City of Chicago
Office of the City Clerk

City Hall
121 North LaSalle Street
Room 107
Chicago, IL 60602
www.chicityclerk.com

Legislation Referred to Committees at the Chicago City Council Meeting 7/30/2014
Section 3c - Aldermanic Introductions Regarding Unclassified Matters

	File #	Title	Sponsor(s)	Committee Referral
4-60-022 & 4-60-023 Disallow Alcoholic Liquor & Package Goods				
1	O2014-5858	Amendment of Sections 4-60-022 (38.40) and 4-60-023 (38.21, 38.25, 38.59, 38.62 and 38.71) of Municipal Code to disallow additional alcoholic liquor and package goods licenses on portion(s) of various public ways	Cullerton (38)	License
4-60-022 Allow Alcoholic Liquor				
2	O2014-5835	Amendment of Municipal Code Section 4-60-022 (27.228) to allow additional alcoholic liquor licenses on portion(s) of W Madison St and N/S Throop St	Burnett (27)	License
4-60-023 Allow Package Goods				
3	O2014-5836	Amendment of Municipal Code Section 4-60-023 (35.6) to allow additional package goods licenses on portion(s) of W Belmont Ave	Colón (35)	License
4	O2014-5847	Amendment of Municipal Code Section 4-60-023 (45.40, 45.48, 45.53, 45.56 and 45.74) concerning additional package goods licenses on portion(s) of various public ways	Arena (45)	License
5	O2014-5844	Amendment of Municipal Code Section 4-60-023 (47.46) to allow additional package goods licenses on portion(s) of W Montrose Ave	Pawar (47)	License
Alley Access Barrier(s)				
6	O2014-5832	Exemption from physical barrier requirement for commercial driveway alley access for Prestige Auto Repair	Munoz (22)	Transportation
7	O2014-5833	Exemption from physical barrier requirement for commercial driveway alley access for Gutierrez Auto Repair	Munoz (22)	Transportation
8	O2014-5898	Exemption from physical barrier requirement for commercial driveway alley access for Domain Group LLC, The	Burnett (27)	Transportation
9	O2014-5900	Exemption from physical barrier requirement for commercial driveway alley access for Joshua Fruger	Burnett (27)	Transportation
10	O2014-5789	Exemption from physical barrier requirement for commercial driveway alley access for Noguchi Sculpture/David Noguchi	Reboyras (30)	Transportation
11	O2014-5839	Exemption from physical barrier requirement for commercial driveway alley access for A. Ashland Lock Co.	Waguespack (32)	Transportation

	File #	Title	Sponsor(s)	Committee Referral
12	O2014-5834	Exemption from physical barrier requirement for commercial driveway alley access for R&V Tech, Inc.	Sposato (36)	Transportation
13	O2014-5854	Exemption from physical barrier requirement for commercial driveway alley access for Dollar General	Mitts (37)	Transportation
14	O2014-5856	Exemption from physical barrier requirement for commercial driveway alley access Hotel Monaco	Reilly (42)	Transportation
15	O2014-5852	Exemption from physical barrier requirement for commercial driveway alley access for Impressionist on Altgeld Condominiums LLC	Smith (43)	Transportation
16	O2014-5831	Exemption from physical barrier requirement for commercial driveway alley access for Overhill Development LLC	Tunney (44)	Transportation
17	O2014-5848	Exemption from physical barrier requirement for commercial driveway alley access for Apple Tree Children's Learning Center	Arena (45)	Transportation
18	O2014-5837	Exemption from physical barrier requirement for commercial driveway alley access for Arwin LLC	Osterman (48)	Transportation
19	O2014-5838	Exemption from physical barrier requirement for commercial driveway alley access for Mr Moshe Davis c/o 4900 Kenmore LLC	Osterman (48)	Transportation
20	O2014-5876	Exemption from physical barrier requirement for commercial driveway alley access for Chicago Housing Authority	Moore (49)	Transportation
21	O2014-5903	Exemption from physical barrier requirement for commercial driveway alley access for Education Center NFP, The Kidz Town	Silverstein (50)	Transportation
Awning(s)				
22	O2014-6007	Awning(s) for Bee and Tea	Moreno (1)	Transportation
23	O2014-6009	Awning(s) for Hi-Style Dinette and Bedding	Moreno (1)	Transportation
24	O2014-6012	Awning(s) for Modern Dental on Division	Moreno (1)	Transportation
25	O2014-6015	Awning(s) for Gioco	Fioretti (2)	Transportation
26	O2014-6022	Awning(s) for NIU B	Fioretti (2)	Transportation
27	O2014-6024	Awning(s) for Potbelly Sandwich Works LLC	Fioretti (2)	Transportation
28	O2014-6026	Awning(s) for Clippers, Inc.	Dowell (3)	Transportation
29	O2014-6029	Awning(s) for Opart Thai House	Dowell (3)	Transportation
30	O2014-6030	Awning(s) for Yassa African Carribean Restaurant	Sawyer (6)	Transportation
31	O2014-6033	Awning(s) for KCI Construction Management	Harris (8)	Transportation
32	O2014-6036	Awning(s) for Simply Mane and Spa LLC	Harris (8)	Transportation
33	O2014-6038	Awning(s) for Capri Pizza	Pope (10)	Transportation
34	O2014-6039	Awning(s) for Punky's Pizza and Pasta	Balcer (11)	Transportation

Legislation Referred to Committees at the Chicago City Council Meeting 7/30/2014
Section 3c - Aldermanic Introductions Regarding Unclassified Matters

	File #	Title	Sponsor(s)	Committee Referral
35	O2014-6041	Awning(s) for Liza's Furniture, Inc.	Cardenas (12)	Transportation
36	O2014-6043	Awning(s) for State Senator Antonio Munoz	Cardenas (12)	Transportation
37	O2014-6112	Awning(s) for Maximum Refunds Taxes, Inc.	Burke (14)	Transportation
38	O2014-6120	Awning(s) for Historic Stand LP Holsten Real Estate - 6317 S Cottage Grove Ave	Cochran (20)	Transportation
39	O2014-6123	Awning(s) for Historic Stand LP Holsten Real Estate - 6323 S Cottage Grove Ave	Cochran (20)	Transportation
40	O2014-6130	Awning(s) for Historic Stand LP Holsten Real Estate Development Corp.	Cochran (20)	Transportation
41	O2014-6111	Awning(s) for Haydee's Flowers & Gifts	Zalewski (23)	Transportation
42	O2014-6140	Awning(s) for American Science and Technology Corp.	Burnett (27)	Transportation
43	O2014-6144	Awning(s) for Breakfast Club, Inc., The	Burnett (27)	Transportation
44	O2014-6145	Awning(s) for Cafe Fresco	Burnett (27)	Transportation
45	O2014-6146	Awning(s) for El Rincon Community Clinic	Burnett (27)	Transportation
46	O2014-6148	Awning(s) for Fireplace Inn	Burnett (27)	Transportation
47	O2014-6150	Awning(s) for Funky Buddha Lounge	Burnett (27)	Transportation
48	O2014-6153	Awning(s) for Grant Park Packing Co.	Burnett (27)	Transportation
49	O2014-6156	Awning(s) for Pie-Eyed Pizzeria	Burnett (27)	Transportation
50	O2014-6158	Awning(s) for Happy Fish and Chicken	Ervin (28)	Transportation
51	O2014-6161	Awning(s) for Hawkeye's Bar and Grill, Inc.	Ervin (28)	Transportation
52	O2014-6167	Awning(s) for Roosevelt Square/Limited Partnership - 1210 W Taylor St	Ervin (28)	Transportation
53	O2014-6174	Awning(s) for Roosevelt Square/Limited Partnership - 1216 W Taylor St	Ervin (28)	Transportation
54	O2014-6176	Awning(s) for Roosevelt Square/Limited Partnership - 1224 W Taylor St	Ervin (28)	Transportation
55	O2014-6193	Awning(s) for Diversey Dental Center Ltd.	Suarez (31)	Transportation
56	O2014-6196	Awning(s) for Import Auto, Inc.	Suarez (31)	Transportation
57	O2014-6198	Awning(s) for Wenzl and Co.	Suarez (31)	Transportation
58	O2014-6201	Awning(s) for Blue Star Properties	Waguespack (32)	Transportation
59	O2014-6204	Awning(s) for Cafe El Tapatio	Waguespack (32)	Transportation
60	O2014-6206	Awning(s) for Circle Salon, The	Waguespack (32)	Transportation
61	O2014-6211	Awning(s) for Four Moon Tavern	Waguespack (32)	Transportation
62	O2014-6213	Awning(s) for Home2Design LLC	Waguespack (32)	Transportation
63	O2014-6215	Awning(s) for Homeservices of Illinois LLC	Waguespack (32)	Transportation
64	O2014-6219	Awning(s) for Jimmy John's Sandwich Shops	Waguespack (32)	Transportation
65	O2014-6223	Awning(s) for Los Recuerdos, Inc.	Waguespack (32)	Transportation
66	O2014-6241	Awning(s) for Mauge, Inc.	Waguespack (32)	Transportation

Legislation Referred to Committees at the Chicago City Council Meeting 7/30/2014
Section 3c - Aldermanic Introductions Regarding Unclassified Matters

	File #	Title	Sponsor(s)	Committee Referral
67	O2014-6245	Awning(s) for Peak Properties	Waguespack (32)	Transportation
68	O2014-6246	Awning(s) for Tony's Burrito Mex, Inc.	Waguespack (32)	Transportation
69	O2014-6248	Awning(s) for Victory's Banner Restaurant	Waguespack (32)	Transportation
70	O2014-6249	Awning(s) for Carniceria Ruiz, Inc.	Mell (33)	Transportation
71	O2014-6252	Awning(s) for New York Bakery	Mell (33)	Transportation
72	O2014-6253	Awning(s) for Pearl Auto Spa, Inc.	Mell (33)	Transportation
73	O2014-6344	Awning(s) for Big JJ Fish Chicken & More, Inc.	Mitts (37)	Transportation
74	O2014-6346	Awning(s) for Taqueria La Paz	Mitts (37)	Transportation
75	O2014-6357	Awning(s) for Li Hing, Inc.	Cullerton (38)	Transportation
76	O2014-6361	Awning(s) for Smaktak, Inc.	Laurino (39)	Transportation
77	O2014-6370	Awning(s) for Radkhan-Appletree Leland Dental, Inc.	O'Connor (40)	Transportation
78	O2014-6386	Awning(s) for Hallmark & Johnson Property Management - Privilege No. 1114200	O'Connor (40)	Transportation
79	O2014-6389	Awning(s) for Hallmark & Johnson Property Management - Privilege No. 1114201	O'Connor (40)	Transportation
80	O2014-6395	Awning(s) for Hallmark & Johnson Property Management - Privilege No. 1114203	O'Connor (40)	Transportation
81	O2014-6399	Awning(s) for Hallmark & Johnson Property Management - Privilege No. 1114204	O'Connor (40)	Transportation
82	O2014-6403	Awning(s) for Hallmark & Johnson Property Management - Privilege No. 1114205	O'Connor (40)	Transportation
83	O2014-6405	Awning(s) for Cafe Touche	O'Connor (41)	Transportation
84	O2014-6407	Awning(s) for Har-Hig Properties LLC	O'Connor (41)	Transportation
85	O2014-6411	Awning(s) for Alfred's	Reilly (42)	Transportation
86	O2014-6412	Awning(s) for Bijan Bistro	Reilly (42)	Transportation
87	O2014-6414	Awning(s) for Boho Bohemian House	Reilly (42)	Transportation
88	O2014-6416	Awning(s) for Brett's Kitchen, Inc.	Reilly (42)	Transportation
89	O2014-6423	Awning(s) for Chestnut Apartments - Privilege No. 1113450	Reilly (42)	Transportation
90	O2014-6426	Awning(s) for Chestnut Apartments - Privilege No. 1113451	Reilly (42)	Transportation
91	O2014-6428	Awning(s) for Chestnut Apartments - Privilege No. 1113452	Reilly (42)	Transportation
92	O2014-6431	Awning(s) for Chestnut Apartments - Privilege No. 1113453	Reilly (42)	Transportation
93	O2014-6434	Awning(s) for Dave & Buster's	Reilly (42)	Transportation
94	O2014-6436	Awning(s) for Downtown Dogs	Reilly (42)	Transportation
95	O2014-6438	Awning(s) for Harry Caray's Restaurant	Reilly (42)	Transportation
96	O2014-6440	Awning(s) for Macerich Management	Reilly (42)	Transportation

	File #	Title	Sponsor(s)	Committee Referral
97	O2014-6443	Awning(s) for Northwestern University	Reilly (42)	Transportation
98	O2014-6444	Awning(s) for Potbelly Sandwich Works LLC	Reilly (42)	Transportation
99	O2014-6450	Awning(s) for River Roast	Reilly (42)	Transportation
100	O2014-6451	Awning(s) for Sidebar	Reilly (42)	Transportation
101	O2014-6458	Awning(s) for Starbucks Coffee No. 216	Reilly (42)	Transportation
102	O2014-6461	Awning(s) for Starbucks Coffee No. 223	Reilly (42)	Transportation
103	O2014-6463	Awning(s) for Starbucks Coffee No. 2215	Reilly (42)	Transportation
104	O2014-6465	Awning(s) for Starbucks Coffee No. 2224	Reilly (42)	Transportation
105	O2014-6468	Awning(s) for Starbucks Coffee No. 2334	Reilly (42)	Transportation
106	O2014-6485	Awning(s) for Starbucks Coffee No. 217	Reilly (42)	Transportation
107	O2014-6470	Awning(s) for Bistro Margot	Smith (43)	Transportation
108	O2014-6473	Awning(s) for Fiesta Mexicana Restaurant	Smith (43)	Transportation
109	O2014-6477	Awning(s) for Frances' Restaurant & Deli, Inc.	Smith (43)	Transportation
110	O2014-6482	Awning(s) for Prost	Smith (43)	Transportation
111	O2014-6483	Awning(s) for Ranalli's	Smith (43)	Transportation
112	O2014-6488	Awning(s) for Dimo's Pizza	Tunney (44)	Transportation
113	O2014-6490	Awning(s) for Genacelli	Tunney (44)	Transportation
114	O2014-6492	Awning(s) for Hutch	Tunney (44)	Transportation
115	O2014-6494	Awning(s) for John Barleycorn Memorial Pub	Tunney (44)	Transportation
116	O2014-6498	Awning(s) for M. G. Management	Tunney (44)	Transportation
117	O2014-6500	Awning(s) for PS Bangkok Restaurant, Inc.	Tunney (44)	Transportation
118	O2014-6503	Awning(s) for Studio Within	Tunney (44)	Transportation
119	O2014-6504	Awning(s) for Pizzaco's Italian Eatery	Tunney (44)	Transportation
120	O2014-6506	Awning(s) for Shakers on Clark	Tunney (44)	Transportation
121	O2014-6509	Awning(s) for Cabinet Style Studio, Ltd.	Arena (45)	Transportation
122	O2014-6511	Awning(s) for Old Irving Park Ltd.	Arena (45)	Transportation
123	O2014-6513	Awning(s) for Pizza By Alex	Arena (45)	Transportation
124	O2014-6514	Awning(s) for Presence Medical Group	Arena (45)	Transportation
125	O2014-6516	Awning(s) for Halsted Street Beach Tanning Salon	Cappleman (46)	Transportation
126	O2014-6517	Awning(s) for Jimmy's Nails 1 Ltd.	Cappleman (46)	Transportation
127	O2014-6519	Awning(s) for Siam Noodles & Rice	Cappleman (46)	Transportation
128	O2014-6522	Awning(s) for Chui's Food Store	Pawar (47)	Transportation
129	O2014-6524	Awning(s) for Dinkel's Bakery, Inc.	Pawar (47)	Transportation
130	O2014-6525	Awning(s) for Glenn's Diner	Pawar (47)	Transportation

	File #	Title	Sponsor(s)	Committee Referral
131	O2014-6527	Awning(s) for Sacred Art Gallery LLC	Pawar (47)	Transportation
132	O2014-6529	Awning(s) for Steve Quick Jeweler	Pawar (47)	Transportation
133	O2014-6531	Awning(s) for Waterhouse Tavern and Grill	Pawar (47)	Transportation
134	O2014-6533	Awning(s) for Chicago Grind	Osterman (48)	Transportation
135	O2014-6535	Awning(s) for Hoang Kim	Osterman (48)	Transportation
136	O2014-6537	Awning(s) for Dog Splash	Silverstein (50)	Transportation
Canopy(s)				
137	O2014-5953	Canopy(s) for American Ukrainian Youth Association	Moreno (1)	Transportation
138	O2014-5956	Canopy(s) for First American Bank	Moreno (1)	Transportation
139	O2014-5959	Canopy(s) for 1815 West Division LLC	Moreno (1)	Transportation
140	O2014-5961	Canopy(s) for Dixon Enterprise	Fioretti (2)	Transportation
141	O2014-5963	Canopy(s) for Safeguard Self Storage	Fioretti (2)	Transportation
142	O2014-5965	Canopy(s) for Sterling Bay Companies LLC	Fioretti (2)	Transportation
143	O2014-5967	Canopy(s) for Tutto Italiano	Fioretti (2)	Transportation
144	O2014-6003	Canopy(s) for Star Four Ltd.	Holmes (7)	Transportation
145	O2014-5970	Canopy(s) for Town Cellular, Inc.	Harris (8)	Transportation
146	O2014-5972	Canopy(s) for Park Federal Saving Bank	Burke (14)	Transportation
147	O2014-5974	Canopy(s) for Pepe's Mexican Restaurant	Foulkes (15)	Transportation
148	O2014-5976	Canopy(s) for Historic Stand, LP Holsten Real Estate	Cochran (20)	Transportation
149	O2014-5978	Canopy(s) for Zavala's Grocery Store, Inc.	Munoz (22)	Transportation
150	O2014-5984	Canopy(s) for La Cemita	Maldonado (26)	Transportation
151	O2014-5990	Canopy(s) for Czerwone Jabluszko Restaurant, Inc.	Reboyras (30)	Transportation
152	O2014-5992	Canopy(s) for L&M Properties	Waguespack (32)	Transportation
153	O2014-5995	Canopy(s) for Starbucks Coffee No. 2223	Waguespack (32)	Transportation
154	O2014-5996	Canopy(s) for Blue Star Properties	Waguespack (32)	Transportation
155	O2014-5999	Canopy(s) for Serbian Village Restaurant & Bar	Mell (33)	Transportation
156	O2014-5986	Canopy(s) for Burlington, The	Colón (35)	Transportation
157	O2014-6001	Canopy(s) for Shear Art Hair Studio	Sposato (36)	Transportation
158	O2014-6002	Canopy(s) for Labors International Union of North American Local 6	Laurino (39)	Transportation
159	O2014-6004	Canopy(s) for Mecca Restaurant, The	O'Connor (41)	Transportation
160	O2014-6005	Canopy(s) for Berger Financial Services c/o Realty & Mortgage Co.	Reilly (42)	Transportation
161	O2014-6006	Canopy(s) for GHB 630 LLC	Reilly (42)	Transportation

	File #	Title	Sponsor(s)	Committee Referral
162	O2014-6008	Canopy(s) for Ghirardelli Chocolate Shop & Soda Fountain	Reilly (42)	Transportation
163	O2014-6010	Canopy(s) for Gold Coast Galleria Condo Assoc.	Reilly (42)	Transportation
164	O2014-6011	Canopy(s) for O'Donnell Investment Co.	Reilly (42)	Transportation
165	O2014-6013	Canopy(s) for Potbelly Sandwich Works LLC	Reilly (42)	Transportation
166	O2014-6016	Canopy(s) for Residences Condo on the Magnificent Mile Condo Assn., The	Reilly (42)	Transportation
167	O2014-6017	Canopy(s) for Ross Dress for Less	Reilly (42)	Transportation
168	O2014-6018	Canopy(s) for Talbott Hotel, The	Reilly (42)	Transportation
169	O2014-6021	Canopy(s) for Wells Hubbard Limited Partnership/Urban Innovations	Reilly (42)	Transportation
170	O2014-6023	Canopy(s) for Salpicon	Smith (43)	Transportation
171	O2014-6025	Canopy(s) for Darien Condo Assn., The	Tunney (44)	Transportation
172	O2014-6028	Canopy(s) for Stella's Diner	Tunney (44)	Transportation
173	O2014-6032	Canopy(s) for Hardwood Line Manufacturing Co.	Arena (45)	Transportation
174	O2014-6034	Canopy(s) for A-Carr Auto Repair, Inc.	Pawar (47)	Transportation
175	O2014-6037	Canopy(s) for Studio 4 Hair	Pawar (47)	Transportation
176	O2014-6040	Canopy(s) for Progressions Hair Salon	Pawar (47)	Transportation

Committee/Public Hearing(s)

177	R2014-528	Submission of referendum to Chicago voters on February 24, 2015 general election whether members of Chicago Board of Education School District 299 be elected	Fioretti (2) Foulkes (15) Hairston (5) Sawyer (6) Arena (45) Sposato (36) Waguespack (32) Munoz (22)	Rules
178	R2014-529	Call for Committee on Educatiion and Child Development to hold hearings concerning closure of certain vocational training classes at Simeon Academy and future of vocational education in Chicago Public Schools	Fioretti (2) Brookins (21) Arena (45) Waguespack (32) Sposato (36) Munoz (22) Hairston (5) Sawyer (6) Foulkes (15)	Education
179	R2014-527	Call for Department of Transportation to report on effectiveness of City's red light camera enforcement program	Balcer (11)	Pedestrian and Traffic Safety
180	R2014-523	Call for Committee on Health and Environmental Protection to hold hearing(s) to investigate potential dangers of azodicarbonamide in food products	Cardenas (12) Balcer (11) Pope (10) Lane (18) Thomas (17)	Health & Environment

Legislation Referred to Committees at the Chicago City Council Meeting 7/30/2014
Section 3c - Aldermanic Introductions Regarding Unclassified Matters

	File #	Title	Sponsor(s)	Committee Referral
181	R2014-522	Call for amendment of U.S. Department of Transportation comprehensive rulemaking proposal to provide more stringent restrictions in High Threat Urban Areas for trains carrying 15 or more tank carloads of flammable liquids	Burke (14) O'Shea (19) Beale (9)	Joint Finance/Transportation
182	R2014-525	Declaration of commitment by Chicago City Council to work with federal government and other local organizations to provide services for unaccompanied child migrants traveling from Central America to United States-Mexico border	Burke (14) Reboyras (30) Suarez (31) Solis (25) Munoz (22) Cardenas (12)	Finance/Human Relations
183	R2014-520	Call for Department of Transportation to provide updates to Committee on Pedestrian and Traffic Safety regarding red light camera violation system	Burnett (27)	Pedestrian and Traffic Safety
184	R2014-526	Call for Committee on Transportation and Public Way to hold hearing(s) concerning 2013 audit report by Inspector General on deployment and utilization of Chicago's red-light camera system	Waguespack (32) Arena (45) Tunney (44) Cullerton (38) Lane (18) Foulkes (15) Fioretti (2) Smith (43) Reilly (42) Mitts (37) Sposato (36) Munoz (22) Sawyer (6) Hairston (5) Austin (34) Beale (9) Burnett (27) Maldonado (26)	Pedestrian and Traffic Safety
185	R2014-530	Call for Corporation Counsel to prepare all necessary pleadings for filing with Illinois Commerce Commission regarding merger of Wisconsin Energy Corporation and Integrys Energy Group, Inc.	Laurino (39)	Finance

	File #	Title	Sponsor(s)	Committee Referral	
186	R2014-524	Call for Committee on Economic, Capital and Technology Development to hold hearing(s) on effect of current minimum hourly wage on workers and business owners in Chicago for increasing current minimum hourly wage rates throughtout Illinois	Tunney (44) O'Shea (19) Lane (18) Harris (8) Pope (10) Laurino (39) Zalewski (23) Reilly (42) Smith (43) O'Connor (41) Mitts (37) Brookins (21) Beale (9) Colón (35) Cardenas (12) Ervin (28) Graham (29)	Economic	
Dedication of Public Alley(s)					
187	O2014-5846	Dedication of public alley and opening on portions of W Wrightwood Ave and W Schubert Ave	Colón (35)	Transportation	*Redacted Record*
Grant(s) of Privilege					
188	O2014-6048	Grant(s) of privilege in public way for West Town Chamber of Commerce - Privilege No. 1113540	Moreno (1)	Transportation	
189	O2014-6051	Grant(s) of privilege in public way for West Town Chamber of Commerce - Privilege No. 1113539	Moreno (1)	Transportation	
190	O2014-6052	Grant(s) of privilege in public way for West Town Chamber of Commerce - Privilege No. 1113498	Moreno (1)	Transportation	
191	O2014-6053	Grant(s) of privilege in public way for West Town Chamber of Commerce - Privilege No. 1113509	Moreno (1)	Transportation	
192	O2014-6063	Grant(s) of privilege in public way for West Town Chamber of Commerce - Privilege No. 1113513	Moreno (1)	Transportation	
193	O2014-6066	Grant(s) of privilege in public way for West Town Chamber of Commerce - Privilege No. 1113530	Moreno (1)	Transportation	
194	O2014-6072	Grant(s) of privilege in public way for West Town Chamber of Commerce - Privilege No. 1113532	Moreno (1)	Transportation	
195	O2014-6075	Grant(s) of privilege in public way for West Town Chamber of Commerce - Privilege No. 1113533	Moreno (1)	Transportation	
196	O2014-6080	Grant(s) of privilege in public way for West Town Chamber of Commerce - Privilege No. 1113536	Moreno (1)	Transportation	

Legislation Referred to Committees at the Chicago City Council Meeting
7/30/2014
Section 3c - Aldermanic Introductions Regarding Unclassified Matters

	File #	Title	Sponsor(s)	Committee Referral	
197	O2014-6083	Grant(s) of privilege in public way for West Town Chamber of Commerce - Privilege No. 1113537	Moreno (1)	Transportation	
198	O2014-6086	Grant(s) of privilege in public way for West Town Chamber of Commerce - Privliege No. 1113538	Moreno (1)	Transportation	
199	O2014-6089	Grant(s) of privilege in public way for West Town Chamber of Commerce - Privilege No. 1113553	Moreno (1)	Transportation	
200	O2014-6091	Grant(s) of privilege in public way for West Town Chamber of Commerce - Privilege No. 1113557	Moreno (1)	Transportation	
201	O2014-6094	Grant(s) of privilege in public way for West Town Chamber of Commerce - Privilege No. 1113559	Moreno (1)	Transportation	
202	O2014-6096	Grant(s) of privilege in public way for West Town Chamber of Commerce - Privilege No. 1113563	Moreno (1)	Transportation	
203	O2014-6102	Grant(s) of privilege in public way for West Town Chamber of Commerce - Privilege No. 1113495	Moreno (1)	Transportation	
204	O2014-6104	Grant(s) of privilege in public way for West Town Chamber of Commerce - Privilege No. 1113496	Moreno (1)	Transportation	
205	O2014-6109	Grant(s) of privilege in public way for 3FLTH III LLC Holdings 1 - fence	Moreno (1)	Transportation	
206	O2014-6114	Grant(s) of privilege in public way for 3FLTH III LLC Holdings 1 - occupation of space/building	Moreno (1)	Transportation	
207	O2014-6117	Grant(s) of privilege in public way for 3FLTH III LLC Holdings 1 - step	Moreno (1)	Transportation	
208	O2014-6126	Grant(s) of privilege in public way for Bikram Yoga Chicago, Bikram Yoga - Wicker Park	Moreno (1)	Transportation	
209	O2014-6131	Grant(s) of privilege in public way for Citibank NA Bucktown No. 321 - security camera	Moreno (1)	Transportation	
210	O2014-6133	Grant(s) of privilege in public way for Citibank NA Bucktown No. 321 - signs	Moreno (1)	Transportation	
211	O2014-6136	Grant(s) of privilege in public way for Deitch Pharmacy, Inc.	Moreno (1)	Transportation	
212	O2014-6138	Grant(s) of privilege in public way for Fish Tales LLC	Moreno (1)	Transportation	
213	O2014-6142	Grant(s) of privilege in public way for High Noon Saloon	Moreno (1)	Transportation	
214	O2014-6147	Grant(s) of privilege in public way for John Fluevog Shoes, Ltd.	Moreno (1)	Transportation	*Redacted Record*
215	O2014-6149	Grant(s) of privilege in public way for Muzyka Funeral Home	Moreno (1)	Transportation	
216	O2014-6151	Grant(s) of privilege in public way for Noble Grape, The	Moreno (1)	Transportation	

	File #	Title	Sponsor(s)	Committee Referral
217	O2014-6155	Grant(s) of privilege in public way for North Community Bank	Moreno (1)	Transportation
218	O2014-6157	Grant(s) of privilege in public way for Northwestern Community Med	Moreno (1)	Transportation
219	O2014-6160	Grant(s) of privilege in public way for Pitaya	Moreno (1)	Transportation
220	O2014-6166	Grant(s) of privilege in public way for St Alfred Incorporated	Moreno (1)	Transportation
221	O2014-6170	Grant(s) of privilege in public way for U-Spystore	Moreno (1)	Transportation
222	O2014-6173	Grant(s) of privilege in public way for Vitucci Funeral Home	Moreno (1)	Transportation
223	O2014-6014	Grant(s) of privilege in public way for Columbia College Chicago	Fioretti (2)	Transportation
224	O2014-6179	Grant(s) of privilege in public way for Blackstone, The - flagpoles	Fioretti (2)	Transportation
225	O2014-6182	Grant(s) of privilege in public way for Blackstone, The - light fixtures	Fioretti (2)	Transportation
226	O2014-6184	Grant(s) of privilege in public way for Blackstone, The - planters	Fioretti (2)	Transportation
227	O2014-6189	Grant(s) of privilege in public way for Blackstone Hotel Developer LLC	Fioretti (2)	Transportation
228	O2014-6191	Grant(s) of privilege in public way for Close-UP2	Fioretti (2)	Transportation
229	O2014-6195	Grant(s) of privilege in public way for Jerry Kleiner	Fioretti (2)	Transportation
230	O2014-6199	Grant(s) of privilege in public way for Ninth Street Investors LLC - caissons	Fioretti (2)	Transportation
231	O2014-6203	Grant(s) of privilege in public way for Ninth Street Investors LLC - planters	Fioretti (2)	Transportation
232	O2014-6210	Grant(s) of privilege in public way for Pope Building Condo Asson. c/o Remax Alliance Downtown - cornices	Fioretti (2)	Transportation
233	O2014-6216	Grant(s) of privilege in public way for Pope Building Condo Assn. c/o Remax Alliance Downtown - fire shutter	Fioretti (2)	Transportation
234	O2014-6224	Grant(s) of privilege in public way for Pope Building Condo Assn. c/o Remax Alliance Downtown - grease trap	Fioretti (2)	Transportation
235	O2014-6229	Grant(s) of privilege in public way for Pope Building Condo Assn. c/o Remax Building Downtown - vaults	Fioretti (2)	Transportation
236	O2014-6234	Grant(s) of privilege in public way for Sky55	Fioretti (2)	Transportation
237	O2014-6238	Grant(s) of privilege in public way for Sterling Bay Companies LLC	Fioretti (2)	Transportation
238	O2014-6271	Grant(s) of privilege in public way for Y's Jewelry	Fioretti (2)	Transportation
239	O2014-6291	Grant(s) of privilege in public way for 1720 S Michigan Condos - building projection	Fioretti (2)	Transportation
240	O2014-6296	Grant(s) of privilege in public way for 1720 S Michigan Condos - caissons	Fioretti (2)	Transportation

	File #	Title	Sponsor(s)	Committee Referral
241	O2014-6299	Grant(s) of privilege in public way for 2400 Michigan Adventures LLC	Fioretti (2)	Transportation
242	O2014-6338	Grant(s) of privilege in public way for Cook County	Dowell (3)	Transportation
243	O2014-6341	Grant(s) of privilege in public way for Dana Liquors, Inc.	Dowell (3)	Transportation
244	O2014-6354	Grant(s) of privilege in public way for Michaels Development Company	Dowell (3)	Transportation
245	O2014-6356	Grant(s) of privilege in public way for Mid Way Liquors	Dowell (3)	Transportation
246	O2014-6358	Grant(s) of privilege in public way for Opart Thai House	Dowell (3)	Transportation
247	O2014-6359	Grant(s) of privilege in public way for Red Apple Food & Liquor, Inc.	Dowell (3)	Transportation
248	O2014-6367	Grant(s) of privilege in public way for Enterprise Rent-A-Car	Hairston (5)	Transportation
249	O2014-6372	Grant(s) of privilege in public way for Silliman Group LLC	Hairston (5)	Transportation
250	O2014-6377	Grant(s) of privilege in public way for Slaughter & Son Funeral	Hairston (5)	Transportation
251	O2014-6380	Grant(s) of privilege in public way for University of Chicago, The	Hairston (5)	Transportation
252	O2014-6382	Grant(s) of privilege in public way for 5704 Building LLC	Hairston (5)	Transportation
253	O2014-6388	Grant(s) of privilege in public way for Chatham Food Market	Sawyer (6)	Transportation
254	O2014-6393	Grant(s) of privilege in public way for Fletcher's One Stop Record TV Sales	Sawyer (6)	Transportation
255	O2014-6396	Grant(s) of privilege in public way for Mobil	Sawyer (6)	Transportation
256	O2014-6401	Grant(s) of privilege in public way for State Farm Insurance	Sawyer (6)	Transportation
257	O2014-6404	Grant(s) of privilege in public way for Town Dollar Store	Sawyer (6)	Transportation
258	O2014-6406	Grant(s) of privilege in public way for Urban Beautique	Sawyer (6)	Transportation
259	O2014-6408	Grant(s) of privilege in public way for New Celebrity Lounge, Inc.	Harris (8)	Transportation
260	O2014-6409	Grant(s) of privilege in public way for Rosemoor Community Assn.	Beale (9)	Transportation
261	O2014-6410	Grant(s) of privilege in public way for Gomez Tacos Rest	Pope (10)	Transportation
262	O2014-6413	Grant(s) of privilege in public way for Jovial Club	Pope (10)	Transportation
263	O2014-6415	Grant(s) of privilege in public way for Happiness Restaurant, Inc.	Balcer (11)	Transportation
264	O2014-6417	Grant(s) of privilege in public way for Carl T. Uth	Balcer (11)	Transportation
265	O2014-6418	Grant(s) of privilege in public way for 31st & Wallace Currency Exchange	Balcer (11)	Transportation

	File #	Title	Sponsor(s)	Committee Referral
266	O2014-6421	Grant(s) of privilege in public way for Village Discount Outlet, Inc.	Cardenas (12)	Transportation
267	O2014-6422	Grant(s) of privilege in public way for Midway Medical Center	Quinn (13)	Transportation
268	O2014-6425	Grant(s) of privilege in public way for Allstate Insurance Co.	Burke (14)	Transportation
269	O2014-6427	Grant(s) of privilege in public way for Angelo's Stuffed Pizza Corp.	Burke (14)	Transportation
270	O2014-6430	Grant(s) of privilege in public way for InsureOne	Burke (14)	Transportation
271	O2014-6433	Grant(s) of privilege in public way for Park Federal Saving Bank - Privilege No. 1113930	Burke (14)	Transportation
272	O2014-6437	Grant(s) of privilege in public way for Park Federal Saving Bank - Privilege No. 1113929	Burke (14)	Transportation
273	O2014-6439	Grant(s) of privilege in public way for Pizza by Geneo	Thompson (16)	Transportation
274	O2014-6442	Grant(s) of privilege in public way for 79th & Halsted Medical Center	Thomas (17)	Transportation
275	O2014-6445	Grant(s) of privilege in public way for Beverly Country Club	Lane (18)	Transportation
276	O2014-6447	Grant(s) of privilege in public way for Crosstown Electric Supply Corp.	Lane (18)	Transportation
277	O2014-6449	Grant(s) of privilege in public way for Barraco's Pizza	O'Shea (19)	Transportation
278	O2014-6452	Grant(s) of privilege in public way for E-Z Computer, Inc.	O'Shea (19)	Transportation
279	O2014-6454	Grant(s) of privilege in public way for Exotic Wheel Boutique	O'Shea (19)	Transportation
280	O2014-6119	Grant(s) of privilege in public way for Goldblatts of Chicago Limited Partnership - retaining walls	Cochran (20)	Transportation
281	O2014-6124	Grant(s) of privilege in public way for Goldblatts of Chicago Limited Partnership - vaults	Cochran (20)	Transportation
282	O2014-6128	Grant(s) of privilege in public way for Thresholds - fire escape	Cochran (20)	Transportation
283	O2014-6129	Grant(s) of privilege in public way for Thresholds - security cameras	Cochran (20)	Transportation
284	O2014-6132	Grant(s) of privilege in public way for Nick's Liquors - light fixtures	Brookins (21)	Transportation
285	O2014-6134	Grant(s) of privilege in public way for Nick's Liquors - sign	Brookins (21)	Transportation
286	O2014-6135	Grant(s) of privilege in public way for Time Out Lounge	Brookins (21)	Transportation
287	O2014-6456	Grant(s) of privilege in public way for Elvis Beauty Salon and Spa LLC	Munoz (22)	Transportation
288	O2014-6459	Grant(s) of privilege in public way for La Roka Corp.	Munoz (22)	Transportation
289	O2014-6462	Grant(s) of privilege in public way for Zavala's Grocery Store, Inc.	Munoz (22)	Transportation

	File #	Title	Sponsor(s)	Committee Referral
290	O2014-6464	Grant(s) of privilege in public way for Ken Nowicki Insurance Agency, Inc.	Zalewski (23)	Transportation
291	O2014-6467	Grant(s) of privilege in public way for Primary Care Physicians Center - sign	Zalewski (23)	Transportation
292	O2014-6471	Grant(s) of privilege in public way for Primary Care Physicians Center - light fixtures	Zalewski (23)	Transportation
293	O2014-6139	Grant(s) of privilege in public way for TLH Remodeling	Chandler (24)	Transportation
294	O2014-6152	Grant(s) of privilege in public way for Carnicerias Jimenez	Maldonado (26)	Transportation
295	O2014-6154	Grant(s) of privilege in public way for La Cemita	Maldonado (26)	Transportation
296	O2014-6159	Grant(s) of privilege in public way for West Town Chamber of Commerce - 1956 W Grand Ave	Maldonado (26)	Transportation
297	O2014-6162	Grant(s) of privilege in public way for West Town Chamber of Commerce - 2000 W Grand Ave	Maldonado (26)	Transportation
298	O2014-6163	Grant(s) of privilege in public way for West Town Chamber of Commerce - 2503 W Chicago Ave	Maldonado (26)	Transportation
299	O2014-6164	Grant(s) of privilege in public way for West Town Chamber of Commerce - 2553 W Chicago Ave	Maldonado (26)	Transportation
300	O2014-6168	Grant(s) of privilege in public way for West Town Chamber of Commerce - 2600 W Chicago Ave	Maldonado (26)	Transportation
301	O2014-6171	Grant(s) of privilege in public way for West Town Chamber of Commerce - 2707 W Chicago Ave	Maldonado (26)	Transportation
302	O2014-6172	Grant(s) of privilege in public way for West Town Chamber of Commerce - 2803 W Chicago Ave	Maldonado (26)	Transportation
303	O2014-6175	Grant(s) of privilege in public way for West Town Chamber of Commerce - 2806 W Chicago Ave	Maldonado (26)	Transportation
304	O2014-6220	Grant(s) of privilege in public way for Acorn Loftominium Owners Assn.	Burnett (27)	Transportation
305	O2014-6222	Grant(s) of privilege in public way for Breakfast Club, Inc., The	Burnett (27)	Transportation
306	O2014-6227	Grant(s) of privilege in public way for Cafe Fresco - light fixtures	Burnett (27)	Transportation
307	O2014-6230	Grant(s) of privilege in public way for Cafe Fresco - planters	Burnett (27)	Transportation
308	O2014-6232	Grant(s) of privilege in public way for Coyne American Institute	Burnett (27)	Transportation
309	O2014-6236	Grant(s) of privilege in public way for Funky Buddha Lounge - security cameras	Burnett (27)	Transportation
310	O2014-6240	Grant(s) of privilege in public way for Funky Buddha Lounge - windscreens	Burnett (27)	Transportation

	File #	Title	Sponsor(s)	Committee Referral
311	O2014-6242	Grant(s) of privilege in public way for Gus Berthold Electric Co.	Burnett (27)	Transportation
312	O2014-6255	Grant(s) of privilege in public way for Holsten Real Estate Development Corp.	Burnett (27)	Transportation
313	O2014-6256	Grant(s) of privilege in public way for Jayben Scrap Metal Co., Inc.	Burnett (27)	Transportation
314	O2014-6257	Grant(s) of privilege in public way for Lawndale Educational and Regional Network	Burnett (27)	Transportation
315	O2014-6258	Grant(s) of privilege in public way for Mokin Properties LLC	Burnett (27)	Transportation
316	O2014-6260	Grant(s) of privilege in public way for Nia	Burnett (27)	Transportation
317	O2014-6262	Grant(s) of privilege in public way for Pomp & Circumstance	Burnett (27)	Transportation
318	O2014-6263	Grant(s) of privilege in public way for Soho House Chicago	Burnett (27)	Transportation
319	O2014-6264	Grant(s) of privilege in public way for Victoria Mortgage	Burnett (27)	Transportation
320	O2014-6272	Grant(s) of privilege in public way for West Town Chamber of Commerce - 695 N Milwaukee Ave	Burnett (27)	Transportation
321	O2014-6273	Grant(s) of privilege in public way for West Town Chamber of Commerce - 700 N Milwaukee Ave	Burnett (27)	Transportation
322	O2014-6274	Grant(s) of privilege in public way for West Town Chamber of Commerce - 725 N Ogden Ave	Burnett (27)	Transportation
323	O2014-6277	Grant(s) of privilege in public way for West Town Chamber of Commerce - 734 N Milwaukee Ave	Burnett (27)	Transportation
324	O2014-6278	Grant(s) of privilege in public way for West Town Chamber of Commerce - 750 N Noble St	Burnett (27)	Transportation
325	O2014-6281	Grant(s) of privilege in public way for West Town Chamber of Commerce - 751 N Ogden Ave	Burnett (27)	Transportation
326	O2014-6283	Grant(s) of privilege in public way for West Town Chamber of Commerce - 770 N Milwaukee Ave	Burnett (27)	Transportation
327	O2014-6285	Grant(s) of privilege in public way for West Town Chamber of Commerce - 800 N Milwaukee Ave	Burnett (27)	Transportation
328	O2014-6287	Grant(s) of privilege in public way for West Town Chamber of Commerce - 831 N Milwaukee Ave	Burnett (27)	Transportation
329	O2014-6288	Grant(s) of privilege in public way for West Town Chamber of Commerce - 965 W Chicago Ave	Burnett (27)	Transportation
330	O2014-6292	Grant(s) of privilege in public way for West Town Chamber of Commerce - 1010 W Chicago Ave	Burnett (27)	Transportation

	File #	Title	Sponsor(s)	Committee Referral
331	O2014-6294	Grant(s) of privilege in public way for West Town Chamber of Commerce - 1062 W Chicago Ave	Burnett (27)	Transportation
332	O2014-6295	Grant(s) of privilege in public way for West Town Chamber of Commerce - 1300 W Chicago Ave	Burnett (27)	Transportation
333	O2014-6298	Grant(s) of privilege in public way for West Town Chamber of Commerce - 1301 W Chicago Ave	Burnett (27)	Transportation
334	O2014-6301	Grant(s) of privilege in public way for West Town Chamber of Commerce - 1330 W Chicago Ave	Burnett (27)	Transportation
335	O2014-6303	Grant(s) of privilege in public way for West Town Chamber of Commerce - 1427 W Chicago Ave	Burnett (27)	Transportation
336	O2014-6305	Grant(s) of privilege in public way for West Town Chamber of Commerce - 1465 W Chicago Ave	Burnett (27)	Transportation
337	O2014-6318	Grant(s) of privilege in public way for Bethel New Life Child Development Center - light fixtures	Ervin (28)	Transportation
338	O2014-6320	Grant(s) of privilege in public way for Bethel New Life Child Development Center - security camera	Ervin (28)	Transportation
339	O2014-6322	Grant(s) of privilege in public way for Happy Fish & Chicken	Ervin (28)	Transportation
340	O2014-6324	Grant(s) of privilege in public way for NelsonHill	Ervin (28)	Transportation
341	O2014-6326	Grant(s) of privilege in public way for 1223 West Jackson Land LLC	Ervin (28)	Transportation
342	O2014-6478	Grant(s) of privilege in public way for Czerwone Jabluszko	Reboyras (30)	Transportation
343	O2014-6480	Grant(s) of privilege in public way for Staropolska Restaurant	Reboyras (30)	Transportation
344	O2014-6481	Grant(s) of privilege in public way for Full Smile Family Dentist	Suarez (31)	Transportation
345	O2014-6484	Grant(s) of privilege in public way for Presence Medical Group	Suarez (31)	Transportation
346	O2014-6486	Grant(s) of privilege in public way for Beat Kitchen	Waguespack (32)	Transportation
347	O2014-6489	Grant(s) of privilege in public way for Bluelight	Waguespack (32)	Transportation
348	O2014-6491	Grant(s) of privilege in public way for Bulley & Andrews	Waguespack (32)	Transportation
349	O2014-6493	Grant(s) of privilege in public way for Elston Industrial Lofts LLC	Waguespack (32)	Transportation
350	O2014-6496	Grant(s) of privilege in public way for Fresh Tech Maid	Waguespack (32)	Transportation
351	O2014-6499	Grant(s) of privilege in public way for Homeservices of Illinois LLC	Waguespack (32)	Transportation

	File #	Title	Sponsor(s)	Committee Referral
352	O2014-6505	Grant(s) of privilege in public way for Home2Design LLC - light fixtures	Waguespack (32)	Transportation
353	O2014-6507	Grant(s) of privilege in public way for Home2Design LLC - planters	Waguespack (32)	Transportation
354	O2014-6508	Grant(s) of privilege in public way for L&M Properties - bay windows	Waguespack (32)	Transportation
355	O2014-6510	Grant(s) of privilege in public way for L&M Properties - step	Waguespack (32)	Transportation
356	O2014-6512	Grant(s) of privilege in public way for Labor Temps - light fixtures	Waguespack (32)	Transportation
357	O2014-6515	Grant(s) of privilege in public way for Labor Temps - sign	Waguespack (32)	Transportation
358	O2014-6518	Grant(s) of privilege in public way for Lakeview Chamber of Commerce - 2802 N Lincoln Ave	Waguespack (32)	Transportation
359	O2014-6520	Grant(s) of privilege in public way for Lakeview Chamber of Commerce - 3008-3024 N Lincoln Ave	Waguespack (32)	Transportation
360	O2014-6521	Grant(s) of privilege in public way for Lakeview Chamber of Commerce - 3011-3071 N Lincoln Ave	Waguespack (32)	Transportation
361	O2014-6523	Grant(s) of privilege in public way for LG Development Group LLC	Waguespack (32)	Transportation
362	O2014-6526	Grant(s) of privilege in public way for Peek, Aren't You Curious, Inc.	Waguespack (32)	Transportation
363	O2014-6528	Grant(s) of privilege in public way for Pipes and Stuff XX	Waguespack (32)	Transportation
364	O2014-6530	Grant(s) of privilege in public way for Patsy's Place	Waguespack (32)	Transportation
365	O2014-6532	Grant(s) of privilege in public way for Presence Saint Mary of Nazareth Hospital	Waguespack (32)	Transportation
366	O2014-6534	Grant(s) of privilege in public way for Thai "Linda" Cafe'	Waguespack (32)	Transportation
367	O2014-6536	Grant(s) of privilege in public way for West Town Chamber	Waguespack (32)	Transportation
368	O2014-6540	Grant(s) of privilege in public way for West Town Chamber of Commerce - 2247 W Chicago Ave	Waguespack (32)	Transportation
369	O2014-6541	Grant(s) of privilege in public way for West Town Chamber of Commerce - 2258 W Chicago Ave	Waguespack (32)	Transportation
370	O2014-6542	Grant(s) of privilege in public way for 1524 Fullerton LLC	Waguespack (32)	Transportation
371	O2014-6543	Grant(s) of privilege in public way for Andys Fruit Ranch	Mell (33)	Transportation
372	O2014-6545	Grant(s) of privilege in public way for New York Bakery	Mell (33)	Transportation
373	O2014-6547	Grant(s) of privilege in public way for A&D Import Motors, Inc.	Sposato (36)	Transportation
374	O2014-6549	Grant(s) of privilege in public way for Cafe Prague	Sposato (36)	Transportation

Legislation Referred to Committees at the Chicago City Council Meeting 7/30/2014
Section 3c - Aldermanic Introductions Regarding Unclassified Matters

	File #	Title	Sponsor(s)	Committee Referral
375	O2014-6552	Grant(s) of privilege in public way for 6039-6043 Belmont Partnership	Sposato (36)	Transportation
376	O2014-6554	Grant(s) of privilege in public way for Pro Tec Metal Finishing Corp.	Mitts (37)	Transportation
377	O2014-6556	Grant(s) of privilege in public way for Taqueria La Paz	Mitts (37)	Transportation
378	O2014-6557	Grant(s) of privilege in public way for Mike Anderson Chevrolet of Chicago LLC	Cullerton (38)	Transportation
379	O2014-6558	Grant(s) of privilege in public way for Retro Cafe Restaurant	Cullerton (38)	Transportation
380	O2014-6559	Grant(s) of privilege in public way for East West Travel, Inc.	Laurino (39)	Transportation
381	O2014-6560	Grant(s) of privilege in public way for Andersonville Chamber of Commerce	O'Connor (40)	Transportation
382	O2014-6561	Grant(s) of privilege in public way for Dental Associates of Bryn Mawr	O'Connor (40)	Transportation
383	O2014-6562	Grant(s) of privilege in public way for Hillcrest Realty Co.	O'Connor (40)	Transportation
384	O2014-6563	Grant(s) of privilege in public way for Middle East Bakery & Grocery - Privilege No. 1113803	O'Connor (40)	Transportation
385	O2014-6566	Grant(s) of privilege in public way for Middle East Bakery & Grocery - Privilege No. 1114102	O'Connor (40)	Transportation
386	O2014-6567	Grant(s) of privilege in public way for Michael Monaghan	O'Connor (40)	Transportation
387	O2014-6569	Grant(s) of privilege in public way for Outdoor Cafe	O'Connor (40)	Transportation
388	O2014-6571	Grant(s) of privilege in public way for Pizzeria Calzone	O'Connor (40)	Transportation
389	O2014-6574	Grant(s) of privilege in public way for Sirron Pilates LLC	O'Connor (40)	Transportation
390	O2014-6576	Grant(s) of privilege in public way for Har-Hig Properties LLC	O'Connor (41)	Transportation
391	O2014-6165	Grant(s) of privilege in public way for Acadia Heritage Shops LLC	Reilly (42)	Transportation
392	O2014-6169	Grant(s) of privilege in public way for Blaze Pizza	Reilly (42)	Transportation
393	O2014-6177	Grant(s) of privilege in public way for C C Industries, Inc.	Reilly (42)	Transportation
394	O2014-6178	Grant(s) of privilege in public way for Celeste	Reilly (42)	Transportation
395	O2014-6180	Grant(s) of privilege in public way for Coco Pazzo	Reilly (42)	Transportation
396	O2014-6181	Grant(s) of privilege in public way for Dave & Buster's	Reilly (42)	Transportation
397	O2014-6185	Grant(s) of privilege in public way for East Bank Storage-Ohio & Kingsbury	Reilly (42)	Transportation
398	O2014-6187	Grant(s) of privilege in public way for Eleaven Food Company	Reilly (42)	Transportation

	File #	Title	Sponsor(s)	Committee Referral
399	O2014-6205	Grant(s) of privilege in public way for Elm State Property LLC - caissons	Reilly (42)	Transportation
400	O2014-6208	Grant(s) of privilege in public way for Elm State Property LLC - catch basin	Reilly (42)	Transportation
401	O2014-6212	Grant(s) of privilege in public way for Elm State Property LLC - planter	Reilly (42)	Transportation
402	O2014-6217	Grant(s) of privilege in public way for Elm State Property LLC - sheetings	Reilly (42)	Transportation
403	O2014-6233	Grant(s) of privilege in public way for GHB 630 LLC - bollard's	Reilly (42)	Transportation
404	O2014-6244	Grant(s) of privilege in public way for GHB 630 LLC - caissons	Reilly (42)	Transportation
405	O2014-6247	Grant(s) of privilege in public way for Equity Office Properties Management Corp. - light fixtures	Reilly (42)	Transportation
406	O2014-6250	Grant(s) of privilege in public way for Equity Office Properties Management Corp. - siamese connections	Reilly (42)	Transportation
407	O2014-6254	Grant(s) of privilege in public way for Gage, The	Reilly (42)	Transportation
408	O2014-6275	Grant(s) of privilege in public way for GHB 630 LLC - planters	Reilly (42)	Transportation
409	O2014-6280	Grant(s) of privilege in public way for GHB 630 LLC - tree grates	Reilly (42)	Transportation
410	O2014-6284	Grant(s) of privilege in public way for GHB 630 LLC - sunscreen	Reilly (42)	Transportation
411	O2014-6290	Grant(s) of privilege in public way for Gold Coast Galleria Condo Assn.	Reilly (42)	Transportation
412	O2014-6293	Grant(s) of privilege in public way for Habitate Company, The	Reilly (42)	Transportation
413	O2014-6297	Grant(s) of privilege in public way for Hard Rock Hotel	Reilly (42)	Transportation
414	O2014-6300	Grant(s) of privilege in public way for Hershey's Chocolate World Attraction - Chicago	Reilly (42)	Transportation
415	O2014-6302	Grant(s) of privilege in public way for Hyatt The Loop Chicago	Reilly (42)	Transportation
416	O2014-6304	Grant(s) of privilege in public way for Interpark	Reilly (42)	Transportation
417	O2014-6306	Grant(s) of privilege in public way for Khattak Properties LLC	Reilly (42)	Transportation
418	O2014-6308	Grant(s) of privilege in public way for Lakeshore Interactive LLC	Reilly (42)	Transportation
419	O2014-6310	Grant(s) of privilege in public way for Macerich Management - planters - Privilege No. 1114025	Reilly (42)	Transportation
420	O2014-6313	Grant(s) of privilege in public way for Macerich Management - planters - Privilege No. 1114016	Reilly (42)	Transportation
421	O2014-6315	Grant(s) of privilege in public way for Macerich Management - security camera	Reilly (42)	Transportation

	File #	Title	Sponsor(s)	Committee Referral
422	O2014-6316	Grant(s) of privilege in public way for Macerich Management - signs	Reilly (42)	Transportation
423	O2014-6319	Grant(s) of privilege in public way for Macerich Management - signs - Privilege No. 1114031	Reilly (42)	Transportation
424	O2014-6323	Grant(s) of privilege in public way for Marc Realty	Reilly (42)	Transportation
425	O2014-6579	Grant(s) of privilege in public way for Metropolis Condo Assn.	Reilly (42)	Transportation
426	O2014-6580	Grant(s) of privilege in public way for Music and Dance Theater Chicago	Reilly (42)	Transportation
427	O2014-6581	Grant(s) of privilege in public way for North Community Bank	Reilly (42)	Transportation
428	O2014-6582	Grant(s) of privilege in public way for Northwestern Memorial Hospital - building projections	Reilly (42)	Transportation
429	O2014-6583	Grant(s) of privilege in public way for Northwestern Memorial Hospital - conduits	Reilly (42)	Transportation
430	O2014-6584	Grant(s) of privilege in public way for Northwestern University	Reilly (42)	Transportation
431	O2014-6585	Grant(s) of privilege in public way for Northwestern University/Chicago Campus	Reilly (42)	Transportation
432	O2014-6587	Grant(s) of privilege in public way for O'Donnell Investment Co. - light poles	Reilly (42)	Transportation
433	O2014-6589	Grant(s) of privilege in public way for O'Donnell Investment Co. - occupation of space	Reilly (42)	Transportation
434	O2014-6592	Grant(s) of privilege in public way for O'Donnell Investment Co. - sanitary sewer	Reilly (42)	Transportation
435	O2014-6593	Grant(s) of privilege in public way for O'Donnell Investment Co. - water lines	Reilly (42)	Transportation
436	O2014-6595	Grant(s) of privilege in public way for Palmolive Building Condo Assn. - manhole	Reilly (42)	Transportation
437	O2014-6597	Grant(s) of privilege in public way for Palmolive Building Condo Assn. - planters	Reilly (42)	Transportation
438	O2014-6599	Grant(s) of privilege in public way for Palmolive Building Condo Assn. - tree grates	Reilly (42)	Transportation
439	O2014-6601	Grant(s) of privilege in public way for Project - light fixtures	Reilly (42)	Transportation
440	O2014-6602	Grant(s) of privilege in public way for Project - signs	Reilly (42)	Transportation
441	O2014-6606	Grant(s) of privilege in public way for Residences Condominium on the Magnificent Mile Condo Assn., The - light fixtures	Reilly (42)	Transportation
442	O2014-6609	Grant(s) of privilege in public way for Residences Condominium on the Magnificent Mile Condo Assn., The - Privilege No. 1114153	Reilly (42)	Transportation

	File #	Title	Sponsor(s)	Committee Referral
443	O2014-6612	Grant(s) of privilege in public way for Residences Condominium on the Magnificent Mile Condo Assn., The - Privilege No. 1114157	Reilly (42)	Transportation
444	O2014-6614	Grant(s) of privilege in public way for Residences Condominium on the Magnificent Mile Condo Assn., The - sheetings	Reilly (42)	Transportation
445	O2014-6616	Grant(s) of privilege in public way for Residences Condominium on the Magnificent Mile Condo Assn., The - vault	Reilly (42)	Transportation
446	O2014-6618	Grant(s) of privilege in public way for Residences Condominium on the Magnificent Mile Condo Assn., The - water vaults	Reilly (42)	Transportation
447	O2014-6621	Grant(s) of privilege in public way for River North Limited Partnership No. 2 - banners	Reilly (42)	Transportation
448	O2014-6622	Grant(s) of privilege in public way for River North Limited Partnership No. 2 - fire escapes	Reilly (42)	Transportation
449	O2014-6623	Grant(s) of privilege in public way for River Roast	Reilly (42)	Transportation
450	O2014-6624	Grant(s) of privilege in public way for Ron of Japan, Inc.	Reilly (42)	Transportation
451	O2014-6625	Grant(s) of privilege in public way for Ross Dress for Less	Reilly (42)	Transportation
452	O2014-6626	Grant(s) of privilege in public way for Solex College	Reilly (42)	Transportation
453	O2014-6627	Grant(s) of privilege in public way for Tides at Lake Shore East LLC	Reilly (42)	Transportation
454	O2014-6628	Grant(s) of privilege in public way for Thompson Building LLC	Reilly (42)	Transportation
455	O2014-6629	Grant(s) of privilege in public way for Walgreens No. 07054	Reilly (42)	Transportation
456	O2014-6630	Grant(s) of privilege in public way for Westin Michigan Avenue, The	Reilly (42)	Transportation
457	O2014-6633	Grant(s) of privilege in public way for 26-30 West Hubbard LLC	Reilly (42)	Transportation
458	O2014-6636	Grant(s) of privilege in public way for 712 North Dearborn LLC	Reilly (42)	Transportation
459	O2014-6639	Grant(s) of privilege in public way for Freshii	Smith (43)	Transportation
460	O2014-6645	Grant(s) of privilege in public way for Lincoln Park Stadium Bar and Grill	Smith (43)	Transportation
461	O2014-6647	Grant(s) of privilege in public way for Molly's Cupcakes LLC	Smith (43)	Transportation
462	O2014-6648	Grant(s) of privilege in public way for Prost - flagpoles	Smith (43)	Transportation
463	O2014-6650	Grant(s) of privilege in public way for Prost - light fixtures	Smith (43)	Transportation

Legislation Referred to Committees at the Chicago City Council Meeting 7/30/2014
Section 3c - Aldermanic Introductions Regarding Unclassified Matters

	File #	Title	Sponsor(s)	Committee Referral
464	O2014-6651	Grant(s) of privilege in public way for Riccardo Enoteca	Smith (43)	Transportation
465	O2014-6652	Grant(s) of privilege in public way for Ranalli's	Smith (43)	Transportation
466	O2014-6654	Grant(s) of privilege in public way for 915-925 W Schubert Condo Assn.	Smith (43)	Transportation
467	O2014-6657	Grant(s) of privilege in public way for Bites Asian Tapas	Tunney (44)	Transportation
468	O2014-6658	Grant(s) of privilege in public way for Clark Street Sports - flagpoles	Tunney (44)	Transportation
469	O2014-6659	Grant(s) of privilege in public way for Clark Street Sports - light fixtures	Tunney (44)	Transportation
470	O2014-6661	Grant(s) of privilege in public way for Duke of Perth, The	Tunney (44)	Transportation
471	O2014-6663	Grant(s) of privilege in public way for Emerald City Coffee	Tunney (44)	Transportation
472	O2014-6665	Grant(s) of privilege in public way for Gap, Inc. Store 503, The	Tunney (44)	Transportation
473	O2014-6666	Grant(s) of privilege in public way for Goose Island Wrigleyville	Tunney (44)	Transportation
474	O2014-6667	Grant(s) of privilege in public way for Jack's on Halsted	Tunney (44)	Transportation
475	O2014-6669	Grant(s) of privilege in public way for John Barleycorn Memorial Pub	Tunney (44)	Transportation
476	O2014-6670	Grant(s) of privilege in public way for Pizzaco's Italian Eatery	Tunney (44)	Transportation
477	O2014-6671	Grant(s) of privilege in public way for Rockit Burger Bar	Tunney (44)	Transportation
478	O2014-6672	Grant(s) of privilege in public way for Vision Boutique Optical	Tunney (44)	Transportation
479	O2014-6673	Grant(s) of privilege in public way for Yoshi's Cafe	Tunney (44)	Transportation
480	O2014-6674	Grant(s) of privilege in public way for Bright Smile Dental	Arena (45)	Transportation
481	O2014-6675	Grant(s) of privilege in public way for Lawrel Liquors	Arena (45)	Transportation
482	O2014-6676	Grant(s) of privilege in public way for Presence Medical Group	Arena (45)	Transportation
483	O2014-6677	Grant(s) of privilege in public way for Rex Tavern	Arena (45)	Transportation
484	O2014-6660	Grant(s) of privilege in public way for 7-Eleven - Privilege No. 1114119	Cappleman (46)	Transportation
485	O2014-6662	Grant(s) of privilege in public way for 7-Eleven - Privilege No. 1114120	Cappleman (46)	Transportation
486	O2014-6664	Grant(s) of privilege in public way for Jennifer K. Rowland	Cappleman (46)	Transportation
487	O2014-6668	Grant(s) of privilege in public way for Leland Limited Partnership	Cappleman (46)	Transportation
488	O2014-6594	Grant(s) of privilege in public way for Architectural Artifacts, Inc.	Pawar (47)	Transportation

Legislation Referred to Committees at the Chicago City Council Meeting 7/30/2014
Section 3c - Aldermanic Introductions Regarding Unclassified Matters

	File #	Title	Sponsor(s)	Committee Referral
489	O2014-6596	Grant(s) of privilege in public way for Ashland Glass & Mirror Design, Inc.	Pawar (47)	Transportation
490	O2014-6598	Grant(s) of privilege in public way for Budackis Drive-In Hot Dogs	Pawar (47)	Transportation
491	O2014-6600	Grant(s) of privilege in public way for Chicago Joe's	Pawar (47)	Transportation
492	O2014-6603	Grant(s) of privilege in public way for Domestic Linen Supply Company, Inc. - fire shutter	Pawar (47)	Transportation
493	O2014-6605	Grant(s) of privilege in public way for Domestic Linen Supply Company, Inc. - security cameras	Pawar (47)	Transportation
494	O2014-6607	Grant(s) of privilege in public way for D.W. Simpson Global Actuarial & Analytics Recruitment	Pawar (47)	Transportation
495	O2014-6608	Grant(s) of privilege in public way for Glenn's Diner	Pawar (47)	Transportation
496	O2014-6610	Grant(s) of privilege in public way for GPA 4053 LLC	Pawar (47)	Transportation
497	O2014-6611	Grant(s) of privilege in public way for H&R Block	Pawar (47)	Transportation
498	O2014-6613	Grant(s) of privilege in public way for Hayes Properties	Pawar (47)	Transportation
499	O2014-6615	Grant(s) of privilege in public way for Julius Meinl	Pawar (47)	Transportation
500	O2014-6617	Grant(s) of privilege in public way for Marquette Bank	Pawar (47)	Transportation
501	O2014-6619	Grant(s) of privilege in public way for Mrs. Murphy and Sons Irish Pub	Pawar (47)	Transportation
502	O2014-6620	Grant(s) of privilege in public way for North Center Animal Hospital, Inc.	Pawar (47)	Transportation
503	O2014-6631	Grant(s) of privilege in public way for Ravenswood Community Council - Privilege No. 1113364	Pawar (47)	Transportation
504	O2014-6632	Grant(s) of privilege in public way for Ravenswood Community Council - Privilege No. 1113368	Pawar (47)	Transportation
505	O2014-6634	Grant(s) of privilege in public way for Ravenswood Community Council - Privilege No. 1113371	Pawar (47)	Transportation
506	O2014-6637	Grant(s) of privilege in public way for Ravenswood Community Council - Privilege No. 1113372	Pawar (47)	Transportation
507	O2014-6638	Grant(s) of privilege in public way for Ravenswood Community Council - Privilege No. 1113376	Pawar (47)	Transportation
508	O2014-6640	Grant(s) of privilege in public way for Ravenswood Community Council - Privilege No. 1113377	Pawar (47)	Transportation

	File #	Title	Sponsor(s)	Committee Referral
509	O2014-6641	Grant(s) of privilege in public way for Ravenswood Community Council - Privilege No. 1113378	Pawar (47)	Transportation
510	O2014-6642	Grant(s) of privilege in public way for Ravenswood Community Council - Privilege No. 1113381	Pawar (47)	Transportation
511	O2014-6643	Grant(s) of privilege in public way for Ravenswood Community Council - Privilege No. 1113382	Pawar (47)	Transportation
512	O2014-6644	Grant(s) of privilege in public way for Ravenswood Community Council - Privilege No. 1113383	Pawar (47)	Transportation
513	O2014-6646	Grant(s) of privilege in public way for Ravenswood Community Council - Privilege No. 1113384	Pawar (47)	Transportation
514	O2014-6649	Grant(s) of privilege in public way for River West Meeting Associates - Privilege No. 1113807	Pawar (47)	Transportation
515	O2014-6653	Grant(s) of privilege in public way for River West Meeting Associates - Privilege No. 1113808	Pawar (47)	Transportation
516	O2014-6655	Grant(s) of privilege in public way for Starbucks Coffee No. 2449	Pawar (47)	Transportation
517	O2014-6656	Grant(s) of privilege in public way for T. Salon and Gallery LLC	Pawar (47)	Transportation
518	O2014-6586	Grant(s) of privilege in public way for Anderson Chamber of Commerce	Osterman (48)	Transportation
519	O2014-6588	Grant(s) of privilege in public way for Broadway Cellars	Osterman (48)	Transportation
520	O2014-6590	Grant(s) of privilege in public way for Cheetah Gym	Osterman (48)	Transportation
521	O2014-6591	Grant(s) of privilege in public way for Loyola University of Chicago	Osterman (48)	Transportation
522	O2014-6575	Grant(s) of privilege in public way for Marce Realty Residential LLC/Chicago Apartment Finders	Moore (49)	Transportation
523	O2014-6577	Grant(s) of privilege in public way for Mona Buechler	Moore (49)	Transportation
524	O2014-6578	Grant(s) of privilege in public way for Morland Coin Laundry	Moore (49)	Transportation
525	O2014-6564	Grant(s) of privilege in public way for North Shore Bakery	Silverstein (50)	Transportation
526	O2014-6565	Grant(s) of privilege in public way for McKellin's	Silverstein (50)	Transportation
527	O2014-6568	Grant(s) of privilege in public way for Basil Food & Liquor	Silverstein (50)	Transportation
528	O2014-6570	Grant(s) of privilege in public way for I-F Optical Company, Inc.	Silverstein (50)	Transportation
529	O2014-6573	Grant(s) of privilege in public way for City Fresh Market	Silverstein (50)	Transportation

Legislation Referred to Committees at the Chicago City Council Meeting
7/30/2014
Section 3c - Aldermanic Introductions Regarding Unclassified Matters

	File #	Title	Sponsor(s)	Committee Referral	
Grant(s) of Privilege - Amend					
530	O2014-6019	Amendment of grant(s) of privilege in public way to Henry Frerk Sons, Inc.	Mell (33)	Transportation	
531	O2014-6050	Amendment of grant(s) of privilege in public way to Pub OK	Cullerton (38)	Transportation	
532	O2014-6031	Amendment of grant(s) of privilege in public way to LM Bistro	Reilly (42)	Transportation	
533	O2014-6035	Amendment of grant(s) of privilege in public way to Manulife Financial	Reilly (42)	Transportation	
534	O2014-6044	Amendment of grant(s) of privilege in public way to 3FNP LLC - Permit No. 1111480	Reilly (42)	Transportation	
535	O2014-6045	Amendment of grant(s) of privilege in public way to 3FNP LLC - Permit No. 1111481	Reilly (42)	Transportation	
536	O2014-6046	Amendment of grant(s) of privilege in public way to 3FNP LLC - Permit No. 1111482	Reilly (42)	Transportation	
537	O2014-6047	Amendment of grant(s) of privilege in public way to Bub City	Reilly (42)	Transportation	
538	O2014-6049	Amendment of grant(s) of privilege in public way to NM Project Company LLC	Reilly (42)	Transportation	
539	O2014-6027	Amendment of grant(s) of privilege in public way to Le's PHO	Osterman (48)	Transportation	
Historical Landmark Fee Waiver(s)					
540	Or2014-341	Landmark fee waiver for property at 11309 S Langley Ave	Beale (9)	Zoning	*Redacted Record*
541	Or2014-362	Landmark fee waiver for property at 2917 W Logan Blvd	Waguespack (32)	Zoning	*Redacted Record*
Honorary Street Designation(s)					
542	O2014-5877	Honorary street designation as "Joe Segal Way"	Fioretti (2)	Transportation	
543	O2014-5830	Honorary street designation as "John Fasula Way"	Balcer (11)	Transportation	
544	O2014-5897	Honorary street designation as "Honorary Torrence Shorter Way"	Burnett (27)	Transportation	
545	O2014-5828	Honorary street designation as "Honorary Christopher Strobel Way"	O'Connor (41)	Transportation	
546	O2014-5826	Honorary street designation as "Honorary Frank and Marjorie Alschuler Way"	Cappleman (46)	Transportation	
Municipal Code Amendment(s)					
547	O2014-5895	Amendment of Municipal Code Chapter 2-55 concerning Office of Legislative Inspector General	Fioretti (2) Waguespack (32) Arena (45)	Rules	
548	O2014-5841	Amendment of Municipal Code Title 17 concerning special use approval for methadone clinics	Dowell (3)	Zoning	
549	O2014-5842	Amendment of Municipal Code Section 4-6-150 concerning junk peddlers	Dowell (3) Harris (8) Lane (18) Pawar (47)	License	

	File #	Title	Sponsor(s)	Committee Referral	
550	O2014-5860	Amendment of Municipal Code Section 3-12-050 concerning senior citizen exemptions	Quinn (13)	Finance	
551	O2014-5853	Amendment of Municipal Code Section 2-152-120 concerning fines for use of City identification badges by non-employees	Lane (18)	Workforce Development	
552	O2014-5862	Amendment of Municipal Code Section 4-6-150 concerning legal duties of junk peddler licensees	Lane (18)	License	
553	O2014-5845	Amendment of Municipal Code Section 17-6-0403 to permit motor vehicle repair shops and vehicle storage and towing services within Planned Manufacturing District No 14	Colón (35)	Zoning	
554	SO2014-5872	Amendment of Municipal Code Title 2 by adding new Chapter 2-54 regarding City Council Office of Minority and Women-Owned Business Participation and Compliance	Colón (35) Brookins (21)	Budget	
555	O2014-5882	Amendment of Municipal Code Section 4-156-305 concerning public place of amusement license exceptions for pre-recorded music played in restaurants	Smith (43) Pawar (47) Reilly (42) Colón (35) Moore (49) Tunney (44) O'Connor (40) Solis (25) Austin (34) Cappleman (46) O'Shea (19) Munoz (22) Hairston (5) Sawyer (6) O'Connor (41)	License	
Plat(s) of Subdivision					
556	O2014-5849	Approval of Sauganash Glen Subdivision	Laurino (39)	Transportation	*Redacted Record*
Sidewalk Cafe(s)					
557	O2014-6055	Sidewalk cafe(s) for Potbelly Sandwich Shop	Fioretti (2)	Transportation	
558	O2014-6056	Sidewalk cafe(s) for Noodles & Co. No. 673	Fioretti (2)	Transportation	
559	O2014-6057	Sidewalk cafe(s) for Niu B	Fioretti (2)	Transportation	
560	O2014-6058	Sidewalk cafe(s) for Yusho HP	Burns (4)	Transportation	
561	O2014-6059	Sidewalk cafe(s) for Vera	Burnett (27)	Transportation	
562	O2014-6060	Sidewalk cafe(s) for Red June	Waguespack (32)	Transportation	
563	O2014-6061	Sidewalk cafe(s) for Lush Wine & Spirits	Waguespack (32)	Transportation	
564	O2014-6064	Sidewalk cafe(s) for Blue Agave	Reilly (42)	Transportation	
565	O2014-6067	Sidewalk cafe(s) for Blue Agave Tequila Bar & Restaurant	Reilly (42)	Transportation	
566	O2014-6068	Sidewalk cafe(s) for Curried	Reilly (42)	Transportation	

	File #	Title	Sponsor(s)	Committee Referral	
567	O2014-6071	Sidewalk cafe(s) for Davids Tea	Reilly (42)	Transportation	
568	O2014-6073	Sidewalk cafe(s) for Peet's Coffee & Tea	Reilly (42)	Transportation	
569	O2014-6076	Sidewalk cafe(s) for Forza	Smith (43)	Transportation	
570	O2014-6079	Sidewalk cafe(s) for Snarf's Sandwiches	Smith (43)	Transportation	
571	O2014-6081	Sidewalk cafe(s) for Teagschwender	Smith (43)	Transportation	
572	O2014-6085	Sidewalk cafe(s) for Hot Dog Express	Arena (45)	Transportation	
573	O2014-6087	Sidewalk cafe(s) for Las Tablas	Arena (45)	Transportation	
574	O2014-6088	Sidewalk cafe(s) for Bina's Cafe	Silverstein (50)	Transportation	
575	O2014-6090	Sidewalk cafe(s) for Sheesh Mahal Dhaba, Inc.	Silverstein (50)	Transportation	
Sign(s)/Signboard(s)					
576	Or2014-360	Issuance of permits for sign(s)/signboard(s) at 2233 S Dr Martin Luther King Jr Dr	Fioretti (2)	Zoning	
577	Or2014-368	Issuance of permits for sign(s)/signboard(s) at 720 E 111th St	Beale (9)	Zoning	
578	Or2014-356	Issuance of permits for sign(s)/signboard(s) at 9045 S Commercial Ave	Pope (10)	Zoning	
579	Or2014-361	Issuance of permits for sign(s)/signboard(s) at W 76th and S Ashland Ave	Thomas (17)	Zoning	
580	Or2014-355	Issuance of permits for sign(s)/signboard(s) at W 76th and S Pulaski Rd	Lane (18)	Zoning	
581	Or2014-343	Issuance of permits for sign(s)/signboard(s) at 1550 W 88th St - elevation 1	Brookins (21)	Zoning	
582	Or2014-344	Issuance of permits for sign(s)/signboard(s) at 1550 W 88th St - elevation 2	Brookins (21)	Zoning	*Redacted Record*
583	Or2014-363	Issuance of permits for sign(s)/signboard(s) at 3021 W Carroll St - north elevation	Burnett (27)	Zoning	
584	Or2014-364	Issuance of permits for sign(s)/signboard(s) at 3021 W Carroll St - south elevation	Burnett (27)	Zoning	
585	Or2014-365	Issuance of permits for sign(s)/signboard(s) at 15 S Wood St - 8 ft.	Burnett (27)	Zoning	
586	Or2014-366	Issuance of permits for sign(s)/signboard(s) at 15 S Wood St - 20 ft.	Burnett (27)	Zoning	
587	Or2014-367	Issuance of permits for sign(s)/signboard(s) at 15 S Wood St - 35 ft.	Burnett (27)	Zoning	
588	Or2014-348	Issuance of permits for sign(s)/signboard(s) at 4345 W Belmont Ave - north facade	Suarez (31)	Zoning	
589	Or2014-350	Issuance of permits for sign(s)/signboard(s) at 4345 W Belmont Ave - south facade	Suarez (31)	Zoning	
590	Or2014-351	Issuance of permits for sign(s)/signboard(s) at 4345 W Belmont Ave - east facade	Suarez (31)	Zoning	
591	Or2014-353	Issuance of permits for sign(s)/signboard(s) at 4345 W Belmont Ave - West Facade	Suarez (31)	Zoning	
592	Or2014-354	Issuance of permits for sign(s)/signboard(s) at 4345 W Belmont Ave - 176 sq. ft.	Suarez (31)	Zoning	

Legislation Referred to Committees at the Chicago City Council Meeting
7/30/2014
Section 3c - Aldermanic Introductions Regarding Unclassified Matters

	File #	Title	Sponsor(s)	Committee Referral	
593	Or2014-345	Issuance of permits for sign(s)/signboard(s) at 8300 W Belmont Ave	Sposato (36)	Zoning	
594	Or2014-347	Issuance of permits for sign(s)/signboard(s) at 6700 W North Ave - 154 sq. ft.	Sposato (36)	Zoning	
595	Or2014-349	Issuance of permits for sign(s)/signboard(s) at 6700 W North Ave - 272 sq. ft.	Sposato (36)	Zoning	
596	Or2014-342	Issuance of permits for sign(s)/signboard(s) at 8550 W Bryn Mawr Ave	O'Connor (41)	Zoning	
597	Or2014-357	Issuance of permits for sign(s)/signboard(s) at 100 W Monroe St	Reilly (42)	Zoning	
598	Or2014-358	Issuance of permits for sign(s)/signboard(s) at 259 E Erie St - south elevation	Reilly (42)	Zoning	
599	Or2014-359	Issuance of permits for sign(s)/signboard(s) at 259 E Erie St - north elevation	Reilly (42)	Zoning	
600	Or2014-369	Issuance of permits for sign(s)/signboard(s) at 455 N Cityfront Plaza Dr - 88 sq. ft.	Reilly (42)	Zoning	
601	Or2014-370	Issuance of permits for sign(s)/signboard(s) at 455 N Cityfront Plaza Dr - 144 sq. ft.	Reilly (42)	Zoning	

Vacation(s) of Public Alley(s)

602	O2014-5843	Vacation and dedication of public alley(s) in area bounded by S Indiana Ave, E 38th St, S Prairie Ave and E Pershing Rd	Dowell (3)	Transportation	*Redacted Record*
603	O2014-5840	Vacation of public alley bounded by S Western Ave, W 97th St, S Claremont Ave and W 99th Street	O'Shea (19)	Transportation	*Redacted Record*

City of Chicago

O2014-5858

Office of the City Clerk

Document Tracking Sheet

Meeting Date:	7/30/2014
Sponsor(s):	Cullerton (38)
Type:	Ordinance
Title:	Amendment of Sections 4-60-022 (38.40) and 4-60-023 (38.21, 38.25, 38.59, 38.62 and 38.71) of Municipal Code to disallow additional alcoholic liquor & package goods licenses on portion(s) of various public way
Committee(s) Assignment:	Committee on License and Consumer Protection

ORDINANCE

BE IT ORDAINED BY THE CITY COUNCIL OF THE CITY OF CHICAGO:

SECTION 1. The City Council finds that the areas described in Sections 2 through 7 of this ordinance are adversely affected by the over-concentration of businesses licensed to sell alcoholic liquor within and near the areas.

SECTION 2. Section 4-60-022 of the Municipal Code of Chicago is hereby amended by replacing subsection 4-60-022 (38.40), which was previously deleted as shown in the Journal of Proceedings of May 24, 2006 at page 77242, with the following underscored text:

4-60-022 (38.40) On the north side of Belmont Avenue, from Major Avenue to Marmora Avenue (extended).

SECTION 3. Section 4-60-023 of the Municipal Code of Chicago is hereby amended by replacing subsection 4-60-023 (38.21), which was previously deleted as shown in the Journal of Proceedings of November 15, 2012 at page 42198, with the following underscored text:

4-60-023 (38.21) On the south side of Irving Park Road, from Neenah Avenue to Oak Park Avenue.

SECTION 4. Section 4-60-023 of the Municipal Code of Chicago is hereby amended by replacing subsection 4-60-023 (38.25), which was previously deleted as shown in the Journal of Proceedings of February 9, 2005 at page 42245, with the following underscored text:

4-60-023 (38.25) On the south side of Irving Park Road, from Oketo Avenue to Oriole Avenue.

SECTION 5. Section 4-60-023 of the Municipal Code of Chicago is hereby amended by replacing subsection 4-60-023 (38.59), which was previously deleted as shown in the Journal of Proceedings of September 8, 2010 at page 99250, with the following underscored text:

4-60-023 (38.59) On Central Avenue, from Berteau Avenue to Montrose Avenue.

SECTION 6. Section 4-60-023 of the Municipal Code of Chicago is hereby amended by replacing subsection 4-60-023 (38.62), which was previously deleted as shown in the Journal of Proceedings of July 25, 2012 at page 31355, with the following underscored text:

4-60-023 (38.62) On Austin Avenue, from Roscoe Street to Addison Street.

SECTION 7. Section 4-60-023 of the Municipal Code of Chicago is hereby amended by replacing subsection 4-60-023 (38.71), which was previously deleted as shown in the Journal of Proceedings of September 8, 2010 at page 99252, with the following underscored text:

4-60-023 (38.71) On Narragansett Avenue, from Grace Street to Irving Park Road.

SECTION 8. This ordinance shall be in full force and effect from and after its passage and publication.

Timothy Cullerton
Alderman, 38th Ward

City of Chicago

O2014-5835

Office of the City Clerk

Document Tracking Sheet

Meeting Date:	7/30/2014
Sponsor(s):	Burnett (27)
Type:	Ordinance
Title:	Amendment of Municipal Code Section 4-60-022 (27.228) to allow additional alcoholic liquor licenses on portion(s) of W Madison St and N/S Throop St
Committee(s) Assignment:	Committee on License and Consumer Protection

July 30, 2014
Comm. on License

ORDINANCE

BE IT ORDAINED BY THE CITY COUNCIL OF THE CITY OF CHICAGO:

SECTION 1. Section 4-60-022 of the Municipal Code of Chicago is hereby amended by deleting the language struck through, as follows:

4-60-022 Restrictions on additional licenses.

Subject to the provisions of subsection 4-60-021(c), no additional license shall be issued for the sale of alcoholic liquor, for consumption on the premises within the following areas:

(Omitted text is unaffected by this ordinance)

~~**(27.228)** On Madison Street, from Racine Avenue to Loomis Street; and on Throop Street, from Monroe Street to Washington Boulevard.~~

(Omitted text is unaffected by this ordinance)

SECTION 2. This ordinance shall be in force and effect upon passage and approval.

Walter Burnett, Jr.
Alderman, 27th Ward

City of Chicago

O2014-5836

Office of the City Clerk

Document Tracking Sheet

Meeting Date:	7/30/2014
Sponsor(s):	Colón (35)
Type:	Ordinance
Title:	Amendment of Municipal Code Section 4-60-023 (35.6) to allow additional package goods licenses on portion(s) of W Belmont Ave
Committee(s) Assignment:	Committee on License and Consumer Protection

License 7-30-2014

ORDINANCE

BE IT ORDAINED BY THE CITY COUNCIL OF THE CITY OF CHICAGO:

SECTION 1. Section 4-60-023 of the Municipal Code of Chicago is hereby amended by deleting the language struck through, as follows:

4-60-023 Restrictions on additional licenses.

Subject to the provisions of subsection 4-60-021(c), no additional package goods license shall be issued for any premises located within the following areas:

(Omitted text is unaffected by this ordinance)

~~(35.6) On West Belmont Avenue, from North Central Park Avenue to North Lawndale Avenue; and on the south side of West Belmont Avenue, from North Lawndale Avenue to North Ridgeway Avenue.~~

(Omitted text is unaffected by this ordinance)

SECTION 2. This ordinance shall be in force and effect upon passage and publication.

Rey Colon
Alderman, 35th Ward

City of Chicago

O2014-5847

Office of the City Clerk

Document Tracking Sheet

Meeting Date:	7/30/2014
Sponsor(s):	Arena (45)
Type:	Ordinance
Title:	Amendment of Municipal Code Section 4-60-023 (45.40, 45.48, 45.53, 45.56 and 45.74) concerning additional package goods licenses on portion(s) of various public ways
Committee(s) Assignment:	Committee on License and Consumer Protection

Licenses

ORDINANCE

WHEREAS, The purpose of this ordinance is to correct an ordinance which the City Council passed on April 30, 2014 and is numbered by the City Clerk's office as Ordinance SO2014-2377 (hereinafter "Ordinance"). The Ordinance contained several scriveners' errors; and

WHEREAS, Sections 1, 2 and 3 of this corrective ordinance clarify liquor moratoria which the Ordinance did not properly describe; and

WHEREAS, Section 4 of this corrective ordinance repeals a duplicative moratorium: 4-60-023 (45.48) which is identical to 4-60-023 (45.31); and

WHEREAS, Section 5 of this corrective ordinance repeals 4-60-023 (45.74) since it is inconsistent with 4-60-021(b)(2) of the Code, which requires a liquor moratorium to be a minimum of two contiguous city blocks; now, therefore,

BE IT ORDAINED BY THE CITY COUNCIL OF THE CITY OF CHICAGO:

SECTION 1. Section 4-60-023 of the Municipal Code of Chicago is hereby amended by inserting the underscored language and deleting the language struck through, as follows:

4-60-023 (45.40) On North Lipps Avenue from ~~West Gale Street to~~ West Lawrence Avenue (extended) to West Gale Street.

SECTION 2. Section 4-60-023 of the Municipal Code of Chicago is hereby amended by inserting the underscored language and deleting the language struck through, as follows:

4-60-023 (45.53) On West Foster Avenue from the Kennedy Expressway to North Lovejoy Avenue, and West Gettysburg Street from ~~North Central Avenue~~ Milwaukee Avenue to North Lovejoy Avenue.

SECTION 3. Section 4-60-023 of the Municipal Code of Chicago is hereby amended by inserting the underscored language and deleting the language struck through, as follows:

4-60-023 (45.56) On West Winnemac Avenue from North LeClaire Avenue to North ~~Elston~~ Cicero Avenue.

SECTION 4. Section 4-60-023 of the Municipal Code of Chicago is hereby amended by repealing subsection 45.48, as follows:

~~4-60-023 (45.48) On the south side of West Peterson Avenue from North Austin Avenue to North Nagle Avenue.~~

SECTION 5. Section 4-60-023 of the Municipal Code of Chicago is hereby amended by repealing subsection 45.74, as follows:

~~4-60-023 (45.74) On West Pensacola Avenue from North Laramie Avenue to North Lavergne Avenue.~~

SECTION 6. This ordinance shall be in full force and effect from and after its passage and publication.

John Arena
Alderman, 45th Ward

City of Chicago

O2014-5844

Office of the City Clerk

Document Tracking Sheet

Meeting Date:	7/30/2014
Sponsor(s):	Pawar (47)
Type:	Ordinance
Title:	Amendment of Municipal Code Section 4-60-023 (47.46) to allow additional package goods licenses on portion(s) of W Montrose Ave
Committee(s) Assignment:	Committee on License and Consumer Protection

Committee on License and Consumer Protection
City Council Meeting
July 30, 2014

O R D I N A N C E

BE IT ORDAINED BY THE CITY COUNCIL OF THE CITY OF CHICAGO:

SECTION 1. Section 4-60-023 of the Municipal Code of Chicago is hereby amended by deleting the language struck through, as follows:

4-60-023 Restrictions on additional licenses.

Subject to the provisions of subsection 4-60-021(c), no additional package goods license shall be issued for any premises located within the following areas:

(Omitted text is unaffected by this ordinance)

~~(47.46) On Montrose Avenue, from Ravenswood Avenue to Damen Avenue~~

(Omitted text is unaffected by this ordinance)

SECTION 2. This ordinance shall be in force and effect upon passage and approval.

Ameya Pawar
Alderman, 47th Ward

City of Chicago

O2014-5832

Office of the City Clerk

Document Tracking Sheet

Meeting Date:	7/30/2014
Sponsor(s):	Munoz (22)
Type:	Ordinance
Title:	Exemption from physical barrier requirement for commercial driveway alley access for Prestige Auto Repair
Committee(s) Assignment:	Committee on Transportation and Public Way

CITY COUNCIL MEETING
July 30, 2014

BE IT ORDAINED BY THE CITY COUNCIL OF THE CITY OF CHICAGO:

Section 1: Pursuant to action 10-20-430 of the Municipal Code of Chicago Commissioner of Transportation is hereby authorized and directed to exempt Prestige Auto Repair of 4172 W. Ogden Avenue from the provisions requiring barriers as a prerequisite to prohibit alley ingress and egress to parking for Premise Address.

Section 2: This ordinance shall take effect and be in force from and after its passage and publication.

Ricardo Muñoz
Alderman, 22nd Ward

City of Chicago

O2014-5833

Office of the City Clerk

Document Tracking Sheet

Meeting Date:	7/30/2014
Sponsor(s):	Munoz (22)
Type:	Ordinance
Title:	Exemption from physical barrier requirement for commercial driveway alley access for Gutierrez Auto Repair
Committee(s) Assignment:	Committee on Transportation and Public Way

CITY COUNCIL MEETING
July 30, 2014

BE IT ORDAINED BY THE CITY COUNCIL OF THE CITY OF CHICAGO:

Section 1: Pursuant to action 10-20-430 of the Municipal Code of Chicago Commissioner of Transportation is hereby authorized and directed to exempt Gutierrez Auto Repair of 4168 W. Ogden Avenue from the provisions requiring barriers as a prerequisite to prohibit alley ingress and egress to parking for Premise Address.

Section 2: This ordinance shall take effect and be in force from and after its passage and publication.

Ricardo Muñoz
Alderman, 22nd Ward

City of Chicago

O2014-5898

Office of the City Clerk

Document Tracking Sheet

Meeting Date:	7/30/2014
Sponsor(s):	Burnett (27)
Type:	Ordinance
Title:	Exemption from physical barrier requirement for commercial driveway alley access for The Domain Group LLC
Committee(s) Assignment:	Committee on Transportation and Public Way

City Council Meeting
July 30 , 2014

BE IT ORDAINED BY THE CITY COUNCIL OF THE CITY OF CHICAGO

SECTION 1. Section 10-20-430 of the Municipal Code of Chicago, Commissioner of Transportation is hereby authorized and directed to exempt

The Domain Group, LLC
1014 N.Larrabee Street
Chicago, IL 60622

From the provisions requiring barriers as a prerequisite to prohibit alley ingress and egress to parking facilities for premise address.

SECTION 2. This ordinance shall take effect and be in force from and after its passage and publication

Walter Burnett, Jr.
Alderman, 27th Ward

City of Chicago

O2014-5900

Office of the City Clerk

Document Tracking Sheet

Meeting Date:	7/30/2014
Sponsor(s):	Burnett (27)
Type:	Ordinance
Title:	Exemption from physical barrier requirement for commercial driveway alley access for Joshua Fruger
Committee(s) Assignment:	Committee on Transportation and Public Way

City Council Meeting
July 30 , 2014

BE IT ORDAINED BY THE CITY COUNCIL OF THE CITY OF CHICAGO

SECTION 1. Section 10-20-430 of the Municipal Code of Chicago, Commissioner of Transportation is hereby authorized and directed to exempt

Joshua Fruger
1400 W.Fulton Street
Chicago, IL 60607

From the provisions requiring barriers as a prerequisite to prohibit alley ingress and egress to parking facilities for premise address.

SECTION 2. This ordinance shall take effect and be in force from and after its passage and publication

Walter Burnett, Jr.
Alderman, 27th Ward

City of Chicago

O2014-5789

Office of the City Clerk

Document Tracking Sheet

Meeting Date:	7/30/2014
Sponsor(s):	Reboyras (30)
Type:	Ordinance
Title:	Exemption from physical barrier requirement for commercial driveway alley, access for Mr. David Noguchi and Noguchi Sculpture
Committee(s) Assignment:	Committee on Transportation and Public Way

Council Meeting
July 30, 2014
Committee on Transportation

BE IT ORDAINED BY THE CITY COUNCIL OF THE CITY OF CHICAGO:

SECTION 1. Section 10-20-430 of the Municipal Code of Chicago, the Director of Revenue is hereby authorized and directed to exempt:

Mr. David Noguchi
Noguchi Sculpture
3458 North Pulaski Road

from the provisions requiring barriers as a prerequisite to prohibit alley ingress and egress to parking facilities for premise(s) address.

SECTION 2. This ordinance shall take effect and be in force from and after its passage and due publication.

Ariel E. Reboyras
30th Ward Alderman

RECEIVED
#3
2014 JUL 24 AM 10: 11
OFFICE OF THE
CITY CLERK

City of Chicago

O2014-5839

Office of the City Clerk

Document Tracking Sheet

Meeting Date:	7/30/2014
Sponsor(s):	Waguespack (32)
Type:	Ordinance
Title:	Exemption from physical barrier requirement for commercial driveway alley access for A. Ashland Lock Co.
Committee(s) Assignment:	Committee on Transportation and Public Way

Substitute Ordinance

BE IT ORDAINED BY THE CITY COUNCIL OF THE CITY OF CHICAGO:

SECTION 1. Pursuant to Section 10-20-430 of the Municipal Code of Chicago, the Director of the Department of Revenue is hereby authorized and directed to exempt **A. Ashland Lock Company at 2510 N Ashland** from requiring barriers as a prerequisite to prohibit alley ingress and egress to parking facilities for premise address.

SECTION 2. This ordinance shall take effect and be in force upon its passage and publication.

Scott Waguespack
Alderman, 32nd Ward

City of Chicago

O2014-5834

Office of the City Clerk

Document Tracking Sheet

Meeting Date:	7/30/2014
Sponsor(s):	Sposato (36)
Type:	Ordinance
Title:	Exemption from physical barrier requirement for commercial driveway alley access for R&V Tech, Inc
Committee(s) Assignment:	Committee on Transportation and Public Way

CITY COUNCIL: July 30, 2014

BE IT ORDAINED BY THE CITY COUNCIL OF CHICAGO:

SECTION 1. Pursuant to Section 10-20-430 of the Municipal Code of Chicago, the Commissioner of Transportation is hereby authorized and directed to exempt **R & V Tech, Inc., 5912 W. Addison**, from the provisions requiring barriers as a prerequisite to prohibit alley ingress and egress to parking facilities for Premise Address.

SECTION 2. This ordinance shall take effect and be in force from and after its passage and publication.

Nicholas Sposato
Alderman, 36th Ward

City of Chicago

O2014-5854

Office of the City Clerk

Document Tracking Sheet

Meeting Date:	7/30/2014
Sponsor(s):	Mitts (37)
Type:	Ordinance
Title:	Exemption from physical barrier requirement for commercial driveway alley access for Dollar General
Committee(s) Assignment:	Committee on Transportation and Public Way

BE IT ORDAINED BY THE CITY COUNCIL OF CHICAGO:

SECTION 1. Section 10-20-430 of the Municipal Code of Chicago, the Commissioner of Transportation is hereby authorized and directed to exempt **Dollar General of 5518 West Chicago Avenue** from the provisions requiring barriers as a prerequisite to prohibit alley ingress and egress to parking facilities for Premise Address.

SECTION 2. This ordinance shall take effect and be in force from and after its passage and publication.

Contact: Mark Lenz
312.704.2185

EMMA MITTS
Alderman, 37th Ward

City of Chicago

O2014-5856

Office of the City Clerk

Document Tracking Sheet

Meeting Date:	7/30/2014
Sponsor(s):	Reilly (42)
Type:	Ordinance
Title:	Exemption from physical barrier requirement for commercial driveway alley access Hotel Monaco
Committee(s) Assignment:	Committee on Transportation and Public Way

Committee on Transportation and Public Way
City Council Meeting, July 30, 2014
Alderman Brendan Reilly, 42nd Ward
Alley Access Ordinance

BE IT ORDAINED BY THE CITY COUNCIL OF THE CITY OF CHICAGO:

SECTION 1. Pursuant to Section 10-20-430 of the Municipal Code of Chicago, the Commissioner of Transportation is hereby authorized and directed to exempt Hotel Monaco from the provisions requiring barriers as a prerequisite to prohibit alley ingress and/or egress – 225 North Wabash Avenue.

SECTION 2. This ordinance shall take effect and be in force upon its passage and publication.

Brendan Reilly
Alderman, 42nd Ward

City of Chicago

O2014-5852

Office of the City Clerk

Document Tracking Sheet

Meeting Date:	7/30/2014
Sponsor(s):	Smith (43)
Type:	Ordinance
Title:	Exemption from physical barrier requirement for commercial driveway alley access for Impressionist on Altgeld Condominiums LLC
Committee(s) Assignment:	Committee on Transportation and Public Way

Committee on Transportation and Public Way
July 23, 2014
City Council
Alley Access Ordinance

BE IT ORDAINED BY THE CITY COUNCIL OF THE CITY OF CHICAGO

SECTION 1. Pursuant to Section 10-20-430 of the Municipal Code of the City of Chicago, the Director of the Department of Revenue is hereby authorized and directed to exempt Impressionist on Altgeld Condominiums, LLC, of 1040 W. Altgeld Street, Chicago, Illinois 60614, from requiring barriers as a prerequisite to prohibit alley ingress and egress to parking facilities for the premise address.

SECTION 2. This ordinance shall take effect and be in force upon its passage and publication.

MICHELE SMITH
Alderman, 43rd Ward

City of Chicago

O2014-5831

Office of the City Clerk

Document Tracking Sheet

Meeting Date:	7/30/2014
Sponsor(s):	Tunney (44)
Type:	Ordinance
Title:	Exemption from physical barrier requirement for commercial driveway alley access for Overhill Development LLC
Committee(s) Assignment:	Committee on Transportation and Public Way

City Council Meeting
July 30, 2014

BE IT ORDAINED BY THE CITY COUNCIL OF THE CITY OF CHICAGO:

SECTION 1. Section 10-20-430 of the Municipal Code of Chicago, the Director of Revenue is hereby authorized and directed to exempt:

Overhill Development LLC located at 843-45 West Buckingham Avenue, from the provisions requiring barriers as a prerequisite to prohibit alley ingress and egress to parking facilities.

SECTION 2. This ordinance shall take effect and be in force from and after its passage and publication.

Thomas M. Tunney
Alderman, 44th Ward

City of Chicago

O2014-5848

Office of the City Clerk

Document Tracking Sheet

Meeting Date:	7/30/2014
Sponsor(s):	Arena (45)
Type:	Ordinance
Title:	Exemption from physical barrier requirement for commercial driveway alley access for Apple Tree Children's Learning Center
Committee(s) Assignment:	Committee on Transportation and Public Way

Transportation and Public Way 7/30/2014

ORDINANCE

BE IT ORDAINED BY THE CITY COUNCIL OF THE CITY OF CHICAGO

SECTION 1: Section 10-20-430 of the Municipal Code of the City of Chicago, Commissioner of Transportation is hereby authorized and directed to exempt Apple Tree Children's Learning Center of 4065 N. Elston from the provisions requiring barriers as a prerequisite to prohibit alley ingress and egress to parking facilities for Premise Address:

SECTION 2: This ordinance shall take effect and be in force from and after its passage and publication.

Alderman John Arena – 45th Ward

City of Chicago

O2014-5837

Office of the City Clerk

Document Tracking Sheet

Meeting Date:	7/30/2014
Sponsor(s):	Osterman (48)
Type:	Ordinance
Title:	Exemption from physical barrier requirement for commercial driveway alley access for Arwin LLC
Committee(s) Assignment:	Committee on Transportation and Public Way

July 30, 2014
City Council Hearing

BE IT ORDAINED BY THE CITY COUNCIL OF CHICAGO:

SECTION 1. Section 10-20-430 of the municipal code of Chicago, the Commissioner of Transportationis hereby authorized and directed to exempt **Arwin LLC, 4927 N. Winthrop Avenue,** from the provisions requiring barriers as a prerequisite to prohibit alley ingress and egress to parking facilities for premise address.

SECTION 2. This ordinance shall take effect and be in force from and after its passage and publication.

HARRY OSTERMAN
Alderman, 48th Ward

City of Chicago

O2014-5838

Office of the City Clerk

Document Tracking Sheet

Meeting Date:	7/30/2014
Sponsor(s):	Osterman (48)
Type:	Ordinance
Title:	Exemption from physical barrier requirement for commercial driveway alley access for Mr Moshe Davis c/o 4900 Kenmore LLC
Committee(s) Assignment:	Committee on Transportation and Public Way

July 30, 2014
City Council Hearing

BE IT ORDAINED BY THE CITY COUNCIL OF CHICAGO:

SECTION 1. Section 10-20-430 of the municipal code of Chicago, the Commissioner of Transportationis hereby authorized and directed to exempt **Mr. Moshe Davis of 4900 Kenmore LLC, owner of the property at 4900 N. Kenmore Avenue,** from the provisions requiring barriers as a prerequisite to prohibit alley ingress and egress to parking facilities for premise address.

SECTION 2. This ordinance shall take effect and be in force from and after it's passage and publication.

HARRY OSTERMAN
Alderman, 48th Ward

City of Chicago

O2014-5876

Office of the City Clerk

Document Tracking Sheet

Meeting Date:	7/30/2014
Sponsor(s):	Moore (49)
Type:	Ordinance
Title:	Exemption from physical barrier requirement for commercial driveway alley access for Chicago Housing Authority
Committee(s) Assignment:	Committee on Transportation and Public Way

ORDINANCE

6400 North Sheridan Road

Be It Ordained by the City Council of the City of Chicago:

SECTION 1. Pursuant to Section 10-20-430 of the Municipal Code of Chicago, the Director of Transportation is hereby authorized and directed to exempt the Chicago Housing Authority, 50 East Van Buren Street, Chicago, IL 60605, from the provisions requiring barriers as a prerequisite to prohibit alley ingress and egress to parking facilities for 6400 North Sheridan Road.

SECTION 2. This ordinance shall take effect and be in force from and after its passage and publication.

Joseph A. Moore
Alderman 49th Ward

City of Chicago

O2014-5903

Office of the City Clerk

Document Tracking Sheet

Meeting Date:	7/30/2014
Sponsor(s):	Silverstein (50)
Type:	Ordinance
Title:	Exemption from physical barrier requirement for commercial driveway alley access for The Education Center NFP, Kidz Town
Committee(s) Assignment:	Committee on Transportation and Public Way

City Council Meeting
July 30, 2014
Transportation & Public Way

BE IT ORDAINED BY THE CITY COUNCIL OF CHICAGO:

SECTION 1. Pursuant to Section 10-20-430 of the Municipal Code of Chicago, the Commissioner of Transportation is hereby authorized and directed to exempt The Educational Center, NFP, Kidz Town, 2910 W. Peterson, from provisions requiring barriers as a prerequisite to prohibit alley ingress and egress to parking facilities for premise address.

SECTION 2. This ordinance shall take effect and be force from and after its passage and publication.

DEBRA L. SILVERSTEIN
Alderman, 50th Ward

City of Chicago

O2014-6007

Office of the City Clerk

Document Tracking Sheet

Meeting Date:	7/30/2014
Sponsor(s):	Moreno (1)
Type:	Ordinance
Title:	Awning(s) for Bee and Tea
Committee(s) Assignment:	Committee on Transportation and Public Way

ORDINANCE
Bee and Tea
Acct. No. 390649 - 1
Permit No. 1113303

Be It Ordained by the City Council of the City of Chicago:

SECTION 1. Permission and authority are hereby given and granted to Bee and Tea, upon the terms and subject to the conditions of this ordinance to construct, install, maintain and use one (1) Awning(s) projecting over the public right-of-way adjacent to its premises known as 1843 W. North Ave..

Said Awning(s) at W. North Avenue measure(s):
One (1) at sixteen point three three (16.33) feet in length, and point four two (.42) feet in width for a total of six point eight six (6.86) square feet.

The location of said privilege shall be as shown on prints kept on file with the Department of Business Affairs and Consumer Protection and the Office of the City Clerk.

Said privilege shall be constructed in accordance with plans and specifications approved by the Zoning Department - Signs.

This grant of privilege in the public way shall be subject to the provisions of Section 10-28-015 and all other required provisions of the Municipal Code of Chicago.

The grantee shall pay to the City of Chicago as compensation for the privilege #1113303 herein granted the sum of fifty ($50.00) per annum in advance.

A 25% penalty will be added for payments received after due date.


The permit holder agrees to hold the City of Chicago harmless for any damage, relocation or replacement costs associated with damage, relocation or removal of private property caused by the City performing work in the public way.

Authority herein given and granted for a period of five (5) years from and after Date of Passage.

Alderman Joe Moreno

Proco Joe Moreno 1st Ward



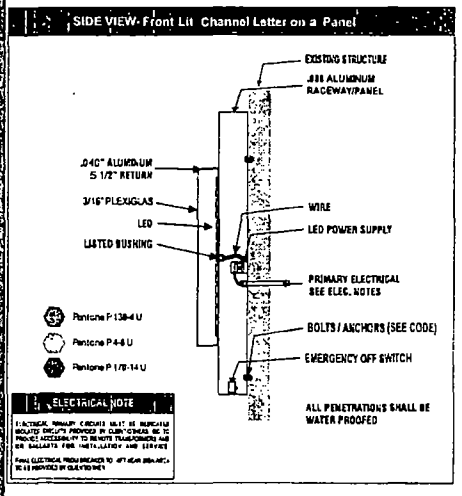

Channel letter General Specifications

Sign Type		Channel letters
Illumination Type	Color	LED
Face material	Gauge	PLexiglas 3/16"
	Color	
Graphic	Color	
Retainer type	Size/Color	Trimcap 1" Black
Return depth	Gauge /Color	Aluminum 4.5" 0.40"/ Black
Back material	Gauge	Aluminum .050
Tube support	Type / Ht.	N/A
Transformer type / input Voltage		LED tramsmiter 110v
	Ouput Voltage	12v
Retainer screw		#4 x 0 5" lg Hex hd
Neon electrical		
	Wire type	UL LED cable
Boot insulated / Sleeve		None
Electrical connectors		1/2" Greenfield

Note: Total square footage of the sign is 57.05 sq ft
Total square footage of the awning is 32.6 sq ft
Sign will be fastened directly to facade no exposed wiring

TRIANGLE SIGN & AWNING INC.
1-888-263-6639
www.trianglesignandawning.com
sales@trianglesignandawning.com
6288 Oakton St. Morton Grove, IL 60053

CUSTOMER: BEE & TEA

LOCATION. 1843 W North Ave
Chicago, IL

Design by: Aleona S.
Date: 05/05/2014

Customer approval signature — 5 14 /2014 Date

Special Note:

© by Triangle Sign & Awning
Proprietary and Confidential

This design is the original and unpublished work of Triangle Sign & Awning, Inc. and may not be reproduced, copied or exhibited in any fashion without the expressed writing from an authorized personnel of the company
The rights to this design may be purchased

Landlord approval signature — / /2014 Date

Department of Business Affairs and Consumer Protection
Small Business Center - Public Way Use Unit
City Hall - 121 N. LaSalle Street, Room 800 • Chicago, IL 60602
(312)-74-GOBIZ (312-744-6249) • (312) 744-1944 (TTY)
http //www cityofchicago.org/bacp

07/30/2014

Alderman **Proco Joe Moreno**
Ward # **01**
City of Chicago
City Hall, Room **300**
121 North LaSalle Street
Chicago, Illinois 60602

Re: An ordinance to use and maintain a portion of the public right-of-way for **one (1) awning(s)** for **Bee and Tea**, adjacent to the premises known as **1843 W. North Ave.**.

Dear Alderman **Proco Joe Moreno**:

The applicant referenced above has requested the use of the public right-of-way for a **awning(s)**. An ordinance has been prepared by the Department of Business Affairs and Consumer Protection – Small Business Center - Public Way Use Unit for presentation to the City Council. Because this request was made for properties located in your ward, as approved by you as per the attached, I respectfully request that you introduce the attached ordinance at the next City Council meeting.

If you have any questions regarding this ordinance, please contact Anthony Bertuca at (312) 744-5506.

Department of Business Affairs and Consumer Protection

City of Chicago

O2014-6009

Office of the City Clerk

Document Tracking Sheet

Meeting Date:	7/30/2014
Sponsor(s):	Moreno (1)
Type:	Ordinance
Title:	Awning(s) for Hi-Style Dinette and Bedding
Committee(s) Assignment:	Committee on Transportation and Public Way

ORDINANCE
HI-STYLE DINETTE & BEDDING
Acct. No. 26186 - 1
Permit No. 1113935

Be It Ordained by the City Council of the City of Chicago:

SECTION 1. Permission and authority are hereby given and granted to HI-STYLE DINETTE & BEDDING, upon the terms and subject to the conditions of this ordinance to maintain and use, as now constructed, one (1) Awning(s) projecting over the public right-of-way adjacent to its premises known as 1343 N. Milwaukee Ave..

Said Awning(s) at N. Milwaukee Avenue measure(s):
One (1) at ninety (90) feet in length, and three (3) feet in width for a total of two hundred seventy (270) square feet.

The location of said privilege shall be as shown on prints kept on file with the Department of Business Affairs and Consumer Protection and the Office of the City Clerk.

Said privilege shall be constructed in accordance with plans and specifications approved by the Zoning Department - Signs.

This grant of privilege in the public way shall be subject to the provisions of Section 10-28-015 and all other required provisions of the Municipal Code of Chicago.

The grantee shall pay to the City of Chicago as compensation for the privilege #1113935 herein granted the sum of one hundred fifteen ($115.00) per annum in advance.

A 25% penalty will be added for payments received after due date.

The permit holder agrees to hold the City of Chicago harmless for any damage, relocation or replacement costs associated with damage, relocation or removal of private property caused by the City performing work in the public way.

Authority herein given and granted for a period of five (5) years from and after 03/18/2014.

Alderman _____

Proco Joe Moreno 1st Ward



"SIGN"

Department of Business Affairs and Consumer Protection
Small Business Center - Public Way Use Unit
City Hall - 121 N. LaSalle Street, Room 800 • Chicago, IL 60602
(312)-74-GOBIZ (312-744-6249) • (312) 744-1944 (TTY)
http://www.cityofchicago.org/bacp

07/30/2014

Alderman **Proco Joe Moreno**
Ward # **01**
City of Chicago
City Hall, Room **300**
121 North LaSalle Street
Chicago, Illinois 60602

Re: An ordinance to use and maintain a portion of the public right-of-way for **one (1) awning(s)** for **HI-STYLE DINETTE & BEDDING**, adjacent to the premises known as **1343 N. Milwaukee Ave.**.

Dear Alderman **Proco Joe Moreno**:

The applicant referenced above has requested the use of the public right-of-way for a **awning(s)**. An ordinance has been prepared by the Department of Business Affairs and Consumer Protection – Small Business Center - Public Way Use Unit for presentation to the City Council. Because this request was made for properties located in your ward, as approved by you as per the attached, I respectfully request that you introduce the attached ordinance at the next City Council meeting.

If you have any questions regarding this ordinance, please contact Anthony Bertuca at (312) 744-5506.

Department of Business Affairs and Consumer Protection

City of Chicago

O2014-6012

Office of the City Clerk

Document Tracking Sheet

Meeting Date:	7/30/2014
Sponsor(s):	Moreno (1)
Type:	Ordinance
Title:	Awning(s) for Modern Dental on Division
Committee(s) Assignment:	Committee on Transportation and Public Way

ORDINANCE
MODERN DENTAL ON DIVISION
Acct. No. 344298 - 1
Permit No. 1113746

Be It Ordained by the City Council of the City of Chicago:

SECTION 1. Permission and authority are hereby given and granted to MODERN DENTAL ON DIVISION, upon the terms and subject to the conditions of this ordinance to maintain and use, as now constructed, one (1) Awning(s) projecting over the public right-of-way adjacent to its premises known as 2033 W. Division St..

Said Awning(s) at W. Division Street measure(s):
One (1) at twenty (20) feet in length, and two (2) feet in width for a total of forty (40) square feet.

The location of said privilege shall be as shown on prints kept on file with the Department of Business Affairs and Consumer Protection and the Office of the City Clerk.

Said privilege shall be constructed in accordance with plans and specifications approved by the Zoning Department - Signs.

This grant of privilege in the public way shall be subject to the provisions of Section 10-28-015 and all other required provisions of the Municipal Code of Chicago.

The grantee shall pay to the City of Chicago as compensation for the privilege #1113746 herein granted the sum of fifty ($50.00) per annum in advance.

A 25% penalty will be added for payments received after due date.

The permit holder agrees to hold the City of Chicago harmless for any damage, relocation or replacement costs associated with damage, relocation or removal of private property caused by the City performing work in the public way.


Authority herein given and granted for a period of five (5) years from and after 07/29/2014.

Alderman Joe Moreno

Proco Joe Moreno 1st Ward

SKETCH #2 -AWNING MEASUREMENTS

ACCOUNT #: 344298-1
Property location: 2033 W. Division St.
Business Name: Modern Dental
Dr. Phillip M..Palella

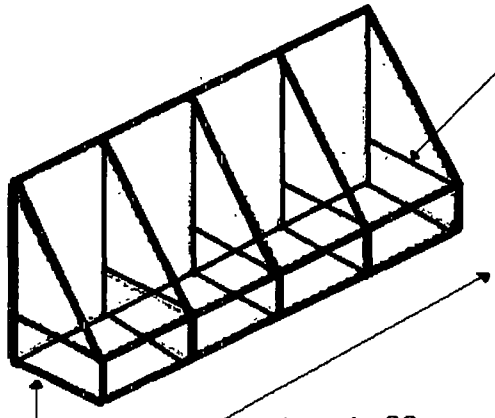

Department of Business Affairs and Consumer Protection
Small Business Center - Public Way Use Unit
City Hall - 121 N. LaSalle Street, Room 800 • Chicago, IL 60602
(312)-74-GOBIZ (312-744-6249) • (312) 744-1944 (TTY)
http://www.cityofchicago.org/bacp

07/30/2014

Alderman **Proco Joe Moreno**
Ward # **01**
City of Chicago
City Hall, Room **300**
121 North LaSalle Street
Chicago, Illinois 60602

Re: An ordinance to use and maintain a portion of the public right-of-way for **one (1) awning(s)** for **MODERN DENTAL ON DIVISION**, adjacent to the premises known as **2033 W. Division St.**.

Dear Alderman **Proco Joe Moreno**:

The applicant referenced above has requested the use of the public right-of-way for a **awning(s)**. An ordinance has been prepared by the Department of Business Affairs and Consumer Protection – Small Business Center - Public Way Use Unit for presentation to the City Council. Because this request was made for properties located in your ward, as approved by you as per the attached, I respectfully request that you introduce the attached ordinance at the next City Council meeting.

If you have any questions regarding this ordinance, please contact Anthony Bertuca at (312) 744-5506.

Department of Business Affairs and Consumer Protection

City of Chicago

O2014-6015

Office of the City Clerk

Document Tracking Sheet

Meeting Date:	7/30/2014
Sponsor(s):	Fioretti (2)
Type:	Ordinance
Title:	Awning(s) for Gioco
Committee(s) Assignment:	Committee on Transportation and Public Way

ORDINANCE
GIOCO
Acct. No. 23031 - 1
Permit No. 1113710

Be It Ordained by the City Council of the City of Chicago:

SECTION 1. Permission and authority are hereby given and granted to GIOCO, upon the terms and subject to the conditions of this ordinance to maintain and use, as now constructed, two (2) Awning(s) projecting over the public right-of-way adjacent to its premises known as 1312-14 S. Wabash Ave..

Said Awning(s) at S. Wabash Avenue measure(s):
One (1) at fourteen point seven (14.7) feet in length, and three (3) feet in width for a total of forty-four point one (44.1) square feet.
One (1) at fourteen point eight (14.8) feet in length, and three (3) feet in width for a total of forty-four point four (44.4) square feet.

The location of said privilege shall be as shown on prints kept on file with the Department of Business Affairs and Consumer Protection and the Office of the City Clerk.

Said privilege shall be constructed in accordance with plans and specifications approved by the Zoning Department - Signs.

This grant of privilege in the public way shall be subject to the provisions of Section 10-28-015 and all other required provisions of the Municipal Code of Chicago.

The grantee shall pay to the City of Chicago as compensation for the privilege #1113710 herein granted the sum of one hundred ($100.00) per annum in advance.


A 25% penalty will be added for payments received after due date.

The permit holder agrees to hold the City of Chicago harmless for any damage, relocation or replacement costs associated with damage, relocation or removal of private property caused by the City performing work in the public way.

Authority herein given and granted for a period of five (5) years from and after 06/28/2014.

Alderman

Bob Fioretti 2nd Ward

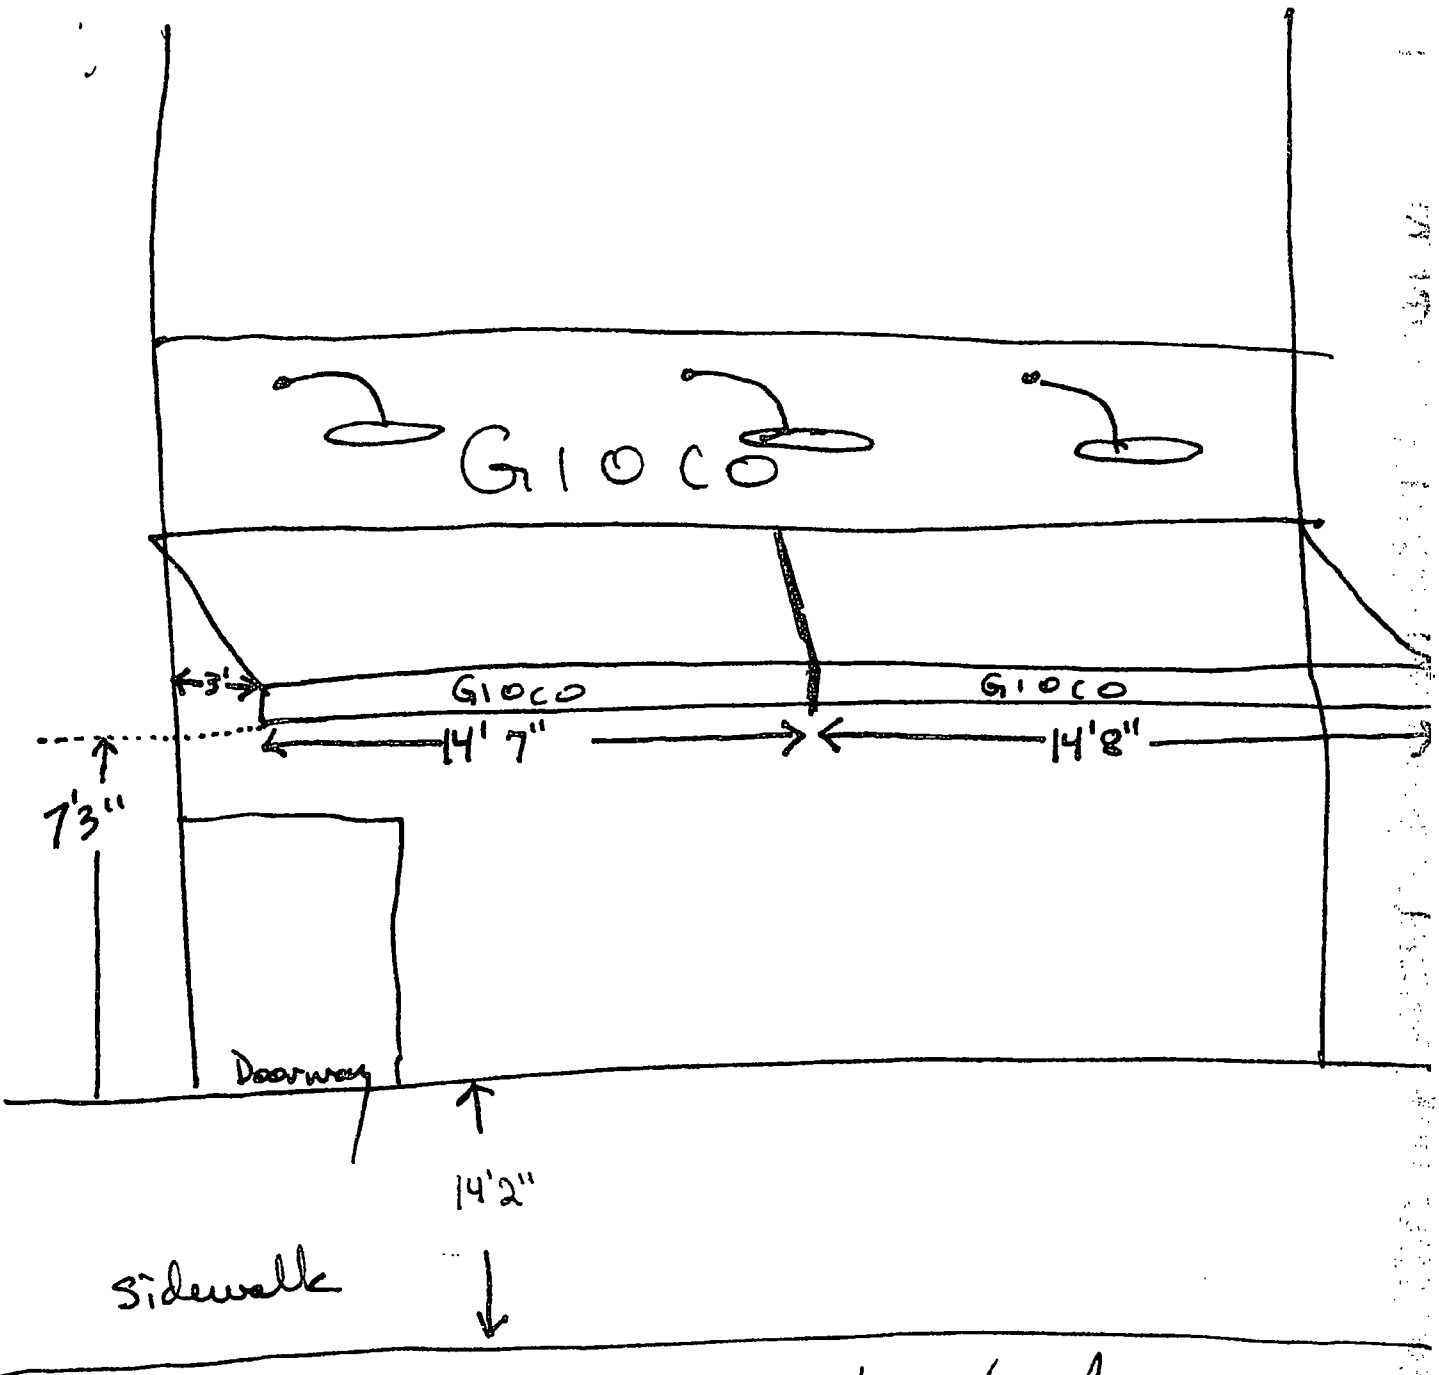

Wabash Ave.
N →

Gioco Restaurant
1312-14 S. Wabash Ave
Chicago, IL 60605
Awning Permit

Department of Business Affairs and Consumer Protection
Small Business Center - Public Way Use Unit
City Hall - 121 N. LaSalle Street, Room 800 • Chicago, IL 60602
(312)-74-GOBIZ (312-744-6249) • (312) 744-1944 (TTY)
http://www.cityofchicago.org/bacp

07/30/2014

Alderman **Bob Fioretti**
Ward # **02**
City of Chicago
City Hall, Room **300**
121 North LaSalle Street
Chicago, Illinois 60602

Re: An ordinance to use and maintain a portion of the public right-of-way for **two (2) awning(s)** for **GIOCO**, adjacent to the premises known as **1312-14 S. Wabash Ave.**.

Dear Alderman **Bob Fioretti**:

The applicant referenced above has requested the use of the public right-of-way for a **awning(s)**. An ordinance has been prepared by the Department of Business Affairs and Consumer Protection – Small Business Center - Public Way Use Unit for presentation to the City Council. Because this request was made for properties located in your ward, as approved by you as per the attached, I respectfully request that you introduce the attached ordinance at the next City Council meeting.

If you have any questions regarding this ordinance, please contact Anthony Bertuca at (312) 744-5506.

Department of Business Affairs and Consumer Protection

City of Chicago

O2014-6022

Office of the City Clerk

Document Tracking Sheet

Meeting Date:	7/30/2014
Sponsor(s):	Fioretti (2)
Type:	Ordinance
Title:	Awning(s) for NIU B
Committee(s) Assignment:	Committee on Transportation and Public Way

ORDINANCE
NIU B
Acct. No. 387519 - 1
Permit No. 1114180

Be It Ordained by the City Council of the City of Chicago:

SECTION 1. Permission and authority are hereby given and granted to NIU B, upon the terms and subject to the conditions of this ordinance to maintain and use, as now constructed, three (3) Awning(s) projecting over the public right-of-way adjacent to its premises known as 888 S. Michigan Ave..

Said Awning(s) at E. 9th Street measure(s):
Three (3) at thirteen point five (13.5) feet in length, and two point five (2.5) feet in width for a total of one hundred one point two five (101.25) square feet.

The location of said privilege shall be as shown on prints kept on file with the Department of Business Affairs and Consumer Protection and the Office of the City Clerk.

Said privilege shall be constructed in accordance with plans and specifications approved by the Zoning Department - Signs.

This grant of privilege in the public way shall be subject to the provisions of Section 10-28-015 and all other required provisions of the Municipal Code of Chicago.

The grantee shall pay to the City of Chicago as compensation for the privilege #1114180 herein granted the sum of one hundred fifty ($150.00) per annum in advance.


A 25% penalty will be added for payments received after due date.

The permit holder agrees to hold the City of Chicago harmless for any damage, relocation or replacement costs associated with damage, relocation or removal of private property caused by the City performing work in the public way.

Authority herein given and granted for a period of five (5) years from and after Date of Passage.

Alderman

Bob Fioretti 2nd Ward

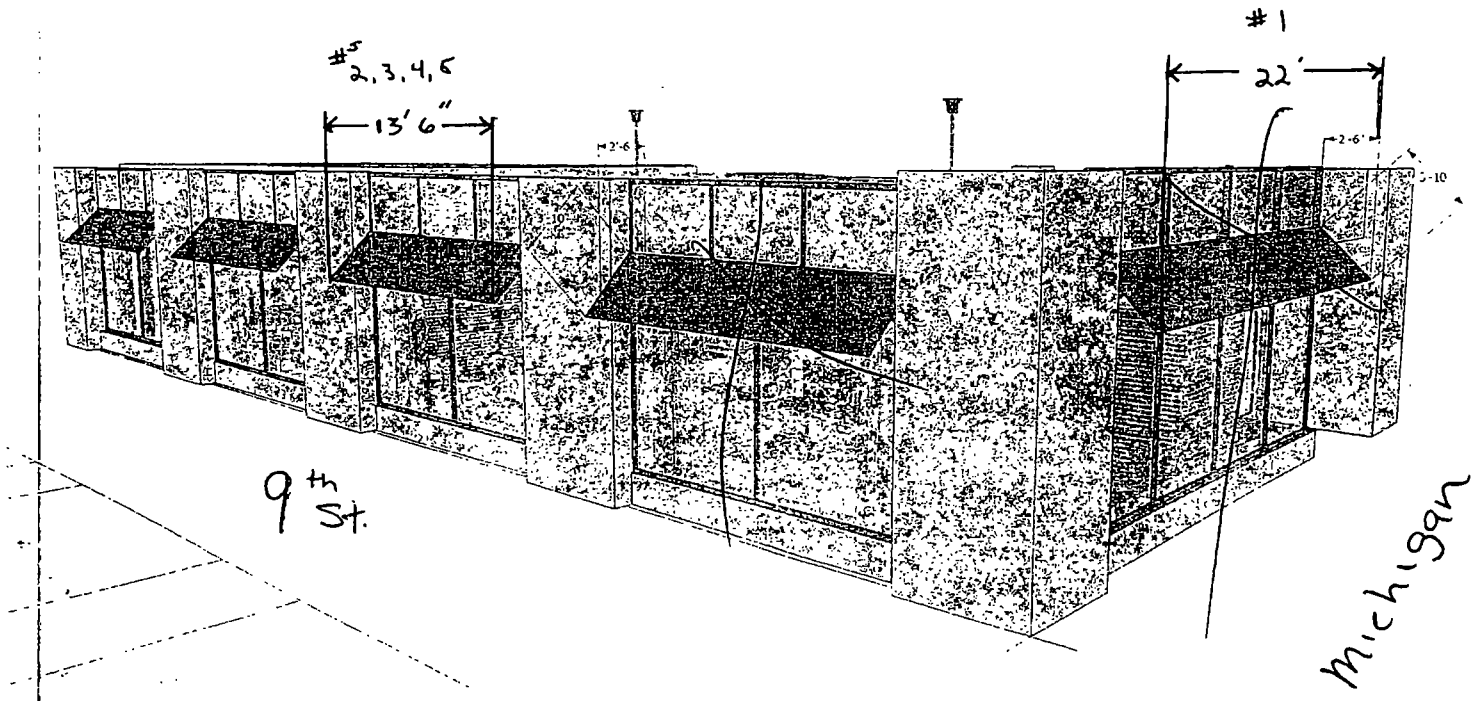
#5
2, 3, 4, 5
13' 6"
#1
22'
9th St.
Michigan

Department of Business Affairs and Consumer Protection
Small Business Center - Public Way Use Unit
City Hall - 121 N LaSalle Street, Room 800 • Chicago, IL 60602
(312)-74-GOBIZ (312-744-6249) • (312) 744-1944 (TTY)
http://www.cityofchicago.org/bacp

07/30/2014

Alderman **Bob Fioretti**
Ward # **02**
City of Chicago
City Hall, Room **300**
121 North LaSalle Street
Chicago, Illinois 60602

Re: An ordinance to use and maintain a portion of the public right-of-way for **three (3) awning(s)** for **NIU B**, adjacent to the premises known as **888 S. Michigan Ave.**.

Dear Alderman **Bob Fioretti**:

The applicant referenced above has requested the use of the public right-of-way for a **awning(s)**. An ordinance has been prepared by the Department of Business Affairs and Consumer Protection – Small Business Center - Public Way Use Unit for presentation to the City Council. Because this request was made for properties located in your ward, as approved by you as per the attached, I respectfully request that you introduce the attached ordinance at the next City Council meeting.

If you have any questions regarding this ordinance, please contact Anthony Bertuca at (312) 744-5506.

Department of Business Affairs and Consumer Protection

City of Chicago

O2014-6024

Office of the City Clerk

Document Tracking Sheet

Meeting Date:	7/30/2014
Sponsor(s):	Fioretti (2)
Type:	Ordinance
Title:	Awning(s) for Potbelly Sandwich Works LLC
Committee(s) Assignment:	Committee on Transportation and Public Way

ORDINANCE
POTBELLY SANDWICH WORKS LLC
Acct. No. 65004 - 23
Permit No. 1113895

Be It Ordained by the City Council of the City of Chicago:

SECTION 1. Permission and authority are hereby given and granted to POTBELLY SANDWICH WORKS LLC, upon the terms and subject to the conditions of this ordinance to maintain and use, as now constructed, two (2) Awning(s) projecting over the public right-of-way adjacent to its premises known as 542 S. Dearborn St..

Said Awning(s) at SOUTH DEARBORN measure(s):
One (1) at seventeen point eight (17.8) feet in length, and four point five (4.5) feet in width for a total of eighty point one (80.1) square feet.
One (1) at sixteen (16) feet in length, and four point five (4.5) feet in width for a total of seventy-two (72) square feet.

The location of said privilege shall be as shown on prints kept on file with the Department of Business Affairs and Consumer Protection and the Office of the City Clerk.

Said privilege shall be constructed in accordance with plans and specifications approved by the Zoning Department - Signs.

This grant of privilege in the public way shall be subject to the provisions of Section 10-28-015 and all other required provisions of the Municipal Code of Chicago.

The grantee shall pay to the City of Chicago as compensation for the privilege #1113895 herein granted the sum of one hundred ($100.00) per annum in advance.


A 25% penalty will be added for payments received after due date.

The permit holder agrees to hold the City of Chicago harmless for any damage, relocation or replacement costs associated with damage, relocation or removal of private property caused by the City performing work in the public way.

Authority herein given and granted for a period of five (5) years from and after 05/24/2014.

Alderman

Bob Fioretti 2nd Ward

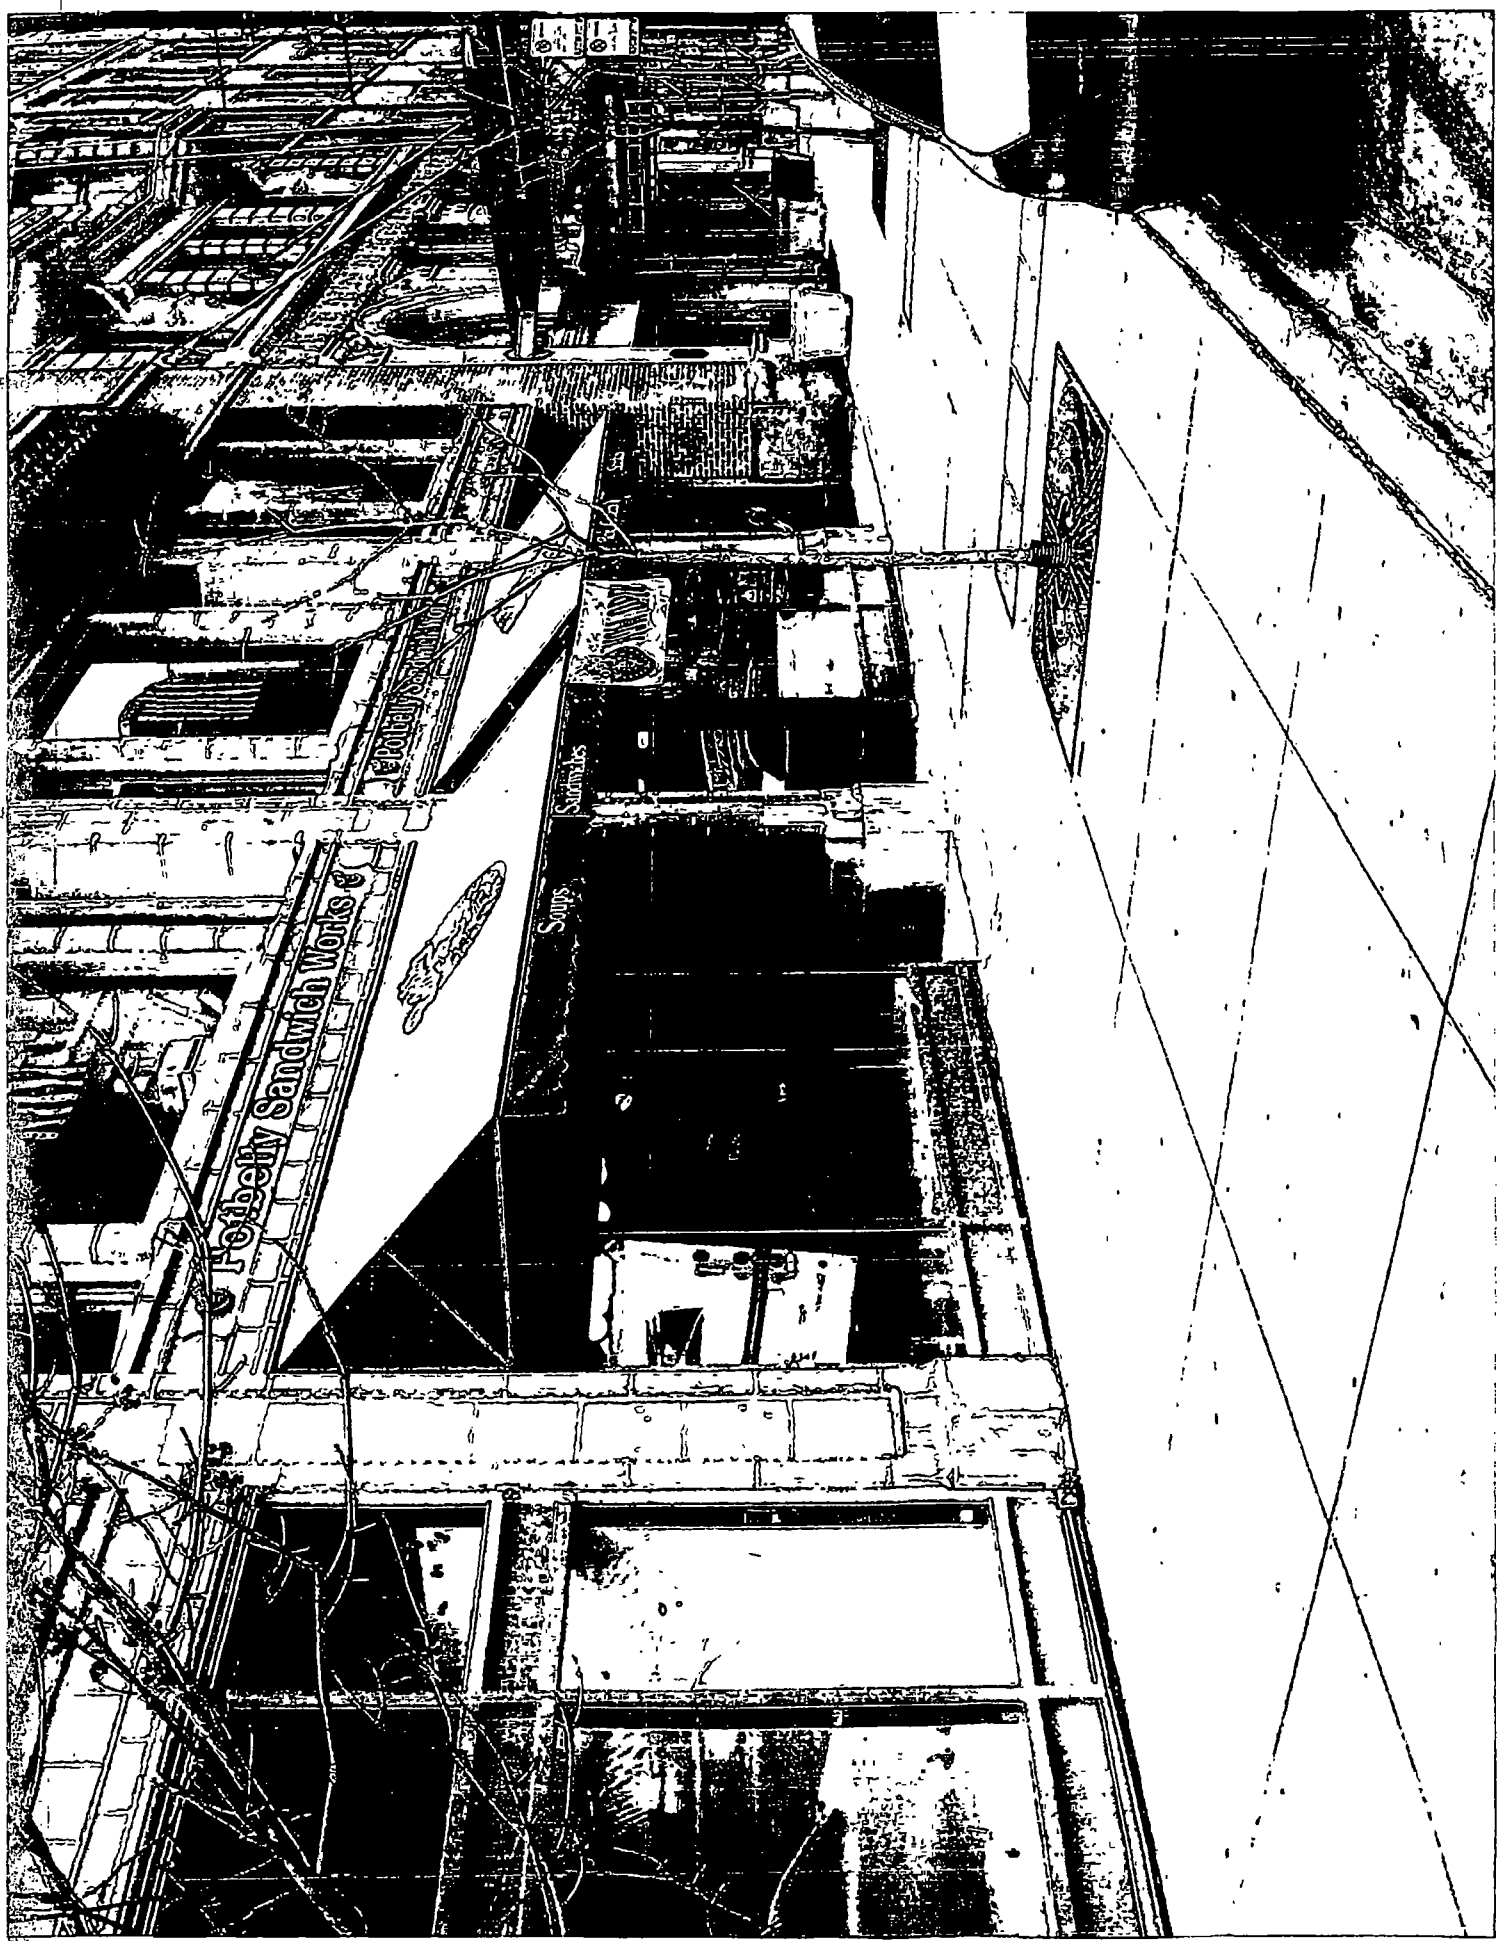
Peoria
Subways
Soups
Hobbelly Sandwich Works

Department of Business Affairs and Consumer Protection
Small Business Center - Public Way Use Unit
City Hall - 121 N. LaSalle Street, Room 800 • Chicago, IL 60602
(312)-74-GOBIZ (312-744-6249) • (312) 744-1944 (TTY)
http://www.cityofchicago.org/bacp

07/30/2014

Alderman **Bob Fioretti**
Ward # **02**
City of Chicago
City Hall, Room **300**
121 North LaSalle Street
Chicago, Illinois 60602

Re: An ordinance to use and maintain a portion of the public right-of-way for **two (2) awning(s)** for **POTBELLY SANDWICH WORKS LLC**, adjacent to the premises known as **542 S. Dearborn St.**.

Dear Alderman **Bob Fioretti**:

The applicant referenced above has requested the use of the public right-of-way for a **awning(s)**. An ordinance has been prepared by the Department of Business Affairs and Consumer Protection – Small Business Center - Public Way Use Unit for presentation to the City Council. Because this request was made for properties located in your ward, as approved by you as per the attached, I respectfully request that you introduce the attached ordinance at the next City Council meeting.

If you have any questions regarding this ordinance, please contact Anthony Bertuca at (312) 744-5506.

Department of Business Affairs and Consumer Protection

City of Chicago

O2014-6026

Office of the City Clerk

Document Tracking Sheet

Meeting Date:	7/30/2014
Sponsor(s):	Dowell (3)
Type:	Ordinance
Title:	Awning(s) for Clippers, Inc.
Committee(s) Assignment:	Committee on Transportation and Public Way

ORDINANCE
CLIPPERS INCORPORATED
Acct. No. 302527 - 3
Permit No. 1114088

Be It Ordained by the City Council of the City of Chicago:

SECTION 1. Permission and authority are hereby given and granted to CLIPPERS INCORPORATED, upon the terms and subject to the conditions of this ordinance to maintain and use, as now constructed, one (1) Awning(s) projecting over the public right-of-way adjacent to its premises known as 78 E. Pershing Rd..

Said Awning(s) at E. PERSHING RD measure(s):
One (1) at eighteen (18) feet in length, and four (4) feet in width for a total of seventy-two (72) square feet.

The location of said privilege shall be as shown on prints kept on file with the Department of Business Affairs and Consumer Protection and the Office of the City Clerk.

Said privilege shall be constructed in accordance with plans and specifications approved by the Zoning Department - Signs.

This grant of privilege in the public way shall be subject to the provisions of Section 10-28-015 and all other required provisions of the Municipal Code of Chicago.

The grantee shall pay to the City of Chicago as compensation for the privilege #1114088 herein granted the sum of fifty ($50.00) per annum in advance.


A 25% penalty will be added for payments received after due date.

The permit holder agrees to hold the City of Chicago harmless for any damage, relocation or replacement costs associated with damage, relocation or removal of private property caused by the City performing work in the public way.

Authority herein given and granted for a period of five (5) years from and after 06/30/2014.

Alderman Pat Dowell

Pat Dowell 3rd Ward

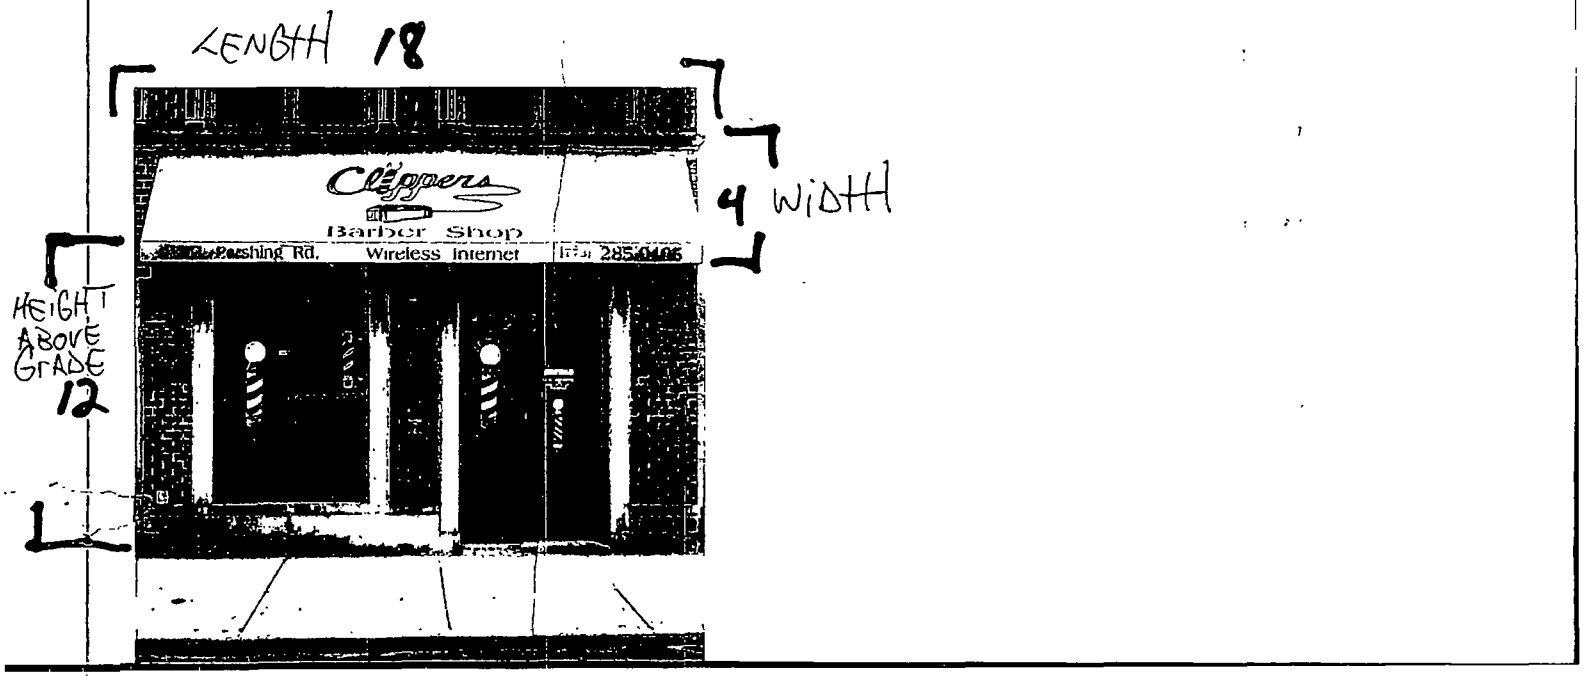
LENGTH 18
4 WIDTH
HEIGHT ABOVE GRADE 12
1
Clippers
Barber Shop
Wireless Internet

Department of Business Affairs and Consumer Protection
Small Business Center - Public Way Use Unit
City Hall - 121 N. LaSalle Street, Room 800 • Chicago, IL 60602
(312)-74-GOBIZ (312-744-6249) • (312) 744-1944 (TTY)
http://www.cityofchicago.org/bacp

07/30/2014

Alderman **Pat Dowell**
Ward # **03**
City of Chicago
City Hall, Room **300**
121 North LaSalle Street
Chicago, Illinois 60602

Re: An ordinance to use and maintain a portion of the public right-of-way for **one (1) awning(s)** for **CLIPPERS INCORPORATED**, adjacent to the premises known as **78 E. Pershing Rd.**.

Dear Alderman **Pat Dowell**:

The applicant referenced above has requested the use of the public right-of-way for a **awning(s)**. An ordinance has been prepared by the Department of Business Affairs and Consumer Protection – Small Business Center - Public Way Use Unit for presentation to the City Council. Because this request was made for properties located in your ward, as approved by you as per the attached, I respectfully request that you introduce the attached ordinance at the next City Council meeting.

If you have any questions regarding this ordinance, please contact Anthony Bertuca at (312) 744-5506.

Department of Business Affairs and Consumer Protection

City of Chicago

O2014-6029

Office of the City Clerk

Document Tracking Sheet

Meeting Date:	7/30/2014
Sponsor(s):	Dowell (3)
Type:	Ordinance
Title:	Awning(s) for Opart Thai House
Committee(s) Assignment:	Committee on Transportation and Public Way

ORDINANCE
OPART THAI HOUSE
Acct. No. 298024 - 1
Permit No. 1113793

Be It Ordained by the City Council of the City of Chicago:

SECTION 1. Permission and authority are hereby given and granted to OPART THAI HOUSE, upon the terms and subject to the conditions of this ordinance to maintain and use, as now constructed, three (3) Awning(s) projecting over the public right-of-way adjacent to its premises known as 1906 S. State St..

Said Awning(s) at S. State Street measure(s):
One (1) at ten (10) feet in length, and three (3) feet in width for a total of thirty (30) square feet.
One (1) at seven (7) feet in length, and three (3) feet in width for a total of twenty-one (21) square feet.
One (1) at twelve (12) feet in length, and three (3) feet in width for a total of thirty-six (36) square feet.

The location of said privilege shall be as shown on prints kept on file with the Department of Business Affairs and Consumer Protection and the Office of the City Clerk.

Said privilege shall be constructed in accordance with plans and specifications approved by the Zoning Department - Signs.

This grant of privilege in the public way shall be subject to the provisions of Section 10-28-015 and all other required provisions of the Municipal Code of Chicago.

The grantee shall pay to the City of Chicago as compensation for the privilege #1113793 herein granted the sum of one hundred fifty ($150.00) per annum in advance.

A 25% penalty will be added for payments received after due date.


The permit holder agrees to hold the City of Chicago harmless for any damage, relocation or replacement costs associated with damage, relocation or removal of private property caused by the City performing work in the public way.

Authority herein given and granted for a period of five (5) years from and after 07/26/2014.


Alderman Pat Dowell

Pat Dowell 3rd Ward


AWNING 1, 2, 3
PROFILE VIEW

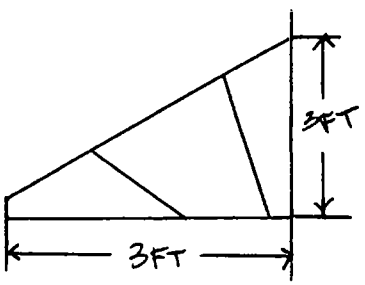


AWNING 2

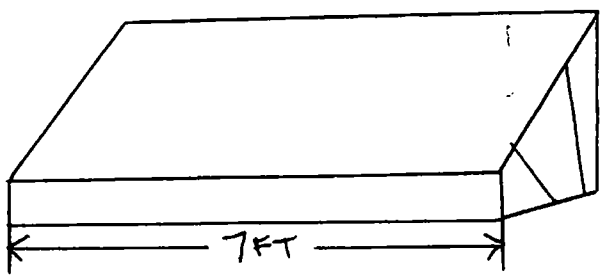

AWNING 1

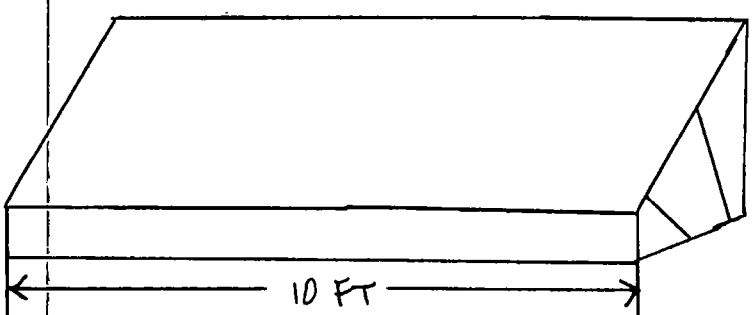

AWNING 3

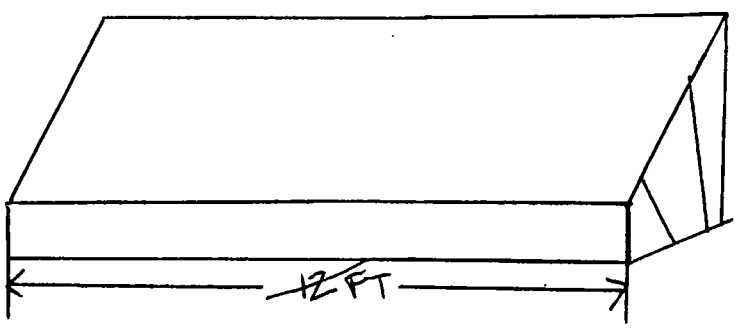

Department of Business Affairs and Consumer Protection
Small Business Center - Public Way Use Unit
City Hall - 121 N. LaSalle Street, Room 800 • Chicago, IL 60602
(312)-74-GOBIZ (312-744-6249) • (312) 744-1944 (TTY)
http://www.cityofchicago.org/bacp

07/30/2014

Alderman **Pat Dowell**
Ward # **03**
City of Chicago
City Hall, Room **300**
121 North LaSalle Street
Chicago, Illinois 60602

Re: An ordinance to use and maintain a portion of the public right-of-way for **three (3) awning(s)** for **OPART THAI HOUSE**, adjacent to the premises known as **1906 S. State St.**.

Dear Alderman **Pat Dowell**:

The applicant referenced above has requested the use of the public right-of-way for a **awning(s)**. An ordinance has been prepared by the Department of Business Affairs and Consumer Protection – Small Business Center - Public Way Use Unit for presentation to the City Council. Because this request was made for properties located in your ward, as approved by you as per the attached, I respectfully request that you introduce the attached ordinance at the next City Council meeting.

If you have any questions regarding this ordinance, please contact Anthony Bertuca at (312) 744-5506.

Department of Business Affairs and Consumer Protection

City of Chicago

O2014-6030

Office of the City Clerk

Document Tracking Sheet

Meeting Date:	7/30/2014
Sponsor(s):	Sawyer (6)
Type:	Ordinance
Title:	Awning(s) for Yassa African Carribean Restaurant
Committee(s) Assignment:	Committee on Transportation and Public Way

ORDINANCE
YASSA AFRICAN CARRIBEAN RESTAURANT
Acct. No. 285898 - 1
Permit No. 1114242

Be It Ordained by the City Council of the City of Chicago:

SECTION 1. Permission and authority are hereby given and granted to YASSA AFRICAN CARRIBEAN RESTAURANT, upon the terms and subject to the conditions of this ordinance to construct, install, maintain and use two (2) Awning(s) projecting over the public right-of-way adjacent to its premises known as 716 E. 79th St..

Said Awning(s) at E. 79th Street measure(s):
Two (2) at three point six seven (3.67) feet in length, and two (2) feet in width for a total of fourteen point six eight (14.68) square feet.

The location of said privilege shall be as shown on prints kept on file with the Department of Business Affairs and Consumer Protection and the Office of the City Clerk.

Said privilege shall be constructed in accordance with plans and specifications approved by the Zoning Department - Signs.

This grant of privilege in the public way shall be subject to the provisions of Section 10-28-015 and all other required provisions of the Municipal Code of Chicago.

The grantee shall pay to the City of Chicago as compensation for the privilege #1114242 herein granted the sum of one hundred ($100.00) per annum in advance.

A 25% penalty will be added for payments received after due date.

The permit holder agrees to hold the City of Chicago harmless for any damage, relocation or replacement costs associated with damage, relocation or removal of private property caused by the City performing work in the public way.

Authority herein given and granted for a period of five (5) years from and after Date of Passage.

Alderman _____

Roderick T. Sawyer 6th Ward

3

Please review carefully. We will not proceed without your approval. Refer to the graphics sheet you are approving this design for production.
We will have approximately One (1) week from the date sent to approve, before delaying production of your project.
This is an original drawing created by Chesterfield Awning Company, Inc. It is being submitted for your personal use in connection with a project being planned for you by Chesterfield Awning Company, Inc. It is not to be used, reproduced, copied or exhibited in any fashion. In the event any of the above occurs, Chesterfield Awning Company, Inc. expects to be reimbursed $250.00 in compensation for the time and effort entailed in creating this drawing.


Chesterfield Awning Co.
16999 Van Dam Rd.
South Holland, IL 60473
PHONE 708 - 596 - 4434
FAX 708 - 596 - 9469
www.chesterfieldawning.com

3 AWNINGS TOTAL

#1
SIDE VIEW




#1
FRONT VIEW

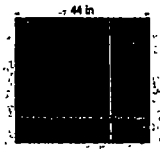

#2
FRONT VIEW



#3
FRONT VIEW

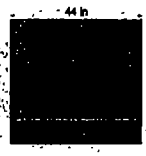

APPROXIMATE SIZE OF AWNING FABRIC LAID FLAT





File Name	Yassa African Restaurant
Job Number	Sunbrella Black
Font Style	Bible Script Font, Bodoni BT Font
Size/Style	Yellow PX 10, PX 18 Scarlet Red, PX33 Kelley Green Paint
Color/Method	Custom Logo
Salesman	David Ausema
Date.	06/10/2014

Please carefully check for grammatical errors, misspellings, missing fonts, placement, sizing, colors and etc. Please note this proof is not a true representation of color.

Contact: Matthew Cogliandro | graphics@chesterfieldawning.com

Sizes are approximate, changes can/will be made after field measuring prior to installation.

PLEASE CAREFULLY REVIEW THIS DRAWING, IF YOU SIGN AND APPROVE IT WITH INCORRECT INFORMATION. **IT WILL BE AT YOUR EXPENSE TO CORRECT**

Customer Approval Date

Sales Approval Date

Department of Business Affairs and Consumer Protection
Small Business Center - Public Way Use Unit
City Hall - 121 N. LaSalle Street, Room 800 • Chicago, IL 60602
(312)-74-GOBIZ (312-744-6249) • (312) 744-1944 (TTY)
http://www.cityofchicago.org/bacp

07/30/2014

Alderman **Roderick T. Sawyer**
Ward # **06**
City of Chicago
City Hall, Room **300**
121 North LaSalle Street
Chicago, Illinois 60602

Re: An ordinance to use and maintain a portion of the public right-of-way for **two (2) awning(s)** for **YASSA AFRICAN CARRIBEAN RESTAURANT**, adjacent to the premises known as **716 E. 79th St.**.

Dear Alderman **Roderick T. Sawyer**:

The applicant referenced above has requested the use of the public right-of-way for a **awning(s)**. An ordinance has been prepared by the Department of Business Affairs and Consumer Protection – Small Business Center - Public Way Use Unit for presentation to the City Council. Because this request was made for properties located in your ward, as approved by you as per the attached, I respectfully request that you introduce the attached ordinance at the next City Council meeting.

If you have any questions regarding this ordinance, please contact Anthony Bertuca at (312) 744-5506.

Department of Business Affairs and Consumer Protection

City of Chicago

O2014-6033

Office of the City Clerk

Document Tracking Sheet

Meeting Date:	7/30/2014
Sponsor(s):	Harris (8)
Type:	Ordinance
Title:	Awning(s) for KCI Construction Management
Committee(s) Assignment:	Committee on Transportation and Public Way

ORDINANCE
KCI CONSTRUCTION MANAGEMENT
Acct. No. 337977 - 1
Permit No. 1114112

Be It Ordained by the City Council of the City of Chicago:

SECTION 1. Permission and authority are hereby given and granted to KCI CONSTRUCTION MANAGEMENT, upon the terms and subject to the conditions of this ordinance to maintain and use, as now constructed, one (1) Awning(s) projecting over the public right-of-way adjacent to its premises known as 2109 E. 87th St..

Said Awning(s) at E 87th St measure(s):
One (1) at twenty-five (25) feet in length, and two (2) feet in width for a total of fifty (50) square feet.

The location of said privilege shall be as shown on prints kept on file with the Department of Business Affairs and Consumer Protection and the Office of the City Clerk.

Said privilege shall be constructed in accordance with plans and specifications approved by the Zoning Department - Signs.

This grant of privilege in the public way shall be subject to the provisions of Section 10-28-015 and all other required provisions of the Municipal Code of Chicago.

The grantee shall pay to the City of Chicago as compensation for the privilege #1114112 herein granted the sum of fifty ($50.00) per annum in advance.

A 25% penalty will be added for payments received after due date.

The permit holder agrees to hold the City of Chicago harmless for any damage, relocation or replacement costs associated with damage, relocation or removal of private property caused by the City performing work in the public way.

Authority herein given and granted for a period of five (5) years from and after 01/13/2014.


Alderman Michelle A Harris

Michelle A. Harris 8th Ward

MLS # 08308320 Showing 1 of 1



prev next play stop

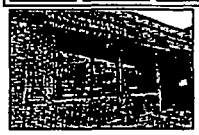

1

Download This Photo

City of Chicago

O2014-6036

Office of the City Clerk

Document Tracking Sheet

Meeting Date:	7/30/2014
Sponsor(s):	Harris (8)
Type:	Ordinance
Title:	Awning(s) for Simply Mane and Spa LLC
Committee(s) Assignment:	Committee on Transportation and Public Way

ORDINANCE
SIMPLY MANE & SPA, LLC
Acct. No. 313563 - 1
Permit No. 1114199

Be It Ordained by the City Council of the City of Chicago:

SECTION 1. Permission and authority are hereby given and granted to SIMPLY MANE & SPA, LLC, upon the terms and subject to the conditions of this ordinance to maintain and use, as now constructed, one (1) Awning(s) projecting over the public right-of-way adjacent to its premises known as 2107 E. 87th St..

Said Awning(s) at E. 87th St measure(s):
One (1) at twenty-five (25) feet in length, and two (2) feet in width for a total of fifty (50) square feet.

The location of said privilege shall be as shown on prints kept on file with the Department of Business Affairs and Consumer Protection and the Office of the City Clerk.

Said privilege shall be constructed in accordance with plans and specifications approved by the Zoning Department - Signs.

This grant of privilege in the public way shall be subject to the provisions of Section 10-28-015 and all other required provisions of the Municipal Code of Chicago.

The grantee shall pay to the City of Chicago as compensation for the privilege #1114199 herein granted the sum of fifty ($50.00) per annum in advance.

A 25% penalty will be added for payments received after due date.

The permit holder agrees to hold the City of Chicago harmless for any damage, relocation or replacement costs associated with damage, relocation or removal of private property caused by the City performing work in the public way.


Authority herein given and granted for a period of five (5) years from and after 01/13/2014.

Alderman Michelle A Harris

Michelle A. Harris 8th Ward

MLS #: 08308267

Showing 1 of 1

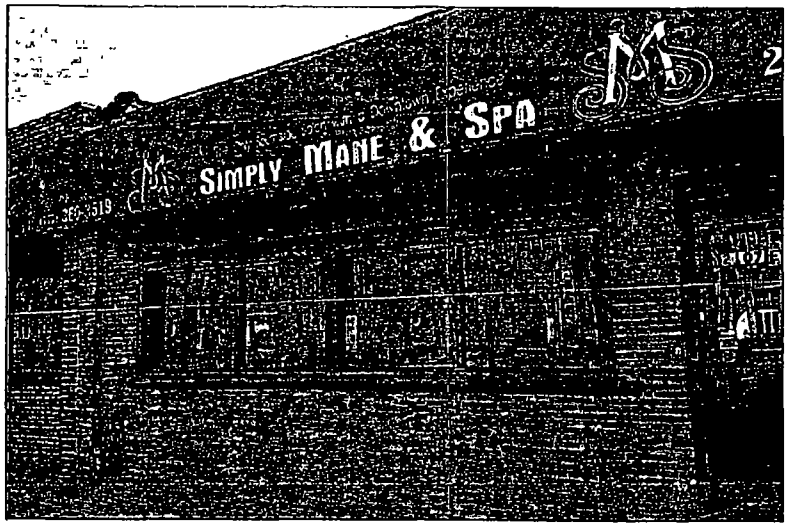

prev next play stop



1

Download This Photo

City of Chicago

O2014-6038

Office of the City Clerk

Document Tracking Sheet

Meeting Date:	7/30/2014
Sponsor(s):	Pope (10)
Type:	Ordinance
Title:	Awning(s) for Capri Pizza
Committee(s) Assignment:	Committee on Transportation and Public Way

ORDINANCE
CAPRI PIZZA
Acct. No. 3212 - 3
Permit No. 1114015

Be It Ordained by the City Council of the City of Chicago:

SECTION 1. Permission and authority are hereby given and granted to CAPRI PIZZA, upon the terms and subject to the conditions of this ordinance to maintain and use, as now constructed, eight (8) Awning(s) projecting over the public right-of-way adjacent to its premises known as 8820-8824 S. Commercial Ave..

Said Awning(s) at S. COMMERCIAL measure(s):
Three (3) at four point eight three (4.83) feet in length, and three (3) feet in width for a total of forty-three point four seven (43.47) square feet.

Said Awning(s) at S. COMMERCIAL measure(s):
Two (2) at three point six seven (3.67) feet in length, and three (3) feet in width for a total of twenty-two point zero two (22.02) square feet.

Said Awning(s) at S. COMMERCIAL measure(s):
Two (2) at five point four two (5.42) feet in length, and three (3) feet in width for a total of thirty-two point five two (32.52) square feet.

Said Awning(s) at S. COMMERCIAL measure(s):
One (1) at six (6) feet in length, and three (3) feet in width for a total of eighteen (18) square feet.

The location of said privilege shall be as shown on prints kept on file with the Department of Business Affairs and Consumer Protection and the Office of the City Clerk.

Said privilege shall be constructed in accordance with plans and specifications approved by the Zoning Department - Signs.

This grant of privilege in the public way shall be subject to the provisions of Section 10-28-015 and all other required provisions of the Municipal Code of Chicago.

The grantee shall pay to the City of Chicago as compensation for the privilege #1114015 herein granted the sum of one hundred seventy-five ($175.00) per annum in advance.


A 25% penalty will be added for payments received after due date.

The permit holder agrees to hold the City of Chicago harmless for any damage, relocation or replacement costs associated with damage, relocation or removal of private property caused by the City performing work in the public way.

Authority herein given and granted for a period of five (5) years from and after 04/22/2014.

Alderman _____

John Pope 10th Ward

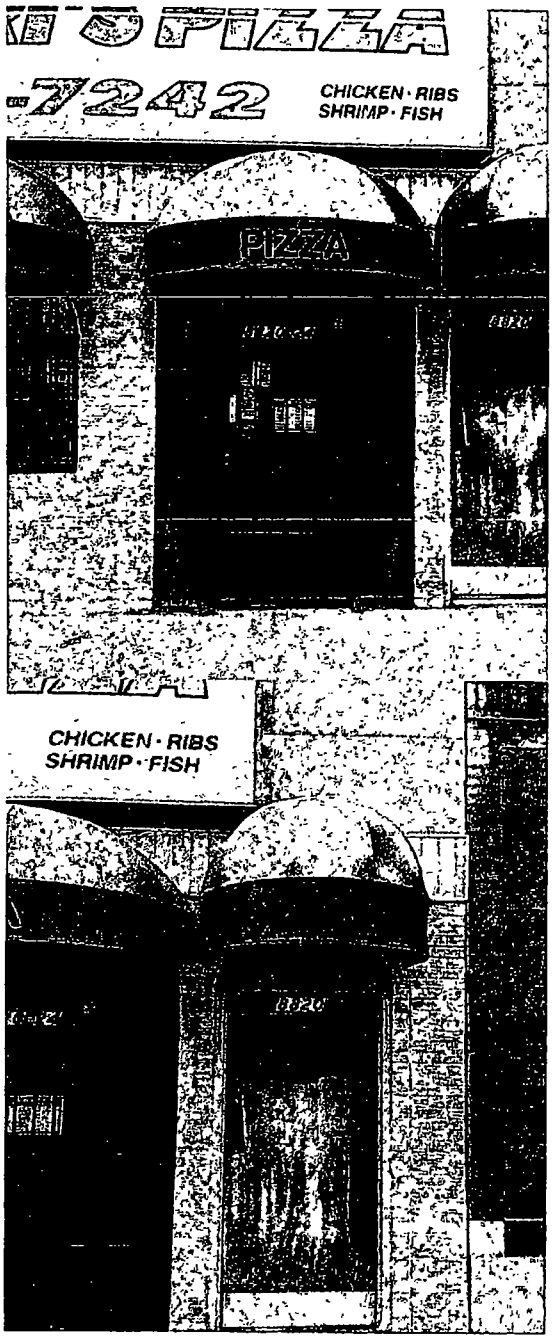
PIZZA
7242
CHICKEN · RIBS
SHRIMP · FISH
PIZZA
CHICKEN · RIBS
SHRIMP · FISH

Department of Business Affairs and Consumer Protection
Small Business Center - Public Way Use Unit
City Hall - 121 N. LaSalle Street, Room 800 • Chicago, IL 60602
(312)-74-GOBIZ (312-744-6249) • (312) 744-1944 (TTY)
http://www.cityofchicago.org/bacp

07/30/2014

Alderman **John Pope**
Ward # **10**
City of Chicago
City Hall, Room **300**
121 North LaSalle Street
Chicago, Illinois 60602

Re: An ordinance to use and maintain a portion of the public right-of-way for **eight (8) awning(s)** for **CAPRI PIZZA**, adjacent to the premises known as **8820-8824 S. Commercial Ave.**.

Dear Alderman **John Pope**:

The applicant referenced above has requested the use of the public right-of-way for a **awning(s)**. An ordinance has been prepared by the Department of Business Affairs and Consumer Protection – Small Business Center - Public Way Use Unit for presentation to the City Council. Because this request was made for properties located in your ward, as approved by you as per the attached, I respectfully request that you introduce the attached ordinance at the next City Council meeting.

If you have any questions regarding this ordinance, please contact Anthony Bertuca at (312) 744-5506.

Department of Business Affairs and Consumer Protection

City of Chicago

O2014-6039

Office of the City Clerk

Document Tracking Sheet

Meeting Date:	7/30/2014
Sponsor(s):	Balcer (11)
Type:	Ordinance
Title:	Awning(s) for Punky's Pizza and Pasta
Committee(s) Assignment:	Committee on Transportation and Public Way

ORDINANCE
PUNKY'S PIZZA AND PASTA
Acct. No. 254185 - 1
Permit No. 1113905

Be It Ordained by the City Council of the City of Chicago:

SECTION 1. Permission and authority are hereby given and granted to PUNKY'S PIZZA AND PASTA, upon the terms and subject to the conditions of this ordinance to maintain and use, as now constructed, four (4) Awning(s) projecting over the public right-of-way adjacent to its premises known as 2600 S. Wallace St..

Said Awning(s) at W. 26th Street measure(s):
One (1) at sixteen (16) feet in length, and three (3) feet in width for a total of forty-eight (48) square feet.
One (1) at six (6) feet in length, and three (3) feet in width for a total of eighteen (18) square feet.
One (1) at thirteen (13) feet in length, and three (3) feet in width for a total of thirty-nine (39) square feet.

Said Awning(s) at S. Wallace Street measure(s):
One (1) at sixteen (16) feet in length, and three (3) feet in width for a total of forty-eight (48) square feet.

The location of said privilege shall be as shown on prints kept on file with the Department of Business Affairs and Consumer Protection and the Office of the City Clerk.

Said privilege shall be constructed in accordance with plans and specifications approved by the Zoning Department - Signs.

This grant of privilege in the public way shall be subject to the provisions of Section 10-28-015 and all other required provisions of the Municipal Code of Chicago.

The grantee shall pay to the City of Chicago as compensation for the privilege #1113905 herein granted the sum of one hundred seventy-five ($175.00) per annum in advance.

A 25% penalty will be added for payments received after due date.

The permit holder agrees to hold the City of Chicago harmless for any damage, relocation or replacement costs associated with damage, relocation or removal of private property caused by the City performing work in the public way.

Authority herein given and granted for a period of five (5) years from and after 05/24/2014.

Alderman James A. Balcer

James A. Balcer 11th Ward


Punky's
Pizza & Pasta
312-842-2100
Punky's
312-842-2100
Punky's
Pizza & Pasta
312-842-2100

Department of Business Affairs and Consumer Protection
Small Business Center - Public Way Use Unit
City Hall - 121 N. LaSalle Street, Room 800 • Chicago, IL 60602
(312)-74-GOBIZ (312-744-6249) • (312) 744-1944 (TTY)
http://www.cityofchicago.org/bacp

07/30/2014

Alderman **James A. Balcer**
Ward # **11**
City of Chicago
City Hall, Room **203**
121 North LaSalle Street
Chicago, Illinois 60602

Re: An ordinance to use and maintain a portion of the public right-of-way for **four (4) awning(s)** for **PUNKY'S PIZZA AND PASTA**, adjacent to the premises known as **2600 S. Wallace St.**.

Dear Alderman **James A. Balcer**:

The applicant referenced above has requested the use of the public right-of-way for a **awning(s)**. An ordinance has been prepared by the Department of Business Affairs and Consumer Protection – Small Business Center - Public Way Use Unit for presentation to the City Council. Because this request was made for properties located in your ward, as approved by you as per the attached, I respectfully request that you introduce the attached ordinance at the next City Council meeting.

If you have any questions regarding this ordinance, please contact Anthony Bertuca at (312) 744-5506.

Department of Business Affairs and Consumer Protection

City of Chicago

O2014-6041

Office of the City Clerk

Document Tracking Sheet

Meeting Date:	7/30/2014
Sponsor(s):	Cardenas (12)
Type:	Ordinance
Title:	Awning(s) for Liza's Furniture, Inc.
Committee(s) Assignment:	Committee on Transportation and Public Way

ORDINANCE
Liza's Furniture Inc.
Acct. No. 86808 - 2
Permit No. 1113977

Be It Ordained by the City Council of the City of Chicago:

SECTION 1. Permission and authority are hereby given and granted to Liza's Furniture Inc., upon the terms and subject to the conditions of this ordinance to maintain and use, as now constructed, one (1) Awning(s) projecting over the public right-of-way adjacent to its premises known as 2459 S. Albany Ave..

Said Awning(s) at S. Albany Ave. measure(s):
One (1) at thirty-six (36) feet in length, and four (4) feet in width for a total of one hundred forty-four (144) square feet.

The location of said privilege shall be as shown on prints kept on file with the Department of Business Affairs and Consumer Protection and the Office of the City Clerk.

Said privilege shall be constructed in accordance with plans and specifications approved by the Zoning Department - Signs.

This grant of privilege in the public way shall be subject to the provisions of Section 10-28-015 and all other required provisions of the Municipal Code of Chicago.

The grantee shall pay to the City of Chicago as compensation for the privilege #1113977 herein granted the sum of sixty-one ($61.00) per annum in advance.


A 25% penalty will be added for payments received after due date.

The permit holder agrees to hold the City of Chicago harmless for any damage, relocation or replacement costs associated with damage, relocation or removal of private property caused by the City performing work in the public way.

Authority herein given and granted for a period of five (5) years from and after 05/24/2014.

Alderman _____

George Cardenas 12th Ward

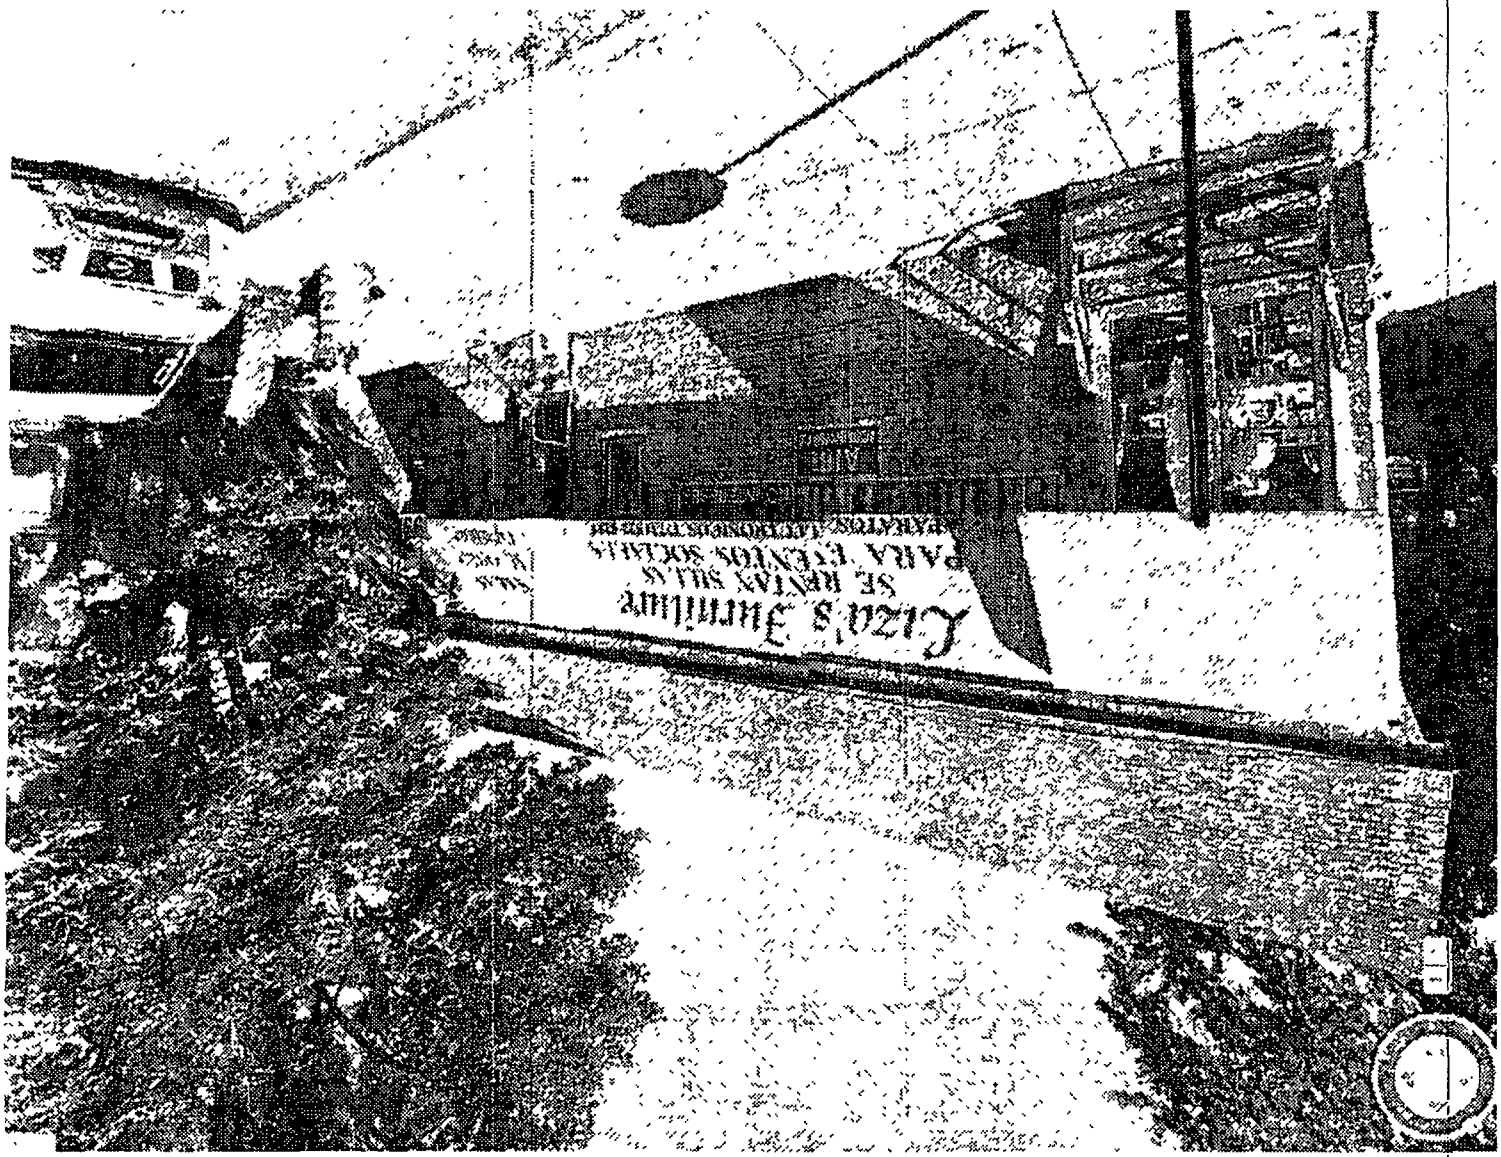

Department of Business Affairs and Consumer Protection
Small Business Center - Public Way Use Unit
City Hall - 121 N. LaSalle Street, Room 800 • Chicago, IL 60602
(312)-74-GOBIZ (312-744-6249) • (312) 744-1944 (TTY)
http://www.cityofchicago.org/bacp

07/30/2014

Alderman **George Cardenas**
Ward # **12**
City of Chicago
City Hall, Room **203**
121 North LaSalle Street
Chicago, Illinois 60602

Re: An ordinance to use and maintain a portion of the public right-of-way for **one (1) awning(s)** for **Liza's Furniture Inc.**, adjacent to the premises known as **2459 S. Albany Ave.**.

Dear Alderman **George Cardenas**:

The applicant referenced above has requested the use of the public right-of-way for a **awning(s)**. An ordinance has been prepared by the Department of Business Affairs and Consumer Protection – Small Business Center - Public Way Use Unit for presentation to the City Council. Because this request was made for properties located in your ward, as approved by you as per the attached, I respectfully request that you introduce the attached ordinance at the next City Council meeting.

If you have any questions regarding this ordinance, please contact Anthony Bertuca at (312) 744-5506.

Department of Business Affairs and Consumer Protection

City of Chicago

O2014-6043

Office of the City Clerk

Document Tracking Sheet

Meeting Date:	7/30/2014
Sponsor(s):	Cardenas (12)
Type:	Ordinance
Title:	Awning(s) for State Senator Antonio Munoz
Committee(s) Assignment:	Committee on Transportation and Public Way

ORDINANCE
STATE SENATOR ANTONIO MUNOZ
Acct. No. 345114 - 1
Permit No. 1114244

Be It Ordained by the City Council of the City of Chicago:

SECTION 1. Permission and authority are hereby given and granted to STATE SENATOR ANTONIO MUNOZ, upon the terms and subject to the conditions of this ordinance to maintain and use, as now constructed, one (1) Awning(s) projecting over the public right-of-way adjacent to its premises known as 1836 W. 35th St..

Said Awning(s) at W. 35th Street measure(s):
One (1) at twenty (20) feet in length, and two point five (2.5) feet in width for a total of fifty (50) square feet.

The location of said privilege shall be as shown on prints kept on file with the Department of Business Affairs and Consumer Protection and the Office of the City Clerk.

Said privilege shall be constructed in accordance with plans and specifications approved by the Zoning Department - Signs.

This grant of privilege in the public way shall be subject to the provisions of Section 10-28-015 and all other required provisions of the Municipal Code of Chicago.

The grantee shall pay to the City of Chicago as compensation for the privilege #1114244 herein granted the sum of fifty ($50.00) per annum in advance.


A 25% penalty will be added for payments received after due date.

The permit holder agrees to hold the City of Chicago harmless for any damage, relocation or replacement costs associated with damage, relocation or removal of private property caused by the City performing work in the public way.

Authority herein given and granted for a period of five (5) years from and after 07/29/2014.

Alderman _____

George Cardenas 12th Ward

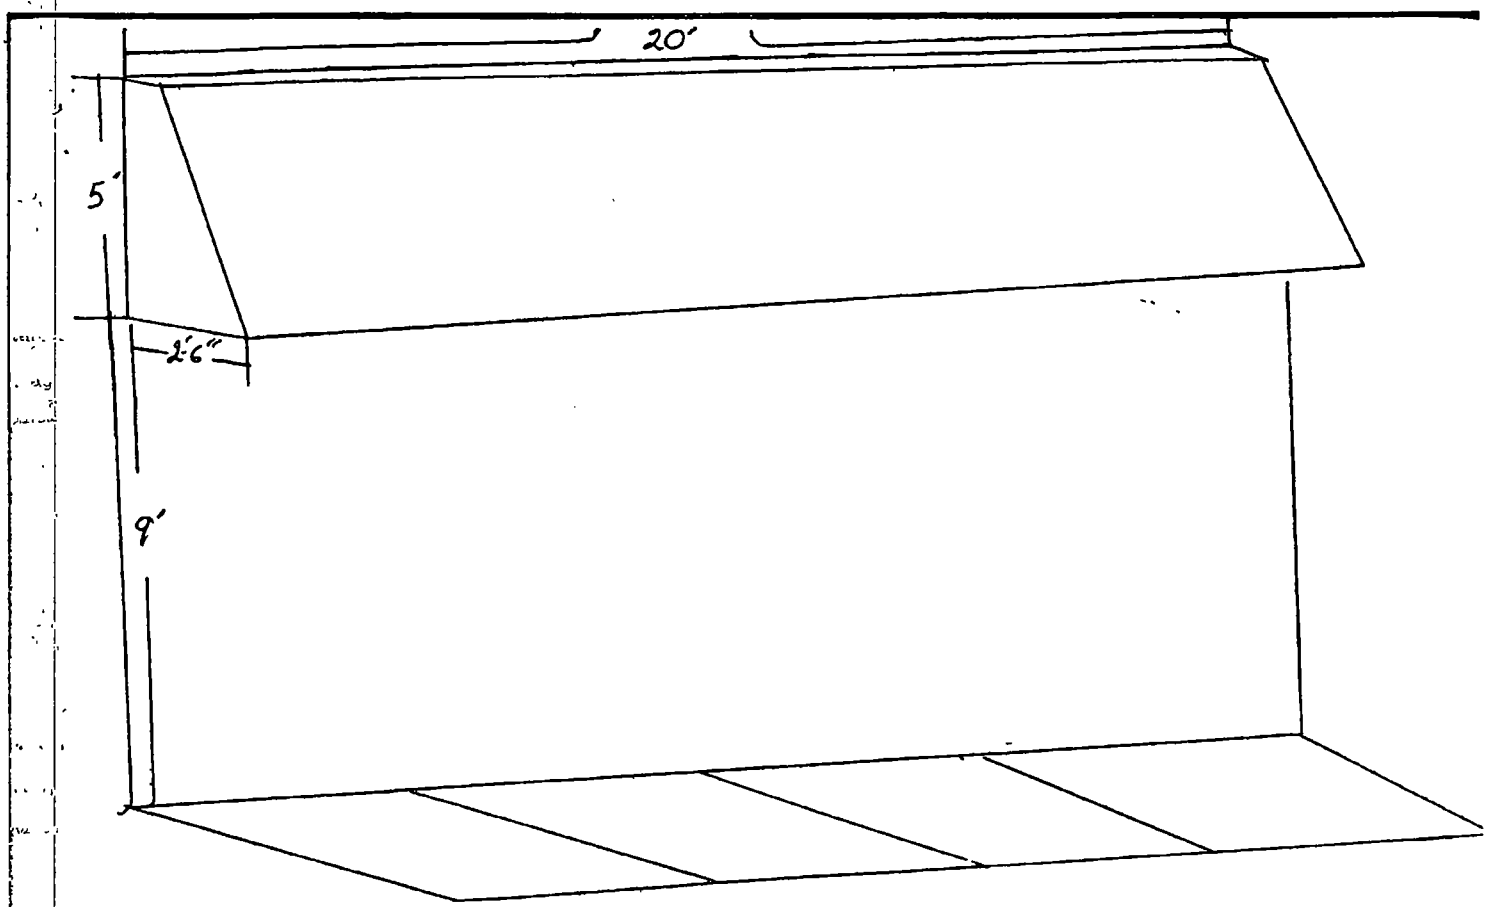
20'
5'
2'6"
9'

Department of Business Affairs and Consumer Protection
Small Business Center- Public Way Use Unit
City Hall - 121 N. LaSalle Street Room 800 • Chicago, IL 60602
(312)-74-GOBIZ (312-744-6249) • (312) 744-1944 (TTY)
http //www cityofchicago org/bacp

07/30/2014

Alderman **George Cardenas**
Ward # **12**
City of Chicago
City Hall, Room **203**
121 North LaSalle Street
Chicago, Illinois 60602

Re: An ordinance to use and maintain a portion of the public right-of-way for **one (1) awning(s)** for **STATE SENATOR ANTONIO MUNOZ**, adjacent to the premises known as **1836 W. 35th St.**.

Dear Alderman **George Cardenas**:

The applicant referenced above has requested the use of the public right-of-way for a **awning(s)**. An ordinance has been prepared by the Department of Business Affairs and Consumer Protection – Small Business Center - Public Way Use Unit for presentation to the City Council. Because this request was made for properties located in your ward, as approved by you as per the attached, I respectfully request that you introduce the attached ordinance at the next City Council meeting.

If you have any questions regarding this ordinance, please contact Anthony Bertuca at (312) 744-5506.

Department of Business Affairs and Consumer Protection

City of Chicago

O2014-6112

Office of the City Clerk

Document Tracking Sheet

Meeting Date:	7/30/2014
Sponsor(s):	Burke (14)
Type:	Ordinance
Title:	Awning(s) for Maximum Refunds Taxes, Inc.
Committee(s) Assignment:	Committee on Transportation and Public Way

ORDINANCE
MAXIMUM REFUNDS TAXES, INC.
Acct. No. 314537 - 2
Permit No. 1113729

Be It Ordained by the City Council of the City of Chicago:

SECTION 1. Permission and authority are hereby given and granted to MAXIMUM REFUNDS TAXES, INC., upon the terms and subject to the conditions of this ordinance to maintain and use, as now constructed, one (1) Awning(s) projecting over the public right-of-way adjacent to its premises known as 4106 W. 47th St..

Said Awning(s) at W. 47TH ST measure(s):
One (1) at sixteen (16) feet in length, and four (4) feet in width for a total of sixty-four (64) square feet.

The location of said privilege shall be as shown on prints kept on file with the Department of Business Affairs and Consumer Protection and the Office of the City Clerk.

Said privilege shall be constructed in accordance with plans and specifications approved by the Zoning Department - Signs.

This grant of privilege in the public way shall be subject to the provisions of Section 10-28-015 and all other required provisions of the Municipal Code of Chicago.

The grantee shall pay to the City of Chicago as compensation for the privilege #1113729 herein granted the sum of fifty ($50.00) per annum in advance.

A 25% penalty will be added for payments received after due date.

The permit holder agrees to hold the City of Chicago harmless for any damage, relocation or replacement costs associated with damage, relocation or removal of private property caused by the City performing work in the public way.

Authority herein given and granted for a period of five (5) years from and after 04/22/2014.

Alderman _____

Edward M. Burke 14th Ward


maximum
refund TAX Inc.
Real Estate Appraisers
& Consultants
Copies · Fax · Loans
OPEN
773 583 1389

Department of Business Affairs and Consumer Protection
Small Business Center - Public Way Use Unit
City Hall - 121 N. LaSalle Street, Room 800 • Chicago, IL 60602
(312)-74-GOBIZ (312-744-6249) • (312) 744-1944 (TTY)
http://www.cityofchicago.org/bacp

07/30/2014

Alderman **Edward M. Burke**
Ward # **14**
City of Chicago
City Hall, Room **302**
121 North LaSalle Street
Chicago, Illinois 60602

Re: An ordinance to use and maintain a portion of the public right-of-way for **one (1) awning(s)** for **MAXIMUM REFUNDS TAXES, INC.**, adjacent to the premises known as **4106 W. 47th St.**.

Dear Alderman **Edward M. Burke**:

The applicant referenced above has requested the use of the public right-of-way for a **awning(s)**. An ordinance has been prepared by the Department of Business Affairs and Consumer Protection – Small Business Center - Public Way Use Unit for presentation to the City Council. Because this request was made for properties located in your ward, as approved by you as per the attached, I respectfully request that you introduce the attached ordinance at the next City Council meeting.

If you have any questions regarding this ordinance, please contact Anthony Bertuca at (312) 744-5506.

Department of Business Affairs and Consumer Protection

City of Chicago

O2014-6120

Office of the City Clerk

Document Tracking Sheet

Meeting Date:	7/30/2014
Sponsor(s):	Cochran (20)
Type:	Ordinance
Title:	Awning(s) for Historic Stand LP Holsten Real Estate - 6317 S Cottage Grove Ave
Committee(s) Assignment:	Committee on Transportation and Public Way

ORDINANCE
HISTORIC STAND, LP HOLSTEN REAL ESTATE
Acct. No. 281079 - 5
Permit No. 1114125

Be It Ordained by the City Council of the City of Chicago:

SECTION 1. Permission and authority are hereby given and granted to HISTORIC STAND, LP HOLSTEN REAL ESTATE, upon the terms and subject to the conditions of this ordinance to construct, install, maintain and use three (3) Awning(s) projecting over the public right-of-way adjacent to its premises known as 6317 S. Cottage Grove Ave..

Said Awning(s) at S. Cottage Grove Avenue measure(s):
Three (3) at fifteen point eight three (15.83) feet in length, and three point zero eight (3.08) feet in width for a total of one hundred forty-six point two seven (146.27) square feet.

The location of said privilege shall be as shown on prints kept on file with the Department of Business Affairs and Consumer Protection and the Office of the City Clerk.

Said privilege shall be constructed in accordance with plans and specifications approved by the Zoning Department - Signs.

This grant of privilege in the public way shall be subject to the provisions of Section 10-28-015 and all other required provisions of the Municipal Code of Chicago.

The grantee shall pay to the City of Chicago as compensation for the privilege #1114125 herein granted the sum of one hundred fifty ($150.00) per annum in advance.

A 25% penalty will be added for payments received after due date.

The permit holder agrees to hold the City of Chicago harmless for any damage, relocation or replacement costs associated with damage, relocation or removal of private property caused by the City performing work in the public way.

Authority herein given and granted for a period of five (5) years from and after Date of Passage.


Alderman _____

Willie Cochran 20th Ward

Awning Drawing:

Property Location & Address: 6317 S. Cottage Grove Ave.

Organization's Name: Historic Grand, LP c/o Holsten Real Estate Redevelopment Corp.

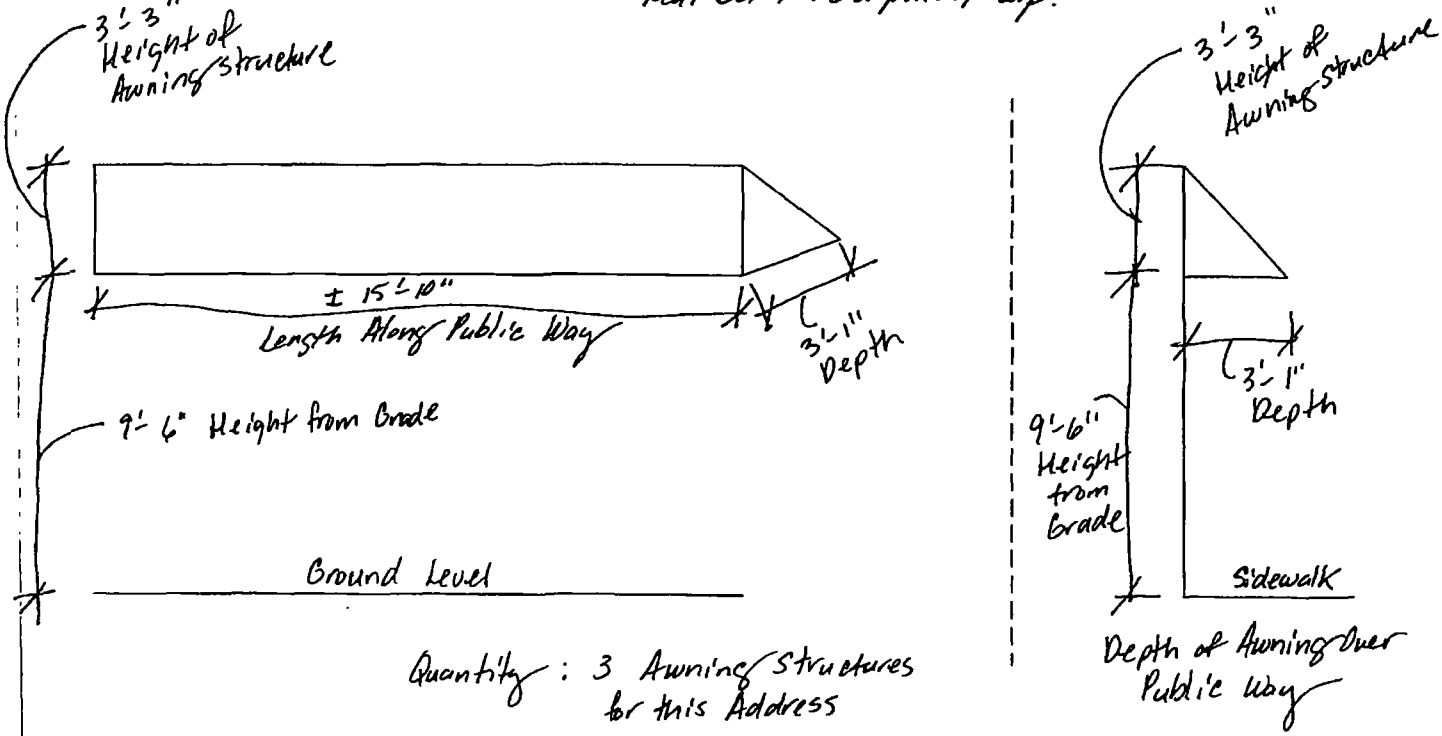

Quantity: 3 Awning Structures for this Address

Department of Business Affairs and Consumer Protection
Small Business Center - Public Way Use Unit
City Hall - 121 N. LaSalle Street, Room 800 • Chicago, IL 60602
(312)-74-GOBIZ (312-744-6249) • (312) 744-1944 (TTY)
http://www.cityofchicago.org/bacp

07/30/2014

Alderman **Willie Cochran**
Ward # **20**
City of Chicago
City Hall, Room **300**
121 North LaSalle Street
Chicago, Illinois 60602

Re: An ordinance to use and maintain a portion of the public right-of-way for **three (3) awning(s)** for **HISTORIC STAND, LP HOLSTEN REAL ESTATE**, adjacent to the premises known as **6317 S. Cottage Grove Ave.**.

Dear Alderman **Willie Cochran**:

The applicant referenced above has requested the use of the public right-of-way for a **awning(s)**. An ordinance has been prepared by the Department of Business Affairs and Consumer Protection – Small Business Center - Public Way Use Unit for presentation to the City Council. Because this request was made for properties located in your ward, as approved by you as per the attached, I respectfully request that you introduce the attached ordinance at the next City Council meeting.

If you have any questions regarding this ordinance, please contact Anthony Bertuca at (312) 744-5506.

Department of Business Affairs and Consumer Protection

City of Chicago

O2014-6123

Office of the City Clerk

Document Tracking Sheet

Meeting Date:	7/30/2014
Sponsor(s):	Cochran (20)
Type:	Ordinance
Title:	Awning(s) for Historic Stand LP Holsten Real Estate - 6323 S Cottage Grove Ave
Committee(s) Assignment:	Committee on Transportation and Public Way

ORDINANCE
HISTORIC STAND, LP HOLSTEN REAL ESTATE
Acct. No. 281079 - 7
Permit No. 1114127

Be It Ordained by the City Council of the City of Chicago:

SECTION 1. Permission and authority are hereby given and granted to HISTORIC STAND, LP HOLSTEN REAL ESTATE, upon the terms and subject to the conditions of this ordinance to construct, install, maintain and use one (1) Awning(s) projecting over the public right-of-way adjacent to its premises known as 6323 S. Cottage Grove Ave..

Said Awning(s) at S. Cottage Grove measure(s):
One (1) at nineteen point seven five (19.75) feet in length, and three point zero eight (3.08) feet in width for a total of sixty point eight three (60.83) square feet.

The location of said privilege shall be as shown on prints kept on file with the Department of Business Affairs and Consumer Protection and the Office of the City Clerk.

Said privilege shall be constructed in accordance with plans and specifications approved by the Zoning Department - Signs.

This grant of privilege in the public way shall be subject to the provisions of Section 10-28-015 and all other required provisions of the Municipal Code of Chicago.

The grantee shall pay to the City of Chicago as compensation for the privilege #1114127 herein granted the sum of fifty ($50.00) per annum in advance.

A 25% penalty will be added for payments received after due date.

The permit holder agrees to hold the City of Chicago harmless for any damage, relocation or replacement costs associated with damage, relocation or removal of private property caused by the City performing work in the public way.


Authority herein given and granted for a period of five (5) years from and after Date of Passage.


Alderman

Willie Cochran 20th Ward

Awning Drawing:

Property Location & Address: 6323 S. Cottage Grove Ave.
Organization's Name: Historic Strand, LP c/o Holsten Real Estate Development Corp.

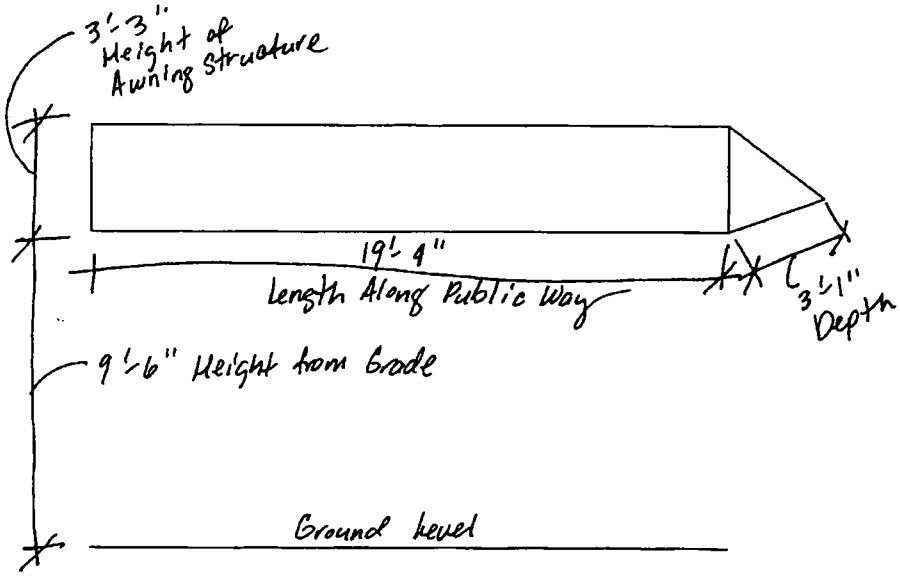

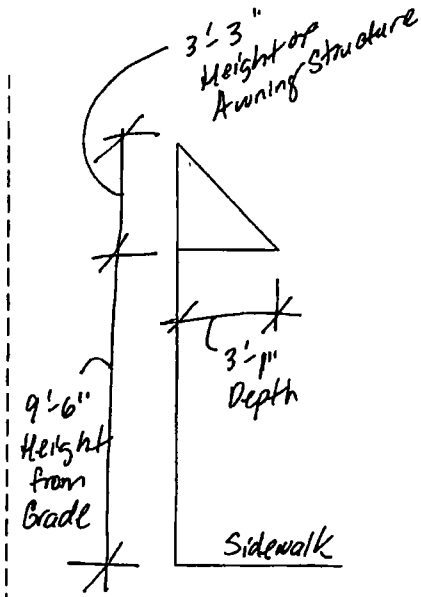

Quantity: 1 Awning Structure for this Address

Depth of Awning over Public Way

Department of Business Affairs and Consumer Protection
Small Business Center - Public Way Use Unit
City Hall - 121 N. LaSalle Street, Room 800 • Chicago, IL 60602
(312)-74-GOBIZ (312-744-6249) • (312) 744-1944 (TTY)
http://www.cityofchicago.org/bacp

07/30/2014

Alderman **Willie Cochran**
Ward # **20**
City of Chicago
City Hall, Room **300**
121 North LaSalle Street
Chicago, Illinois 60602

Re: An ordinance to use and maintain a portion of the public right-of-way for **one (1) awning(s)** for **HISTORIC STAND, LP HOLSTEN REAL ESTATE**, adjacent to the premises known as **6323 S. Cottage Grove Ave.**.

Dear Alderman **Willie Cochran**:

The applicant referenced above has requested the use of the public right-of-way for a **awning(s)**. An ordinance has been prepared by the Department of Business Affairs and Consumer Protection – Small Business Center - Public Way Use Unit for presentation to the City Council. Because this request was made for properties located in your ward, as approved by you as per the attached, I respectfully request that you introduce the attached ordinance at the next City Council meeting.

If you have any questions regarding this ordinance, please contact Anthony Bertuca at (312) 744-5506.

Department of Business Affairs and Consumer Protection

City of Chicago

O2014-6130

Office of the City Clerk

Document Tracking Sheet

Meeting Date:	7/30/2014
Sponsor(s):	Cochran (20)
Type:	Ordinance
Title:	Awning(s) for Historic Stand LP Holsten Real Estate Development Corp.
Committee(s) Assignment:	Committee on Transportation and Public Way

ORDINANCE
HISTORIC STAND, LP HOLSTEN REAL ESTATE DEVELOPMENT CORP.
Acct. No. 281079 - 4
Permit No. 1113904

Be It Ordained by the City Council of the City of Chicago:

SECTION 1. Permission and authority are hereby given and granted to HISTORIC STAND, LP HOLSTEN REAL ESTATE DEVELOPMENT CORP., upon the terms and subject to the conditions of this ordinance to construct, install, maintain and use one (1) Awning(s) projecting over the public right-of-way adjacent to its premises known as 6315 S. Cottage Grove Ave..

Said Awning(s) at S. Cottage Grove Avenue measure(s):
One (1) at nineteen point one seven (19.17) feet in length, and three point zero eight (3.08) feet in width for a total of fifty-nine point zero four (59.04) square feet.

The location of said privilege shall be as shown on prints kept on file with the Department of Business Affairs and Consumer Protection and the Office of the City Clerk.

Said privilege shall be constructed in accordance with plans and specifications approved by the Zoning Department - Signs.

This grant of privilege in the public way shall be subject to the provisions of Section 10-28-015 and all other required provisions of the Municipal Code of Chicago.

The grantee shall pay to the City of Chicago as compensation for the privilege #1113904 herein granted the sum of fifty ($50.00) per annum in advance.

A 25% penalty will be added for payments received after due date.

The permit holder agrees to hold the City of Chicago harmless for any damage, relocation or replacement costs associated with damage, relocation or removal of private property caused by the City performing work in the public way.


Authority herein given and granted for a period of five (5) years from and after Date of Passage.


Alderman Willie B Cochran

Willie Cochran 20th Ward

Awning Drawing:

Property Location & Address: 6315 S. Cattose Grove Ave.
Organization's Name: Historic Strand LP c/o Holsten Real Estate Development Corp.

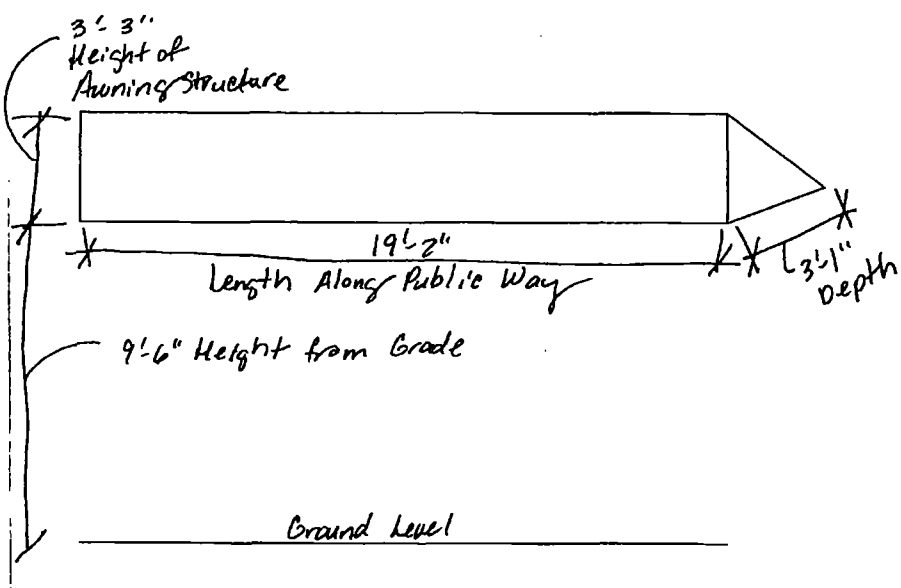

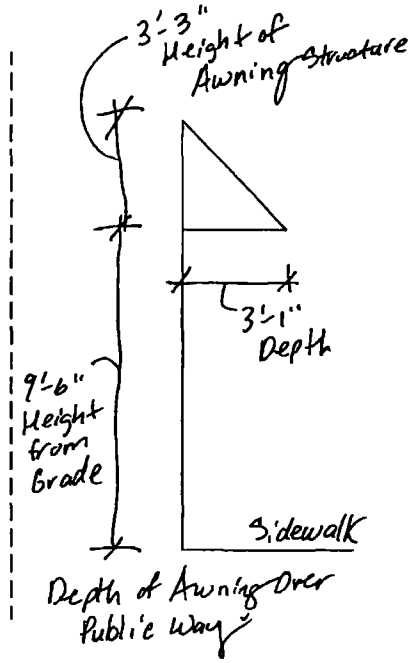

Quantity: 1 Awning Structure for this Address

Department of Business Affairs and Consumer Protection
Small Business Center - Public Way Use Unit
City Hall - 121 N. LaSalle Street, Room 800 • Chicago, IL 60602
(312)-74-GOBIZ (312-744-6249) • (312) 744-1944 (TTY)
http://www.cityofchicago.org/bacp

07/30/2014

Alderman **Willie Cochran**
Ward # **20**
City of Chicago
City Hall, Room **300**
121 North LaSalle Street
Chicago, Illinois 60602

Re: An ordinance to use and maintain a portion of the public right-of-way for **one (1) awning(s)** for **HISTORIC STAND, LP HOLSTEN REAL ESTATE DEVELOPMENT CORP.**, adjacent to the premises known as **6315 S. Cottage Grove Ave.**.

Dear Alderman **Willie Cochran**:

The applicant referenced above has requested the use of the public right-of-way for a **awning(s)**. An ordinance has been prepared by the Department of Business Affairs and Consumer Protection – Small Business Center - Public Way Use Unit for presentation to the City Council. Because this request was made for properties located in your ward, as approved by you as per the attached, I respectfully request that you introduce the attached ordinance at the next City Council meeting.

If you have any questions regarding this ordinance, please contact Anthony Bertuca at (312) 744-5506.

Department of Business Affairs and Consumer Protection

City of Chicago

O2014-6111

Office of the City Clerk

Document Tracking Sheet

Meeting Date:	7/30/2014
Sponsor(s):	Zalewski (23)
Type:	Ordinance
Title:	Awning(s) for Haydee's Flowers & Gifts
Committee(s) Assignment:	Committee on Transportation and Public Way

ORDINANCE
HAYDEE'S FLOWERS & GIFTS
Acct. No. 253072 - 2
Permit No. 1113723

Be It Ordained by the City Council of the City of Chicago:

SECTION 1. Permission and authority are hereby given and granted to HAYDEE'S FLOWERS & GIFTS, upon the terms and subject to the conditions of this ordinance to maintain and use, as now constructed, one (1) Awning(s) projecting over the public right-of-way adjacent to its premises known as 3747 W. 63rd St..

Said Awning(s) at W. 63RD STREET measure(s):
One (1) at twenty-five (25) feet in length, and two (2) feet in width for a total of fifty (50) square feet.

The location of said privilege shall be as shown on prints kept on file with the Department of Business Affairs and Consumer Protection and the Office of the City Clerk.

Said privilege shall be constructed in accordance with plans and specifications approved by the Zoning Department - Signs.

This grant of privilege in the public way shall be subject to the provisions of Section 10-28-015 and all other required provisions of the Municipal Code of Chicago.


The grantee shall pay to the City of Chicago as compensation for the privilege #1113723 herein granted the sum of fifty ($50.00) per annum in advance.

A 25% penalty will be added for payments received after due date.

The permit holder agrees to hold the City of Chicago harmless for any damage, relocation or replacement costs associated with damage, relocation or removal of private property caused by the City performing work in the public way.

Authority herein given and granted for a period of five (5) years from and after 06/28/2014.

Alderman ~~Marty Quinn - 13th Ward~~ Michael R. Zalewski - 23

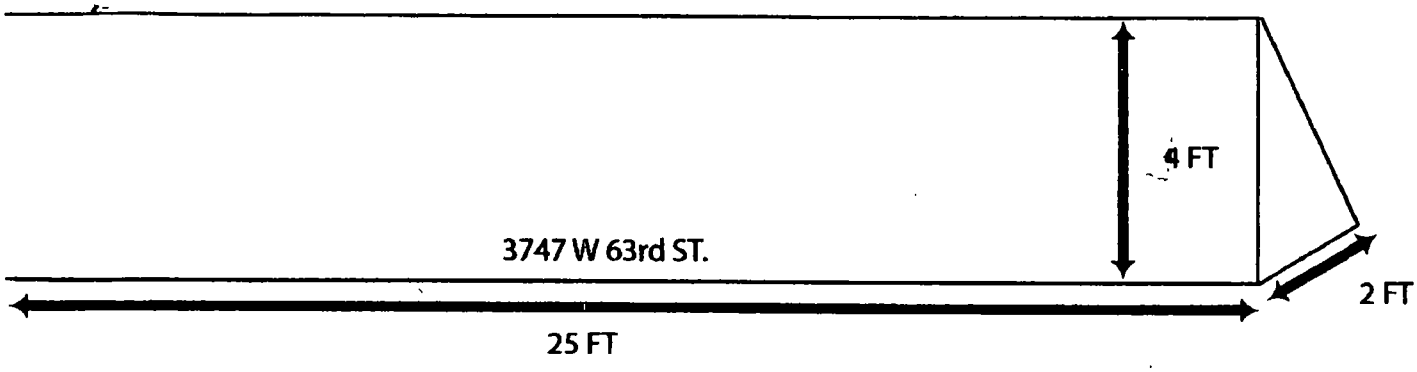
4 FT
3747 W 63rd ST.
2 FT
25 FT


Haydee's Flowers & Gifts
W. 63rd St.
Arreglos de Iglesia Bodas y Funerales
Ph.(773)838-867

Department of Business Affairs and Consumer Protection
Small Business Center - Public Way Use Unit
City Hall - 121 N. LaSalle Street, Room 800 • Chicago, IL 60602
(312)-74-GOBIZ (312-744-6249) • (312) 744-1944 (TTY)
http://www.cityofchicago.org/bacp

07/30/2014

Alderman **Marty Quinn**
Ward # **13**
City of Chicago
City Hall, Room **203**
121 North LaSalle Street
Chicago, Illinois 60602

Re: An ordinance to use and maintain a portion of the public right-of-way for **one (1) awning(s)** for **HAYDEE'S FLOWERS & GIFTS**, adjacent to the premises known as **3747 W. 63rd St.**.

Dear Alderman **Marty Quinn**:

The applicant referenced above has requested the use of the public right-of-way for a **awning(s)**. An ordinance has been prepared by the Department of Business Affairs and Consumer Protection – Small Business Center - Public Way Use Unit for presentation to the City Council. Because this request was made for properties located in your ward, as approved by you as per the attached, I respectfully request that you introduce the attached ordinance at the next City Council meeting.

If you have any questions regarding this ordinance, please contact Anthony Bertuca at (312) 744-5506.

Department of Business Affairs and Consumer Protection

City of Chicago

O2014-6140

Office of the City Clerk

Document Tracking Sheet

Meeting Date:	7/30/2014
Sponsor(s):	Burnett (27)
Type:	Ordinance
Title:	Awning(s) for American Science and Technology Corp.
Committee(s) Assignment:	Committee on Transportation and Public Way

ORDINANCE
AMERICAN SCIENCE AND TECHNOLOGY CORPORATION
Acct. No. 297010 - 2
Permit No. 1113858

Be It Ordained by the City Council of the City of Chicago:

SECTION 1. Permission and authority are hereby given and granted to AMERICAN SCIENCE AND TECHNOLOGY CORPORATION, upon the terms and subject to the conditions of this ordinance to maintain and use, as now constructed, one (1) Awning(s) projecting over the public right-of-way adjacent to its premises known as 1367 W. Chicago Ave..

Said Awning(s) at W. CHICAGO AVE. measure(s):
One (1) at twenty (20) feet in length, and five (5) feet in width for a total of one hundred (100) square feet.

The location of said privilege shall be as shown on prints kept on file with the Department of Business Affairs and Consumer Protection and the Office of the City Clerk.

Said privilege shall be constructed in accordance with plans and specifications approved by the Zoning Department - Signs.

This grant of privilege in the public way shall be subject to the provisions of Section 10-28-015 and all other required provisions of the Municipal Code of Chicago.

The grantee shall pay to the City of Chicago as compensation for the privilege #1113858 herein granted the sum of fifty ($50.00) per annum in advance.

A 25% penalty will be added for payments received after due date.

The permit holder agrees to hold the City of Chicago harmless for any damage, relocation or replacement costs associated with damage, relocation or removal of private property caused by the City performing work in the public way.


Authority herein given and granted for a period of five (5) years from and after 04/22/2014.

Alderman _____

Walter Burnett Jr. 27th Ward

Awning / Canopy Dimensions

1367 W. Chicago Ave.

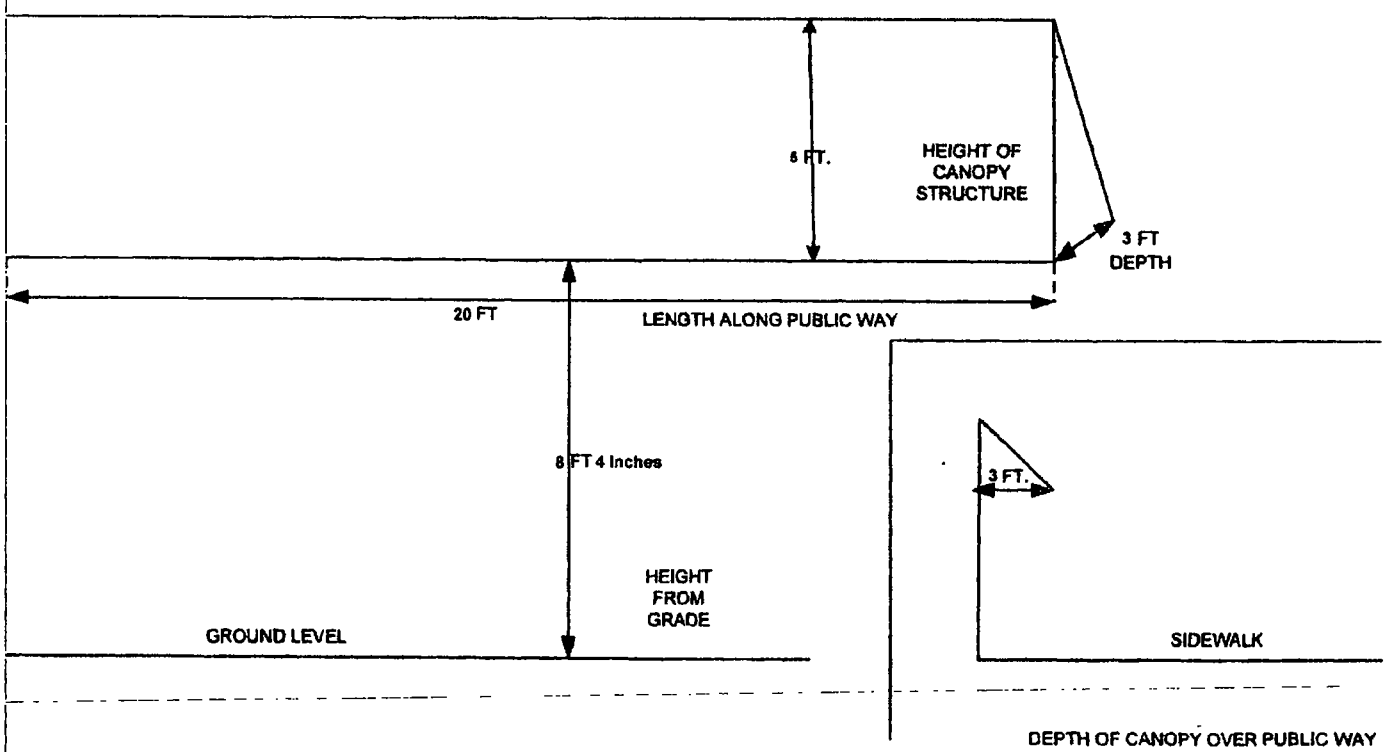

City of Chicago

O2014-6144

Office of the City Clerk

Document Tracking Sheet

Meeting Date:	7/30/2014
Sponsor(s):	Burnett (27)
Type:	Ordinance
Title:	Awning(s) for Breakfast Club, Inc., The
Committee(s) Assignment:	Committee on Transportation and Public Way

ORDINANCE
THE BREAKFAST CLUB INC
Acct. No. 6090 - 1
Permit No. 1114098

Be It Ordained by the City Council of the City of Chicago:

SECTION 1. Permission and authority are hereby given and granted to THE BREAKFAST CLUB INC, upon the terms and subject to the conditions of this ordinance to maintain and use, as now constructed, one (1) Awning(s) projecting over the public right-of-way adjacent to its premises known as 1381 W. Hubbard St..

Said Awning(s) at W HUBBARD ST measure(s):
One (1) at five point six seven (5.67) feet in length, and eleven (11) feet in width for a total of sixty-two point three seven (62.37) square feet.

The location of said privilege shall be as shown on prints kept on file with the Department of Business Affairs and Consumer Protection and the Office of the City Clerk.

Said privilege shall be constructed in accordance with plans and specifications approved by the Zoning Department - Signs.

This grant of privilege in the public way shall be subject to the provisions of Section 10-28-015 and all other required provisions of the Municipal Code of Chicago.

The grantee shall pay to the City of Chicago as compensation for the privilege #1114098 herein granted the sum of fifty ($50.00) per annum in advance.


A 25% penalty will be added for payments received after due date.

The permit holder agrees to hold the City of Chicago harmless for any damage, relocation or replacement costs associated with damage, relocation or removal of private property caused by the City performing work in the public way.

Authority herein given and granted for a period of five (5) years from and after 05/13/2014.

Alderman _____

Walter Burnett Jr. 27th Ward

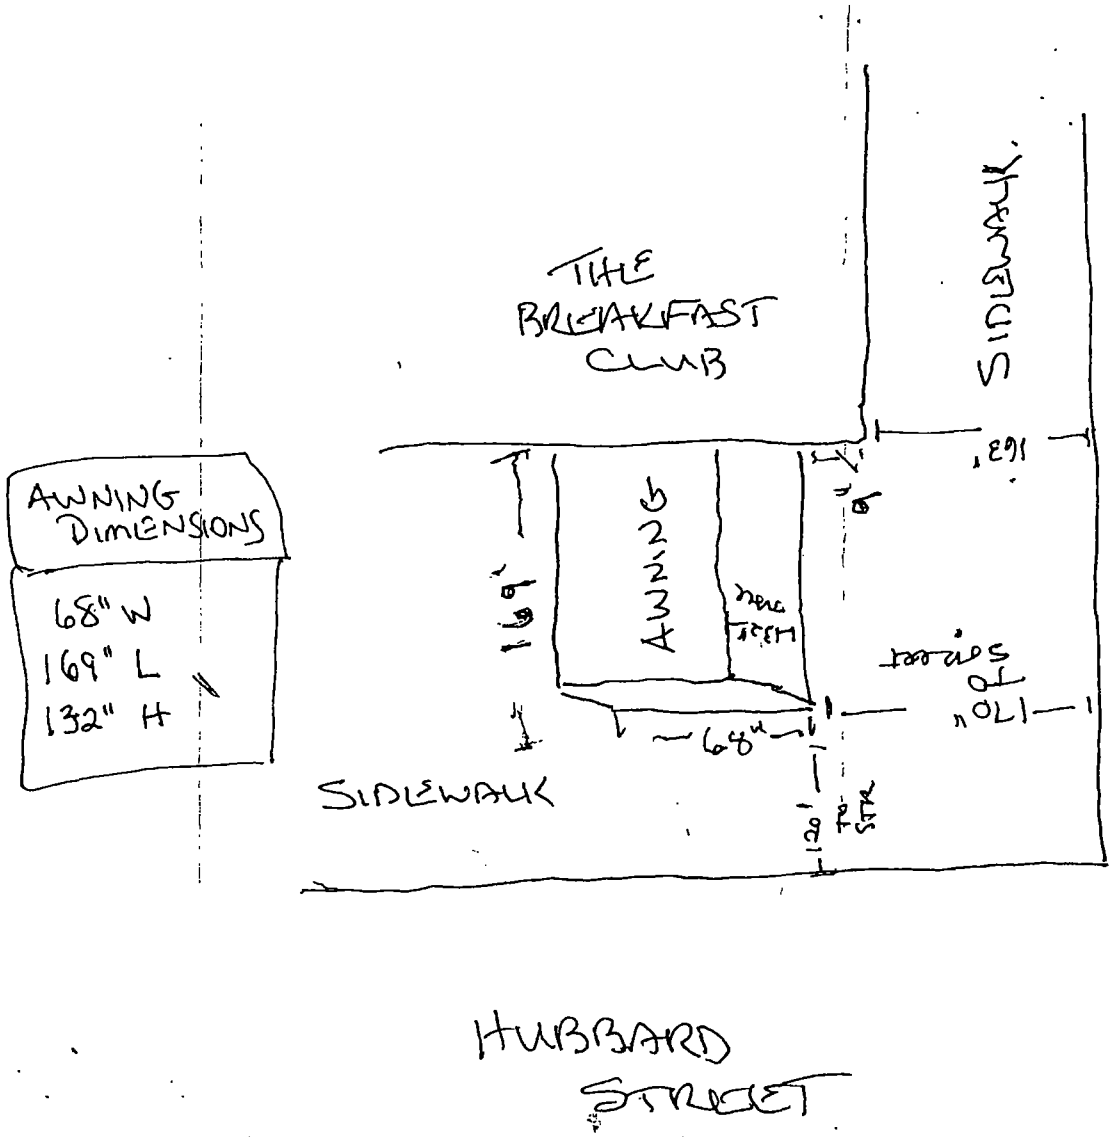
N
S
THE BREAKFAST CLUB
SIDEWALK
NOBLE STREET
AWNING DIMENSIONS
68" W
169" L
132" H
169"
AWNING
new
68"
SIDEWALK
HUBBARD STREET

City of Chicago

O2014-6145

Office of the City Clerk

Document Tracking Sheet

Meeting Date:	7/30/2014
Sponsor(s):	Burnett (27)
Type:	Ordinance
Title:	Awning(s) for Cafe Fresco
Committee(s) Assignment:	Committee on Transportation and Public Way

ORDINANCE
CAFE FRESCO
Acct. No. 14280 - 1
Permit No. 1114108

Be It Ordained by the City Council of the City of Chicago:

SECTION 1. Permission and authority are hereby given and granted to CAFE FRESCO, upon the terms and subject to the conditions of this ordinance to maintain and use, as now constructed, one (1) Awning(s) projecting over the public right-of-way adjacent to its premises known as 1202 W. Grand Ave..

Said Awning(s) at W. Grand Avenue measure(s):
One (1) at twenty-four (24) feet in length, and two (2) feet in width for a total of forty-eight (48) square feet.

The location of said privilege shall be as shown on prints kept on file with the Department of Business Affairs and Consumer Protection and the Office of the City Clerk.

Said privilege shall be constructed in accordance with plans and specifications approved by the Zoning Department - Signs.

This grant of privilege in the public way shall be subject to the provisions of Section 10-28-015 and all other required provisions of the Municipal Code of Chicago.

The grantee shall pay to the City of Chicago as compensation for the privilege #1114108 herein granted the sum of fifty ($50.00) per annum in advance.


A 25% penalty will be added for payments received after due date.

The permit holder agrees to hold the City of Chicago harmless for any damage, relocation or replacement costs associated with damage, relocation or removal of private property caused by the City performing work in the public way.

Authority herein given and granted for a period of five (5) years from and after 07/30/2013.

Alderman _____

Walter Burnett Jr. 27th Ward

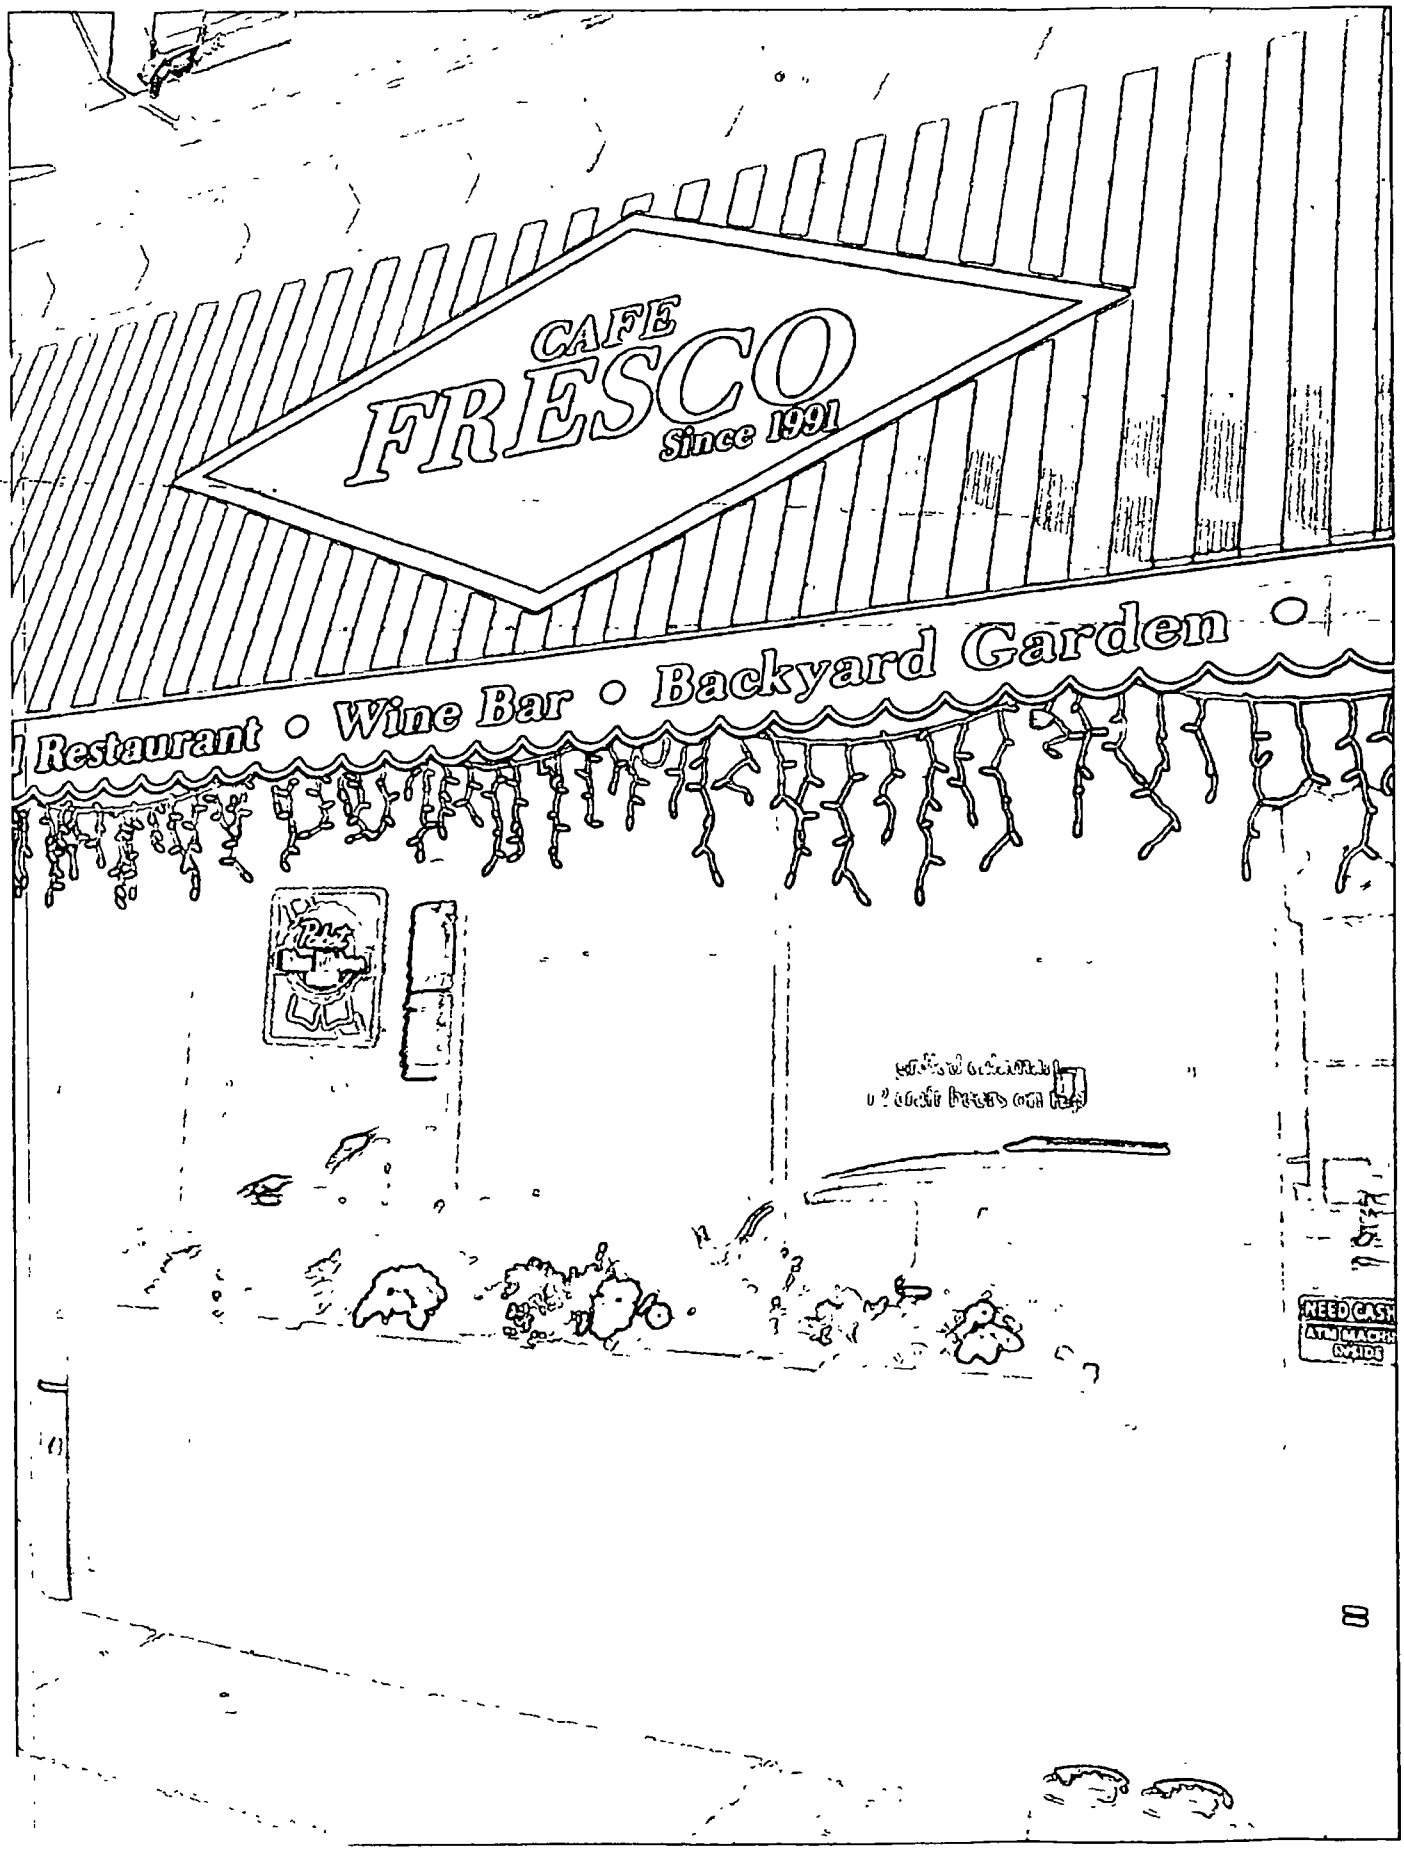
CAFE
FRESCO
Since 1991
Restaurant ○ Wine Bar ○ Backyard Garden ○

ORDINANCE
CAFE FRESCO
Acct. No. 14280 - 1
Permit No. 1114108

Be It Ordained by the City Council of the City of Chicago:

SECTION 1. Permission and authority are hereby given and granted to CAFE FRESCO, upon the terms and subject to the conditions of this ordinance to maintain and use, as now constructed, one (1) Awning(s) projecting over the public right-of-way adjacent to its premises known as 1202 W. Grand Ave..

Said Awning(s) at W. Grand Avenue measure(s):
One (1) at twenty-four (24) feet in length, and two (2) feet in width for a total of forty-eight (48) square feet.

The location of said privilege shall be as shown on prints kept on file with the Department of Business Affairs and Consumer Protection and the Office of the City Clerk.

Said privilege shall be constructed in accordance with plans and specifications approved by the Zoning Department - Signs.

This grant of privilege in the public way shall be subject to the provisions of Section 10-28-015 and all other required provisions of the Municipal Code of Chicago.

The grantee shall pay to the City of Chicago as compensation for the privilege #1114108 herein granted the sum of fifty ($50.00) per annum in advance.

A 25% penalty will be added for payments received after due date.

The permit holder agrees to hold the City of Chicago harmless for any damage, relocation or replacement costs associated with damage, relocation or removal of private property caused by the City performing work in the public way.

Authority herein given and granted for a period of five (5) years from and after 07/30/2013.

Alderman _____

Walter Burnett Jr. 27th Ward

City of Chicago

O2014-6146

Office of the City Clerk

Document Tracking Sheet

Meeting Date:	7/30/2014
Sponsor(s):	Burnett (27)
Type:	Ordinance
Title:	Awning(s) for El Rincon Community Clinic
Committee(s) Assignment:	Committee on Transportation and Public Way

ORDINANCE
EL RINCON COMMUNITY CLINIC
Acct. No. 314335 - 1
Permit No. 1114245

Be It Ordained by the City Council of the City of Chicago:

SECTION 1. Permission and authority are hereby given and granted to EL RINCON COMMUNITY CLINIC, upon the terms and subject to the conditions of this ordinance to maintain and use, as now constructed, one (1) Awning(s) projecting over the public right-of-way adjacent to its premises known as 3809 W. Grand Ave..

Said Awning(s) at W. Grand Avenue measure(s):
One (1) at twenty-two point nine two (22.92) feet in length, and four point five eight (4.58) feet in width for a total of one hundred four point nine seven (104.97) square feet.

The location of said privilege shall be as shown on prints kept on file with the Department of Business Affairs and Consumer Protection and the Office of the City Clerk.

Said privilege shall be constructed in accordance with plans and specifications approved by the Zoning Department - Signs.

This grant of privilege in the public way shall be subject to the provisions of Section 10-28-015 and all other required provisions of the Municipal Code of Chicago.

The grantee shall pay to the City of Chicago as compensation for the privilege #1114245 herein granted the sum of fifty ($50.00) per annum in advance.

A 25% penalty will be added for payments received after due date.

The permit holder agrees to hold the City of Chicago harmless for any damage, relocation or replacement costs associated with damage, relocation or removal of private property caused by the City performing work in the public way.

Authority herein given and granted for a period of five (5) years from and after 06/30/2014.


Alderman 

Walter Burnett Jr. 27th Ward

PLAT OF SURVEY

DESCRIBED AS :

LOTS 7 AND 8 IN BLOCK 6 IN BYERS SUBDIVISION OF BLOCKS 1 TO 11 INCLUSIVE, IN SUBDIVISION OF THE WEST ½ OF THE NORTHWEST ¼ OF SECTION 2, TOWNSHIP 39 NORTH, RANGE 13 EAST OF THE THIRD PRINCIPAL MERIDIAN, IN COOK COUNTY, ILLINOIS

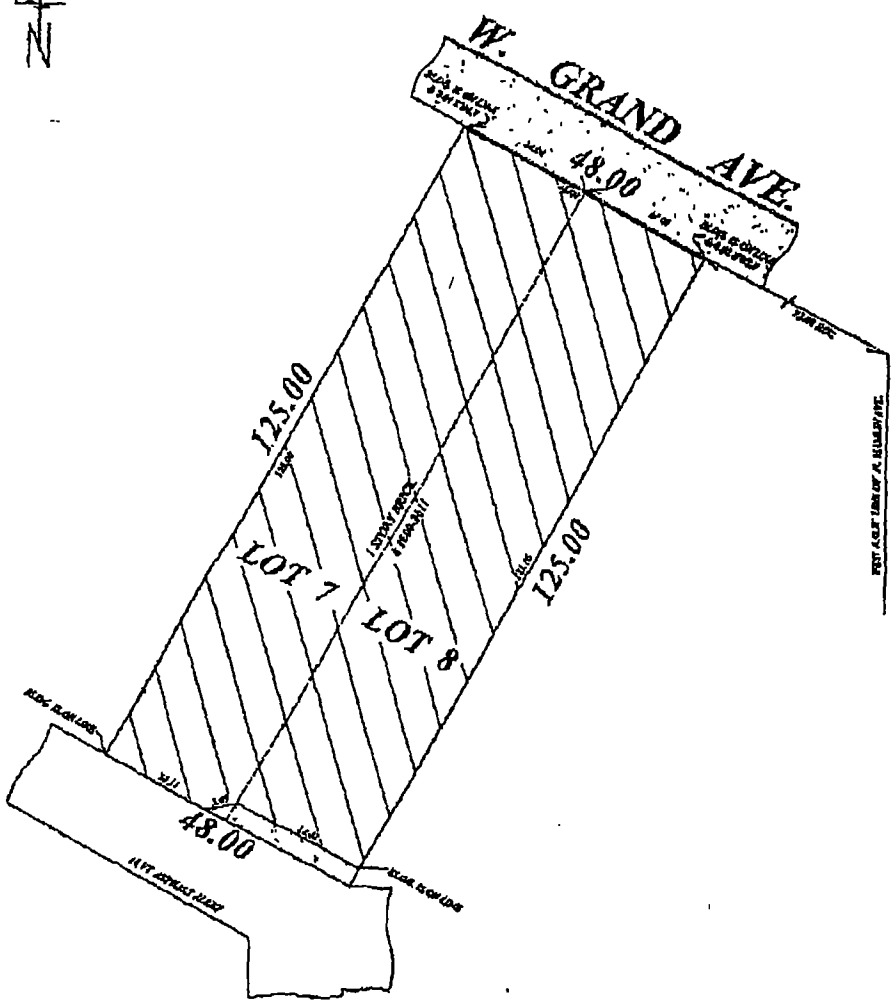

ALL DIMENSIONS SHALL BE ASSUMED BY SCALE MEASUREMENT UPON THIS PLAT

Scale : 1"=15'

Ordered : ARNOLD RIVERA

Page : 39-13-2 C

Drawn : A M

Checked : A.M.

Job No. : 050127 G

Monld/pntly : CHICAGO

THIS LEGAL DESCRIPTION NOTED ON THIS PLAT IS A COPY OF THE DEEDS AND FOR ACCURACY MUST BE COMPARED WITH THE DEED

STATE OF ILLINOIS } SS
COUNTY OF COOK }

I, ANDRZEJ MURZANSKI, AN ILLINOIS REGISTERED LAND SURVEYOR, DO HEREBY CERTIFY THAT I HAVE SURVEYED THE ABOVE DESCRIBED PROPERTY AND THAT THE PLAT HEREON DRAWN IS A CORRECT REPRESENTATION OF SAID SURVEY.

ANDRZEJ MURZANSKI P.L.S. NO. 35-3258

ANY DISCREPANCY IN MEASUREMENTS SHOULD BE PROMPTLY REPORTED TO THE SURVEYOR FOR EXPLANATION OR CORRECTION

This Plat of Survey is for real estate purposes only.

ANDRZEJ MURZANSKI
LAND SURVEYORS, INC.
8116 W CATHERINE AVE.
NORWOOD PARK TWP.
ILLINOIS 60656
PHONE: 773-763-8248
FAX: 773-763-8393

ANDRZEJ MURZANSKI 35-3258 REGISTERED LAND SURVEYOR STATE OF ILLINOIS

City of Chicago

O2014-6148

Office of the City Clerk

Document Tracking Sheet

Meeting Date:	7/30/2014
Sponsor(s):	Burnett (27)
Type:	Ordinance
Title:	Awning(s) for Fireplace Inn
Committee(s) Assignment:	Committee on Transportation and Public Way

ORDINANCE
FIREPLACE INN
Acct. No. 9454 - 1
Permit No. 1114264

Be It Ordained by the City Council of the City of Chicago:

SECTION 1. Permission and authority are hereby given and granted to FIREPLACE INN, upon the terms and subject to the conditions of this ordinance to maintain and use, as now constructed, one (1) Awning(s) projecting over the public right-of-way adjacent to its premises known as 1448 N. Wells St..

Said Awning(s) at N. Wells measure(s):
One (1) at eight (8) feet in length, and six (6) feet in width for a total of forty-eight (48) square feet.

The location of said privilege shall be as shown on prints kept on file with the Department of Business Affairs and Consumer Protection and the Office of the City Clerk.

Said privilege shall be constructed in accordance with plans and specifications approved by the Zoning Department - Signs.

This grant of privilege in the public way shall be subject to the provisions of Section 10-28-015 and all other required provisions of the Municipal Code of Chicago.

The grantee shall pay to the City of Chicago as compensation for the privilege #1114264 herein granted the sum of fifty ($50.00) per annum in advance.


A 25% penalty will be added for payments received after due date.

The permit holder agrees to hold the City of Chicago harmless for any damage, relocation or replacement costs associated with damage, relocation or removal of private property caused by the City performing work in the public way.

Authority herein given and granted for a period of five (5) years from and after 06/28/2014.

Alderman _____

Walter Burnett Jr. 27th Ward

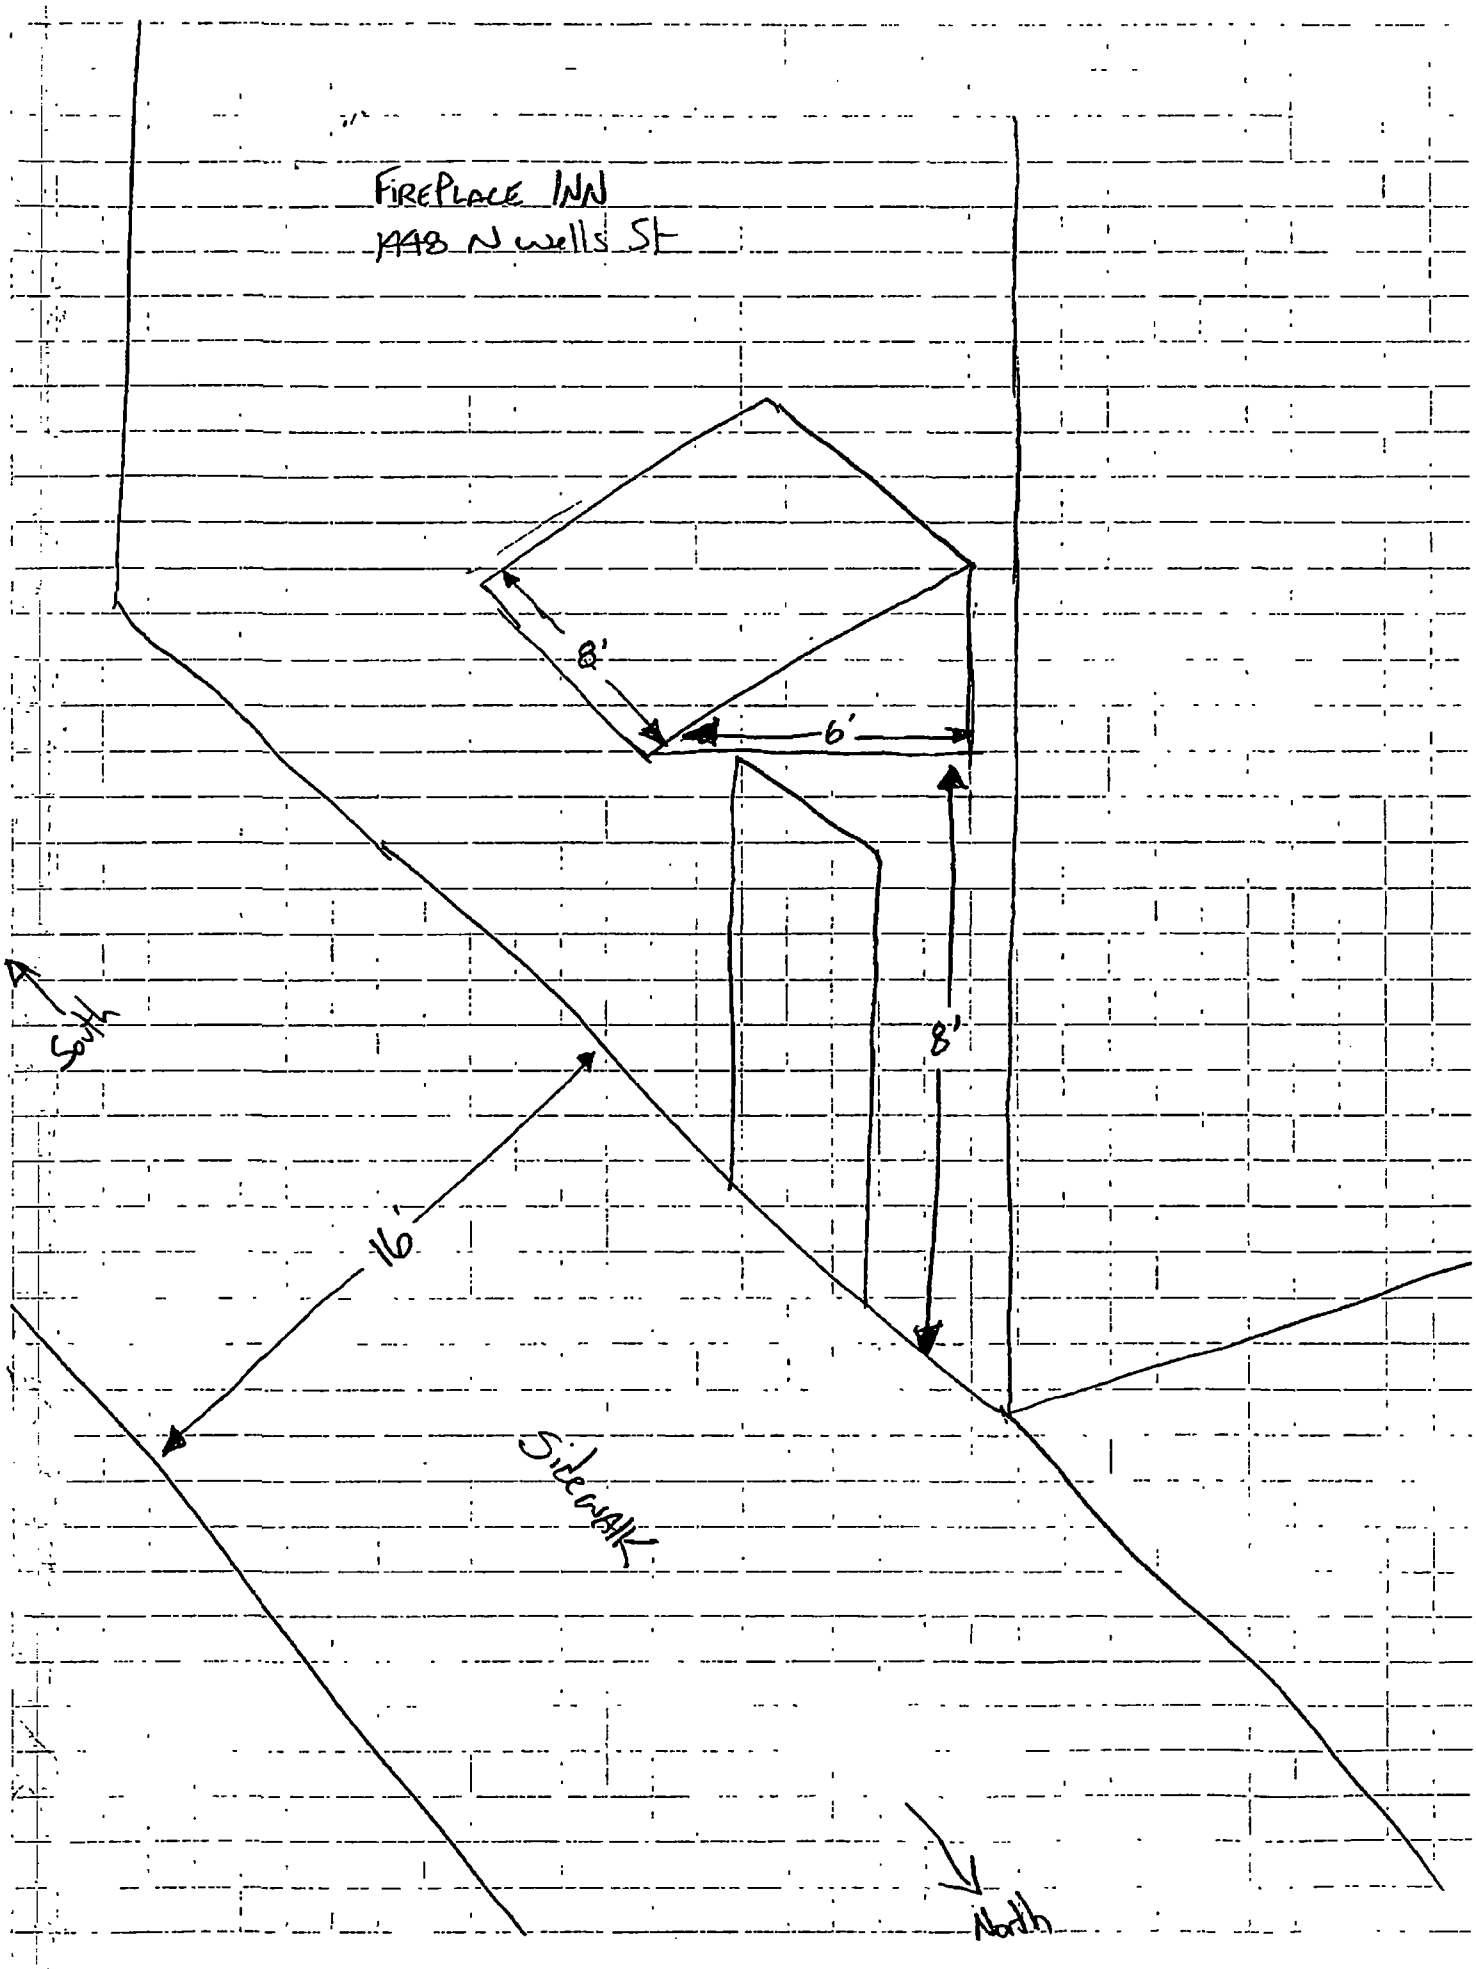
FIREPLACE INN
448 N Wells St
8'
6'
8'
South
16'
Sidewalk
North

City of Chicago

O2014-6150

Office of the City Clerk

Document Tracking Sheet

Meeting Date:	7/30/2014
Sponsor(s):	Burnett (27)
Type:	Ordinance
Title:	Awning(s) for Funky Buddha Lounge
Committee(s) Assignment:	Committee on Transportation and Public Way

ORDINANCE
FUNKY BUDDHA LOUNGE
Acct. No. 16139 - 2
Permit No. 1114262

Be It Ordained by the City Council of the City of Chicago:

SECTION 1. Permission and authority are hereby given and granted to FUNKY BUDDHA LOUNGE, upon the terms and subject to the conditions of this ordinance to maintain and use, as now constructed, three (3) Awning(s) projecting over the public right-of-way adjacent to its premises known as 724-728 W. Grand Ave..

Said Awning(s) at W. Grand Avenue measure(s):
One (1) at twelve point five (12.5) feet in length, and four point three four (4.34) feet in width for a total of fifty-four point two five (54.25) square feet.
Two (2) at fourteen point four two (14.42) feet in length, and four point three four (4.34) feet in width for a total of one hundred twenty-five point one seven (125.17) square feet.

The location of said privilege shall be as shown on prints kept on file with the Department of Business Affairs and Consumer Protection and the Office of the City Clerk.

Said privilege shall be constructed in accordance with plans and specifications approved by the Zoning Department - Signs.

This grant of privilege in the public way shall be subject to the provisions of Section 10-28-015 and all other required provisions of the Municipal Code of Chicago.

The grantee shall pay to the City of Chicago as compensation for the privilege #1114262 herein granted the sum of one hundred fifty ($150.00) per annum in advance.

A 25% penalty will be added for payments received after due date.

The permit holder agrees to hold the City of Chicago harmless for any damage, relocation or replacement costs associated with damage, relocation or removal of private property caused by the City performing work in the public way.

Authority herein given and granted for a period of five (5) years from and after 03/18/2014.

Alderman _____

Walter Burnett Jr. 27th Ward

① West
65"
150"
12'6"
52"

② middle
65"
173"
52"

③ East
65"
173"
14'5"
52"

City of Chicago

O2014-6153

Office of the City Clerk

Document Tracking Sheet

Meeting Date:	7/30/2014
Sponsor(s):	Burnett (27)
Type:	Ordinance
Title:	Awning(s) for Grant Park Packing Co.
Committee(s) Assignment:	Committee on Transportation and Public Way

ORDINANCE
GRANT PARK PACKING CO.
Acct. No. 62671 - 1
Permit No. 1114187

Be It Ordained by the City Council of the City of Chicago:

SECTION 1. Permission and authority are hereby given and granted to GRANT PARK PACKING CO., upon the terms and subject to the conditions of this ordinance to maintain and use, as now constructed, one (1) Awning(s) projecting over the public right-of-way adjacent to its premises known as 842 W. Lake St..

Said Awning(s) at W. Lake Street measure(s):
One (1) at seventy-five (75) feet in length, and eight (8) feet in width for a total of six hundred (600) square feet.

The location of said privilege shall be as shown on prints kept on file with the Department of Business Affairs and Consumer Protection and the Office of the City Clerk.

Said privilege shall be constructed in accordance with plans and specifications approved by the Zoning Department - Signs.

This grant of privilege in the public way shall be subject to the provisions of Section 10-28-015 and all other required provisions of the Municipal Code of Chicago.

The grantee shall pay to the City of Chicago as compensation for the privilege #1114187 herein granted the sum of one hundred ($100.00) per annum in advance.


A 25% penalty will be added for payments received after due date.


The permit holder agrees to hold the City of Chicago harmless for any damage, relocation or replacement costs associated with damage, relocation or removal of private property caused by the City performing work in the public way.

Authority herein given and granted for a period of five (5) years from and after 06/04/2014.

Alderman

Walter Burnett Jr. 27th Ward

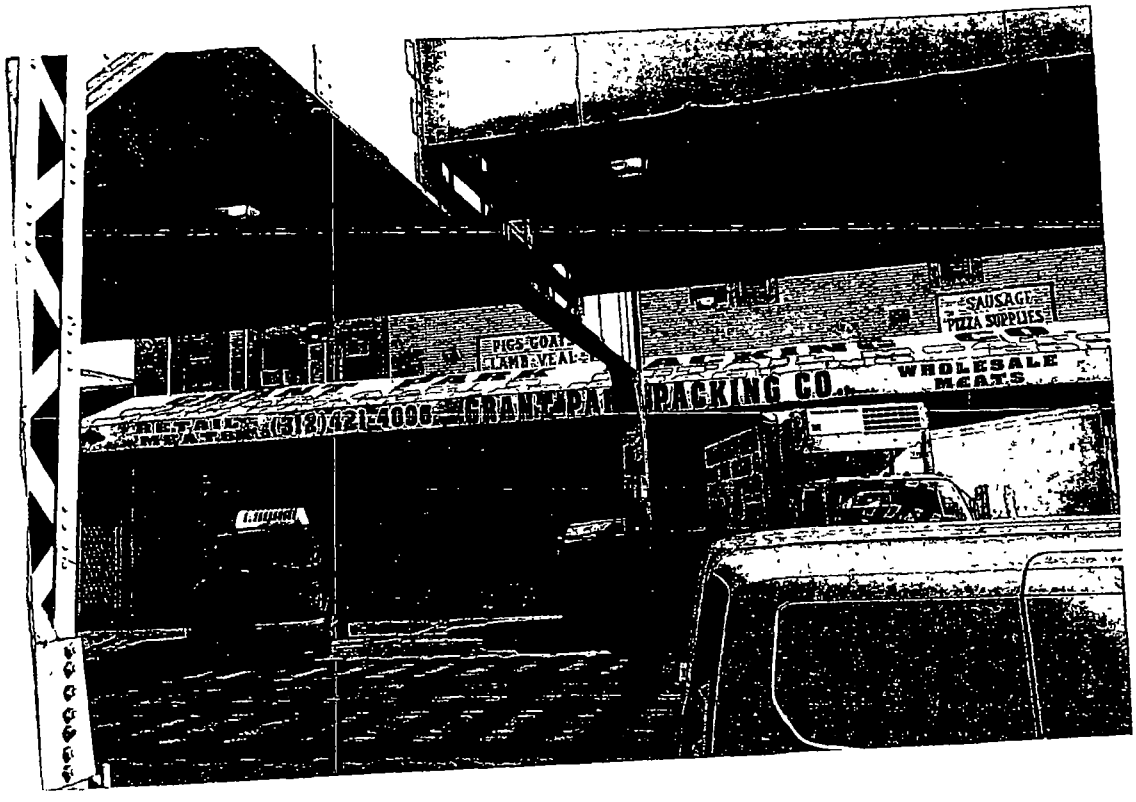
SAUSAGE
PIZZA SUPPLIES
WHOLESALE
MEATS
PACKING CO.

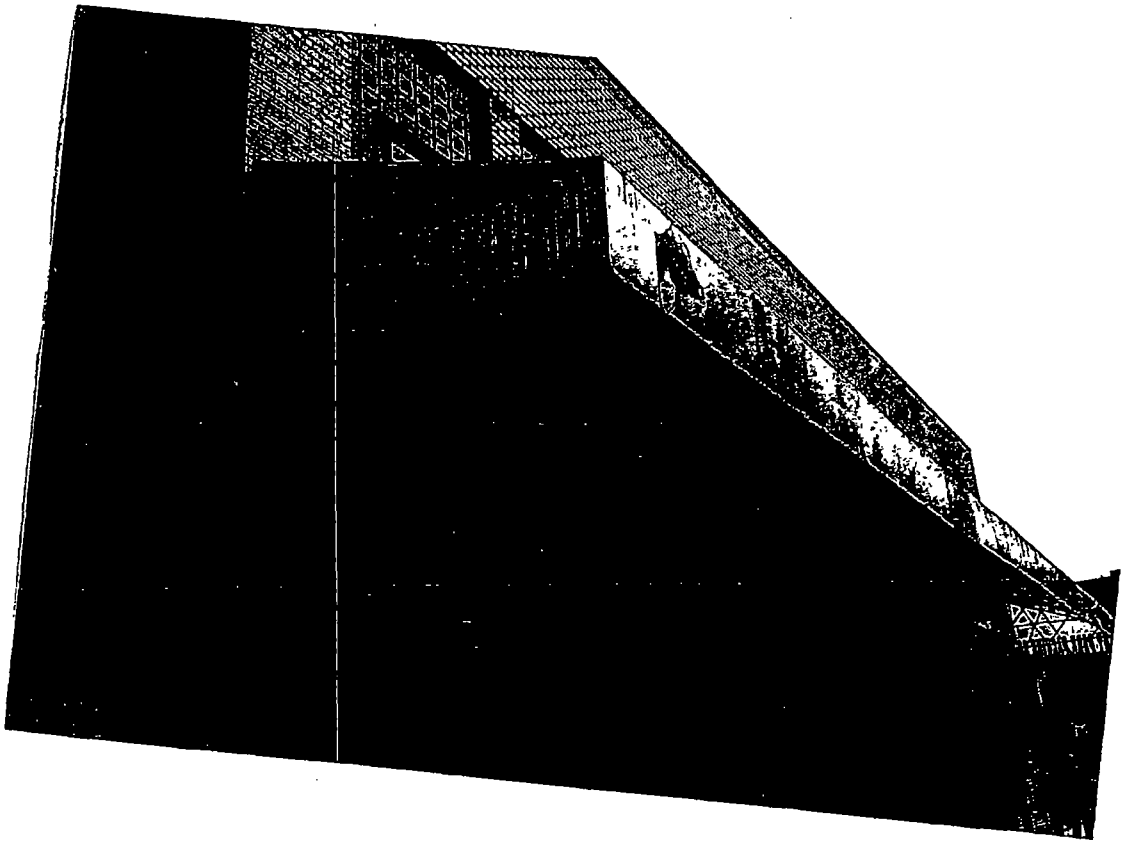

City of Chicago

O2014-6156

Office of the City Clerk

Document Tracking Sheet

Meeting Date:	7/30/2014
Sponsor(s):	Burnett (27)
Type:	Ordinance
Title:	Awning(s) for Pie-Eyed Pizzeria
Committee(s) Assignment:	Committee on Transportation and Public Way

ORDINANCE
PIE-EYED PIZZERIA
Acct. No. 275475 - 1
Permit No. 1114226

Be It Ordained by the City Council of the City of Chicago:

SECTION 1. Permission and authority are hereby given and granted to PIE-EYED PIZZERIA, upon the terms and subject to the conditions of this ordinance to maintain and use, as now constructed, one (1) Awning(s) projecting over the public right-of-way adjacent to its premises known as 1111 W. Chicago Ave..

Said Awning(s) at W. Chicago Ave. measure(s):
One (1) at twenty-two point six (22.6) feet in length, and two (2) feet in width for a total of forty-five point two (45.2) square feet.

The location of said privilege shall be as shown on prints kept on file with the Department of Business Affairs and Consumer Protection and the Office of the City Clerk.

Said privilege shall be constructed in accordance with plans and specifications approved by the Zoning Department - Signs.

This grant of privilege in the public way shall be subject to the provisions of Section 10-28-015 and all other required provisions of the Municipal Code of Chicago.

The grantee shall pay to the City of Chicago as compensation for the privilege #1114226 herein granted the sum of fifty ($50.00) per annum in advance.


A 25% penalty will be added for payments received after due date.


The permit holder agrees to hold the City of Chicago harmless for any damage, relocation or replacement costs associated with damage, relocation or removal of private property caused by the City performing work in the public way.

Authority herein given and granted for a period of five (5) years from and after 06/28/2014.

Alderman _____

Walter Burnett Jr. 27th Ward

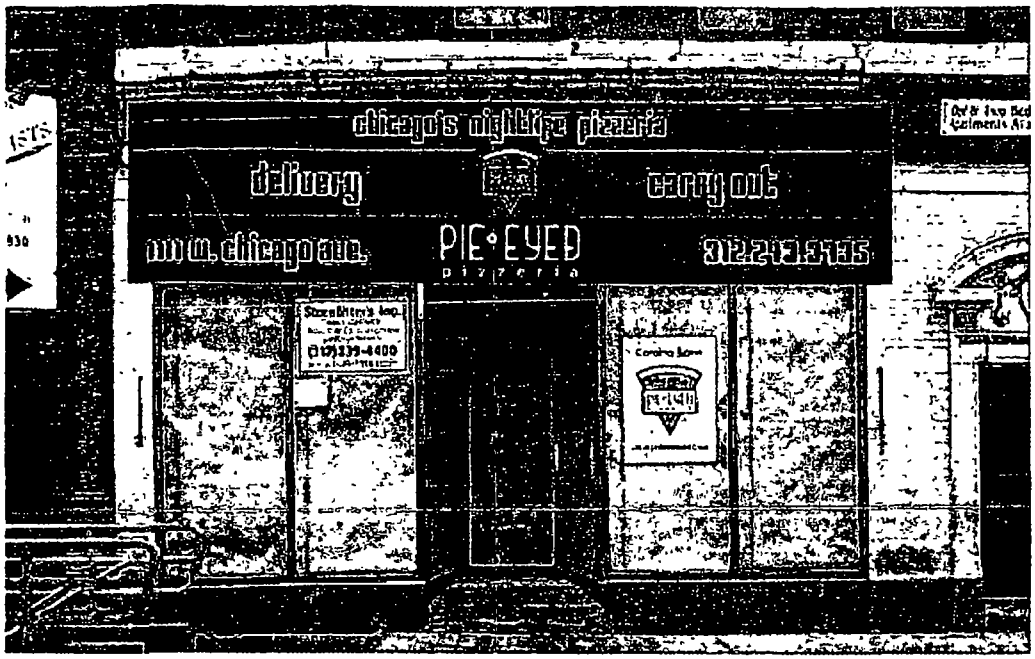
chicago's nightlife pizzeria
delivery
carry out
PIE•EYED
pizzeria

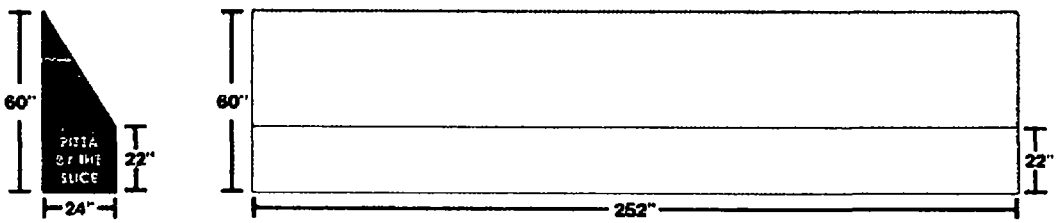
60"
PIZZA BY THE SLICE
22"
24"
60"
22"
252"

City of Chicago

O2014-6158

Office of the City Clerk

Document Tracking Sheet

Meeting Date:	7/30/2014
Sponsor(s):	Ervin (28)
Type:	Ordinance
Title:	Awning(s) for Happy Fish and Chicken
Committee(s) Assignment:	Committee on Transportation and Public Way

ORDINANCE
HAPPY FISH & CHICKEN
Acct. No. 369376 - 1
Permit No. 1113986

Be It Ordained by the City Council of the City of Chicago:

SECTION 1. Permission and authority are hereby given and granted to HAPPY FISH & CHICKEN, upon the terms and subject to the conditions of this ordinance to maintain and use, as now constructed, two (2) Awning(s) projecting over the public right-of-way adjacent to its premises known as 5-7 S. Cicero Ave..

Said Awning(s) at S Cicero Ave measure(s):
One (1) at twenty (20) feet in length, and four (4) feet in width for a total of eighty (80) square feet.

Said Awning(s) at Public Alley measure(s):
One (1) at twenty-four (24) feet in length, and two (2) feet in width for a total of forty-eight (48) square feet.

The location of said privilege shall be as shown on prints kept on file with the Department of Business Affairs and Consumer Protection and the Office of the City Clerk.

Said privilege shall be constructed in accordance with plans and specifications approved by the Zoning Department - Signs.

This grant of privilege in the public way shall be subject to the provisions of Section 10-28-015 and all other required provisions of the Municipal Code of Chicago.

The grantee shall pay to the City of Chicago as compensation for the privilege #1113986 herein granted the sum of one hundred ($100.00) per annum in advance.

A 25% penalty will be added for payments received after due date.

The permit holder agrees to hold the City of Chicago harmless for any damage, relocation or replacement costs associated with damage, relocation or removal of private property caused by the City performing work in the public way.


Authority herein given and granted for a period of five (5) years from and after 01/09/2013.

~~Alderman~~

Jason Ervin 28th Ward

APPLICATION TO USE THE PUBLIC RIGHT OF WAY

EXAMPLE OF CANOPY/AWNING DRAWING

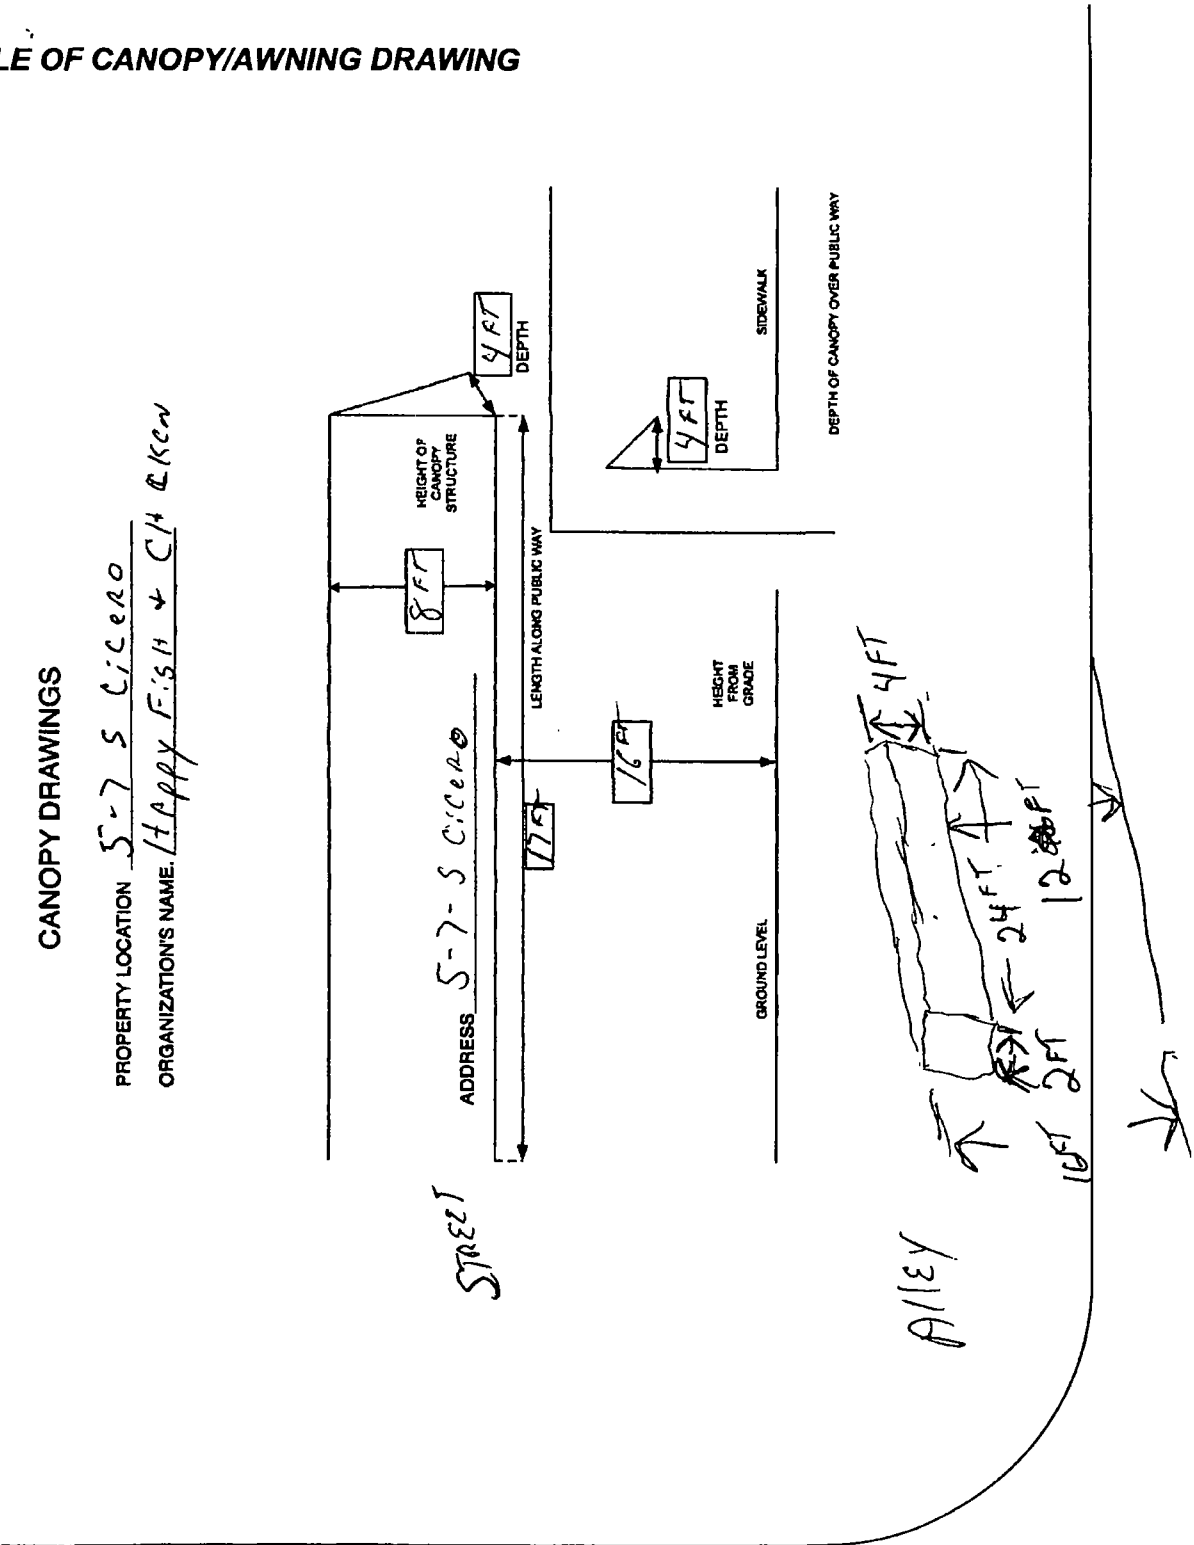

City of Chicago

O2014-6161

Office of the City Clerk

Document Tracking Sheet

Meeting Date:	7/30/2014
Sponsor(s):	Ervin (28)
Type:	Ordinance
Title:	Awning(s) for Hawkeye's Bar and Grill, Inc.
Committee(s) Assignment:	Committee on Transportation and Public Way

ORDINANCE
HAWKEYE'S BAR & GRILL INC
Acct. No. 6501 - 1
Permit No. 1113640

Be It Ordained by the City Council of the City of Chicago:

SECTION 1. Permission and authority are hereby given and granted to HAWKEYE'S BAR & GRILL INC, upon the terms and subject to the conditions of this ordinance to maintain and use, as now constructed, one (1) Awning(s) projecting over the public right-of-way adjacent to its premises known as 1458 W. Taylor St..

Said Awning(s) at W. TAYLOR STREET & S. LAFLIN STREET measure(s):
One (1) at thirty-eight (38) feet in length, and three (3) feet in width for a total of one hundred fourteen (114) square feet.

The location of said privilege shall be as shown on prints kept on file with the Department of Business Affairs and Consumer Protection and the Office of the City Clerk.

Said privilege shall be constructed in accordance with plans and specifications approved by the Zoning Department - Signs.

This grant of privilege in the public way shall be subject to the provisions of Section 10-28-015 and all other required provisions of the Municipal Code of Chicago.

The grantee shall pay to the City of Chicago as compensation for the privilege #1113640 herein granted the sum of sixty-three ($63.00) per annum in advance.


A 25% penalty will be added for payments received after due date.

The permit holder agrees to hold the City of Chicago harmless for any damage, relocation or replacement costs associated with damage, relocation or removal of private property caused by the City performing work in the public way.

Authority herein given and granted for a period of five (5) years from and after 06/12/2014.

Alderman _____

Jason Ervin 28th Ward

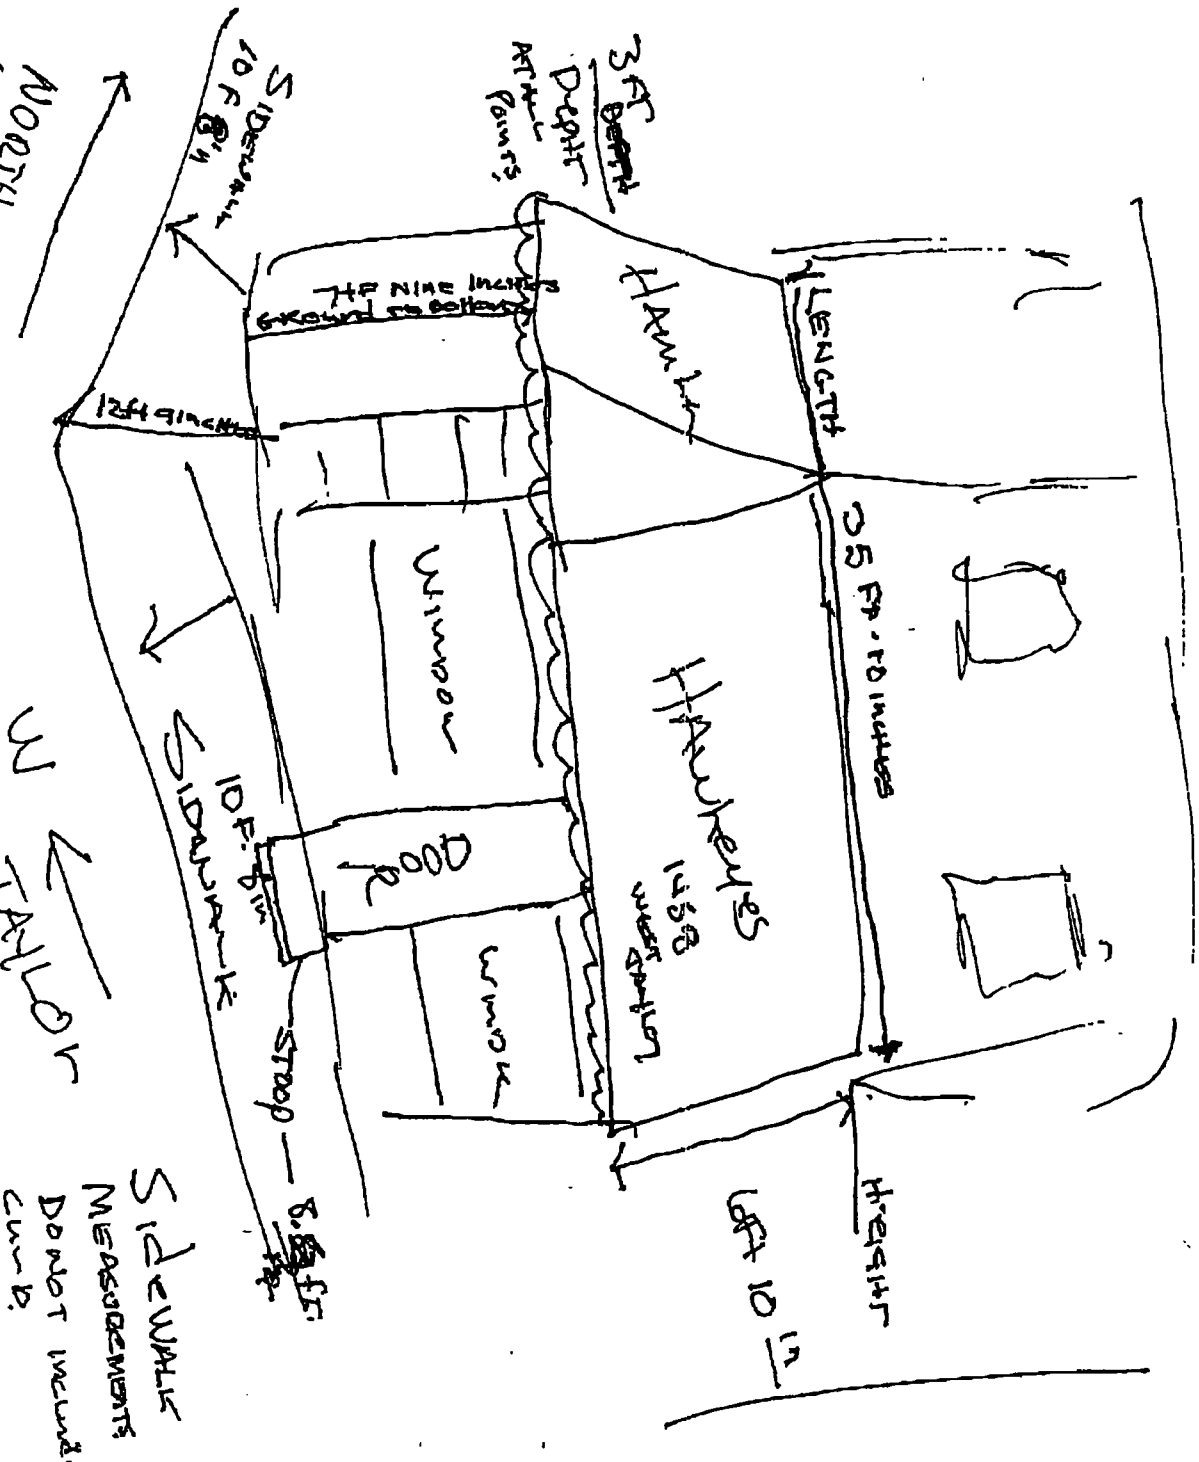
NORTH
LAFLIN
10 FT @ 4%
SIDEWALK
3 FT DEPTH
AT ALL POINTS
7 FT NINE INCHES
GROUND TO BOTTOM
12 FT 9 INCHES
HAMILTON
LENGTH
35 FT. 10 INCHES
WINDOW
DOOR
HAMILTONS
1 FOOT
WINDOW
10 FT. 9 IN
SIDEWALK
STOOP — 8 FT.
WEST
TAYLOR
SIDEWALK
MEASUREMENTS
DO NOT INCLUDE
CURB
LOT 10
HEIGHT

City of Chicago

Office of the City Clerk

Document Tracking Sheet

O2014-6167

Meeting Date:	7/30/2014
Sponsor(s):	Ervin (28)
Type:	Ordinance
Title:	Awning(s) for Roosevelt Square/Limited Partnership - 1210 W Taylor St
Committee(s) Assignment:	Committee on Transportation and Public Way

ORDINANCE
ROOSEVELT SQUARE/LIMITED PARTNERSHIP
Acct. No. 301068 - 2
Permit No. 1113686

Be It Ordained by the City Council of the City of Chicago:

SECTION 1. Permission and authority are hereby given and granted to ROOSEVELT SQUARE/LIMITED PARTNERSHIP, upon the terms and subject to the conditions of this ordinance to maintain and use, as now constructed, one (1) Awning(s) projecting over the public right-of-way adjacent to its premises known as 1210 W. Taylor St..

Said Awning(s) at W. TAYLOR ST. measure(s):
One (1) at six (6) feet in length, and two (2) feet in width for a total of twelve (12) square feet.

The location of said privilege shall be as shown on prints kept on file with the Department of Business Affairs and Consumer Protection and the Office of the City Clerk.

Said privilege shall be constructed in accordance with plans and specifications approved by the Zoning Department - Signs.

This grant of privilege in the public way shall be subject to the provisions of Section 10-28-015 and all other required provisions of the Municipal Code of Chicago.

The grantee shall pay to the City of Chicago as compensation for the privilege #1113686 herein granted the sum of fifty ($50.00) per annum in advance.


A 25% penalty will be added for payments received after due date.

The permit holder agrees to hold the City of Chicago harmless for any damage, relocation or replacement costs associated with damage, relocation or removal of private property caused by the City performing work in the public way.


Authority herein given and granted for a period of five (5) years from and after 06/28/2014.

Alderman

Jason Ervin 28th Ward

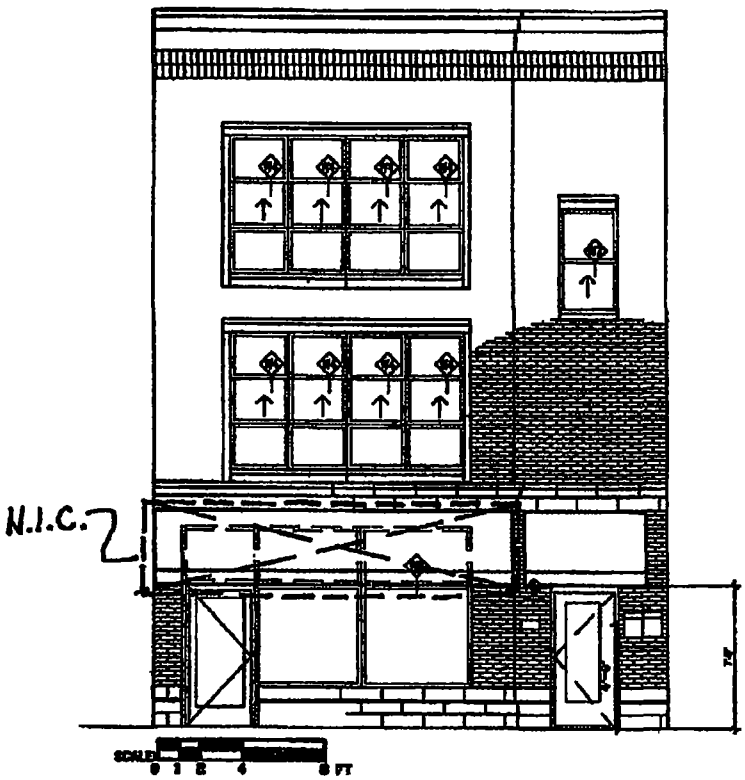

FRONT ELEVATION
SCALE: NTS

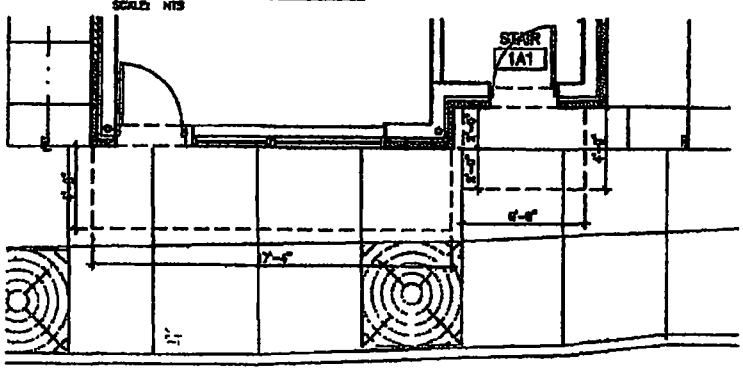

PARTIAL GROUND FLOOR PLAN
SCALE: NTS

ABLA HOMES REDEVELOPMENT — BUILDING TYPE 15 @ 1210-12 W. TAYLOR 1094 S.F.

LR DEVELOPMENT COMPANY LLC
CENTURY PLACE DEVELOPMENT CORP.
QUEST DEVELOPMENT L.L.C.

PHASE 1
December 28, 2005

DESTEFANO KEATING PARTNERS LTD.
BROOK ARCHITECTURE INC.
MACONDO CORP.
SMITH & SMITH ASSOCIATES, INC.
URBANWORKS LTD.

City of Chicago

O2014-6174

Office of the City Clerk

Document Tracking Sheet

Meeting Date:	7/30/2014
Sponsor(s):	Ervin (28)
Type:	Ordinance
Title:	Awning(s) for Roosevelt Square/Limited Partnership - 1216 W Taylor St
Committee(s) Assignment:	Committee on Transportation and Public Way

ORDINANCE
ROOSEVELT SQUARE/LIMITED PARTNERSHIP
Acct. No. 301068 - 3
Permit No. 1113685

Be It Ordained by the City Council of the City of Chicago:

SECTION 1. Permission and authority are hereby given and granted to ROOSEVELT SQUARE/LIMITED PARTNERSHIP, upon the terms and subject to the conditions of this ordinance to maintain and use, as now constructed, one (1) Awning(s) projecting over the public right-of-way adjacent to its premises known as 1216 W. Taylor St..

Said Awning(s) at W. TAYLOR ST. measure(s):
One (1) at six (6) feet in length, and two (2) feet in width for a total of twelve (12) square feet.

The location of said privilege shall be as shown on prints kept on file with the Department of Business Affairs and Consumer Protection and the Office of the City Clerk.

Said privilege shall be constructed in accordance with plans and specifications approved by the Zoning Department - Signs.

This grant of privilege in the public way shall be subject to the provisions of Section 10-28-015 and all other required provisions of the Municipal Code of Chicago.

The grantee shall pay to the City of Chicago as compensation for the privilege #1113685 herein granted the sum of fifty ($50.00) per annum in advance.


A 25% penalty will be added for payments received after due date.

The permit holder agrees to hold the City of Chicago harmless for any damage, relocation or replacement costs associated with damage, relocation or removal of private property caused by the City performing work in the public way.


Authority herein given and granted for a period of five (5) years from and after 06/28/2014.

Alderman

Jason Ervin 28th Ward

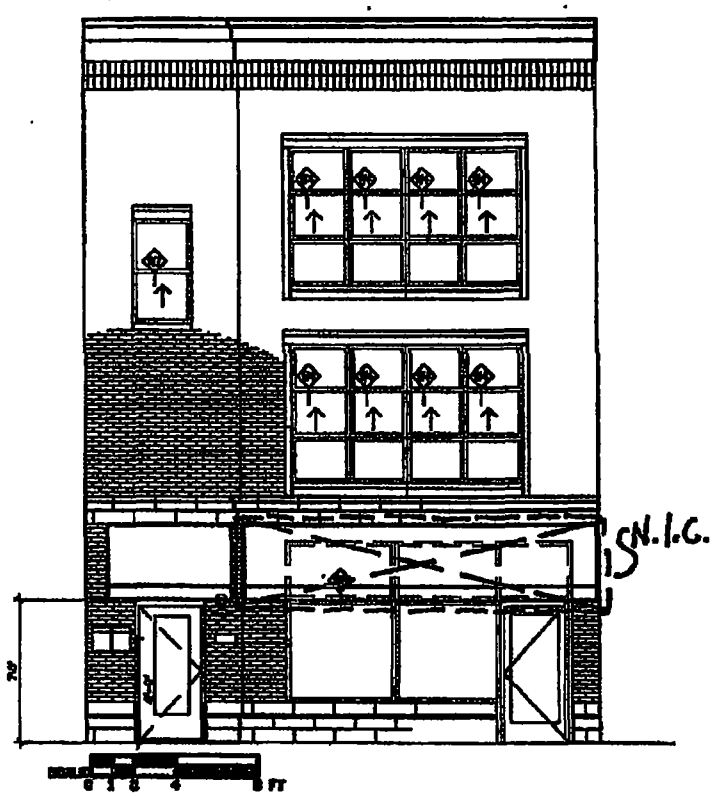

FRONT ELEVATION

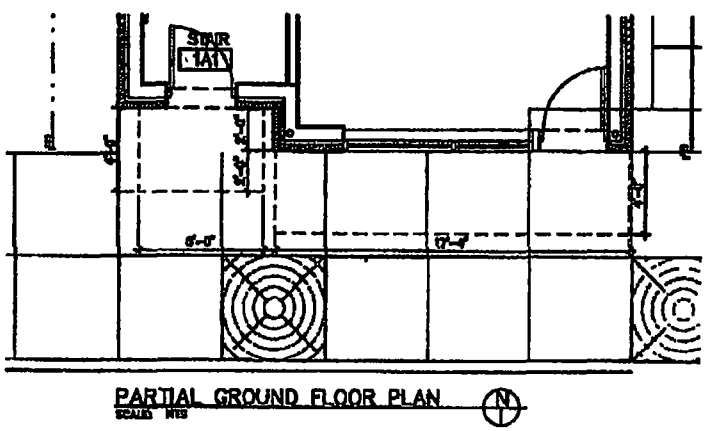

PARTIAL GROUND FLOOR PLAN

ABLA HOMES REDEVELOPMENT BUILDING TYPE 15 @ 1214–16 W. TAYLOR 1094 S.F.

LR DEVELOPMENT COMPANY LLC
CENTURY PLACE DEVELOPMENT CORP.
QUEST DEVELOPMENT L.L.C.

PHASE 1
December 28, 2005

DESTEFANO KEATING PARTNERS LTD.
BROOK ARCHITECTURE INC.
MACORDO CORP.
SMITH & SMITH ASSOCIATES, INC.
URBANWORKS LTD.

City of Chicago

O2014-6176

Office of the City Clerk

Document Tracking Sheet

Meeting Date:	7/30/2014
Sponsor(s):	Ervin (28)
Type:	Ordinance
Title:	Awning(s) for Roosevelt Square/Limited Partnership - 1224 W Taylor St
Committee(s) Assignment:	Committee on Transportation and Public Way

ORDINANCE
ROOSEVELT SQUARE/LIMITED PARTNERSHIP
Acct. No. 301068 - 4
Permit No. 1113687

Be It Ordained by the City Council of the City of Chicago:

SECTION 1. Permission and authority are hereby given and granted to ROOSEVELT SQUARE/LIMITED PARTNERSHIP, upon the terms and subject to the conditions of this ordinance to maintain and use, as now constructed, one (1) Awning(s) projecting over the public right-of-way adjacent to its premises known as 1224 W. Taylor St..

Said Awning(s) at W. TAYLOR ST measure(s):
One (1) at six (6) feet in length, and two (2) feet in width for a total of twelve (12) square feet.

The location of said privilege shall be as shown on prints kept on file with the Department of Business Affairs and Consumer Protection and the Office of the City Clerk.

Said privilege shall be constructed in accordance with plans and specifications approved by the Zoning Department - Signs.

This grant of privilege in the public way shall be subject to the provisions of Section 10-28-015 and all other required provisions of the Municipal Code of Chicago.

The grantee shall pay to the City of Chicago as compensation for the privilege #1113687 herein granted the sum of fifty ($50.00) per annum in advance.


A 25% penalty will be added for payments received after due date.

The permit holder agrees to hold the City of Chicago harmless for any damage, relocation or replacement costs associated with damage, relocation or removal of private property caused by the City performing work in the public way.


Authority herein given and granted for a period of five (5) years from and after 06/28/2014.

Alderman _____

Jason Ervin 28th Ward

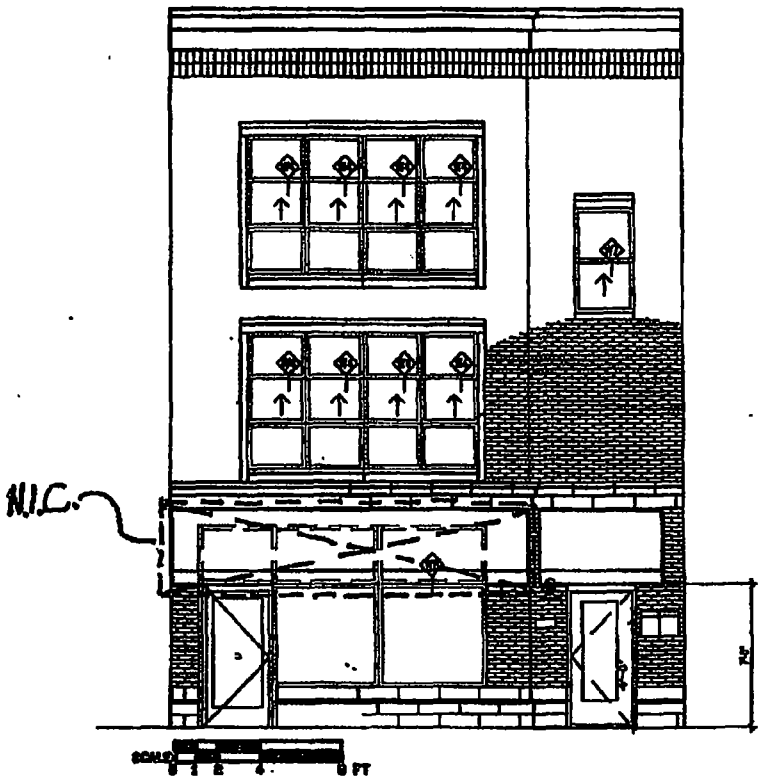

FRONT ELEVATION
SCALE: NTS

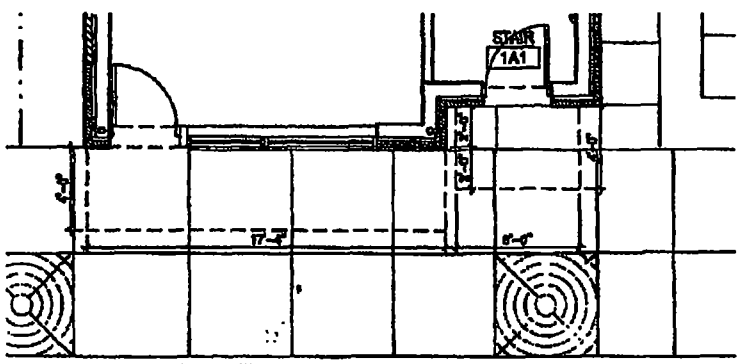

PARTIAL GROUND FLOOR PLAN
SCALE: NTS

ABLA HOMES REDEVELOPMENT BUILDING TYPE 15 @ 1224–26 W. TAYLOR 1094 S.F.

LR DEVELOPMENT COMPANY LLC
CENTURY PLACE DEVELOPMENT CORP.
QUEST DEVELOPMENT L.L.C.

PHASE 1
December 28, 2005

DESTEFANO KEATING PARTNERS LTD.
BROOK ARCHITECTURE INC.
MACONDO CORP.
SMITH & SMITH ASSOCIATES, INC.
URBANWORKS LTD.

City of Chicago

O2014-6193

Office of the City Clerk

Document Tracking Sheet

Meeting Date:	7/30/2014
Sponsor(s):	Suarez (31)
Type:	Ordinance
Title:	Awning(s) for Diversey Dental Center Ltd.
Committee(s) Assignment:	Committee on Transportation and Public Way

ORDINANCE
DIVERSEY DENTAL CENTER LTD
Acct. No. 385152 - 1
Permit No. 1108789

Be It Ordained by the City Council of the City of Chicago:

SECTION 1. Permission and authority are hereby given and granted to DIVERSEY DENTAL CENTER LTD, upon the terms and subject to the conditions of this ordinance to construct, install, maintain and use two (2) Awning(s) projecting over the public right-of-way adjacent to its premises known as 5300 W. Diversey Ave..

Said Awning(s) at West Diversey Avenue measure(s):
One (1) at twenty-one (21) feet in length, and one (1) foot in width for a total of twenty-one (21) square feet.

Said Awning(s) at North Lockwood Avenue measure(s):
One (1) at twenty-three (23) feet in length, and one (1) foot in width for a total of twenty-three (23) square feet.

The location of said privilege shall be as shown on prints kept on file with the Department of Business Affairs and Consumer Protection and the Office of the City Clerk.

Said privilege shall be constructed in accordance with plans and specifications approved by the Zoning Department - Signs.

This grant of privilege in the public way shall be subject to the provisions of Section 10-28-015 and all other required provisions of the Municipal Code of Chicago.

The grantee shall pay to the City of Chicago as compensation for the privilege #1108789 herein granted the sum of one hundred ($100.00) per annum in advance.

A 25% penalty will be added for payments received after due date.


The permit holder agrees to hold the City of Chicago harmless for any damage, relocation or replacement costs associated with damage, relocation or removal of private property caused by the City performing work in the public way.


Authority herein given and granted for a period of five (5) years from and after Date of Passage.


Alderman Ray Suarez

Ray Suarez 31st Ward

NON ILLUMINATED AWNING

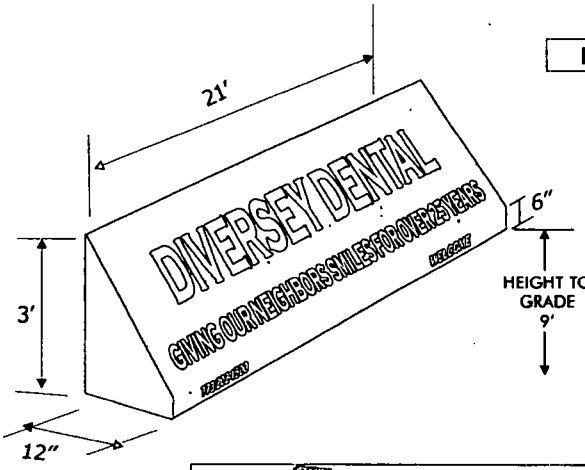

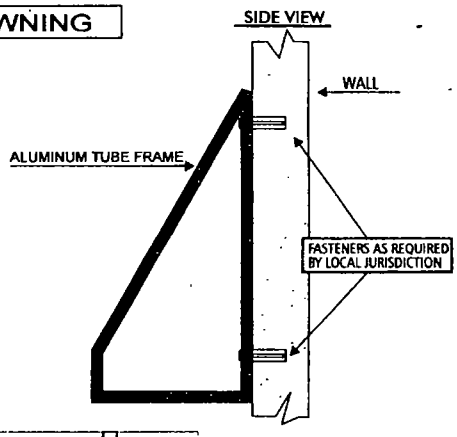

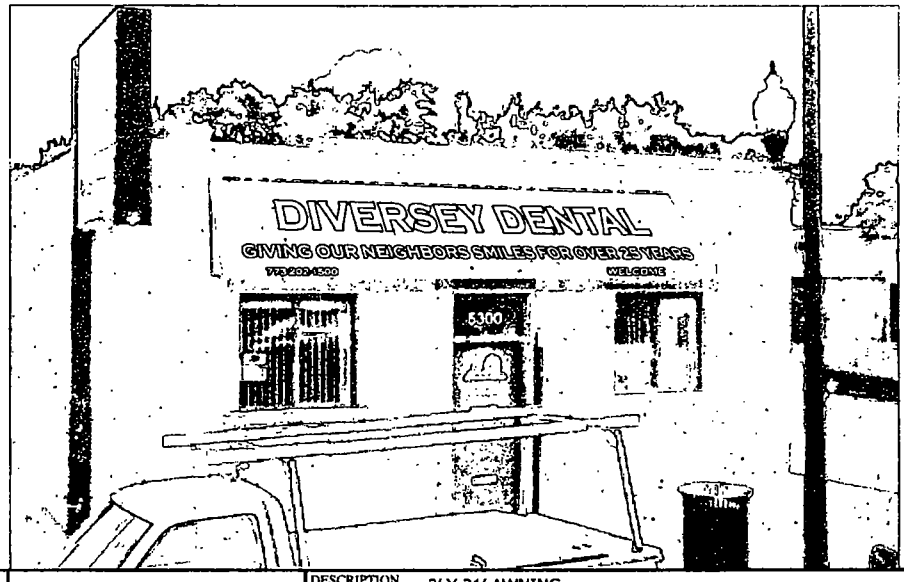

RB SIGNS 4543 W. Addison Chicago IL. 60641 PH. 773-736-0800 FAX 773-736-4730	DESCRIPTION: 3' X 21' AWNING CUSTOMER: DIVERSEY DENTAL 5300 W. DIVERSEY CHICAGO, IL CUSTOMER ACCEPTANCE:	DATE: 6-28-13

Department of Business Affairs and Consumer Protection
Small Business Center - Public Way Use Unit
City Hall - 121 N LaSalle Street, Room 800 • Chicago, IL 60602
(312)-74-GOBIZ (312-744-6249) • (312) 744-1944 (TTY)
http://www.cityofchicago.org/bacp

07/30/2014

Alderman **Ray Suarez**
Ward # **31**
City of Chicago
City Hall, Room **203**
121 North LaSalle Street
Chicago, Illinois 60602

Re: An ordinance to use and maintain a portion of the public right-of-way for **two (2) awning(s)** for **DIVERSEY DENTAL CENTER LTD**, adjacent to the premises known as **5300 W. Diversey Ave.**.

Dear Alderman **Ray Suarez**:

The applicant referenced above has requested the use of the public right-of-way for a **awning(s)**. An ordinance has been prepared by the Department of Business Affairs and Consumer Protection – Small Business Center - Public Way Use Unit for presentation to the City Council. Because this request was made for properties located in your ward, as approved by you as per the attached, I respectfully request that you introduce the attached ordinance at the next City Council meeting.

If you have any questions regarding this ordinance, please contact Anthony Bertuca at (312) 744-5506.

Department of Business Affairs and Consumer Protection

City of Chicago

O2014-6196

Office of the City Clerk

Document Tracking Sheet

Meeting Date:	7/30/2014
Sponsor(s):	Suarez (31)
Type:	Ordinance
Title:	Awning(s) for Import Auto, Inc.
Committee(s) Assignment:	Committee on Transportation and Public Way

ORDINANCE
IMPORT AUTO INC
Acct. No. 5311 - 2
Permit No. 1112648

Be It Ordained by the City Council of the City of Chicago:

SECTION 1. Permission and authority are hereby given and granted to IMPORT AUTO INC, upon the terms and subject to the conditions of this ordinance to construct, install, maintain and use one (1) Awning(s) projecting over the public right-of-way adjacent to its premises known as 4700 W. Fullerton Ave..

Said Awning(s) at Fullerton measure(s):
One (1) at one hundred (100) feet in length, and four (4) feet in width for a total of four hundred (400) square feet.

The location of said privilege shall be as shown on prints kept on file with the Department of Business Affairs and Consumer Protection and the Office of the City Clerk.

Said privilege shall be constructed in accordance with plans and specifications approved by the Zoning Department - Signs.


This grant of privilege in the public way shall be subject to the provisions of Section 10-28-015 and all other required provisions of the Municipal Code of Chicago.

The grantee shall pay to the City of Chicago as compensation for the privilege #1112648 herein granted the sum of one hundred twenty-five ($125.00) per annum in advance.

A 25% penalty will be added for payments received after due date.

The permit holder agrees to hold the City of Chicago harmless for any damage, relocation or replacement costs associated with damage, relocation or removal of private property caused by the City performing work in the public way.


Authority herein given and granted for a period of five (5) years from and after Date of Passage.

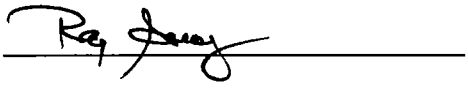Alderman 

Ray Suarez 31st Ward

ARKEL PRODUCTS
AWNING ADDRESS:
4700 W. FULLERTON

AWNING WILL BE COVER WITH BLACK SUNBRELLA FABRIC. LOGO AND LETTERING WILL BE PAINTED ORANGE AND WHITE COLORS.

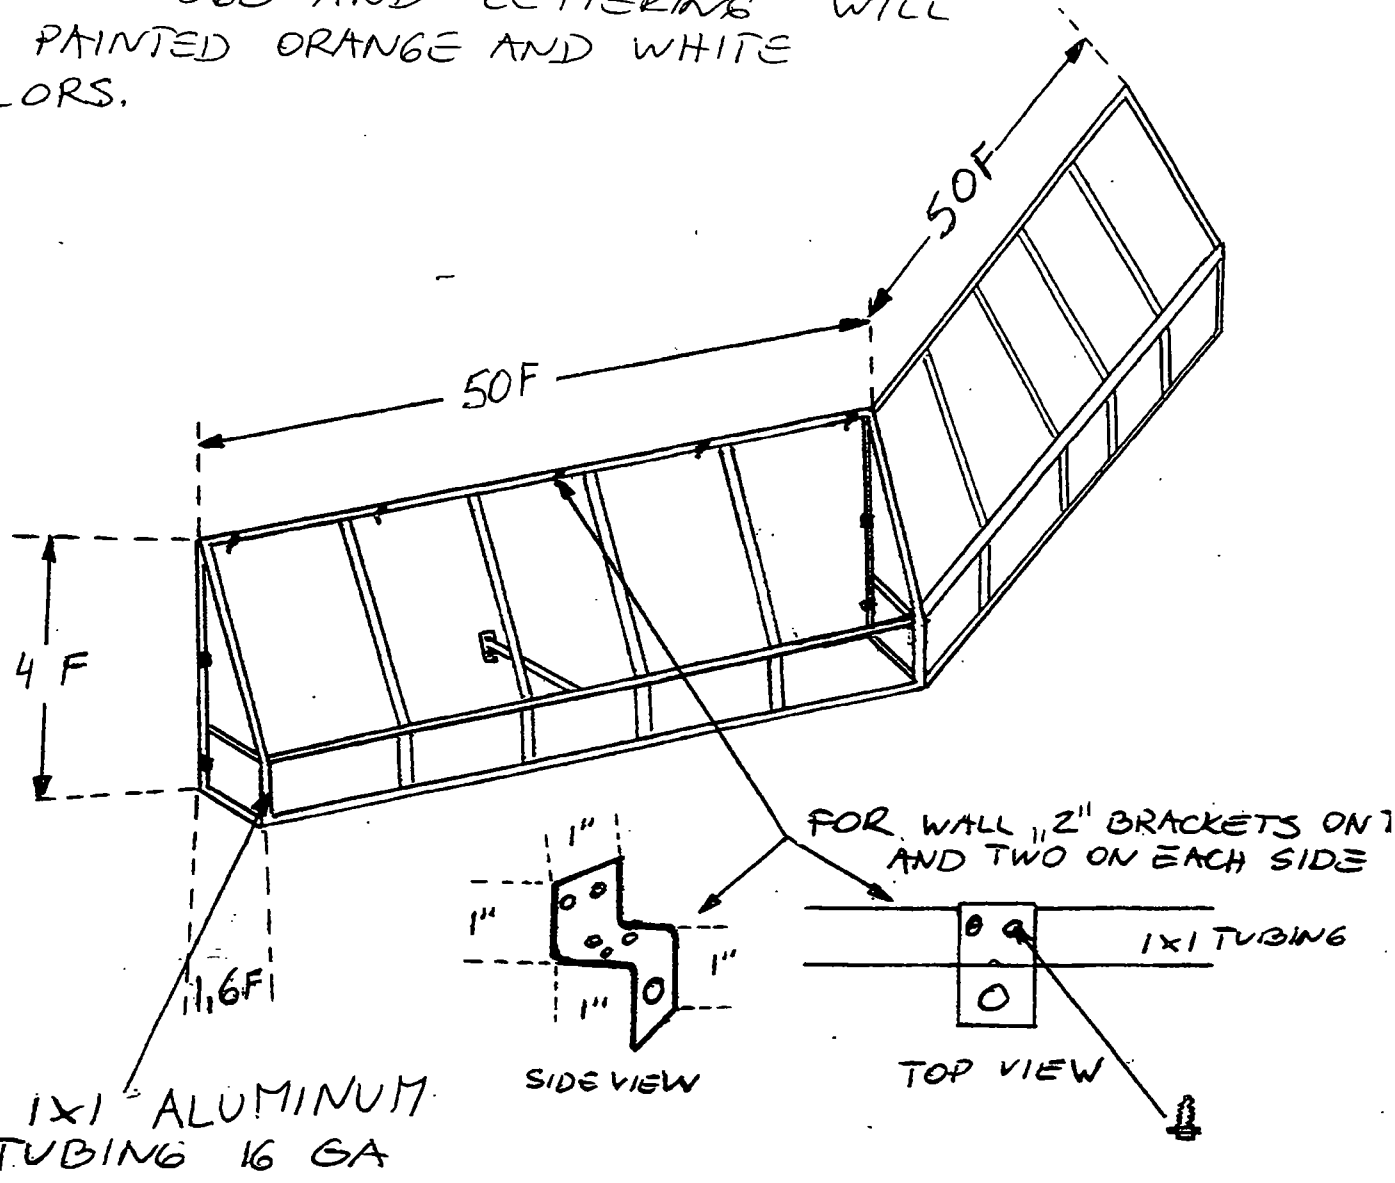

Department of Business Affairs and Consumer Protection
Small Business Center - Public Way Use Unit
City Hall - 121 N. LaSalle Street, Room 800 • Chicago, IL 60602
(312)-74-GOBIZ (312-744-6249) • (312) 744-1944 (TTY)
http://www.cityofchicago.org/bacp

07/30/2014

Alderman **Ray Suarez**
Ward # **31**
City of Chicago
City Hall, Room **203**
121 North LaSalle Street
Chicago, Illinois 60602

Re: An ordinance to use and maintain a portion of the public right-of-way for **one (1) awning(s)** for **IMPORT AUTO INC**, adjacent to the premises known as **4700 W. Fullerton Ave.**.

Dear Alderman **Ray Suarez**:

The applicant referenced above has requested the use of the public right-of-way for a **awning(s)**. An ordinance has been prepared by the Department of Business Affairs and Consumer Protection – Small Business Center - Public Way Use Unit for presentation to the City Council. Because this request was made for properties located in your ward, as approved by you as per the attached, I respectfully request that you introduce the attached ordinance at the next City Council meeting.

If you have any questions regarding this ordinance, please contact Anthony Bertuca at (312) 744-5506.

Department of Business Affairs and Consumer Protection

City of Chicago

O2014-6198

Office of the City Clerk

Document Tracking Sheet

Meeting Date:	7/30/2014
Sponsor(s):	Suarez (31)
Type:	Ordinance
Title:	Awning(s) for Wenzl and Co.
Committee(s) Assignment:	Committee on Transportation and Public Way

ORDINANCE
WENZL & CO
Acct. No. 49127 - 1
Permit No. 1114229

Be It Ordained by the City Council of the City of Chicago:

SECTION 1. Permission and authority are hereby given and granted to WENZL & CO, upon the terms and subject to the conditions of this ordinance to maintain and use, as now constructed, three (3) Awning(s) projecting over the public right-of-way adjacent to its premises known as 3018 N. Laramie Ave..

Said Awning(s) at N. Laramie Avenue measure(s):
Two (2) at ten (10) feet in length, and three (3) feet in width for a total of sixty (60) square feet.
One (1) at twenty-four (24) feet in length, and three (3) feet in width for a total of seventy-two (72) square feet.

The location of said privilege shall be as shown on prints kept on file with the Department of Business Affairs and Consumer Protection and the Office of the City Clerk.

Said privilege shall be constructed in accordance with plans and specifications approved by the Zoning Department - Signs.

This grant of privilege in the public way shall be subject to the provisions of Section 10-28-015 and all other required provisions of the Municipal Code of Chicago.

The grantee shall pay to the City of Chicago as compensation for the privilege #1114229 herein granted the sum of one hundred fifty ($150.00) per annum in advance.

A 25% penalty will be added for payments received after due date.

The permit holder agrees to hold the City of Chicago harmless for any damage, relocation or replacement costs associated with damage, relocation or removal of private property caused by the City performing work in the public way.

Authority herein given and granted for a period of five (5) years from and after 07/26/2014.

Alderman _____

Ray Suarez 31st Ward


APPLICATION TO USE THE PUBLIC RIGHT OF WAY

EXAMPLE OF CANOPY/AWNING DRAWING

CANOPY DRAWINGS

PROPERTY LOCATION. 3018 N. Laramie

ORGANIZATION'S NAME: Wenzl & Co.

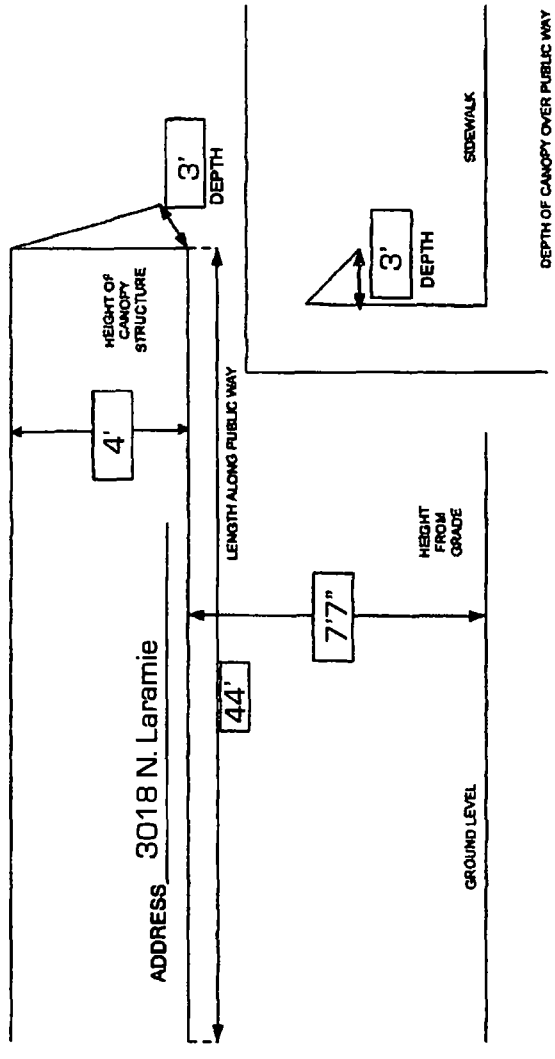

Nearest cross street. Nelson Ave - 54'
Street grade to bottom of public way use: 9'
Sidewalk width: 12'

Department of Business Affairs and Consumer Protection
Small Business Center - Public Way Use Unit
City Hall - 121 N LaSalle Street, Room 800 • Chicago, IL 60602
(312)-74-GOBIZ (312-744-6249) • (312) 744-1944 (TTY)
http //www.cityofchicago org/bacp

07/30/2014

Alderman **Ray Suarez**
Ward # **31**
City of Chicago
City Hall, Room **203**
121 North LaSalle Street
Chicago, Illinois 60602

Re: An ordinance to use and maintain a portion of the public right-of-way for **three (3) awning(s)** for **WENZL & CO**, adjacent to the premises known as **3018 N. Laramie Ave.**.

Dear Alderman **Ray Suarez**:

The applicant referenced above has requested the use of the public right-of-way for a **awning(s)**. An ordinance has been prepared by the Department of Business Affairs and Consumer Protection – Small Business Center - Public Way Use Unit for presentation to the City Council. Because this request was made for properties located in your ward, as approved by you as per the attached, I respectfully request that you introduce the attached ordinance at the next City Council meeting.

If you have any questions regarding this ordinance, please contact Anthony Bertuca at (312) 744-5506.

Department of Business Affairs and Consumer Protection

City of Chicago

O2014-6201

Office of the City Clerk

Document Tracking Sheet

Meeting Date:	7/30/2014
Sponsor(s):	Waguespack (32)
Type:	Ordinance
Title:	Awning(s) for Blue Star Properties
Committee(s) Assignment:	Committee on Transportation and Public Way

ORDINANCE
BLUE STAR PROPERTIES
Acct. No. 337126 - 1
Permit No. 1113949

Be It Ordained by the City Council of the City of Chicago:

SECTION 1. Permission and authority are hereby given and granted to BLUE STAR PROPERTIES, upon the terms and subject to the conditions of this ordinance to maintain and use, as now constructed, five (5) Awning(s) projecting over the public right-of-way adjacent to its premises known as 3118-28 N. Ashland Ave..

Said Awning(s) at N. Ashland Avenue measure(s):
Five (5) at thirteen point six six (13.66) feet in length, and three point five (3.5) feet in width for a total of two hundred thirty-nine point zero five (239.05) square feet.

The location of said privilege shall be as shown on prints kept on file with the Department of Business Affairs and Consumer Protection and the Office of the City Clerk.

Said privilege shall be constructed in accordance with plans and specifications approved by the Zoning Department - Signs.

This grant of privilege in the public way shall be subject to the provisions of Section 10-28-015 and all other required provisions of the Municipal Code of Chicago.

The grantee shall pay to the City of Chicago as compensation for the privilege #1113949 herein granted the sum of one hundred seventy-five ($175.00) per annum in advance.


A 25% penalty will be added for payments received after due date.

The permit holder agrees to hold the City of Chicago harmless for any damage, relocation or replacement costs associated with damage, relocation or removal of private property caused by the City performing work in the public way.

Authority herein given and granted for a period of five (5) years from and after 05/13/2014.

Alderman Scott Waguespack

Scott Waguespack 32nd Ward

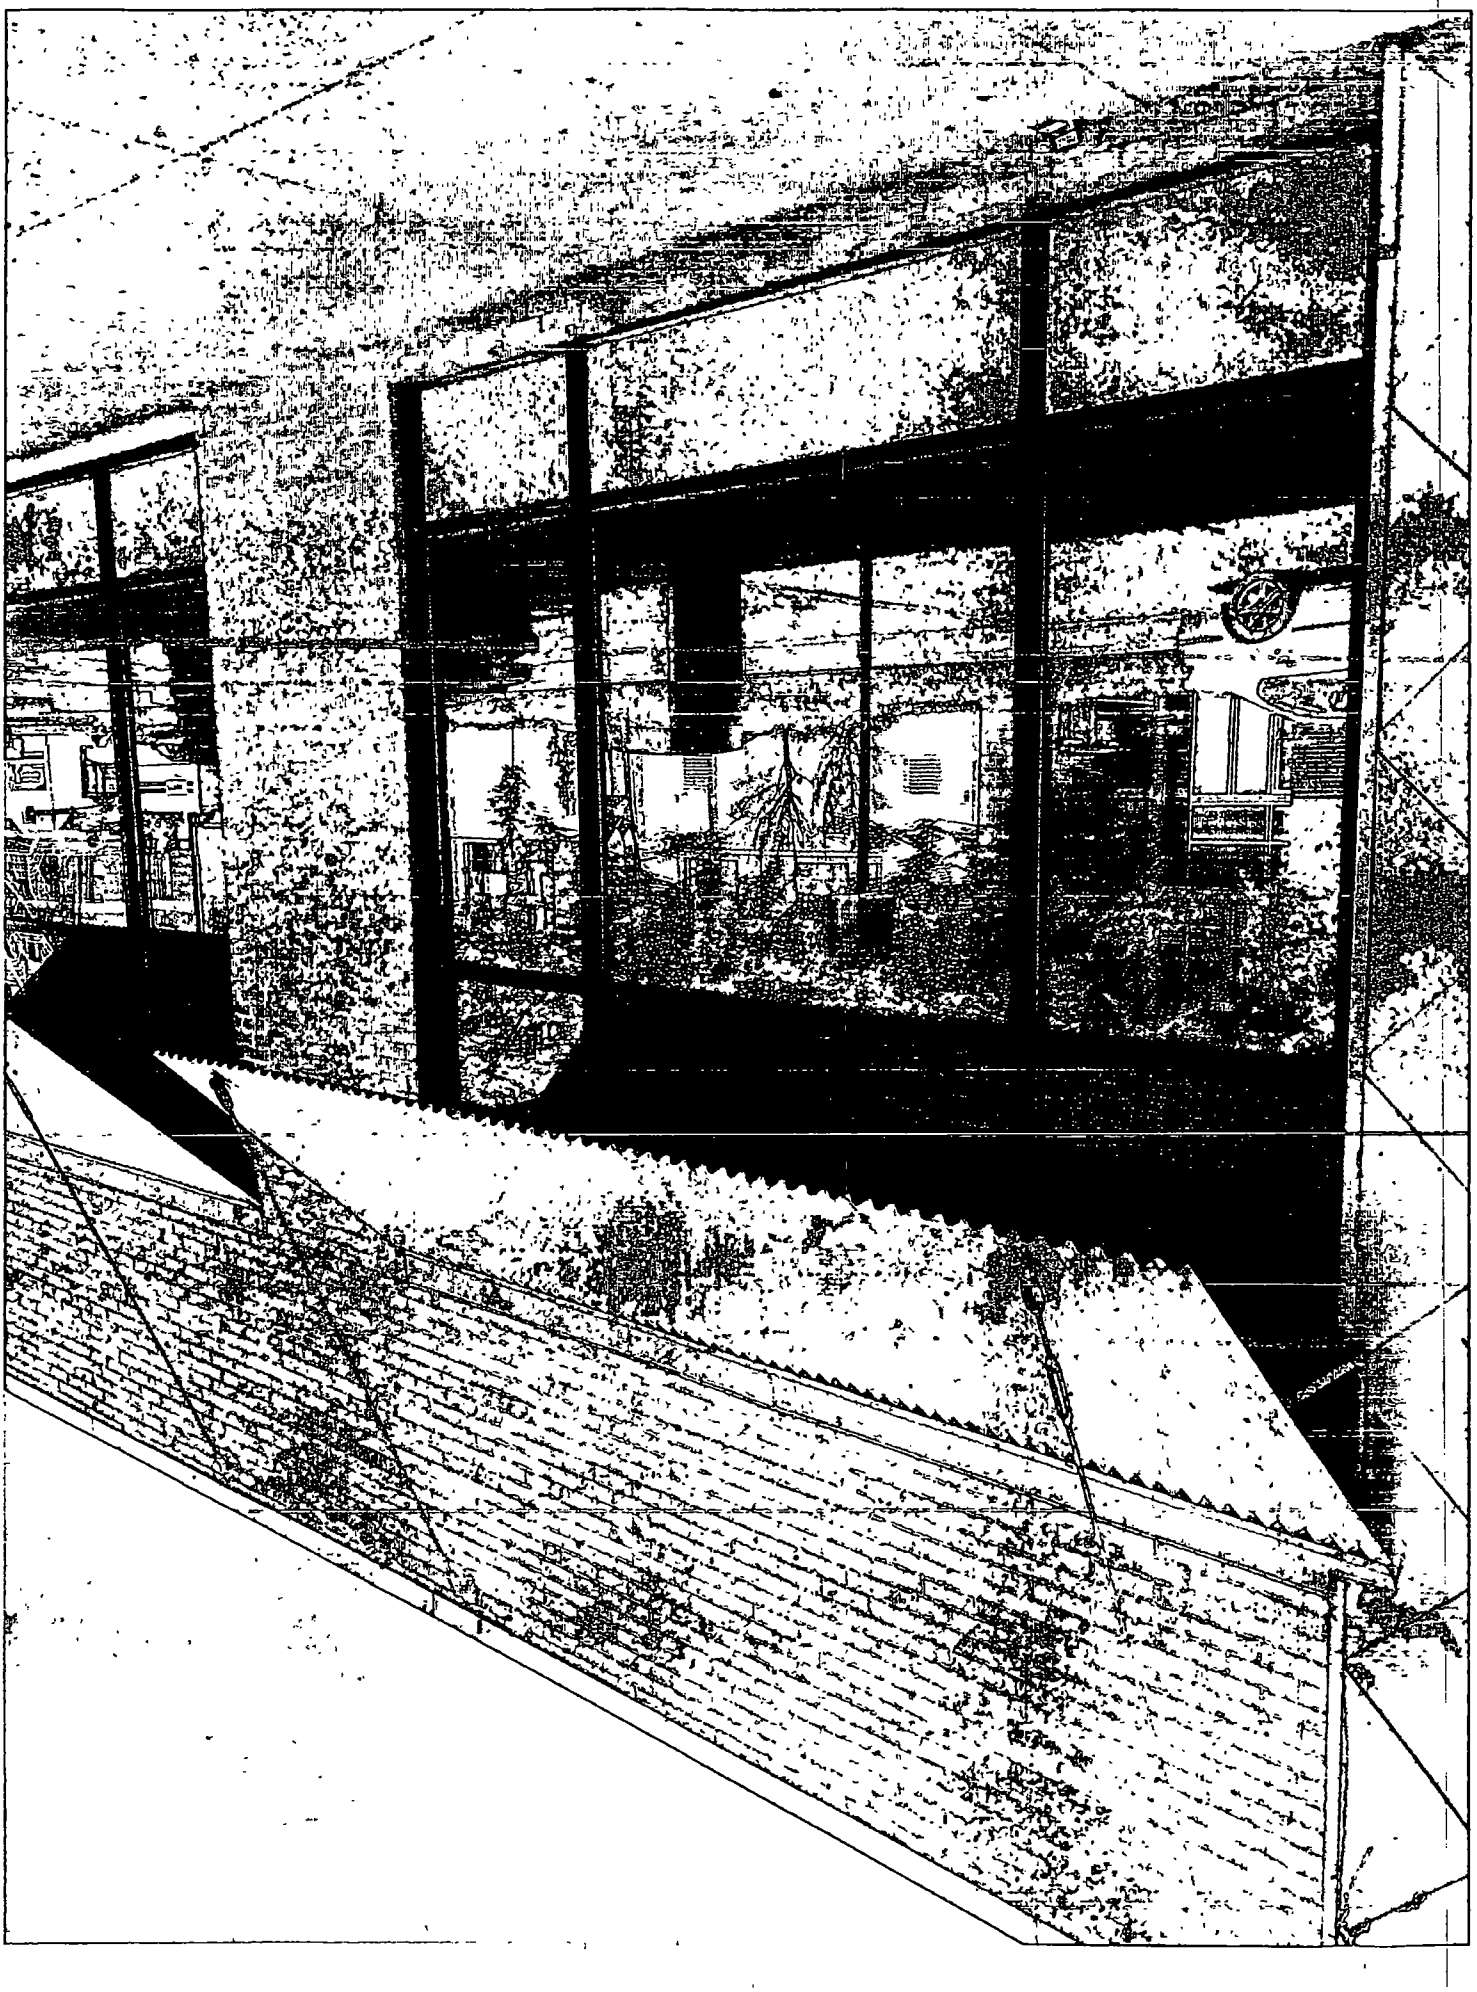

Department of Business Affairs and Consumer Protection
Small Business Center - Public Way Use Unit
City Hall - 121 N. LaSalle Street. Room 800 • Chicago, IL 60602
(312)-74-GOBIZ (312-744-6249) • (312) 744-1944 (TTY)
http://www.cityofchicago.org/bacp

07/30/2014

Alderman **Scott Waguespack**
Ward # **32**
City of Chicago
City Hall, Room **300**
121 North LaSalle Street
Chicago, Illinois 60602

Re: An ordinance to use and maintain a portion of the public right-of-way for **five (5) awning(s)** for **BLUE STAR PROPERTIES**, adjacent to the premises known as **3118-28 N. Ashland Ave.**.

Dear Alderman **Scott Waguespack**:

The applicant referenced above has requested the use of the public right-of-way for a **awning(s)**. An ordinance has been prepared by the Department of Business Affairs and Consumer Protection – Small Business Center - Public Way Use Unit for presentation to the City Council. Because this request was made for properties located in your ward, as approved by you as per the attached, I respectfully request that you introduce the attached ordinance at the next City Council meeting.

If you have any questions regarding this ordinance, please contact Anthony Bertuca at (312) 744-5506.

Department of Business Affairs and Consumer Protection

City of Chicago

O2014-6204

Office of the City Clerk

Document Tracking Sheet

Meeting Date:	7/30/2014
Sponsor(s):	Waguespack (32)
Type:	Ordinance
Title:	Awning(s) for Cafe El Tapatio
Committee(s) Assignment:	Committee on Transportation and Public Way

ORDINANCE
CAFE EL TAPATIO
Acct. No. 340860 - 1
Permit No. 1114053

Be It Ordained by the City Council of the City of Chicago:

SECTION 1. Permission and authority are hereby given and granted to CAFE EL TAPATIO, upon the terms and subject to the conditions of this ordinance to maintain and use, as now constructed, one (1) Awning(s) projecting over the public right-of-way adjacent to its premises known as 3400 N. Ashland Ave..

Said Awning(s) at North Ashland Avenue measure(s):
One (1) at thirty-four point zero eight (34.08) feet in length, and one point five (1.5) foot in width for a total of fifty-one point one two (51.12) square feet.

The location of said privilege shall be as shown on prints kept on file with the Department of Business Affairs and Consumer Protection and the Office of the City Clerk.

Said privilege shall be constructed in accordance with plans and specifications approved by the Zoning Department - Signs.

This grant of privilege in the public way shall be subject to the provisions of Section 10-28-015 and all other required provisions of the Municipal Code of Chicago.

The grantee shall pay to the City of Chicago as compensation for the privilege #1114053 herein granted the sum of fifty-nine dollars and eight cents ($59.08) per annum in advance.


A 25% penalty will be added for payments received after due date.

The permit holder agrees to hold the City of Chicago harmless for any damage, relocation or replacement costs associated with damage, relocation or removal of private property caused by the City performing work in the public way.

Authority herein given and granted for a period of five (5) years from and after 07/26/2014.

Alderman Scott Waguespack

Scott Waguespack 32nd Ward

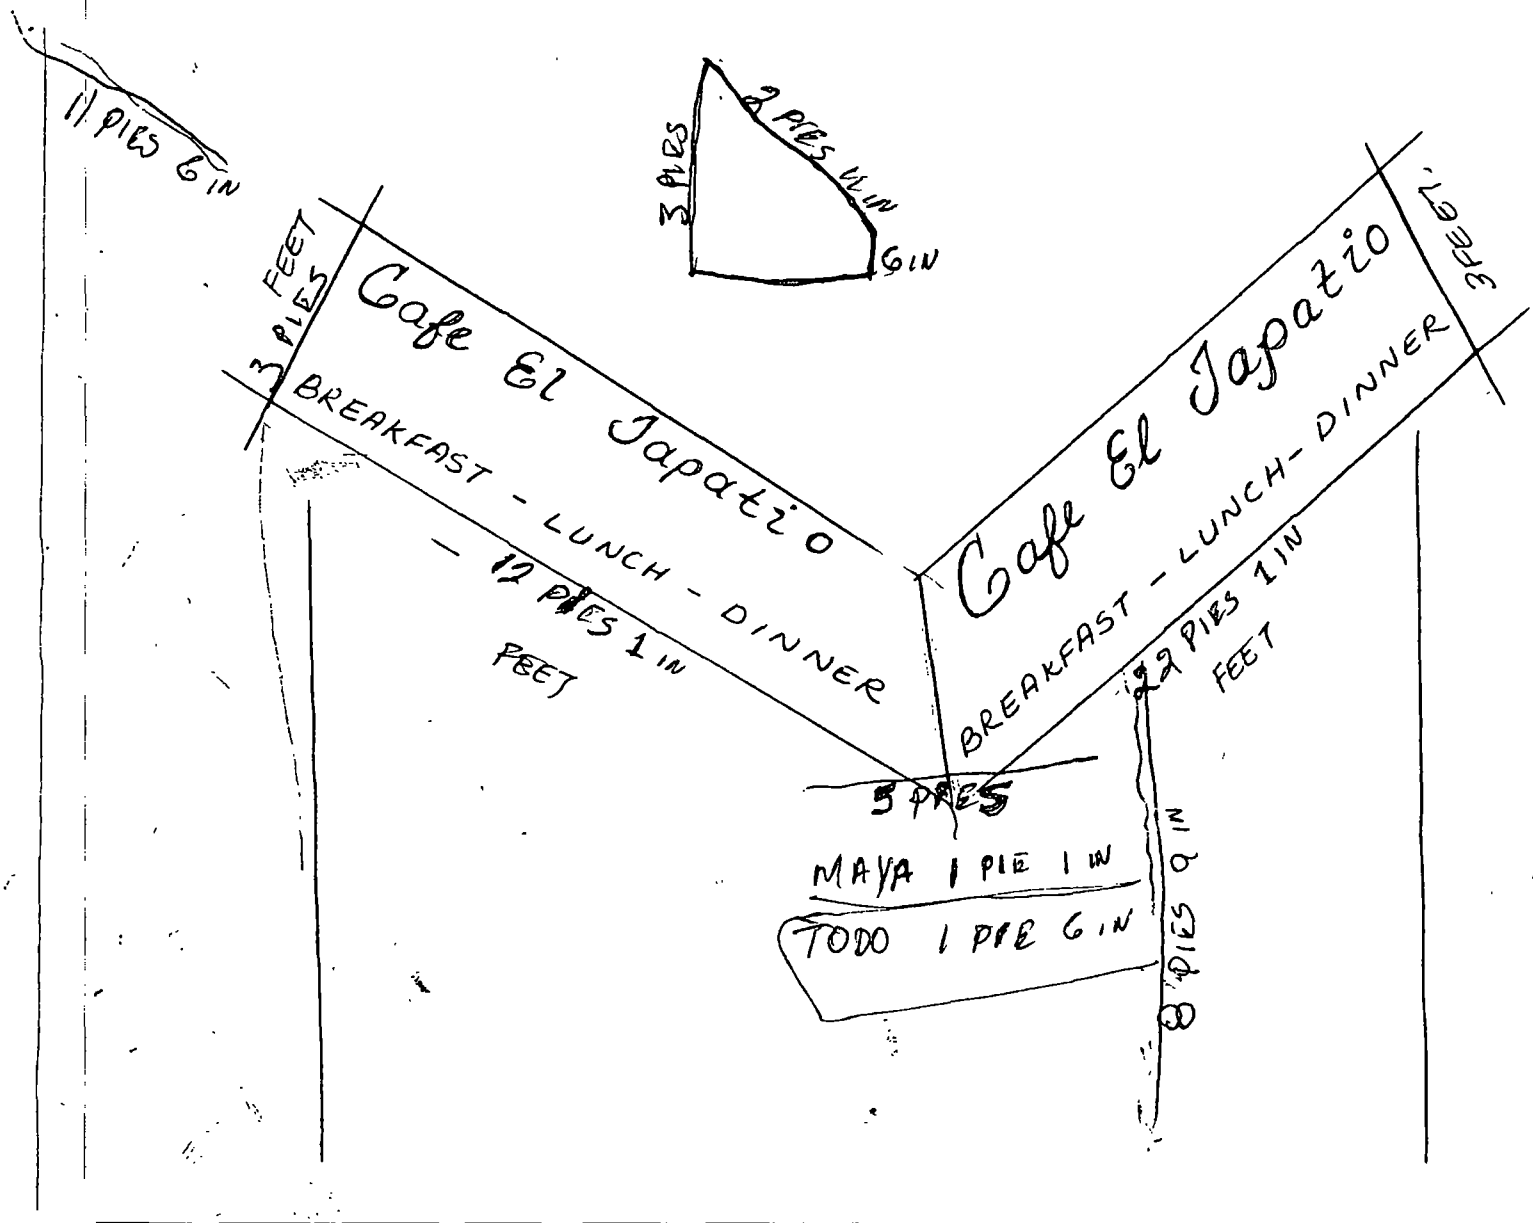
11 PIES 6 IN
3 PIES
FEET
Cafe El Japatio
BREAKFAST - LUNCH - DINNER
12 PIES 1 IN
FEET
3 PIES
2 PIES 11 IN
6 IN
Cafe El Japatio
BREAKFAST - LUNCH - DINNER
12 PIES 1 IN
FEET
37 FEET
5 PIES
MAYA 1 PIE 1 IN
TODO 1 PIE 6 IN
4 PIES 9 IN

Department of Business Affairs and Consumer Protection
Small Business Center - Public Way Use Unit
City Hall - 121 N. LaSalle Street, Room 800 • Chicago, IL 60602
(312)-74-GOBIZ (312-744-6249) • (312) 744-1944 (TTY)
http://www.cityofchicago.org/bacp

07/30/2014

Alderman **Scott Waguespack**
Ward # **32**
City of Chicago
City Hall, Room **300**
121 North LaSalle Street
Chicago, Illinois 60602

Re: An ordinance to use and maintain a portion of the public right-of-way for **one (1) awning(s)** for **CAFE EL TAPATIO**, adjacent to the premises known as **3400 N. Ashland Ave.**.

Dear Alderman **Scott Waguespack**:

The applicant referenced above has requested the use of the public right-of-way for a **awning(s)**. An ordinance has been prepared by the Department of Business Affairs and Consumer Protection – Small Business Center - Public Way Use Unit for presentation to the City Council. Because this request was made for properties located in your ward, as approved by you as per the attached, I respectfully request that you introduce the attached ordinance at the next City Council meeting.

If you have any questions regarding this ordinance, please contact Anthony Bertuca at (312) 744-5506.

Department of Business Affairs and Consumer Protection

City of Chicago

O2014-6206

Office of the City Clerk

Document Tracking Sheet

Meeting Date:	7/30/2014
Sponsor(s):	Waguespack (32)
Type:	Ordinance
Title:	Awning(s) for Circle Salon, The
Committee(s) Assignment:	Committee on Transportation and Public Way

ORDINANCE
THE CIRCLE SALON
Acct. No. 337685 - 1
Permit No. 1113595

Be It Ordained by the City Council of the City of Chicago:

SECTION 1. Permission and authority are hereby given and granted to THE CIRCLE SALON, upon the terms and subject to the conditions of this ordinance to maintain and use, as now constructed, one (1) Awning(s) projecting over the public right-of-way adjacent to its premises known as 2135 W. Division St..

Said Awning(s) at W. DIVISION ST measure(s):
One (1) at seventeen (17) feet in length, and four (4) feet in width for a total of sixty-eight (68) square feet.

The location of said privilege shall be as shown on prints kept on file with the Department of Business Affairs and Consumer Protection and the Office of the City Clerk.

Said privilege shall be constructed in accordance with plans and specifications approved by the Zoning Department - Signs.

This grant of privilege in the public way shall be subject to the provisions of Section 10-28-015 and all other required provisions of the Municipal Code of Chicago.

The grantee shall pay to the City of Chicago as compensation for the privilege #1113595 herein granted the sum of fifty ($50.00) per annum in advance.

A 25% penalty will be added for payments received after due date.

The permit holder agrees to hold the City of Chicago harmless for any damage, relocation or replacement costs associated with damage, relocation or removal of private property caused by the City performing work in the public way.

Authority herein given and granted for a period of five (5) years from and after 05/13/2014.

Alderman Scott Waguespack

Scott Waguespack 32nd Ward



2135
W. Division St.

Image capture Sep 2013 W Division St © 2014 Google

Department of Business Affairs and Consumer Protection
Small Business Center - Public Way Use Unit
City Hall - 121 N. LaSalle Street, Room 800 • Chicago, IL 60602
(312)-74-GOBIZ (312-744-6249) • (312) 744-1944 (TTY)
http //www.cityofchicago.org/bacp

07/30/2014

Alderman **Scott Waguespack**
Ward # **32**
City of Chicago
City Hall, Room **300**
121 North LaSalle Street
Chicago, Illinois 60602

Re: An ordinance to use and maintain a portion of the public right-of-way for **one (1) awning(s)** for **THE CIRCLE SALON**, adjacent to the premises known as **2135 W. Division St.**.

Dear Alderman **Scott Waguespack**:

The applicant referenced above has requested the use of the public right-of-way for a **awning(s)**. An ordinance has been prepared by the Department of Business Affairs and Consumer Protection – Small Business Center - Public Way Use Unit for presentation to the City Council. Because this request was made for properties located in your ward, as approved by you as per the attached, I respectfully request that you introduce the attached ordinance at the next City Council meeting.

If you have any questions regarding this ordinance, please contact Anthony Bertuca at (312) 744-5506.

Department of Business Affairs and Consumer Protection

City of Chicago

O2014-6211

Office of the City Clerk

Document Tracking Sheet

Meeting Date:	7/30/2014
Sponsor(s):	Waguespack (32)
Type:	Ordinance
Title:	Awning(s) for Four Moon Tavern
Committee(s) Assignment:	Committee on Transportation and Public Way

ORDINANCE
FOUR MOON TAVERN
Acct. No. 17500 - 1
Permit No. 1114246

Be It Ordained by the City Council of the City of Chicago:

SECTION 1. Permission and authority are hereby given and granted to FOUR MOON TAVERN, upon the terms and subject to the conditions of this ordinance to maintain and use, as now constructed, two (2) Awning(s) projecting over the public right-of-way adjacent to its premises known as 1847 W. Roscoe St..

Said Awning(s) at WEST ROSCOE measure(s):
One (1) at six point eight (6.8) feet in length, and one point five eight (1.58) foot in width for a total of ten point seven four (10.74) square feet.

Said Awning(s) at NORTH WOLCOTT measure(s):
One (1) at seventeen point nine (17.9) feet in length, and one point five eight (1.58) foot in width for a total of twenty-eight point two eight (28.28) square feet.

The location of said privilege shall be as shown on prints kept on file with the Department of Business Affairs and Consumer Protection and the Office of the City Clerk.

Said privilege shall be constructed in accordance with plans and specifications approved by the Zoning Department - Signs.

This grant of privilege in the public way shall be subject to the provisions of Section 10-28-015 and all other required provisions of the Municipal Code of Chicago.

The grantee shall pay to the City of Chicago as compensation for the privilege #1114246 herein granted the sum of one hundred ($100.00) per annum in advance.

A 25% penalty will be added for payments received after due date.


The permit holder agrees to hold the City of Chicago harmless for any damage, relocation or replacement costs associated with damage, relocation or removal of private property caused by the City performing work in the public way.

Authority herein given and granted for a period of five (5) years from and after 06/28/2014.


Alderman Scott Waguespack

Scott Waguespack 32nd Ward

Four Moon Tavern canopy dimensions
1847 West Roscoe
Wolcott Canopy

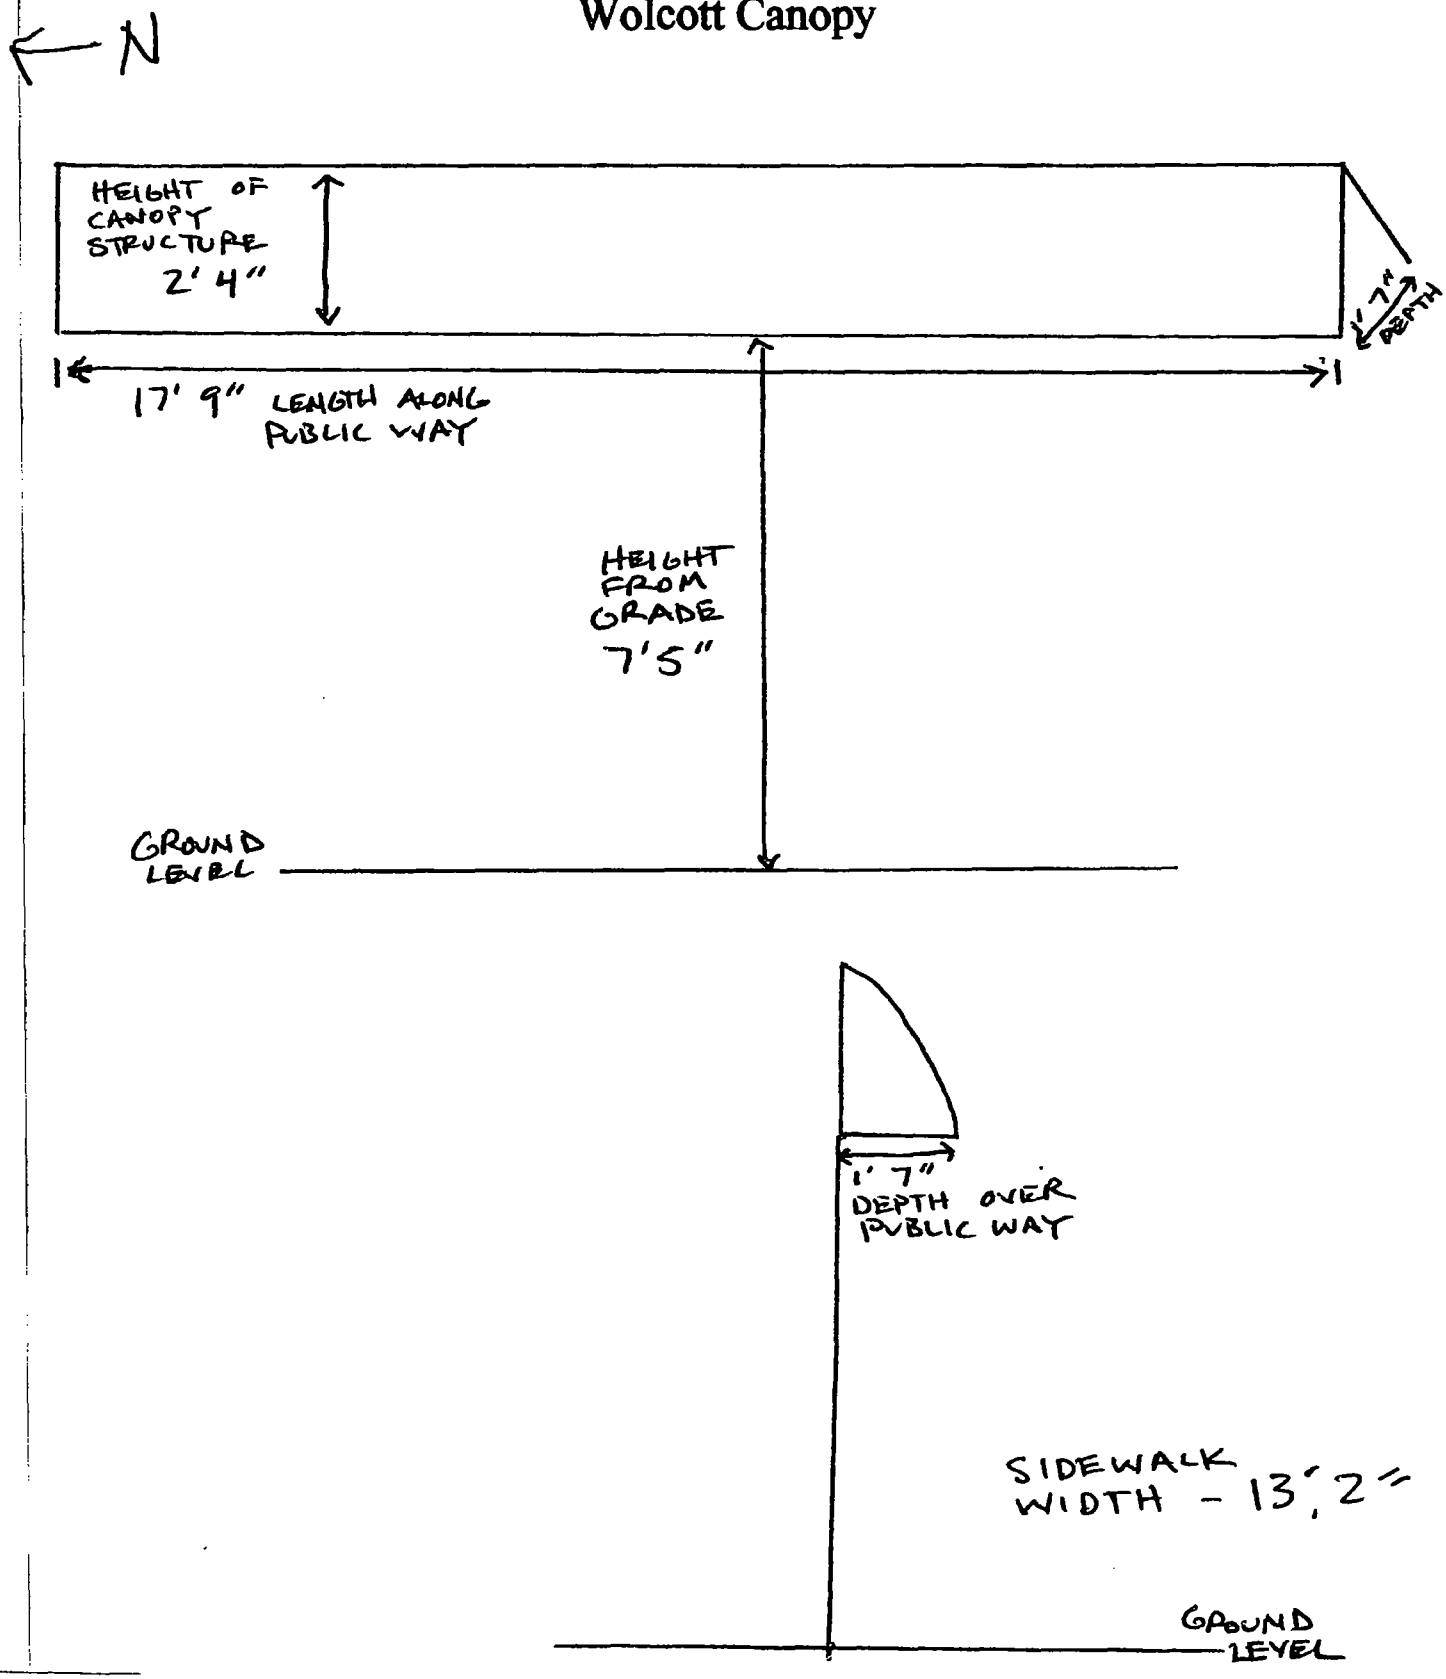

Four Moon Tavern canopy dimensions
1847 West Roscoe
Roscoe Canopy

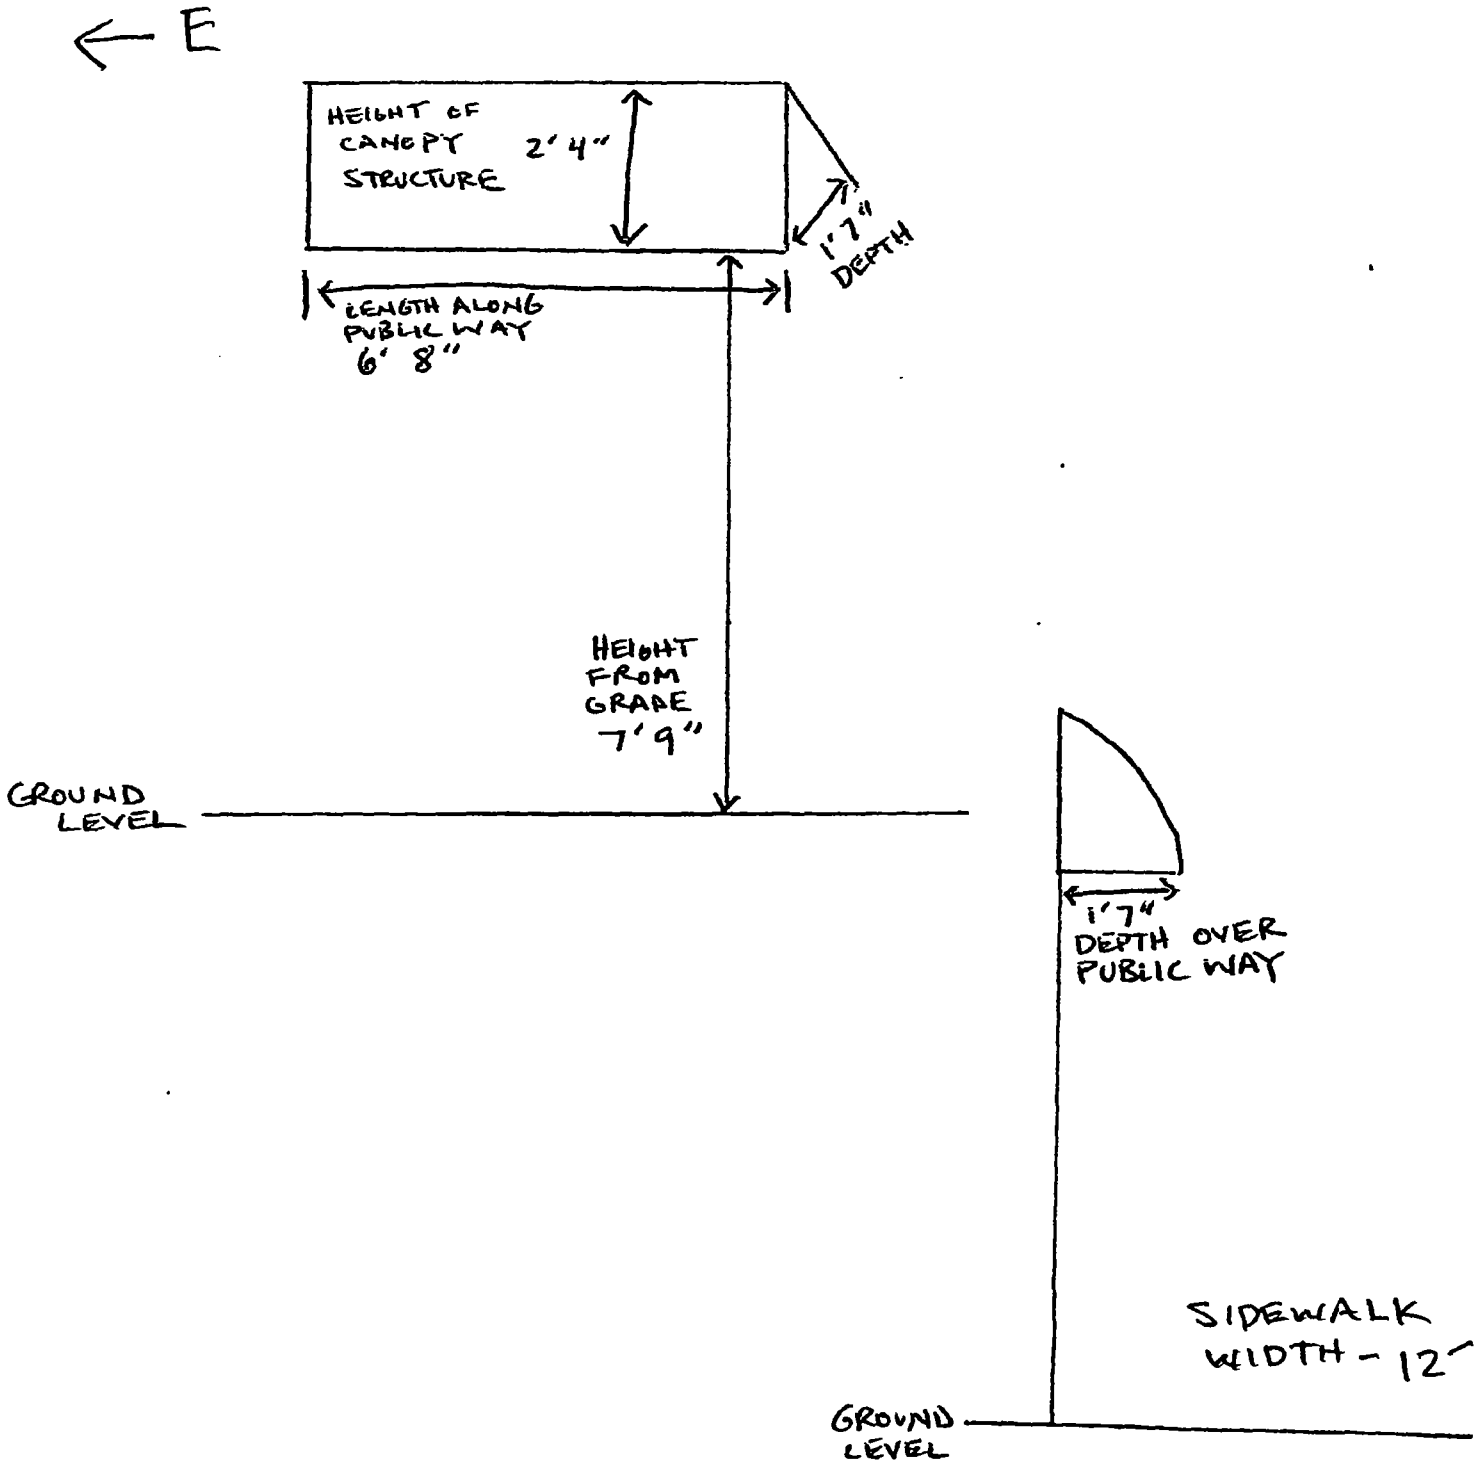

Department of Business Affairs and Consumer Protection
Small Business Center - Public Way Use Unit
City Hall - 121 N. LaSalle Street, Room 800 • Chicago, IL 60602
(312)-74-GOBIZ (312-744-6249) • (312) 744-1944 (TTY)
http://www.cityofchicago.org/bacp

07/30/2014

Alderman **Scott Waguespack**
Ward # **32**
City of Chicago
City Hall, Room **300**
121 North LaSalle Street
Chicago, Illinois 60602

Re: An ordinance to use and maintain a portion of the public right-of-way for **two (2) awning(s)** for **FOUR MOON TAVERN**, adjacent to the premises known as **1847 W. Roscoe St.**.

Dear Alderman **Scott Waguespack**:

The applicant referenced above has requested the use of the public right-of-way for a **awning(s)**. An ordinance has been prepared by the Department of Business Affairs and Consumer Protection – Small Business Center - Public Way Use Unit for presentation to the City Council. Because this request was made for properties located in your ward, as approved by you as per the attached, I respectfully request that you introduce the attached ordinance at the next City Council meeting.

If you have any questions regarding this ordinance, please contact Anthony Bertuca at (312) 744-5506.

Department of Business Affairs and Consumer Protection

City of Chicago

O2014-6213

Office of the City Clerk

Document Tracking Sheet

Meeting Date:	7/30/2014
Sponsor(s):	Waguespack (32)
Type:	Ordinance
Title:	Awning(s) for Home2Design LLC
Committee(s) Assignment:	Committee on Transportation and Public Way

ORDINANCE
Home2Design, LLC
Acct. No. 391176 - 1
Permit No. 1113761

Be It Ordained by the City Council of the City of Chicago:

SECTION 1. Permission and authority are hereby given and granted to Home2Design, LLC, upon the terms and subject to the conditions of this ordinance to maintain and use, as now constructed, two (2) Awning(s) projecting over the public right-of-way adjacent to its premises known as 1629-33 W. Belmont Ave..

Said Awning(s) at W BELMONT AVE measure(s):
Two (2) at three point four two (3.42) feet in length, and two point three four (2.34) feet in width for a total of sixteen point zero one (16.01) square feet.

The location of said privilege shall be as shown on prints kept on file with the Department of Business Affairs and Consumer Protection and the Office of the City Clerk.

Said privilege shall be constructed in accordance with plans and specifications approved by the Zoning Department - Signs.

This grant of privilege in the public way shall be subject to the provisions of Section 10-28-015 and all other required provisions of the Municipal Code of Chicago.

The grantee shall pay to the City of Chicago as compensation for the privilege #1113761 herein granted the sum of one hundred ($100.00) per annum in advance.

A 25% penalty will be added for payments received after due date.


The permit holder agrees to hold the City of Chicago harmless for any damage, relocation or replacement costs associated with damage, relocation or removal of private property caused by the City performing work in the public way.

Authority herein given and granted for a period of five (5) years from and after Date of Passage.

Alderman Scott Waguespack

Scott Waguespack 32nd Ward

HOME2DESIGN, LLC / 2DESIGN LLC
2DESIGN GROUP
1631 & 1633 W BELMONT, CHICAGO 60657

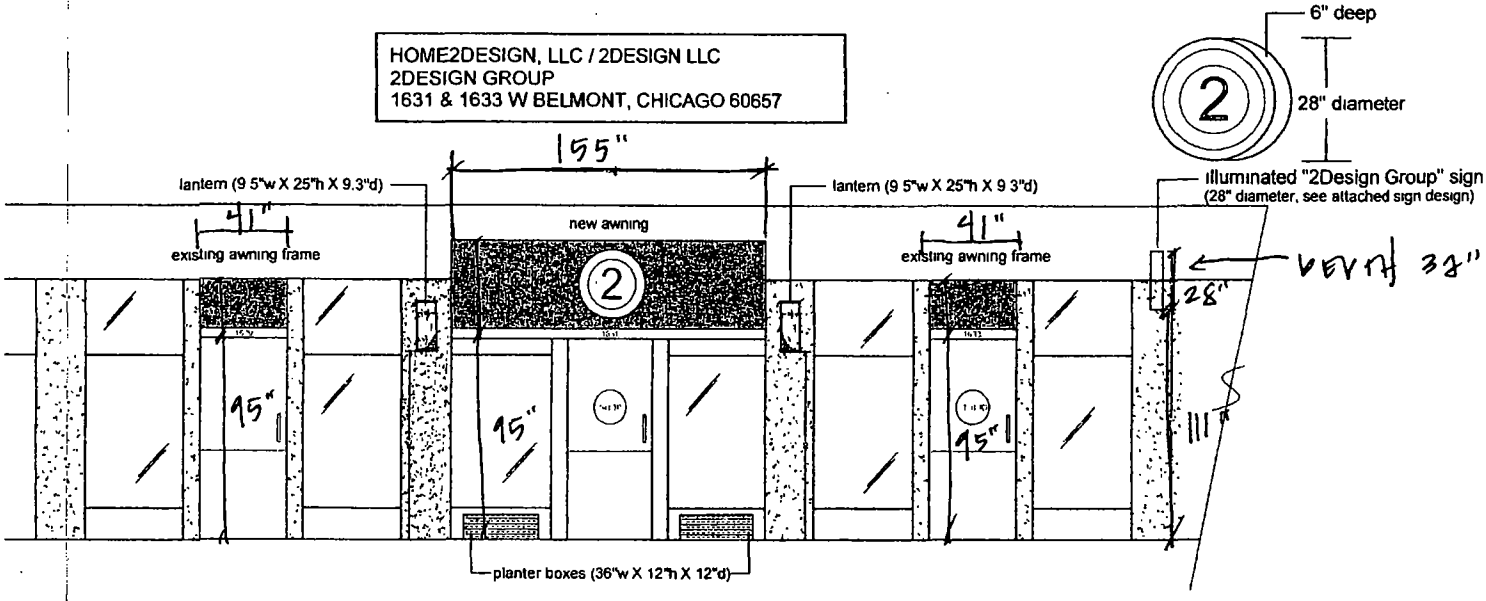

*DEPTH OF AWNINGS 38 1/2 DEEP

1629 1631 1633

Department of Business Affairs and Consumer Protection
Small Business Center - Public Way Use Unit
City Hall - 121 N. LaSalle Street, Room 800 • Chicago, IL 60602
(312)-74-GOBIZ (312-744-6249) • (312) 744-1944 (TTY)
http://www.cityofchicago.org/bacp

07/30/2014

Alderman **Scott Waguespack**
Ward # **32**
City of Chicago
City Hall, Room **300**
121 North LaSalle Street
Chicago, Illinois 60602

Re: An ordinance to use and maintain a portion of the public right-of-way for **two (2) awning(s)** for **Home2Design, LLC**, adjacent to the premises known as **1629-33 W. Belmont Ave.**.

Dear Alderman **Scott Waguespack**:

The applicant referenced above has requested the use of the public right-of-way for a **awning(s)**. An ordinance has been prepared by the Department of Business Affairs and Consumer Protection – Small Business Center - Public Way Use Unit for presentation to the City Council. Because this request was made for properties located in your ward, as approved by you as per the attached, I respectfully request that you introduce the attached ordinance at the next City Council meeting.

If you have any questions regarding this ordinance, please contact Anthony Bertuca at (312) 744-5506.

Department of Business Affairs and Consumer Protection

City of Chicago

O2014-6215

Office of the City Clerk

Document Tracking Sheet

Meeting Date:	7/30/2014
Sponsor(s):	Waguespack (32)
Type:	Ordinance
Title:	Awning(s) for Homeservices of Illinois LLC
Committee(s) Assignment:	Committee on Transportation and Public Way

ORDINANCE
HOMESERVICES OF ILLINOIS, LLC
Acct. No. 388957 - 2
Permit No. 1111891

Be It Ordained by the City Council of the City of Chicago:

SECTION 1. Permission and authority are hereby given and granted to HOMESERVICES OF ILLINOIS, LLC, upon the terms and subject to the conditions of this ordinance to construct, install, maintain and use one (1) Awning(s) projecting over the public right-of-way adjacent to its premises known as 1214 W. Webster Ave..

Said Awning(s) at W. Webster Avenue measure(s):
One (1) at twenty-four (24) feet in length, and two point five (2.5) feet in width for a total of sixty (60) square feet.

The location of said privilege shall be as shown on prints kept on file with the Department of Business Affairs and Consumer Protection and the Office of the City Clerk.

Said privilege shall be constructed in accordance with plans and specifications approved by the Zoning Department - Signs.

This grant of privilege in the public way shall be subject to the provisions of Section 10-28-015 and all other required provisions of the Municipal Code of Chicago.

The grantee shall pay to the City of Chicago as compensation for the privilege #1111891 herein granted the sum of fifty ($50.00) per annum in advance.


A 25% penalty will be added for payments received after due date.

The permit holder agrees to hold the City of Chicago harmless for any damage, relocation or replacement costs associated with damage, relocation or removal of private property caused by the City performing work in the public way.

Authority herein given and granted for a period of five (5) years from and after Date of Passage.

Alderman Scott Waguespack

Scott Waguespack 32nd Ward

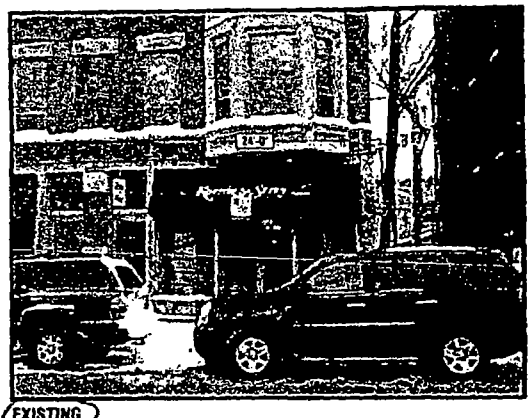

EXISTING

AWNING RESKIN


QTY: 1

SCALE: 3/16" = 1'-0"

FABRIC AWNING MATERIAL/COLOR

Sunbrella Black Cherry 4640

Proposed New Awning →

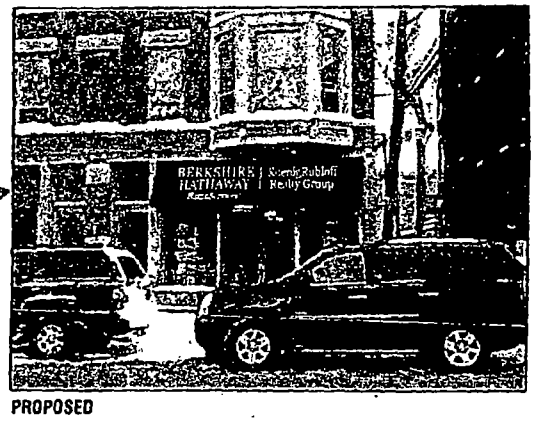

PROPOSED

BERKSHIRE HATHAWAY HomeServices	SIGN 2			Rev #	Proj #	Date	Req. By	Drawn By	Revision Description
	Location: 1214 W Webster Ave Chicago, IL			Rev 1	168640	01/21/14	RS	MAG	Revised OBA - Sign # 1,2
				Rev 2	000000	00/00/00	XXX	XXX	
				Rev 3	000000	00/00/00	XXX	XXX	
				Rev 4	000000	00/00/00	XXX	XXX	
	Proj #: 4169	Loc #: 1214	Date: 01/13/14	Rev 5	000000	00/00/00	XXX	XXX	
	Req #: 168772	Drawn By: COT	Page#: 5	Rev 6	000000	00/00/00	XXX	XXX	
				FILE PATH	Acrylyte\ACCOUNTS\Berkshire Hathaway Home Services\Project 4169 Webster\4169 1214 Chicago IL				

The Icon Companies® icon ims ess

Drawings are the exclusive property of Icon Identity Solutions Inc. Any unauthorized use or duplication is not permitted

Department of Business Affairs and Consumer Protection
Small Business Center - Public Way Use Unit
City Hall - 121 N. LaSalle Street, Room 800 • Chicago, IL 60602
(312)-74-GOBIZ (312-744-6249) • (312) 744-1944 (TTY)
http://www.cityofchicago.org/bacp

07/30/2014

Alderman **Scott Waguespack**
Ward # **32**
City of Chicago
City Hall, Room **300**
121 North LaSalle Street
Chicago, Illinois 60602

Re: An ordinance to use and maintain a portion of the public right-of-way for **one (1) awning(s)** for **HOMESERVICES OF ILLINOIS, LLC**, adjacent to the premises known as **1214 W. Webster Ave.**.

Dear Alderman **Scott Waguespack**:

The applicant referenced above has requested the use of the public right-of-way for a **awning(s)**. An ordinance has been prepared by the Department of Business Affairs and Consumer Protection – Small Business Center - Public Way Use Unit for presentation to the City Council. Because this request was made for properties located in your ward, as approved by you as per the attached, I respectfully request that you introduce the attached ordinance at the next City Council meeting.

If you have any questions regarding this ordinance, please contact Anthony Bertuca at (312) 744-5506.

Department of Business Affairs and Consumer Protection

City of Chicago

O2014-6219

Office of the City Clerk

Document Tracking Sheet

Meeting Date:	7/30/2014
Sponsor(s):	Waguespack (32)
Type:	Ordinance
Title:	Awning(s) for Jimmy Johns Sandwich Shops
Committee(s) Assignment:	Committee on Transportation and Public Way

ORDINANCE
JIMMY JOHNS SANDWICH SHOPS
Acct. No. 243721 - 3
Permit No. 1114198

Be It Ordained by the City Council of the City of Chicago:

SECTION 1. Permission and authority are hereby given and granted to JIMMY JOHNS SANDWICH SHOPS, upon the terms and subject to the conditions of this ordinance to maintain and use, as now constructed, one (1) Awning(s) projecting over the public right-of-way adjacent to its premises known as 2115 W. Roscoe St..

Said Awning(s) at W. Roscoe Street measure(s):
One (1) at fourteen (14) feet in length, and three (3) feet in width for a total of forty-two (42) square feet.

The location of said privilege shall be as shown on prints kept on file with the Department of Business Affairs and Consumer Protection and the Office of the City Clerk.

Said privilege shall be constructed in accordance with plans and specifications approved by the Zoning Department - Signs.

This grant of privilege in the public way shall be subject to the provisions of Section 10-28-015 and all other required provisions of the Municipal Code of Chicago.

The grantee shall pay to the City of Chicago as compensation for the privilege #1114198 herein granted the sum of fifty ($50.00) per annum in advance.

A 25% penalty will be added for payments received after due date.


The permit holder agrees to hold the City of Chicago harmless for any damage, relocation or replacement costs associated with damage, relocation or removal of private property caused by the City performing work in the public way.

Authority herein given and granted for a period of five (5) years from and after 07/26/2014.

Alderman Scott Waguespack

Scott Waguespack 32nd Ward

Jimmy Johns
2115 West Roscoe

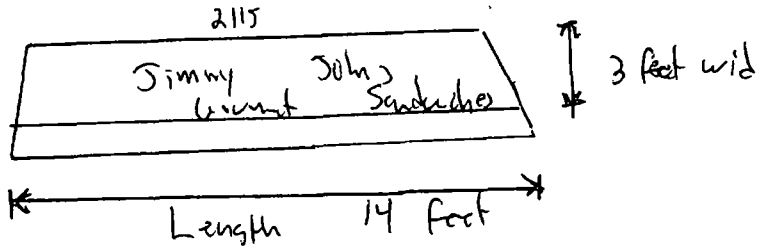

Department of Business Affairs and Consumer Protection
Small Business Center - Public Way Use Unit
City Hall - 121 N LaSalle Street, Room 800 • Chicago, IL 60602
(312)-74-GOBIZ (312-744-6249) • (312) 744-1944 (TTY)
http://www.cityofchicago.org/bacp

07/30/2014

Alderman **Scott Waguespack**
Ward # **32**
City of Chicago
City Hall, Room **300**
121 North LaSalle Street
Chicago, Illinois 60602

Re: An ordinance to use and maintain a portion of the public right-of-way for **one (1) awning(s)** for **JIMMY JOHNS SANDWICH SHOPS**, adjacent to the premises known as **2115 W. Roscoe St.**.

Dear Alderman **Scott Waguespack**:

The applicant referenced above has requested the use of the public right-of-way for a **awning(s)**. An ordinance has been prepared by the Department of Business Affairs and Consumer Protection – Small Business Center - Public Way Use Unit for presentation to the City Council. Because this request was made for properties located in your ward, as approved by you as per the attached, I respectfully request that you introduce the attached ordinance at the next City Council meeting.

If you have any questions regarding this ordinance, please contact Anthony Bertuca at (312) 744-5506.

Department of Business Affairs and Consumer Protection

City of Chicago

O2014-6223

Office of the City Clerk

Document Tracking Sheet

Meeting Date:	7/30/2014
Sponsor(s):	Waguespack (32)
Type:	Ordinance
Title:	Awning(s) for Los Recuerdos, Inc.
Committee(s) Assignment:	Committee on Transportation and Public Way

ORDINANCE
LOS RECUERDOS INC
Acct. No. 5293 - 1
Permit No. 1113968

Be It Ordained by the City Council of the City of Chicago:

SECTION 1. Permission and authority are hereby given and granted to LOS RECUERDOS INC, upon the terms and subject to the conditions of this ordinance to maintain and use, as now constructed, one (1) Awning(s) projecting over the public right-of-way adjacent to its premises known as 2315 W. Fullerton Ave..

Said Awning(s) at W Fullerton Ave measure(s):
One (1) at five (5) feet in length, and six point five (6.5) feet in width for a total of thirty-two point five (32.5) square feet.

The location of said privilege shall be as shown on prints kept on file with the Department of Business Affairs and Consumer Protection and the Office of the City Clerk.

Said privilege shall be constructed in accordance with plans and specifications approved by the Zoning Department - Signs.

This grant of privilege in the public way shall be subject to the provisions of Section 10-28-015 and all other required provisions of the Municipal Code of Chicago.

The grantee shall pay to the City of Chicago as compensation for the privilege #1113968 herein granted the sum of fifty ($50.00) per annum in advance.


A 25% penalty will be added for payments received after due date.


The permit holder agrees to hold the City of Chicago harmless for any damage, relocation or replacement costs associated with damage, relocation or removal of private property caused by the City performing work in the public way.

Authority herein given and granted for a period of five (5) years from and after 03/18/2014.

Alderman Scott Waguespack

Scott Waguespack 32nd Ward

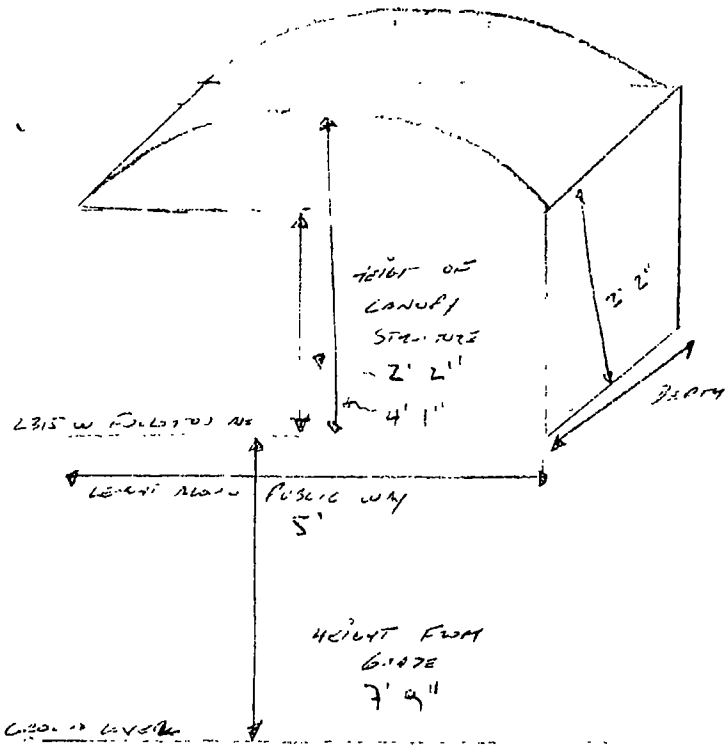

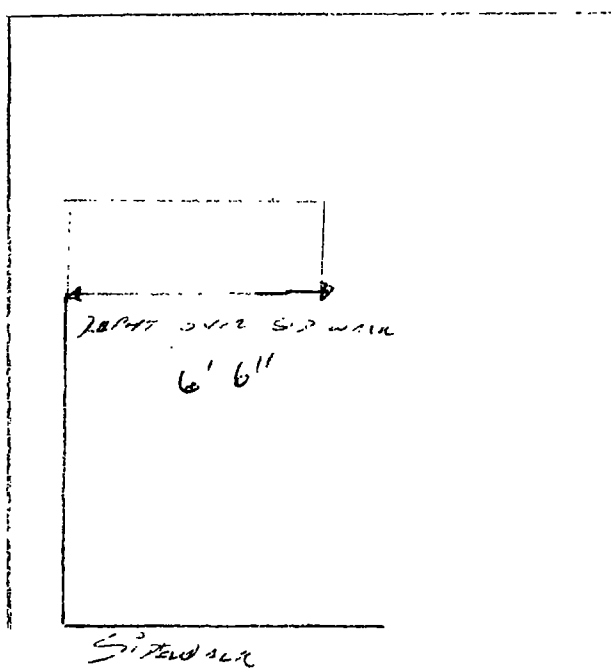

1/16 RECUERDOS INC. 2315 W FULLERTON AVE.

Department of Business Affairs and Consumer Protection
Small Business Center - Public Way Use Unit
City Hall - 121 N. LaSalle Street, Room 800 • Chicago, IL 60602
(312)-74-GOBIZ (312-744-6249) • (312) 744-1944 (TTY)
http://www.cityofchicago.org/bacp

07/30/2014

Alderman **Scott Waguespack**
Ward # **32**
City of Chicago
City Hall, Room **300**
121 North LaSalle Street
Chicago, Illinois 60602

Re: An ordinance to use and maintain a portion of the public right-of-way for **one (1) awning(s)** for **LOS RECUERDOS INC**, adjacent to the premises known as **2315 W. Fullerton Ave.**.

Dear Alderman **Scott Waguespack**:

The applicant referenced above has requested the use of the public right-of-way for a **awning(s)**. An ordinance has been prepared by the Department of Business Affairs and Consumer Protection – Small Business Center - Public Way Use Unit for presentation to the City Council. Because this request was made for properties located in your ward, as approved by you as per the attached, I respectfully request that you introduce the attached ordinance at the next City Council meeting.

If you have any questions regarding this ordinance, please contact Anthony Bertuca at (312) 744-5506.

Department of Business Affairs and Consumer Protection

City of Chicago

O2014-6241

Office of the City Clerk

Document Tracking Sheet

Meeting Date:	7/30/2014
Sponsor(s):	Waguespack (32)
Type:	Ordinance
Title:	Awning(s) for Mauge, Inc.
Committee(s) Assignment:	Committee on Transportation and Public Way

ORDINANCE
MAUGE INC
Acct. No. 300687 - 1
Permit No. 1113586

Be It Ordained by the City Council of the City of Chicago:

SECTION 1. Permission and authority are hereby given and granted to MAUGE INC, upon the terms and subject to the conditions of this ordinance to maintain and use, as now constructed, one (1) Awning(s) projecting over the public right-of-way adjacent to its premises known as 1629 N. Milwaukee Ave..

Said Awning(s) at N. MILWAUKEE AVE. measure(s):
One (1) at three point eight three (3.83) feet in length, and five (5) feet in width for a total of nineteen point one five (19.15) square feet.

The location of said privilege shall be as shown on prints kept on file with the Department of Business Affairs and Consumer Protection and the Office of the City Clerk.

Said privilege shall be constructed in accordance with plans and specifications approved by the Zoning Department - Signs.

This grant of privilege in the public way shall be subject to the provisions of Section 10-28-015 and all other required provisions of the Municipal Code of Chicago.

The grantee shall pay to the City of Chicago as compensation for the privilege #1113586 herein granted the sum of fifty ($50.00) per annum in advance.

A 25% penalty will be added for payments received after due date.

The permit holder agrees to hold the City of Chicago harmless for any damage, relocation or replacement costs associated with damage, relocation or removal of private property caused by the City performing work in the public way.

Authority herein given and granted for a period of five (5) years from and after 06/03/2014.

Alderman Scott Waguespack

Scott Waguespack 32nd Ward

N
6711
(m)
33'
88'

Department of Business Affairs and Consumer Protection
Small Business Center - Public Way Use Unit
City Hall - 121 N. LaSalle Street, Room 800 • Chicago, IL 60602
(312)-74-GOBIZ (312-744-6249) • (312) 744-1944 (TTY)
http://www.cityofchicago.org/bacp

07/30/2014

Alderman **Scott Waguespack**
Ward # **32**
City of Chicago
City Hall, Room **300**
121 North LaSalle Street
Chicago, Illinois 60602

Re: An ordinance to use and maintain a portion of the public right-of-way for **one (1) awning(s)** for **MAUGE INC**, adjacent to the premises known as **1629 N. Milwaukee Ave.**.

Dear Alderman **Scott Waguespack**:

The applicant referenced above has requested the use of the public right-of-way for a **awning(s)**. An ordinance has been prepared by the Department of Business Affairs and Consumer Protection – Small Business Center - Public Way Use Unit for presentation to the City Council. Because this request was made for properties located in your ward, as approved by you as per the attached, I respectfully request that you introduce the attached ordinance at the next City Council meeting.

If you have any questions regarding this ordinance, please contact Anthony Bertuca at (312) 744-5506.

Department of Business Affairs and Consumer Protection

City of Chicago

O2014-6245

Office of the City Clerk

Document Tracking Sheet

Meeting Date:	7/30/2014
Sponsor(s):	Waguespack (32)
Type:	Ordinance
Title:	Awning(s) for Peak Properties
Committee(s) Assignment:	Committee on Transportation and Public Way

ORDINANCE
Peak Properties
Acct. No. 208242 - 3
Permit No. 1109555

Be It Ordained by the City Council of the City of Chicago:

SECTION 1. Permission and authority are hereby given and granted to Peak Properties, upon the terms and subject to the conditions of this ordinance to construct, install, maintain and use one (1) Awning(s) projecting over the public right-of-way adjacent to its premises known as 3335 N. Lincoln Ave..

Said Awning(s) at Lincoln measure(s):
One (1) at twenty-one point five (21.5) feet in length, and four (4) feet in width for a total of eighty-six (86) square feet.

The location of said privilege shall be as shown on prints kept on file with the Department of Business Affairs and Consumer Protection and the Office of the City Clerk.

Said privilege shall be constructed in accordance with plans and specifications approved by the Zoning Department - Signs.

This grant of privilege in the public way shall be subject to the provisions of Section 10-28-015 and all other required provisions of the Municipal Code of Chicago.

The grantee shall pay to the City of Chicago as compensation for the privilege #1109555 herein granted the sum of fifty ($50.00) per annum in advance.

A 25% penalty will be added for payments received after due date.

The permit holder agrees to hold the City of Chicago harmless for any damage, relocation or replacement costs associated with damage, relocation or removal of private property caused by the City performing work in the public way.


Authority herein given and granted for a period of five (5) years from and after Date of Passage.

Alderman Scott Waguespack

Scott Waguespack 32nd Ward

AWNING DRAWING

PROPERTY LOCATION: 3335 N. Lincoln Ave.
ORGANIZATION NAME: Peak Properties

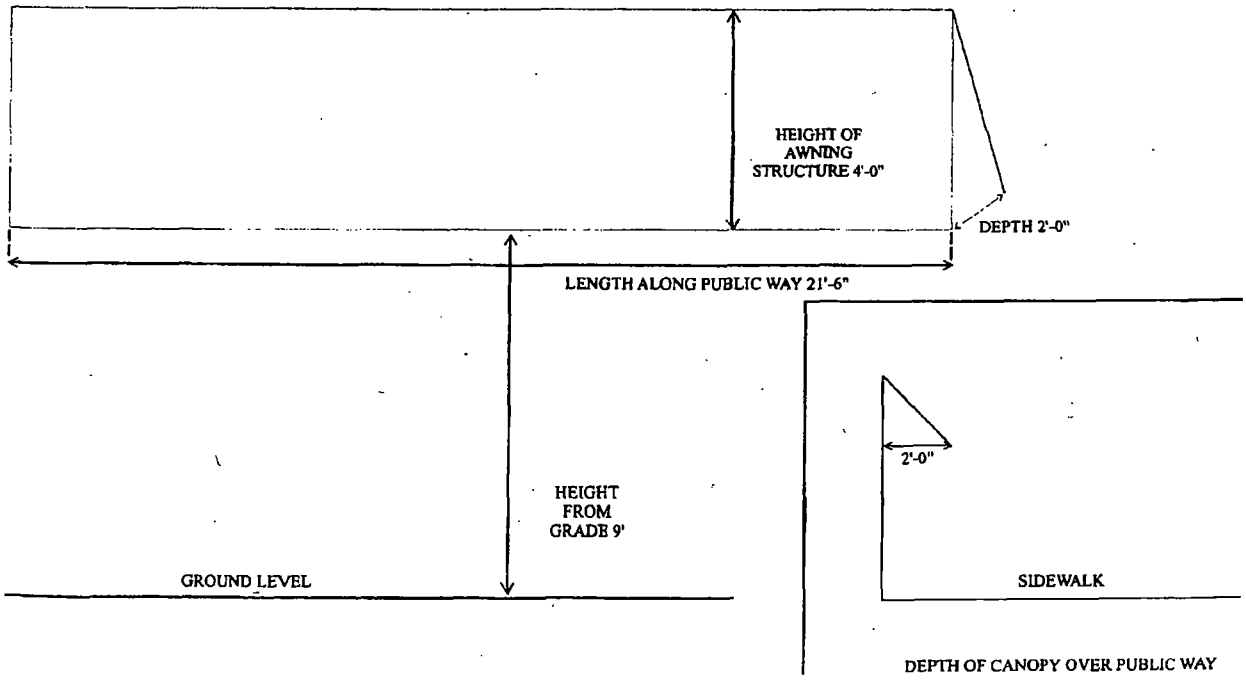

Department of Business Affairs and Consumer Protection
Small Business Center - Public Way Use Unit
City Hall - 121 N. LaSalle Street, Room 800 • Chicago, IL 60602
(312)-74-GOBIZ (312-744-6249) • (312) 744-1944 (TTY)
http://www.cityofchicago.org/bacp

07/30/2014

Alderman **Scott Waguespack**
Ward # **32**
City of Chicago
City Hall, Room **300**
121 North LaSalle Street
Chicago, Illinois 60602

Re: An ordinance to use and maintain a portion of the public right-of-way for **one (1) awning(s)** for **Peak Properties**, adjacent to the premises known as **3335 N. Lincoln Ave.**.

Dear Alderman **Scott Waguespack**:

The applicant referenced above has requested the use of the public right-of-way for a **awning(s)**. An ordinance has been prepared by the Department of Business Affairs and Consumer Protection – Small Business Center - Public Way Use Unit for presentation to the City Council. Because this request was made for properties located in your ward, as approved by you as per the attached, I respectfully request that you introduce the attached ordinance at the next City Council meeting.

If you have any questions regarding this ordinance, please contact Anthony Bertuca at (312) 744-5506.

Department of Business Affairs and Consumer Protection

City of Chicago

O2014-6246

Office of the City Clerk

Document Tracking Sheet

Meeting Date:	7/30/2014
Sponsor(s):	Waguespack (32)
Type:	Ordinance
Title:	Awning(s) for Tony's Burrito Mex, Inc.
Committee(s) Assignment:	Committee on Transportation and Public Way

ORDINANCE
TONY'S BURRITO MEX, INC
Acct. No. 287647 - 1
Permit No. 1113921

Be It Ordained by the City Council of the City of Chicago:

SECTION 1. Permission and authority are hereby given and granted to TONY'S BURRITO MEX, INC, upon the terms and subject to the conditions of this ordinance to maintain and use, as now constructed, two (2) Awning(s) projecting over the public right-of-way adjacent to its premises known as 1957 W. Belmont Ave..

Said Awning(s) at W. Belmont Avenue measure(s):
One (1) at nineteen point five (19.5) feet in length, and four (4) feet in width for a total of seventy-eight (78) square feet.

Said Awning(s) at N. Damen Avenue measure(s):
One (1) at sixteen point one six (16.16) feet in length, and four (4) feet in width for a total of sixty-four point six four (64.64) square feet.

The location of said privilege shall be as shown on prints kept on file with the Department of Business Affairs and Consumer Protection and the Office of the City Clerk.

Said privilege shall be constructed in accordance with plans and specifications approved by the Zoning Department - Signs.

This grant of privilege in the public way shall be subject to the provisions of Section 10-28-015 and all other required provisions of the Municipal Code of Chicago.

The grantee shall pay to the City of Chicago as compensation for the privilege #1113921 herein granted the sum of one hundred ($100.00) per annum in advance.


A 25% penalty will be added for payments received after due date.

The permit holder agrees to hold the City of Chicago harmless for any damage, relocation or replacement costs associated with damage, relocation or removal of private property caused by the City performing work in the public way.

Authority herein given and granted for a period of five (5) years from and after 06/28/2014.


Alderman Scott Waguespack
Scott Waguespack 32nd Ward

W. Belmont Ave.

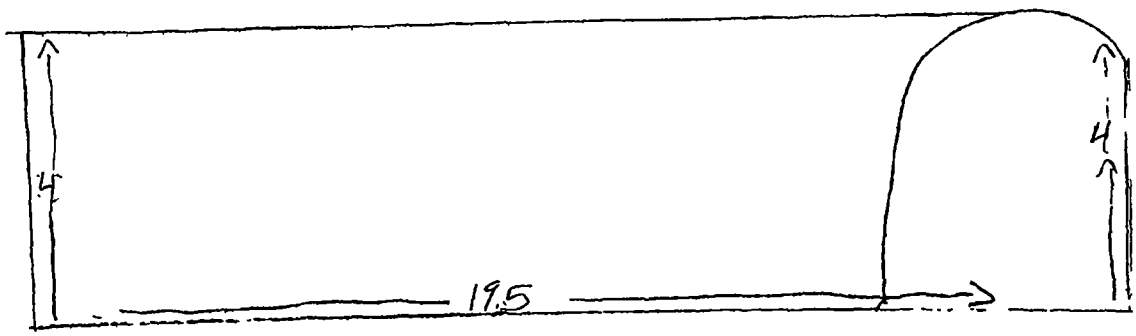

10 height

N. Damen Ave.

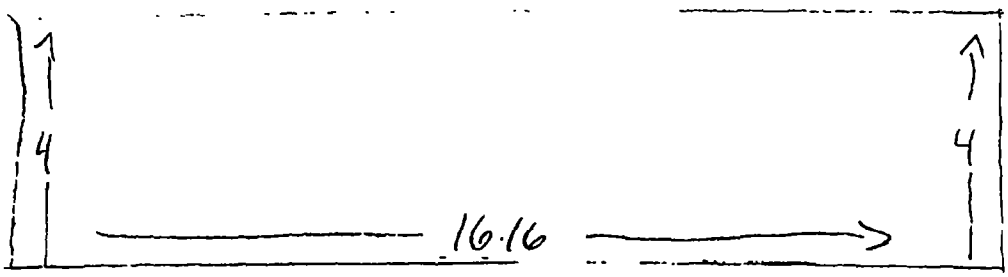

10 height

Department of Business Affairs and Consumer Protection
Small Business Center - Public Way Use Unit
City Hall - 121 N. LaSalle Street, Room 800 • Chicago, IL 60602
(312)-74-GOBIZ (312-744-6249) • (312) 744-1944 (TTY)
http://www.cityofchicago.org/bacp

07/30/2014

Alderman **Scott Waguespack**
Ward # **32**
City of Chicago
City Hall, Room **300**
121 North LaSalle Street
Chicago, Illinois 60602

Re: An ordinance to use and maintain a portion of the public right-of-way for **two (2) awning(s)** for **TONY'S BURRITO MEX, INC**, adjacent to the premises known as **1957 W. Belmont Ave.**.

Dear Alderman **Scott Waguespack**:

The applicant referenced above has requested the use of the public right-of-way for a **awning(s)**. An ordinance has been prepared by the Department of Business Affairs and Consumer Protection – Small Business Center - Public Way Use Unit for presentation to the City Council. Because this request was made for properties located in your ward, as approved by you as per the attached, I respectfully request that you introduce the attached ordinance at the next City Council meeting.

If you have any questions regarding this ordinance, please contact Anthony Bertuca at (312) 744-5506.

Department of Business Affairs and Consumer Protection

City of Chicago

O2014-6248

Office of the City Clerk

Document Tracking Sheet

Meeting Date:	7/30/2014
Sponsor(s):	Waguespack (32)
Type:	Ordinance
Title:	Awning(s) for Victory's Banner Restaurant
Committee(s) Assignment:	Committee on Transportation and Public Way

ORDINANCE
VICTORY'S BANNER RESTAURANT
Acct. No. 22337 - 2
Permit No. 1114214

Be It Ordained by the City Council of the City of Chicago:

SECTION 1. Permission and authority are hereby given and granted to VICTORY'S BANNER RESTAURANT, upon the terms and subject to the conditions of this ordinance to maintain and use, as now constructed, two (2) Awning(s) projecting over the public right-of-way adjacent to its premises known as 3406 N. Hoyne Ave..

Said Awning(s) at W. Roscoe Avenue measure(s):
One (1) at eleven (11) feet in length, and two (2) feet in width for a total of twenty-two (22) square feet.

Said Awning(s) at N. Hoyne Avenue measure(s):
One (1) at six (6) feet in length, and two (2) feet in width for a total of twelve (12) square feet.

The location of said privilege shall be as shown on prints kept on file with the Department of Business Affairs and Consumer Protection and the Office of the City Clerk.

Said privilege shall be constructed in accordance with plans and specifications approved by the Zoning Department - Signs.

This grant of privilege in the public way shall be subject to the provisions of Section 10-28-015 and all other required provisions of the Municipal Code of Chicago.

The grantee shall pay to the City of Chicago as compensation for the privilege #1114214 herein granted the sum of one hundred ($100.00) per annum in advance.


A 25% penalty will be added for payments received after due date.

The permit holder agrees to hold the City of Chicago harmless for any damage, relocation or replacement costs associated with damage, relocation or removal of private property caused by the City performing work in the public way.

Authority herein given and granted for a period of five (5) years from and after 06/28/2014.

Alderman Scott Waguespack

Scott Waguespack 32nd Ward

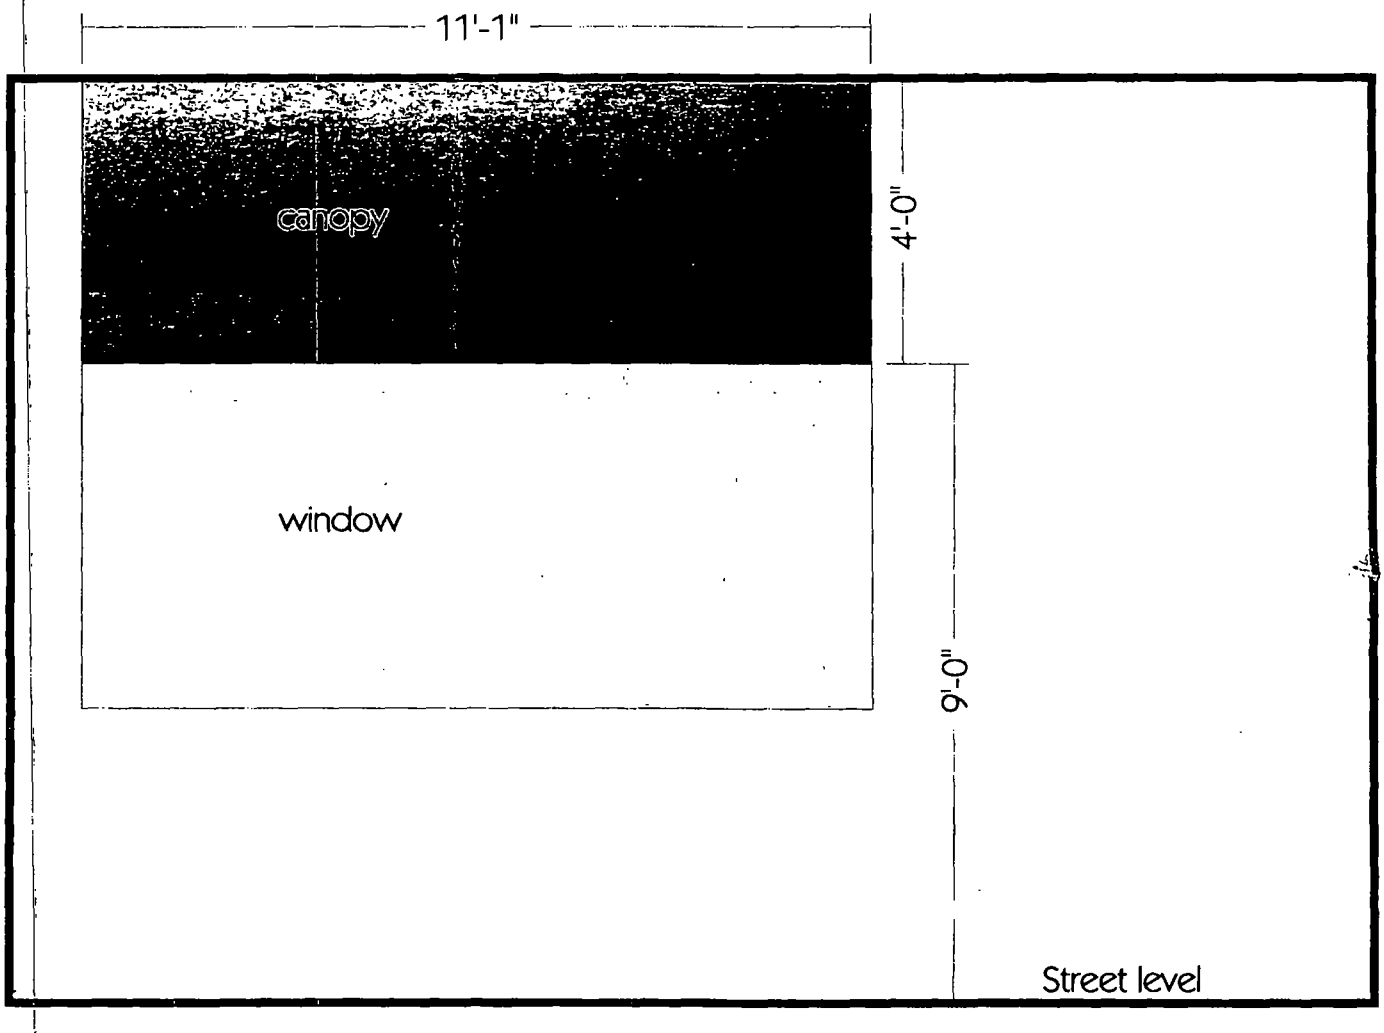

ROSCOE SIDE CANOPY

Department of Business Affairs and Consumer Protection
Small Business Center - Public Way Use Unit
City Hall - 121 N LaSalle Street, Room 800 • Chicago, IL 60602
(312)-74-GOBIZ (312-744-6249) • (312) 744-1944 (TTY)
http://www.cityofchicago.org/bacp

07/30/2014

Alderman **Scott Waguespack**
Ward # **32**
City of Chicago
City Hall, Room **300**
121 North LaSalle Street
Chicago, Illinois 60602

Re: An ordinance to use and maintain a portion of the public right-of-way for **two (2) awning(s)** for **VICTORY'S BANNER RESTAURANT**, adjacent to the premises known as **3406 N. Hoyne Ave.**.

Dear Alderman **Scott Waguespack**:

The applicant referenced above has requested the use of the public right-of-way for a **awning(s)**. An ordinance has been prepared by the Department of Business Affairs and Consumer Protection – Small Business Center - Public Way Use Unit for presentation to the City Council. Because this request was made for properties located in your ward, as approved by you as per the attached, I respectfully request that you introduce the attached ordinance at the next City Council meeting.

If you have any questions regarding this ordinance, please contact Anthony Bertuca at (312) 744-5506.

Department of Business Affairs and Consumer Protection

ORDINANCE
CARNICERIA RUIZ INC
Acct. No. 63814 - 1
Permit No. 1113583

Be It Ordained by the City Council of the City of Chicago:

SECTION 1. Permission and authority are hereby given and granted to CARNICERIA RUIZ INC, upon the terms and subject to the conditions of this ordinance to maintain and use, as now constructed, one (1) Awning(s) projecting over the public right-of-way adjacent to its premises known as 3001 N. Kedzie Ave..

Said Awning(s) at Corner of N. Kedzie and W. Wellington measure(s):
One (1) at forty-three (43) feet in length, and two (2) feet in width for a total of eighty-six (86) square feet.

The location of said privilege shall be as shown on prints kept on file with the Department of Business Affairs and Consumer Protection and the Office of the City Clerk.

Said privilege shall be constructed in accordance with plans and specifications approved by the Zoning Department - Signs.

This grant of privilege in the public way shall be subject to the provisions of Section 10-28-015 and all other required provisions of the Municipal Code of Chicago.

The grantee shall pay to the City of Chicago as compensation for the privilege #1113583 herein granted the sum of sixty-eight ($68.00) per annum in advance.


A 25% penalty will be added for payments received after due date.

The permit holder agrees to hold the City of Chicago harmless for any damage, relocation or replacement costs associated with damage, relocation or removal of private property caused by the City performing work in the public way.

Authority herein given and granted for a period of five (5) years from and after 04/22/2014.

Alderman _____

Deborah Mell 33rd Ward

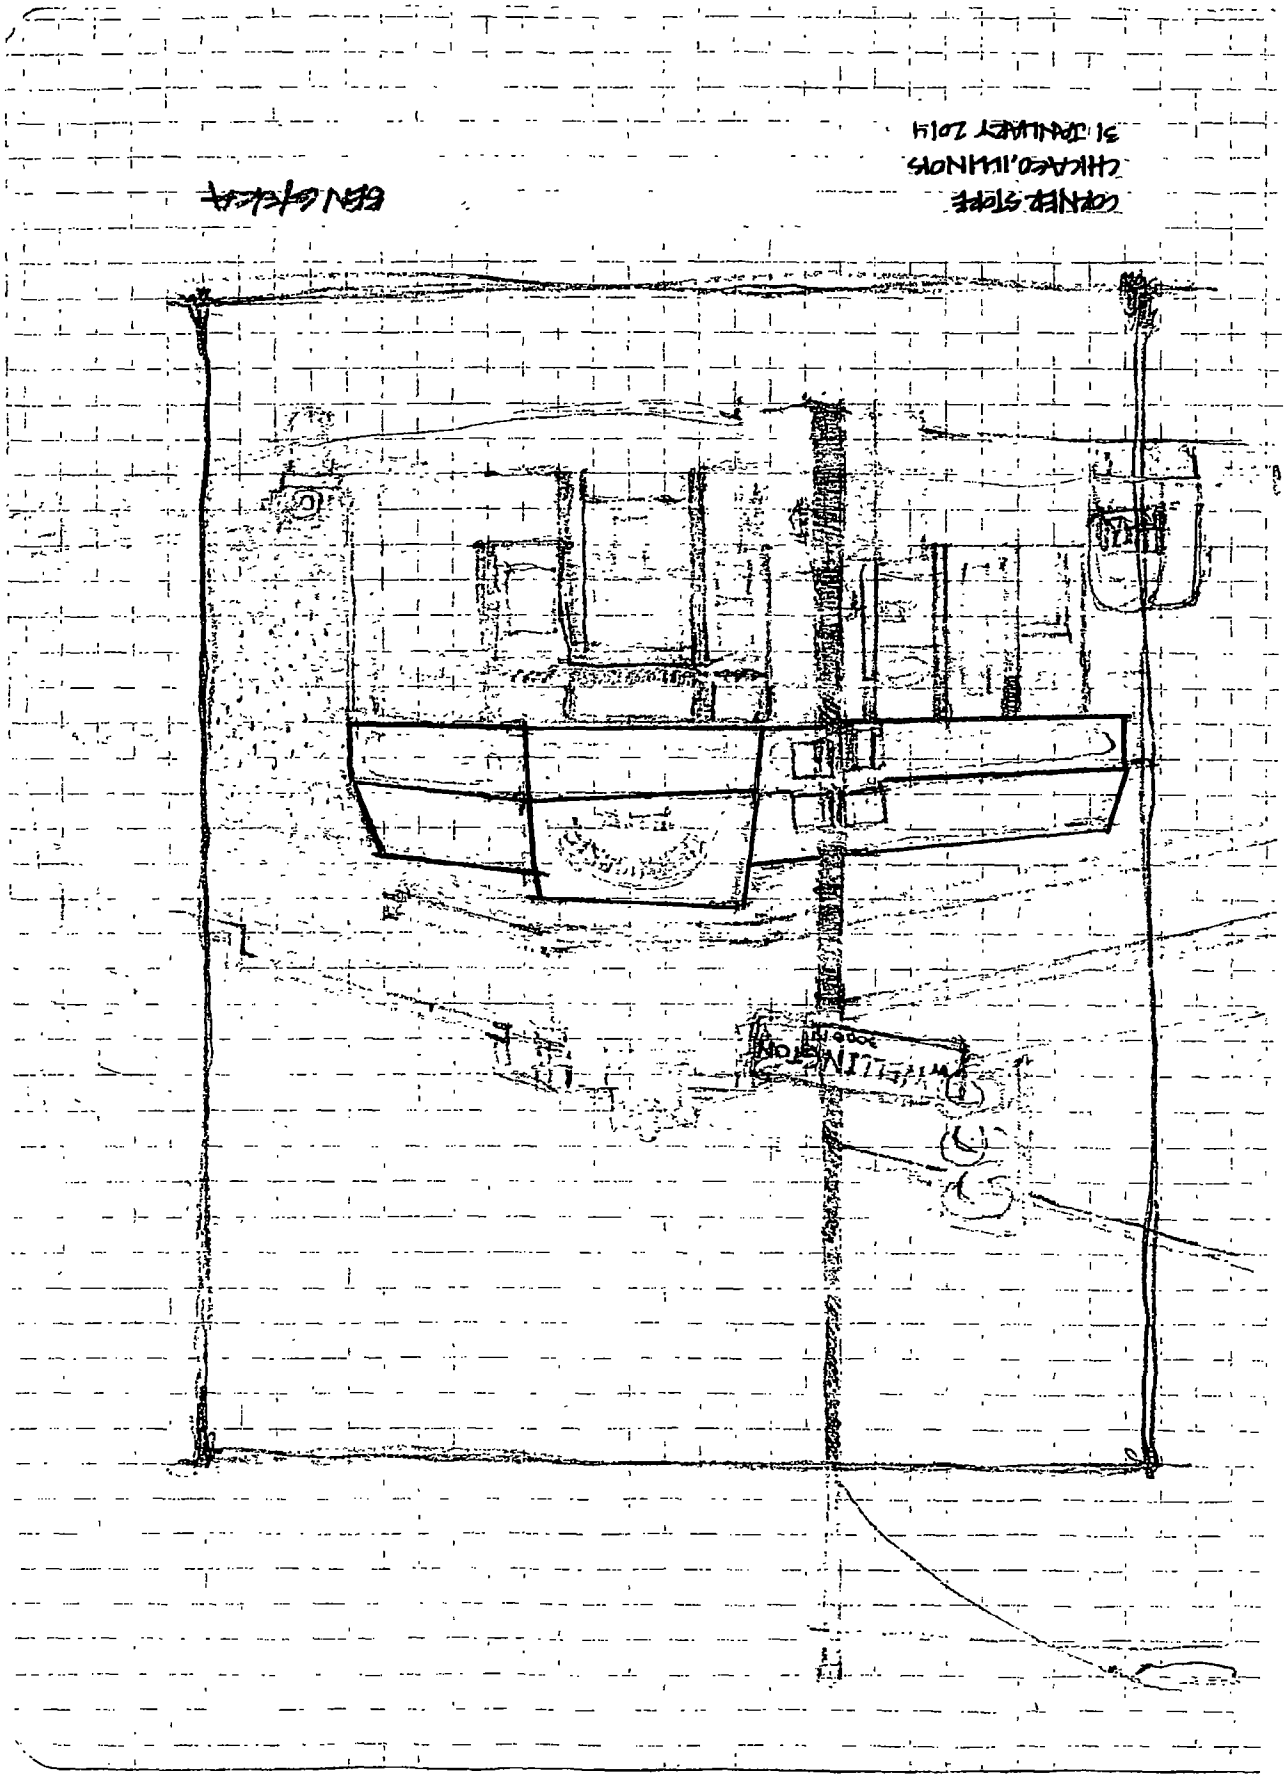
COPYRIGHT STOPE
CHICAGO, ILLINOIS
31 JANUARY 2014
EAST ENTRANCE
WASHINGTON
300 E

Department of Business Affairs and Consumer Protection
Small Business Center- Public Way Use Unit
City Hall - 121 N LaSalle Street Room 800 • Chicago, IL 60602
(312)-74-GOBIZ (312-744-6249) • (312) 744-1944 (TTY)
http://www.cityofchicago.org/bacp

07/30/2014

Alderman **Deborah Mell**
Ward # **33**
City of Chicago
City Hall, Room **208**
121 North LaSalle Street
Chicago, Illinois 60602

Re: An ordinance to use and maintain a portion of the public right-of-way for **one (1) awning(s)** for **CARNICERIA RUIZ INC**, adjacent to the premises known as **3001 N. Kedzie Ave.**.

Dear Alderman **Deborah Mell**:

The applicant referenced above has requested the use of the public right-of-way for a **awning(s)**. An ordinance has been prepared by the Department of Business Affairs and Consumer Protection – Small Business Center - Public Way Use Unit for presentation to the City Council. Because this request was made for properties located in your ward, as approved by you as per the attached, I respectfully request that you introduce the attached ordinance at the next City Council meeting.

If you have any questions regarding this ordinance, please contact Anthony Bertuca at (312) 744-5506.

Department of Business Affairs and Consumer Protection

City of Chicago

O2014-6249

Office of the City Clerk

Document Tracking Sheet

Meeting Date:	7/30/2014
Sponsor(s):	Mell (33)
Type:	Ordinance
Title:	Awning(s) for Carniceria Ruiz, Inc.
Committee(s) Assignment:	Committee on Transportation and Public Way

ORDINANCE
CARNICERIA RUIZ INC
Acct. No. 63814 - 1
Permit No 1113583

Be It Ordained by the City Council of the City of Chicago:

SECTION 1. Permission and authority are hereby given and granted to CARNICERIA RUIZ INC, upon the terms and subject to the conditions of this ordinance to maintain and use, as now constructed, one (1) Awning(s) projecting over the public right-of-way adjacent to its premises known as 3001 N. Kedzie Ave..

Said Awning(s) at Corner of N. Kedzie and W. Wellington measure(s):
One (1) at forty-three (43) feet in length, and two (2) feet in width for a total of eighty-six (86) square feet.

The location of said privilege shall be as shown on prints kept on file with the Department of Business Affairs and Consumer Protection and the Office of the City Clerk.

Said privilege shall be constructed in accordance with plans and specifications approved by the Zoning Department - Signs.

This grant of privilege in the public way shall be subject to the provisions of Section 10-28-015 and all other required provisions of the Municipal Code of Chicago.

The grantee shall pay to the City of Chicago as compensation for the privilege #1113583 herein granted the sum of sixty-eight ($68.00) per annum in advance.


A 25% penalty will be added for payments received after due date.

The permit holder agrees to hold the City of Chicago harmless for any damage, relocation or replacement costs associated with damage, relocation or removal of private property caused by the City performing work in the public way.

Authority herein given and granted for a period of five (5) years from and after 04/22/2014.

Alderman _____

Deborah Mell 33rd Ward

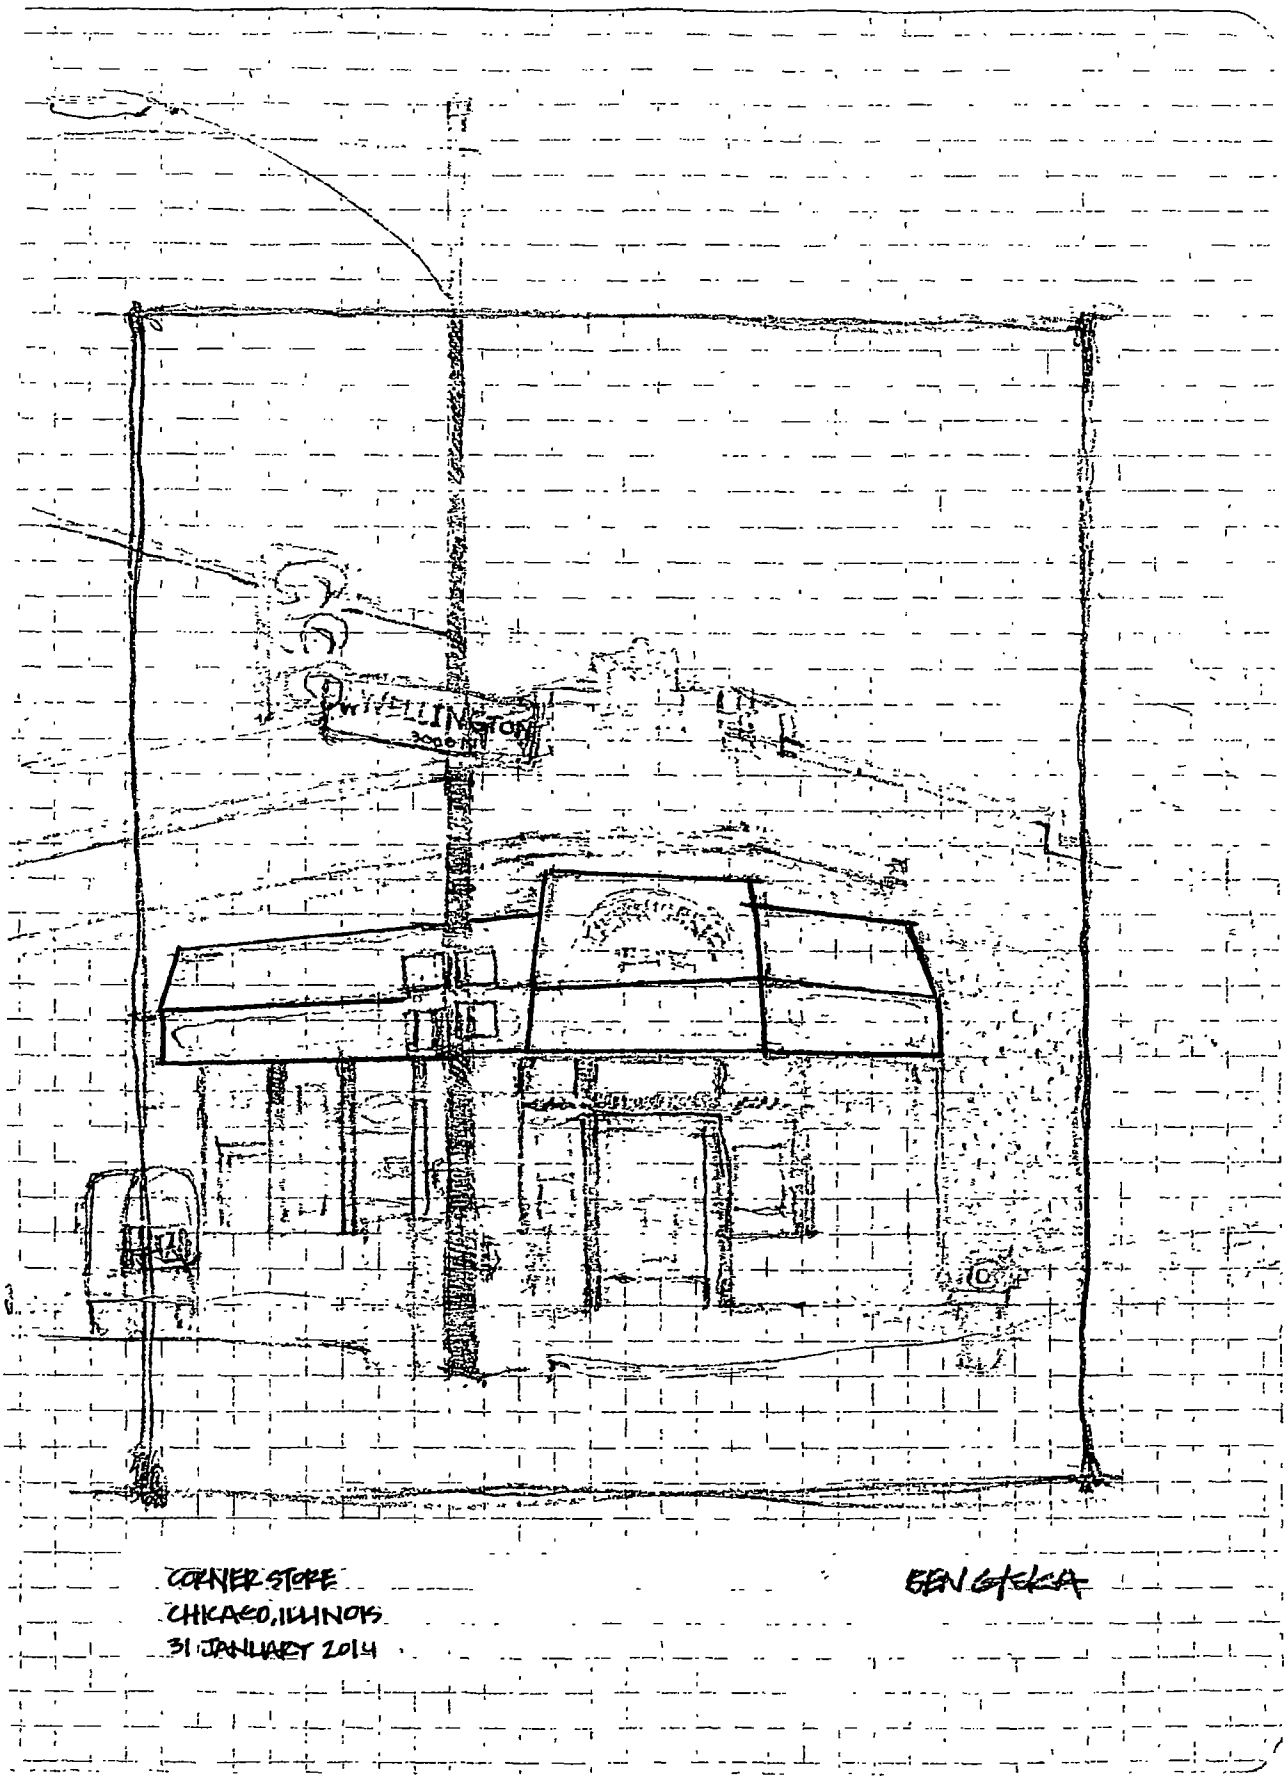

CORNER STORE
CHICAGO, ILLINOIS
31 JANUARY 2014

BEN GECKA

Department of Business Affairs and Consumer Protection
Small Business Center- Public Way Use Unit
City Hall- 121 N LaSalle Street Room 800 • Chicago, IL 60602
(312)-74-GOBIZ (312-744-6249) • (312) 744-1944 (TTY)
http://www.cityofchicago.org/bacp

07/30/2014

Alderman **Deborah Mell**
Ward # **33**
City of Chicago
City Hall, Room **208**
121 North LaSalle Street
Chicago, Illinois 60602

Re: An ordinance to use and maintain a portion of the public right-of-way for **one (1) awning(s)** for **CARNICERIA RUIZ INC**, adjacent to the premises known as **3001 N. Kedzie Ave.**.

Dear Alderman **Deborah Mell**:

The applicant referenced above has requested the use of the public right-of-way for a **awning(s)**. An ordinance has been prepared by the Department of Business Affairs and Consumer Protection – Small Business Center - Public Way Use Unit for presentation to the City Council. Because this request was made for properties located in your ward, as approved by you as per the attached, I respectfully request that you introduce the attached ordinance at the next City Council meeting.

If you have any questions regarding this ordinance, please contact Anthony Bertuca at (312) 744-5506.

Department of Business Affairs and Consumer Protection

City of Chicago

O2014-6252

Office of the City Clerk

Document Tracking Sheet

Meeting Date:	7/30/2014
Sponsor(s):	Mell (33)
Type:	Ordinance
Title:	Awning(s) for New York Bakery
Committee(s) Assignment:	Committee on Transportation and Public Way

ORDINANCE
NEW YORK BAKERY
Acct. No. 324289 - 1
Permit No. 1114097

Be It Ordained by the City Council of the City of Chicago:

SECTION 1. Permission and authority are hereby given and granted to NEW YORK BAKERY, upon the terms and subject to the conditions of this ordinance to maintain and use, as now constructed, one (1) Awning(s) projecting over the public right-of-way adjacent to its premises known as 3455 W. Lawrence Ave..

Said Awning(s) at W. LAWRENCE measure(s):
One (1) at sixteen (16) feet in length, and four (4) feet in width for a total of sixty-four (64) square feet.

The location of said privilege shall be as shown on prints kept on file with the Department of Business Affairs and Consumer Protection and the Office of the City Clerk.

Said privilege shall be constructed in accordance with plans and specifications approved by the Zoning Department - Signs.


This grant of privilege in the public way shall be subject to the provisions of Section 10-28-015 and all other required provisions of the Municipal Code of Chicago.

The grantee shall pay to the City of Chicago as compensation for the privilege #1114097 herein granted the sum of fifty ($50.00) per annum in advance.

A 25% penalty will be added for payments received after due date.

The permit holder agrees to hold the City of Chicago harmless for any damage, relocation or replacement costs associated with damage, relocation or removal of private property caused by the City performing work in the public way.

Authority herein given and granted for a period of five (5) years from and after 04/22/2014.

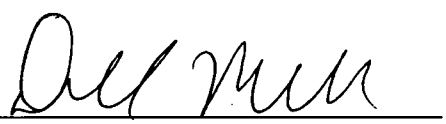Alderman 

Deborah Mell 33rd Ward


영광의 전당
뉴욕제과
3455 NEW YORK BAKERY 604-8820

Department of Business Affairs and Consumer Protection
Small Business Center - Public Way Use Unit
City Hall - 121 N. LaSalle Street, Room 800 • Chicago, IL 60602
(312)-74-GOBIZ (312-744-6249) • (312) 744-1944 (TTY)
http://www.cityofchicago.org/bacp

07/30/2014

Alderman **Deborah Mell**
Ward # **33**
City of Chicago
City Hall, Room **208**
121 North LaSalle Street
Chicago, Illinois 60602

Re: An ordinance to use and maintain a portion of the public right-of-way for **one (1) awning(s)** for **NEW YORK BAKERY**, adjacent to the premises known as **3455 W. Lawrence Ave.**.

Dear Alderman **Deborah Mell**:

The applicant referenced above has requested the use of the public right-of-way for a **awning(s)**. An ordinance has been prepared by the Department of Business Affairs and Consumer Protection – Small Business Center - Public Way Use Unit for presentation to the City Council. Because this request was made for properties located in your ward, as approved by you as per the attached, I respectfully request that you introduce the attached ordinance at the next City Council meeting.

If you have any questions regarding this ordinance, please contact Anthony Bertuca at (312) 744-5506.

Department of Business Affairs and Consumer Protection

City of Chicago

O2014-6253

Office of the City Clerk

Document Tracking Sheet

Meeting Date:	7/30/2014
Sponsor(s):	Mell (33)
Type:	Ordinance
Title:	Awning(s) for Pearl Auto Spa, Inc.
Committee(s) Assignment:	Committee on Transportation and Public Way

ORDINANCE
PEARL AUTO SPA INC.
Acct. No. 371979 - 1
Permit No. 1109946

Be It Ordained by the City Council of the City of Chicago:

SECTION 1. Permission and authority are hereby given and granted to PEARL AUTO SPA INC., upon the terms and subject to the conditions of this ordinance to maintain and use, as now constructed, one (1) Awning(s) projecting over the public right-of-way adjacent to its premises known as 3943-49 W. Irving Park Rd..

Said Awning(s) at W Irving Park Rd measure(s):
One (1) at seventeen (17) feet in length, and six (6) feet in width for a total of one hundred two (102) square feet.

The location of said privilege shall be as shown on prints kept on file with the Department of Business Affairs and Consumer Protection and the Office of the City Clerk.

Said privilege shall be constructed in accordance with plans and specifications approved by the Zoning Department - Signs.

This grant of privilege in the public way shall be subject to the provisions of Section 10-28-015 and all other required provisions of the Municipal Code of Chicago.

The grantee shall pay to the City of Chicago as compensation for the privilege #1109946 herein granted the sum of fifty ($50.00) per annum in advance.

A 25% penalty will be added for payments received after due date.


The permit holder agrees to hold the City of Chicago harmless for any damage, relocation or replacement costs associated with damage, relocation or removal of private property caused by the City performing work in the public way.

Authority herein given and granted for a period of five (5) years from and after Date of Passage.

Alderman _____

Deborah Mell 33rd Ward

Corporation:	Address:
PEARL AUTO SPA INC	***3049 W Irving Park Rd, Chicago, IL 60618***
President. ***MIGUEL REA***	
Phone Number ***773-491-6427***	

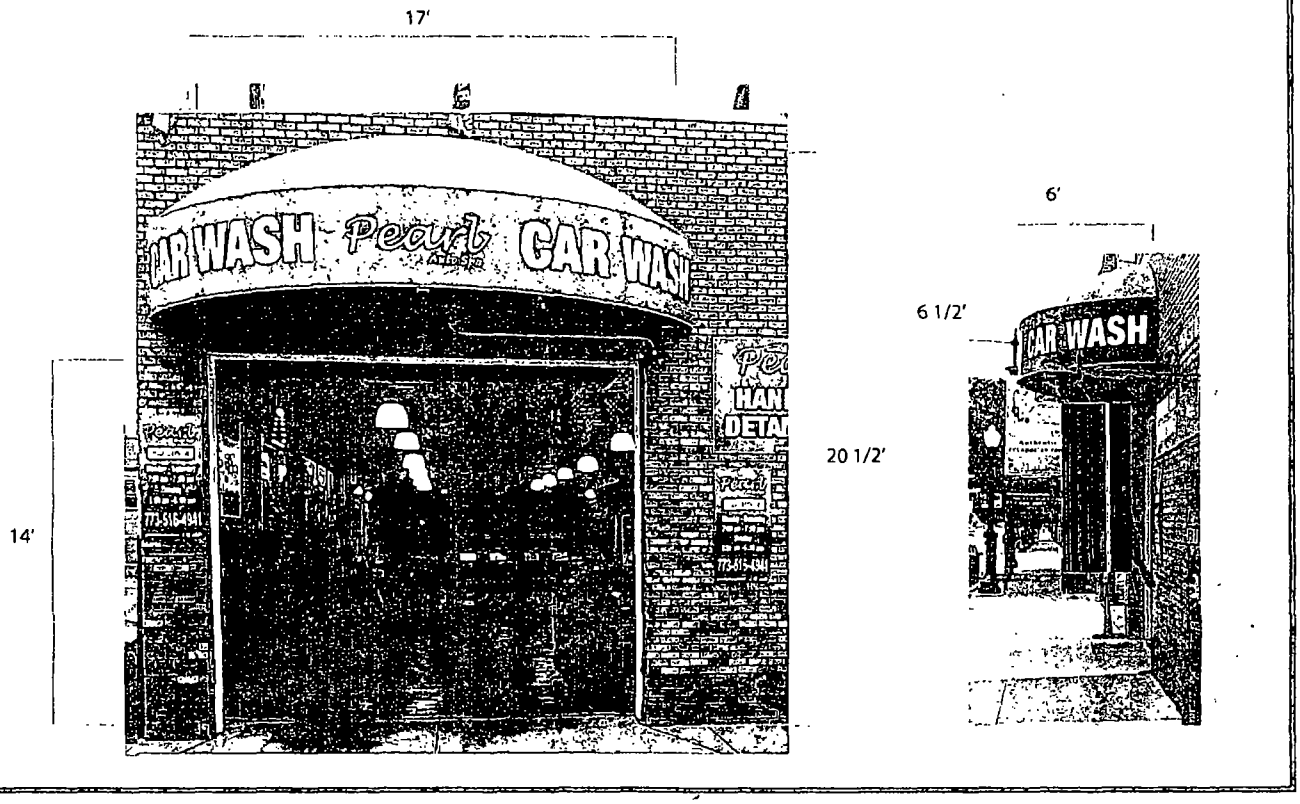

Department of Business Affairs and Consumer Protection
Small Business Center- Public Way Use Unit
City Hall- 121 N. LaSalle Street Room 800 • Chicago, IL 60602
(312)-74-GOBIZ (312-744-6249) • (312) 744-1944 (TTY)
http://www.cityofchicago.org/bacp

07/30/2014

Alderman **Deborah Mell**
Ward # **33**
City of Chicago
City Hall, Room **208**
121 North LaSalle Street
Chicago, Illinois 60602

Re: An ordinance to use and maintain a portion of the public right-of-way for **one (1) awning(s)** for **PEARL AUTO SPA INC.**, adjacent to the premises known as **3943-49 W. Irving Park Rd.**.

Dear Alderman **Deborah Mell**:

The applicant referenced above has requested the use of the public right-of-way for a **awning(s)**. An ordinance has been prepared by the Department of Business Affairs and Consumer Protection – Small Business Center - Public Way Use Unit for presentation to the City Council. Because this request was made for properties located in your ward, as approved by you as per the attached, I respectfully request that you introduce the attached ordinance at the next City Council meeting.

If you have any questions regarding this ordinance, please contact Anthony Bertuca at (312) 744-5506.

Department of Business Affairs and Consumer Protection

City of Chicago

O2014-6344

Office of the City Clerk

Document Tracking Sheet

Meeting Date:	7/30/2014
Sponsor(s):	Mitts (37)
Type:	Ordinance
Title:	Awning(s) for Big JJ Fish Chicken & More, Inc.
Committee(s) Assignment:	Committee on Transportation and Public Way

ORDINANCE
BIG J J FISH CHICKEN & MORE , INC.
Acct. No. 379462 - 1
Permit No. 1105385

Be It Ordained by the City Council of the City of Chicago:

SECTION 1. Permission and authority are hereby given and granted to BIG J J FISH CHICKEN & MORE , INC., upon the terms and subject to the conditions of this ordinance to construct, install, maintain and use one (1) Awning(s) projecting over the public right-of-way adjacent to its premises known as 5053 W. Division St..

Said Awning(s) at W Division St measure(s):
One (1) at seventeen (17) feet in length, and two (2) feet in width for a total of thirty-four (34) square feet.

The location of said privilege shall be as shown on prints kept on file with the Department of Business Affairs and Consumer Protection and the Office of the City Clerk.

Said privilege shall be constructed in accordance with plans and specifications approved by the Zoning Department - Signs.

This grant of privilege in the public way shall be subject to the provisions of Section 10-28-015 and all other required provisions of the Municipal Code of Chicago.

The grantee shall pay to the City of Chicago as compensation for the privilege #1105385 herein granted the sum of fifty ($50.00) per annum in advance.


A 25% penalty will be added for payments received after due date.

The permit holder agrees to hold the City of Chicago harmless for any damage, relocation or replacement costs associated with damage, relocation or removal of private property caused by the City performing work in the public way.

Authority herein given and granted for a period of five (5) years from and after Date of Passage.

Alderman _____

Emma Mitts 37th Ward

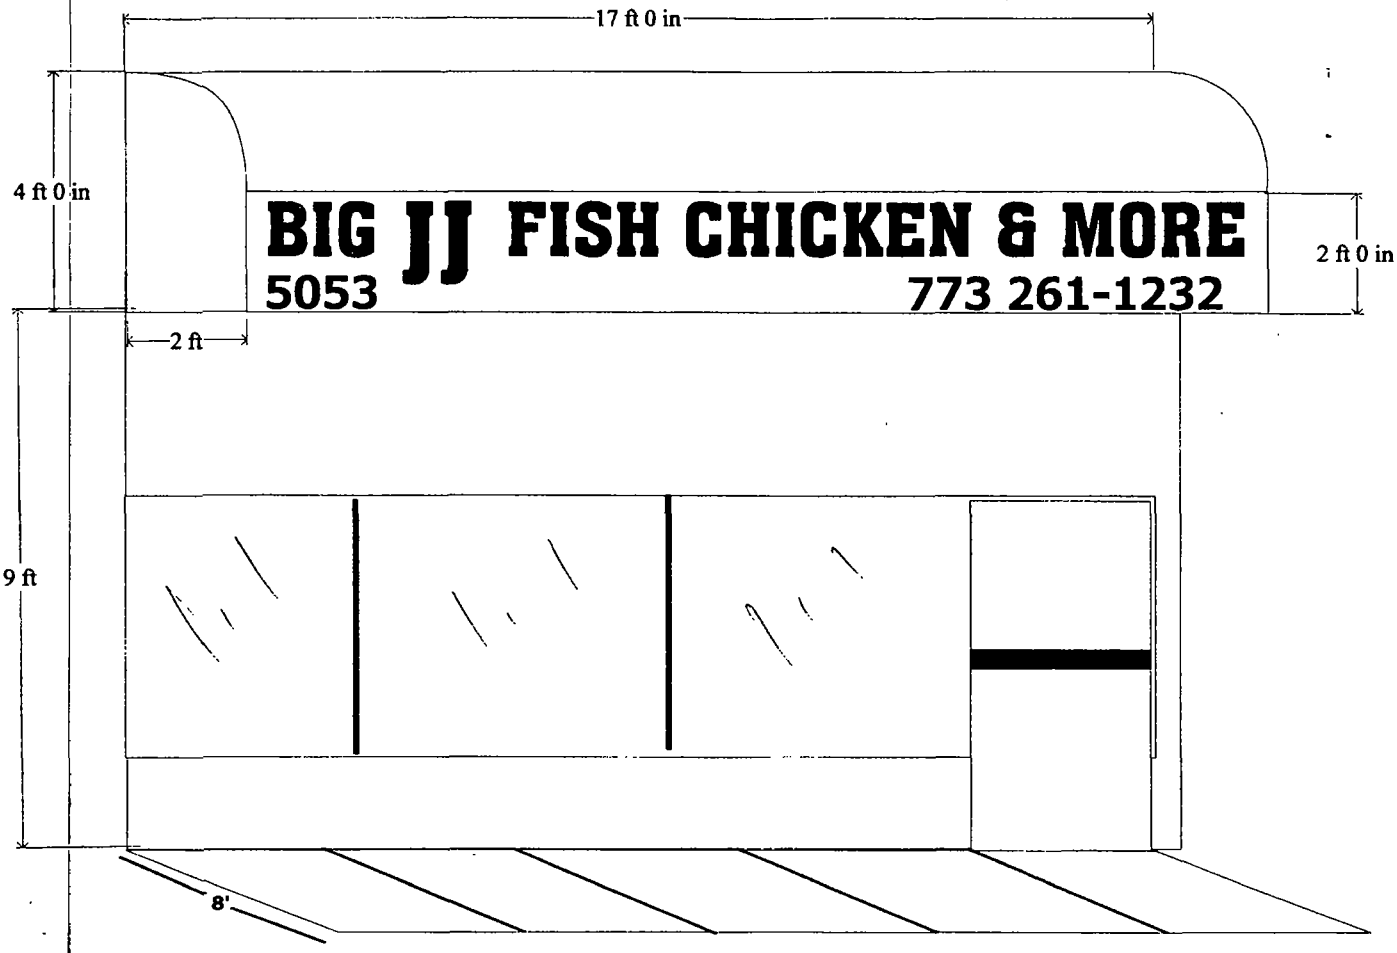
17 ft 0 in
4 ft 0 in
BIG JJ FISH CHICKEN & MORE
5053
773 261-1232
2 ft 0 in
2 ft
9 ft
8'

Department of Business Affairs and Consumer Protection
Small Business Center - Public Way Use Unit
City Hall - 121 N. LaSalle Street, Room 800 • Chicago, Il. 60602
(312)-74-GOBIZ (312-744-6249) • (312) 744-1944 (TTY)
http //www.cityofchicago.org/bacp

07/30/2014

Alderman **Emma Mitts**
Ward # **37**
City of Chicago
City Hall, Room **300**
121 North LaSalle Street
Chicago, Illinois 60602

Re: An ordinance to use and maintain a portion of the public right-of-way for **one (1) awning(s)** for **BIG J J FISH CHICKEN & MORE , INC.**, adjacent to the premises known as **5053 W. Division St.**.

Dear Alderman **Emma Mitts**:

The applicant referenced above has requested the use of the public right-of-way for a **awning(s)**. An ordinance has been prepared by the Department of Business Affairs and Consumer Protection – Small Business Center - Public Way Use Unit for presentation to the City Council. Because this request was made for properties located in your ward, as approved by you as per the attached, I respectfully request that you introduce the attached ordinance at the next City Council meeting.

If you have any questions regarding this ordinance, please contact Anthony Bertuca at (312) 744-5506.

Department of Business Affairs and Consumer Protection

City of Chicago

O2014-6346

Office of the City Clerk

Document Tracking Sheet

Meeting Date:	7/30/2014
Sponsor(s):	Mitts (37)
Type:	Ordinance
Title:	Awning(s) for Taqueria La Paz
Committee(s) Assignment:	Committee on Transportation and Public Way

ORDINANCE
TAQUERIA LA PAZ
Acct. No. 340227 - 1
Permit No. 1113998

Be It Ordained by the City Council of the City of Chicago:

SECTION 1. Permission and authority are hereby given and granted to TAQUERIA LA PAZ, upon the terms and subject to the conditions of this ordinance to maintain and use, as now constructed, one (1) Awning(s) projecting over the public right-of-way adjacent to its premises known as 5134 W. Grand Ave..

Said Awning(s) at W. GRAND AVE. measure(s):
One (1) at thirty-four (34) feet in length, and four (4) feet in width for a total of one hundred thirty-six (136) square feet.

The location of said privilege shall be as shown on prints kept on file with the Department of Business Affairs and Consumer Protection and the Office of the City Clerk.

Said privilege shall be constructed in accordance with plans and specifications approved by the Zoning Department - Signs.

This grant of privilege in the public way shall be subject to the provisions of Section 10-28-015 and all other required provisions of the Municipal Code of Chicago.

The grantee shall pay to the City of Chicago as compensation for the privilege #1113998 herein granted the sum of fifty-nine ($59.00) per annum in advance.

A 25% penalty will be added for payments received after due date.

The permit holder agrees to hold the City of Chicago harmless for any damage, relocation or replacement costs associated with damage, relocation or removal of private property caused by the City performing work in the public way.

Authority herein given and granted for a period of five (5) years from and after 06/03/2014.

Alderman

Emma Mitts 37th Ward



Department of Business Affairs and Consumer Protection
Small Business Center - Public Way Use Unit
City Hall - 121 N. LaSalle Street, Room 800 • Chicago, IL 60602
(312)-74-GOBIZ (312-744-6249) • (312) 744-1944 (TTY)
http://www.cityofchicago.org/bacp

07/30/2014

Alderman **Emma Mitts**
Ward # **37**
City of Chicago
City Hall, Room **300**
121 North LaSalle Street
Chicago, Illinois 60602

Re: An ordinance to use and maintain a portion of the public right-of-way for **one (1) awning(s)** for **TAQUERIA LA PAZ**, adjacent to the premises known as **5134 W. Grand Ave.**.

Dear Alderman **Emma Mitts**:

The applicant referenced above has requested the use of the public right-of-way for a **awning(s)**. An ordinance has been prepared by the Department of Business Affairs and Consumer Protection – Small Business Center - Public Way Use Unit for presentation to the City Council. Because this request was made for properties located in your ward, as approved by you as per the attached, I respectfully request that you introduce the attached ordinance at the next City Council meeting.

If you have any questions regarding this ordinance, please contact Anthony Bertuca at (312) 744-5506.

Department of Business Affairs and Consumer Protection

City of Chicago

O2014-6357

Office of the City Clerk

Document Tracking Sheet

Meeting Date:	7/30/2014
Sponsor(s):	Cullerton (38)
Type:	Ordinance
Title:	Awning(s) for Li Hing, Inc.
Committee(s) Assignment:	Committee on Transportation and Public Way

ORDINANCE
LI HING INC
Acct. No. 384546 - 1
Permit No. 1112902

Be It Ordained by the City Council of the City of Chicago:

SECTION 1. Permission and authority are hereby given and granted to LI HING INC, upon the terms and subject to the conditions of this ordinance to construct, install, maintain and use one (1) Awning(s) projecting over the public right-of-way adjacent to its premises known as 5754 W. Belmont Ave..

Said Awning(s) at W Belmont Ave measure(s):
One (1) at sixteen (16) feet in length, and two (2) feet in width for a total of thirty-two (32) square feet.

The location of said privilege shall be as shown on prints kept on file with the Department of Business Affairs and Consumer Protection and the Office of the City Clerk.

Said privilege shall be constructed in accordance with plans and specifications approved by the Zoning Department - Signs.

This grant of privilege in the public way shall be subject to the provisions of Section 10-28-015 and all other required provisions of the Municipal Code of Chicago.

The grantee shall pay to the City of Chicago as compensation for the privilege #1112902 herein granted the sum of fifty ($50.00) per annum in advance.

A 25% penalty will be added for payments received after due date.


The permit holder agrees to hold the City of Chicago harmless for any damage, relocation or replacement costs associated with damage, relocation or removal of private property caused by the City performing work in the public way.

Authority herein given and granted for a period of five (5) years from and after Date of Passage.

Alderman _____

Timothy Cullerton 38th Ward

Athena Design Group
1882 S. Normal Avenue, Chicago, IL 60616 | Tel: 312-733-2828 | Fax: 312-733-2822 | E-mail: adg@3228.com

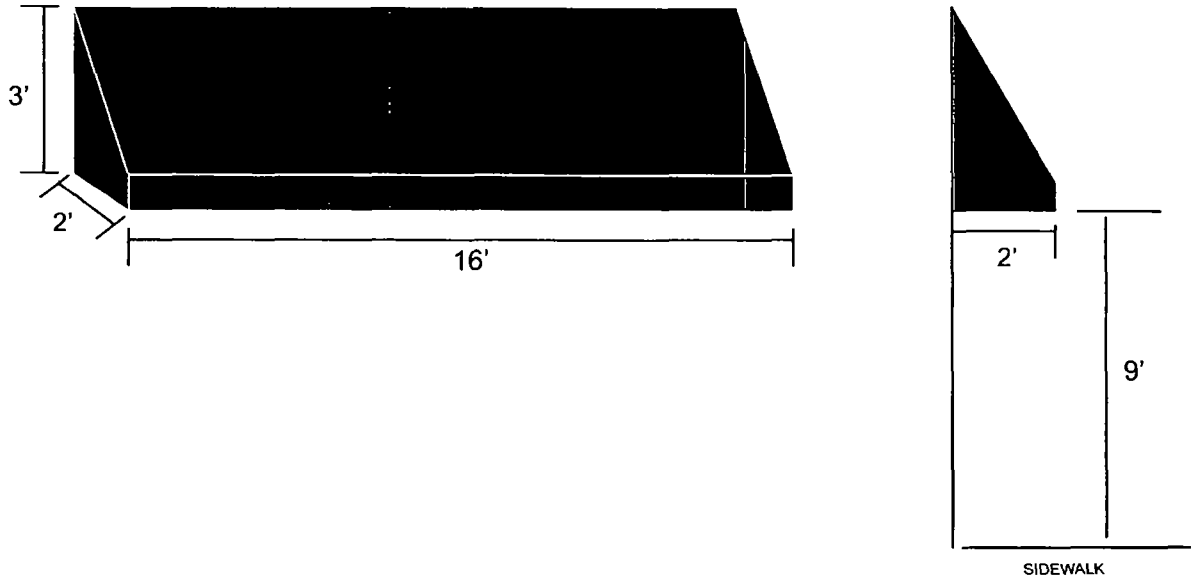

Sign permit, bond, and special insurance required by the city are extra.

Client: Li Hing Inc.	**Date:** 4/16/2014	All sign designs and concepts shown here are confidential and are the property of ADG They are not to be distributed, exhibited, copied, or otherwise used without our written permission **Computer generated colors are not a true match to any PMS, VINYL, or PAINT.**
Site Address: 5754 W. Belmont Ave., Chicago, IL 60634	**Sign Type:** awning	

City of Chicago

O2014-6361

Office of the City Clerk

Document Tracking Sheet

Meeting Date:	7/30/2014
Sponsor(s):	Laurino (39)
Type:	Ordinance
Title:	Awning(s) for Smaktak, Inc.
Committee(s) Assignment:	Committee on Transportation and Public Way

ORDINANCE
SMAKTAK, INC.
Acct. No. 288607 - 1
Permit No. 1113991

Be It Ordained by the City Council of the City of Chicago:

SECTION 1. Permission and authority are hereby given and granted to SMAKTAK, INC., upon the terms and subject to the conditions of this ordinance to maintain and use, as now constructed, one (1) Awning(s) projecting over the public right-of-way adjacent to its premises known as 5961 N. Elston Ave..

Said Awning(s) at N.ELSTON Avenue measure(s):
One (1) at twenty-one point one (21.1) feet in length, and three (3) feet in width for a total of sixty-three point three (63.3) square feet.

The location of said privilege shall be as shown on prints kept on file with the Department of Business Affairs and Consumer Protection and the Office of the City Clerk.

Said privilege shall be constructed in accordance with plans and specifications approved by the Zoning Department - Signs.

This grant of privilege in the public way shall be subject to the provisions of Section 10-28-015 and all other required provisions of the Municipal Code of Chicago.

The grantee shall pay to the City of Chicago as compensation for the privilege #1113991 herein granted the sum of fifty ($50.00) per annum in advance.


A 25% penalty will be added for payments received after due date.

The permit holder agrees to hold the City of Chicago harmless for any damage, relocation or replacement costs associated with damage, relocation or removal of private property caused by the City performing work in the public way.

Authority herein given and granted for a period of five (5) years from and after 06/28/2014.

Alderman _____

Margaret Laurino 39th Ward

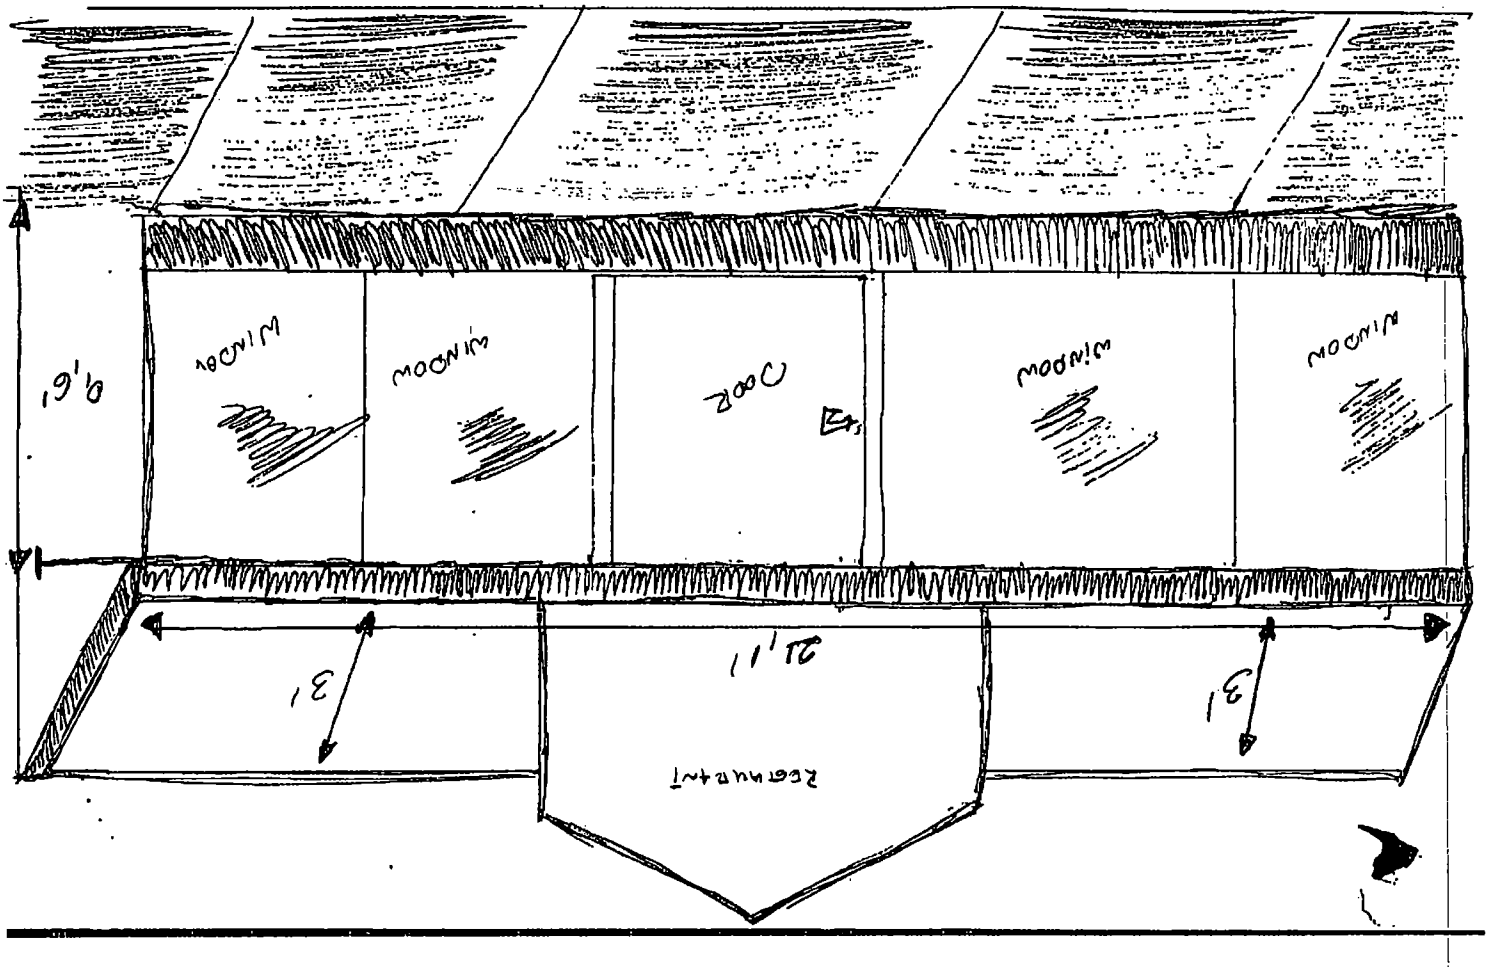
WINDOW
WINDOW
DOOR
WINDOW
WINDOW
9'6"
3'
21'11"
3'
RECTANGLE

City of Chicago

O2014-6370

Office of the City Clerk

Document Tracking Sheet

Meeting Date:	7/30/2014
Sponsor(s):	O'Connor (40)
Type:	Ordinance
Title:	Awning(s) for Radkhan-Appletree Leland Dental, Inc.
Committee(s) Assignment:	Committee on Transportation and Public Way

ORDINANCE
RADKHAN-APPLETREE LELAND DENTAL, INC
Acct. No. 343931 - 1
Permit No. 1114259

Be It Ordained by the City Council of the City of Chicago:

SECTION 1. Permission and authority are hereby given and granted to RADKHAN-APPLETREE LELAND DENTAL, INC, upon the terms and subject to the conditions of this ordinance to maintain and use, as now constructed, one (1) Awning(s) projecting over the public right-of-way adjacent to its premises known as 1828 W. Foster Ave..

Said Awning(s) at W FOSTER AVE measure(s):
One (1) at fourteen (14) feet in length, and four (4) feet in width for a total of fifty-six (56) square feet.

The location of said privilege shall be as shown on prints kept on file with the Department of Business Affairs and Consumer Protection and the Office of the City Clerk.

Said privilege shall be constructed in accordance with plans and specifications approved by the Zoning Department - Signs.

This grant of privilege in the public way shall be subject to the provisions of Section 10-28-015 and all other required provisions of the Municipal Code of Chicago.

The grantee shall pay to the City of Chicago as compensation for the privilege #1114259 herein granted the sum of fifty ($50.00) per annum in advance.


A 25% penalty will be added for payments received after due date.


The permit holder agrees to hold the City of Chicago harmless for any damage, relocation or replacement costs associated with damage, relocation or removal of private property caused by the City performing work in the public way.

Authority herein given and granted for a period of five (5) years from and after 07/29/2014.

Alderman _____

Patrick O'Connor 40th Ward

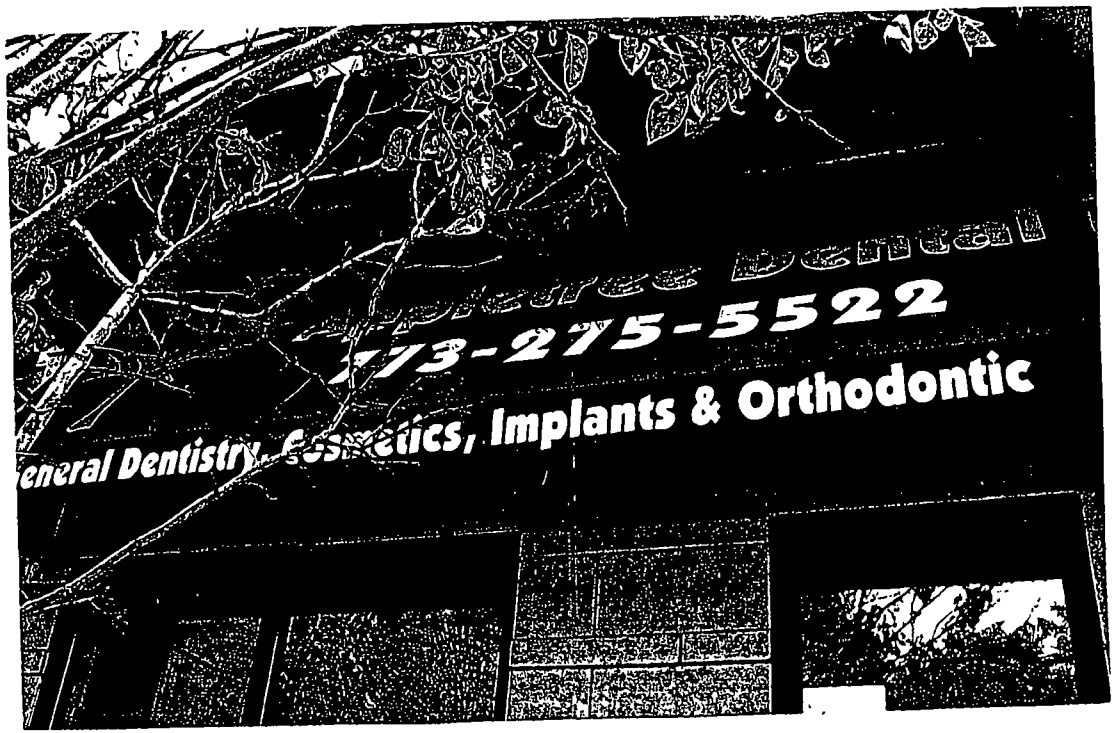
773-275-5522
General Dentistry, Cosmetics, Implants & Orthodontic

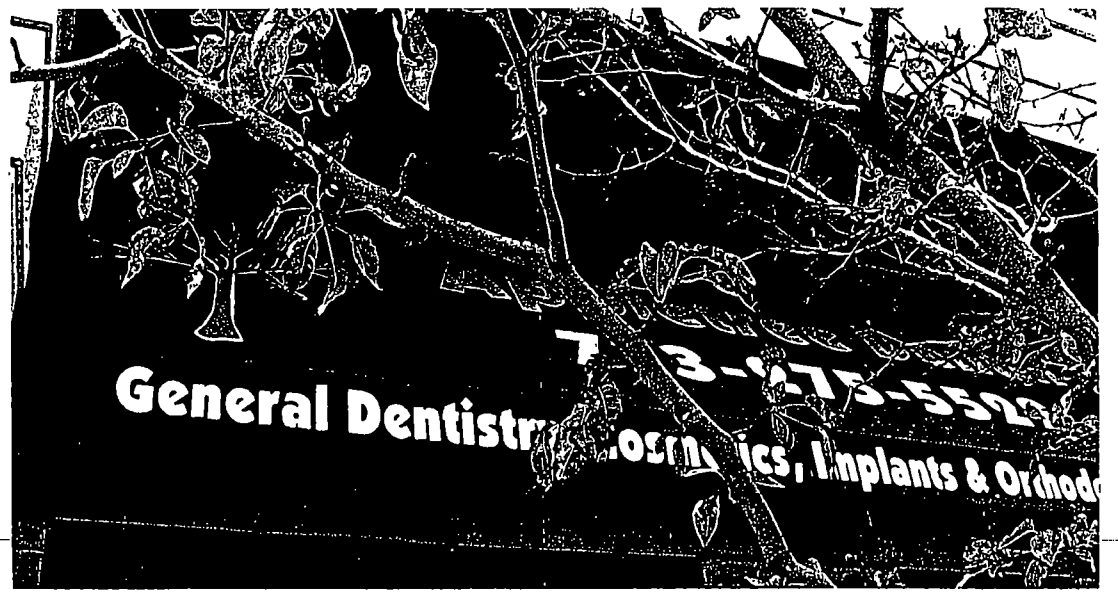
General Dentistry, Cosmetics, Implants & Orthodo

Department of Business Affairs and Consumer Protection
Small Business Center - Public Way Use Unit
City Hall - 121 N. LaSalle Street, Room 800 • Chicago, IL 60602
(312)-74-GOBIZ (312-744-6249) • (312) 744-1944 (TTY)
http://www.cityofchicago.org/bacp

07/30/2014

Alderman **Patrick O'Connor**
Ward # **40**
City of Chicago
City Hall, Room **305**
121 North LaSalle Street
Chicago, Illinois 60602

Re: An ordinance to use and maintain a portion of the public right-of-way for **one (1) awning(s)** for **RADKHAN-APPLETREE LELAND DENTAL, INC**, adjacent to the premises known as **1828 W. Foster Ave.**.

Dear Alderman **Patrick O'Connor**:

The applicant referenced above has requested the use of the public right-of-way for a **awning(s)**. An ordinance has been prepared by the Department of Business Affairs and Consumer Protection – Small Business Center - Public Way Use Unit for presentation to the City Council. Because this request was made for properties located in your ward, as approved by you as per the attached, I respectfully request that you introduce the attached ordinance at the next City Council meeting.

If you have any questions regarding this ordinance, please contact Anthony Bertuca at (312) 744-5506.

Department of Business Affairs and Consumer Protection

City of Chicago

O2014-6386

Office of the City Clerk

Document Tracking Sheet

Meeting Date:	7/30/2014
Sponsor(s):	O'Connor (40)
Type:	Ordinance
Title:	Awning(s) for Hallmark & Johnson Property Management - Privilege No. 1114200
Committee(s) Assignment:	Committee on Transportation and Public Way

ORDINANCE
HALLMARK & JOHNSON PROPERTY MGMT.
Acct. No. 40516 - 4
Permit No. 1114200

Be It Ordained by the City Council of the City of Chicago:

SECTION 1. Permission and authority are hereby given and granted to HALLMARK & JOHNSON PROPERTY MGMT., upon the terms and subject to the conditions of this ordinance to maintain and use, as now constructed, one (1) Awning(s) projecting over the public right-of-way adjacent to its premises known as 5149 N. Lincoln Ave..

Said Awning(s) at N. LINCOLN measure(s):
One (1) at twelve point five eight (12.58) feet in length, and two point six seven (2.67) feet in width for a total of thirty-three point five nine (33.59) square feet.

The location of said privilege shall be as shown on prints kept on file with the Department of Business Affairs and Consumer Protection and the Office of the City Clerk.

Said privilege shall be constructed in accordance with plans and specifications approved by the Zoning Department - Signs.

This grant of privilege in the public way shall be subject to the provisions of Section 10-28-015 and all other required provisions of the Municipal Code of Chicago.

The grantee shall pay to the City of Chicago as compensation for the privilege #1114200 herein granted the sum of fifty ($50.00) per annum in advance.

A 25% penalty will be added for payments received after due date.

The permit holder agrees to hold the City of Chicago harmless for any damage, relocation or replacement costs associated with damage, relocation or removal of private property caused by the City performing work in the public way.

Authority herein given and granted for a period of five (5) years from and after 04/22/2014.

Alderman _____

Patrick O'Connor 40th Ward

5/29/2014 20140529_104226.jpg



Department of Business Affairs and Consumer Protection
Small Business Center - Public Way Use Unit
City Hall - 121 N LaSalle Street, Room 800 • Chicago, IL 60602
(312)-74-GOBIZ (312-744-6249) • (312) 744-1944 (TTY)
http://www.cityofchicago.org/bacp

07/30/2014

Alderman **Patrick O'Connor**
Ward # **40**
City of Chicago
City Hall, Room **305**
121 North LaSalle Street
Chicago, Illinois 60602

Re: An ordinance to use and maintain a portion of the public right-of-way for **one (1) awning(s)** for **HALLMARK & JOHNSON PROPERTY MGMT.**, adjacent to the premises known as **5149 N. Lincoln Ave.**.

Dear Alderman **Patrick O'Connor**:

The applicant referenced above has requested the use of the public right-of-way for a **awning(s)**. An ordinance has been prepared by the Department of Business Affairs and Consumer Protection – Small Business Center - Public Way Use Unit for presentation to the City Council. Because this request was made for properties located in your ward, as approved by you as per the attached, I respectfully request that you introduce the attached ordinance at the next City Council meeting.

If you have any questions regarding this ordinance, please contact Anthony Bertuca at (312) 744-5506.

Department of Business Affairs and Consumer Protection

City of Chicago

O2014-6389

Office of the City Clerk

Document Tracking Sheet

Meeting Date:	7/30/2014
Sponsor(s):	O'Connor (40)
Type:	Ordinance
Title:	Awning(s) for Hallmark & Johnson Property Management - Privilege No. 1114201
Committee(s) Assignment:	Committee on Transportation and Public Way

ORDINANCE
HALLMARK & JOHNSON PROPERTY MGMT.
Acct. No. 40516 - 2
Permit No. 1114201

Be It Ordained by the City Council of the City of Chicago:

SECTION 1. Permission and authority are hereby given and granted to HALLMARK & JOHNSON PROPERTY MGMT., upon the terms and subject to the conditions of this ordinance to maintain and use, as now constructed, one (1) Awning(s) projecting over the public right-of-way adjacent to its premises known as 5147 N. Lincoln Ave..

Said Awning(s) at N. LINCOLN measure(s):
One (1) at fourteen point eight three (14.83) feet in length, and two point six seven (2.67) feet in width for a total of thirty-nine point six (39.6) square feet.

The location of said privilege shall be as shown on prints kept on file with the Department of Business Affairs and Consumer Protection and the Office of the City Clerk.

Said privilege shall be constructed in accordance with plans and specifications approved by the Zoning Department - Signs.

This grant of privilege in the public way shall be subject to the provisions of Section 10-28-015 and all other required provisions of the Municipal Code of Chicago.

The grantee shall pay to the City of Chicago as compensation for the privilege #1114201 herein granted the sum of fifty ($50.00) per annum in advance.

A 25% penalty will be added for payments received after due date.

The permit holder agrees to hold the City of Chicago harmless for any damage, relocation or replacement costs associated with damage, relocation or removal of private property caused by the City performing work in the public way.

Authority herein given and granted for a period of five (5) years from and after 04/22/2014.

Alderman _____

Patrick O'Connor 40th Ward

5/29/2014 20140529_104217.jpg



Department of Business Affairs and Consumer Protection
Small Business Center - Public Way Use Unit
City Hall - 121 N. LaSalle Street, Room 800 • Chicago, IL 60602
(312)-74-GOBIZ (312-744-6249) • (312) 744-1944 (TTY)
http://www.cityofchicago.org/bacp

07/30/2014

Alderman **Patrick O'Connor**
Ward # **40**
City of Chicago
City Hall, Room **305**
121 North LaSalle Street
Chicago, Illinois 60602

Re: An ordinance to use and maintain a portion of the public right-of-way for **one (1) awning(s)** for **HALLMARK & JOHNSON PROPERTY MGMT.**, adjacent to the premises known as **5147 N. Lincoln Ave.**.

Dear Alderman **Patrick O'Connor**:

The applicant referenced above has requested the use of the public right-of-way for a **awning(s)**. An ordinance has been prepared by the Department of Business Affairs and Consumer Protection – Small Business Center - Public Way Use Unit for presentation to the City Council. Because this request was made for properties located in your ward, as approved by you as per the attached, I respectfully request that you introduce the attached ordinance at the next City Council meeting.

If you have any questions regarding this ordinance, please contact Anthony Bertuca at (312) 744-5506.

Department of Business Affairs and Consumer Protection

City of Chicago

O2014-6395

Office of the City Clerk

Document Tracking Sheet

Meeting Date:	7/30/2014
Sponsor(s):	O'Connor (40)
Type:	Ordinance
Title:	Awning(s) for Hallmark & Johnson Property Management - Privilege No. 1114203
Committee(s) Assignment:	Committee on Transportation and Public Way

ORDINANCE
HALLMARK & JOHNSON PROPERTY MGMT.
Acct. No. 40516 - 5
Permit No. 1114203

Be It Ordained by the City Council of the City of Chicago:

SECTION 1. Permission and authority are hereby given and granted to HALLMARK & JOHNSON PROPERTY MGMT., upon the terms and subject to the conditions of this ordinance to maintain and use, as now constructed, one (1) Awning(s) projecting over the public right-of-way adjacent to its premises known as 5145 N. Lincoln Ave..

Said Awning(s) at N. LINCOLN measure(s):
One (1) at ten point two five (10.25) feet in length, and two point six seven (2.67) feet in width for a total of twenty-seven point three seven (27.37) square feet.

The location of said privilege shall be as shown on prints kept on file with the Department of Business Affairs and Consumer Protection and the Office of the City Clerk.

Said privilege shall be constructed in accordance with plans and specifications approved by the Zoning Department - Signs.

This grant of privilege in the public way shall be subject to the provisions of Section 10-28-015 and all other required provisions of the Municipal Code of Chicago.

The grantee shall pay to the City of Chicago as compensation for the privilege #1114203 herein granted the sum of fifty ($50.00) per annum in advance.


A 25% penalty will be added for payments received after due date.

The permit holder agrees to hold the City of Chicago harmless for any damage, relocation or replacement costs associated with damage, relocation or removal of private property caused by the City performing work in the public way.

Authority herein given and granted for a period of five (5) years from and after 04/22/2014.

Alderman _____
Patrick O'Connor 40th Ward

5/29/2014 20140529_104204.jpg

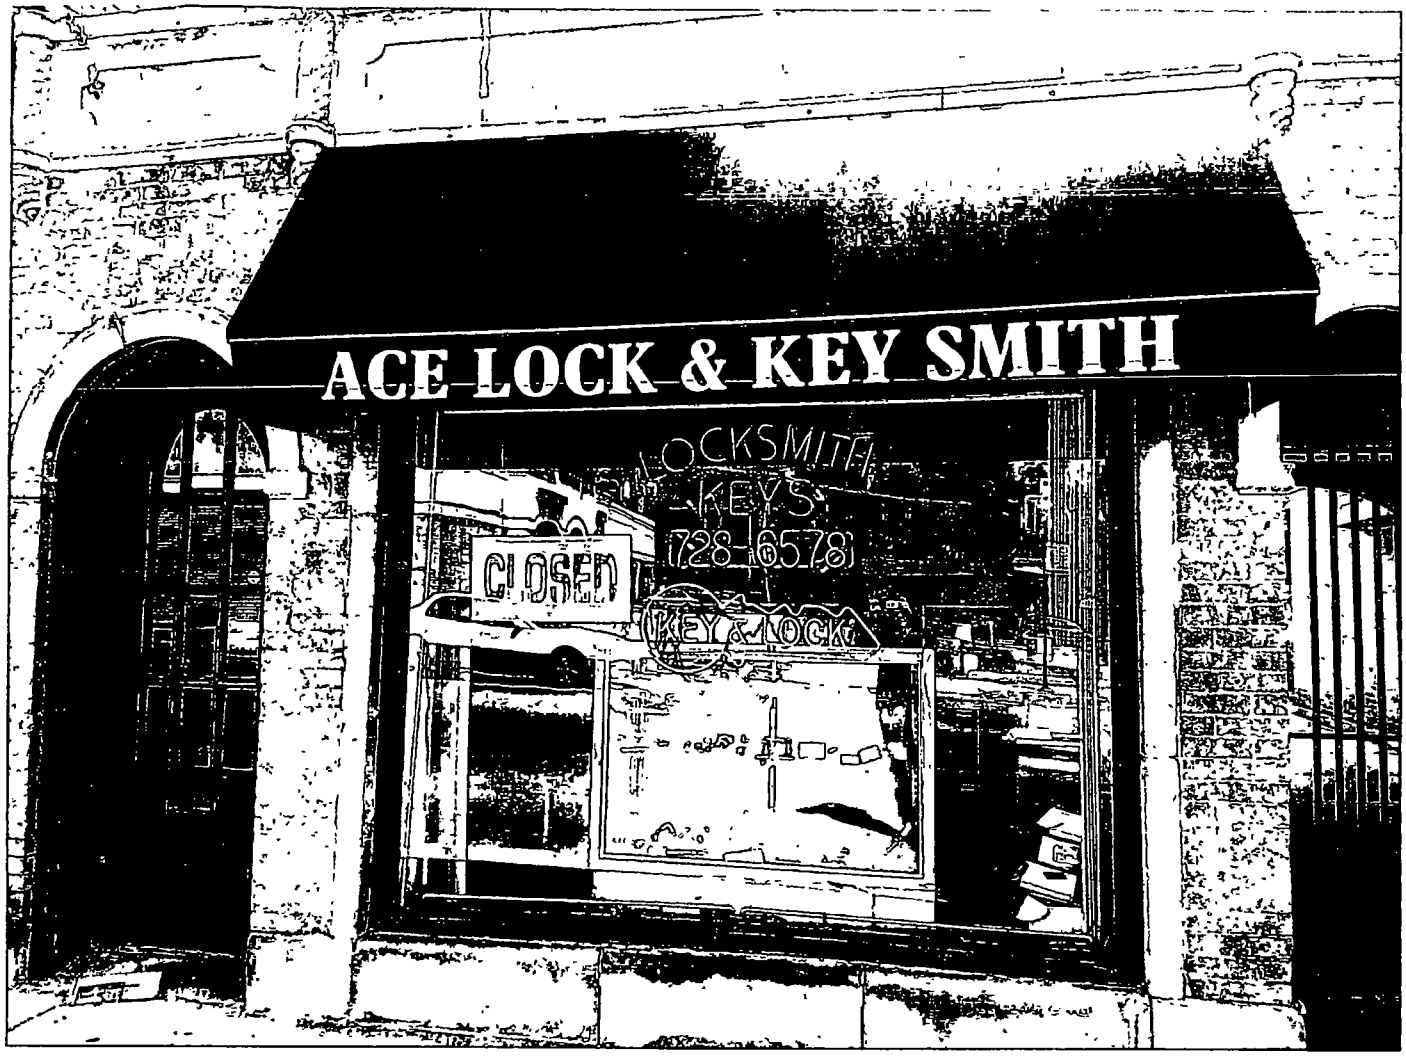

Department of Business Affairs and Consumer Protection
Small Business Center - Public Way Use Unit
City Hall - 121 N. LaSalle Street, Room 800 • Chicago, IL 60602
(312)-74-GOBIZ (312-744-6249) • (312) 744-1944 (TTY)
http://www.cityofchicago.org/bacp

07/30/2014

Alderman **Patrick O'Connor**
Ward # **40**
City of Chicago
City Hall, Room **305**
121 North LaSalle Street
Chicago, Illinois 60602

Re: An ordinance to use and maintain a portion of the public right-of-way for **one (1) awning(s)** for **HALLMARK & JOHNSON PROPERTY MGMT.**, adjacent to the premises known as **5145 N. Lincoln Ave.**.

Dear Alderman **Patrick O'Connor**:

The applicant referenced above has requested the use of the public right-of-way for a **awning(s)**. An ordinance has been prepared by the Department of Business Affairs and Consumer Protection – Small Business Center - Public Way Use Unit for presentation to the City Council. Because this request was made for properties located in your ward, as approved by you as per the attached, I respectfully request that you introduce the attached ordinance at the next City Council meeting.

If you have any questions regarding this ordinance, please contact Anthony Bertuca at (312) 744-5506.

Department of Business Affairs and Consumer Protection

City of Chicago

O2014-6399

Office of the City Clerk

Document Tracking Sheet

Meeting Date:	7/30/2014
Sponsor(s):	O'Connor (40)
Type:	Ordinance
Title:	Awning(s) for Hallmark & Johnson Property Management - Privilege No. 1114204
Committee(s) Assignment:	Committee on Transportation and Public Way

ORDINANCE
HALLMARK & JOHNSON PROPERTY MGMT.
Acct. No. 40516 - 3
Permit No. 1114204

Be It Ordained by the City Council of the City of Chicago:

SECTION 1. Permission and authority are hereby given and granted to HALLMARK & JOHNSON PROPERTY MGMT., upon the terms and subject to the conditions of this ordinance to maintain and use, as now constructed, one (1) Awning(s) projecting over the public right-of-way adjacent to its premises known as 5141 N. Lincoln Ave..

Said Awning(s) at N. LINCOLN measure(s):
One (1) at fourteen point six seven (14.67) feet in length, and two point six seven (2.67) feet in width for a total of thirty-nine point one seven (39.17) square feet.

The location of said privilege shall be as shown on prints kept on file with the Department of Business Affairs and Consumer Protection and the Office of the City Clerk.

Said privilege shall be constructed in accordance with plans and specifications approved by the Zoning Department - Signs.

This grant of privilege in the public way shall be subject to the provisions of Section 10-28-015 and all other required provisions of the Municipal Code of Chicago.

The grantee shall pay to the City of Chicago as compensation for the privilege #1114204 herein granted the sum of fifty ($50.00) per annum in advance.


A 25% penalty will be added for payments received after due date.

The permit holder agrees to hold the City of Chicago harmless for any damage, relocation or replacement costs associated with damage, relocation or removal of private property caused by the City performing work in the public way.

Authority herein given and granted for a period of five (5) years from and after 04/22/2014.

Alderman

Patrick O'Connor 40th Ward

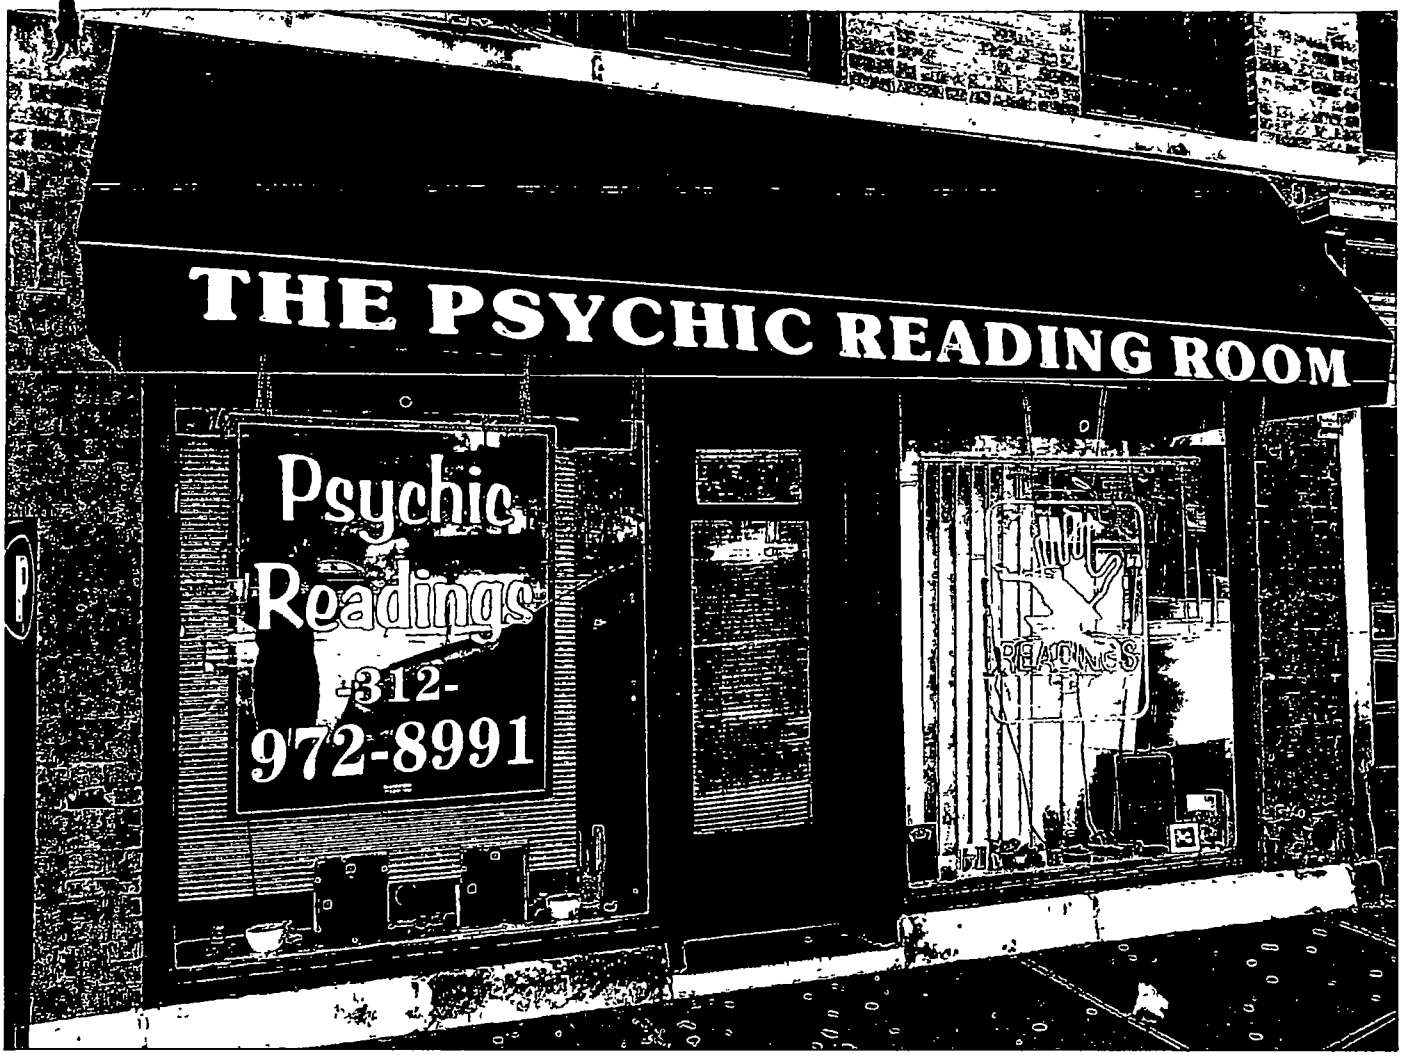
THE PSYCHIC READING ROOM
Psychic
Readings
-312-
972-8991
PSYCHIC
READINGS

Department of Business Affairs and Consumer Protection
Small Business Center - Public Way Use Unit
City Hall - 121 N. LaSalle Street, Room 800 • Chicago, IL 60602
(312)-74-GOBIZ (312-744-6249) • (312) 744-1944 (TTY)
http://www.cityofchicago.org/bacp

07/30/2014

Alderman **Patrick O'Connor**
Ward # **40**
City of Chicago
City Hall, Room **305**
121 North LaSalle Street
Chicago, Illinois 60602

Re: An ordinance to use and maintain a portion of the public right-of-way for **one (1) awning(s)** for **HALLMARK & JOHNSON PROPERTY MGMT.**, adjacent to the premises known as **5141 N. Lincoln Ave.**.

Dear Alderman **Patrick O'Connor**:

The applicant referenced above has requested the use of the public right-of-way for a **awning(s)**. An ordinance has been prepared by the Department of Business Affairs and Consumer Protection – Small Business Center - Public Way Use Unit for presentation to the City Council. Because this request was made for properties located in your ward, as approved by you as per the attached, I respectfully request that you introduce the attached ordinance at the next City Council meeting.

If you have any questions regarding this ordinance, please contact Anthony Bertuca at (312) 744-5506.

Department of Business Affairs and Consumer Protection

City of Chicago

O2014-6403

Office of the City Clerk

Document Tracking Sheet

Meeting Date:	7/30/2014
Sponsor(s):	O'Connor (40)
Type:	Ordinance
Title:	Awning(s) for Hallmark & Johnson Property Management - Privilege No. 1114205
Committee(s) Assignment:	Committee on Transportation and Public Way

ORDINANCE
HALLMARK & JOHNSON PROPERTY MGMT.
Acct. No. 40516 - 6
Permit No. 1114205

Be It Ordained by the City Council of the City of Chicago:

SECTION 1. Permission and authority are hereby given and granted to HALLMARK & JOHNSON PROPERTY MGMT., upon the terms and subject to the conditions of this ordinance to maintain and use, as now constructed, one (1) Awning(s) projecting over the public right-of-way adjacent to its premises known as 5139 N. Lincoln Ave..

Said Awning(s) at N. Lincoln Avenue measure(s):
One (1) at twelve (12) feet in length, and two point six seven (2.67) feet in width for a total of thirty-two point zero four (32.04) square feet.

The location of said privilege shall be as shown on prints kept on file with the Department of Business Affairs and Consumer Protection and the Office of the City Clerk.

Said privilege shall be constructed in accordance with plans and specifications approved by the Zoning Department - Signs.

This grant of privilege in the public way shall be subject to the provisions of Section 10-28-015 and all other required provisions of the Municipal Code of Chicago.

The grantee shall pay to the City of Chicago as compensation for the privilege #1114205 herein granted the sum of fifty ($50.00) per annum in advance


A 25% penalty will be added for payments received after due date.

The permit holder agrees to hold the City of Chicago harmless for any damage, relocation or replacement costs associated with damage, relocation or removal of private property caused by the City performing work in the public way.

Authority herein given and granted for a period of five (5) years from and after 04/22/2014.

Alderman _____

Patrick O'Connor 40th Ward

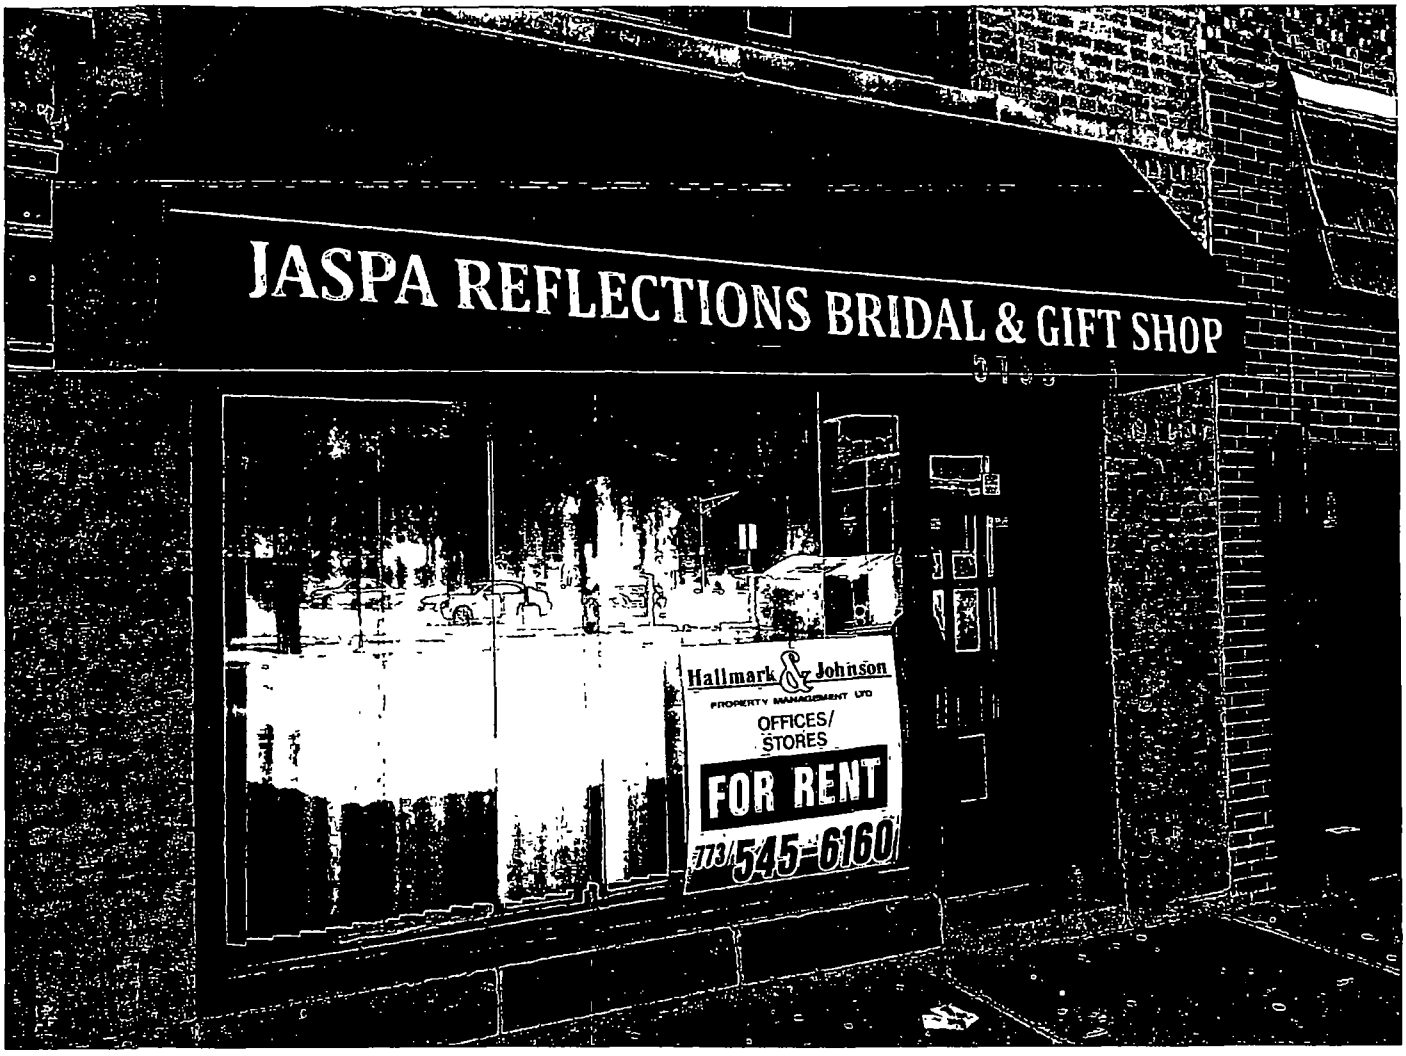
JASPA REFLECTIONS BRIDAL & GIFT SHOP
Hallmark & Johnson
PROPERTY MANAGEMENT LTD
OFFICES/
STORES
FOR RENT
773/545-6160

Department of Business Affairs and Consumer Protection
Small Business Center - Public Way Use Unit
City Hall - 121 N LaSalle Street, Room 800 • Chicago, IL 60602
(312)-74-GOBIZ (312-744-6249) • (312) 744-1944 (TTY)
http://www.cityofchicago.org/bacp

07/30/2014

Alderman **Patrick O'Connor**
Ward # **40**
City of Chicago
City Hall, Room **305**
121 North LaSalle Street
Chicago, Illinois 60602

Re: An ordinance to use and maintain a portion of the public right-of-way for **one (1) awning(s)** for **HALLMARK & JOHNSON PROPERTY MGMT.**, adjacent to the premises known as **5139 N. Lincoln Ave.**.

Dear Alderman **Patrick O'Connor**:

The applicant referenced above has requested the use of the public right-of-way for a **awning(s)**. An ordinance has been prepared by the Department of Business Affairs and Consumer Protection – Small Business Center - Public Way Use Unit for presentation to the City Council. Because this request was made for properties located in your ward, as approved by you as per the attached, I respectfully request that you introduce the attached ordinance at the next City Council meeting.

If you have any questions regarding this ordinance, please contact Anthony Bertuca at (312) 744-5506.

Department of Business Affairs and Consumer Protection

City of Chicago

O2014-6405

Office of the City Clerk

Document Tracking Sheet

Meeting Date:	7/30/2014
Sponsor(s):	O'Connor (41)
Type:	Ordinance
Title:	Awning(s) for Cafe Touche
Committee(s) Assignment:	Committee on Transportation and Public Way

ORDINANCE
CAFE TOUCHE
Acct. No. 326675 - 1
Permit No. 1113880

Be It Ordained by the City Council of the City of Chicago:

SECTION 1. Permission and authority are hereby given and granted to CAFE TOUCHE, upon the terms and subject to the conditions of this ordinance to maintain and use, as now constructed, three (3) Awning(s) projecting over the public right-of-way adjacent to its premises known as 6731 N. Northwest Hwy..

Said Awning(s) at N. NORTHWEST measure(s):
One (1) at twenty-five (25) feet in length, and four (4) feet in width for a total of one hundred (100) square feet.

Said Awning(s) at W. OSH KOSH measure(s):
One (1) at eleven (11) feet in length, and four (4) feet in width for a total of forty-four (44) square feet.

Said Awning(s) at W. OSH KOSH measure(s):
One (1) at fifty-two (52) feet in length, and one (1) foot in width for a total of fifty-two (52) square feet.

The location of said privilege shall be as shown on prints kept on file with the Department of Business Affairs and Consumer Protection and the Office of the City Clerk.

Said privilege shall be constructed in accordance with plans and specifications approved by the Zoning Department - Signs.

This grant of privilege in the public way shall be subject to the provisions of Section 10-28-015 and all other required provisions of the Municipal Code of Chicago.

The grantee shall pay to the City of Chicago as compensation for the privilege #1113880 herein granted the sum of one hundred seventy-five ($175.00) per annum in advance.


A 25% penalty will be added for payments received after due date.

The permit holder agrees to hold the City of Chicago harmless for any damage, relocation or replacement costs associated with damage, relocation or removal of private property caused by the City performing work in the public way.

Authority herein given and granted for a period of five (5) years from and after 05/13/2014.

Alderman Mary O'Connor

Mary O'Connor 41st Ward

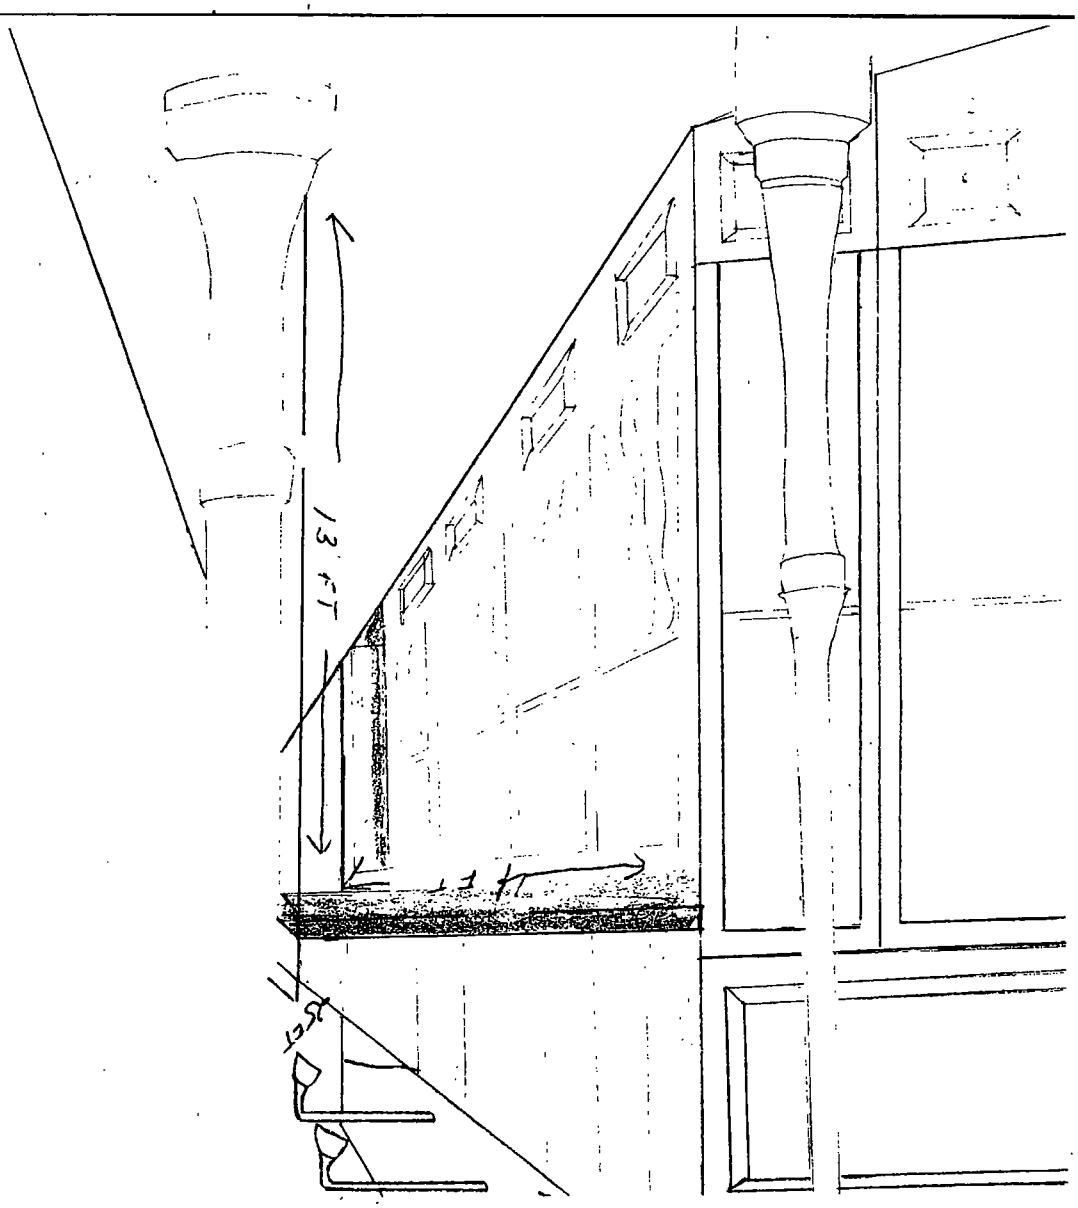
13 FT
3 FT
3 FT

Department of Business Affairs and Consumer Protection
Small Business Center - Public Way Use Unit
City Hall - 121 N. LaSalle Street, Room 800 • Chicago, IL 60602
(312)-74-GOBIZ (312-744-6249) • (312) 744-1944 (TTY)
http://www.cityofchicago.org/bacp

07/30/2014

Alderman **Mary O'Connor**
Ward # **41**
City of Chicago
City Hall, Room **203**
121 North LaSalle Street
Chicago, Illinois 60602

Re: An ordinance to use and maintain a portion of the public right-of-way for **three (3) awning(s)** for **CAFE TOUCHE**, adjacent to the premises known as **6731 N. Northwest Hwy.**.

Dear Alderman **Mary O'Connor**:

The applicant referenced above has requested the use of the public right-of-way for a **awning(s)**. An ordinance has been prepared by the Department of Business Affairs and Consumer Protection – Small Business Center - Public Way Use Unit for presentation to the City Council. Because this request was made for properties located in your ward, as approved by you as per the attached, I respectfully request that you introduce the attached ordinance at the next City Council meeting.

If you have any questions regarding this ordinance, please contact Anthony Bertuca at (312) 744-5506.

Department of Business Affairs and Consumer Protection

City of Chicago

O2014-6407

Office of the City Clerk

Document Tracking Sheet

Meeting Date:	7/30/2014
Sponsor(s):	O'Connor (41)
Type:	Ordinance
Title:	Awning(s) for Har-Hig Properties LLC
Committee(s) Assignment:	Committee on Transportation and Public Way

ORDINANCE
HAR-HIG PROPERTIES, LLC
Acct. No. 390980 - 1
Permit No. 1113462

Be It Ordained by the City Council of the City of Chicago:

SECTION 1. Permission and authority are hereby given and granted to HAR-HIG PROPERTIES, LLC, upon the terms and subject to the conditions of this ordinance to maintain and use, as now constructed, one (1) Awning(s) projecting over the public right-of-way adjacent to its premises known as 7150-54 W. Higgins Ave..

Said Awning(s) at W. Higgins Avenue measure(s):
One (1) at forty-nine point three three (49.33) feet in length, and one point nine two (1.92) foot in width for a total of ninety-four point seven one (94.71) square feet.

The location of said privilege shall be as shown on prints kept on file with the Department of Business Affairs and Consumer Protection and the Office of the City Clerk.

Said privilege shall be constructed in accordance with plans and specifications approved by the Zoning Department - Signs.

This grant of privilege in the public way shall be subject to the provisions of Section 10-28-015 and all other required provisions of the Municipal Code of Chicago.

The grantee shall pay to the City of Chicago as compensation for the privilege #1113462 herein granted the sum of seventy-four dollars and thirty-three cents ($74.33) per annum in advance.

A 25% penalty will be added for payments received after due date.


The permit holder agrees to hold the City of Chicago harmless for any damage, relocation or replacement costs associated with damage, relocation or removal of private property caused by the City performing work in the public way.

Authority herein given and granted for a period of five (5) years from and after Date of Passage.

Alderman 

Mary O'Connor 41st Ward

HELEN LIMBEROPULOS

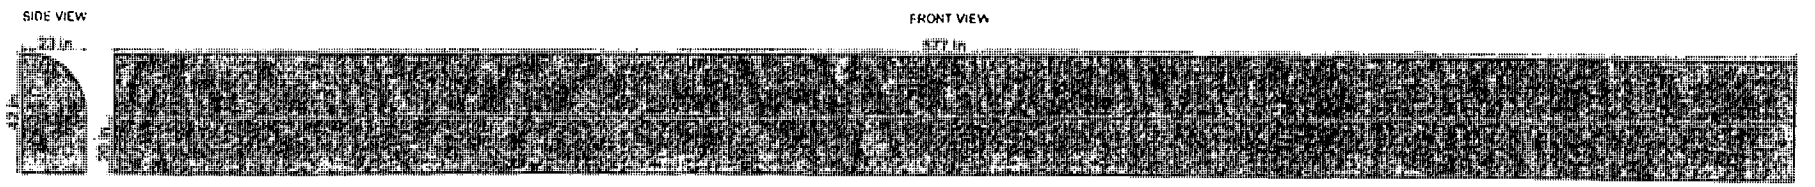

Department of Business Affairs and Consumer Protection
Small Business Center - Public Way Use Unit
City Hall - 121 N LaSalle Street, Room 800 • Chicago, IL 60602
(312)-74-GOBIZ (312-744-6249) • (312) 744-1944 (TTY)
http://www.cityofchicago.org/bacp

07/30/2014

Alderman **Mary O'Connor**
Ward # **41**
City of Chicago
City Hall, Room **203**
121 North LaSalle Street
Chicago, Illinois 60602

Re: An ordinance to use and maintain a portion of the public right-of-way for **one (1) awning(s)** for **HAR-HIG PROPERTIES, LLC**, adjacent to the premises known as **7150-54 W. Higgins Ave.**.

Dear Alderman **Mary O'Connor**:

The applicant referenced above has requested the use of the public right-of-way for a **awning(s)**. An ordinance has been prepared by the Department of Business Affairs and Consumer Protection – Small Business Center - Public Way Use Unit for presentation to the City Council. Because this request was made for properties located in your ward, as approved by you as per the attached, I respectfully request that you introduce the attached ordinance at the next City Council meeting.

If you have any questions regarding this ordinance, please contact Anthony Bertuca at (312) 744-5506.

Department of Business Affairs and Consumer Protection

City of Chicago

O2014-6411

Office of the City Clerk

Document Tracking Sheet

Meeting Date:	7/30/2014
Sponsor(s):	Reilly (42)
Type:	Ordinance
Title:	Awning(s) for Alfred's
Committee(s) Assignment:	Committee on Transportation and Public Way

ORDINANCE
ALFRED' S
Acct. No. 24392 - 2
Permit No. 1108001

Be It Ordained by the City Council of the City of Chicago:

SECTION 1. Permission and authority are hereby given and granted to ALFRED' S, upon the terms and subject to the conditions of this ordinance to maintain and use, as now constructed, one (1) Awning(s) projecting over the public right-of-way adjacent to its premises known as 4 W. Chicago Ave..

Said Awning(s) at W Chicago Ave measure(s):
One (1) at ten point five (10.5) feet in length, and two point three three (2.33) feet in width for a total of twenty-four point four seven (24.47) square feet.

The location of said privilege shall be as shown on prints kept on file with the Department of Business Affairs and Consumer Protection and the Office of the City Clerk.

Said privilege shall be constructed in accordance with plans and specifications approved by the Zoning Department - Signs.

This grant of privilege in the public way shall be subject to the provisions of Section 10-28-015 and all other required provisions of the Municipal Code of Chicago.

The grantee shall pay to the City of Chicago as compensation for the privilege #1108001 herein granted the sum of fifty ($50.00) per annum in advance.


A 25% penalty will be added for payments received after due date.

The permit holder agrees to hold the City of Chicago harmless for any damage, relocation or replacement costs associated with damage, relocation or removal of private property caused by the City performing work in the public way.

Authority herein given and granted for a period of five (5) years from and after Date of Passage.

Alderman _____

Brendan Reilly 42nd Ward

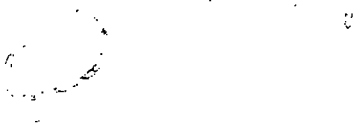


APPLICATION TO USE THE PUBLIC RIGHT OF WAY

EXAMPLE OF CANOPY/AWNING DRAWING

CANOPY DRAWINGS

PROPERTY LOCATION: 4W CHICAGO AVE

ORGANIZATION'S NAME: ALFREDO'S

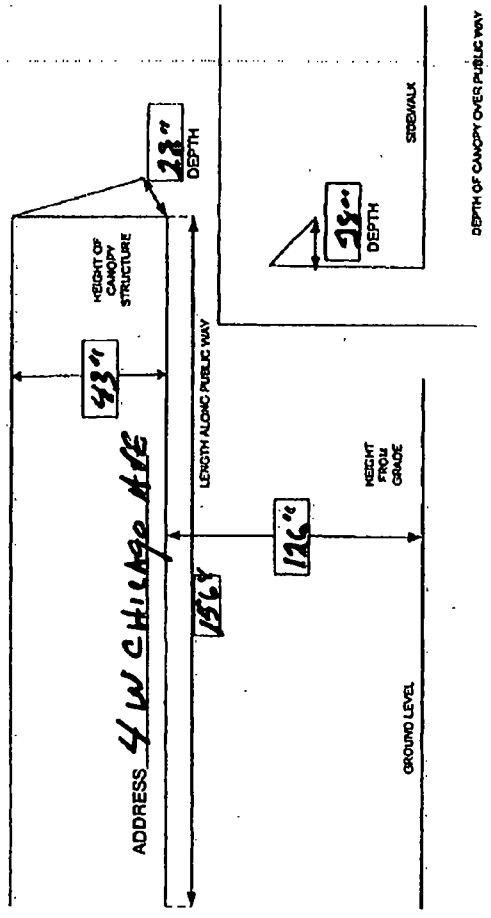

City of Chicago

O2014-6412

Office of the City Clerk

Document Tracking Sheet

Meeting Date:	7/30/2014
Sponsor(s):	Reilly (42)
Type:	Ordinance
Title:	Awning(s) for Bijan Bistro
Committee(s) Assignment:	Committee on Transportation and Public Way

ORDINANCE
BIJAN BISTRO
Acct. No. 11405 - 2
Permit No. 1113580

Be It Ordained by the City Council of the City of Chicago:

SECTION 1. Permission and authority are hereby given and granted to BIJAN BISTRO, upon the terms and subject to the conditions of this ordinance to maintain and use, as now constructed, four (4) Awning(s) projecting over the public right-of-way adjacent to its premises known as 661-63 N. State St..

Said Awning(s) at N. State Street measure(s):
Two (2) at fifteen point three (15.3) feet in length, and two point six (2.6) feet in width for a total of seventy-nine point five six (79.56) square feet.
One (1) at fifteen point four (15.4) feet in length, and two point six (2.6) feet in width for a total of forty point zero four (40.04) square feet.
One (1) at fifteen point seven (15.7) feet in length, and two point six (2.6) feet in width for a total of forty point eight two (40.82) square feet.

The location of said privilege shall be as shown on prints kept on file with the Department of Business Affairs and Consumer Protection and the Office of the City Clerk.

Said privilege shall be constructed in accordance with plans and specifications approved by the Zoning Department - Signs.

This grant of privilege in the public way shall be subject to the provisions of Section 10-28-015 and all other required provisions of the Municipal Code of Chicago.

The grantee shall pay to the City of Chicago as compensation for the privilege #1113580 herein granted the sum of one hundred seventy-five ($175.00) per annum in advance.


A 25% penalty will be added for payments received after due date.

The permit holder agrees to hold the City of Chicago harmless for any damage, relocation or replacement costs associated with damage, relocation or removal of private property caused by the City performing work in the public way.

Authority herein given and granted for a period of five (5) years from and after 05/24/2014.

Alderman _____

Brendan Reilly 42nd Ward

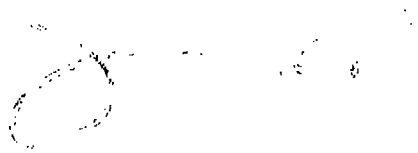


(Page 2 of 4)


3

Job # 707044
BIJAN'S BISTRO
W-105

TOP MOUNTING TABS (3)

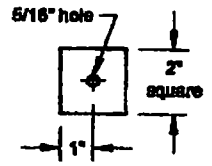


SIDE MOUNTING TABS (4)

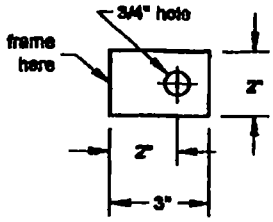


NOTES:
- 1" SQUARE GALV. STEEL FRAMES
- (1) AS SHOWN HERE, (4) TOTAL
- FINISH: PAINTED BLACK
- TIE-BARS (UP)
- (3) 2x2 TOP MOUNTING TABS WITH 5/16" HOLE
- (4) 2x3 SIDE MOUNTING TABS WITH 3/4" HOLE

ISOMETRIC VIEW

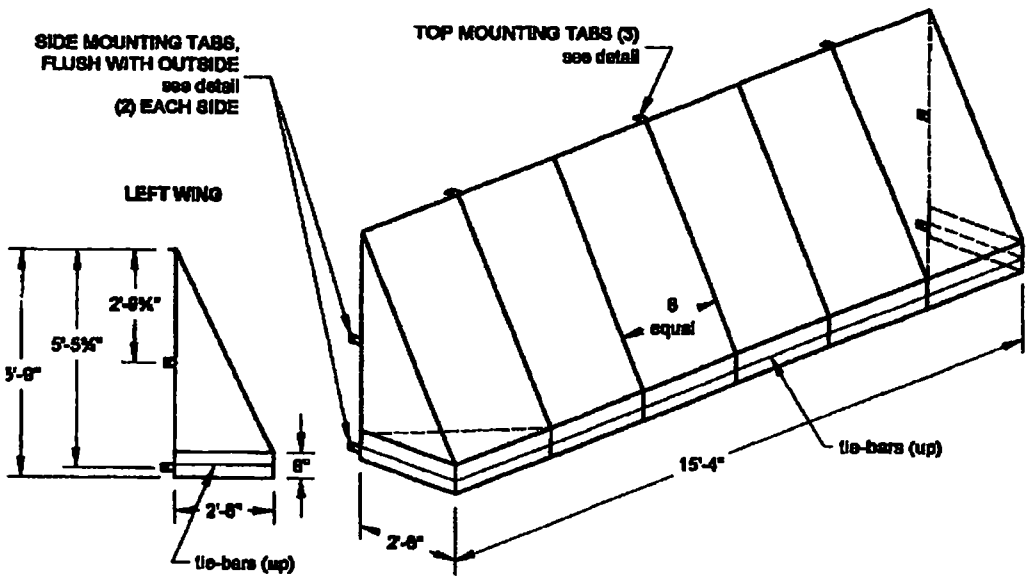

LEFT WING

RIGHT WING

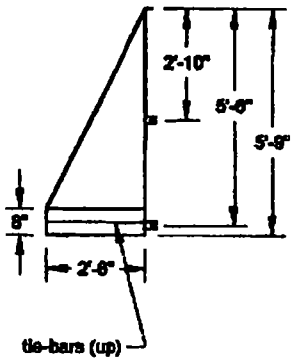

Page 4

2006-03-13 14:55

City of Chicago

O2014-6414

Office of the City Clerk

Document Tracking Sheet

Meeting Date:	7/30/2014
Sponsor(s):	Reilly (42)
Type:	Ordinance
Title:	Awning(s) for Boho Bohemian House
Committee(s) Assignment:	Committee on Transportation and Public Way

ORDINANCE
BOHO BOHEMIAN HOUSE
Acct. No. 387105 - 1
Permit No. 1113431

Be It Ordained by the City Council of the City of Chicago:

SECTION 1. Permission and authority are hereby given and granted to BOHO BOHEMIAN HOUSE, upon the terms and subject to the conditions of this ordinance to construct, install, maintain and use two (2) Awning(s) projecting over the public right-of-way adjacent to its premises known as 11 W. Illinois St..

Said Awning(s) at W Illinois St measure(s):
Two (2) at twelve (12) feet in length, and two point five (2.5) feet in width for a total of sixty (60) square feet.

The location of said privilege shall be as shown on prints kept on file with the Department of Business Affairs and Consumer Protection and the Office of the City Clerk.

Said privilege shall be constructed in accordance with plans and specifications approved by the Zoning Department - Signs.

This grant of privilege in the public way shall be subject to the provisions of Section 10-28-015 and all other required provisions of the Municipal Code of Chicago.

The grantee shall pay to the City of Chicago as compensation for the privilege #1113431 herein granted the sum of one hundred ($100.00) per annum in advance.


A 25% penalty will be added for payments received after due date.


The permit holder agrees to hold the City of Chicago harmless for any damage, relocation or replacement costs associated with damage, relocation or removal of private property caused by the City performing work in the public way.

Authority herein given and granted for a period of five (5) years from and after Date of Passage.

Alderman _____

Brendan Reilly 42nd Ward

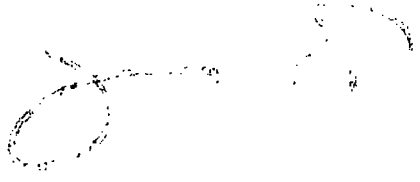


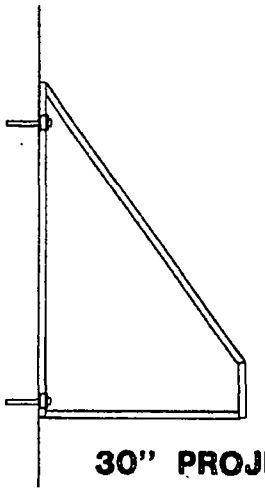

30" PROJECTION

MOUNTING:
STEEL Z CLIPS ANCHORED TO WALL WITH 3/8" EXPANSION BOLTS


AFTER

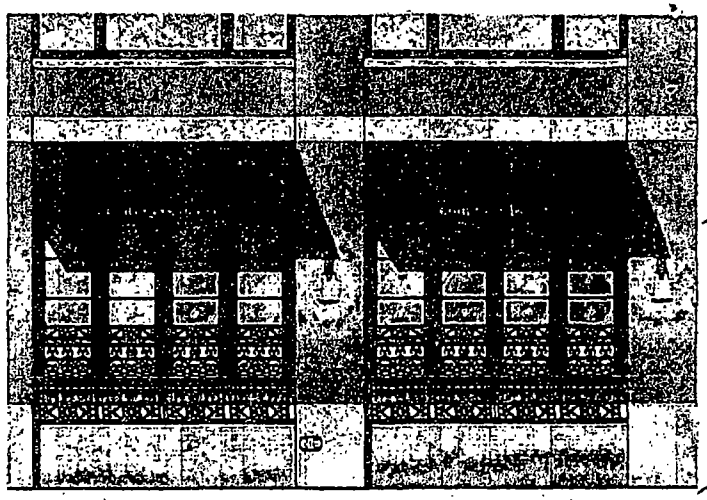

Page 9

12'-0"

BEFORE

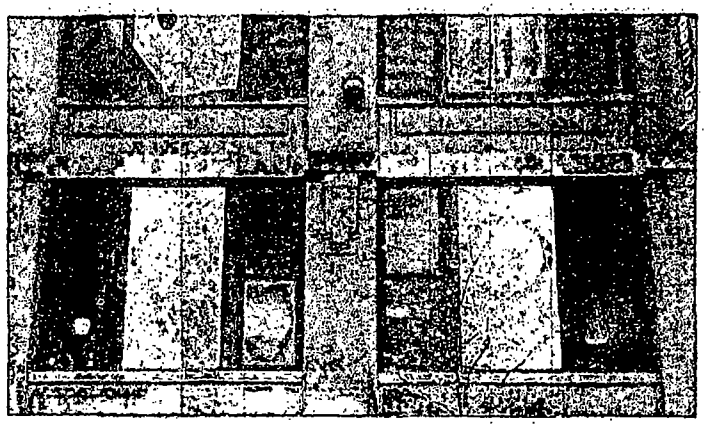





TWO 4'x11'11" AWNINGS

Best Neon Sign

SCALE NO SCALE SK NO ECHO
CUSTOMER BOHEMIAN HOUSE
JOB ADDRESS 11 W. ILLINOIS ST.
CITY CHICAGO STATE IL
ARTIST DC DATE 6/15/14
SALES APPROVED SD DATE
CUSTOMER APPROVAL:

PLEASE NOTE: By signing the approval box on this sketch, I understand that I am accepting all aspects of this drawing. This includes artwork, specifications, dimensions, spelling and any other representations hereto. I also understand that color reproductions on this sketch are approximate, and may not match manufactured product exactly.

City of Chicago

O2014-6416

Office of the City Clerk

Document Tracking Sheet

Meeting Date:	7/30/2014
Sponsor(s):	Reilly (42)
Type:	Ordinance
Title:	Awning(s) for Brett's Kitchen, Inc.
Committee(s) Assignment:	Committee on Transportation and Public Way

ORDINANCE
BRETT'S KITCHEN INC.
Acct. No. 4162 - 1
Permit No. 1113980

Be It Ordained by the City Council of the City of Chicago:

SECTION 1. Permission and authority are hereby given and granted to BRETT'S KITCHEN INC., upon the terms and subject to the conditions of this ordinance to maintain and use, as now constructed, one (1) Awning(s) projecting over the public right-of-way adjacent to its premises known as 233 W. Superior St..

Said Awning(s) at WEST SUPERIOR measure(s):
One (1) at twenty-seven (27) feet in length, and two (2) feet in width for a total of fifty-four (54) square feet.

The location of said privilege shall be as shown on prints kept on file with the Department of Business Affairs and Consumer Protection and the Office of the City Clerk.

Said privilege shall be constructed in accordance with plans and specifications approved by the Zoning Department - Signs.

This grant of privilege in the public way shall be subject to the provisions of Section 10-28-015 and all other required provisions of the Municipal Code of Chicago.

The grantee shall pay to the City of Chicago as compensation for the privilege #1113980 herein granted the sum of fifty-two ($52.00) per annum in advance.


A 25% penalty will be added for payments received after due date.


The permit holder agrees to hold the City of Chicago harmless for any damage, relocation or replacement costs associated with damage, relocation or removal of private property caused by the City performing work in the public way.

Authority herein given and granted for a period of five (5) years from and after 06/28/2014.

Alderman _____

Brendan Reilly 42nd Ward

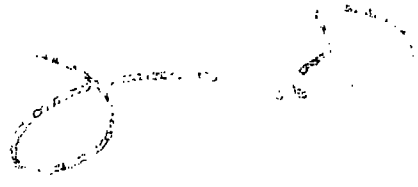

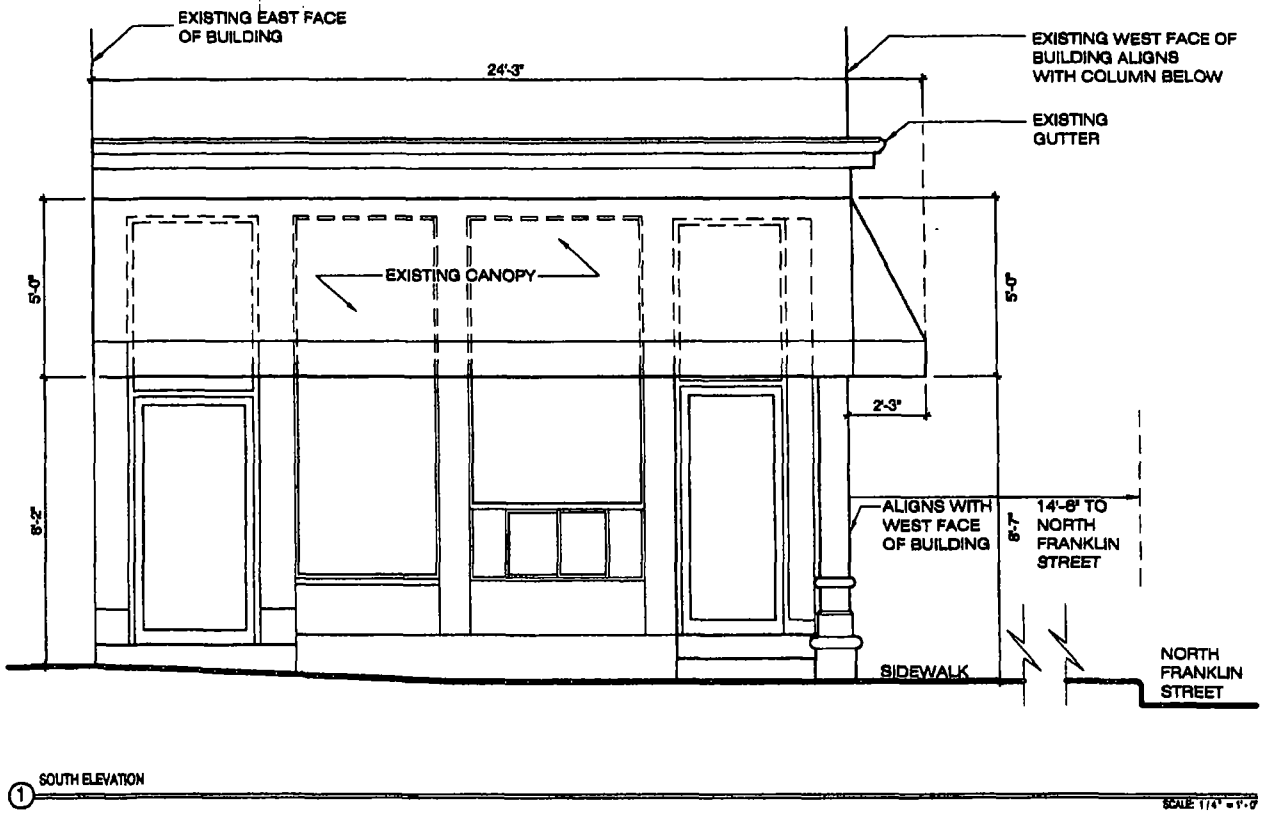

CANOPY DRAWINGS FOR 233 WEST SUPERIOR STREET CHICAGO, ILLINOIS 60654

DATE: 06.06.09
SCALE: 1/4" = 1'-0"

City of Chicago

O2014-6423

Office of the City Clerk

Document Tracking Sheet

Meeting Date:	7/30/2014
Sponsor(s):	Reilly (42)
Type:	Ordinance
Title:	Awning(s) for Chestnut Apartments - Privilege No. 1113450
Committee(s) Assignment:	Committee on Transportation and Public Way

ORDINANCE
CHESTNUT APARTMENTS
Acct. No. 390948 - 1
Permit No. 1113450

Be It Ordained by the City Council of the City of Chicago:

SECTION 1. Permission and authority are hereby given and granted to CHESTNUT APARTMENTS, upon the terms and subject to the conditions of this ordinance to construct, install, maintain and use one (1) Awning(s) projecting over the public right-of-way adjacent to its premises known as 860 N. Clark St..

Said Awning(s) at N CLARK ST measure(s):
One (1) at eight (8) feet in length, and three (3) feet in width for a total of twenty-four (24) square feet.

The location of said privilege shall be as shown on prints kept on file with the Department of Business Affairs and Consumer Protection and the Office of the City Clerk.

Said privilege shall be constructed in accordance with plans and specifications approved by the Zoning Department - Signs.

This grant of privilege in the public way shall be subject to the provisions of Section 10-28-015 and all other required provisions of the Municipal Code of Chicago.

The grantee shall pay to the City of Chicago as compensation for the privilege #1113450 herein granted the sum of fifty ($50.00) per annum in advance.

A 25% penalty will be added for payments received after due date.

The permit holder agrees to hold the City of Chicago harmless for any damage, relocation or replacement costs associated with damage, relocation or removal of private property caused by the City performing work in the public way.


Authority herein given and granted for a period of five (5) years from and after Date of Passage.

Alderman _____

Brendan Reilly 42nd Ward




Job# 724237
100 W Chestnut
Isometric

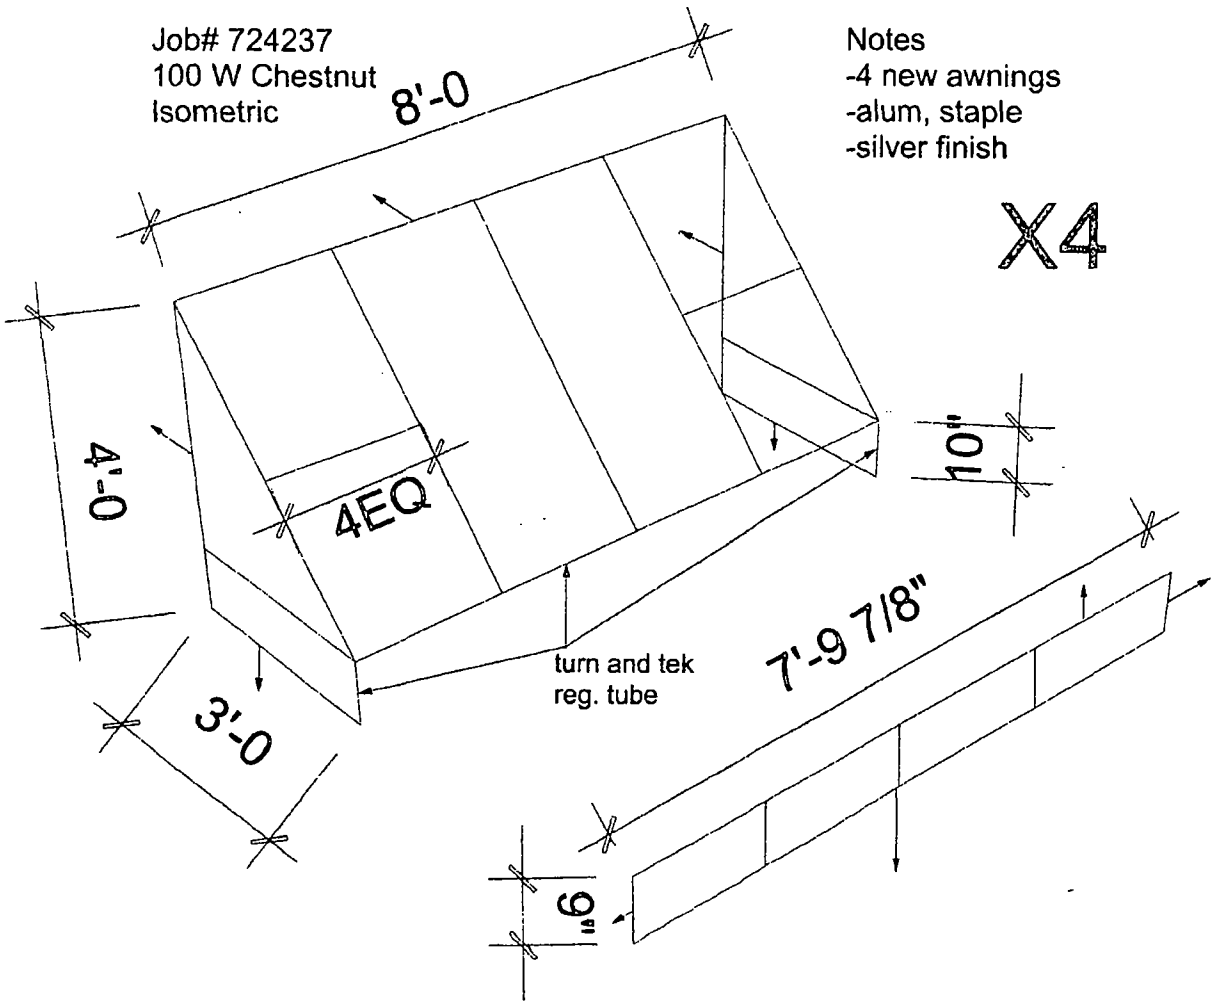

Notes
-4 new awnings
-alum, staple
-silver finish

X4

Side View

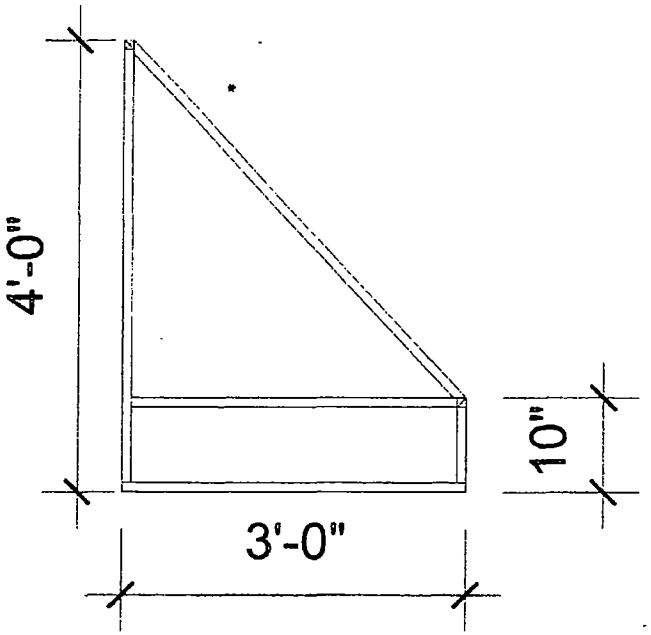

City of Chicago

O2014-6426

Office of the City Clerk

Document Tracking Sheet

Meeting Date:	7/30/2014
Sponsor(s):	Reilly (42)
Type:	Ordinance
Title:	Awning(s) for Chestnut Apartments - Privilege No. 1113451
Committee(s) Assignment:	Committee on Transportation and Public Way

ORDINANCE
CHESTNUT APARTMENTS
Acct. No. 390948 - 1
Permit No. 1113451

Be It Ordained by the City Council of the City of Chicago:

SECTION 1. Permission and authority are hereby given and granted to CHESTNUT APARTMENTS, upon the terms and subject to the conditions of this ordinance to construct, install, maintain and use one (1) Awning(s) projecting over the public right-of-way adjacent to its premises known as 860 N. Clark St..

Said Awning(s) at N CLARK ST measure(s):
One (1) at eight (8) feet in length, and three (3) feet in width for a total of twenty-four (24) square feet.

The location of said privilege shall be as shown on prints kept on file with the Department of Business Affairs and Consumer Protection and the Office of the City Clerk.

Said privilege shall be constructed in accordance with plans and specifications approved by the Zoning Department - Signs.

This grant of privilege in the public way shall be subject to the provisions of Section 10-28-015 and all other required provisions of the Municipal Code of Chicago.

The grantee shall pay to the City of Chicago as compensation for the privilege #1113451 herein granted the sum of fifty ($50.00) per annum in advance.


A 25% penalty will be added for payments received after due date.

The permit holder agrees to hold the City of Chicago harmless for any damage, relocation or replacement costs associated with damage, relocation or removal of private property caused by the City performing work in the public way.


Authority herein given and granted for a period of five (5) years from and after Date of Passage.

Alderman _____

Brendan Reilly 42nd Ward

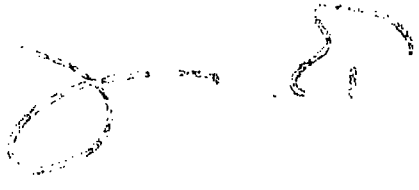


Job# 724237
100 W Chestnut
Isometric

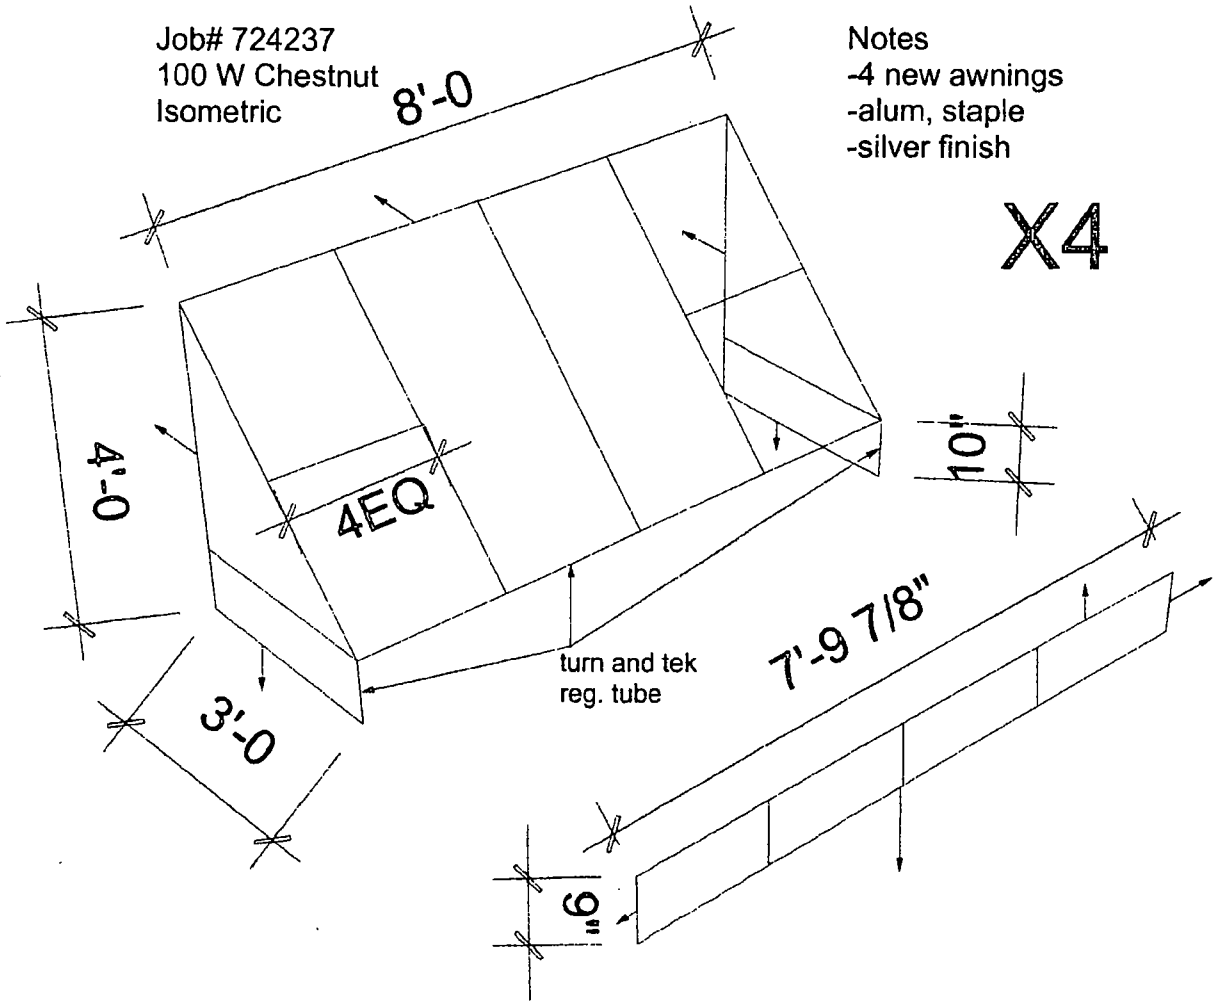

Notes
-4 new awnings
-alum, staple
-silver finish

X4

Side View

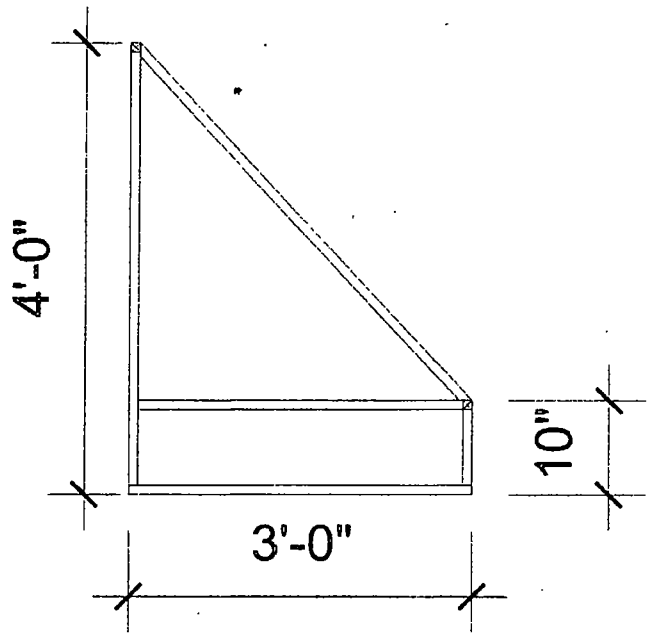

City of Chicago

O2014-6428

Office of the City Clerk

Document Tracking Sheet

Meeting Date:	7/30/2014
Sponsor(s):	Reilly (42)
Type:	Ordinance
Title:	Awning(s) for Chestnut Apartments - Privilege No. 1113452
Committee(s) Assignment:	Committee on Transportation and Public Way

ORDINANCE
CHESTNUT APARTMENTS
Acct. No. 390948 - 2
Permit No. 1113452

Be It Ordained by the City Council of the City of Chicago:

SECTION 1. Permission and authority are hereby given and granted to CHESTNUT APARTMENTS, upon the terms and subject to the conditions of this ordinance to construct, install, maintain and use one (1) Awning(s) projecting over the public right-of-way adjacent to its premises known as 864 N. Clark St..

Said Awning(s) at N CLARK ST measure(s):
One (1) at eight (8) feet in length, and three (3) feet in width for a total of twenty-four (24) square feet.

The location of said privilege shall be as shown on prints kept on file with the Department of Business Affairs and Consumer Protection and the Office of the City Clerk.

Said privilege shall be constructed in accordance with plans and specifications approved by the Zoning Department - Signs.

This grant of privilege in the public way shall be subject to the provisions of Section 10-28-015 and all other required provisions of the Municipal Code of Chicago.

The grantee shall pay to the City of Chicago as compensation for the privilege #1113452 herein granted the sum of fifty ($50.00) per annum in advance.


A 25% penalty will be added for payments received after due date.

The permit holder agrees to hold the City of Chicago harmless for any damage, relocation or replacement costs associated with damage, relocation or removal of private property caused by the City performing work in the public way.


Authority herein given and granted for a period of five (5) years from and after Date of Passage.

Alderman _____

Brendan Reilly 42nd Ward

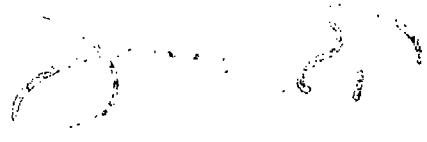


Job# 724237
100 W Chestnut
Isometric

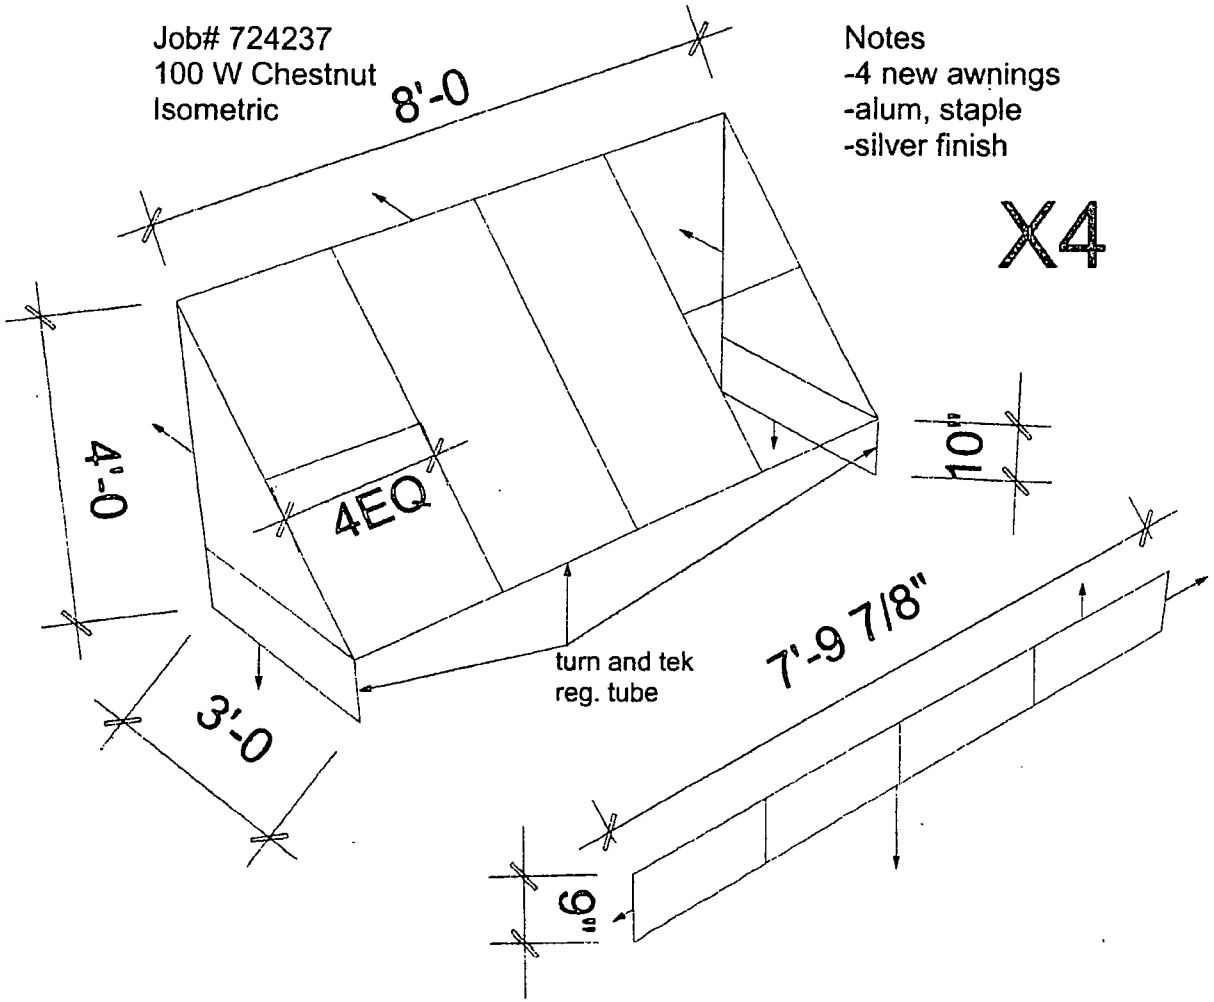

Notes
-4 new awnings
-alum, staple
-silver finish

X4

Side View

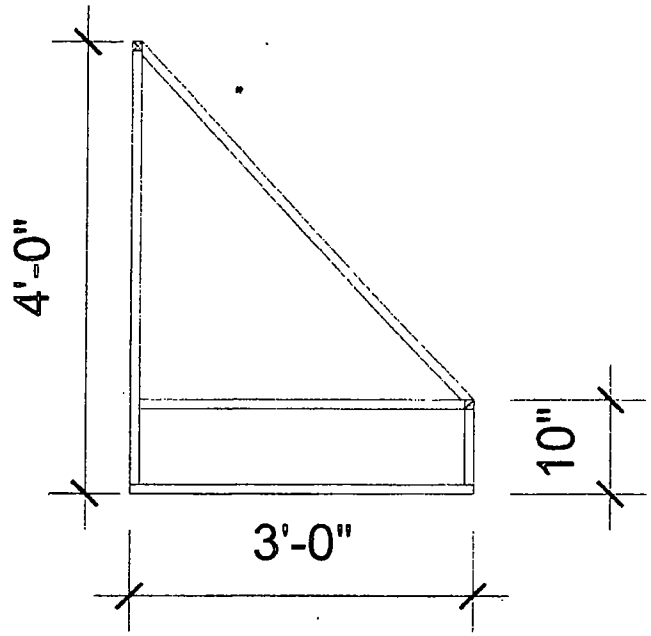

City of Chicago

O2014-6431

Office of the City Clerk

Document Tracking Sheet

Meeting Date:	7/30/2014
Sponsor(s):	Reilly (42)
Type:	Ordinance
Title:	Awning(s) for Chestnut Apartments - Privilege No. 1113453
Committee(s) Assignment:	Committee on Transportation and Public Way

ORDINANCE
CHESTNUT APARTMENTS
Acct. No. 390948 - 3
Permit No. 1113453

Be It Ordained by the City Council of the City of Chicago:

SECTION 1. Permission and authority are hereby given and granted to CHESTNUT APARTMENTS, upon the terms and subject to the conditions of this ordinance to construct, install, maintain and use one (1) Awning(s) projecting over the public right-of-way adjacent to its premises known as 866 N. Clark St..

Said Awning(s) at N CLARK ST measure(s):
One (1) at eight (8) feet in length, and three (3) feet in width for a total of twenty-four (24) square feet.

The location of said privilege shall be as shown on prints kept on file with the Department of Business Affairs and Consumer Protection and the Office of the City Clerk.

Said privilege shall be constructed in accordance with plans and specifications approved by the Zoning Department - Signs.

This grant of privilege in the public way shall be subject to the provisions of Section 10-28-015 and all other required provisions of the Municipal Code of Chicago.

The grantee shall pay to the City of Chicago as compensation for the privilege #1113453 herein granted the sum of fifty ($50.00) per annum in advance.

A 25% penalty will be added for payments received after due date.

The permit holder agrees to hold the City of Chicago harmless for any damage, relocation or replacement costs associated with damage, relocation or removal of private property caused by the City performing work in the public way.


Authority herein given and granted for a period of five (5) years from and after Date of Passage.

Alderman _____

Brendan Reilly 42nd Ward




Job# 724237
100 W Chestnut
Isometric

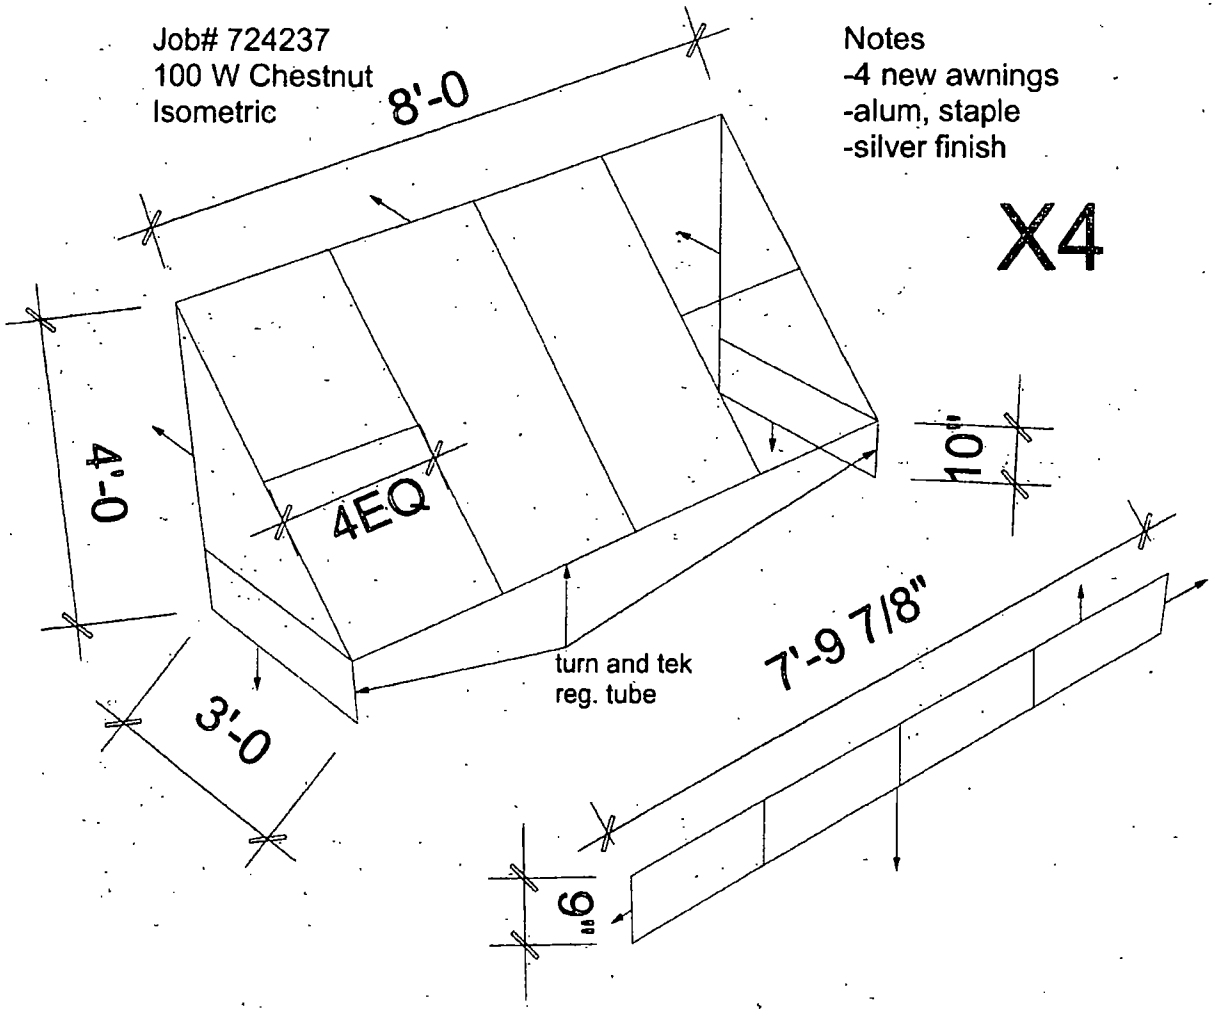

Notes
-4 new awnings
-alum, staple
-silver finish

X4

Side View

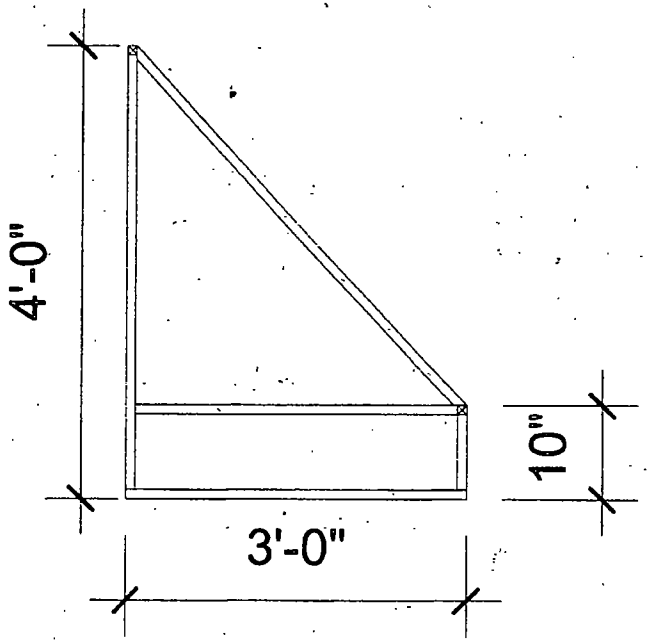

City of Chicago

O2014-6434

Office of the City Clerk

Document Tracking Sheet

Meeting Date:	7/30/2014
Sponsor(s):	Reilly (42)
Type:	Ordinance
Title:	Awning(s) for Dave & Buster's
Committee(s) Assignment:	Committee on Transportation and Public Way

ORDINANCE
DAVE & BUSTER'S
Acct. No. 16137 - 2
Permit No. 1114021

Be It Ordained by the City Council of the City of Chicago:

SECTION 1. Permission and authority are hereby given and granted to DAVE & BUSTER'S, upon the terms and subject to the conditions of this ordinance to maintain and use, as now constructed, five (5) Awning(s) projecting over the public right-of-way adjacent to its premises known as 1030 N. Clark St..

Said Awning(s) at N. Clark measure(s):
One (1) at seventeen (17) feet in length, and fourteen point five (14.5) feet in width for a total of two hundred forty-six point five (246.5) square feet.
Four (4) at twenty-six (26) feet in length, and three (3) feet in width for a total of three hundred twelve (312) square feet.

The location of said privilege shall be as shown on prints kept on file with the Department of Business Affairs and Consumer Protection and the Office of the City Clerk.

Said privilege shall be constructed in accordance with plans and specifications approved by the Zoning Department - Signs.

This grant of privilege in the public way shall be subject to the provisions of Section 10-28-015 and all other required provisions of the Municipal Code of Chicago.

The grantee shall pay to the City of Chicago as compensation for the privilege #1114021 herein granted the sum of one hundred seventy-five ($175.00) per annum in advance.


A 25% penalty will be added for payments received after due date.

The permit holder agrees to hold the City of Chicago harmless for any damage, relocation or replacement costs associated with damage, relocation or removal of private property caused by the City performing work in the public way.


Authority herein given and granted for a period of five (5) years from and after 11/19/2013.

Alderman _____

Brendan Reilly 42nd Ward

 


1030 N. CLARK ST.
1 OF 5 CANOPIES

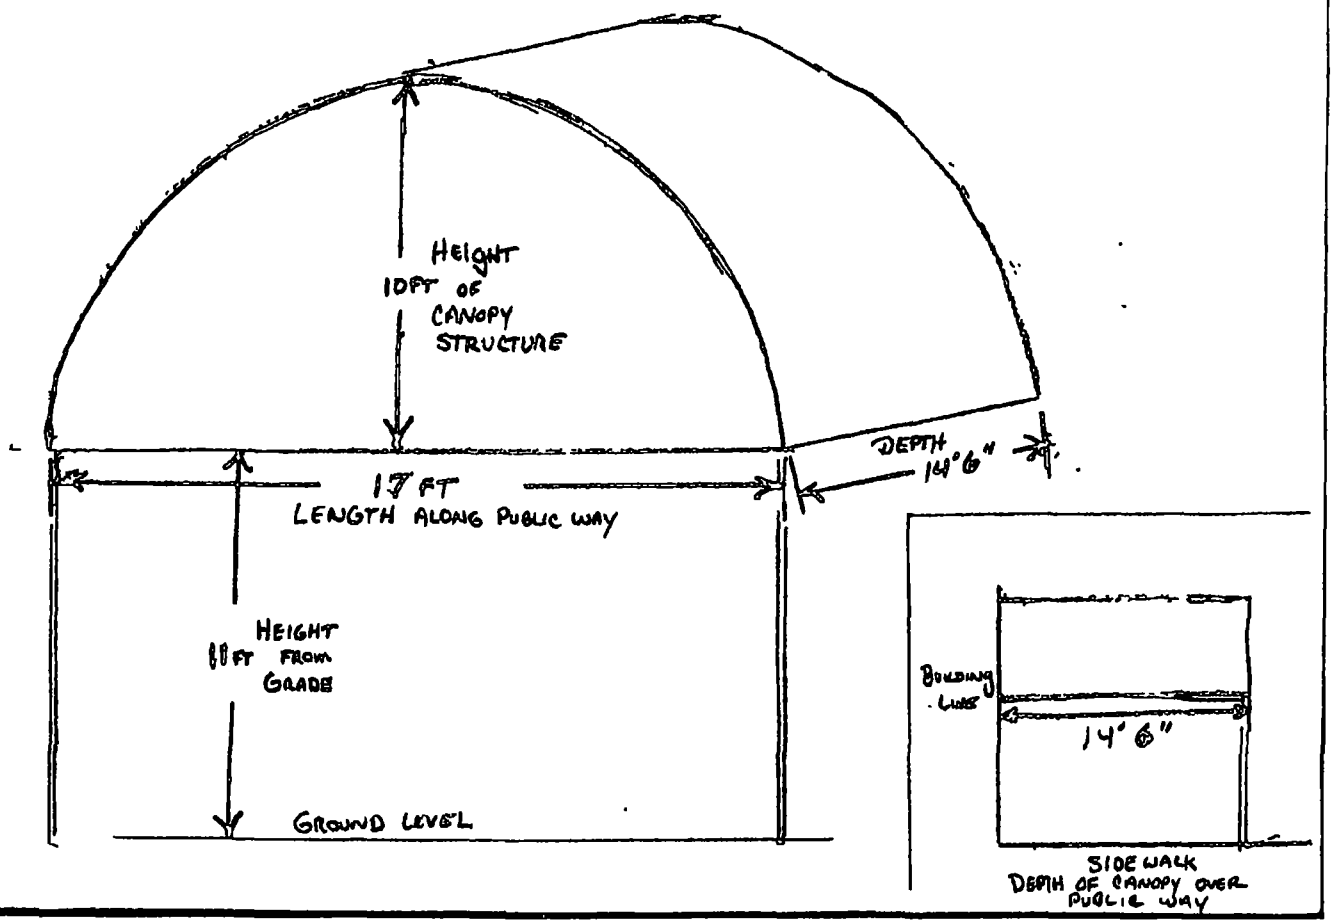

(Page 3 of 7)

1030 N. CLARK ST.


2 OF 5 CANOPIES

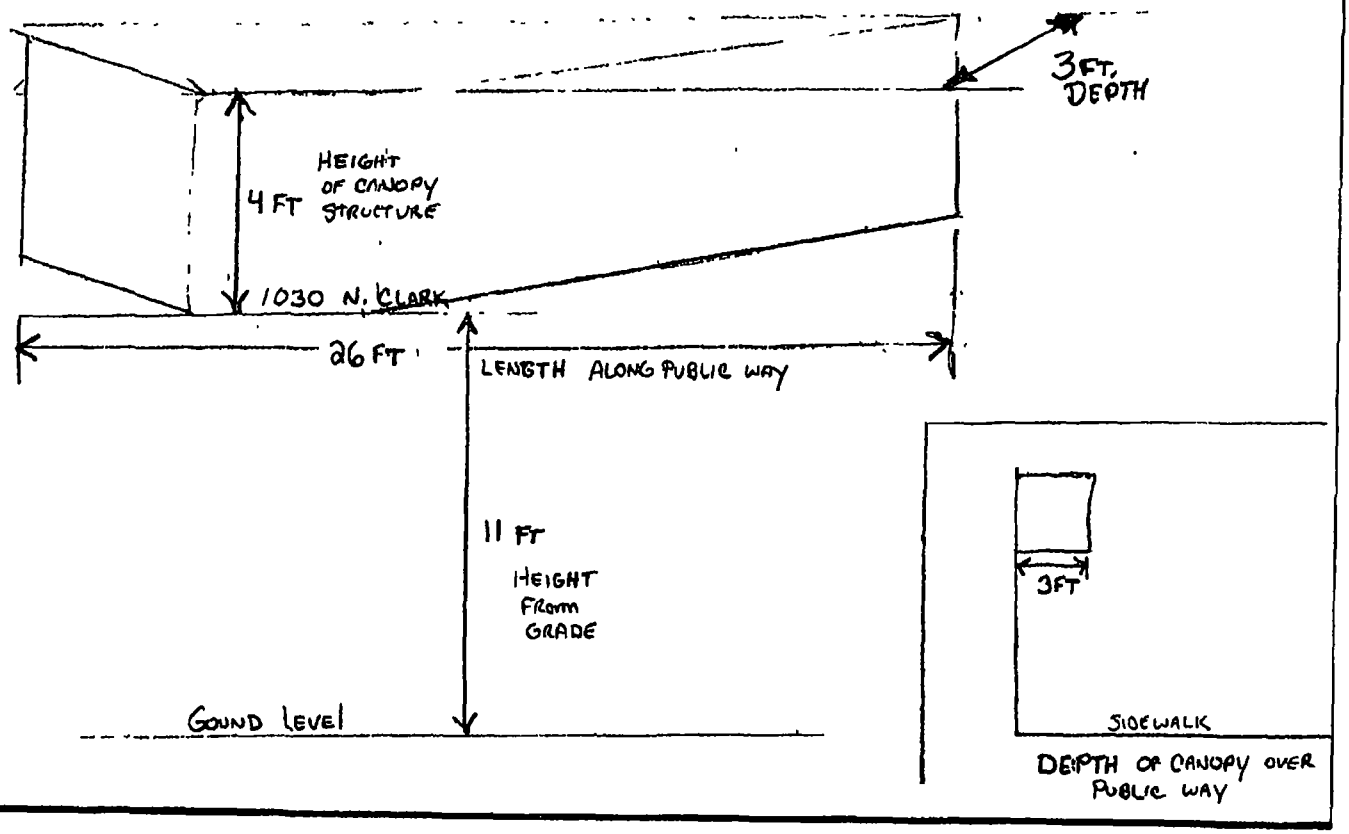

(Page 4 of 7)


1030 N. CLARK ST.

3 OF 5 CANOPIES

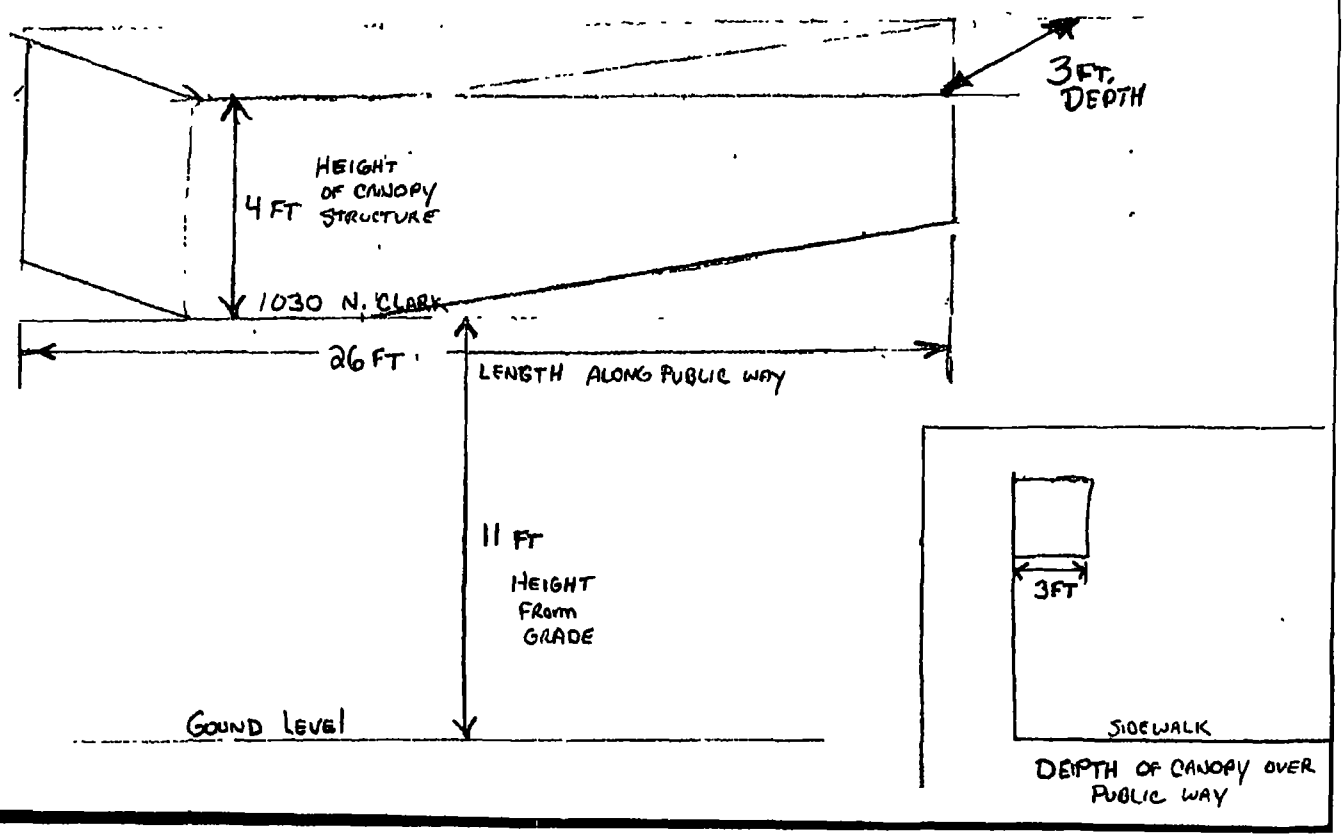


1030 N. CLARK ST.

4 OF 5 CANOPIES

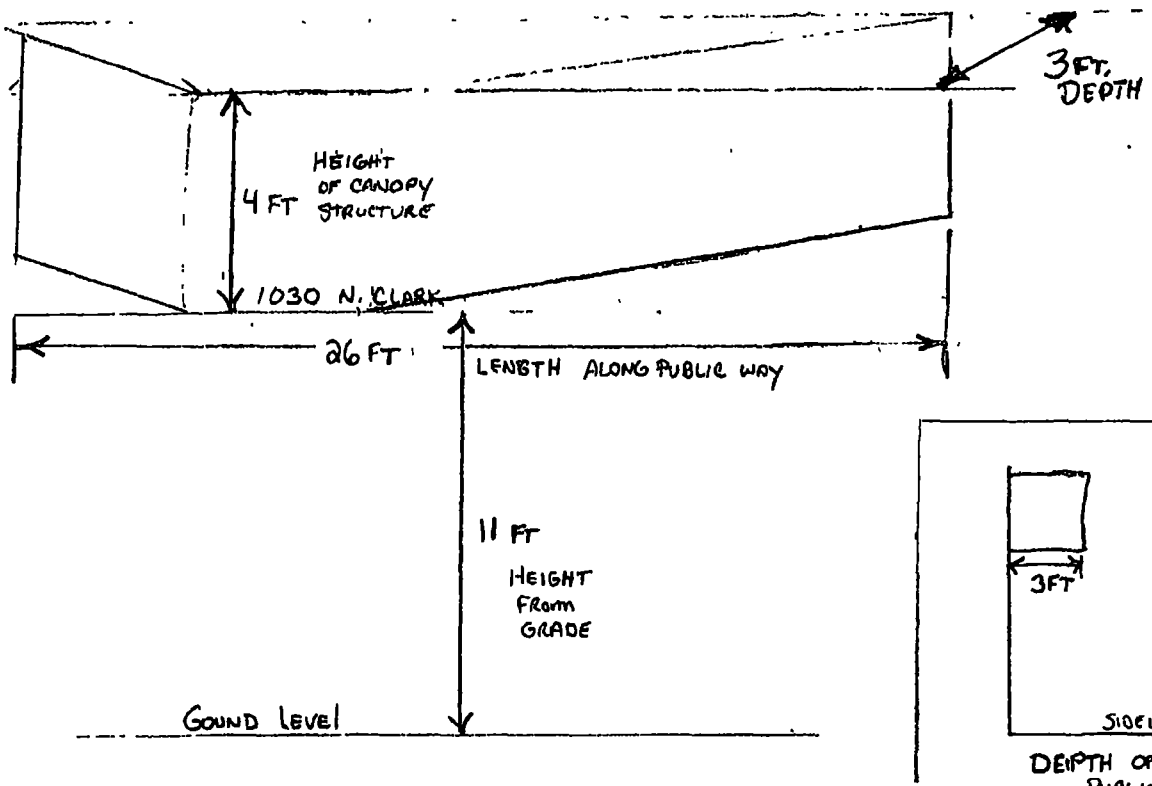

1030 N. CLARK ST.

5 OF 5 CANOPIES

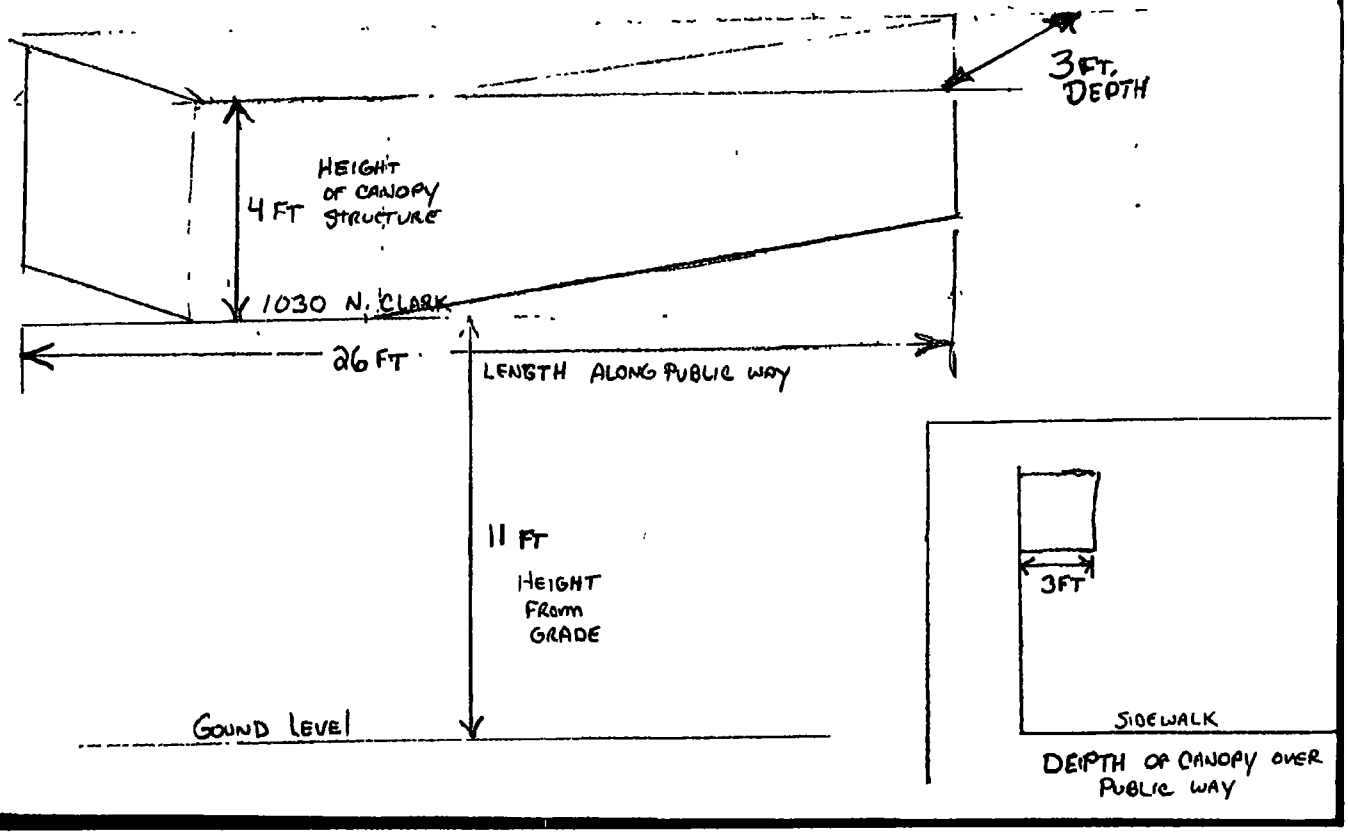

City of Chicago

O2014-6436

Office of the City Clerk

Document Tracking Sheet

Meeting Date:	7/30/2014
Sponsor(s):	Reilly (42)
Type:	Ordinance
Title:	Awning(s) for Downtown Dogs
Committee(s) Assignment:	Committee on Transportation and Public Way

ORDINANCE
DOWNTOWN DOGS
Acct. No. 8622 - 2
Permit No. 1113801

Be It Ordained by the City Council of the City of Chicago:

SECTION 1. Permission and authority are hereby given and granted to DOWNTOWN DOGS, upon the terms and subject to the conditions of this ordinance to maintain and use, as now constructed, one (1) Awning(s) projecting over the public right-of-way adjacent to its premises known as 804 N. Rush St..

Said Awning(s) at N.RUSH measure(s):
One (1) at fifteen point five (15.5) feet in length, and two (2) feet in width for a total of thirty-one (31) square feet.

The location of said privilege shall be as shown on prints kept on file with the Department of Business Affairs and Consumer Protection and the Office of the City Clerk.

Said privilege shall be constructed in accordance with plans and specifications approved by the Zoning Department - Signs.

This grant of privilege in the public way shall be subject to the provisions of Section 10-28-015 and all other required provisions of the Municipal Code of Chicago.

The grantee shall pay to the City of Chicago as compensation for the privilege #1113801 herein granted the sum of fifty ($50.00) per annum in advance.


A 25% penalty will be added for payments received after due date.

The permit holder agrees to hold the City of Chicago harmless for any damage, relocation or replacement costs associated with damage, relocation or removal of private property caused by the City performing work in the public way.

Authority herein given and granted for a period of five (5) years from and after 06/28/2014.

Alderman _____

Brendan Reilly 42nd Ward

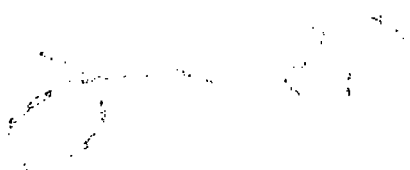

discoverLosAngeles.com
RED STAR
NOW NOW
POTATO PA

City of Chicago

O2014-6438

Office of the City Clerk

Document Tracking Sheet

Meeting Date:	7/30/2014
Sponsor(s):	Reilly (42)
Type:	Ordinance
Title:	Awning(s) for Harry Caray's Restaurant
Committee(s) Assignment:	Committee on Transportation and Public Way

ORDINANCE
HARRY CARAY'S RESTAURANT
Acct. No. 16491 - 4
Permit No. 1114081

Be It Ordained by the City Council of the City of Chicago:

SECTION 1. Permission and authority are hereby given and granted to HARRY CARAY'S RESTAURANT, upon the terms and subject to the conditions of this ordinance to maintain and use, as now constructed, five (5) Awning(s) projecting over the public right-of-way adjacent to its premises known as 33 W. Kinzie St..

Said Awning(s) at W. KINIZE measure(s):
One (1) at fourteen (14) feet in length, and seven (7) feet in width for a total of ninety-eight (98) square feet.

Said Awning(s) at W. KINZIE measure(s):
Four (4) at three (3) feet in length, and five (5) feet in width for a total of sixty (60) square feet.

The location of said privilege shall be as shown on prints kept on file with the Department of Business Affairs and Consumer Protection and the Office of the City Clerk.

Said privilege shall be constructed in accordance with plans and specifications approved by the Zoning Department - Signs.

This grant of privilege in the public way shall be subject to the provisions of Section 10-28-015 and all other required provisions of the Municipal Code of Chicago.

The grantee shall pay to the City of Chicago as compensation for the privilege #1114081 herein granted the sum of one hundred seventy-five ($175.00) per annum in advance.


A 25% penalty will be added for payments received after due date.

The permit holder agrees to hold the City of Chicago harmless for any damage, relocation or replacement costs associated with damage, relocation or removal of private property caused by the City performing work in the public way.


Authority herein given and granted for a period of five (5) years from and after 07/26/2014.

Alderman _____

Brendan Reilly 42nd Ward

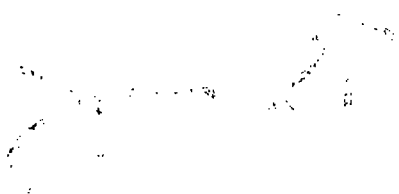

SK-1
PARTIAL ELEVATION - CANOPY STUDY
5/13/87

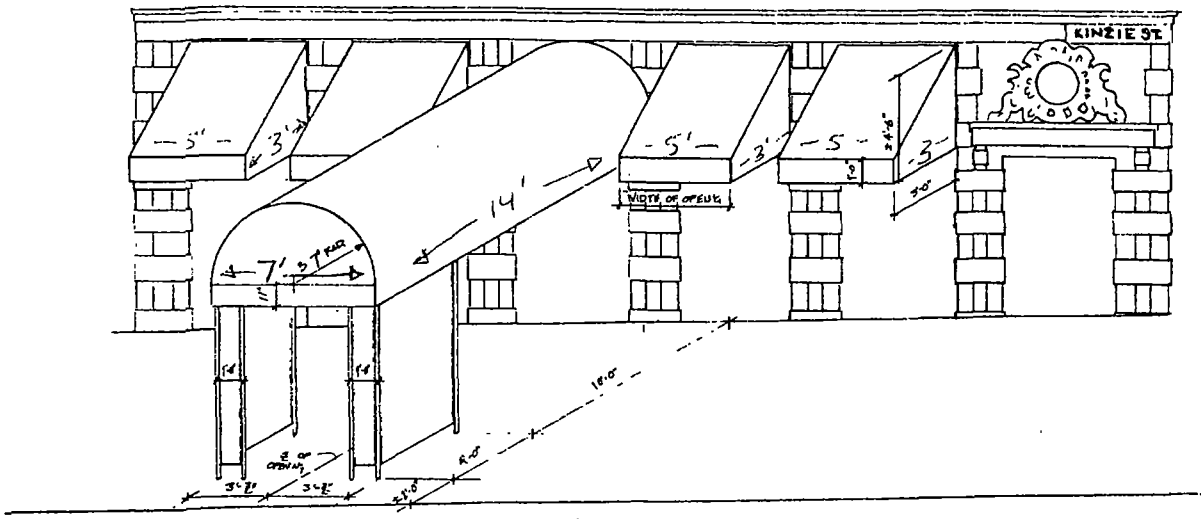

← Kinzie →

33. W. Kinzie

Dearborn

PROJECT #4786
33 WEST KINZIE RENOVATION
DEARBORN-KINZIE PARTNERS

218 NORTH JEFFERSON STREET
CHICAGO ILLINOIS 60606

ROBERT F. RODIE & ASSOCIATES, INC.
ARCHITECTURE • PLANNING • DESIGN

312 822-0330
57 West Grand Avenue · Chicago, Illinois 60610

City of Chicago

O2014-6440

Office of the City Clerk

Document Tracking Sheet

Meeting Date:	7/30/2014
Sponsor(s):	Reilly (42)
Type:	Ordinance
Title:	Awning(s) for Macerich Management
Committee(s) Assignment:	Committee on Transportation and Public Way

ORDINANCE
MACERICH MANAGEMENT
Acct. No. 88194 - 1
Permit No. 1114030

Be It Ordained by the City Council of the City of Chicago:

SECTION 1. Permission and authority are hereby given and granted to MACERICH MANAGEMENT, upon the terms and subject to the conditions of this ordinance to maintain and use, as now constructed, six (6) Awning(s) projecting over the public right-of-way adjacent to its premises known as 55 E. Grand Ave..

Said Awning(s) at N. Wabash measure(s):
Four (4) at twenty-two (22) feet in length, and two (2) feet in width for a total of one hundred seventy-six (176) square feet.

Said Awning(s) at N. Rush measure(s):
One (1) at thirty-two point five (32.5) feet in length, and two (2) feet in width for a total of sixty-five (65) square feet.

Said Awning(s) at E. Illinois measure(s):
One (1) at twenty-nine point seven five (29.75) feet in length, and two (2) feet in width for a total of fifty-nine point five (59.5) square feet.

The location of said privilege shall be as shown on prints kept on file with the Department of Business Affairs and Consumer Protection and the Office of the City Clerk.

Said privilege shall be constructed in accordance with plans and specifications approved by the Zoning Department - Signs.

This grant of privilege in the public way shall be subject to the provisions of Section 10-28-015 and all other required provisions of the Municipal Code of Chicago.

The grantee shall pay to the City of Chicago as compensation for the privilege #1114030 herein granted the sum of one hundred seventy-five ($175.00) per annum in advance.


A 25% penalty will be added for payments received after due date.

The permit holder agrees to hold the City of Chicago harmless for any damage, relocation or replacement costs associated with damage, relocation or removal of private property caused by the City performing work in the public way.

Authority herein given and granted for a period of five (5) years from and after 04/21/2014.

Alderman _____

Brendan Reilly 42nd Ward

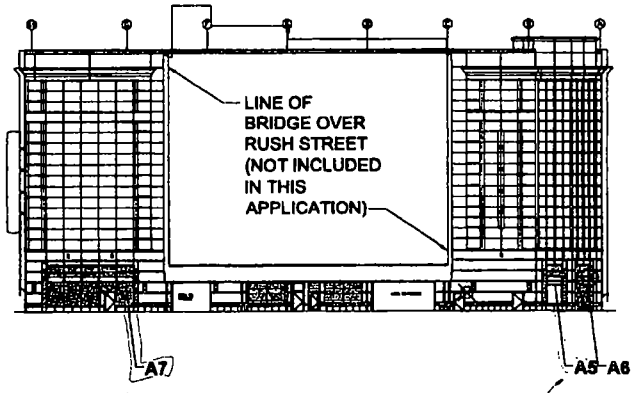

requires permit renewal

Removed due to new tenant

↳ does not extend over public way

0 5 10 20

RIGHT OF WAY USE - PERMIT RENEWAL

January 8, 2009

BLOCK 124

OBJECTS BEYOND PROPERTY LINE - RUSH STREET ELEVATION

15C

MACERICH CHICAGO, IL

PEAPC 32610.02

Perkins Eastman Bellusci Consulting
A STRATEGIC ALLIANCE

City of Chicago

O2014-6443

Office of the City Clerk

Document Tracking Sheet

Meeting Date:	7/30/2014
Sponsor(s):	Reilly (42)
Type:	Ordinance
Title:	Awning(s) for Northwestern University
Committee(s) Assignment:	Committee on Transportation and Public Way

ORDINANCE
NORTHWESTERN UNIVERSITY
Acct. No. 69296 - 4
Permit No. 1114050

Be It Ordained by the City Council of the City of Chicago:

SECTION 1. Permission and authority are hereby given and granted to NORTHWESTERN UNIVERSITY, upon the terms and subject to the conditions of this ordinance to maintain and use, as now constructed, three (3) Awning(s) projecting over the public right-of-way adjacent to its premises known as 275 E. Chestnut St..

Said Awning(s) at E. Chestnut Street measure(s):
Three (3) at fifteen (15) feet in length, and three (3) feet in width for a total of one hundred thirty-five (135) square feet.

The location of said privilege shall be as shown on prints kept on file with the Department of Business Affairs and Consumer Protection and the Office of the City Clerk.

Said privilege shall be constructed in accordance with plans and specifications approved by the Zoning Department - Signs.

This grant of privilege in the public way shall be subject to the provisions of Section 10-28-015 and all other required provisions of the Municipal Code of Chicago.

The grantee shall pay to the City of Chicago as compensation for the privilege #1114050 herein granted the sum of one hundred fifty ($150.00) per annum in advance.


A 25% penalty will be added for payments received after due date.

The permit holder agrees to hold the City of Chicago harmless for any damage, relocation or replacement costs associated with damage, relocation or removal of private property caused by the City performing work in the public way.

Authority herein given and granted for a period of five (5) years from and after 05/22/2014.

Alderman _____

Brendan Reilly 42nd Ward

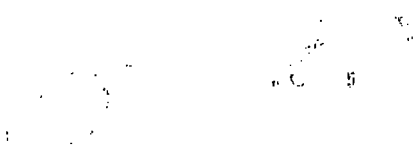


Do Not Enter
Do Not Enter
Entrance

City of Chicago

O2014-6444

Office of the City Clerk

Document Tracking Sheet

Meeting Date:	7/30/2014
Sponsor(s):	Reilly (42)
Type:	Ordinance
Title:	Awning(s) for Potbelly Sandwich Works LLC
Committee(s) Assignment:	Committee on Transportation and Public Way

ORDINANCE
POTBELLY SANDWICH WORKS LLC
Acct. No. 65004 - 1
Permit No. 1113877

Be It Ordained by the City Council of the City of Chicago:

SECTION 1. Permission and authority are hereby given and granted to POTBELLY SANDWICH WORKS LLC, upon the terms and subject to the conditions of this ordinance to maintain and use, as now constructed, eight (8) Awning(s) projecting over the public right-of-way adjacent to its premises known as 194 N. State St..

Said Awning(s) at N. State measure(s):
Two (2) at eleven point eight (11.8) feet in length, and four (4) feet in width for a total of ninety-four point four (94.4) square feet.

Said Awning(s) at W. Lake measure(s):
Six (6) at eleven point five (11.5) feet in length, and four (4) feet in width for a total of two hundred seventy-six (276) square feet.

The location of said privilege shall be as shown on prints kept on file with the Department of Business Affairs and Consumer Protection and the Office of the City Clerk.

Said privilege shall be constructed in accordance with plans and specifications approved by the Zoning Department - Signs.

This grant of privilege in the public way shall be subject to the provisions of Section 10-28-015 and all other required provisions of the Municipal Code of Chicago.

The grantee shall pay to the City of Chicago as compensation for the privilege #1113877 herein granted the sum of one hundred seventy-five ($175.00) per annum in advance.


A 25% penalty will be added for payments received after due date.

The permit holder agrees to hold the City of Chicago harmless for any damage, relocation or replacement costs associated with damage, relocation or removal of private property caused by the City performing work in the public way.

Authority herein given and granted for a period of five (5) years from and after 05/24/2014.

Alderman _____

Brendan Reilly 42nd Ward

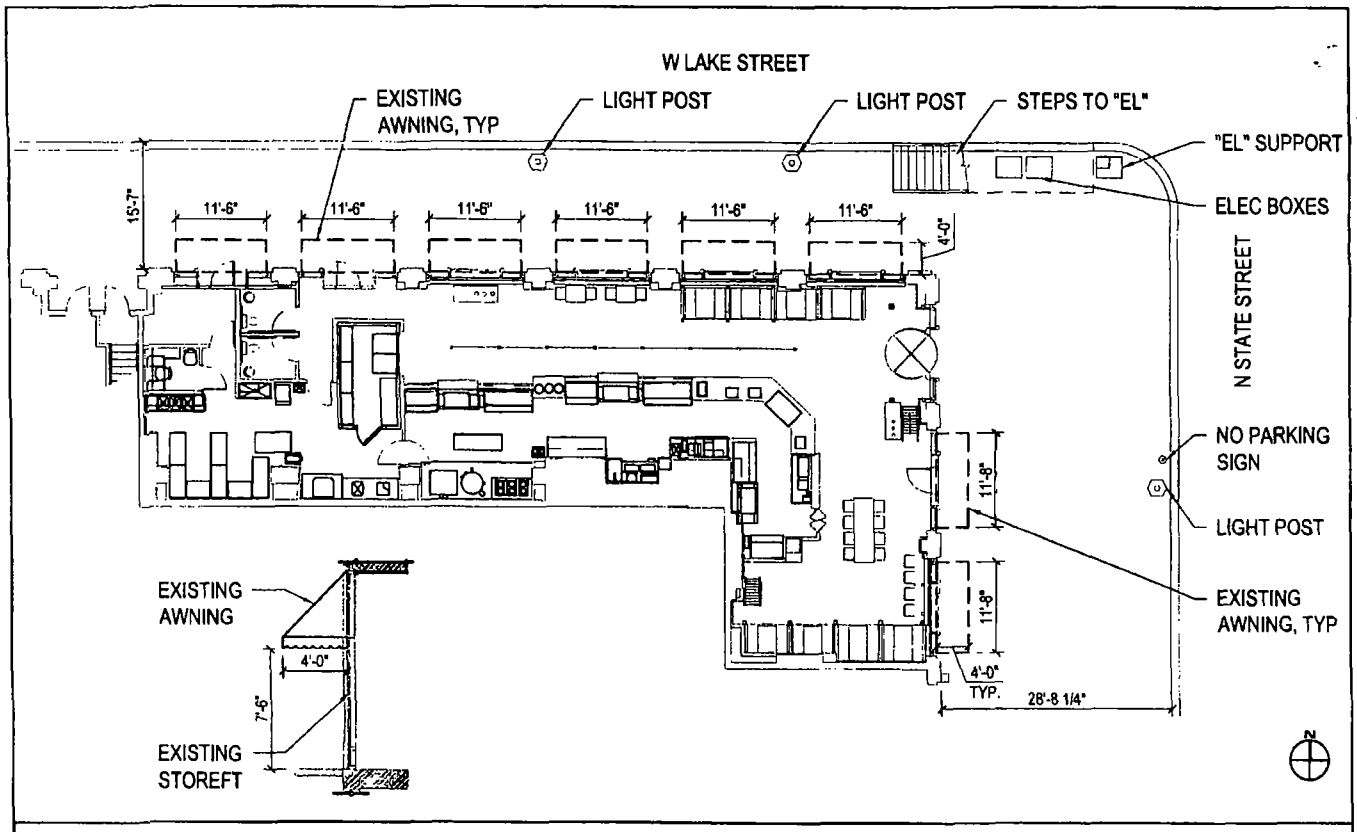

Potbelly Sandwich Works

194 N State St.
Chicago, IL

DATE: 04/15/09

AWNING SKETCH
Right of Way Permit

SCALE: 1/16" = 1'-0"

City of Chicago

O2014-6450

Office of the City Clerk

Document Tracking Sheet

Meeting Date:	7/30/2014
Sponsor(s):	Reilly (42)
Type:	Ordinance
Title:	Awning(s) for River Roast
Committee(s) Assignment:	Committee on Transportation and Public Way

ORDINANCE
RIVER ROAST
Acct. No. 297339 - 1
Permit No. 1113749

Be It Ordained by the City Council of the City of Chicago:

SECTION 1. Permission and authority are hereby given and granted to RIVER ROAST, upon the terms and subject to the conditions of this ordinance to maintain and use, as now constructed, one (1) Awning(s) projecting over the public right-of-way adjacent to its premises known as 315 N. La Salle St..

Said Awning(s) at N LASALLE ST measure(s):
One (1) at eight (8) feet in length, and two (2) feet in width for a total of sixteen (16) square feet.

The location of said privilege shall be as shown on prints kept on file with the Department of Business Affairs and Consumer Protection and the Office of the City Clerk.

Said privilege shall be constructed in accordance with plans and specifications approved by the Zoning Department - Signs.

This grant of privilege in the public way shall be subject to the provisions of Section 10-28-015 and all other required provisions of the Municipal Code of Chicago.

The grantee shall pay to the City of Chicago as compensation for the privilege #1113749 herein granted the sum of twenty-five ($25.00) per annum in advance.

A 25% penalty will be added for payments received after due date.


The permit holder agrees to hold the City of Chicago harmless for any damage, relocation or replacement costs associated with damage, relocation or removal of private property caused by the City performing work in the public way.

Authority herein given and granted for a period of five (5) years from and after 10/08/2013.


Alderman _____

Brendan Reilly 42nd Ward


CANOPY

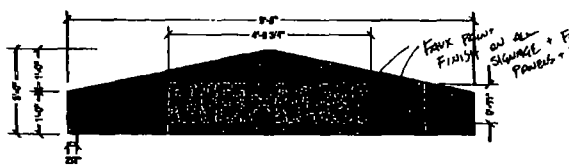


METAL CANOPY w/ EDGE-LIT LOGO & FABRIC AWNING • FRONT VIEW
SCALE: 1½"=1'
- FAUX PAINT FIN. & AWNING FABRIC COLOR TBD

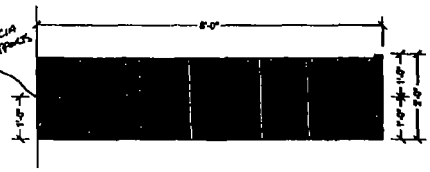


METAL CANOPY w/ EDGE-LIT LOGO & FABRIC AWNING • SIDE VIEW
SCALE: 1½"=1'
- FAUX PAINT FIN. & AWNING FABRIC COLOR TBD

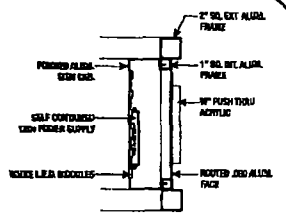

ILLUM. FACE SECTION DET.
SCALE: 1½" = 1'

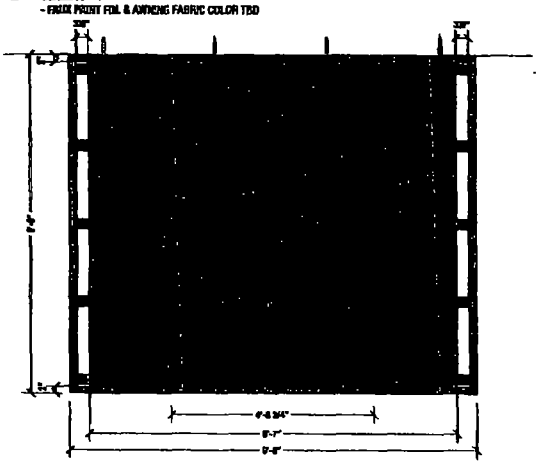

METAL CANOPY w/ EDGE-LIT LOGO & FABRIC AWNING • PLAN VIEW
SCALE: ½"=1'
- FAUX PAINT FIN. & AWNING FABRIC COLOR TBD

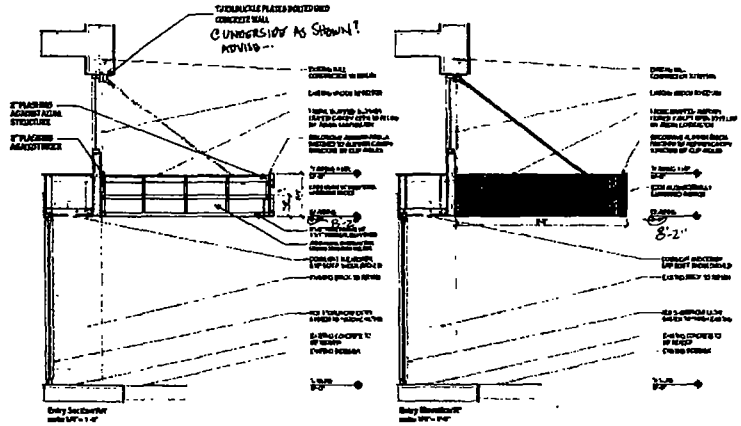

DOYLE
GENERAL SIGN CONTRACTORS

DATE	REVISION
4.8.14	Revised FCA.ai
4.7.14	Revised FCA.ai

CUSTOMER APPROVAL DATE

This design is the original and unpublished work of DOYLE SIGNS, INC. and may not be reproduced, copied or exhibited in any fashion without the expressed written consent from an authorized officer of the Company. The right to this design may be purchased.

CLIENT	RIVER ROAST				
ADDRESS	318 N. LASALLE ST.				
CITY	CHICAGO	STATE IL	DESIGNER	PJB	SALESPERSON JD
DWG. NO.	13397	SCALE: NOTED	DATE: 05.03.2014	SHEET NO.	1

City of Chicago

O2014-6451

Office of the City Clerk

Document Tracking Sheet

Meeting Date:	7/30/2014
Sponsor(s):	Reilly (42)
Type:	Ordinance
Title:	Awning(s) for Sidebar
Committee(s) Assignment:	Committee on Transportation and Public Way

ORDINANCE
Sidebar
Acct. No. 294206 - 1
Permit No. 1114172

Be It Ordained by the City Council of the City of Chicago:

SECTION 1. Permission and authority are hereby given and granted to Sidebar, upon the terms and subject to the conditions of this ordinance to maintain and use, as now constructed, two (2) Awning(s) projecting over the public right-of-way adjacent to its premises known as 221 N. La Salle St..

Said Awning(s) at N. LaSalle measure(s):
Two (2) at twenty-nine point eight (29.8) feet in length, and three point four (3.4) feet in width for a total of two hundred two point six four (202.64) square feet.

The location of said privilege shall be as shown on prints kept on file with the Department of Business Affairs and Consumer Protection and the Office of the City Clerk.

Said privilege shall be constructed in accordance with plans and specifications approved by the Zoning Department - Signs.

This grant of privilege in the public way shall be subject to the provisions of Section 10-28-015 and all other required provisions of the Municipal Code of Chicago.

The grantee shall pay to the City of Chicago as compensation for the privilege #1114172 herein granted the sum of one hundred nine dollars and sixty cents ($109.60) per annum in advance.


A 25% penalty will be added for payments received after due date.

The permit holder agrees to hold the City of Chicago harmless for any damage, relocation or replacement costs associated with damage, relocation or removal of private property caused by the City performing work in the public way.

Authority herein given and granted for a period of five (5) years from and after 03/29/2014.

Alderman _____


Brendan Reilly 42nd Ward

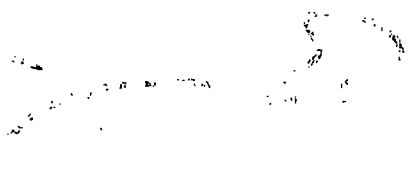


Sidebar Grille

221 North LaSalle-Awnings

FRONT VIEW:

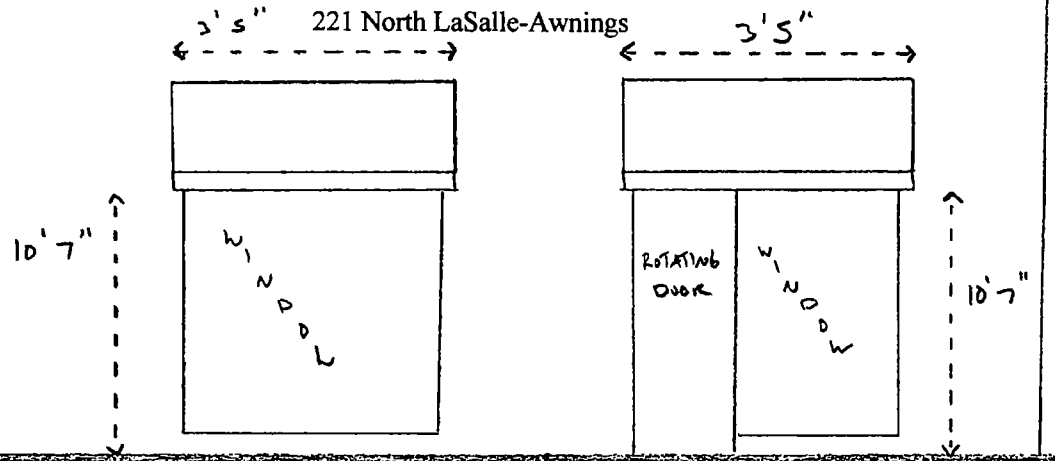

SIDE VIEW:

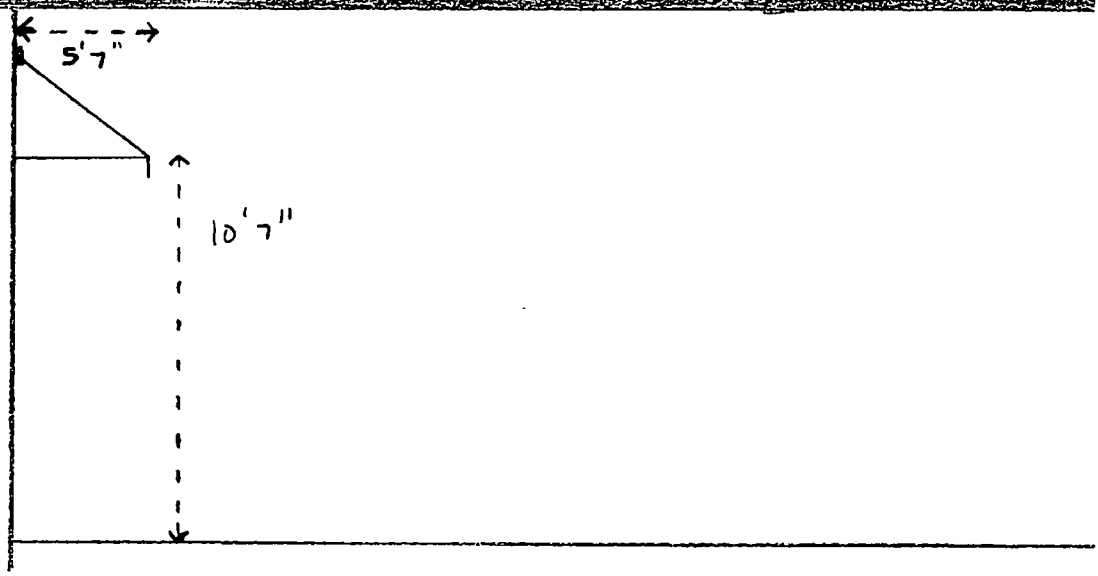

City of Chicago

O2014-6458

Office of the City Clerk

Document Tracking Sheet

Meeting Date:	7/30/2014
Sponsor(s):	Reilly (42)
Type:	Ordinance
Title:	Awning(s) for Starbucks Coffee No. 216
Committee(s) Assignment:	Committee on Transportation and Public Way

ORDINANCE
STARBUCKS COFFEE #216
Acct. No. 63414 - 12
Permit No. 1114137

Be It Ordained by the City Council of the City of Chicago:

SECTION 1. Permission and authority are hereby given and granted to STARBUCKS COFFEE #216, upon the terms and subject to the conditions of this ordinance to maintain and use, as now constructed, four (4) Awning(s) projecting over the public right-of-way adjacent to its premises known as 401 E. Ontario St..

Said Awning(s) at E. Ontario measure(s):
Three (3) at eighteen (18) feet in length, and four (4) feet in width for a total of two hundred sixteen (216) square feet.

Said Awning(s) at N. McClurg Court measure(s):
One (1) at twenty-three (23) feet in length, and four (4) feet in width for a total of ninety-two (92) square feet.

The location of said privilege shall be as shown on prints kept on file with the Department of Business Affairs and Consumer Protection and the Office of the City Clerk.

Said privilege shall be constructed in accordance with plans and specifications approved by the Zoning Department - Signs.

This grant of privilege in the public way shall be subject to the provisions of Section 10-28-015 and all other required provisions of the Municipal Code of Chicago.

The grantee shall pay to the City of Chicago as compensation for the privilege #1114137 herein granted the sum of one hundred seventy-five ($175.00) per annum in advance.


A 25% penalty will be added for payments received after due date.

The permit holder agrees to hold the City of Chicago harmless for any damage, relocation or replacement costs associated with damage, relocation or removal of private property caused by the City performing work in the public way.


Authority herein given and granted for a period of five (5) years from and after 06/28/2014.

Alderman _____


Brendan Reilly 42nd Ward

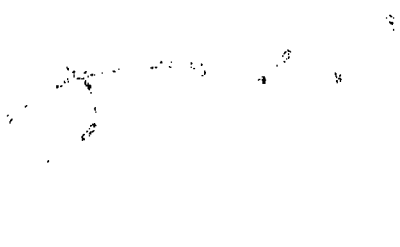

401 E. Ontario (3 canopies of same size)

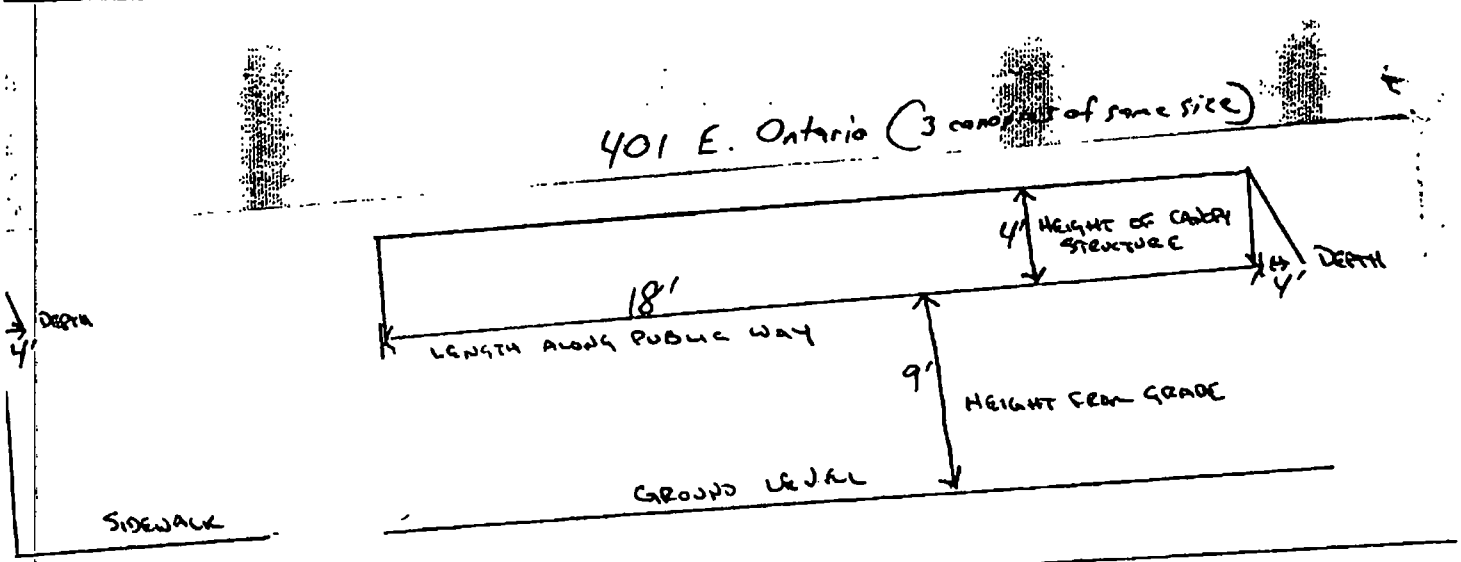

621 N. McClung

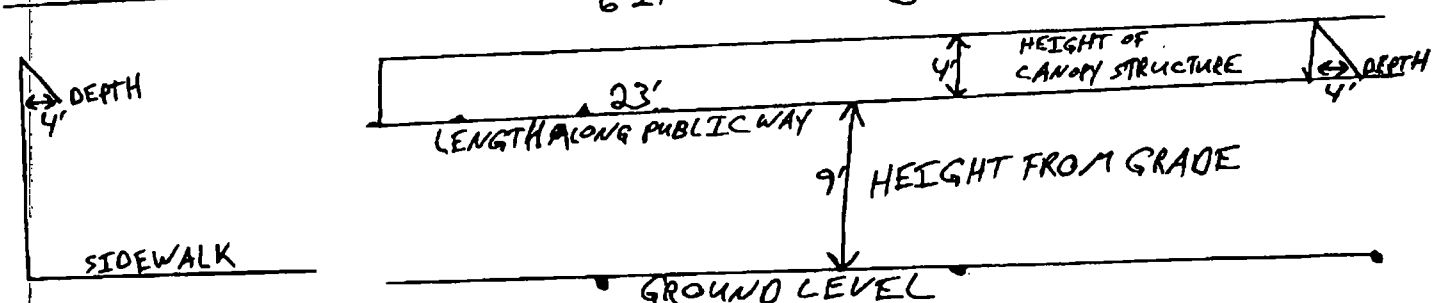

City of Chicago

O2014-6461

Office of the City Clerk

Document Tracking Sheet

Meeting Date:	7/30/2014
Sponsor(s):	Reilly (42)
Type:	Ordinance
Title:	Awning(s) for Starbucks Coffee No. 223
Committee(s) Assignment:	Committee on Transportation and Public Way

ORDINANCE
STARBUCKS COFFEE #223
Acct. No. 63414 - 14
Permit No. 1114135

Be It Ordained by the City Council of the City of Chicago:

SECTION 1. Permission and authority are hereby given and granted to STARBUCKS COFFEE #223, upon the terms and subject to the conditions of this ordinance to maintain and use, as now constructed, five (5) Awning(s) projecting over the public right-of-way adjacent to its premises known as 600 N. State St..

Said Awning(s) at N. State Street measure(s):
Three (3) at nine (9) feet in length, and three (3) feet in width for a total of eighty-one (81) square feet.

Said Awning(s) at Ohio measure(s):
Two (2) at twelve point six (12.6) feet in length, and three (3) feet in width for a total of seventy-five point six (75.6) square feet.

The location of said privilege shall be as shown on prints kept on file with the Department of Business Affairs and Consumer Protection and the Office of the City Clerk.

Said privilege shall be constructed in accordance with plans and specifications approved by the Zoning Department - Signs.

This grant of privilege in the public way shall be subject to the provisions of Section 10-28-015 and all other required provisions of the Municipal Code of Chicago.

The grantee shall pay to the City of Chicago as compensation for the privilege #1114135 herein granted the sum of one hundred seventy-five ($175.00) per annum in advance.


A 25% penalty will be added for payments received after due date.

The permit holder agrees to hold the City of Chicago harmless for any damage, relocation or replacement costs associated with damage, relocation or removal of private property caused by the City performing work in the public way.

Authority herein given and granted for a period of five (5) years from and after 06/28/2014.

Alderman _____

Brendan Reilly 42nd Ward

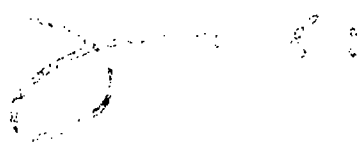


APPLICATION TO USE THE PUBLIC RIGHT OF WAY

EXAMPLE OF CANOPY/AWNING DRAWING

CANOPY DRAWINGS

PROPERTY LOCATION: W. OHIO (2 CANOPIES)

ORGANIZATION'S NAME: STARBUCKS

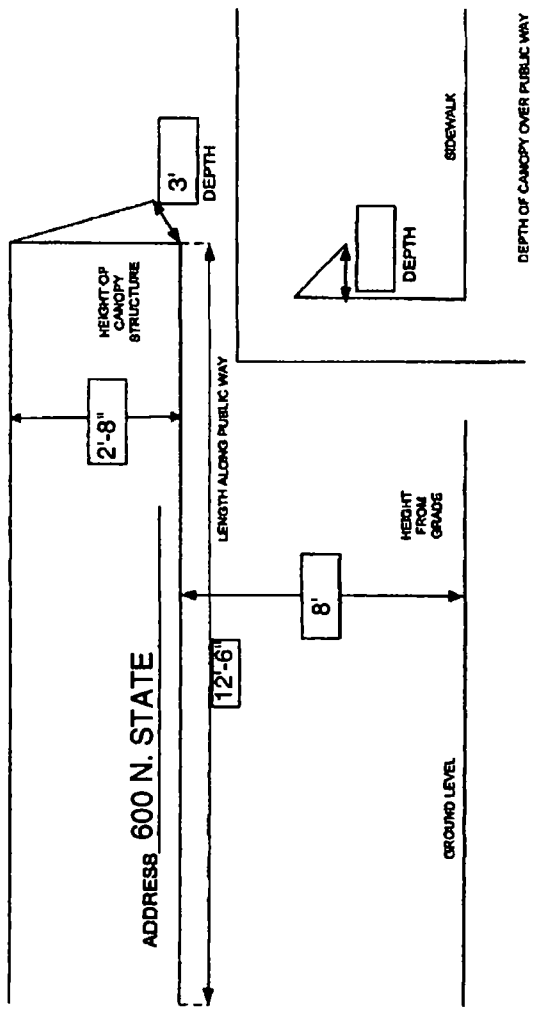

City of Chicago

O2014-6463

Office of the City Clerk

Document Tracking Sheet

Meeting Date:	7/30/2014
Sponsor(s):	Reilly (42)
Type:	Ordinance
Title:	Awning(s) for Starbucks Coffee No. 2215
Committee(s) Assignment:	Committee on Transportation and Public Way

ORDINANCE
STARBUCKS COFFEE #2215
Acct. No. 63414 - 21
Permit No. 1114148

Be It Ordained by the City Council of the City of Chicago:

SECTION 1. Permission and authority are hereby given and granted to STARBUCKS COFFEE #2215, upon the terms and subject to the conditions of this ordinance to maintain and use, as now constructed, six (6) Awning(s) projecting over the public right-of-way adjacent to its premises known as 828 N. State St..

Said Awning(s) at N. State Street measure(s):
Three (3) at six (6) feet in length, and three (3) feet in width for a total of fifty-four (54) square feet.

Said Awning(s) at Pearson Street measure(s):
Three (3) at three (3) feet in length, and three (3) feet in width for a total of twenty-seven (27) square feet.

The location of said privilege shall be as shown on prints kept on file with the Department of Business Affairs and Consumer Protection and the Office of the City Clerk.

Said privilege shall be constructed in accordance with plans and specifications approved by the Zoning Department - Signs.

This grant of privilege in the public way shall be subject to the provisions of Section 10-28-015 and all other required provisions of the Municipal Code of Chicago.

The grantee shall pay to the City of Chicago as compensation for the privilege #1114148 herein granted the sum of one hundred seventy-five ($175.00) per annum in advance.

A 25% penalty will be added for payments received after due date.

The permit holder agrees to hold the City of Chicago harmless for any damage, relocation or replacement costs associated with damage, relocation or removal of private property caused by the City performing work in the public way.


Authority herein given and granted for a period of five (5) years from and after 06/28/2014.

Alderman _____

Brendan Reilly 42nd Ward

APPLICATION TO USE THE PUBLIC RIGHT OF WAY

EXAMPLE OF CANOPY/AWNING DRAWING

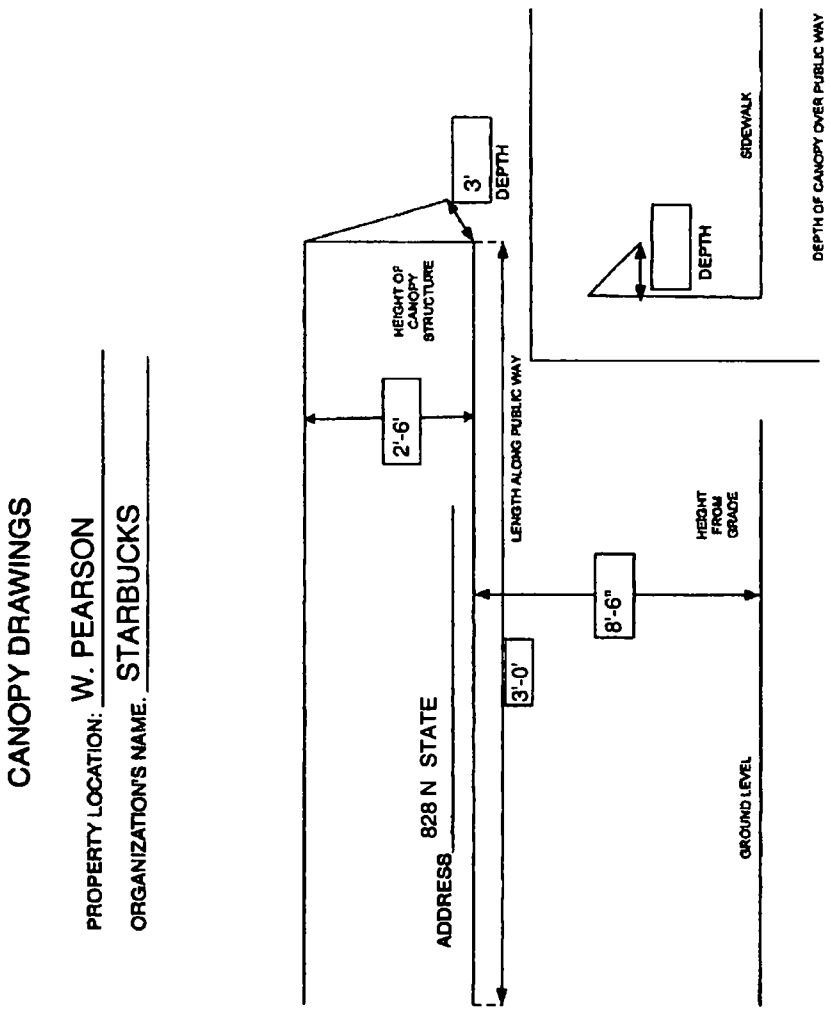

City of Chicago

O2014-6465

Office of the City Clerk

Document Tracking Sheet

Meeting Date:	7/30/2014
Sponsor(s):	Reilly (42)
Type:	Ordinance
Title:	Awning(s) for Starbucks Coffee No. 2224
Committee(s) Assignment:	Committee on Transportation and Public Way

ORDINANCE
STARBUCKS COFFEE #2224
Acct. No. 63414 - 35
Permit No. 1114150

Be It Ordained by the City Council of the City of Chicago:

SECTION 1. Permission and authority are hereby given and granted to STARBUCKS COFFEE #2224, upon the terms and subject to the conditions of this ordinance to maintain and use, as now constructed, four (4) Awning(s) projecting over the public right-of-way adjacent to its premises known as 430 N. Clark St..

Said Awning(s) at N. Clark Street measure(s):
Three (3) at six point eight (6.8) feet in length, and three (3) feet in width for a total of sixty-one point two (61.2) square feet.

Said Awning(s) at W. Hubbard measure(s):
One (1) at seven (7) feet in length, and three (3) feet in width for a total of twenty-one (21) square feet.

The location of said privilege shall be as shown on prints kept on file with the Department of Business Affairs and Consumer Protection and the Office of the City Clerk.

Said privilege shall be constructed in accordance with plans and specifications approved by the Zoning Department - Signs.

This grant of privilege in the public way shall be subject to the provisions of Section 10-28-015 and all other required provisions of the Municipal Code of Chicago.

The grantee shall pay to the City of Chicago as compensation for the privilege #1114150 herein granted the sum of one hundred seventy-five ($175.00) per annum in advance.

A 25% penalty will be added for payments received after due date.

The permit holder agrees to hold the City of Chicago harmless for any damage, relocation or replacement costs associated with damage, relocation or removal of private property caused by the City performing work in the public way.

Authority herein given and granted for a period of five (5) years from and after 06/28/2014.

Alderman _____

Brendan Reilly 42nd Ward




APPLICATION TO USE THE PUBLIC RIGHT OF WAY

EXAMPLE OF CANOPY/AWNING DRAWING

CANOPY DRAWINGS

PROPERTY LOCATION N. CLARK

ORGANIZATION'S NAME: STARBUCKS

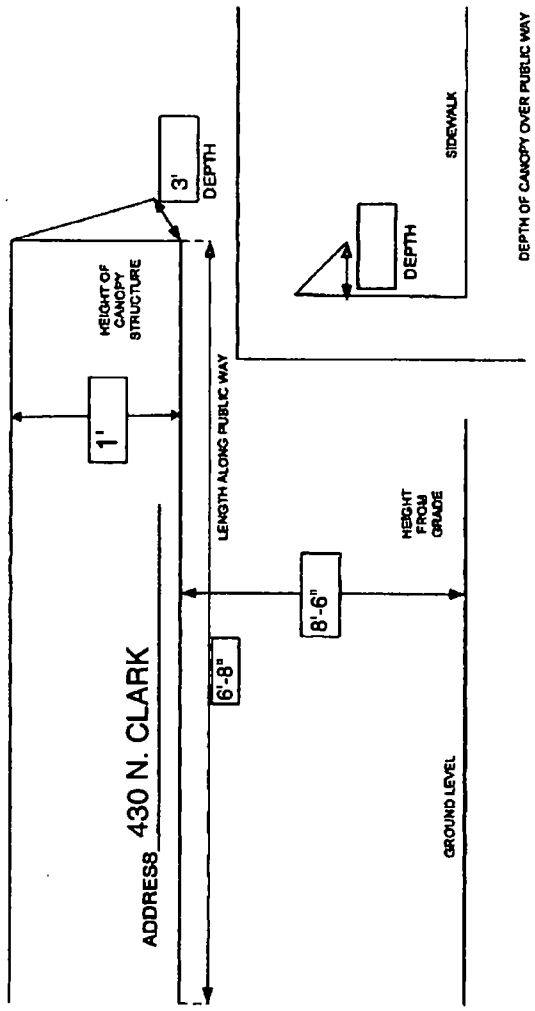

City of Chicago

O2014-6468

Office of the City Clerk

Document Tracking Sheet

Meeting Date:	7/30/2014
Sponsor(s):	Reilly (42)
Type:	Ordinance
Title:	Awning(s) for Starbucks Coffee No. 2334
Committee(s) Assignment:	Committee on Transportation and Public Way

ORDINANCE
STARBUCKS COFFEE #2334
Acct. No. 63414 - 46
Permit No. 1114151

Be It Ordained by the City Council of the City of Chicago:

SECTION 1. Permission and authority are hereby given and granted to STARBUCKS COFFEE #2334, upon the terms and subject to the conditions of this ordinance to maintain and use, as now constructed, two (2) Awning(s) projecting over the public right-of-way adjacent to its premises known as 106-108 W. Germania Pl..

Said Awning(s) at W. GERMANIA measure(s):
One (1) at fifteen (15) feet in length, and three (3) feet in width for a total of forty-five (45) square feet.

Said Awning(s) at N. CLARK measure(s):
One (1) at fifteen (15) feet in length, and three (3) feet in width for a total of forty-five (45) square feet.

The location of said privilege shall be as shown on prints kept on file with the Department of Business Affairs and Consumer Protection and the Office of the City Clerk.

Said privilege shall be constructed in accordance with plans and specifications approved by the Zoning Department - Signs.

This grant of privilege in the public way shall be subject to the provisions of Section 10-28-015 and all other required provisions of the Municipal Code of Chicago.

The grantee shall pay to the City of Chicago as compensation for the privilege #1114151 herein granted the sum of one hundred ($100.00) per annum in advance.


A 25% penalty will be added for payments received after due date.

The permit holder agrees to hold the City of Chicago harmless for any damage, relocation or replacement costs associated with damage, relocation or removal of private property caused by the City performing work in the public way.

Authority herein given and granted for a period of five (5) years from and after 05/13/2014.


Alderman _____

Brendan Reilly 42nd Ward

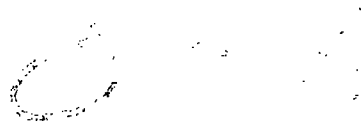

APPLICATION TO USE THE PUBLIC RIGHT OF WAY

EXAMPLE OF CANOPY/AWNING DRAWING

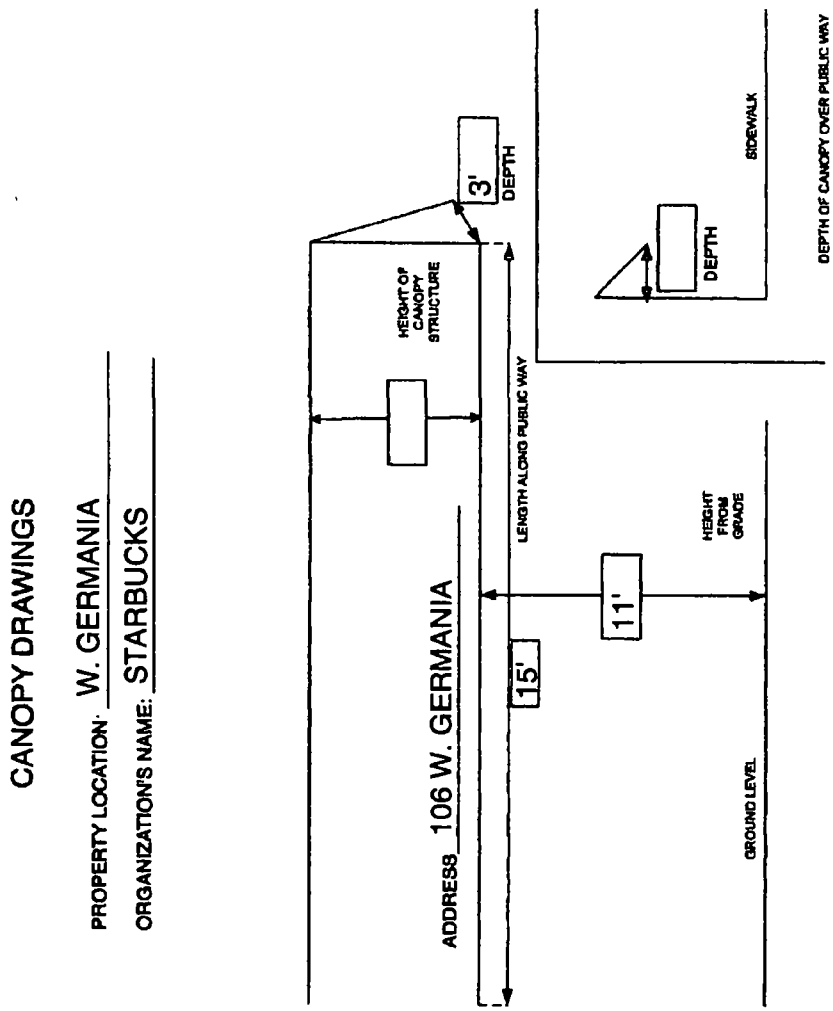

City of Chicago

O2014-6485

Office of the City Clerk

Document Tracking Sheet

Meeting Date:	7/30/2014
Sponsor(s):	Reilly (42)
Type:	Ordinance
Title:	Awning(s) for Starbucks Coffee No. 217
Committee(s) Assignment:	Committee on Transportation and Public Way

ORDINANCE
STARBUCKS COFFEE #217
Acct. No. 63414 - 5
Permit No. 1114136

Be It Ordained by the City Council of the City of Chicago:

SECTION 1. Permission and authority are hereby given and granted to STARBUCKS COFFEE #217, upon the terms and subject to the conditions of this ordinance to maintain and use, as now constructed, two (2) Awning(s) projecting over the public right-of-way adjacent to its premises known as 2200 N. Halsted St..

Said Awning(s) at N. Halsted Street measure(s):
One (1) at fourteen (14) feet in length, and one point six (1.6) foot in width for a total of twenty-two point four (22.4) square feet.

Said Awning(s) at W. Webster measure(s):
One (1) at fourteen (14) feet in length, and one point six (1.6) foot in width for a total of twenty-two point four (22.4) square feet.

The location of said privilege shall be as shown on prints kept on file with the Department of Business Affairs and Consumer Protection and the Office of the City Clerk.

Said privilege shall be constructed in accordance with plans and specifications approved by the Zoning Department - Signs.

This grant of privilege in the public way shall be subject to the provisions of Section 10-28-015 and all other required provisions of the Municipal Code of Chicago.

The grantee shall pay to the City of Chicago as compensation for the privilege #1114136 herein granted the sum of one hundred ($100.00) per annum in advance.

A 25% penalty will be added for payments received after due date.

The permit holder agrees to hold the City of Chicago harmless for any damage, relocation or replacement costs associated with damage, relocation or removal of private property caused by the City performing work in the public way.


Authority herein given and granted for a period of five (5) years from and after 06/28/2014.

Alderman _____

Michele Smith 43rd Ward

APPLICATION TO USE THE PUBLIC RIGHT OF WAY

EXAMPLE OF CANOPY/AWNING DRAWING

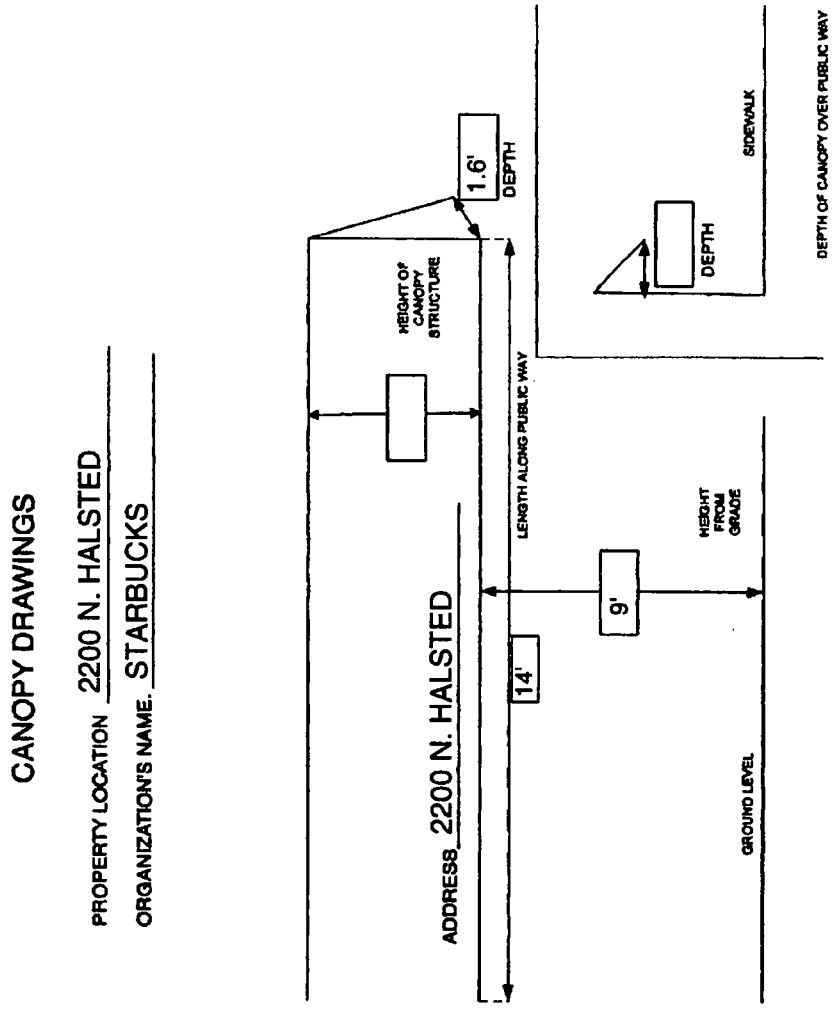

City of Chicago

O2014-6470

Office of the City Clerk

Document Tracking Sheet

Meeting Date:	7/30/2014
Sponsor(s):	Smith (43)
Type:	Ordinance
Title:	Awning(s) for Bistro Margot
Committee(s) Assignment:	Committee on Transportation and Public Way

ORDINANCE
BISTRO MARGOT
Acct. No. 22772 - 1
Permit No. 1113816

Be It Ordained by the City Council of the City of Chicago:

SECTION 1. Permission and authority are hereby given and granted to BISTRO MARGOT, upon the terms and subject to the conditions of this ordinance to maintain and use, as now constructed, two (2) Awning(s) projecting over the public right-of-way adjacent to its premises known as 1437-39 N. Wells St..

Said Awning(s) at N.WELLS measure(s):
One (1) at twenty-one point eight (21.8) feet in length, and three point one (3.1) feet in width for a total of sixty-seven point five eight (67.58) square feet.

Said Awning(s) at N.WELLS measure(s):
One (1) at twenty-two (22) feet in length, and three point three (3.3) feet in width for a total of seventy-two point six (72.6) square feet.

The location of said privilege shall be as shown on prints kept on file with the Department of Business Affairs and Consumer Protection and the Office of the City Clerk.

Said privilege shall be constructed in accordance with plans and specifications approved by the Zoning Department - Signs.

This grant of privilege in the public way shall be subject to the provisions of Section 10-28-015 and all other required provisions of the Municipal Code of Chicago.

The grantee shall pay to the City of Chicago as compensation for the privilege #1113816 herein granted the sum of one hundred ($100.00) per annum in advance.

A 25% penalty will be added for payments received after due date.

The permit holder agrees to hold the City of Chicago harmless for any damage, relocation or replacement costs associated with damage, relocation or removal of private property caused by the City performing work in the public way.

Authority herein given and granted for a period of five (5) years from and after 06/28/2014.


Alderman _____

Michele Smith 43rd Ward

Wells St.

S ← 407 ft to wells and schiller

→ N 98 ft to wells and burton pl.

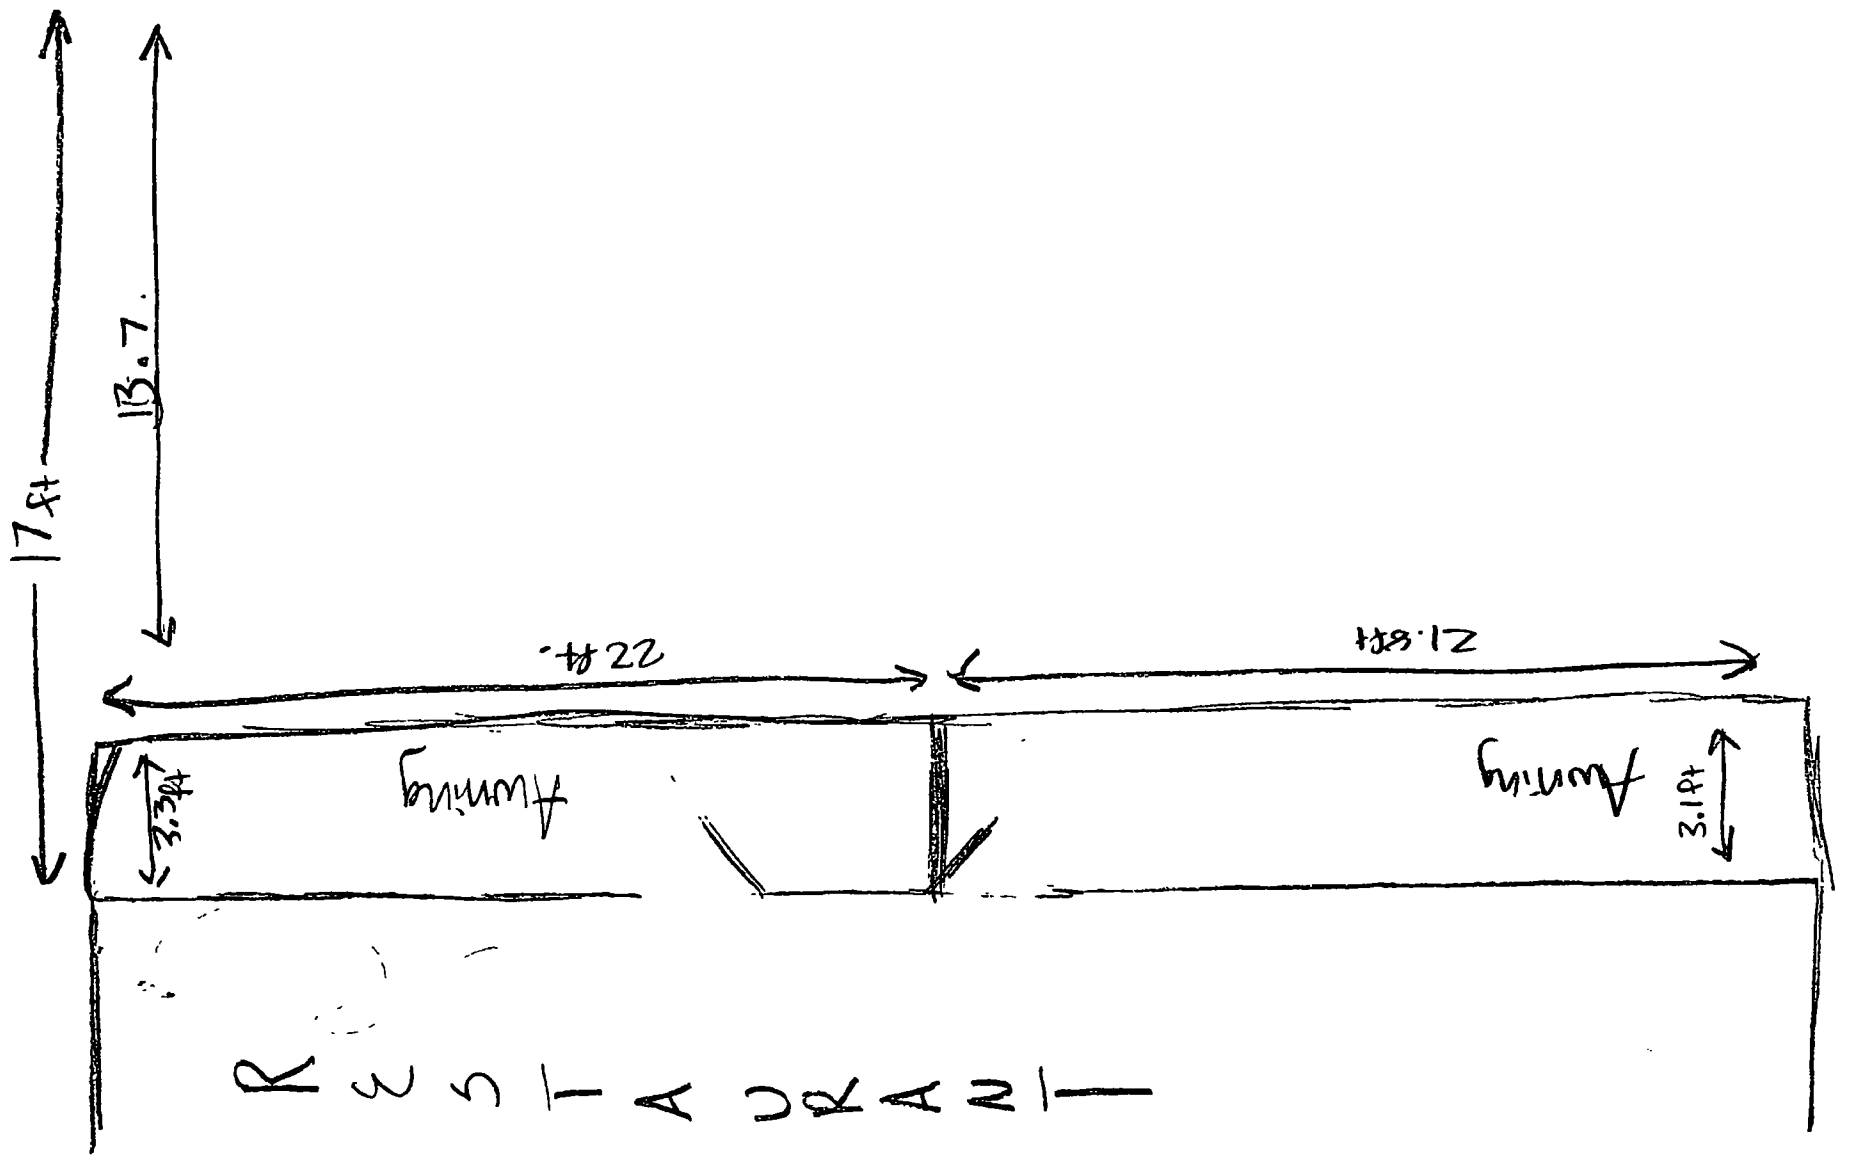

City of Chicago

O2014-6473

Office of the City Clerk

Document Tracking Sheet

Meeting Date:	7/30/2014
Sponsor(s):	Smith (43)
Type:	Ordinance
Title:	Awning(s) for Fiesta Mexicana Restaurant
Committee(s) Assignment:	Committee on Transportation and Public Way

ORDINANCE
FIESTA MEXICANA RESTAURANT
Acct. No. 4641 - 1
Permit No. 1114248

Be It Ordained by the City Council of the City of Chicago:

SECTION 1. Permission and authority are hereby given and granted to FIESTA MEXICANA RESTAURANT, upon the terms and subject to the conditions of this ordinance to maintain and use, as now constructed, one (1) Awning(s) projecting over the public right-of-way adjacent to its premises known as 2423 N. Lincoln Ave..

Said Awning(s) at N. Lincoln Avenue measure(s):
One (1) at forty-one (41) feet in length, and two point five (2.5) feet in width for a total of one hundred two point five (102.5) square feet.

The location of said privilege shall be as shown on prints kept on file with the Department of Business Affairs and Consumer Protection and the Office of the City Clerk.

Said privilege shall be constructed in accordance with plans and specifications approved by the Zoning Department - Signs.


This grant of privilege in the public way shall be subject to the provisions of Section 10-28-015 and all other required provisions of the Municipal Code of Chicago.

The grantee shall pay to the City of Chicago as compensation for the privilege #1114248 herein granted the sum of sixty-six ($66.00) per annum in advance.

A 25% penalty will be added for payments received after due date.

The permit holder agrees to hold the City of Chicago harmless for any damage, relocation or replacement costs associated with damage, relocation or removal of private property caused by the City performing work in the public way.

Authority herein given and granted for a period of five (5) years from and after 07/27/2013.

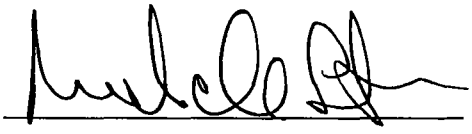Alderman 

Michele Smith 43rd Ward


FIESTA
MEXICANA
Mexican Cuisine


FIESTA
MEXICANA
Restaurant

City of Chicago

O2014-6477

Office of the City Clerk

Document Tracking Sheet

Meeting Date:	7/30/2014
Sponsor(s):	Smith (43)
Type:	Ordinance
Title:	Awning(s) for Frances' Rest & Deli, Inc.
Committee(s) Assignment:	Committee on Transportation and Public Way

ORDINANCE
FRANCES' REST & DELI INC
Acct. No. 7293 - 1
Permit No. 1113973

Be It Ordained by the City Council of the City of Chicago:

SECTION 1. Permission and authority are hereby given and granted to FRANCES' REST & DELI INC, upon the terms and subject to the conditions of this ordinance to maintain and use, as now constructed, one (1) Awning(s) projecting over the public right-of-way adjacent to its premises known as 2552 N. Clark St..

Said Awning(s) at N. Clark Street measure(s):
One (1) at forty-three (43) feet in length, and three (3) feet in width for a total of one hundred twenty-nine (129) square feet.

The location of said privilege shall be as shown on prints kept on file with the Department of Business Affairs and Consumer Protection and the Office of the City Clerk.

Said privilege shall be constructed in accordance with plans and specifications approved by the Zoning Department - Signs.

This grant of privilege in the public way shall be subject to the provisions of Section 10-28-015 and all other required provisions of the Municipal Code of Chicago.

The grantee shall pay to the City of Chicago as compensation for the privilege #1113973 herein granted the sum of sixty-eight ($68.00) per annum in advance.

A 25% penalty will be added for payments received after due date.


The permit holder agrees to hold the City of Chicago harmless for any damage, relocation or replacement costs associated with damage, relocation or removal of private property caused by the City performing work in the public way.

Authority herein given and granted for a period of five (5) years from and after 05/24/2014.

Alderman _____

Michele Smith 43rd Ward

FRANCES' REST. & DELI INC
2552 N. CLARK
CHICAGO, IL 60614

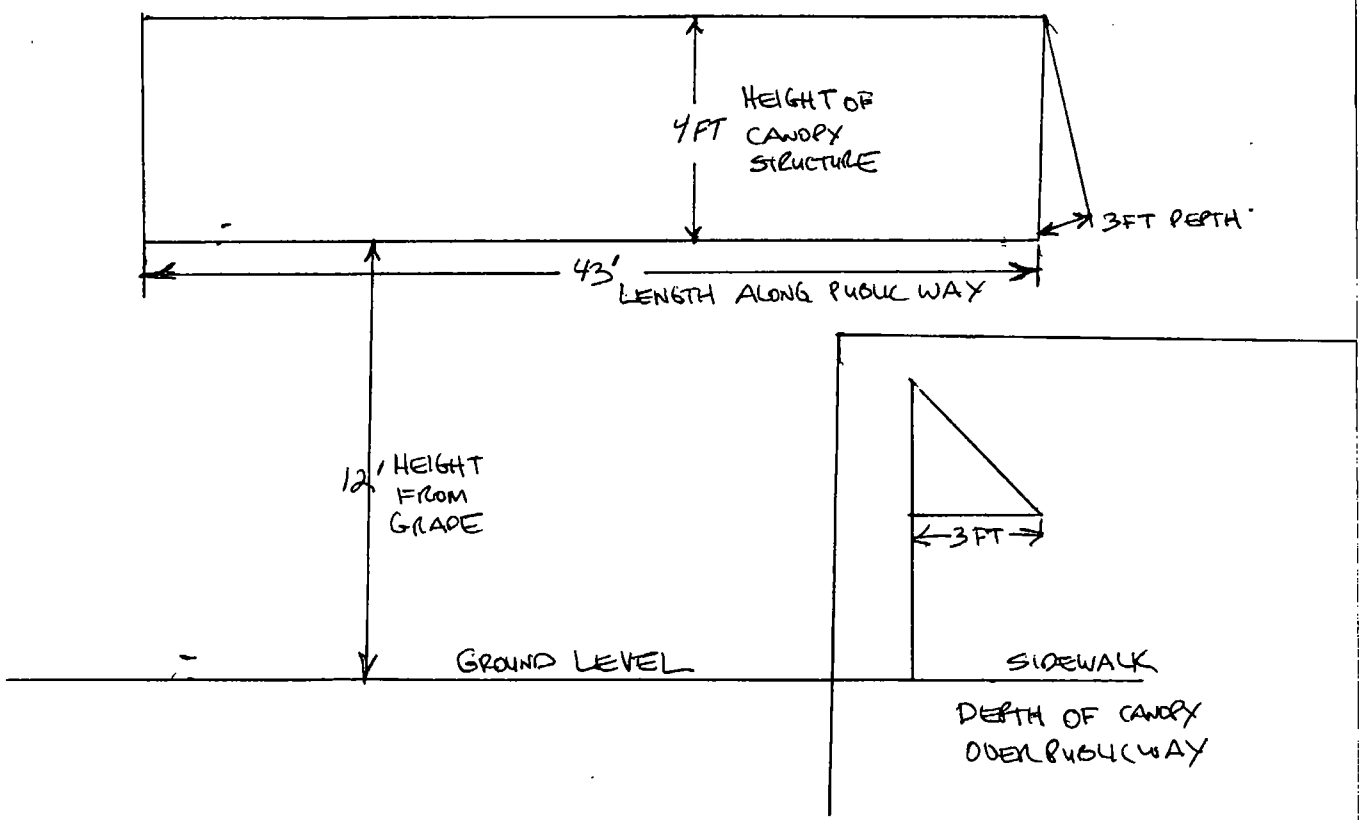

City of Chicago

O2014-6482

Office of the City Clerk

Document Tracking Sheet

Meeting Date:	7/30/2014
Sponsor(s):	Smith (43)
Type:	Ordinance
Title:	Awning(s) for Prost
Committee(s) Assignment:	Committee on Transportation and Public Way

ORDINANCE
PROST
Acct. No. 339348 - 1
Permit No. 1113284

Be It Ordained by the City Council of the City of Chicago:

SECTION 1. Permission and authority are hereby given and granted to PROST, upon the terms and subject to the conditions of this ordinance to maintain and use, as now constructed, one (1) Awning(s) projecting over the public right-of-way adjacent to its premises known as 2566-68 N. Lincoln Ave..

Said Awning(s) at N Lincoln Ave measure(s):
One (1) at six point seven five (6.75) feet in length, and two (2) feet in width for a total of thirteen point five (13.5) square feet.

The location of said privilege shall be as shown on prints kept on file with the Department of Business Affairs and Consumer Protection and the Office of the City Clerk.

Said privilege shall be constructed in accordance with plans and specifications approved by the Zoning Department - Signs.

This grant of privilege in the public way shall be subject to the provisions of Section 10-28-015 and all other required provisions of the Municipal Code of Chicago.

The grantee shall pay to the City of Chicago as compensation for the privilege #1113284 herein granted the sum of fifty ($50.00) per annum in advance.

A 25% penalty will be added for payments received after due date.


The permit holder agrees to hold the City of Chicago harmless for any damage, relocation or replacement costs associated with damage, relocation or removal of private property caused by the City performing work in the public way.

Authority herein given and granted for a period of five (5) years from and after Date of Passage.

Alderman _____

Michele Smith 43rd Ward

Prost 773880-4900
2566 N Lincoln Ave
Chi, IL 60614

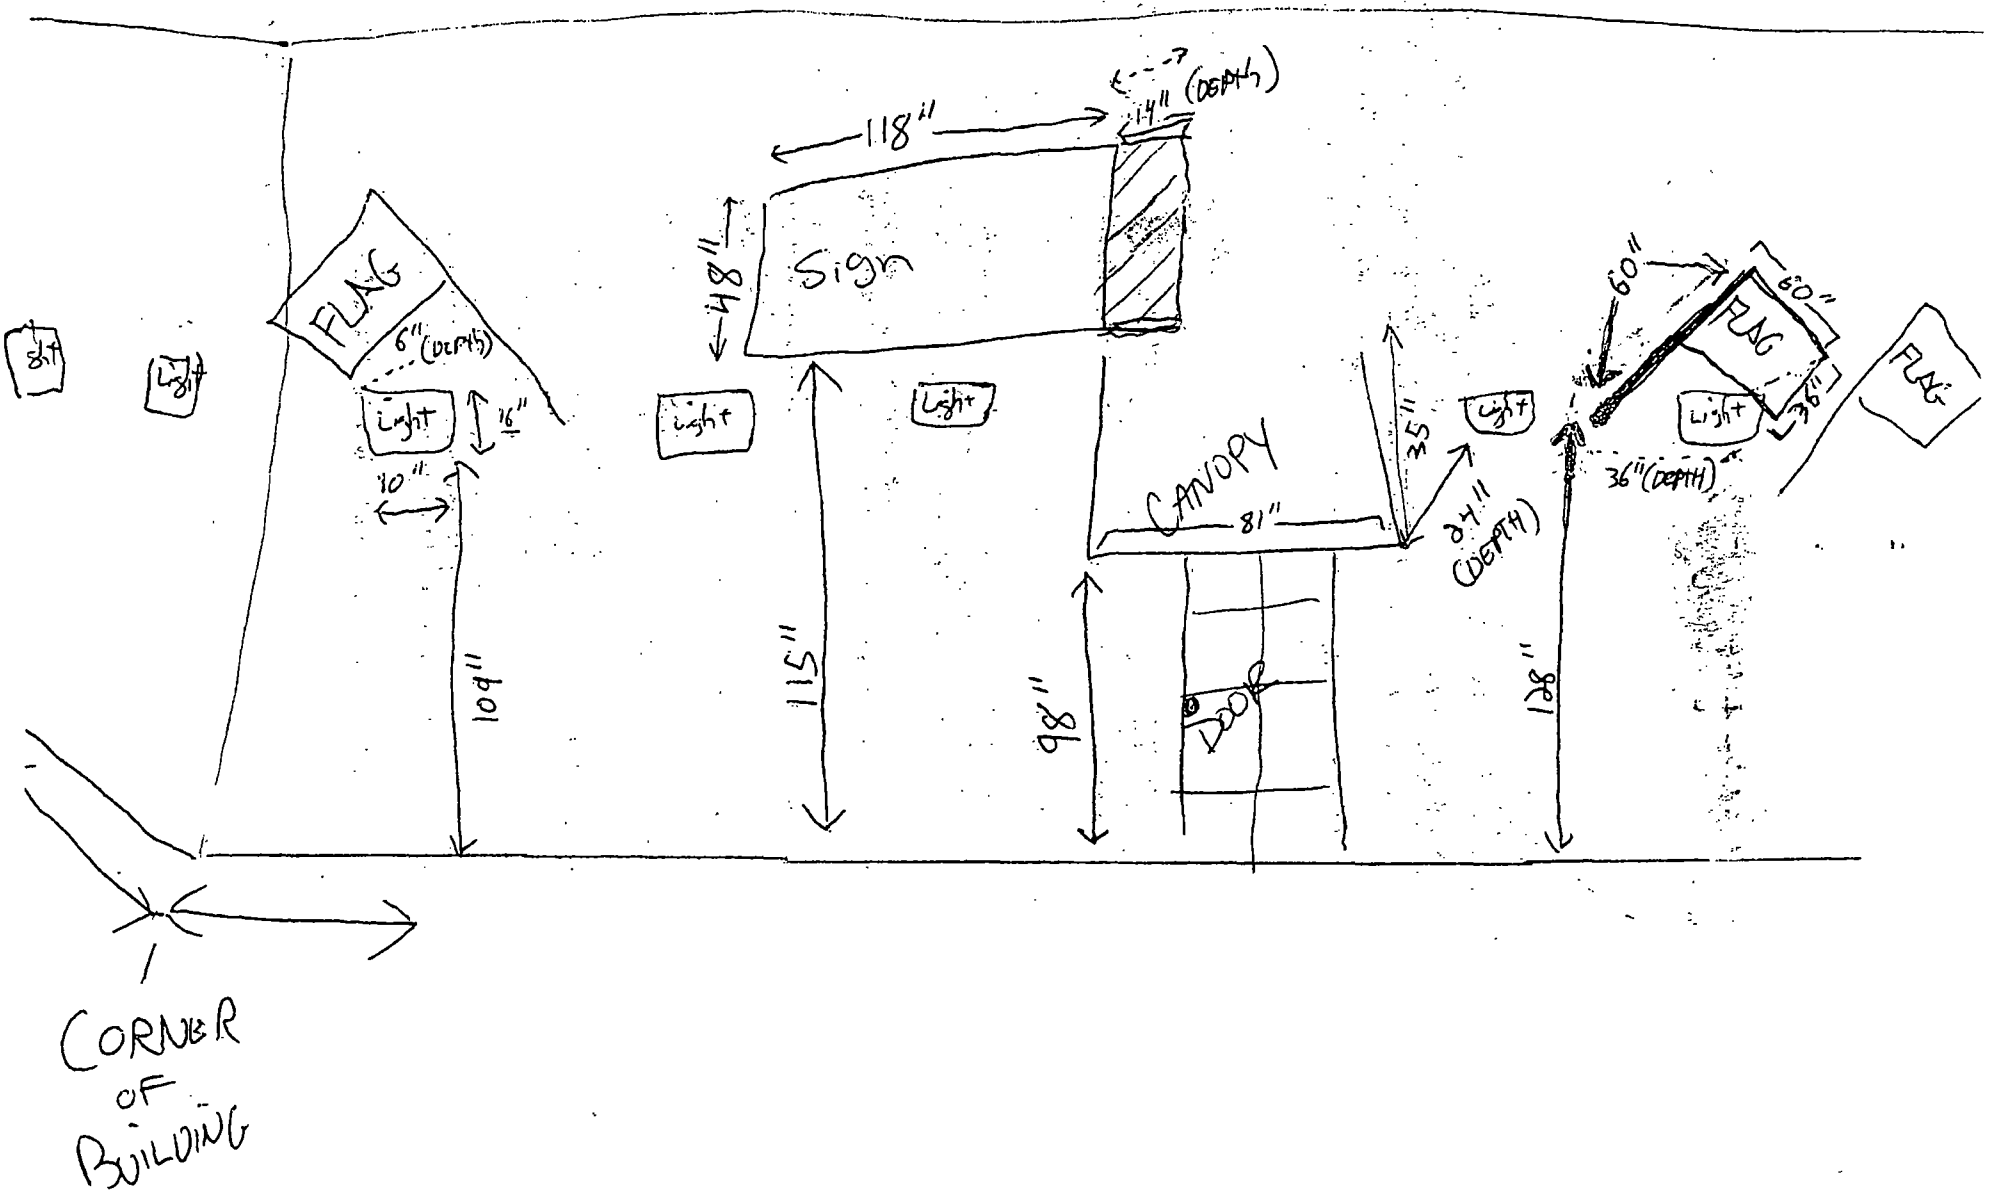

City of Chicago

O2014-6483

Office of the City Clerk

Document Tracking Sheet

Meeting Date:	7/30/2014
Sponsor(s):	Smith (43)
Type:	Ordinance
Title:	Awning(s) for Ranalli's
Committee(s) Assignment:	Committee on Transportation and Public Way

ORDINANCE
RANALLI'S
Acct. No. 337178 - 1
Permit No. 1114170

Be It Ordained by the City Council of the City of Chicago:

SECTION 1. Permission and authority are hereby given and granted to RANALLI'S, upon the terms and subject to the conditions of this ordinance to maintain and use, as now constructed, three (3) Awning(s) projecting over the public right-of-way adjacent to its premises known as 1925 N. Lincoln Ave..

Said Awning(s) at N. Lincoln Avenue measure(s):
One (1) at twelve point five (12.5) feet in length, and six point two five (6.25) feet in width for a total of seventy-eight point one three (78.13) square feet.
Two (2) at seven point three three (7.33) feet in length, and one (1) foot in width for a total of fourteen point six six (14.66) square feet.

The location of said privilege shall be as shown on prints kept on file with the Department of Business Affairs and Consumer Protection and the Office of the City Clerk.

Said privilege shall be constructed in accordance with plans and specifications approved by the Zoning Department - Signs.

This grant of privilege in the public way shall be subject to the provisions of Section 10-28-015 and all other required provisions of the Municipal Code of Chicago.

The grantee shall pay to the City of Chicago as compensation for the privilege #1114170 herein granted the sum of one hundred fifty ($150.00) per annum in advance.

A 25% penalty will be added for payments received after due date.

The permit holder agrees to hold the City of Chicago harmless for any damage, relocation or replacement costs associated with damage, relocation or removal of private property caused by the City performing work in the public way.


Authority herein given and granted for a period of five (5) years from and after 07/29/2014.

Alderman _____

Michele Smith 43rd Ward

Ranalli's Lincoln Park – 1925 N Lincoln Ave Chicago, IL 60614
Sketch Awnings (3)

EAST SIDE OF STREET

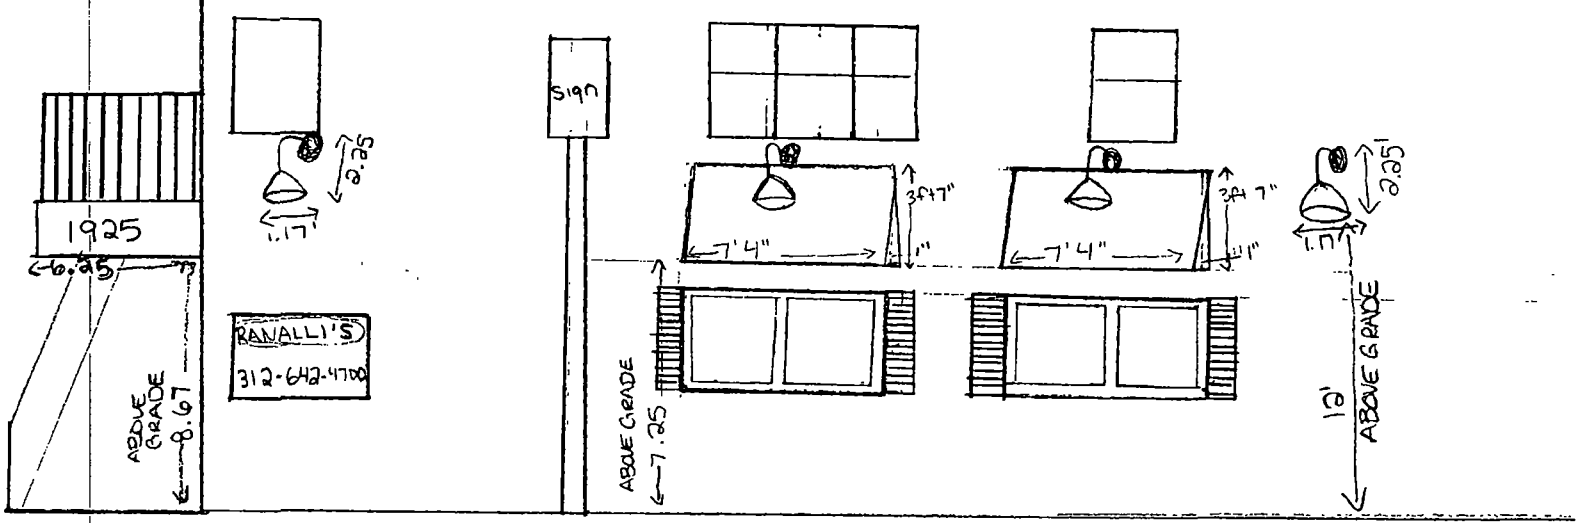

City of Chicago

O2014-6488

Office of the City Clerk

Document Tracking Sheet

Meeting Date:	7/30/2014
Sponsor(s):	Tunney (44)
Type:	Ordinance
Title:	Awning(s) for Dimo's Pizza
Committee(s) Assignment:	Committee on Transportation and Public Way

ORDINANCE
DIMO'S PIZZA
Acct. No. 327176 - 1
Permit No. 1113589

Be It Ordained by the City Council of the City of Chicago:

SECTION 1. Permission and authority are hereby given and granted to DIMO'S PIZZA, upon the terms and subject to the conditions of this ordinance to maintain and use, as now constructed, one (1) Awning(s) projecting over the public right-of-way adjacent to its premises known as 3463 N. Clark St..

Said Awning(s) at N CLARK ST measure(s):
One (1) at twenty-four (24) feet in length, and three point six seven (3.67) feet in width for a total of eighty-eight point zero eight (88.08) square feet.

The location of said privilege shall be as shown on prints kept on file with the Department of Business Affairs and Consumer Protection and the Office of the City Clerk.

Said privilege shall be constructed in accordance with plans and specifications approved by the Zoning Department - Signs.

This grant of privilege in the public way shall be subject to the provisions of Section 10-28-015 and all other required provisions of the Municipal Code of Chicago.

The grantee shall pay to the City of Chicago as compensation for the privilege #1113589 herein granted the sum of fifty ($50.00) per annum in advance.

A 25% penalty will be added for payments received after due date.


The permit holder agrees to hold the City of Chicago harmless for any damage, relocation or replacement costs associated with damage, relocation or removal of private property caused by the City performing work in the public way.

Authority herein given and granted for a period of five (5) years from and after 04/22/2014.

Alderman Thomas Tunney

Thomas Tunney 44th Ward

Dimo's Pizza Wrigleyville, 3463 N. Clark St.

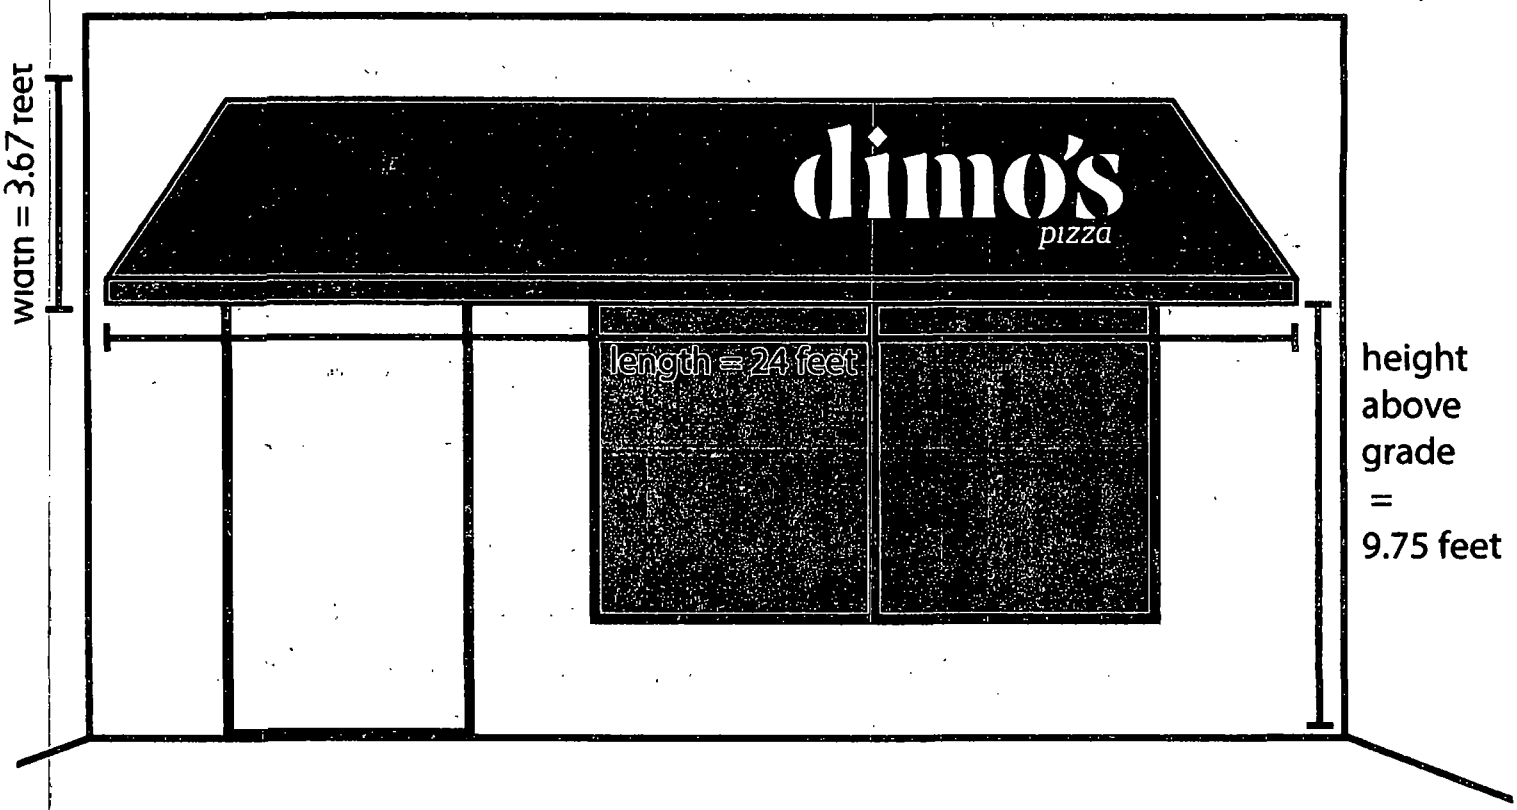

City of Chicago

O2014-6490

Office of the City Clerk

Document Tracking Sheet

Meeting Date:	7/30/2014
Sponsor(s):	Tunney (44)
Type:	Ordinance
Title:	Awning(s) for Genacelli
Committee(s) Assignment:	Committee on Transportation and Public Way

ORDINANCE
GENACELLI
Acct. No. 34482 - 1
Permit No. 1113883

Be It Ordained by the City Council of the City of Chicago:

SECTION 1. Permission and authority are hereby given and granted to GENACELLI, upon the terms and subject to the conditions of this ordinance to maintain and use, as now constructed, four (4) Awning(s) projecting over the public right-of-way adjacent to its premises known as 2829 N. Sheffield Ave..

Said Awning(s) at N. Sheffield Avenue measure(s):
One (1) at sixteen (16) feet in length, and two (2) feet in width for a total of thirty-two (32) square feet.

Said Awning(s) at W. Wolfram measure(s):
Two (2) at sixteen (16) feet in length, and two (2) feet in width for a total of sixty-four (64) square feet.
One (1) at ten (10) feet in length, and two (2) feet in width for a total of twenty (20) square feet.

The location of said privilege shall be as shown on prints kept on file with the Department of Business Affairs and Consumer Protection and the Office of the City Clerk.

Said privilege shall be constructed in accordance with plans and specifications approved by the Zoning Department - Signs.

This grant of privilege in the public way shall be subject to the provisions of Section 10-28-015 and all other required provisions of the Municipal Code of Chicago.

The grantee shall pay to the City of Chicago as compensation for the privilege #1113883 herein granted the sum of one hundred seventy-five ($175.00) per annum in advance.


A 25% penalty will be added for payments received after due date.

The permit holder agrees to hold the City of Chicago harmless for any damage, relocation or replacement costs associated with damage, relocation or removal of private property caused by the City performing work in the public way.

Authority herein given and granted for a period of five (5) years from and after 06/28/2014.

Alderman Thomas Tunney

Thomas Tunney 44th Ward

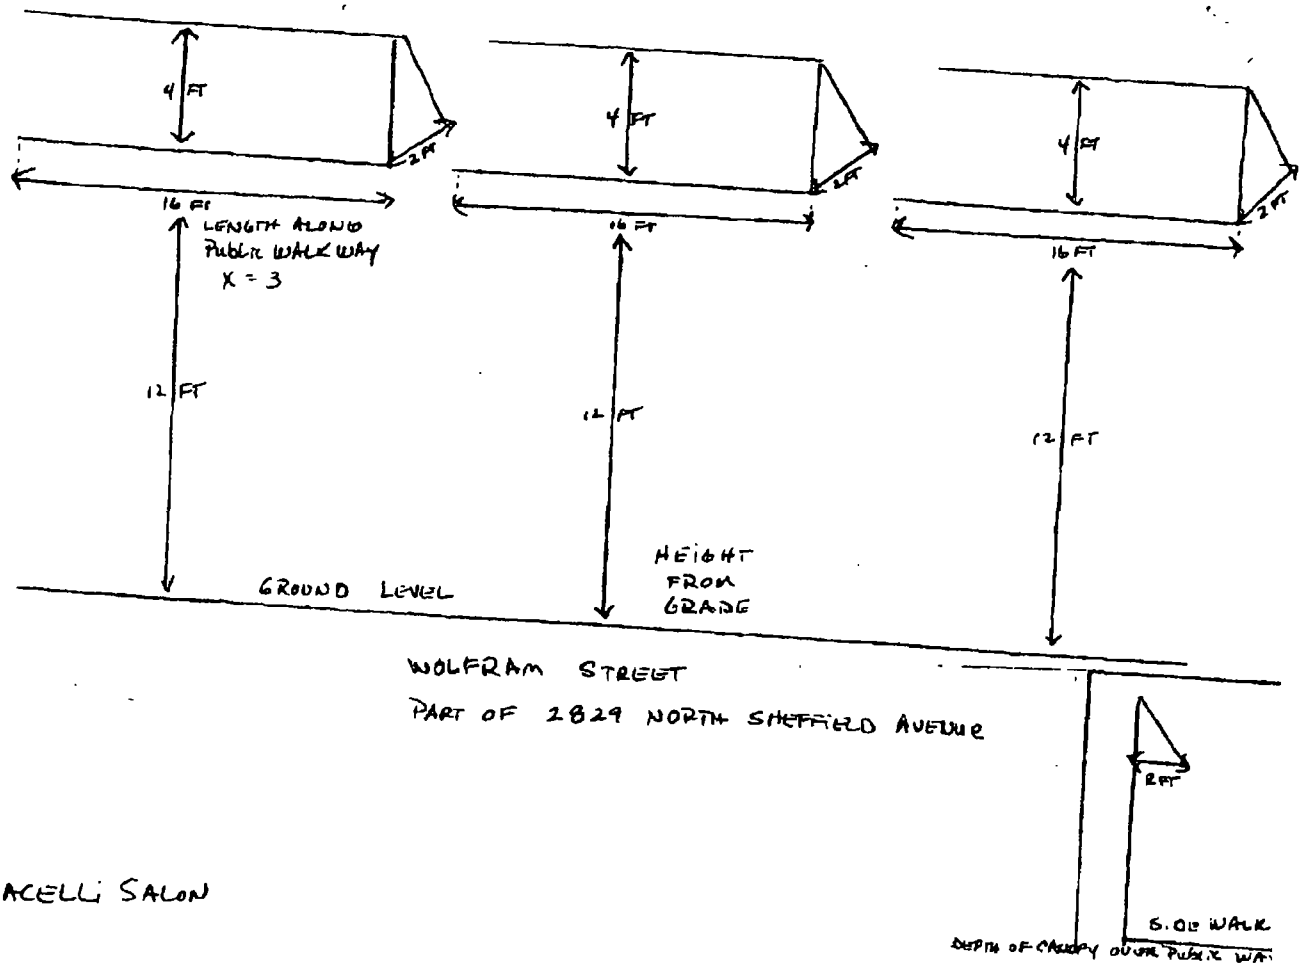

GENACELLI SALON

City of Chicago

O2014-6492

Office of the City Clerk

Document Tracking Sheet

Meeting Date:	7/30/2014
Sponsor(s):	Tunney (44)
Type:	Ordinance
Title:	Awning(s) for Hutch
Committee(s) Assignment:	Committee on Transportation and Public Way

ORDINANCE
HUTCH
Acct. No. 382446 - 1
Permit No. 1114218

Be It Ordained by the City Council of the City of Chicago:

SECTION 1. Permission and authority are hereby given and granted to HUTCH, upon the terms and subject to the conditions of this ordinance to maintain and use, as now constructed, one (1) Awning(s) projecting over the public right-of-way adjacent to its premises known as 3301 N. Clark St..

Said Awning(s) at N. Clark Street measure(s):
One (1) at twenty-four (24) feet in length, and nine (9) feet in width for a total of two hundred sixteen (216) square feet.

The location of said privilege shall be as shown on prints kept on file with the Department of Business Affairs and Consumer Protection and the Office of the City Clerk.

Said privilege shall be constructed in accordance with plans and specifications approved by the Zoning Department - Signs.

This grant of privilege in the public way shall be subject to the provisions of Section 10-28-015 and all other required provisions of the Municipal Code of Chicago.

The grantee shall pay to the City of Chicago as compensation for the privilege #1114218 herein granted the sum of fifty ($50.00) per annum in advance.


A 25% penalty will be added for payments received after due date.

The permit holder agrees to hold the City of Chicago harmless for any damage, relocation or replacement costs associated with damage, relocation or removal of private property caused by the City performing work in the public way.

Authority herein given and granted for a period of five (5) years from and after 06/28/2014.

Alderman Thomas Tunney

Thomas Tunney 44th Ward

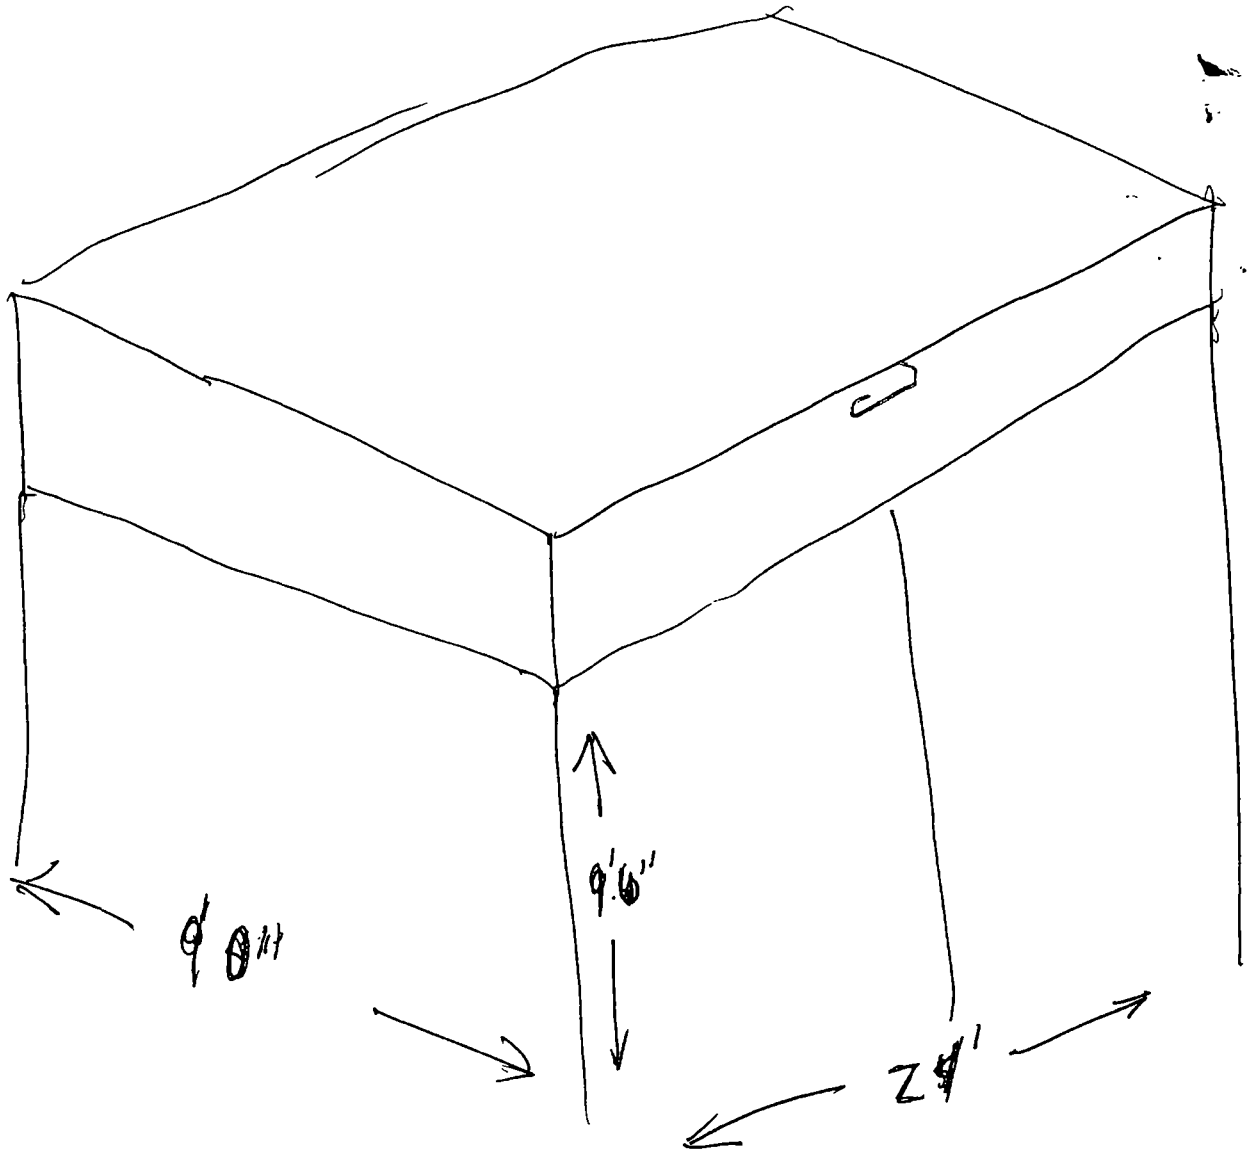
9'0"
9'6"
24'

City of Chicago

O2014-6494

Office of the City Clerk

Document Tracking Sheet

Meeting Date:	7/30/2014
Sponsor(s):	Tunney (44)
Type:	Ordinance
Title:	Awning(s) for John Barleycorn Memorial Pub
Committee(s) Assignment:	Committee on Transportation and Public Way

ORDINANCE
JOHN BARLEYCORN MEMORIAL PUB
Acct. No. 68193 - 2
Permit No. 1114143

Be It Ordained by the City Council of the City of Chicago:

SECTION 1. Permission and authority are hereby given and granted to JOHN BARLEYCORN MEMORIAL PUB, upon the terms and subject to the conditions of this ordinance to maintain and use, as now constructed, one (1) Awning(s) projecting over the public right-of-way adjacent to its premises known as 3524 N. Clark St..

Said Awning(s) at N Clark St measure(s):
One (1) at six point zero seven (6.07) feet in length, and one point five (1.5) foot in width for a total of nine point one one (9.11) square feet.

The location of said privilege shall be as shown on prints kept on file with the Department of Business Affairs and Consumer Protection and the Office of the City Clerk.

Said privilege shall be constructed in accordance with plans and specifications approved by the Zoning Department - Signs.

This grant of privilege in the public way shall be subject to the provisions of Section 10-28-015 and all other required provisions of the Municipal Code of Chicago.

The grantee shall pay to the City of Chicago as compensation for the privilege #1114143 herein granted the sum of fifty ($50.00) per annum in advance.


A 25% penalty will be added for payments received after due date.

The permit holder agrees to hold the City of Chicago harmless for any damage, relocation or replacement costs associated with damage, relocation or removal of private property caused by the City performing work in the public way.

Authority herein given and granted for a period of five (5) years from and after 11/05/2013.

Alderman Thomas Tunney

Thomas Tunney 44th Ward

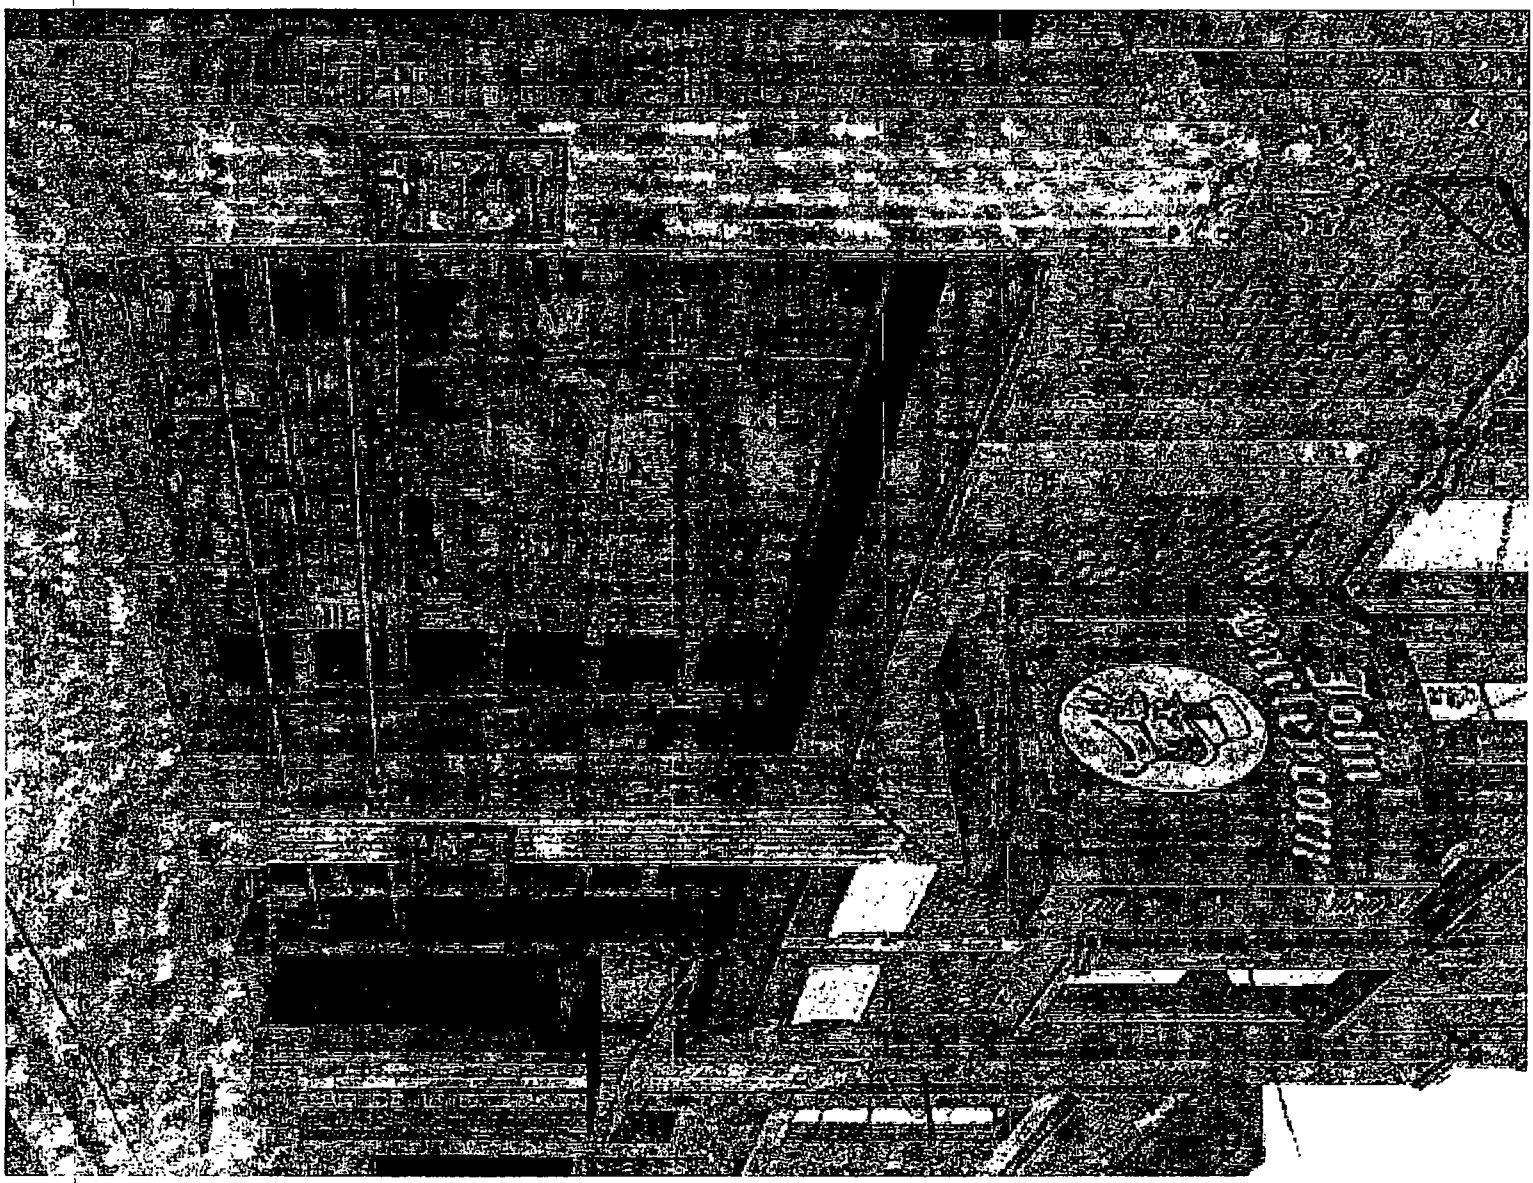

City of Chicago

O2014-6498

Office of the City Clerk

Document Tracking Sheet

Meeting Date:	7/30/2014
Sponsor(s):	Tunney (44)
Type:	Ordinance
Title:	Awning(s) for M. G. Management
Committee(s) Assignment:	Committee on Transportation and Public Way

ORDINANCE
M.G. MANAGEMENT
Acct. No. 301303 - 1
Permit No. 1114093

Be It Ordained by the City Council of the City of Chicago:

SECTION 1. Permission and authority are hereby given and granted to M.G. MANAGEMENT, upon the terms and subject to the conditions of this ordinance to maintain and use, as now constructed, one (1) Awning(s) projecting over the public right-of-way adjacent to its premises known as 722 W. Diversey Pkwy..

Said Awning(s) at W. Diversey Parkway measure(s):
One (1) at eight (8) feet in length, and two (2) feet in width for a total of sixteen (16) square feet.

The location of said privilege shall be as shown on prints kept on file with the Department of Business Affairs and Consumer Protection and the Office of the City Clerk.

Said privilege shall be constructed in accordance with plans and specifications approved by the Zoning Department - Signs.

This grant of privilege in the public way shall be subject to the provisions of Section 10-28-015 and all other required provisions of the Municipal Code of Chicago.

The grantee shall pay to the City of Chicago as compensation for the privilege #1114093 herein granted the sum of fifty ($50.00) per annum in advance.

A 25% penalty will be added for payments received after due date.

The permit holder agrees to hold the City of Chicago harmless for any damage, relocation or replacement costs associated with damage, relocation or removal of private property caused by the City performing work in the public way.

Authority herein given and granted for a period of five (5) years from and after 07/26/2014.

Alderman Thomas Tunney

Thomas Tunney 44th Ward

EXPRESS AWNINGS


Office
(773) ~~522-1222~~ (773) 579-1437

2415 W. 24th Place
Chicago IL 60608

Fax
(773)277-0097

PROPOSAL SUBMITTED TO: M. G. MANAGEMENT		FABRIC DESC. BLENDED TURQUOISE SUNBRELLA	DATE: 10/03/05
ADDRESS 722 W. DIVERSEY PKWY		JOB NAME SAME	
CITY, STATE AND ZIP CODE CHICAGO IL 60614		JOB LOCATION ENTRANCE BUILDING	
DRAWINGS BY:	SALESMAN	TYPE OF WORK AWNING	CONTACT PHONE CELL 847-722-1653

~~TQ~~ BLENDED
TURQUOISE

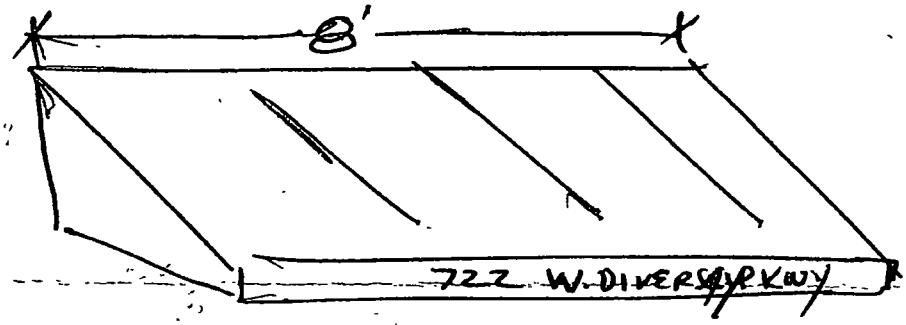

(1) WITH PERMIT
INSTALLED +
3 LETTERS

FOR BACKLITE JOBS CUSTOMER WILL SUPPLY ELECTRICAL CIRCUITS FROM INSIDE BUILDING

We Propose hereby to furnish material and labor complete in accordance with above specifications, for the sum of: ONE THOUSAND FIVE HUNDRED 00 dollars ($ 1500 00)

Payment to be made as follows: 50% DOWN BALANCE WHEN INSTALLED

All material is guaranteed to be as specified. All work to be completed in a workmanlike manner according to standard practices. Any alteration or deviation from above specifications involving extra cost will be executed only upon written orders, and will become an extra charge over and above the estimate. All agreements contingent upon strikes, accidents or delays beyond our control. Owner to carry fire, tornado and other necessary insurance. Our workers are fully covered by Workman's Compensation Insurance.

Authorized Signature [signature]

Note. This proposal may be withdrawn by us if not accepted within _____ days

Acceptance of Proposal - The above prices, specifications and conditions are satisfactory and are hereby accepted. You are authorized to do the work as specified. Payment will be made as outlined above.

Signature [signature]

Date of Acceptance: 10-3-05

Signature _____

City of Chicago

O2014-6500

Office of the City Clerk

Document Tracking Sheet

Meeting Date:	7/30/2014
Sponsor(s):	Tunney (44)
Type:	Ordinance
Title:	Awning(s) for PS Bangkok Restaurant, Inc.
Committee(s) Assignment:	Committee on Transportation and Public Way

ORDINANCE
P S BANGKOK RESTAURANT INC
Acct. No. 9496 - 1
Permit No. 1113693

Be It Ordained by the City Council of the City of Chicago:

SECTION 1. Permission and authority are hereby given and granted to P S BANGKOK RESTAURANT INC, upon the terms and subject to the conditions of this ordinance to maintain and use, as now constructed, one (1) Awning(s) projecting over the public right-of-way adjacent to its premises known as 3345 N. Clark St..

Said Awning(s) at N. CLARK ST measure(s):
One (1) at sixteen (16) feet in length, and three (3) feet in width for a total of forty-eight (48) square feet.

The location of said privilege shall be as shown on prints kept on file with the Department of Business Affairs and Consumer Protection and the Office of the City Clerk.

Said privilege shall be constructed in accordance with plans and specifications approved by the Zoning Department - Signs.

This grant of privilege in the public way shall be subject to the provisions of Section 10-28-015 and all other required provisions of the Municipal Code of Chicago.

The grantee shall pay to the City of Chicago as compensation for the privilege #1113693 herein granted the sum of fifty ($50.00) per annum in advance.

A 25% penalty will be added for payments received after due date.

The permit holder agrees to hold the City of Chicago harmless for any damage, relocation or replacement costs associated with damage, relocation or removal of private property caused by the City performing work in the public way.


Authority herein given and granted for a period of five (5) years from and after 04/22/2014.

Alderman Thomas Tunney

Thomas Tunney 44th Ward

A) Length
B) Width
C) Depth
D) Height above Grade/sidewalk

Acct # 9496
Permit # 1085792
04/15/2014

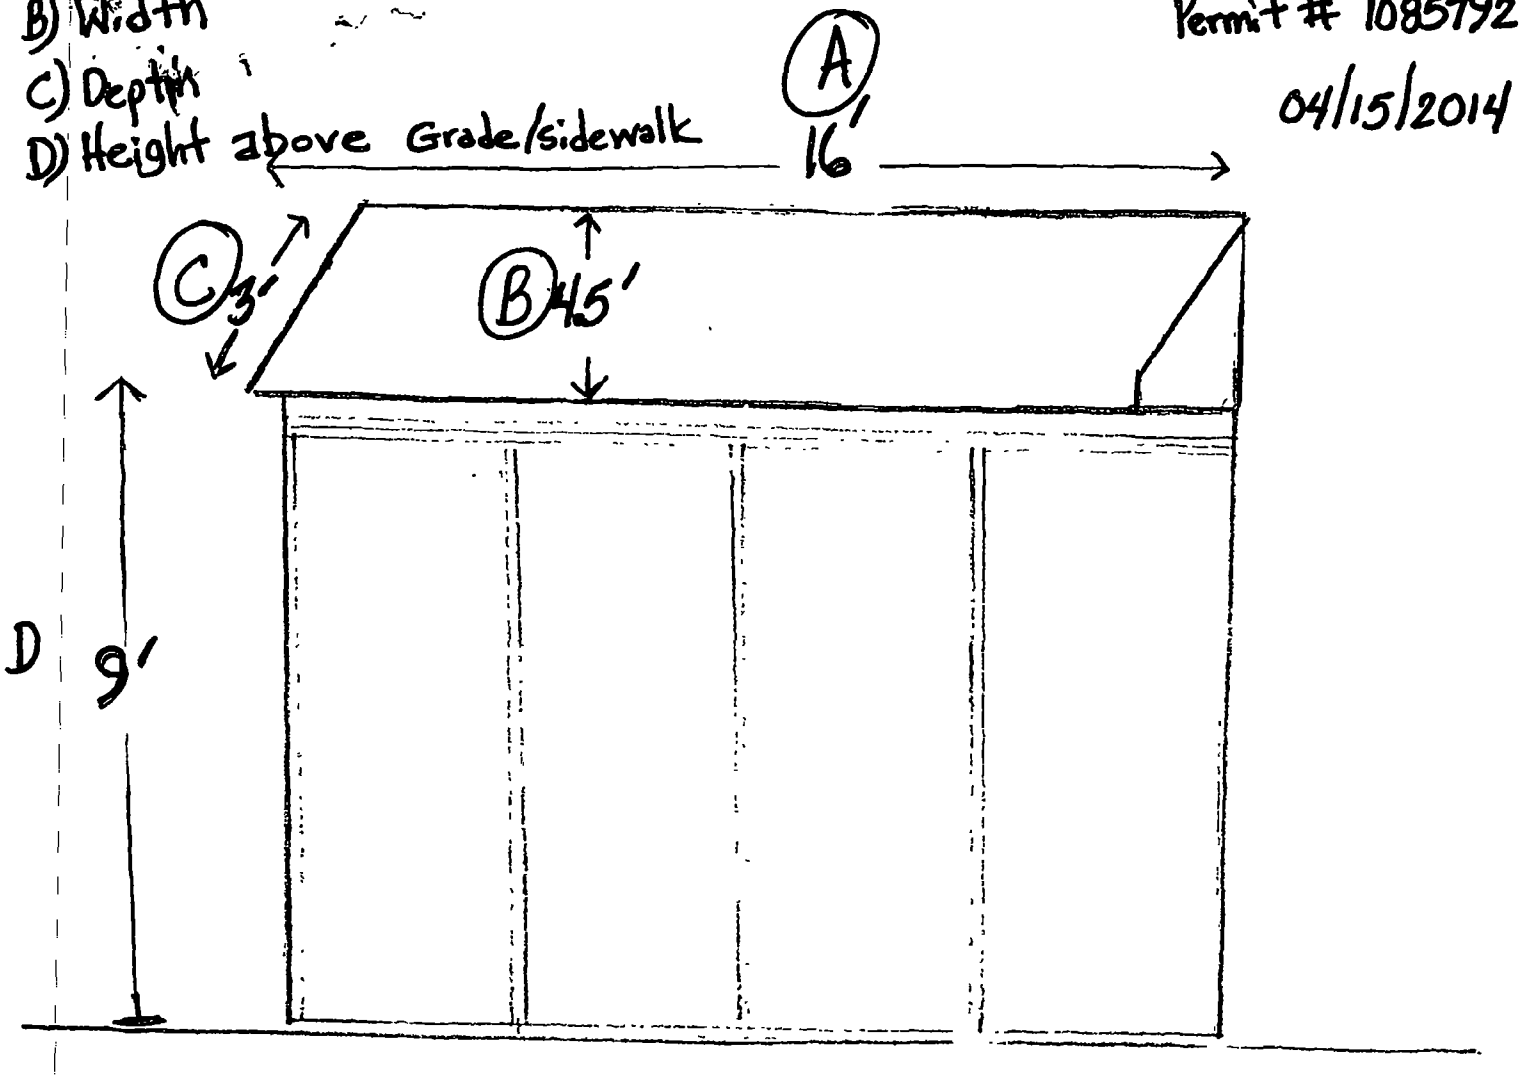

Sidewalk

N. Clark Street

P S BANGKOK RESTAURANT, INC
3345 N. CLARK STREET
CHICAGO, IL 60657-1996

IBT 2170-1725

City of Chicago

O2014-6503

Office of the City Clerk

Document Tracking Sheet

Meeting Date:	7/30/2014
Sponsor(s):	Tunney (44)
Type:	Ordinance
Title:	Awning(s) for Studio Within
Committee(s) Assignment:	Committee on Transportation and Public Way

ORDINANCE
Studio Within
Acct. No. 262633 - 1
Permit No. 1113970

Be It Ordained by the City Council of the City of Chicago:

SECTION 1. Permission and authority are hereby given and granted to Studio Within, upon the terms and subject to the conditions of this ordinance to maintain and use, as now constructed, two (2) Awning(s) projecting over the public right-of-way adjacent to its premises known as 3000 N. Sheffield Ave..

Said Awning(s) at N. SHEFFIELD AVE measure(s):
One (1) at nineteen (19) feet in length, and two (2) feet in width for a total of thirty-eight (38) square feet.

Said Awning(s) at W. WELLINGTON measure(s):
One (1) at seven (7) feet in length, and two (2) feet in width for a total of fourteen (14) square feet.

The location of said privilege shall be as shown on prints kept on file with the Department of Business Affairs and Consumer Protection and the Office of the City Clerk.

Said privilege shall be constructed in accordance with plans and specifications approved by the Zoning Department - Signs.

This grant of privilege in the public way shall be subject to the provisions of Section 10-28-015 and all other required provisions of the Municipal Code of Chicago.

The grantee shall pay to the City of Chicago as compensation for the privilege #1113970 herein granted the sum of one hundred ($100.00) per annum in advance.

A 25% penalty will be added for payments received after due date.


The permit holder agrees to hold the City of Chicago harmless for any damage, relocation or replacement costs associated with damage, relocation or removal of private property caused by the City performing work in the public way.

Authority herein given and granted for a period of five (5) years from and after 05/14/2013.


Alderman Thomas Tunney

Thomas Tunney 44th Ward

3000 N Sheffield
Looking at Building facing WEST

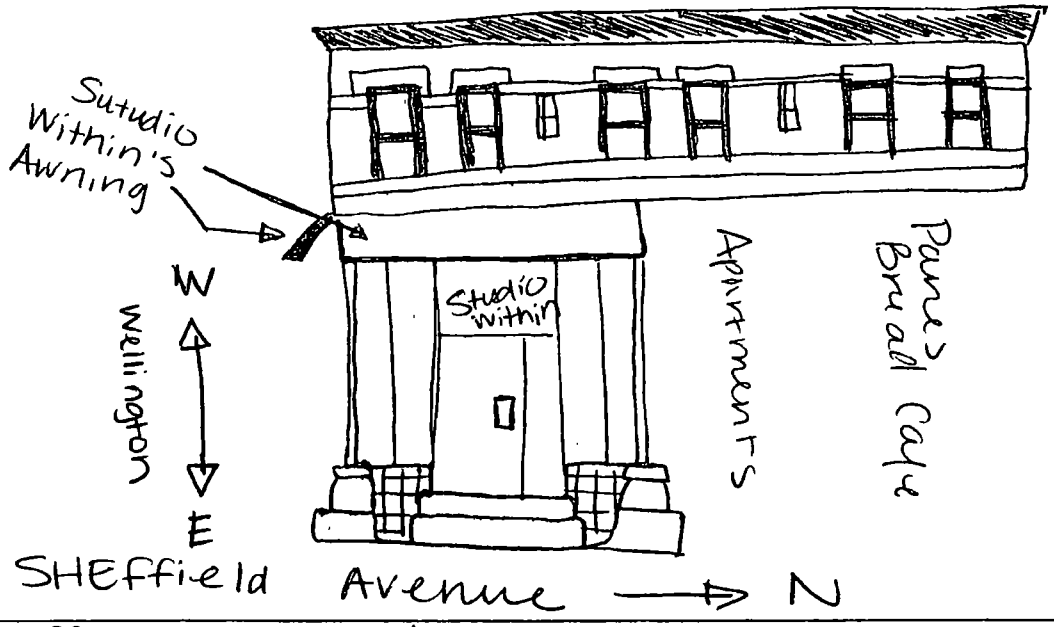

3000 N Sheffield
Looking at Side of building facing North

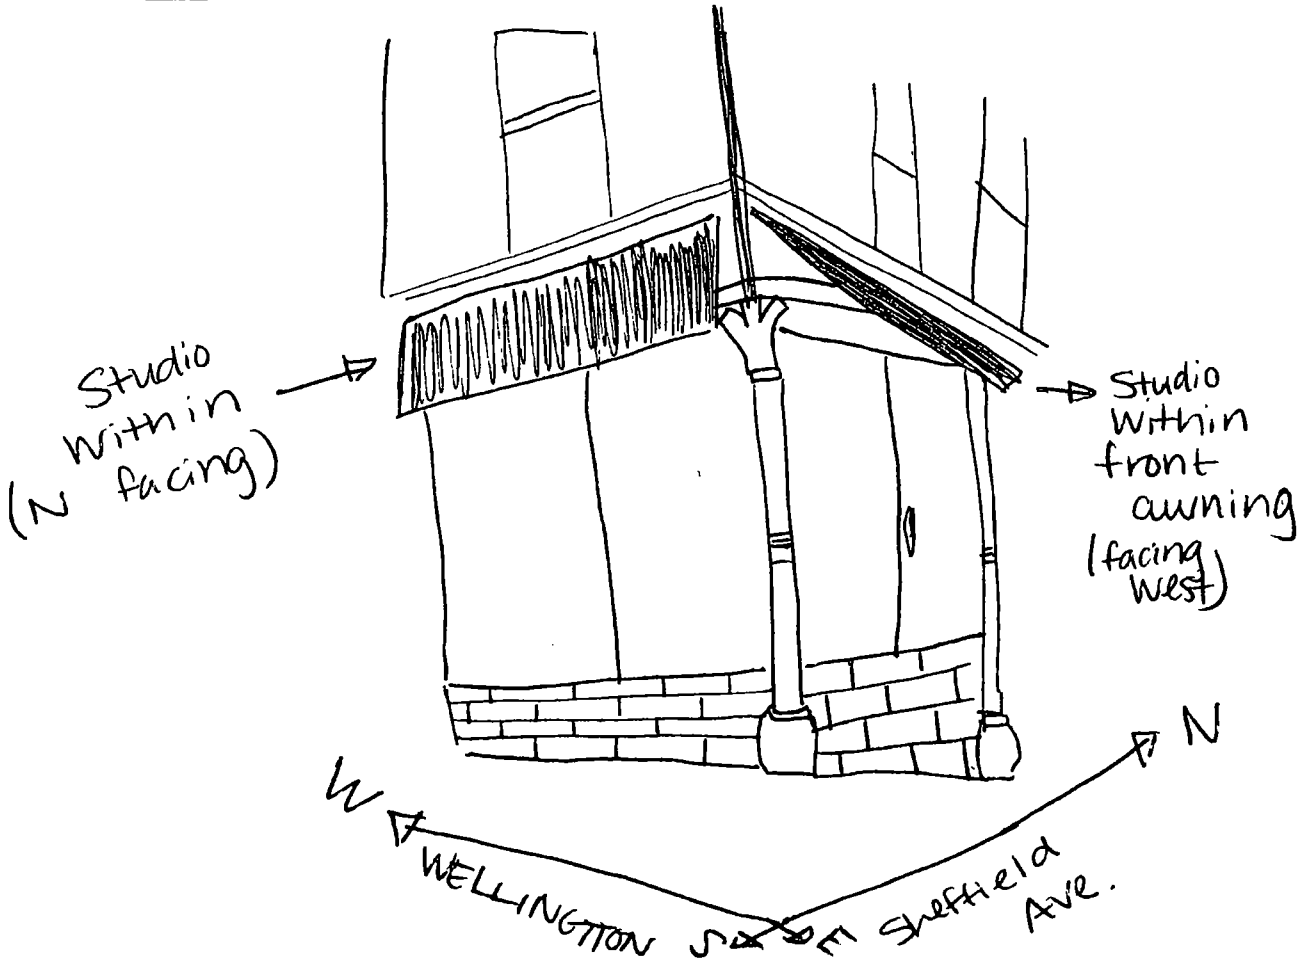

City of Chicago

O2014-6504

Office of the City Clerk

Document Tracking Sheet

Meeting Date:	7/30/2014
Sponsor(s):	Tunney (44)
Type:	Ordinance
Title:	Awning(s) for Pizzaco's Italian Eatery
Committee(s) Assignment:	Committee on Transportation and Public Way

ORDINANCE
PIZZACO'S ITALIAN EATERY
Acct. No. 321785 - 1
Permit No. 1114061

Be It Ordained by the City Council of the City of Chicago:

SECTION 1. Permission and authority are hereby given and granted to PIZZACO'S ITALIAN EATERY, upon the terms and subject to the conditions of this ordinance to maintain and use, as now constructed, one (1) Awning(s) projecting over the public right-of-way adjacent to its premises known as 3605 N. Ashland Ave..

Said Awning(s) at N. ASHLAND AVE measure(s):
One (1) at eighteen (18) feet in length, and four point five (4.5) feet in width for a total of eighty-one (81) square feet.

The location of said privilege shall be as shown on prints kept on file with the Department of Business Affairs and Consumer Protection and the Office of the City Clerk.

Said privilege shall be constructed in accordance with plans and specifications approved by the Zoning Department - Signs.

This grant of privilege in the public way shall be subject to the provisions of Section 10-28-015 and all other required provisions of the Municipal Code of Chicago.

The grantee shall pay to the City of Chicago as compensation for the privilege #1114061 herein granted the sum of fifty ($50.00) per annum in advance.


A 25% penalty will be added for payments received after due date.

The permit holder agrees to hold the City of Chicago harmless for any damage, relocation or replacement costs associated with damage, relocation or removal of private property caused by the City performing work in the public way.

Authority herein given and granted for a period of five (5) years from and after 06/03/2014.

Alderman Thomas Tunney

Thomas Tunney 44th Ward

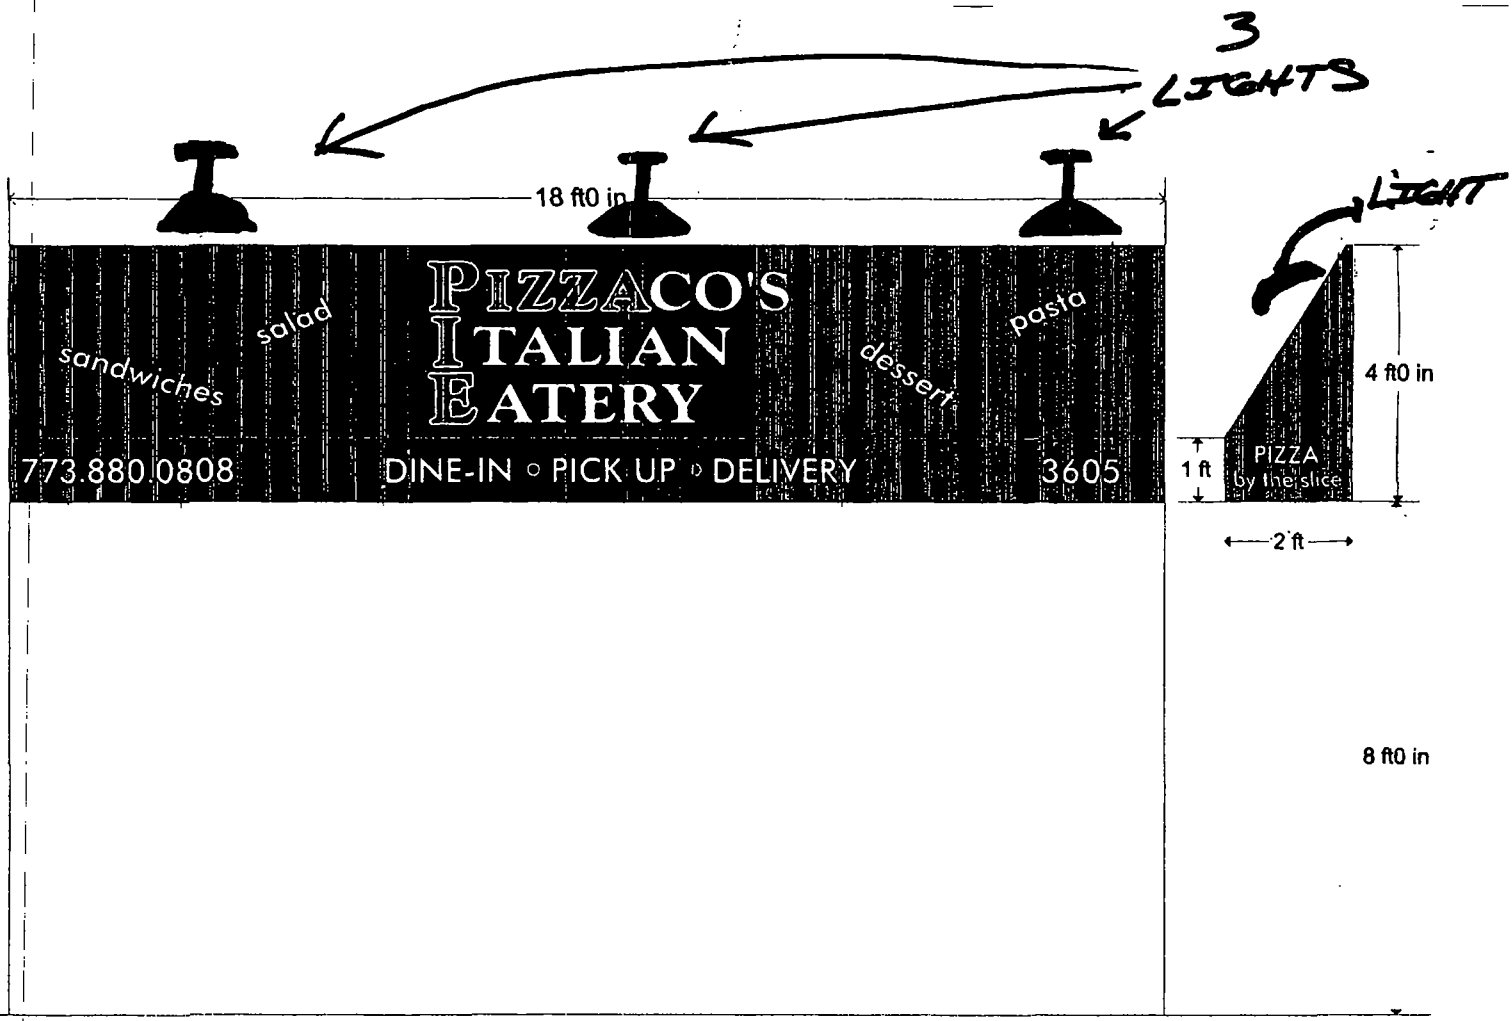

3605 N. ASHLAND

SIDEWALK WIDTH
9'

City of Chicago

O2014-6506

Office of the City Clerk

Document Tracking Sheet

Meeting Date:	7/30/2014
Sponsor(s):	Tunney (44)
Type:	Ordinance
Title:	Awning(s) for Shakers On Clark
Committee(s) Assignment:	Committee on Transportation and Public Way

ORDINANCE
SHAKERS ON CLARK
Acct. No. 26486 - 1
Permit No. 1114063

Be It Ordained by the City Council of the City of Chicago:

SECTION 1. Permission and authority are hereby given and granted to SHAKERS ON CLARK, upon the terms and subject to the conditions of this ordinance to maintain and use, as now constructed, one (1) Awning(s) projecting over the public right-of-way adjacent to its premises known as 3160 N. Clark St..

Said Awning(s) at N CLARK ST measure(s):
One (1) at twenty point seven five (20.75) feet in length, and four (4) feet in width for a total of eighty-three (83) square feet.

The location of said privilege shall be as shown on prints kept on file with the Department of Business Affairs and Consumer Protection and the Office of the City Clerk.

Said privilege shall be constructed in accordance with plans and specifications approved by the Zoning Department - Signs.

This grant of privilege in the public way shall be subject to the provisions of Section 10-28-015 and all other required provisions of the Municipal Code of Chicago.

The grantee shall pay to the City of Chicago as compensation for the privilege #1114063 herein granted the sum of fifty ($50.00) per annum in advance.

A 25% penalty will be added for payments received after due date.

The permit holder agrees to hold the City of Chicago harmless for any damage, relocation or replacement costs associated with damage, relocation or removal of private property caused by the City performing work in the public way.

Authority herein given and granted for a period of five (5) years from and after 04/22/2014.

Alderman Thomas Tunney

Thomas Tunney 44th Ward


3160
Piano & Cabaret
3160
3160
3160
PIANO

City of Chicago

O2014-6509

Office of the City Clerk

Document Tracking Sheet

Meeting Date:	7/30/2014
Sponsor(s):	Arena (45)
Type:	Ordinance
Title:	Awning(s) for Cabinet Style Studio, Ltd.
Committee(s) Assignment:	Committee on Transportation and Public Way

ORDINANCE
CABINET STYLE STUDIO, LTD.
Acct. No. 334568 - 1
Permit No. 1113937

Be It Ordained by the City Council of the City of Chicago:

SECTION 1. Permission and authority are hereby given and granted to CABINET STYLE STUDIO, LTD., upon the terms and subject to the conditions of this ordinance to maintain and use, as now constructed, one (1) Awning(s) projecting over the public right-of-way adjacent to its premises known as 5945 N. Milwaukee Ave..

Said Awning(s) at N. MILWAUKEE AVE measure(s):
One (1) at twenty-four point six seven (24.67) feet in length, and four (4) feet in width for a total of ninety-eight point six eight (98.68) square feet.

The location of said privilege shall be as shown on prints kept on file with the Department of Business Affairs and Consumer Protection and the Office of the City Clerk.

Said privilege shall be constructed in accordance with plans and specifications approved by the Zoning Department - Signs.

This grant of privilege in the public way shall be subject to the provisions of Section 10-28-015 and all other required provisions of the Municipal Code of Chicago.

The grantee shall pay to the City of Chicago as compensation for the privilege #1113937 herein granted the sum of fifty ($50.00) per annum in advance.

A 25% penalty will be added for payments received after due date.

The permit holder agrees to hold the City of Chicago harmless for any damage, relocation or replacement costs associated with damage, relocation or removal of private property caused by the City performing work in the public way.

Authority herein given and granted for a period of five (5) years from and after 05/13/2014.

Alderman

John Arena 45th Ward


4'
2'
5945
773-774-6667
2' 6"
Cabinet Style Studio, Ltd.
KITCHEN & BATH DESIGN
www.cabinetstylestudio.com
24' 3"

Department of Business Affairs and Consumer Protection
Small Business Center - Public Way Use Unit
City Hall - 121 N LaSalle Street, Room 800 • Chicago, IL 60602
(312)-74-GOBIZ (312-744-6249) • (312) 744-1944 (TTY)
http //www.cityofchicago org/bacp

07/30/2014

Alderman **John Arena**
Ward # **45**
City of Chicago
City Hall, Room **305**
121 North LaSalle Street
Chicago, Illinois 60602

Re: An ordinance to use and maintain a portion of the public right-of-way for **one (1) awning(s)** for **CABINET STYLE STUDIO, LTD.**, adjacent to the premises known as **5945 N. Milwaukee Ave.**.

Dear Alderman **John Arena**:

The applicant referenced above has requested the use of the public right-of-way for a **awning(s)**. An ordinance has been prepared by the Department of Business Affairs and Consumer Protection – Small Business Center - Public Way Use Unit for presentation to the City Council. Because this request was made for properties located in your ward, as approved by you as per the attached, I respectfully request that you introduce the attached ordinance at the next City Council meeting.

If you have any questions regarding this ordinance, please contact Anthony Bertuca at (312) 744-5506.

Department of Business Affairs and Consumer Protection

City of Chicago

O2014-6511

Office of the City Clerk

Document Tracking Sheet

Meeting Date:	7/30/2014
Sponsor(s):	Arena (45)
Type:	Ordinance
Title:	Awning(s) for Old Irving Park Ltd.
Committee(s) Assignment:	Committee on Transportation and Public Way

ORDINANCE
OLD IRVING PARK LTD
Acct. No. 270203 - 1
Permit No. 1113983

Be It Ordained by the City Council of the City of Chicago:

SECTION 1. Permission and authority are hereby given and granted to OLD IRVING PARK LTD, upon the terms and subject to the conditions of this ordinance to maintain and use, as now constructed, six (6) Awning(s) projecting over the public right-of-way adjacent to its premises known as 3949-65 W. Irving Park Rd..

Said Awning(s) at W. IRVING PK measure(s):
One (1) at twenty-seven (27) feet in length, and one point six (1.6) foot in width for a total of forty-three point two (43.2) square feet.

Said Awning(s) at W. IRVING PK measure(s):
One (1) at twenty point six (20.6) feet in length, and one point six (1.6) foot in width for a total of thirty-two point nine six (32.96) square feet.

Said Awning(s) at W. IRVING PK measure(s):
One (1) at eighteen point seven (18.7) feet in length, and one point six (1.6) foot in width for a total of twenty-nine point nine two (29.92) square feet.

Said Awning(s) at W. IRVING PK measure(s):
One (1) at seventeen point four (17.4) feet in length, and one point six (1.6) foot in width for a total of twenty-seven point eight four (27.84) square feet.

Said Awning(s) at W. IRVING PK measure(s):
One (1) at seventeen point eight (17.8) feet in length, and one point six (1.6) foot in width for a total of twenty-eight point four eight (28.48) square feet.

Said Awning(s) at B. PULASKI & IRVING PK measure(s):
One (1) at fifty-six point five (56.5) feet in length, and one point six (1.6) foot in width for a total of ninety point four (90.4) square feet.

The location of said privilege shall be as shown on prints kept on file with the Department of Business Affairs and Consumer Protection and the Office of the City Clerk.

Said privilege shall be constructed in accordance with plans and specifications approved by the Zoning Department - Signs.

This grant of privilege in the public way shall be subject to the provisions of Section 10-28-015 and all other required provisions of the Municipal Code of Chicago.

The grantee shall pay to the City of Chicago as compensation for the privilege #1113983 herein granted the sum of one hundred seventy-five ($175.00) per annum in advance.

A 25% penalty will be added for payments received after due date.


The permit holder agrees to hold the City of Chicago harmless for any damage, relocation or replacement costs associated with damage, relocation or removal of private property caused by the City performing work in the public way.

Authority herein given and granted for a period of five (5) years from and after 03/29/2014.

Alderman _____

John Arena 45th Ward

FROM : Chesterfield Awning Co., Inc. FAX NO. : 708 596 9469 Sep. 08 2005 11:00AM P1

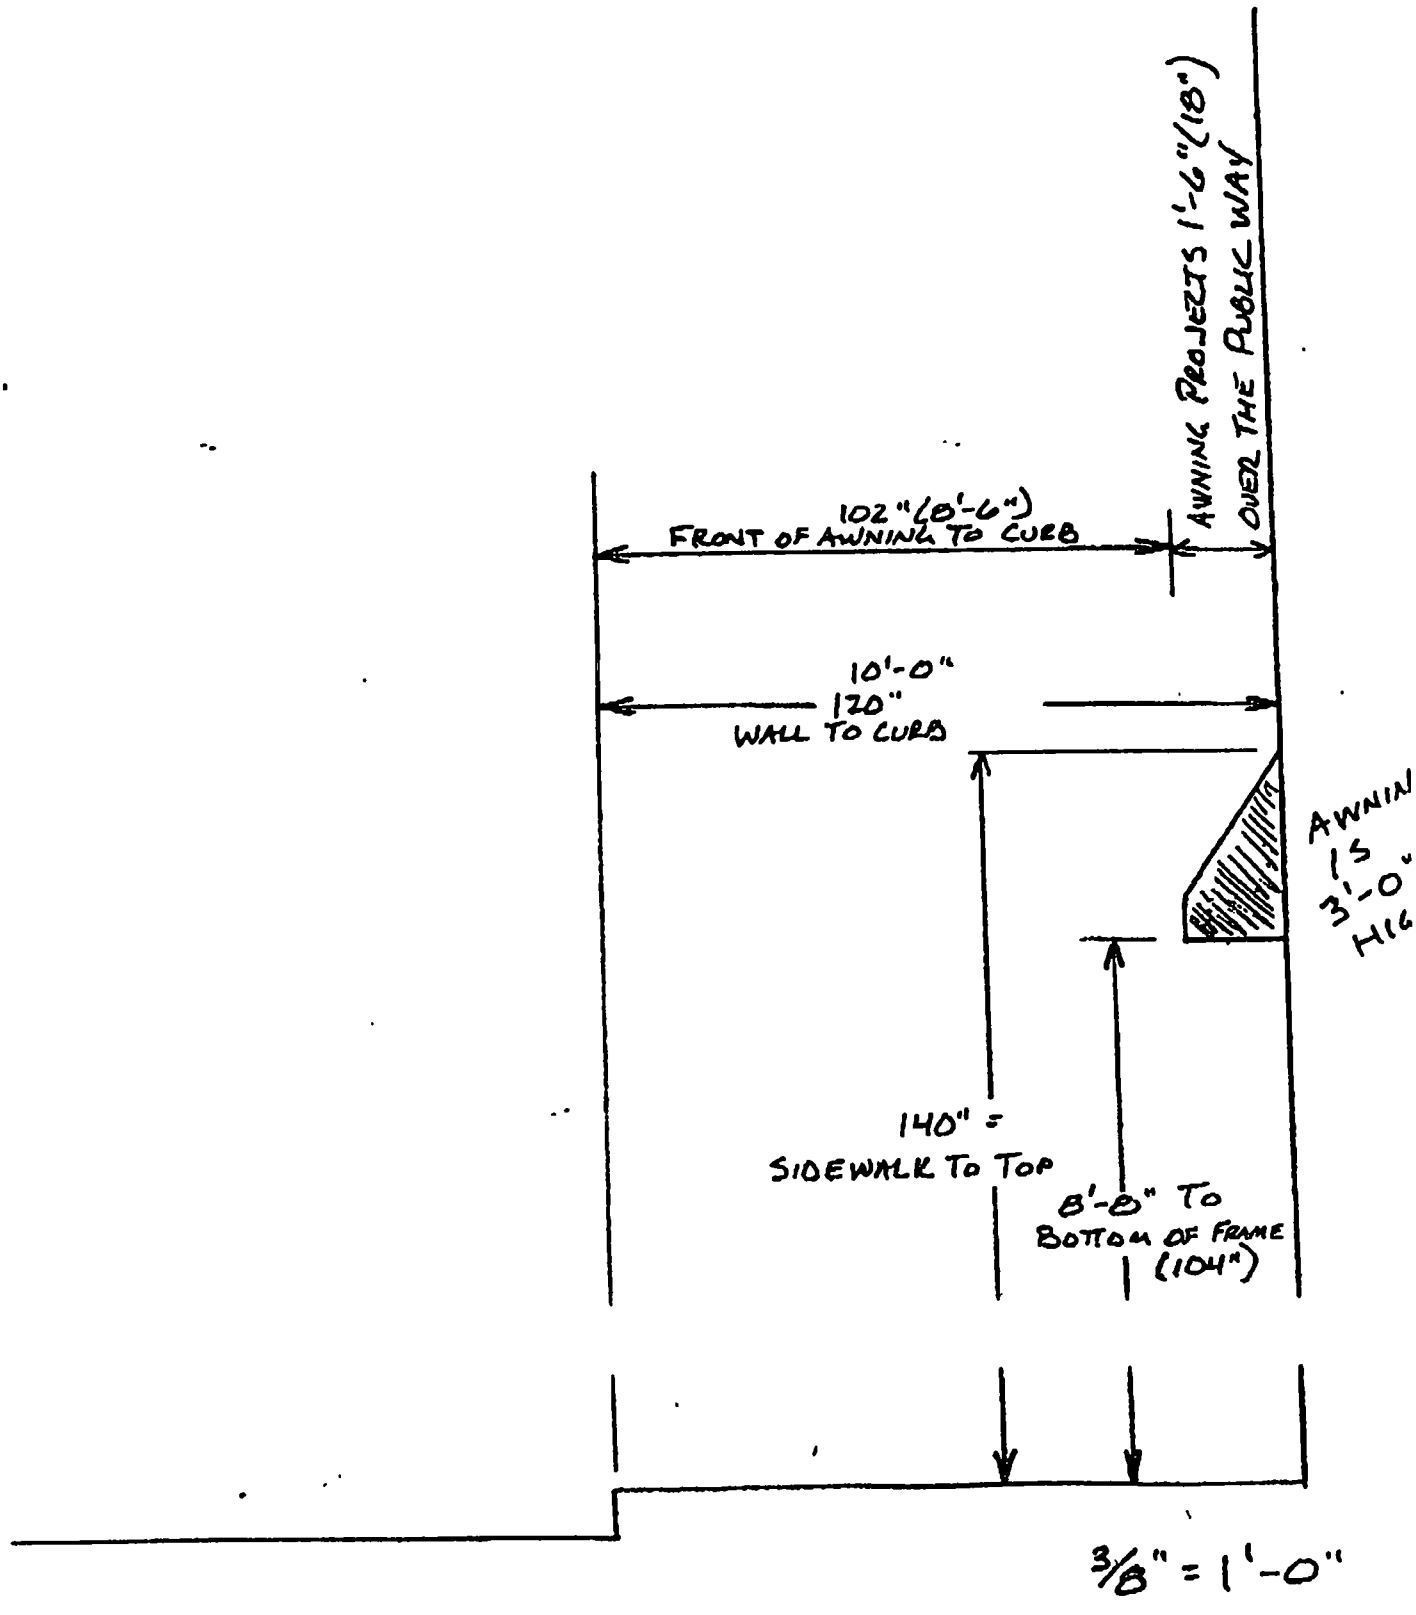

Department of Business Affairs and Consumer Protection
Small Business Center - Public Way Use Unit
City Hall - 121 N. LaSalle Street, Room 800 • Chicago, IL 60602
(312)-74-GOBIZ (312-744-6249) • (312) 744-1944 (TTY)
http://www.cityofchicago.org/bacp

07/30/2014

Alderman **John Arena**
Ward # **45**
City of Chicago
City Hall, Room **305**
121 North LaSalle Street
Chicago, Illinois 60602

Re: An ordinance to use and maintain a portion of the public right-of-way for **six (6) awning(s)** for **OLD IRVING PARK LTD**, adjacent to the premises known as **3949-65 W. Irving Park Rd.**.

Dear Alderman **John Arena**:

The applicant referenced above has requested the use of the public right-of-way for a **awning(s)**. An ordinance has been prepared by the Department of Business Affairs and Consumer Protection – Small Business Center - Public Way Use Unit for presentation to the City Council. Because this request was made for properties located in your ward, as approved by you as per the attached, I respectfully request that you introduce the attached ordinance at the next City Council meeting.

If you have any questions regarding this ordinance, please contact Anthony Bertuca at (312) 744-5506.

Department of Business Affairs and Consumer Protection

City of Chicago

O2014-6513

Office of the City Clerk

Document Tracking Sheet

Meeting Date:	7/30/2014
Sponsor(s):	Arena (45)
Type:	Ordinance
Title:	Awning(s) for Pizza By Alex
Committee(s) Assignment:	Committee on Transportation and Public Way

ORDINANCE
PIZZA BY ALEX
Acct. No. 352000 - 1
Permit No. 1094179

Be It Ordained by the City Council of the City of Chicago:

SECTION 1. Permission and authority are hereby given and granted to PIZZA BY ALEX, upon the terms and subject to the conditions of this ordinance to maintain and use, as now constructed, one (1) Awning(s) projecting over the public right-of-way adjacent to its premises known as 5040 W. Montrose Ave..

Said Awning(s) at measure(s):
One (1) at fifty point three three (50.33) feet in length, and two (2) feet in width for a total of one hundred point six six (100.66) square feet.

The location of said privilege shall be as shown on prints kept on file with the Department of Business Affairs and Consumer Protection and the Office of the City Clerk.

Said privilege shall be constructed in accordance with plans and specifications approved by the Zoning Department - Signs.

This grant of privilege in the public way shall be subject to the provisions of Section 10-28-015 and all other required provisions of the Municipal Code of Chicago.

The grantee shall pay to the City of Chicago as compensation for the privilege #1094179 herein granted the sum of seventy-five dollars and thirty-three cents ($75.33) per annum in advance.


A 25% penalty will be added for payments received after due date.

The permit holder agrees to hold the City of Chicago harmless for any damage, relocation or replacement costs associated with damage, relocation or removal of private property caused by the City performing work in the public way.

Authority herein given and granted for a period of five (5) years from and after Date of Passage.

Alderman _____
John Arena 45th Ward

5040-44 W MONTROSE

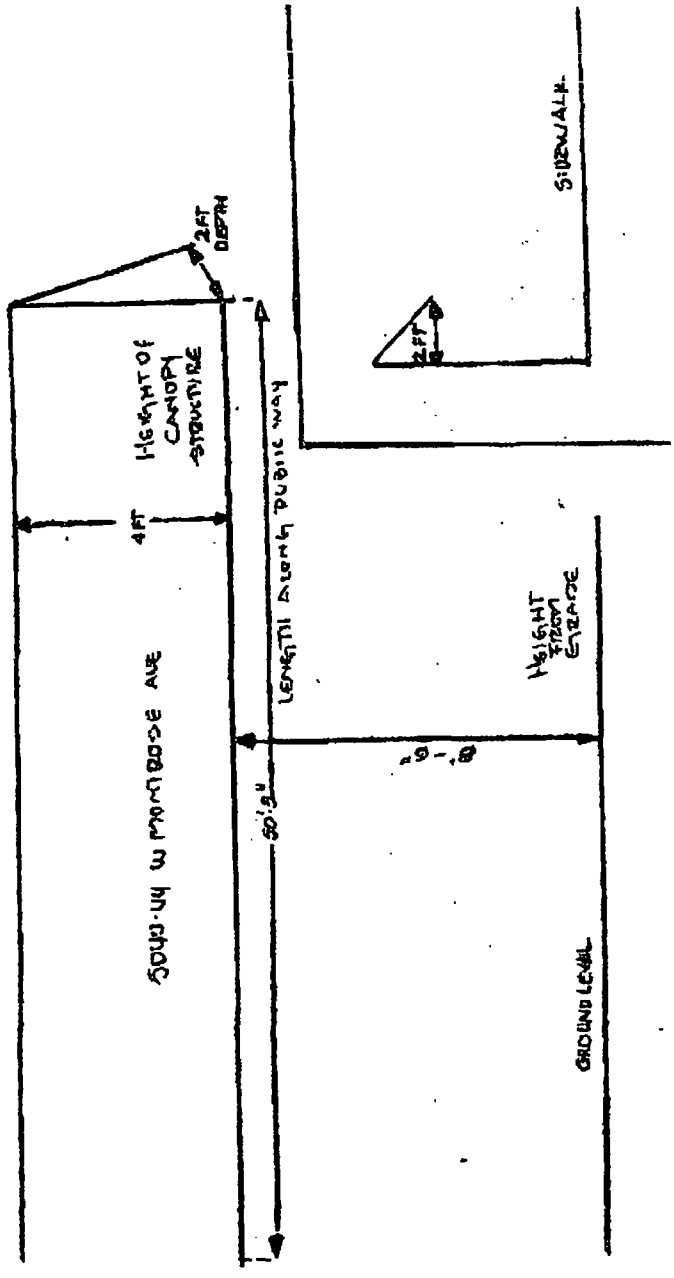

Department of Business Affairs and Consumer Protection
Small Business Center - Public Way Use Unit
City Hall - 121 N. LaSalle Street, Room 800 • Chicago, IL 60602
(312)-74-GOBIZ (312-744-6249) • (312) 744-1944 (TTY)
http://www.cityofchicago.org/bacp

07/30/2014

Alderman **John Arena**
Ward # **45**
City of Chicago
City Hall, Room **305**
121 North LaSalle Street
Chicago, Illinois 60602

Re: An ordinance to use and maintain a portion of the public right-of-way for **one (1) awning(s)** for **PIZZA BY ALEX**, adjacent to the premises known as **5040 W. Montrose Ave.**.

Dear Alderman **John Arena**:

The applicant referenced above has requested the use of the public right-of-way for a **awning(s)**. An ordinance has been prepared by the Department of Business Affairs and Consumer Protection – Small Business Center - Public Way Use Unit for presentation to the City Council. Because this request was made for properties located in your ward, as approved by you as per the attached, I respectfully request that you introduce the attached ordinance at the next City Council meeting.

If you have any questions regarding this ordinance, please contact Anthony Bertuca at (312) 744-5506.

Department of Business Affairs and Consumer Protection

City of Chicago

O2014-6514

Office of the City Clerk

Document Tracking Sheet

Meeting Date:	7/30/2014
Sponsor(s):	Arena (45)
Type:	Ordinance
Title:	Awning(s) for Presence Medical Group
Committee(s) Assignment:	Committee on Transportation and Public Way

ORDINANCE
PRESENCE MEDICAL GROUP
Acct. No. 204583 - 15
Permit No. 1112835

Be It Ordained by the City Council of the City of Chicago:

SECTION 1. Permission and authority are hereby given and granted to PRESENCE MEDICAL GROUP, upon the terms and subject to the conditions of this ordinance to maintain and use, as now constructed, two (2) Awning(s) projecting over the public right-of-way adjacent to its premises known as 5251 N. Milwaukee Ave..

Said Awning(s) at N. Milwaukee Avenue measure(s):
One (1) at three point eight three (3.83) feet in length, and two (2) feet in width for a total of seven point six six (7.66) square feet.
One (1) at twenty-seven (27) feet in length, and two (2) feet in width for a total of fifty-four (54) square feet.

The location of said privilege shall be as shown on prints kept on file with the Department of Business Affairs and Consumer Protection and the Office of the City Clerk.

Said privilege shall be constructed in accordance with plans and specifications approved by the Zoning Department - Signs.

This grant of privilege in the public way shall be subject to the provisions of Section 10-28-015 and all other required provisions of the Municipal Code of Chicago.

The grantee shall pay to the City of Chicago as compensation for the privilege #1112835 herein granted the sum of one hundred two ($102.00) per annum in advance.

A 25% penalty will be added for payments received after due date.


The permit holder agrees to hold the City of Chicago harmless for any damage, relocation or replacement costs associated with damage, relocation or removal of private property caused by the City performing work in the public way.

Authority herein given and granted for a period of five (5) years from and after Date of Passage.


Alderman
John Arena 45th Ward

SIGN SPECIFICATIONS

(A) - AWNING
Illumination: non-lit
Material: beige material/ tbd

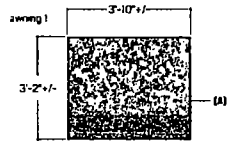



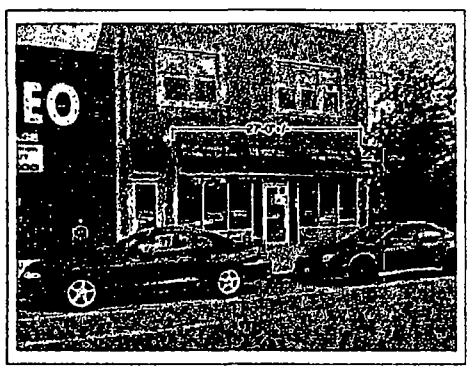

existing



proposed

POBLOCKI

Project
Presence Medical Group
Chicago, IL

Scale: 3/8"=1'
Original Page Size: 11" x 17"

Notes
CONFIRM AWN CONSTRUCTION/ PROJECTION

SURVEY REQUIRED

Revisions
REV DESCRIPTION BY DATE

Rep. Katie Conroy
Drawn By: Ryan Henderson Orig. Date: 12/20/13

Sign Loc. No.

AWN-01
Awning
Sign Type

63924 C01
DPR - Project - Job No. Design

Department of Business Affairs and Consumer Protection
Small Business Center - Public Way Use Unit
City Hall - 121 N. LaSalle Street, Room 800 • Chicago, IL 60602
(312)-74-GOBIZ (312-744-6249) • (312) 744-1944 (TTY)
http://www.cityofchicago.org/bacp

07/30/2014

Alderman **John Arena**
Ward # **45**
City of Chicago
City Hall, Room **305**
121 North LaSalle Street
Chicago, Illinois 60602

Re: An ordinance to use and maintain a portion of the public right-of-way for **two (2) awning(s)** for **PRESENCE MEDICAL GROUP**, adjacent to the premises known as **5251 N. Milwaukee Ave.**.

Dear Alderman **John Arena**:

The applicant referenced above has requested the use of the public right-of-way for a **awning(s)**. An ordinance has been prepared by the Department of Business Affairs and Consumer Protection – Small Business Center - Public Way Use Unit for presentation to the City Council. Because this request was made for properties located in your ward, as approved by you as per the attached, I respectfully request that you introduce the attached ordinance at the next City Council meeting.

If you have any questions regarding this ordinance, please contact Anthony Bertuca at (312) 744-5506.

Department of Business Affairs and Consumer Protection

City of Chicago

O2014-6516

Office of the City Clerk

Document Tracking Sheet

Meeting Date:	7/30/2014
Sponsor(s):	Cappleman (46)
Type:	Ordinance
Title:	Awning(s) for Halsted Street Beach Tanning Salon
Committee(s) Assignment:	Committee on Transportation and Public Way

ORDINANCE
HALSTED STREET BEACH TANNING SALON
Acct. No. 274024 - 1
Permit No. 1114189

Be It Ordained by the City Council of the City of Chicago:

SECTION 1. Permission and authority are hereby given and granted to HALSTED STREET BEACH TANNING SALON, upon the terms and subject to the conditions of this ordinance to maintain and use, as now constructed, one (1) Awning(s) projecting over the public right-of-way adjacent to its premises known as 3741 N. Halsted St..

Said Awning(s) at N. Halsted Street measure(s):
One (1) at thirty (30) feet in length, and eighteen point five (18.5) feet in width for a total of five hundred fifty-five (555) square feet.

The location of said privilege shall be as shown on prints kept on file with the Department of Business Affairs and Consumer Protection and the Office of the City Clerk.

Said privilege shall be constructed in accordance with plans and specifications approved by the Zoning Department - Signs.

This grant of privilege in the public way shall be subject to the provisions of Section 10-28-015 and all other required provisions of the Municipal Code of Chicago.

The grantee shall pay to the City of Chicago as compensation for the privilege #1114189 herein granted the sum of fifty-five ($55.00) per annum in advance.

A 25% penalty will be added for payments received after due date.

The permit holder agrees to hold the City of Chicago harmless for any damage, relocation or replacement costs associated with damage, relocation or removal of private property caused by the City performing work in the public way.

Authority herein given and granted for a period of five (5) years from and after 07/26/2014.

Alderman _____
James Cappleman 46th Ward

Halsted Street Beach Tanning Salon Acct #274024 Permit# 1088165

CITY OF CHICAGO · BACP-PWU · BUNDLE PERMIT APPLICATION V.02.21.14


APPLICATION TO USE THE PUBLIC RIGHT OF WAY

EXAMPLE OF CANOPY/AWNING DRAWING

CANOPY DRAWINGS

PROPERTY LOCATION: 3741 N Halsted St

ORGANIZATION'S NAME: Turners Tan, Inc. Halsted Street Beach Tanning Salon

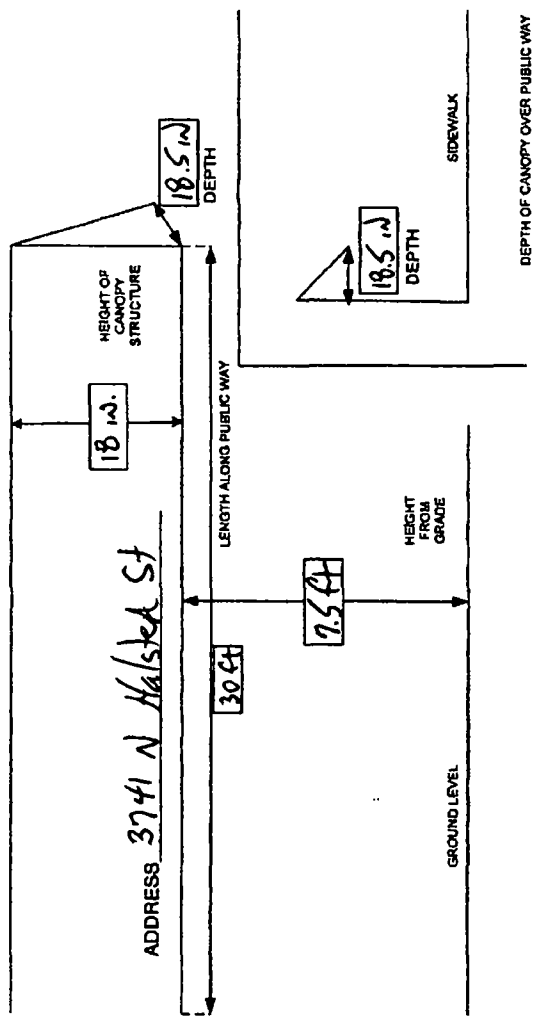

Department of Business Affairs and Consumer Protection
Small Business Center - Public Way Use Unit
City Hall - 121 N. LaSalle Street, Room 800 • Chicago, IL 60602
(312)-74-GOBIZ (312-744-6249) • (312) 744-1944 (TTY)
http://www.cityofchicago.org/bacp

07/30/2014

Alderman **James Cappleman**
Ward # **46**
City of Chicago
City Hall, Room **300**
121 North LaSalle Street
Chicago, Illinois 60602

Re: An ordinance to use and maintain a portion of the public right-of-way for **one (1) awning(s)** for **HALSTED STREET BEACH TANNING SALON**, adjacent to the premises known as **3741 N. Halsted St.**.

Dear Alderman **James Cappleman**:

The applicant referenced above has requested the use of the public right-of-way for a **awning(s)**. An ordinance has been prepared by the Department of Business Affairs and Consumer Protection – Small Business Center - Public Way Use Unit for presentation to the City Council. Because this request was made for properties located in your ward, as approved by you as per the attached, I respectfully request that you introduce the attached ordinance at the next City Council meeting.

If you have any questions regarding this ordinance, please contact Anthony Bertuca at (312) 744-5506.

Department of Business Affairs and Consumer Protection

City of Chicago

O2014-6517

Office of the City Clerk

Document Tracking Sheet

Meeting Date:	7/30/2014
Sponsor(s):	Cappleman (46)
Type:	Ordinance
Title:	Awning(s) for Jimmy's Nails 1 Ltd.
Committee(s) Assignment:	Committee on Transportation and Public Way

ORDINANCE
JIMMY'S NAILS 1, LTD.
Acct. No. 389101 - 1
Permit No. 1112057

Be It Ordained by the City Council of the City of Chicago:

SECTION 1. Permission and authority are hereby given and granted to JIMMY'S NAILS 1, LTD., upon the terms and subject to the conditions of this ordinance to construct, install, maintain and use one (1) Awning(s) projecting over the public right-of-way adjacent to its premises known as 3920 N. Broadway .

Said Awning(s) at N. Broadway measure(s):
One (1) at nineteen (19) feet in length, and two (2) feet in width for a total of thirty-eight (38) square feet.

The location of said privilege shall be as shown on prints kept on file with the Department of Business Affairs and Consumer Protection and the Office of the City Clerk.

Said privilege shall be constructed in accordance with plans and specifications approved by the Zoning Department - Signs.

This grant of privilege in the public way shall be subject to the provisions of Section 10-28-015 and all other required provisions of the Municipal Code of Chicago.

The grantee shall pay to the City of Chicago as compensation for the privilege #1112057 herein granted the sum of fifty ($50.00) per annum in advance.

A 25% penalty will be added for payments received after due date.

The permit holder agrees to hold the City of Chicago harmless for any damage, relocation or replacement costs associated with damage, relocation or removal of private property caused by the City performing work in the public way.

Authority herein given and granted for a period of five (5) years from and after Date of Passage.


Alderman _____

James Cappleman 46th Ward



General Specifications

Sign type	Nonilluminated Awning
Face material &	Mauritzon Canvas
Color back ground	Black with graphics colors
Frame contruction material	1"x1" galvanize tube welded
Gauge	.090
Graphic Material	Paint Mathew
Color of wording	Logo Custom Airbrush
Under awning cover Material	N/A
Transformer / Ballat	N/A
Powers input	N/A
Powers output	N/A
Neon / Lamps	N/A
Safety Swicth	N/A
Boot insulated	N/A
GTO cable / Wire / Gauge	N/A
Electrical connectors	N/A
Retainer screw	#4 0.5" lg Hex hd "Bronze"
Mounting	1/2" x 3" Lag screw w/ anchos

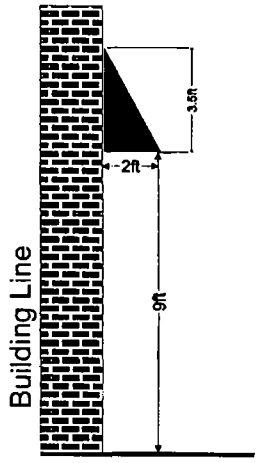

Signs & Graphics Inc.
Whole Sale & Retail Interior / Exterior Signage
www.expresssign.net
1-773-303-0161
5026 N. Broadway, Chicago, IL 60640

CUSTOMER: Jimmy Nails
LOCATION: 3920 N Broadway
Chicago, IL 60640
Design By: BV
Date: 01/20/2014

Customer approval signature _____ Date / / 2014

© by Express Sign. Proprietary and Confidential

This design is the original and unpublished work of Express Sign & Graphics,Inc. and may not be reproduced,copied or exhibited in any fashion without the expressed wrong from an authorized personnel of the company. The rights to this design may be purchased

Special Note:
This is an existing canopy we only change the cover

Landlord approval signature _____ Date / / 2014

Department of Business Affairs and Consumer Protection
Small Business Center - Public Way Use Unit
City Hall - 121 N. LaSalle Street, Room 800 • Chicago, IL 60602
(312)-74-GOBIZ (312-744-6249) • (312) 744-1944 (TTY)
http://www.cityofchicago.org/bacp

07/30/2014

Alderman **James Cappleman**
Ward # **46**
City of Chicago
City Hall, Room **300**
121 North LaSalle Street
Chicago, Illinois 60602

Re: An ordinance to use and maintain a portion of the public right-of-way for **one (1) awning(s)** for **JIMMY'S NAILS 1, LTD.**, adjacent to the premises known as **3920 N. Broadway** .

Dear Alderman **James Cappleman**:

The applicant referenced above has requested the use of the public right-of-way for a **awning(s)**. An ordinance has been prepared by the Department of Business Affairs and Consumer Protection – Small Business Center - Public Way Use Unit for presentation to the City Council. Because this request was made for properties located in your ward, as approved by you as per the attached, I respectfully request that you introduce the attached ordinance at the next City Council meeting.

If you have any questions regarding this ordinance, please contact Anthony Bertuca at (312) 744-5506.

Department of Business Affairs and Consumer Protection

City of Chicago

O2014-6519

Office of the City Clerk

Document Tracking Sheet

Meeting Date:	7/30/2014
Sponsor(s):	Cappleman (46)
Type:	Ordinance
Title:	Awning(s) for Siam Noodles & Rice
Committee(s) Assignment:	Committee on Transportation and Public Way

ORDINANCE
SIAM NOODLES & RICE
Acct. No. 63005 - 1
Permit No. 1114123

Be It Ordained by the City Council of the City of Chicago:

SECTION 1. Permission and authority are hereby given and granted to SIAM NOODLES & RICE, upon the terms and subject to the conditions of this ordinance to maintain and use, as now constructed, one (1) Awning(s) projecting over the public right-of-way adjacent to its premises known as 4654 N. Sheridan Rd..

Said Awning(s) at N Sheridan Rd measure(s):
One (1) at twenty-three (23) feet in length, and two point five (2.5) feet in width for a total of fifty-seven point five (57.5) square feet.

The location of said privilege shall be as shown on prints kept on file with the Department of Business Affairs and Consumer Protection and the Office of the City Clerk.

Said privilege shall be constructed in accordance with plans and specifications approved by the Zoning Department - Signs.

This grant of privilege in the public way shall be subject to the provisions of Section 10-28-015 and all other required provisions of the Municipal Code of Chicago.

The grantee shall pay to the City of Chicago as compensation for the privilege #1114123 herein granted the sum of fifty ($50.00) per annum in advance.


A 25% penalty will be added for payments received after due date.

The permit holder agrees to hold the City of Chicago harmless for any damage, relocation or replacement costs associated with damage, relocation or removal of private property caused by the City performing work in the public way.

Authority herein given and granted for a period of five (5) years from and after 07/29/2014.

Alderman _____

James Cappleman 46th Ward

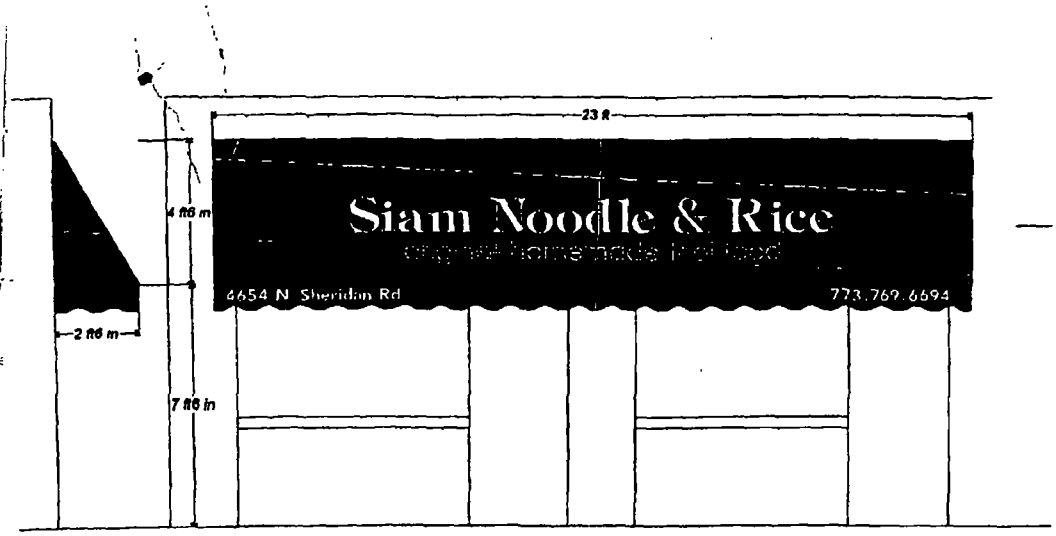
23 ft
4 ft 6 in
Siam Noodle & Rice
original homemade thai food
4654 N Sheridan Rd
773.769.6694
2 ft 6 in
7 ft 6 in

Department of Business Affairs and Consumer Protection
Small Business Center - Public Way Use Unit
City Hall - 121 N LaSalle Street, Room 800 • Chicago, IL 60602
(312)-74-GOBIZ (312-744-6249) • (312) 744-1944 (TTY)
http //www cityofchicago org/bacp

07/30/2014

Alderman **James Cappleman**
Ward # **46**
City of Chicago
City Hall, Room **300**
121 North LaSalle Street
Chicago, Illinois 60602

Re: An ordinance to use and maintain a portion of the public right-of-way for **one (1) awning(s)** for **SIAM NOODLES & RICE**, adjacent to the premises known as **4654 N. Sheridan Rd.**.

Dear Alderman **James Cappleman**:

The applicant referenced above has requested the use of the public right-of-way for a **awning(s)**. An ordinance has been prepared by the Department of Business Affairs and Consumer Protection – Small Business Center - Public Way Use Unit for presentation to the City Council. Because this request was made for properties located in your ward, as approved by you as per the attached, I respectfully request that you introduce the attached ordinance at the next City Council meeting.

If you have any questions regarding this ordinance, please contact Anthony Bertuca at (312) 744-5506.

Department of Business Affairs and Consumer Protection

City of Chicago

O2014-6522

Office of the City Clerk

Document Tracking Sheet

Meeting Date:	7/30/2014
Sponsor(s):	Pawar (47)
Type:	Ordinance
Title:	Awning(s) for Chui's Food Store
Committee(s) Assignment:	Committee on Transportation and Public Way

ORDINANCE
CHUI'S FOOD STORE
Acct. No. 6960 - 2
Permit No. 1113866

Be It Ordained by the City Council of the City of Chicago:

SECTION 1. Permission and authority are hereby given and granted to CHUI'S FOOD STORE, upon the terms and subject to the conditions of this ordinance to maintain and use, as now constructed, one (1) Awning(s) projecting over the public right-of-way adjacent to its premises known as 4852 N. Damen Ave..

Said Awning(s) at N. DAMEN measure(s):
One (1) at twenty-four (24) feet in length, and four point three three (4.33) feet in width for a total of one hundred three point nine two (103.92) square feet.

The location of said privilege shall be as shown on prints kept on file with the Department of Business Affairs and Consumer Protection and the Office of the City Clerk.

Said privilege shall be constructed in accordance with plans and specifications approved by the Zoning Department - Signs.

This grant of privilege in the public way shall be subject to the provisions of Section 10-28-015 and all other required provisions of the Municipal Code of Chicago.

The grantee shall pay to the City of Chicago as compensation for the privilege #1113866 herein granted the sum of fifty ($50.00) per annum in advance.

A 25% penalty will be added for payments received after due date.

The permit holder agrees to hold the City of Chicago harmless for any damage, relocation or replacement costs associated with damage, relocation or removal of private property caused by the City performing work in the public way.

Authority herein given and granted for a period of five (5) years from and after 03/18/2014.

Alderman _____

Ameya Pawar 47th Ward


APPLICATION TO USE THE PUBLIC RIGHT OF WAY


EXAMPLE OF CANOPY/AWNING DRAWING

CANOPY DRAWINGS

PROPERTY LOCATION: 4852 N. Damen

ORGANIZATION'S NAME: Chui's Food Store

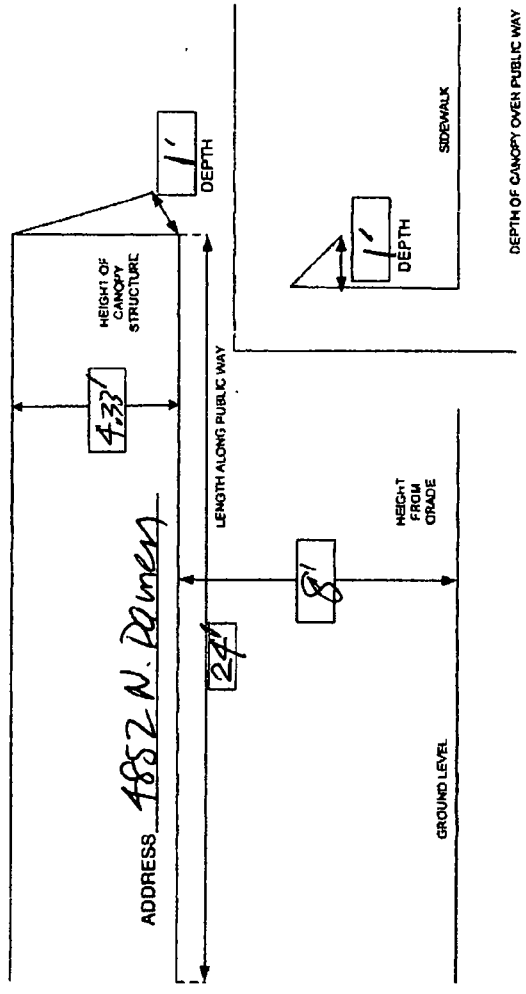

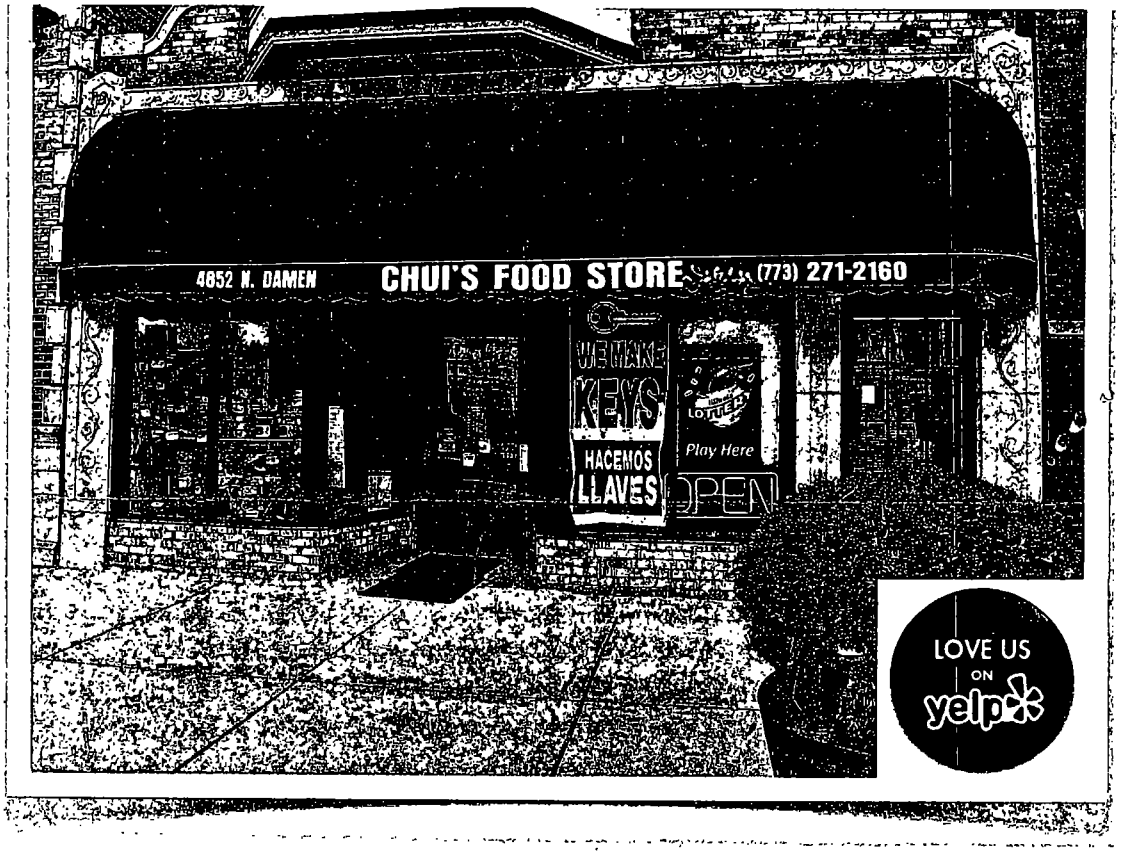
4852 N. DAMEN
CHUI'S FOOD STORE
(773) 271-2160
WE MAKE
KEYS
HACEMOS
LLAVES
LOTTERY
Play Here
OPEN
LOVE US
ON
yelp

Department of Business Affairs and Consumer Protection
Small Business Center - Public Way Use Unit
City Hall - 121 N. LaSalle Street, Room 800 • Chicago, IL 60602
(312)-74-GOBIZ (312-744-6249) • (312) 744-1944 (TTY)
http://www.cityofchicago.org/bacp

07/30/2014

Alderman **Ameya Pawar**
Ward # **47**
City of Chicago
City Hall, Room **300**
121 North LaSalle Street
Chicago, Illinois 60602

Re: An ordinance to use and maintain a portion of the public right-of-way for **one (1) awning(s)** for **CHUI'S FOOD STORE**, adjacent to the premises known as **4852 N. Damen Ave.**.

Dear Alderman **Ameya Pawar**:

The applicant referenced above has requested the use of the public right-of-way for a **awning(s)**. An ordinance has been prepared by the Department of Business Affairs and Consumer Protection – Small Business Center - Public Way Use Unit for presentation to the City Council. Because this request was made for properties located in your ward, as approved by you as per the attached, I respectfully request that you introduce the attached ordinance at the next City Council meeting.

If you have any questions regarding this ordinance, please contact Anthony Bertuca at (312) 744-5506.

Department of Business Affairs and Consumer Protection

City of Chicago

O2014-6524

Office of the City Clerk

Document Tracking Sheet

Meeting Date:	7/30/2014
Sponsor(s):	Pawar (47)
Type:	Ordinance
Title:	Awning(s) for Dinkel's Bakery, Inc.
Committee(s) Assignment:	Committee on Transportation and Public Way

ORDINANCE
DINKEL'S BAKERY INC
Acct. No. 6149 - 1
Permit No. 1113917

Be It Ordained by the City Council of the City of Chicago:

SECTION 1. Permission and authority are hereby given and granted to DINKEL'S BAKERY INC, upon the terms and subject to the conditions of this ordinance to maintain and use, as now constructed, one (1) Awning(s) projecting over the public right-of-way adjacent to its premises known as 3329 N. Lincoln Ave..

Said Awning(s) at N. LINCOLN AVE. measure(s):
One (1) at forty-four point seven (44.7) feet in length, and one (1) foot in width for a total of forty-four point seven (44.7) square feet.

The location of said privilege shall be as shown on prints kept on file with the Department of Business Affairs and Consumer Protection and the Office of the City Clerk.

Said privilege shall be constructed in accordance with plans and specifications approved by the Zoning Department - Signs.

This grant of privilege in the public way shall be subject to the provisions of Section 10-28-015 and all other required provisions of the Municipal Code of Chicago.

The grantee shall pay to the City of Chicago as compensation for the privilege #1113917 herein granted the sum of sixty-nine dollars and seventy cents ($69.70) per annum in advance.


A 25% penalty will be added for payments received after due date.

The permit holder agrees to hold the City of Chicago harmless for any damage, relocation or replacement costs associated with damage, relocation or removal of private property caused by the City performing work in the public way.

Authority herein given and granted for a period of five (5) years from and after 05/24/2014.

Alderman _____

Ameya Pawar 47th Ward

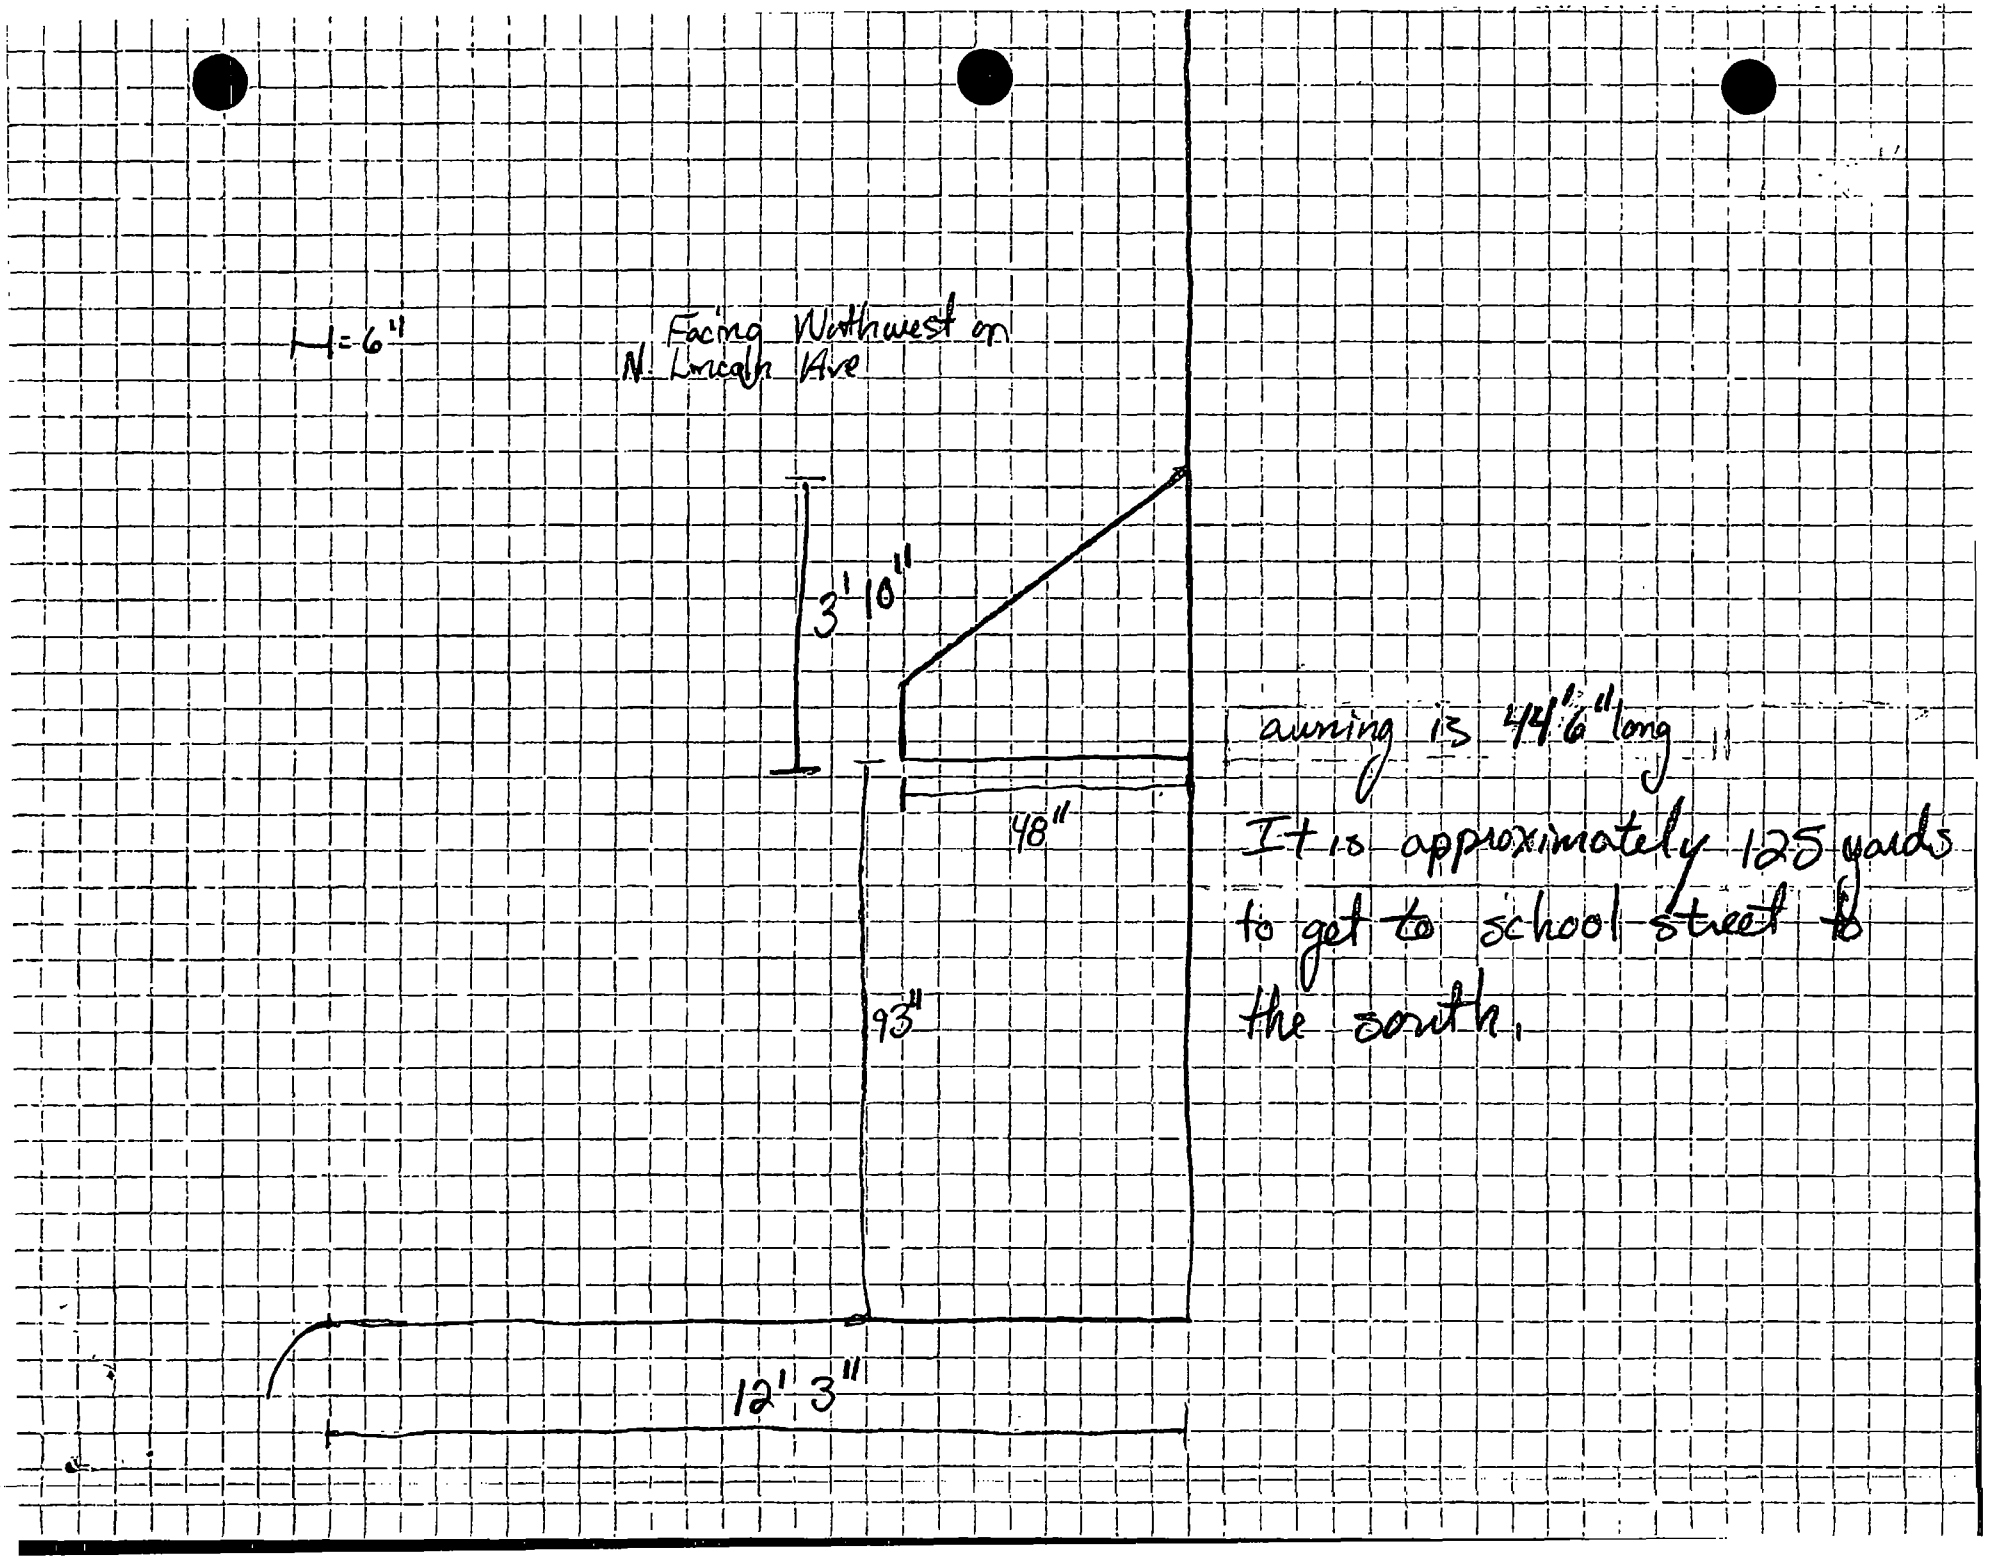
1=6'
Facing Northwest on
N. Lincoln Ave
3'10"
48"
93"
12'3"
awning is 44'6" long
It is approximately 125 yards
to get to school street to
the south.

Department of Business Affairs and Consumer Protection
Small Business Center- Public Way Use Unit
City Hall- 121 N. LaSalle Street Room 800 • Chicago, IL 60602
(312)-74-GOBIZ (312-744-6249) • (312) 744-1944 (TTY)
http://www.cityofchicago.org/bacp

07/30/2014

Alderman **Ameya Pawar**
Ward # **47**
City of Chicago
City Hall, Room **300**
121 North LaSalle Street
Chicago, Illinois 60602

Re: An ordinance to use and maintain a portion of the public right-of-way for **one (1) awning(s)** for **DINKEL'S BAKERY INC**, adjacent to the premises known as **3329 N. Lincoln Ave.**.

Dear Alderman **Ameya Pawar**:

The applicant referenced above has requested the use of the public right-of-way for a **awning(s)**. An ordinance has been prepared by the Department of Business Affairs and Consumer Protection – Small Business Center - Public Way Use Unit for presentation to the City Council. Because this request was made for properties located in your ward, as approved by you as per the attached, I respectfully request that you introduce the attached ordinance at the next City Council meeting.

If you have any questions regarding this ordinance, please contact Anthony Bertuca at (312) 744-5506.

Department of Business Affairs and Consumer Protection

City of Chicago

O2014-6525

Office of the City Clerk

Document Tracking Sheet

Meeting Date:	7/30/2014
Sponsor(s):	Pawar (47)
Type:	Ordinance
Title:	Awning(s) for Glenn's Diner
Committee(s) Assignment:	Committee on Transportation and Public Way

ORDINANCE
GLENN'S DINER
Acct. No. 295545 - 2
Permit No. 1114221

Be It Ordained by the City Council of the City of Chicago:

SECTION 1. Permission and authority are hereby given and granted to GLENN'S DINER, upon the terms and subject to the conditions of this ordinance to maintain and use, as now constructed, one (1) Awning(s) projecting over the public right-of-way adjacent to its premises known as 1820 W. Montrose Ave..

Said Awning(s) at W. Montrose Avenue measure(s):
One (1) at thirty (30) feet in length, and two (2) feet in width for a total of sixty (60) square feet.

The location of said privilege shall be as shown on prints kept on file with the Department of Business Affairs and Consumer Protection and the Office of the City Clerk.

Said privilege shall be constructed in accordance with plans and specifications approved by the Zoning Department - Signs.

This grant of privilege in the public way shall be subject to the provisions of Section 10-28-015 and all other required provisions of the Municipal Code of Chicago.

The grantee shall pay to the City of Chicago as compensation for the privilege #1114221 herein granted the sum of fifty-five ($55.00) per annum in advance.

A 25% penalty will be added for payments received after due date.


The permit holder agrees to hold the City of Chicago harmless for any damage, relocation or replacement costs associated with damage, relocation or removal of private property caused by the City performing work in the public way.

Authority herein given and granted for a period of five (5) years from and after 06/28/2014.

Alderman _____

Ameya Pawar 47th Ward

FAHLSTROM RESTAURANT GROUP
dba GLENNS DINER
1820 W MONTROSE AVE

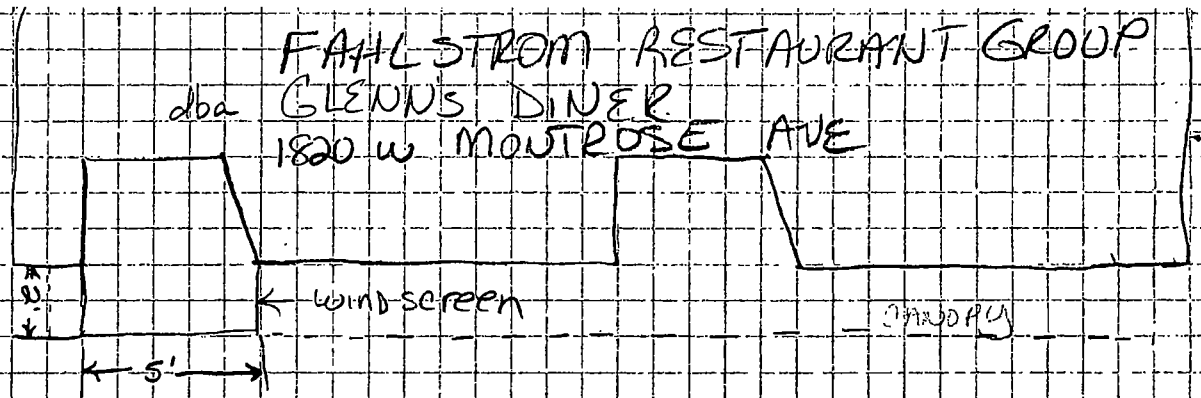

TOP VIEW

CURB

MONTROSE AVE

Department of Business Affairs and Consumer Protection
Small Business Center - Public Way Use Unit
City Hall - 121 N. LaSalle Street, Room 800 • Chicago, IL 60602
(312)-74-GOBIZ (312-744-6249) • (312) 744-1944 (TTY)
http://www.cityofchicago.org/bacp

07/30/2014

Alderman **Ameya Pawar**
Ward # **47**
City of Chicago
City Hall, Room **300**
121 North LaSalle Street
Chicago, Illinois 60602

Re: An ordinance to use and maintain a portion of the public right-of-way for **one (1) awning(s)** for **GLENN'S DINER**, adjacent to the premises known as **1820 W. Montrose Ave.**.

Dear Alderman **Ameya Pawar**:

The applicant referenced above has requested the use of the public right-of-way for a **awning(s)**. An ordinance has been prepared by the Department of Business Affairs and Consumer Protection – Small Business Center - Public Way Use Unit for presentation to the City Council. Because this request was made for properties located in your ward, as approved by you as per the attached, I respectfully request that you introduce the attached ordinance at the next City Council meeting.

If you have any questions regarding this ordinance, please contact Anthony Bertuca at (312) 744-5506.

Department of Business Affairs and Consumer Protection

City of Chicago

O2014-6527

Office of the City Clerk

Document Tracking Sheet

Meeting Date:	7/30/2014
Sponsor(s):	Pawar (47)
Type:	Ordinance
Title:	Awning(s) for Sacred Art Gallery LLC
Committee(s) Assignment:	Committee on Transportation and Public Way

ORDINANCE
SACRED ART GALLERY, LLC
Acct. No. 385985 - 1
Permit No. 1113752

Be It Ordained by the City Council of the City of Chicago:

SECTION 1. Permission and authority are hereby given and granted to SACRED ART GALLERY, LLC, upon the terms and subject to the conditions of this ordinance to maintain and use, as now constructed, one (1) Awning(s) projecting over the public right-of-way adjacent to its premises known as 4619 N. Lincoln Ave..

Said Awning(s) at N. LINCOLN measure(s):
One (1) at ten point five (10.5) feet in length, and five point zero eight (5.08) feet in width for a total of fifty-three point three four (53.34) square feet.

The location of said privilege shall be as shown on prints kept on file with the Department of Business Affairs and Consumer Protection and the Office of the City Clerk.

Said privilege shall be constructed in accordance with plans and specifications approved by the Zoning Department - Signs.

This grant of privilege in the public way shall be subject to the provisions of Section 10-28-015 and all other required provisions of the Municipal Code of Chicago.

The grantee shall pay to the City of Chicago as compensation for the privilege #1113752 herein granted the sum of fifty ($50.00) per annum in advance.

A 25% penalty will be added for payments received after due date.

The permit holder agrees to hold the City of Chicago harmless for any damage, relocation or replacement costs associated with damage, relocation or removal of private property caused by the City performing work in the public way.


Authority herein given and granted for a period of five (5) years from and after 06/03/2014.

Alderman _____

Ameya Pawar 47th Ward

PROPERTY: 4619 N. LINCOLN AVE

BUSINESS: SACRED ART GALLERY LLC

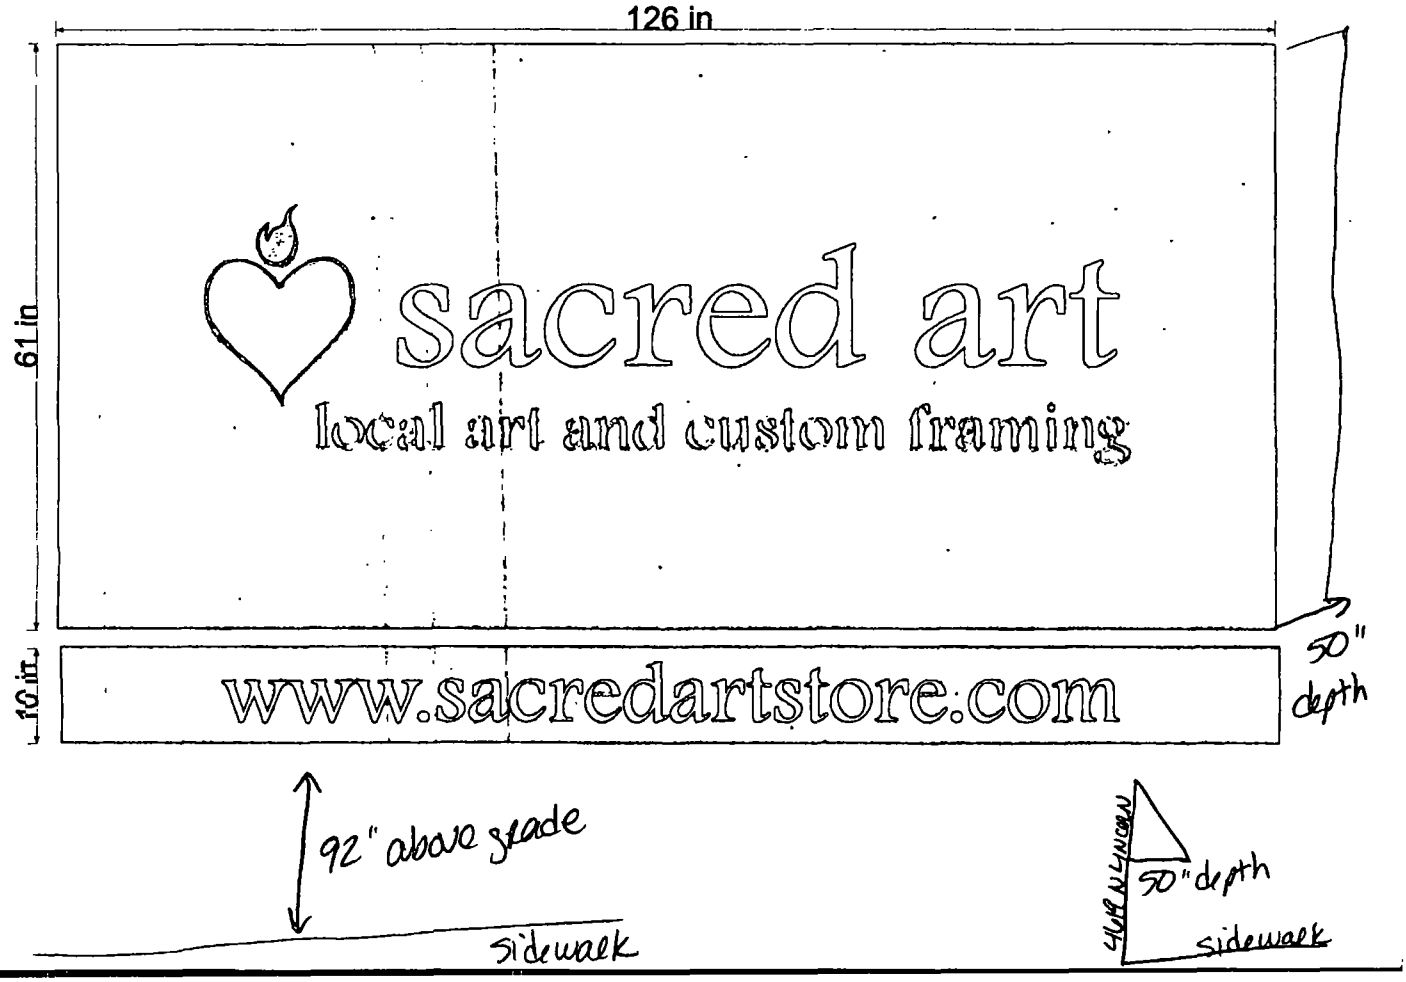

Department of Business Affairs and Consumer Protection
Small Business Center - Public Way Use Unit
City Hall - 121 N. LaSalle Street, Room 800 • Chicago, IL 60602
(312)-74-GOBIZ (312-744-6249) • (312) 744-1944 (TTY)
http://www.cityofchicago.org/bacp

07/30/2014

Alderman **Ameya Pawar**
Ward # **47**
City of Chicago
City Hall, Room **300**
121 North LaSalle Street
Chicago, Illinois 60602

Re: An ordinance to use and maintain a portion of the public right-of-way for **one (1) awning(s)** for **SACRED ART GALLERY, LLC**, adjacent to the premises known as **4619 N. Lincoln Ave.**.

Dear Alderman **Ameya Pawar**:

The applicant referenced above has requested the use of the public right-of-way for a **awning(s)**. An ordinance has been prepared by the Department of Business Affairs and Consumer Protection – Small Business Center - Public Way Use Unit for presentation to the City Council. Because this request was made for properties located in your ward, as approved by you as per the attached, I respectfully request that you introduce the attached ordinance at the next City Council meeting.

If you have any questions regarding this ordinance, please contact Anthony Bertuca at (312) 744-5506.

Department of Business Affairs and Consumer Protection

City of Chicago

O2014-6529

Office of the City Clerk

Document Tracking Sheet

Meeting Date:	7/30/2014
Sponsor(s):	Pawar (47)
Type:	Ordinance
Title:	Awning(s) for Steve Quick Jeweler
Committee(s) Assignment:	Committee on Transportation and Public Way

ORDINANCE
STEVE QUICK JEWELER
Acct. No. 230095 - 2
Permit No. 1114014

Be It Ordained by the City Council of the City of Chicago:

SECTION 1. Permission and authority are hereby given and granted to STEVE QUICK JEWELER, upon the terms and subject to the conditions of this ordinance to maintain and use, as now constructed, two (2) Awning(s) projecting over the public right-of-way adjacent to its premises known as 4710 N. Lincoln Ave..

Said Awning(s) at W. LELAND measure(s):
One (1) at sixteen (16) feet in length, and three (3) feet in width for a total of forty-eight (48) square feet.

Said Awning(s) at N. LINCOLN measure(s):
One (1) at sixteen (16) feet in length, and three (3) feet in width for a total of forty-eight (48) square feet.

The location of said privilege shall be as shown on prints kept on file with the Department of Business Affairs and Consumer Protection and the Office of the City Clerk.

Said privilege shall be constructed in accordance with plans and specifications approved by the Zoning Department - Signs.

This grant of privilege in the public way shall be subject to the provisions of Section 10-28-015 and all other required provisions of the Municipal Code of Chicago.

The grantee shall pay to the City of Chicago as compensation for the privilege #1114014 herein granted the sum of one hundred ($100.00) per annum in advance.

A 25% penalty will be added for payments received after due date.

The permit holder agrees to hold the City of Chicago harmless for any damage, relocation or replacement costs associated with damage, relocation or removal of private property caused by the City performing work in the public way.

Authority herein given and granted for a period of five (5) years from and after 06/30/2014.


Alderman _____

Ameya Pawar 47th Ward


Chesterfield Awning Co.
www.chesterfieldawning.com


Please note that upon signing this graphics sheet you are approving this design for production. Any changes made to the graphics and/or fabrication of the awning after your first signed approval will result in extra fees needed to cover the cost and time spent to make these changes. This can and will effect your installation date.

Chesterfield Awning Co., Inc
16999 Van Dam Rd.
South Holland, IL 60473
(708) 596-4434

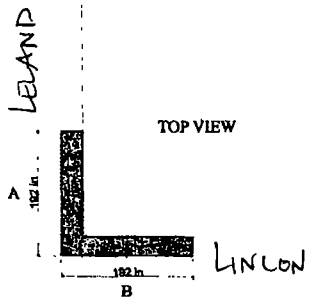



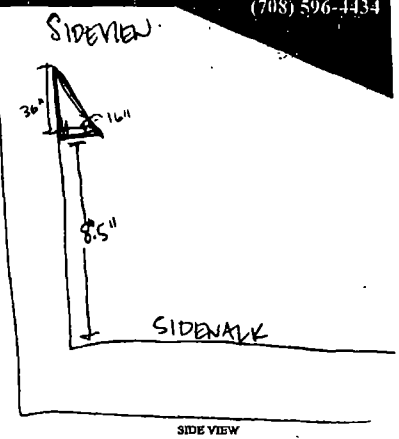

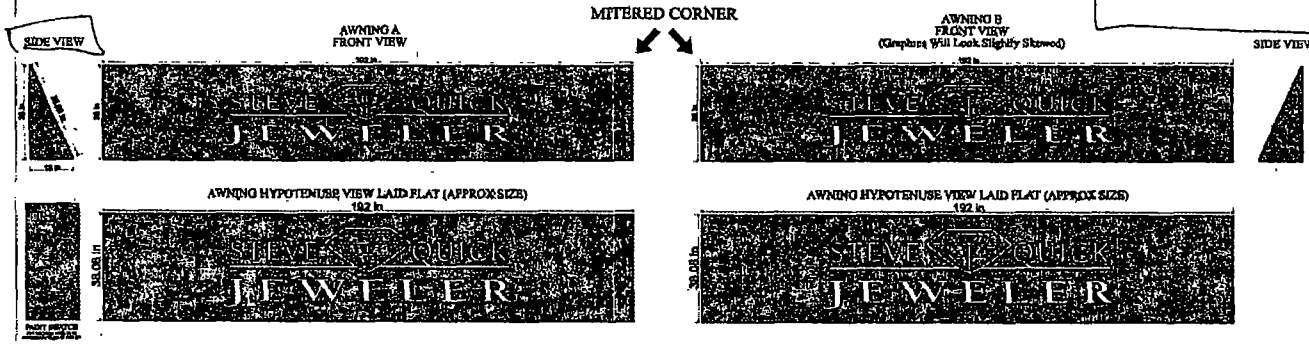

File Name / Job Name: Steve Quick Jeweler
Job Number: Fabric Color: Digital Print
Size/Style: Match Paint Swatch PMS 624
Font Style: Graphics White
Color/Method: Font: Custom Logo
Contact Person: 05-18-2009 M.C.
Misc. Notes:
DATE:
DATE APPROVED:

This is an original drawing, created by Chesterfield Awning Company, Inc. It is being submitted for your personal use in connection with a project being planned for you by Chesterfield Awning Company, Inc. It is not to be used, reproduced, copied or exhibited in any fashion. In the event any of the above occurs, Chesterfield Awning company, Inc. expects to be riembursed $250.00 in compensation for the time and effort entailed in creating this drawing.

Colors are representative only—for true colors, please see samples.

Customer Approval

Sales Approval

Department of Business Affairs and Consumer Protection
Small Business Center - Public Way Use Unit
City Hall - 121 N. LaSalle Street, Room 800 • Chicago, IL 60602
(312)-74-GOBIZ (312-744-6249) • (312) 744-1944 (TTY)
http://www.cityofchicago.org/bacp

07/30/2014

Alderman **Ameya Pawar**
Ward # **47**
City of Chicago
City Hall, Room **300**
121 North LaSalle Street
Chicago, Illinois 60602

Re: An ordinance to use and maintain a portion of the public right-of-way for **two (2) awning(s)** for **STEVE QUICK JEWELER**, adjacent to the premises known as **4710 N. Lincoln Ave.**.

Dear Alderman **Ameya Pawar**:

The applicant referenced above has requested the use of the public right-of-way for a **awning(s)**. An ordinance has been prepared by the Department of Business Affairs and Consumer Protection – Small Business Center - Public Way Use Unit for presentation to the City Council. Because this request was made for properties located in your ward, as approved by you as per the attached, I respectfully request that you introduce the attached ordinance at the next City Council meeting.

If you have any questions regarding this ordinance, please contact Anthony Bertuca at (312) 744-5506.

Department of Business Affairs and Consumer Protection

City of Chicago

O2014-6531

Office of the City Clerk

Document Tracking Sheet

Meeting Date:	7/30/2014
Sponsor(s):	Pawar (47)
Type:	Ordinance
Title:	Awning(s) for Waterhouse Tavern and Grill
Committee(s) Assignment:	Committee on Transportation and Public Way

ORDINANCE
WATERHOUSE TAVERN AND GRILL
Acct. No. 251283 - 1
Permit No. 1113932

Be It Ordained by the City Council of the City of Chicago:

SECTION 1. Permission and authority are hereby given and granted to WATERHOUSE TAVERN AND GRILL, upon the terms and subject to the conditions of this ordinance to maintain and use, as now constructed, one (1) Awning(s) projecting over the public right-of-way adjacent to its premises known as 3407 N. Paulina St..

Said Awning(s) at N. Paulina Street measure(s):
One (1) at eighteen (18) feet in length, and three (3) feet in width for a total of fifty-four (54) square feet.

The location of said privilege shall be as shown on prints kept on file with the Department of Business Affairs and Consumer Protection and the Office of the City Clerk.

Said privilege shall be constructed in accordance with plans and specifications approved by the Zoning Department - Signs.

This grant of privilege in the public way shall be subject to the provisions of Section 10-28-015 and all other required provisions of the Municipal Code of Chicago.

The grantee shall pay to the City of Chicago as compensation for the privilege #1113932 herein granted the sum of fifty ($50.00) per annum in advance.

A 25% penalty will be added for payments received after due date.


The permit holder agrees to hold the City of Chicago harmless for any damage, relocation or replacement costs associated with damage, relocation or removal of private property caused by the City performing work in the public way.


Authority herein given and granted for a period of five (5) years from and after 06/28/2014.

Alderman _____

Ameya Pawar 47th Ward

3407 N. Paulina Chgo

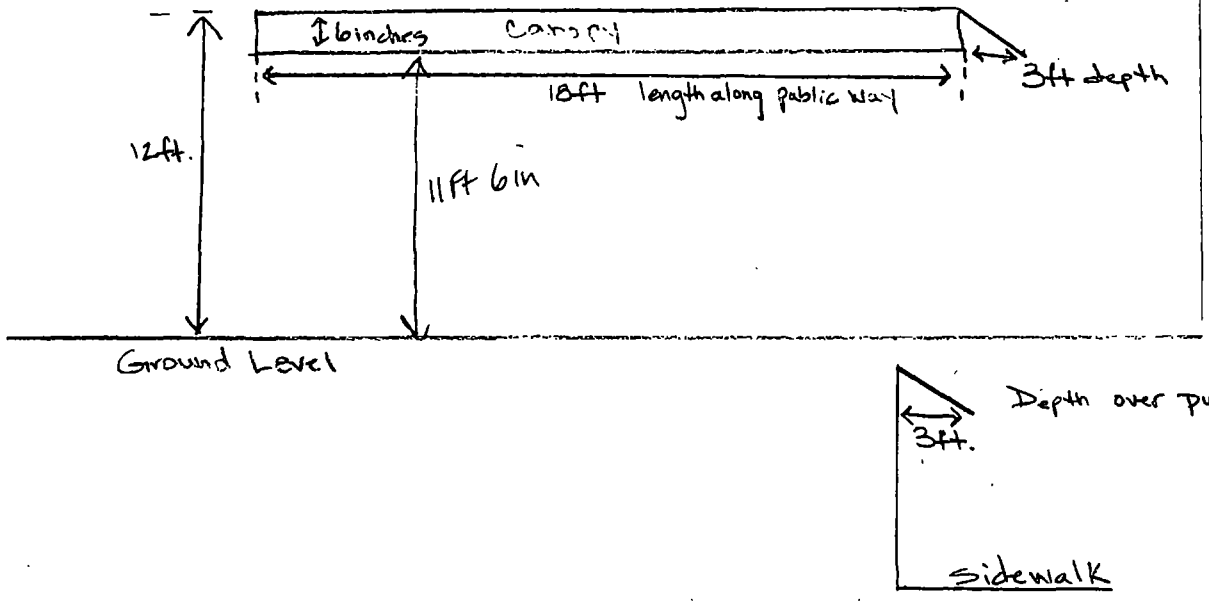

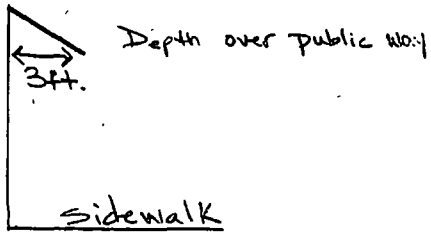

Department of Business Affairs and Consumer Protection
Small Business Center- Public Way Use Unit
City Hall- 121 N. LaSalle Street Room 800 • Chicago, IL 60602
(312)-74-GOBIZ (312-744-6249) • (312) 744-1944 (TTY)
http://www.cityofchicago.org/bacp

07/30/2014

Alderman **Ameya Pawar**
Ward # **47**
City of Chicago
City Hall, Room **300**
121 North LaSalle Street
Chicago, Illinois 60602

Re: An ordinance to use and maintain a portion of the public right-of-way for **one (1) awning(s)** for **WATERHOUSE TAVERN AND GRILL**, adjacent to the premises known as**3407 N. Paulina St.**.

Dear Alderman **Ameya Pawar**:

The applicant referenced above has requested the use of the public right-of-way for a **awning(s)**. An ordinance has been prepared by the Department of Business Affairs and Consumer Protection – Small Business Center - Public Way Use Unit for presentation to the City Council. Because this request was made for properties located in your ward, as approved by you as per the attached, I respectfully request that you introduce the attached ordinance at the next City Council meeting.

If you have any questions regarding this ordinance, please contact Anthony Bertuca at (312) 744-5506.

Department of Business Affairs and Consumer Protection

City of Chicago

O2014-6533

Office of the City Clerk

Document Tracking Sheet

Meeting Date:	7/30/2014
Sponsor(s):	Osterman (48)
Type:	Ordinance
Title:	Awning(s) for Chicago Grind
Committee(s) Assignment:	Committee on Transportation and Public Way

ORDINANCE
CHICAGO GRIND
Acct. No. 390293 - 1
Permit No. 1113249

Be It Ordained by the City Council of the City of Chicago:

SECTION 1. Permission and authority are hereby given and granted to CHICAGO GRIND, upon the terms and subject to the conditions of this ordinance to construct, install, maintain and use two (2) Awning(s) projecting over the public right-of-way adjacent to its premises known as 5256 N. Broadway .

Said Awning(s) at Broadway measure(s):
One (1) at seventy (70) feet in length, and three point five (3.5) feet in width for a total of two hundred forty-five (245) square feet.

Said Awning(s) at Berwyn measure(s):
One (1) at forty-one (41) feet in length, and three point five (3.5) feet in width for a total of one hundred forty-three point five (143.5) square feet.

The location of said privilege shall be as shown on prints kept on file with the Department of Business Affairs and Consumer Protection and the Office of the City Clerk.

Said privilege shall be constructed in accordance with plans and specifications approved by the Zoning Department - Signs.


This grant of privilege in the public way shall be subject to the provisions of Section 10-28-015 and all other required provisions of the Municipal Code of Chicago.

The grantee shall pay to the City of Chicago as compensation for the privilege #1113249 herein granted the sum of one hundred sixty-one ($161.00) per annum in advance.

A 25% penalty will be added for payments received after due date.

The permit holder agrees to hold the City of Chicago harmless for any damage, relocation or replacement costs associated with damage, relocation or removal of private property caused by the City performing work in the public way.

Authority herein given and granted for a period of five (5) years from and after Date of Passage.

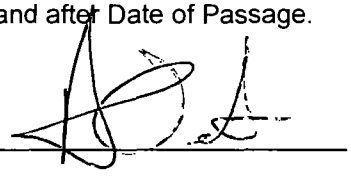
Alderman 

Harry Osterman 48th Ward

Lucky Bean Inc
DBA: Chicago Grind
Acct # 390293-1
License # 2328390


5256 N. Broadway
60640

Broadway St.

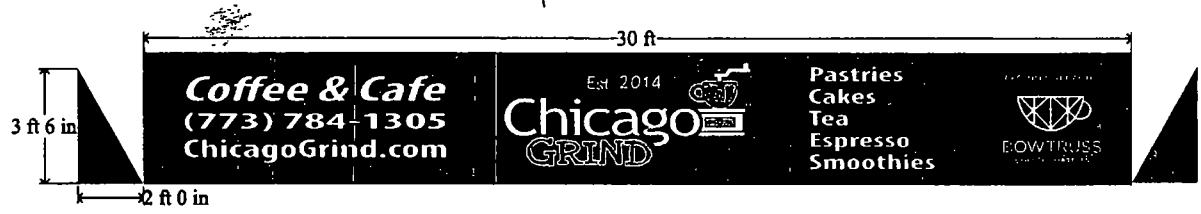

8 Feet

Berwyn Ave

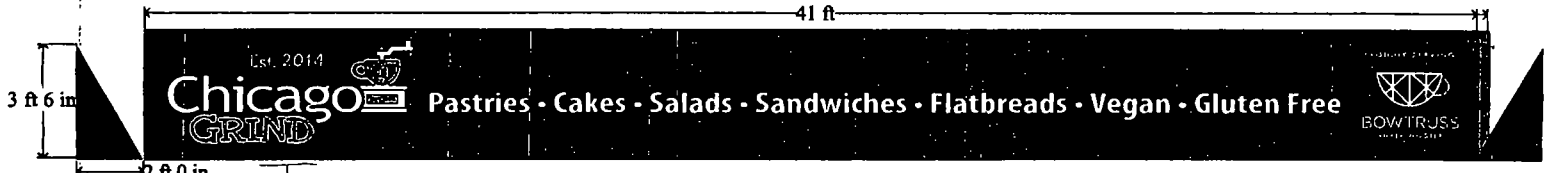

8 Feet

Department of Business Affairs and Consumer Protection
Small Business Center - Public Way Use Unit
City Hall - 121 N. LaSalle Street, Room 800 • Chicago, IL 60602
(312)-74-GOBIZ (312-744-6249) • (312) 744-1944 (TTY)
http://www.cityofchicago.org/bacp

07/30/2014

Alderman **Harry Osterman**
Ward # **48**
City of Chicago
City Hall, Room **300**
121 North LaSalle Street
Chicago, Illinois 60602

Re: An ordinance to use and maintain a portion of the public right-of-way for **two (2) awning(s)** for **CHICAGO GRIND**, adjacent to the premises known as **5256 N. Broadway** .

Dear Alderman **Harry Osterman**:

The applicant referenced above has requested the use of the public right-of-way for a **awning(s)**. An ordinance has been prepared by the Department of Business Affairs and Consumer Protection – Small Business Center - Public Way Use Unit for presentation to the City Council. Because this request was made for properties located in your ward, as approved by you as per the attached, I respectfully request that you introduce the attached ordinance at the next City Council meeting.

If you have any questions regarding this ordinance, please contact Anthony Bertuca at (312) 744-5506.

Department of Business Affairs and Consumer Protection

City of Chicago

O2014-6535

Office of the City Clerk

Document Tracking Sheet

Meeting Date:	7/30/2014
Sponsor(s):	Osterman (48)
Type:	Ordinance
Title:	Awning(s) for Hoang Kim
Committee(s) Assignment:	Committee on Transportation and Public Way

ORDINANCE
HOANG KIM
Acct. No. 254563 - 1
Permit No. 1113584

Be It Ordained by the City Council of the City of Chicago:

SECTION 1. Permission and authority are hereby given and granted to HOANG KIM, upon the terms and subject to the conditions of this ordinance to maintain and use, as now constructed, one (1) Awning(s) projecting over the public right-of-way adjacent to its premises known as 1025 W. Argyle St..

Said Awning(s) at W. ARGYLE STREET measure(s):
One (1) at sixteen (16) feet in length, and three (3) feet in width for a total of forty-eight (48) square feet.

The location of said privilege shall be as shown on prints kept on file with the Department of Business Affairs and Consumer Protection and the Office of the City Clerk.

Said privilege shall be constructed in accordance with plans and specifications approved by the Zoning Department - Signs.

This grant of privilege in the public way shall be subject to the provisions of Section 10-28-015 and all other required provisions of the Municipal Code of Chicago.

The grantee shall pay to the City of Chicago as compensation for the privilege #1113584 herein granted the sum of fifty ($50.00) per annum in advance.

A 25% penalty will be added for payments received after due date.


The permit holder agrees to hold the City of Chicago harmless for any damage, relocation or replacement costs associated with damage, relocation or removal of private property caused by the City performing work in the public way.

Authority herein given and granted for a period of five (5) years from and after 05/24/2014.

Alderman _____

Harry Osterman 48th Ward

Hoang Kim Corp.
1025 W. Argyle St.
Chicago, IL 60640

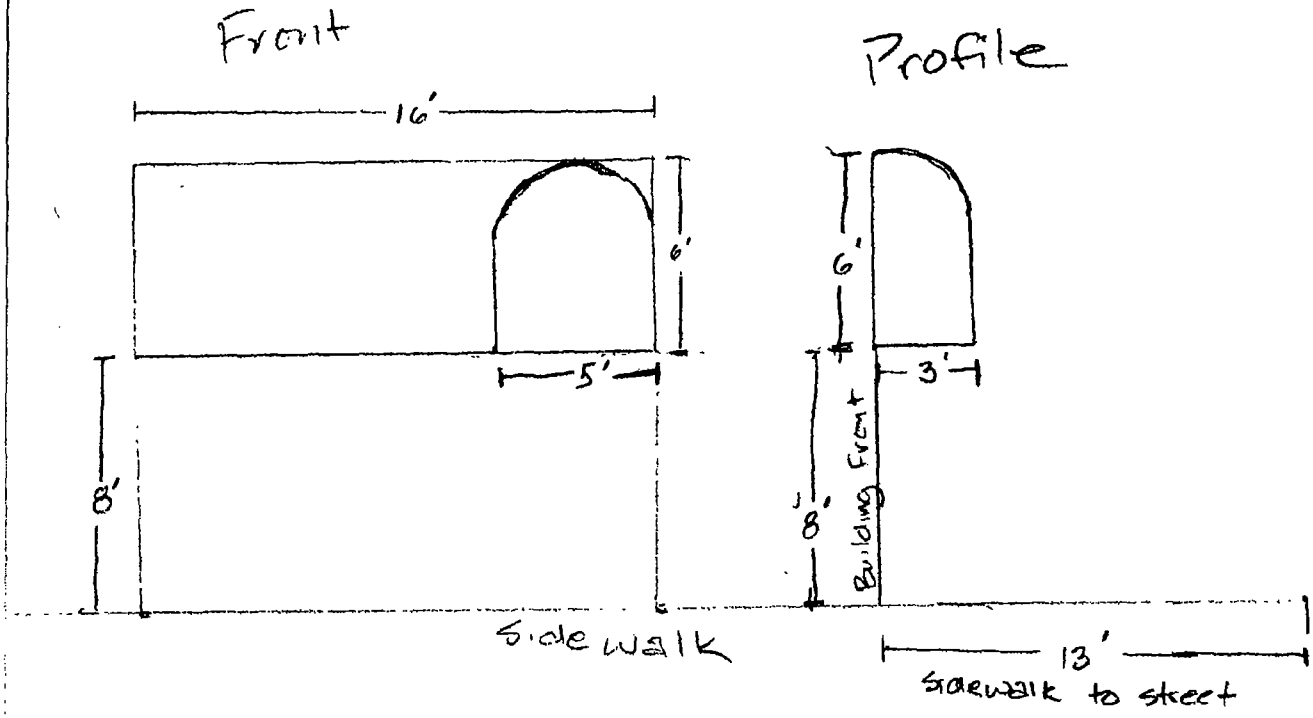

Department of Business Affairs and Consumer Protection
Small Business Center- Public Way Use Unit
City Hall- 121 N. LaSalle Street Room 800 • Chicago, IL 60602
(312)-74-GOBIZ (312-744-6249) • (312) 744-1944 (TTY)
http://www.cityofchicago.org/bacp

07/30/2014

Alderman **Harry Osterman**
Ward # **48**
City of Chicago
City Hall, Room **300**
121 North LaSalle Street
Chicago, Illinois 60602

Re: An ordinance to use and maintain a portion of the public right-of-way for **one (1) awning(s)** for **HOANG KIM**, adjacent to the premises known as **1025 W. Argyle St.**.

Dear Alderman **Harry Osterman**:

The applicant referenced above has requested the use of the public right-of-way for a **awning(s)**. An ordinance has been prepared by the Department of Business Affairs and Consumer Protection – Small Business Center - Public Way Use Unit for presentation to the City Council. Because this request was made for properties located in your ward, as approved by you as per the attached, I respectfully request that you introduce the attached ordinance at the next City Council meeting.

If you have any questions regarding this ordinance, please contact Anthony Bertuca at (312) 744-5506.

Department of Business Affairs and Consumer Protection

City of Chicago

O2014-6537

Office of the City Clerk

Document Tracking Sheet

Meeting Date:	7/30/2014
Sponsor(s):	Silverstein (50)
Type:	Ordinance
Title:	Awning(s) for Dog Splash
Committee(s) Assignment:	Committee on Transportation and Public Way

ORDINANCE
DOG SPLASH
Acct. No. 338530 - 1
Permit No. 1113826

Be It Ordained by the City Council of the City of Chicago:

SECTION 1. Permission and authority are hereby given and granted to DOG SPLASH, upon the terms and subject to the conditions of this ordinance to maintain and use, as now constructed, one (1) Awning(s) projecting over the public right-of-way adjacent to its premises known as 7448 N. Western Ave..

Said Awning(s) at N. Western Avenue measure(s):
One (1) at nineteen (19) feet in length, and two (2) feet in width for a total of thirty-eight (38) square feet.

The location of said privilege shall be as shown on prints kept on file with the Department of Business Affairs and Consumer Protection and the Office of the City Clerk.

Said privilege shall be constructed in accordance with plans and specifications approved by the Zoning Department - Signs.

This grant of privilege in the public way shall be subject to the provisions of Section 10-28-015 and all other required provisions of the Municipal Code of Chicago.

The grantee shall pay to the City of Chicago as compensation for the privilege #1113826 herein granted the sum of fifty ($50.00) per annum in advance.


A 25% penalty will be added for payments received after due date.

The permit holder agrees to hold the City of Chicago harmless for any damage, relocation or replacement costs associated with damage, relocation or removal of private property caused by the City performing work in the public way.

Authority herein given and granted for a period of five (5) years from and after 06/30/2014.

Alderman _____
Debra L. Silverstein 50th Ward



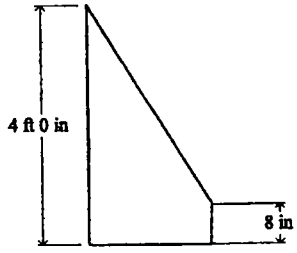

DRAW TO: DOG SPLASH

BY: AWNINGS USA
(773) 471-1163
awnings.usa@sbcglobal.net
01/13/'08

(Page 2 of 3)

Department of Business Affairs and Consumer Protection
Small Business Center - Public Way Use Unit
City Hall - 121 N. LaSalle Street, Room 800 • Chicago, IL 60602
(312)-74-GOBIZ (312-744-6249) • (312) 744-1944 (TTY)
http://www.cityofchicago.org/bacp

07/30/2014

Alderman **Debra L. Silverstein**
Ward # **50**
City of Chicago
City Hall, Room **203**
121 North LaSalle Street
Chicago, Illinois 60602

Re: An ordinance to use and maintain a portion of the public right-of-way for **one (1) awning(s)** for **DOG SPLASH**, adjacent to the premises known as **7448 N. Western Ave.**.

Dear Alderman **Debra L. Silverstein**:

The applicant referenced above has requested the use of the public right-of-way for a **awning(s)**. An ordinance has been prepared by the Department of Business Affairs and Consumer Protection – Small Business Center - Public Way Use Unit for presentation to the City Council. Because this request was made for properties located in your ward, as approved by you as per the attached, I respectfully request that you introduce the attached ordinance at the next City Council meeting.

If you have any questions regarding this ordinance, please contact Anthony Bertuca at (312) 744-5506.

Department of Business Affairs and Consumer Protection

City of Chicago

O2014-5953

Office of the City Clerk

Document Tracking Sheet

Meeting Date:	7/30/2014
Sponsor(s):	Moreno (1)
Type:	Ordinance
Title:	Canopy(s) for American Ukrainian Youth Association
Committee(s) Assignment:	Committee on Transportation and Public Way

ORDINANCE
AMERICAN UKRAINIAN YOUTH ASSOCIATION
Acct. No. 86502 - 2
Permit No. 1114149

Be It Ordained by the City Council of the City of Chicago:

SECTION 1. Permission and authority are hereby given and granted to AMERICAN UKRAINIAN YOUTH ASSOCIATION, upon the terms and subject to the conditions of this ordinance to maintain and use, as now constructed, one (1) Canopy(s) projecting over the public right-of-way adjacent to its premises known as 2457 W. Chicago Ave..

Said Canopy(s) at W. CHICAGO measure(s):
One (1) at nineteen point five (19.5) feet in length, and two (2) feet in width for a total of thirty-nine (39) square feet.

The location of said privilege shall be as shown on prints kept on file with the Department of Business Affairs and Consumer Protection and the Office of the City Clerk.

Said privilege shall be constructed in accordance with plans and specifications approved by the Zoning Department - Signs.

This grant of privilege in the public way shall be subject to the provisions of Section 10-28-015 and all other required provisions of the Municipal Code of Chicago.

The grantee shall pay to the City of Chicago as compensation for the privilege #1114149 herein granted the sum of fifty ($50.00) per annum in advance.

A 25% penalty will be added for payments received after due date.


The permit holder agrees to hold the City of Chicago harmless for any damage, relocation or replacement costs associated with damage, relocation or removal of private property caused by the City performing work in the public way.

Authority herein given and granted for a period of five (5) years from and after 03/18/2014.

Alderman _____

Proco Joe Moreno 1st Ward

CANOPY AT 2457 W. CHICAGO

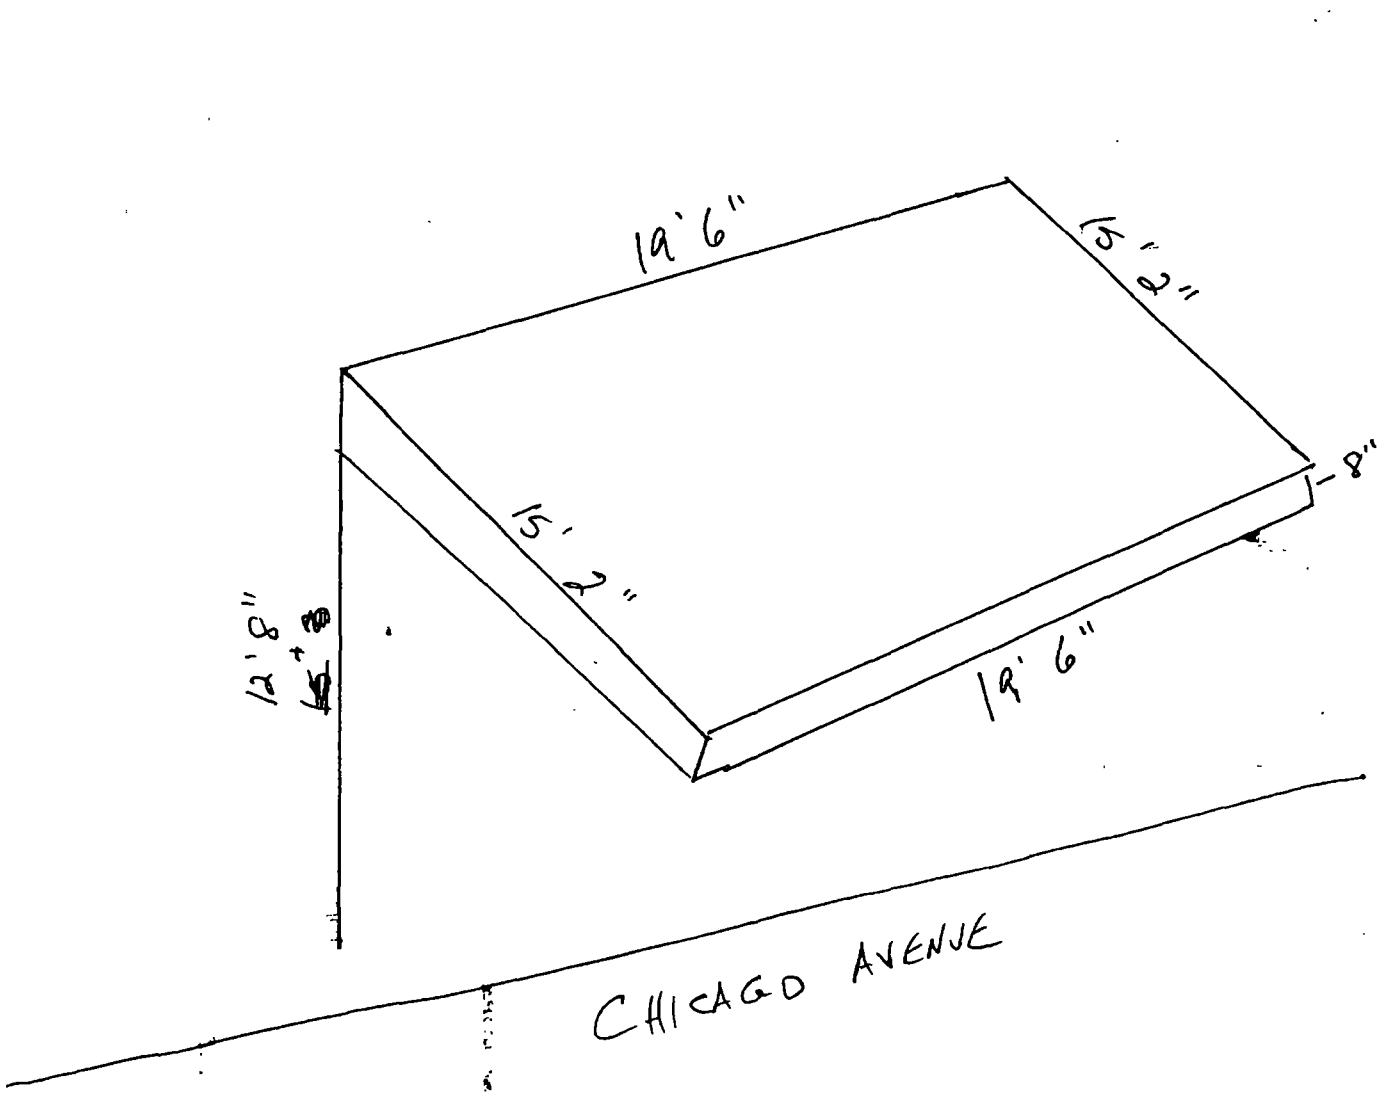

Department of Business Affairs and Consumer Protection
Small Business Center - Public Way Use Unit
City Hall - 121 N. LaSalle Street, Room 800 • Chicago, IL 60602
(312)-74-GOBIZ (312-744-6249) • (312) 744-1944 (TTY)
http://www.cityofchicago.org/bacp

07/30/2014

Alderman **Proco Joe Moreno**
Ward # **01**
City of Chicago
City Hall, Room **300**
121 North LaSalle Street
Chicago, Illinois 60602

Re: An ordinance to use and maintain a portion of the public right-of-way for **one (1) canopy(ies)** for **AMERICAN UKRAINIAN YOUTH ASSOCIATION**, adjacent to the premises known as **2457 W. Chicago Ave.**.

Dear Alderman **Proco Joe Moreno**:

The applicant referenced above has requested the use of the public right-of-way for a **canopy(ies)**. An ordinance has been prepared by the Department of Business Affairs and Consumer Protection – Small Business Center - Public Way Use Unit for presentation to the City Council. Because this request was made for properties located in your ward, as approved by you as per the attached, I respectfully request that you introduce the attached ordinance at the next City Council meeting.

If you have any questions regarding this ordinance, please contact Anthony Bertuca at (312) 744-5506.

Department of Business Affairs and Consumer Protection

City of Chicago

O2014-5956

Office of the City Clerk

Document Tracking Sheet

Meeting Date:	7/30/2014
Sponsor(s):	Moreno (1)
Type:	Ordinance
Title:	Canopy(s) for First American Bank
Committee(s) Assignment:	Committee on Transportation and Public Way

ORDINANCE
FIRST AMERICAN BANK
Acct. No. 340240 - 1
Permit No. 1113916

Be It Ordained by the City Council of the City of Chicago:

SECTION 1. Permission and authority are hereby given and granted to FIRST AMERICAN BANK, upon the terms and subject to the conditions of this ordinance to maintain and use, as now constructed, one (1) Canopy(s) projecting over the public right-of-way adjacent to its premises known as 1550 N. Milwaukee Ave..

Said Canopy(s) at N. MILWAUKEE AVE measure(s):
One (1) at nine point two five (9.25) feet in length, and three point two five (3.25) feet in width for a total of thirty point zero six (30.06) square feet.

The location of said privilege shall be as shown on prints kept on file with the Department of Business Affairs and Consumer Protection and the Office of the City Clerk.

Said privilege shall be constructed in accordance with plans and specifications approved by the Zoning Department - Signs.

This grant of privilege in the public way shall be subject to the provisions of Section 10-28-015 and all other required provisions of the Municipal Code of Chicago.

The grantee shall pay to the City of Chicago as compensation for the privilege #1113916 herein granted the sum of fifty ($50.00) per annum in advance.

A 25% penalty will be added for payments received after due date.

The permit holder agrees to hold the City of Chicago harmless for any damage, relocation or replacement costs associated with damage, relocation or removal of private property caused by the City performing work in the public way.


Authority herein given and granted for a period of five (5) years from and after 04/22/2014.


Alderman _____

Proco Joe Moreno 1st Ward

CANOPY DIMENSIONS

1550 N. Milwaukee Ave
Chicago, IL 60622

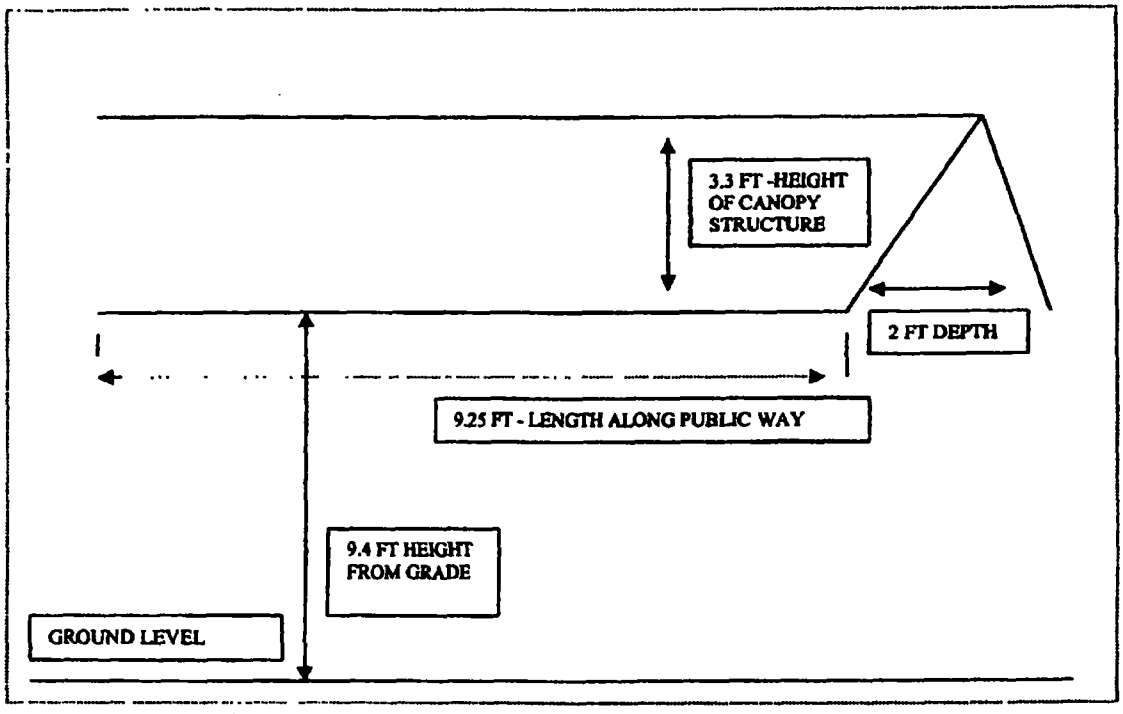

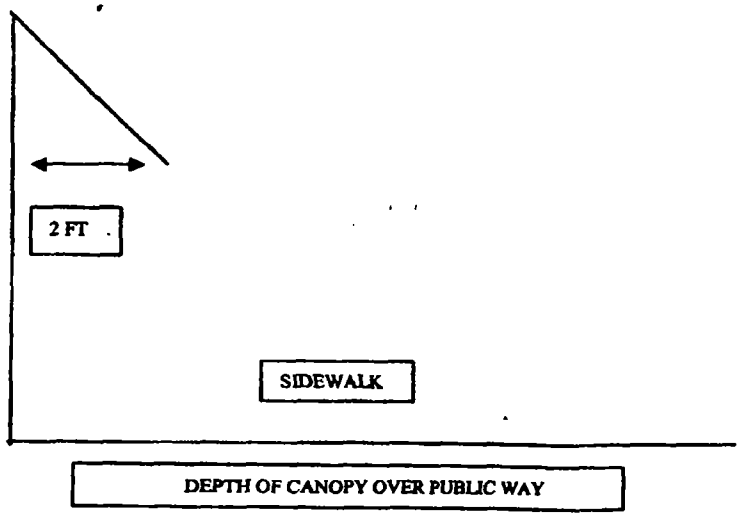

Department of Business Affairs and Consumer Protection
Small Business Center - Public Way Use Unit
City Hall - 121 N. LaSalle Street, Room 800 • Chicago, IL 60602
(312)-74-GOBIZ (312-744-6249) • (312) 744-1944 (TTY)
http://www.cityofchicago.org/bacp

07/30/2014

Alderman **Proco Joe Moreno**
Ward # **01**
City of Chicago
City Hall, Room **300**
121 North LaSalle Street
Chicago, Illinois 60602

Re: An ordinance to use and maintain a portion of the public right-of-way for **one (1) canopy(ies)** for **FIRST AMERICAN BANK**, adjacent to the premises known as **1550 N. Milwaukee Ave.**.

Dear Alderman **Proco Joe Moreno**:

The applicant referenced above has requested the use of the public right-of-way for a **canopy(ies)**. An ordinance has been prepared by the Department of Business Affairs and Consumer Protection – Small Business Center - Public Way Use Unit for presentation to the City Council. Because this request was made for properties located in your ward, as approved by you as per the attached, I respectfully request that you introduce the attached ordinance at the next City Council meeting.

If you have any questions regarding this ordinance, please contact Anthony Bertuca at (312) 744-5506.

Department of Business Affairs and Consumer Protection

City of Chicago

O2014-5959

Office of the City Clerk

Document Tracking Sheet

Meeting Date:	7/30/2014
Sponsor(s):	Moreno (1)
Type:	Ordinance
Title:	Canopy(s) for 1815 West Division LLC
Committee(s) Assignment:	Committee on Transportation and Public Way

ORDINANCE
1815 WEST DIVISION, LLC
Acct. No. 390774 - 1
Permit No. 1113345

Be It Ordained by the City Council of the City of Chicago:

SECTION 1. Permission and authority are hereby given and granted to 1815 WEST DIVISION, LLC, upon the terms and subject to the conditions of this ordinance to construct, install, maintain and use two (2) Canopy(s) projecting over the public right-of-way adjacent to its premises known as 1819 W. Division St..

Said Canopy(s) at W. Division Street measure(s):
Two (2) at sixteen point eight three (16.83) feet in length, and eight (8) feet in width for a total of two hundred sixty-nine point two eight (269.28) square feet.

The location of said privilege shall be as shown on prints kept on file with the Department of Business Affairs and Consumer Protection and the Office of the City Clerk.

Said privilege shall be constructed in accordance with plans and specifications approved by the Zoning Department - Signs.

This grant of privilege in the public way shall be subject to the provisions of Section 10-28-015 and all other required provisions of the Municipal Code of Chicago.

The grantee shall pay to the City of Chicago as compensation for the privilege #1113345 herein granted the sum of one hundred ($100.00) per annum in advance.


A 25% penalty will be added for payments received after due date.

The permit holder agrees to hold the City of Chicago harmless for any damage, relocation or replacement costs associated with damage, relocation or removal of private property caused by the City performing work in the public way.

Authority herein given and granted for a period of five (5) years from and after Date of Passage.

Alderman Joe Moreno

Proco Joe Moreno 1st Ward

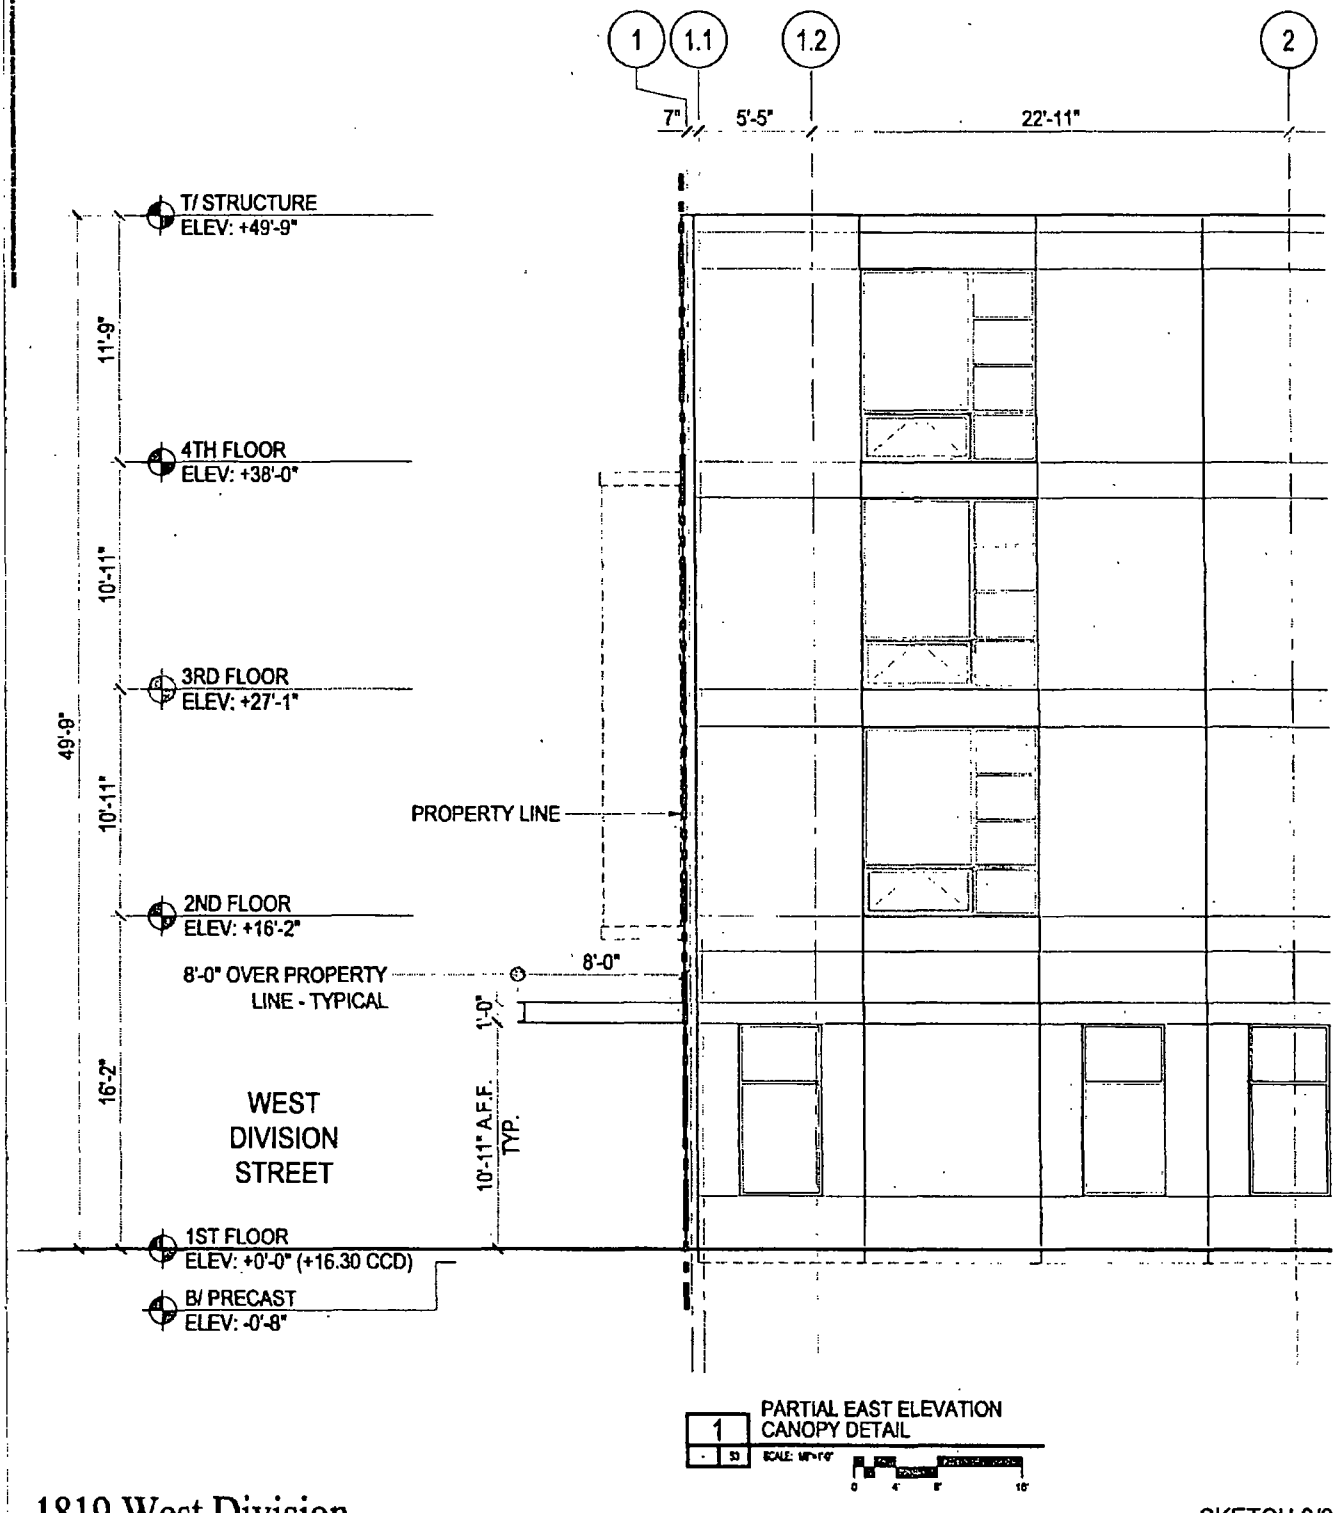

1 PARTIAL EAST ELEVATION
CANOPY DETAIL

1819 West Division

SKETCH 3/3

Chicago, Illinois

5.14.2013

Antunovich Associates - Architect | 224 West Huron Street, Chicago, IL 60654 | Phone: 312-266-1126 Fax: 312-266-7123
1815 West Division, LLC - Owner/Developer | 400 West Huron Street, Chicago, IL 60654 | Phone: 312-266-9800 Fax: 312-266-9530

Department of Business Affairs and Consumer Protection
Small Business Center - Public Way Use Unit
City Hall - 121 N. LaSalle Street, Room 800 • Chicago, IL 60602
(312)-74-GOBIZ (312-744-6249) • (312) 744-1944 (TTY)
http://www.cityofchicago.org/bacp

07/30/2014

Alderman **Proco Joe Moreno**
Ward # **01**
City of Chicago
City Hall, Room **300**
121 North LaSalle Street
Chicago, Illinois 60602

Re: An ordinance to use and maintain a portion of the public right-of-way for **two (2) canopy(ies)** for **1815 WEST DIVISION, LLC**, adjacent to the premises known as **1819 W. Division St.**.

Dear Alderman **Proco Joe Moreno**:

The applicant referenced above has requested the use of the public right-of-way for a **canopy(ies)**. An ordinance has been prepared by the Department of Business Affairs and Consumer Protection – Small Business Center - Public Way Use Unit for presentation to the City Council. Because this request was made for properties located in your ward, as approved by you as per the attached, I respectfully request that you introduce the attached ordinance at the next City Council meeting.

If you have any questions regarding this ordinance, please contact Anthony Bertuca at (312) 744-5506.

Department of Business Affairs and Consumer Protection

City of Chicago

O2014-5961

Office of the City Clerk

Document Tracking Sheet

Meeting Date:	7/30/2014
Sponsor(s):	Fioretti (2)
Type:	Ordinance
Title:	Canopy(s) for Dixon Enterprise
Committee(s) Assignment:	Committee on Transportation and Public Way

ORDINANCE
DIXON ENTERPRISE
Acct. No. 303387 - 1
Permit No. 1113813

Be It Ordained by the City Council of the City of Chicago:

SECTION 1. Permission and authority are hereby given and granted to DIXON ENTERPRISE, upon the terms and subject to the conditions of this ordinance to maintain and use, as now constructed, three (3) Canopy(s) projecting over the public right-of-way adjacent to its premises known as 411 S. Wells St..

Said Canopy(s) at S. Wells Street measure(s):
Two (2) at eight point eight four (8.84) feet in length, and seven point nine (7.9) feet in width for a total of one hundred thirty-nine point six seven (139.67) square feet.
One (1) at thirteen point seven five (13.75) feet in length, and seven point nine (7.9) feet in width for a total of one hundred eight point six three (108.63) square feet.

The location of said privilege shall be as shown on prints kept on file with the Department of Business Affairs and Consumer Protection and the Office of the City Clerk.

Said privilege shall be constructed in accordance with plans and specifications approved by the Zoning Department - Signs.

This grant of privilege in the public way shall be subject to the provisions of Section 10-28-015 and all other required provisions of the Municipal Code of Chicago.

The grantee shall pay to the City of Chicago as compensation for the privilege #1113813 herein granted the sum of one hundred fifty ($150.00) per annum in advance.

A 25% penalty will be added for payments received after due date.


The permit holder agrees to hold the City of Chicago harmless for any damage, relocation or replacement costs associated with damage, relocation or removal of private property caused by the City performing work in the public way.

Authority herein given and granted for a period of five (5) years from and after 05/24/2014.

Alderman _____

Bob Fioretti 2nd Ward

CANOPY DIMENSIONS
411 S. WELLS STREET
CHICAGO 60607

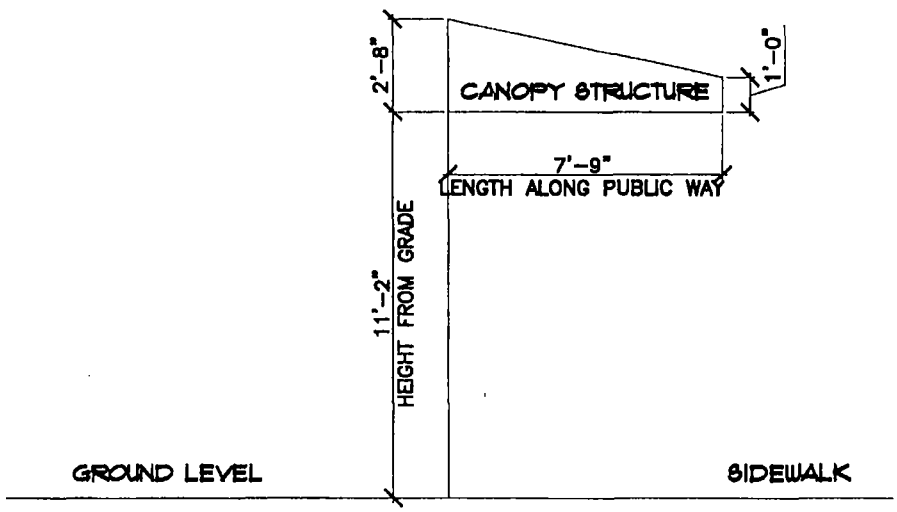

Department of Business Affairs and Consumer Protection
Small Business Center - Public Way Use Unit
City Hall - 121 N. LaSalle Street, Room 800 • Chicago, IL 60602
(312)-74-GOBIZ (312-744-6249) • (312) 744-1944 (TTY)
http://www.cityofchicago.org/bacp

07/30/2014

Alderman **Bob Fioretti**
Ward # **02**
City of Chicago
City Hall, Room **300**
121 North LaSalle Street
Chicago, Illinois 60602

Re: An ordinance to use and maintain a portion of the public right-of-way for **three (3) canopy(ies)** for **DIXON ENTERPRISE**, adjacent to the premises known as **411 S. Wells St.**.

Dear Alderman **Bob Fioretti**:

The applicant referenced above has requested the use of the public right-of-way for a **canopy(ies)**. An ordinance has been prepared by the Department of Business Affairs and Consumer Protection – Small Business Center - Public Way Use Unit for presentation to the City Council. Because this request was made for properties located in your ward, as approved by you as per the attached, I respectfully request that you introduce the attached ordinance at the next City Council meeting.

If you have any questions regarding this ordinance, please contact Anthony Bertuca at (312) 744-5506.

Department of Business Affairs and Consumer Protection

City of Chicago

O2014-5963

Office of the City Clerk

Document Tracking Sheet

Meeting Date:	7/30/2014
Sponsor(s):	Fioretti (2)
Type:	Ordinance
Title:	Canopy(s) for Safeguard Self Storage
Committee(s) Assignment:	Committee on Transportation and Public Way

ORDINANCE
SAFEGAURD SELF STORAGE
Acct. No. 211368 - 1
Permit No. 1114074

Be It Ordained by the City Council of the City of Chicago:

SECTION 1. Permission and authority are hereby given and granted to SAFEGAURD SELF STORAGE, upon the terms and subject to the conditions of this ordinance to maintain and use, as now constructed, four (4) Canopy(s) projecting over the public right-of-way adjacent to its premises known as 1353 S. Wabash Ave..

Said Canopy(s) at E. 14th St measure(s):
Three (3) at ten (10) feet in length, and three (3) feet in width for a total of ninety (90) square feet.

Said Canopy(s) at S. Wabash measure(s):
One (1) at ten (10) feet in length, and three (3) feet in width for a total of thirty (30) square feet.

The location of said privilege shall be as shown on prints kept on file with the Department of Business Affairs and Consumer Protection and the Office of the City Clerk.

Said privilege shall be constructed in accordance with plans and specifications approved by the Zoning Department - Signs.

This grant of privilege in the public way shall be subject to the provisions of Section 10-28-015 and all other required provisions of the Municipal Code of Chicago.

The grantee shall pay to the City of Chicago as compensation for the privilege #1114074 herein granted the sum of one hundred seventy-five ($175.00) per annum in advance.

A 25% penalty will be added for payments received after due date.


The permit holder agrees to hold the City of Chicago harmless for any damage, relocation or replacement costs associated with damage, relocation or removal of private property caused by the City performing work in the public way.


Authority herein given and granted for a period of five (5) years from and after 04/09/2013.

Alderman

Bob Fioretti 2nd Ward

NOTE. FIELD SURVEY REQ'D

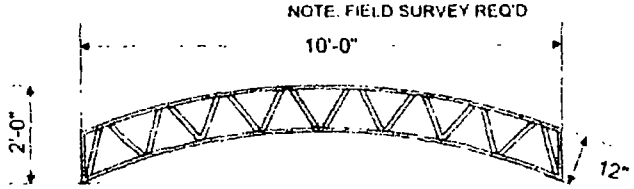

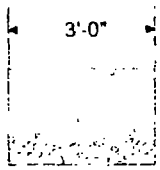


FRONT VIEW - SCALE 3/8"=1'-0"

SCOPE OF WORK.
FABRICATE AND INSTALL FOUR (4) NON-ILLUMINATED AWNINGS
ALUM SQ TUBE CONSTRUCTION
AWNING MATERIAL YELLOW
COLORS:
CALON II #015 YELLOW

THE REPRESENTATION OF THE SIGNAGE DEPICTED ON THIS PAGE IS FOR ILLUSTRATIVE PURPOSES ONLY AND MAY NOT ACCURATELY REFLECT THE ACTUAL SIZE, LOCATION, SPECIFICATIONS, OR OTHER ATTRIBUTES OF THE SIGNAGE. WALTON SIGNAGE CORPORATION SHALL NOT BE RESPONSIBLE OR LIABLE FOR ANY DISCREPANCY WHATSOEVER BETWEEN ANY ASPECTS OF THE SIGNAGE AS REPRESENTED HEREIN AND THE ACTUAL SIGNAGE ITSELF



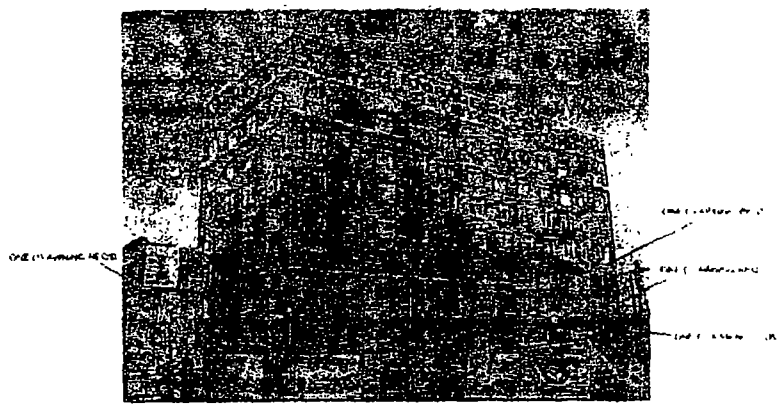

CLIENT	SAFEGUARD SELF STORAGE
LOCATION	1533 S. WABASH
CITY, STATE	CHICAGO, IL
ARTIST	BERRET PAULK
DATE	11/30/00 12/7/00 1/27/01-S
SCALE	3/8"=1'-0"
PAGE	NOTED
DESIGN	ARNEE

© 2000 WALTON ALL RIGHTS RESERVED

Customer Approval

Date:

Department of Business Affairs and Consumer Protection
Small Business Center - Public Way Use Unit
City Hall - 121 N. LaSalle Street, Room 800 • Chicago, IL 60602
(312)-74-GOBIZ (312-744-6249) • (312) 744-1944 (TTY)
http://www.cityofchicago.org/bacp

07/30/2014

Alderman **Bob Fioretti**
Ward # **02**
City of Chicago
City Hall, Room **300**
121 North LaSalle Street
Chicago, Illinois 60602

Re: An ordinance to use and maintain a portion of the public right-of-way for **four (4) canopy(ies)** for **SAFEGAURD SELF STORAGE**, adjacent to the premises known as **1353 S. Wabash Ave.**.

Dear Alderman **Bob Fioretti**:

The applicant referenced above has requested the use of the public right-of-way for a **canopy(ies)**. An ordinance has been prepared by the Department of Business Affairs and Consumer Protection – Small Business Center - Public Way Use Unit for presentation to the City Council. Because this request was made for properties located in your ward, as approved by you as per the attached, I respectfully request that you introduce the attached ordinance at the next City Council meeting.

If you have any questions regarding this ordinance, please contact Anthony Bertuca at (312) 744-5506.

Department of Business Affairs and Consumer Protection

City of Chicago

O2014-5965

Office of the City Clerk

Document Tracking Sheet

Meeting Date:	7/30/2014
Sponsor(s):	Fioretti (2)
Type:	Ordinance
Title:	Canopy(s) for Sterling Bay Companies LLC
Committee(s) Assignment:	Committee on Transportation and Public Way

ORDINANCE
STERLING BAY COMPANIES, LLC
Acct. No. 334370 - 1
Permit No. 1114243

Be It Ordained by the City Council of the City of Chicago:

SECTION 1. Permission and authority are hereby given and granted to STERLING BAY COMPANIES, LLC, upon the terms and subject to the conditions of this ordinance to maintain and use, as now constructed, one (1) Canopy(s) projecting over the public right-of-way adjacent to its premises known as 626 W. Jackson Blvd..

Said Canopy(s) at W JACKSON BLVD measure(s):
One (1) at twelve point eight three (12.83) feet in length, and four (4) feet in width for a total of fifty-one point three two (51.32) square feet.

The location of said privilege shall be as shown on prints kept on file with the Department of Business Affairs and Consumer Protection and the Office of the City Clerk.

Said privilege shall be constructed in accordance with plans and specifications approved by the Zoning Department - Signs.

This grant of privilege in the public way shall be subject to the provisions of Section 10-28-015 and all other required provisions of the Municipal Code of Chicago.

The grantee shall pay to the City of Chicago as compensation for the privilege #1114243 herein granted the sum of fifty ($50.00) per annum in advance.

A 25% penalty will be added for payments received after due date.

The permit holder agrees to hold the City of Chicago harmless for any damage, relocation or replacement costs associated with damage, relocation or removal of private property caused by the City performing work in the public way.


Authority herein given and granted for a period of five (5) years from and after 06/03/2014.

Alderman _____
Bob Fioretti 2nd Ward

1 BASEMENT FLOOR PLAN

1" = 20'-0"

0 10' 20' 60'

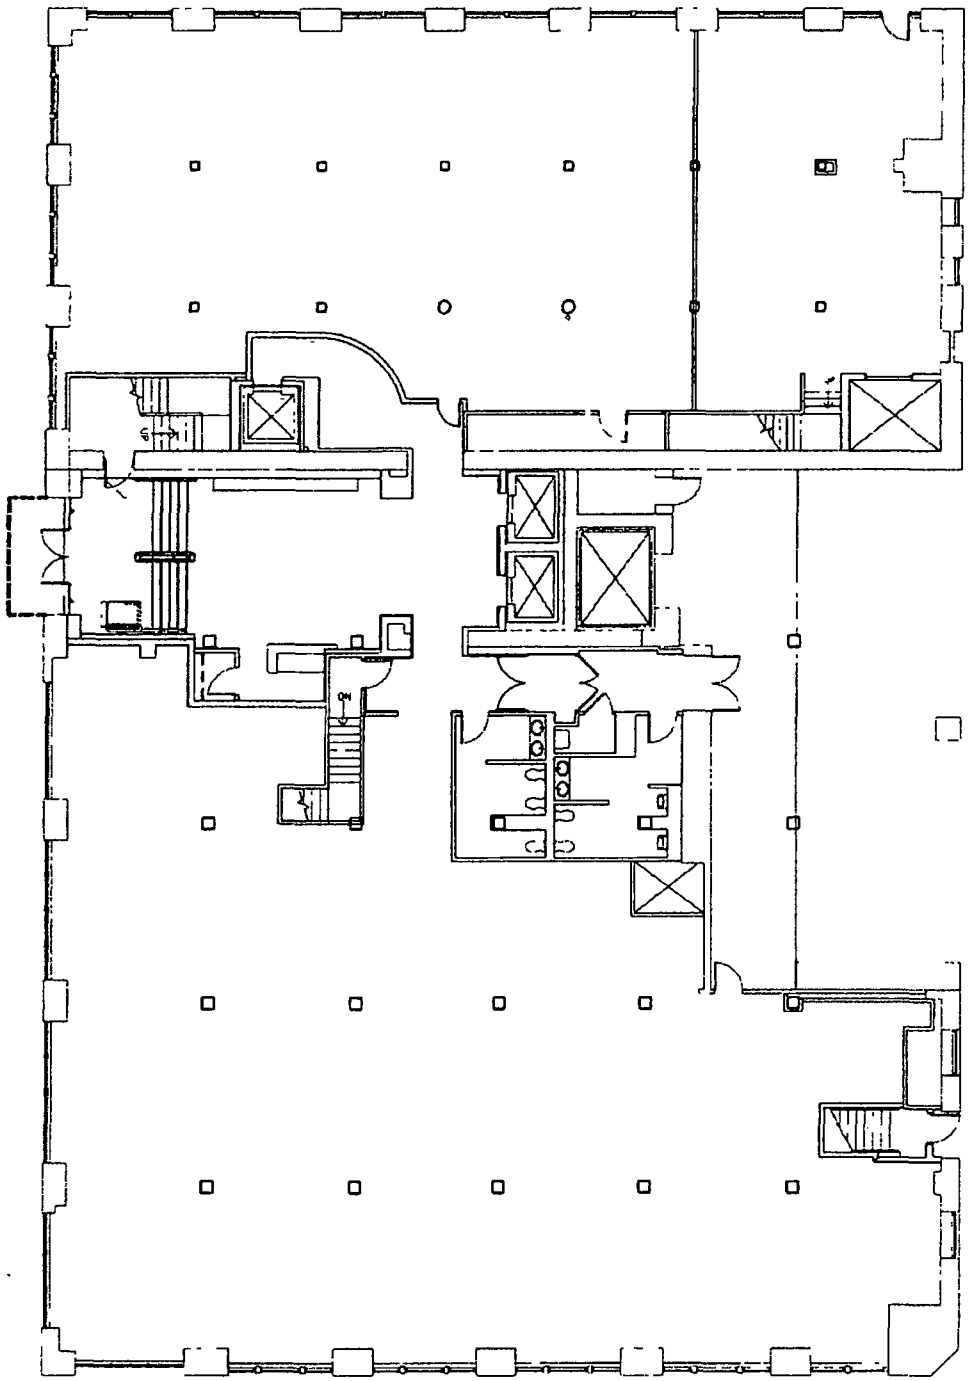

STERLING BAY
COMPANIES
1040 West Randolph Street | Chicago, Illinois 60607
P 312 466 4100 F 312 466 4101 W sterlingbay.com

CLIENT 626 W. JACKSON

DWG NO CANOPY - PUBLIC WAY

FILE NAME PUBLIC WAY.DWG

DATE 5.28.2014

Department of Business Affairs and Consumer Protection
Small Business Center - Public Way Use Unit
City Hall - 121 N LaSalle Street, Room 800 • Chicago, IL 60602
(312)-74-GOBIZ (312-744-6249) • (312) 744-1944 (TTY)
http://www.cityofchicago.org/bacp

07/30/2014

Alderman **Bob Fioretti**
Ward # **02**
City of Chicago
City Hall, Room **300**
121 North LaSalle Street
Chicago, Illinois 60602

Re: An ordinance to use and maintain a portion of the public right-of-way for **one (1) canopy(ies)** for **STERLING BAY COMPANIES, LLC**, adjacent to the premises known as **626 W. Jackson Blvd.**.

Dear Alderman **Bob Fioretti**:

The applicant referenced above has requested the use of the public right-of-way for a **canopy(ies)**. An ordinance has been prepared by the Department of Business Affairs and Consumer Protection – Small Business Center - Public Way Use Unit for presentation to the City Council. Because this request was made for properties located in your ward, as approved by you as per the attached, I respectfully request that you introduce the attached ordinance at the next City Council meeting.

If you have any questions regarding this ordinance, please contact Anthony Bertuca at (312) 744-5506.

Department of Business Affairs and Consumer Protection

City of Chicago

O2014-5967

Office of the City Clerk

Document Tracking Sheet

Meeting Date:	7/30/2014
Sponsor(s):	Fioretti (2)
Type:	Ordinance
Title:	Canopy(s) for Tutto Italiano
Committee(s) Assignment:	Committee on Transportation and Public Way

ORDINANCE
TUTTO ITALIANO
Acct. No. 14853 - 1
Permit No. 1114169

Be It Ordained by the City Council of the City of Chicago:

SECTION 1. Permission and authority are hereby given and granted to TUTTO ITALIANO, upon the terms and subject to the conditions of this ordinance to maintain and use, as now constructed, two (2) Canopy(s) projecting over the public right-of-way adjacent to its premises known as 501 S. Wells St..

Said Canopy(s) at SOUTH WELLS measure(s):
One (1) at twenty (20) feet in length, and one point six (1.6) foot in width for a total of thirty-two (32) square feet.
One (1) at seven (7) feet in length, and one point six (1.6) foot in width for a total of eleven point two (11.2) square feet.

The location of said privilege shall be as shown on prints kept on file with the Department of Business Affairs and Consumer Protection and the Office of the City Clerk.

Said privilege shall be constructed in accordance with plans and specifications approved by the Zoning Department - Signs.

This grant of privilege in the public way shall be subject to the provisions of Section 10-28-015 and all other required provisions of the Municipal Code of Chicago.

The grantee shall pay to the City of Chicago as compensation for the privilege #1114169 herein granted the sum of one hundred ($100.00) per annum in advance.

A 25% penalty will be added for payments received after due date.

The permit holder agrees to hold the City of Chicago harmless for any damage, relocation or replacement costs associated with damage, relocation or removal of private property caused by the City performing work in the public way.

Authority herein given and granted for a period of five (5) years from and after 06/28/2014.

Alderman _____
Bob Fioretti 2nd Ward


501

Department of Business Affairs and Consumer Protection
Small Business Center - Public Way Use Unit
City Hall - 121 N. LaSalle Street, Room 800 • Chicago, IL 60602
(312)-74-GOBIZ (312-744-6249) • (312) 744-1944 (TTY)
http://www.cityofchicago.org/bacp

07/30/2014

Alderman **Bob Fioretti**
Ward # **02**
City of Chicago
City Hall, Room **300**
121 North LaSalle Street
Chicago, Illinois 60602

Re: An ordinance to use and maintain a portion of the public right-of-way for **two (2) canopy(ies)** for **TUTTO ITALIANO**, adjacent to the premises known as **501 S. Wells St.**.

Dear Alderman **Bob Fioretti**:

The applicant referenced above has requested the use of the public right-of-way for a **canopy(ies)**. An ordinance has been prepared by the Department of Business Affairs and Consumer Protection – Small Business Center - Public Way Use Unit for presentation to the City Council. Because this request was made for properties located in your ward, as approved by you as per the attached, I respectfully request that you introduce the attached ordinance at the next City Council meeting.

If you have any questions regarding this ordinance, please contact Anthony Bertuca at (312) 744-5506.

Department of Business Affairs and Consumer Protection

City of Chicago

O2014-6003

Office of the City Clerk

Document Tracking Sheet

Meeting Date:	7/30/2014
Sponsor(s):	Holmes (7)
Type:	Ordinance
Title:	Canopy(s) for Star Four Ltd.
Committee(s) Assignment:	Committee on Transportation and Public Way

ORDINANCE
STAR FOUR, LTD.
Acct. No. 4712 - 1
Permit No. 1113831

Be It Ordained by the City Council of the City of Chicago:

SECTION 1. Permission and authority are hereby given and granted to STAR FOUR, LTD., upon the terms and subject to the conditions of this ordinance to maintain and use, as now constructed, one (1) Canopy(s) projecting over the public right-of-way adjacent to its premises known as 8201 S. Exchange Ave..

Said Canopy(s) at S. Exchange and E. 82nd measure(s):
One (1) at thirty-six (36) feet in length, and two (2) feet in width for a total of seventy-two (72) square feet.

The location of said privilege shall be as shown on prints kept on file with the Department of Business Affairs and Consumer Protection and the Office of the City Clerk.

Said privilege shall be constructed in accordance with plans and specifications approved by the Zoning Department - Signs.

This grant of privilege in the public way shall be subject to the provisions of Section 10-28-015 and all other required provisions of the Municipal Code of Chicago.

The grantee shall pay to the City of Chicago as compensation for the privilege #1113831 herein granted the sum of sixty-one ($61.00) per annum in advance.


A 25% penalty will be added for payments received after due date.

The permit holder agrees to hold the City of Chicago harmless for any damage, relocation or replacement costs associated with damage, relocation or removal of private property caused by the City performing work in the public way.

Authority herein given and granted for a period of five (5) years from and after 09/10/2013.

Alderman Natashia Holmes

Natashia Holmes 7th Ward

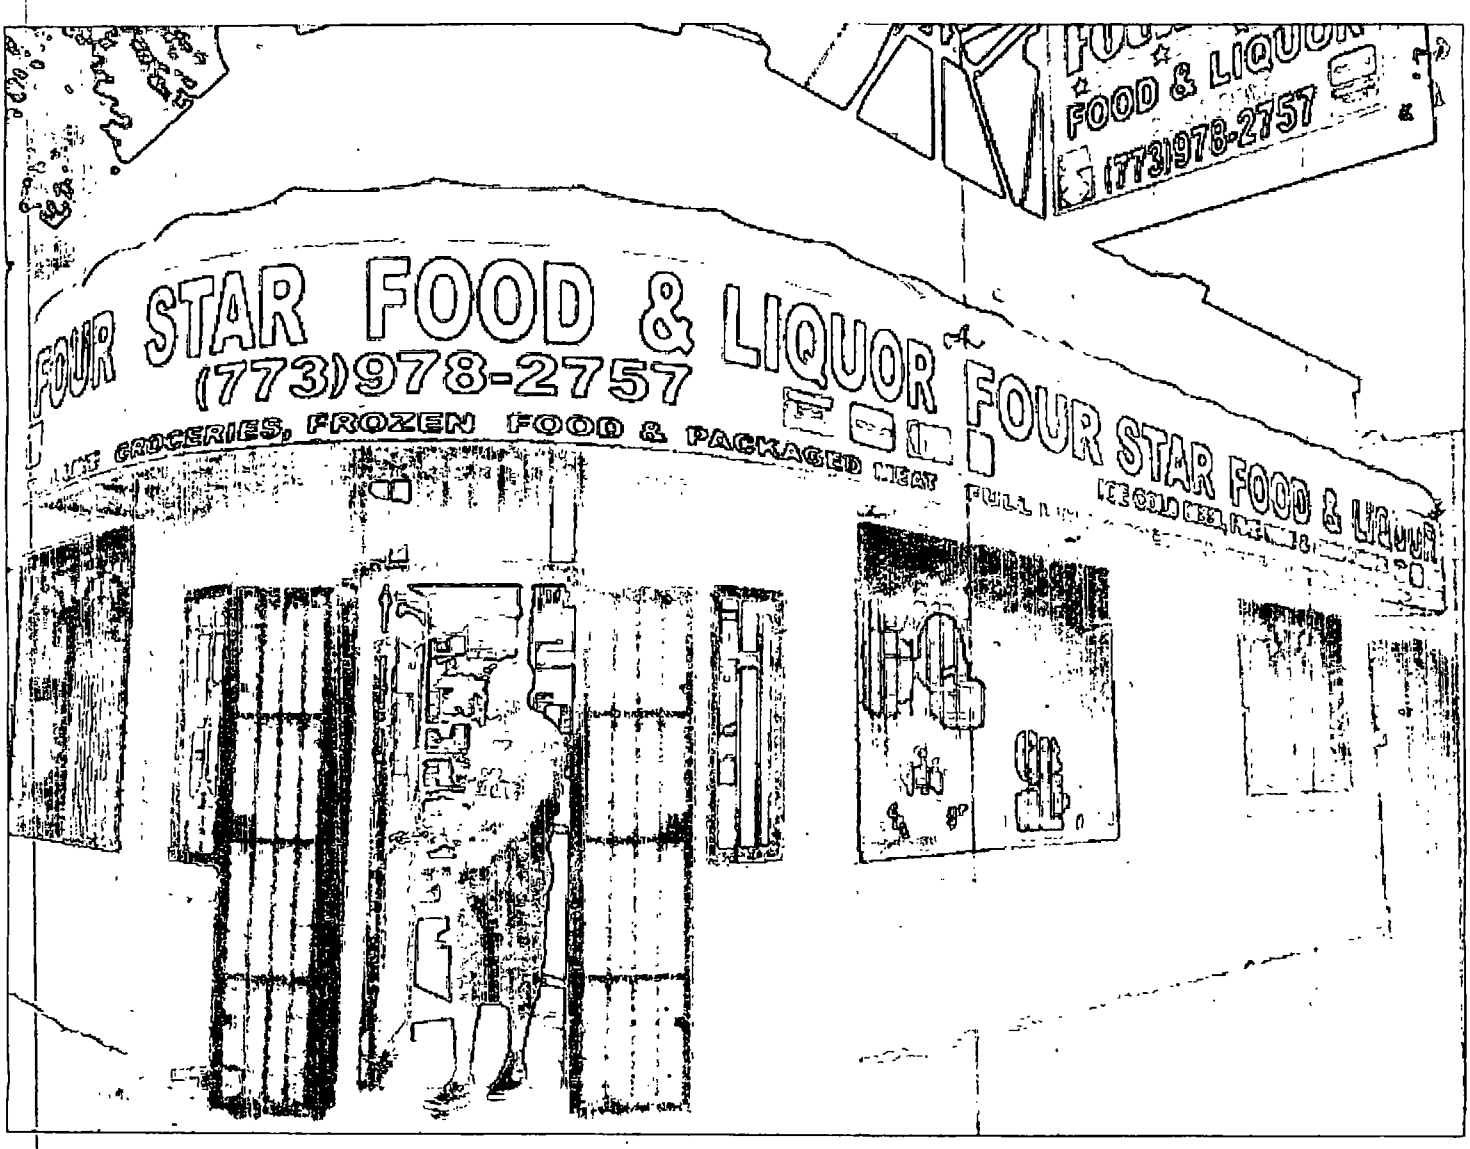
FOUR STAR FOOD & LIQUOR
(773)978-2757
GROCERIES, FROZEN FOOD & PACKAGED MEAT
FOUR STAR FOOD & LIQUOR
FOOD & LIQUOR
(773)978-2757

Department of Business Affairs and Consumer Protection
Small Business Center - Public Way Use Unit
City Hall - 121 N. LaSalle Street, Room 800 • Chicago, IL 60602
(312)-74-GOBIZ (312-744-6249) • (312) 744-1944 (TTY)
http://www.cityofchicago.org/bacp

07/30/2014

Alderman **Natashia Holmes**
Ward # **07**
City of Chicago
City Hall, Room **207**
121 North LaSalle Street
Chicago, Illinois 60602

Re: An ordinance to use and maintain a portion of the public right-of-way for **one (1) canopy(ies)** for **STAR FOUR, LTD.**, adjacent to the premises known as **8201 S. Exchange Ave.**.

Dear Alderman **Natashia Holmes**:

The applicant referenced above has requested the use of the public right-of-way for a **canopy(ies)**. An ordinance has been prepared by the Department of Business Affairs and Consumer Protection – Small Business Center - Public Way Use Unit for presentation to the City Council. Because this request was made for properties located in your ward, as approved by you as per the attached, I respectfully request that you introduce the attached ordinance at the next City Council meeting.

If you have any questions regarding this ordinance, please contact Anthony Bertuca at (312) 744-5506.

Department of Business Affairs and Consumer Protection

City of Chicago

O2014-5970

Office of the City Clerk

Document Tracking Sheet

Meeting Date:	7/30/2014
Sponsor(s):	Harris (8)
Type:	Ordinance
Title:	Canopy(s) for Town Cellular, Inc.
Committee(s) Assignment:	Committee on Transportation and Public Way

ORDINANCE
TOWN CELLULAR INC
Acct. No. 283040 - 1
Permit No. 1113298

Be It Ordained by the City Council of the City of Chicago:

SECTION 1. Permission and authority are hereby given and granted to TOWN CELLULAR INC, upon the terms and subject to the conditions of this ordinance to maintain and use, as now constructed, one (1) Canopy(s) projecting over the public right-of-way adjacent to its premises known as 804 E. 79th St..

Said Canopy(s) at E 79TH ST measure(s):
One (1) at twenty-nine (29) feet in length, and five point two five (5.25) feet in width for a total of one hundred fifty-two point two five (152.25) square feet.

The location of said privilege shall be as shown on prints kept on file with the Department of Business Affairs and Consumer Protection and the Office of the City Clerk.

Said privilege shall be constructed in accordance with plans and specifications approved by the Zoning Department - Signs.

This grant of privilege in the public way shall be subject to the provisions of Section 10-28-015 and all other required provisions of the Municipal Code of Chicago.

The grantee shall pay to the City of Chicago as compensation for the privilege #1113298 herein granted the sum of fifty-four ($54.00) per annum in advance.


A 25% penalty will be added for payments received after due date.

The permit holder agrees to hold the City of Chicago harmless for any damage, relocation or replacement costs associated with damage, relocation or removal of private property caused by the City performing work in the public way.

Authority herein given and granted for a period of five (5) years from and after 04/22/2014.

Alderman Michelle A Harris

Michelle A. Harris 8th Ward

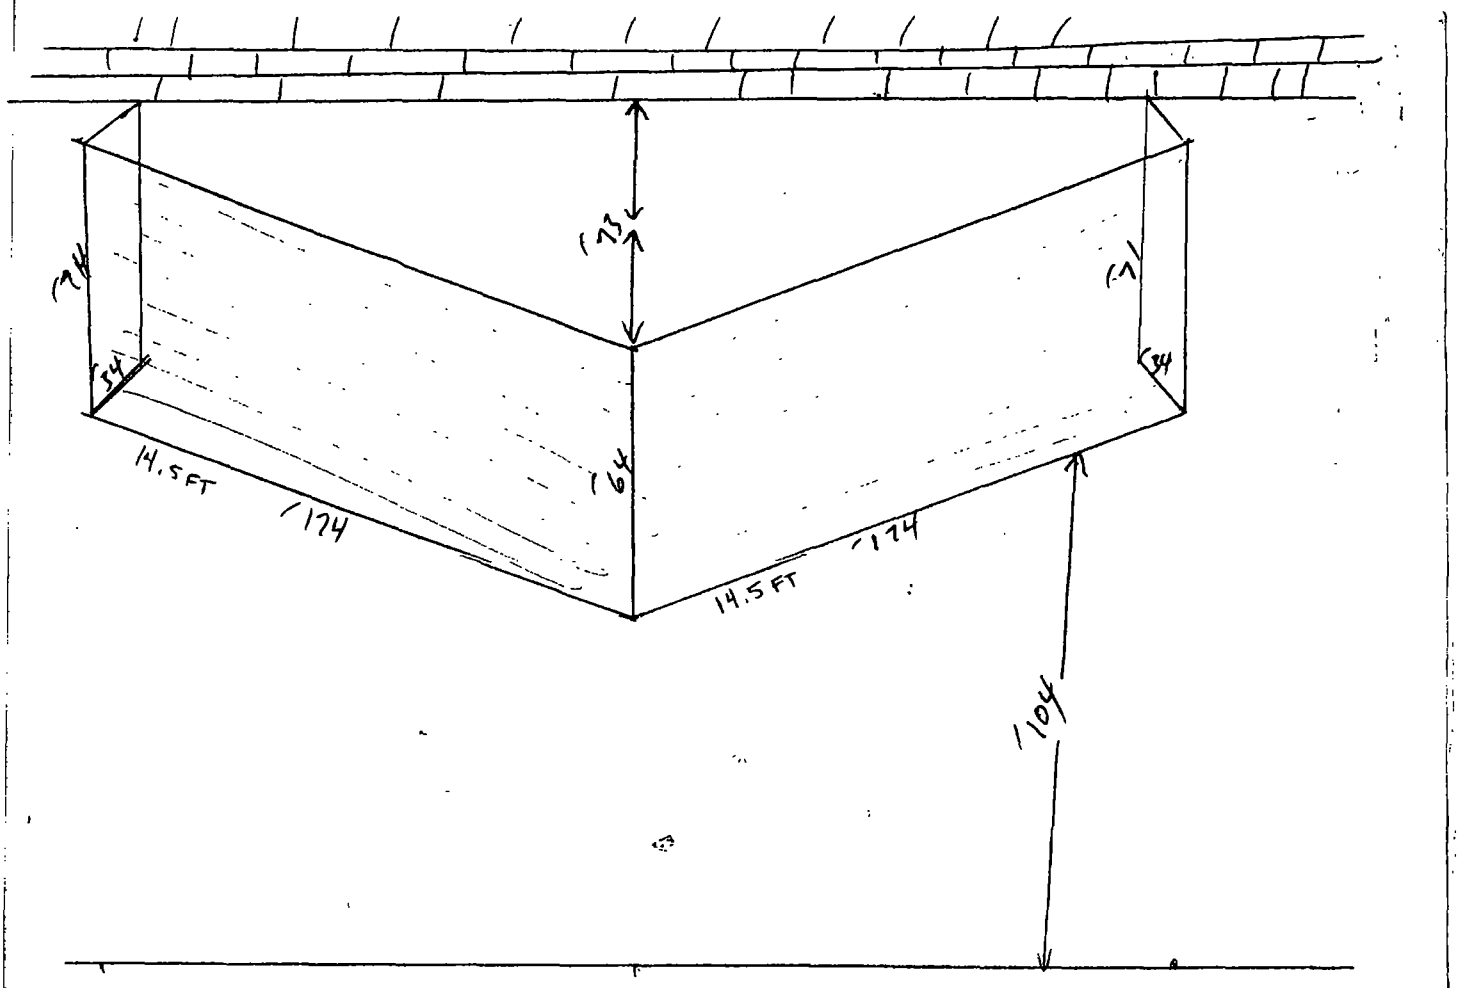
14.5 FT
14.5 FT

City of Chicago

O2014-5972

Office of the City Clerk

Document Tracking Sheet

Meeting Date:	7/30/2014
Sponsor(s):	Burke (14)
Type:	Ordinance
Title:	Canopy(s) for Park Federal Saving Bank
Committee(s) Assignment:	Committee on Transportation and Public Way

ORDINANCE
PARK FEDERAL SAVING BANK
Acct. No. 73442 - 1
Permit No. 1113931

Be It Ordained by the City Council of the City of Chicago:

SECTION 1. Permission and authority are hereby given and granted to PARK FEDERAL SAVING BANK, upon the terms and subject to the conditions of this ordinance to maintain and use, as now constructed, one (1) Canopy(s) projecting over the public right-of-way adjacent to its premises known as 2740 W. 55th St..

Said Canopy(s) at W. 55th Street measure(s):
One (1) at nineteen (19) feet in length, and four (4) feet in width for a total of seventy-six (76) square feet.

The location of said privilege shall be as shown on prints kept on file with the Department of Business Affairs and Consumer Protection and the Office of the City Clerk.

Said privilege shall be constructed in accordance with plans and specifications approved by the Zoning Department - Signs.

This grant of privilege in the public way shall be subject to the provisions of Section 10-28-015 and all other required provisions of the Municipal Code of Chicago.

The grantee shall pay to the City of Chicago as compensation for the privilege #1113931 herein granted the sum of fifty ($50.00) per annum in advance.


A 25% penalty will be added for payments received after due date.

The permit holder agrees to hold the City of Chicago harmless for any damage, relocation or replacement costs associated with damage, relocation or removal of private property caused by the City performing work in the public way.

Authority herein given and granted for a period of five (5) years from and after 03/18/2014.

Alderman _____

Edward M. Burke 14th Ward

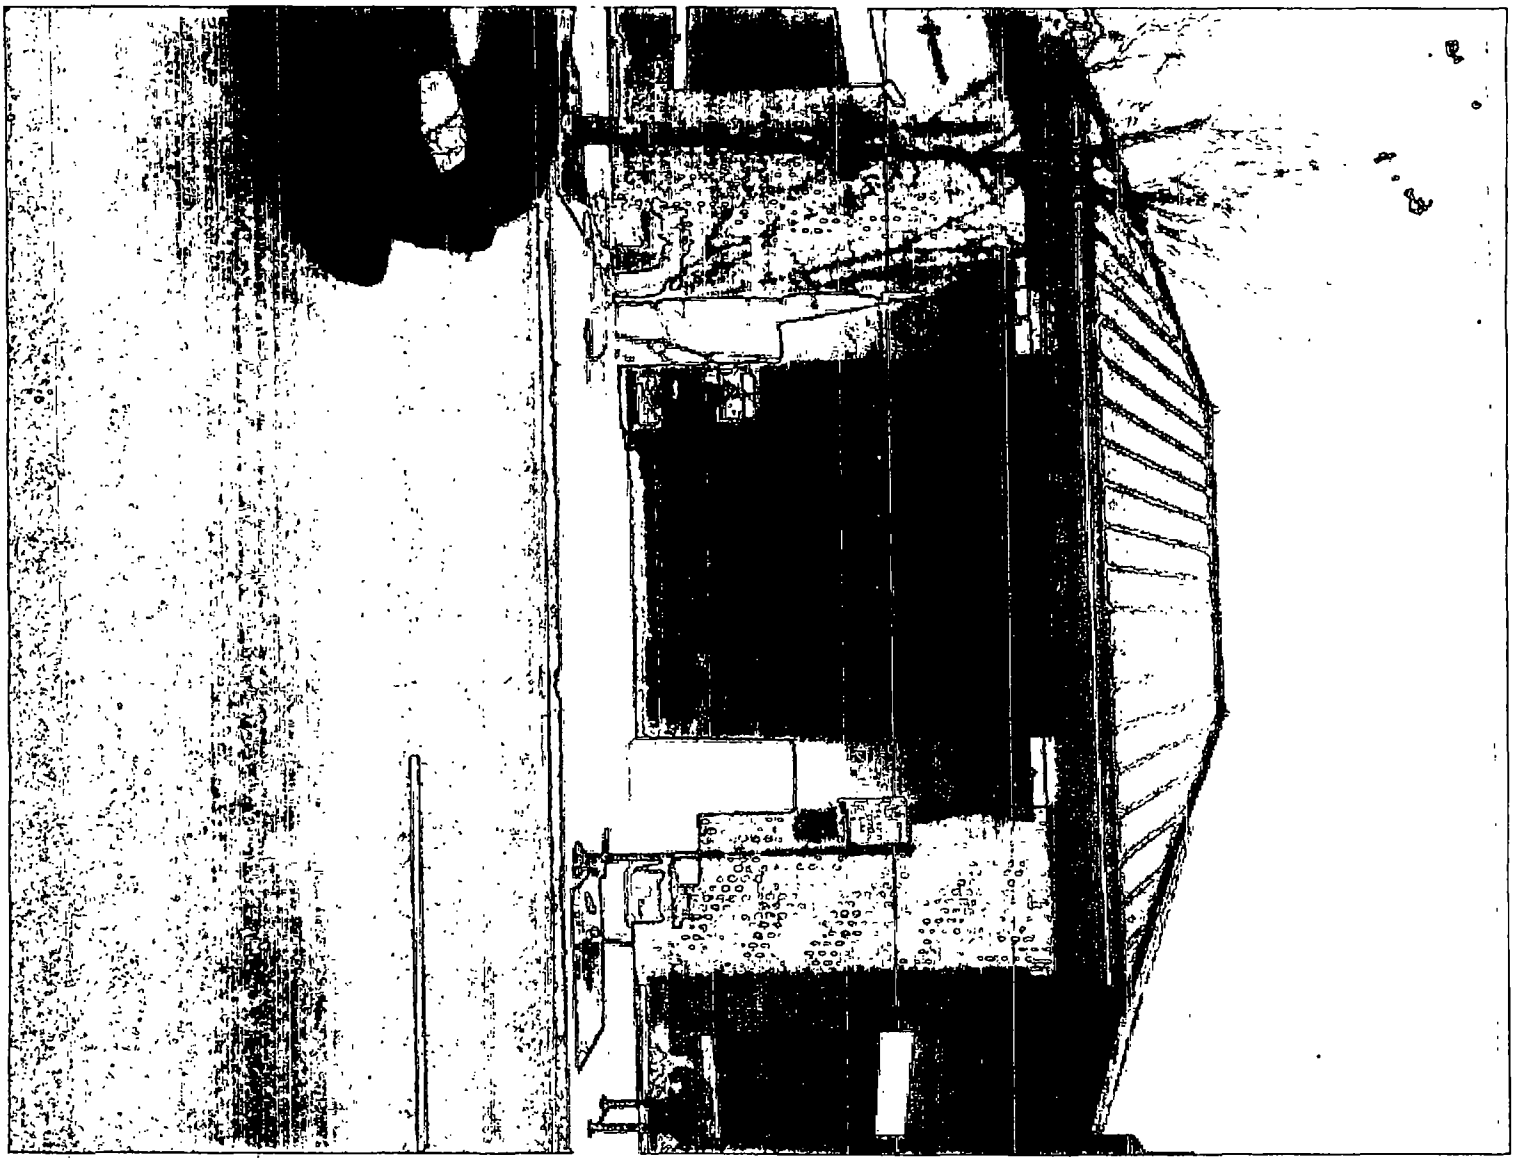

Department of Business Affairs and Consumer Protection
Small Business Center - Public Way Use Unit
City Hall - 121 N LaSalle Street, Room 800 • Chicago, IL 60602
(312)-74-GOBIZ (312-744-6249) • (312) 744-1944 (TTY)
http://www.cityofchicago.org/bacp

07/30/2014

Alderman **Edward M. Burke**
Ward # **14**
City of Chicago
City Hall, Room **302**
121 North LaSalle Street
Chicago, Illinois 60602

Re: An ordinance to use and maintain a portion of the public right-of-way for **one (1) canopy(ies)** for **PARK FEDERAL SAVING BANK**, adjacent to the premises known as **2740 W. 55th St.**.

Dear Alderman **Edward M. Burke**:

The applicant referenced above has requested the use of the public right-of-way for a **canopy(ies)**. An ordinance has been prepared by the Department of Business Affairs and Consumer Protection – Small Business Center - Public Way Use Unit for presentation to the City Council. Because this request was made for properties located in your ward, as approved by you as per the attached, I respectfully request that you introduce the attached ordinance at the next City Council meeting.

If you have any questions regarding this ordinance, please contact Anthony Bertuca at (312) 744-5506.

Department of Business Affairs and Consumer Protection

City of Chicago

O2014-5974

Office of the City Clerk

Document Tracking Sheet

Meeting Date:	7/30/2014
Sponsor(s):	Foulkes (15)
Type:	Ordinance
Title:	Canopy(s) for Pepe's Mexican Restaurant
Committee(s) Assignment:	Committee on Transportation and Public Way

ORDINANCE
PEPE'S MEXICAN RESTAURANT
Acct. No. 16259 - 1
Permit No. 1113861

Be It Ordained by the City Council of the City of Chicago:

SECTION 1. Permission and authority are hereby given and granted to PEPE'S MEXICAN RESTAURANT, upon the terms and subject to the conditions of this ordinance to maintain and use, as now constructed, one (1) Canopy(s) projecting over the public right-of-way adjacent to its premises known as 3231 W. 63rd St..

Said Canopy(s) at W. 63rd Street measure(s):
One (1) at nine (9) feet in length, and nine (9) feet in width for a total of eighty-one (81) square feet.

The location of said privilege shall be as shown on prints kept on file with the Department of Business Affairs and Consumer Protection and the Office of the City Clerk.

Said privilege shall be constructed in accordance with plans and specifications approved by the Zoning Department - Signs.

This grant of privilege in the public way shall be subject to the provisions of Section 10-28-015 and all other required provisions of the Municipal Code of Chicago.

The grantee shall pay to the City of Chicago as compensation for the privilege #1113861 herein granted the sum of fifty ($50.00) per annum in advance.

A 25% penalty will be added for payments received after due date.

The permit holder agrees to hold the City of Chicago harmless for any damage, relocation or replacement costs associated with damage, relocation or removal of private property caused by the City performing work in the public way.

Authority herein given and granted for a period of five (5) years from and after 03/15/2014.

Alderman _____

Toni Foulkes 15th Ward


PAY FOR
PARKING
AT PAY
BOX
BANQUET HA


OPEN
PAY FOR
PARKING
AT PAY
BOX
OPEN

City of Chicago

O2014-5976

Office of the City Clerk

Document Tracking Sheet

Meeting Date:	7/30/2014
Sponsor(s):	Cochran (20)
Type:	Ordinance
Title:	Canopy(s) for Historic Stand, LP Holsten Real Estate
Committee(s) Assignment:	Committee on Transportation and Public Way

ORDINANCE
HISTORIC STAND, LP HOLSTEN REAL ESTATE
Acct. No. 281079 - 6
Permit No. 1114126

Be It Ordained by the City Council of the City of Chicago:

SECTION 1. Permission and authority are hereby given and granted to HISTORIC STAND, LP HOLSTEN REAL ESTATE, upon the terms and subject to the conditions of this ordinance to construct, install, maintain and use one (1) Canopy(s) projecting over the public right-of-way adjacent to its premises known as 6321 S. Cottage Grove Ave..

Said Canopy(s) at S. Cottage Grove Avenue measure(s):
One (1) at sixteen point eight three (16.83) feet in length, and seven point nine five (7.95) feet in width for a total of one hundred thirty-three point eight (133.8) square feet.

The location of said privilege shall be as shown on prints kept on file with the Department of Business Affairs and Consumer Protection and the Office of the City Clerk.

Said privilege shall be constructed in accordance with plans and specifications approved by the Zoning Department - Signs.

This grant of privilege in the public way shall be subject to the provisions of Section 10-28-015 and all other required provisions of the Municipal Code of Chicago.

The grantee shall pay to the City of Chicago as compensation for the privilege #1114126 herein granted the sum of fifty ($50.00) per annum in advance.

A 25% penalty will be added for payments received after due date.

The permit holder agrees to hold the City of Chicago harmless for any damage, relocation or replacement costs associated with damage, relocation or removal of private property caused by the City performing work in the public way.

Authority herein given and granted for a period of five (5) years from and after Date of Passage.


Alderman _____


Willie Cochran 20th Ward

Canopy Drawing:

Property location + Address: 6321 S. Cottage Grove Ave.

Organization's Name: Historic Strand, c/o Holsten Real Estate Development Corp.

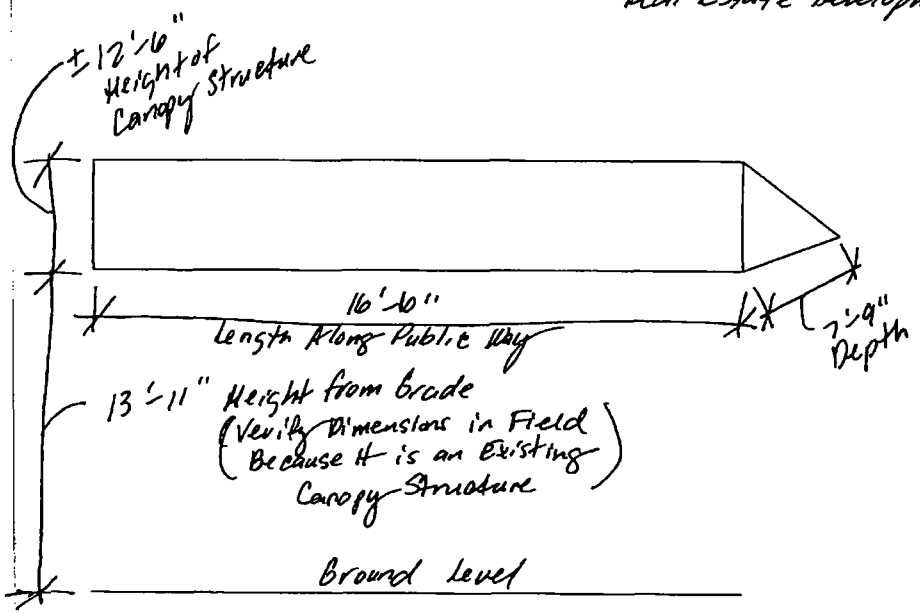

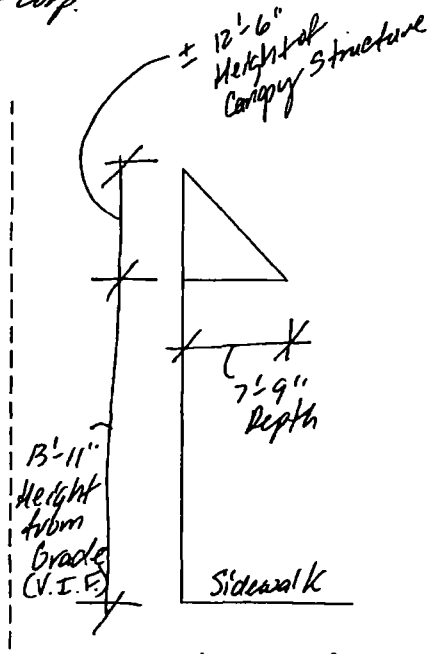

Depth of Canopy Over Public Way

Quantity: 1 Canopy Structure for this Address

Department of Business Affairs and Consumer Protection
Small Business Center - Public Way Use Unit
City Hall - 121 N LaSalle Street, Room 800 • Chicago, IL 60602
(312)-74-GOBIZ (312-744-6249) • (312) 744-1944 (TTY)
http://www.cityofchicago.org/bacp

07/30/2014

Alderman **Willie Cochran**
Ward # **20**
City of Chicago
City Hall, Room **300**
121 North LaSalle Street
Chicago, Illinois 60602

Re: An ordinance to use and maintain a portion of the public right-of-way for **one (1) canopy(ies)** for **HISTORIC STAND, LP HOLSTEN REAL ESTATE**, adjacent to the premises known as **6321 S. Cottage Grove Ave.**.

Dear Alderman **Willie Cochran**:

The applicant referenced above has requested the use of the public right-of-way for a **canopy(ies)**. An ordinance has been prepared by the Department of Business Affairs and Consumer Protection – Small Business Center - Public Way Use Unit for presentation to the City Council. Because this request was made for properties located in your ward, as approved by you as per the attached, I respectfully request that you introduce the attached ordinance at the next City Council meeting.

If you have any questions regarding this ordinance, please contact Anthony Bertuca at (312) 744-5506.

Department of Business Affairs and Consumer Protection

City of Chicago

O2014-5978

Office of the City Clerk

Document Tracking Sheet

Meeting Date:	7/30/2014
Sponsor(s):	Munoz (22)
Type:	Ordinance
Title:	Canopy(s) for Zavala's Grocery Store, Inc.
Committee(s) Assignment:	Committee on Transportation and Public Way

ORDINANCE
ZAVALA'S GROCERY STORE INC
Acct. No. 203414 - 1
Permit No. 1114219

Be It Ordained by the City Council of the City of Chicago:

SECTION 1. Permission and authority are hereby given and granted to ZAVALA'S GROCERY STORE INC, upon the terms and subject to the conditions of this ordinance to maintain and use, as now constructed, one (1) Canopy(s) projecting over the public right-of-way adjacent to its premises known as 2657 S. Kolin Ave..

Said Canopy(s) at S. Kolin Avenue measure(s):
One (1) at fifty-nine (59) feet in length, and four (4) feet in width for a total of two hundred thirty-six (236) square feet.

The location of said privilege shall be as shown on prints kept on file with the Department of Business Affairs and Consumer Protection and the Office of the City Clerk.

Said privilege shall be constructed in accordance with plans and specifications approved by the Zoning Department - Signs.


This grant of privilege in the public way shall be subject to the provisions of Section 10-28-015 and all other required provisions of the Municipal Code of Chicago.

The grantee shall pay to the City of Chicago as compensation for the privilege #1114219 herein granted the sum of eighty-four ($84.00) per annum in advance.


A 25% penalty will be added for payments received after due date.

The permit holder agrees to hold the City of Chicago harmless for any damage, relocation or replacement costs associated with damage, relocation or removal of private property caused by the City performing work in the public way.

Authority herein given and granted for a period of five (5) years from and after 01/09/2013.

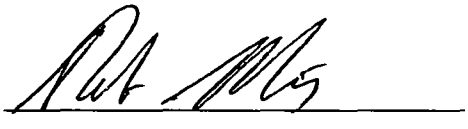Alderman 

Ricardo Munoz 22nd Ward

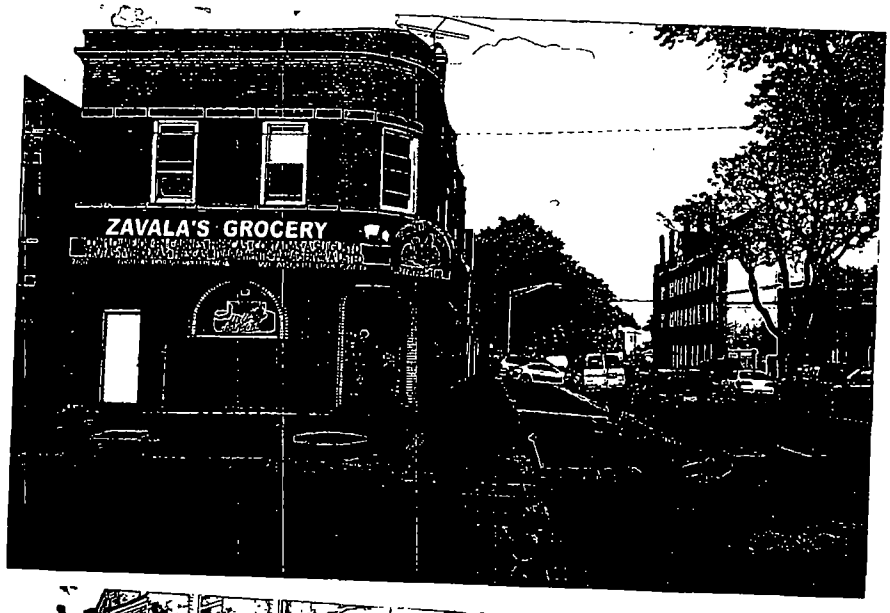
ZAVALA'S GROCERY


ZAVALA'S GROCERY
ZAVALA'S GROCERY
773/522-4162
ZAVALA'S GROCERY

City of Chicago

O2014-5984

Office of the City Clerk

Document Tracking Sheet

Meeting Date:	7/30/2014
Sponsor(s):	Maldonado (26)
Type:	Ordinance
Title:	Canopy(s) for La Cemita
Committee(s) Assignment:	Committee on Transportation and Public Way

ORDINANCE
LA CEMITA
Acct. No. 324290 - 1
Permit No. 1114019

Be It Ordained by the City Council of the City of Chicago:

SECTION 1. Permission and authority are hereby given and granted to LA CEMITA, upon the terms and subject to the conditions of this ordinance to maintain and use, as now constructed, one (1) Canopy(s) projecting over the public right-of-way adjacent to its premises known as 3619 W. North Ave..

Said Canopy(s) at W. North Avenue measure(s):
One (1) at seventeen (17) feet in length, and three (3) feet in width for a total of fifty-one (51) square feet.

The location of said privilege shall be as shown on prints kept on file with the Department of Business Affairs and Consumer Protection and the Office of the City Clerk.

Said privilege shall be constructed in accordance with plans and specifications approved by the Zoning Department - Signs.

This grant of privilege in the public way shall be subject to the provisions of Section 10-28-015 and all other required provisions of the Municipal Code of Chicago.

The grantee shall pay to the City of Chicago as compensation for the privilege #1114019 herein granted the sum of fifty ($50.00) per annum in advance.


A 25% penalty will be added for payments received after due date.

The permit holder agrees to hold the City of Chicago harmless for any damage, relocation or replacement costs associated with damage, relocation or removal of private property caused by the City performing work in the public way.

Authority herein given and granted for a period of five (5) years from and after 06/11/2013.

Alderman _____

Roberto Maldonado 26th Ward

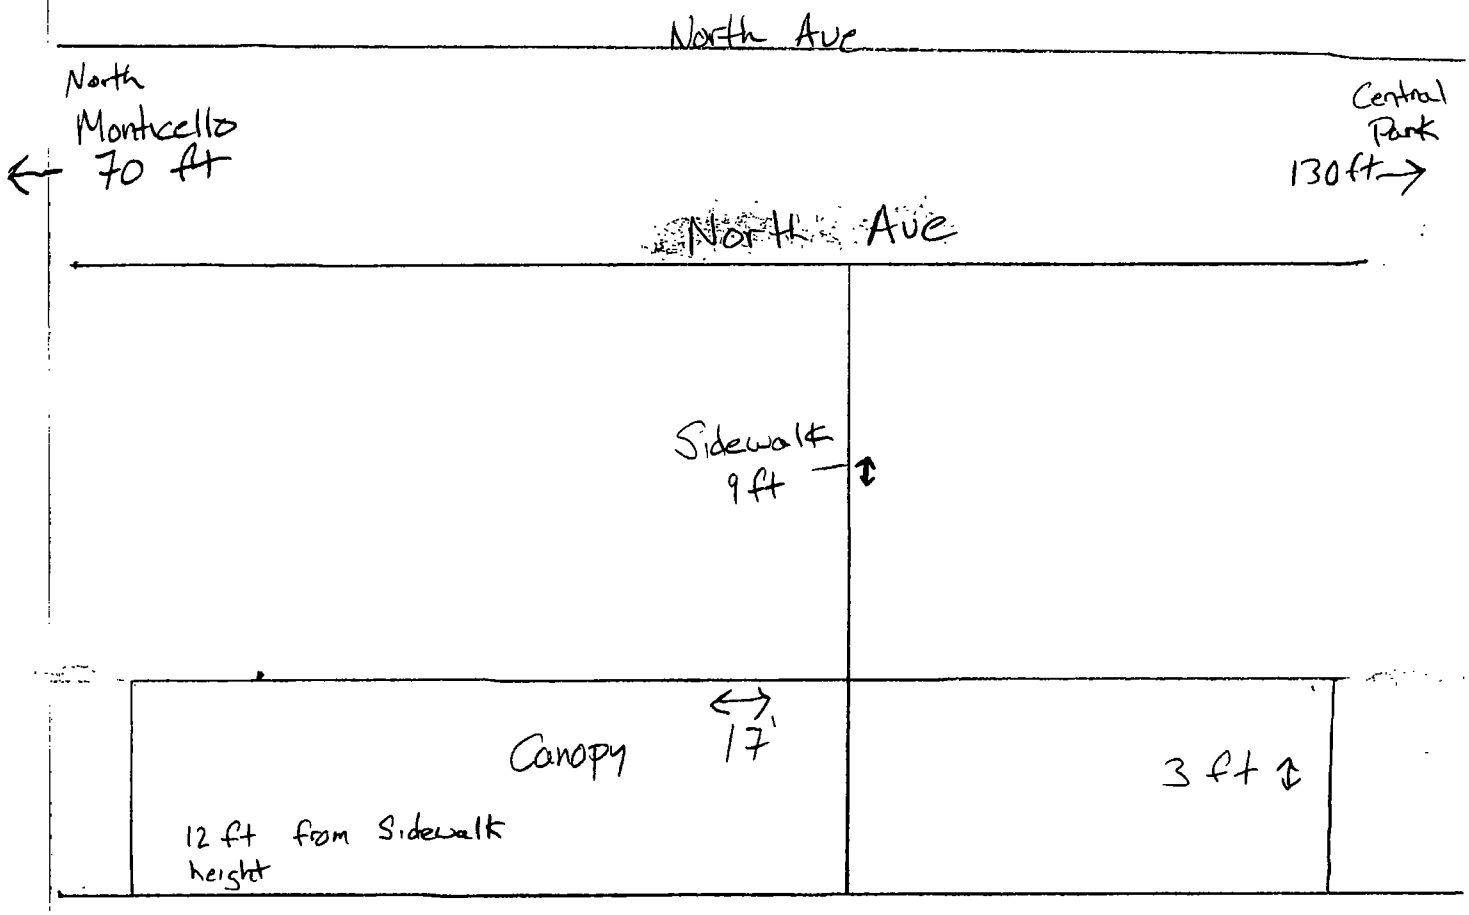
North Ave
North Montecello 70 ft
Central Park 130 ft
North Ave
Sidewalk 9 ft
Canopy
17'
3 ft
12 ft from Sidewalk height

Department of Business Affairs and Consumer Protection
Small Business Center - Public Way Use Unit
City Hall - 121 N. LaSalle Street, Room 800 • Chicago, IL 60602
(312)-74-GOBIZ (312-744-6249) • (312) 744-1944 (TTY)
http://www.cityofchicago.org/bacp

07/30/2014

Alderman **Roberto Maldonado**
Ward # **26**
City of Chicago
City Hall, Room **300**
121 North LaSalle Street
Chicago, Illinois 60602

Re: An ordinance to use and maintain a portion of the public right-of-way for **one (1) canopy(ies)** for **LA CEMITA**, adjacent to the premises known as **3619 W. North Ave.**.

Dear Alderman **Roberto Maldonado**:

The applicant referenced above has requested the use of the public right-of-way for a **canopy(ies)**. An ordinance has been prepared by the Department of Business Affairs and Consumer Protection – Small Business Center - Public Way Use Unit for presentation to the City Council. Because this request was made for properties located in your ward, as approved by you as per the attached, I respectfully request that you introduce the attached ordinance at the next City Council meeting.

If you have any questions regarding this ordinance, please contact Anthony Bertuca at (312) 744-5506.

Department of Business Affairs and Consumer Protection

City of Chicago

O2014-5990

Office of the City Clerk

Document Tracking Sheet

Meeting Date:	7/30/2014
Sponsor(s):	Reboyras (30)
Type:	Ordinance
Title:	Canopy(s) for Czerwone Jabluszko Rest, Inc.
Committee(s) Assignment:	Committee on Transportation and Public Way

ORDINANCE
CZERWONE JABLUSZKO REST INC
Acct. No. 7132 - 1
Permit No. 1113972

Be It Ordained by the City Council of the City of Chicago:

SECTION 1. Permission and authority are hereby given and granted to CZERWONE JABLUSZKO REST INC, upon the terms and subject to the conditions of this ordinance to maintain and use, as now constructed, one (1) Canopy(s) projecting over the public right-of-way adjacent to its premises known as 3121 N. Milwaukee Ave..

Said Canopy(s) at N MILWAUKEE AVE measure(s):
One (1) at sixty-two (62) feet in length, and eight (8) feet in width for a total of four hundred ninety-six (496) square feet.

The location of said privilege shall be as shown on prints kept on file with the Department of Business Affairs and Consumer Protection and the Office of the City Clerk.

Said privilege shall be constructed in accordance with plans and specifications approved by the Zoning Department - Signs.

This grant of privilege in the public way shall be subject to the provisions of Section 10-28-015 and all other required provisions of the Municipal Code of Chicago.

The grantee shall pay to the City of Chicago as compensation for the privilege #1113972 herein granted the sum of eighty-seven ($87.00) per annum in advance.

A 25% penalty will be added for payments received after due date.

The permit holder agrees to hold the City of Chicago harmless for any damage, relocation or replacement costs associated with damage, relocation or removal of private property caused by the City performing work in the public way.

Authority herein given and granted for a period of five (5) years from and after 04/22/2014.

Alderman _____

Ariel Reboyras 30th Ward


UERIA
KONCERT

Department of Business Affairs and Consumer Protection
Small Business Center - Public Way Use Unit
City Hall - 121 N LaSalle Street, Room 800 • Chicago, IL 60602
(312)-74-GOBIZ (312-744-6249) • (312) 744-1944 (TTY)
http://www.cityofchicago.org/bacp

07/30/2014

Alderman **Ariel Reboyras**
Ward # **30**
City of Chicago
City Hall, Room **203**
121 North LaSalle Street
Chicago, Illinois 60602

Re: An ordinance to use and maintain a portion of the public right-of-way for **one (1) canopy(ies)** for **CZERWONE JABLUSZKO REST INC**, adjacent to the premises known as **3121 N. Milwaukee Ave.**.

Dear Alderman **Ariel Reboyras**:

The applicant referenced above has requested the use of the public right-of-way for a **canopy(ies)**. An ordinance has been prepared by the Department of Business Affairs and Consumer Protection – Small Business Center - Public Way Use Unit for presentation to the City Council. Because this request was made for properties located in your ward, as approved by you as per the attached, I respectfully request that you introduce the attached ordinance at the next City Council meeting.

If you have any questions regarding this ordinance, please contact Anthony Bertuca at (312) 744-5506.

Department of Business Affairs and Consumer Protection

City of Chicago

O2014-5992

Office of the City Clerk

Document Tracking Sheet

Meeting Date:	7/30/2014
Sponsor(s):	Waguespack (32)
Type:	Ordinance
Title:	Canopy(s) for L&M Properties
Committee(s) Assignment:	Committee on Transportation and Public Way

ORDINANCE
L & M PROPERTIES
Acct. No. 302340 - 1
Permit No. 1113864

Be It Ordained by the City Council of the City of Chicago:

SECTION 1. Permission and authority are hereby given and granted to L & M PROPERTIES, upon the terms and subject to the conditions of this ordinance to maintain and use, as now constructed, five (5) Canopy(s) projecting over the public right-of-way adjacent to its premises known as 3032 N. Racine Ave..

Said Canopy(s) at W.NELSON measure(s):
One (1) at twelve point three (12.3) feet in length, and four (4) feet in width for a total of forty-nine point two (49.2) square feet.

Said Canopy(s) at N.RACINE measure(s):
One (1) at five point seven (5.7) feet in length, and four (4) feet in width for a total of twenty-two point eight (22.8) square feet.

Said Canopy(s) at N.RACINE measure(s):
One (1) at eighteen (18) feet in length, and four (4) feet in width for a total of seventy-two (72) square feet.

Said Canopy(s) at N.RACINE measure(s):
One (1) at eleven (11) feet in length, and four (4) feet in width for a total of forty-four (44) square feet.

Said Canopy(s) at N.RACINE measure(s):
One (1) at eighteen point one (18.1) feet in length, and four (4) feet in width for a total of seventy-two point four (72.4) square feet.

The location of said privilege shall be as shown on prints kept on file with the Department of Business Affairs and Consumer Protection and the Office of the City Clerk.

Said privilege shall be constructed in accordance with plans and specifications approved by the Zoning Department - Signs.

This grant of privilege in the public way shall be subject to the provisions of Section 10-28-015 and all other required provisions of the Municipal Code of Chicago.

The grantee shall pay to the City of Chicago as compensation for the privilege #1113864 herein granted the sum of one hundred seventy-five ($175.00) per annum in advance.

A 25% penalty will be added for payments received after due date.

The permit holder agrees to hold the City of Chicago harmless for any damage, relocation or replacement costs associated with damage, relocation or removal of private property caused by the City performing work in the public way.

Authority herein given and granted for a period of five (5) years from and after 05/24/2014.

Alderman _____

Scott Waguespack 32nd Ward

N. RACINE 5.7'
05-31-14

Department of Business Affairs and Consumer Protection
Small Business Center - Public Way Use Unit
City Hall - 121 N. LaSalle Street, Room 800 • Chicago, IL 60602
(312)-74-GOBIZ (312-744-6249) • (312) 744-1944 (TTY)
http://www.cityofchicago.org/bacp

07/30/2014

Alderman **Scott Waguespack**
Ward # **32**
City of Chicago
City Hall, Room **300**
121 North LaSalle Street
Chicago, Illinois 60602

Re: An ordinance to use and maintain a portion of the public right-of-way for **five (5) canopy(ies)** for **L & M PROPERTIES**, adjacent to the premises known as **3032 N. Racine Ave.**.

Dear Alderman **Scott Waguespack**:

The applicant referenced above has requested the use of the public right-of-way for a **canopy(ies)**. An ordinance has been prepared by the Department of Business Affairs and Consumer Protection – Small Business Center - Public Way Use Unit for presentation to the City Council. Because this request was made for properties located in your ward, as approved by you as per the attached, I respectfully request that you introduce the attached ordinance at the next City Council meeting.

If you have any questions regarding this ordinance, please contact Anthony Bertuca at (312) 744-5506.

Department of Business Affairs and Consumer Protection

City of Chicago

O2014-5995

Office of the City Clerk

Document Tracking Sheet

Meeting Date:	7/30/2014
Sponsor(s):	Waguespack (32)
Type:	Ordinance
Title:	Canopy(s) for Starbucks Coffee No. 2223
Committee(s) Assignment:	Committee on Transportation and Public Way

ORDINANCE
STARBUCKS COFFEE #2223
Acct. No. 63414 - 34
Permit No. 1114212

Be It Ordained by the City Council of the City of Chicago:

SECTION 1. Permission and authority are hereby given and granted to STARBUCKS COFFEE #2223, upon the terms and subject to the conditions of this ordinance to maintain and use, as now constructed, one (1) Canopy(s) projecting over the public right-of-way adjacent to its premises known as 3350 N. Lincoln Ave..

Said Canopy(s) at N. Lincoln Avenue measure(s).
One (1) at forty (40) feet in length, and two (2) feet in width for a total of eighty (80) square feet.

The location of said privilege shall be as shown on prints kept on file with the Department of Business Affairs and Consumer Protection and the Office of the City Clerk.

Said privilege shall be constructed in accordance with plans and specifications approved by the Zoning Department - Signs.

This grant of privilege in the public way shall be subject to the provisions of Section 10-28-015 and all other required provisions of the Municipal Code of Chicago.

The grantee shall pay to the City of Chicago as compensation for the privilege #1114212 herein granted the sum of sixty-five ($65.00) per annum in advance.

A 25% penalty will be added for payments received after due date.

The permit holder agrees to hold the City of Chicago harmless for any damage, relocation or replacement costs associated with damage, relocation or removal of private property caused by the City performing work in the public way.


Authority herein given and granted for a period of five (5) years from and after 07/26/2014.

Alderman Scott Waguespack

Scott Waguespack 32nd Ward

APPLICATION TO USE THE PUBLIC RIGHT OF WAY

EXAMPLE OF CANOPY/AWNING DRAWING

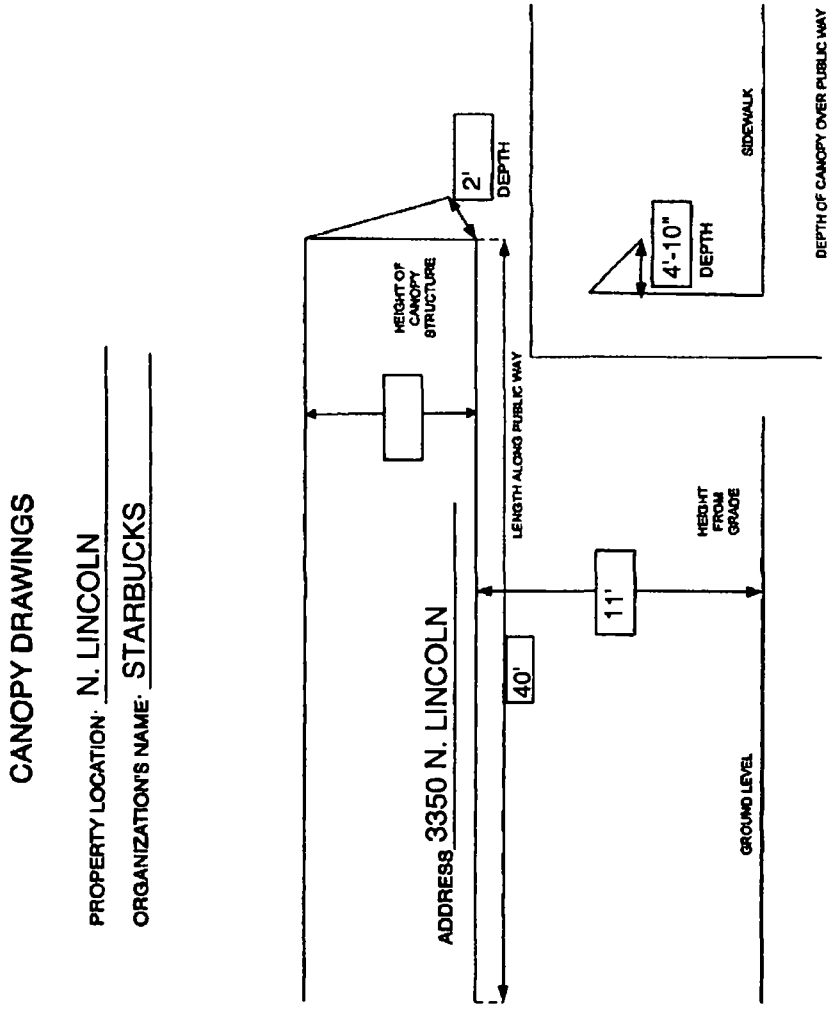

Department of Business Affairs and Consumer Protection
Small Business Center - Public Way Use Unit
City Hall - 121 N. LaSalle Street, Room 800 • Chicago, IL 60602
(312)-74-GOBIZ (312-744-6249) • (312) 744-1944 (TTY)
http://www.cityofchicago.org/baep

07/30/2014

Alderman **Scott Waguespack**
Ward # **32**
City of Chicago
City Hall, Room **300**
121 North LaSalle Street
Chicago, Illinois 60602

Re: An ordinance to use and maintain a portion of the public right-of-way for **one (1) canopy(ies)** for **STARBUCKS COFFEE #2223**, adjacent to the premises known as **3350 N. Lincoln Ave.**.

Dear Alderman **Scott Waguespack**:

The applicant referenced above has requested the use of the public right-of-way for a **canopy(ies)**. An ordinance has been prepared by the Department of Business Affairs and Consumer Protection – Small Business Center - Public Way Use Unit for presentation to the City Council. Because this request was made for properties located in your ward, as approved by you as per the attached, I respectfully request that you introduce the attached ordinance at the next City Council meeting.

If you have any questions regarding this ordinance, please contact Anthony Bertuca at (312) 744-5506.

Department of Business Affairs and Consumer Protection

City of Chicago

O2014-5996

Office of the City Clerk

Document Tracking Sheet

Meeting Date:	7/30/2014
Sponsor(s):	Waguespack (32)
Type:	Ordinance
Title:	Canopy(s) for Blue Star Properties
Committee(s) Assignment:	Committee on Transportation and Public Way

ORDINANCE
BLUE STAR PROPERTIES
Acct. No. 337126 - 1
Permit No. 1113950

Be It Ordained by the City Council of the City of Chicago:

SECTION 1. Permission and authority are hereby given and granted to BLUE STAR PROPERTIES, upon the terms and subject to the conditions of this ordinance to maintain and use, as now constructed, two (2) Canopy(s) projecting over the public right-of-way adjacent to its premises known as 3118-28 N. Ashland Ave..

Said Canopy(s) at N. ASHLAND AVE measure(s):
One (1) at twenty-four (24) feet in length, and one (1) foot in width for a total of twenty-four (24) square feet.

Said Canopy(s) at N. ASHLAND AVE measure(s):
One (1) at thirty (30) feet in length, and one (1) foot in width for a total of thirty (30) square feet.

The location of said privilege shall be as shown on prints kept on file with the Department of Business Affairs and Consumer Protection and the Office of the City Clerk.

Said privilege shall be constructed in accordance with plans and specifications approved by the Zoning Department - Signs.

This grant of privilege in the public way shall be subject to the provisions of Section 10-28-015 and all other required provisions of the Municipal Code of Chicago.

The grantee shall pay to the City of Chicago as compensation for the privilege #1113950 herein granted the sum of one hundred five ($105.00) per annum in advance.


A 25% penalty will be added for payments received after due date.

The permit holder agrees to hold the City of Chicago harmless for any damage, relocation or replacement costs associated with damage, relocation or removal of private property caused by the City performing work in the public way.

Authority herein given and granted for a period of five (5) years from and after 05/13/2014.

Alderman Scott Waguespack

Scott Waguespack 32nd Ward

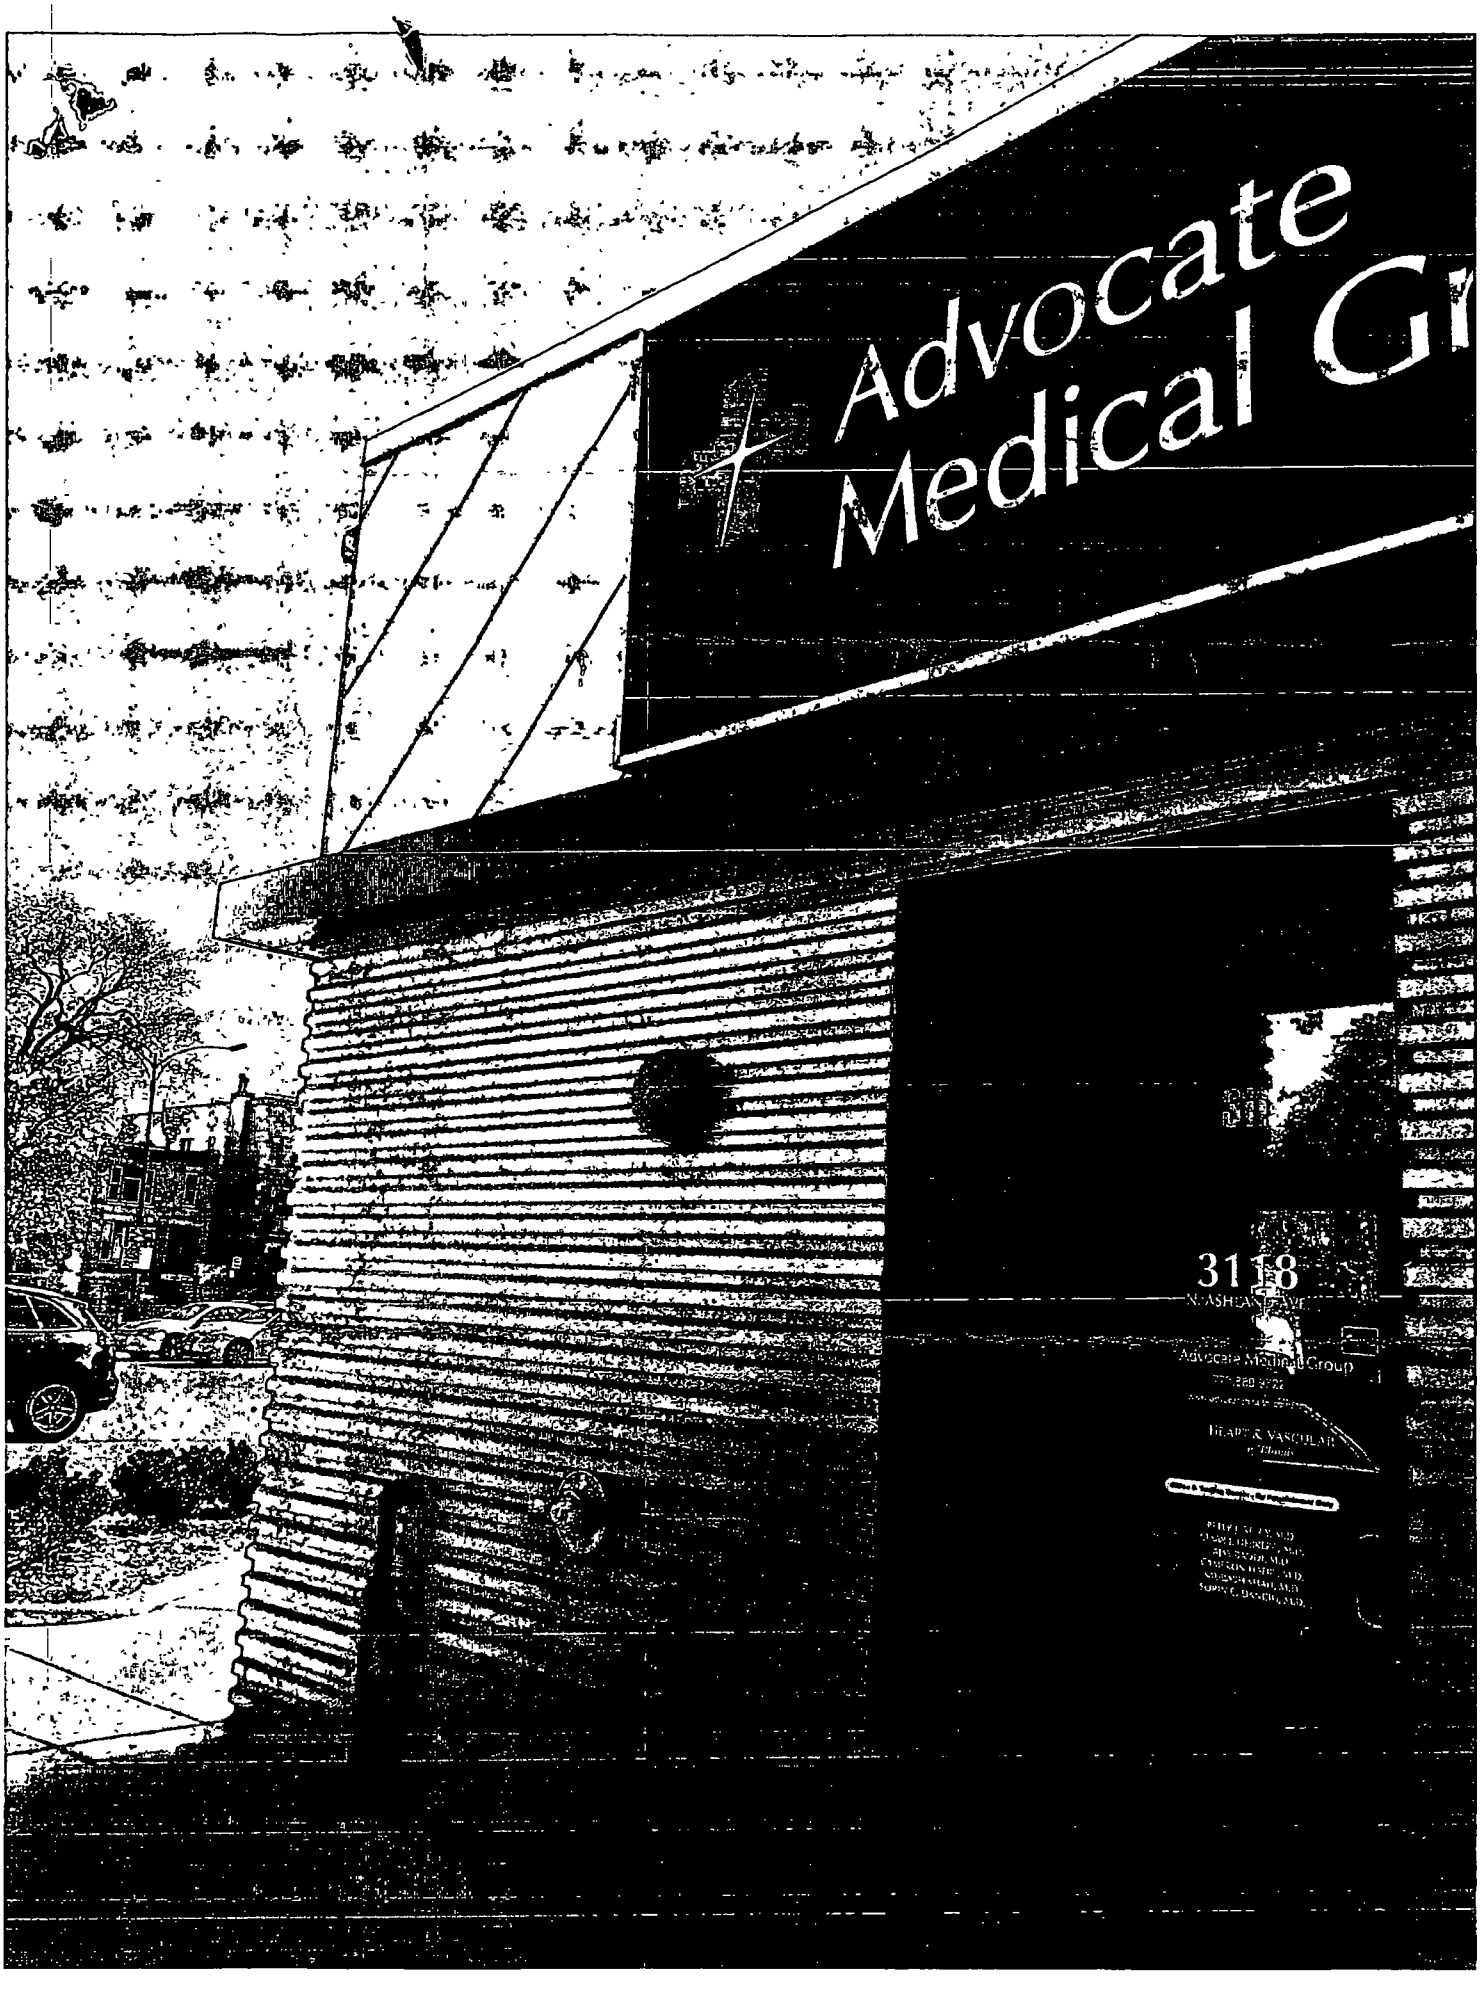
Advocate
Medical Gr
3118
Advocate Medical Group
HEART & VASCULAR

Department of Business Affairs and Consumer Protection
Small Business Center - Public Way Use Unit
City Hall - 121 N LaSalle Street, Room 800 • Chicago, IL 60602
(312)-74-GOBIZ (312-744-6249) • (312) 744-1944 (TTY)
http://www.cityofchicago.org/bacp

07/30/2014

Alderman **Scott Waguespack**
Ward # **32**
City of Chicago
City Hall, Room **300**
121 North LaSalle Street
Chicago, Illinois 60602

Re: An ordinance to use and maintain a portion of the public right-of-way for **two (2) canopy(ies)** for **BLUE STAR PROPERTIES**, adjacent to the premises known as **3118-28 N. Ashland Ave.**.

Dear Alderman **Scott Waguespack**:

The applicant referenced above has requested the use of the public right-of-way for a **canopy(ies)**. An ordinance has been prepared by the Department of Business Affairs and Consumer Protection – Small Business Center - Public Way Use Unit for presentation to the City Council. Because this request was made for properties located in your ward, as approved by you as per the attached, I respectfully request that you introduce the attached ordinance at the next City Council meeting.

If you have any questions regarding this ordinance, please contact Anthony Bertuca at (312) 744-5506.

Department of Business Affairs and Consumer Protection

City of Chicago

O2014-5999

Office of the City Clerk

Document Tracking Sheet

Meeting Date:	7/30/2014
Sponsor(s):	Mell (33)
Type:	Ordinance
Title:	Canopy(s) for Serbian Village Restaurant & Bar
Committee(s) Assignment:	Committee on Transportation and Public Way

ORDINANCE
SERBIAN VILLAGE RESTAURANT & BAR
Acct. No. 317841 - 1
Permit No. 1113960

Be It Ordained by the City Council of the City of Chicago:

SECTION 1. Permission and authority are hereby given and granted to SERBIAN VILLAGE RESTAURANT & BAR, upon the terms and subject to the conditions of this ordinance to maintain and use, as now constructed, one (1) Canopy(s) projecting over the public right-of-way adjacent to its premises known as 3142-44 W. Irving Park Rd..

Said Canopy(s) at W IRVING PARK RD measure(s):
One (1) at thirty-five (35) feet in length, and three (3) feet in width for a total of one hundred five (105) square feet.

The location of said privilege shall be as shown on prints kept on file with the Department of Business Affairs and Consumer Protection and the Office of the City Clerk.

Said privilege shall be constructed in accordance with plans and specifications approved by the Zoning Department - Signs.

This grant of privilege in the public way shall be subject to the provisions of Section 10-28-015 and all other required provisions of the Municipal Code of Chicago.

The grantee shall pay to the City of Chicago as compensation for the privilege #1113960 herein granted the sum of sixty ($60.00) per annum in advance.

A 25% penalty will be added for payments received after due date.

The permit holder agrees to hold the City of Chicago harmless for any damage, relocation or replacement costs associated with damage, relocation or removal of private property caused by the City performing work in the public way.


Authority herein given and granted for a period of five (5) years from and after 05/13/2014.

Alderman _____

Deborah Mell 33rd Ward

(Page 2 of 3)

MARKOVIC ENTERTAINMENT PRODUCTION INC.
3142-44-W- IRVING PARK Rd.
CHICAGO IL 60618

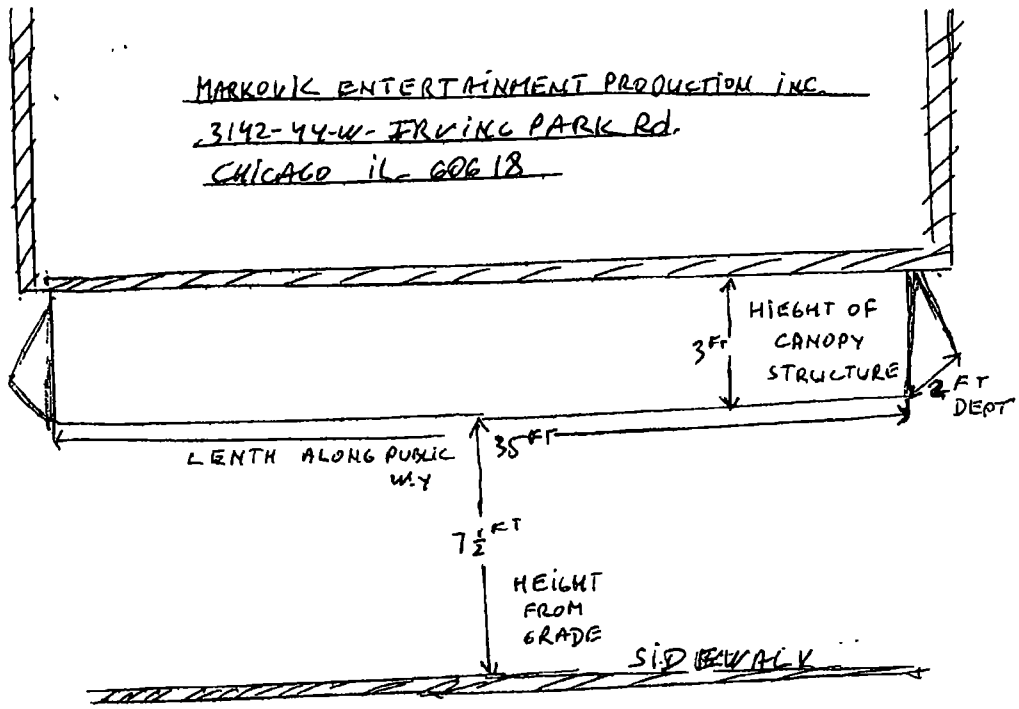



Department of Business Affairs and Consumer Protection
Small Business Center - Public Way Use Unit
City Hall - 121 N. LaSalle Street, Room 800 • Chicago, IL 60602
(312)-74-GOBIZ (312-744-6249) • (312) 744-1944 (TTY)
http://www.cityofchicago.org/bacp

07/30/2014

Alderman **Deborah Mell**
Ward # **33**
City of Chicago
City Hall, Room **208**
121 North LaSalle Street
Chicago, Illinois 60602

Re: An ordinance to use and maintain a portion of the public right-of-way for **one (1) canopy(ies)** for **SERBIAN VILLAGE RESTAURANT & BAR**, adjacent to the premises known as **3142-44 W. Irving Park Rd.**.

Dear Alderman **Deborah Mell**:

The applicant referenced above has requested the use of the public right-of-way for a **canopy(ies)**. An ordinance has been prepared by the Department of Business Affairs and Consumer Protection – Small Business Center - Public Way Use Unit for presentation to the City Council. Because this request was made for properties located in your ward, as approved by you as per the attached, I respectfully request that you introduce the attached ordinance at the next City Council meeting.

If you have any questions regarding this ordinance, please contact Anthony Bertuca at (312) 744-5506.

Department of Business Affairs and Consumer Protection

City of Chicago

O2014-5986

Office of the City Clerk

Document Tracking Sheet

Meeting Date:	7/30/2014
Sponsor(s):	Colón (35)
Type:	Ordinance
Title:	Canopy(s) for Burlington, The
Committee(s) Assignment:	Committee on Transportation and Public Way

ORDINANCE
THE BURLINGTON
Acct. No. 390 - 1
Permit No. 1113911

Be It Ordained by the City Council of the City of Chicago:

SECTION 1. Permission and authority are hereby given and granted to THE BURLINGTON, upon the terms and subject to the conditions of this ordinance to maintain and use, as now constructed, one (1) Canopy(s) projecting over the public right-of-way adjacent to its premises known as 3425 W. Fullerton Ave..

Said Canopy(s) at W. FULLERTON measure(s):
One (1) at twenty-five (25) feet in length, and two (2) feet in width for a total of fifty (50) square feet.

The location of said privilege shall be as shown on prints kept on file with the Department of Business Affairs and Consumer Protection and the Office of the City Clerk.

Said privilege shall be constructed in accordance with plans and specifications approved by the Zoning Department - Signs.

This grant of privilege in the public way shall be subject to the provisions of Section 10-28-015 and all other required provisions of the Municipal Code of Chicago.

The grantee shall pay to the City of Chicago as compensation for the privilege #1113911 herein granted the sum of fifty ($50.00) per annum in advance.


A 25% penalty will be added for payments received after due date.

The permit holder agrees to hold the City of Chicago harmless for any damage, relocation or replacement costs associated with damage, relocation or removal of private property caused by the City performing work in the public way.

Authority herein given and granted for a period of five (5) years from and after 03/18/2014.

Alderman _____

~~Roberto Maldonado 26th Ward~~

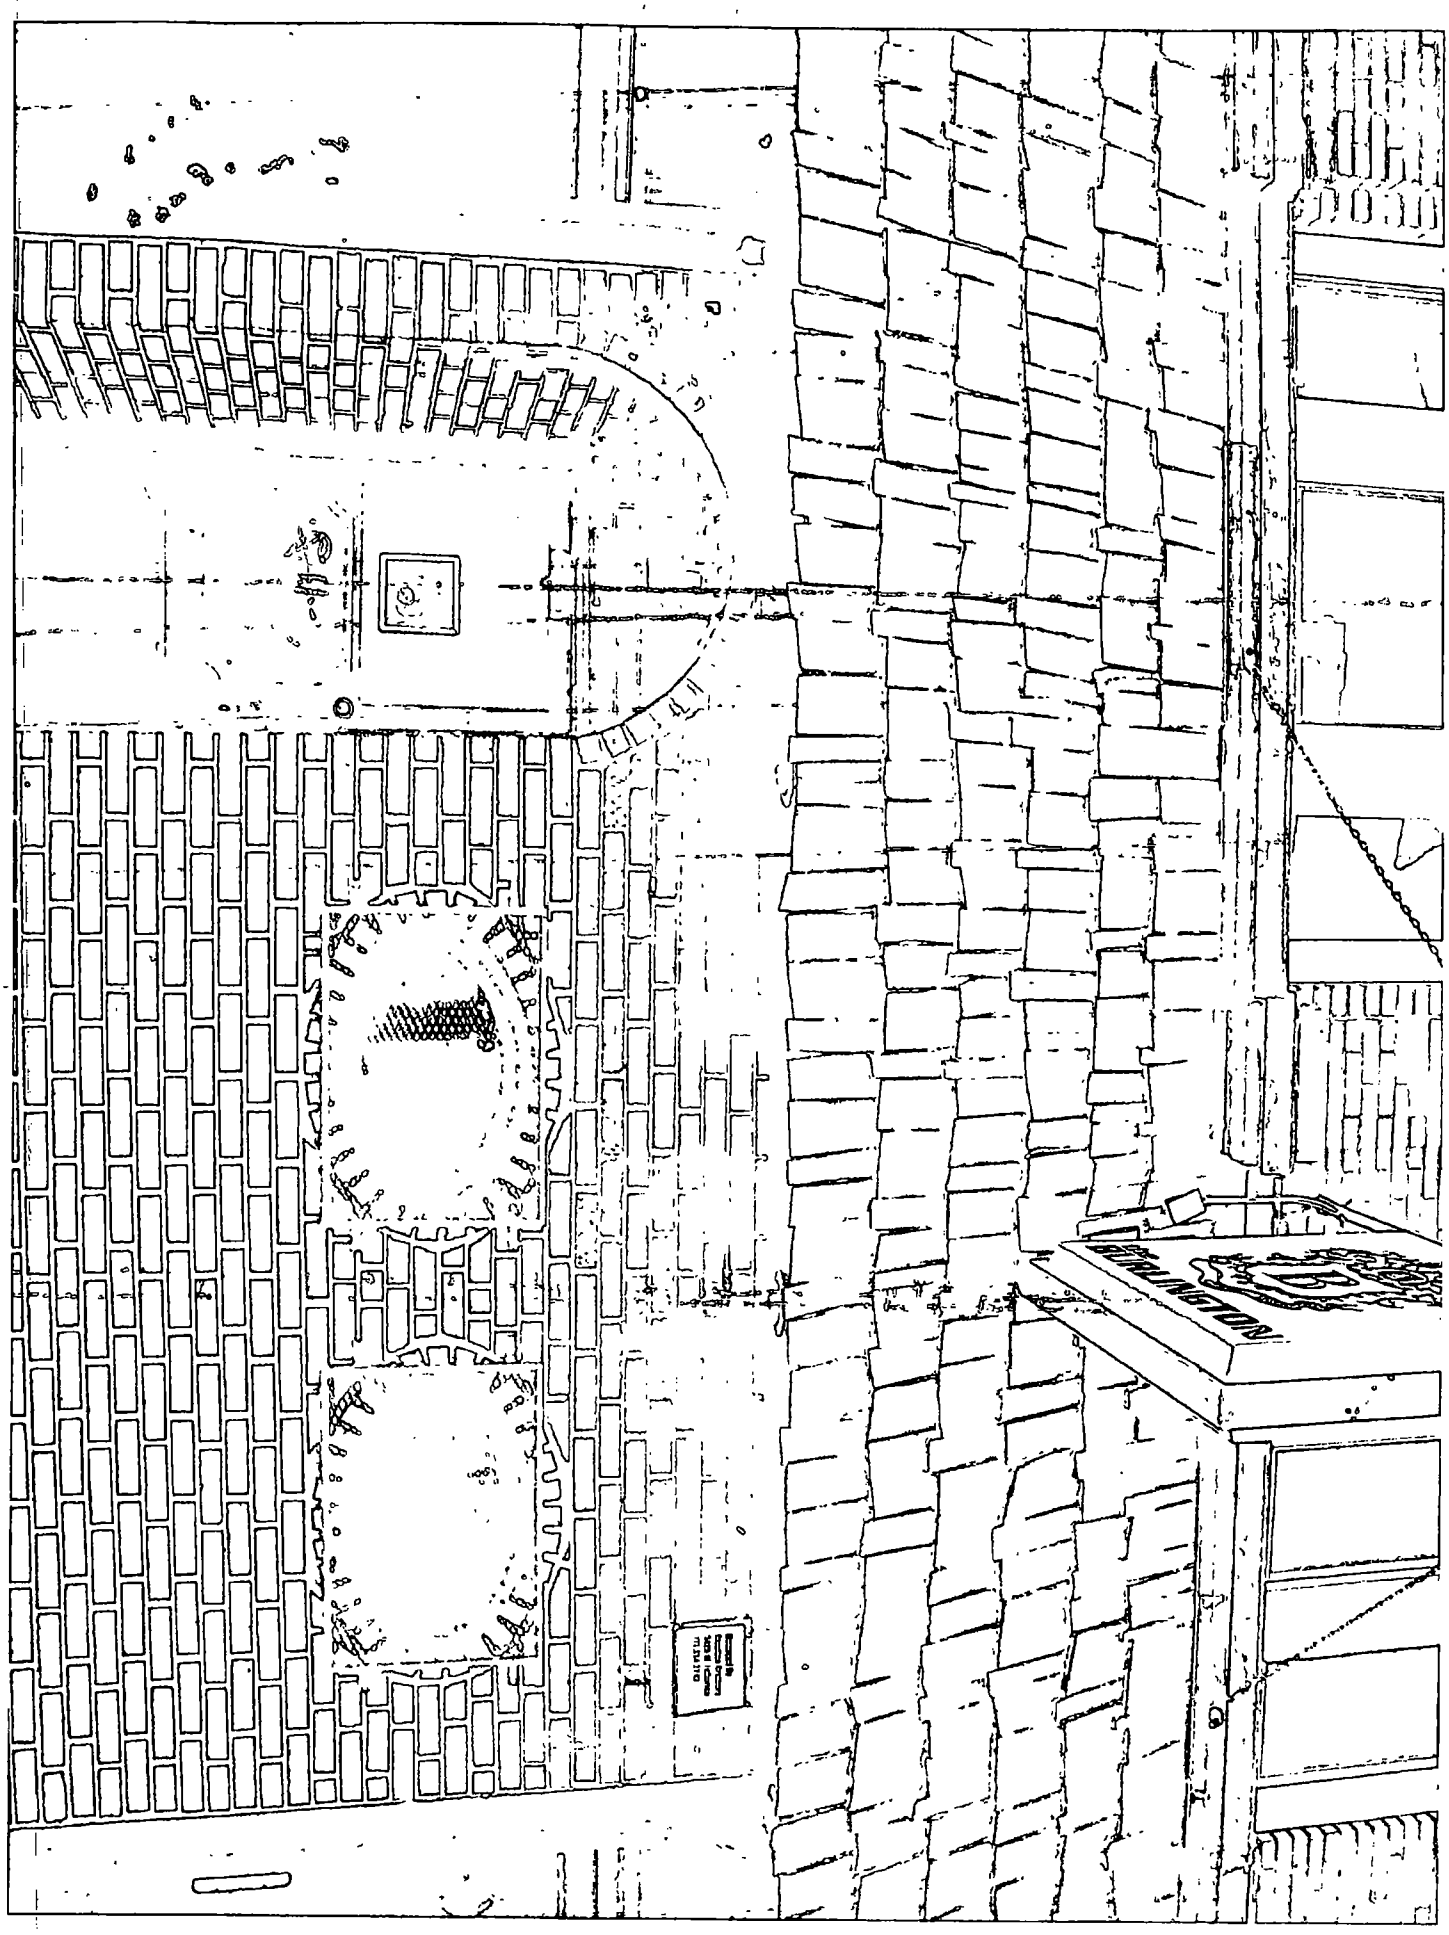
OLD COURTHOUSE

Department of Business Affairs and Consumer Protection
Small Business Center - Public Way Use Unit
City Hall - 121 N. LaSalle Street, Room 800 • Chicago, IL 60602
(312)-74-GOBIZ (312-744-6249) • (312) 744-1944 (TTY)
http://www.cityofchicago.org/bacp

07/30/2014 Rey Colon

Alderman ~~**Roberto Maldonado**~~
Ward # ~~**26**~~ 35th
City of Chicago
City Hall, Room **300**
121 North LaSalle Street
Chicago, Illinois 60602

Re: An ordinance to use and maintain a portion of the public right-of-way for **one (1) canopy(ies)** for **THE BURLINGTON**, adjacent to the premises known as **3425 W. Fullerton Ave.**.

Dear Alderman **Roberto Maldonado**:

The applicant referenced above has requested the use of the public right-of-way for a **canopy(ies)**. An ordinance has been prepared by the Department of Business Affairs and Consumer Protection – Small Business Center - Public Way Use Unit for presentation to the City Council. Because this request was made for properties located in your ward, as approved by you as per the attached, I respectfully request that you introduce the attached ordinance at the next City Council meeting.

If you have any questions regarding this ordinance, please contact Anthony Bertuca at (312) 744-5506.

Department of Business Affairs and Consumer Protection

City of Chicago

O2014-6001

Office of the City Clerk

Document Tracking Sheet

Meeting Date:	7/30/2014
Sponsor(s):	Sposato (36)
Type:	Ordinance
Title:	Canopy(s) for Shear Art Hair Studio
Committee(s) Assignment:	Committee on Transportation and Public Way

ORDINANCE
SHEAR ART HAIR STUDIO
Acct. No. 86785 - 2
Permit No. 1113900

Be It Ordained by the City Council of the City of Chicago:

SECTION 1. Permission and authority are hereby given and granted to SHEAR ART HAIR STUDIO, upon the terms and subject to the conditions of this ordinance to maintain and use, as now constructed, one (1) Canopy(s) projecting over the public right-of-way adjacent to its premises known as 5757 W. Fullerton Ave..

Said Canopy(s) at W FULLERTON AVE measure(s):
One (1) at forty-five (45) feet in length, and three (3) feet in width for a total of one hundred thirty-five (135) square feet.

The location of said privilege shall be as shown on prints kept on file with the Department of Business Affairs and Consumer Protection and the Office of the City Clerk.

Said privilege shall be constructed in accordance with plans and specifications approved by the Zoning Department - Signs.

This grant of privilege in the public way shall be subject to the provisions of Section 10-28-015 and all other required provisions of the Municipal Code of Chicago.

The grantee shall pay to the City of Chicago as compensation for the privilege #1113900 herein granted the sum of seventy ($70.00) per annum in advance.


A 25% penalty will be added for payments received after due date.

The permit holder agrees to hold the City of Chicago harmless for any damage, relocation or replacement costs associated with damage, relocation or removal of private property caused by the City performing work in the public way.

Authority herein given and granted for a period of five (5) years from and after 07/29/2014.

Alderman Nicholas Sposato

Nicholas Sposato 36th Ward

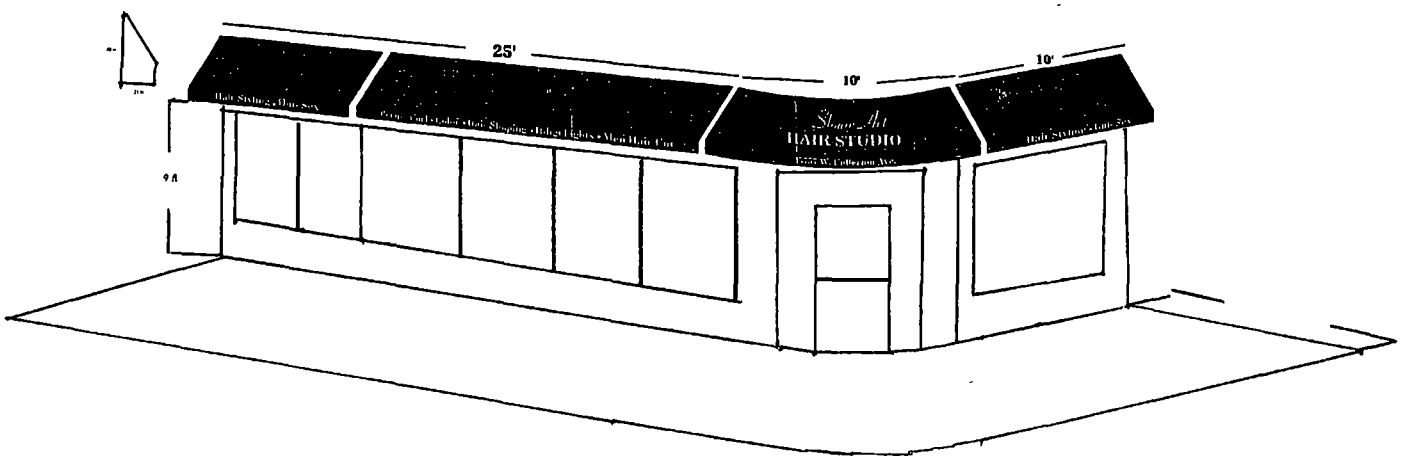
25'
10'
10'
9'
Shear Art
HAIR STUDIO

Department of Business Affairs and Consumer Protection
Small Business Center- Public Way Use Unit
City Hall - 121 N. LaSalle Street Room 800 • Chicago, IL 60602
(312)-74-GOBIZ (312-744-6249) • (312) 744-1944 (TTY)
http://www.cityofchicago.org/bacp

07/30/2014

Alderman **Nicholas Sposato**
Ward # **36**
City of Chicago
City Hall, Room **304**
121 North LaSalle Street
Chicago, Illinois 60602

Re: An ordinance to use and maintain a portion of the public right-of-way for **one (1) canopy(ies)** for **SHEAR ART HAIR STUDIO**, adjacent to the premises known as **5757 W. Fullerton Ave.**.

Dear Alderman **Nicholas Sposato**:

The applicant referenced above has requested the use of the public right-of-way for a **canopy(ies)**. An ordinance has been prepared by the Department of Business Affairs and Consumer Protection – Small Business Center - Public Way Use Unit for presentation to the City Council. Because this request was made for properties located in your ward, as approved by you as per the attached, I respectfully request that you introduce the attached ordinance at the next City Council meeting.

If you have any questions regarding this ordinance, please contact Anthony Bertuca at (312) 744-5506.

Department of Business Affairs and Consumer Protection

City of Chicago

O2014-6002

Office of the City Clerk

Document Tracking Sheet

Meeting Date:	7/30/2014
Sponsor(s):	Laurino (39)
Type:	Ordinance
Title:	Canopy(s) for Labors International Union Of North American Local 6
Committee(s) Assignment:	Committee on Transportation and Public Way

ORDINANCE
LABORS INTERNATIONAL UNION OF NORTH AMERICAN LOCAL 6
Acct. No. 256126 - 1
Permit No. 1113874

Be It Ordained by the City Council of the City of Chicago:

SECTION 1. Permission and authority are hereby given and granted to LABORS INTERNATIONAL UNION OF NORTH AMERICAN LOCAL 6, upon the terms and subject to the conditions of this ordinance to maintain and use, as now constructed, one (1) Canopy(s) projecting over the public right-of-way adjacent to its premises known as 4670 N. Elston Ave..

Said Canopy(s) at N ELSTON AVE measure(s):
One (1) at one hundred (100) feet in length, and three (3) feet in width for a total of three hundred (300) square feet.

The location of said privilege shall be as shown on prints kept on file with the Department of Business Affairs and Consumer Protection and the Office of the City Clerk.

Said privilege shall be constructed in accordance with plans and specifications approved by the Zoning Department - Signs.

This grant of privilege in the public way shall be subject to the provisions of Section 10-28-015 and all other required provisions of the Municipal Code of Chicago.

The grantee shall pay to the City of Chicago as compensation for the privilege #1113874 herein granted the sum of one hundred twenty-five ($125.00) per annum in advance.

A 25% penalty will be added for payments received after due date.

The permit holder agrees to hold the City of Chicago harmless for any damage, relocation or replacement costs associated with damage, relocation or removal of private property caused by the City performing work in the public way.


Authority herein given and granted for a period of five (5) years from and after 04/22/2014.

Alderman _____

Margaret Laurino 39th Ward

N. Elston side

street view

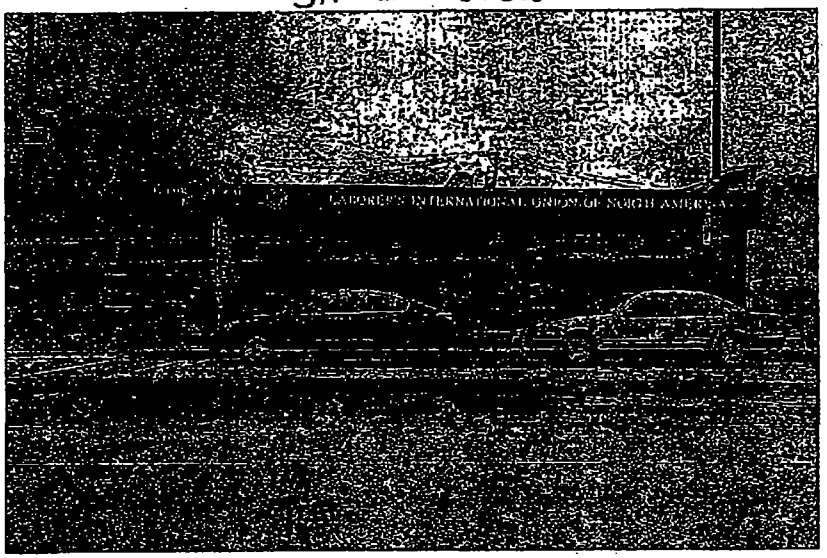



overhang view

City of Chicago

O2014-6004

Office of the City Clerk

Document Tracking Sheet

Meeting Date:	7/30/2014
Sponsor(s):	O'Connor (41)
Type:	Ordinance
Title:	Canopy(s) for Mecca Restaurant, The
Committee(s) Assignment:	Committee on Transportation and Public Way

ORDINANCE
THE MECCA RESTAURANT
Acct. No. 18330 - 1
Permit No. 1114076

Be It Ordained by the City Council of the City of Chicago:

SECTION 1. Permission and authority are hereby given and granted to THE MECCA RESTAURANT, upon the terms and subject to the conditions of this ordinance to maintain and use, as now constructed, two (2) Canopy(s) projecting over the public right-of-way adjacent to its premises known as 6666 N. Northwest Hwy..

Said Canopy(s) at N. NORTHWEST HWY measure(s):
One (1) at seven (7) feet in length, and six (6) feet in width for a total of forty-two (42) square feet.

Said Canopy(s) at N. NORTHWEST HWY measure(s):
One (1) at forty-eight point five (48.5) feet in length, and one (1) foot in width for a total of forty-eight point five (48.5) square feet.

The location of said privilege shall be as shown on prints kept on file with the Department of Business Affairs and Consumer Protection and the Office of the City Clerk.

Said privilege shall be constructed in accordance with plans and specifications approved by the Zoning Department - Signs.

This grant of privilege in the public way shall be subject to the provisions of Section 10-28-015 and all other required provisions of the Municipal Code of Chicago.


The grantee shall pay to the City of Chicago as compensation for the privilege #1114076 herein granted the sum of one hundred twenty-three dollars and fifty cents ($123.50) per annum in advance.

A 25% penalty will be added for payments received after due date.

The permit holder agrees to hold the City of Chicago harmless for any damage, relocation or replacement costs associated with damage, relocation or removal of private property caused by the City performing work in the public way.

Authority herein given and granted for a period of five (5) years from and after 04/26/2014.

Alderman _____
Mary O'Connor 41st Ward

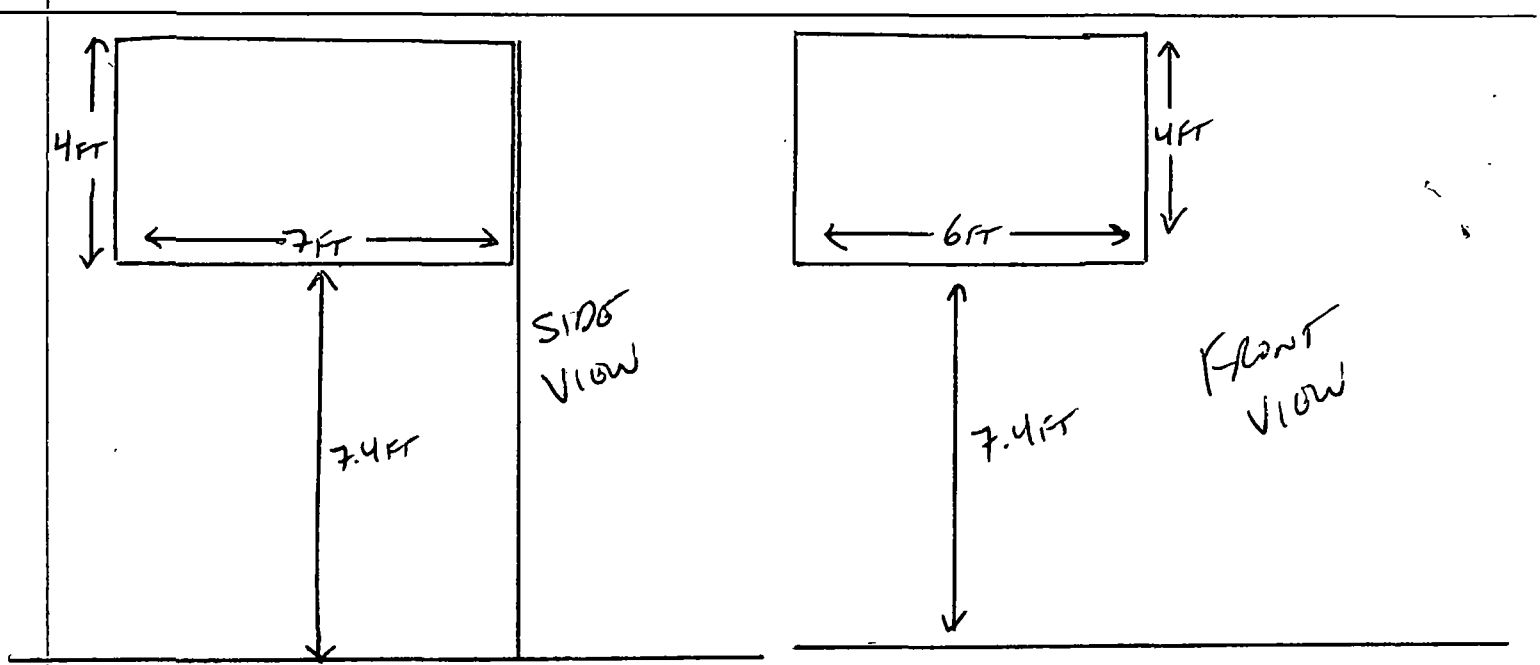

MAIN BUILDING

Department of Business Affairs and Consumer Protection
Small Business Center - Public Way Use Unit
City Hall - 121 N. LaSalle Street, Room 800 • Chicago, IL 60602
(312)-74-GOBIZ (312-744-6249) • (312) 744-1944 (TTY)
http://www.cityofchicago.org/bacp

07/30/2014

Alderman **Mary O'Connor**
Ward # **41**
City of Chicago
City Hall, Room **203**
121 North LaSalle Street
Chicago, Illinois 60602

Re: An ordinance to use and maintain a portion of the public right-of-way for **two (2) canopy(ies)** for **THE MECCA RESTAURANT**, adjacent to the premises known as **6666 N. Northwest Hwy.**.

Dear Alderman **Mary O'Connor**:

The applicant referenced above has requested the use of the public right-of-way for a **canopy(ies)**. An ordinance has been prepared by the Department of Business Affairs and Consumer Protection – Small Business Center - Public Way Use Unit for presentation to the City Council. Because this request was made for properties located in your ward, as approved by you as per the attached, I respectfully request that you introduce the attached ordinance at the next City Council meeting.

If you have any questions regarding this ordinance, please contact Anthony Bertuca at (312) 744-5506.

Department of Business Affairs and Consumer Protection

City of Chicago

O2014-6005

Office of the City Clerk

Document Tracking Sheet

Meeting Date:	7/30/2014
Sponsor(s):	Reilly (42)
Type:	Ordinance
Title:	Canopy(s) for Berger Financial Services C/O Realty & Mortgage Co.
Committee(s) Assignment:	Committee on Transportation and Public Way

ORDINANCE
BERGER FINANCIAL SERVICES/C/O REALTY & MORTGAGE CO.
Acct. No. 88015 - 1
Permit No. 1113941

Be It Ordained by the City Council of the City of Chicago:

SECTION 1. Permission and authority are hereby given and granted to BERGER FINANCIAL SERVICES/C/O REALTY & MORTGAGE CO., upon the terms and subject to the conditions of this ordinance to maintain and use, as now constructed, one (1) Canopy(s) projecting over the public right-of-way adjacent to its premises known as 58 W. Maple St..

Said Canopy(s) at W. Maple measure(s):
One (1) at twenty-eight (28) feet in length, and two (2) feet in width for a total of fifty-six (56) square feet.

The location of said privilege shall be as shown on prints kept on file with the Department of Business Affairs and Consumer Protection and the Office of the City Clerk.

Said privilege shall be constructed in accordance with plans and specifications approved by the Zoning Department - Signs.

This grant of privilege in the public way shall be subject to the provisions of Section 10-28-015 and all other required provisions of the Municipal Code of Chicago.

The grantee shall pay to the City of Chicago as compensation for the privilege #1113941 herein granted the sum of fifty-three ($53.00) per annum in advance.


A 25% penalty will be added for payments received after due date.

The permit holder agrees to hold the City of Chicago harmless for any damage, relocation or replacement costs associated with damage, relocation or removal of private property caused by the City performing work in the public way.

Authority herein given and granted for a period of five (5) years from and after 04/22/2014.

Alderman _____

Brendan Reilly 42nd Ward

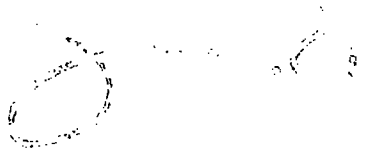


1100 N. DEARBORN
VINTAGE APARTMENTS
1100 N. DEAR
VINTAGE APARTM
LONDO MONDO
7-ELEVEN
1100

City of Chicago

O2014-6006

Office of the City Clerk

Document Tracking Sheet

Meeting Date:	7/30/2014
Sponsor(s):	Reilly (42)
Type:	Ordinance
Title:	Canopy(s) for GHB 630 LLC
Committee(s) Assignment:	Committee on Transportation and Public Way

ORDINANCE
GHB 630 LLC
Acct. No. 329870 - 2
Permit No. 1114084

Be It Ordained by the City Council of the City of Chicago:

SECTION 1. Permission and authority are hereby given and granted to GHB 630 LLC, upon the terms and subject to the conditions of this ordinance to construct, install, maintain and use one (1) Canopy(s) projecting over the public right-of-way adjacent to its premises known as 421 E. Ohio St..

Said Canopy(s) at E. Ohio Street measure(s):
One (1) at twenty-one point one seven (21.17) feet in length, and seven (7) feet in width for a total of one hundred forty-eight point one nine (148.19) square feet.

The location of said privilege shall be as shown on prints kept on file with the Department of Business Affairs and Consumer Protection and the Office of the City Clerk.

Said privilege shall be constructed in accordance with plans and specifications approved by the Zoning Department - Signs.

This grant of privilege in the public way shall be subject to the provisions of Section 10-28-015 and all other required provisions of the Municipal Code of Chicago.

The grantee shall pay to the City of Chicago as compensation for the privilege #1114084 herein granted the sum of fifty ($50.00) per annum in advance.

A 25% penalty will be added for payments received after due date.


The permit holder agrees to hold the City of Chicago harmless for any damage, relocation or replacement costs associated with damage, relocation or removal of private property caused by the City performing work in the public way.

Authority herein given and granted for a period of five (5) years from and after Date of Passage.

Alderman _____

Brendan Reilly 42nd Ward



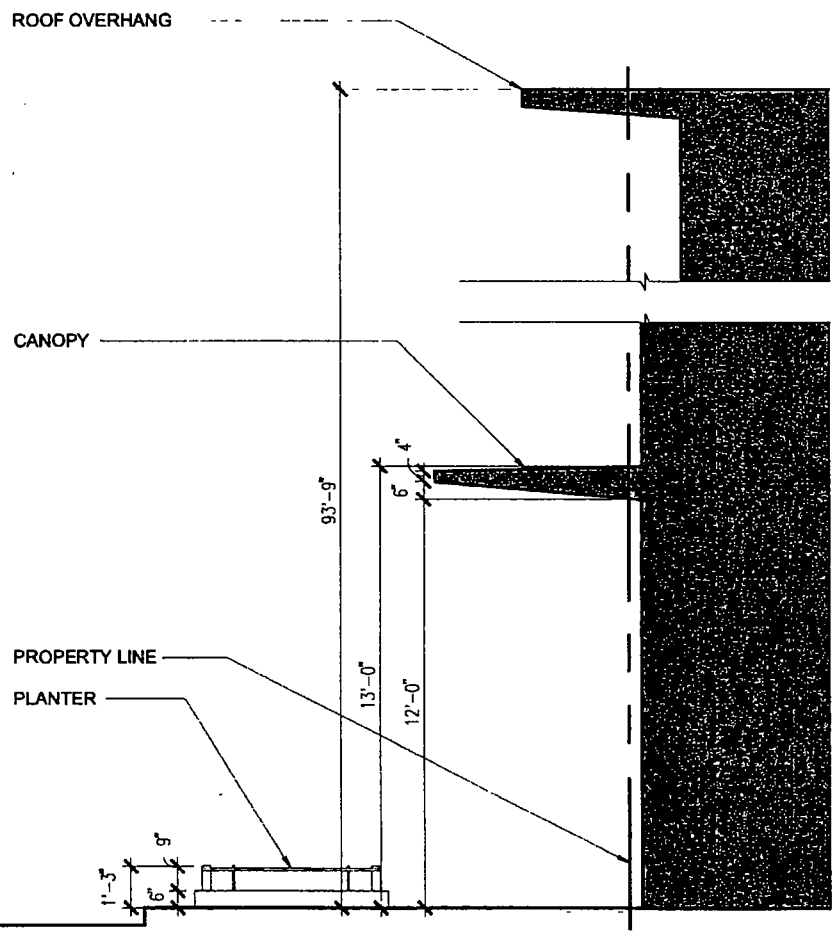

1 **CANOPY SECTION**
SCALE: 1/4" = 1'-0"

SCB

© 2014 Solomon Cordwell Buenz

PROJECT NAME: 545 N McCLURG COURT DATE. 04.22.2014 0 2" 4"
PROJECT NO.: 2011006 DTL./SHT. REF.: REV.:
DRAWING TITLE: CANOPY SECTION AT OHIO STREET SHEET 11 of 12

Architecture Planning Interior Design 625 N. Michigan Ave. Chicago, IL 60611 T 312.896.1100 F 312 896 1200

ROW-SK-11

City of Chicago

O2014-6008

Office of the City Clerk

Document Tracking Sheet

Meeting Date:	7/30/2014
Sponsor(s):	Reilly (42)
Type:	Ordinance
Title:	Canopy(s) for Ghirardelli Chocolate Shop & Soda Fountain
Committee(s) Assignment:	Committee on Transportation and Public Way

ORDINANCE
GHIRARDELLI CHOCOLATE SHOP & SODA FOUNTAIN
Acct. No. 10057 - 2
Permit No. 1114049

Be It Ordained by the City Council of the City of Chicago:

SECTION 1. Permission and authority are hereby given and granted to GHIRARDELLI CHOCOLATE SHOP & SODA FOUNTAIN, upon the terms and subject to the conditions of this ordinance to maintain and use, as now constructed, three (3) Canopy(s) projecting over the public right-of-way adjacent to its premises known as 830 N. Michigan Ave..

Said Canopy(s) at E. Pearson measure(s):
Two (2) at ten point eight (10.8) feet in length, and three (3) feet in width for a total of sixty-four point eight (64.8) square feet.
One (1) at nineteen (19) feet in length, and three (3) feet in width for a total of fifty-seven (57) square feet.

The location of said privilege shall be as shown on prints kept on file with the Department of Business Affairs and Consumer Protection and the Office of the City Clerk.

Said privilege shall be constructed in accordance with plans and specifications approved by the Zoning Department - Signs.

This grant of privilege in the public way shall be subject to the provisions of Section 10-28-015 and all other required provisions of the Municipal Code of Chicago.

The grantee shall pay to the City of Chicago as compensation for the privilege #1114049 herein granted the sum of one hundred fifty ($150.00) per annum in advance.

A 25% penalty will be added for payments received after due date.

The permit holder agrees to hold the City of Chicago harmless for any damage, relocation or replacement costs associated with damage, relocation or removal of private property caused by the City performing work in the public way.

Authority herein given and granted for a period of five (5) years from and after 06/28/2014.

Alderman _____

Brendan Reilly 42nd Ward




ICE CREAM GHIRARDELLI CHOCOLATE

City of Chicago

O2014-6010

Office of the City Clerk

Document Tracking Sheet

Meeting Date:	7/30/2014
Sponsor(s):	Reilly (42)
Type:	Ordinance
Title:	Canopy(s) for Gold Coast Galleria Condo Assoc.
Committee(s) Assignment:	Committee on Transportation and Public Way

ORDINANCE
GOLD COAST GALLERIA CONDO ASSOC.
Acct. No. 7765 - 2
Permit No. 1113856

Be It Ordained by the City Council of the City of Chicago:

SECTION 1. Permission and authority are hereby given and granted to GOLD COAST GALLERIA CONDO ASSOC., upon the terms and subject to the conditions of this ordinance to maintain and use, as now constructed, one (1) Canopy(s) projecting over the public right-of-way adjacent to its premises known as 111 W. Maple St..

Said Canopy(s) at W. Maple Street measure(s):
One (1) at seven (7) feet in length, and twelve (12) feet in width for a total of eighty-four (84) square feet.

The location of said privilege shall be as shown on prints kept on file with the Department of Business Affairs and Consumer Protection and the Office of the City Clerk.

Said privilege shall be constructed in accordance with plans and specifications approved by the Zoning Department - Signs.

This grant of privilege in the public way shall be subject to the provisions of Section 10-28-015 and all other required provisions of the Municipal Code of Chicago.

The grantee shall pay to the City of Chicago as compensation for the privilege #1113856 herein granted the sum of fifty ($50.00) per annum in advance.


A 25% penalty will be added for payments received after due date.


The permit holder agrees to hold the City of Chicago harmless for any damage, relocation or replacement costs associated with damage, relocation or removal of private property caused by the City performing work in the public way.

Authority herein given and granted for a period of five (5) years from and after 05/05/2014.

Alderman _____

Brendan Reilly 42nd Ward

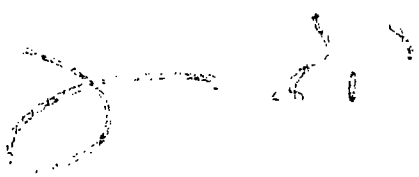

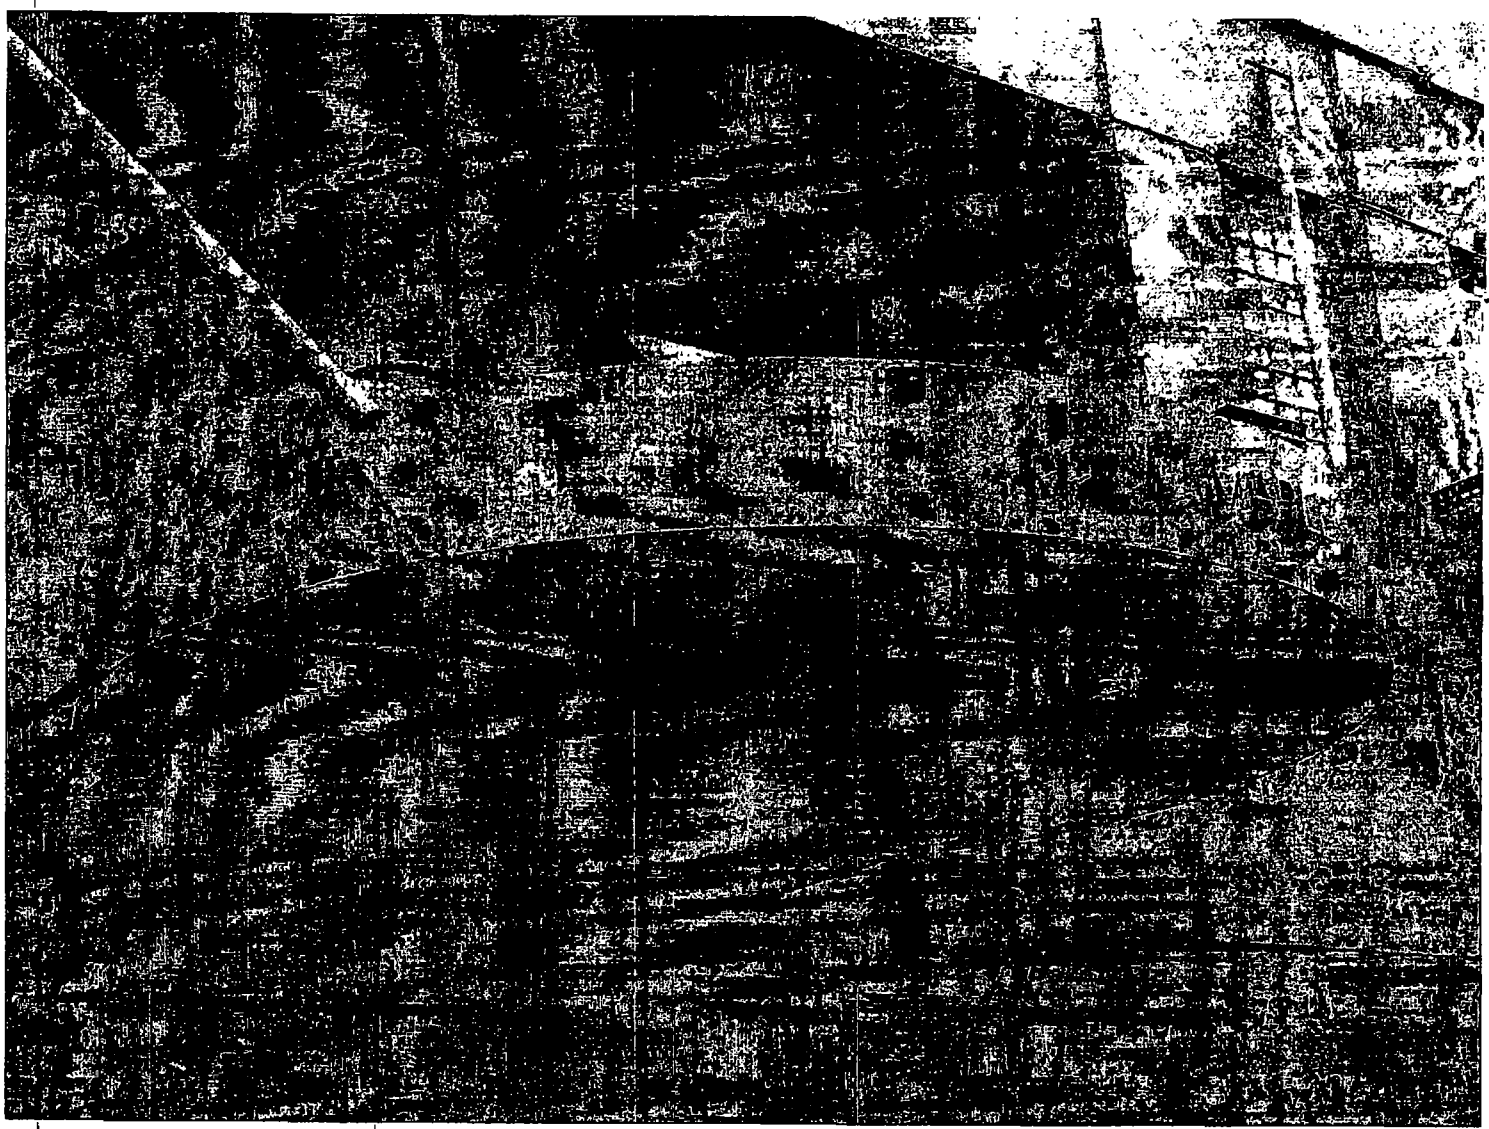

A. STRUCTURAL CANOPY

City of Chicago

O2014-6011

Office of the City Clerk

Document Tracking Sheet

Meeting Date:	7/30/2014
Sponsor(s):	Reilly (42)
Type:	Ordinance
Title:	Canopy(s) for O'Donnell Investment Co.
Committee(s) Assignment:	Committee on Transportation and Public Way

ORDINANCE
O'DONNELL INVESTMENT CO.
Acct. No. 390607 - 1
Permit No. 1113272

Be It Ordained by the City Council of the City of Chicago:

SECTION 1. Permission and authority are hereby given and granted to O'DONNELL INVESTMENT CO., upon the terms and subject to the conditions of this ordinance to construct, install, maintain and use one (1) Canopy(s) projecting over the public right-of-way adjacent to its premises known as 150 N. Riverside Plz..

Said Canopy(s) at W. Lake Street measure(s):
One (1) at forty-one (41) feet in length, and six point five (6.5) feet in width for a total of two hundred sixty-six point five (266.5) square feet.

The location of said privilege shall be as shown on prints kept on file with the Department of Business Affairs and Consumer Protection and the Office of the City Clerk.

Said privilege shall be constructed in accordance with plans and specifications approved by the Zoning Department - Signs.

This grant of privilege in the public way shall be subject to the provisions of Section 10-28-015 and all other required provisions of the Municipal Code of Chicago.

The grantee shall pay to the City of Chicago as compensation for the privilege #1113272 herein granted the sum of sixty-six ($66.00) per annum in advance.


A 25% penalty will be added for payments received after due date.

The permit holder agrees to hold the City of Chicago harmless for any damage, relocation or replacement costs associated with damage, relocation or removal of private property caused by the City performing work in the public way.

Authority herein given and granted for a period of five (5) years from and after Date of Passage.

Alderman _____

Brendan Reilly 42nd Ward

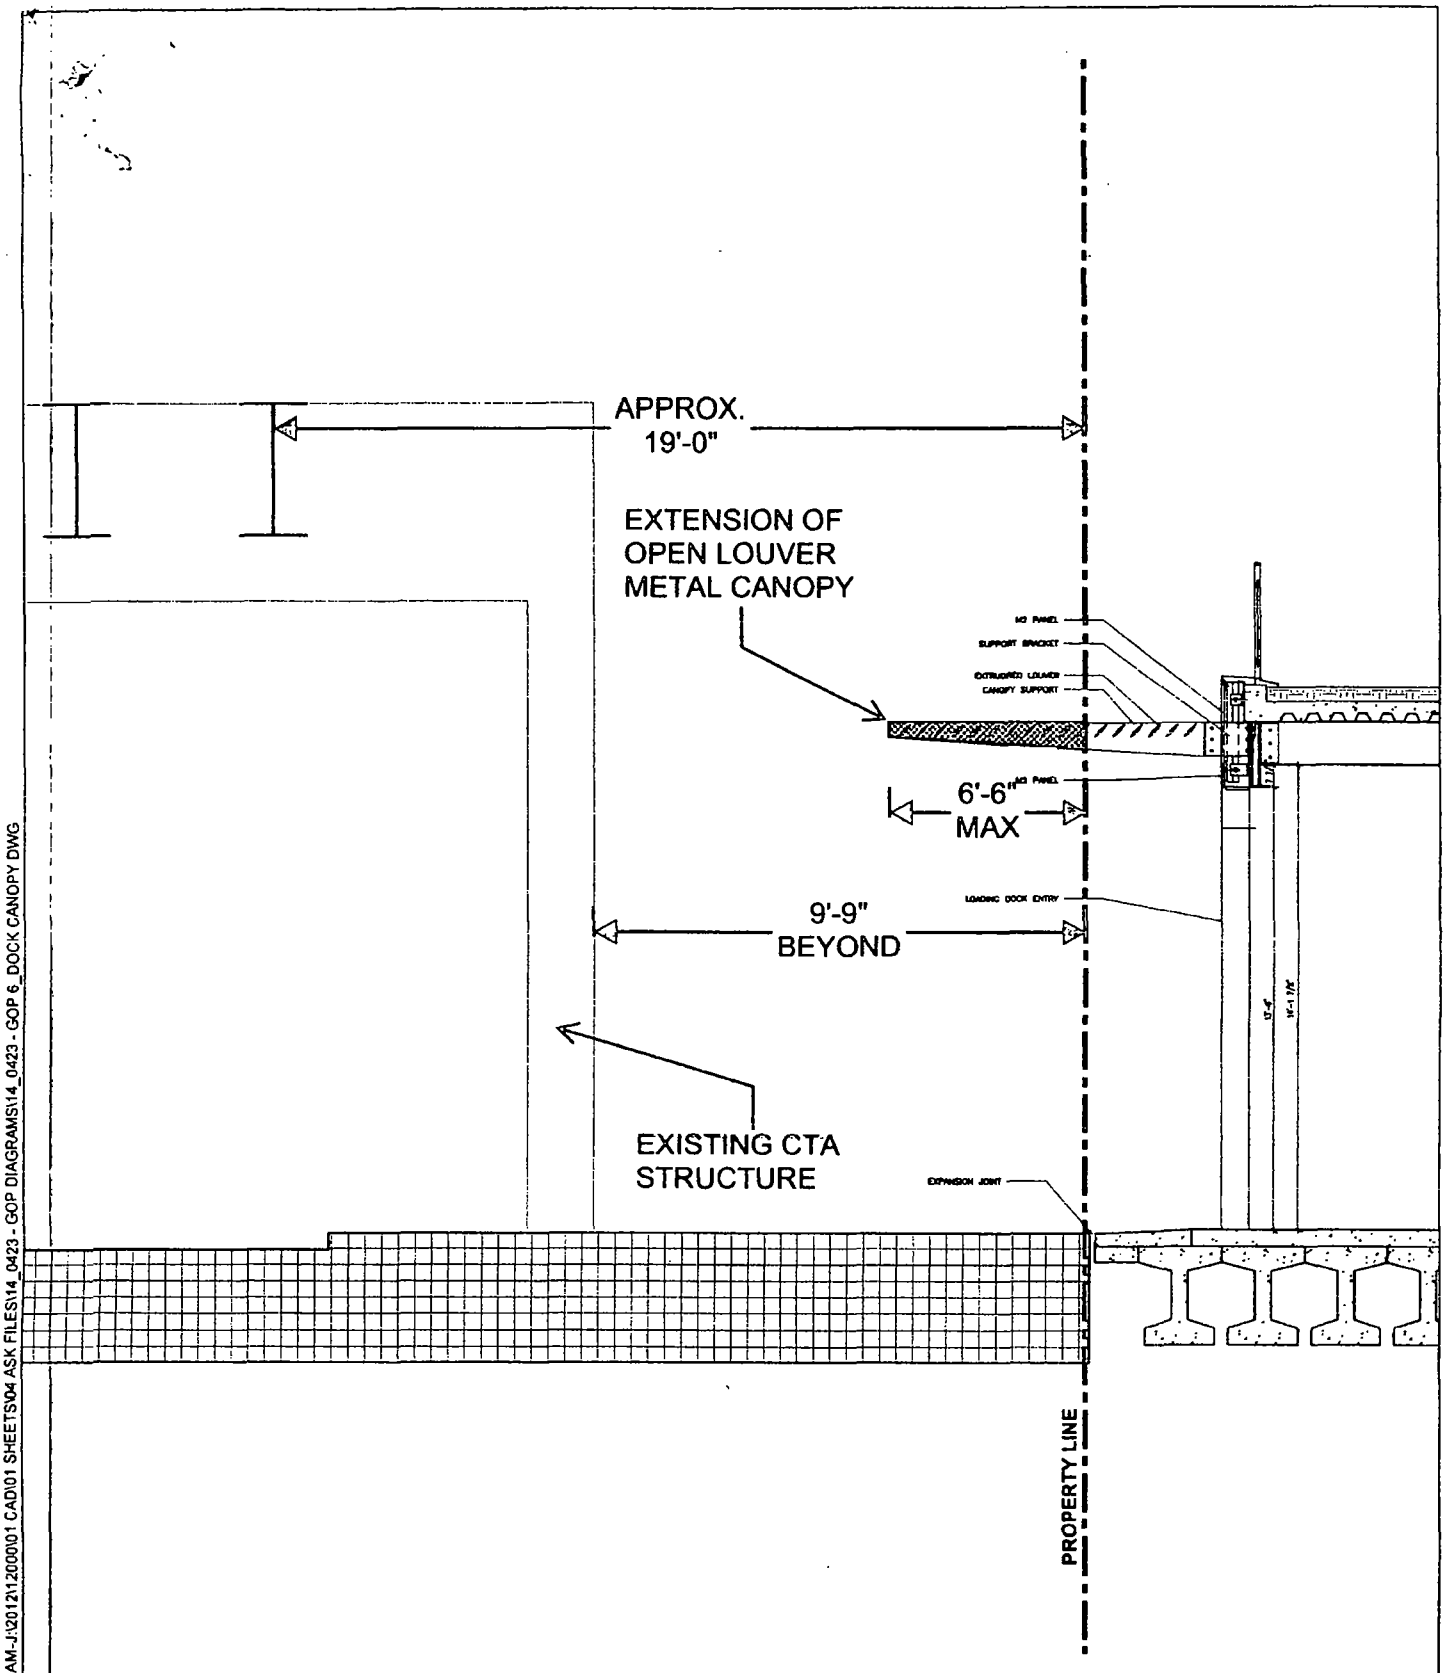

Jreynolds-4/25/2014 9:17 AM-J:\2012\12000\01 CAD\01 SHEETS\04 ASK FILES\14_0423 - GOP DIAGRAMS\14_0423 - GOP 6_DOCK CANOPY.DWG

GOETTSCH PARTNERS Architecture Interiors Planning 224 South Michigan, Floor 17 Chicago, Illinois 60604 USA P +1 312 356 0000 F +1 312 356 0601 gpchicago.com	DOCK CANOPY	PROJECT 150 NORTH RIVERSIDE CHICAGO IL 60606	DRAWN BY / CHECKED BY REFERENCE DRAWING NO PROJECT NUMBER: 12000 DATE OF ISSUE: 2014-04-25	SHEET TITLE DOCK CANOPY SECTION SHEET NUMBER ASK-20140425-6A

City of Chicago

O2014-6013

Office of the City Clerk

Document Tracking Sheet

Meeting Date:	7/30/2014
Sponsor(s):	Reilly (42)
Type:	Ordinance
Title:	Canopy(s) for Potbelly Sandwich Works LLC
Committee(s) Assignment:	Committee on Transportation and Public Way

ORDINANCE
POTBELLY SANDWICH WORKS LLC
Acct. No. 65004 - 12
Permit No. 1113876

Be It Ordained by the City Council of the City of Chicago:

SECTION 1. Permission and authority are hereby given and granted to POTBELLY SANDWICH WORKS LLC, upon the terms and subject to the conditions of this ordinance to maintain and use, as now constructed, five (5) Canopy(s) projecting over the public right-of-way adjacent to its premises known as 508 N. Clark St..

Said Canopy(s) at N.CLARK measure(s):
Two (2) at five point five (5.5) feet in length, and four (4) feet in width for a total of forty-four (44) square feet.
One (1) at six point five (6.5) feet in length, and four (4) feet in width for a total of twenty-six (26) square feet.
Two (2) at six point eight (6.8) feet in length, and four (4) feet in width for a total of fifty-four point four (54.4) square feet.

The location of said privilege shall be as shown on prints kept on file with the Department of Business Affairs and Consumer Protection and the Office of the City Clerk.

Said privilege shall be constructed in accordance with plans and specifications approved by the Zoning Department - Signs.

This grant of privilege in the public way shall be subject to the provisions of Section 10-28-015 and all other required provisions of the Municipal Code of Chicago.

The grantee shall pay to the City of Chicago as compensation for the privilege #1113876 herein granted the sum of one hundred seventy-five ($175.00) per annum in advance.

A 25% penalty will be added for payments received after due date.


The permit holder agrees to hold the City of Chicago harmless for any damage, relocation or replacement costs associated with damage, relocation or removal of private property caused by the City performing work in the public way.

Authority herein given and granted for a period of five (5) years from and after 05/24/2014.

Alderman _____

Brendan Reilly 42nd Ward



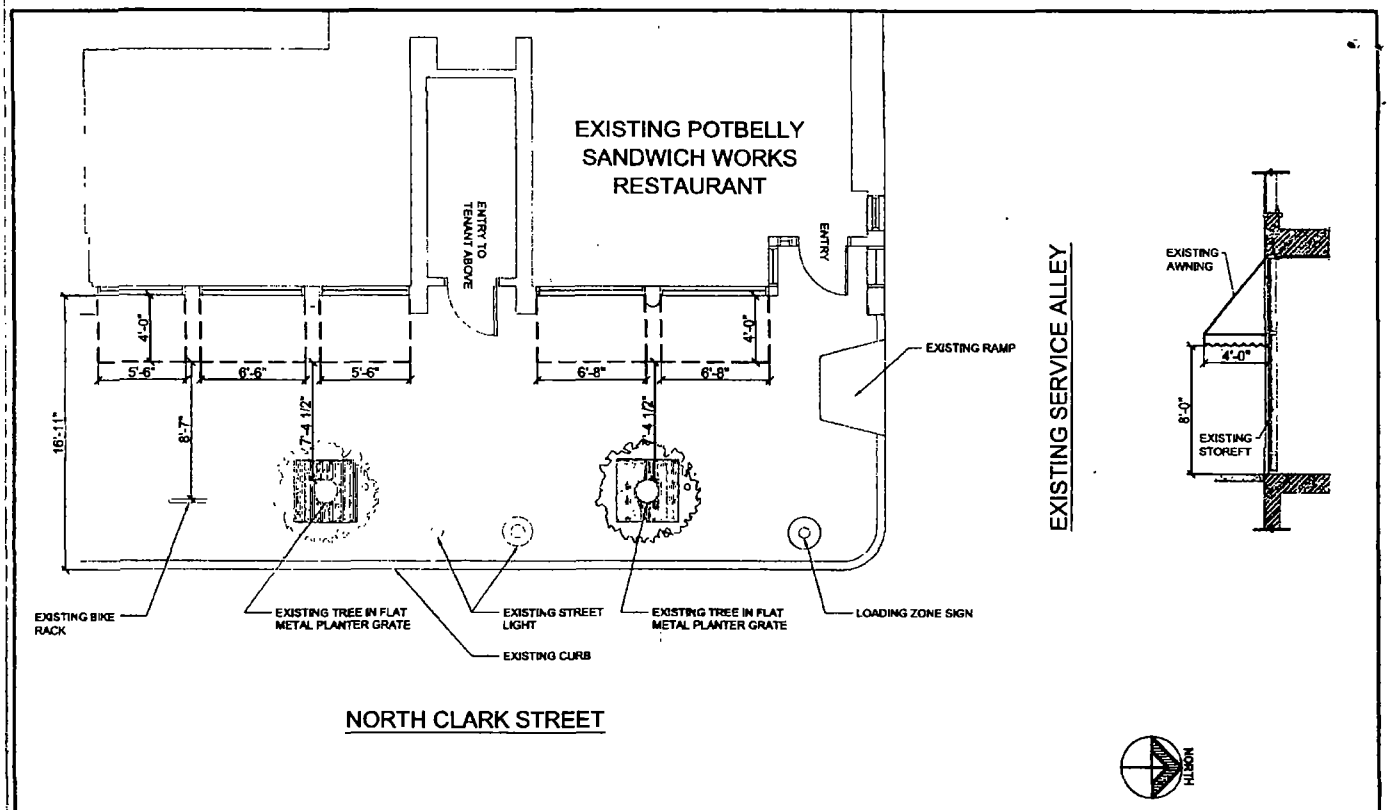

Potbelly Sandwich Works

508 N Clark St
Chicago, IL

DATE: 04/15/09

AWNING SKETCH
Right of Way Permit

SCALE: 1/8" = 1'-0"

City of Chicago

O2014-6016

Office of the City Clerk

Document Tracking Sheet

Meeting Date:	7/30/2014
Sponsor(s):	Reilly (42)
Type:	Ordinance
Title:	Canopy(s) for Residences Condo on the Magnificent Mile Condo Assn., The
Committee(s) Assignment:	Committee on Transportation and Public Way

ORDINANCE
THE RESIDENCES CONDOMINIUM ON THE MAGNIFICENT MILE CONDOMINIUM ASSOCIATION
Acct. No. 389577 - 1
Permit No. 1114159

Be It Ordained by the City Council of the City of Chicago:

SECTION 1. Permission and authority are hereby given and granted to THE RESIDENCES CONDOMINIUM ON THE MAGNIFICENT MILE CONDOMINIUM ASSOCIATION, upon the terms and subject to the conditions of this ordinance to maintain and use, as now constructed, one (1) Canopy(s) projecting over the public right-of-way adjacent to its premises known as 118 E. Erie St..

Said Canopy(s) at E. Erie measure(s):
One (1) at six (6) feet in length, and three (3) feet in width for a total of eighteen (18) square feet.

The location of said privilege shall be as shown on prints kept on file with the Department of Business Affairs and Consumer Protection and the Office of the City Clerk.

Said privilege shall be constructed in accordance with plans and specifications approved by the Zoning Department - Signs.

This grant of privilege in the public way shall be subject to the provisions of Section 10-28-015 and all other required provisions of the Municipal Code of Chicago.

The grantee shall pay to the City of Chicago as compensation for the privilege #1114159 herein granted the sum of fifty ($50.00) per annum in advance.

A 25% penalty will be added for payments received after due date.

The permit holder agrees to hold the City of Chicago harmless for any damage, relocation or replacement costs associated with damage, relocation or removal of private property caused by the City performing work in the public way.


Authority herein given and granted for a period of five (5) years from and after 12/17/2013.

Alderman _____

Brendan Reilly 42nd Ward

Google

To see all the details that are visible on the screen, use the "Print" link next to the map

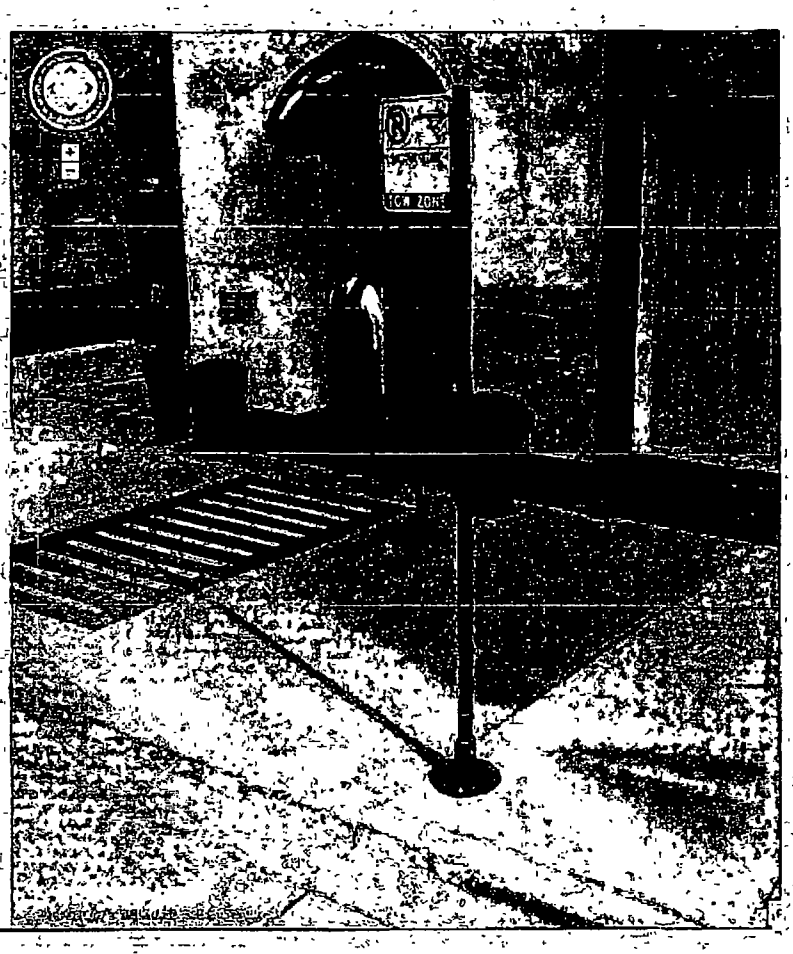

City of Chicago

O2014-6017

Office of the City Clerk

Document Tracking Sheet

Meeting Date:	7/30/2014
Sponsor(s):	Reilly (42)
Type:	Ordinance
Title:	Canopy(s) for Ross Dress for Less
Committee(s) Assignment:	Committee on Transportation and Public Way

ORDINANCE
ROSS DRESS FOR LESS
Acct. No. 383229 - 5
Permit No. 1112548

Be It Ordained by the City Council of the City of Chicago:

SECTION 1. Permission and authority are hereby given and granted to ROSS DRESS FOR LESS, upon the terms and subject to the conditions of this ordinance to construct, install, maintain and use one (1) Canopy(s) projecting over the public right-of-way adjacent to its premises known as 26 E. Randolph St..

Said Canopy(s) at N. Wabash Avenue measure(s):
One (1) at thirteen point six seven (13.67) feet in length, and six (6) feet in width for a total of eighty-two point zero two (82.02) square feet.

The location of said privilege shall be as shown on prints kept on file with the Department of Business Affairs and Consumer Protection and the Office of the City Clerk.

Said privilege shall be constructed in accordance with plans and specifications approved by the Zoning Department - Signs.

This grant of privilege in the public way shall be subject to the provisions of Section 10-28-015 and all other required provisions of the Municipal Code of Chicago.

The grantee shall pay to the City of Chicago as compensation for the privilege #1112548 herein granted the sum of fifty ($50.00) per annum in advance.


A 25% penalty will be added for payments received after due date.

The permit holder agrees to hold the City of Chicago harmless for any damage, relocation or replacement costs associated with damage, relocation or removal of private property caused by the City performing work in the public way.


Authority herein given and granted for a period of five (5) years from and after Date of Passage.


Alderman _____

Brendan Reilly 42nd Ward

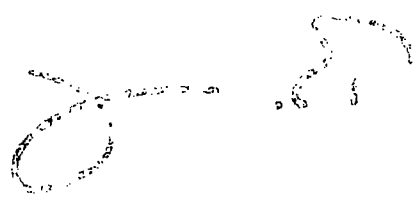

CANOPY"C"

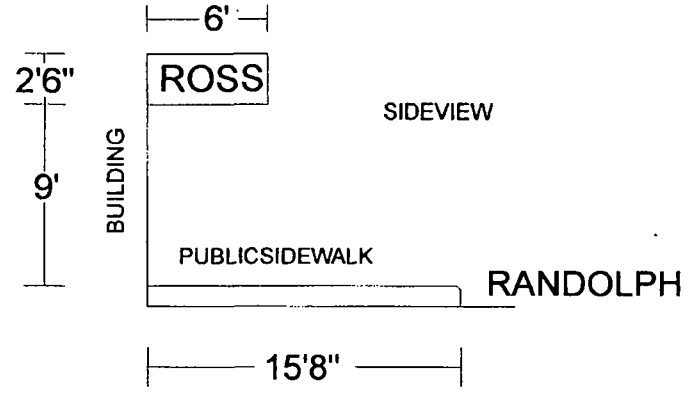

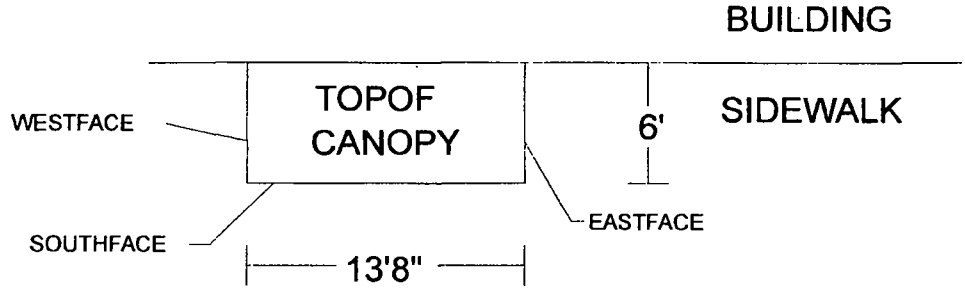

TOPVIEW

NOSCALE

ROSSDRESSFORLESS
~~20~~26ERANDOLPH
CHICAGOIL
JANUARY112014

C

100 523 656

City of Chicago

O2014-6018

Office of the City Clerk

Document Tracking Sheet

Meeting Date:	7/30/2014
Sponsor(s):	Reilly (42)
Type:	Ordinance
Title:	Canopy(s) for Talbott Hotel, The
Committee(s) Assignment:	Committee on Transportation and Public Way

ORDINANCE
THE TALBOTT HOTEL
Acct. No. 285789 - 1
Permit No. 1114142

Be It Ordained by the City Council of the City of Chicago:

SECTION 1. Permission and authority are hereby given and granted to THE TALBOTT HOTEL, upon the terms and subject to the conditions of this ordinance to maintain and use, as now constructed, one (1) Canopy(s) projecting over the public right-of-way adjacent to its premises known as 20 E. Delaware Pl..

Said Canopy(s) at DELAWARE PLACE measure(s):
One (1) at seventeen (17) feet in length, and twelve (12) feet in width for a total of two hundred four (204) square feet.

The location of said privilege shall be as shown on prints kept on file with the Department of Business Affairs and Consumer Protection and the Office of the City Clerk.

Said privilege shall be constructed in accordance with plans and specifications approved by the Zoning Department - Signs.

This grant of privilege in the public way shall be subject to the provisions of Section 10-28-015 and all other required provisions of the Municipal Code of Chicago.

The grantee shall pay to the City of Chicago as compensation for the privilege #1114142 herein granted the sum of fifty ($50.00) per annum in advance.


A 25% penalty will be added for payments received after due date.


The permit holder agrees to hold the City of Chicago harmless for any damage, relocation or replacement costs associated with damage, relocation or removal of private property caused by the City performing work in the public way.

Authority herein given and granted for a period of five (5) years from and after 07/02/2014.

Alderman _____

Brendan Reilly 42nd Ward

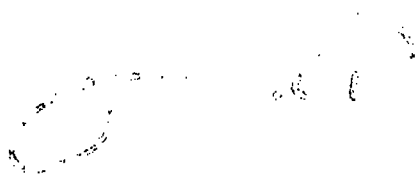

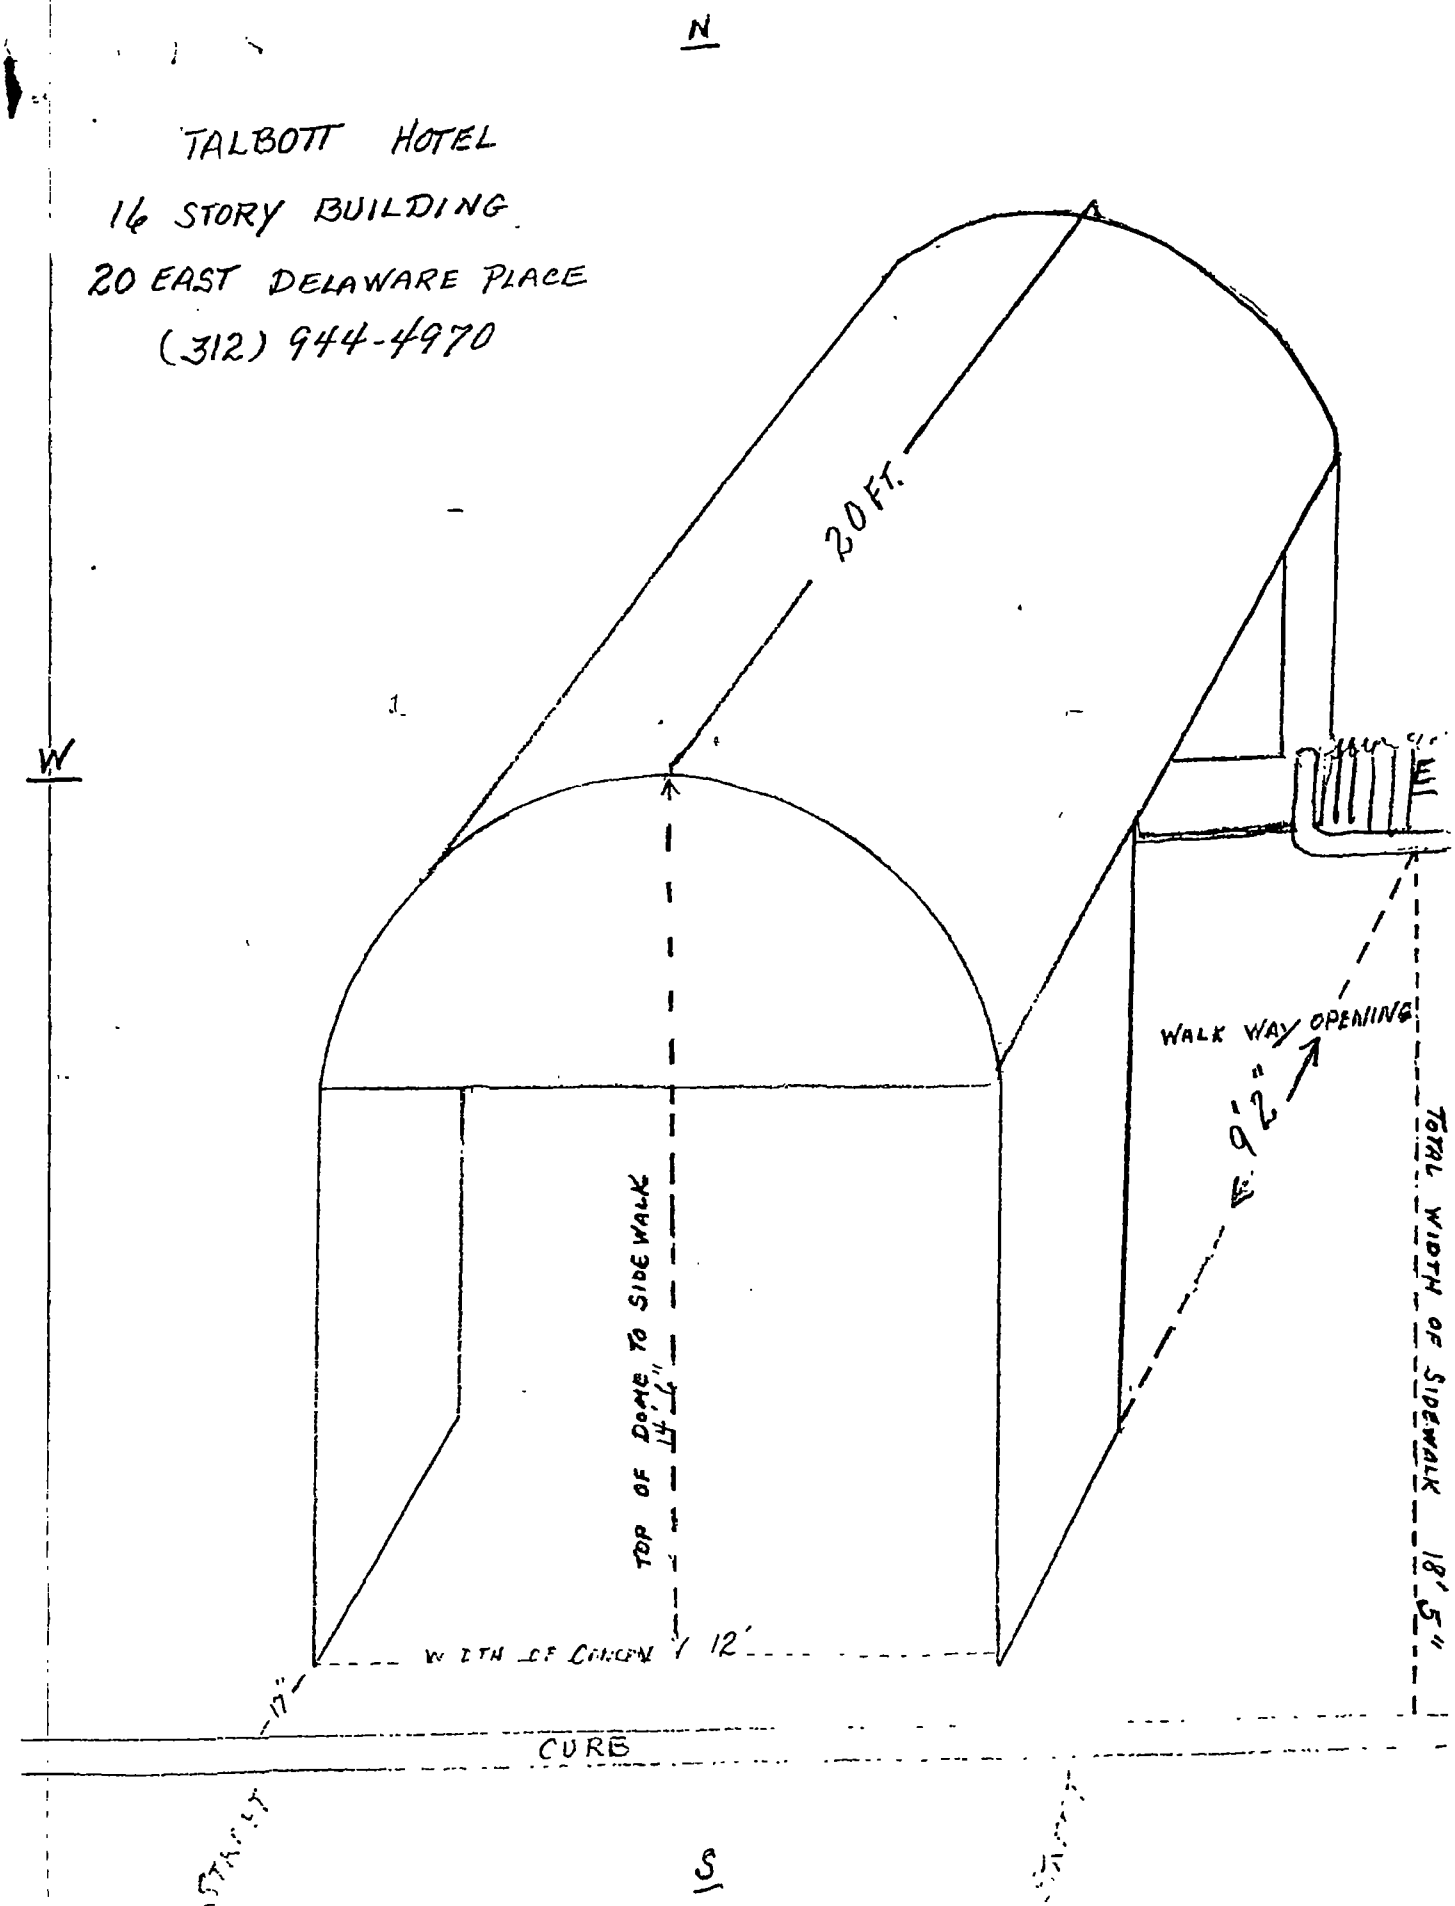
N
TALBOTT HOTEL
16 STORY BUILDING
20 EAST DELAWARE PLACE
(312) 944-4970
20 FT.
W
E
WALK WAY OPENING
9'2"
TOP OF DOME TO SIDE WALK
14'4"
TOTAL WIDTH OF SIDEWALK 18'5"
WIDTH OF CANOPY 12'
17"
CURB
S

City of Chicago

O2014-6021

Office of the City Clerk

Document Tracking Sheet

Meeting Date:	7/30/2014
Sponsor(s):	Reilly (42)
Type:	Ordinance
Title:	Canopy(s) for Wells Hubbard Limited Partnership/Urban Innovations
Committee(s) Assignment:	Committee on Transportation and Public Way

ORDINANCE
WELLS HUBBARD LIMITED PARTHNERSHIP/URBAN INNOVATIONS
Acct. No. 88426 - 1
Permit No. 1113888

Be It Ordained by the City Council of the City of Chicago:

SECTION 1. Permission and authority are hereby given and granted to WELLS HUBBARD LIMITED PARTHNERSHIP/URBAN INNOVATIONS, upon the terms and subject to the conditions of this ordinance to maintain and use, as now constructed, one (1) Canopy(s) projecting over the public right-of-way adjacent to its premises known as 440 N. Wells St..

Said Canopy(s) at N. WELLS ST. measure(s):
One (1) at twelve (12) feet in length, and six point five (6.5) feet in width for a total of seventy-eight (78) square feet.

The location of said privilege shall be as shown on prints kept on file with the Department of Business Affairs and Consumer Protection and the Office of the City Clerk.

Said privilege shall be constructed in accordance with plans and specifications approved by the Zoning Department - Signs.

This grant of privilege in the public way shall be subject to the provisions of Section 10-28-015 and all other required provisions of the Municipal Code of Chicago.

The grantee shall pay to the City of Chicago as compensation for the privilege #1113888 herein granted the sum of fifty ($50.00) per annum in advance.


A 25% penalty will be added for payments received after due date.

The permit holder agrees to hold the City of Chicago harmless for any damage, relocation or replacement costs associated with damage, relocation or removal of private property caused by the City performing work in the public way.

Authority herein given and granted for a period of five (5) years from and after 06/03/2014.

Alderman _____

Brendan Reilly 42nd Ward

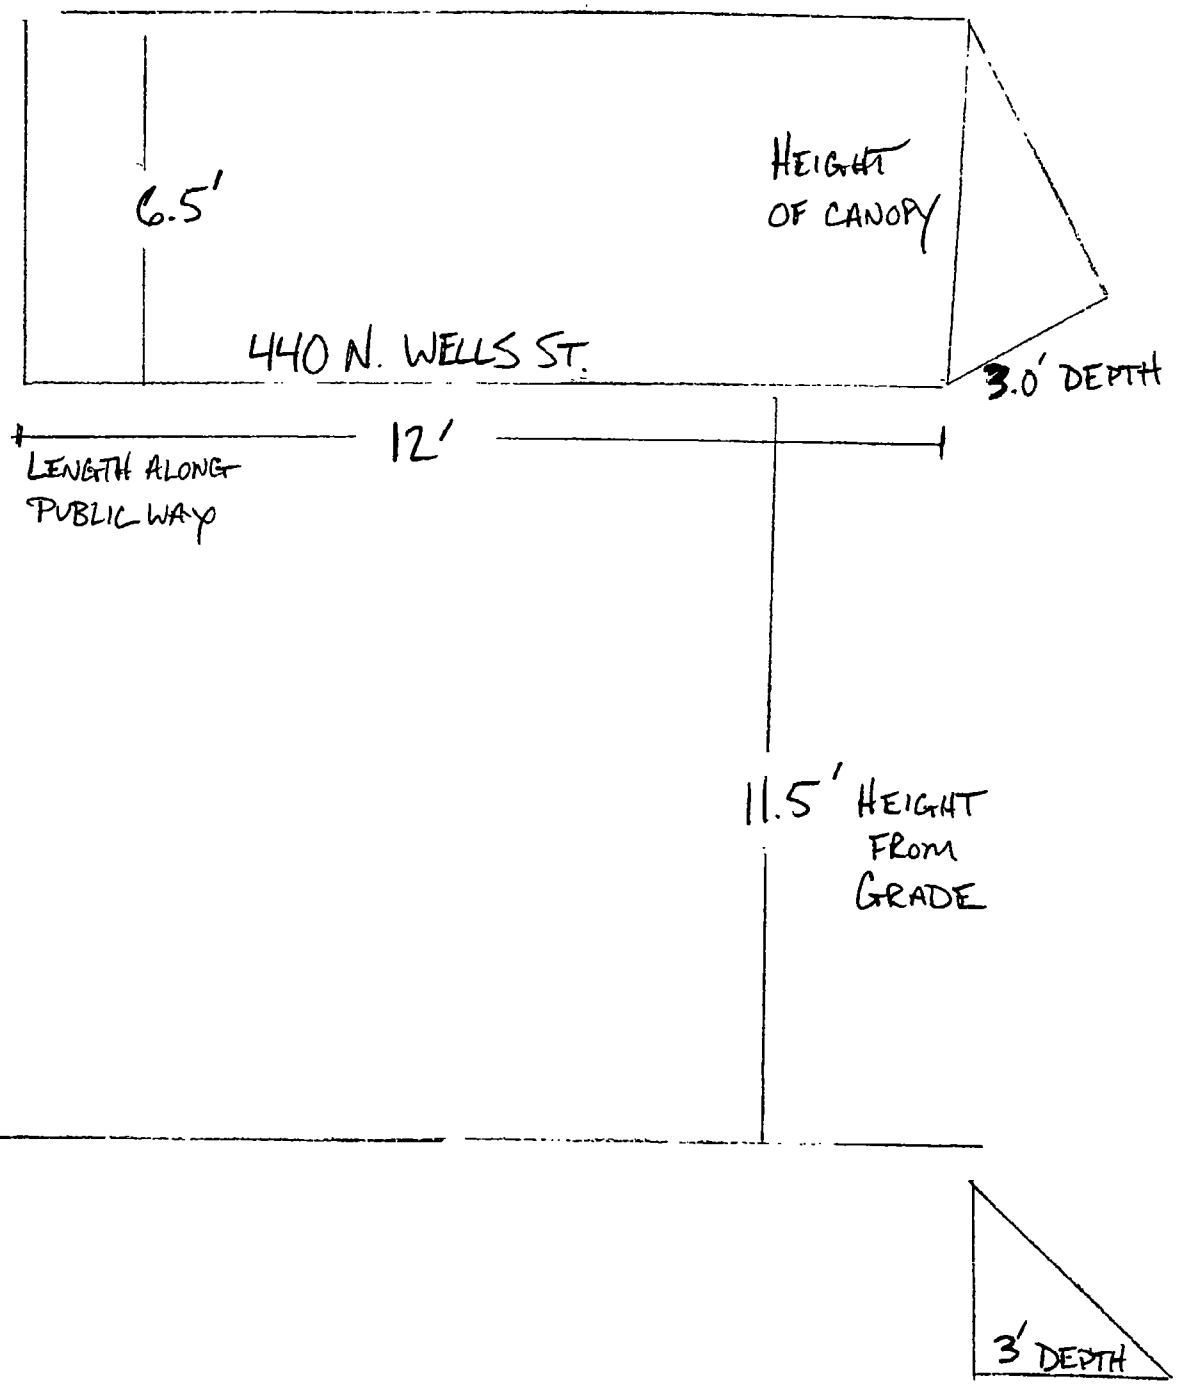
6.5'
HEIGHT OF CANOPY
440 N. WELLS ST.
3.0' DEPTH
12'
LENGTH ALONG PUBLIC WAY
11.5' HEIGHT FROM GRADE
3' DEPTH
440 N. WELLS
SIDEWALK

City of Chicago

O2014-6023

Office of the City Clerk

Document Tracking Sheet

Meeting Date:	7/30/2014
Sponsor(s):	Smith (43)
Type:	Ordinance
Title:	Canopy(s) for Salpicon
Committee(s) Assignment:	Committee on Transportation and Public Way

ORDINANCE
SALPICON
Acct. No. 15596 - 1
Permit No. 1113833

Be It Ordained by the City Council of the City of Chicago:

SECTION 1. Permission and authority are hereby given and granted to SALPICON, upon the terms and subject to the conditions of this ordinance to maintain and use, as now constructed, one (1) Canopy(s) projecting over the public right-of-way adjacent to its premises known as 1252 N. Wells St..

Said Canopy(s) at N. Wells Street measure(s):
One (1) at twenty-seven (27) feet in length, and ten (10) feet in width for a total of two hundred seventy (270) square feet.

The location of said privilege shall be as shown on prints kept on file with the Department of Business Affairs and Consumer Protection and the Office of the City Clerk.

Said privilege shall be constructed in accordance with plans and specifications approved by the Zoning Department - Signs.


This grant of privilege in the public way shall be subject to the provisions of Section 10-28-015 and all other required provisions of the Municipal Code of Chicago.

The grantee shall pay to the City of Chicago as compensation for the privilege #1113833 herein granted the sum of fifty-two ($52.00) per annum in advance.

A 25% penalty will be added for payments received after due date.

The permit holder agrees to hold the City of Chicago harmless for any damage, relocation or replacement costs associated with damage, relocation or removal of private property caused by the City performing work in the public way.

Authority herein given and granted for a period of five (5) years from and after 06/28/2014.

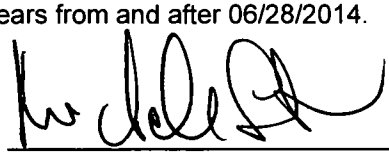Alderman 

Michele Smith 43rd Ward


SALDAÑA

City of Chicago

O2014-6025

Office of the City Clerk

Document Tracking Sheet

Meeting Date:	7/30/2014
Sponsor(s):	Tunney (44)
Type:	Ordinance
Title:	Canopy(s) for Darien Condo Assn., The
Committee(s) Assignment:	Committee on Transportation and Public Way

ORDINANCE
THE DARIEN CONDOMINIUM ASSOCIATION
Acct. No. 68776 - 1
Permit No. 1113951

Be It Ordained by the City Council of the City of Chicago:

SECTION 1. Permission and authority are hereby given and granted to THE DARIEN CONDOMINIUM ASSOCIATION, upon the terms and subject to the conditions of this ordinance to maintain and use, as now constructed, one (1) Canopy(s) projecting over the public right-of-way adjacent to its premises known as 3100 N. Lake Shore Dr..

Said Canopy(s) at Lake Shore Drive measure(s):
One (1) at ten point six (10.6) feet in length, and seven point six (7.6) feet in width for a total of eighty point five six (80.56) square feet.

The location of said privilege shall be as shown on prints kept on file with the Department of Business Affairs and Consumer Protection and the Office of the City Clerk.

Said privilege shall be constructed in accordance with plans and specifications approved by the Zoning Department - Signs.

This grant of privilege in the public way shall be subject to the provisions of Section 10-28-015 and all other required provisions of the Municipal Code of Chicago.

The grantee shall pay to the City of Chicago as compensation for the privilege #1113951 herein granted the sum of fifty ($50.00) per annum in advance.


A 25% penalty will be added for payments received after due date.

The permit holder agrees to hold the City of Chicago harmless for any damage, relocation or replacement costs associated with damage, relocation or removal of private property caused by the City performing work in the public way.

Authority herein given and granted for a period of five (5) years from and after 06/19/2014.

Alderman Thomas Tunney

Thomas Tunney 44th Ward

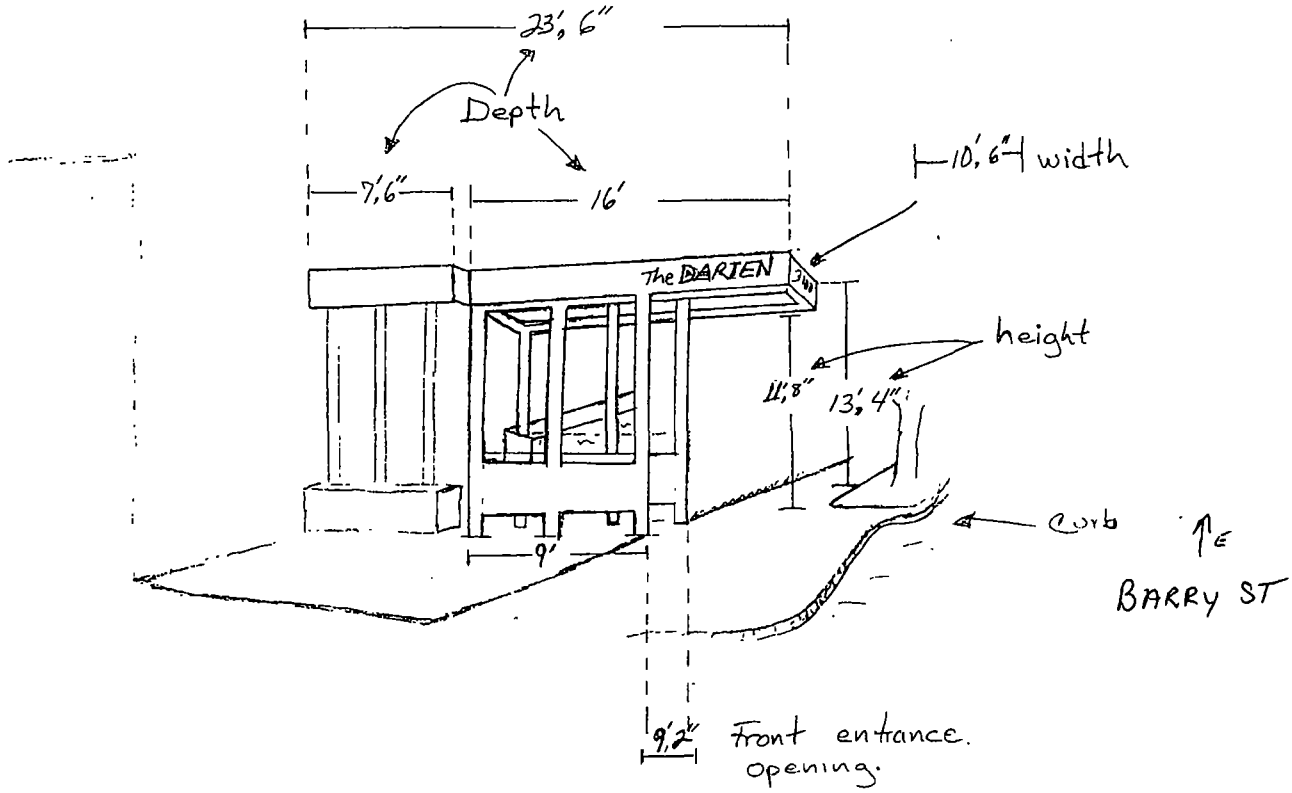
23', 6"
Depth
7', 6"
16'
10', 6" width
The DARIEN
height
11', 8"
13', 4"
curb
E
BARRY ST
9'
9', 2" Front entrance opening.

City of Chicago

O2014-6028

Office of the City Clerk

Document Tracking Sheet

Meeting Date:	7/30/2014
Sponsor(s):	Tunney (44)
Type:	Ordinance
Title:	Canopy(s) for Stella's Diner
Committee(s) Assignment:	Committee on Transportation and Public Way

ORDINANCE
STELLA'S DINER
Acct. No. 3024 - 1
Permit No. 1113872

Be It Ordained by the City Council of the City of Chicago:

SECTION 1. Permission and authority are hereby given and granted to STELLA'S DINER, upon the terms and subject to the conditions of this ordinance to maintain and use, as now constructed, one (1) Canopy(s) projecting over the public right-of-way adjacent to its premises known as 3042 N. Broadway .

Said Canopy(s) at N.BROADWAY measure(s):
One (1) at six (6) feet in length, and three (3) feet in width for a total of eighteen (18) square feet.

The location of said privilege shall be as shown on prints kept on file with the Department of Business Affairs and Consumer Protection and the Office of the City Clerk.

Said privilege shall be constructed in accordance with plans and specifications approved by the Zoning Department - Signs.

This grant of privilege in the public way shall be subject to the provisions of Section 10-28-015 and all other required provisions of the Municipal Code of Chicago.

The grantee shall pay to the City of Chicago as compensation for the privilege #1113872 herein granted the sum of fifty ($50.00) per annum in advance.


A 25% penalty will be added for payments received after due date.

The permit holder agrees to hold the City of Chicago harmless for any damage, relocation or replacement costs associated with damage, relocation or removal of private property caused by the City performing work in the public way.

Authority herein given and granted for a period of five (5) years from and after 05/05/2014.

Alderman

Thomas Tunney 44th Ward

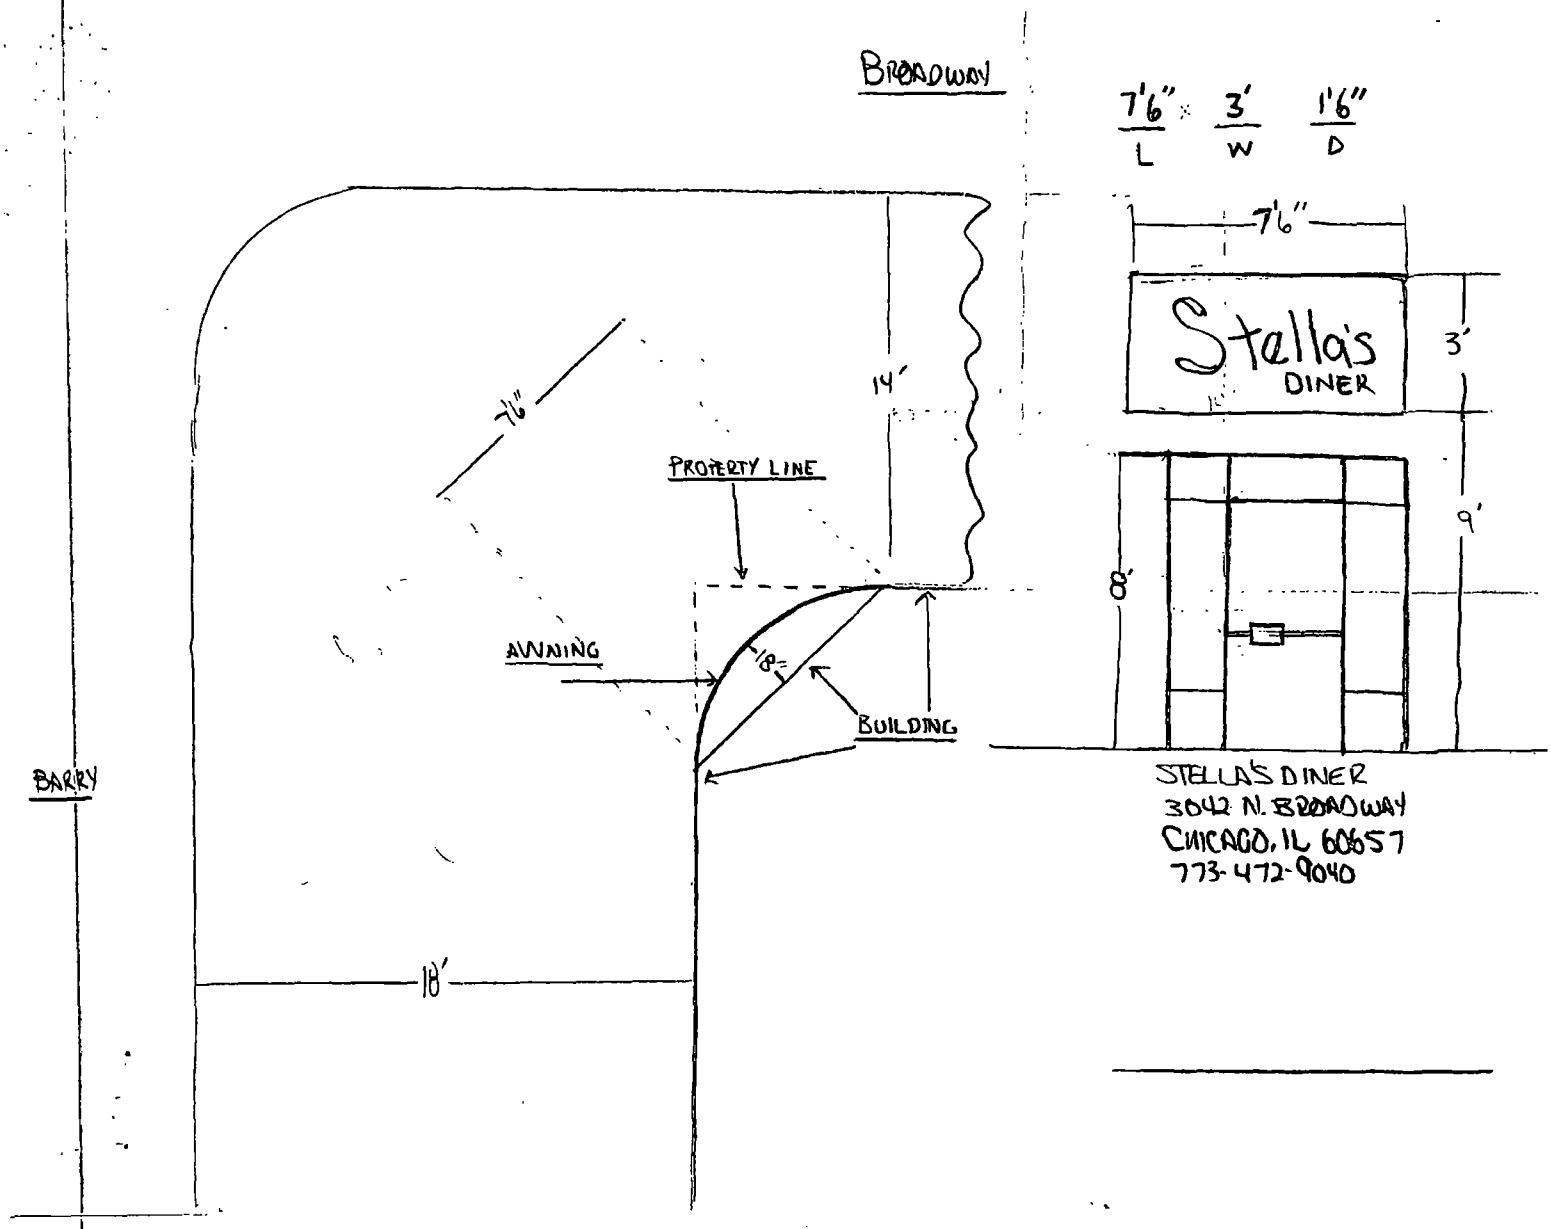

STELLA'S DINER
3042 N. BROADWAY
CHICAGO, IL 60657
773-472-9040

City of Chicago

O2014-6032

Office of the City Clerk

Document Tracking Sheet

Meeting Date:	7/30/2014
Sponsor(s):	Arena (45)
Type:	Ordinance
Title:	Canopy(s) for Hardwood Line Mfg. Co.
Committee(s) Assignment:	Committee on Transportation and Public Way

ORDINANCE
HARDWOOD LINE MFG.CO.
Acct. No. 9864 - 1
Permit No. 1112946

Be It Ordained by the City Council of the City of Chicago:

SECTION 1. Permission and authority are hereby given and granted to HARDWOOD LINE MFG.CO., upon the terms and subject to the conditions of this ordinance to maintain and use, as now constructed, two (2) Canopy(s) projecting over the public right-of-way adjacent to its premises known as 4045 N. Elston Ave..

Said Canopy(s) at N. Elston Ave. measure(s):
One (1) at twenty-one (21) feet in length, and three (3) feet in width for a total of sixty-three (63) square feet.

Said Canopy(s) at N. Elston Ave. measure(s):
One (1) at fifty-six (56) feet in length, and three (3) feet in width for a total of one hundred sixty-eight (168) square feet.

The location of said privilege shall be as shown on prints kept on file with the Department of Business Affairs and Consumer Protection and the Office of the City Clerk.

Said privilege shall be constructed in accordance with plans and specifications approved by the Zoning Department - Signs.

This grant of privilege in the public way shall be subject to the provisions of Section 10-28-015 and all other required provisions of the Municipal Code of Chicago.


The grantee shall pay to the City of Chicago as compensation for the privilege #1112946 herein granted the sum of one hundred thirty-one ($131.00) per annum in advance.

A 25% penalty will be added for payments received after due date.

The permit holder agrees to hold the City of Chicago harmless for any damage, relocation or replacement costs associated with damage, relocation or removal of private property caused by the City performing work in the public way.

Authority herein given and granted for a period of five (5) years from and after 03/01/2014.

Alderman ~~Deborah Mell 33rd Ward~~
John Arena, 45th Ward

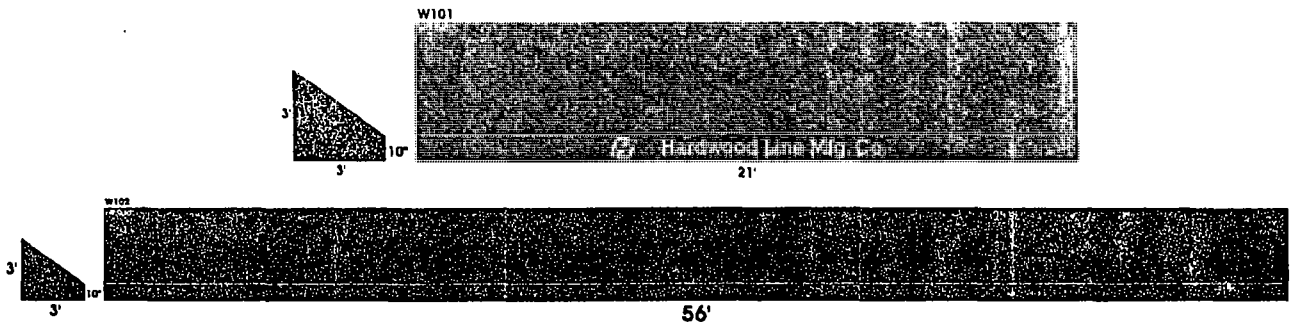

Material - Charcoal Tweed
Graphics - SGS White
Overall Graphic - 8"H x 8' 10"W

THATCHER OAKS AWNINGS & SIGNS 630-833-5700 voice 630-833-5795 fax 718 Industrial Dr. Elmhurst, IL 60126	CLIENT	Hardwood Line				DRAWING NAME: Hardwood Line
	DESCRIPTION	Graphic Approval Layout				SALESMAN: Joe Potocki
	CLIENT APPROVAL					ORDER #: 710305
	APPROVED AS NOTED				2nd REVISION 10/13/05 af.	DATE
	SCALE: NTCS	DRAWN BY: AB	DATE: 7/19/05	REVISED DATE: 9/27/05	3rd REVISION 12/30/05 af	APPROVED BY

City of Chicago

O2014-6034

Office of the City Clerk

Document Tracking Sheet

Meeting Date:	7/30/2014
Sponsor(s):	Pawar (47)
Type:	Ordinance
Title:	Canopy(s) for A-Carr Auto Repair, Inc.
Committee(s) Assignment:	Committee on Transportation and Public Way

ORDINANCE
A-CARR AUTO REPAIR, INC.
Acct. No. 8656 - 1
Permit No. 1114033

Be It Ordained by the City Council of the City of Chicago:

SECTION 1. Permission and authority are hereby given and granted to A-CARR AUTO REPAIR, INC., upon the terms and subject to the conditions of this ordinance to maintain and use, as now constructed, four (4) Canopy(s) projecting over the public right-of-way adjacent to its premises known as 4246 N. Western Ave..

Said Canopy(s) at N. Western Avenue measure(s):
Two (2) at fourteen (14) feet in length, and two point five (2.5) feet in width for a total of seventy (70) square feet.
One (1) at fifteen (15) feet in length, and two point five (2.5) feet in width for a total of thirty-seven point five (37.5) square feet.
One (1) at seventeen point five (17.5) feet in length, and two point five (2.5) feet in width for a total of forty-three point seven five (43.75) square feet.

The location of said privilege shall be as shown on prints kept on file with the Department of Business Affairs and Consumer Protection and the Office of the City Clerk.

Said privilege shall be constructed in accordance with plans and specifications approved by the Zoning Department - Signs.

This grant of privilege in the public way shall be subject to the provisions of Section 10-28-015 and all other required provisions of the Municipal Code of Chicago.

The grantee shall pay to the City of Chicago as compensation for the privilege #1114033 herein granted the sum of one hundred seventy-five ($175.00) per annum in advance.

A 25% penalty will be added for payments received after due date.


The permit holder agrees to hold the City of Chicago harmless for any damage, relocation or replacement costs associated with damage, relocation or removal of private property caused by the City performing work in the public way.

Authority herein given and granted for a period of five (5) years from and after 05/24/2014.

Alderman

Ameya Pawar 47th Ward

4246 N WESTERN Ave

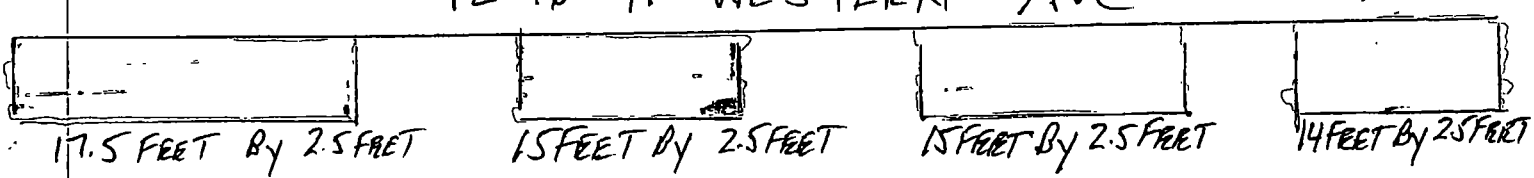

Department of Business Affairs and Consumer Protection
Small Business Center- Public Way Use Unit
City Hall - 121 N. LaSalle Street, Room 800 • Chicago, IL 60602
(312)-74-GOBIZ (312-744-6249) • (312) 744-1944 (TTY)
http://www.cityofchicago.org/bacp

07/30/2014

Alderman **Ameya Pawar**
Ward # **47**
City of Chicago
City Hall, Room **300**
121 North LaSalle Street
Chicago, Illinois 60602

Re: An ordinance to use and maintain a portion of the public right-of-way for **four (4) canopy(ies)** for **A-CARR AUTO REPAIR, INC.**, adjacent to the premises known as **4246 N. Western Ave.**.

Dear Alderman **Ameya Pawar**:

The applicant referenced above has requested the use of the public right-of-way for a **canopy(ies)**. An ordinance has been prepared by the Department of Business Affairs and Consumer Protection – Small Business Center - Public Way Use Unit for presentation to the City Council. Because this request was made for properties located in your ward, as approved by you as per the attached, I respectfully request that you introduce the attached ordinance at the next City Council meeting.

If you have any questions regarding this ordinance, please contact Anthony Bertuca at (312) 744-5506.

Department of Business Affairs and Consumer Protection

City of Chicago

O2014-6037

Office of the City Clerk

Document Tracking Sheet

Meeting Date:	7/30/2014
Sponsor(s):	Pawar (47)
Type:	Ordinance
Title:	Canopy(s) for Studio 4 Hair
Committee(s) Assignment:	Committee on Transportation and Public Way

ORDINANCE
STUDIO 4 HAIR
Acct. No. 353465 - 1
Permit No. 1114038

Be It Ordained by the City Council of the City of Chicago:

SECTION 1. Permission and authority are hereby given and granted to STUDIO 4 HAIR, upon the terms and subject to the conditions of this ordinance to maintain and use, as now constructed, one (1) Canopy(s) projecting over the public right-of-way adjacent to its premises known as 4613 N. Lincoln Ave..

Said Canopy(s) at N. LINCOLN measure(s):
One (1) at twelve (12) feet in length, and one point one one (1.11) foot in width for a total of thirteen point three two (13.32) square feet.

The location of said privilege shall be as shown on prints kept on file with the Department of Business Affairs and Consumer Protection and the Office of the City Clerk.

Said privilege shall be constructed in accordance with plans and specifications approved by the Zoning Department - Signs.

This grant of privilege in the public way shall be subject to the provisions of Section 10-28-015 and all other required provisions of the Municipal Code of Chicago.

The grantee shall pay to the City of Chicago as compensation for the privilege #1114038 herein granted the sum of fifty ($50.00) per annum in advance.

A 25% penalty will be added for payments received after due date.

The permit holder agrees to hold the City of Chicago harmless for any damage, relocation or replacement costs associated with damage, relocation or removal of private property caused by the City performing work in the public way.

Authority herein given and granted for a period of five (5) years from and after 06/28/2014.

Alderman _____

Ameya Pawar 47th Ward


APPLICATION TO USE THE PUBLIC RIGHT OF WAY

EXAMPLE OF CANOPY/AWNING DRAWING

CANOPY DRAWINGS

PROPERTY LOCATION: 4013 N. Lincoln Ave

ORGANIZATION'S NAME: Studio 4 Hair

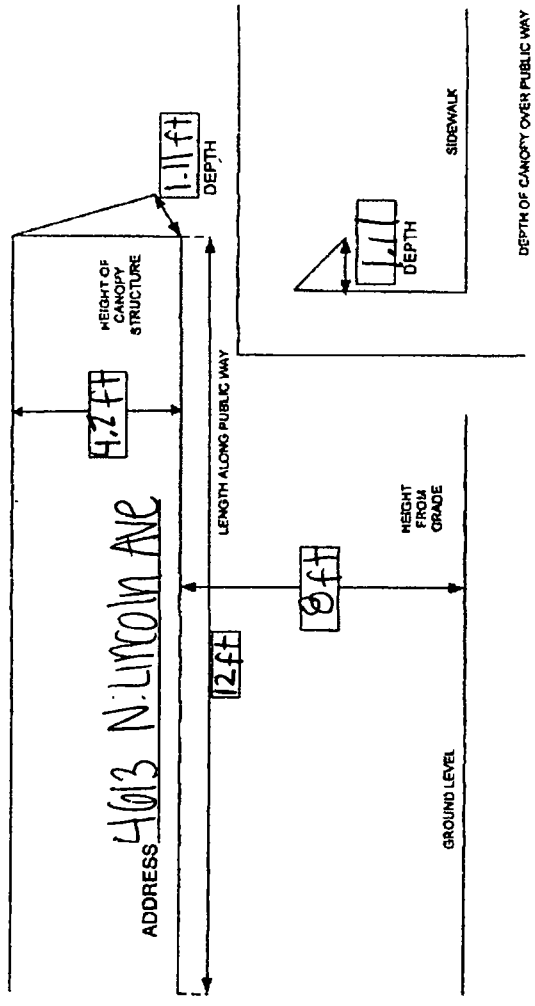

Department of Business Affairs and Consumer Protection
Small Business Center - Public Way Use Unit
City Hall - 121 N. LaSalle Street, Room 800 • Chicago, IL 60602
(312)-74-GOBIZ (312-744-6249) • (312) 744-1944 (TTY)
http://www.cityofchicago.org/bacp

07/30/2014

Alderman **Ameya Pawar**
Ward # **47**
City of Chicago
City Hall, Room **300**
121 North LaSalle Street
Chicago, Illinois 60602

Re: An ordinance to use and maintain a portion of the public right-of-way for **one (1) canopy(ies)** for **STUDIO 4 HAIR**, adjacent to the premises known as **4613 N. Lincoln Ave.**.

Dear Alderman **Ameya Pawar**:

The applicant referenced above has requested the use of the public right-of-way for a **canopy(ies)**. An ordinance has been prepared by the Department of Business Affairs and Consumer Protection – Small Business Center - Public Way Use Unit for presentation to the City Council. Because this request was made for properties located in your ward, as approved by you as per the attached, I respectfully request that you introduce the attached ordinance at the next City Council meeting.

If you have any questions regarding this ordinance, please contact Anthony Bertuca at (312) 744-5506.

Department of Business Affairs and Consumer Protection

City of Chicago

O2014-6040

Office of the City Clerk

Document Tracking Sheet

Meeting Date:	7/30/2014
Sponsor(s):	Pawar (47)
Type:	Ordinance
Title:	Canopy(s) for Progressions Hair Salon
Committee(s) Assignment:	Committee on Transportation and Public Way

ORDINANCE
PROGRESSIONS HAIR SALON
Acct. No. 55746 - 1
Permit No. 1113809

Be It Ordained by the City Council of the City of Chicago:

SECTION 1. Permission and authority are hereby given and granted to PROGRESSIONS HAIR SALON, upon the terms and subject to the conditions of this ordinance to maintain and use, as now constructed, one (1) Canopy(s) projecting over the public right-of-way adjacent to its premises known as 1827 W. Montrose Ave..

Said Canopy(s) at W MONTROSE AVE measure(s):
One (1) at six (6) feet in length, and three (3) feet in width for a total of eighteen (18) square feet.

The location of said privilege shall be as shown on prints kept on file with the Department of Business Affairs and Consumer Protection and the Office of the City Clerk.

Said privilege shall be constructed in accordance with plans and specifications approved by the Zoning Department - Signs.

This grant of privilege in the public way shall be subject to the provisions of Section 10-28-015 and all other required provisions of the Municipal Code of Chicago.


The grantee shall pay to the City of Chicago as compensation for the privilege #1113809 herein granted the sum of fifty ($50.00) per annum in advance.


A 25% penalty will be added for payments received after due date.

The permit holder agrees to hold the City of Chicago harmless for any damage, relocation or replacement costs associated with damage, relocation or removal of private property caused by the City performing work in the public way.

Authority herein given and granted for a period of five (5) years from and after 04/22/2014.

Alderman _____
Ameya Pawar 47th Ward

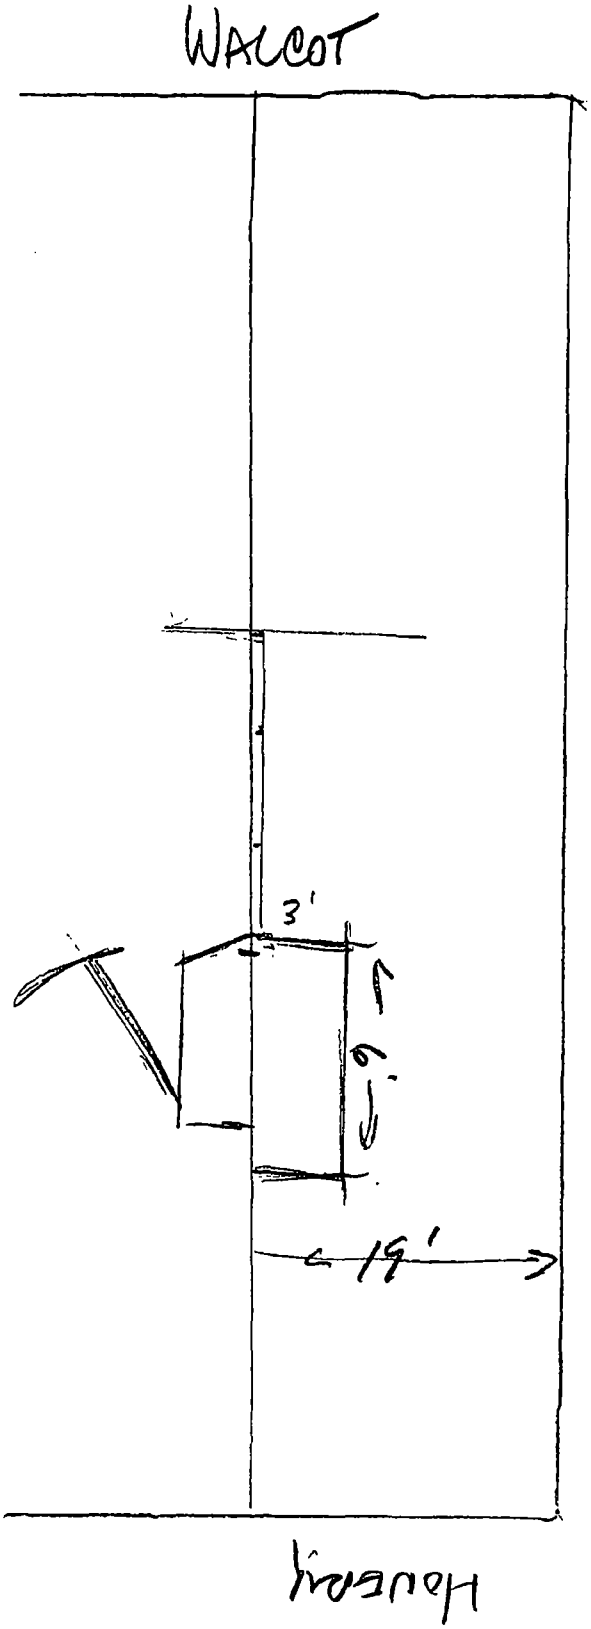
WALCOT
MONROE AVE
HOUSE
3'
6'
19'

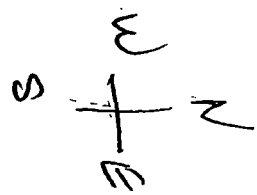
W
S
N
E

Department of Business Affairs and Consumer Protection
Small Business Center - Public Way Use Unit
City Hall - 121 N. LaSalle Street, Room 800 • Chicago, IL 60602
(312)-74-GOBIZ (312-744-6249) • (312) 744-1944 (TTY)
http://www.cityofchicago.org/bacp

07/30/2014

Alderman **Ameya Pawar**
Ward # **47**
City of Chicago
City Hall, Room **300**
121 North LaSalle Street
Chicago, Illinois 60602

Re: An ordinance to use and maintain a portion of the public right-of-way for **one (1) canopy(ies)** for **PROGRESSIONS HAIR SALON**, adjacent to the premises known as **1827 W. Montrose Ave.**.

Dear Alderman **Ameya Pawar**:

The applicant referenced above has requested the use of the public right-of-way for a **canopy(ies)**. An ordinance has been prepared by the Department of Business Affairs and Consumer Protection – Small Business Center - Public Way Use Unit for presentation to the City Council. Because this request was made for properties located in your ward, as approved by you as per the attached, I respectfully request that you introduce the attached ordinance at the next City Council meeting.

If you have any questions regarding this ordinance, please contact Anthony Bertuca at (312) 744-5506.

Department of Business Affairs and Consumer Protection

City of Chicago

R2014-528

Office of the City Clerk

Document Tracking Sheet

Meeting Date:	7/30/2014
Sponsor(s):	Fioretti (2) Foulkes (15) Hairston (5) Sawyer (6) Arena (45) Sposato (36) Waguespack (32) Munoz (22)
Type:	Resolution
Title:	Submission of referendum to Chicago voters on February 24, 2015 general election whether members of Chicago Board of Education School District 299 be elected
Committee(s) Assignment:	Committee on Committees, Rules and Ethics

Education

RESOLUTION

RESOLVED, That the following referendum be placed on the ballot of the Municipal General Election to be held on February 24, 2015:

Shall the members of the Board of Education of the City of Chicago, City of Chicago School District 299 be elected?

YES NO

BE IT FURTHER RESOLVED That a certified copy of this resolution be prepared and presented to the Chicago Board of Elections.

Robert W. Fiorretti - 2nd

45

15th

Nicholas Sposato 36th

Leslie A. Hairston 5th

(6)

City of Chicago

R2014-529

Office of the City Clerk

Document Tracking Sheet

Meeting Date:	7/30/2014
Sponsor(s):	Fioretti (2) Brookins (21) Arena (45) Waguespack (32) Sposato (36) Munoz (22) Hairston (5) Sawyer (6) Foulkes (15)
Type:	Resolution
Title:	Call on Committee on Educatiion and Child Development to hold hearings concerning closure of certain vocational training classes at Simeon Academy and future of vocational education in Chicago Public Schools
Committee(s) Assignment:	Committee on Education and Child Development

EDUCATION

RESOLUTION CONCERNING THE CLOSURE OF CERTAIN VOCATIONAL TRAINING CLASSES AT SIMEON CAREER ACADEMY AND THE FUTURE OF VOCATIONAL EDUCATION IN THE CHICAGO PUBLIC SCHOOLS

WHEREAS, One of the bas-relief panels sculpted on the façade of the entrance to Chicago's City Hall depicts the education of the youth of this city as a principal pillar of municipal service. The city's basic covenant with its citizens to provide a comprehensive public education is endangered through the dismantling of educational policy built from the institutional knowledge and experience of multiple generations of Chicagoans from all walks of life who hold the common belief that a good public education offers a broad-based elementary and secondary curriculum that includes relevant vocational education; and

WHEREAS, From 1880 until very recent times, the Chicago Public School's Boards of Education and all former Superintendents have championed vocational education as a desirable and necessary adjunct to college preparatory curricula. A 2011 Harvard Graduate School of Education report stated "This surge in educational attainment laid the foundation for the staggering increase in American wealth and power that came to be known as the American Century ... Within the U.S. economy, there is also growing evidence of a 'skills gap' in which many young adults lack the skills and work ethic needed for many jobs that pay a middle-class wage. Simultaneously, there has been a dramatic decline in the ability of adolescents and young adults to find work. Indeed, the percentage of teens and young adults who have jobs is now at the lowest level since World War II"; and

WHEREAS, Current CPS policy appears to be shifting from an education for the students it has, toward only providing programs that cater to the needs of students it desires. There has been a decided erosion of the traditional curriculum that provides balanced academic, artistic and vocational offerings that address the requisites and aspirations of all of this city's youth today; and

WHEREAS, This emphasis on providing only a strictly college preparatory education has left the majority of this city's young citizens bereft of a viable alternative to an expensive and time-consuming pursuit of a four-year degree. Pronouncements setting the goal of "100% college-ready, 100% college-bound" for CPS graduates have only led to significantly reduced opportunities and resultant expectations for some of today's CPS high school students; and

WHEREAS, An excellent example of such reduced opportunity is the proposed closures of an electrician and an automotive program at Simeon Career Academy. It is impossible to conceive of the notion that a community with consistently high unemployment could have a better alternative than that of comprehensive training as an electrician or automotive mechanic, both high-paying trades; and

WHEREAS, It is incumbent upon this legislative body to understand and ameliorate this trend in Chicago Public School policy; now therefore

BE IT RESOLVED That we, the undersigned members of the City of Chicago City Council, gathered together this 30th Day of July, 2014 AD, do hereby call upon the Committee on Education and Child Development to expeditiously hold hearings in order to take testimony by both the public and expert witnesses concerning the closure of such essential programs as Simeon Career Academy's electrician and automotive classes in specific and the future of vocational education in the Chicago Public Schools in general.

BE IT FURTHER RESOLVED That a suitable copy of this resolution be prepared and presented to Latasha R. Thomas, Chair of the Committee of Education & Child Development and Dr. S. House, Principal of Simeon Career Academy, and Dr. Barbara Byrd-Bennett, Chief Executive Officer of the Chicago Public Schools.

ROBERT W. FIORETTI
Alderman – 2nd Ward

HOWARD B. BROOKINS, JR.
Alderman – 21st Ward

City of Chicago

R2014-527

Office of the City Clerk

Document Tracking Sheet

Meeting Date:	7/30/2014
Sponsor(s):	Balcer (11)
Type:	Resolution
Title:	Call on Department of Transportation to report on effectiveness of City's red light camera enforcement program
Committee(s) Assignment:	Committee on Pedestrian and Traffic Safety

Traffic

RESOLUTION

WHEREAS, Red-light running is a serious intersection safety issue across the nation. According to the National Highway Traffic Safety Administration's Traffic Safety Facts 2008 Report, there were more than 2.3 million reported intersection-related crashes, resulting in more than 7,770 fatalities and approximately 733,000 injury crashes in 2008; and

WHEREAS, Automatic Traffic Law Enforcement Systems, better known as red light cameras, are designed to reduce intersection-related crashes at both rural and urban intersections; and

WHEREAS, After being used extensively overseas for decades, in recent years the use of red light cameras has risen dramatically in the United States as an effective tool to reduce intersection-related crashes and support police efforts to enforce traffic safety; and

WHEREAS, In 2003, the City of Chicago (the "City") instituted a red light camera enforcement program when the City began a pilot program at two locations. Today, red light cameras are operating at 174 intersections, chosen based on crash reports; and

WHEREAS, An analysis conducted by the Chicago Department of Transportation found that when red light cameras were installed at high crash rate intersections, the number of dangerous right angle crashes was reduced by an average of 30%; and

WHEREAS, The significant reduction in the number of right angle crashes is a critical safety improvement because right angle crashes are most likely to result in serious injuries or fatalities; and

WHEREAS, Further, research suggests that "intentional" red light runners, who account for a significant percentage of red light runners, are most affected by enforcement countermeasures, and the operation of a red light camera program may reduce the amount of recidivism; and

WHEREAS, Recent reports have ignored the important safety efforts of automated enforcement programs; and

WHEREAS, The City Council wishes to be provided with more information as to the benefits of our red light camera enforcement program and its effect on reducing crashes; now, therefore,

BE IT RESOLVED, That we, the Mayor and Members of the City Council of the City of Chicago, assembled this thirtieth day of July, 2014, do hereby request appropriate members of the Department of Transportation, at a hearing to be convened by the City Council Committee on Pedestrian and Traffic Safety, to give a report on the effectiveness of the City's red light camera enforcement program in promoting safety; and

BE IT FURTHER RESOLVED, That copies of this resolution be sent to the Committee on Pedestrian and Traffic Safety and to the Commissioner of Transportation.

James A. Balcer

James A. Balcer
Alderman, 11th Ward

City of Chicago

R2014-523

Office of the City Clerk

Document Tracking Sheet

Meeting Date:	7/30/2014
Sponsor(s):	Cardenas (12) Balcer (11) Pope (10) Lane (18) Thomas (17)
Type:	Resolution
Title:	Call for Committee on Health and Environmental Protection to hold hearing(s) to investigate potential dangers of azodicarbonamide in food products
Committee(s) Assignment:	Committee on Health and Environmental Protection

Health

RESOLUTION

WHEREAS, the City of Chicago, more specifically the Department of Public Health, is responsible for the protection of consumers' health and safety, including the consumption of food; and

WHEREAS, the U.S. Food and Drug Administration allows the chemical compound azodicarbonamide as a bleaching and dough agent in flour at levels up to 45 parts per million; the two compounds, semicarbazide and urethane, are formed as azodicarbonamide breaks down during the baking process; and

WHEREAS, azodicarbonamide is also used in the manufacturing of plastics such as electronics, window and door gaskets, padded floor mats, and rubber shoe soles; and

WHEREAS, in 1997 the World Health Organization released the Concise International Chemical Assessment Document 16 which states that azodicarbonamide can induce asthma and skin sensitization in humans at workplaces where azodicarbonamide is manufactured or used; and

WHEREAS, in a 2003 review by the European Food Safety Authority, semicarbazide has been linked to serious health risks in laboratory animals, including fetal death; cleft palates, skeletal deformation and other birth defects; cancer; damage to brain and kidneys; and

WHEREAS, the FDA has agreed that further studies are required to continue to evaluate the safe use of azodicarbonamide and semicarbazide in food; and

WHEREAS, the United Kingdom has banned azodicarbonamide due to the Health and Safety Executive identifying azodicarbonamide as a respiratory sensitiser (a possible cause of asthma); azodicarbonamide is also banned in Singapore and not permitted in Australia or New Zealand; and

WHEREAS, azodicarbonamide has been found in over 500 food products in the United States including Pillsbury Dinner Rolls , Little Debbie products and Wonder Bread; and

WHEREAS, recently a group of 98,000 protesters have signed a petition convincing Subway Restaurants to remove azodicarbonamide from use in their bread; and

WHEREAS, the state of New York is considering legislation which calls for the prohibition of azodicarbonamide in baked goods; and

WHEREAS, azodicarbonamide is not a necessary additive in baked goods and Subway Restaurants have already introduced a new ingredient to take its place; now, therefore

BE IT RESOLVED that the Mayor and Members of the City Council urge the City of Chicago and its producers in the food industry to avoid using azodicarbonamide in food products for the safety and wellbeing of individuals; and

BE IT FURTHER RESOLVED that the City Council, through its Committee on Health and Environmental Protection conduct hearings to investigate the potential dangers of azodicarbonamide in food products; and

BE IT FURTHER RESOLVED that we encourage all consumers of baked goods and food products in the City of Chicago to use caution when purchasing items made with the additive azodicarbonamide due to the associated health risks and concerns set forth in the preamble of this Resolution.

Signed,

Alderman George A. Cardenas
12th Ward

James A Bolen II

John A. Pope 10th

Toni Foulkes 15th

17

City of Chicago

R2014-522

Office of the City Clerk

Document Tracking Sheet

Meeting Date:	7/30/2014
Sponsor(s):	Burke (14) O'Shea (19) Beale (9)
Type:	Resolution
Title:	Calling for the Department of Transportation comprehensive rulemaking proposal to be amended to provide more stringent restrictions in High Threat Urban Areas for trains carrying 15 or more tank carloads of flammable liquids
Committee(s) Assignment:	Joint Committee: Finance; Transportation and Public Way

J4. COF/
Transportation

RESOLUTION

WHEREAS, the City of Chicago is the busiest rail hub in the United States, boasting the largest intermodal system in the country and the third largest in the world; and

WHEREAS, Chicago handles one-fourth of the nation's freight rail traffic, with an estimated 500 freight trains with 37,500 cars passing through Chicago each day; and

WHEREAS, according to the Association of American Railroads (AAR), approximately seven percent of all rail traffic involves the movement of hazardous materials; and

WHEREAS, in 2010, railroads in Illinois handled approximately 33.712 million tons of hazardous materials; and

WHEREAS, in July 2013, a runaway train carrying crude oil derailed and exploded in Lac-Megantic, Quebec, killing 47 people and destroying more than 100 homes and businesses; and

WHEREAS, in December 2013, a mile-long train carrying crude oil derailed and exploded after colliding with another train in North Dakota, triggering a giant fireball and huge clouds of black smoke and forcing the evacuation of most of the residents in nearby Casselton, North Dakota; and

WHEREAS, last April, an oil train traveling through Virginia from Chicago derailed in Lynchburg, Virginia, sparking a fire and spilling oil into a river, which forced a partial evacuation of the city's downtown; and

WHEREAS, these and other recent derailments and fires prompted a warning from the U.S. Department of Transportation's Pipeline and Hazardous Materials Safety Administration, which stated that the type of crude oil currently being transported from North Dakota may be more flammable than traditional heavy crude oil; and

WHEREAS, the structural integrity of one particular type of tank car, known as the DOT-111 tank car, has come under scrutiny following these accidents; and

WHEREAS, the National Transportation Safety Board has conducted several investigations and safety studies establishing that DOT-111 cars have a high incidence of failure during crashes, a higher rate of failure than those of pressure tank cars, such as DOT-105 or DOT-112, which have thicker shells and heads; and

WHEREAS, despite the high incidence of failure during crashes, DOT-111 cars currently comprise approximately 69% of the nation's tank car fleet; and

WHEREAS, on July 23, 2014, the U.S. Department of Transportation released details of its comprehensive rulemaking proposal for the safe transportation of crude oil and other flammable materials; and

WHEREAS, USDOT issued a Notice of Proposed Rulemaking (NPRM) for enhanced tank car standards and an Advanced Notice of Proposed Rulemaking (ANPRM) seeking to expand oil spill response planning requirements for shipments of flammable materials; and

WHEREAS, the NPRM proposes enhanced tank car standards, a classification and testing program for mined gases and liquids and new operational requirements for high-hazard flammable trains (HHFT) that include braking controls and speed restrictions; and

WHEREAS, the NPRM further proposes, within two years, to phase out the use of older DOT-111 tank cars for the shipment of packing group I flammable liquids, including most Bakken crude oil, unless the tank cars are retrofitted to comply with new tank car design standards; and

WHEREAS, the ANPRM seeks further information on expanding comprehensive oil spill response planning requirements for shipments of flammable materials; and

WHEREAS, both the NPRM and the ANPRM are open for 60 days of public comment; and

WHEREAS, the City of Chicago would assume the responsibility of providing emergency response units to manage the impact of a rail accident or derailment involving hazardous material within the city limits; and

WHEREAS, the transportation of hazardous material through the City of Chicago poses a serious risk to public safety; NOW THEREFORE

BE IT RESOLVED, that the City Council of the City of Chicago hereby declares that the July 23, 2014 U.S. Department of Transportation comprehensive rulemaking proposal should be amended to provide more stringent restrictions in High Threat Urban Areas (HTUA), as defined in 49 CFR 1580.3, by: (1) defining HHFT as a train carrying 15 or more tank carloads of flammable liquids (including crude oil and ethanol); (2) requiring the development and implementation of a written sampling and testing program for all mined gases and liquids; (3) requiring all rail carriers to perform a routing analysis for HHFT that would consider safety and security factors and select a route based on future findings of the route analysis; (4) codifying the USDOT's May 2014 emergency order that requires rail carriers transporting one-million gallons or more of Bakken crude oil to provide notification to the City regarding the operation of these trains through the City of Chicago; (5) requiring HHFTs that contain any tank car not meeting the proposed enhanced tank car standards to travel at a maximum speed of 35-MPH within the City of Chicago; (6) requiring all HHFTs to be equipped with alternative brake signal

propagation systems; (7) requiring the implementation of new standards for tank cars constructed after October 31, 2015 and retrofitting existing tank cars to meet new performance standards; and (8) imposing a hazardous material transportation fee on those responsible for the transportation of hazardous material within the City of Chicago to be used by the city for a purpose related to transporting hazardous material, including, but not limited to, planning, developing, and maintaining a capability for emergency response; and

BE IT FURTHER RESOLVED, that the City Council of the City of Chicago hereby orders the Corporation Counsel to take all necessary action to timely submit comments, as listed above, to the aforementioned July 23, 2014 rules proposed by the U.S. Department of Transportation.

Edward M. Burke, Alderman, 14th Ward

Matthew J. O'Shea, Alderman, 19th Ward

City of Chicago

R2014-525

Office of the City Clerk

Document Tracking Sheet

Meeting Date:	7/30/2014
Sponsor(s):	Burke (14) Reboyras (30) Suarez (31) Solis (25) Munoz (22) Cardenas (12)
Type:	Resolution
Title:	Declaration of commitment by Chicago City Council to work with federal government and other local organizations to provide services for unaccompanied child migrants traveling from Central America to the U.S.
Committee(s) Assignment:	Committee on Finance Committee on Human Relations

JOINT FINANCE +

Human Relations

RESOLUTION

WHEREAS, the City of Chicago is proud to be one of the most ethnically diverse cities in the world, where one-out-of-five of the city's residents was born outside of the United States; and

WHEREAS, with residents from over 140 countries and more than 100 languages spoken in our city, Chicago is truly a city of immigrants; and

WHEREAS, the City of Chicago has been built on the strength of its immigrant communities; and

WHEREAS, the City of Chicago reaffirmed its commitment to serve as a sanctuary city for immigrants when it adopted the "Welcoming City Ordinance" in 2012; and

WHEREAS, the people of Chicago have a long history of welcoming immigrants and the disadvantaged; and

WHEREAS, since October of 2013, over 54,000 children from Central America have been apprehended at the U.S. border after making their way across Mexico, compared to the 10,000 who were apprehended in fiscal year 2012; and

WHEREAS, in 2014 an estimated 70,500 children are expected to be apprehended at the U.S. – Mexico border; and

WHEREAS, according to a United Nations High Commissioner for Refugees survey of 404 unaccompanied children, 58% were forcibly displaced because they suffered or faced harms that indicated a potential or actual need for international protection; and

WHEREAS, the influx of unaccompanied child migrants is a growing humanitarian crisis that the City of Chicago will not ignore; and

WHEREAS, unaccompanied children apprehended at the border require housing and support services such as counseling, education, health care, food, security, case management and legal assistance; and

WHEREAS, unaccompanied child migrants should to be treated with the dignity, care, and compassion that every person deserves; and

WHEREAS, the federal government, through the General Services Administration and the Department of Health and Human Services, has approached the City about the possibility of federally-funding a facility or facilities in Chicago to house and support up to 1000 unaccompanied child migrants; and

BE IT RESOLVED, that the City Council of the City of Chicago declares its commitment to work with the federal government and local organizations to provide housing and support services for unaccompanied child migrants traveling from Central America to the U.S. – Mexico border; and

BE IT FURTHER RESOLVED, that the City Council of the City of Chicago urges local organizations and institutions to assist in this humanitarian crisis by providing support services such as counseling, education, health care, food, security, case management, and legal assistance to these children.

Edward M. Burke, Alderman, 14th Ward

Ariel Reboyras, Alderman, 30th Ward

City of Chicago

R2014-520

Office of the City Clerk

Document Tracking Sheet

Meeting Date:	7/30/2014
Sponsor(s):	Burnett (27)
Type:	Resolution
Title:	Call on Department of Transportation to provide updates to Committee on Pedestrian and Traffic Safety to restore public confidence in red light camera violation system
Committee(s) Assignment:	Committee on Pedestrian and Traffic Safety

RESOLUTION

WHEREAS, The City of Chicago's red-light camera enforcement program, which began in 2003 and operates at 174 intersections across the City, is a public safety initiative designed to make streets safer by changing driver behavior; and

WHEREAS, The City of Chicago takes very seriously the validity of, and public confidence in, all of its public safety programs, including the red light camera program; and

WHEREAS, A recent report revealed some anomalies in ticketing patterns at several red light camera-equipped intersections across the City; and

WHEREAS, Because consistency and fairness are essential to maintaining the public's trust in the City's safety programs, the Chicago City Council requested the Department of Transportation to provide its Committee on Pedestrian and Traffic Safety with detailed information about the immediate steps that have been taken, and will be taken, to ensure that no automated tickets were issued to Chicagoans in error and to strengthen the City's red light camera program going forward; and

WHEREAS, At a hearing conducted on July 23, 2014, the Commissioner of Transportation proposed steps to address the issue: a mailing to individuals who received a violation during a spike period, offering them a review by an independent audit firm to determine the citation's validity; a cooperative effort with the Office of the Inspector General to audit past tickets and to develop new standards to govern the red light camera program going forward; and a regular online City posting of the number of daily violations issued for each red camera location; and

WHEREAS, The City Council wishes to be updated regarding the progress of these and other efforts by the Department of Transportation to effectively address this important issue; now, therefore,

BE IT RESOLVED, That we, the Mayor and Members of the City Council of the City of Chicago, assembled this thirtieth day of July, 2014, do hereby request appropriate members of the Department of Transportation, at a hearing to be convened by the City Council Committee on Pedestrian and Traffic Safety, to provide an update on the actions underway to ensure public confidence in the City's system for enforcing red light camera violations; and

BE IT FURTHER RESOLVED, That suitable copies of this resolution be sent to the Committee on Pedestrian and Traffic Safety and to the Commissioner of Transportation.

Alderman Walter Burnett, Jr., 27th Ward

City of Chicago

R2014-526

Office of the City Clerk

Document Tracking Sheet

Meeting Date:	7/30/2014
Sponsor(s):	Waguespack (32) Arena (45) Tunney (44) Cullerton (38) Lane (18) Foulkes (15) Fioretti (2) Smith (43) Reilly (42) Mitts (37) Sposato (36) Munoz (22) Sawyer (6) Hairston (5) Austin (34) Beale (9) Burnett (27) Maldonado (26)
Type:	Resolution
Title:	Call for Committee on Transportation and Public Way to hold hearing(s) to determine definitive answers to questions raised in Inspector General's 2013 audit concerning deployment and utilization of Chicago's red-light camera system
Committee(s) Assignment:	Committee on Pedestrian and Traffic Safety

TRAFFIC

RESOLUTION CONCERNING THE DEPLOYMENT & UTILIZATION OF THE CITY OF CHICAGO RED-LIGHT CAMERA SYSTEM

WHEREAS, The deployment and utilization of the Red-Light Camera system has recently come under increasing public scrutiny by both the media and by the City of Chicago's Inspector General; and

WHEREAS, As a result, it behooves this legislative body to investigate and ameliorate any deficiencies in the efficacy and fairness regarding this program that has been touted as a public safety initiative; and

WHEREAS, Recent media investigation has led to questions being raised concerning the data gathering process and control of the program, as well as what led to the spikes in the present system, causing the discovery of at least 13,000 of the more than 4 million tickets issued to be without foundation; and

WHEREAS, In May of 2013, the Office of Inspector General of the City of Chicago issued an audit report seeking to determine if RLC installations were made and managed based on the Chicago Department of Transportation's (CDOT) stated primary criterion of reducing angle crashes to increase safety. CDOT was unable to substantiate its claims that the City chose to install red-light cameras at intersections with the highest angle crash rates in order to increase safety. Little evidence was advanced by CDOT to demonstrate the overarching program's strategy. The IG further found a lack of basic recordkeeping and lack of analysis for the ongoing program that generates tens of millions in revenue; and

WHEREAS, It is incumbent upon this legislative body to call upon officials of CDOT as well as the Inspector General to appear before a council committee prepared to provide more transparency about the Red-Light Camera Program.

BE IT RESOLVED That we, the undersigned members of the City of Chicago City Council, gathered here this 30th Day of July, 2014 do hereby request that the Committee on Transportation and the Public Way expeditiously convene a public hearing to receive testimony from the public, the commissioner and representatives of the Chicago Department of Transportation as well as expert witnesses to determine definitive answers to the questions that were raised in the IG's 2013 audit as well as those delineated in a letter addressed to the Inspector General by the Honorable Scott Waguespack, Alderman of the 32nd Ward.

BE IT FURTHER RESOLVED That a suitable copy of this resolution be prepared and presented to the Honorable Anthony A. Beale, chairman of the Committee on Transportation and the Public Way, Joseph Ferguson Inspector General of the City of Chicago and Rebekah Scheinfeld, commissioner of the Chicago Department of Transportation along with other city officials that can provide any pertinent information concerning this issue.

Scott Waguespack 32

2nd

42

44

38

37

18th

36th

15th

22

Rodd (6)

Leslie A. Thurston 5

Laine M. Austin 34th

Cathy Allen-Beard 9th

Walter [illegible] 5

R. [illegible] 24

City of Chicago

R2014-530

Office of the City Clerk

Document Tracking Sheet

Meeting Date:	7/30/2014
Sponsor(s):	Laurino (39)
Type:	Resolution
Title:	Calling on Corporation Counsel to prepare all necessary pleadings filed with Illinois Commerce Commission regarding merger of Wiscousin Energy Corporation and Integrys Energy Group, Inc.
Committee(s) Assignment:	Committee on Finance

Finance

RESOLUTION

WHEREAS, in June 2014, Chicago-based Integrys Energy Group, Inc., announced a $5.8 billion deal to sell its utility operations to Milwaukee-based Wisconsin Energy Corp.; and

WHEREAS, Integrys Energy Group, Inc. is the parent company of Peoples Gas and North Shore Gas; and

WHEREAS, the $5.8 billion merger would reportedly create an energy company with more than 4.3 million metered electric and gas customers in Illinois, Wisconsin, Michigan and Minnesota; and

WHEREAS, if approved by shareholders and regulators, the combined entity would become the nation's eighth-largest natural gas distribution company, would have a projected rates base of $16.8 billion in 2015, and its network would include almost 71,000 miles of electric power lines and 44,000 miles of gas transmission and distribution lines; and

WHEREAS, since 2008, Peoples Gas has received approximately $250 million in rate hikes and Peoples Gas and North Shore Gas are currently requesting a total increase of approximately $136 million, according to the Citizens Utility Board; and

WHEREAS, the Office of the Illinois Attorney General has asked to the Illinois Commerce Commission to cut the rate-hike request of Peoples Gas to $55 million; and

WHEREAS, the announcement of the acquisition did not confirm that the deal would not spark more frequent rate hikes; and

WHEREAS, the announcement of the acquisition did not mention rate or other concessions to benefit Chicago customers; and

WHEREAS, the City Council of the City of Chicago intends to ensure that the proposed merger of Wisconsin Energy Corp. and Integrys Energy Group, Inc. is a good move for Chicago customers; now therefore

BE IT RESOLVED, that the City Council of the City of Chicago hereby urges the Corporation Counsel prepare all necessary pleadings to be filed with the Illinois Commerce Commission to ensure the best interests of Chicago customers are protected in consideration of the aforementioned proposed merger.

Margaret Laurino, Alderman 39th Ward

City of Chicago

R2014-524

Office of the City Clerk

Document Tracking Sheet

Meeting Date:	7/30/2014
Sponsor(s):	Tunney (44) O'Shea (19) Lane (18) Harris (8) Pope (10) Laurino (39) Zalewski (23) Reilly (42) Smith (43) O'Connor (41) Mitts (37) Brookins (21) Beale (9) Colón (35) Cardenas (12) Ervin (28) Graham (29)
Type:	Resolution
Title:	Call for Committee on Economic, Capital and Technology Development to hold hearing(s) on effect of current minimum hourly wage on workers and business owners in Chicago and on methods of increasing current minimum hourly wage throught the State of Illinois
Committee(s) Assignment:	Committee on Economic, Capital and Technology Development

RESOLUTION

WHEREAS, the national minimum hourly wage is $7.25, and has not been changed since July 1, 2009; and

WHEREAS, the minimum hourly wage in Illinois is $8.25 for employees who are 18 years of age or older, and has not been changed since July 1, 2010; and

WHEREAS, every attempt to increase the minimum wage raises concerns about whether such an increase might deter business expansion and new hiring, or even force job reductions; and

WHEREAS, according to the United States Bureau of Labor Statistics, the national unemployment rate in June 2014 was 6.1%, while Illinois had an unemployment rate of 7.1%; and

WHEREAS, according to World Business Chicago, the unemployment rate for the City of Chicago only for June 2014 was 8.2%;

WHEREAS, the unemployment rate for workers between the ages of 16 and 20 was 21% in June 2014; and

WHEREAS, establishing a higher minimum wage for the City of Chicago versus the rest of the State of Illinois would lead to a cut back in hiring and a reduction of jobs for City businesses just starting to recover from the great recession;

WHEREAS, Chicago risks alienating more businesses near its borders as it considers a proposal to create a Chicago-specific wage floor that is higher than all of its surrounding suburbs and the state of Indiana;

WHEREAS, maintaining and increasing employment opportunities in the City of Chicago are of great importance to the fiscal vitality of the city;

WHEREAS, both the United States Congress and the Illinois General Assembly have under consideration various measures to increase the minimum hourly wage;

WHEREAS, Chicago should focus its policies on job creation so that unemployed residents can find work, investing in job-training so that its current unskilled workforce becomes a skilled workforce in emerging industries and providing a quality education that prepares children for college;

WHEREAS, it is appropriate that the City Council gather information concerning the workable alternatives on how to increase the minimum hourly wage and to make legislative recommendations to the Illinois General Assembly and the United States Congress, in order to advance the economic interests of current and potential future employees, and in order to preserve and promote local businesses; now, therefore,

BE IT RESOLVED that the City Council, through its Committee on Economic, Capital and Technology Development, conduct one or more hearings on the effect of the current minimum hourly wage on workers and business owners in Chicago, and on methods of increasing the current minimum hourly wage throughout the State and enhancing the employment and business climate in our City; and

BE IT FURTHER RESOLVED that the Committee on Economic, Capital and Technology Development invite interested and informed economists, representatives of workers' groups and representatives of business associations to present information to the Committee; and

BE IT FURTHER RESOLVED that the Committee undertake his work with a view toward developing recommendations to the Illinois General Assembly and the United States Congress on methods of implementing a consistent increase in the minimum hourly wage throughout the State of Illinois.

Thomas M. Tunney
Alderman, 44th Ward

City of Chicago

O2014-5846

Office of the City Clerk

Document Tracking Sheet

Meeting Date:	7/30/2014
Sponsor(s):	Colón (35)
Type:	Ordinance
Title:	Dedication of public alley and opening on portions of W Wrightwood Ave and W Schubert Ave
Committee(s) Assignment:	Committee on Transportation and Public Way

ALLEY DEDICATION & OPENING ORDINANCE

Be it Ordained by the City Council of the City of Chicago:

SECTION 1. Chicago Department of Transportation or its assigners, is hereby authorized and directed to approve an alley dedication and an alley opening legally described as

ALLEY DEDICATION (EXHIBIT A):
ALL OF THE HERETOFORE VACATED NORTH-SOUTH 16 FOOT WIDE ALLEY LYING BETWEEN LOTS 25 TO 36, BOTH INCLUSIVE, AND LOTS 37 TO 48, BOTH INCLUSIVE, ALL IN THE SUBDIVISION OF LOT 3 IN KIMBALL'S SUBDIVISION OF SECTION 26, TOWNSHIP 40 NORTH, RANGE 13, EAST OF THE THIRD PRINCIPAL MERIDIAN (EXCEPT 25 ACRES IN THE NORTHEAST CORNER THEREOF), ACCORDING TO THE PLAT THEREOF RECORDED NOVEMBER 6, 1895 AS DOCUMENT 2303562, IN COOK COUNTY, ILLINOIS.

ALSO
THE WEST 1/2 OF THE HERETOFORE VACATED NORTH-SOUTH 16 FOOT WIDE ALLEY LYING EAST OF AND ADJOINING LOT 42, EXCLUDING THE SOUTH 16 FEET THEREOF, IN BECKS ADDITION TO LOGAN SQUARE, A SUBDIVISION OF LOTS 1 TO 6 OF SUBDIVISION OF LOT 4 IN KIMBALL'S SUBDIVISION OF SECTION 26, TOWNSHIP 40 NORTH, RANGE 13, EAST OF THE THIRD PRINCIPAL MERIDIAN, (EXCEPT 25 ACRES IN THE NORTHEAST CORNER THEREOF), ACCORDING TO THE PLAT THEREOF RECORDED JANUARY 19, 1911 AS DOCUMENT 4694672, IN COOK COUNTY, ILLINOIS.

ALSO
THE EAST 1/2 OF THE HERETOFORE VACATED NORTH-SOUTH 16 FOOT WIDE ALLEY LYING WEST OF AND ADJOINING LOT 22, IN BECKS ADDITION TO LOGAN SQUARE, A SUBDIVISION OF LOTS 1 TO 6 OF SUBDIVISION OF LOT 4 IN KIMBALL'S SUBDIVISION OF SECTION 26, TOWNSHIP 40 NORTH, RANGE 13, EAST OF THE THIRD PRINCIPAL MERIDIAN, (EXCEPT 25 ACRES IN THE NORTHEAST CORNER THEREOF), ACCORDING TO THE PLAT THEREOF RECORDED JANUARY 19, 1911 AS DOCUMENT 4694672, IN COOK COUNTY, ILLINOIS.

ALLEY OPENING (EXHIBIT B):
THE SOUTH 16 FEET OF LOT 42 IN BECKS ADDITION TO LOGAN SQUARE, A SUBDIVISION OF LOTS 1 TO 6 OF SUBDIVISION OF LOT 4 IN KIMBALL'S SUBDIVISION OF SECTION 26, TOWNSHIP 40 NORTH, RANGE 13, EAST OF THE THIRD PRINCIPAL MERIDIAN, (EXCEPT 25 ACRES IN THE NORTHEAST CORNER THEREOF), ACCORDING TO THE PLAT THEREOF RECORDED JANUARY 19, 1911 AS DOCUMENT 4694672, IN COOK COUNTY, ILLINOIS.

and as shown and legally described in the attached plats (Exhibit A and Exhibit B) which, for greater

certainty, are hereby made a part of this ordinance.

SECTION 2. The dedication is accepted upon the express condition that it be constructed according to the current version of the Chicago Department of Transportation *Regulations for Opening, Repair and Construction in the Public Way* and its appendices, and as agreed to by the applicants in the attached Duty to Build Agreements (Exhibits C, D), hereby made a part of this ordinance.

SECTION 3. The dedication herein provided for is made upon the express condition that within 180 days after the passage of this ordinance, RAA Development LLC and/or Ridgeway Acquistion LLC, or their agent(s), shall deposit in the City Treasury of the City of Chicago, a sum sufficient to defray the costs of removing paving and curb returns, and constructing sidewalk and curb at the entrance to that part of the alley hereby dedicated; and constructing the new alley to be dedicated, in accordance with current Department of Transportation Construction Guidelines for construction of public way.

SECTION 4. The dedication and opening herein provided for are made upon the express condition that within one hundred eighty (180) days after the passage of this ordinance, the applicant shall file or cause to be filed for record in the Office of the Recorder of Deeds of Cook County, Illinois a certified copy of this ordinance, together with the attached plats approved by the Department of Transportation / Superintendent of Maps

SECTION 5. This ordinance shall take effect and be in force from and after its passage. This dedication and opening shall take effect and be in force from and after the recording of the respective plats.

Vacation Approved:

Rebekah Scheinfeld
Commissioner

Approved as to Form and Legality


Richard Wendy
Deputy Corporation Counsel

Honorable Rey Colon
Alderman, 35th Ward

EXHIBIT "A"

PLAT OF DEDICATION

"FOR A NORTH-SOUTH 16 FOOT WIDE PUBLIC ALLEY"

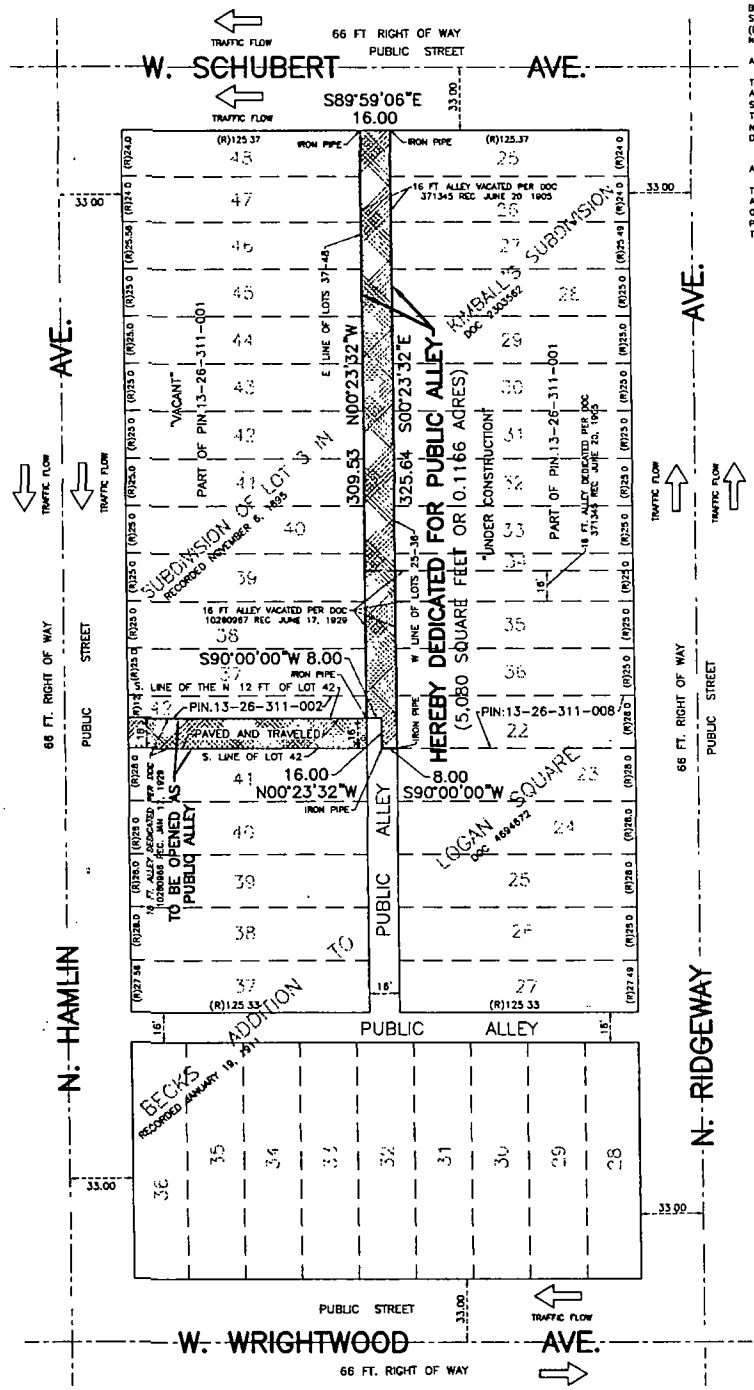

HEREBY DEDICATED FOR PUBLIC ALLEY

ALL OF THE HERETOFORE VACATED NORTH-SOUTH 16 FOOT WIDE ALLEY LYING BETWEEN LOTS 25 TO 36, BOTH INCLUSIVE, AND LOTS 37 TO 48, BOTH INCLUSIVE, ALL IN THE SUBDIVISION OF LOT 3 IN KIMBALL'S SUBDIVISION OF SECTION 26, TOWNSHIP 40 NORTH, RANGE 13, EAST OF THE THIRD PRINCIPAL MERIDIAN (EXCEPT 25 ACRES IN THE NORTHEAST CORNER THEREOF), ACCORDING TO THE PLAT THEREOF RECORDED NOVEMBER 6, 1895 AS DOCUMENT 2303562, IN COOK COUNTY, ILLINOIS

ALSO

THE WEST 1/2 OF THE HERETOFORE VACATED NORTH-SOUTH 16 FOOT WIDE ALLEY LYING EAST OF AND ADJOINING LOT 42, EXCLUDING THE SOUTH 16 FEET THEREOF, IN BECKS ADDITION TO LOGAN SQUARE, A SUBDIVISION OF LOTS 1 TO 6 OF SUBDIVISION OF LOT 4 IN KIMBALL'S SUBDIVISION OF SECTION 26, TOWNSHIP 40 NORTH, RANGE 13, EAST OF THE THIRD PRINCIPAL MERIDIAN, (EXCEPT 25 ACRES IN THE NORTHEAST CORNER THEREOF), ACCORDING TO THE PLAT THEREOF RECORDED JANUARY 19, 1911 AS DOCUMENT 4694672, IN COOK COUNTY, ILLINOIS.

ALSO

THE EAST 1/2 OF THE HERETOFORE VACATED NORTH-SOUTH 16 FOOT WIDE ALLEY LYING WEST OF AND ADJOINING LOT 22, IN BECKS ADDITION TO LOGAN SQUARE, A SUBDIVISION OF LOTS 1 TO 6 OF SUBDIVISION OF LOT 4 IN KIMBALL'S SUBDIVISION OF SECTION 26, TOWNSHIP 40 NORTH, RANGE 13, EAST OF THE THIRD PRINCIPAL MERIDIAN (EXCEPT 25 ACRES IN THE NORTHEAST CORNER THEREOF), ACCORDING TO THE PLAT THEREOF RECORDED JANUARY 19, 1911 AS DOCUMENT 4694672, IN COOK COUNTY ILLINOIS

OWNER'S CERTIFICATE

STATE OF ILLINOIS } SS
COUNTY OF COOK }

ROADWAY ACQUISITION, LLC, DOES HEREBY CERTIFY THAT IT IS OWNER OF PART OF THE PROPERTY DESCRIBED HEREON AND THAT IT HAS CAUSED THE SAID PROPERTY TO BE SURVEYED AND THIS PLAT OF DEDICATION TO BE PREPARED AS SHOWN HEREON AND THAT IT DOES HEREBY DEDICATE THE LAND SHOWN AND LEGALLY DESCRIBED HEREON TO THE CITY OF CHICAGO AS AND FOR PART OF A PUBLIC ALLEY.

DATED AT Chicago ILLINOIS THIS 9 DAY OF May A.D. 2014.

ROADWAY ACQUISITION, LLC

BY: _____ TITLE manager

NOTARY'S CERTIFICATE

STATE OF ILLINOIS
COUNTY OF COOK } SS

I, Susan Pichta A NOTARY PUBLIC IN AND FOR SAID COUNTY, IN THE STATE AFORESAID, DO HEREBY CERTIFY THAT _____ MANAGER OF ROADWAY ACQUISITION, LLC, PERSONALLY KNOWN TO ME TO BE THE SAME PERSON WHOSE NAME IS SUBSCRIBED TO THE FOREGOING INSTRUMENT AS SUCH _____ APPEARED BEFORE ME THIS DAY IN PERSON AND ACKNOWLEDGED THAT HE/SHE SIGNED AND DELIVERED THE SAID INSTRUMENT AS HIS/HER OWN FREE AND VOLUNTARY ACT AND AS THE FREE AND VOLUNTARY ACT OF SAID LIMITED LIABILITY COMPANY FOR THE USES AND PURPOSES THEREIN SET FORTH.

GIVEN UNDER MY HAND AND OFFICIAL SEAL THIS 9 DAY OF May A.D. 2014.

MY COMMISSION EXPIRES:

_____ NOTARY PUBLIC

OFFICIAL SEAL
SUSAN PICHTA
Notary Public - State of Illinois
My Commission Expires Jun 7, 2016

OWNER'S CERTIFICATE

STATE OF ILLINOIS
COUNTY OF COOK } SS

BAA DEVELOPMENT, LLC, DOES HEREBY CERTIFY THAT IT IS OWNER OF PART OF THE PROPERTY DESCRIBED HEREON AND THAT IT HAS CAUSED THE SAME PROPERTY TO BE SURVEYED AND THIS PLAT OF DEDICATION TO BE PREPARED AS SHOWN HEREON AND THAT IT DOES HEREBY DEDICATE THE LAND SHOWN AND LEGALLY DESCRIBED HEREON TO THE CITY OF CHICAGO AS AND FOR PART OF A PUBLIC ALLEY.

DATED AT Chicago ILLINOIS THIS 9th DAY OF May A.D. 2014

BAA DEVELOPMENT, LLC

BY: _____ TITLE Managing Member

NOTARY'S CERTIFICATE

STATE OF ILLINOIS
COUNTY OF COOK } SS

I, Susan Pichta A NOTARY PUBLIC IN AND FOR SAID COUNTY, IN THE STATE AFORESAID, DO HEREBY CERTIFY THAT _____ MANAGING MEMBER OF BAA DEVELOPMENT, LLC, PERSONALLY KNOWN TO ME TO BE THE SAME PERSON WHOSE NAME IS SUBSCRIBED TO THE FOREGOING INSTRUMENT AS SUCH _____ APPEARED BEFORE ME THIS DAY IN PERSON AND ACKNOWLEDGED THAT HE/SHE SIGNED AND DELIVERED THE SAID INSTRUMENT AS HIS/HER OWN FREE AND VOLUNTARY ACT AND AS THE FREE AND VOLUNTARY ACT OF SAID LIMITED LIABILITY COMPANY FOR THE USES AND PURPOSES THEREIN SET FORTH.

GIVEN UNDER MY HAND AND OFFICIAL SEAL THIS 9th DAY OF May A.D. 2014

MY COMMISSION EXPIRES:

_____ NOTARY PUBLIC

OFFICIAL SEAL
SUSAN PICHTA
Notary Public - State of Illinois
My Commission Expires Jun 7, 2016

OWNER'S CERTIFICATE

STATE OF ILLINOIS
COUNTY OF COOK } SS

I, MICHAEL F MCGUIRE, DO HEREBY CERTIFY THAT I AM THE OWNER OF PART OF THE PROPERTY DESCRIBED HEREON AND THAT I HAVE CAUSED THE SAME PROPERTY TO BE SURVEYED AND THIS PLAT OF DEDICATION TO BE PREPARED AS SHOWN HEREON AND THAT I DO HEREBY DEDICATE THE LAND SHOWN AND LEGALLY DESCRIBED HEREON TO THE CITY OF CHICAGO AS AND FOR PART OF A PUBLIC ALLEY.

DATED AT Chicago ILLINOIS THIS 16th DAY OF May A.D. 2014

MICHAEL F MCGUIRE

BY: _____

NOTARY'S CERTIFICATE

STATE OF ILLINOIS
COUNTY OF COOK } SS

I, Melissa M Jeronimo A NOTARY PUBLIC IN AND FOR SAID COUNTY, IN THE STATE AFORESAID, DO HEREBY CERTIFY THAT MICHAEL F MCGUIRE, PERSONALLY KNOWN TO ME TO BE THE SAME PERSON WHOSE NAME IS SUBSCRIBED TO THE FOREGOING INSTRUMENT, APPEARED BEFORE ME THIS DAY IN PERSON AND ACKNOWLEDGED THAT HE SIGNED AND DELIVERED THE SAID INSTRUMENT AS HIS OWN FREE AND VOLUNTARY ACT FOR THE USES AND PURPOSES THEREIN SET FORTH.

GIVEN UNDER MY HAND AND OFFICIAL SEAL THIS 16 DAY OF May A.D. 2014.

MY COMMISSION EXPIRES:

_____ NOTARY PUBLIC

OFFICIAL SEAL
MELISSA M JERONIMO
NOTARY PUBLIC - STATE OF ILLINOIS
MY COMMISSION EXPIRES 07-18-17

MORTGAGEE CONSENT

LAKESIDE BANK (THE "MORTGAGEE"), AS HOLDER OF A MORTGAGE OR DEED OF TRUST IN THE PROPERTY TO BE ENCUMBERED BY THE PLAT OF DEDICATION TO WHICH THIS CONSENT IS ATTACHED, HEREBY CONSENTS TO THE EXECUTION AND RECORDING OF SAID INSTRUMENT, AND AGREES THAT MORTGAGEE SHALL BE SUBJECT TO AND BOUND BY THIS INSTRUMENT IN THE EVENT OF A FORECLOSURE OR OTHER TAKING OF TITLE TO THE PROPERTY

IN WITNESS WHEREOF, MORTGAGEE HAS CAUSED THIS INSTRUMENT TO BE SIGNED BY ITS DULY AUTHORIZED OFFICER OR ITS BEHALF.

ALL DONE IN CHICAGO, ILLINOIS

ON THIS 22 DAY OF May A.D. 2014.

BY: _____ SIGNATURE OF PRESENTER

PRINTED NAME DAVID PINKERTON

TITLE PRESIDENT

MORTGAGEE NAME AND ADDRESS
LAKESIDE BANK
55 WEST WACKER DRIVE
SUITE 100
CHICAGO, ILLINOIS 60601

COUNTY CLERK STAMP

CITY CLERK STAMP

COOK STAMP

SURVEYOR'S NOTES/LEGEND:

(R) RECORD
(M) MEASURED
AREA TO BE DEDICATED
BOUNDARY OF DEDICATION
RIGHT-OF-WAY LINE
LOT LINE
CENTER LINE OF STREET

BASIS OF BEARINGS: THE SOUTH LINE OF N. SCHUBERT AVE. IS AN ASSUMED BEARING OF S89°59'06"E.

NO DIMENSIONS SHOULD BE ASSUMED BY SCALE MEASUREMENT UPON THE PLAT

PINS 13-26-311-001 & 13-26-311-002 ARE ZONED PD1101
ALL OTHER LAND SHOWN ON THE PLAT IS ZONED RS-3.

DATE OF COMPLETION OF FIELD WORK: APRIL 9, 2014

DEDICATION PARCEL PERMANENT INDEX NUMBER
PART OF 13-26-311-001-0000 & 0.175 25-48)
PART OF 13-26-311-002-8000 (LOT 42)
13-26-311-008-0000 (LOT 22)

AFTER RECORDING MAIL TO:
CITY OF CHICAGO
CITY CLERK'S OFFICE
121 N LASALLE STREET
ROOM 107
CHICAGO IL 60602

PREPARED FOR:
BEDROCK INVESTMENTS
350 N. LASALLE ST., SUITE 800
CHICAGO IL 60654

SURVEYED BY: BJE
ORDER NO.: 130115.1
FILE: 26-40-13
PROJECT NO.: 2150
CDOT# 26-35-13-3628

PREPARED BY
EDWARD J. MOLLOY & ASSOCIATES, LTD.
LAND & CONSTRUCTION SURVEYORS
1236 MARK STREET BOLINGBROOK, ILLINOIS 60490 (630) 289-2600 FAX (630) 296-4708
E-MAIL: TMOLLOY@EJMOLLOY.COM

THIS PROFESSIONAL SERVICE CONFORMS TO THE CURRENT ILLINOIS MINIMUM STANDARDS FOR A BOUNDARY SURVEY

STATE OF ILLINOIS } SS
COUNTY OF DUPAGE }

I, THOMAS A. MOLLOY AN ILLINOIS PROFESSIONAL LAND SURVEYOR AND MANAGING AGENT OF EDWARD J. MOLLOY AND ASSOCIATES, LTD., HEREBY CERTIFY THAT THE PLAT HEREON DRAWN HAS BEEN PREPARED UNDER MY DIRECTION FROM EXISTING SURVEYS AND INSTRUMENTS OF PUBLIC RECORD FOR THE USES AND PURPOSES HEREIN SET FORTH AND THAT SAID PLAT IS A CORRECT REPRESENTATION OF THE PROPERTY DESCRIBED HEREON, DIMENSIONS ARE SHOWN IN FEET AND DECIMAL PARTS THEREOF

GIVEN AT BOLINGBROOK, ILLINOIS THIS 5TH DAY OF MAY A.D. 2014

EDWARD J. MOLLOY AND ASSOCIATES, LTD.
ILLINOIS PROFESSIONAL LAND SURVEYOR NO. 35-3409 LICENSE NO. 184-002910

THOMAS A. MOLLOY
ILLINOIS PROFESSIONAL LAND SURVEYOR NO. 35-3409
(EXPIRES NOVEMBER 30, 2014 AND IS RENEWABLE)
MANAGING AGENT, ILLINOIS PROFESSIONAL DESIGN FIRM LICENSE NO. 184-002910
(EXPIRES APRIL 30, 2015 AND IS RENEWABLE)


VALID ONLY WITH EMBOSSED SEAL

EXHIBIT "B"

PLAT OF OPENING

FOR PUBLIC ALLEY

HEREBY OPENED FOR PUBLIC ALLEY
THE SOUTH 16 FEET OF LOT 42 IN BECKS ADDITION TO LOGAN SQUARE, A SUBDIVISION OF LOTS 1 TO 6 OF SUBDIVISION OF LOT 4 IN KIMBALL'S SUBDIVISION OF SECTION 26, TOWNSHIP 40 NORTH, RANGE 13, EAST OF THE THIRD PRINCIPAL MERIDIAN, (EXCEPT 25 ACRES IN THE NORTHEAST CORNER THEREOF), ACCORDING TO THE PLAT THEREOF RECORDED JANUARY 19, 1911 AS DOCUMENT 4694672, IN COOK COUNTY, ILLINOIS

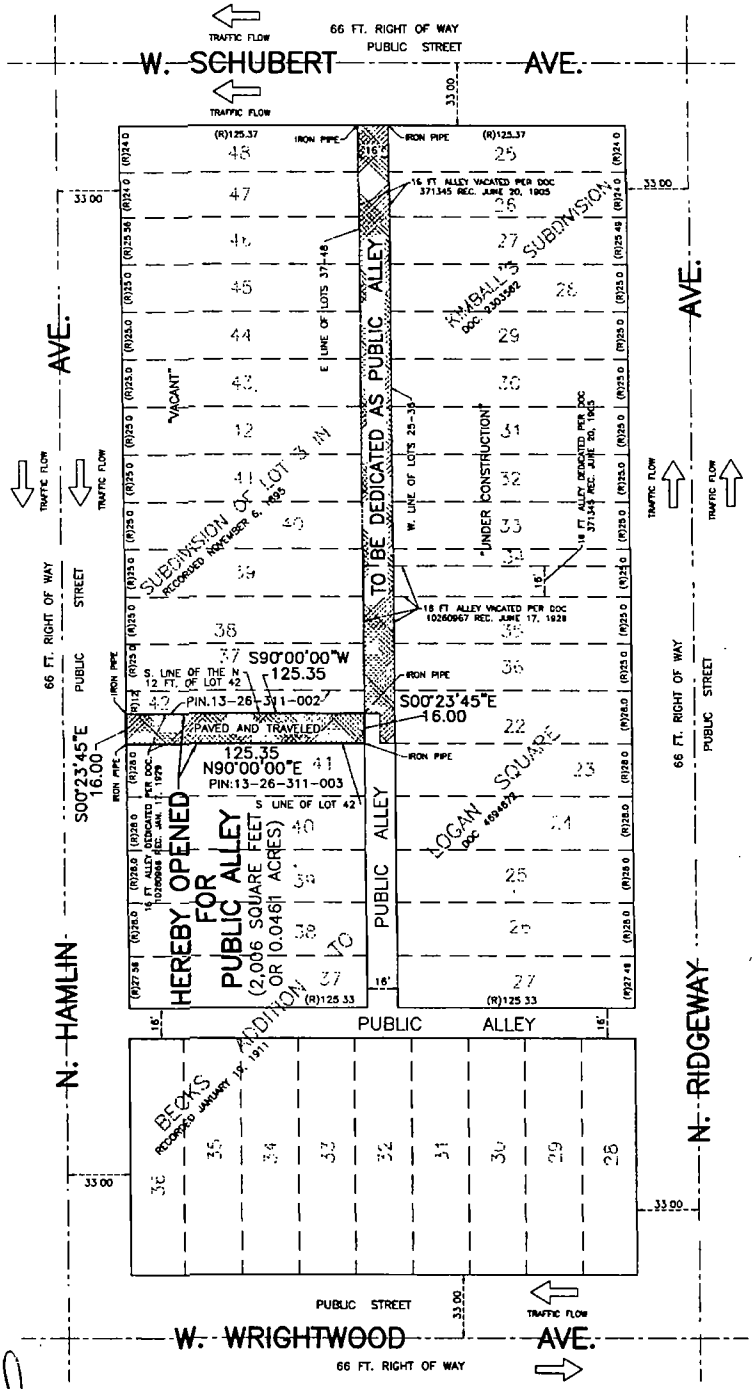

OWNER'S CERTIFICATE

STATE OF ILLINOIS } SS
COUNTY OF COOK }

CITY OF CHICAGO A MUNICIPAL CORPORATION, DOES HEREBY CERTIFY THAT IT IS OWNER OF THE PROPERTY DESCRIBED HEREON AND THAT IT HAS CAUSED THE SAID PROPERTY TO BE SURVEYED AND THIS PLAT OF OPENING TO BE PREPARED AS SHOWN HEREON AND THAT IT DOES HEREBY OPEN THE LAND SHOWN AND LEGALLY DESCRIBED HEREON TO THE CITY OF CHICAGO AS AND FOR PART OF A PUBLIC ALLEY

DATED AT _____ ILLINOIS THIS _____ DAY OF _____ A.D. 2014.

CITY OF CHICAGO, A MUNICIPAL CORPORATION

BY:_____ TITLE_____

NOTARY'S CERTIFICATE

STATE OF ILLINOIS } SS
COUNTY OF COOK }

I _____, A NOTARY PUBLIC IN AND FOR SAID COUNTY IN THE STATE AFORESAID, DO HEREBY CERTIFY THAT _____ OF THE CITY OF CHICAGO, A MUNICIPAL CORPORATION, PERSONALLY KNOWN TO ME TO BE THE SAME PERSON WHOSE NAME IS SUBSCRIBED TO THE FOREGOING INSTRUMENT AS _____ APPEARED BEFORE ME THIS DAY IN PERSON AND ACKNOWLEDGED THAT HE/SHE SIGNED AND DELIVERED THE SAID INSTRUMENT AS HIS/HER OWN FREE AND VOLUNTARY ACT AND AS THE FREE AND VOLUNTARY ACT OF SAID LIMITED LIABILITY COMPANY FOR THE USES AND PURPOSES THEREIN SET FORTH.

GIVEN UNDER MY HAND AND OFFICIAL SEAL THIS _____ DAY OF _____ A.D. 2014

MY COMMISSION EXPIRES: _____

_____
NOTARY PUBLIC

COUNTY CLERK STAMP

CITY CLERK STAMP

CDOT STAMP

May 29 2014

N

1" = 30'
0 30' 60'
GRAPHIC SCALE

SURVEYOR'S NOTES/LEGEND:

(R)	RECORD
(M)	MEASURED
XXXXX	AREA TO BE OPENED
	BOUNDARY OF DEDICATION
	RIGHT-OF-WAY LINE
	LOT LINE
	CENTER LINE OF STREET

BASIS OF BEARINGS THE SOUTH LINE OF W SCHUBERT AVE IS AN ASSUMED BEARING OF S90°00'00"E

NO DIMENSIONS SHOULD BE ASSUMED BY SCALE MEASUREMENT UPON THE PLAT

PIN: 13-26-311-001 & 13-26-311-004 ARE ZONED RS-1
ALL OTHER LAND SHOWN ON THE PLAT IS ZONED RS-3

DATE OF COMPLETION OF FIELD WORK: APRIL 8, 2014

DEDICATION PARCEL PERMANENT INDEX NUMBER:
13-26-311-019-0000

AFTER RECORDING MAIL TO:
CITY OF CHICAGO
CITY CLERK'S OFFICE
121 N. LASALLE STREET
ROOM 107
CHICAGO IL 60602

THIS PROFESSIONAL SERVICE CONFORMS TO THE CURRENT ILLINOIS MINIMUM STANDARDS FOR A BOUNDARY SURVEY

STATE OF ILLINOIS } SS
COUNTY OF DUPAGE }

I, THOMAS A. MOLLOY AN ILLINOIS PROFESSIONAL LAND SURVEYOR AND MANAGING AGENT OF EDWARD J. MOLLOY AND ASSOCIATES, LTD., HEREBY CERTIFY THAT THE PLAT HEREON DRAWN HAS BEEN PREPARED UNDER MY DIRECTION FROM EXISTING SURVEYS AND INSTRUMENTS OF PUBLIC RECORD FOR THE USES AND PURPOSES HEREON SET FORTH AND THAT SAID PLAT IS A CORRECT REPRESENTATION OF THE PROPERTY DESCRIBED HEREON. DIMENSIONS ARE SHOWN IN FEET AND DECIMAL PARTS THEREOF

SIGNED AT BENSENVILLE, ILLINOIS THIS 5TH DAY OF MAY A.D. 2014

EDWARD J. MOLLOY AND ASSOCIATES, LTD.
AN ILLINOIS PROFESSIONAL DESIGN FIRM - LICENSE NO 184-002910

THOMAS A. MOLLOY
ILLINOIS PROFESSIONAL LAND SURVEYOR NO. 35-3408
(EXPIRES NOVEMBER 30, 2014 AND IS RENEWABLE)
MANAGING AGENT ILLINOIS PROFESSIONAL DESIGN FIRM LICENSE NO 184-002910
(EXPIRES APRIL 30, 2015 AND IS RENEWABLE)

VALID ONLY WITH EMBOSSED SEAL

PREPARED FOR:
BEDROCK INVESTMENTS
320 N. LASALLE ST. SUITE 600
CHICAGO IL 60654

DRAWN BY: MK
ORDER NO.: 130115.1(A)
FILE: 26-40-13
PROJECT NO.: 2150
CDOT# 26-35-13-3628

PREPARED BY
EDWARD J. MOLLOY & ASSOCIATES, LTD.
LAND & CONSTRUCTION SURVEYORS
1236 MAIN STREET, BENSENVILLE, ILLINOIS 60106 (630) 595-3800 FAX:(630) 595-4700
E-MAIL: TMOLLOY@EJMOLLOY.COM

Exhibit C

SEDGWICK INVESTMENTS
350 N. LaSalle St. Suite 800, Chicago, Illinois 60654
(p) 312.640.2775 (f) 312.265.8484

DUTY TO BUILD AGREEMENT FOR CREATION OF A NEW ALLEY/STREET

In support of my current application with the Chicago Department of Transportation's Maps and Plats unit, for a subdivision/dedication of my private property, I hereby state that I am the applicant or the company agent for the applicant company involved in the project, and that I have the authority to agree to the below terms of the subdivision/dedication. Please initial:

EK I am aware that I am responsible for the construction of all new public and private rights of way (streets, alleys, etc) described on the Plat of Subdivision/Dedication.

EK I further understand that all rights of way (both public and private) must be built to City specifications as detailed in CDOT's Regulation for Openings, Construction and Repair in the Public Way.

EK Lastly, I understand that construction deposits will be required to assure that the work is done correctly. An inspection will be conducted by the City upon completion of the work. The City of Chicago reserves the right to require demolition and reinstallation of any facilities that are judged to be sub par or that do not adhere to the City's standards.

Signed: _____ Date: August 12, 2013

Printed name: Elizabeth Kaplan Title: Manager

Organization: Ridgeway Acquisition, LLC

Address: 350 N. LaSalle #800, Chicago, IL Zip: 60654

Phone/Fax: (312) 640-2775 / (312) 265-8484

Email: lizzie@sedgwickinvestments.com

Notary: _____

OFFICIAL SEAL
SUSAN PLICHTA
Notary Public - State of Illinois
My Commission Expires: 10/18/2015

Applies to N-S dedication ONLY
R DeCorvo
CDOT

Exhibit D

DUTY TO BUILD AGREEMENT FOR CREATION OF A NEW ALLEY/STREET

In support of my current application with the Chicago Department of Transportation's Maps and Plats unit, for a subdivision/dedication of my private property, I hereby state that I am the applicant or the company agent for the applicant company involved in the project, and that I have the authority to agree to the below terms of the subdivision/dedication. Please initial:

JDS I am aware that I am responsible for the construction of all new public and private rights of way (streets, alleys, etc) described on the Plat of Subdivision/Dedication.

JDS I further understand that all rights of way (both public and private) must be built to City specifications as detailed in CDOT's Regulation for Openings, Construction and Repair in the Public Way.

JDS Lastly, I understand that construction deposits will be required to assure that the work is done correctly. An inspection will be conducted by the City upon completion of the work. The City of Chicago reserves the right to require demolition and reinstallation of any facilities that are judged to be sub par or that do not adhere to the City's standards.

Signed: John Searls Date: August , 2013

Printed name: John Searls Title: Managing Member

Organization: RAA Development, LLC

Address: 451 W. Fullerton, Elmhurst, IL Zip: 60126

Phone/Fax: (630) 617-5970 / (630) 617-5970

Email: jdsearls@yahoo.com

Notary:

OFFICIAL SEAL
CHRISTOPHER D FERRARO
Notary Public - State of Illinois
My Commission Expires Oct 10, 2016

COUNTY OF COOK
STATE OF IL
AUG. 13, 2013

Applies to N-S dedicatn ONLY
P DeCarlo
CDOT

5784156.1

CITY OF CHICAGO
ECONOMIC DISCLOSURE STATEMENT
AND AFFIDAVIT

SECTION I -- GENERAL INFORMATION

A. Legal name of the Disclosing Party submitting this EDS. Include d/b/a/ if applicable:

RAA Development LLC

Check ONE of the following three boxes:

Indicate whether the Disclosing Party submitting this EDS is:

1. [X] the Applicant
   OR
2. [ ] a legal entity holding a direct or indirect interest in the Applicant. State the legal name of the Applicant in which the Disclosing Party holds an interest: _____
   OR
3. [ ] a legal entity with a right of control (see Section II.B.1.) State the legal name of the entity in which the Disclosing Party holds a right of control: _____

B. Business address of the Disclosing Party: 451 W. Fullerton
Elmhurst, IL 60126

C. Telephone: 630-617-5970 Fax: _____ Email: jdsearls@yahoo.com

D. Name of contact person: John Searls

E. Federal Employer Identification No. (if you have one): _____

F. Brief description of contract, transaction or other undertaking (referred to below as the "Matter") to which this EDS pertains. (Include project number and location of property, if applicable):

Alley dedication of North South alley between North Hamlin and North Ridgeway

G. Which City agency or department is requesting this EDS? Chicago Law Department

If the Matter is a contract being handled by the City's Department of Procurement Services, please complete the following:

Specification # _____ and Contract # _____

SECTION II -- DISCLOSURE OF OWNERSHIP INTERESTS

A. NATURE OF THE DISCLOSING PARTY

1. Indicate the nature of the Disclosing Party:

[ ] Person
[ ] Publicly registered business corporation
[ ] Privately held business corporation
[ ] Sole proprietorship
[ ] General partnership
[ ] Limited partnership
[ ] Trust
[x] Limited liability company
[ ] Limited liability partnership
[ ] Joint venture
[ ] Not-for-profit corporation
(Is the not-for-profit corporation also a 501(c)(3))?
[ ] Yes [ ] No
[ ] Other (please specify)

2. For legal entities, the state (or foreign country) of incorporation or organization, if applicable:

Illinois

3. For legal entities not organized in the State of Illinois: Has the organization registered to do business in the State of Illinois as a foreign entity?

[ ] Yes [ ] No [x] N/A

B. IF THE DISCLOSING PARTY IS A LEGAL ENTITY:

1. List below the full names and titles of all executive officers and all directors of the entity. **NOTE:** For not-for-profit corporations, also list below all members, if any, which are legal entities. If there are no such members, write "no members." For trusts, estates or other similar entities, list below the legal titleholder(s).

If the entity is a general partnership, limited partnership, limited liability company, limited liability partnership or joint venture, list below the name and title of each general partner, managing member, manager or any other person or entity that controls the day-to-day management of the Disclosing Party. **NOTE:** Each legal entity listed below must submit an EDS on its own behalf.

Name	Title
John Searls	Managing Member

2. Please provide the following information concerning each person or entity having a direct or indirect beneficial interest (including ownership) in excess of 7.5% of the Disclosing Party. Examples of such an interest include shares in a corporation, partnership interest in a partnership or joint venture,

interest of a member or manager in a limited liability company, or interest of a beneficiary of a trust, estate or other similar entity. If none, state "None." NOTE: Pursuant to Section 2-154-030 of the Municipal Code of Chicago ("Municipal Code"), the City may require any such additional information from any applicant which is reasonably intended to achieve full disclosure.

Name	Business Address	Percentage Interest in the Disclosing Party
SEE ATTACHED		

SECTION III -- BUSINESS RELATIONSHIPS WITH CITY ELECTED OFFICIALS

Has the Disclosing Party had a "business relationship," as defined in Chapter 2-156 of the Municipal Code, with any City elected official in the 12 months before the date this EDS is signed?

[ ] Yes [X] No

If yes, please identify below the name(s) of such City elected official(s) and describe such relationship(s):

SECTION IV -- DISCLOSURE OF SUBCONTRACTORS AND OTHER RETAINED PARTIES

The Disclosing Party must disclose the name and business address of each subcontractor, attorney, lobbyist, accountant, consultant and any other person or entity whom the Disclosing Party has retained or expects to retain in connection with the Matter, as well as the nature of the relationship, and the total amount of the fees paid or estimated to be paid. The Disclosing Party is not required to disclose employees who are paid solely through the Disclosing Party's regular payroll.

"Lobbyist" means any person or entity who undertakes to influence any legislative or administrative action on behalf of any person or entity other than: (1) a not-for-profit entity, on an unpaid basis, or (2) himself. "Lobbyist" also means any person or entity any part of whose duties as an employee of another includes undertaking to influence any legislative or administrative action.

If the Disclosing Party is uncertain whether a disclosure is required under this Section, the Disclosing Party must either ask the City whether disclosure is required or make the disclosure.

Name (indicate whether retained or anticipated to be retained)	Business Address	Relationship to Disclosing Party (subcontractor, attorney, lobbyist, etc.)	Fees (indicate whether paid or estimated.) NOTE: "hourly rate" or "t.b.d." is not an acceptable response.
Bernard I. Citron	55 E. Monroe St, 37th Floor		Attorney - EST 3,000
Thompson Coburn LLP	Chicago, IL 60603		

(Add sheets if necessary)

[X] Check here if the Disclosing Party has not retained, nor expects to retain, any such persons or entities.

SECTION V -- CERTIFICATIONS

A. COURT-ORDERED CHILD SUPPORT COMPLIANCE

Under Municipal Code Section 2-92-415, substantial owners of business entities that contract with the City must remain in compliance with their child support obligations throughout the contract's term.

Has any person who directly or indirectly owns 10% or more of the Disclosing Party been declared in arrearage on any child support obligations by any Illinois court of competent jurisdiction?

[ ] Yes [x] No [ ] No person directly or indirectly owns 10% or more of the Disclosing Party.

If "Yes," has the person entered into a court-approved agreement for payment of all support owed and is the person in compliance with that agreement?

[ ] Yes [ ] No

B. FURTHER CERTIFICATIONS

1. Pursuant to Municipal Code Chapter 1-23, Article I ("Article I")(which the Applicant should consult for defined terms (e.g., "doing business") and legal requirements), if the Disclosing Party submitting this EDS is the Applicant and is doing business with the City, then the Disclosing Party certifies as follows: (i) neither the Applicant nor any controlling person is currently indicted or charged with, or has admitted guilt of, or has ever been convicted of, or placed under supervision for, any criminal offense involving actual, attempted, or conspiracy to commit bribery, theft, fraud, forgery, perjury, dishonesty or deceit against an officer or employee of the City or any sister agency; and (ii) the Applicant understands and acknowledges that compliance with Article I is a continuing requirement for doing business with the City. NOTE: If Article I applies to the Applicant, the permanent compliance timeframe in Article I supersedes some five-year compliance timeframes in certifications 2 and 3 below.

2. The Disclosing Party and, if the Disclosing Party is a legal entity, all of those persons or entities identified in Section II.B.1. of this EDS:

a. are not presently debarred, suspended, proposed for debarment, declared ineligible or voluntarily excluded from any transactions by any federal, state or local unit of government;

b. have not, within a five-year period preceding the date of this EDS, been convicted of a criminal offense, adjudged guilty, or had a civil judgment rendered against them in connection with: obtaining, attempting to obtain, or performing a public (federal, state or local) transaction or contract under a public transaction; a violation of federal or state antitrust statutes; fraud; embezzlement; theft; forgery; bribery; falsification or destruction of records; making false statements; or receiving stolen property;

c. are not presently indicted for, or criminally or civilly charged by, a governmental entity (federal, state or local) with committing any of the offenses set forth in clause B.2.b. of this Section V;

d. have not, within a five-year period preceding the date of this EDS, had one or more public transactions (federal, state or local) terminated for cause or default; and

e. have not, within a five-year period preceding the date of this EDS, been convicted, adjudged guilty, or found liable in a civil proceeding, or in any criminal or civil action, including actions concerning environmental violations, instituted by the City or by the federal government, any state, or any other unit of local government.

3. The certifications in subparts 3, 4 and 5 concern:

• the Disclosing Party;
• any "Contractor" (meaning any contractor or subcontractor used by the Disclosing Party in connection with the Matter, including but not limited to all persons or legal entities disclosed under Section IV, "Disclosure of Subcontractors and Other Retained Parties");
• any "Affiliated Entity" (meaning a person or entity that, directly or indirectly: controls the Disclosing Party, is controlled by the Disclosing Party, or is, with the Disclosing Party, under common control of another person or entity. Indicia of control include, without limitation: interlocking management or ownership; identity of interests among family members, shared facilities and equipment; common use of employees; or organization of a business entity following the ineligibility of a business entity to do business with federal or state or local government, including the City, using substantially the same management, ownership, or principals as the ineligible entity); with respect to Contractors, the term Affiliated Entity means a person or entity that directly or indirectly controls the Contractor, is controlled by it, or, with the Contractor, is under common control of another person or entity;
• any responsible official of the Disclosing Party, any Contractor or any Affiliated Entity or any other official, agent or employee of the Disclosing Party, any Contractor or any Affiliated Entity, acting pursuant to the direction or authorization of a responsible official of the Disclosing Party, any Contractor or any Affiliated Entity (collectively "Agents").

Neither the Disclosing Party, nor any Contractor, nor any Affiliated Entity of either the Disclosing Party or any Contractor nor any Agents have, during the five years before the date this EDS is signed, or, with respect to a Contractor, an Affiliated Entity, or an Affiliated Entity of a Contractor during the five years before the date of such Contractor's or Affiliated Entity's contract or engagement in connection with the Matter:

a. bribed or attempted to bribe, or been convicted or adjudged guilty of bribery or attempting to bribe, a public officer or employee of the City, the State of Illinois, or any agency of the federal government or of any state or local government in the United States of America, in that officer's or employee's official capacity;

b. agreed or colluded with other bidders or prospective bidders, or been a party to any such agreement, or been convicted or adjudged guilty of agreement or collusion among bidders or prospective bidders, in restraint of freedom of competition by agreement to bid a fixed price or otherwise; or

c. made an admission of such conduct described in a. or b. above that is a matter of record, but have not been prosecuted for such conduct; or

d. violated the provisions of Municipal Code Section 2-92-610 (Living Wage Ordinance).

4. Neither the Disclosing Party, Affiliated Entity or Contractor, or any of their employees, officials, agents or partners, is barred from contracting with any unit of state or local government as a result of engaging in or being convicted of (1) bid-rigging in violation of 720 ILCS 5/33E-3; (2) bid-rotating in violation of 720 ILCS 5/33E-4; or (3) any similar offense of any state or of the United States of America that contains the same elements as the offense of bid-rigging or bid-rotating.

5. Neither the Disclosing Party nor any Affiliated Entity is listed on any of the following lists maintained by the Office of Foreign Assets Control of the U.S. Department of the Treasury or the Bureau of Industry and Security of the U.S. Department of Commerce or their successors: the Specially Designated Nationals List, the Denied Persons List, the Unverified List, the Entity List and the Debarred List.

6. The Disclosing Party understands and shall comply with the applicable requirements of Chapters 2-55 (Legislative Inspector General), 2-56 (Inspector General) and 2-156 (Governmental Ethics) of the Municipal Code.

7. If the Disclosing Party is unable to certify to any of the above statements in this Part B (Further Certifications), the Disclosing Party must explain below:

N/A

If the letters "NA," the word "None," or no response appears on the lines above, it will be conclusively presumed that the Disclosing Party certified to the above statements.

8. To the best of the Disclosing Party's knowledge after reasonable inquiry, the following is a complete list of all current employees of the Disclosing Party who were, at any time during the 12-month period preceding the execution date of this EDS, an employee, or elected or appointed official, of the City of Chicago (if none, indicate with "N/A" or "none").

N/A

9. To the best of the Disclosing Party's knowledge after reasonable inquiry, the following is a complete list of all gifts that the Disclosing Party has given or caused to be given, at any time during the 12-month period preceding the execution date of this EDS, to an employee, or elected or appointed official, of the City of Chicago. For purposes of this statement, a "gift" does not include: (i) anything made generally available to City employees or to the general public, or (ii) food or drink provided in the course of official City business and having a retail value of less than $20 per recipient (if none, indicate with "N/A" or "none"). As to any gift listed below, please also list the name of the City recipient.

N/A

C. CERTIFICATION OF STATUS AS FINANCIAL INSTITUTION

1. The Disclosing Party certifies that the Disclosing Party (check one)

[ ] is [X] is not

a "financial institution" as defined in Section 2-32-455(b) of the Municipal Code.

2. If the Disclosing Party IS a financial institution, then the Disclosing Party pledges:

"We are not and will not become a predatory lender as defined in Chapter 2-32 of the Municipal Code. We further pledge that none of our affiliates is, and none of them will become, a predatory lender as defined in Chapter 2-32 of the Municipal Code. We understand that becoming a predatory lender or becoming an affiliate of a predatory lender may result in the loss of the privilege of doing business with the City."

If the Disclosing Party is unable to make this pledge because it or any of its affiliates (as defined in Section 2-32-455(b) of the Municipal Code) is a predatory lender within the meaning of Chapter 2-32 of the Municipal Code, explain here (attach additional pages if necessary):

If the letters "NA," the word "None," or no response appears on the lines above, it will be conclusively presumed that the Disclosing Party certified to the above statements.

D. CERTIFICATION REGARDING INTEREST IN CITY BUSINESS

Any words or terms that are defined in Chapter 2-156 of the Municipal Code have the same meanings when used in this Part D.

1. In accordance with Section 2-156-110 of the Municipal Code: Does any official or employee of the City have a financial interest in his or her own name or in the name of any other person or entity in the Matter?

[ ] Yes [X] No

NOTE: If you checked "Yes" to Item D.1., proceed to Items D.2. and D.3. If you checked "No" to Item D.1., proceed to Part E.

2. Unless sold pursuant to a process of competitive bidding, or otherwise permitted, no City elected official or employee shall have a financial interest in his or her own name or in the name of any other person or entity in the purchase of any property that (i) belongs to the City, or (ii) is sold for taxes or assessments, or (iii) is sold by virtue of legal process at the suit of the City (collectively, "City Property Sale"). Compensation for property taken pursuant to the City's eminent domain power does not constitute a financial interest within the meaning of this Part D.

Does the Matter involve a City Property Sale?

[ ] Yes [X] No

3. If you checked "Yes" to Item D.1., provide the names and business addresses of the City officials or employees having such interest and identify the nature of such interest:

Name	Business Address	Nature of Interest

4. The Disclosing Party further certifies that no prohibited financial interest in the Matter will be acquired by any City official or employee.

E. CERTIFICATION REGARDING SLAVERY ERA BUSINESS

Please check either 1. or 2. below. If the Disclosing Party checks 2., the Disclosing Party must disclose below or in an attachment to this EDS all information required by paragraph 2. Failure to

comply with these disclosure requirements may make any contract entered into with the City in connection with the Matter voidable by the City.

X 1. The Disclosing Party verifies that the Disclosing Party has searched any and all records of the Disclosing Party and any and all predecessor entities regarding records of investments or profits from slavery or slaveholder insurance policies during the slavery era (including insurance policies issued to slaveholders that provided coverage for damage to or injury or death of their slaves), and the Disclosing Party has found no such records.

____ 2. The Disclosing Party verifies that, as a result of conducting the search in step 1 above, the Disclosing Party has found records of investments or profits from slavery or slaveholder insurance policies. The Disclosing Party verifies that the following constitutes full disclosure of all such records, including the names of any and all slaves or slaveholders described in those records:

_____

_____

_____

_____

SECTION VI -- CERTIFICATIONS FOR FEDERALLY FUNDED MATTERS

NOTE: If the Matter is federally funded, complete this Section VI. **If the Matter is not federally funded,** proceed to Section VII. For purposes of this Section VI, tax credits allocated by the City and proceeds of debt obligations of the City are not federal funding.

A. CERTIFICATION REGARDING LOBBYING

1. List below the names of all persons or entities registered under the federal Lobbying Disclosure Act of 1995 who have made lobbying contacts on behalf of the Disclosing Party with respect to the Matter: (Add sheets if necessary):

_____

_____

_____

(If no explanation appears or begins on the lines above, or if the letters "NA" or if the word "None" appear, it will be conclusively presumed that the Disclosing Party means that NO persons or entities registered under the Lobbying Disclosure Act of 1995 have made lobbying contacts on behalf of the Disclosing Party with respect to the Matter.)

2. The Disclosing Party has not spent and will not expend any federally appropriated funds to pay any person or entity listed in Paragraph A.1. above for his or her lobbying activities or to pay any person or entity to influence or attempt to influence an officer or employee of any agency, as defined by applicable federal law, a member of Congress, an officer or employee of Congress, or an employee of a member of Congress, in connection with the award of any federally funded contract, making any federally funded grant or loan, entering into any cooperative agreement, or to extend, continue, renew, amend, or modify any federally funded contract, grant, loan, or cooperative agreement.

3. The Disclosing Party will submit an updated certification at the end of each calendar quarter in which there occurs any event that materially affects the accuracy of the statements and information set forth in paragraphs A.1. and A.2. above.

4. The Disclosing Party certifies that either: (i) it is not an organization described in section 501(c)(4) of the Internal Revenue Code of 1986; or (ii) it is an organization described in section 501(c)(4) of the Internal Revenue Code of 1986 but has not engaged and will not engage in "Lobbying Activities".

5. If the Disclosing Party is the Applicant, the Disclosing Party must obtain certifications equal in form and substance to paragraphs A.1. through A.4. above from all subcontractors before it awards any subcontract and the Disclosing Party must maintain all such subcontractors' certifications for the duration of the Matter and must make such certifications promptly available to the City upon request.

B. CERTIFICATION REGARDING EQUAL EMPLOYMENT OPPORTUNITY

If the Matter is federally funded, federal regulations require the Applicant and all proposed subcontractors to submit the following information with their bids or in writing at the outset of negotiations.

Is the Disclosing Party the Applicant?

[ ] Yes [ ] No

If "Yes," answer the three questions below:

1. Have you developed and do you have on file affirmative action programs pursuant to applicable federal regulations? (See 41 CFR Part 60-2.)
[ ] Yes [ ] No

2. Have you filed with the Joint Reporting Committee, the Director of the Office of Federal Contract Compliance Programs, or the Equal Employment Opportunity Commission all reports due under the applicable filing requirements?
[ ] Yes [ ] No

3. Have you participated in any previous contracts or subcontracts subject to the equal opportunity clause?
[ ] Yes [ ] No

If you checked "No" to question 1. or 2. above, please provide an explanation:

_____

_____

SECTION VII -- ACKNOWLEDGMENTS, CONTRACT INCORPORATION, COMPLIANCE, PENALTIES, DISCLOSURE

The Disclosing Party understands and agrees that:

A. The certifications, disclosures, and acknowledgments contained in this EDS will become part of any contract or other agreement between the Applicant and the City in connection with the Matter, whether procurement, City assistance, or other City action, and are material inducements to the City's execution of any contract or taking other action with respect to the Matter. The Disclosing Party understands that it must comply with all statutes, ordinances, and regulations on which this EDS is based.

B. The City's Governmental Ethics and Campaign Financing Ordinances, Chapters 2-156 and 2-164 of the Municipal Code, impose certain duties and obligations on persons or entities seeking City contracts, work, business, or transactions. The full text of these ordinances and a training program is available on line at www.cityofchicago.org/Ethics, and may also be obtained from the City's Board of Ethics, 740 N.

Sedgwick St., Suite 500, Chicago, IL 60610, (312) 744-9660. The Disclosing Party must comply fully with the applicable ordinances.

C. If the City determines that any information provided in this EDS is false, incomplete or inaccurate, any contract or other agreement in connection with which it is submitted may be rescinded or be void or voidable, and the City may pursue any remedies under the contract or agreement (if not rescinded or void), at law, or in equity, including terminating the Disclosing Party's participation in the Matter and/or declining to allow the Disclosing Party to participate in other transactions with the City. Remedies at law for a false statement of material fact may include incarceration and an award to the City of treble damages.

D. It is the City's policy to make this document available to the public on its Internet site and/or upon request. Some or all of the information provided on this EDS and any attachments to this EDS may be made available to the public on the Internet, in response to a Freedom of Information Act request, or otherwise. By completing and signing this EDS, the Disclosing Party waives and releases any possible rights or claims which it may have against the City in connection with the public release of information contained in this EDS and also authorizes the City to verify the accuracy of any information submitted in this EDS.

E. The information provided in this EDS must be kept current. In the event of changes, the Disclosing Party must supplement this EDS up to the time the City takes action on the Matter. If the Matter is a contract being handled by the City's Department of Procurement Services, the Disclosing Party must update this EDS as the contract requires. **NOTE:** With respect to Matters subject to Article I of Chapter 1-23 of the Municipal Code (imposing **PERMANENT INELIGIBILITY** for certain specified offenses), the information provided herein regarding eligibility must be kept current for a longer period, as required by Chapter 1-23 and Section 2-154-020 of the Municipal Code.

The Disclosing Party represents and warrants that:

F.1. The Disclosing Party is not delinquent in the payment of any tax administered by the Illinois Department of Revenue, nor are the Disclosing Party or its Affiliated Entities delinquent in paying any fine, fee, tax or other charge owed to the City. This includes, but is not limited to, all water charges, sewer charges, license fees, parking tickets, property taxes or sales taxes.

F.2 If the Disclosing Party is the Applicant, the Disclosing Party and its Affiliated Entities will not use, nor permit their subcontractors to use, any facility listed by the U.S. E.P.A. on the federal Excluded Parties List System ("EPLS") maintained by the U. S. General Services Administration.

F.3 If the Disclosing Party is the Applicant, the Disclosing Party will obtain from any contractors/subcontractors hired or to be hired in connection with the Matter certifications equal in form and substance to those in F.1. and F.2. above and will not, without the prior written consent of the City, use any such contractor/subcontractor that does not provide such certifications or that the Disclosing Party has reason to believe has not provided or cannot provide truthful certifications.

NOTE: If the Disclosing Party cannot certify as to any of the items in F.1., F.2. or F.3. above, an explanatory statement must be attached to this EDS.

CERTIFICATION

Under penalty of perjury, the person signing below: (1) warrants that he/she is authorized to execute this EDS and Appendix A (if applicable) on behalf of the Disclosing Party, and (2) warrants that all certifications and statements contained in this EDS and Appendix A (if applicable) are true, accurate and complete as of the date furnished to the City.

RAA Development LLC
(Print or type name of Disclosing Party)

By: John Searls
(Sign here)

John Searls
(Print or type name of person signing)

Managing Member
(Print or type title of person signing)

Signed and sworn to before me on (date) July 31, 2013,
at Cook County, Illinois (state).

Susan Plichta Notary Public.

Commission expires: 10/18/2015.

OFFICIAL SEAL
SUSAN PLICHTA
Notary Public - State of Illinois
My Commission Expires: 10/18/2015

CITY OF CHICAGO
ECONOMIC DISCLOSURE STATEMENT AND AFFIDAVIT
APPENDIX A

FAMILIAL RELATIONSHIPS WITH ELECTED CITY OFFICIALS AND DEPARTMENT HEADS

This Appendix is to be completed only by (a) the Applicant, and (b) any legal entity which has a direct ownership interest in the Applicant exceeding 7.5 percent. It is not to be completed by any legal entity which has only an indirect ownership interest in the Applicant.

Under Municipal Code Section 2-154-015, the Disclosing Party must disclose whether such Disclosing Party or any "Applicable Party" or any Spouse or Domestic Partner thereof currently has a "familial relationship" with any elected city official or department head. A "familial relationship" exists if, as of the date this EDS is signed, the Disclosing Party or any "Applicable Party" or any Spouse or Domestic Partner thereof is related to the mayor, any alderman, the city clerk, the city treasurer or any city department head as spouse or domestic partner or as any of the following, whether by blood or adoption: parent, child, brother or sister, aunt or uncle, niece or nephew, grandparent, grandchild, father-in-law, mother-in-law, son-in-law, daughter-in-law, stepfather or stepmother, stepson or stepdaughter, stepbrother or stepsister or half-brother or half-sister.

"Applicable Party" means (1) all executive officers of the Disclosing Party listed in Section II.B.1.a., if the Disclosing Party is a corporation; all partners of the Disclosing Party, if the Disclosing Party is a general partnership; all general partners and limited partners of the Disclosing Party, if the Disclosing Party is a limited partnership; all managers, managing members and members of the Disclosing Party, if the Disclosing Party is a limited liability company; (2) all principal officers of the Disclosing Party; and (3) any person having more than a 7.5 percent ownership interest in the Disclosing Party. "Principal officers" means the president, chief operating officer, executive director, chief financial officer, treasurer or secretary of a legal entity or any person exercising similar authority.

Does the Disclosing Party or any "Applicable Party" or any Spouse or Domestic Partner thereof currently have a "familial relationship" with an elected city official or department head?

[ ] Yes [X] No

If yes, please identify below (1) the name and title of such person, (2) the name of the legal entity to which such person is connected; (3) the name and title of the elected city official or department head to whom such person has a familial relationship, and (4) the precise nature of such familial relationship.

Name	Business Address	Percentage
John Searls	451 W. Fullerton, Elmhurst, IL 60126	20%
Richard Searls III	451 W. Fullerton, Elmhurst, IL 60126	20%
Tom Searls	451 W. Fullerton, Elmhurst, IL 60126	20%
Steve Searls	451 W. Fullerton, Elmhurst, IL 60126	20%
Richard Searls Jr.	451 W. Fullerton, Elmhurst, IL 60126	10%
Nancy Schroeder	451 W. Fullerton, Elmhurst, IL 60126	5%
Leslie Hansen	451 W. Fullerton, Elmhurst, IL 60126	5%

CITY OF CHICAGO
ECONOMIC DISCLOSURE STATEMENT
AND AFFIDAVIT

SECTION I -- GENERAL INFORMATION

A. Legal name of the Disclosing Party submitting this EDS. Include d/b/a/ if applicable:

Ridgeway Acquisition LLC

Check ONE of the following three boxes:

Indicate whether the Disclosing Party submitting this EDS is:

1. [X] the Applicant
   OR
2. [ ] a legal entity holding a direct or indirect interest in the Applicant. State the legal name of the Applicant in which the Disclosing Party holds an interest: _____
   OR
3. [ ] a legal entity with a right of control (see Section II.B.1.) State the legal name of the entity in which the Disclosing Party holds a right of control: _____

B. Business address of the Disclosing Party: 350 N. LaSalle Street, Ste. 800
Chicago, IL 60654

C. Telephone: 312-640-2775 Fax: 312-265-8484 Email: lizzie@sedgwickinvestments.com

D. Name of contact person: Elizabeth Kaplan

E. Federal Employer Identification No. (if you have one): _____

F. Brief description of contract, transaction or other undertaking (referred to below as the "Matter") to which this EDS pertains. (Include project number and location of property, if applicable):

Alley dedication of North South alley between North Hamlin and North Ridgeway

G. Which City agency or department is requesting this EDS? Chicago Law Department

If the Matter is a contract being handled by the City's Department of Procurement Services, please complete the following:

Specification # _____ and Contract # _____

SECTION II -- DISCLOSURE OF OWNERSHIP INTERESTS

A. NATURE OF THE DISCLOSING PARTY

1. Indicate the nature of the Disclosing Party:

[ ] Person
[ ] Publicly registered business corporation
[ ] Privately held business corporation
[ ] Sole proprietorship
[ ] General partnership
[ ] Limited partnership
[ ] Trust
[x] Limited liability company
[ ] Limited liability partnership
[ ] Joint venture
[ ] Not-for-profit corporation
(Is the not-for-profit corporation also a 501(c)(3))?
[ ] Yes [ ] No
[ ] Other (please specify)

2. For legal entities, the state (or foreign country) of incorporation or organization, if applicable:

Illinois

3. For legal entities not organized in the State of Illinois: Has the organization registered to do business in the State of Illinois as a foreign entity?

[ ] Yes [X] No [x] N/A

B. IF THE DISCLOSING PARTY IS A LEGAL ENTITY:

1. List below the full names and titles of all executive officers and all directors of the entity. **NOTE:** For not-for-profit corporations, also list below all members, if any, which are legal entities. If there are no such members, write "no members." For trusts, estates or other similar entities, list below the legal titleholder(s).

If the entity is a general partnership, limited partnership, limited liability company, limited liability partnership or joint venture, list below the name and title of each general partner, managing member, manager or any other person or entity that controls the day-to-day management of the Disclosing Party. **NOTE:** Each legal entity listed below must submit an EDS on its own behalf.

Name	Title
LB Partners, LLC	Manager

2. Please provide the following information concerning each person or entity having a direct or indirect beneficial interest (including ownership) in excess of 7.5% of the Disclosing Party. Examples of such an interest include shares in a corporation, partnership interest in a partnership or joint venture,

interest of a member or manager in a limited liability company, or interest of a beneficiary of a trust, estate or other similar entity. If none, state "None." **NOTE**: Pursuant to Section 2-154-030 of the Municipal Code of Chicago ("Municipal Code"), the City may require any such additional information from any applicant which is reasonably intended to achieve full disclosure.

Name	Business Address	Percentage Interest in the Disclosing Party
LB Partners, LLC	350 N. LaSalle Street, Ste. 800	100%
	Chicago, IL 60654	

SECTION III -- BUSINESS RELATIONSHIPS WITH CITY ELECTED OFFICIALS

Has the Disclosing Party had a "business relationship," as defined in Chapter 2-156 of the Municipal Code, with any City elected official in the 12 months before the date this EDS is signed?

[ ] Yes [X] No

If yes, please identify below the name(s) of such City elected official(s) and describe such relationship(s):

SECTION IV -- DISCLOSURE OF SUBCONTRACTORS AND OTHER RETAINED PARTIES

The Disclosing Party must disclose the name and business address of each subcontractor, attorney, lobbyist, accountant, consultant and any other person or entity whom the Disclosing Party has retained or expects to retain in connection with the Matter, as well as the nature of the relationship, and the total amount of the fees paid or estimated to be paid. The Disclosing Party is not required to disclose employees who are paid solely through the Disclosing Party's regular payroll.

"Lobbyist" means any person or entity who undertakes to influence any legislative or administrative action on behalf of any person or entity other than: (1) a not-for-profit entity, on an unpaid basis, or (2) himself. "Lobbyist" also means any person or entity any part of whose duties as an employee of another includes undertaking to influence any legislative or administrative action.

If the Disclosing Party is uncertain whether a disclosure is required under this Section, the Disclosing Party must either ask the City whether disclosure is required or make the disclosure.

Name (indicate whether retained or anticipated to be retained)	Business Address	Relationship to Disclosing Party (subcontractor, attorney, lobbyist, etc.)	Fees (indicate whether paid or estimated.) **NOTE:** "hourly rate" or "t.b.d." is not an acceptable response.
Bernard I. Citron	55 E. Monroe St, 37th Floor		Attorney - $10,000
Thompson Coburn LLP	Chicago, IL 60603		

(Add sheets if necessary)

[X] Check here if the Disclosing Party has not retained, nor expects to retain, any such persons or entities.

SECTION V -- CERTIFICATIONS

A. COURT-ORDERED CHILD SUPPORT COMPLIANCE

Under Municipal Code Section 2-92-415, substantial owners of business entities that contract with the City must remain in compliance with their child support obligations throughout the contract's term.

Has any person who directly or indirectly owns 10% or more of the Disclosing Party been declared in arrearage on any child support obligations by any Illinois court of competent jurisdiction?

[ ] Yes [ ] No [X] No person directly or indirectly owns 10% or more of the Disclosing Party.

If "Yes," has the person entered into a court-approved agreement for payment of all support owed and is the person in compliance with that agreement?

[ ] Yes [ ] No

B. FURTHER CERTIFICATIONS

1. Pursuant to Municipal Code Chapter 1-23, Article I ("Article I")(which the Applicant should consult for defined terms (e.g., "doing business") and legal requirements), if the Disclosing Party submitting this EDS is the Applicant and is doing business with the City, then the Disclosing Party certifies as follows: (i) neither the Applicant nor any controlling person is currently indicted or charged with, or has admitted guilt of, or has ever been convicted of, or placed under supervision for, any criminal offense involving actual, attempted, or conspiracy to commit bribery, theft, fraud, forgery, perjury, dishonesty or deceit against an officer or employee of the City or any sister agency; and (ii) the Applicant understands and acknowledges that compliance with Article I is a continuing requirement for doing business with the City. NOTE: If Article I applies to the Applicant, the permanent compliance timeframe in Article I supersedes some five-year compliance timeframes in certifications 2 and 3 below.

2. The Disclosing Party and, if the Disclosing Party is a legal entity, all of those persons or entities identified in Section II.B.1. of this EDS:

a. are not presently debarred, suspended, proposed for debarment, declared ineligible or voluntarily excluded from any transactions by any federal, state or local unit of government;

b. have not, within a five-year period preceding the date of this EDS, been convicted of a criminal offense, adjudged guilty, or had a civil judgment rendered against them in connection with: obtaining, attempting to obtain, or performing a public (federal, state or local) transaction or contract under a public transaction; a violation of federal or state antitrust statutes; fraud; embezzlement; theft; forgery; bribery; falsification or destruction of records; making false statements; or receiving stolen property;

c. are not presently indicted for, or criminally or civilly charged by, a governmental entity (federal, state or local) with committing any of the offenses set forth in clause B.2.b. of this Section V;

d. have not, within a five-year period preceding the date of this EDS, had one or more public transactions (federal, state or local) terminated for cause or default; and

e. have not, within a five-year period preceding the date of this EDS, been convicted, adjudged guilty, or found liable in a civil proceeding, or in any criminal or civil action, including actions concerning environmental violations, instituted by the City or by the federal government, any state, or any other unit of local government.

3. The certifications in subparts 3, 4 and 5 concern:

• the Disclosing Party;
• any "Contractor" (meaning any contractor or subcontractor used by the Disclosing Party in connection with the Matter, including but not limited to all persons or legal entities disclosed under Section IV, "Disclosure of Subcontractors and Other Retained Parties");
• any "Affiliated Entity" (meaning a person or entity that, directly or indirectly: controls the Disclosing Party, is controlled by the Disclosing Party, or is, with the Disclosing Party, under common control of another person or entity. Indicia of control include, without limitation: interlocking management or ownership; identity of interests among family members, shared facilities and equipment; common use of employees; or organization of a business entity following the ineligibility of a business entity to do business with federal or state or local government, including the City, using substantially the same management, ownership, or principals as the incligible entity); with respect to Contractors, the term Affiliated Entity means a person or entity that directly or indirectly controls the Contractor, is controlled by it, or, with the Contractor, is under common control of another person or entity;
• any responsible official of the Disclosing Party, any Contractor or any Affiliated Entity or any other official, agent or employee of the Disclosing Party, any Contractor or any Affiliated Entity, acting pursuant to the direction or authorization of a responsible official of the Disclosing Party, any Contractor or any Affiliated Entity (collectively "Agents").

Neither the Disclosing Party, nor any Contractor, nor any Affiliated Entity of either the Disclosing Party or any Contractor nor any Agents have, during the five years before the date this EDS is signed, or, with respect to a Contractor, an Affiliated Entity, or an Affiliated Entity of a Contractor during the five years before the date of such Contractor's or Affiliated Entity's contract or engagement in connection with the Matter:

a. bribed or attempted to bribe, or been convicted or adjudged guilty of bribery or attempting to bribe, a public officer or employee of the City, the State of Illinois, or any agency of the federal government or of any state or local government in the United States of America, in that officer's or employee's official capacity;

b. agreed or colluded with other bidders or prospective bidders, or been a party to any such agreement, or been convicted or adjudged guilty of agreement or collusion among bidders or prospective bidders, in restraint of freedom of competition by agreement to bid a fixed price or otherwise; or

c. made an admission of such conduct described in a. or b. above that is a matter of record, but have not been prosecuted for such conduct; or

d. violated the provisions of Municipal Code Section 2-92-610 (Living Wage Ordinance).

4. Neither the Disclosing Party, Affiliated Entity or Contractor, or any of their employees, officials, agents or partners, is barred from contracting with any unit of state or local government as a result of engaging in or being convicted of (1) bid-rigging in violation of 720 ILCS 5/33E-3; (2) bid-rotating in violation of 720 ILCS 5/33E-4; or (3) any similar offense of any state or of the United States of America that contains the same elements as the offense of bid-rigging or bid-rotating.

5. Neither the Disclosing Party nor any Affiliated Entity is listed on any of the following lists maintained by the Office of Foreign Assets Control of the U.S. Department of the Treasury or the Bureau of Industry and Security of the U.S. Department of Commerce or their successors: the Specially Designated Nationals List, the Denied Persons List, the Unverified List, the Entity List and the Debarred List.

6. The Disclosing Party understands and shall comply with the applicable requirements of Chapters 2-55 (Legislative Inspector General), 2-56 (Inspector General) and 2-156 (Governmental Ethics) of the Municipal Code.

7. If the Disclosing Party is unable to certify to any of the above statements in this Part B (Further Certifications), the Disclosing Party must explain below:

N/A

If the letters "NA," the word "None," or no response appears on the lines above, it will be conclusively presumed that the Disclosing Party certified to the above statements.

8. To the best of the Disclosing Party's knowledge after reasonable inquiry, the following is a complete list of all current employees of the Disclosing Party who were, at any time during the 12-month period preceding the execution date of this EDS, an employee, or elected or appointed official, of the City of Chicago (if none, indicate with "N/A" or "none").

N/A

9. To the best of the Disclosing Party's knowledge after reasonable inquiry, the following is a complete list of all gifts that the Disclosing Party has given or caused to be given, at any time during the 12-month period preceding the execution date of this EDS, to an employee, or elected or appointed official, of the City of Chicago. For purposes of this statement, a "gift" does not include: (i) anything made generally available to City employees or to the general public, or (ii) food or drink provided in the course of official City business and having a retail value of less than $20 per recipient (if none, indicate with "N/A" or "none"). As to any gift listed below, please also list the name of the City recipient.

N/A

C. CERTIFICATION OF STATUS AS FINANCIAL INSTITUTION

1. The Disclosing Party certifies that the Disclosing Party (check one)

[ ] is [X] is not

a "financial institution" as defined in Section 2-32-455(b) of the Municipal Code.

2. If the Disclosing Party IS a financial institution, then the Disclosing Party pledges:

"We are not and will not become a predatory lender as defined in Chapter 2-32 of the Municipal Code. We further pledge that none of our affiliates is, and none of them will become, a predatory lender as defined in Chapter 2-32 of the Municipal Code. We understand that becoming a predatory lender or becoming an affiliate of a predatory lender may result in the loss of the privilege of doing business with the City."

If the Disclosing Party is unable to make this pledge because it or any of its affiliates (as defined in Section 2-32-455(b) of the Municipal Code) is a predatory lender within the meaning of Chapter 2-32 of the Municipal Code, explain here (attach additional pages if necessary):

If the letters "NA," the word "None," or no response appears on the lines above, it will be conclusively presumed that the Disclosing Party certified to the above statements.

D. CERTIFICATION REGARDING INTEREST IN CITY BUSINESS

Any words or terms that are defined in Chapter 2-156 of the Municipal Code have the same meanings when used in this Part D.

1. In accordance with Section 2-156-110 of the Municipal Code: Does any official or employee of the City have a financial interest in his or her own name or in the name of any other person or entity in the Matter?

[ ] Yes [X] No

NOTE: If you checked "Yes" to Item D.1., proceed to Items D.2. and D.3. If you checked "No" to Item D.1., proceed to Part E.

2. Unless sold pursuant to a process of competitive bidding, or otherwise permitted, no City elected official or employee shall have a financial interest in his or her own name or in the name of any other person or entity in the purchase of any property that (i) belongs to the City, or (ii) is sold for taxes or assessments, or (iii) is sold by virtue of legal process at the suit of the City (collectively, "City Property Sale"). Compensation for property taken pursuant to the City's eminent domain power does not constitute a financial interest within the meaning of this Part D.

Does the Matter involve a City Property Sale?

[ ] Yes [X] No

3. If you checked "Yes" to Item D.1., provide the names and business addresses of the City officials or employees having such interest and identify the nature of such interest:

Name	Business Address	Nature of Interest

4. The Disclosing Party further certifies that no prohibited financial interest in the Matter will be acquired by any City official or employee.

E. CERTIFICATION REGARDING SLAVERY ERA BUSINESS

Please check either 1. or 2. below. If the Disclosing Party checks 2., the Disclosing Party must disclose below or in an attachment to this EDS all information required by paragraph 2. Failure to

comply with these disclosure requirements may make any contract entered into with the City in connection with the Matter voidable by the City.

X 1. The Disclosing Party verifies that the Disclosing Party has searched any and all records of the Disclosing Party and any and all predecessor entities regarding records of investments or profits from slavery or slaveholder insurance policies during the slavery era (including insurance policies issued to slaveholders that provided coverage for damage to or injury or death of their slaves), and the Disclosing Party has found no such records.

____2. The Disclosing Party verifies that, as a result of conducting the search in step 1 above, the Disclosing Party has found records of investments or profits from slavery or slaveholder insurance policies. The Disclosing Party verifies that the following constitutes full disclosure of all such records, including the names of any and all slaves or slaveholders described in those records:

SECTION VI -- CERTIFICATIONS FOR FEDERALLY FUNDED MATTERS

NOTE: If the Matter is federally funded, complete this Section VI. **If the Matter is not federally funded,** proceed to Section VII. For purposes of this Section VI, tax credits allocated by the City and proceeds of debt obligations of the City are not federal funding.

A. CERTIFICATION REGARDING LOBBYING

1. List below the names of all persons or entities registered under the federal Lobbying Disclosure Act of 1995 who have made lobbying contacts on behalf of the Disclosing Party with respect to the Matter: (Add sheets if necessary):

(If no explanation appears or begins on the lines above, or if the letters "NA" or if the word "None" appear, it will be conclusively presumed that the Disclosing Party means that NO persons or entities registered under the Lobbying Disclosure Act of 1995 have made lobbying contacts on behalf of the Disclosing Party with respect to the Matter.)

2. The Disclosing Party has not spent and will not expend any federally appropriated funds to pay any person or entity listed in Paragraph A.1. above for his or her lobbying activities or to pay any person or entity to influence or attempt to influence an officer or employee of any agency, as defined by applicable federal law, a member of Congress, an officer or employee of Congress, or an employee of a member of Congress, in connection with the award of any federally funded contract, making any federally funded grant or loan, entering into any cooperative agreement, or to extend, continue, renew, amend, or modify any federally funded contract, grant, loan, or cooperative agreement.

3. The Disclosing Party will submit an updated certification at the end of each calendar quarter in which there occurs any event that materially affects the accuracy of the statements and information set forth in paragraphs A.1. and A.2. above.

4. The Disclosing Party certifies that either: (i) it is not an organization described in section 501(c)(4) of the Internal Revenue Code of 1986; or (ii) it is an organization described in section 501(c)(4) of the Internal Revenue Code of 1986 but has not engaged and will not engage in "Lobbying Activities".

5. If the Disclosing Party is the Applicant, the Disclosing Party must obtain certifications equal in form and substance to paragraphs A.1. through A.4. above from all subcontractors before it awards any subcontract and the Disclosing Party must maintain all such subcontractors' certifications for the duration of the Matter and must make such certifications promptly available to the City upon request.

B. CERTIFICATION REGARDING EQUAL EMPLOYMENT OPPORTUNITY

If the Matter is federally funded, federal regulations require the Applicant and all proposed subcontractors to submit the following information with their bids or in writing at the outset of negotiations.

Is the Disclosing Party the Applicant?

[ ] Yes [ ] No

If "Yes," answer the three questions below:

1. Have you developed and do you have on file affirmative action programs pursuant to applicable federal regulations? (See 41 CFR Part 60-2.)
[ ] Yes [ ] No

2. Have you filed with the Joint Reporting Committee, the Director of the Office of Federal Contract Compliance Programs, or the Equal Employment Opportunity Commission all reports due under the applicable filing requirements?
[ ] Yes [ ] No

3. Have you participated in any previous contracts or subcontracts subject to the equal opportunity clause?
[ ] Yes [ ] No

If you checked "No" to question 1. or 2. above, please provide an explanation:

_____

_____

SECTION VII -- ACKNOWLEDGMENTS, CONTRACT INCORPORATION, COMPLIANCE, PENALTIES, DISCLOSURE

The Disclosing Party understands and agrees that:

A. The certifications, disclosures, and acknowledgments contained in this EDS will become part of any contract or other agreement between the Applicant and the City in connection with the Matter, whether procurement, City assistance, or other City action, and are material inducements to the City's execution of any contract or taking other action with respect to the Matter. The Disclosing Party understands that it must comply with all statutes, ordinances, and regulations on which this EDS is based.

B. The City's Governmental Ethics and Campaign Financing Ordinances, Chapters 2-156 and 2-164 of the Municipal Code, impose certain duties and obligations on persons or entities seeking City contracts, work, business, or transactions. The full text of these ordinances and a training program is available on line at www.cityofchicago.org/Ethics, and may also be obtained from the City's Board of Ethics, 740 N.

Sedgwick St., Suite 500, Chicago, IL 60610, (312) 744-9660. The Disclosing Party must comply fully with the applicable ordinances.

C. If the City determines that any information provided in this EDS is false, incomplete or inaccurate, any contract or other agreement in connection with which it is submitted may be rescinded or be void or voidable, and the City may pursue any remedies under the contract or agreement (if not rescinded or void), at law, or in equity, including terminating the Disclosing Party's participation in the Matter and/or declining to allow the Disclosing Party to participate in other transactions with the City. Remedies at law for a false statement of material fact may include incarceration and an award to the City of treble damages.

D. It is the City's policy to make this document available to the public on its Internet site and/or upon request. Some or all of the information provided on this EDS and any attachments to this EDS may be made available to the public on the Internet, in response to a Freedom of Information Act request, or otherwise. By completing and signing this EDS, the Disclosing Party waives and releases any possible rights or claims which it may have against the City in connection with the public release of information contained in this EDS and also authorizes the City to verify the accuracy of any information submitted in this EDS.

E. The information provided in this EDS must be kept current. In the event of changes, the Disclosing Party must supplement this EDS up to the time the City takes action on the Matter. If the Matter is a contract being handled by the City's Department of Procurement Services, the Disclosing Party must update this EDS as the contract requires. **NOTE:** With respect to Matters subject to Article I of Chapter 1-23 of the Municipal Code (imposing **PERMANENT INELIGIBILITY** for certain specified offenses), the information provided herein regarding eligibility must be kept current for a longer period, as required by Chapter 1-23 and Section 2-154-020 of the Municipal Code.

The Disclosing Party represents and warrants that:

F.1. The Disclosing Party is not delinquent in the payment of any tax administered by the Illinois Department of Revenue, nor are the Disclosing Party or its Affiliated Entities delinquent in paying any fine, fee, tax or other charge owed to the City. This includes, but is not limited to, all water charges, sewer charges, license fees, parking tickets, property taxes or sales taxes.

F.2 If the Disclosing Party is the Applicant, the Disclosing Party and its Affiliated Entities will not use, nor permit their subcontractors to use, any facility listed by the U.S. E.P.A. on the federal Excluded Parties List System ("EPLS") maintained by the U. S. General Services Administration.

F.3 If the Disclosing Party is the Applicant, the Disclosing Party will obtain from any contractors/subcontractors hired or to be hired in connection with the Matter certifications equal in form and substance to those in F.1. and F.2. above and will not, without the prior written consent of the City, use any such contractor/subcontractor that does not provide such certifications or that the Disclosing Party has reason to believe has not provided or cannot provide truthful certifications.

NOTE: If the Disclosing Party cannot certify as to any of the items in F.1., F.2. or F.3. above, an explanatory statement must be attached to this EDS.

CERTIFICATION

Under penalty of perjury, the person signing below: (1) warrants that he/she is authorized to execute this EDS and Appendix A (if applicable) on behalf of the Disclosing Party, and (2) warrants that all certifications and statements contained in this EDS and Appendix A (if applicable) are true, accurate and complete as of the date furnished to the City.

Ridgeway Acquisition, LLC
(Print or type name of Disclosing Party)

By: _____
(Sign here)

Elizabeth Caplan
(Print or type name of person signing)

_____
(Print or type title of person signing)

Signed and sworn to before me on (date) July 31 2013
at Cook County, Illinois (state).

Susan Plichta Notary Public.

Commission expires: 10/18/2015.

OFFICIAL SEAL
SUSAN PLICHTA
Notary Public - State of Illinois
My Commission Expires: 10/18/2015

CITY OF CHICAGO
ECONOMIC DISCLOSURE STATEMENT AND AFFIDAVIT
APPENDIX A

FAMILIAL RELATIONSHIPS WITH ELECTED CITY OFFICIALS AND DEPARTMENT HEADS

This Appendix is to be completed only by (a) the Applicant, and (b) any legal entity which has a direct ownership interest in the Applicant exceeding 7.5 percent. It is not to be completed by any legal entity which has only an indirect ownership interest in the Applicant.

Under Municipal Code Section 2-154-015, the Disclosing Party must disclose whether such Disclosing Party or any "Applicable Party" or any Spouse or Domestic Partner thereof currently has a "familial relationship" with any elected city official or department head. A "familial relationship" exists if, as of the date this EDS is signed, the Disclosing Party or any "Applicable Party" or any Spouse or Domestic Partner thereof is related to the mayor, any alderman, the city clerk, the city treasurer or any city department head as spouse or domestic partner or as any of the following, whether by blood or adoption: parent, child, brother or sister, aunt or uncle, niece or nephew, grandparent, grandchild, father-in-law, mother-in-law, son-in-law, daughter-in-law, stepfather or stepmother, stepson or stepdaughter, stepbrother or stepsister or half-brother or half-sister.

"Applicable Party" means (1) all executive officers of the Disclosing Party listed in Section II.B.1.a., if the Disclosing Party is a corporation; all partners of the Disclosing Party, if the Disclosing Party is a general partnership; all general partners and limited partners of the Disclosing Party, if the Disclosing Party is a limited partnership; all managers, managing members and members of the Disclosing Party, if the Disclosing Party is a limited liability company; (2) all principal officers of the Disclosing Party; and (3) any person having more than a 7.5 percent ownership interest in the Disclosing Party. "Principal officers" means the president, chief operating officer, executive director, chief financial officer, treasurer or secretary of a legal entity or any person exercising similar authority.

Does the Disclosing Party or any "Applicable Party" or any Spouse or Domestic Partner thereof currently have a "familial relationship" with an elected city official or department head?

[ ] Yes [X] No

If yes, please identify below (1) the name and title of such person, (2) the name of the legal entity to which such person is connected; (3) the name and title of the elected city official or department head to whom such person has a familial relationship, and (4) the precise nature of such familial relationship.

(DO NOT SUBMIT THIS PAGE WITH YOUR EDS. The purpose of this page is for you to recertify your EDS prior to submission to City Council or on the date of closing. If unable to recertify truthfully, the Disclosing Party must complete a new EDS with correct or corrected information)

RECERTIFICATION

Generally, for use with City Council matters. Not for City procurements unless requested.

This recertification is being submitted in connection with Alley dedication of North South alley between North Hamlin and North Ridgeway [identify the Matter]. Under penalty of perjury, the person signing below: (1) warrants that he/she is authorized to execute this EDS recertification on behalf of the Disclosing Party; (2) warrants that all certifications and statements contained in the Disclosing Party's original EDS are true, accurate and complete as of the date furnished to the City and continue to be true, accurate and complete as of the date of this recertification, and (3) reaffirms its acknowledgments.

Ridgeway Acquisition I, LLC Date: 7/7/14
(Print or type legal name of Disclosing Party)

By: _____
(sign here)

Print or type name of signatory: Robert C. Ragvist Elizabeth Kaplan

Title of signatory:

Managers

Signed and sworn to before me on [date] 7/7/2014, by Susan Plichta, at Cook County, Illinois [state].

_____ Notary Public.

Commission expires: 10-18-2015.

OFFICIAL SEAL
SUSAN PLICI
Notary Public - State
My Commission Expires

Ver. 11-01-05

CITY OF CHICAGO
ECONOMIC DISCLOSURE STATEMENT
AND AFFIDAVIT

SECTION I -- GENERAL INFORMATION

A. Legal name of the Disclosing Party submitting this EDS. Include d/b/a/ if applicable:

LB Partners, LLC

Check ONE of the following three boxes:

Indicate whether the Disclosing Party submitting this EDS is:

1. [X] the Applicant
   OR
2. [ ] a legal entity holding a direct or indirect interest in the Applicant. State the legal name of the Applicant in which the Disclosing Party holds an interest: _____
   OR
3. [ ] a legal entity with a right of control (see Section II.B.1.) State the legal name of the entity in which the Disclosing Party holds a right of control: _____

B. Business address of the Disclosing Party: 350 N. LaSalle Street, Ste. 800
Chicago, IL 60654

C. Telephone: 312-640-2775 Fax: 312-265-8484 Email: lizzie@sedgwickinvestments.com

D. Name of contact person: Elizabeth Kaplan

E. Federal Employer Identification No. (if you have one): _____

F. Brief description of contract, transaction or other undertaking (referred to below as the "Matter") to which this EDS pertains. (Include project number and location of property, if applicable):

Alley dedication of North South alley between North Hamlin and North Ridgeway

G. Which City agency or department is requesting this EDS? Chicago Law Department

If the Matter is a contract being handled by the City's Department of Procurement Services, please complete the following:

Specification # _____ and Contract # _____

SECTION II -- DISCLOSURE OF OWNERSHIP INTERESTS

A. NATURE OF THE DISCLOSING PARTY

1. Indicate the nature of the Disclosing Party:

[ ] Person
[ ] Publicly registered business corporation
[ ] Privately held business corporation
[ ] Sole proprietorship
[ ] General partnership
[ ] Limited partnership
[ ] Trust
[x] Limited liability company
[ ] Limited liability partnership
[ ] Joint venture
[ ] Not-for-profit corporation
(Is the not-for-profit corporation also a 501(c)(3))?
[ ] Yes [ ] No
[ ] Other (please specify)

2. For legal entities, the state (or foreign country) of incorporation or organization, if applicable:

Illinois

3. For legal entities not organized in the State of Illinois: Has the organization registered to do business in the State of Illinois as a foreign entity?

[ ] Yes [ ] No [x] N/A

B. IF THE DISCLOSING PARTY IS A LEGAL ENTITY:

1. List below the full names and titles of all executive officers and all directors of the entity. NOTE: For not-for-profit corporations, also list below all members, if any, which are legal entities. If there are no such members, write "no members." For trusts, estates or other similar entities, list below the legal titleholder(s).

If the entity is a general partnership, limited partnership, limited liability company, limited liability partnership or joint venture, list below the name and title of each general partner, managing member, manager or any other person or entity that controls the day-to-day management of the Disclosing Party. NOTE: Each legal entity listed below must submit an EDS on its own behalf.

Name	Title
Elizabeth Kaplan	Member/Manager
Robert Ranquist	Member/Manager

2. Please provide the following information concerning each person or entity having a direct or indirect beneficial interest (including ownership) in excess of 7.5% of the Disclosing Party. Examples of such an interest include shares in a corporation, partnership interest in a partnership or joint venture,

interest of a member or manager in a limited liability company, or interest of a beneficiary of a trust, estate or other similar entity. If none, state "None." NOTE: Pursuant to Section 2-154-030 of the Municipal Code of Chicago ("Municipal Code"), the City may require any such additional information from any applicant which is reasonably intended to achieve full disclosure.

Name	Business Address	Percentage Interest in the Disclosing Party
Elizabeth Kaplan	350 N. LaSalle Street, Ste. 800	50%
Robert Ranquist	Chicago, IL 60654	50%

SECTION III -- BUSINESS RELATIONSHIPS WITH CITY ELECTED OFFICIALS

Has the Disclosing Party had a "business relationship," as defined in Chapter 2-156 of the Municipal Code, with any City elected official in the 12 months before the date this EDS is signed?

[ ] Yes [X] No

If yes, please identify below the name(s) of such City elected official(s) and describe such relationship(s):

SECTION IV -- DISCLOSURE OF SUBCONTRACTORS AND OTHER RETAINED PARTIES

The Disclosing Party must disclose the name and business address of each subcontractor, attorney, lobbyist, accountant, consultant and any other person or entity whom the Disclosing Party has retained or expects to retain in connection with the Matter, as well as the nature of the relationship, and the total amount of the fees paid or estimated to be paid. The Disclosing Party is not required to disclose employees who are paid solely through the Disclosing Party's regular payroll.

"Lobbyist" means any person or entity who undertakes to influence any legislative or administrative action on behalf of any person or entity other than: (1) a not-for-profit entity, on an unpaid basis, or (2) himself. "Lobbyist" also means any person or entity any part of whose duties as an employee of another includes undertaking to influence any legislative or administrative action.

If the Disclosing Party is uncertain whether a disclosure is required under this Section, the Disclosing Party must either ask the City whether disclosure is required or make the disclosure.

Name (indicate whether retained or anticipated to be retained)	Business Address	Relationship to Disclosing Party (subcontractor, attorney, lobbyist, etc.)	Fees (indicate whether paid or estimated.) **NOTE:** "hourly rate" or "t.b.d." is not an acceptable response.

(Add sheets if necessary)

[X] Check here if the Disclosing Party has not retained, nor expects to retain, any such persons or entities.

SECTION V -- CERTIFICATIONS

A. COURT-ORDERED CHILD SUPPORT COMPLIANCE

Under Municipal Code Section 2-92-415, substantial owners of business entities that contract with the City must remain in compliance with their child support obligations throughout the contract's term.

Has any person who directly or indirectly owns 10% or more of the Disclosing Party been declared in arrearage on any child support obligations by any Illinois court of competent jurisdiction?

[ ] Yes [X] No [ ] No person directly or indirectly owns 10% or more of the Disclosing Party.

If "Yes," has the person entered into a court-approved agreement for payment of all support owed and is the person in compliance with that agreement?

[ ] Yes [ ] No

B. FURTHER CERTIFICATIONS

1. Pursuant to Municipal Code Chapter 1-23, Article I ("Article I")(which the Applicant should consult for defined terms (e.g., "doing business") and legal requirements), if the Disclosing Party submitting this EDS is the Applicant and is doing business with the City, then the Disclosing Party certifies as follows: (i) neither the Applicant nor any controlling person is currently indicted or charged with, or has admitted guilt of, or has ever been convicted of, or placed under supervision for, any criminal offense involving actual, attempted, or conspiracy to commit bribery, theft, fraud, forgery, perjury, dishonesty or deceit against an officer or employee of the City or any sister agency; and (ii) the Applicant understands and acknowledges that compliance with Article I is a continuing requirement for doing business with the City. NOTE: If Article I applies to the Applicant, the permanent compliance timeframe in Article I supersedes some five-year compliance timeframes in certifications 2 and 3 below.

2. The Disclosing Party and, if the Disclosing Party is a legal entity, all of those persons or entities identified in Section II.B.1. of this EDS:

a. are not presently debarred, suspended, proposed for debarment, declared ineligible or voluntarily excluded from any transactions by any federal, state or local unit of government;

b. have not, within a five-year period preceding the date of this EDS, been convicted of a criminal offense, adjudged guilty, or had a civil judgment rendered against them in connection with: obtaining, attempting to obtain, or performing a public (federal, state or local) transaction or contract under a public transaction; a violation of federal or state antitrust statutes; fraud; embezzlement; theft; forgery; bribery; falsification or destruction of records; making false statements; or receiving stolen property;

c. are not presently indicted for, or criminally or civilly charged by, a governmental entity (federal, state or local) with committing any of the offenses set forth in clause B.2.b. of this Section V;

d. have not, within a five-year period preceding the date of this EDS, had one or more public transactions (federal, state or local) terminated for cause or default; and

e. have not, within a five-year period preceding the date of this EDS, been convicted, adjudged guilty, or found liable in a civil proceeding, or in any criminal or civil action, including actions concerning environmental violations, instituted by the City or by the federal government, any state, or any other unit of local government.

3. The certifications in subparts 3, 4 and 5 concern:

• the Disclosing Party;
• any "Contractor" (meaning any contractor or subcontractor used by the Disclosing Party in connection with the Matter, including but not limited to all persons or legal entities disclosed under Section IV, "Disclosure of Subcontractors and Other Retained Parties");
• any "Affiliated Entity" (meaning a person or entity that, directly or indirectly: controls the Disclosing Party, is controlled by the Disclosing Party, or is, with the Disclosing Party, under common control of another person or entity. Indicia of control include, without limitation: interlocking management or ownership; identity of interests among family members, shared facilities and equipment; common use of employees; or organization of a business entity following the ineligibility of a business entity to do business with federal or state or local government, including the City, using substantially the same management, ownership, or principals as the ineligible entity); with respect to Contractors, the term Affiliated Entity means a person or entity that directly or indirectly controls the Contractor, is controlled by it, or, with the Contractor, is under common control of another person or entity;
• any responsible official of the Disclosing Party, any Contractor or any Affiliated Entity or any other official, agent or employee of the Disclosing Party, any Contractor or any Affiliated Entity, acting pursuant to the direction or authorization of a responsible official of the Disclosing Party, any Contractor or any Affiliated Entity (collectively "Agents").

Neither the Disclosing Party, nor any Contractor, nor any Affiliated Entity of either the Disclosing Party or any Contractor nor any Agents have, during the five years before the date this EDS is signed, or, with respect to a Contractor, an Affiliated Entity, or an Affiliated Entity of a Contractor during the five years before the date of such Contractor's or Affiliated Entity's contract or engagement in connection with the Matter:

a. bribed or attempted to bribe, or been convicted or adjudged guilty of bribery or attempting to bribe, a public officer or employee of the City, the State of Illinois, or any agency of the federal government or of any state or local government in the United States of America, in that officer's or employee's official capacity;

b. agreed or colluded with other bidders or prospective bidders, or been a party to any such agreement, or been convicted or adjudged guilty of agreement or collusion among bidders or prospective bidders, in restraint of freedom of competition by agreement to bid a fixed price or otherwise; or

c. made an admission of such conduct described in a. or b. above that is a matter of record, but have not been prosecuted for such conduct; or

d. violated the provisions of Municipal Code Section 2-92-610 (Living Wage Ordinance).

4. Neither the Disclosing Party, Affiliated Entity or Contractor, or any of their employees, officials, agents or partners, is barred from contracting with any unit of state or local government as a result of engaging in or being convicted of (1) bid-rigging in violation of 720 ILCS 5/33E-3; (2) bid-rotating in violation of 720 ILCS 5/33E-4; or (3) any similar offense of any state or of the United States of America that contains the same elements as the offense of bid-rigging or bid-rotating.

5. Neither the Disclosing Party nor any Affiliated Entity is listed on any of the following lists maintained by the Office of Foreign Assets Control of the U.S. Department of the Treasury or the Bureau of Industry and Security of the U.S. Department of Commerce or their successors: the Specially Designated Nationals List, the Denied Persons List, the Unverified List, the Entity List and the Debarred List.

6. The Disclosing Party understands and shall comply with the applicable requirements of Chapters 2-55 (Legislative Inspector General), 2-56 (Inspector General) and 2-156 (Governmental Ethics) of the Municipal Code.

7. If the Disclosing Party is unable to certify to any of the above statements in this Part B (Further Certifications), the Disclosing Party must explain below:

N/A

If the letters "NA," the word "None," or no response appears on the lines above, it will be conclusively presumed that the Disclosing Party certified to the above statements.

8. To the best of the Disclosing Party's knowledge after reasonable inquiry, the following is a complete list of all current employees of the Disclosing Party who were, at any time during the 12-month period preceding the execution date of this EDS, an employee, or elected or appointed official, of the City of Chicago (if none, indicate with "N/A" or "none").

N/A

9. To the best of the Disclosing Party's knowledge after reasonable inquiry, the following is a complete list of all gifts that the Disclosing Party has given or caused to be given, at any time during the 12-month period preceding the execution date of this EDS, to an employee, or elected or appointed official, of the City of Chicago. For purposes of this statement, a "gift" does not include: (i) anything made generally available to City employees or to the general public, or (ii) food or drink provided in the course of official City business and having a retail value of less than $20 per recipient (if none, indicate with "N/A" or "none"). As to any gift listed below, please also list the name of the City recipient.

N/A

C. CERTIFICATION OF STATUS AS FINANCIAL INSTITUTION

1. The Disclosing Party certifies that the Disclosing Party (check one)

[ ] is [X] is not

a "financial institution" as defined in Section 2-32-455(b) of the Municipal Code.

2. If the Disclosing Party IS a financial institution, then the Disclosing Party pledges:

"We are not and will not become a predatory lender as defined in Chapter 2-32 of the Municipal Code. We further pledge that none of our affiliates is, and none of them will become, a predatory lender as defined in Chapter 2-32 of the Municipal Code. We understand that becoming a predatory lender or becoming an affiliate of a predatory lender may result in the loss of the privilege of doing business with the City."

If the Disclosing Party is unable to make this pledge because it or any of its affiliates (as defined in Section 2-32-455(b) of the Municipal Code) is a predatory lender within the meaning of Chapter 2-32 of the Municipal Code, explain here (attach additional pages if necessary):

If the letters "NA," the word "None," or no response appears on the lines above, it will be conclusively presumed that the Disclosing Party certified to the above statements.

D. CERTIFICATION REGARDING INTEREST IN CITY BUSINESS

Any words or terms that are defined in Chapter 2-156 of the Municipal Code have the same meanings when used in this Part D.

1. In accordance with Section 2-156-110 of the Municipal Code: Does any official or employee of the City have a financial interest in his or her own name or in the name of any other person or entity in the Matter?

[ ] Yes [x] No

NOTE: If you checked "Yes" to Item D.1., proceed to Items D.2. and D.3. If you checked "No" to Item D.1., proceed to Part E.

2. Unless sold pursuant to a process of competitive bidding, or otherwise permitted, no City elected official or employee shall have a financial interest in his or her own name or in the name of any other person or entity in the purchase of any property that (i) belongs to the City, or (ii) is sold for taxes or assessments, or (iii) is sold by virtue of legal process at the suit of the City (collectively, "City Property Sale"). Compensation for property taken pursuant to the City's eminent domain power does not constitute a financial interest within the meaning of this Part D.

Does the Matter involve a City Property Sale?

[ ] Yes [X] No

3. If you checked "Yes" to Item D.1., provide the names and business addresses of the City officials or employees having such interest and identify the nature of such interest:

Name	Business Address	Nature of Interest

4. The Disclosing Party further certifies that no prohibited financial interest in the Matter will be acquired by any City official or employee.

E. CERTIFICATION REGARDING SLAVERY ERA BUSINESS

Please check either 1. or 2. below. If the Disclosing Party checks 2., the Disclosing Party must disclose below or in an attachment to this EDS all information required by paragraph 2. Failure to

comply with these disclosure requirements may make any contract entered into with the City in connection with the Matter voidable by the City.

X 1. The Disclosing Party verifies that the Disclosing Party has searched any and all records of the Disclosing Party and any and all predecessor entities regarding records of investments or profits from slavery or slaveholder insurance policies during the slavery era (including insurance policies issued to slaveholders that provided coverage for damage to or injury or death of their slaves), and the Disclosing Party has found no such records.

____2. The Disclosing Party verifies that, as a result of conducting the search in step 1 above, the Disclosing Party has found records of investments or profits from slavery or slaveholder insurance policies. The Disclosing Party verifies that the following constitutes full disclosure of all such records, including the names of any and all slaves or slaveholders described in those records:

_____

_____

_____

_____

SECTION VI – CERTIFICATIONS FOR FEDERALLY FUNDED MATTERS

NOTE: If the Matter is federally funded, complete this Section VI. **If the Matter is not federally funded,** proceed to Section VII. For purposes of this Section VI, tax credits allocated by the City and proceeds of debt obligations of the City are not federal funding.

A. CERTIFICATION REGARDING LOBBYING

1. List below the names of all persons or entities registered under the federal Lobbying Disclosure Act of 1995 who have made lobbying contacts on behalf of the Disclosing Party with respect to the Matter: (Add sheets if necessary):

_____

_____

_____

(If no explanation appears or begins on the lines above, or if the letters "NA" or if the word "None" appear, it will be conclusively presumed that the Disclosing Party means that NO persons or entities registered under the Lobbying Disclosure Act of 1995 have made lobbying contacts on behalf of the Disclosing Party with respect to the Matter.)

2. The Disclosing Party has not spent and will not expend any federally appropriated funds to pay any person or entity listed in Paragraph A.1. above for his or her lobbying activities or to pay any person or entity to influence or attempt to influence an officer or employee of any agency, as defined by applicable federal law, a member of Congress, an officer or employee of Congress, or an employee of a member of Congress, in connection with the award of any federally funded contract, making any federally funded grant or loan, entering into any cooperative agreement, or to extend, continue, renew, amend, or modify any federally funded contract, grant, loan, or cooperative agreement.

3. The Disclosing Party will submit an updated certification at the end of each calendar quarter in which there occurs any event that materially affects the accuracy of the statements and information set forth in paragraphs A.1. and A.2. above.

4. The Disclosing Party certifies that either: (i) it is not an organization described in section 501(c)(4) of the Internal Revenue Code of 1986; or (ii) it is an organization described in section 501(c)(4) of the Internal Revenue Code of 1986 but has not engaged and will not engage in "Lobbying Activities".

5. If the Disclosing Party is the Applicant, the Disclosing Party must obtain certifications equal in form and substance to paragraphs A.1. through A.4. above from all subcontractors before it awards any subcontract and the Disclosing Party must maintain all such subcontractors' certifications for the duration of the Matter and must make such certifications promptly available to the City upon request.

B. CERTIFICATION REGARDING EQUAL EMPLOYMENT OPPORTUNITY

If the Matter is federally funded, federal regulations require the Applicant and all proposed subcontractors to submit the following information with their bids or in writing at the outset of negotiations.

Is the Disclosing Party the Applicant?

[ ] Yes [ ] No

If "Yes," answer the three questions below:

1. Have you developed and do you have on file affirmative action programs pursuant to applicable federal regulations? (See 41 CFR Part 60-2.)
[ ] Yes [ ] No

2. Have you filed with the Joint Reporting Committee, the Director of the Office of Federal Contract Compliance Programs, or the Equal Employment Opportunity Commission all reports due under the applicable filing requirements?
[ ] Yes [ ] No

3. Have you participated in any previous contracts or subcontracts subject to the equal opportunity clause?
[ ] Yes [ ] No

If you checked "No" to question 1. or 2. above, please provide an explanation:

_____

_____

SECTION VII – ACKNOWLEDGMENTS, CONTRACT INCORPORATION, COMPLIANCE, PENALTIES, DISCLOSURE

The Disclosing Party understands and agrees that:

A. The certifications, disclosures, and acknowledgments contained in this EDS will become part of any contract or other agreement between the Applicant and the City in connection with the Matter, whether procurement, City assistance, or other City action, and are material inducements to the City's execution of any contract or taking other action with respect to the Matter. The Disclosing Party understands that it must comply with all statutes, ordinances, and regulations on which this EDS is based.

B. The City's Governmental Ethics and Campaign Financing Ordinances, Chapters 2-156 and 2-164 of the Municipal Code, impose certain duties and obligations on persons or entities seeking City contracts, work, business, or transactions. The full text of these ordinances and a training program is available on line at www.cityofchicago.org/Ethics, and may also be obtained from the City's Board of Ethics, 740 N.

Sedgwick St., Suite 500, Chicago, IL 60610, (312) 744-9660. The Disclosing Party must comply fully with the applicable ordinances.

C. If the City determines that any information provided in this EDS is false, incomplete or inaccurate, any contract or other agreement in connection with which it is submitted may be rescinded or be void or voidable, and the City may pursue any remedies under the contract or agreement (if not rescinded or void), at law, or in equity, including terminating the Disclosing Party's participation in the Matter and/or declining to allow the Disclosing Party to participate in other transactions with the City. Remedies at law for a false statement of material fact may include incarceration and an award to the City of treble damages.

D. It is the City's policy to make this document available to the public on its Internet site and/or upon request. Some or all of the information provided on this EDS and any attachments to this EDS may be made available to the public on the Internet, in response to a Freedom of Information Act request, or otherwise. By completing and signing this EDS, the Disclosing Party waives and releases any possible rights or claims which it may have against the City in connection with the public release of information contained in this EDS and also authorizes the City to verify the accuracy of any information submitted in this EDS.

E. The information provided in this EDS must be kept current. In the event of changes, the Disclosing Party must supplement this EDS up to the time the City takes action on the Matter. If the Matter is a contract being handled by the City's Department of Procurement Services, the Disclosing Party must update this EDS as the contract requires. **NOTE:** With respect to Matters subject to Article I of Chapter 1-23 of the Municipal Code (imposing **PERMANENT INELIGIBILITY** for certain specified offenses), the information provided herein regarding eligibility must be kept current for a longer period, as required by Chapter 1-23 and Section 2-154-020 of the Municipal Code.

The Disclosing Party represents and warrants that:

F.1. The Disclosing Party is not delinquent in the payment of any tax administered by the Illinois Department of Revenue, nor are the Disclosing Party or its Affiliated Entities delinquent in paying any fine, fee, tax or other charge owed to the City. This includes, but is not limited to, all water charges, sewer charges, license fees, parking tickets, property taxes or sales taxes.

F.2 If the Disclosing Party is the Applicant, the Disclosing Party and its Affiliated Entities will not use, nor permit their subcontractors to use, any facility listed by the U.S. E.P.A. on the federal Excluded Parties List System ("EPLS") maintained by the U. S. General Services Administration.

F.3 If the Disclosing Party is the Applicant, the Disclosing Party will obtain from any contractors/subcontractors hired or to be hired in connection with the Matter certifications equal in form and substance to those in F.1. and F.2. above and will not, without the prior written consent of the City, use any such contractor/subcontractor that does not provide such certifications or that the Disclosing Party has reason to believe has not provided or cannot provide truthful certifications.

NOTE: If the Disclosing Party cannot certify as to any of the items in F.1., F.2. or F.3. above, an explanatory statement must be attached to this EDS.

CERTIFICATION

Under penalty of perjury, the person signing below: (1) warrants that he/she is authorized to execute this EDS and Appendix A (if applicable) on behalf of the Disclosing Party, and (2) warrants that all certifications and statements contained in this EDS and Appendix A (if applicable) are true, accurate and complete as of the date furnished to the City.

LB Partners, LLC
(Print or type name of Disclosing Party)

By: _____
(Sign here)

Elizabeth Kaplan
(Print or type name of person signing)

_____
(Print or type title of person signing)

Signed and sworn to before me on (date) July 31, 2013,
at Cook County, Illinois (state).

_____ Notary Public.

Commission expires: 10/18/2015.

OFFICIAL SEAL
SUSAN PLICHTA
Notary Public - State of Illinois
My Commission Expires: 10/18/2015

CITY OF CHICAGO
ECONOMIC DISCLOSURE STATEMENT AND AFFIDAVIT
APPENDIX A

FAMILIAL RELATIONSHIPS WITH ELECTED CITY OFFICIALS AND DEPARTMENT HEADS

This Appendix is to be completed only by (a) the Applicant, and (b) any legal entity which has a direct ownership interest in the Applicant exceeding 7.5 percent. It is not to be completed by any legal entity which has only an indirect ownership interest in the Applicant.

Under Municipal Code Section 2-154-015, the Disclosing Party must disclose whether such Disclosing Party or any "Applicable Party" or any Spouse or Domestic Partner thereof currently has a "familial relationship" with any elected city official or department head. A "familial relationship" exists if, as of the date this EDS is signed, the Disclosing Party or any "Applicable Party" or any Spouse or Domestic Partner thereof is related to the mayor, any alderman, the city clerk, the city treasurer or any city department head as spouse or domestic partner or as any of the following, whether by blood or adoption: parent, child, brother or sister, aunt or uncle, niece or nephew, grandparent, grandchild, father-in-law, mother-in-law, son-in-law, daughter-in-law, stepfather or stepmother, stepson or stepdaughter, stepbrother or stepsister or half-brother or half-sister.

"Applicable Party" means (1) all executive officers of the Disclosing Party listed in Section II.B.1.a., if the Disclosing Party is a corporation; all partners of the Disclosing Party, if the Disclosing Party is a general partnership; all general partners and limited partners of the Disclosing Party, if the Disclosing Party is a limited partnership; all managers, managing members and members of the Disclosing Party, if the Disclosing Party is a limited liability company; (2) all principal officers of the Disclosing Party; and (3) any person having more than a 7.5 percent ownership interest in the Disclosing Party. "Principal officers" means the president, chief operating officer, executive director, chief financial officer, treasurer or secretary of a legal entity or any person exercising similar authority.

Does the Disclosing Party or any "Applicable Party" or any Spouse or Domestic Partner thereof currently have a "familial relationship" with an elected city official or department head?

[ ] Yes [X] No

If yes, please identify below (1) the name and title of such person, (2) the name of the legal entity to which such person is connected; (3) the name and title of the elected city official or department head to whom such person has a familial relationship, and (4) the precise nature of such familial relationship.

_____

_____

_____

CITY OF CHICAGO
ECONOMIC DISCLOSURE STATEMENT
AND AFFIDAVIT

SECTION I -- GENERAL INFORMATION

A. Legal name of the Disclosing Party submitting this EDS. Include d/b/a/ if applicable:

RAA Development LLC

Check ONE of the following three boxes:

Indicate whether the Disclosing Party submitting this EDS is:

1. [X] the Applicant
   OR
2. [ ] a legal entity holding a direct or indirect interest in the Applicant. State the legal name of the Applicant in which the Disclosing Party holds an interest: _____
   OR
3. [ ] a legal entity with a right of control (see Section II.B.1.) State the legal name of the entity in which the Disclosing Party holds a right of control: _____

B. Business address of the Disclosing Party: 451 W. Fullerton
Elmhurst, IL 60126

C. Telephone: 630-617-5970 Fax: _____ Email: jdsearls@yahoo.com

D. Name of contact person: John Searls

E. Federal Employer Identification No. (if you have one): _____

F. Brief description of contract, transaction or other undertaking (referred to below as the "Matter") to which this EDS pertains. (Include project number and location of property, if applicable):

Alley dedication of North South alley between North Hamlin and North Ridgeway

G. Which City agency or department is requesting this EDS? Chicago Law Department

If the Matter is a contract being handled by the City's Department of Procurement Services, please complete the following:

Specification # _____ and Contract # _____

SECTION II -- DISCLOSURE OF OWNERSHIP INTERESTS

A. NATURE OF THE DISCLOSING PARTY

1. Indicate the nature of the Disclosing Party:

[ ] Person
[ ] Publicly registered business corporation
[ ] Privately held business corporation
[ ] Sole proprietorship
[ ] General partnership
[ ] Limited partnership
[ ] Trust
[x] Limited liability company
[ ] Limited liability partnership
[ ] Joint venture
[ ] Not-for-profit corporation
(Is the not-for-profit corporation also a 501(c)(3))?
[ ] Yes [ ] No
[ ] Other (please specify)

2. For legal entities, the state (or foreign country) of incorporation or organization, if applicable:

Illinois

3. For legal entities not organized in the State of Illinois: Has the organization registered to do business in the State of Illinois as a foreign entity?

[ ] Yes [ ] No [x] N/A

B. IF THE DISCLOSING PARTY IS A LEGAL ENTITY:

1. List below the full names and titles of all executive officers and all directors of the entity. **NOTE:** For not-for-profit corporations, also list below all members, if any, which are legal entities. If there are no such members, write "no members." For trusts, estates or other similar entities, list below the legal titleholder(s).

If the entity is a general partnership, limited partnership, limited liability company, limited liability partnership or joint venture, list below the name and title of each general partner, managing member, manager or any other person or entity that controls the day-to-day management of the Disclosing Party. **NOTE:** Each legal entity listed below must submit an EDS on its own behalf.

Name	Title
John Searls	Managing Member

2. Please provide the following information concerning each person or entity having a direct or indirect beneficial interest (including ownership) in excess of 7.5% of the Disclosing Party. Examples of such an interest include shares in a corporation, partnership interest in a partnership or joint venture,

interest of a member or manager in a limited liability company, or interest of a beneficiary of a trust, estate or other similar entity. If none, state "None." **NOTE**: Pursuant to Section 2-154-030 of the Municipal Code of Chicago ("Municipal Code"), the City may require any such additional information from any applicant which is reasonably intended to achieve full disclosure.

Name	Business Address	Percentage Interest in the Disclosing Party
SEE ATTACHED		

SECTION III -- BUSINESS RELATIONSHIPS WITH CITY ELECTED OFFICIALS

Has the Disclosing Party had a "business relationship," as defined in Chapter 2-156 of the Municipal Code, with any City elected official in the 12 months before the date this EDS is signed?

[ ] Yes [x] No

If yes, please identify below the name(s) of such City elected official(s) and describe such relationship(s):

SECTION IV -- DISCLOSURE OF SUBCONTRACTORS AND OTHER RETAINED PARTIES

The Disclosing Party must disclose the name and business address of each subcontractor, attorney, lobbyist, accountant, consultant and any other person or entity whom the Disclosing Party has retained or expects to retain in connection with the Matter, as well as the nature of the relationship, and the total amount of the fees paid or estimated to be paid. The Disclosing Party is not required to disclose employees who are paid solely through the Disclosing Party's regular payroll.

"Lobbyist" means any person or entity who undertakes to influence any legislative or administrative action on behalf of any person or entity other than: (1) a not-for-profit entity, on an unpaid basis, or (2) himself. "Lobbyist" also means any person or entity any part of whose duties as an employee of another includes undertaking to influence any legislative or administrative action.

If the Disclosing Party is uncertain whether a disclosure is required under this Section, the Disclosing Party must either ask the City whether disclosure is required or make the disclosure.

Name (indicate whether retained or anticipated to be retained)	Business Address	Relationship to Disclosing Party (subcontractor, attorney, lobbyist, etc.)	Fees (indicate whether paid or estimated.) **NOTE:** "hourly rate" or "t.b.d." is not an acceptable response.
Bernard I. Citron	55 E. Monroe St, 37th Floor	Attorney - EST	3,000
Thompson Coburn LLP	Chicago, IL 60603		

(Add sheets if necessary)

[x] Check here if the Disclosing Party has not retained, nor expects to retain, any such persons or entities.

SECTION V -- CERTIFICATIONS

A. COURT-ORDERED CHILD SUPPORT COMPLIANCE

Under Municipal Code Section 2-92-415, substantial owners of business entities that contract with the City must remain in compliance with their child support obligations throughout the contract's term.

Has any person who directly or indirectly owns 10% or more of the Disclosing Party been declared in arrearage on any child support obligations by any Illinois court of competent jurisdiction?

[ ] Yes [x] No [ ] No person directly or indirectly owns 10% or more of the Disclosing Party.

If "Yes," has the person entered into a court-approved agreement for payment of all support owed and is the person in compliance with that agreement?

[ ] Yes [ ] No

B. FURTHER CERTIFICATIONS

1. Pursuant to Municipal Code Chapter 1-23, Article I ("Article I")(which the Applicant should consult for defined terms (e.g., "doing business") and legal requirements), if the Disclosing Party submitting this EDS is the Applicant and is doing business with the City, then the Disclosing Party certifies as follows: (i) neither the Applicant nor any controlling person is currently indicted or charged with, or has admitted guilt of, or has ever been convicted of, or placed under supervision for, any criminal offense involving actual, attempted, or conspiracy to commit bribery, theft, fraud, forgery, perjury, dishonesty or deceit against an officer or employee of the City or any sister agency; and (ii) the Applicant understands and acknowledges that compliance with Article I is a continuing requirement for doing business with the City. NOTE: If Article I applies to the Applicant, the permanent compliance timeframe in Article I supersedes some five-year compliance timeframes in certifications 2 and 3 below.

2. The Disclosing Party and, if the Disclosing Party is a legal entity, all of those persons or entities identified in Section II.B.1. of this EDS:

a. are not presently debarred, suspended, proposed for debarment, declared ineligible or voluntarily excluded from any transactions by any federal, state or local unit of government;

b. have not, within a five-year period preceding the date of this EDS, been convicted of a criminal offense, adjudged guilty, or had a civil judgment rendered against them in connection with: obtaining, attempting to obtain, or performing a public (federal, state or local) transaction or contract under a public transaction; a violation of federal or state antitrust statutes; fraud; embezzlement; theft; forgery; bribery; falsification or destruction of records; making false statements; or receiving stolen property;

c. are not presently indicted for, or criminally or civilly charged by, a governmental entity (federal, state or local) with committing any of the offenses set forth in clause B.2.b. of this Section V;

d. have not, within a five-year period preceding the date of this EDS, had one or more public transactions (federal, state or local) terminated for cause or default; and

e. have not, within a five-year period preceding the date of this EDS, been convicted, adjudged guilty, or found liable in a civil proceeding, or in any criminal or civil action, including actions concerning environmental violations, instituted by the City or by the federal government, any state, or any other unit of local government.

3. The certifications in subparts 3, 4 and 5 concern:

• the Disclosing Party;
• any "Contractor" (meaning any contractor or subcontractor used by the Disclosing Party in connection with the Matter, including but not limited to all persons or legal entities disclosed under Section IV, "Disclosure of Subcontractors and Other Retained Parties");
• any "Affiliated Entity" (meaning a person or entity that, directly or indirectly: controls the Disclosing Party, is controlled by the Disclosing Party, or is, with the Disclosing Party, under common control of another person or entity. Indicia of control include, without limitation: interlocking management or ownership; identity of interests among family members, shared facilities and equipment; common use of employees; or organization of a business entity following the ineligibility of a business entity to do business with federal or state or local government, including the City, using substantially the same management, ownership, or principals as the ineligible entity); with respect to Contractors, the term Affiliated Entity means a person or entity that directly or indirectly controls the Contractor, is controlled by it, or, with the Contractor, is under common control of another person or entity;
• any responsible official of the Disclosing Party, any Contractor or any Affiliated Entity or any other official, agent or employee of the Disclosing Party, any Contractor or any Affiliated Entity, acting pursuant to the direction or authorization of a responsible official of the Disclosing Party, any Contractor or any Affiliated Entity (collectively "Agents").

Neither the Disclosing Party, nor any Contractor, nor any Affiliated Entity of either the Disclosing Party or any Contractor nor any Agents have, during the five years before the date this EDS is signed, or, with respect to a Contractor, an Affiliated Entity, or an Affiliated Entity of a Contractor during the five years before the date of such Contractor's or Affiliated Entity's contract or engagement in connection with the Matter:

a. bribed or attempted to bribe, or been convicted or adjudged guilty of bribery or attempting to bribe, a public officer or employee of the City, the State of Illinois, or any agency of the federal government or of any state or local government in the United States of America, in that officer's or employee's official capacity;

b. agreed or colluded with other bidders or prospective bidders, or been a party to any such agreement, or been convicted or adjudged guilty of agreement or collusion among bidders or prospective bidders, in restraint of freedom of competition by agreement to bid a fixed price or otherwise; or

c. made an admission of such conduct described in a. or b. above that is a matter of record, but have not been prosecuted for such conduct; or

d. violated the provisions of Municipal Code Section 2-92-610 (Living Wage Ordinance).

4. Neither the Disclosing Party, Affiliated Entity or Contractor, or any of their employees, officials, agents or partners, is barred from contracting with any unit of state or local government as a result of engaging in or being convicted of (1) bid-rigging in violation of 720 ILCS 5/33E-3; (2) bid-rotating in violation of 720 ILCS 5/33E-4; or (3) any similar offense of any state or of the United States of America that contains the same elements as the offense of bid-rigging or bid-rotating.

5. Neither the Disclosing Party nor any Affiliated Entity is listed on any of the following lists maintained by the Office of Foreign Assets Control of the U.S. Department of the Treasury or the Bureau of Industry and Security of the U.S. Department of Commerce or their successors: the Specially Designated Nationals List, the Denied Persons List, the Unverified List, the Entity List and the Debarred List.

6. The Disclosing Party understands and shall comply with the applicable requirements of Chapters 2-55 (Legislative Inspector General), 2-56 (Inspector General) and 2-156 (Governmental Ethics) of the Municipal Code.

7. If the Disclosing Party is unable to certify to any of the above statements in this Part B (Further Certifications), the Disclosing Party must explain below:

N/A

If the letters "NA," the word "None," or no response appears on the lines above, it will be conclusively presumed that the Disclosing Party certified to the above statements.

8. To the best of the Disclosing Party's knowledge after reasonable inquiry, the following is a complete list of all current employees of the Disclosing Party who were, at any time during the 12-month period preceding the execution date of this EDS, an employee, or elected or appointed official, of the City of Chicago (if none, indicate with "N/A" or "none").

N/A

9. To the best of the Disclosing Party's knowledge after reasonable inquiry, the following is a complete list of all gifts that the Disclosing Party has given or caused to be given, at any time during the 12-month period preceding the execution date of this EDS, to an employee, or elected or appointed official, of the City of Chicago. For purposes of this statement, a "gift" does not include: (i) anything made generally available to City employees or to the general public, or (ii) food or drink provided in the course of official City business and having a retail value of less than $20 per recipient (if none, indicate with "N/A" or "none"). As to any gift listed below, please also list the name of the City recipient.

N/A

C. CERTIFICATION OF STATUS AS FINANCIAL INSTITUTION

1. The Disclosing Party certifies that the Disclosing Party (check one)

[ ] is [X] is not

a "financial institution" as defined in Section 2-32-455(b) of the Municipal Code.

2. If the Disclosing Party IS a financial institution, then the Disclosing Party pledges:

"We are not and will not become a predatory lender as defined in Chapter 2-32 of the Municipal Code. We further pledge that none of our affiliates is, and none of them will become, a predatory lender as defined in Chapter 2-32 of the Municipal Code. We understand that becoming a predatory lender or becoming an affiliate of a predatory lender may result in the loss of the privilege of doing business with the City."

If the Disclosing Party is unable to make this pledge because it or any of its affiliates (as defined in Section 2-32-455(b) of the Municipal Code) is a predatory lender within the meaning of Chapter 2-32 of the Municipal Code, explain here (attach additional pages if necessary):

If the letters "NA," the word "None," or no response appears on the lines above, it will be conclusively presumed that the Disclosing Party certified to the above statements.

D. CERTIFICATION REGARDING INTEREST IN CITY BUSINESS

Any words or terms that are defined in Chapter 2-156 of the Municipal Code have the same meanings when used in this Part D.

1. In accordance with Section 2-156-110 of the Municipal Code: Does any official or employee of the City have a financial interest in his or her own name or in the name of any other person or entity in the Matter?

[ ] Yes [X] No

NOTE: If you checked "Yes" to Item D.1., proceed to Items D.2. and D.3. If you checked "No" to Item D.1., proceed to Part E.

2. Unless sold pursuant to a process of competitive bidding, or otherwise permitted, no City elected official or employee shall have a financial interest in his or her own name or in the name of any other person or entity in the purchase of any property that (i) belongs to the City, or (ii) is sold for taxes or assessments, or (iii) is sold by virtue of legal process at the suit of the City (collectively, "City Property Sale"). Compensation for property taken pursuant to the City's eminent domain power does not constitute a financial interest within the meaning of this Part D.

Does the Matter involve a City Property Sale?

[ ] Yes [X] No

3. If you checked "Yes" to Item D.1., provide the names and business addresses of the City officials or employees having such interest and identify the nature of such interest:

Name	Business Address	Nature of Interest

4. The Disclosing Party further certifies that no prohibited financial interest in the Matter will be acquired by any City official or employee.

E. CERTIFICATION REGARDING SLAVERY ERA BUSINESS

Please check either 1. or 2. below. If the Disclosing Party checks 2., the Disclosing Party must disclose below or in an attachment to this EDS all information required by paragraph 2. Failure to

comply with these disclosure requirements may make any contract entered into with the City in connection with the Matter voidable by the City.

X 1. The Disclosing Party verifies that the Disclosing Party has searched any and all records of the Disclosing Party and any and all predecessor entities regarding records of investments or profits from slavery or slaveholder insurance policies during the slavery era (including insurance policies issued to slaveholders that provided coverage for damage to or injury or death of their slaves), and the Disclosing Party has found no such records.

____2. The Disclosing Party verifies that, as a result of conducting the search in step 1 above, the Disclosing Party has found records of investments or profits from slavery or slaveholder insurance policies. The Disclosing Party verifies that the following constitutes full disclosure of all such records, including the names of any and all slaves or slaveholders described in those records:

_____

_____

_____

_____

SECTION VI -- CERTIFICATIONS FOR FEDERALLY FUNDED MATTERS

NOTE: If the Matter is federally funded, complete this Section VI. **If the Matter is not federally funded**, proceed to Section VII. For purposes of this Section VI, tax credits allocated by the City and proceeds of debt obligations of the City are not federal funding.

A. CERTIFICATION REGARDING LOBBYING

1. List below the names of all persons or entities registered under the federal Lobbying Disclosure Act of 1995 who have made lobbying contacts on behalf of the Disclosing Party with respect to the Matter: (Add sheets if necessary):

_____

_____

_____

(If no explanation appears or begins on the lines above, or if the letters "NA" or if the word "None" appear, it will be conclusively presumed that the Disclosing Party means that NO persons or entities registered under the Lobbying Disclosure Act of 1995 have made lobbying contacts on behalf of the Disclosing Party with respect to the Matter.)

2. The Disclosing Party has not spent and will not expend any federally appropriated funds to pay any person or entity listed in Paragraph A.1. above for his or her lobbying activities or to pay any person or entity to influence or attempt to influence an officer or employee of any agency, as defined by applicable federal law, a member of Congress, an officer or employee of Congress, or an employee of a member of Congress, in connection with the award of any federally funded contract, making any federally funded grant or loan, entering into any cooperative agreement, or to extend, continue, renew, amend, or modify any federally funded contract, grant, loan, or cooperative agreement.

3. The Disclosing Party will submit an updated certification at the end of each calendar quarter in which there occurs any event that materially affects the accuracy of the statements and information set forth in paragraphs A.1. and A.2. above.

4. The Disclosing Party certifies that either: (i) it is not an organization described in section 501(c)(4) of the Internal Revenue Code of 1986; or (ii) it is an organization described in section 501(c)(4) of the Internal Revenue Code of 1986 but has not engaged and will not engage in "Lobbying Activities".

5. If the Disclosing Party is the Applicant, the Disclosing Party must obtain certifications equal in form and substance to paragraphs A.1. through A.4. above from all subcontractors before it awards any subcontract and the Disclosing Party must maintain all such subcontractors' certifications for the duration of the Matter and must make such certifications promptly available to the City upon request.

B. CERTIFICATION REGARDING EQUAL EMPLOYMENT OPPORTUNITY

If the Matter is federally funded, federal regulations require the Applicant and all proposed subcontractors to submit the following information with their bids or in writing at the outset of negotiations.

Is the Disclosing Party the Applicant?

[ ] Yes [ ] No

If "Yes," answer the three questions below:

1. Have you developed and do you have on file affirmative action programs pursuant to applicable federal regulations? (See 41 CFR Part 60-2.)
[ ] Yes [ ] No

2. Have you filed with the Joint Reporting Committee, the Director of the Office of Federal Contract Compliance Programs, or the Equal Employment Opportunity Commission all reports due under the applicable filing requirements?
[ ] Yes [ ] No

3. Have you participated in any previous contracts or subcontracts subject to the equal opportunity clause?
[ ] Yes [ ] No

If you checked "No" to question 1. or 2. above, please provide an explanation:

_____

_____

SECTION VII -- ACKNOWLEDGMENTS, CONTRACT INCORPORATION, COMPLIANCE, PENALTIES, DISCLOSURE

The Disclosing Party understands and agrees that:

A. The certifications, disclosures, and acknowledgments contained in this EDS will become part of any contract or other agreement between the Applicant and the City in connection with the Matter, whether procurement, City assistance, or other City action, and are material inducements to the City's execution of any contract or taking other action with respect to the Matter. The Disclosing Party understands that it must comply with all statutes, ordinances, and regulations on which this EDS is based.

B. The City's Governmental Ethics and Campaign Financing Ordinances, Chapters 2-156 and 2-164 of the Municipal Code, impose certain duties and obligations on persons or entities seeking City contracts, work, business, or transactions. The full text of these ordinances and a training program is available on line at www.cityofchicago.org/Ethics, and may also be obtained from the City's Board of Ethics, 740 N.

Sedgwick St., Suite 500, Chicago, IL 60610, (312) 744-9660. The Disclosing Party must comply fully with the applicable ordinances.

C. If the City determines that any information provided in this EDS is false, incomplete or inaccurate, any contract or other agreement in connection with which it is submitted may be rescinded or be void or voidable, and the City may pursue any remedies under the contract or agreement (if not rescinded or void), at law, or in equity, including terminating the Disclosing Party's participation in the Matter and/or declining to allow the Disclosing Party to participate in other transactions with the City. Remedies at law for a false statement of material fact may include incarceration and an award to the City of treble damages.

D. It is the City's policy to make this document available to the public on its Internet site and/or upon request. Some or all of the information provided on this EDS and any attachments to this EDS may be made available to the public on the Internet, in response to a Freedom of Information Act request, or otherwise. By completing and signing this EDS, the Disclosing Party waives and releases any possible rights or claims which it may have against the City in connection with the public release of information contained in this EDS and also authorizes the City to verify the accuracy of any information submitted in this EDS.

E. The information provided in this EDS must be kept current. In the event of changes, the Disclosing Party must supplement this EDS up to the time the City takes action on the Matter. If the Matter is a contract being handled by the City's Department of Procurement Services, the Disclosing Party must update this EDS as the contract requires. **NOTE:** With respect to Matters subject to Article I of Chapter 1-23 of the Municipal Code (imposing **PERMANENT INELIGIBILITY** for certain specified offenses), the information provided herein regarding eligibility must be kept current for a longer period, as required by Chapter 1-23 and Section 2-154-020 of the Municipal Code.

The Disclosing Party represents and warrants that:

F.1. The Disclosing Party is not delinquent in the payment of any tax administered by the Illinois Department of Revenue, nor are the Disclosing Party or its Affiliated Entities delinquent in paying any fine, fee, tax or other charge owed to the City. This includes, but is not limited to, all water charges, sewer charges, license fees, parking tickets, property taxes or sales taxes.

F.2 If the Disclosing Party is the Applicant, the Disclosing Party and its Affiliated Entities will not use, nor permit their subcontractors to use, any facility listed by the U.S. E.P.A. on the federal Excluded Parties List System ("EPLS") maintained by the U. S. General Services Administration.

F.3 If the Disclosing Party is the Applicant, the Disclosing Party will obtain from any contractors/subcontractors hired or to be hired in connection with the Matter certifications equal in form and substance to those in F.1. and F.2. above and will not, without the prior written consent of the City, use any such contractor/subcontractor that does not provide such certifications or that the Disclosing Party has reason to believe has not provided or cannot provide truthful certifications.

NOTE: If the Disclosing Party cannot certify as to any of the items in F.1., F.2. or F.3. above, an explanatory statement must be attached to this EDS.

CERTIFICATION

Under penalty of perjury, the person signing below: (1) warrants that he/she is authorized to execute this EDS and Appendix A (if applicable) on behalf of the Disclosing Party, and (2) warrants that all certifications and statements contained in this EDS and Appendix A (if applicable) are true, accurate and complete as of the date furnished to the City.

RAA Development LLC
(Print or type name of Disclosing Party)

By: John Searls
(Sign here)

John Searls
(Print or type name of person signing)

Managing Member
(Print or type title of person signing)

Signed and sworn to before me on (date) July 31, 2013,
at Cook County, Illinois (State).

Susan Plichta Notary Public.

Commission expires: 10/18/2015.

OFFICIAL SEAL
SUSAN PLICHTA
Notary Public - State of Illinois
My Commission Expires: 10/18/2015

CITY OF CHICAGO
ECONOMIC DISCLOSURE STATEMENT AND AFFIDAVIT
APPENDIX A

FAMILIAL RELATIONSHIPS WITH ELECTED CITY OFFICIALS AND DEPARTMENT HEADS

This Appendix is to be completed only by (a) the Applicant, and (b) any legal entity which has a direct ownership interest in the Applicant exceeding 7.5 percent. It is not to be completed by any legal entity which has only an indirect ownership interest in the Applicant.

Under Municipal Code Section 2-154-015, the Disclosing Party must disclose whether such Disclosing Party or any "Applicable Party" or any Spouse or Domestic Partner thereof currently has a "familial relationship" with any elected city official or department head. A "familial relationship" exists if, as of the date this EDS is signed, the Disclosing Party or any "Applicable Party" or any Spouse or Domestic Partner thereof is related to the mayor, any alderman, the city clerk, the city treasurer or any city department head as spouse or domestic partner or as any of the following, whether by blood or adoption: parent, child, brother or sister, aunt or uncle, niece or nephew, grandparent, grandchild, father-in-law, mother-in-law, son-in-law, daughter-in-law, stepfather or stepmother, stepson or stepdaughter, stepbrother or stepsister or half-brother or half-sister.

"Applicable Party" means (1) all executive officers of the Disclosing Party listed in Section II.B.1.a., if the Disclosing Party is a corporation; all partners of the Disclosing Party, if the Disclosing Party is a general partnership; all general partners and limited partners of the Disclosing Party, if the Disclosing Party is a limited partnership; all managers, managing members and members of the Disclosing Party, if the Disclosing Party is a limited liability company; (2) all principal officers of the Disclosing Party; and (3) any person having more than a 7.5 percent ownership interest in the Disclosing Party. "Principal officers" means the president, chief operating officer, executive director, chief financial officer, treasurer or secretary of a legal entity or any person exercising similar authority.

Does the Disclosing Party or any "Applicable Party" or any Spouse or Domestic Partner thereof currently have a "familial relationship" with an elected city official or department head?

[ ] Yes [X] No

If yes, please identify below (1) the name and title of such person, (2) the name of the legal entity to which such person is connected; (3) the name and title of the elected city official or department head to whom such person has a familial relationship, and (4) the precise nature of such familial relationship.

_____

_____

_____

Name	Business Address	Percentage
John Searls	451 W. Fullerton, Elmhurst, IL 60126	20%
Richard Searls III	451 W. Fullerton, Elmhurst, IL 60126	20%
Tom Searls	451 W. Fullerton, Elmhurst, IL 60126	20%
Steve Searls	451 W. Fullerton, Elmhurst, IL 60126	20%
Richard Searls Jr.	451 W. Fullerton, Elmhurst, IL 60126	10%
Nancy Schroeder	451 W. Fullerton, Elmhurst, IL 60126	5%
Leslie Hansen	451 W. Fullerton, Elmhurst, IL 60126	5%

(DO NOT SUBMIT THIS PAGE WITH YOUR EDS. The purpose of this page is for you to recertify your EDS prior to submission to City Council or on the date of closing. If unable to recertify truthfully, the Disclosing Party must complete a new EDS with correct or corrected information).

RECERTIFICATION

Generally, for use with City Council matters. Not for City procurements unless requested.

This recertification is being submitted in connection with Alley dedication of North South alley between North Hamlin and North Ridgeway [identify the Matter]. Under penalty of perjury, the person signing below: (1) warrants that he/she is authorized to execute this EDS recertification on behalf of the Disclosing Party, (2) warrants that all certifications and statements contained in the Disclosing Party's original EDS are true, accurate and complete as of the date furnished to the City and continue to be true, accurate and complete as of the date of this recertification, and (3) reaffirms its acknowledgments.

RAA Development, LLC
(Print or type legal name of Disclosing Party)

Date: 7/3/14

By: John Searls
(sign here)

Print or type name of signatory:
John Searls

Title of signatory:
Manager & Member (RAA Development LLC)

Signed and sworn to before me on [date] 7/7/2014 by SUSAN PLICHTA, at Cook County, Illinois [state].

Susan Plichta Notary Public.

Commission expires: 10/18/2015.

OFFICIAL SEAL
SUSAN PLICHTA
Notary Public - State of Illinois
My Commission Expires: 10/18/2015

Ver. 11-01-05

CITY OF CHICAGO
ECONOMIC DISCLOSURE STATEMENT
AND AFFIDAVIT

SECTION I -- GENERAL INFORMATION

A. Legal name of the Disclosing Party submitting this EDS. Include d/b/a/ if applicable:

Ridgeway Acquisition LLC

Check ONE of the following three boxes:

Indicate whether the Disclosing Party submitting this EDS is:

1. [X] the Applicant
   OR
2. [ ] a legal entity holding a direct or indirect interest in the Applicant. State the legal name of the Applicant in which the Disclosing Party holds an interest: _____
   OR
3. [ ] a legal entity with a right of control (see Section II.B.1.) State the legal name of the entity in which the Disclosing Party holds a right of control: _____

B. Business address of the Disclosing Party: 350 N. LaSalle Street, Ste. 800
Chicago, IL 60654

C. Telephone: 312-640-2775 Fax: 312-265-8484 Email: lizzie@sedgwickinvestments.com

D. Name of contact person: Elizabeth Kaplan

E. Federal Employer Identification No. (if you have one): _____

F. Brief description of contract, transaction or other undertaking (referred to below as the "Matter") to which this EDS pertains. (Include project number and location of property, if applicable):

Alley dedication of North South alley between North Hamlin and North Ridgeway

G. Which City agency or department is requesting this EDS? Chicago Law Department

If the Matter is a contract being handled by the City's Department of Procurement Services, please complete the following:

Specification # _____ and Contract # _____

SECTION II -- DISCLOSURE OF OWNERSHIP INTERESTS

A. NATURE OF THE DISCLOSING PARTY

1. Indicate the nature of the Disclosing Party:

[ ] Person
[ ] Publicly registered business corporation
[ ] Privately held business corporation
[ ] Sole proprietorship
[ ] General partnership
[ ] Limited partnership
[ ] Trust
[x] Limited liability company
[ ] Limited liability partnership
[ ] Joint venture
[ ] Not-for-profit corporation
(Is the not-for-profit corporation also a 501(c)(3))?
[ ] Yes [ ] No
[ ] Other (please specify)

2. For legal entities, the state (or foreign country) of incorporation or organization, if applicable:

Illinois

3. For legal entities not organized in the State of Illinois: Has the organization registered to do business in the State of Illinois as a foreign entity?

[ ] Yes [X] No [X] N/A

B. IF THE DISCLOSING PARTY IS A LEGAL ENTITY:

1. List below the full names and titles of all executive officers and all directors of the entity. **NOTE:** For not-for-profit corporations, also list below all members, if any, which are legal entities. If there are no such members, write "no members." For trusts, estates or other similar entities, list below the legal titleholder(s).

If the entity is a general partnership, limited partnership, limited liability company, limited liability partnership or joint venture, list below the name and title of each general partner, managing member, manager or any other person or entity that controls the day-to-day management of the Disclosing Party. **NOTE:** Each legal entity listed below must submit an EDS on its own behalf.

Name	Title
LB Partners, LLC	Manager

2. Please provide the following information concerning each person or entity having a direct or indirect beneficial interest (including ownership) in excess of 7.5% of the Disclosing Party. Examples of such an interest include shares in a corporation, partnership interest in a partnership or joint venture,

interest of a member or manager in a limited liability company, or interest of a beneficiary of a trust, estate or other similar entity. If none, state "None." **NOTE**: Pursuant to Section 2-154-030 of the Municipal Code of Chicago ("Municipal Code"), the City may require any such additional information from any applicant which is reasonably intended to achieve full disclosure.

Name	Business Address	Percentage Interest in the Disclosing Party
LB Partners, LLC	350 N. LaSalle Street, Ste. 800 Chicago, IL 60654	100%

SECTION III -- BUSINESS RELATIONSHIPS WITH CITY ELECTED OFFICIALS

Has the Disclosing Party had a "business relationship," as defined in Chapter 2-156 of the Municipal Code, with any City elected official in the 12 months before the date this EDS is signed?

[ ] Yes [X] No

If yes, please identify below the name(s) of such City elected official(s) and describe such relationship(s):

SECTION IV -- DISCLOSURE OF SUBCONTRACTORS AND OTHER RETAINED PARTIES

The Disclosing Party must disclose the name and business address of each subcontractor, attorney, lobbyist, accountant, consultant and any other person or entity whom the Disclosing Party has retained or expects to retain in connection with the Matter, as well as the nature of the relationship, and the total amount of the fees paid or estimated to be paid. The Disclosing Party is not required to disclose employees who are paid solely through the Disclosing Party's regular payroll.

"Lobbyist" means any person or entity who undertakes to influence any legislative or administrative action on behalf of any person or entity other than: (1) a not-for-profit entity, on an unpaid basis, or (2) himself. "Lobbyist" also means any person or entity any part of whose duties as an employee of another includes undertaking to influence any legislative or administrative action.

If the Disclosing Party is uncertain whether a disclosure is required under this Section, the Disclosing Party must either ask the City whether disclosure is required or make the disclosure.

Name (indicate whether retained or anticipated to be retained)	Business Address	Relationship to Disclosing Party (subcontractor, attorney, lobbyist, etc.)	Fees (indicate whether paid or estimated.) **NOTE:** "hourly rate" or "t.b.d." is not an acceptable response.
Bernard I. Citron	55 E. Monroe St, 37th Floor		Attorney - $10,000
Thompson Coburn LLP	Chicago, IL 60603		

(Add sheets if necessary)

[X] Check here if the Disclosing Party has not retained, nor expects to retain, any such persons or entities.

SECTION V -- CERTIFICATIONS

A. COURT-ORDERED CHILD SUPPORT COMPLIANCE

Under Municipal Code Section 2-92-415, substantial owners of business entities that contract with the City must remain in compliance with their child support obligations throughout the contract's term.

Has any person who directly or indirectly owns 10% or more of the Disclosing Party been declared in arrearage on any child support obligations by any Illinois court of competent jurisdiction?

[ ] Yes [ ] No [X] No person directly or indirectly owns 10% or more of the Disclosing Party.

If "Yes," has the person entered into a court-approved agreement for payment of all support owed and is the person in compliance with that agreement?

[ ] Yes [ ] No

B. FURTHER CERTIFICATIONS

1. Pursuant to Municipal Code Chapter 1-23, Article I ("Article I")(which the Applicant should consult for defined terms (e.g., "doing business") and legal requirements), if the Disclosing Party submitting this EDS is the Applicant and is doing business with the City, then the Disclosing Party certifies as follows: (i) neither the Applicant nor any controlling person is currently indicted or charged with, or has admitted guilt of, or has ever been convicted of, or placed under supervision for, any criminal offense involving actual, attempted, or conspiracy to commit bribery, theft, fraud, forgery, perjury, dishonesty or deceit against an officer or employee of the City or any sister agency; and (ii) the Applicant understands and acknowledges that compliance with Article I is a continuing requirement for doing business with the City. NOTE: If Article I applies to the Applicant, the permanent compliance timeframe in Article I supersedes some five-year compliance timeframes in certifications 2 and 3 below.

2. The Disclosing Party and, if the Disclosing Party is a legal entity, all of those persons or entities identified in Section II.B.1. of this EDS:

a. are not presently debarred, suspended, proposed for debarment, declared ineligible or voluntarily excluded from any transactions by any federal, state or local unit of government;

b. have not, within a five-year period preceding the date of this EDS, been convicted of a criminal offense, adjudged guilty, or had a civil judgment rendered against them in connection with: obtaining, attempting to obtain, or performing a public (federal, state or local) transaction or contract under a public transaction; a violation of federal or state antitrust statutes; fraud; embezzlement; theft; forgery; bribery; falsification or destruction of records; making false statements; or receiving stolen property;

c. are not presently indicted for, or criminally or civilly charged by, a governmental entity (federal, state or local) with committing any of the offenses set forth in clause B.2.b. of this Section V;

d. have not, within a five-year period preceding the date of this EDS, had one or more public transactions (federal, state or local) terminated for cause or default; and

e. have not, within a five-year period preceding the date of this EDS, been convicted, adjudged guilty, or found liable in a civil proceeding, or in any criminal or civil action, including actions concerning environmental violations, instituted by the City or by the federal government, any state, or any other unit of local government.

3. The certifications in subparts 3, 4 and 5 concern:

• the Disclosing Party;
• any "Contractor" (meaning any contractor or subcontractor used by the Disclosing Party in connection with the Matter, including but not limited to all persons or legal entities disclosed under Section IV, "Disclosure of Subcontractors and Other Retained Parties");
• any "Affiliated Entity" (meaning a person or entity that, directly or indirectly: controls the Disclosing Party, is controlled by the Disclosing Party, or is, with the Disclosing Party, under common control of another person or entity. Indicia of control include, without limitation: interlocking management or ownership; identity of interests among family members, shared facilities and equipment; common use of employees; or organization of a business entity following the ineligibility of a business entity to do business with federal or state or local government, including the City, using substantially the same management, ownership, or principals as the incligible entity); with respect to Contractors, the term Affiliated Entity means a person or entity that directly or indirectly controls the Contractor, is controlled by it, or, with the Contractor, is under common control of another person or entity;
• any responsible official of the Disclosing Party, any Contractor or any Affiliated Entity or any other official, agent or employee of the Disclosing Party, any Contractor or any Affiliated Entity, acting pursuant to the direction or authorization of a responsible official of the Disclosing Party, any Contractor or any Affiliated Entity (collectively "Agents").

Neither the Disclosing Party, nor any Contractor, nor any Affiliated Entity of either the Disclosing Party or any Contractor nor any Agents have, during the five years before the date this EDS is signed, or, with respect to a Contractor, an Affiliated Entity, or an Affiliated Entity of a Contractor during the five years before the date of such Contractor's or Affiliated Entity's contract or engagement in connection with the Matter:

a. bribed or attempted to bribe, or been convicted or adjudged guilty of bribery or attempting to bribe, a public officer or employee of the City, the State of Illinois, or any agency of the federal government or of any state or local government in the United States of America, in that officer's or employee's official capacity;

b. agreed or colluded with other bidders or prospective bidders, or been a party to any such agreement, or been convicted or adjudged guilty of agreement or collusion among bidders or prospective bidders, in restraint of freedom of competition by agreement to bid a fixed price or otherwise; or

c. made an admission of such conduct described in a. or b. above that is a matter of record, but have not been prosecuted for such conduct; or

d. violated the provisions of Municipal Code Section 2-92-610 (Living Wage Ordinance).

4. Neither the Disclosing Party, Affiliated Entity or Contractor, or any of their employees, officials, agents or partners, is barred from contracting with any unit of state or local government as a result of engaging in or being convicted of (1) bid-rigging in violation of 720 ILCS 5/33E-3; (2) bid-rotating in violation of 720 ILCS 5/33E-4; or (3) any similar offense of any state or of the United States of America that contains the same elements as the offense of bid-rigging or bid-rotating.

5. Neither the Disclosing Party nor any Affiliated Entity is listed on any of the following lists maintained by the Office of Foreign Assets Control of the U.S. Department of the Treasury or the Bureau of Industry and Security of the U.S. Department of Commerce or their successors: the Specially Designated Nationals List, the Denied Persons List, the Unverified List, the Entity List and the Debarred List.

6. The Disclosing Party understands and shall comply with the applicable requirements of Chapters 2-55 (Legislative Inspector General), 2-56 (Inspector General) and 2-156 (Governmental Ethics) of the Municipal Code.

7. If the Disclosing Party is unable to certify to any of the above statements in this Part B (Further Certifications), the Disclosing Party must explain below:

N/A

If the letters "NA," the word "None," or no response appears on the lines above, it will be conclusively presumed that the Disclosing Party certified to the above statements.

8. To the best of the Disclosing Party's knowledge after reasonable inquiry, the following is a complete list of all current employees of the Disclosing Party who were, at any time during the 12-month period preceding the execution date of this EDS, an employee, or elected or appointed official, of the City of Chicago (if none, indicate with "N/A" or "none").

N/A

9. To the best of the Disclosing Party's knowledge after reasonable inquiry, the following is a complete list of all gifts that the Disclosing Party has given or caused to be given, at any time during the 12-month period preceding the execution date of this EDS, to an employee, or elected or appointed official, of the City of Chicago. For purposes of this statement, a "gift" does not include: (i) anything made generally available to City employees or to the general public, or (ii) food or drink provided in the course of official City business and having a retail value of less than $20 per recipient (if none, indicate with "N/A" or "none"). As to any gift listed below, please also list the name of the City recipient.

N/A

C. CERTIFICATION OF STATUS AS FINANCIAL INSTITUTION

1. The Disclosing Party certifies that the Disclosing Party (check one)

[ ] is [X] is not

a "financial institution" as defined in Section 2-32-455(b) of the Municipal Code.

2. If the Disclosing Party IS a financial institution, then the Disclosing Party pledges:

"We are not and will not become a predatory lender as defined in Chapter 2-32 of the Municipal Code. We further pledge that none of our affiliates is, and none of them will become, a predatory lender as defined in Chapter 2-32 of the Municipal Code. We understand that becoming a predatory lender or becoming an affiliate of a predatory lender may result in the loss of the privilege of doing business with the City."

If the Disclosing Party is unable to make this pledge because it or any of its affiliates (as defined in Section 2-32-455(b) of the Municipal Code) is a predatory lender within the meaning of Chapter 2-32 of the Municipal Code, explain here (attach additional pages if necessary):

If the letters "NA," the word "None," or no response appears on the lines above, it will be conclusively presumed that the Disclosing Party certified to the above statements.

D. CERTIFICATION REGARDING INTEREST IN CITY BUSINESS

Any words or terms that are defined in Chapter 2-156 of the Municipal Code have the same meanings when used in this Part D.

1. In accordance with Section 2-156-110 of the Municipal Code: Does any official or employee of the City have a financial interest in his or her own name or in the name of any other person or entity in the Matter?

[ ] Yes [X] No

NOTE: If you checked "Yes" to Item D.1., proceed to Items D.2. and D.3. If you checked "No" to Item D.1., proceed to Part E.

2. Unless sold pursuant to a process of competitive bidding, or otherwise permitted, no City elected official or employee shall have a financial interest in his or her own name or in the name of any other person or entity in the purchase of any property that (i) belongs to the City, or (ii) is sold for taxes or assessments, or (iii) is sold by virtue of legal process at the suit of the City (collectively, "City Property Sale"). Compensation for property taken pursuant to the City's eminent domain power does not constitute a financial interest within the meaning of this Part D.

Does the Matter involve a City Property Sale?

[ ] Yes [X] No

3. If you checked "Yes" to Item D.1., provide the names and business addresses of the City officials or employees having such interest and identify the nature of such interest:

Name	Business Address	Nature of Interest

4. The Disclosing Party further certifies that no prohibited financial interest in the Matter will be acquired by any City official or employee.

E. CERTIFICATION REGARDING SLAVERY ERA BUSINESS

Please check either 1. or 2. below. If the Disclosing Party checks 2., the Disclosing Party must disclose below or in an attachment to this EDS all information required by paragraph 2. Failure to

comply with these disclosure requirements may make any contract entered into with the City in connection with the Matter voidable by the City.

X 1. The Disclosing Party verifies that the Disclosing Party has searched any and all records of the Disclosing Party and any and all predecessor entities regarding records of investments or profits from slavery or slaveholder insurance policies during the slavery era (including insurance policies issued to slaveholders that provided coverage for damage to or injury or death of their slaves), and the Disclosing Party has found no such records.

____2. The Disclosing Party verifies that, as a result of conducting the search in step 1 above, the Disclosing Party has found records of investments or profits from slavery or slaveholder insurance policies. The Disclosing Party verifies that the following constitutes full disclosure of all such records, including the names of any and all slaves or slaveholders described in those records:

_____

_____

_____

_____

SECTION VI -- CERTIFICATIONS FOR FEDERALLY FUNDED MATTERS

NOTE: If the Matter is federally funded, complete this Section VI. **If the Matter is not federally funded,** proceed to Section VII. For purposes of this Section VI, tax credits allocated by the City and proceeds of debt obligations of the City are not federal funding.

A. CERTIFICATION REGARDING LOBBYING

1. List below the names of all persons or entities registered under the federal Lobbying Disclosure Act of 1995 who have made lobbying contacts on behalf of the Disclosing Party with respect to the Matter: (Add sheets if necessary):

_____

_____

_____

(If no explanation appears or begins on the lines above, or if the letters "NA" or if the word "None" appear, it will be conclusively presumed that the Disclosing Party means that NO persons or entities registered under the Lobbying Disclosure Act of 1995 have made lobbying contacts on behalf of the Disclosing Party with respect to the Matter.)

2. The Disclosing Party has not spent and will not expend any federally appropriated funds to pay any person or entity listed in Paragraph A.1. above for his or her lobbying activities or to pay any person or entity to influence or attempt to influence an officer or employee of any agency, as defined by applicable federal law, a member of Congress, an officer or employee of Congress, or an employee of a member of Congress, in connection with the award of any federally funded contract, making any federally funded grant or loan, entering into any cooperative agreement, or to extend, continue, renew, amend, or modify any federally funded contract, grant, loan, or cooperative agreement.

3. The Disclosing Party will submit an updated certification at the end of each calendar quarter in which there occurs any event that materially affects the accuracy of the statements and information set forth in paragraphs A.1. and A.2. above.

4. The Disclosing Party certifies that either: (i) it is not an organization described in section 501(c)(4) of the Internal Revenue Code of 1986; or (ii) it is an organization described in section 501(c)(4) of the Internal Revenue Code of 1986 but has not engaged and will not engage in "Lobbying Activities".

5. If the Disclosing Party is the Applicant, the Disclosing Party must obtain certifications equal in form and substance to paragraphs A.1. through A.4. above from all subcontractors before it awards any subcontract and the Disclosing Party must maintain all such subcontractors' certifications for the duration of the Matter and must make such certifications promptly available to the City upon request.

B. CERTIFICATION REGARDING EQUAL EMPLOYMENT OPPORTUNITY

If the Matter is federally funded, federal regulations require the Applicant and all proposed subcontractors to submit the following information with their bids or in writing at the outset of negotiations.

Is the Disclosing Party the Applicant?

[ ] Yes [ ] No

If "Yes," answer the three questions below:

1. Have you developed and do you have on file affirmative action programs pursuant to applicable federal regulations? (See 41 CFR Part 60-2.)
[ ] Yes [ ] No

2. Have you filed with the Joint Reporting Committee, the Director of the Office of Federal Contract Compliance Programs, or the Equal Employment Opportunity Commission all reports due under the applicable filing requirements?
[ ] Yes [ ] No

3. Have you participated in any previous contracts or subcontracts subject to the equal opportunity clause?
[ ] Yes [ ] No

If you checked "No" to question 1. or 2. above, please provide an explanation:

_____

_____

SECTION VII -- ACKNOWLEDGMENTS, CONTRACT INCORPORATION, COMPLIANCE, PENALTIES, DISCLOSURE

The Disclosing Party understands and agrees that:

A. The certifications, disclosures, and acknowledgments contained in this EDS will become part of any contract or other agreement between the Applicant and the City in connection with the Matter, whether procurement, City assistance, or other City action, and are material inducements to the City's execution of any contract or taking other action with respect to the Matter. The Disclosing Party understands that it must comply with all statutes, ordinances, and regulations on which this EDS is based.

B. The City's Governmental Ethics and Campaign Financing Ordinances, Chapters 2-156 and 2-164 of the Municipal Code, impose certain duties and obligations on persons or entities seeking City contracts, work, business, or transactions. The full text of these ordinances and a training program is available on line at www.cityofchicago.org/Ethics, and may also be obtained from the City's Board of Ethics, 740 N.

Sedgwick St., Suite 500, Chicago, IL 60610, (312) 744-9660. The Disclosing Party must comply fully with the applicable ordinances.

C. If the City determines that any information provided in this EDS is false, incomplete or inaccurate, any contract or other agreement in connection with which it is submitted may be rescinded or be void or voidable, and the City may pursue any remedies under the contract or agreement (if not rescinded or void), at law, or in equity, including terminating the Disclosing Party's participation in the Matter and/or declining to allow the Disclosing Party to participate in other transactions with the City. Remedies at law for a false statement of material fact may include incarceration and an award to the City of treble damages.

D. It is the City's policy to make this document available to the public on its Internet site and/or upon request. Some or all of the information provided on this EDS and any attachments to this EDS may be made available to the public on the Internet, in response to a Freedom of Information Act request, or otherwise. By completing and signing this EDS, the Disclosing Party waives and releases any possible rights or claims which it may have against the City in connection with the public release of information contained in this EDS and also authorizes the City to verify the accuracy of any information submitted in this EDS.

E. The information provided in this EDS must be kept current. In the event of changes, the Disclosing Party must supplement this EDS up to the time the City takes action on the Matter. If the Matter is a contract being handled by the City's Department of Procurement Services, the Disclosing Party must update this EDS as the contract requires. **NOTE:** With respect to Matters subject to Article I of Chapter 1-23 of the Municipal Code (imposing **PERMANENT INELIGIBILITY** for certain specified offenses), the information provided herein regarding eligibility must be kept current for a longer period, as required by Chapter 1-23 and Section 2-154-020 of the Municipal Code.

The Disclosing Party represents and warrants that:

F.1. The Disclosing Party is not delinquent in the payment of any tax administered by the Illinois Department of Revenue, nor are the Disclosing Party or its Affiliated Entities delinquent in paying any fine, fee, tax or other charge owed to the City. This includes, but is not limited to, all water charges, sewer charges, license fees, parking tickets, property taxes or sales taxes.

F.2 If the Disclosing Party is the Applicant, the Disclosing Party and its Affiliated Entities will not use, nor permit their subcontractors to use, any facility listed by the U.S. E.P.A. on the federal Excluded Parties List System ("EPLS") maintained by the U. S. General Services Administration.

F.3 If the Disclosing Party is the Applicant, the Disclosing Party will obtain from any contractors/subcontractors hired or to be hired in connection with the Matter certifications equal in form and substance to those in F.1. and F.2. above and will not, without the prior written consent of the City, use any such contractor/subcontractor that does not provide such certifications or that the Disclosing Party has reason to believe has not provided or cannot provide truthful certifications.

NOTE: If the Disclosing Party cannot certify as to any of the items in F.1., F.2. or F.3. above, an explanatory statement must be attached to this EDS.

CERTIFICATION

Under penalty of perjury, the person signing below: (1) warrants that he/she is authorized to execute this EDS and Appendix A (if applicable) on behalf of the Disclosing Party, and (2) warrants that all certifications and statements contained in this EDS and Appendix A (if applicable) are true, accurate and complete as of the date furnished to the City.

Ridgeway Acquisition LLC
(Print or type name of Disclosing Party)

By: _____
(Sign here)

Elizabeth Caplan
(Print or type name of person signing)

_____
(Print or type title of person signing)

Signed and sworn to before me on (date) July 31 2013
at Cook County, Illinois (state).

_____ Notary Public.

Commission expires: 10/18/2015.

OFFICIAL SEAL
SUSAN PLICHTA
Notary Public - State of Illinois
My Commission Expires: 10/18/2015

CITY OF CHICAGO
ECONOMIC DISCLOSURE STATEMENT AND AFFIDAVIT
APPENDIX A

FAMILIAL RELATIONSHIPS WITH ELECTED CITY OFFICIALS AND DEPARTMENT HEADS

This Appendix is to be completed only by (a) the Applicant, and (b) any legal entity which has a direct ownership interest in the Applicant exceeding 7.5 percent. It is not to be completed by any legal entity which has only an indirect ownership interest in the Applicant.

Under Municipal Code Section 2-154-015, the Disclosing Party must disclose whether such Disclosing Party or any "Applicable Party" or any Spouse or Domestic Partner thereof currently has a "familial relationship" with any elected city official or department head. A "familial relationship" exists if, as of the date this EDS is signed, the Disclosing Party or any "Applicable Party" or any Spouse or Domestic Partner thereof is related to the mayor, any alderman, the city clerk, the city treasurer or any city department head as spouse or domestic partner or as any of the following, whether by blood or adoption: parent, child, brother or sister, aunt or uncle, niece or nephew, grandparent, grandchild, father-in-law, mother-in-law, son-in-law, daughter-in-law, stepfather or stepmother, stepson or stepdaughter, stepbrother or stepsister or half-brother or half-sister.

"Applicable Party" means (1) all executive officers of the Disclosing Party listed in Section II.B.1.a., if the Disclosing Party is a corporation; all partners of the Disclosing Party, if the Disclosing Party is a general partnership; all general partners and limited partners of the Disclosing Party, if the Disclosing Party is a limited partnership; all managers, managing members and members of the Disclosing Party, if the Disclosing Party is a limited liability company; (2) all principal officers of the Disclosing Party; and (3) any person having more than a 7.5 percent ownership interest in the Disclosing Party. "Principal officers" means the president, chief operating officer, executive director, chief financial officer, treasurer or secretary of a legal entity or any person exercising similar authority.

Does the Disclosing Party or any "Applicable Party" or any Spouse or Domestic Partner thereof currently have a "familial relationship" with an elected city official or department head?

[ ] Yes [X] No

If yes, please identify below (1) the name and title of such person, (2) the name of the legal entity to which such person is connected; (3) the name and title of the elected city official or department head to whom such person has a familial relationship, and (4) the precise nature of such familial relationship.

(DO NOT SUBMIT THIS PAGE WITH YOUR EDS. The purpose of this page is for you to recertify your EDS prior to submission to City Council or on the date of closing. If unable to recertify truthfully, the Disclosing Party must complete a new EDS with correct or corrected information)

RECERTIFICATION

Generally, for use with City Council matters. Not for City procurements unless requested.

This recertification is being submitted in connection with Alley dedication of North South alley between North Hamlin and North Ridgeway [identify the Matter]. Under penalty of perjury, the person signing below: (1) warrants that he/she is authorized to execute this EDS recertification on behalf of the Disclosing Party, (2) warrants that all certifications and statements contained in the Disclosing Party's original EDS are true, accurate and complete as of the date furnished to the City and continue to be true, accurate and complete as of the date of this recertification, and (3) reaffirms its acknowledgments.

Ridgeway Acquisition I, LLC
(Print or type legal name of Disclosing Party)

Date: 7/7/14

By: _____
(sign here)

Print or type name of signatory: Robert C. Ranquist Elizabeth Kaplan

Title of signatory:

Managers

Signed and sworn to before me on [date] 7/7/2014, by Susan Plichta, at Cook County, Illinois [state].

_____ Notary Public.

Commission expires: 10-18-2015.

OFFICIAL SEAL
SUSAN PLICI
Notary Public - State
My Commission Expires 10/18/

Ver. 11-01-05

CITY OF CHICAGO
ECONOMIC DISCLOSURE STATEMENT
AND AFFIDAVIT

SECTION I -- GENERAL INFORMATION

A. Legal name of the Disclosing Party submitting this EDS. Include d/b/a/ if applicable:

LB Partners, LLC

Check ONE of the following three boxes:

Indicate whether the Disclosing Party submitting this EDS is:

1. [X] the Applicant
   OR
2. [ ] a legal entity holding a direct or indirect interest in the Applicant. State the legal name of the Applicant in which the Disclosing Party holds an interest: _____
   OR
3. [ ] a legal entity with a right of control (see Section II.B.1.) State the legal name of the entity in which the Disclosing Party holds a right of control: _____

B. Business address of the Disclosing Party: 350 N. LaSalle Street, Ste. 800
Chicago, IL 60654

C. Telephone: 312-640-2775 Fax: 312-265-8484 Email: lizzie@sedgwickinvestments.com

D. Name of contact person: Elizabeth Kaplan

E. Federal Employer Identification No. (if you have one): _____

F. Brief description of contract, transaction or other undertaking (referred to below as the "Matter") to which this EDS pertains. (Include project number and location of property, if applicable):

Alley dedication of North South alley between North Hamlin and North Ridgeway

G. Which City agency or department is requesting this EDS? Chicago Law Department

If the Matter is a contract being handled by the City's Department of Procurement Services, please complete the following:

Specification # _____ and Contract # _____

SECTION II – DISCLOSURE OF OWNERSHIP INTERESTS

A. NATURE OF THE DISCLOSING PARTY

1. Indicate the nature of the Disclosing Party:

[ ] Person
[ ] Publicly registered business corporation
[ ] Privately held business corporation
[ ] Sole proprietorship
[ ] General partnership
[ ] Limited partnership
[ ] Trust
[x] Limited liability company
[ ] Limited liability partnership
[ ] Joint venture
[ ] Not-for-profit corporation
(Is the not-for-profit corporation also a 501(c)(3))?
[ ] Yes [ ] No
[ ] Other (please specify)

2. For legal entities, the state (or foreign country) of incorporation or organization, if applicable:

Illinois

3. For legal entities not organized in the State of Illinois: Has the organization registered to do business in the State of Illinois as a foreign entity?

[ ] Yes [ ] No [x] N/A

B. IF THE DISCLOSING PARTY IS A LEGAL ENTITY:

1. List below the full names and titles of all executive officers and all directors of the entity. **NOTE:** For not-for-profit corporations, also list below all members, if any, which are legal entities. If there are no such members, write "no members." For trusts, estates or other similar entities, list below the legal titleholder(s).

If the entity is a general partnership, limited partnership, limited liability company, limited liability partnership or joint venture, list below the name and title of each general partner, managing member, manager or any other person or entity that controls the day-to-day management of the Disclosing Party. **NOTE:** Each legal entity listed below must submit an EDS on its own behalf.

Name	Title
Elizabeth Kaplan	Member/Manager
Robert Ranquist	Member/Manager

2. Please provide the following information concerning each person or entity having a direct or indirect beneficial interest (including ownership) in excess of 7.5% of the Disclosing Party. Examples of such an interest include shares in a corporation, partnership interest in a partnership or joint venture,

interest of a member or manager in a limited liability company, or interest of a beneficiary of a trust, estate or other similar entity. If none, state "None." **NOTE**: Pursuant to Section 2-154-030 of the Municipal Code of Chicago ("Municipal Code"), the City may require any such additional information from any applicant which is reasonably intended to achieve full disclosure.

Name	Business Address	Percentage Interest in the Disclosing Party
Elizabeth Kaplan	350 N. LaSalle Street, Ste. 800	50%
Robert Ranquist	Chicago, IL 60654	50%

SECTION III -- BUSINESS RELATIONSHIPS WITH CITY ELECTED OFFICIALS

Has the Disclosing Party had a "business relationship," as defined in Chapter 2-156 of the Municipal Code, with any City elected official in the 12 months before the date this EDS is signed?

[ ] Yes [X] No

If yes, please identify below the name(s) of such City elected official(s) and describe such relationship(s):

SECTION IV -- DISCLOSURE OF SUBCONTRACTORS AND OTHER RETAINED PARTIES

The Disclosing Party must disclose the name and business address of each subcontractor, attorney, lobbyist, accountant, consultant and any other person or entity whom the Disclosing Party has retained or expects to retain in connection with the Matter, as well as the nature of the relationship, and the total amount of the fees paid or estimated to be paid. The Disclosing Party is not required to disclose employees who are paid solely through the Disclosing Party's regular payroll.

"Lobbyist" means any person or entity who undertakes to influence any legislative or administrative action on behalf of any person or entity other than: (1) a not-for-profit entity, on an unpaid basis, or (2) himself. "Lobbyist" also means any person or entity any part of whose duties as an employee of another includes undertaking to influence any legislative or administrative action.

If the Disclosing Party is uncertain whether a disclosure is required under this Section, the Disclosing Party must either ask the City whether disclosure is required or make the disclosure.

Name (indicate whether retained or anticipated to be retained)	Business Address	Relationship to Disclosing Party (subcontractor, attorney, lobbyist, etc.)	Fees (indicate whether paid or estimated.) **NOTE:** "hourly rate" or "t.b.d." is not an acceptable response.

(Add sheets if necessary)

[X] Check here if the Disclosing Party has not retained, nor expects to retain, any such persons or entities.

SECTION V -- CERTIFICATIONS

A. COURT-ORDERED CHILD SUPPORT COMPLIANCE

Under Municipal Code Section 2-92-415, substantial owners of business entities that contract with the City must remain in compliance with their child support obligations throughout the contract's term.

Has any person who directly or indirectly owns 10% or more of the Disclosing Party been declared in arrearage on any child support obligations by any Illinois court of competent jurisdiction?

[ ] Yes [X] No [ ] No person directly or indirectly owns 10% or more of the Disclosing Party.

If "Yes," has the person entered into a court-approved agreement for payment of all support owed and is the person in compliance with that agreement?

[ ] Yes [ ] No

B. FURTHER CERTIFICATIONS

1. Pursuant to Municipal Code Chapter 1-23, Article I ("Article I")(which the Applicant should consult for defined terms (e.g., "doing business") and legal requirements), if the Disclosing Party submitting this EDS is the Applicant and is doing business with the City, then the Disclosing Party certifies as follows: (i) neither the Applicant nor any controlling person is currently indicted or charged with, or has admitted guilt of, or has ever been convicted of, or placed under supervision for, any criminal offense involving actual, attempted, or conspiracy to commit bribery, theft, fraud, forgery, perjury, dishonesty or deceit against an officer or employee of the City or any sister agency; and (ii) the Applicant understands and acknowledges that compliance with Article I is a continuing requirement for doing business with the City. NOTE: If Article I applies to the Applicant, the permanent compliance timeframe in Article I supersedes some five-year compliance timeframes in certifications 2 and 3 below.

2. The Disclosing Party and, if the Disclosing Party is a legal entity, all of those persons or entities identified in Section II.B.1. of this EDS:

a. are not presently debarred, suspended, proposed for debarment, declared ineligible or voluntarily excluded from any transactions by any federal, state or local unit of government;

b. have not, within a five-year period preceding the date of this EDS, been convicted of a criminal offense, adjudged guilty, or had a civil judgment rendered against them in connection with: obtaining, attempting to obtain, or performing a public (federal, state or local) transaction or contract under a public transaction; a violation of federal or state antitrust statutes; fraud; embezzlement; theft; forgery; bribery; falsification or destruction of records; making false statements; or receiving stolen property;

c. are not presently indicted for, or criminally or civilly charged by, a governmental entity (federal, state or local) with committing any of the offenses set forth in clause B.2.b. of this Section V;

d. have not, within a five-year period preceding the date of this EDS, had one or more public transactions (federal, state or local) terminated for cause or default; and

e. have not, within a five-year period preceding the date of this EDS, been convicted, adjudged guilty, or found liable in a civil proceeding, or in any criminal or civil action, including actions concerning environmental violations, instituted by the City or by the federal government, any state, or any other unit of local government.

3. The certifications in subparts 3, 4 and 5 concern:

• the Disclosing Party;
• any "Contractor" (meaning any contractor or subcontractor used by the Disclosing Party in connection with the Matter, including but not limited to all persons or legal entities disclosed under Section IV, "Disclosure of Subcontractors and Other Retained Parties");
• any "Affiliated Entity" (meaning a person or entity that, directly or indirectly: controls the Disclosing Party, is controlled by the Disclosing Party, or is, with the Disclosing Party, under common control of another person or entity. Indicia of control include, without limitation: interlocking management or ownership; identity of interests among family members, shared facilities and equipment; common use of employees; or organization of a business entity following the ineligibility of a business entity to do business with federal or state or local government, including the City, using substantially the same management, ownership, or principals as the ineligible entity); with respect to Contractors, the term Affiliated Entity means a person or entity that directly or indirectly controls the Contractor, is controlled by it, or, with the Contractor, is under common control of another person or entity;
• any responsible official of the Disclosing Party, any Contractor or any Affiliated Entity or any other official, agent or employee of the Disclosing Party, any Contractor or any Affiliated Entity, acting pursuant to the direction or authorization of a responsible official of the Disclosing Party, any Contractor or any Affiliated Entity (collectively "Agents").

Neither the Disclosing Party, nor any Contractor, nor any Affiliated Entity of either the Disclosing Party or any Contractor nor any Agents have, during the five years before the date this EDS is signed, or, with respect to a Contractor, an Affiliated Entity, or an Affiliated Entity of a Contractor during the five years before the date of such Contractor's or Affiliated Entity's contract or engagement in connection with the Matter:

a. bribed or attempted to bribe, or been convicted or adjudged guilty of bribery or attempting to bribe, a public officer or employee of the City, the State of Illinois, or any agency of the federal government or of any state or local government in the United States of America, in that officer's or employee's official capacity;

b. agreed or colluded with other bidders or prospective bidders, or been a party to any such agreement, or been convicted or adjudged guilty of agreement or collusion among bidders or prospective bidders, in restraint of freedom of competition by agreement to bid a fixed price or otherwise; or

c. made an admission of such conduct described in a. or b. above that is a matter of record, but have not been prosecuted for such conduct; or

d. violated the provisions of Municipal Code Section 2-92-610 (Living Wage Ordinance).

4. Neither the Disclosing Party, Affiliated Entity or Contractor, or any of their employees, officials, agents or partners, is barred from contracting with any unit of state or local government as a result of engaging in or being convicted of (1) bid-rigging in violation of 720 ILCS 5/33E-3; (2) bid-rotating in violation of 720 ILCS 5/33E-4; or (3) any similar offense of any state or of the United States of America that contains the same elements as the offense of bid-rigging or bid-rotating.

5. Neither the Disclosing Party nor any Affiliated Entity is listed on any of the following lists maintained by the Office of Foreign Assets Control of the U.S. Department of the Treasury or the Bureau of Industry and Security of the U.S. Department of Commerce or their successors: the Specially Designated Nationals List, the Denied Persons List, the Unverified List, the Entity List and the Debarred List.

6. The Disclosing Party understands and shall comply with the applicable requirements of Chapters 2-55 (Legislative Inspector General), 2-56 (Inspector General) and 2-156 (Governmental Ethics) of the Municipal Code.

7. If the Disclosing Party is unable to certify to any of the above statements in this Part B (Further Certifications), the Disclosing Party must explain below:

N/A

If the letters "NA," the word "None," or no response appears on the lines above, it will be conclusively presumed that the Disclosing Party certified to the above statements.

8. To the best of the Disclosing Party's knowledge after reasonable inquiry, the following is a complete list of all current employees of the Disclosing Party who were, at any time during the 12-month period preceding the execution date of this EDS, an employee, or elected or appointed official, of the City of Chicago (if none, indicate with "N/A" or "none").

N/A

9. To the best of the Disclosing Party's knowledge after reasonable inquiry, the following is a complete list of all gifts that the Disclosing Party has given or caused to be given, at any time during the 12-month period preceding the execution date of this EDS, to an employee, or elected or appointed official, of the City of Chicago. For purposes of this statement, a "gift" does not include: (i) anything made generally available to City employees or to the general public, or (ii) food or drink provided in the course of official City business and having a retail value of less than $20 per recipient (if none, indicate with "N/A" or "none"). As to any gift listed below, please also list the name of the City recipient.

N/A

C. CERTIFICATION OF STATUS AS FINANCIAL INSTITUTION

1. The Disclosing Party certifies that the Disclosing Party (check one)

[ ] is [X] is not

a "financial institution" as defined in Section 2-32-455(b) of the Municipal Code.

2. If the Disclosing Party IS a financial institution, then the Disclosing Party pledges:

"We are not and will not become a predatory lender as defined in Chapter 2-32 of the Municipal Code. We further pledge that none of our affiliates is, and none of them will become, a predatory lender as defined in Chapter 2-32 of the Municipal Code. We understand that becoming a predatory lender or becoming an affiliate of a predatory lender may result in the loss of the privilege of doing business with the City."

If the Disclosing Party is unable to make this pledge because it or any of its affiliates (as defined in Section 2-32-455(b) of the Municipal Code) is a predatory lender within the meaning of Chapter 2-32 of the Municipal Code, explain here (attach additional pages if necessary):

If the letters "NA," the word "None," or no response appears on the lines above, it will be conclusively presumed that the Disclosing Party certified to the above statements.

D. CERTIFICATION REGARDING INTEREST IN CITY BUSINESS

Any words or terms that are defined in Chapter 2-156 of the Municipal Code have the same meanings when used in this Part D.

1. In accordance with Section 2-156-110 of the Municipal Code: Does any official or employee of the City have a financial interest in his or her own name or in the name of any other person or entity in the Matter?

[ ] Yes [X] No

NOTE: If you checked "Yes" to Item D.1., proceed to Items D.2. and D.3. If you checked "No" to Item D.1., proceed to Part E.

2. Unless sold pursuant to a process of competitive bidding, or otherwise permitted, no City elected official or employee shall have a financial interest in his or her own name or in the name of any other person or entity in the purchase of any property that (i) belongs to the City, or (ii) is sold for taxes or assessments, or (iii) is sold by virtue of legal process at the suit of the City (collectively, "City Property Sale"). Compensation for property taken pursuant to the City's eminent domain power does not constitute a financial interest within the meaning of this Part D.

Does the Matter involve a City Property Sale?

[ ] Yes [X] No

3. If you checked "Yes" to Item D.1., provide the names and business addresses of the City officials or employees having such interest and identify the nature of such interest:

Name	Business Address	Nature of Interest

4. The Disclosing Party further certifies that no prohibited financial interest in the Matter will be acquired by any City official or employee.

E. CERTIFICATION REGARDING SLAVERY ERA BUSINESS

Please check either 1. or 2. below. If the Disclosing Party checks 2., the Disclosing Party must disclose below or in an attachment to this EDS all information required by paragraph 2. Failure to

comply with these disclosure requirements may make any contract entered into with the City in connection with the Matter voidable by the City.

X 1. The Disclosing Party verifies that the Disclosing Party has searched any and all records of the Disclosing Party and any and all predecessor entities regarding records of investments or profits from slavery or slaveholder insurance policies during the slavery era (including insurance policies issued to slaveholders that provided coverage for damage to or injury or death of their slaves), and the Disclosing Party has found no such records.

____2. The Disclosing Party verifies that, as a result of conducting the search in step 1 above, the Disclosing Party has found records of investments or profits from slavery or slaveholder insurance policies. The Disclosing Party verifies that the following constitutes full disclosure of all such records, including the names of any and all slaves or slaveholders described in those records:

_____

_____

_____

_____

SECTION VI -- CERTIFICATIONS FOR FEDERALLY FUNDED MATTERS

NOTE: If the Matter is federally funded, complete this Section VI. **If the Matter is not federally funded**, proceed to Section VII. For purposes of this Section VI, tax credits allocated by the City and proceeds of debt obligations of the City are not federal funding.

A. CERTIFICATION REGARDING LOBBYING

1. List below the names of all persons or entities registered under the federal Lobbying Disclosure Act of 1995 who have made lobbying contacts on behalf of the Disclosing Party with respect to the Matter: (Add sheets if necessary):

_____

_____

_____

(If no explanation appears or begins on the lines above, or if the letters "NA" or if the word "None" appear, it will be conclusively presumed that the Disclosing Party means that NO persons or entities registered under the Lobbying Disclosure Act of 1995 have made lobbying contacts on behalf of the Disclosing Party with respect to the Matter.)

2. The Disclosing Party has not spent and will not expend any federally appropriated funds to pay any person or entity listed in Paragraph A.1. above for his or her lobbying activities or to pay any person or entity to influence or attempt to influence an officer or employee of any agency, as defined by applicable federal law, a member of Congress, an officer or employee of Congress, or an employee of a member of Congress, in connection with the award of any federally funded contract, making any federally funded grant or loan, entering into any cooperative agreement, or to extend, continue, renew, amend, or modify any federally funded contract, grant, loan, or cooperative agreement.

3. The Disclosing Party will submit an updated certification at the end of each calendar quarter in which there occurs any event that materially affects the accuracy of the statements and information set forth in paragraphs A.1. and A.2. above.

4. The Disclosing Party certifies that either: (i) it is not an organization described in section 501(c)(4) of the Internal Revenue Code of 1986; or (ii) it is an organization described in section 501(c)(4) of the Internal Revenue Code of 1986 but has not engaged and will not engage in "Lobbying Activities".

5. If the Disclosing Party is the Applicant, the Disclosing Party must obtain certifications equal in form and substance to paragraphs A.1. through A.4. above from all subcontractors before it awards any subcontract and the Disclosing Party must maintain all such subcontractors' certifications for the duration of the Matter and must make such certifications promptly available to the City upon request.

B. CERTIFICATION REGARDING EQUAL EMPLOYMENT OPPORTUNITY

If the Matter is federally funded, federal regulations require the Applicant and all proposed subcontractors to submit the following information with their bids or in writing at the outset of negotiations.

Is the Disclosing Party the Applicant?

[ ] Yes [ ] No

If "Yes," answer the three questions below:

1. Have you developed and do you have on file affirmative action programs pursuant to applicable federal regulations? (See 41 CFR Part 60-2.)
[ ] Yes [ ] No

2. Have you filed with the Joint Reporting Committee, the Director of the Office of Federal Contract Compliance Programs, or the Equal Employment Opportunity Commission all reports due under the applicable filing requirements?
[ ] Yes [ ] No

3. Have you participated in any previous contracts or subcontracts subject to the equal opportunity clause?
[ ] Yes [ ] No

If you checked "No" to question 1. or 2. above, please provide an explanation:

_____

_____

SECTION VII – ACKNOWLEDGMENTS, CONTRACT INCORPORATION, COMPLIANCE, PENALTIES, DISCLOSURE

The Disclosing Party understands and agrees that:

A. The certifications, disclosures, and acknowledgments contained in this EDS will become part of any contract or other agreement between the Applicant and the City in connection with the Matter, whether procurement, City assistance, or other City action, and are material inducements to the City's execution of any contract or taking other action with respect to the Matter. The Disclosing Party understands that it must comply with all statutes, ordinances, and regulations on which this EDS is based.

B. The City's Governmental Ethics and Campaign Financing Ordinances, Chapters 2-156 and 2-164 of the Municipal Code, impose certain duties and obligations on persons or entities seeking City contracts, work, business, or transactions. The full text of these ordinances and a training program is available on line at www.cityofchicago.org/Ethics, and may also be obtained from the City's Board of Ethics, 740 N.

Sedgwick St., Suite 500, Chicago, IL 60610, (312) 744-9660. The Disclosing Party must comply fully with the applicable ordinances.

C. If the City determines that any information provided in this EDS is false, incomplete or inaccurate, any contract or other agreement in connection with which it is submitted may be rescinded or be void or voidable, and the City may pursue any remedies under the contract or agreement (if not rescinded or void), at law, or in equity, including terminating the Disclosing Party's participation in the Matter and/or declining to allow the Disclosing Party to participate in other transactions with the City. Remedies at law for a false statement of material fact may include incarceration and an award to the City of treble damages.

D. It is the City's policy to make this document available to the public on its Internet site and/or upon request. Some or all of the information provided on this EDS and any attachments to this EDS may be made available to the public on the Internet, in response to a Freedom of Information Act request, or otherwise. By completing and signing this EDS, the Disclosing Party waives and releases any possible rights or claims which it may have against the City in connection with the public release of information contained in this EDS and also authorizes the City to verify the accuracy of any information submitted in this EDS.

E. The information provided in this EDS must be kept current. In the event of changes, the Disclosing Party must supplement this EDS up to the time the City takes action on the Matter. If the Matter is a contract being handled by the City's Department of Procurement Services, the Disclosing Party must update this EDS as the contract requires. **NOTE:** With respect to Matters subject to Article I of Chapter 1-23 of the Municipal Code (imposing **PERMANENT INELIGIBILITY** for certain specified offenses), the information provided herein regarding eligibility must be kept current for a longer period, as required by Chapter 1-23 and Section 2-154-020 of the Municipal Code.

The Disclosing Party represents and warrants that:

F.1. The Disclosing Party is not delinquent in the payment of any tax administered by the Illinois Department of Revenue, nor are the Disclosing Party or its Affiliated Entities delinquent in paying any fine, fee, tax or other charge owed to the City. This includes, but is not limited to, all water charges, sewer charges, license fees, parking tickets, property taxes or sales taxes.

F.2 If the Disclosing Party is the Applicant, the Disclosing Party and its Affiliated Entities will not use, nor permit their subcontractors to use, any facility listed by the U.S. E.P.A. on the federal Excluded Parties List System ("EPLS") maintained by the U. S. General Services Administration.

F.3 If the Disclosing Party is the Applicant, the Disclosing Party will obtain from any contractors/subcontractors hired or to be hired in connection with the Matter certifications equal in form and substance to those in F.1. and F.2. above and will not, without the prior written consent of the City, use any such contractor/subcontractor that does not provide such certifications or that the Disclosing Party has reason to believe has not provided or cannot provide truthful certifications.

NOTE: If the Disclosing Party cannot certify as to any of the items in F.1., F.2. or F.3. above, an explanatory statement must be attached to this EDS.

CERTIFICATION

Under penalty of perjury, the person signing below: (1) warrants that he/she is authorized to execute this EDS and Appendix A (if applicable) on behalf of the Disclosing Party, and (2) warrants that all certifications and statements contained in this EDS and Appendix A (if applicable) are true, accurate and complete as of the date furnished to the City.

LB Partners, LLC
(Print or type name of Disclosing Party)

By: _____
(Sign here)

Elizabeth Kaplan
(Print or type name of person signing)

_____
(Print or type title of person signing)

Signed and sworn to before me on (date) July 31, 2013,
at Cook County, Illinois (state).

_____ Notary Public.

Commission expires: 10/18/2015.

OFFICIAL SEAL
SUSAN PLICHTA
Notary Public - State of Illinois
My Commission Expires: 10/18/2015

CITY OF CHICAGO
ECONOMIC DISCLOSURE STATEMENT AND AFFIDAVIT
APPENDIX A

FAMILIAL RELATIONSHIPS WITH ELECTED CITY OFFICIALS AND DEPARTMENT HEADS

This Appendix is to be completed only by (a) the Applicant, and (b) any legal entity which has a direct ownership interest in the Applicant exceeding 7.5 percent. It is not to be completed by any legal entity which has only an indirect ownership interest in the Applicant.

Under Municipal Code Section 2-154-015, the Disclosing Party must disclose whether such Disclosing Party or any "Applicable Party" or any Spouse or Domestic Partner thereof currently has a "familial relationship" with any elected city official or department head. A "familial relationship" exists if, as of the date this EDS is signed, the Disclosing Party or any "Applicable Party" or any Spouse or Domestic Partner thereof is related to the mayor, any alderman, the city clerk, the city treasurer or any city department head as spouse or domestic partner or as any of the following, whether by blood or adoption: parent, child, brother or sister, aunt or uncle, niece or nephew, grandparent, grandchild, father-in-law, mother-in-law, son-in-law, daughter-in-law, stepfather or stepmother, stepson or stepdaughter, stepbrother or stepsister or half-brother or half-sister.

"Applicable Party" means (1) all executive officers of the Disclosing Party listed in Section II.B.1.a., if the Disclosing Party is a corporation; all partners of the Disclosing Party, if the Disclosing Party is a general partnership; all general partners and limited partners of the Disclosing Party, if the Disclosing Party is a limited partnership; all managers, managing members and members of the Disclosing Party, if the Disclosing Party is a limited liability company; (2) all principal officers of the Disclosing Party; and (3) any person having more than a 7.5 percent ownership interest in the Disclosing Party. "Principal officers" means the president, chief operating officer, executive director, chief financial officer, treasurer or secretary of a legal entity or any person exercising similar authority.

Does the Disclosing Party or any "Applicable Party" or any Spouse or Domestic Partner thereof currently have a "familial relationship" with an elected city official or department head?

[ ] Yes [X] No

If yes, please identify below (1) the name and title of such person, (2) the name of the legal entity to which such person is connected; (3) the name and title of the elected city official or department head to whom such person has a familial relationship, and (4) the precise nature of such familial relationship.

_____

_____

_____

(DO NOT SUBMIT THIS PAGE WITH YOUR EDS. The purpose of this page is for you to recertify your EDS prior to submission to City Council or on the date of closing. If unable to recertify truthfully, the Disclosing Party must complete a new EDS with correct or corrected information)

RECERTIFICATION

Generally, for use with City Council matters. Not for City procurements unless requested.

This recertification is being submitted in connection with Alley dedication of North South alley between North Hamlin and North Ridgeway [identify the Matter]. Under penalty of perjury, the person signing below: (1) warrants that he/she is authorized to execute this EDS recertification on behalf of the Disclosing Party, (2) warrants that all certifications and statements contained in the Disclosing Party's original EDS are true, accurate and complete as of the date furnished to the City and continue to be true, accurate and complete as of the date of this recertification, and (3) reaffirms its acknowledgments.

LB Partners, LLC
(Print or type legal name of Disclosing Party)

Date: 7/7/14

By: _____
(sign here)

Print or type name of signatory: Robert C Ranquist Elizabeth Kaplan

Title of signatory:

Managers

Signed and sworn to before me on [date] 7/7/2014, by Susan Plichta, at Cook County, Illinois [state].

_____ Notary Public.

Commission expires: 10-18-2015.

OFFICIAL SEAL
SUSAN PLICHTA
Notary Public - State of Illinois
My Commission Expires: 10/18/2015

Ver. 11-01-05

City of Chicago

O2014-6048

Office of the City Clerk

Document Tracking Sheet

Meeting Date:	7/30/2014
Sponsor(s):	Moreno (1)
Type:	Ordinance
Title:	Grant(s) of privilege in public way for West Town Chamber of Commerce - privilege no. 1113540
Committee(s) Assignment:	Committee on Transportation and Public Way

ORDINANCE
West Town Chamber of Commerce
Acct. No. 310603 - 150
Permit No. 1113540

Be It Ordained by the City Council of the City of Chicago:

SECTION 1. Permission and authority are hereby given and granted to West Town Chamber of Commerce, upon the terms and subject to the conditions of this ordinance to construct, install, maintain and use one (1) Trash container(s) on the public right-of-way adjacent to its premises known as 1522 W. Chicago Ave..

Said Trash container(s) at W. Chicago measure(s):
One (1) at two point nine two (2.92) feet in length, and two point nine two (2.92) feet in width for a total of eight point five three (8.53) square feet.

The location of said privilege shall be as shown on prints kept on file with the Department of Business Affairs and Consumer Protection and the Office of the City Clerk.

Said privilege shall be constructed in accordance with plans and specifications approved by the Department of Transportation (Division of Project Development).

This grant of privilege in the public way shall be subject to the provisions of Section 10-28-015 and all other required provisions of the Municipal Code of Chicago.

The grantee shall pay to the City of Chicago as compensation for the privilege #1113540 herein granted the sum of seventy-five ($75.00) per annum in advance.

A 25% penalty will be added for payments received after due date.


The permit holder agrees to hold the City of Chicago harmless for any damage, relocation or replacement costs associated with damage, relocation or removal of private property caused by the City performing work in the public way.

Authority herein given and granted for a period of five (5) years from and after Date of Passage.

Alderman _____

Proco Joe Moreno 1st Ward

50

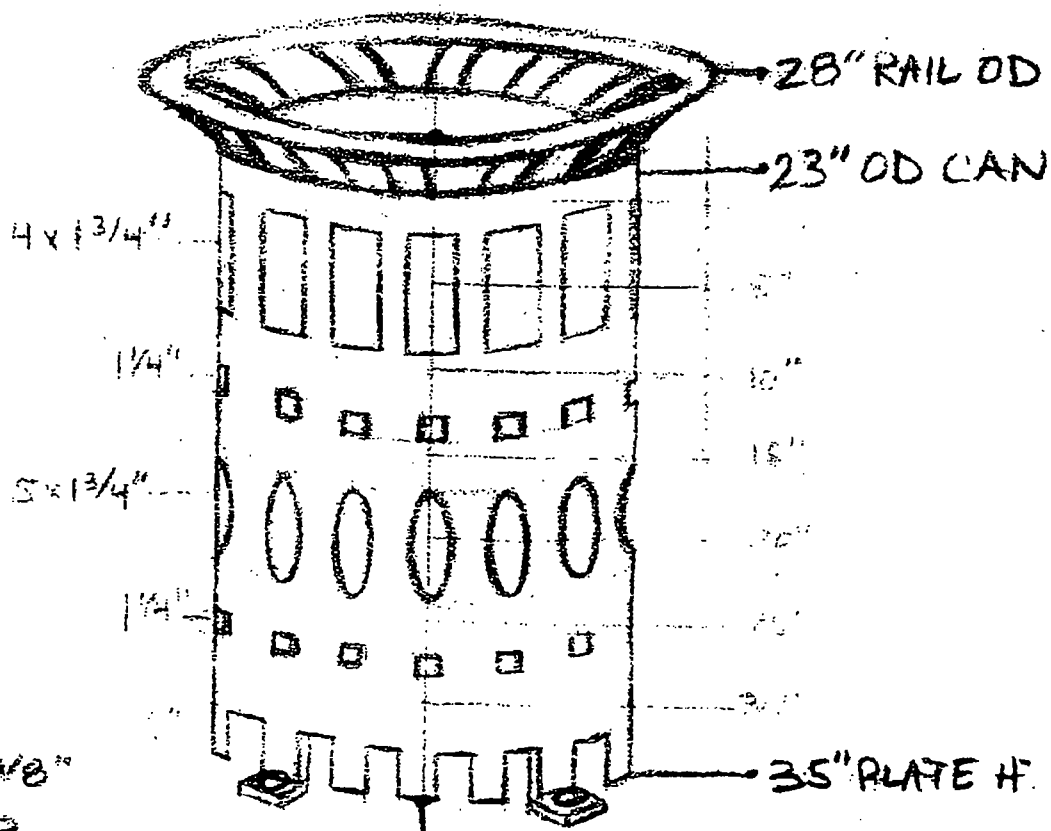

LASER-CUT STEEL 1/8"
ROLLED + WELDED
POWDER-COATED
YELLOW OR RED

Department of Business Affairs and Consumer Protection
Small Business Center - Public Way Use Unit
City Hall - 121 N. LaSalle Street, Room 800 • Chicago, IL 60602
(312)-74-GOBIZ (312-744-6249) • (312) 744-1944 (TTY)
http://www.cityofchicago.org/bacp

07/30/2014

Alderman **Proco Joe Moreno**
Ward # **01**
City of Chicago
City Hall, Room **300**
121 North LaSalle Street
Chicago, Illinois 60602

Re: An ordinance to use and maintain a portion of the public right-of-way for **one (1) trash container(s)** for **West Town Chamber of Commerce**, adjacent to the premises known as **1522 W. Chicago Ave.**.

Dear Alderman **Proco Joe Moreno**:

The applicant referenced above has requested the use of the public right-of-way for a **trash container(s)**. An ordinance has been prepared by the Department of Business Affairs and Consumer Protection – Small Business Center - Public Way Use Unit for presentation to the City Council. Because this request was made for properties located in your ward, as approved by you as per the attached, I respectfully request that you introduce the attached ordinance at the next City Council meeting.

If you have any questions regarding this ordinance, please contact Anthony Bertuca at (312) 744-5506.

Department of Business Affairs and Consumer Protection

PROCO "JOE" MORENO

CITY COUNCIL
CITY OF CHICAGO

ALDERMAN, 1st WARD
2058 NORTH WESTERN AVENUE
CHICAGO, ILLINOIS 60647
TELEPHONE 773-278-0101
FAX: 773-278-2641

COUNCIL CHAMBER
CITY HALL, ROOM 300
121 NORTH LASALLE STREET
CHICAGO, ILLINOIS 60602
TELEPHONE: 312-744-3083
FAX: 312-744-2870

COMMITTEE MEMBERSHIPS

COMMITTEES, RULES AND ETHICS
ECONOMIC, CAPITAL TECHNOLOGY DEVELOPMENT
ENERGY, ENVIRONMENTAL PROTECTION & PUBLIC UTILITIES
HISTORICAL LANDMARK PRESERVATION
PARKS & RECREATION
SPECIAL EVENTS & CULTURAL AFFAIRS

May 15, 2014

Commissioner Maria Guerra Lapacek
Department of Business Affairs and Consumer Protection
121 N. LaSalle St, 8th Floor
Chicago, IL 60602

Dear Commissioner Lapacek,

I approve of the placement of garbage cans throughout Ward 1 that fall in the West Town SSA boundaries. I understand that the West Town Chicago Chamber of Commerce and the West Town Special Service Area #29 maintains and is fully responsible for these garbage cans.

Thank you for your time and attention to this issue. Please contact my office if you require further information.

Sincerely,

Joe Moreno

Proco Joe Moreno
Alderman, 1st Ward

City of Chicago

O2014-6051

Office of the City Clerk

Document Tracking Sheet

Meeting Date:	7/30/2014
Sponsor(s):	Moreno (1)
Type:	Ordinance
Title:	Grant(s) of privilege in public way for West Town Chamber of Commerce - privilege no. 1113539
Committee(s) Assignment:	Committee on Transportation and Public Way

ORDINANCE
West Town Chamber of Commerce
Acct. No. 310603 - 149
Permit No. 1113539

Be It Ordained by the City Council of the City of Chicago:

SECTION 1. Permission and authority are hereby given and granted to West Town Chamber of Commerce, upon the terms and subject to the conditions of this ordinance to construct, install, maintain and use one (1) Trash container(s) on the public right-of-way adjacent to its premises known as 1552 W. Chicago Ave..

Said Trash container(s) at W. Chicago measure(s):
One (1) at two point nine two (2.92) feet in length, and two point nine two (2.92) feet in width for a total of eight point five three (8.53) square feet.

The location of said privilege shall be as shown on prints kept on file with the Department of Business Affairs and Consumer Protection and the Office of the City Clerk.

Said privilege shall be constructed in accordance with plans and specifications approved by the Department of Transportation (Division of Project Development).

This grant of privilege in the public way shall be subject to the provisions of Section 10-28-015 and all other required provisions of the Municipal Code of Chicago.

The grantee shall pay to the City of Chicago as compensation for the privilege #1113539 herein granted the sum of seventy-five ($75.00) per annum in advance.

A 25% penalty will be added for payments received after due date.


The permit holder agrees to hold the City of Chicago harmless for any damage, relocation or replacement costs associated with damage, relocation or removal of private property caused by the City performing work in the public way.

Authority herein given and granted for a period of five (5) years from and after Date of Passage.

Alderman _____

Proco Joe Moreno 1st Ward

50

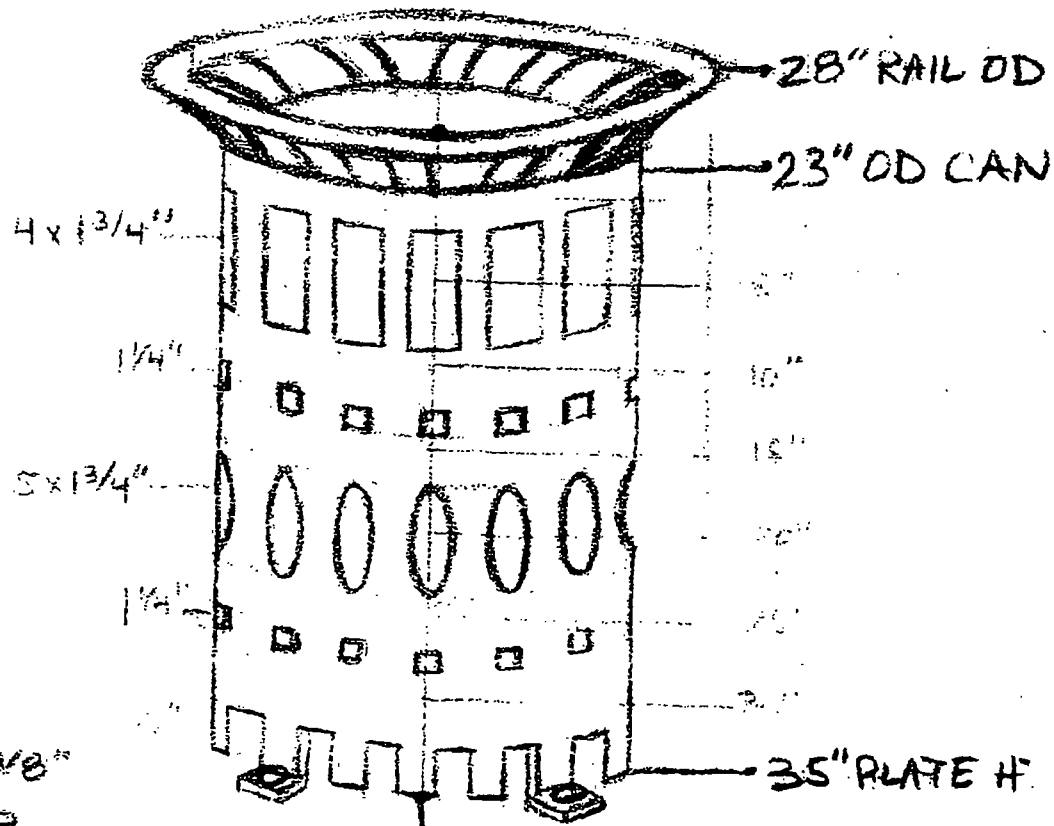

LASER-CUT STEEL 1/8"
ROLLED + WELDED
POWDER-COATED
YELLOW OR RED

Department of Business Affairs and Consumer Protection
Small Business Center - Public Way Use Unit
City Hall - 121 N. LaSalle Street, Room 800 • Chicago, IL 60602
(312)-74-GOBIZ (312-744-6249) • (312) 744-1944 (TTY)
http://www.cityofchicago.org/bacp

07/30/2014

Alderman **Proco Joe Moreno**
Ward # **01**
City of Chicago
City Hall, Room **300**
121 North LaSalle Street
Chicago, Illinois 60602

Re: An ordinance to use and maintain a portion of the public right-of-way for **one (1) trash container(s)** for **West Town Chamber of Commerce**, adjacent to the premises known as **1552 W. Chicago Ave.**.

Dear Alderman **Proco Joe Moreno**:

The applicant referenced above has requested the use of the public right-of-way for a **trash container(s)**. An ordinance has been prepared by the Department of Business Affairs and Consumer Protection – Small Business Center - Public Way Use Unit for presentation to the City Council. Because this request was made for properties located in your ward, as approved by you as per the attached, I respectfully request that you introduce the attached ordinance at the next City Council meeting.

If you have any questions regarding this ordinance, please contact Anthony Bertuca at (312) 744-5506.

Department of Business Affairs and Consumer Protection

COUNCIL CHAMBER
City Hall, Room 300
121 North LaSalle Street
Chicago, Illinois 60602
Telephone: 312-744-3063
Fax: 312-744-2870

PROCO "JOE" MORENO
CITY COUNCIL
CITY OF CHICAGO

Alderman, 1st Ward
2058 North Western Avenue
Chicago, Illinois 60647
Telephone 773-278-0101
Fax: 773-278-2641

COMMITTEE MEMBERSHIPS

Committees, Rules and Ethics
Economic, Capital, Technology Development
Energy, Environmental Protection & Public Utilities
Historical Landmark Preservation
Parks & Recreation
Special Events & Cultural Affairs

May 15, 2014

Commissioner Maria Guerra Lapacek
Department of Business Affairs and Consumer Protection
121 N. LaSalle St, 8th Floor
Chicago, IL 60602

Dear Commissioner Lapacek,

I approve of the placement of garbage cans throughout Ward 1 that fall in the West Town SSA boundaries. I understand that the West Town Chicago Chamber of Commerce and the West Town Special Service Area #29 maintains and is fully responsible for these garbage cans.

Thank you for your time and attention to this issue. Please contact my office if you require further information.

Sincerely,

Joe Moreno

Proco Joe Moreno
Alderman, 1st Ward

City of Chicago

O2014-6052

Office of the City Clerk

Document Tracking Sheet

Meeting Date:	7/30/2014
Sponsor(s):	Moreno (1)
Type:	Ordinance
Title:	Grant(s) of privilege in public way for West Town Chamber of Commerce - privilege no. 1113498
Committee(s) Assignment:	Committee on Transportation and Public Way

ORDINANCE
West Town Chamber of Commerce
Acct. No. 310603 - 134
Permit No. 1113498

Be It Ordained by the City Council of the City of Chicago:

SECTION 1. Permission and authority are hereby given and granted to West Town Chamber of Commerce, upon the terms and subject to the conditions of this ordinance to construct, install, maintain and use one (1) Trash container(s) on the public right-of-way adjacent to its premises known as 2359 W. Chicago Ave..

Said Trash container(s) at W. Chicago measure(s):
One (1) at two point nine two (2.92) feet in length, and two point nine two (2.92) feet in width for a total of eight point five three (8.53) square feet.

The location of said privilege shall be as shown on prints kept on file with the Department of Business Affairs and Consumer Protection and the Office of the City Clerk.

Said privilege shall be constructed in accordance with plans and specifications approved by the Department of Transportation (Division of Project Development).

This grant of privilege in the public way shall be subject to the provisions of Section 10-28-015 and all other required provisions of the Municipal Code of Chicago.

The grantee shall pay to the City of Chicago as compensation for the privilege #1113498 herein granted the sum of seventy-five ($75.00) per annum in advance.

A 25% penalty will be added for payments received after due date.


The permit holder agrees to hold the City of Chicago harmless for any damage, relocation or replacement costs associated with damage, relocation or removal of private property caused by the City performing work in the public way.

Authority herein given and granted for a period of five (5) years from and after Date of Passage.

Alderman _____

Proco Joe Moreno 1st Ward

50

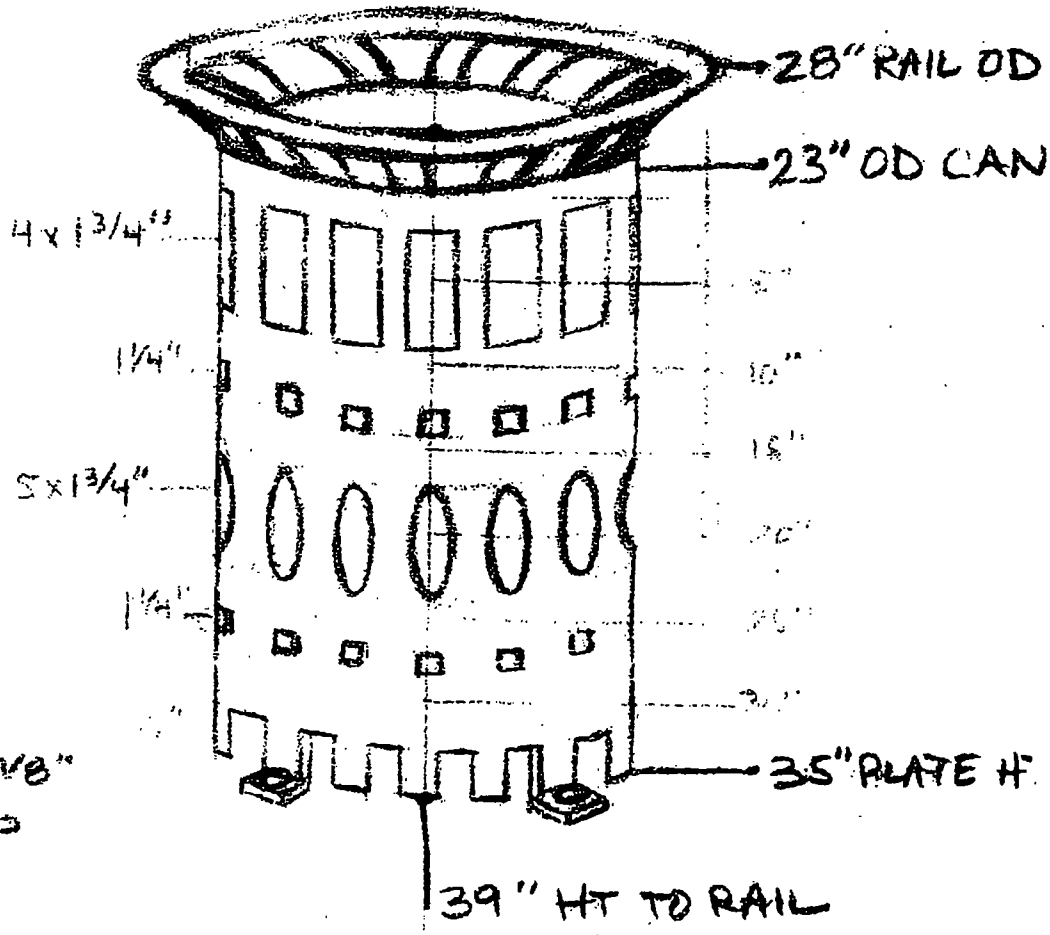

LASER-CUT STEEL 1/8"
ROLLED + WELDED
POWDER-COATED
YELLOW OR RED

Department of Business Affairs and Consumer Protection
Small Business Center - Public Way Use Unit
City Hall - 121 N. LaSalle Street, Room 800 • Chicago, IL 60602
(312)-74-GOBIZ (312-744-6249) • (312) 744-1944 (TTY)
http://www.cityofchicago.org/bacp

07/30/2014

Alderman **Proco Joe Moreno**
Ward # **01**
City of Chicago
City Hall, Room **300**
121 North LaSalle Street
Chicago, Illinois 60602

Re: An ordinance to use and maintain a portion of the public right-of-way for **one (1) trash container(s)** for **West Town Chamber of Commerce**, adjacent to the premises known as **2359 W. Chicago Ave.**.

Dear Alderman **Proco Joe Moreno**:

The applicant referenced above has requested the use of the public right-of-way for a **trash container(s)**. An ordinance has been prepared by the Department of Business Affairs and Consumer Protection – Small Business Center - Public Way Use Unit for presentation to the City Council. Because this request was made for properties located in your ward, as approved by you as per the attached, I respectfully request that you introduce the attached ordinance at the next City Council meeting.

If you have any questions regarding this ordinance, please contact Anthony Bertuca at (312) 744-5506.

Department of Business Affairs and Consumer Protection

PROCO "JOE" MORENO

CITY COUNCIL
CITY OF CHICAGO

ALDERMAN, 1st WARD
2058 NORTH WESTERN AVENUE
CHICAGO, ILLINOIS 60647
TELEPHONE 773-278-0101
FAX: 773-278-2541

COUNCIL CHAMBER

CITY HALL, ROOM 300
121 NORTH LASALLE STREET
CHICAGO, ILLINOIS 60602
TELEPHONE: 312-744-3083
FAX: 312-744-2870

COMMITTEE MEMBERSHIPS

COMMITTEES, RULES AND ETHICS
ECONOMIC, CAPITAL TECHNOLOGY DEVELOPMENT
ENERGY, ENVIRONMENTAL PROTECTION & PUBLIC UTILITIES
HISTORICAL LANDMARK PRESERVATION
PARKS & RECREATION
SPECIAL EVENTS & CULTURAL AFFAIRS

May 15, 2014

Commissioner Maria Guerra Lapacek
Department of Business Affairs and Consumer Protection
121 N. LaSalle St, 8th Floor
Chicago, IL 60602

Dear Commissioner Lapacek,

I approve of the placement of garbage cans throughout Ward 1 that fall in the West Town SSA boundaries. I understand that the West Town Chicago Chamber of Commerce and the West Town Special Service Area #29 maintains and is fully responsible for these garbage cans.

Thank you for your time and attention to this issue. Please contact my office if you require further information.

Sincerely,

Joe Moreno

Proco Joe Moreno
Alderman, 1st Ward

City of Chicago

O2014-6053

Office of the City Clerk

Document Tracking Sheet

Meeting Date:	7/30/2014
Sponsor(s):	Moreno (1)
Type:	Ordinance
Title:	Grant(s) of privilege in public way for West Town Chamber of Commerce - privilege no. 1113509
Committee(s) Assignment:	Committee on Transportation and Public Way

ORDINANCE
West Town Chamber of Commerce
Acct. No. 310603 - 138
Permit No. 1113509

Be It Ordained by the City Council of the City of Chicago:

SECTION 1. Permission and authority are hereby given and granted to West Town Chamber of Commerce, upon the terms and subject to the conditions of this ordinance to construct, install, maintain and use one (1) Trash container(s) on the public right-of-way adjacent to its premises known as 2005 W. Chicago Ave..

Said Trash container(s) at W. Chicago measure(s):
One (1) at two point nine two (2.92) feet in length, and two point nine two (2.92) feet in width for a total of eight point five three (8.53) square feet.

The location of said privilege shall be as shown on prints kept on file with the Department of Business Affairs and Consumer Protection and the Office of the City Clerk.

Said privilege shall be constructed in accordance with plans and specifications approved by the Department of Transportation (Division of Project Development).

This grant of privilege in the public way shall be subject to the provisions of Section 10-28-015 and all other required provisions of the Municipal Code of Chicago.

The grantee shall pay to the City of Chicago as compensation for the privilege #1113509 herein granted the sum of seventy-five ($75.00) per annum in advance.

A 25% penalty will be added for payments received after due date.


The permit holder agrees to hold the City of Chicago harmless for any damage, relocation or replacement costs associated with damage, relocation or removal of private property caused by the City performing work in the public way.

Authority herein given and granted for a period of five (5) years from and after Date of Passage.

Alderman _____

Proco Joe Moreno 1st Ward

50

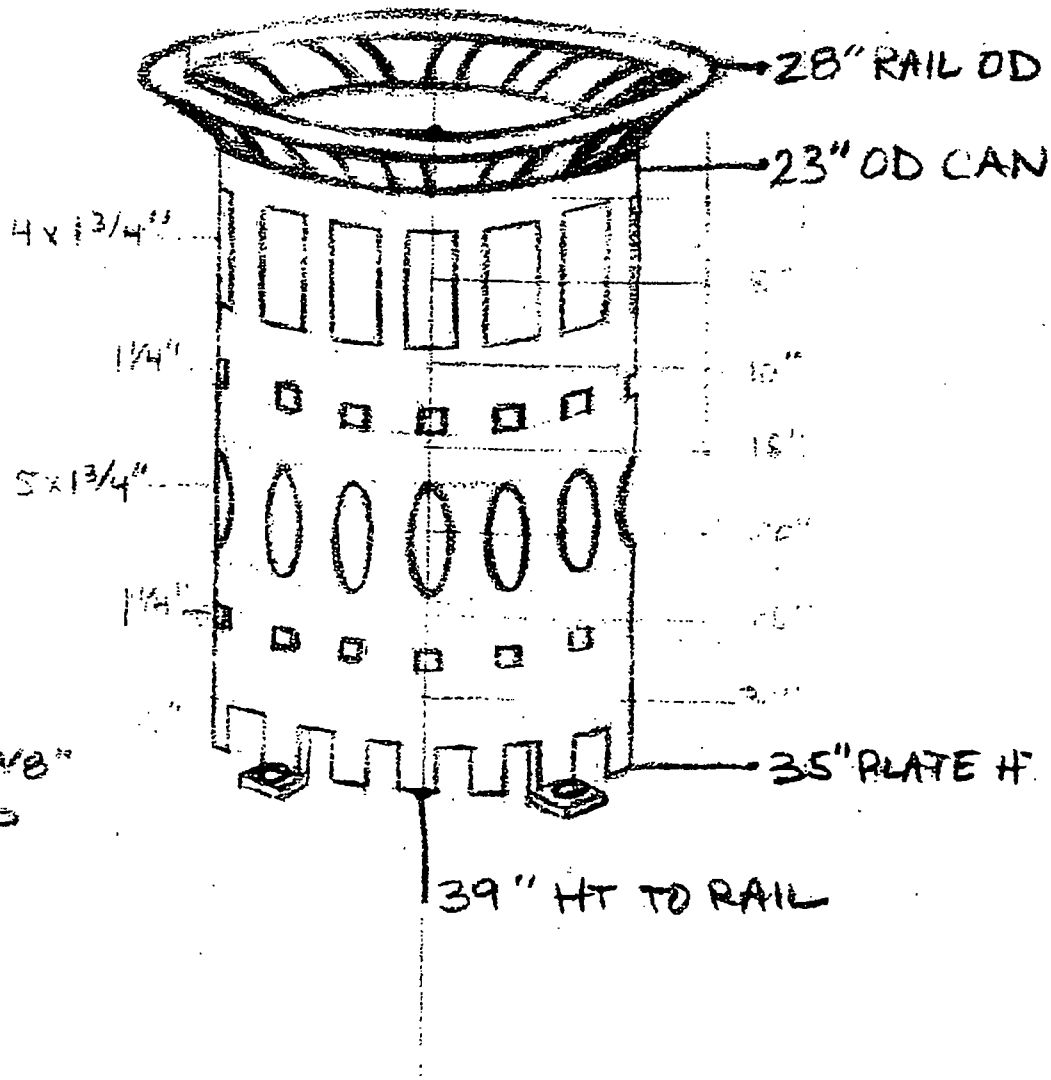

LASER-CUT STEEL 1/8"
ROLLED + WELDED
POWDER-COATED
YELLOW OR RED

Department of Business Affairs and Consumer Protection
Small Business Center - Public Way Use Unit
City Hall - 121 N. LaSalle Street, Room 800 • Chicago, IL 60602
(312)-74-GOBIZ (312-744-6249) • (312) 744-1944 (TTY)
http://www.cityofchicago.org/bacp

07/30/2014

Alderman **Proco Joe Moreno**
Ward # **01**
City of Chicago
City Hall, Room **300**
121 North LaSalle Street
Chicago, Illinois 60602

Re: An ordinance to use and maintain a portion of the public right-of-way for **one (1) trash container(s)** for **West Town Chamber of Commerce**, adjacent to the premises known as **2005 W. Chicago Ave.**.

Dear Alderman **Proco Joe Moreno**:

The applicant referenced above has requested the use of the public right-of-way for a **trash container(s)**. An ordinance has been prepared by the Department of Business Affairs and Consumer Protection – Small Business Center - Public Way Use Unit for presentation to the City Council. Because this request was made for properties located in your ward, as approved by you as per the attached, I respectfully request that you introduce the attached ordinance at the next City Council meeting.

If you have any questions regarding this ordinance, please contact Anthony Bertuca at (312) 744-5506.

Department of Business Affairs and Consumer Protection

PROCO "JOE" MORENO

CITY COUNCIL
CITY OF CHICAGO

ALDERMAN, 1st WARD
2058 NORTH WESTERN AVENUE
CHICAGO, ILLINOIS 60647
TELEPHONE 773-278-0101
FAX: 773-278-2541

COUNCIL CHAMBER
CITY HALL, ROOM 300
121 NORTH LASALLE STREET
CHICAGO, ILLINOIS 60602
TELEPHONE: 312-744-3053
FAX: 312-744-2870

COMMITTEE MEMBERSHIPS

COMMITTEES, RULES AND ETHICS
ECONOMIC, CAPITAL TECHNOLOGY DEVELOPMENT
ENERGY, ENVIRONMENTAL PROTECTION & PUBLIC UTILITIES
HISTORICAL LANDMARK PRESERVATION
PARKS & RECREATION
SPECIAL EVENTS & CULTURAL AFFAIRS

May 15, 2014

Commissioner Maria Guerra Lapacek
Department of Business Affairs and Consumer Protection
121 N. LaSalle St, 8th Floor
Chicago, IL 60602

Dear Commissioner Lapacek,

I approve of the placement of garbage cans throughout Ward 1 that fall in the West Town SSA boundaries. I understand that the West Town Chicago Chamber of Commerce and the West Town Special Service Area #29 maintains and is fully responsible for these garbage cans.

Thank you for your time and attention to this issue. Please contact my office if you require further information.

Sincerely,

Joe Moreno

Proco Joe Moreno
Alderman, 1st Ward

City of Chicago

O2014-6063

Office of the City Clerk

Document Tracking Sheet

Meeting Date:	7/30/2014
Sponsor(s):	Moreno (1)
Type:	Ordinance
Title:	Grant(s) of privilege in public way for West Town Chamber of Commerce - privilege no. 1113513
Committee(s) Assignment:	Committee on Transportation and Public Way

ORDINANCE
West Town Chamber of Commerce
Acct. No. 310603 - 140
Permit No. 1113513

Be It Ordained by the City Council of the City of Chicago:

SECTION 1. Permission and authority are hereby given and granted to West Town Chamber of Commerce, upon the terms and subject to the conditions of this ordinance to construct, install, maintain and use one (1) Trash container(s) on the public right-of-way adjacent to its premises known as 1959 W. Ohio St..

Said Trash container(s) at W. Ohio measure(s):
One (1) at two point nine two (2.92) feet in length, and two point nine two (2.92) feet in width for a total of eight point five three (8.53) square feet.

The location of said privilege shall be as shown on prints kept on file with the Department of Business Affairs and Consumer Protection and the Office of the City Clerk.

Said privilege shall be constructed in accordance with plans and specifications approved by the Department of Transportation (Division of Project Development).

This grant of privilege in the public way shall be subject to the provisions of Section 10-28-015 and all other required provisions of the Municipal Code of Chicago.

The grantee shall pay to the City of Chicago as compensation for the privilege #1113513 herein granted the sum of seventy-five ($75.00) per annum in advance.

A 25% penalty will be added for payments received after due date.


The permit holder agrees to hold the City of Chicago harmless for any damage, relocation or replacement costs associated with damage, relocation or removal of private property caused by the City performing work in the public way.

Authority herein given and granted for a period of five (5) years from and after Date of Passage.

Alderman Joe Moreno

Proco Joe Moreno 1st Ward

50

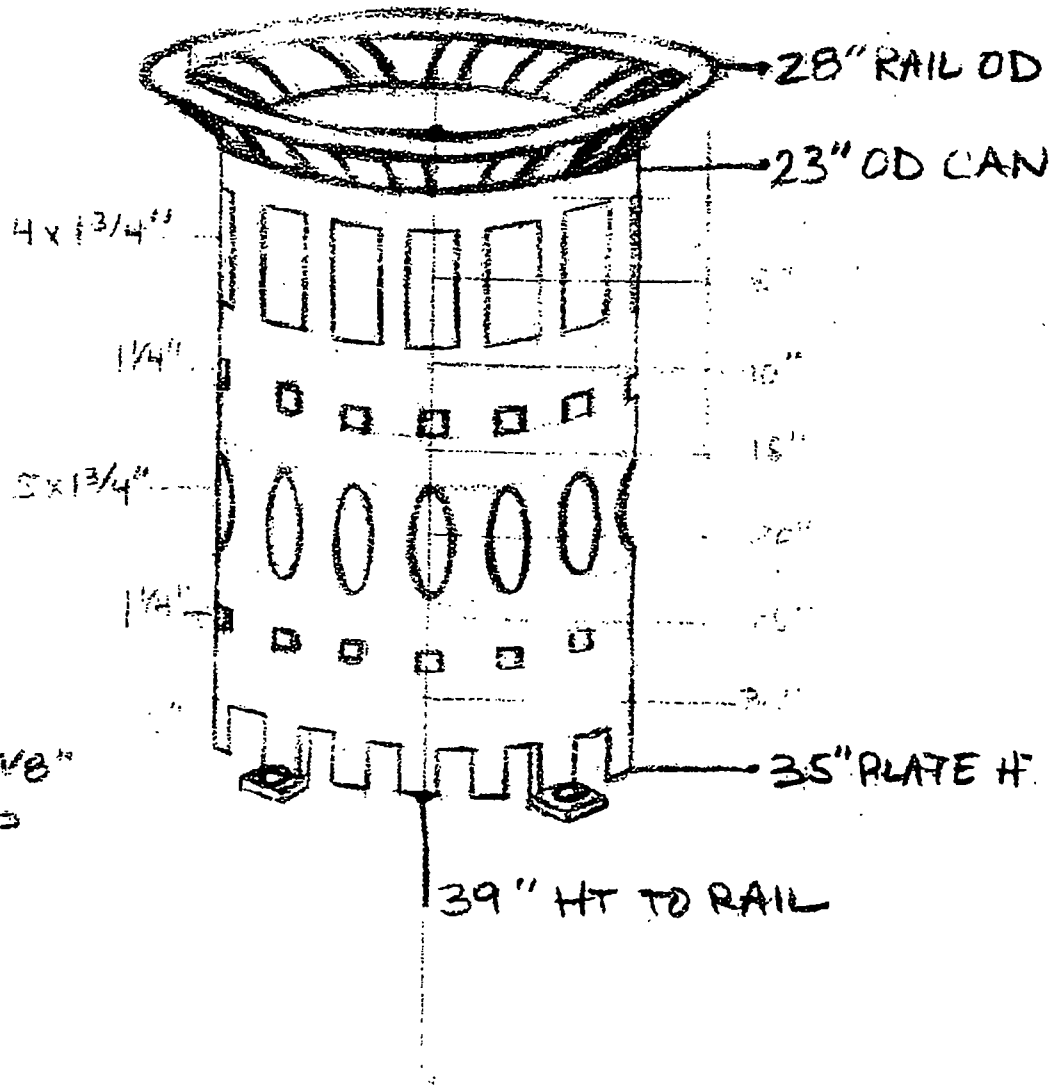

LASER-CUT STEEL 1/8"
ROLLED & WELDED
POWDER-COATED
YELLOW OR RED

Department of Business Affairs and Consumer Protection
Small Business Center - Public Way Use Unit
City Hall - 121 N LaSalle Street, Room 800 • Chicago, IL 60602
(312)-74-GOBIZ (312-744-6249) • (312) 744-1944 (TTY)
http //www cityofchicago org/bacp

07/30/2014

Alderman **Proco Joe Moreno**
Ward # **01**
City of Chicago
City Hall, Room **300**
121 North LaSalle Street
Chicago, Illinois 60602

Re: An ordinance to use and maintain a portion of the public right-of-way for **one (1) trash container(s)** for **West Town Chamber of Commerce**, adjacent to the premises known as **1959 W. Ohio St.**.

Dear Alderman **Proco Joe Moreno**:

The applicant referenced above has requested the use of the public right-of-way for a **trash container(s)**. An ordinance has been prepared by the Department of Business Affairs and Consumer Protection – Small Business Center - Public Way Use Unit for presentation to the City Council. Because this request was made for properties located in your ward, as approved by you as per the attached, I respectfully request that you introduce the attached ordinance at the next City Council meeting.

If you have any questions regarding this ordinance, please contact Anthony Bertuca at (312) 744-5506.

Department of Business Affairs and Consumer Protection

PROCO "JOE" MORENO

CITY COUNCIL
CITY OF CHICAGO

ALDERMAN, 1st WARD
2058 NORTH WESTERN AVENUE
CHICAGO, ILLINOIS 60647
TELEPHONE 773-278-0101
FAX: 773-278-2641

COUNCIL CHAMBER
CITY HALL: ROOM 300
121 NORTH LASALLE STREET
CHICAGO, ILLINOIS 60602
TELEPHONE: 312-744-3063
FAX: 312-744-2870

COMMITTEE MEMBERSHIPS

COMMITTEES, RULES AND ETHICS

ECONOMIC, CAPITAL TECHNOLOGY DEVELOPMENT

ENERGY, ENVIRONMENTAL PROTECTION & PUBLIC UTILITIES

HISTORICAL LANDMARK PRESERVATION

PARKS & RECREATION

SPECIAL EVENTS & CULTURAL AFFAIRS

May 15, 2014

Commissioner Maria Guerra Lapacek
Department of Business Affairs and Consumer Protection
121 N. LaSalle St, 8th Floor
Chicago, IL 60602

Dear Commissioner Lapacek,

I approve of the placement of garbage cans throughout Ward 1 that fall in the West Town SSA boundaries. I understand that the West Town Chicago Chamber of Commerce and the West Town Special Service Area #29 maintains and is fully responsible for these garbage cans.

Thank you for your time and attention to this issue. Please contact my office if you require further information.

Sincerely,

Joe Moreno

Proco Joe Moreno
Alderman, 1st Ward

City of Chicago

O2014-6066

Office of the City Clerk

Document Tracking Sheet

Meeting Date:	7/30/2014
Sponsor(s):	Moreno (1)
Type:	Ordinance
Title:	Grant(s) of privilege in public way for West Town Chamber of Commerce - privilege no. 1113530
Committee(s) Assignment:	Committee on Transportation and Public Way

ORDINANCE
West Town Chamber of Commerce
Acct. No. 310603 - 143
Permit No. 1113530

Be It Ordained by the City Council of the City of Chicago:

SECTION 1. Permission and authority are hereby given and granted to West Town Chamber of Commerce, upon the terms and subject to the conditions of this ordinance to construct, install, maintain and use one (1) Trash container(s) on the public right-of-way adjacent to its premises known as 1924 W. Chicago Ave..

Said Trash container(s) at W. Chicago measure(s):
One (1) at two point nine two (2.92) feet in length, and two point nine two (2.92) feet in width for a total of eight point five three (8.53) square feet.

The location of said privilege shall be as shown on prints kept on file with the Department of Business Affairs and Consumer Protection and the Office of the City Clerk.

Said privilege shall be constructed in accordance with plans and specifications approved by the Department of Transportation (Division of Project Development).

This grant of privilege in the public way shall be subject to the provisions of Section 10-28-015 and all other required provisions of the Municipal Code of Chicago.

The grantee shall pay to the City of Chicago as compensation for the privilege #1113530 herein granted the sum of seventy-five ($75.00) per annum in advance.

A 25% penalty will be added for payments received after due date.


The permit holder agrees to hold the City of Chicago harmless for any damage, relocation or replacement costs associated with damage, relocation or removal of private property caused by the City performing work in the public way.

Authority herein given and granted for a period of five (5) years from and after Date of Passage.

Alderman Joe Moreno

Proco Joe Moreno 1st Ward

50

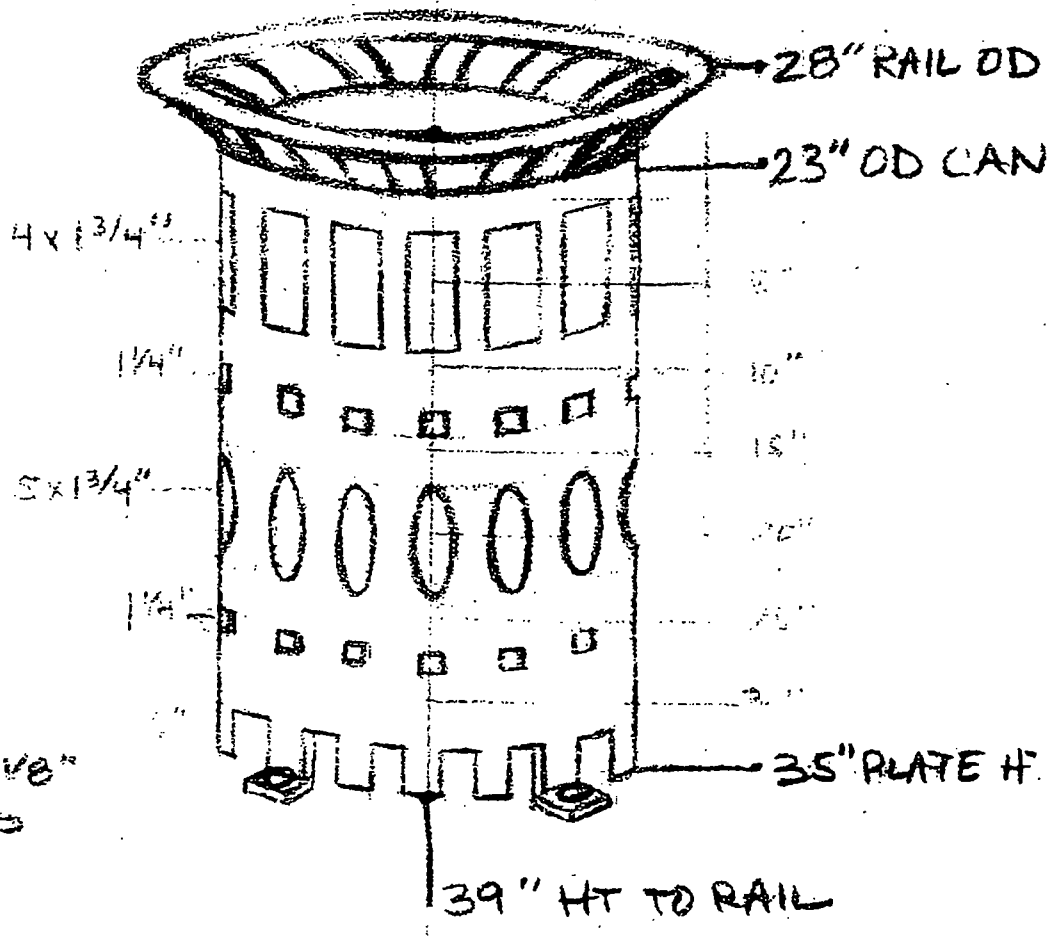

LASER-CUT STEEL 1/8"
ROLLED & WELDED
POWDER-COATED
YELLOW OR RED

Department of Business Affairs and Consumer Protection
Small Business Center - Public Way Use Unit
City Hall - 121 N. LaSalle Street. Room 800 • Chicago, IL 60602
(312)-74-GOBIZ (312-744-6249) • (312) 744-1944 (TTY)
http //www.cityofchicago.org/bacp

07/30/2014

Alderman **Proco Joe Moreno**
Ward # **01**
City of Chicago
City Hall, Room **300**
121 North LaSalle Street
Chicago, Illinois 60602

Re: An ordinance to use and maintain a portion of the public right-of-way for **one (1) trash container(s)** for **West Town Chamber of Commerce**, adjacent to the premises known as **1924 W. Chicago Ave.**.

Dear Alderman **Proco Joe Moreno**:

The applicant referenced above has requested the use of the public right-of-way for a **trash container(s)**. An ordinance has been prepared by the Department of Business Affairs and Consumer Protection – Small Business Center - Public Way Use Unit for presentation to the City Council. Because this request was made for properties located in your ward, as approved by you as per the attached, I respectfully request that you introduce the attached ordinance at the next City Council meeting.

If you have any questions regarding this ordinance, please contact Anthony Bertuca at (312) 744-5506.

Department of Business Affairs and Consumer Protection

PROCO "JOE" MORENO

CITY COUNCIL
CITY OF CHICAGO

ALDERMAN, 1st WARD
2058 NORTH WESTERN AVENUE
CHICAGO, ILLINOIS 60647
TELEPHONE 773-278-0101
FAX: 773-278-2641

COUNCIL CHAMBER
CITY HALL, ROOM 300
121 NORTH LASALLE STREET
CHICAGO, ILLINOIS 60602
TELEPHONE: 312-744-3063
FAX: 312-744-2870

COMMITTEE MEMBERSHIPS

COMMITTEES, RULES AND ETHICS

ECONOMIC, CAPITAL, TECHNOLOGY DEVELOPMENT

ENERGY, ENVIRONMENTAL PROTECTION & PUBLIC UTILITIES

HISTORICAL LANDMARK PRESERVATION

PARKS & RECREATION

SPECIAL EVENTS & CULTURAL AFFAIRS

May 15, 2014

Commissioner Maria Guerra Lapacek
Department of Business Affairs and Consumer Protection
121 N. LaSalle St, 8th Floor
Chicago, IL 60602

Dear Commissioner Lapacek,

I approve of the placement of garbage cans throughout Ward 1 that fall in the West Town SSA boundaries. I understand that the West Town Chicago Chamber of Commerce and the West Town Special Service Area #29 maintains and is fully responsible for these garbage cans.

Thank you for your time and attention to this issue. Please contact my office if you require further information.

Sincerely,

Joe Moreno

Proco Joe Moreno
Alderman, 1st Ward

City of Chicago

O2014-6072

Office of the City Clerk

Document Tracking Sheet

Meeting Date:	7/30/2014
Sponsor(s):	Moreno (1)
Type:	Ordinance
Title:	Grant(s) of privilege in public way for West Town Chamber of Commerce - privilege no. 1113532
Committee(s) Assignment:	Committee on Transportation and Public Way

ORDINANCE
West Town Chamber of Commerce
Acct. No. 310603 - 144
Permit No. 1113532

Be It Ordained by the City Council of the City of Chicago:

SECTION 1. Permission and authority are hereby given and granted to West Town Chamber of Commerce, upon the terms and subject to the conditions of this ordinance to construct, install, maintain and use one (1) Trash container(s) on the public right-of-way adjacent to its premises known as 1856 W. Chicago Ave..

Said Trash container(s) at W. Chicago measure(s):
One (1) at two point nine two (2.92) feet in length, and two point nine two (2.92) feet in width for a total of eight point five three (8.53) square feet.

The location of said privilege shall be as shown on prints kept on file with the Department of Business Affairs and Consumer Protection and the Office of the City Clerk.

Said privilege shall be constructed in accordance with plans and specifications approved by the Department of Transportation (Division of Project Development).

This grant of privilege in the public way shall be subject to the provisions of Section 10-28-015 and all other required provisions of the Municipal Code of Chicago.

The grantee shall pay to the City of Chicago as compensation for the privilege #1113532 herein granted the sum of seventy-five ($75.00) per annum in advance.

A 25% penalty will be added for payments received after due date.


The permit holder agrees to hold the City of Chicago harmless for any damage, relocation or replacement costs associated with damage, relocation or removal of private property caused by the City performing work in the public way.

Authority herein given and granted for a period of five (5) years from and after Date of Passage.

Alderman _____

Proco Joe Moreno 1st Ward

50

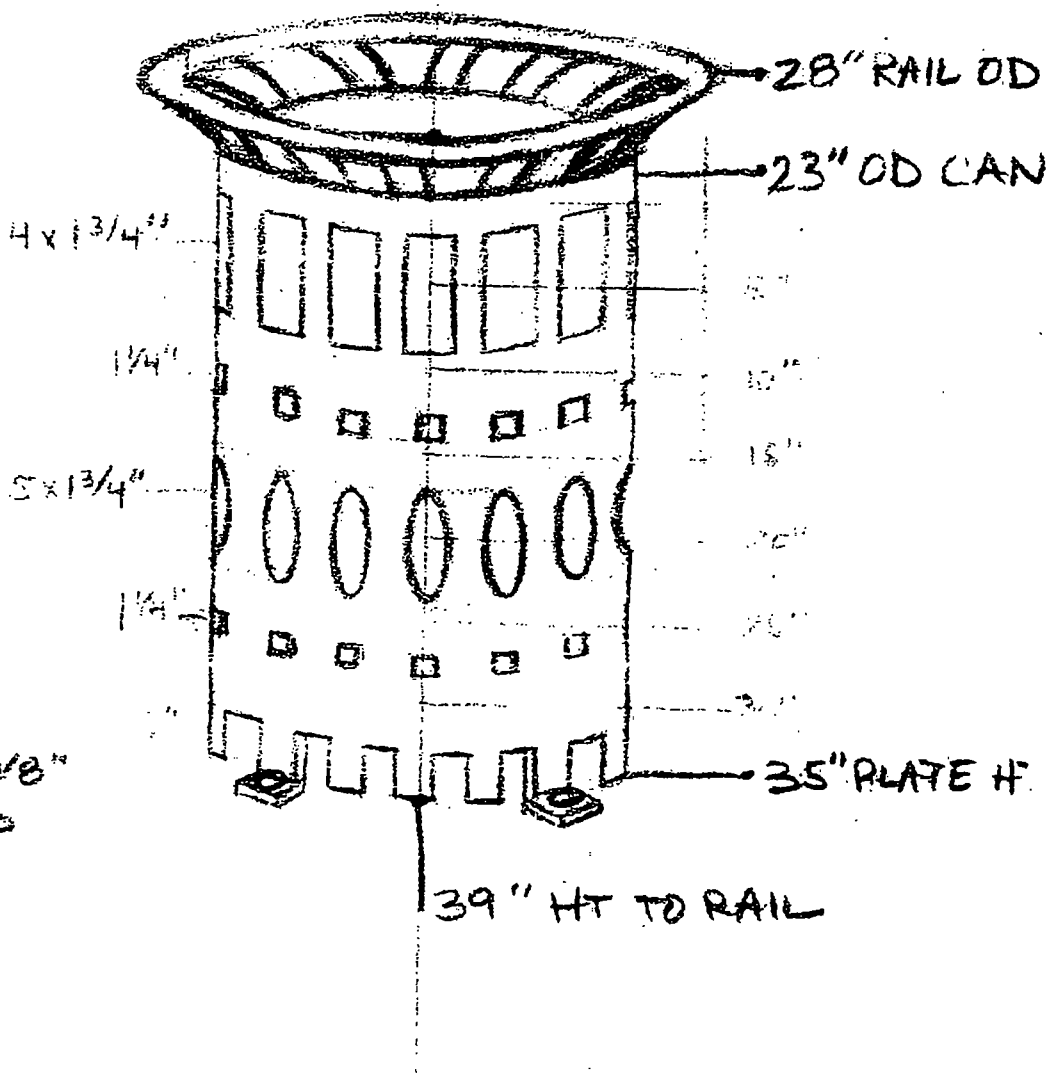

LASER-CUT STEEL 1/8"
ROLLED + WELDED
POWDER-COATED
YELLOW OR RED

Department of Business Affairs and Consumer Protection
Small Business Center - Public Way Use Unit
City Hall - 121 N LaSalle Street, Room 800 • Chicago, IL 60602
(312)-74-GOBIZ (312-744-6249) • (312) 744-1944 (TTY)
http://www.cityofchicago.org/bacp

07/30/2014

Alderman **Proco Joe Moreno**
Ward # **01**
City of Chicago
City Hall, Room **300**
121 North LaSalle Street
Chicago, Illinois 60602

Re: An ordinance to use and maintain a portion of the public right-of-way for **one (1) trash container(s)** for **West Town Chamber of Commerce**, adjacent to the premises known as **1856 W. Chicago Ave.**.

Dear Alderman **Proco Joe Moreno**:

The applicant referenced above has requested the use of the public right-of-way for a **trash container(s)**. An ordinance has been prepared by the Department of Business Affairs and Consumer Protection – Small Business Center - Public Way Use Unit for presentation to the City Council. Because this request was made for properties located in your ward, as approved by you as per the attached, I respectfully request that you introduce the attached ordinance at the next City Council meeting.

If you have any questions regarding this ordinance, please contact Anthony Bertuca at (312) 744-5506.

Department of Business Affairs and Consumer Protection

PROCO "JOE" MORENO

CITY COUNCIL
CITY OF CHICAGO

ALDERMAN, 1st WARD
2058 NORTH WESTERN AVENUE
CHICAGO, ILLINOIS 60647
TELEPHONE: 773-278-0101
FAX: 773-278-2541

COUNCIL CHAMBER
CITY HALL: ROOM 300
121 NORTH LASALLE STREET
CHICAGO, ILLINOIS 60602
TELEPHONE: 312-744-3063
FAX: 312-744-2870

COMMITTEE MEMBERSHIPS

COMMITTEES, RULES AND ETHICS
ECONOMIC, CAPITAL, TECHNOLOGY DEVELOPMENT
ENERGY, ENVIRONMENTAL PROTECTION & PUBLIC UTILITIES
HISTORICAL LANDMARK PRESERVATION
PARKS & RECREATION
SPECIAL EVENTS & CULTURAL AFFAIRS

May 15, 2014

Commissioner Maria Guerra Lapacek
Department of Business Affairs and Consumer Protection
121 N. LaSalle St, 8th Floor
Chicago, IL 60602

Dear Commissioner Lapacek,

I approve of the placement of garbage cans throughout Ward 1 that fall in the West Town SSA boundaries. I understand that the West Town Chicago Chamber of Commerce and the West Town Special Service Area #29 maintains and is fully responsible for these garbage cans.

Thank you for your time and attention to this issue. Please contact my office if you require further information.

Sincerely,

Joe Moreno

Proco Joe Moreno
Alderman, 1st Ward

City of Chicago

O2014-6075

Office of the City Clerk

Document Tracking Sheet

Meeting Date:	7/30/2014
Sponsor(s):	Moreno (1)
Type:	Ordinance
Title:	Grant(s) of privilege in public way for West Town Chamber of Commerce - privilege no. 1113533
Committee(s) Assignment:	Committee on Transportation and Public Way

ORDINANCE
West Town Chamber of Chamber
Acct. No. 310603 - 145
Permit No. 1113533

Be It Ordained by the City Council of the City of Chicago:

SECTION 1. Permission and authority are hereby given and granted to West Town Chamber of Chamber, upon the terms and subject to the conditions of this ordinance to construct, install, maintain and use one (1) Trash container(s) on the public right-of-way adjacent to its premises known as 1801 W. Chicago Ave..

Said Trash container(s) at W. Chicago measure(s):
One (1) at two point nine two (2.92) feet in length, and two point nine two (2.92) feet in width for a total of eight point five three (8.53) square feet.

The location of said privilege shall be as shown on prints kept on file with the Department of Business Affairs and Consumer Protection and the Office of the City Clerk.

Said privilege shall be constructed in accordance with plans and specifications approved by the Department of Transportation (Division of Project Development).

This grant of privilege in the public way shall be subject to the provisions of Section 10-28-015 and all other required provisions of the Municipal Code of Chicago.

The grantee shall pay to the City of Chicago as compensation for the privilege #1113533 herein granted the sum of seventy-five ($75.00) per annum in advance.

A 25% penalty will be added for payments received after due date.


The permit holder agrees to hold the City of Chicago harmless for any damage, relocation or replacement costs associated with damage, relocation or removal of private property caused by the City performing work in the public way.

Authority herein given and granted for a period of five (5) years from and after Date of Passage.

Alderman _____

Proco Joe Moreno 1st Ward

50

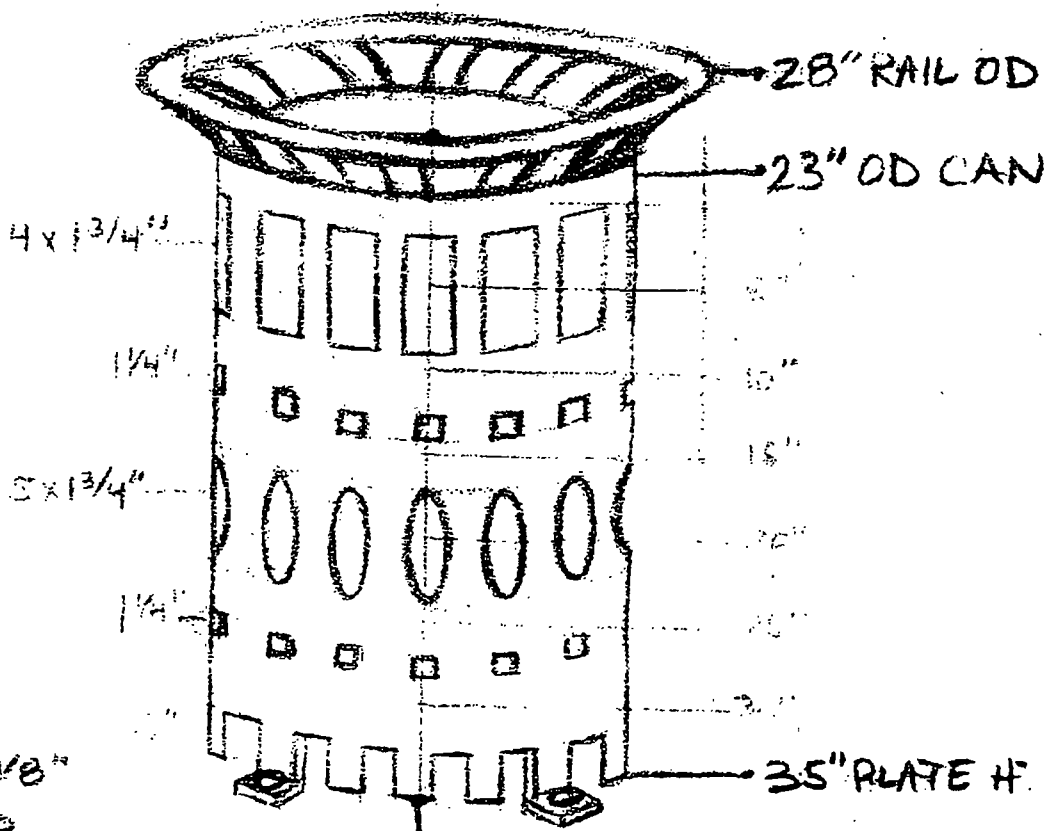

LASER-CUT STEEL 1/8"
ROLLED + WELDED
POWDER-COATED
YELLOW OR RED

Department of Business Affairs and Consumer Protection
Small Business Center - Public Way Use Unit
City Hall - 121 N. LaSalle Street, Room 800 • Chicago, IL 60602
(312)-74-GOBIZ (312-744-6249) • (312) 744-1944 (TTY)
http://www.cityofchicago.org/bacp

07/30/2014

Alderman **Proco Joe Moreno**
Ward # **01**
City of Chicago
City Hall, Room **300**
121 North LaSalle Street
Chicago, Illinois 60602

Re: An ordinance to use and maintain a portion of the public right-of-way for **one (1) trash container(s)** for **West Town Chamber of Chamber**, adjacent to the premises known as **1801 W. Chicago Ave.**.

Dear Alderman **Proco Joe Moreno**:

The applicant referenced above has requested the use of the public right-of-way for a **trash container(s)**. An ordinance has been prepared by the Department of Business Affairs and Consumer Protection – Small Business Center - Public Way Use Unit for presentation to the City Council. Because this request was made for properties located in your ward, as approved by you as per the attached, I respectfully request that you introduce the attached ordinance at the next City Council meeting.

If you have any questions regarding this ordinance, please contact Anthony Bertuca at (312) 744-5506.

Department of Business Affairs and Consumer Protection

PROCO "JOE" MORENO

CITY COUNCIL
CITY OF CHICAGO

ALDERMAN, 1st WARD
2058 NORTH WESTERN AVENUE
CHICAGO, ILLINOIS 60647
TELEPHONE 773-278-0101
FAX 773-278-2541

COUNCIL CHAMBER
CITY HALL, ROOM 300
121 NORTH LASALLE STREET
CHICAGO, ILLINOIS 60602
TELEPHONE: 312-744-3093
FAX: 312-744-2870

COMMITTEE MEMBERSHIPS

COMMITTEES, RULES AND ETHICS
ECONOMIC, CAPITAL TECHNOLOGY DEVELOPMENT
ENERGY, ENVIRONMENTAL PROTECTION & PUBLIC UTILITIES
HISTORICAL LANDMARK PRESERVATION
PARKS & RECREATION
SPECIAL EVENTS & CULTURAL AFFAIRS

May 15, 2014

Commissioner Maria Guerra Lapacek
Department of Business Affairs and Consumer Protection
121 N. LaSalle St, 8th Floor
Chicago, IL 60602

Dear Commissioner Lapacek,

I approve of the placement of garbage cans throughout Ward 1 that fall in the West Town SSA boundaries. I understand that the West Town Chicago Chamber of Commerce and the West Town Special Service Area #29 maintains and is fully responsible for these garbage cans.

Thank you for your time and attention to this issue. Please contact my office if you require further information.

Sincerely,

Joe Moreno

Proco Joe Moreno
Alderman, 1st Ward

City of Chicago

O2014-6080

Office of the City Clerk

Document Tracking Sheet

Meeting Date:	7/30/2014
Sponsor(s):	Moreno (1)
Type:	Ordinance
Title:	Grant(s) of privilege in public way for West Town Chamber of Commerce - privilege no. 1113536
Committee(s) Assignment:	Committee on Transportation and Public Way

ORDINANCE
West Town Chamber of Commerce
Acct. No. 310603 - 146
Permit No. 1113536

Be It Ordained by the City Council of the City of Chicago:

SECTION 1. Permission and authority are hereby given and granted to West Town Chamber of Commerce, upon the terms and subject to the conditions of this ordinance to construct, install, maintain and use one (1) Trash container(s) on the public right-of-way adjacent to its premises known as 1733 W. Chicago Ave..

Said Trash container(s) at Chicago measure(s):
One (1) at two point nine two (2.92) feet in length, and two point nine two (2.92) feet in width for a total of eight point five three (8.53) square feet.

The location of said privilege shall be as shown on prints kept on file with the Department of Business Affairs and Consumer Protection and the Office of the City Clerk.

Said privilege shall be constructed in accordance with plans and specifications approved by the Department of Transportation (Division of Project Development).

This grant of privilege in the public way shall be subject to the provisions of Section 10-28-015 and all other required provisions of the Municipal Code of Chicago.

The grantee shall pay to the City of Chicago as compensation for the privilege #1113536 herein granted the sum of seventy-five ($75.00) per annum in advance.

A 25% penalty will be added for payments received after due date.


The permit holder agrees to hold the City of Chicago harmless for any damage, relocation or replacement costs associated with damage, relocation or removal of private property caused by the City performing work in the public way.

Authority herein given and granted for a period of five (5) years from and after Date of Passage.

Alderman _____

Proco Joe Moreno 1st Ward

50

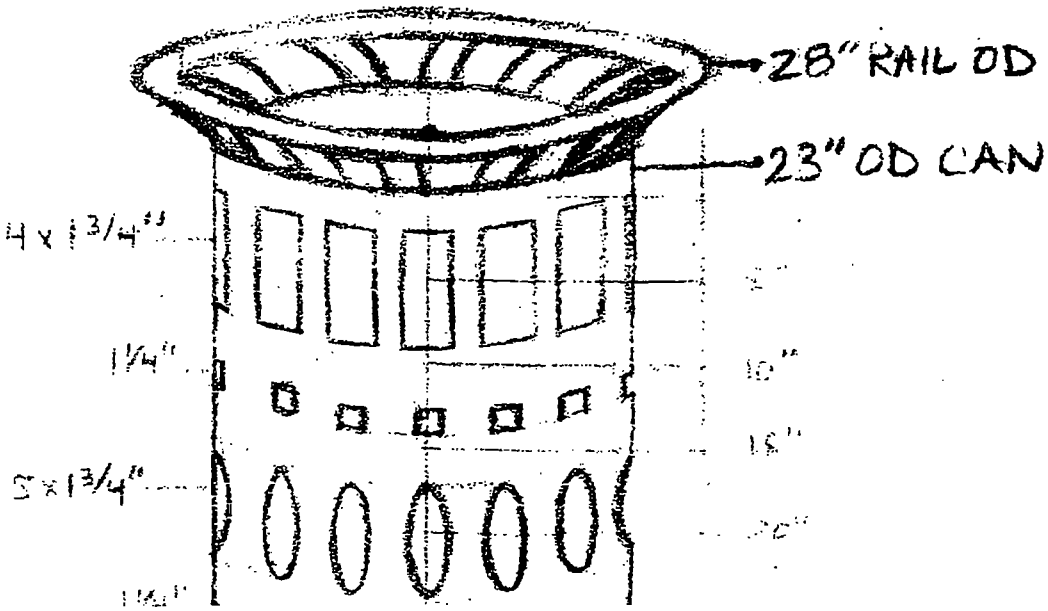

Department of Business Affairs and Consumer Protection
Small Business Center - Public Way Use Unit
City Hall - 121 N. LaSalle Street, Room 800 • Chicago, IL 60602
(312)-74-GOBIZ (312-744-6249) • (312) 744-1944 (TTY)
http://www.cityofchicago.org/bacp

07/30/2014

Alderman **Proco Joe Moreno**
Ward # **01**
City of Chicago
City Hall, Room **300**
121 North LaSalle Street
Chicago, Illinois 60602

Re: An ordinance to use and maintain a portion of the public right-of-way for **one (1) trash container(s)** for **West Town Chamber of Commerce**, adjacent to the premises known as **1733 W. Chicago Ave.**.

Dear Alderman **Proco Joe Moreno**:

The applicant referenced above has requested the use of the public right-of-way for a **trash container(s)**. An ordinance has been prepared by the Department of Business Affairs and Consumer Protection – Small Business Center - Public Way Use Unit for presentation to the City Council. Because this request was made for properties located in your ward, as approved by you as per the attached, I respectfully request that you introduce the attached ordinance at the next City Council meeting.

If you have any questions regarding this ordinance, please contact Anthony Bertuca at (312) 744-5506.

Department of Business Affairs and Consumer Protection

PROCO "JOE" MORENO

CITY COUNCIL
CITY OF CHICAGO

ALDERMAN, 1st WARD
2058 NORTH WESTERN AVENUE
CHICAGO, ILLINOIS 60647
TELEPHONE 773-278-0101
FAX: 773-278-2541

COUNCIL CHAMBER
CITY HALL, ROOM 300
121 NORTH LASALLE STREET
CHICAGO, ILLINOIS 60602
TELEPHONE: 312-744-3083
FAX: 312-744-2870

COMMITTEE MEMBERSHIPS

COMMITTEES, RULES AND ETHICS

ECONOMIC, CAPITAL, TECHNOLOGY DEVELOPMENT

ENERGY, ENVIRONMENTAL PROTECTION & PUBLIC UTILITIES

HISTORICAL LANDMARK PRESERVATION

PARKS & RECREATION

SPECIAL EVENTS & CULTURAL AFFAIRS

May 15, 2014

Commissioner Maria Guerra Lapacek
Department of Business Affairs and Consumer Protection
121 N. LaSalle St, 8th Floor
Chicago, IL 60602

Dear Commissioner Lapacek,

I approve of the placement of garbage cans throughout Ward 1 that fall in the West Town SSA boundaries. I understand that the West Town Chicago Chamber of Commerce and the West Town Special Service Area #29 maintains and is fully responsible for these garbage cans.

Thank you for your time and attention to this issue. Please contact my office if you require further information.

Sincerely,

Joe Moreno

Proco Joe Moreno
Alderman, 1st Ward

City of Chicago

O2014-6083

Office of the City Clerk

Document Tracking Sheet

Meeting Date:	7/30/2014
Sponsor(s):	Moreno (1)
Type:	Ordinance
Title:	Grant(s) of privilege in public way for West Town Chamber of Commerce - privilege no. 1113537
Committee(s) Assignment:	Committee on Transportation and Public Way

ORDINANCE
West Town Chamber of Commerce
Acct. No. 310603 - 147
Permit No. 1113537

Be It Ordained by the City Council of the City of Chicago:

SECTION 1. Permission and authority are hereby given and granted to West Town Chamber of Commerce, upon the terms and subject to the conditions of this ordinance to construct, install, maintain and use one (1) Trash container(s) on the public right-of-way adjacent to its premises known as 1722 W. Chicago Ave..

Said Trash container(s) at Chicago measure(s):
One (1) at two point nine two (2.92) feet in length, and two point nine two (2.92) feet in width for a total of eight point five three (8.53) square feet.

The location of said privilege shall be as shown on prints kept on file with the Department of Business Affairs and Consumer Protection and the Office of the City Clerk.

Said privilege shall be constructed in accordance with plans and specifications approved by the Department of Transportation (Division of Project Development).

This grant of privilege in the public way shall be subject to the provisions of Section 10-28-015 and all other required provisions of the Municipal Code of Chicago.

The grantee shall pay to the City of Chicago as compensation for the privilege #1113537 herein granted the sum of seventy-five ($75.00) per annum in advance.

A 25% penalty will be added for payments received after due date.


The permit holder agrees to hold the City of Chicago harmless for any damage, relocation or replacement costs associated with damage, relocation or removal of private property caused by the City performing work in the public way.

Authority herein given and granted for a period of five (5) years from and after Date of Passage.

Alderman _____

Proco Joe Moreno 1st Ward

50

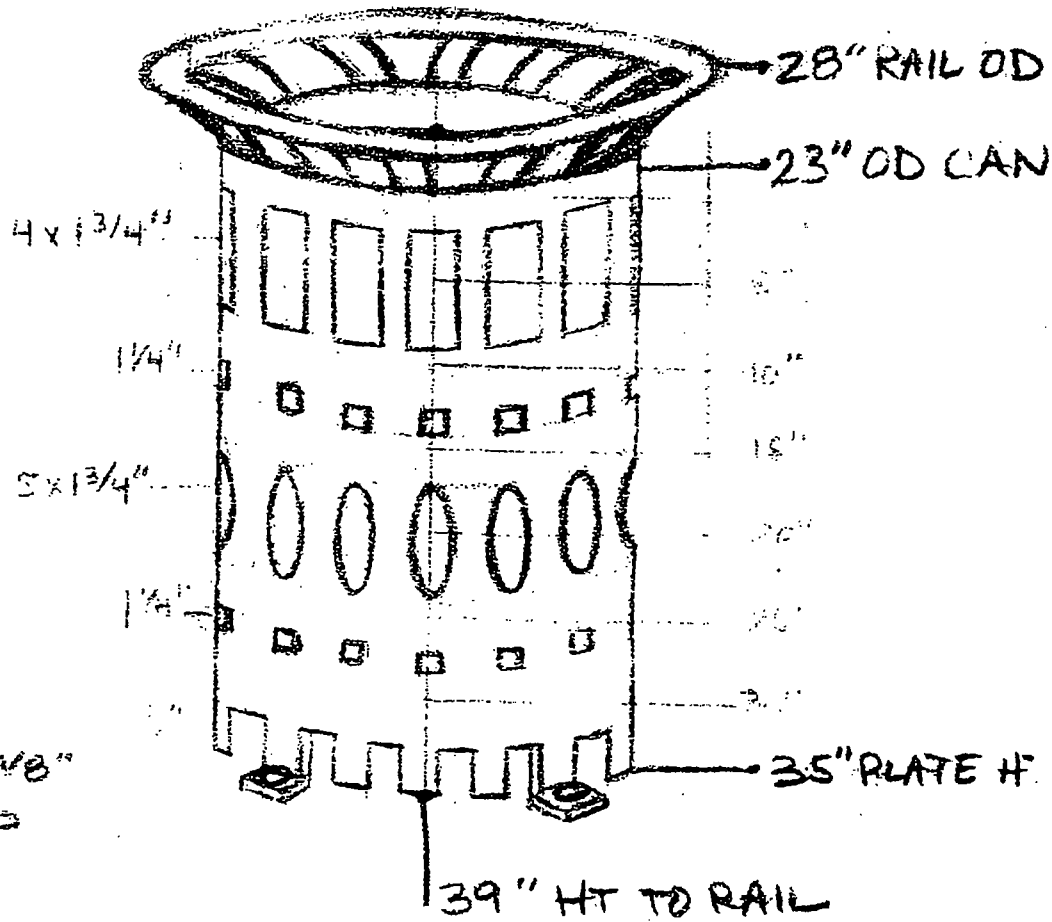

LASER-CUT STEEL 1/8"
ROLLED + WELDED
POWDER COATED
YELLOW OR RED

Department of Business Affairs and Consumer Protection
Small Business Center - Public Way Use Unit
City Hall - 121 N. LaSalle Street, Room 800 • Chicago, IL 60602
(312)-74-GOBIZ (312-744-6249) • (312) 744-1944 (TTY)
http://www.cityofchicago.org/bacp

07/30/2014

Alderman **Proco Joe Moreno**
Ward # **01**
City of Chicago
City Hall, Room **300**
121 North LaSalle Street
Chicago, Illinois 60602

Re: An ordinance to use and maintain a portion of the public right-of-way for **one (1) trash container(s)** for **West Town Chamber of Commerce**, adjacent to the premises known as **1722 W. Chicago Ave.**.

Dear Alderman **Proco Joe Moreno**:

The applicant referenced above has requested the use of the public right-of-way for a **trash container(s)**. An ordinance has been prepared by the Department of Business Affairs and Consumer Protection – Small Business Center - Public Way Use Unit for presentation to the City Council. Because this request was made for properties located in your ward, as approved by you as per the attached, I respectfully request that you introduce the attached ordinance at the next City Council meeting.

If you have any questions regarding this ordinance, please contact Anthony Bertuca at (312) 744-5506.

Department of Business Affairs and Consumer Protection

PROCO "JOE" MORENO

CITY COUNCIL
CITY OF CHICAGO

ALDERMAN, 1st WARD
2058 NORTH WESTERN AVENUE
CHICAGO, ILLINOIS 60647
TELEPHONE 773-278-0101
FAX: 773-278-2541

COUNCIL CHAMBER
CITY HALL, ROOM 300
121 NORTH LASALLE STREET
CHICAGO, ILLINOIS 60602
TELEPHONE: 312-744-3063
FAX: 312-744-2870

COMMITTEE MEMBERSHIPS

COMMITTEES, RULES AND ETHICS
ECONOMIC, CAPITAL TECHNOLOGY DEVELOPMENT
ENERGY, ENVIRONMENTAL PROTECTION & PUBLIC UTILITIES
HISTORICAL LANDMARK PRESERVATION
PARKS & RECREATION
SPECIAL EVENTS & CULTURAL AFFAIRS

May 15, 2014

Commissioner Maria Guerra Lapacek
Department of Business Affairs and Consumer Protection
121 N. LaSalle St, 8th Floor
Chicago, IL 60602

Dear Commissioner Lapacek,

I approve of the placement of garbage cans throughout Ward 1 that fall in the West Town SSA boundaries. I understand that the West Town Chicago Chamber of Commerce and the West Town Special Service Area #29 maintains and is fully responsible for these garbage cans.

Thank you for your time and attention to this issue. Please contact my office if you require further information.

Sincerely,

Joe Moreno

Proco Joe Moreno
Alderman, 1st Ward

City of Chicago

O2014-6086

Office of the City Clerk

Document Tracking Sheet

Meeting Date:	7/30/2014
Sponsor(s):	Moreno (1)
Type:	Ordinance
Title:	Grant(s) of privilege in public way for West Town Chamber of Commerce - privliege no. 1113538
Committee(s) Assignment:	Committee on Transportation and Public Way

ORDINANCE
West Town Chamber of Commerce
Acct. No. 310603 - 148
Permit No. 1113538

Be It Ordained by the City Council of the City of Chicago:

SECTION 1. Permission and authority are hereby given and granted to West Town Chamber of Commerce, upon the terms and subject to the conditions of this ordinance to construct, install, maintain and use one (1) Trash container(s) on the public right-of-way adjacent to its premises known as 1651 W. Chicago Ave..

Said Trash container(s) at W. Chicago measure(s):
One (1) at two point nine two (2.92) feet in length, and two point nine two (2.92) feet in width for a total of eight point five three (8.53) square feet.

The location of said privilege shall be as shown on prints kept on file with the Department of Business Affairs and Consumer Protection and the Office of the City Clerk.

Said privilege shall be constructed in accordance with plans and specifications approved by the Department of Transportation (Division of Project Development).

This grant of privilege in the public way shall be subject to the provisions of Section 10-28-015 and all other required provisions of the Municipal Code of Chicago.

The grantee shall pay to the City of Chicago as compensation for the privilege #1113538 herein granted the sum of seventy-five ($75.00) per annum in advance.

A 25% penalty will be added for payments received after due date.


The permit holder agrees to hold the City of Chicago harmless for any damage, relocation or replacement costs associated with damage, relocation or removal of private property caused by the City performing work in the public way.

Authority herein given and granted for a period of five (5) years from and after Date of Passage.

Alderman _____

Proco Joe Moreno 1st Ward

50

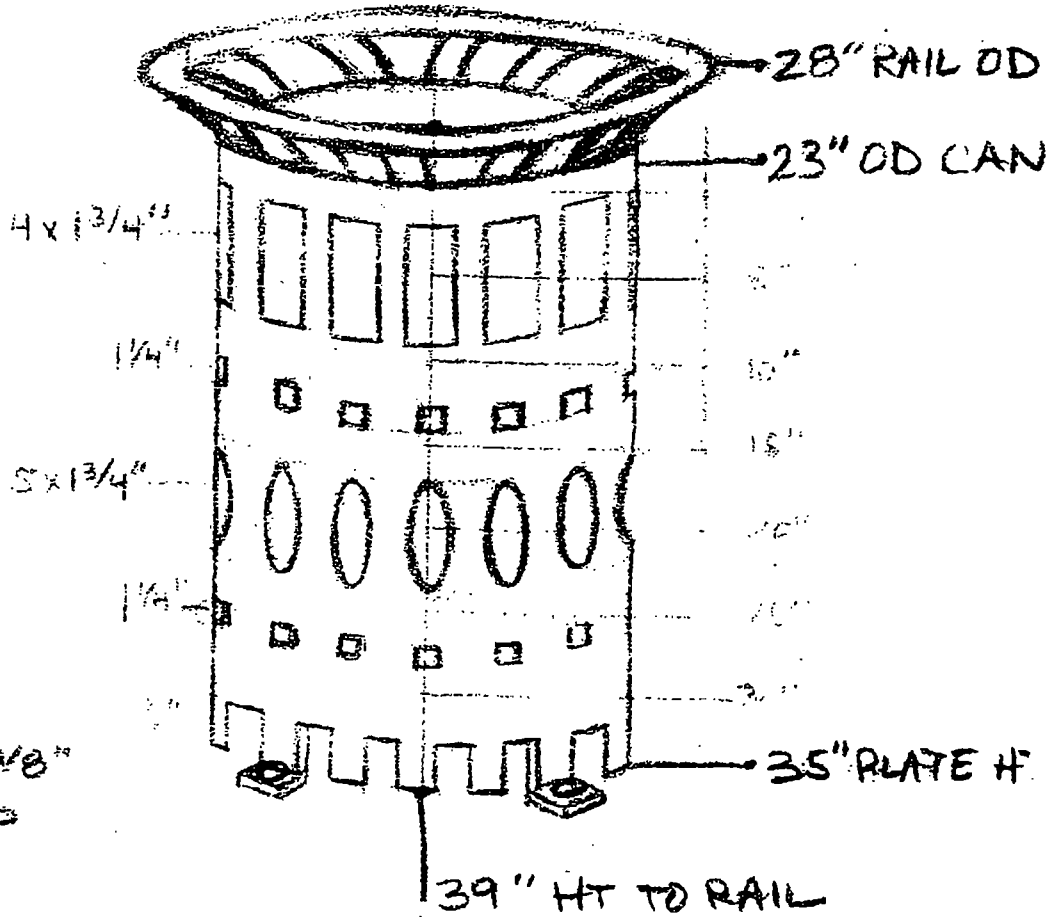

LASER-CUT STEEL 1/8"
ROLLED + WELDED
POWDER-COATED
YELLOW OR RED

Department of Business Affairs and Consumer Protection
Small Business Center - Public Way Use Unit
City Hall - 121 N. LaSalle Street, Room 800 • Chicago, IL 60602
(312)-74-GOBIZ (312-744-6249) • (312) 744-1944 (TTY)
http://www.cityofchicago.org/bacp

07/30/2014

Alderman **Proco Joe Moreno**
Ward # **01**
City of Chicago
City Hall, Room **300**
121 North LaSalle Street
Chicago, Illinois 60602

Re: An ordinance to use and maintain a portion of the public right-of-way for **one (1) trash container(s)** for **West Town Chamber of Commerce**, adjacent to the premises known as **1651 W. Chicago Ave.**.

Dear Alderman **Proco Joe Moreno**:

The applicant referenced above has requested the use of the public right-of-way for a **trash container(s)**. An ordinance has been prepared by the Department of Business Affairs and Consumer Protection – Small Business Center - Public Way Use Unit for presentation to the City Council. Because this request was made for properties located in your ward, as approved by you as per the attached, I respectfully request that you introduce the attached ordinance at the next City Council meeting.

If you have any questions regarding this ordinance, please contact Anthony Bertuca at (312) 744-5506.

Department of Business Affairs and Consumer Protection

PROCO "JOE" MORENO

CITY COUNCIL
CITY OF CHICAGO

ALDERMAN, 1st WARD
2058 NORTH WESTERN AVENUE
CHICAGO, ILLINOIS 60647
TELEPHONE: 773-278-0101
FAX: 773-278-2841

COUNCIL CHAMBER
CITY HALL, ROOM 300
121 NORTH LASALLE STREET
CHICAGO, ILLINOIS 60602
TELEPHONE: 312-744-3093
FAX: 312-744-2870

COMMITTEE MEMBERSHIPS

COMMITTEES, RULES AND ETHICS
ECONOMIC, CAPITAL, TECHNOLOGY DEVELOPMENT
ENERGY, ENVIRONMENTAL PROTECTION & PUBLIC UTILITIES
HISTORICAL LANDMARK PRESERVATION
PARKS & RECREATION
SPECIAL EVENTS & CULTURAL AFFAIRS

May 15, 2014

Commissioner Maria Guerra Lapacek
Department of Business Affairs and Consumer Protection
121 N. LaSalle St, 8th Floor
Chicago, IL 60602

Dear Commissioner Lapacek,

I approve of the placement of garbage cans throughout Ward 1 that fall in the West Town SSA boundaries. I understand that the West Town Chicago Chamber of Commerce and the West Town Special Service Area #29 maintains and is fully responsible for these garbage cans.

Thank you for your time and attention to this issue. Please contact my office if you require further information.

Sincerely,

Joe Moreno

Proco Joe Moreno
Alderman, 1st Ward

City of Chicago

O2014-6089

Office of the City Clerk

Document Tracking Sheet

Meeting Date:	7/30/2014
Sponsor(s):	Moreno (1)
Type:	Ordinance
Title:	Grant(s) of privilege in public way for West Town Chamber of Commerce - privilege no. 1113553
Committee(s) Assignment:	Committee on Transportation and Public Way

ORDINANCE
West Town Chamber of Commerce
Acct. No. 310603 - 161
Permit No. 1113553

Be It Ordained by the City Council of the City of Chicago:

SECTION 1. Permission and authority are hereby given and granted to West Town Chamber of Commerce, upon the terms and subject to the conditions of this ordinance to construct, install, maintain and use one (1) Trash container(s) on the public right-of-way adjacent to its premises known as 798 N. Ashland Ave..

Said Trash container(s) at N. Ashland measure(s):
One (1) at two point nine two (2.92) feet in length, and two point nine two (2.92) feet in width for a total of eight point five three (8.53) square feet.

The location of said privilege shall be as shown on prints kept on file with the Department of Business Affairs and Consumer Protection and the Office of the City Clerk.

Said privilege shall be constructed in accordance with plans and specifications approved by the Department of Transportation (Division of Project Development).

This grant of privilege in the public way shall be subject to the provisions of Section 10-28-015 and all other required provisions of the Municipal Code of Chicago.

The grantee shall pay to the City of Chicago as compensation for the privilege #1113553 herein granted the sum of seventy-five ($75.00) per annum in advance.

A 25% penalty will be added for payments received after due date.


The permit holder agrees to hold the City of Chicago harmless for any damage, relocation or replacement costs associated with damage, relocation or removal of private property caused by the City performing work in the public way.

Authority herein given and granted for a period of five (5) years from and after Date of Passage.

Alderman _____

Proco Joe Moreno 1st Ward

50

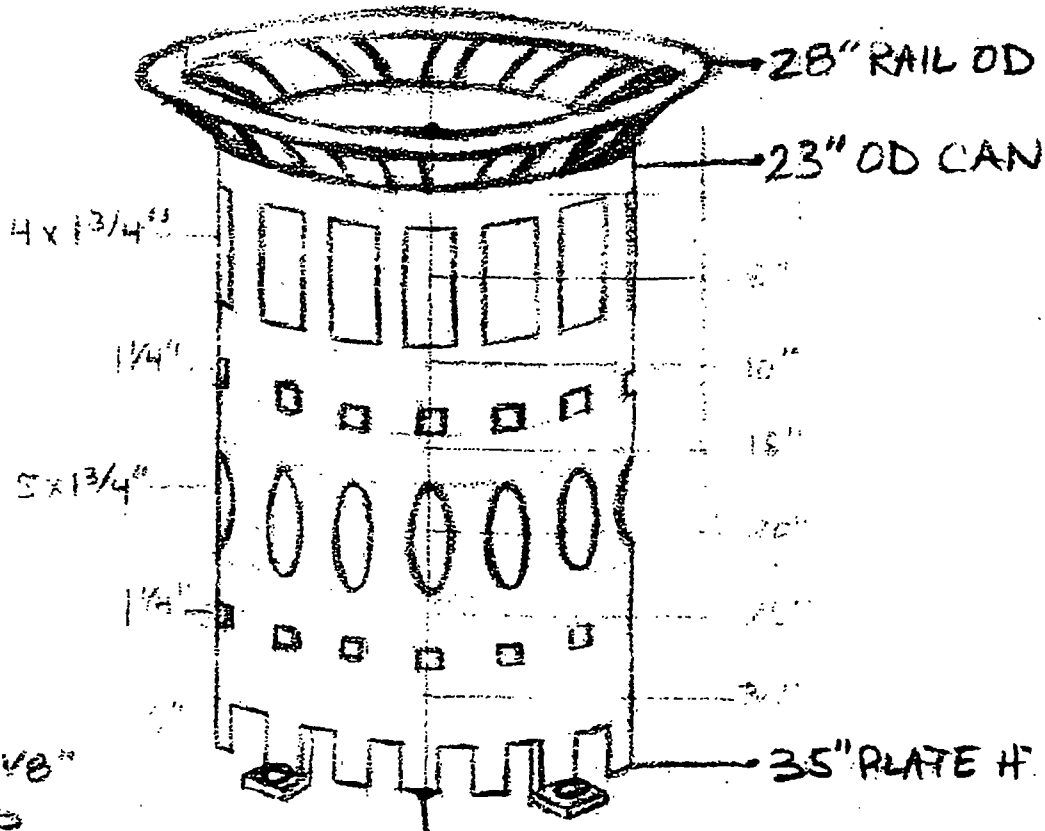

LASER-CUT STEEL 1/8"
ROLLED + WELDED
POWDER-COATED
YELLOW OR RED

Department of Business Affairs and Consumer Protection
Small Business Center - Public Way Use Unit
City Hall - 121 N. LaSalle Street, Room 800 • Chicago, IL 60602
(312)-74-GOBIZ (312-744-6249) • (312) 744-1944 (TTY)
http //www cityofchicago org/bacp

07/30/2014

Alderman **Proco Joe Moreno**
Ward # **01**
City of Chicago
City Hall, Room **300**
121 North LaSalle Street
Chicago, Illinois 60602

Re: An ordinance to use and maintain a portion of the public right-of-way for **one (1) trash container(s)** for **West Town Chamber of Commerce**, adjacent to the premises known as **798 N. Ashland Ave.**.

Dear Alderman **Proco Joe Moreno**:

The applicant referenced above has requested the use of the public right-of-way for a **trash container(s)**. An ordinance has been prepared by the Department of Business Affairs and Consumer Protection – Small Business Center - Public Way Use Unit for presentation to the City Council. Because this request was made for properties located in your ward, as approved by you as per the attached, I respectfully request that you introduce the attached ordinance at the next City Council meeting.

If you have any questions regarding this ordinance, please contact Anthony Bertuca at (312) 744-5506.

Department of Business Affairs and Consumer Protection

PROCO "JOE" MORENO

CITY COUNCIL
CITY OF CHICAGO

ALDERMAN, 1st WARD
2058 NORTH WESTERN AVENUE
CHICAGO, ILLINOIS 60647
TELEPHONE 773-278-0101
FAX: 773-278-2541

COUNCIL CHAMBER
CITY HALL, ROOM 300
121 NORTH LASALLE STREET
CHICAGO, ILLINOIS 60602
TELEPHONE: 312-744-3063
FAX: 312-744-2870

COMMITTEE MEMBERSHIPS

COMMITTEES, RULES AND ETHICS
ECONOMIC, CAPITAL TECHNOLOGY DEVELOPMENT
ENERGY, ENVIRONMENTAL PROTECTION & PUBLIC UTILITIES
HISTORICAL LANDMARK PRESERVATION
PARKS & RECREATION
SPECIAL EVENTS & CULTURAL AFFAIRS

May 15, 2014

Commissioner Maria Guerra Lapacek
Department of Business Affairs and Consumer Protection
121 N. LaSalle St, 8th Floor
Chicago, IL 60602

Dear Commissioner Lapacek,

I approve of the placement of garbage cans throughout Ward 1 that fall in the West Town SSA boundaries. I understand that the West Town Chicago Chamber of Commerce and the West Town Special Service Area #29 maintains and is fully responsible for these garbage cans.

Thank you for your time and attention to this issue. Please contact my office if you require further information.

Sincerely,

Joe Moreno

Proco Joe Moreno
Alderman, 1st Ward

City of Chicago

O2014-6091

Office of the City Clerk

Document Tracking Sheet

Meeting Date:	7/30/2014
Sponsor(s):	Moreno (1)
Type:	Ordinance
Title:	Grant(s) of privilege in public way for West Town Chamber of Commerce - privilege no. 1113557
Committee(s) Assignment:	Committee on Transportation and Public Way

ORDINANCE
West Town Chamber of Commerce
Acct. No. 310603 - 165
Permit No. 1113557

Be It Ordained by the City Council of the City of Chicago:

SECTION 1. Permission and authority are hereby given and granted to West Town Chamber of Commerce, upon the terms and subject to the conditions of this ordinance to construct, install, maintain and use one (1) Trash container(s) on the public right-of-way adjacent to its premises known as 745 N. Damen Ave..

Said Trash container(s) at N. Damen measure(s):
One (1) at two point nine two (2.92) feet in length, and two point nine two (2.92) feet in width for a total of eight point five three (8.53) square feet.

The location of said privilege shall be as shown on prints kept on file with the Department of Business Affairs and Consumer Protection and the Office of the City Clerk.

Said privilege shall be constructed in accordance with plans and specifications approved by the Department of Transportation (Division of Project Development).

This grant of privilege in the public way shall be subject to the provisions of Section 10-28-015 and all other required provisions of the Municipal Code of Chicago.

The grantee shall pay to the City of Chicago as compensation for the privilege #1113557 herein granted the sum of seventy-five ($75.00) per annum in advance.

A 25% penalty will be added for payments received after due date.


The permit holder agrees to hold the City of Chicago harmless for any damage, relocation or replacement costs associated with damage, relocation or removal of private property caused by the City performing work in the public way.

Authority herein given and granted for a period of five (5) years from and after Date of Passage.

Alderman _____

Proco Joe Moreno 1st Ward

50

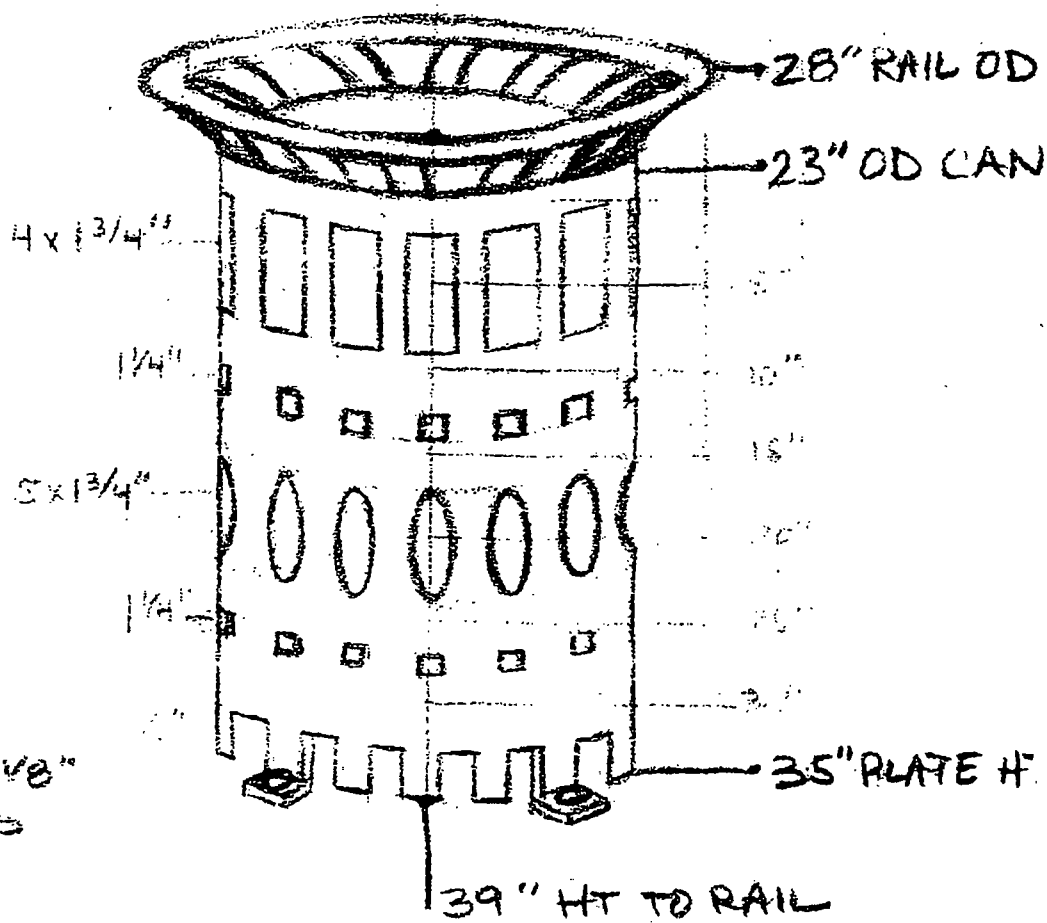

LASER-CUT STEEL 1/8"
ROLLED + WELDED
POWDER-COATED
YELLOW OR RED

Department of Business Affairs and Consumer Protection
Small Business Center - Public Way Use Unit
City Hall - 121 N. LaSalle Street, Room 800 • Chicago, IL 60602
(312)-74-GOBIZ (312-744-6249) • (312) 744-1944 (TTY)
http://www.cityofchicago.org/bacp

07/30/2014

Alderman **Proco Joe Moreno**
Ward # **01**
City of Chicago
City Hall, Room **300**
121 North LaSalle Street
Chicago, Illinois 60602

Re: An ordinance to use and maintain a portion of the public right-of-way for **one (1) trash container(s)** for **West Town Chamber of Commerce**, adjacent to the premises known as **745 N. Damen Ave.**.

Dear Alderman **Proco Joe Moreno**:

The applicant referenced above has requested the use of the public right-of-way for a **trash container(s)**. An ordinance has been prepared by the Department of Business Affairs and Consumer Protection – Small Business Center - Public Way Use Unit for presentation to the City Council. Because this request was made for properties located in your ward, as approved by you as per the attached, I respectfully request that you introduce the attached ordinance at the next City Council meeting.

If you have any questions regarding this ordinance, please contact Anthony Bertuca at (312) 744-5506.

Department of Business Affairs and Consumer Protection

PROCO "JOE" MORENO

CITY COUNCIL
CITY OF CHICAGO

ALDERMAN, 1st WARD
2058 NORTH WESTERN AVENUE
CHICAGO, ILLINOIS 60647
TELEPHONE 773-278-0101
FAX: 773-278-2841

COUNCIL CHAMBER
CITY HALL: ROOM 300
121 NORTH LASALLE STREET
CHICAGO, ILLINOIS 60602
TELEPHONE: 312-744-3053
FAX: 312-744-2670

COMMITTEE MEMBERSHIPS

COMMITTEES, RULES AND ETHICS

ECONOMIC, CAPITAL TECHNOLOGY DEVELOPMENT

ENERGY, ENVIRONMENTAL PROTECTION & PUBLIC UTILITIES

HISTORICAL LANDMARK PRESERVATION

PARKS & RECREATION

SPECIAL EVENTS & CULTURAL AFFAIRS

May 15, 2014

Commissioner Maria Guerra Lapacek
Department of Business Affairs and Consumer Protection
121 N. LaSalle St, 8th Floor
Chicago, IL 60602

Dear Commissioner Lapacek,

I approve of the placement of garbage cans throughout Ward 1 that fall in the West Town SSA boundaries. I understand that the West Town Chicago Chamber of Commerce and the West Town Special Service Area #29 maintains and is fully responsible for these garbage cans.

Thank you for your time and attention to this issue. Please contact my office if you require further information.

Sincerely,

Joe Moreno

Proco Joe Moreno
Alderman, 1st Ward

City of Chicago

O2014-6094

Office of the City Clerk

Document Tracking Sheet

Meeting Date:	7/30/2014
Sponsor(s):	Moreno (1)
Type:	Ordinance
Title:	Grant(s) of privilege in public way for West Town Chamber of Commerce - privilege no. 1113559
Committee(s) Assignment:	Committee on Transportation and Public Way

ORDINANCE
West Town Chamber of Commerce
Acct. No. 310603 - 166
Permit No. 1113559

Be It Ordained by the City Council of the City of Chicago:

SECTION 1. Permission and authority are hereby given and granted to West Town Chamber of Commerce, upon the terms and subject to the conditions of this ordinance to construct, install, maintain and use one (1) Trash container(s) on the public right-of-way adjacent to its premises known as 740 N. Damen Ave..

Said Trash container(s) at N. Damen measure(s):
One (1) at two point nine two (2.92) feet in length, and two point nine two (2.92) feet in width for a total of eight point five three (8.53) square feet.

The location of said privilege shall be as shown on prints kept on file with the Department of Business Affairs and Consumer Protection and the Office of the City Clerk.

Said privilege shall be constructed in accordance with plans and specifications approved by the Department of Transportation (Division of Project Development).

This grant of privilege in the public way shall be subject to the provisions of Section 10-28-015 and all other required provisions of the Municipal Code of Chicago.

The grantee shall pay to the City of Chicago as compensation for the privilege #1113559 herein granted the sum of seventy-five ($75.00) per annum in advance.

A 25% penalty will be added for payments received after due date.


The permit holder agrees to hold the City of Chicago harmless for any damage, relocation or replacement costs associated with damage, relocation or removal of private property caused by the City performing work in the public way.

Authority herein given and granted for a period of five (5) years from and after Date of Passage.

Alderman _____

Proco Joe Moreno 1st Ward

50

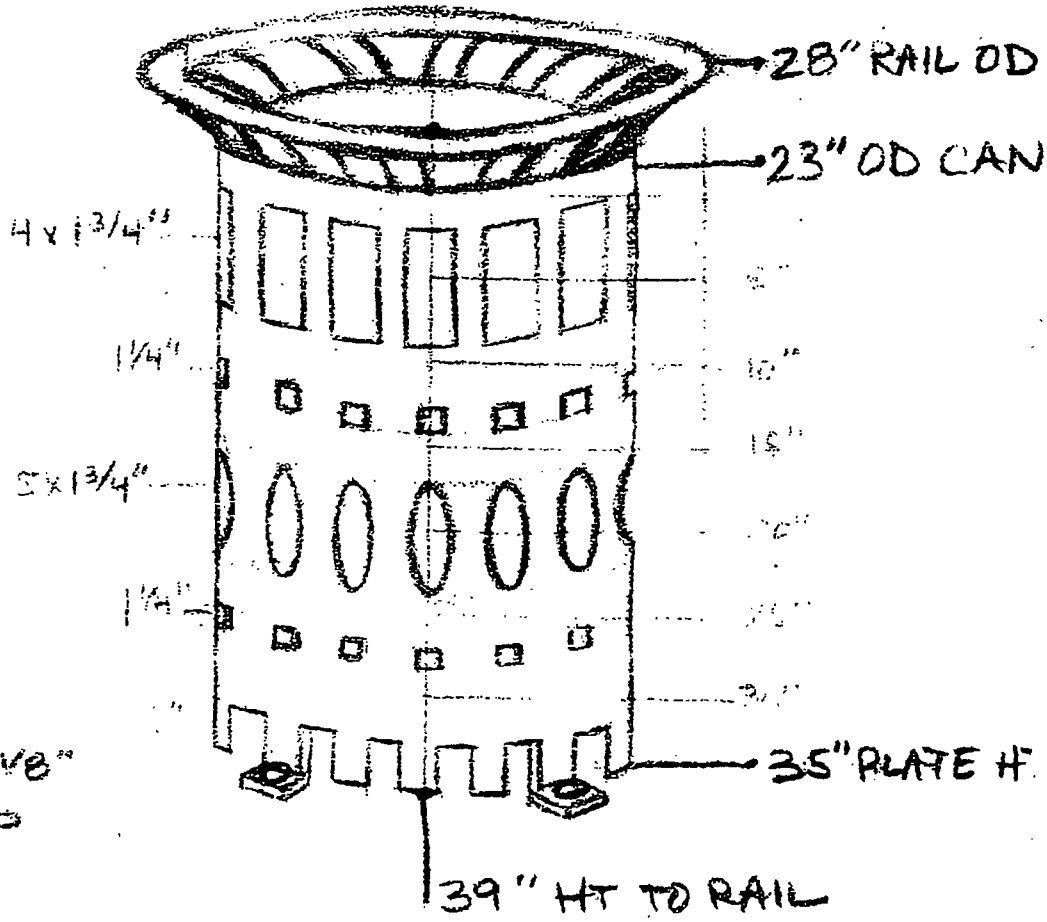

LASER-CUT STEEL 1/8"
ROLLED + WELDED
POWDER-COATED
YELLOW OR RED

Department of Business Affairs and Consumer Protection
Small Business Center - Public Way Use Unit
City Hall - 121 N. LaSalle Street, Room 800 • Chicago, IL 60602
(312)-74-GOBIZ (312-744-6249) • (312) 744-1944 (TTY)
http://www.cityofchicago.org/bacp

07/30/2014

Alderman **Proco Joe Moreno**
Ward # **01**
City of Chicago
City Hall, Room **300**
121 North LaSalle Street
Chicago, Illinois 60602

Re: An ordinance to use and maintain a portion of the public right-of-way for **one (1) trash container(s)** for **West Town Chamber of Commerce**, adjacent to the premises known as **740 N. Damen Ave.**.

Dear Alderman **Proco Joe Moreno**:

The applicant referenced above has requested the use of the public right-of-way for a **trash container(s)**. An ordinance has been prepared by the Department of Business Affairs and Consumer Protection – Small Business Center - Public Way Use Unit for presentation to the City Council. Because this request was made for properties located in your ward, as approved by you as per the attached, I respectfully request that you introduce the attached ordinance at the next City Council meeting.

If you have any questions regarding this ordinance, please contact Anthony Bertuca at (312) 744-5506.

Department of Business Affairs and Consumer Protection

PROCO "JOE" MORENO

CITY COUNCIL
CITY OF CHICAGO

ALDERMAN, 1ST WARD
2058 NORTH WESTERN AVENUE
CHICAGO, ILLINOIS 60647
TELEPHONE 773-278-0101
FAX: 773-278-2841

COUNCIL CHAMBER
CITY HALL, ROOM 300
121 NORTH LASALLE STREET
CHICAGO, ILLINOIS 60602
TELEPHONE: 312-744-3063
FAX: 312-744-2870

COMMITTEE MEMBERSHIPS

COMMITTEES, RULES AND ETHICS

ECONOMIC, CAPITAL TECHNOLOGY DEVELOPMENT

ENERGY, ENVIRONMENTAL PROTECTION & PUBLIC UTILITIES

HISTORICAL LANDMARK PRESERVATION

PARKS & RECREATION

SPECIAL EVENTS & CULTURAL AFFAIRS

May 15, 2014

Commissioner Maria Guerra Lapacek
Department of Business Affairs and Consumer Protection
121 N. LaSalle St, 8th Floor
Chicago, IL 60602

Dear Commissioner Lapacek,

I approve of the placement of garbage cans throughout Ward 1 that fall in the West Town SSA boundaries. I understand that the West Town Chicago Chamber of Commerce and the West Town Special Service Area #29 maintains and is fully responsible for these garbage cans.

Thank you for your time and attention to this issue. Please contact my office if you require further information.

Sincerely,

Joe Moreno

Proco Joe Moreno
Alderman, 1st Ward

City of Chicago

O2014-6096

Office of the City Clerk

Document Tracking Sheet

Meeting Date:	7/30/2014
Sponsor(s):	Moreno (1)
Type:	Ordinance
Title:	Grant(s) of privilege in public way for West Town Chamber of Commerce - privilege no. 1113563
Committee(s) Assignment:	Committee on Transportation and Public Way

ORDINANCE
West Town Chamber of Commerce
Acct. No. 310603 - 169
Permit No. 1113563

Be It Ordained by the City Council of the City of Chicago:

SECTION 1. Permission and authority are hereby given and granted to West Town Chamber of Commerce, upon the terms and subject to the conditions of this ordinance to construct, install, maintain and use one (1) Trash container(s) on the public right-of-way adjacent to its premises known as 701 N. Damen Ave..

Said Trash container(s) at N. Damen measure(s):
One (1) at two point nine two (2.92) feet in length, and two point nine two (2.92) feet in width for a total of eight point five three (8.53) square feet.

The location of said privilege shall be as shown on prints kept on file with the Department of Business Affairs and Consumer Protection and the Office of the City Clerk.

Said privilege shall be constructed in accordance with plans and specifications approved by the Department of Transportation (Division of Project Development).

This grant of privilege in the public way shall be subject to the provisions of Section 10-28-015 and all other required provisions of the Municipal Code of Chicago.

The grantee shall pay to the City of Chicago as compensation for the privilege #1113563 herein granted the sum of seventy-five ($75.00) per annum in advance.

A 25% penalty will be added for payments received after due date.


The permit holder agrees to hold the City of Chicago harmless for any damage, relocation or replacement costs associated with damage, relocation or removal of private property caused by the City performing work in the public way.

Authority herein given and granted for a period of five (5) years from and after Date of Passage.

Alderman _____

Proco Joe Moreno 1st Ward

50

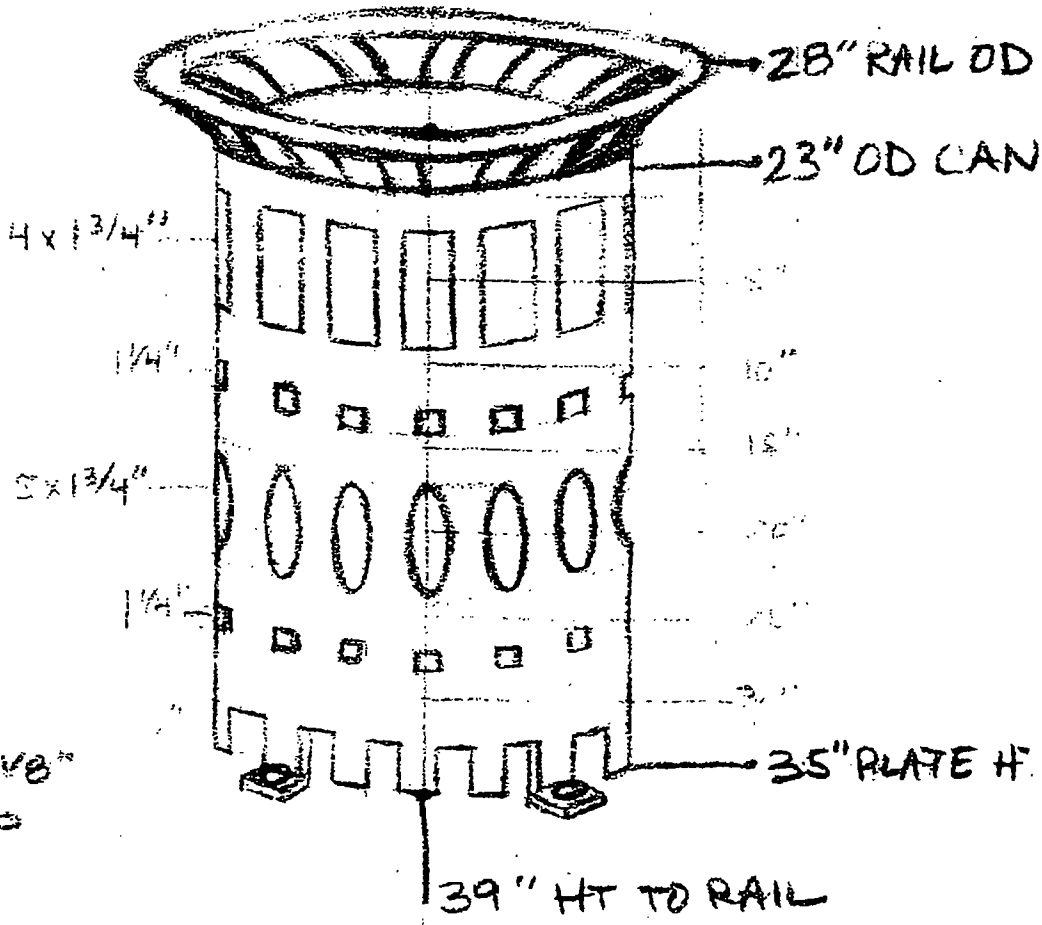

LASER-CUT STEEL 1/8"
ROLLED + WELDED
POWDER-COATED
YELLOW OR RED

Department of Business Affairs and Consumer Protection
Small Business Center - Public Way Use Unit
City Hall - 121 N. LaSalle Street, Room 800 • Chicago, IL 60602
(312)-74-GOBIZ (312-744-6249) • (312) 744-1944 (TTY)
http://www.cityofchicago.org/bacp

07/30/2014

Alderman **Proco Joe Moreno**
Ward # **01**
City of Chicago
City Hall, Room **300**
121 North LaSalle Street
Chicago, Illinois 60602

Re: An ordinance to use and maintain a portion of the public right-of-way for **one (1) trash container(s)** for **West Town Chamber of Commerce**, adjacent to the premises known as **701 N. Damen Ave.**.

Dear Alderman **Proco Joe Moreno**:

The applicant referenced above has requested the use of the public right-of-way for a **trash container(s)**. An ordinance has been prepared by the Department of Business Affairs and Consumer Protection – Small Business Center - Public Way Use Unit for presentation to the City Council. Because this request was made for properties located in your ward, as approved by you as per the attached, I respectfully request that you introduce the attached ordinance at the next City Council meeting.

If you have any questions regarding this ordinance, please contact Anthony Bertuca at (312) 744-5506.

Department of Business Affairs and Consumer Protection

PROCO "JOE" MORENO

CITY COUNCIL
CITY OF CHICAGO

ALDERMAN, 1ST WARD
2058 NORTH WESTERN AVENUE
CHICAGO, ILLINOIS 60647
TELEPHONE 773-278-0101
FAX: 773-278-2641

COUNCIL CHAMBER
CITY HALL, ROOM 300
121 NORTH LASALLE STREET
CHICAGO, ILLINOIS 60602
TELEPHONE: 312-744-3063
FAX: 312-744-2870

COMMITTEE MEMBERSHIPS

COMMITTEES, RULES AND ETHICS
ECONOMIC, CAPITAL TECHNOLOGY DEVELOPMENT
ENERGY, ENVIRONMENTAL PROTECTION & PUBLIC UTILITIES
HISTORICAL LANDMARK PRESERVATION
PARKS & RECREATION
SPECIAL EVENTS & CULTURAL AFFAIRS

May 15, 2014

Commissioner Maria Guerra Lapacek
Department of Business Affairs and Consumer Protection
121 N. LaSalle St, 8th Floor
Chicago, IL 60602

Dear Commissioner Lapacek,

I approve of the placement of garbage cans throughout Ward 1 that fall in the West Town SSA boundaries. I understand that the West Town Chicago Chamber of Commerce and the West Town Special Service Area #29 maintains and is fully responsible for these garbage cans.

Thank you for your time and attention to this issue. Please contact my office if you require further information.

Sincerely,

Joe Moreno

Proco Joe Moreno
Alderman, 1st Ward

City of Chicago

O2014-6102

Office of the City Clerk

Document Tracking Sheet

Meeting Date:	7/30/2014
Sponsor(s):	Moreno (1)
Type:	Ordinance
Title:	Grant(s) of privilege in public way for West Town Chamber of Commerce - privilege no. 1113495
Committee(s) Assignment:	Committee on Transportation and Public Way

ORDINANCE
West Town Chamber of Commerce
Acct. No. 310603 - 132
Permit No. 1113495

Be It Ordained by the City Council of the City of Chicago:

SECTION 1. Permission and authority are hereby given and granted to West Town Chamber of Commerce, upon the terms and subject to the conditions of this ordinance to construct, install, maintain and use one (1) Trash container(s) on the public right-of-way adjacent to its premises known as 2441 W. Chicago Ave..

Said Trash container(s) at W. Chicago measure(s):
One (1) at two point nine two (2.92) feet in length, and two point nine two (2.92) feet in width for a total of eight point five three (8.53) square feet.

The location of said privilege shall be as shown on prints kept on file with the Department of Business Affairs and Consumer Protection and the Office of the City Clerk.

Said privilege shall be constructed in accordance with plans and specifications approved by the Department of Transportation (Division of Project Development).

This grant of privilege in the public way shall be subject to the provisions of Section 10-28-015 and all other required provisions of the Municipal Code of Chicago.

The grantee shall pay to the City of Chicago as compensation for the privilege #1113495 herein granted the sum of seventy-five ($75.00) per annum in advance.

A 25% penalty will be added for payments received after due date.


The permit holder agrees to hold the City of Chicago harmless for any damage, relocation or replacement costs associated with damage, relocation or removal of private property caused by the City performing work in the public way.

Authority herein given and granted for a period of five (5) years from and after Date of Passage.

Alderman _____

Proco Joe Moreno 1st Ward

50

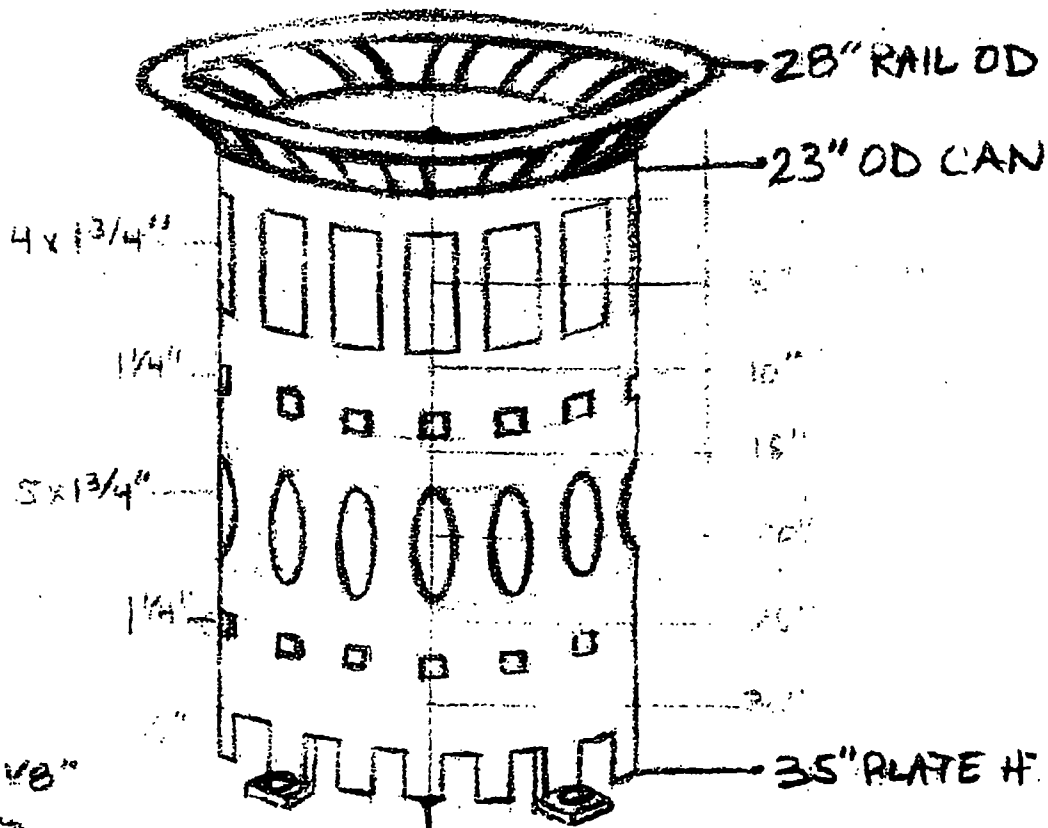

LASER-CUT STEEL 1/8"
ROLLED + WELDED
POWDER-COATED
YELLOW OR RED

Department of Business Affairs and Consumer Protection
Small Business Center- Public Way Use Unit
City Hall - 121 N. LaSalle Street Room 800 • Chicago, IL 60602
(312)-74-GOBIZ (312-744-6249) • (312) 744-1944 (TTY)
http://www.cityofchicago.org/bacp

07/30/2014

Alderman **Proco Joe Moreno**
Ward # **01**
City of Chicago
City Hall, Room **300**
121 North LaSalle Street
Chicago, Illinois 60602

Re: An ordinance to use and maintain a portion of the public right-of-way for **one (1) trash container(s)** for **West Town Chamber of Commerce**, adjacent to the premises known as **2441 W. Chicago Ave.**.

Dear Alderman **Proco Joe Moreno**:

The applicant referenced above has requested the use of the public right-of-way for a **trash container(s)**. An ordinance has been prepared by the Department of Business Affairs and Consumer Protection – Small Business Center - Public Way Use Unit for presentation to the City Council. Because this request was made for properties located in your ward, as approved by you as per the attached, I respectfully request that you introduce the attached ordinance at the next City Council meeting.

If you have any questions regarding this ordinance, please contact Anthony Bertuca at (312) 744-5506.

Department of Business Affairs and Consumer Protection

PROCO "JOE" MORENO

CITY COUNCIL
CITY OF CHICAGO

ALDERMAN, 1st WARD
2058 NORTH WESTERN AVENUE
CHICAGO, ILLINOIS 60647
TELEPHONE: 773-278-0101
FAX: 773-278-2641

COUNCIL CHAMBER
CITY HALL, ROOM 300
121 NORTH LASALLE STREET
CHICAGO, ILLINOIS 60602
TELEPHONE: 312-744-3063
FAX: 312-744-2870

COMMITTEE MEMBERSHIPS

COMMITTEES, RULES AND ETHICS
ECONOMIC, CAPITAL TECHNOLOGY DEVELOPMENT
ENERGY, ENVIRONMENTAL PROTECTION & PUBLIC UTILITIES
HISTORICAL LANDMARK PRESERVATION
PARKS & RECREATION
SPECIAL EVENTS & CULTURAL AFFAIRS

May 15, 2014

Commissioner Maria Guerra Lapacek
Department of Business Affairs and Consumer Protection
121 N. LaSalle St, 8th Floor
Chicago, IL 60602

Dear Commissioner Lapacek,

I approve of the placement of garbage cans throughout Ward 1 that fall in the West Town SSA boundaries. I understand that the West Town Chicago Chamber of Commerce and the West Town Special Service Area #29 maintains and is fully responsible for these garbage cans.

Thank you for your time and attention to this issue. Please contact my office if you require further information.

Sincerely,

Joe Moreno

Proco Joe Moreno
Alderman, 1st Ward

City of Chicago

O2014-6104

Office of the City Clerk

Document Tracking Sheet

Meeting Date:	7/30/2014
Sponsor(s):	Moreno (1)
Type:	Ordinance
Title:	Grant(s) of privilege in public way for West Town Chamber of Commerce - privilege no. 1113496
Committee(s) Assignment:	Committee on Transportation and Public Way

ORDINANCE
West Town Chamber of Commerce
Acct. No. 310603 - 133
Permit No. 1113496

Be It Ordained by the City Council of the City of Chicago:

SECTION 1. Permission and authority are hereby given and granted to West Town Chamber of Commerce, upon the terms and subject to the conditions of this ordinance to construct, install, maintain and use one (1) Trash container(s) on the public right-of-way adjacent to its premises known as 2403 W. Chicago Ave..

Said Trash container(s) at W. Chicago measure(s):
One (1) at two point nine two (2.92) feet in length, and two point nine two (2.92) feet in width for a total of eight point five three (8.53) square feet.

The location of said privilege shall be as shown on prints kept on file with the Department of Business Affairs and Consumer Protection and the Office of the City Clerk.

Said privilege shall be constructed in accordance with plans and specifications approved by the Department of Transportation (Division of Project Development).

This grant of privilege in the public way shall be subject to the provisions of Section 10-28-015 and all other required provisions of the Municipal Code of Chicago.

The grantee shall pay to the City of Chicago as compensation for the privilege #1113496 herein granted the sum of seventy-five ($75.00) per annum in advance.

A 25% penalty will be added for payments received after due date.


The permit holder agrees to hold the City of Chicago harmless for any damage, relocation or replacement costs associated with damage, relocation or removal of private property caused by the City performing work in the public way.

Authority herein given and granted for a period of five (5) years from and after Date of Passage.

Alderman _____

Proco Joe Moreno 1st Ward

50

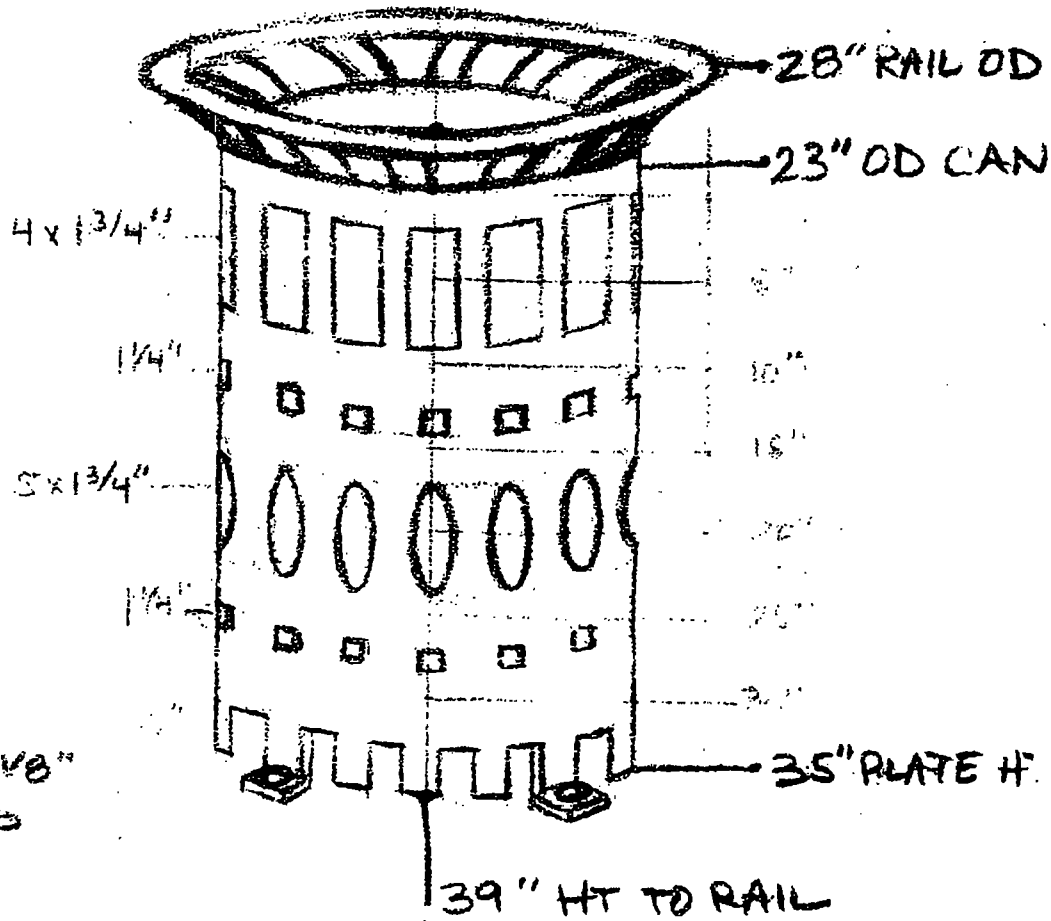

LASER-CUT STEEL 1/8"
ROLLED + WELDED
POWDER-COATED
YELLOW OR RED

Department of Business Affairs and Consumer Protection
Small Business Center- Public Way Use Unit
City Hall- 121 N. LaSalle Street Room 800 • Chicago, IL 60602
(312)-74-GOBIZ (312-744-6249) • (312) 744-1944 (TTY)
http://www.cityofchicago.org/bacp

07/30/2014

Alderman **Proco Joe Moreno**
Ward # **01**
City of Chicago
City Hall, Room **300**
121 North LaSalle Street
Chicago, Illinois 60602

Re: An ordinance to use and maintain a portion of the public right-of-way for **one (1) trash container(s)** for **West Town Chamber of Commerce**, adjacent to the premises known as **2403 W. Chicago Ave.**.

Dear Alderman **Proco Joe Moreno**:

The applicant referenced above has requested the use of the public right-of-way for a **trash container(s)**. An ordinance has been prepared by the Department of Business Affairs and Consumer Protection – Small Business Center - Public Way Use Unit for presentation to the City Council. Because this request was made for properties located in your ward, as approved by you as per the attached, I respectfully request that you introduce the attached ordinance at the next City Council meeting.

If you have any questions regarding this ordinance, please contact Anthony Bertuca at (312) 744-5506.

Department of Business Affairs and Consumer Protection

PROCO "JOE" MORENO

CITY COUNCIL
CITY OF CHICAGO

ALDERMAN, 1st WARD
2058 NORTH WESTERN AVENUE
CHICAGO, ILLINOIS 60647
TELEPHONE 773-278-0101
FAX: 773-278-2641

COUNCIL CHAMBER
CITY HALL Room 300
121 NORTH LASALLE STREET
CHICAGO, ILLINOIS 60602
TELEPHONE: 312-744-3063
FAX: 312-744-2870

COMMITTEE MEMBERSHIPS

COMMITTEES, RULES AND ETHICS

ECONOMIC, CAPITAL TECHNOLOGY DEVELOPMENT

ENERGY, ENVIRONMENTAL PROTECTION & PUBLIC UTILITIES

HISTORICAL LANDMARK PRESERVATION

PARKS & RECREATION

SPECIAL EVENTS & CULTURAL AFFAIRS

May 15, 2014

Commissioner Maria Guerra Lapacek
Department of Business Affairs and Consumer Protection
121 N. LaSalle St, 8th Floor
Chicago, IL 60602

Dear Commissioner Lapacek,

I approve of the placement of garbage cans throughout Ward 1 that fall in the West Town SSA boundaries. I understand that the West Town Chicago Chamber of Commerce and the West Town Special Service Area #29 maintains and is fully responsible for these garbage cans.

Thank you for your time and attention to this issue. Please contact my office if you require further information.

Sincerely,

Joe Moreno

Proco Joe Moreno
Alderman, 1st Ward

City of Chicago

O2014-6109

Office of the City Clerk

Document Tracking Sheet

Meeting Date:	7/30/2014
Sponsor(s):	Moreno (1)
Type:	Ordinance
Title:	Grant(s) of privilege in public way for 3FLTH III LLC Holdings 1 - fence
Committee(s) Assignment:	Committee on Transportation and Public Way

ORDINANCE
3FLTH III LLC HOLDINGS 1
Acct. No. 389839 - 1
Permit No. 1112614

Be It Ordained by the City Council of the City of Chicago:

SECTION 1. Permission and authority are hereby given and granted to 3FLTH III LLC HOLDINGS 1, upon the terms and subject to the conditions of this ordinance to maintain and use, as now constructed, one (1) Fence on the public right-of-way for security purposes adjacent to its premises known as 1501 N. Talman Ave..

Said Fence at N. TALMAN AVE measure(s):
One (1) at twenty-four point five eight (24.58) feet in length, and one (1) foot in width for a total of twenty-four point five eight (24.58) square feet. Existing fence is approximately six (6) feet in height.

The location of said privilege shall be as shown on prints kept on file with the Department of Business Affairs and Consumer Protection and the Office of the City Clerk.

Said privilege shall be constructed in accordance with plans and specifications approved by the Department of Transportation (Division of Project Development).

This grant of privilege in the public way shall be subject to the provisions of Section 10-28-015 and all other required provisions of the Municipal Code of Chicago.

The grantee shall pay to the City of Chicago as compensation for the privilege #1112614 herein granted the sum of zero ($.00) per annum in advance.

A 25% penalty will be added for payments received after due date.

The permit holder agrees to hold the City of Chicago harmless for any damage, relocation or replacement costs associated with damage, relocation or removal of private property caused by the City performing work in the public way.


Authority herein given and granted for a period of five (5) years from and after Date of Passage.

Alderman Joe Moreno

Roberto Maldonado 26th Ward

1 ST

Joe Moreno

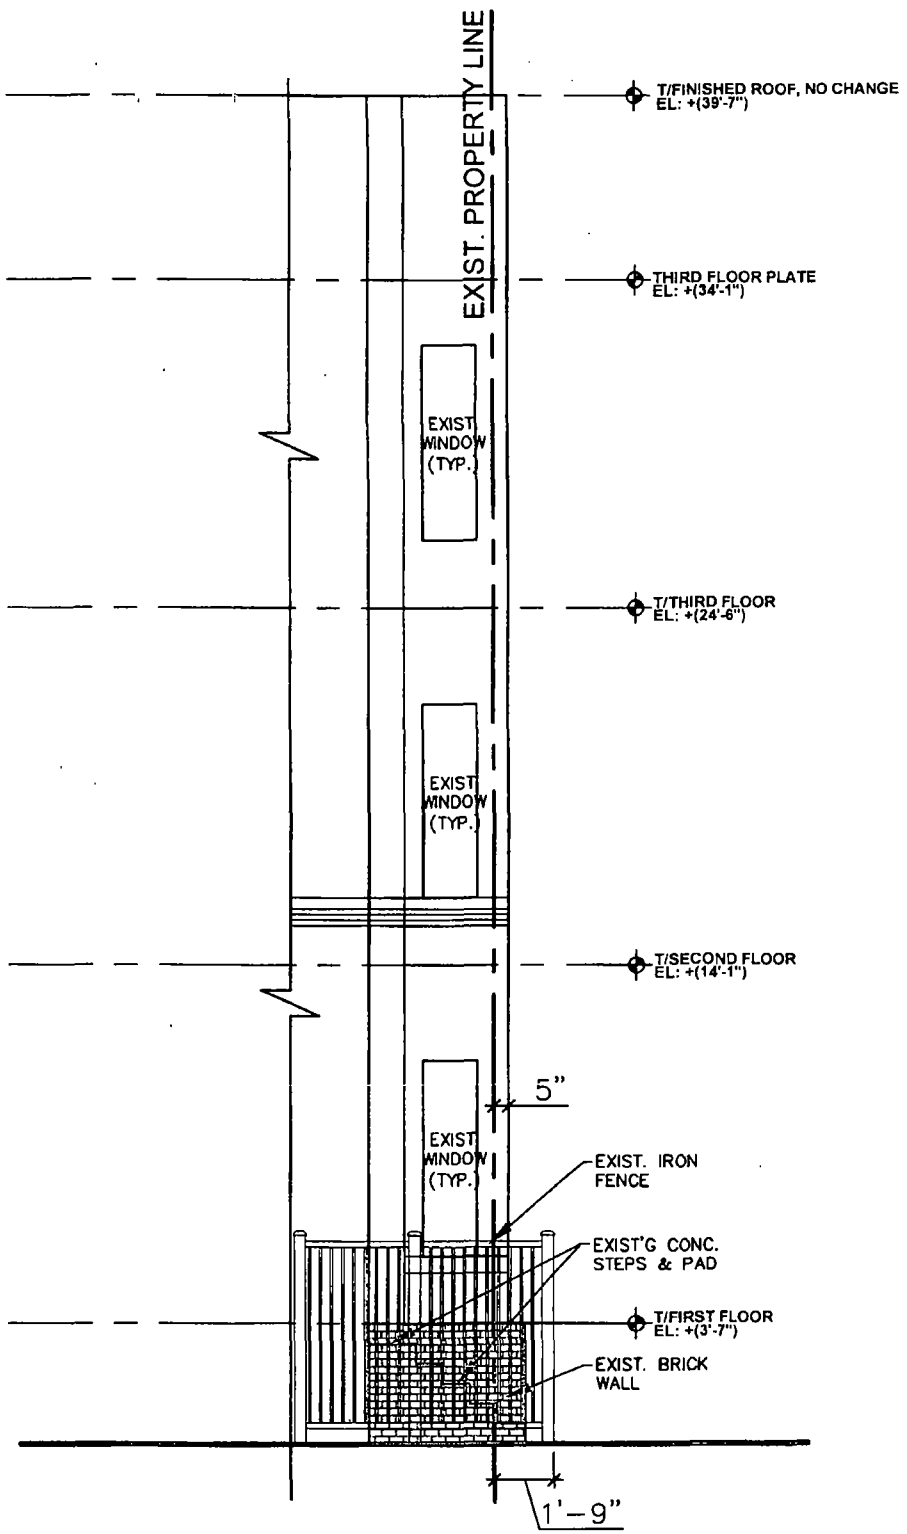

SIDE ELEVATION W/ EXISTING CONCRETE STEPS/ FENCE

1 SCALE 3/16" = 1'-0"

Department of Business Affairs and Consumer Protection
Small Business Center - Public Way Use Unit
City Hall - 121 N. LaSalle Street, Room 800 • Chicago, IL 60602
(312)-74-GOBIZ (312-744-6249) • (312) 744-1944 (TTY)
http://www.cityofchicago.org/bacp

2nd ATTEMPT AT INTRODUCTION

07/30/2014

Alderman **Roberto Maldonado**
Ward # **26**
City of Chicago
City Hall, Room **300**
121 North LaSalle Street
Chicago, Illinois 60602

Re: An ordinance to use and maintain a portion of the public right-of-way for **one (1) fence(s)** for **3FLTH III LLC HOLDINGS 1**, adjacent to the premises known as **1501 N. Talman Ave.**.

Dear Alderman **Roberto Maldonado**:

The applicant referenced above has requested the use of the public right-of-way for a **fence(s)**. An ordinance has been prepared by the Department of Business Affairs and Consumer Protection – Small Business Center - Public Way Use Unit for presentation to the City Council. Because this request was made for properties located in your ward, as approved by you as per the attached, I respectfully request that you introduce the attached ordinance at the next City Council meeting.

If you have any questions regarding this ordinance, please contact Anthony Bertuca at (312) 744-5506.

Department of Business Affairs and Consumer Protection

City of Chicago

O2014-6114

Office of the City Clerk

Document Tracking Sheet

Meeting Date:	7/30/2014
Sponsor(s):	Moreno (1)
Type:	Ordinance
Title:	Grant(s) of privilege in public way for 3FLTH III LLC Holdings 1 - occupation of space/building
Committee(s) Assignment:	Committee on Transportation and Public Way

ORDINANCE
3FLTH III LLC HOLDINGS 1
Acct. No. 389839 - 1
Permit No. 1112616

Be It Ordained by the City Council of the City of Chicago:

SECTION 1. Permission and authority are hereby given and granted to 3FLTH III LLC HOLDINGS 1, upon the terms and subject to the conditions of this ordinance to maintain and use, as now constructed, Occupation of Space/Building on the public right-of-way adjacent to its premises known as 1501 N. Talman Ave.. Existing building projects out onto the public way and is part of the living room in the front apartment.

Said Occupation of Space/Building at N.TALMAN AVE measure(s):
One (1) at seven point four two (7.42) feet in length, and two point one seven (2.17) feet in width for a total of sixteen point one (16.1) square feet. Existing building is approximately forty (40) feet in height.

The location of said privilege shall be as shown on prints kept on file with the Department of Business Affairs and Consumer Protection and the Office of the City Clerk.

Said privilege shall be constructed in accordance with plans and specifications approved by the Department of Planning and Development, Department of Transportation (Division of Project Development), and Department of Transportation (Office of Underground Coordination).

This grant of privilege in the public way shall be subject to the provisions of Section 10-28-015 and all other required provisions of the Municipal Code of Chicago.

The grantee shall pay to the City of Chicago as compensation for the privilege #1112616 herein granted the sum of four hundred ($400.00) per annum in advance.


A 25% penalty will be added for payments received after due date.

The permit holder agrees to hold the City of Chicago harmless for any damage, relocation or replacement costs associated with damage, relocation or removal of private property caused by the City performing work in the public way.

Authority herein given and granted for a period of five (5) years from and after Date of Passage.

Alderman _____

Roberto Maldonado 26th Ward

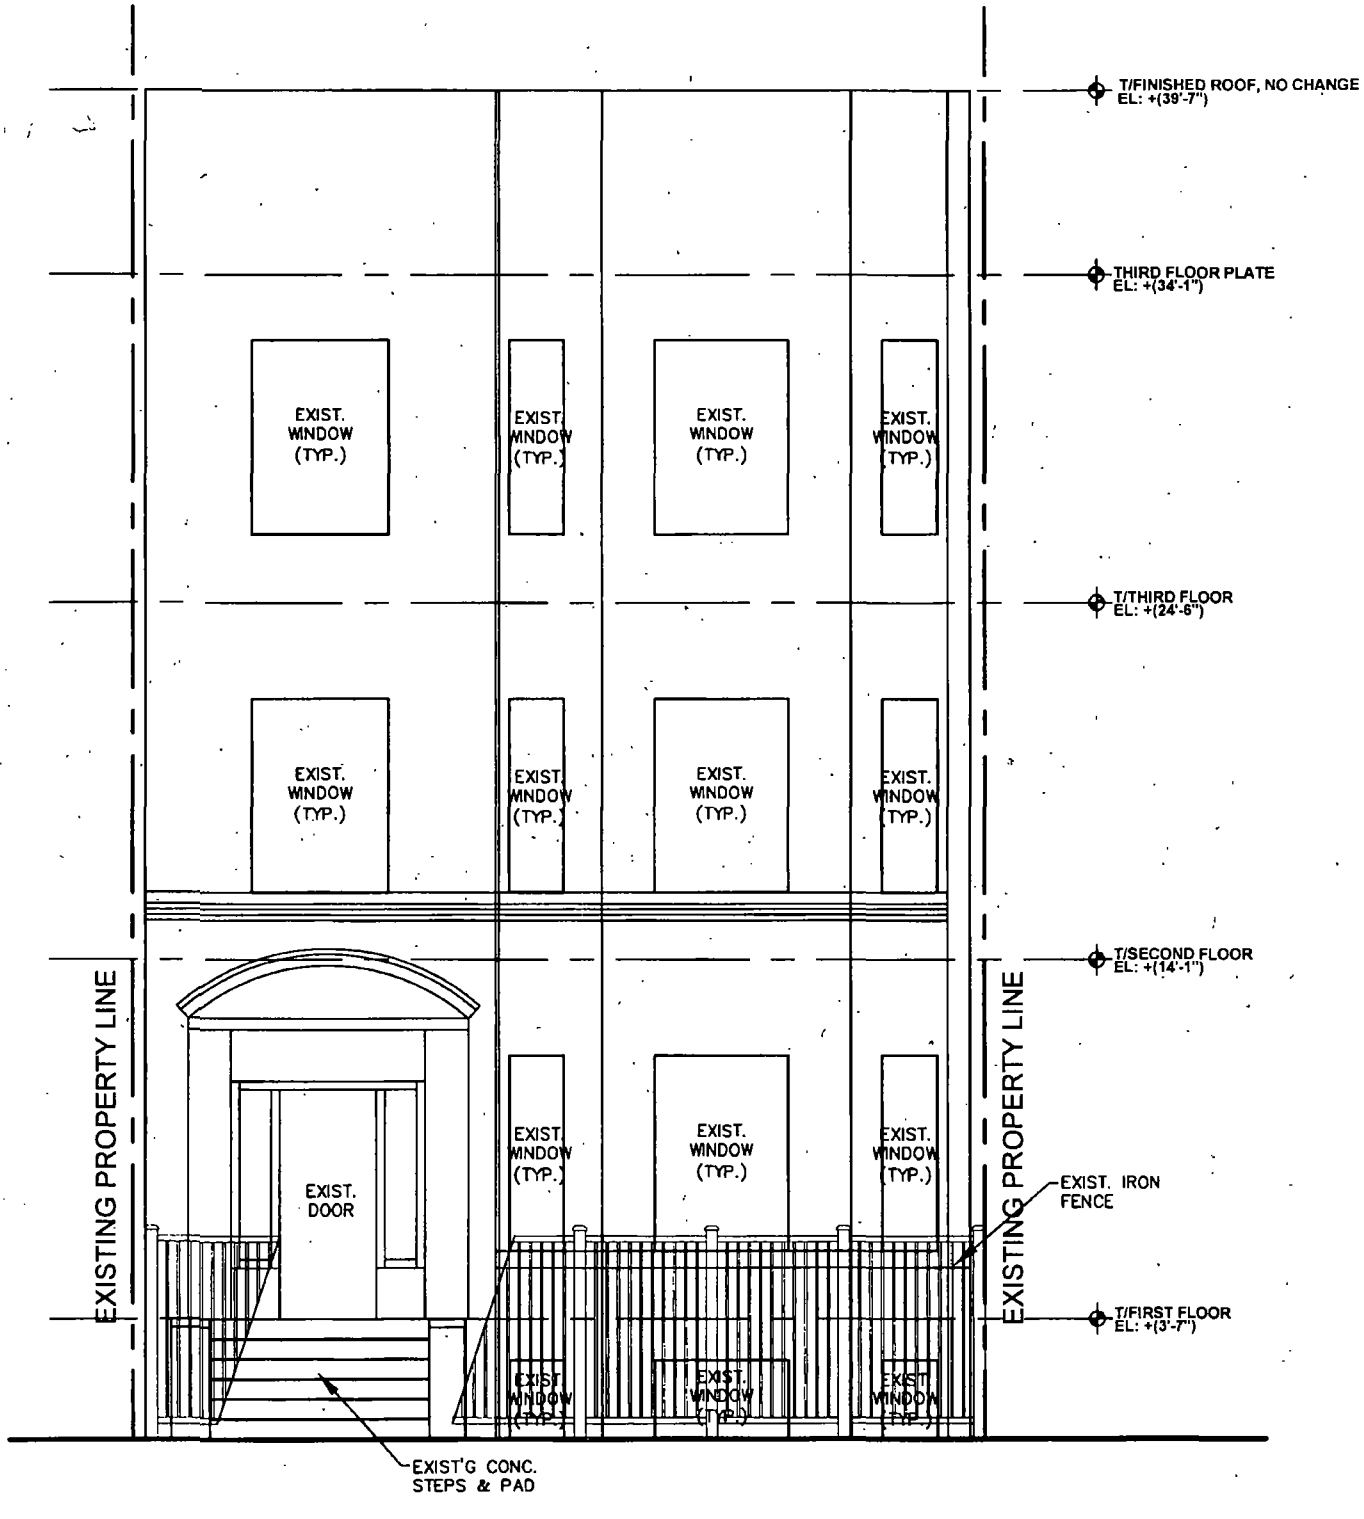

FRONT ELEVATION W/ EXISTING CONCRETE STEPS/ FENCE

2

SCALE 3/16" = 1'-0"

Department of Business Affairs and Consumer Protection
Small Business Center - Public Way Use Unit
City Hall - 121 N LaSalle Street, Room 800 • Chicago, IL 60602
(312)-74-GOBIZ (312-744-6249) • (312) 744-1944 (TTY)
http://www.cityofchicago.org/bacp

2nd ATTEMPT AT INTRODUCTION

07/30/2014

Alderman **Roberto Maldonado**
Ward # **26**
City of Chicago
City Hall, Room **300**
121 North LaSalle Street
Chicago, Illinois 60602

Re: An ordinance to use and maintain a portion of the public right-of-way for **one (1) occupation of space(s)** for **3FLTH III LLC HOLDINGS 1**, adjacent to the premises known as **1501 N. Talman Ave.**.

Dear Alderman **Roberto Maldonado**:

The applicant referenced above has requested the use of the public right-of-way for a **occupation of space(s)**. An ordinance has been prepared by the Department of Business Affairs and Consumer Protection – Small Business Center - Public Way Use Unit for presentation to the City Council. Because this request was made for properties located in your ward, as approved by you as per the attached, I respectfully request that you introduce the attached ordinance at the next City Council meeting.

If you have any questions regarding this ordinance, please contact Anthony Bertuca at (312) 744-5506.

Department of Business Affairs and Consumer Protection

City of Chicago

O2014-6117

Office of the City Clerk

Document Tracking Sheet

Meeting Date:	7/30/2014
Sponsor(s):	Moreno (1)
Type:	Ordinance
Title:	Grant(s) of privilege in public way for 3FLTH III LLC Holdings 1 - step
Committee(s) Assignment:	Committee on Transportation and Public Way

ORDINANCE
3FLTH III LLC HOLDINGS 1
Acct. No. 389839 - 1
Permit No. 1112617

Be It Ordained by the City Council of the City of Chicago:

SECTION 1. Permission and authority are hereby given and granted to 3FLTH III LLC HOLDINGS 1, upon the terms and subject to the conditions of this ordinance to maintain and use, as now constructed, one (1) Step(s) on the public right-of-way adjacent to its premises known as 1501 N. Talman Ave..

Said Step(s) at N. TALMAN AVE measure(s):
One (1) at six point three three (6.33) feet in length, and point eight three (.83) feet in width for a total of five point two five (5.25) square feet.

The location of said privilege shall be as shown on prints kept on file with the Department of Business Affairs and Consumer Protection and the Office of the City Clerk.

Said privilege shall be constructed in accordance with plans and specifications approved by the Department of Transportation (Division of Project Development).

This grant of privilege in the public way shall be subject to the provisions of Section 10-28-015 and all other required provisions of the Municipal Code of Chicago.

The grantee shall pay to the City of Chicago as compensation for the privilege #1112617 herein granted the sum of zero ($.00) per annum in advance.

A 25% penalty will be added for payments received after due date.


The permit holder agrees to hold the City of Chicago harmless for any damage, relocation or replacement costs associated with damage, relocation or removal of private property caused by the City performing work in the public way.

Authority herein given and granted for a period of five (5) years from and after Date of Passage.

Alderman Joe Moreno

~~Roberto Maldonado 26th Ward~~ 1 ST

Joe Moreno

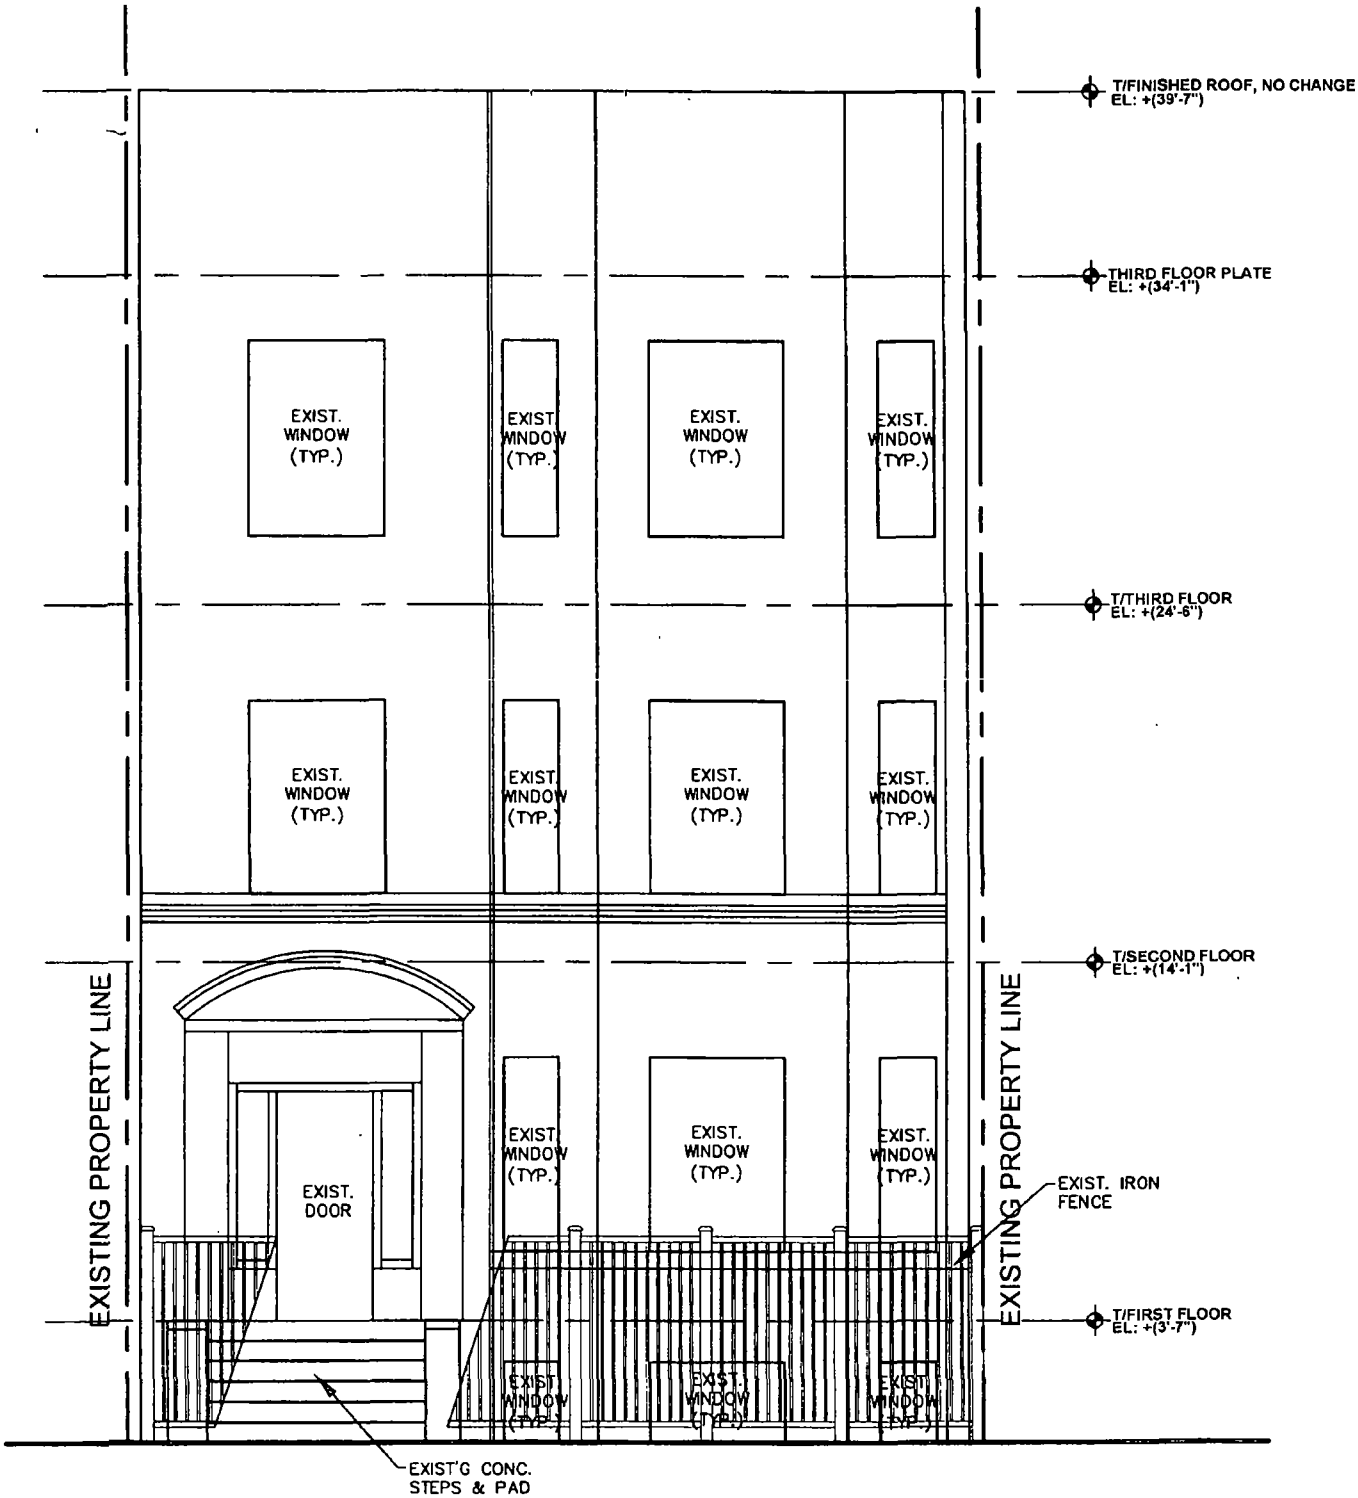

2 FRONT ELEVATION W/ EXISTING CONCRETE STEPS/ FENCE

SCALE 3/16" = 1'-0"

Department of Business Affairs and Consumer Protection
Small Business Center - Public Way Use Unit
City Hall - 121 N. LaSalle Street, Room 800 • Chicago, IL 60602
(312)-74-GOBIZ (312-744-6249) • (312) 744-1944 (TTY)
http://www.cityofchicago.org/bacp

2nd ATTEMPT AT INTRODUCTION

07/30/2014

Alderman **Roberto Maldonado**
Ward # **26**
City of Chicago
City Hall, Room **300**
121 North LaSalle Street
Chicago, Illinois 60602

Re: An ordinance to use and maintain a portion of the public right-of-way for **one (1) step(s)** for **3FLTH III LLC HOLDINGS 1**, adjacent to the premises known as **1501 N. Talman Ave.**.

Dear Alderman **Roberto Maldonado**:

The applicant referenced above has requested the use of the public right-of-way for a **step(s)**. An ordinance has been prepared by the Department of Business Affairs and Consumer Protection – Small Business Center - Public Way Use Unit for presentation to the City Council. Because this request was made for properties located in your ward, as approved by you as per the attached, I respectfully request that you introduce the attached ordinance at the next City Council meeting.

If you have any questions regarding this ordinance, please contact Anthony Bertuca at (312) 744-5506.

Department of Business Affairs and Consumer Protection

City of Chicago

O2014-6126

Office of the City Clerk

Document Tracking Sheet

Meeting Date:	7/30/2014
Sponsor(s):	Moreno (1)
Type:	Ordinance
Title:	Grant(s) of privilege in public way for Bikram Yoga Chicago, Bikram Yoga - Wicker Park
Committee(s) Assignment:	Committee on Transportation and Public Way

ORDINANCE
Bikram Yoga Chicago, Bikram Yoga - Wicker Park
Acct. No. 217250 - 1
Permit No. 1109999

Be It Ordained by the City Council of the City of Chicago:

SECTION 1. Permission and authority are hereby given and granted to Bikram Yoga Chicago, Bikram Yoga - Wicker Park, upon the terms and subject to the conditions of this ordinance to maintain and use one (1) sign(s) projecting over the public right-of-way attached to its premises known as 1344 N. Milwaukee Ave..

Said sign structure(s) measures as follows; along N. Milwaukee Avenue:
One (1) at seven (7) feet in length, four (4) feet in height and fifteen (15) feet above grade level.

The location of said privilege shall be as shown on prints kept on file with the Department of Business Affairs and Consumer Protection and the Office of the City Clerk.

Said privilege shall be constructed in accordance with plans and specifications approved by the Department of Transportation (Division of Project Development) and Zoning Department - Signs.

This grant of privilege in the public way shall be subject to the provisions of Section 10-28-015 and all other required provisions of the Municipal Code of Chicago.

The grantee shall pay to the City of Chicago as compensation for the privilege #1109999 herein granted the sum of three hundred ($300.00) per annum in advance.

A 25% penalty will be added for payments received after due date.

The permit holder agrees to hold the City of Chicago harmless for any damage, relocation or replacement costs associated with damage, relocation or removal of private property caused by the City performing work in the public way.

Authority herein given and granted for a period of five (5) years from and after Date of Passage.

Alderman Joe Moreno

Proco Joe Moreno 1st Ward


OPTION B




1109999

(1) 4'-0" x 7'-0" x 2" Single Face Non-Illuminated Wall Sign

Panel: Fabricated Aluminum Painted PMS 186 Red, Satin Finish
Graphics: 3M 7725-10 White Vinyl Applied to Face
Mounting: Flush Mount to Building w/ Angle Brackets & Expansion Anchors.

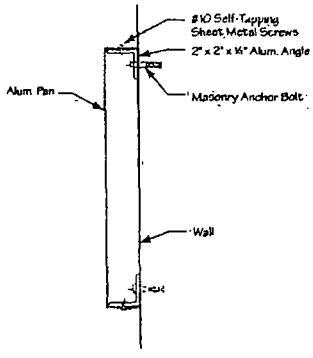

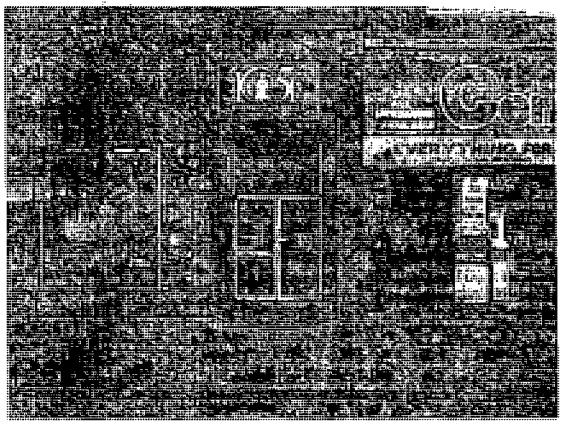

This sign is built to UL Standards for installation in North America

This Document is owned by, and the information contained in it is proprietary to Parvin-Clauss Sign Company. By receipt hereof the holder agrees not to use the information disclose it to any third party or reproduce this document without the prior written consent of Parvin-Clauss Sign Company. Holder also agrees to immediately return this document upon request of Parvin-Clauss Sign Company.

© Copyright 2013 by Parvin-Clauss Sign Co.

Parvin-Clauss
SIGN COMPANY
Design • Fabrication • Installation • Maintenance

1535 Lehigh Ave • Glenview, Illinois 60026
Tel: 847.390.1020 • Fax: 847.390.1021
e-mail: sign@parvinclauss.com
www.parvinclauss.com

PROJECT:
105 BIKRAM YOGA CHICAGO
1344 N Milwaukee Ave
Chicago, IL

CUSTOMER APPROVAL:
DATE
AUTHORIZED SIGNATURE
REPRESENTATIVE: Todd Kowalsky
DRAWN BY: Bill Marlow
DATE: 10.08.13
SCALE: 1" = 1'
SHEET NO: 2 of 2
WORK ORDER: 69802
FILE NAME: 105BCY69802

REVISIONS:
1 10.23.13
2 11.05.13
3 11.26.13
4
5
6
7
8

This sign is intended to be installed in accordance with the requirements of Article 600 of the National Electrical Code and/or other applicable local codes. This includes proper grounding and bonding of the sign

Department of Business Affairs and Consumer Protection
Small Business Center - Public Way Use Unit
City Hall - 121 N. LaSalle Street, Room 800 • Chicago, IL 60602
(312)-74-GOBIZ (312-744-6249) • (312) 744-1944 (TTY)
http://www.cityofchicago.org/bacp

07/30/2014

Alderman **Proco Joe Moreno**
Ward # **01**
City of Chicago
City Hall, Room **300**
121 North LaSalle Street
Chicago, Illinois 60602

Re: An ordinance to use and maintain a portion of the public right-of-way for **one (1) sign(s)** for **Bikram Yoga Chicago, Bikram Yoga - Wicker Park**, adjacent to the premises known as **1344 N. Milwaukee Ave.**.

Dear Alderman **Proco Joe Moreno**:

The applicant referenced above has requested the use of the public right-of-way for a **sign(s)**. An ordinance has been prepared by the Department of Business Affairs and Consumer Protection – Small Business Center - Public Way Use Unit for presentation to the City Council. Because this request was made for properties located in your ward, as approved by you as per the attached, I respectfully request that you introduce the attached ordinance at the next City Council meeting.

If you have any questions regarding this ordinance, please contact Anthony Bertuca at (312) 744-5506.

Department of Business Affairs and Consumer Protection

City of Chicago

O2014-6131

Office of the City Clerk

Document Tracking Sheet

Meeting Date:	7/30/2014
Sponsor(s):	Moreno (1)
Type:	Ordinance
Title:	Grant(s) of privilege in public way for Citibank NA Bucktown No. 321 - security camera
Committee(s) Assignment:	Committee on Transportation and Public Way

ORDINANCE
CITIBANK N. A. BUCKTOWN #321
Acct. No. 85770 - 36
Permit No. 1114039

Be It Ordained by the City Council of the City of Chicago:

SECTION 1. Permission and authority are hereby given and granted to CITIBANK N. A. BUCKTOWN #321, upon the terms and subject to the conditions of this ordinance to maintain and use, as now constructed, one (1) Security Camera(s) projecting over the public right-of-way for security purposes adjacent to its premises known as 1455 N. Milwaukee Ave..

Said Security Camera(s) at N. Milwaukee Avenue measure(s):
One (1) at one point five (1.5) foot in length, one point five (1.5) foot in width and eleven point five (11.5) feet above grade level.

The location of said privilege shall be as shown on prints kept on file with the Department of Business Affairs and Consumer Protection and the Office of the City Clerk.

Said privilege shall be constructed in accordance with plans and specifications approved by the Department of Planning and Development and Department of Transportation (Division of Project Development).

This grant of privilege in the public way shall be subject to the provisions of Section 10-28-015 and all other required provisions of the Municipal Code of Chicago.

The grantee shall pay to the City of Chicago as compensation for the privilege #1114039 herein granted the sum of zero ($.00) per annum in advance.


A 25% penalty will be added for payments received after due date.

The permit holder agrees to hold the City of Chicago harmless for any damage, relocation or replacement costs associated with damage, relocation or removal of private property caused by the City performing work in the public way.

Authority herein given and granted for a period of five (5) years from and after 06/30/2014.


Alderman Joe Moreno

Proco Joe Moreno 1st Ward

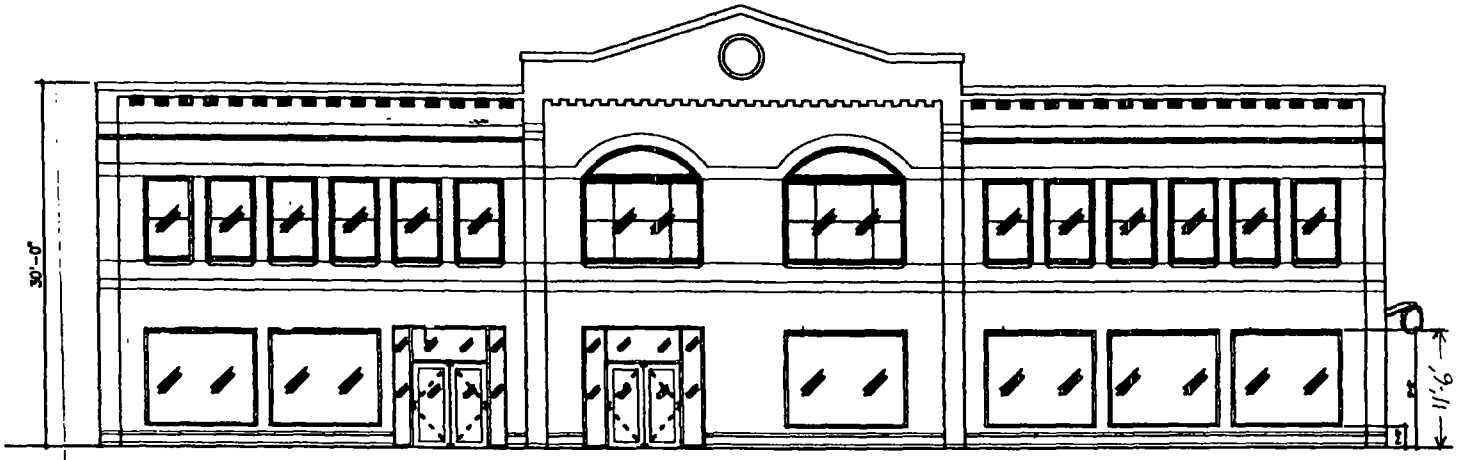

CITIBANK - 1455 N MILWAUKEE

SECURITY CAMERA

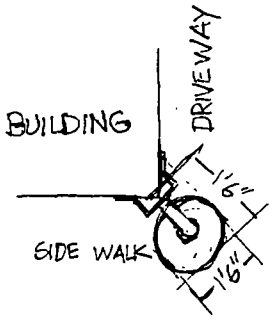

TOP VIEW

Department of Business Affairs and Consumer Protection
Small Business Center - Public Way Use Unit
City Hall - 121 N. LaSalle Street, Room 800 • Chicago, IL 60602
(312)-74-GOBIZ (312-744-6249) • (312) 744-1944 (TTY)
http://www.cityofchicago.org/bacp

07/30/2014

Alderman **Proco Joe Moreno**
Ward # **01**
City of Chicago
City Hall, Room **300**
121 North LaSalle Street
Chicago, Illinois 60602

Re: An ordinance to use and maintain a portion of the public right-of-way for **one (1) security camera(s)** for **CITIBANK N. A. BUCKTOWN #321**, adjacent to the premises known as **1455 N. Milwaukee Ave.**.

Dear Alderman **Proco Joe Moreno**:

The applicant referenced above has requested the use of the public right-of-way for a **security camera(s)**. An ordinance has been prepared by the Department of Business Affairs and Consumer Protection – Small Business Center - Public Way Use Unit for presentation to the City Council. Because this request was made for properties located in your ward, as approved by you as per the attached, I respectfully request that you introduce the attached ordinance at the next City Council meeting.

If you have any questions regarding this ordinance, please contact Anthony Bertuca at (312) 744-5506.

Department of Business Affairs and Consumer Protection

City of Chicago

O2014-6133

Office of the City Clerk

Document Tracking Sheet

Meeting Date:	7/30/2014
Sponsor(s):	Moreno (1)
Type:	Ordinance
Title:	Grant(s) of privilege in public way for Citibank NA Bucktown No. 321 - signs
Committee(s) Assignment:	Committee on Transportation and Public Way

ORDINANCE
CITIBANK N. A. BUCKTOWN #321
Acct. No. 85770 - 36
Permit No. 1114040

Be It Ordained by the City Council of the City of Chicago:

SECTION 1. Permission and authority are hereby given and granted to CITIBANK N. A. BUCKTOWN #321, upon the terms and subject to the conditions of this ordinance to maintain and use four (4) sign(s) projecting over the public right-of-way attached to its premises known as 1455 N. Milwaukee Ave..

Said sign structure(s) measures as follows; along N. Milwaukee Avenue:
Two (2) at sixteen (16) feet in length, one point nine two (1.92) feet in height and eleven point five (11.5) feet above grade level.
Two (2) at three point three three (3.33) feet in length, one point nine two (1.92) feet in height and eleven point five (11.5) feet above grade level.

The location of said privilege shall be as shown on prints kept on file with the Department of Business Affairs and Consumer Protection and the Office of the City Clerk.

Said privilege shall be constructed in accordance with plans and specifications approved by the Department of Transportation (Division of Project Development) and Zoning Department - Signs.

This grant of privilege in the public way shall be subject to the provisions of Section 10-28-015 and all other required provisions of the Municipal Code of Chicago.

The grantee shall pay to the City of Chicago as compensation for the privilege #1114040 herein granted the sum of seven hundred seventy-five ($775.00) per annum in advance.


A 25% penalty will be added for payments received after due date.

The permit holder agrees to hold the City of Chicago harmless for any damage, relocation or replacement costs associated with damage, relocation or removal of private property caused by the City performing work in the public way.

Authority herein given and granted for a period of five (5) years from and after 05/13/2014.

Alderman _____

Proco Joe Moreno 1st Ward

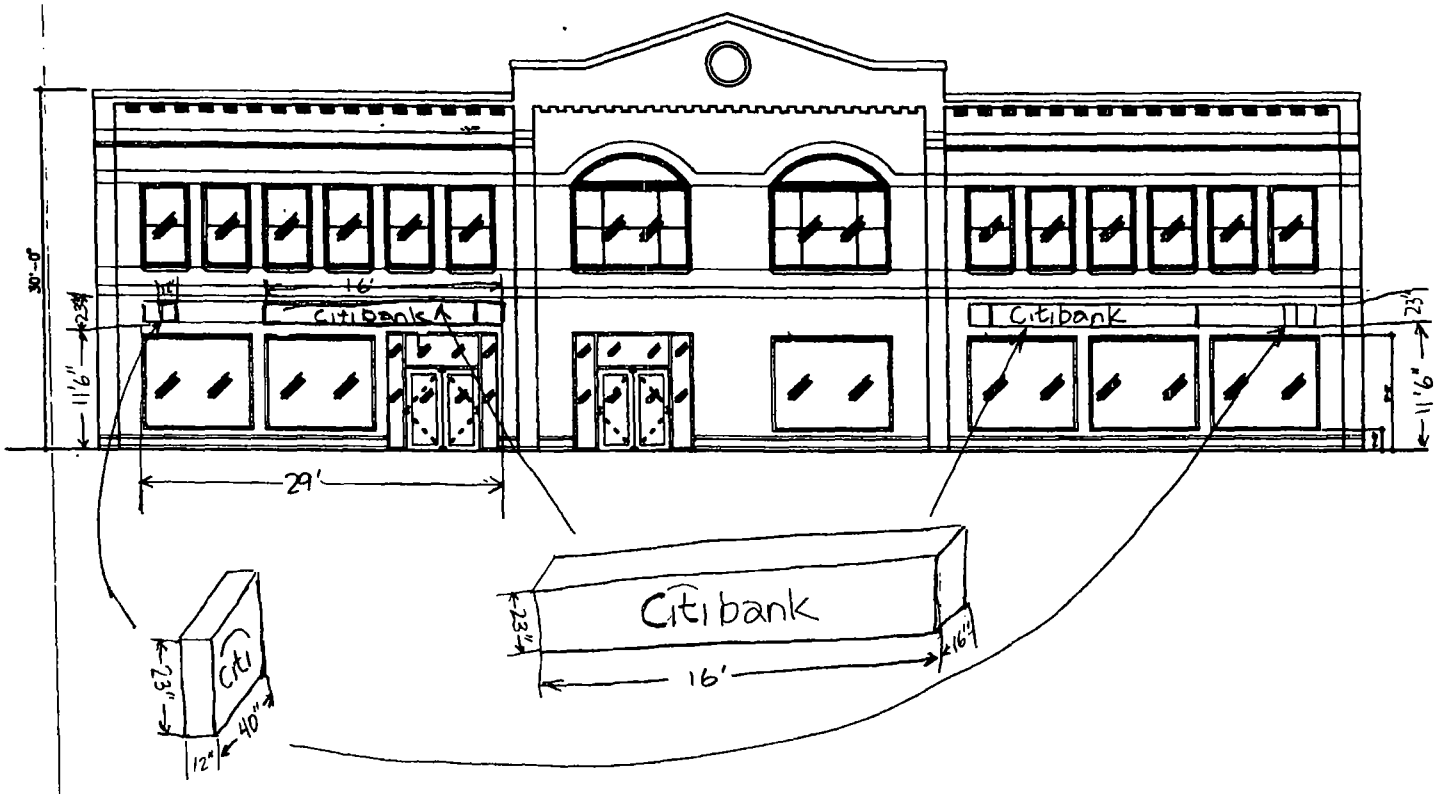

Citibank @ 1455 N MILWAUKEE AVE

SIGNS

Department of Business Affairs and Consumer Protection
Small Business Center - Public Way Use Unit
City Hall - 121 N. LaSalle Street, Room 800 • Chicago, IL 60602
(312)-74-GOBIZ (312-744-6249) • (312) 744-1944 (TTY)
http://www.cityofchicago.org/bacp

07/30/2014

Alderman **Proco Joe Moreno**
Ward # **01**
City of Chicago
City Hall, Room **300**
121 North LaSalle Street
Chicago, Illinois 60602

Re: An ordinance to use and maintain a portion of the public right-of-way for **four (4) sign(s)** for **CITIBANK N. A. BUCKTOWN #321**, adjacent to the premises known as **1455 N. Milwaukee Ave.**.

Dear Alderman **Proco Joe Moreno**:

The applicant referenced above has requested the use of the public right-of-way for a **sign(s)**. An ordinance has been prepared by the Department of Business Affairs and Consumer Protection – Small Business Center - Public Way Use Unit for presentation to the City Council. Because this request was made for properties located in your ward, as approved by you as per the attached, I respectfully request that you introduce the attached ordinance at the next City Council meeting.

If you have any questions regarding this ordinance, please contact Anthony Bertuca at (312) 744-5506.

Department of Business Affairs and Consumer Protection

City of Chicago

O2014-6136

Office of the City Clerk

Document Tracking Sheet

Meeting Date:	7/30/2014
Sponsor(s):	Moreno (1)
Type:	Ordinance
Title:	Grant(s) of privilege in public way for Deitch Pharmacy, Inc.
Committee(s) Assignment:	Committee on Transportation and Public Way

ORDINANCE
DEITCH PHARMACY INC
Acct. No. 3855 - 1
Permit No. 1113959

Be It Ordained by the City Council of the City of Chicago:

SECTION 1. Permission and authority are hereby given and granted to DEITCH PHARMACY INC, upon the terms and subject to the conditions of this ordinance to maintain and use one (1) sign(s) projecting over the public right-of-way attached to its premises known as 1800 W. Chicago Ave..

Said sign structure(s) measures as follows; along W. CHICAGO AVE:
One (1) at twelve point eight three (12.83) feet in length, eight point six seven (8.67) feet in height and fourteen point two five (14.25) feet above grade level.

The location of said privilege shall be as shown on prints kept on file with the Department of Business Affairs and Consumer Protection and the Office of the City Clerk.

Said privilege shall be constructed in accordance with plans and specifications approved by the Department of Transportation (Division of Project Development) and Zoning Department - Signs.

This grant of privilege in the public way shall be subject to the provisions of Section 10-28-015 and all other required provisions of the Municipal Code of Chicago.

The grantee shall pay to the City of Chicago as compensation for the privilege #1113959 herein granted the sum of three hundred ($300.00) per annum in advance.

A 25% penalty will be added for payments received after due date.

The permit holder agrees to hold the City of Chicago harmless for any damage, relocation or replacement costs associated with damage, relocation or removal of private property caused by the City performing work in the public way.

Authority herein given and granted for a period of five (5) years from and after 05/13/2014.

Alderman _____

Proco Joe Moreno 1st Ward



Same address for 103 pens !!!

Department of Business Affairs and Consumer Protection
Small Business Center - Public Way Use Unit
City Hall - 121 N. LaSalle Street, Room 800 • Chicago, IL 60602
(312)-74-GOBIZ (312-744-6249) • (312) 744-1944 (TTY)
http://www.cityofchicago.org/bacp

07/30/2014

Alderman **Proco Joe Moreno**
Ward # **01**
City of Chicago
City Hall, Room **300**
121 North LaSalle Street
Chicago, Illinois 60602

Re: An ordinance to use and maintain a portion of the public right-of-way for **one (1) sign(s)** for **DEITCH PHARMACY INC**, adjacent to the premises known as **1800 W. Chicago Ave.**.

Dear Alderman **Proco Joe Moreno**:

The applicant referenced above has requested the use of the public right-of-way for a **sign(s)**. An ordinance has been prepared by the Department of Business Affairs and Consumer Protection – Small Business Center - Public Way Use Unit for presentation to the City Council. Because this request was made for properties located in your ward, as approved by you as per the attached, I respectfully request that you introduce the attached ordinance at the next City Council meeting.

If you have any questions regarding this ordinance, please contact Anthony Bertuca at (312) 744-5506.

Department of Business Affairs and Consumer Protection

City of Chicago

O2014-6138

Office of the City Clerk

Document Tracking Sheet

Meeting Date:	7/30/2014
Sponsor(s):	Moreno (1)
Type:	Ordinance
Title:	Grant(s) of privilege in public way for Fish Tales LLC
Committee(s) Assignment:	Committee on Transportation and Public Way

ORDINANCE
FISH TALES, LLC
Acct. No. 340327 - 1
Permit No. 1109930

Be It Ordained by the City Council of the City of Chicago:

SECTION 1. Permission and authority are hereby given and granted to FISH TALES, LLC, upon the terms and subject to the conditions of this ordinance to maintain and use, as now constructed, one (1) Building Projection(s) projecting over the public right-of-way adjacent to its premises known as 1936-40 W. Division St..

Said Building Projection(s) at W. Division measure(s):
One (1) at thirty-five (35) feet in length, and four (4) feet in width for a total of one hundred forty (140) square feet. Existing building projection is approximately twenty-one (21) feet above grade level.

The location of said privilege shall be as shown on prints kept on file with the Department of Business Affairs and Consumer Protection and the Office of the City Clerk.

Said privilege shall be constructed in accordance with plans and specifications approved by the Department of Planning and Development and Department of Transportation (Division of Project Development).

This grant of privilege in the public way shall be subject to the provisions of Section 10-28-015 and all other required provisions of the Municipal Code of Chicago.

The grantee shall pay to the City of Chicago as compensation for the privilege #1109930 herein granted the sum of four hundred ($400.00) per annum in advance.

A 25% penalty will be added for payments received after due date.

The permit holder agrees to hold the City of Chicago harmless for any damage, relocation or replacement costs associated with damage, relocation or removal of private property caused by the City performing work in the public way.

Authority herein given and granted for a period of five (5) years from and after 12/17/2013.

Alderman _____

Proco Joe Moreno 1st Ward


4' width
35' Length
wine bar
restaurant
call now! 773.466.7500
MR. MIGHTY
NOW OPEN!
bairdwarner.com

Department of Business Affairs and Consumer Protection
Small Business Center- Public Way Use Unit
City Hall- 121 N. LaSalle Street Room 800 • Chicago, IL 60602
(312)-74-GOBIZ (312-744-6249) • (312) 744-1944 (TTY)
http://www.cityofchicago.org/bacp

07/30/2014

Alderman **Proco Joe Moreno**
Ward # **01**
City of Chicago
City Hall, Room **300**
121 North LaSalle Street
Chicago, Illinois 60602

Re: An ordinance to use and maintain a portion of the public right-of-way for **one (1) building projection(s)** for **FISH TALES, LLC**, adjacent to the premises known as **1936-40 W. Division St.**.

Dear Alderman **Proco Joe Moreno**:

The applicant referenced above has requested the use of the public right-of-way for a **building projection(s)**. An ordinance has been prepared by the Department of Business Affairs and Consumer Protection – Small Business Center - Public Way Use Unit for presentation to the City Council. Because this request was made for properties located in your ward, as approved by you as per the attached, I respectfully request that you introduce the attached ordinance at the next City Council meeting.

If you have any questions regarding this ordinance, please contact Anthony Bertuca at (312) 744-5506.

Department of Business Affairs and Consumer Protection

City of Chicago

O2014-6142

Office of the City Clerk

Document Tracking Sheet

Meeting Date:	7/30/2014
Sponsor(s):	Moreno (1)
Type:	Ordinance
Title:	Grant(s) of privilege in public way for High Noon Saloon
Committee(s) Assignment:	Committee on Transportation and Public Way

ORDINANCE
HIGH NOON SALOON
Acct. No. 294504 - 1
Permit No. 1113984

Be It Ordained by the City Council of the City of Chicago:

SECTION 1. Permission and authority are hereby given and granted to HIGH NOON SALOON, upon the terms and subject to the conditions of this ordinance to maintain and use one (1) sign(s) projecting over the public right-of-way attached to its premises known as 1560 N. Milwaukee Ave..

Said sign structure(s) measures as follows; along N MILWAUKEE AVE:
One (1) at five (5) feet in length, two (2) feet in height and nine (9) feet above grade level.

The location of said privilege shall be as shown on prints kept on file with the Department of Business Affairs and Consumer Protection and the Office of the City Clerk.

Said privilege shall be constructed in accordance with plans and specifications approved by the Department of Transportation (Division of Project Development) and Zoning Department - Signs.

This grant of privilege in the public way shall be subject to the provisions of Section 10-28-015 and all other required provisions of the Municipal Code of Chicago.

The grantee shall pay to the City of Chicago as compensation for the privilege #1113984 herein granted the sum of one hundred ($100.00) per annum in advance.

A 25% penalty will be added for payments received after due date.

The permit holder agrees to hold the City of Chicago harmless for any damage, relocation or replacement costs associated with damage, relocation or removal of private property caused by the City performing work in the public way.

Authority herein given and granted for a period of five (5) years from and after 05/13/2014.


Alderman _____

Proco Joe Moreno 1st Ward


5'-0"

2'-0"

ALL BLACK PARTS WILL BE IVORY

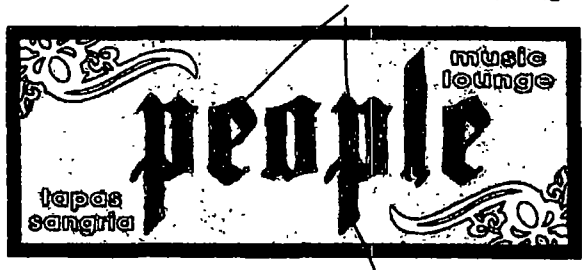

SIGN COMES OFF BUILDING 18"
2"X3"X3/16" ANGLE IRON

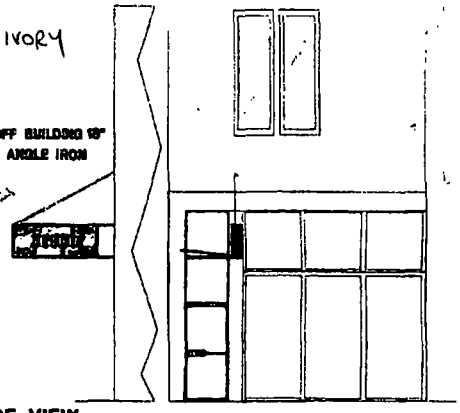


OPAQUE BACKGROUND
LETTERS, AND CORNER
DESIGN WILL ILLUMINATE

APPROVED WITH CUTOUTS FILLED IN AS SHOWN. CIT WILL STILL BE IVORY COLOR OF COURSE, NOT BLACK) SIGNATURE

BUILDING SIDE VIEW

D.F. SIGN ON BUILDING
FRONT
8" DEPTH

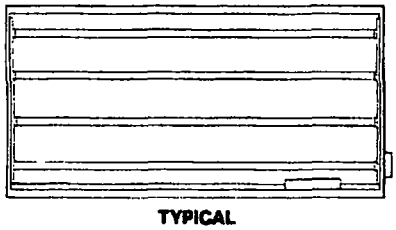

TYPICAL

1 1/2" X 1 1/2 " X 3/16" GALV. ANGLE IRON FRAME / WELDED

1 1/2" X 3/8" GALV. BOLTS

20 GAUGE GALV. DRUM

2" X 2" GALV. 20 GA. TRIM

1/2" DRAIN HOLES

3/16" LEXAN FACES

ALL WIRING IN 20 GA. RACEWAYS
NO. 14 WIRE 600V. 15 AMP

HIGH OUTPUT LAMPS
1,000 V. LAMP HOLDERS

DISCONNECT SWITCH

800 M.A. BALLASTS 110 V.

U.L. APPROVED

BEST NEON SIGN CO.	
SCALE NO SCALE SK. NO. PEOPLE5	
CUSTOMER BARIS YUKSEL	
JOB ADDRESS 1560 MILWAUKEE AVE	
CITY CHICAGO	STATE IL.
ARTIST MICHAEL	DATE 1/30/09
SALES APPROVED	DATE 2/2/09
CUSTOMER APPROVAL: Baris Yuksel	

PLEASE NOTE: By signing the approval box on this sketch, I understand that I am accepting all aspects of this drawing. This includes artwork, specifications, dimensions, spelling and any other representations herein. I also understand that color reproductions on this sketch are approximate, and may not match manufactured product exactly.

Department of Business Affairs and Consumer Protection
Small Business Center - Public Way Use Unit
City Hall - 121 N. LaSalle Street, Room 800 • Chicago, IL 60602
(312)-74-GOBIZ (312-744-6249) • (312) 744-1944 (TTY)
http://www.cityofchicago.org/bacp

07/30/2014

Alderman **Proco Joe Moreno**
Ward # **01**
City of Chicago
City Hall, Room **300**
121 North LaSalle Street
Chicago, Illinois 60602

Re: An ordinance to use and maintain a portion of the public right-of-way for **one (1) sign(s)** for **HIGH NOON SALOON**, adjacent to the premises known as **1560 N. Milwaukee Ave.**.

Dear Alderman **Proco Joe Moreno**:

The applicant referenced above has requested the use of the public right-of-way for a **sign(s)**. An ordinance has been prepared by the Department of Business Affairs and Consumer Protection – Small Business Center - Public Way Use Unit for presentation to the City Council. Because this request was made for properties located in your ward, as approved by you as per the attached, I respectfully request that you introduce the attached ordinance at the next City Council meeting.

If you have any questions regarding this ordinance, please contact Anthony Bertuca at (312) 744-5506.

Department of Business Affairs and Consumer Protection

City of Chicago

O2014-6147

Office of the City Clerk

Document Tracking Sheet

Meeting Date:	7/30/2014
Sponsor(s):	Moreno (1)
Type:	Ordinance
Title:	Grant(s) of privilege in public way for John Fluevog Shoes, Ltd.
Committee(s) Assignment:	Committee on Transportation and Public Way

City of Chicago

O2014-6149

Office of the City Clerk

Document Tracking Sheet

Meeting Date:	7/30/2014
Sponsor(s):	Moreno (1)
Type:	Ordinance
Title:	Grant(s) of privilege in public way for Muzyka Funeral Home
Committee(s) Assignment:	Committee on Transportation and Public Way

ORDINANCE
MUZYKA FUNERAL HOME
Acct. No. 25784 - 1
Permit No. 1113860

Be It Ordained by the City Council of the City of Chicago:

SECTION 1. Permission and authority are hereby given and granted to MUZYKA FUNERAL HOME, upon the terms and subject to the conditions of this ordinance to maintain and use one (1) sign(s) projecting over the public right-of-way attached to its premises known as 2157 W. Chicago Ave..

Said sign structure(s) measures as follows; along W. CHICAGO:
One (1) at eight (8) feet in length, six (6) feet in height and fourteen (14) feet above grade level.

The location of said privilege shall be as shown on prints kept on file with the Department of Business Affairs and Consumer Protection and the Office of the City Clerk.

Said privilege shall be constructed in accordance with plans and specifications approved by the Department of Transportation (Division of Project Development) and Zoning Department - Signs.

This grant of privilege in the public way shall be subject to the provisions of Section 10-28-015 and all other required provisions of the Municipal Code of Chicago.

The grantee shall pay to the City of Chicago as compensation for the privilege #1113860 herein granted the sum of three hundred ($300.00) per annum in advance.


A 25% penalty will be added for payments received after due date.

The permit holder agrees to hold the City of Chicago harmless for any damage, relocation or replacement costs associated with damage, relocation or removal of private property caused by the City performing work in the public way.

Authority herein given and granted for a period of five (5) years from and after 05/13/2014.

Alderman Joe Moreno

Proco Joe Moreno 1st Ward

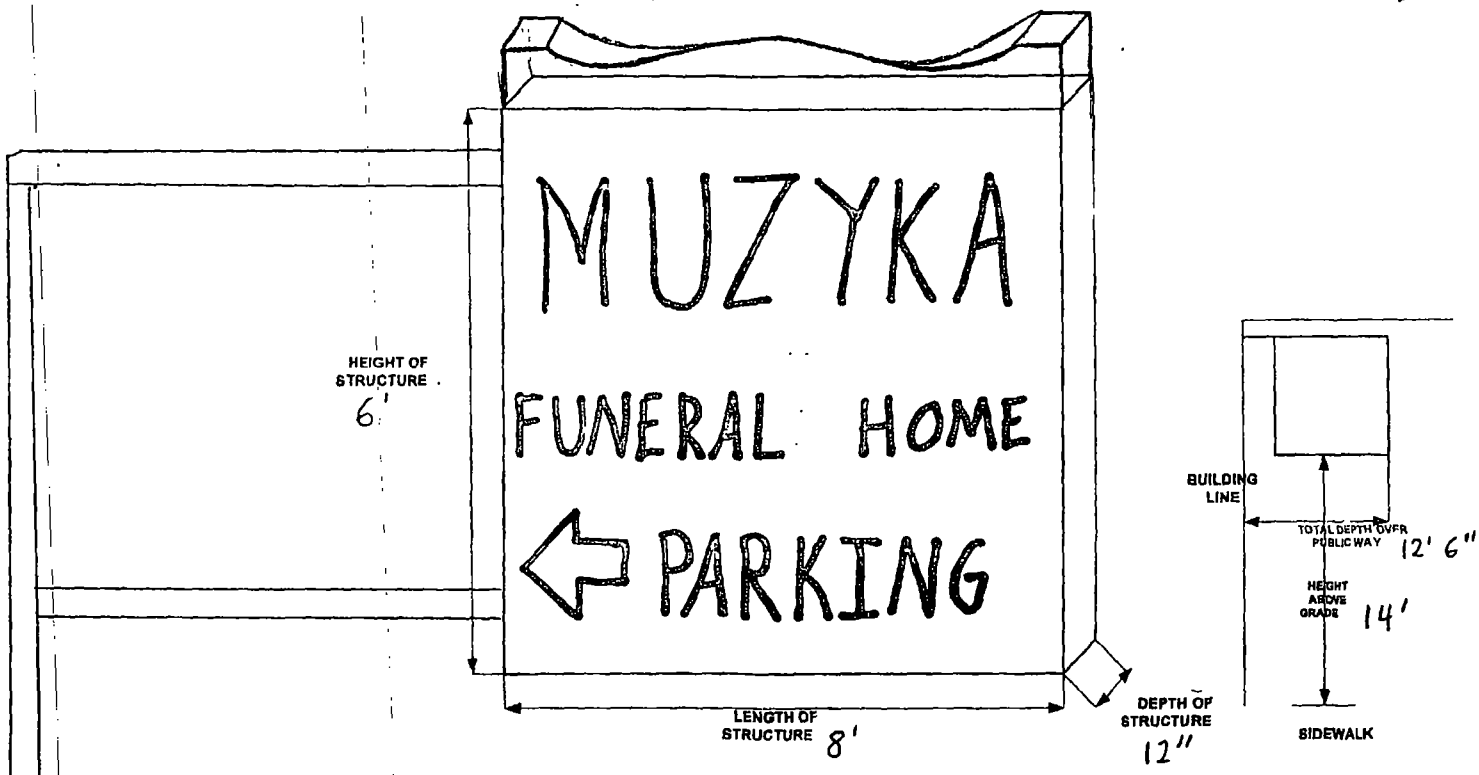
MUZYKA
FUNERAL HOME
PARKING
HEIGHT OF STRUCTURE
6'
LENGTH OF STRUCTURE
8'
DEPTH OF STRUCTURE
12"
BUILDING LINE
TOTAL DEPTH OVER PUBLIC WAY
12' 6"
HEIGHT ABOVE GRADE
14'
SIDEWALK

Department of Business Affairs and Consumer Protection
Small Business Center - Public Way Use Unit
City Hall - 121 N. LaSalle Street, Room 800 • Chicago, IL 60602
(312)-74-GOBIZ (312-744-6249) • (312) 744-1944 (TTY)
http://www.cityofchicago.org/bacp

07/30/2014

Alderman **Proco Joe Moreno**
Ward # **01**
City of Chicago
City Hall, Room **300**
121 North LaSalle Street
Chicago, Illinois 60602

Re: An ordinance to use and maintain a portion of the public right-of-way for **one (1) sign(s)** for **MUZYKA FUNERAL HOME**, adjacent to the premises known as **2157 W. Chicago Ave.**.

Dear Alderman **Proco Joe Moreno**:

The applicant referenced above has requested the use of the public right-of-way for a **sign(s)**. An ordinance has been prepared by the Department of Business Affairs and Consumer Protection – Small Business Center - Public Way Use Unit for presentation to the City Council. Because this request was made for properties located in your ward, as approved by you as per the attached, I respectfully request that you introduce the attached ordinance at the next City Council meeting.

If you have any questions regarding this ordinance, please contact Anthony Bertuca at (312) 744-5506.

Department of Business Affairs and Consumer Protection

City of Chicago

O2014-6151

Office of the City Clerk

Document Tracking Sheet

Meeting Date:	7/30/2014
Sponsor(s):	Moreno (1)
Type:	Ordinance
Title:	Grant(s) of privilege in public way for Noble Grape, The
Committee(s) Assignment:	Committee on Transportation and Public Way

ORDINANCE
THE NOBLE GRAPE
Acct. No. 337918 - 1
Permit No. 1114113

Be It Ordained by the City Council of the City of Chicago:

SECTION 1. Permission and authority are hereby given and granted to THE NOBLE GRAPE, upon the terms and subject to the conditions of this ordinance to maintain and use one (1) sign(s) projecting over the public right-of-way attached to its premises known as 802 N. Bishop St..

Said sign structure(s) measures as follows; along N. BISHOP ST:
One (1) at five (5) feet in length, three (3) feet in height and fourteen (14) feet above grade level.

The location of said privilege shall be as shown on prints kept on file with the Department of Business Affairs and Consumer Protection and the Office of the City Clerk

Said privilege shall be constructed in accordance with plans and specifications approved by the Department of Transportation (Division of Project Development) and Zoning Department- Signs.

This grant of privilege in the public way shall be subject to the provisions of Section 10-28-015 and all other required provisions of the Municipal Code of Chicago.

The grantee shall pay to the City of Chicago as compensation for the privilege #1114113 herein granted the sum of one hundred ($100.00) per annum in advance.


A 25% penalty will be added for payments received after due date

The permit holder agrees to hold the City of Chicago harmless for any damage, relocation or replacement costs associated with damage, relocation or removal of private property caused by the City performing work in the public way.

Authority herein given and granted for a period offive (5) years from and after 05/13/2014.

Alderman Joe Moreno

Proco Joe Moreno 1st Ward

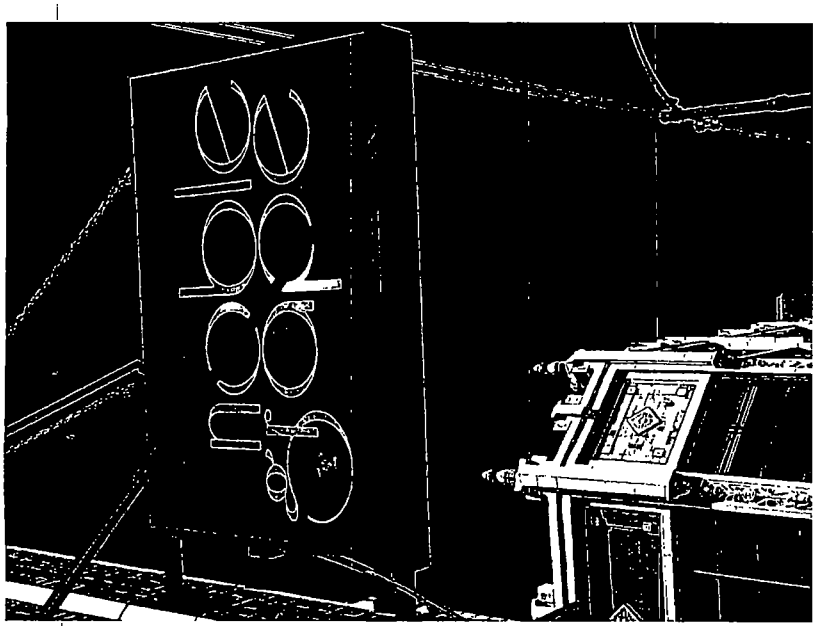

Department of Business Affairs and Consumer Protection
Small Business Center- Public Way Use Unit
City Hall- 121 N. LaSalle Street Room 800 • Chicago, IL 60602
(312)-74-GOBIZ (312-744-6249) • (312) 744-1944 (TTY)
http://www.cityofchicago.org/bacp

07/30/2014

Alderman **Proco Joe Moreno**
Ward # **01**
City of Chicago
City Hall, Room **300**
121 North LaSalle Street
Chicago, Illinois 60602

Re: An ordinance to use and maintain a portion of the public right-of-way for **one (1) sign(s)** for **THE NOBLE GRAPE**, adjacent to the premises known as **802 N. Bishop St.**.

Dear Alderman **Proco Joe Moreno**:

The applicant referenced above has requested the use of the public right-of-way for a **sign(s)**. An ordinance has been prepared by the Department of Business Affairs and Consumer Protection – Small Business Center - Public Way Use Unit for presentation to the City Council. Because this request was made for properties located in your ward, as approved by you as per the attached, I respectfully request that you introduce the attached ordinance at the next City Council meeting.

If you have any questions regarding this ordinance, please contact Anthony Bertuca at (312) 744-5506.

Department of Business Affairs and Consumer Protection

City of Chicago

O2014-6155

Office of the City Clerk

Document Tracking Sheet

Meeting Date:	7/30/2014
Sponsor(s):	Moreno (1)
Type:	Ordinance
Title:	Grant(s) of privilege in public way for North Community Bank
Committee(s) Assignment:	Committee on Transportation and Public Way

ORDINANCE
NORTH COMMUNITY BANK
Acct. No. 291940 - 2
Permit No. 1113885

Be It Ordained by the City Council of the City of Chicago:

SECTION 1. Permission and authority are hereby given and granted to NORTH COMMUNITY BANK, upon the terms and subject to the conditions of this ordinance to maintain and use, as now constructed, eighteen (18) Light Fixture(s) projecting over the public right-of-way adjacent to its premises known as 1600 W. Chicago Ave..

Said Light Fixture(s) at N. Ashland Avenue measure(s):
Fifteen (15) at two (2) feet in length, point six seven (.67) feet in width and eleven point five (11.5) feet above grade level.

Said Light Fixture(s) at W. Chicago Avenue measure(s):
Three (3) at two (2) feet in length, point six seven (.67) feet in width and eleven point five (11.5) feet above grade level.

The location of said privilege shall be as shown on prints kept on file with the Department of Business Affairs and Consumer Protection and the Office of the City Clerk.

Said privilege shall be constructed in accordance with plans and specifications approved by the Department of Transportation (Division of Project Development).

This grant of privilege in the public way shall be subject to the provisions of Section 10-28-015 and all other required provisions of the Municipal Code of Chicago.

The grantee shall pay to the City of Chicago as compensation for the privilege #1113885 herein granted the sum of one hundred sixty ($160.00) per annum in advance.

A 25% penalty will be added for payments received after due date.

The permit holder agrees to hold the City of Chicago harmless for any damage, relocation or replacement costs associated with damage, relocation or removal of private property caused by the City performing work in the public way.

Authority herein given and granted for a period of five (5) years from and after 06/03/2014.

Alderman Joe Moreno

Proco Joe Moreno 1st Ward



North Community Bank 1600 W. Chicago Ave.

15 goose Neck lights

Department of Business Affairs and Consumer Protection
Small Business Center- Public Way Use Unit
City Hall - 121 N. LaSalle Street Room 800 • Chicago, IL 60602
(312)-74-GOBIZ (312-744-6249) • (312) 744-1944 (TTY)
http://www.cityofchicago.org/bacp

07/30/2014

Alderman **Proco Joe Moreno**
Ward # **01**
City of Chicago
City Hall, Room **300**
121 North LaSalle Street
Chicago, Illinois 60602

Re: An ordinance to use and maintain a portion of the public right-of-way for **eighteen (18) light fixture(s)** for **NORTH COMMUNITY BANK**, adjacent to the premises known as **1600 W. Chicago Ave.**.

Dear Alderman **Proco Joe Moreno**:

The applicant referenced above has requested the use of the public right-of-way for a **light fixture(s)**. An ordinance has been prepared by the Department of Business Affairs and Consumer Protection – Small Business Center - Public Way Use Unit for presentation to the City Council. Because this request was made for properties located in your ward, as approved by you as per the attached, I respectfully request that you introduce the attached ordinance at the next City Council meeting.

If you have any questions regarding this ordinance, please contact Anthony Bertuca at (312) 744-5506.

Department of Business Affairs and Consumer Protection

City of Chicago

O2014-6157

Office of the City Clerk

Document Tracking Sheet

Meeting Date:	7/30/2014
Sponsor(s):	Moreno (1)
Type:	Ordinance
Title:	Grant(s) of privilege in public way for Northwestern Community Med
Committee(s) Assignment:	Committee on Transportation and Public Way

ORDINANCE
NORTHWESTERN COMMUNITY MED
Acct. No. 76934 - 1
Permit No. 1113824

Be It Ordained by the City Council of the City of Chicago:

SECTION 1. Permission and authority are hereby given and granted to NORTHWESTERN COMMUNITY MED, upon the terms and subject to the conditions of this ordinance to maintain and use one (1) sign(s) projecting over the public right-of-way attached to its premises known as 1913 W. North Ave..

Said sign structure(s) measures as follows; along W. North Avenue:
One (1) at eight (8) feet in length, four (4) feet in height and twelve (12) feet above grade level.

The location of said privilege shall be as shown on prints kept on file with the Department of Business Affairs and Consumer Protection and the Office of the City Clerk.

Said privilege shall be constructed in accordance with plans and specifications approved by the Department of Transportation (Division of Project Development) and Zoning Department - Signs.

This grant of privilege in the public way shall be subject to the provisions of Section 10-28-015 and all other required provisions of the Municipal Code of Chicago.

The grantee shall pay to the City of Chicago as compensation for the privilege #1113824 herein granted the sum of three hundred ($300.00) per annum in advance.


A 25% penalty will be added for payments received after due date.

The permit holder agrees to hold the City of Chicago harmless for any damage, relocation or replacement costs associated with damage, relocation or removal of private property caused by the City performing work in the public way.

Authority herein given and granted for a period of five (5) years from and after 02/11/2014.

Alderman Joe Moreno

Proco Joe Moreno 1st Ward

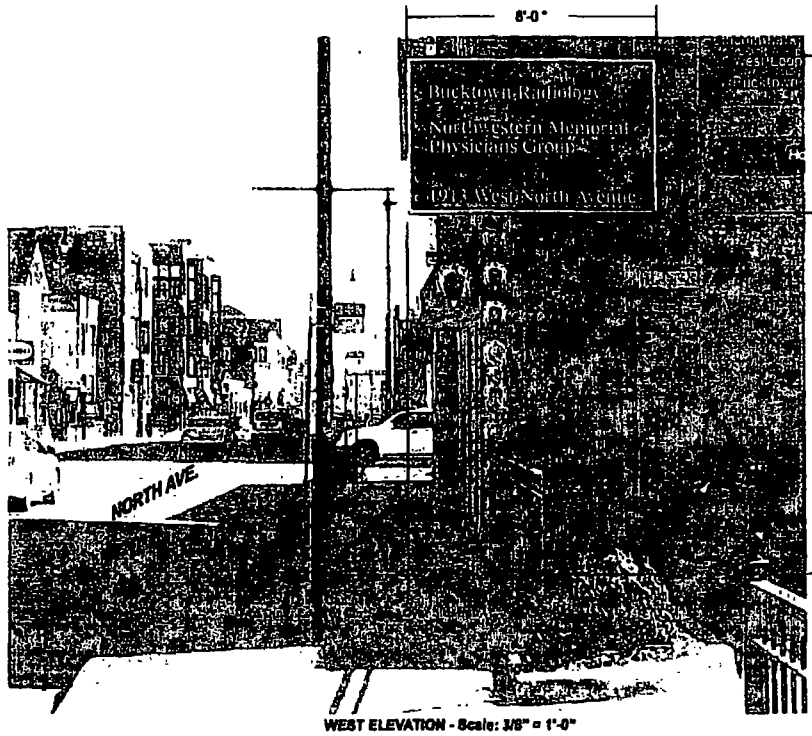

WEST ELEVATION - Scale: 3/8" = 1'-0"

COLOR PRINTS MAY NOT ACCURATELY REPRESENT SPECIFIED COLORS.
FOR ACCURATE COLOR ASSESSMENT REFER TO COLOR SPECIFICATIONS AND UTILIZE STANDARD VINYL AND PANTONE COLOR CHARTS.

PHOTO RENDERINGS MAY NOT REFLECT SCALE ACCURATELY
REFER TO SPECIFIED DIMENSIONS FOR CORRECT SIZES

ELECTRONIC VECTOR ART FILE OF LOGO REQUIRED

FIELD SURVEY REQUIRED

WHITE WAY SIGN COMPANY
451 Kingston Ct. Mount Prospect, IL 60056
Phone (847) 391-0200 Fax (847) 391-0088

This is an original drawing created by White Way Sign for a project being planned for you. It is not to be shown to anyone outside your organization, nor copied, reproduced or exhibited in any fashion.

Department of Business Affairs and Consumer Protection
Small Business Center - Public Way Use Unit
City Hall - 121 N. LaSalle Street, Room 800 • Chicago, IL 60602
(312)-74-GOBIZ (312-744-6249) • (312) 744-1944 (TTY)
http://www.cityofchicago.org/bacp

07/30/2014

Alderman **Proco Joe Moreno**
Ward # **01**
City of Chicago
City Hall, Room **300**
121 North LaSalle Street
Chicago, Illinois 60602

Re: An ordinance to use and maintain a portion of the public right-of-way for **one (1) sign(s)** for **NORTHWESTERN COMMUNITY MED**, adjacent to the premises known as **1913 W. North Ave.**.

Dear Alderman **Proco Joe Moreno**:

The applicant referenced above has requested the use of the public right-of-way for a **sign(s)**. An ordinance has been prepared by the Department of Business Affairs and Consumer Protection – Small Business Center - Public Way Use Unit for presentation to the City Council. Because this request was made for properties located in your ward, as approved by you as per the attached, I respectfully request that you introduce the attached ordinance at the next City Council meeting.

If you have any questions regarding this ordinance, please contact Anthony Bertuca at (312) 744-5506.

Department of Business Affairs and Consumer Protection

City of Chicago

O2014-6160

Office of the City Clerk

Document Tracking Sheet

Meeting Date:	7/30/2014
Sponsor(s):	Moreno (1)
Type:	Ordinance
Title:	Grant(s) of privilege in public way for Pitaya
Committee(s) Assignment:	Committee on Transportation and Public Way

ORDINANCE
PITAYA
Acct. No. 336631 - 1
Permit No. 1114046

Be It Ordained by the City Council of the City of Chicago:

SECTION 1. Permission and authority are hereby given and granted to PITAYA, upon the terms and subject to the conditions of this ordinance to maintain and use, as now constructed, three (3) Light Fixture(s) projecting over the public right-of-way adjacent to its premises known as 1463 N. Milwaukee Ave..

Said Light Fixture(s) at N. Milwaukee Avenue measure(s):
Three (3) at point eight three (.83) feet in length, point six seven (.67) feet in width and twelve (12) feet above grade level.

The location of said privilege shall be as shown on prints kept on file with the Department of Business Affairs and Consumer Protection and the Office of the City Clerk.

Said privilege shall be constructed in accordance with plans and specifications approved by the Department of Transportation (Division of Project Development).

This grant of privilege in the public way shall be subject to the provisions of Section 10-28-015 and all other required provisions of the Municipal Code of Chicago.

The grantee shall pay to the City of Chicago as compensation for the privilege #1114046 herein granted the sum of eighty-five ($85.00) per annum in advance.

A 25% penalty will be added for payments received after due date.

The permit holder agrees to hold the City of Chicago harmless for any damage, relocation or replacement costs associated with damage, relocation or removal of private property caused by the City performing work in the public way.

Authority herein given and granted for a period of five (5) years from and after 06/03/2014.

Alderman _____

Proco Joe Moreno 1st Ward


1463
www.pollo.net.com

Department of Business Affairs and Consumer Protection
Small Business Center - Public Way Use Unit
City Hall - 121 N LaSalle Street, Room 800 • Chicago, IL 60602
(312)-74-GOBIZ (312-744-6249) • (312) 744-1944 (TTY)
http://www.cityofchicago.org/bacp

07/30/2014

Alderman **Proco Joe Moreno**
Ward # **01**
City of Chicago
City Hall, Room **300**
121 North LaSalle Street
Chicago, Illinois 60602

Re: An ordinance to use and maintain a portion of the public right-of-way for **three (3) light fixture(s)** for **PITAYA**, adjacent to the premises known as **1463 N. Milwaukee Ave.**.

Dear Alderman **Proco Joe Moreno**:

The applicant referenced above has requested the use of the public right-of-way for a **light fixture(s)**. An ordinance has been prepared by the Department of Business Affairs and Consumer Protection – Small Business Center - Public Way Use Unit for presentation to the City Council. Because this request was made for properties located in your ward, as approved by you as per the attached, I respectfully request that you introduce the attached ordinance at the next City Council meeting.

If you have any questions regarding this ordinance, please contact Anthony Bertuca at (312) 744-5506.

Department of Business Affairs and Consumer Protection

City of Chicago

O2014-6166

Office of the City Clerk

Document Tracking Sheet

Meeting Date:	7/30/2014
Sponsor(s):	Moreno (1)
Type:	Ordinance
Title:	Grant(s) of privilege in public way for St Alfred Incorporated
Committee(s) Assignment:	Committee on Transportation and Public Way

ORDINANCE
ST ALFRED INCORPORATED
Acct. No. 297036 - 1
Permit No. 1113963

Be It Ordained by the City Council of the City of Chicago:

SECTION 1. Permission and authority are hereby given and granted to ST ALFRED INCORPORATED, upon the terms and subject to the conditions of this ordinance to maintain and use one (1) sign(s) projecting over the public right-of-way attached to its premises known as 1531 N. Milwaukee Ave..

Said sign structure(s) measures as follows; along N. Milwaukee:
One (1) at two (2) feet in length, two (2) feet in height and nine point five (9.5) feet above grade level.

The location of said privilege shall be as shown on prints kept on file with the Department of Business Affairs and Consumer Protection and the Office of the City Clerk.

Said privilege shall be constructed in accordance with plans and specifications approved by the Department of Transportation (Division of Project Development) and Zoning Department - Signs.

This grant of privilege in the public way shall be subject to the provisions of Section 10-28-015 and all other required provisions of the Municipal Code of Chicago.

The grantee shall pay to the City of Chicago as compensation for the privilege #1113963 herein granted the sum of one hundred ($100.00) per annum in advance.


A 25% penalty will be added for payments received after due date.

The permit holder agrees to hold the City of Chicago harmless for any damage, relocation or replacement costs associated with damage, relocation or removal of private property caused by the City performing work in the public way.

Authority herein given and granted for a period of five (5) years from and after 04/22/2014.

Alderman Joe Moreno

Proco Joe Moreno 1st Ward

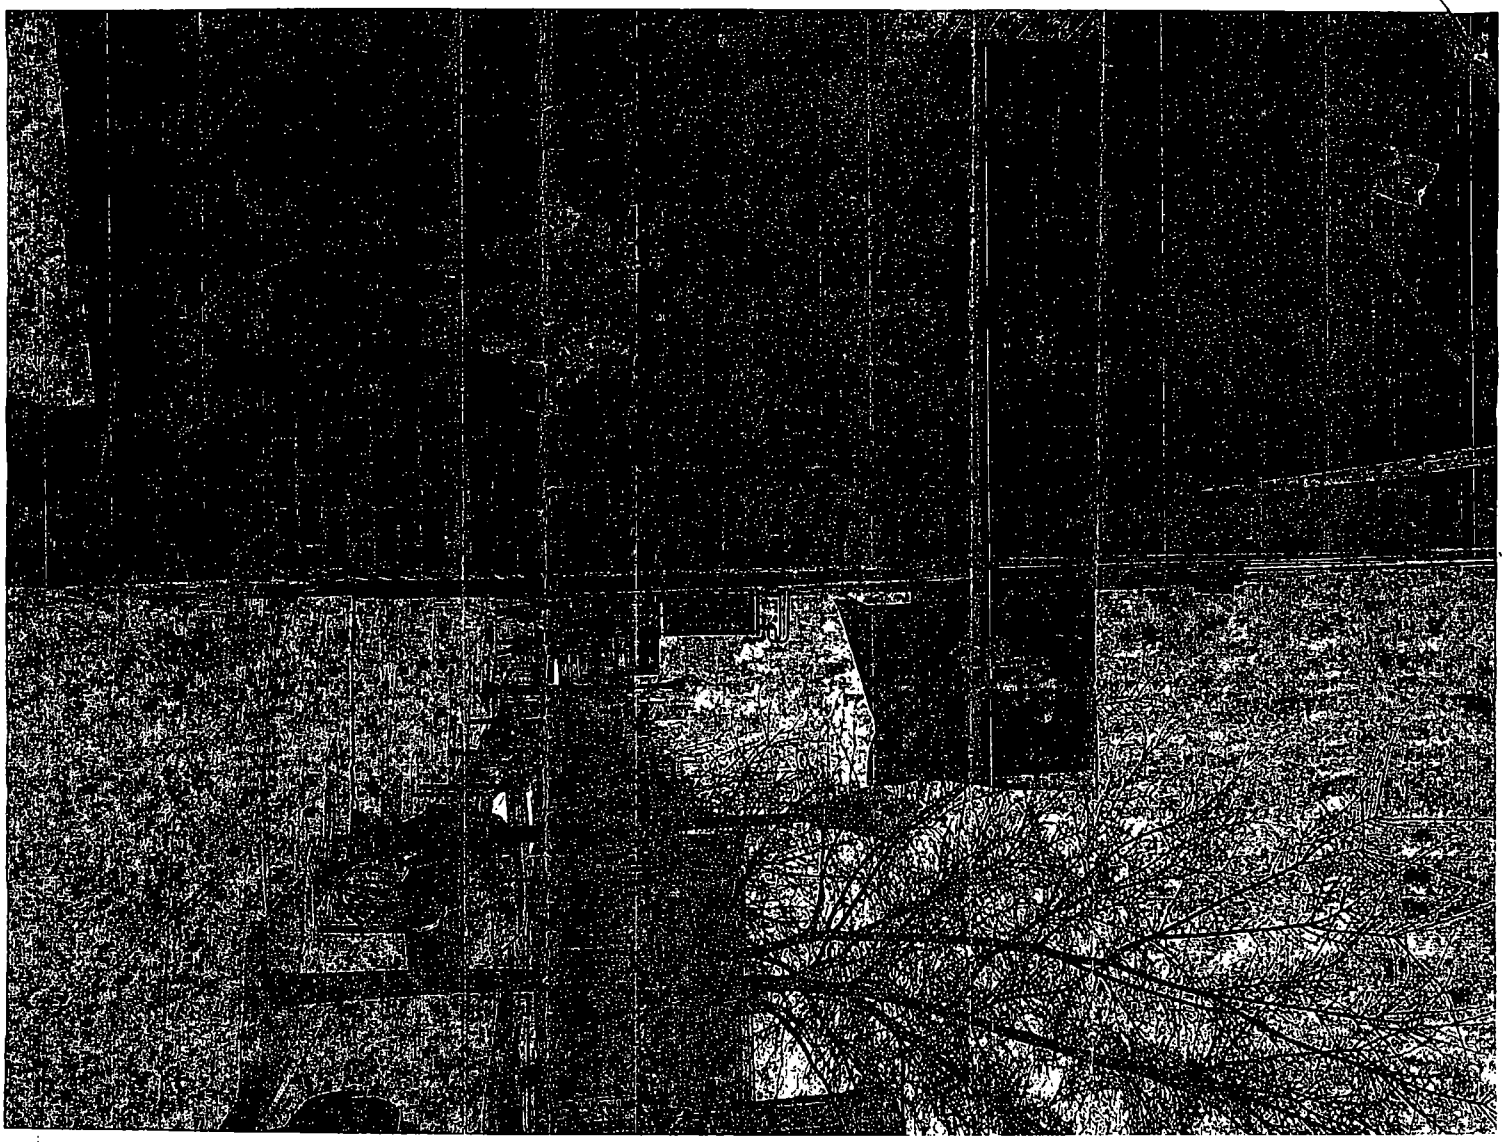

Department of Business Affairs and Consumer Protection
Small Business Center - Public Way Use Unit
City Hall - 121 N. LaSalle Street, Room 800 • Chicago, IL 60602
(312)-74-GOBIZ (312-744-6249) • (312) 744-1944 (TTY)
http://www.cityofchicago.org/bacp

07/30/2014

Alderman **Proco Joe Moreno**
Ward # **01**
City of Chicago
City Hall, Room **300**
121 North LaSalle Street
Chicago, Illinois 60602

Re: An ordinance to use and maintain a portion of the public right-of-way for **one (1) sign(s)** for **ST ALFRED INCORPORATED**, adjacent to the premises known as **1531 N. Milwaukee Ave.**.

Dear Alderman **Proco Joe Moreno**:

The applicant referenced above has requested the use of the public right-of-way for a **sign(s)**. An ordinance has been prepared by the Department of Business Affairs and Consumer Protection – Small Business Center - Public Way Use Unit for presentation to the City Council. Because this request was made for properties located in your ward, as approved by you as per the attached, I respectfully request that you introduce the attached ordinance at the next City Council meeting.

If you have any questions regarding this ordinance, please contact Anthony Bertuca at (312) 744-5506.

Department of Business Affairs and Consumer Protection

City of Chicago

O2014-6170

Office of the City Clerk

Document Tracking Sheet

Meeting Date:	7/30/2014
Sponsor(s):	Moreno (1)
Type:	Ordinance
Title:	Grant(s) of privilege in public way for U-Spystore
Committee(s) Assignment:	Committee on Transportation and Public Way

ORDINANCE
U-SPYSTORE
Acct. No. 314281 - 2
Permit No. 1113901

Be It Ordained by the City Council of the City of Chicago:

SECTION 1. Permission and authority are hereby given and granted to U-SPYSTORE, upon the terms and subject to the conditions of this ordinance to maintain and use, as now constructed, three (3) Security Camera(s) projecting over the public right-of-way for security purposes adjacent to its premises known as 2406 W. Fullerton Ave..

Said Security Camera(s) at W. FULLERTON measure(s):
Three (3) at one (1) foot in length, one (1) foot in width and ten (10) feet above grade level.

The location of said privilege shall be as shown on prints kept on file with the Department of Business Affairs and Consumer Protection and the Office of the City Clerk.

Said privilege shall be constructed in accordance with plans and specifications approved by the Department of Planning and Development and Department of Transportation (Division of Project Development).

This grant of privilege in the public way shall be subject to the provisions of Section 10-28-015 and all other required provisions of the Municipal Code of Chicago.

The grantee shall pay to the City of Chicago as compensation for the privilege #1113901 herein granted the sum of zero ($.00) per annum in advance.


A 25% penalty will be added for payments received after due date.


The permit holder agrees to hold the City of Chicago harmless for any damage, relocation or replacement costs associated with damage, relocation or removal of private property caused by the City performing work in the public way.

Authority herein given and granted for a period of five (5) years from and after 06/30/2014.

Alderman _____

Proco Joe Moreno 1st Ward

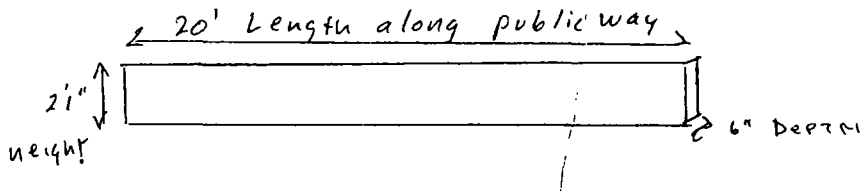

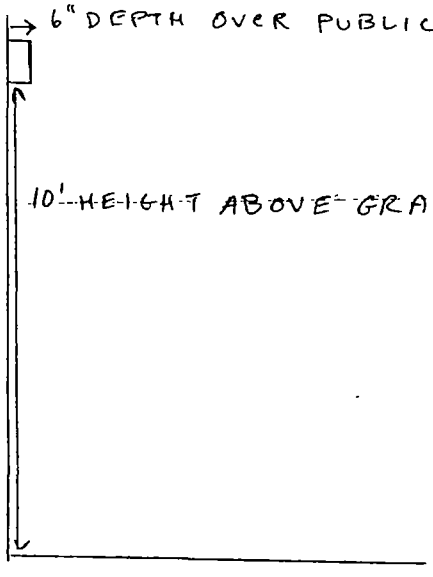

2406 W. FULLERTON

Department of Business Affairs and Consumer Protection
Small Business Center - Public Way Use Unit
City Hall - 121 N. LaSalle Street, Room 800 • Chicago, IL 60602
(312)-74-GOBIZ (312-744-6249) • (312) 744-1944 (TTY)
http://www.cityofchicago.org/bacp

07/30/2014

Alderman **Proco Joe Moreno**
Ward # **01**
City of Chicago
City Hall, Room **300**
121 North LaSalle Street
Chicago, Illinois 60602

Re: An ordinance to use and maintain a portion of the public right-of-way for **three (3) security camera(s)** for **U-SPYSTORE**, adjacent to the premises known as **2406 W. Fullerton Ave.**.

Dear Alderman **Proco Joe Moreno**:

The applicant referenced above has requested the use of the public right-of-way for a **security camera(s)**. An ordinance has been prepared by the Department of Business Affairs and Consumer Protection – Small Business Center - Public Way Use Unit for presentation to the City Council. Because this request was made for properties located in your ward, as approved by you as per the attached, I respectfully request that you introduce the attached ordinance at the next City Council meeting.

If you have any questions regarding this ordinance, please contact Anthony Bertuca at (312) 744-5506.

Department of Business Affairs and Consumer Protection

City of Chicago

O2014-6173

Office of the City Clerk

Document Tracking Sheet

Meeting Date:	7/30/2014
Sponsor(s):	Moreno (1)
Type:	Ordinance
Title:	Grant(s) of privilege in public way for Vitucci Funeral Home
Committee(s) Assignment:	Committee on Transportation and Public Way

ORDINANCE
VITUCCI FUNERAL HOME
Acct. No. 25742 - 1
Permit No. 1113805

Be It Ordained by the City Council of the City of Chicago:

SECTION 1. Permission and authority are hereby given and granted to VITUCCI FUNERAL HOME, upon the terms and subject to the conditions of this ordinance to maintain and use one (1) sign(s) projecting over the public right-of-way attached to its premises known as 1339 W. Grand Ave..

Said sign structure(s) measures as follows; along W GRAND AVE:
One (1) at eight (8) feet in length, four (4) feet in height and twelve (12) feet above grade level.

The location of said privilege shall be as shown on prints kept on file with the Department of Business Affairs and Consumer Protection and the Office of the City Clerk

Said privilege shall be constructed in accordance with plans and specifications approved by the Department of Transportation (Division of Project Development) and Zoning Department- Signs.

This grant of privilege in the public way shall be subject to the provisions of Section 10-28-015 and all other required provisions of the Municipal Code of Chicago.

The grantee shall pay to the City of Chicago as compensation for the privilege #1113805 herein granted the sum of three hundred ($300.00) per annum in advance.


A 25% penalty will be added for payments received after due date

The permit holder agrees to hold the City of Chicago harmless for any damage, relocation or replacement costs associated with damage, relocation or removal of private property caused by the City performing work in the public way.

Authority herein given and granted for a period offive (5) years from and after 05/13/2014.

Alderman _____

Proco Joe Moreno 1st Ward

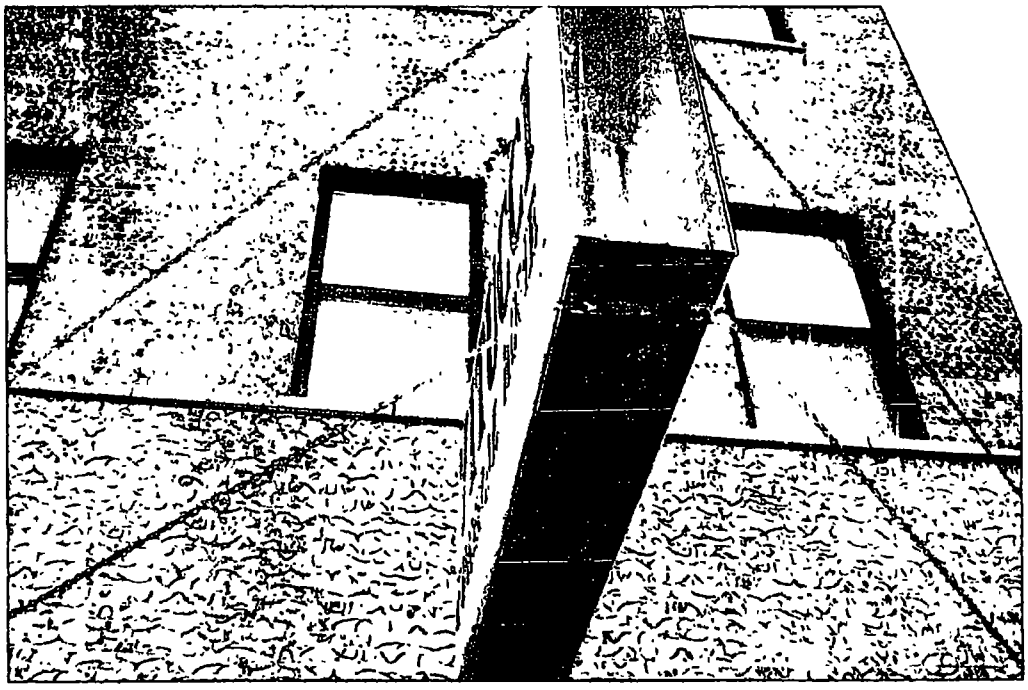


VITUCCI
FUNERAL HOME
2006 11 18

Department of Business Affairs and Consumer Protection
Small Business Center- Public Way Use Unit
City Hall- 121 N. LaSalle Street Room 800 • Chicago, IL 60602
(312)-74-GOBIZ (312-744-6249) • (312) 744-1944 (TTY)
http://www.cityofchicago.org/bacp

07/30/2014

Alderman **Proco Joe Moreno**
Ward # **01**
City of Chicago
City Hall, Room **300**
121 North LaSalle Street
Chicago, Illinois 60602

Re: An ordinance to use and maintain a portion of the public right-of-way for **one (1) sign(s)** for **VITUCCI FUNERAL HOME**, adjacent to the premises known as **1339 W. Grand Ave.**.

Dear Alderman **Proco Joe Moreno**:

The applicant referenced above has requested the use of the public right-of-way for a **sign(s)**. An ordinance has been prepared by the Department of Business Affairs and Consumer Protection – Small Business Center - Public Way Use Unit for presentation to the City Council. Because this request was made for properties located in your ward, as approved by you as per the attached, I respectfully request that you introduce the attached ordinance at the next City Council meeting.

If you have any questions regarding this ordinance, please contact Anthony Bertuca at (312) 744-5506.

Department of Business Affairs and Consumer Protection

City of Chicago

O2014-6014

Office of the City Clerk

Document Tracking Sheet

Meeting Date:	7/30/2014
Sponsor(s):	Fioretti (2)
Type:	Ordinance
Title:	Grant(s) of privilege in public way for Columbia College Chicago
Committee(s) Assignment:	Committee on Transportation and Public Way

ORDINANCE
COLUMBIA COLLEGE CHICAGO
Acct. No. 85612 - 17
Permit No. 1114164

Be It Ordained by the City Council of the City of Chicago:

SECTION 1. Permission and authority are hereby given and granted to COLUMBIA COLLEGE CHICAGO, upon the terms and subject to the conditions of this ordinance to maintain and use, as now constructed, one (1) Conduit(s) under the public right-of-way adjacent to its premises known as 619 S. Wabash Ave..

Said Conduit(s) at Alley East of Wabash Avenue and South of Harrison Street measure(s):
One (1) at one hundred forty-eight (148) feet in length, and one point five (1.5) foot in width for a total of two hundred twenty-two (222) square feet.

The location of said privilege shall be as shown on prints kept on file with the Department of Business Affairs and Consumer Protection and the Office of the City Clerk.

Said privilege shall be constructed in accordance with plans and specifications approved by the Department of Transportation (Division of Project Development) and Department of Transportation (Office of Underground Coordination).

This grant of privilege in the public way shall be subject to the provisions of Section 10-28-015 and all other required provisions of the Municipal Code of Chicago.

The grantee shall pay to the City of Chicago as compensation for the privilege #1114164 herein granted the sum of eight hundred eighty-eight ($888.00) per annum in advance.

A 25% penalty will be added for payments received after due date.

The permit holder agrees to hold the City of Chicago harmless for any damage, relocation or replacement costs associated with damage, relocation or removal of private property caused by the City performing work in the public way.


Authority herein given and granted for a period of five ~~(5)~~ years from and after 07/29/2014.

Alderman

Bob Fioretti 2nd Ward

PROJECT PLAN VIEW

PROJECT MANAGER: MICHAEL C. TIEDRICH

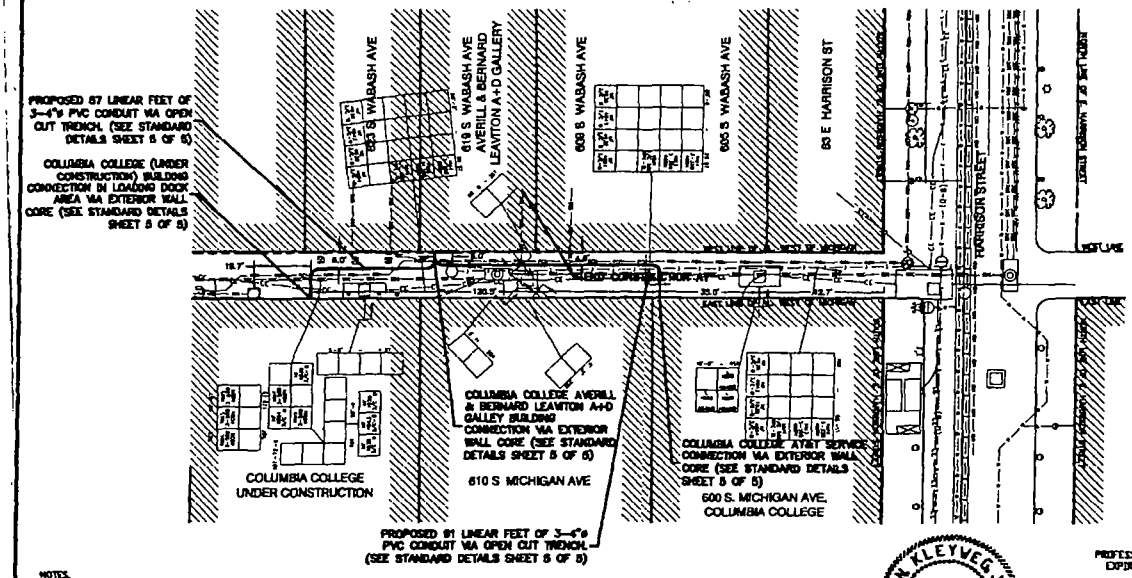

NOTES:

THE UNDERGROUND UTILITY LOCATIONS SHOWN ON THIS PLAN WERE DERIVED FROM DRAWINGS PROVIDED BY THE CHICAGO DEPARTMENT OF TRANSPORTATION – OFFICE OF UNDERGROUND'S UTILITY SEARCH PROCEDURE. EXISTING FACILITY LOCATIONS ARE APPROXIMATE AND MUST BE FIELD VERIFIED PRIOR TO CONSTRUCTION. "DIGGER" IS TO BE NOTIFIED 48 HOURS PRIOR TO THE START OF ANY WORK ON THIS PROJECT (312-744-7000)

CITY OF CHICAGO – DEPARTMENT OF WATER MANAGEMENT, SEWER SECTION IS TO BE NOTIFIED 48 HOURS PRIOR TO THE START OF CONSTRUCTION AT (312) 747-7047

AN EIGHTEEN (18) INCH MINIMUM VERTICAL SEPARATION AND A THREE (3) FOOT MINIMUM HORIZONTAL SEPARATION MUST BE MAINTAINED BETWEEN ALL PROPOSED CONDUIT INSTALLATIONS AND ALL EXISTING WATER MAINS.

RESTORATION TO BE IN COMPLIANCE WITH DEPARTMENT OF TRANSPORTATION STANDARDS.

CONTRACTOR IS CAUTIONED TO PROTECT SEWER MANHOLES, CATCH BASINS, LATERALS AND INLETS. A FOUR (4) FOOT MINIMUM HORIZONTAL SEPARATION AND A TWO (2) FOOT MINIMUM VERTICAL SEPARATION MUST BE MAINTAINED BETWEEN ALL PROPOSED CONDUIT INSTALLATIONS AND EXISTING SEWER MANHOLES, CATCH BASINS, LATERALS AND INLETS.

CONTRACTOR WILL PROVIDE BARRICADING TO INSURE CORRECT TRAFFIC CONTROL PER THE CHICAGO DEPARTMENT OF TRANSPORTATION, REGULATIONS FOR OPENINGS, CONSTRUCTION AND REPAIR IN THE PUBLIC WAY WHILE MAINTAINING VEHICULAR TRAFFIC AT ALL TIMES.

THE EXISTING ABOVE GROUND UTILITY STRUCTURES AND IMPROVEMENTS SHOWN ON THESE DRAWINGS WERE FIELD LOCATED BY HBK ENGINEERING, LLC UTILIZING CONVENTIONAL (TOTAL STATION) DATA COLLECTION METHODS, DURING THE WEEK OF APRIL 21, 2008

RICHARD N. KLEYWEG JR. 062-056691 LICENSED PROFESSIONAL ENGINEER OF ILLINOIS

PROFESSIONAL ENGINEER EXPIRES 11-30-2009

SIGNATURE

DATE

0 30 60

1 inch = 30 ft.

N

AT-ST-51

hbk ENGINEERING

AT&T

SONOMA UNDERGROUND SERVICES

FIBER OPTIC CONDUIT INSTALLATION-CONNECTION ALLEY EAST OF WABASH AVE. AND SOUTH OF HARRISON ST.

REVISIONS

NO.	DATE	DESCRIPTION	BY

MCT	DWK	DWK

PROJECT NUMBER	08-169
DRAWING NUMBER	AT-ST-51
DATE	04-30-08
SCALE	1" = 30'

4 OF 5

Department of Business Affairs and Consumer Protection
Small Business Center - Public Way Use Unit
City Hall - 121 N. LaSalle Street, Room 800 • Chicago, IL 60602
(312)-74-GOBIZ (312-744-6249) • (312) 744-1944 (TTY)
http://www.cityofchicago.org/bacp

07/30/2014

Alderman **Bob Fioretti**
Ward # **02**
City of Chicago
City Hall, Room **300**
121 North LaSalle Street
Chicago, Illinois 60602

Re: An ordinance to use and maintain a portion of the public right-of-way for **one (1) conduit(s)** for **COLUMBIA COLLEGE CHICAGO**, adjacent to the premises known as **619 S. Wabash Ave.**.

Dear Alderman **Bob Fioretti**:

The applicant referenced above has requested the use of the public right-of-way for a **conduit(s)**. An ordinance has been prepared by the Department of Business Affairs and Consumer Protection – Small Business Center - Public Way Use Unit for presentation to the City Council. Because this request was made for properties located in your ward, as approved by you as per the attached, I respectfully request that you introduce the attached ordinance at the next City Council meeting.

If you have any questions regarding this ordinance, please contact Anthony Bertuca at (312) 744-5506.

Department of Business Affairs and Consumer Protection

City of Chicago

O2014-6179

Office of the City Clerk

Document Tracking Sheet

Meeting Date:	7/30/2014
Sponsor(s):	Fioretti (2)
Type:	Ordinance
Title:	Grant(s) of privilege in public way for Blackstone, The - flagpoles
Committee(s) Assignment:	Committee on Transportation and Public Way

ORDINANCE
THE BLACKSTONE
Acct. No. 331074 - 1
Permit No. 1114066

Be It Ordained by the City Council of the City of Chicago:

SECTION 1. Permission and authority are hereby given and granted to THE BLACKSTONE, upon the terms and subject to the conditions of this ordinance to maintain and use, as now constructed, three (3) Flag Pole(s) projecting over the public right-of-way adjacent to its premises known as 636 S. Michigan Ave..

Said Flag Pole(s) at S. Michigan Avenue measure(s):
Three (3) at sixteen (16) feet in length, and one (1) foot in width for a total of forty-eight (48) square feet.

The location of said privilege shall be as shown on prints kept on file with the Department of Business Affairs and Consumer Protection and the Office of the City Clerk.

Said privilege shall be constructed in accordance with plans and specifications approved by the Department of Transportation (Division of Project Development).

This grant of privilege in the public way shall be subject to the provisions of Section 10-28-015 and all other required provisions of the Municipal Code of Chicago.

The grantee shall pay to the City of Chicago as compensation for the privilege #1114066 herein granted the sum of two hundred twenty-five ($225.00) per annum in advance.

A 25% penalty will be added for payments received after due date.

The permit holder agrees to hold the City of Chicago harmless for any damage, relocation or replacement costs associated with damage, relocation or removal of private property caused by the City performing work in the public way.

Authority herein given and granted for a period of five (5) years from and after 01/13/2014.

Alderman


Bob Fioretti 2nd Ward

OSS16D4X-8B — Outrigger Single Stationary

AMERICAN FLAGPOLE

PRIDE. QUALITY. TRADITION.

Please Select Bracket & The Angle Desired Below:

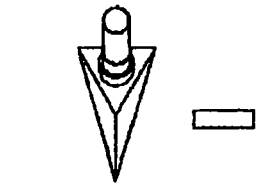


Fabricated Aluminum Cover (0111)

- 30° Angle
- 45° Angle
- 60° Angle

Finish: Powder Paint,	Pole Sec: 1
A	16 ft.
B	
C	
D	8' 3 in.
E	4 in.
F	2.5 in.
G	.188 in.


Dimensions

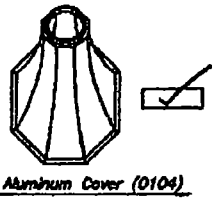

Cast Aluminum Cover (0104)


45° Angle Only

Optional Styles Available

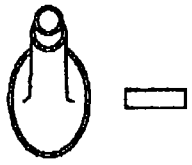

Cast Alum. Base Cover (0100A)


45° Angle Only

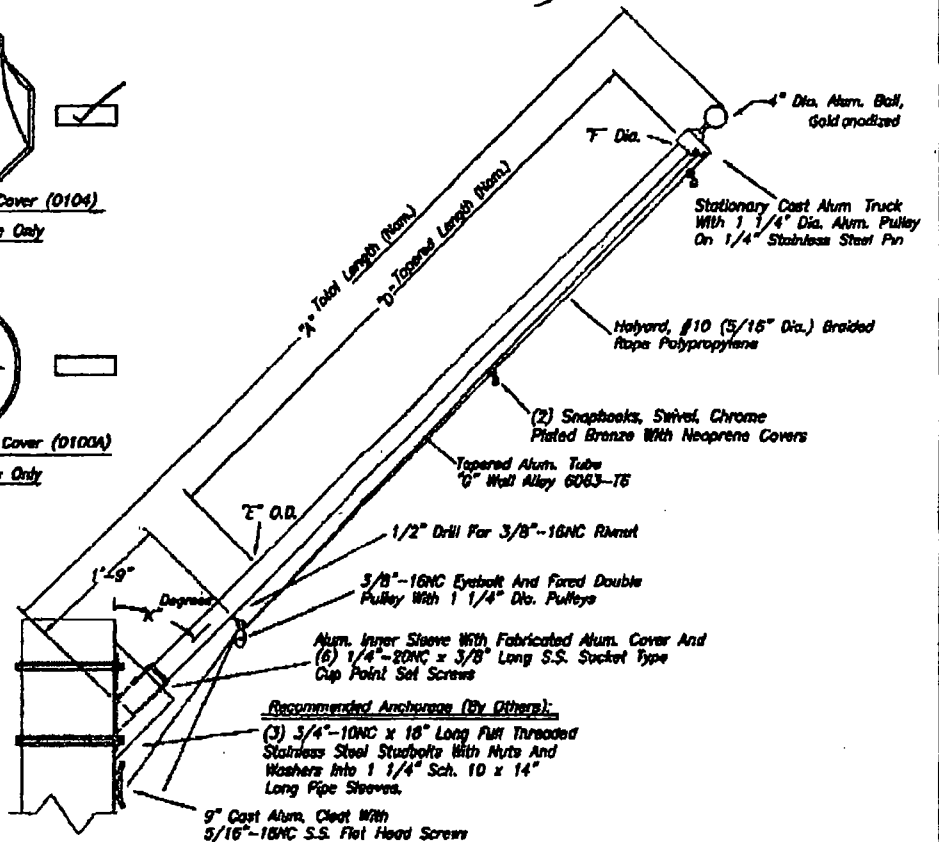

Customer P.O. #: _____ Customer Name: Mahugh Construction Representative Name: C & H Building Spec. Inc.

Date: 9/20/07 Project: TheBlackstone Hotel Representative Address _____

Quantity: 3 Project Location: Chicago, IL _____

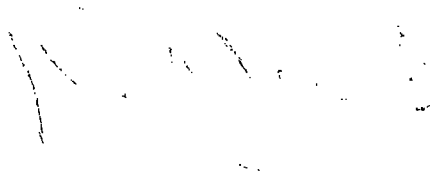

Department of Business Affairs and Consumer Protection
Small Business Center - Public Way Use Unit
City Hall - 121 N LaSalle Street, Room 800 • Chicago, IL 60602
(312)-74-GOBIZ (312-744-6249) • (312) 744-1944 (TTY)
http://www.cityofchicago.org/bacp

07/30/2014

Alderman **Bob Fioretti**
Ward # **02**
City of Chicago
City Hall, Room **300**
121 North LaSalle Street
Chicago, Illinois 60602

Re: An ordinance to use and maintain a portion of the public right-of-way for **three (3) flag pole(s)** for **THE BLACKSTONE**, adjacent to the premises known as **636 S. Michigan Ave.**.

Dear Alderman **Bob Fioretti**:

The applicant referenced above has requested the use of the public right-of-way for a **flag pole(s)**. An ordinance has been prepared by the Department of Business Affairs and Consumer Protection – Small Business Center - Public Way Use Unit for presentation to the City Council. Because this request was made for properties located in your ward, as approved by you as per the attached, I respectfully request that you introduce the attached ordinance at the next City Council meeting.

If you have any questions regarding this ordinance, please contact Anthony Bertuca at (312) 744-5506.

Department of Business Affairs and Consumer Protection

City of Chicago

O2014-6182

Office of the City Clerk

Document Tracking Sheet

Meeting Date:	7/30/2014
Sponsor(s):	Fioretti (2)
Type:	Ordinance
Title:	Grant(s) of privilege in public way for Blackstone, The - light fixtures
Committee(s) Assignment:	Committee on Transportation and Public Way

ORDINANCE
THE BLACKSTONE
Acct. No. 331074 - 1
Permit No. 1114069

Be It Ordained by the City Council of the City of Chicago:

SECTION 1. Permission and authority are hereby given and granted to THE BLACKSTONE, upon the terms and subject to the conditions of this ordinance to maintain and use, as now constructed, four (4) Light Fixture(s) projecting over the public right-of-way adjacent to its premises known as 636 S. Michigan Ave..

Said Light Fixture(s) at E Balbo measure(s):
Two (2) at one point three three (1.33) foot in length, two (2) feet in width and twenty (20) feet above grade level.

Said Light Fixture(s) at S Michigan measure(s):
Two (2) at one point three three (1.33) foot in length, two (2) feet in width and twenty (20) feet above grade level.

The location of said privilege shall be as shown on prints kept on file with the Department of Business Affairs and Consumer Protection and the Office of the City Clerk.

Said privilege shall be constructed in accordance with plans and specifications approved by the Department of Transportation (Division of Project Development).

This grant of privilege in the public way shall be subject to the provisions of Section 10-28-015 and all other required provisions of the Municipal Code of Chicago.

The grantee shall pay to the City of Chicago as compensation for the privilege #1114069 herein granted the sum of ninety ($90.00) per annum in advance.

A 25% penalty will be added for payments received after due date.

The permit holder agrees to hold the City of Chicago harmless for any damage, relocation or replacement costs associated with damage, relocation or removal of private property caused by the City performing work in the public way.

Authority herein given and granted for a period of five (5) years from and after 11/05/2013.

Alderman

Bob Fioretti 2nd Ward



Department of Business Affairs and Consumer Protection
Small Business Center - Public Way Use Unit
City Hall - 121 N LaSalle Street, Room 800 • Chicago, IL 60602
(312)-74-GOBIZ (312-744-6249) • (312) 744-1944 (TTY)
http //www cityofchicago org/bacp

07/30/2014

Alderman **Bob Fioretti**
Ward # **02**
City of Chicago
City Hall, Room **300**
121 North LaSalle Street
Chicago, Illinois 60602

Re: An ordinance to use and maintain a portion of the public right-of-way for **four (4) light fixture(s)** for **THE BLACKSTONE**, adjacent to the premises known as **636 S. Michigan Ave.**.

Dear Alderman **Bob Fioretti**:

The applicant referenced above has requested the use of the public right-of-way for a **light fixture(s)**. An ordinance has been prepared by the Department of Business Affairs and Consumer Protection – Small Business Center - Public Way Use Unit for presentation to the City Council. Because this request was made for properties located in your ward, as approved by you as per the attached, I respectfully request that you introduce the attached ordinance at the next City Council meeting.

If you have any questions regarding this ordinance, please contact Anthony Bertuca at (312) 744-5506.

Department of Business Affairs and Consumer Protection

City of Chicago

O2014-6184

Office of the City Clerk

Document Tracking Sheet

Meeting Date:	7/30/2014
Sponsor(s):	Fioretti (2)
Type:	Ordinance
Title:	Grant(s) of privilege in public way for Blackstone, The - planters
Committee(s) Assignment:	Committee on Transportation and Public Way

ORDINANCE
THE BLACKSTONE
Acct. No. 331074 - 1
Permit No. 1114077

Be It Ordained by the City Council of the City of Chicago:

SECTION 1. Permission and authority are hereby given and granted to THE BLACKSTONE, upon the terms and subject to the conditions of this ordinance to maintain and use, as now constructed, eight (8) Planter(s) on the public right-of-way for beautification purposes adjacent to its premises known as 636 S. Michigan Ave..

Said Planter(s) at S. Michigan Avenue measure(s):
Two (2) at five (5) feet in length, and one (1) foot in width for a total of ten (10) square feet.

Said Planter(s) at E. Balbo Drive measure(s):
Six (6) at five (5) feet in length, and one (1) foot in width for a total of thirty (30) square feet.

Grantee must allow the required clear and unobstructed space for pedestrian passage at all times per rules and regulations approved by the Department of Transportation.

The location of said privilege shall be as shown on prints kept on file with the Department of Business Affairs and Consumer Protection and the Office of the City Clerk.

Said privilege shall be constructed in accordance with plans and specifications approved by the Department of Planning and Development and Department of Transportation (Division of Project Development).

This grant of privilege in the public way shall be subject to the provisions of Section 10-28-015 and all other required provisions of the Municipal Code of Chicago.

The grantee shall pay to the City of Chicago as compensation for the privilege #1114077 herein granted the sum of zero ($.00) per annum in advance.


A 25% penalty will be added for payments received after due date.

The permit holder agrees to hold the City of Chicago harmless for any damage, relocation or replacement costs associated with damage, relocation or removal of private property caused by the City performing work in the public way.

Authority herein given and granted for a period of five (5) years from and after 07/30/2013.

Alderman _____

Bob Fioretti 2nd Ward

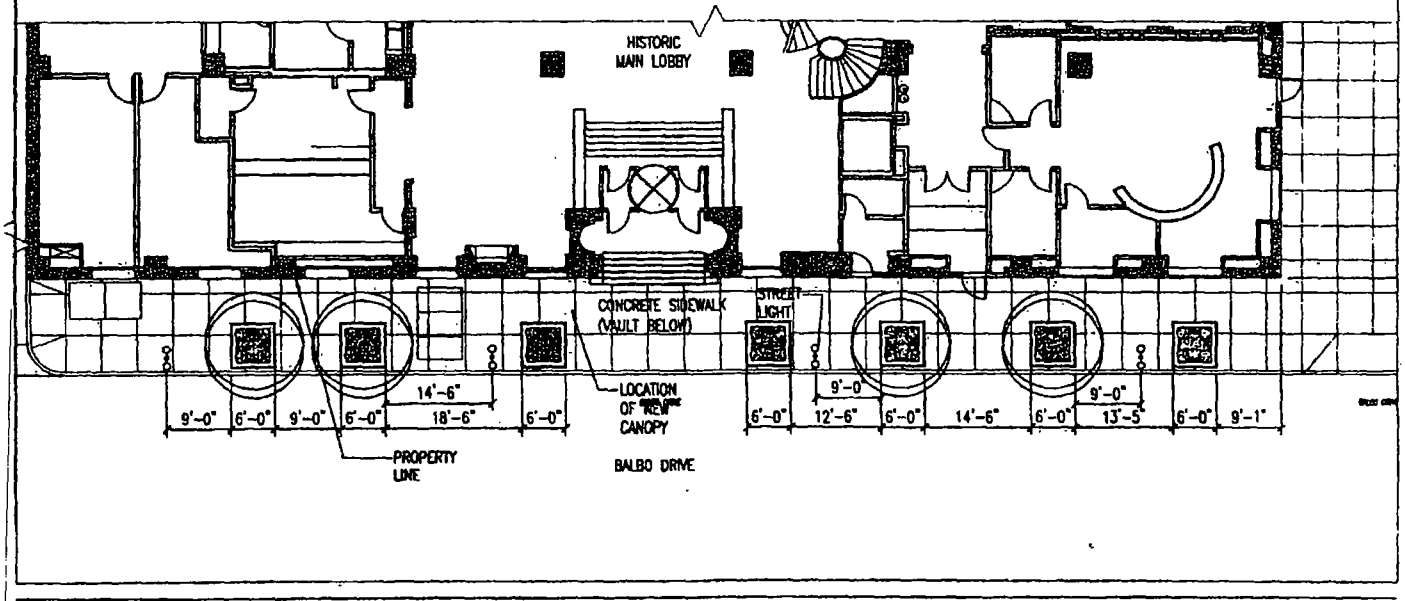

Landscaping - Planters
Right of Way Application

609 North Michigan Ave
Chicago
Illinois 60611-3241
USA

T 312 751 7400
F 312 751 7460

www.LucienLagrange.com

Blackstone Hotel — **Chicago, IL**

NO	DATE	ISSUE / REVISION
1		

SCALE: 3/16" = 1'-0"
PROJECT NO: 040527
SHEET NO:
DATE: 11/29/06
DRAWING NO:

ASK-17g

Department of Business Affairs and Consumer Protection
Small Business Center - Public Way Use Unit
City Hall - 121 N. LaSalle Street, Room 800 • Chicago, IL 60602
(312)-74-GOBIZ (312-744-6249) • (312) 744-1944 (TTY)
http://www.cityofchicago.org/bacp

07/30/2014

Alderman **Bob Fioretti**
Ward # **02**
City of Chicago
City Hall, Room **300**
121 North LaSalle Street
Chicago, Illinois 60602

Re: An ordinance to use and maintain a portion of the public right-of-way for **eight (8) planter(s)** for **THE BLACKSTONE**, adjacent to the premises known as **636 S. Michigan Ave.**.

Dear Alderman **Bob Fioretti**:

The applicant referenced above has requested the use of the public right-of-way for a **planter(s)**. An ordinance has been prepared by the Department of Business Affairs and Consumer Protection – Small Business Center - Public Way Use Unit for presentation to the City Council. Because this request was made for properties located in your ward, as approved by you as per the attached, I respectfully request that you introduce the attached ordinance at the next City Council meeting.

If you have any questions regarding this ordinance, please contact Anthony Bertuca at (312) 744-5506.

Department of Business Affairs and Consumer Protection

City of Chicago

O2014-6189

Office of the City Clerk

Document Tracking Sheet

Meeting Date:	7/30/2014
Sponsor(s):	Fioretti (2)
Type:	Ordinance
Title:	Grant(s) of privilege in public way for Blackstone Hotel Developer LLC
Committee(s) Assignment:	Committee on Transportation and Public Way

ORDINANCE
BLACKSTONE HOTEL DEVELOPER, LLC
Acct. No. 311408 - 1
Permit No. 1112015

Be It Ordained by the City Council of the City of Chicago:

SECTION 1. Permission and authority are hereby given and granted to BLACKSTONE HOTEL DEVELOPER, LLC, upon the terms and subject to the conditions of this ordinance to maintain and use, as now constructed, one (1) Step(s) on the public right-of-way adjacent to its premises known as 636 S. Michigan Ave..

Said Step(s) at E. Balbo measure(s):
One (1) at sixteen point two five (16.25) feet in length, and eleven (11) feet in width for a total of one hundred seventy-eight point seven five (178.75) square feet.

The location of said privilege shall be as shown on prints kept on file with the Department of Business Affairs and Consumer Protection and the Office of the City Clerk.

Said privilege shall be constructed in accordance with plans and specifications approved by the Department of Transportation (Division of Project Development).

This grant of privilege in the public way shall be subject to the provisions of Section 10-28-015 and all other required provisions of the Municipal Code of Chicago.

The grantee shall pay to the City of Chicago as compensation for the privilege #1112015 herein granted the sum of four hundred ($400.00) per annum in advance.


A 25% penalty will be added for payments received after due date.

The permit holder agrees to hold the City of Chicago harmless for any damage, relocation or replacement costs associated with damage, relocation or removal of private property caused by the City performing work in the public way.

Authority herein given and granted for a period of five (5) years from and after 02/06/2013.

Alderman

Bob Fioretti 2nd Ward

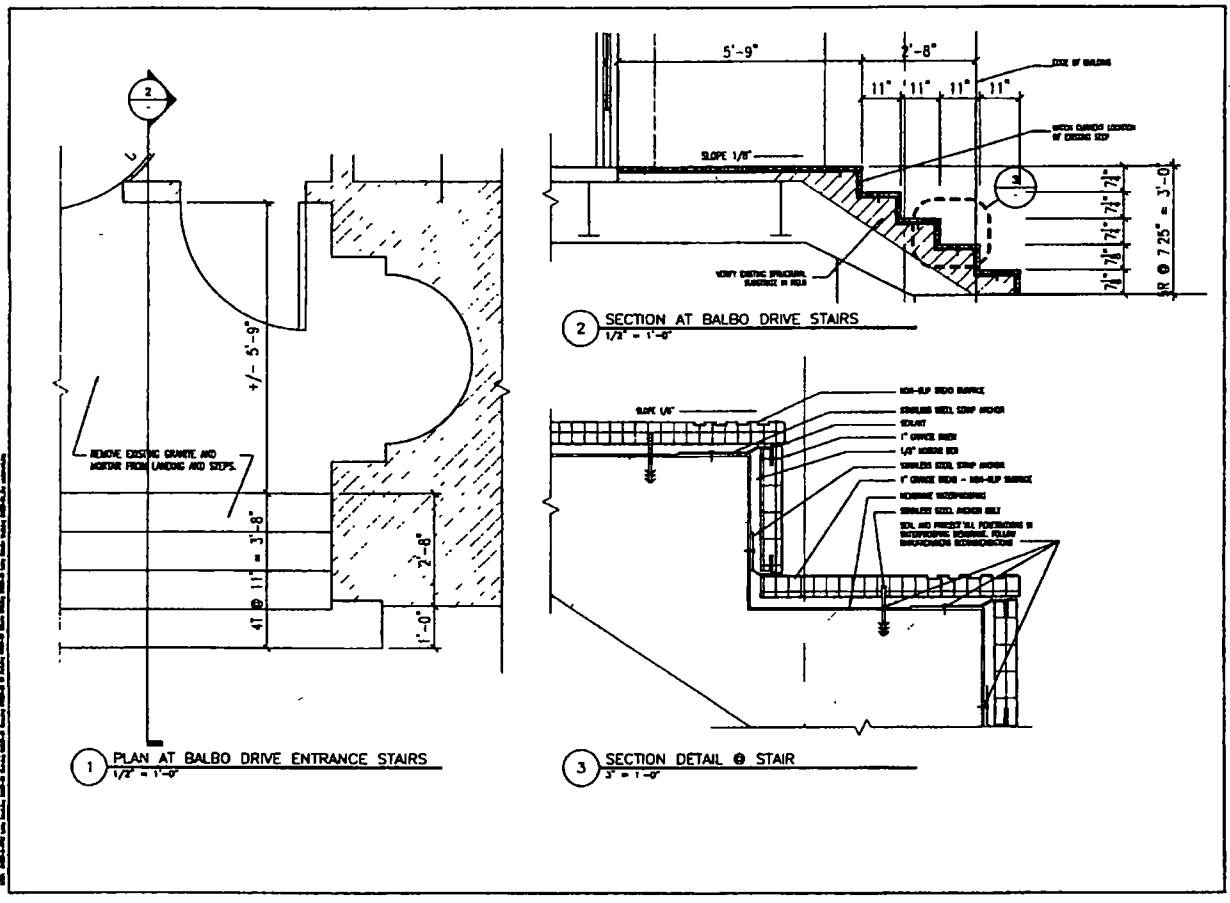

1 PLAN AT BALBO DRIVE ENTRANCE STAIRS
1/2" = 1'-0"

2 SECTION AT BALBO DRIVE STAIRS
1/2" = 1'-0"

3 SECTION DETAIL @ STAIR
3" = 1'-0"

LUCIEN LAGRANGE

Chicago, IL

DETAIL @ BALBO ENTRANCE STAIRS

Blackstone Hotel

04057.0

03/16/2007

ASK-36



Department of Business Affairs and Consumer Protection
Small Business Center - Public Way Use Unit
City Hall - 121 N. LaSalle Street, Room 800 • Chicago, IL 60602
(312)-74-GOBIZ (312-744-6249) • (312) 744-1944 (TTY)
http://www.cityofchicago.org/bacp

07/30/2014

Alderman **Bob Fioretti**
Ward # **02**
City of Chicago
City Hall, Room **300**
121 North LaSalle Street
Chicago, Illinois 60602

Re: An ordinance to use and maintain a portion of the public right-of-way for **one (1) step(s)** for **BLACKSTONE HOTEL DEVELOPER, LLC**, adjacent to the premises known as **636 S. Michigan Ave.**.

Dear Alderman **Bob Fioretti**:

The applicant referenced above has requested the use of the public right-of-way for a **step(s)**. An ordinance has been prepared by the Department of Business Affairs and Consumer Protection – Small Business Center - Public Way Use Unit for presentation to the City Council. Because this request was made for properties located in your ward, as approved by you as per the attached, I respectfully request that you introduce the attached ordinance at the next City Council meeting.

If you have any questions regarding this ordinance, please contact Anthony Bertuca at (312) 744-5506.

Department of Business Affairs and Consumer Protection

City of Chicago

O2014-6191

Office of the City Clerk

Document Tracking Sheet

Meeting Date:	7/30/2014
Sponsor(s):	Fioretti (2)
Type:	Ordinance
Title:	Grant(s) of privilege in public way for Close-UP2
Committee(s) Assignment:	Committee on Transportation and Public Way

ORDINANCE
CLOSE-UP2
Acct. No. 279886 - 2
Permit No. 1114215

Be It Ordained by the City Council of the City of Chicago:

SECTION 1. Permission and authority are hereby given and granted to CLOSE-UP2, upon the terms and subject to the conditions of this ordinance to maintain and use one (1) sign(s) projecting over the public right-of-way attached to its premises known as 416 S. Clark St..

Said sign structure(s) measures as follows; along S CLARK ST:
One (1) at four (4) feet in length, three (3) feet in height and fourteen (14) feet above grade level.

The location of said privilege shall be as shown on prints kept on file with the Department of Business Affairs and Consumer Protection and the Office of the City Clerk.

Said privilege shall be constructed in accordance with plans and specifications approved by the Department of Transportation (Division of Project Development) and Zoning Department - Signs.

This grant of privilege in the public way shall be subject to the provisions of Section 10-28-015 and all other required provisions of the Municipal Code of Chicago.

The grantee shall pay to the City of Chicago as compensation for the privilege #1114215 herein granted the sum of one hundred ($100.00) per annum in advance.


A 25% penalty will be added for payments received after due date.

The permit holder agrees to hold the City of Chicago harmless for any damage, relocation or replacement costs associated with damage, relocation or removal of private property caused by the City performing work in the public way.

Authority herein given and granted for a period of five (5) years from and after 04/22/2014.

Alderman _____

Bob Fioretti 2nd Ward

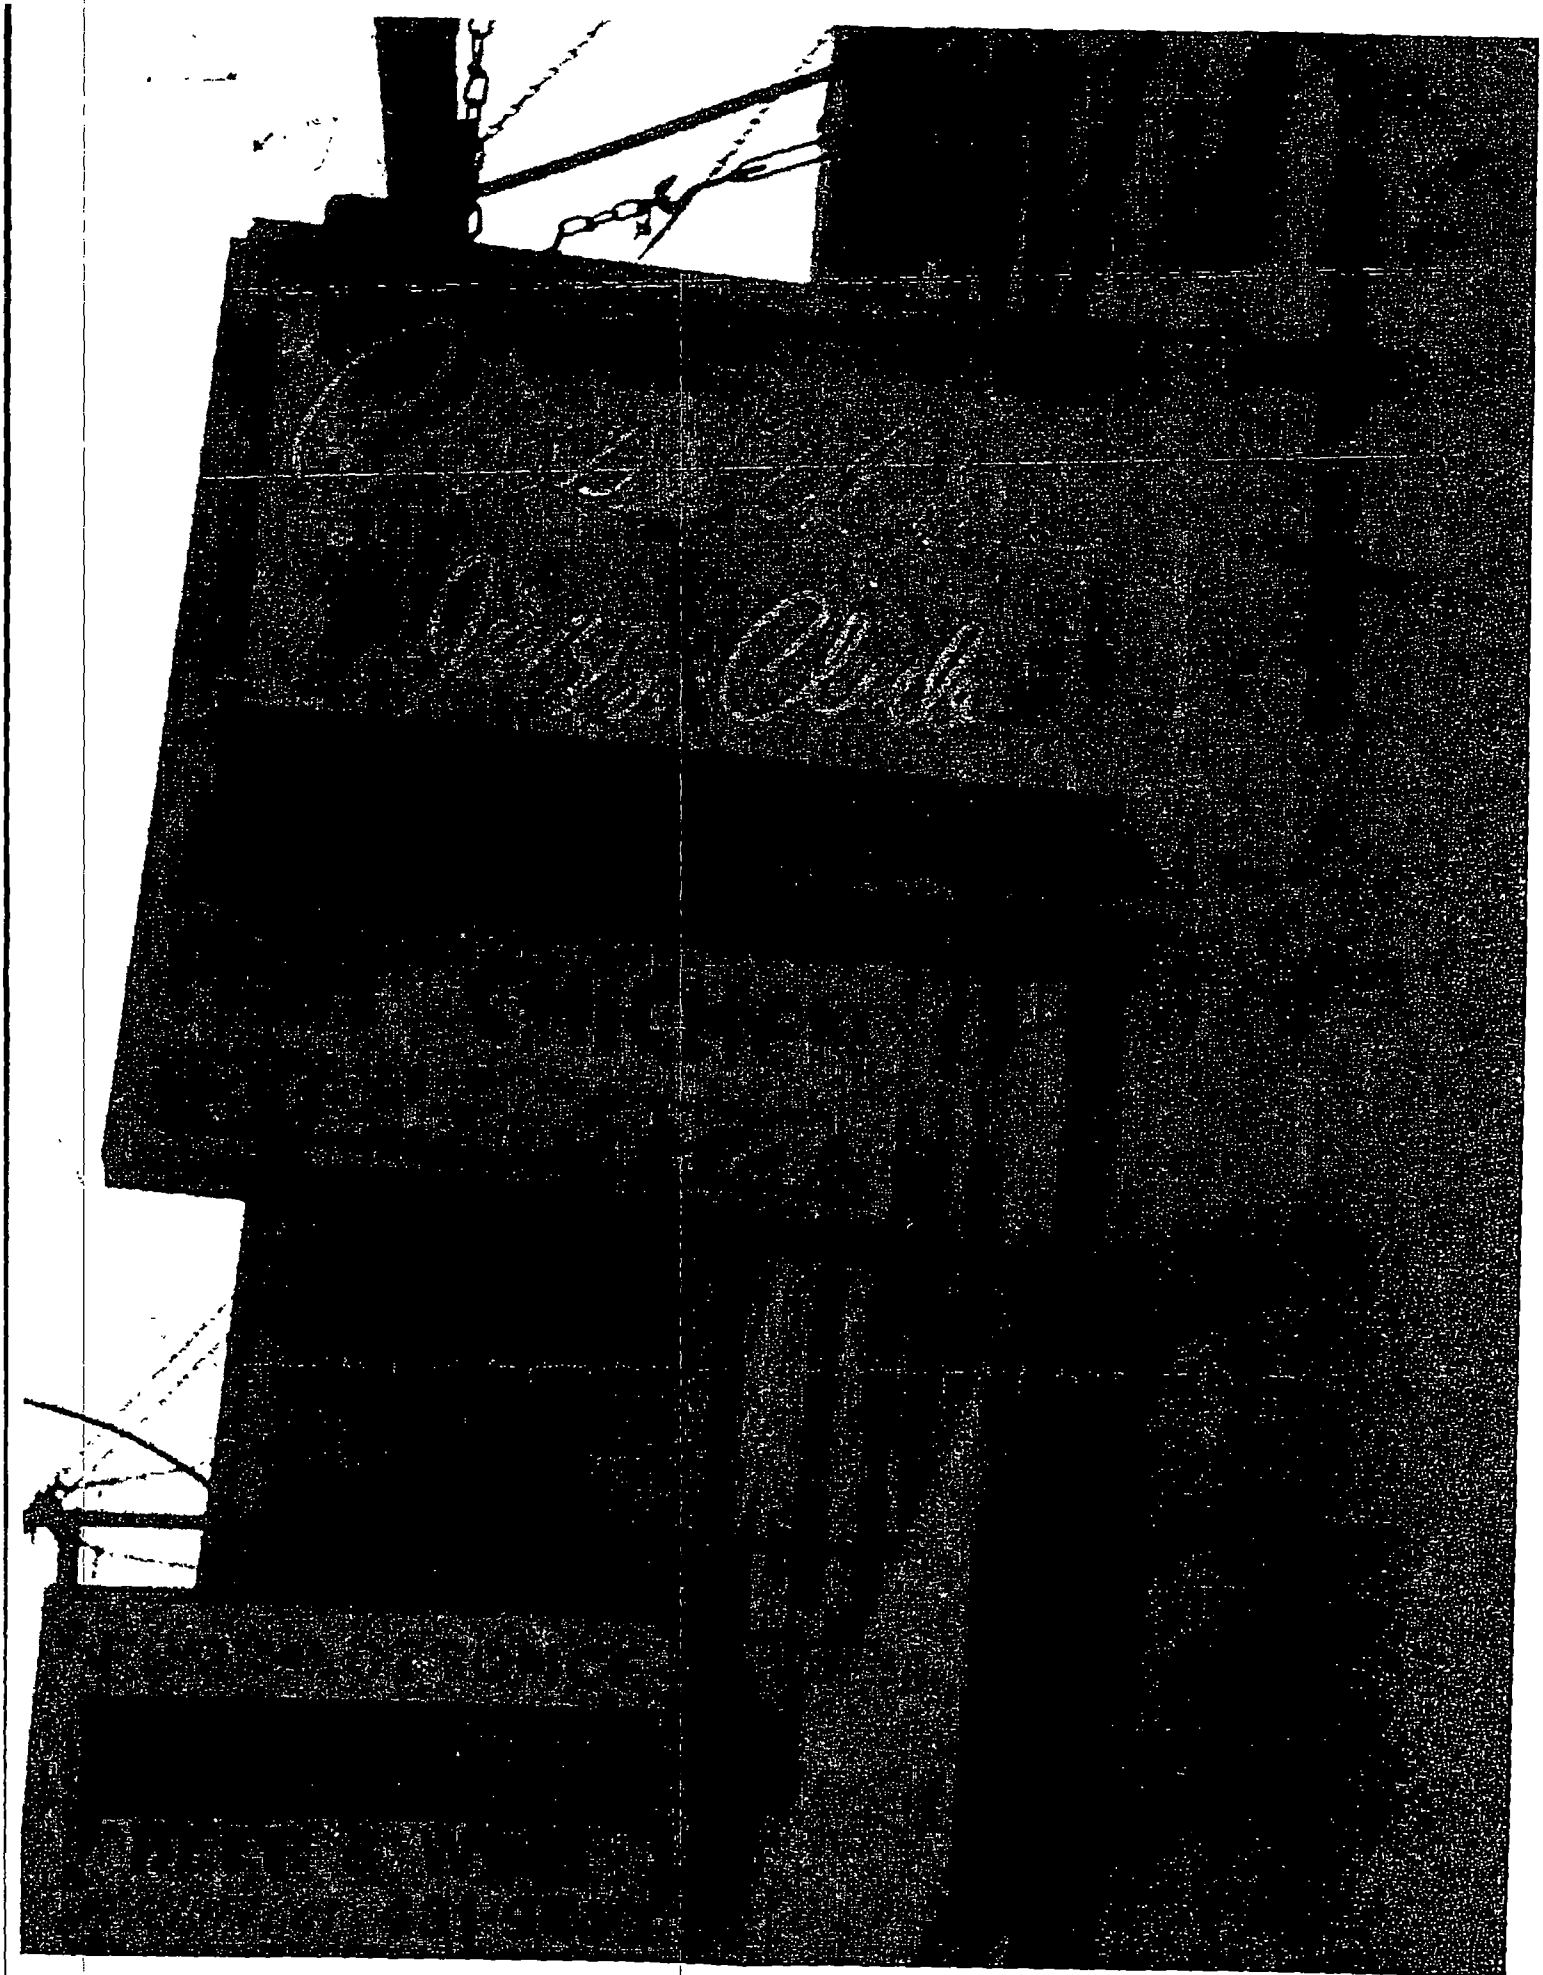

Department of Business Affairs and Consumer Protection
Small Business Center - Public Way Use Unit
City Hall - 121 N LaSalle Street, Room 800 • Chicago, IL 60602
(312)-74-GOBIZ (312-744-6249) • (312) 744-1944 (TTY)
http://www.cityofchicago.org/bacp

07/30/2014

Alderman **Bob Fioretti**
Ward # **02**
City of Chicago
City Hall, Room **300**
121 North LaSalle Street
Chicago, Illinois 60602

Re: An ordinance to use and maintain a portion of the public right-of-way for **one (1) sign(s)** for **CLOSE-UP2**, adjacent to the premises known as **416 S. Clark St.**.

Dear Alderman **Bob Fioretti**:

The applicant referenced above has requested the use of the public right-of-way for a **sign(s)**. An ordinance has been prepared by the Department of Business Affairs and Consumer Protection – Small Business Center - Public Way Use Unit for presentation to the City Council. Because this request was made for properties located in your ward, as approved by you as per the attached, I respectfully request that you introduce the attached ordinance at the next City Council meeting.

If you have any questions regarding this ordinance, please contact Anthony Bertuca at (312) 744-5506.

Department of Business Affairs and Consumer Protection

City of Chicago

O2014-6195

Office of the City Clerk

Document Tracking Sheet

Meeting Date:	7/30/2014
Sponsor(s):	Fioretti (2)
Type:	Ordinance
Title:	Grant(s) of privilege in public way for Jerry Kleiner
Committee(s) Assignment:	Committee on Transportation and Public Way

ORDINANCE
JERRY KLEINER
Acct. No. 272149 - 1
Permit No. 1113191

Be It Ordained by the City Council of the City of Chicago:

SECTION 1. Permission and authority are hereby given and granted to JERRY KLEINER, upon the terms and subject to the conditions of this ordinance to maintain and use, as now constructed, Occupation of Space on the public right-of-way adjacent to its premises known as 19 E. 21st Street. Existing occupation of space is located along the north/south public alley.

Said Occupation of Space(s) at E. 21ST ST measure(s):
One (1) at two hundred thirty (230) feet in length, and twelve (12) feet in width for a total of two thousand seven hundred sixty (2760) square feet.

Said alley is fenced off at each end. The alley is not used for any activity, except for garbage removal and business operations. The limited access is for security purposes, so as to prevent garbage dumping and criminal activities.

The location of said privilege shall be as shown on prints kept on file with the Department of Business Affairs and Consumer Protection and the Office of the City Clerk.

Said privilege shall be constructed in accordance with plans and specifications approved by the Department of Planning and Development, Department of Transportation (Division of Project Development), and Department of Transportation (Office of Underground Coordination).

This grant of privilege in the public way shall be subject to the provisions of Section 10-28-015 and all other required provisions of the Municipal Code of Chicago.

The grantee shall pay to the City of Chicago as compensation for the privilege #1113191 herein granted the sum of three thousand three hundred three ($3,303.00) per annum in advance.

A 25% penalty will be added for payments received after due date.

The permit holder agrees to hold the City of Chicago harmless for any damage, relocation or replacement costs associated with damage, relocation or removal of private property caused by the City performing work in the public way.

Authority herein given and granted for a period of five (5) years from and after Date of Passage.

Alderman _____
Bob Fioretti 2nd Ward

CERTIFIED SURVEY, INC.


1440 Renaissance Drive, Suite 140, Park Ridge, IL 60068 Phone 847-296-6900 Fax 847-296-6906

Email : surveys@certifiedsurvey.com

ALTA/ACSM LAND TITLE SURVEY

PARCEL 1: LOT 22, EXCEPTING THEREFROM A TRACT DESCRIBED AS BEGINNING AT THE NORTHWEST CORNER OF SAID LOT; THENCE EAST OF THE NORTH LINE THEREOF A FEET; THENCE IN A SOUTHWESTERLY DIRECTION TO A POINT IN THE WEST LINE OF SAID LOT, 51 FEET SOUTH OF THE NORTH LINE; THENCE NORTH ALONG THE WEST LINE OF LOT 22, 51 FEET TO THE POINT OF BEGINNING, (TAKEN BY CONDEMNATION IN PROCEEDING BROUGHT BY SOUTH SIDE ELEVATED RAILROAD COMPANY IN THE CIRCUIT COURT CASE 29121(2) IN GURLEY'S SUBDIVISION OF BLOCK 29 IN THE ASSESSORS DIVISION OF THE SOUTHWEST FRACTIONAL 1/4 OF SECTION 22, TOWNSHIP 39 NORTH, RANGE 14 EAST OF THE THIRD PRINCIPAL MERIDIAN, IN COOK COUNTY, ILLINOIS.

PARCEL 2: EASEMENT FOR VEHICULAR ACCESS AND INGRESS OVER AND UPON THE LAND DESCRIBED AS FOLLOWS:
THAT PART OF LOT 22 IN GURLEY'S SUBDIVISION OF BLOCK 29 IN ASSESSORS DIVISION OF THE SOUTHWEST FRACTIONAL 1/4 OF SECTION 22, TOWNSHIP 39 NORTH, RANGE 14 EAST OF THE THIRD PRINCIPAL MERIDIAN, IN COOK COUNTY, ILLINOIS, DESCRIBED AS FOLLOWS: BEGINNING AT A POINT ON THE NORTHWEST CORNER OF SAID LOT 22; THENCE EAST OF THE NORTH LINE OF SAID LOT, 4 FEET; THENCE IN A SOUTHWESTERLY DIRECTION TO A POINT ON THE WEST LINE OF SAID LOT, 51 FEET SOUTH OF THE NORTH LINE THEREOF; THENCE NORTH ALONG THE WEST LINE OF LOT 22, 51 FEET TO THE PLACE OF BEGINNING, IN COOK COUNTY, ILLINOIS.

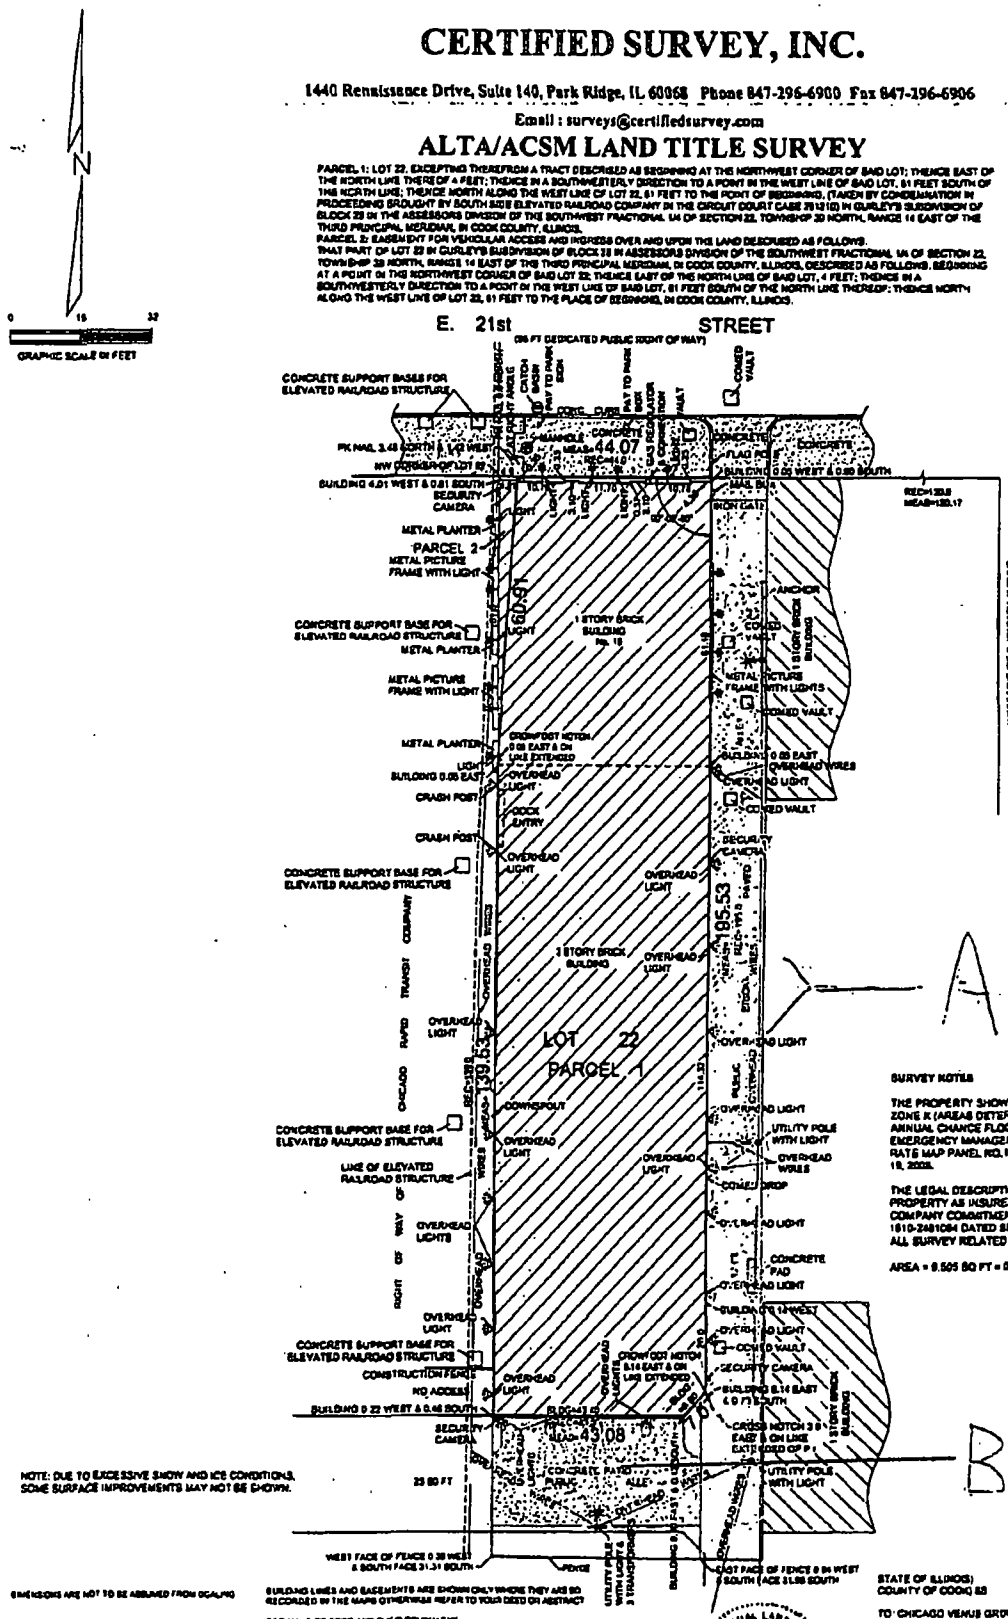

SURVEY NOTES

THE PROPERTY SHOWN HEREON IS LOCATED IN UNSHADED ZONE X (AREAS DETERMINED TO BE OUTSIDE THE 0.2 % ANNUAL CHANCE FLOODPLAIN) PER THE FEDERAL EMERGENCY MANAGEMENT AGENCY FLOOD INSURANCE RATE MAP PANEL NO. 17031C0307J EFFECTIVE DATE: AUGUST 19, 2008.

THE LEGAL DESCRIPTION HEREON DESCRIBES THE SAME PROPERTY AS INSURED IN FIRST AMERICAN TITLE INSURANCE COMPANY COMMITMENT FOR TITLE INSURANCE FILE NO. 1810-2481084 DATED SEPTEMBER 11, 2013.
ALL SURVEY RELATED EXCEPTIONS SHOWN HEREON: (NONE)

AREA = 9,505 SQ FT = 0.22 ACRE

NOTE: DUE TO EXCESSIVE SNOW AND ICE CONDITIONS, SOME SURFACE IMPROVEMENTS MAY NOT BE SHOWN.

DIMENSIONS ARE NOT TO BE ASSUMED FROM SCALING

BUILDING LINES AND EASEMENTS ARE SHOWN ONLY WHERE THEY ARE SO RECORDED OR THE MAPS OTHERWISE REFER TO YOUR DEED OR ABSTRACT

DECIMALS OF FOOT AND THEIR EQUIVALENT IN INCHES AND FRACTIONS THEREOF.

01= 1/8"	07=1 1/8"	09=1
02= 1/4"	08=1"	10=1 1/4"
03= 3/8"	17=2"	27=3"
04= 1/2"	23=3"	28=3 1/8"
05= 5/8"	25=4"	29=4 1/2"
06= 3/4"		

ORDER No. 130629 (Y)

ORDERED BY: HOWARD KILBERG

STATE OF ILLINOIS)
COUNTY OF COOK) SS

TO: CHICAGO VENUS GROUP LLC; WINTRUST BANK

THIS IS TO CERTIFY THAT THIS MAP OR PLAT AND THE SURVEY ON WHICH IT IS BASED WERE MADE IN ACCORDANCE WITH THE 2011 MINIMUM STANDARD DETAIL REQUIREMENTS FOR ALTA/ACSM LAND TITLE SURVEYS, JOINTLY ESTABLISHED AND ADOPTED BY ALTA AND NSPS, AND INCLUDES ITEMS 1, 2, 3, 4, 7a, 8, 9, 11a OF TABLE A THEREOF. THE FIELD WORK WAS COMPLETED ON JANUARY 14, 2014.

DATE OF PLAT: JANUARY 14, 2014

PROFESSIONAL LAND SURVEYOR NO. 3408
LICENSE EXPIRES NOVEMBER 30, 2014

Department of Business Affairs and Consumer Protection
Small Business Center- Public Way Use Unit
City Hall- 121 N. LaSalle Street, Room 800 • Chicago, IL 60602
(312)-74-GOBIZ (312-744-6249) • (312) 744-1944 (TTY)
http://www.cityofchicago.org/bacp

07/30/2014

Alderman **Bob Fioretti**
Ward # **02**
City of Chicago
City Hall, Room **300**
121 North LaSalle Street
Chicago, Illinois 60602

Re: An ordinance to use and maintain a portion of the public right-of-way for **one (1) occupation of space(s)** for **JERRY KLEINER**, adjacent to the premises known as **19 E. 21st St.**.

Dear Alderman **Bob Fioretti**:

The applicant referenced above has requested the use of the public right-of-way for a **occupation of space(s)**. An ordinance has been prepared by the Department of Business Affairs and Consumer Protection – Small Business Center - Public Way Use Unit for presentation to the City Council. Because this request was made for properties located in your ward, as approved by you as per the attached, I respectfully request that you introduce the attached ordinance at the next City Council meeting.

If you have any questions regarding this ordinance, please contact Anthony Bertuca at (312) 744-5506.

Department of Business Affairs and Consumer Protection

City of Chicago

O2014-6199

Office of the City Clerk

Document Tracking Sheet

Meeting Date:	7/30/2014
Sponsor(s):	Fioretti (2)
Type:	Ordinance
Title:	Grant(s) of privilege in public way for Ninth Street Investors LLC - caissons
Committee(s) Assignment:	Committee on Transportation and Public Way

ORDINANCE
NINTH STREET INVESTORS, LLC
Acct. No. 279526 - 3
Permit No. 1113503

Be It Ordained by the City Council of the City of Chicago:

SECTION 1. Permission and authority are hereby given and granted to NINTH STREET INVESTORS, LLC, upon the terms and subject to the conditions of this ordinance to construct, install, maintain and use two (2) Caisson(s) under the public right-of-way adjacent to its premises known as 1001 S. State St..

Said Caisson(s) at S. State Street measure(s):
Two (2) at six point eight three (6.83) feet in length, and point eight three (.83) feet in width for a total of eleven point three four (11.34) square feet. Said caissons shall be approximately sixty-five (65) feet in depth.

The location of said privilege shall be as shown on prints kept on file with the Department of Business Affairs and Consumer Protection and the Office of the City Clerk.

Said privilege shall be constructed in accordance with plans and specifications approved by the Department of Planning and Development and Department of Transportation (Office of Underground Coordination).

This grant of privilege in the public way shall be subject to the provisions of Section 10-28-015 and all other required provisions of the Municipal Code of Chicago.


The grantee shall pay to the City of Chicago as compensation for the privilege #1113503 herein granted the sum of four hundred ($400.00) per annum in advance.

A 25% penalty will be added for payments received after due date.

The permit holder agrees to hold the City of Chicago harmless for any damage, relocation or replacement costs associated with damage, relocation or removal of private property caused by the City performing work in the public way.

Authority herein given and granted for a period of five (5) years from and after Date of Passage.

Alderman _____
Bob Fioretti 2nd Ward

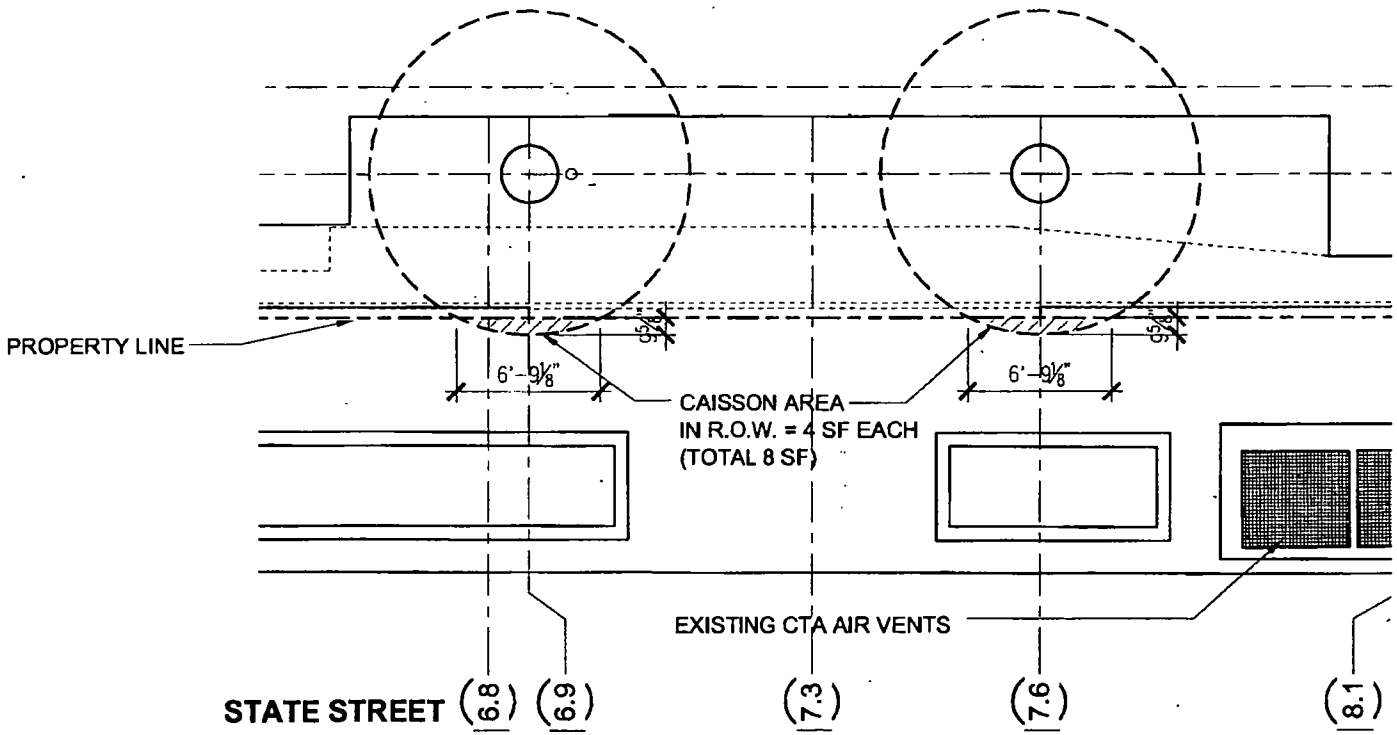

6 CAISSONS IN R.O.W.

SCALE: 1/8" = 1'-0"

SCB

© 2014 Solomon Cordwell Buenz

PROJECT NAME: 1001 SOUTH STATE DATE: 05.20.2014

PROJECT NO.: 2012004 DTL./SHT. REF.: REV.:

DRAWING TITLE: RIGHT OF WAY AREAS AT CAISSONS SHEET 7 of 7

0' 4' 8'

Architecture Planning Interior Design 625 N. Michigan Ave. Chicago, IL 60611 T 312.896.1100 F 312.896.1200

ROW-SK-07

Department of Business Affairs and Consumer Protection
Small Business Center- Public Way Use Unit
City Hall - 121 N. LaSalle Street Room 800 • Chicago, IL 60602
(312)-74-GOBIZ (312-744-6249) • (312) 744-1944 (TTY)
http://www.cityofchicago.org/bacp

07/30/2014

Alderman **Bob Fioretti**
Ward # **02**
City of Chicago
City Hall, Room **300**
121 North LaSalle Street
Chicago, Illinois 60602

Re: An ordinance to use and maintain a portion of the public right-of-way for **two (2) caisson(s)** for **NINTH STREET INVESTORS, LLC**, adjacent to the premises known as **1001 S. State St.**.

Dear Alderman **Bob Fioretti**:

The applicant referenced above has requested the use of the public right-of-way for **caisson(s)**. An ordinance has been prepared by the Department of Business Affairs and Consumer Protection – Small Business Center - Public Way Use Unit for presentation to the City Council. Because this request was made for properties located in your ward, as approved by you as per the attached, I respectfully request that you introduce the attached ordinance at the next City Council meeting.

If you have any questions regarding this ordinance, please contact Anthony Bertuca at (312) 744-5506.

Department of Business Affairs and Consumer Protection

City of Chicago

O2014-6203

Office of the City Clerk

Document Tracking Sheet

Meeting Date:	7/30/2014
Sponsor(s):	Fioretti (2)
Type:	Ordinance
Title:	Grant(s) of privilege in public way for Ninth Street Investors LLC - planters
Committee(s) Assignment:	Committee on Transportation and Public Way

ORDINANCE
NINTH STREET INVESTORS, LLC
Acct. No. 279526 - 3
Permit No. 1113501

Be It Ordained by the City Council of the City of Chicago:

SECTION 1. Permission and authority are hereby given and granted to NINTH STREET INVESTORS, LLC, upon the terms and subject to the conditions of this ordinance to construct, install, maintain and use eight (8) Planter(s) on the public right-of-way for beautification purposes adjacent to its premises known as 1001 S. State St..

Said Planter(s) at E. 9th Street measure(s):
One (1) at thirty-one (31) feet in length, and five (5) feet in width for a total of one hundred fifty-five (155) square feet.
Two (2) at eleven (11) feet in length, and five (5) feet in width for a total of one hundred ten (110) square feet.

Said Planter(s) at S. State Street measure(s):
One (1) at thirty-two (32) feet in length, and five (5) feet in width for a total of one hundred sixty (160) square feet.
Two (2) at eleven (11) feet in length, and five (5) feet in width for a total of one hundred ten (110) square feet.
Two (2) at thirty-five (35) feet in length, and five (5) feet in width for a total of three hundred fifty (350) square feet.

Grantee must allow the required clear and unobstructed space for pedestrian passage at all times per rules and regulations approved by the Department of Transportation.

The location of said privilege shall be as shown on prints kept on file with the Department of Business Affairs and Consumer Protection and the Office of the City Clerk.

Said privilege shall be constructed in accordance with plans and specifications approved by the Department of Planning and Development and Department of Transportation (Division of Project Development).

This grant of privilege in the public way shall be subject to the provisions of Section 10-28-015 and all other required provisions of the Municipal Code of Chicago.

The grantee shall pay to the City of Chicago as compensation for the privilege #1113501 herein granted the sum of zero ($.00) per annum in advance.


A 25% penalty will be added for payments received after due date.

The permit holder agrees to hold the City of Chicago harmless for any damage, relocation or replacement costs associated with damage, relocation or removal of private property caused by the City performing work in the public way.

Authority herein given and granted for a period of five (5) years from and after Date of Passage.


Alderman _____

Bob Fioretti 2nd Ward

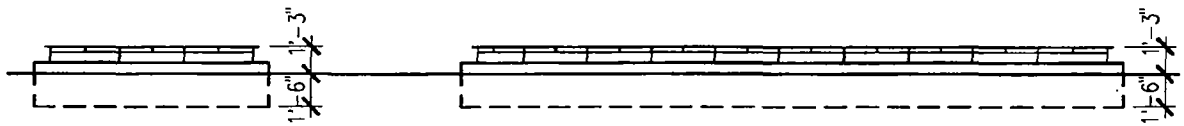

2A PLANTER ELEVATION

SCALE: 1/8" = 1'-0"

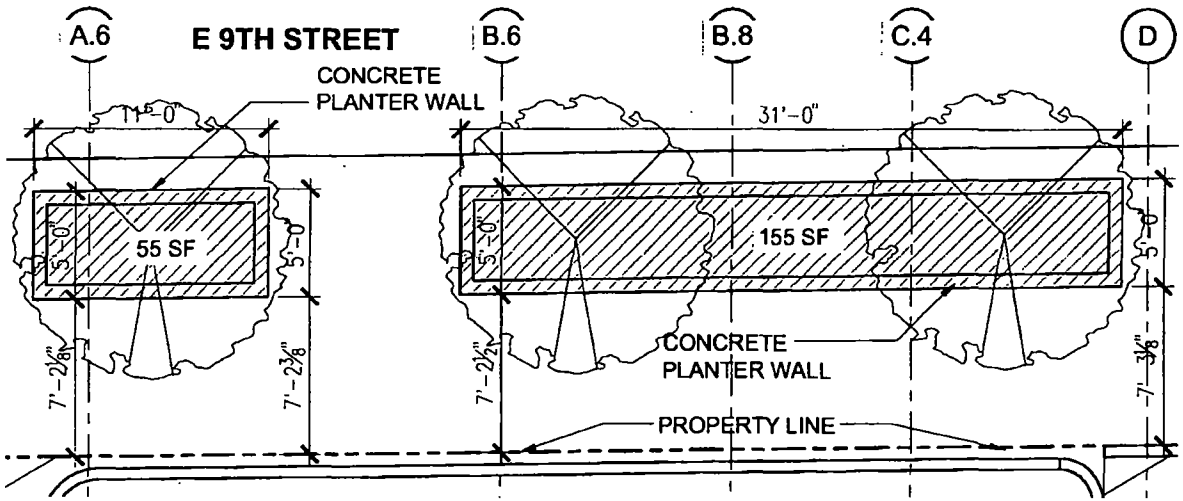

2 PLANTERS IN R.O.W.

SCALE: 1/8" = 1'-0"

SCB

© 2014 Solomon Cordwell Buenz

PROJECT NAME: 1001 SOUTH STATE DATE: 05.20.2014

PROJECT NO.: 2012004 DTL./SHT. REF.: REV.:

DRAWING TITLE: RIGHT OF WAY AREAS AT PLANTERS SHEET 3 of 7

0' 4' 8'

Architecture Planning Interior Design 625 N. Michigan Ave. Chicago, IL 60611 T 312.896.1100 F 312.896.1200

ROW-SK-03



Department of Business Affairs and Consumer Protection
Small Business Center- Public Way Use Unit
City Hall - 121 N. LaSalle Street Room 800 • Chicago, IL 60602
(312)-74-GOBIZ (312-744-6249) • (312) 744-1944 (TTY)
http://www.cityofchicago.org/bacp

07/30/2014

Alderman **Bob Fioretti**
Ward # **02**
City of Chicago
City Hall, Room **300**
121 North LaSalle Street
Chicago, Illinois 60602

Re: An ordinance to use and maintain a portion of the public right-of-way for **eight (8) planter(s)** for **NINTH STREET INVESTORS, LLC**, adjacent to the premises known as **1001 S. State St.**.

Dear Alderman **Bob Fioretti**:

The applicant referenced above has requested the use of the public right-of-way for **planter(s)**. An ordinance has been prepared by the Department of Business Affairs and Consumer Protection – Small Business Center - Public Way Use Unit for presentation to the City Council. Because this request was made for properties located in your ward, as approved by you as per the attached, I respectfully request that you introduce the attached ordinance at the next City Council meeting.

If you have any questions regarding this ordinance, please contact Anthony Bertuca at (312) 744-5506.

Department of Business Affairs and Consumer Protection

City of Chicago

O2014-6210

Office of the City Clerk

Document Tracking Sheet

Meeting Date:	7/30/2014
Sponsor(s):	Fioretti (2)
Type:	Ordinance
Title:	Grant(s) of privilege in public way for Pope Building Condo Asson. C/O Remax Alliance Downtown - cornices
Committee(s) Assignment:	Committee on Transportation and Public Way

ORDINANCE
POPE BUILDING CONDOMINIUM ASSOCIATION C/O REMAX ALLIANCE DOWNTOWN
Acct. No. 88215 - 1
Permit No. 1113332

Be It Ordained by the City Council of the City of Chicago:

SECTION 1. Permission and authority are hereby given and granted to POPE BUILDING CONDOMINIUM ASSOCIATION C/O REMAX ALLIANCE DOWNTOWN, upon the terms and subject to the conditions of this ordinance to construct, install, maintain and use three (3) Cornice(s) projecting over the public right-of-way adjacent to its premises known as 633 S. Plymouth Ct..

Said Cornice(s) at S. Plymouth Court measure(s):

Roof Line
One (1) at one hundred three point six seven (103.67) feet in length, and point seven four (.74) feet in width for a total of seventy-six point seven two (76.72) square feet. Existing cornice is approximately one hundred fifty-seven (157) feet above grade level.

Eleventh (11th) Floor
One (1) at one hundred three point six seven (103.67) feet in length, and point eight three (.83) feet in width for a total of eighty-six point zero five (86.05) square feet. Existing cornice is approximately one hundred thirty-one (131) feet above grade level.

Fourth (4th) Floor
One (1) at ninety-four point six seven (94.67) feet in length, and point seven four (.74) feet in width for a total of seventy point zero six (70.06) square feet. Existing cornice is approximately forty-five (45) feet above grade level.

The location of said privilege shall be as shown on prints kept on file with the Department of Business Affairs and Consumer Protection and the Office of the City Clerk.

Said privilege shall be constructed in accordance with plans and specifications approved by the Department of Transportation (Division of Project Development).

This grant of privilege in the public way shall be subject to the provisions of Section 10-28-015 and all other required provisions of the Municipal Code of Chicago.

The grantee shall pay to the City of Chicago as compensation for the privilege #1113332 herein granted the sum of one thousand two hundred ($1,200.00) per annum in advance.


A 25% penalty will be added for payments received after due date.

The permit holder agrees to hold the City of Chicago harmless for any damage, relocation or replacement costs associated with damage, relocation or removal of private property caused by the City performing work in the public way.

Authority herein given and granted for a period of five (5) years from and after Date of Passage.

Alderman _____

Bob Fioretti 2nd Ward

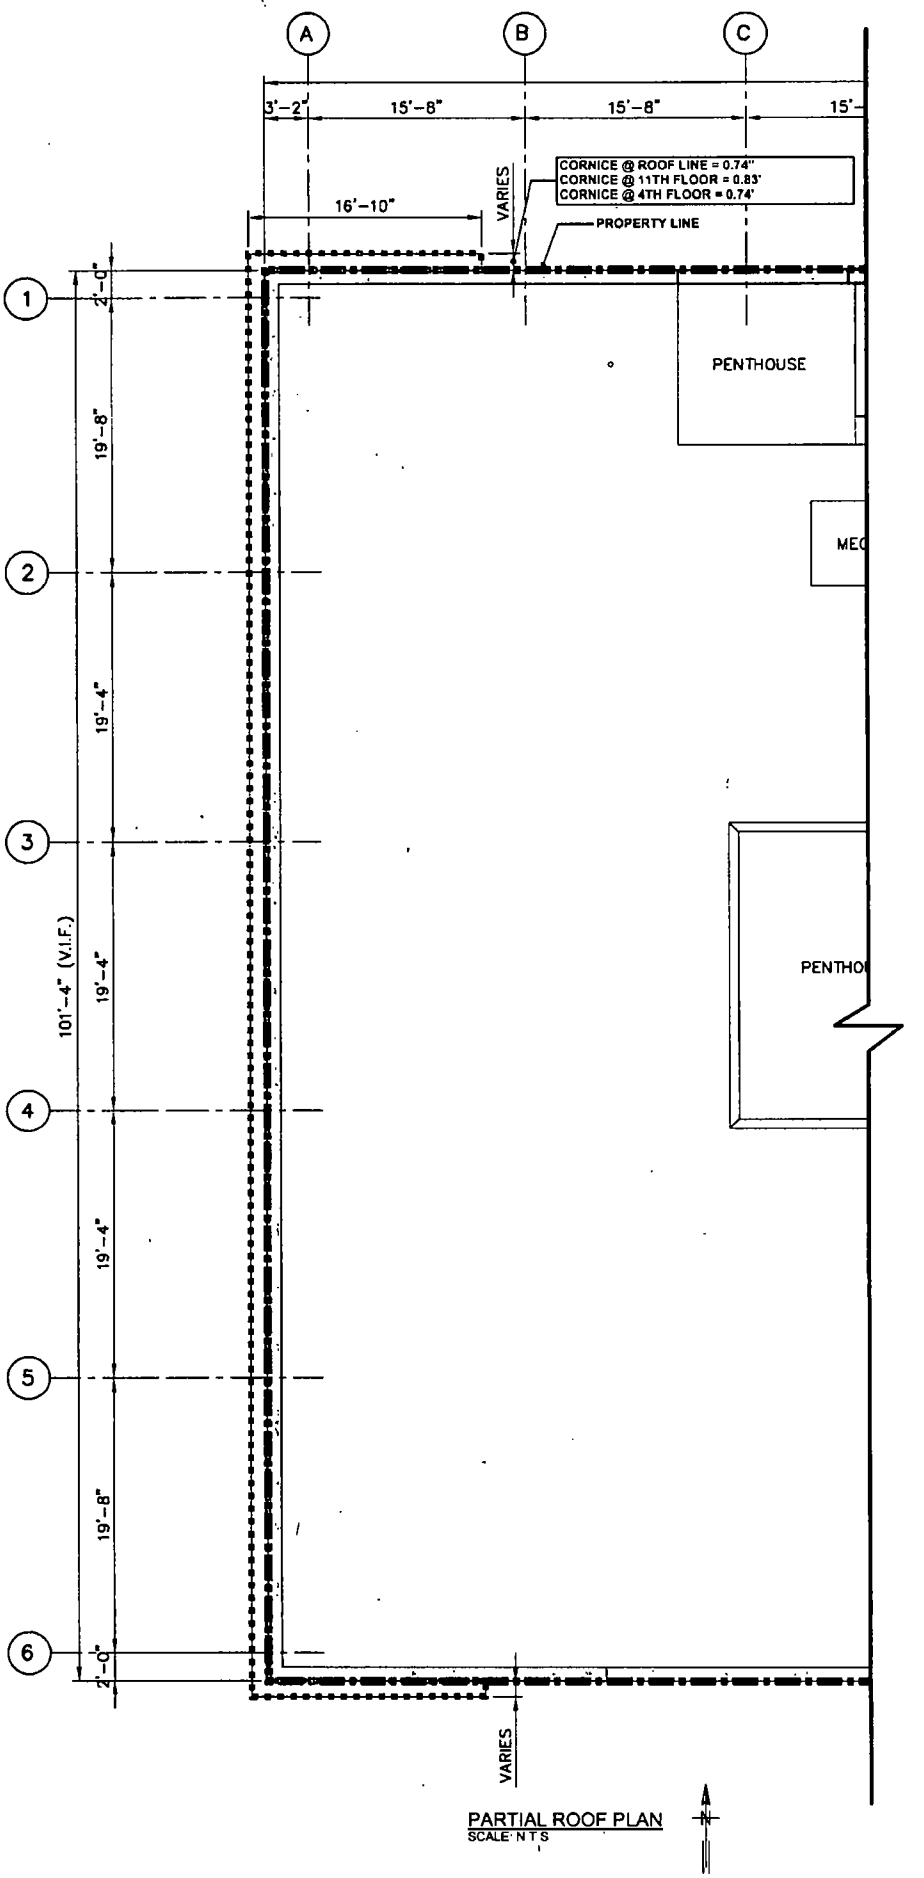

PARTIAL ROOF PLAN
SCALE: N T S

Department of Business Affairs and Consumer Protection
Small Business Center- Public Way Use Unit
City Hall- 121 N. LaSalle Street Room 800 • Chicago, IL 60602
(312)-74-GOBIZ (312-744-6249) • (312) 744-1944 (TTY)
http://www.cityofchicago.org/bacp

07/30/2014

Alderman **Bob Fioretti**
Ward # **02**
City of Chicago
City Hall, Room **300**
121 North LaSalle Street
Chicago, Illinois 60602

Re: An ordinance to use and maintain a portion of the public right-of-way for **three (3) cornice(s)** for **POPE BUILDING CONDOMINIUM ASSOCIATION C/O REMAX ALLIANCE DOWNTOWN**, adjacent to the premises known as**633 S. Plymouth Ct.**.

Dear Alderman **Bob Fioretti**:

The applicant referenced above has requested the use of the public right-of-way for **cornice(s)**. An ordinance has been prepared by the Department of Business Affairs and Consumer Protection – Small Business Center - Public Way Use Unit for presentation to the City Council. Because this request was made for properties located in your ward, as approved by you as per the attached, I respectfully request that you introduce the attached ordinance at the next City Council meeting.

If you have any questions regarding this ordinance, please contact Anthony Bertuca at (312) 744-5506.

Department of Business Affairs and Consumer Protection

City of Chicago

O2014-6216

Office of the City Clerk

Document Tracking Sheet

Meeting Date:	7/30/2014
Sponsor(s):	Fioretti (2)
Type:	Ordinance
Title:	Grant(s) of privilege in public way for Pope Building Condo Assn. C/O Remax Alliance Downtown - fire shutter
Committee(s) Assignment:	Committee on Transportation and Public Way

ORDINANCE
POPE BUILDING CONDOMINIUM ASSOCIATION C/O REMAX ALLIANCE DOWNTOWN
Acct. No. 88215 - 1
Permit No. 1113339

Be It Ordained by the City Council of the City of Chicago:

SECTION 1. Permission and authority are hereby given and granted to POPE BUILDING CONDOMINIUM ASSOCIATION C/O REMAX ALLIANCE DOWNTOWN, upon the terms and subject to the conditions of this ordinance to construct, install, maintain and use one (1) Fire Shutter(s) on the public right-of-way adjacent to its premises known as 633 S. Plymouth Ct..

Said Fire Shutter(s) at Plymouth measure(s):
One (1) at six point three three (6.33) feet in length, and one point five (1.5) foot in width for a total of nine point five (9.5) square feet.

The location of said privilege shall be as shown on prints kept on file with the Department of Business Affairs and Consumer Protection and the Office of the City Clerk.

Said privilege shall be constructed in accordance with plans and specifications approved by the Department of Transportation (Division of Project Development).

This grant of privilege in the public way shall be subject to the provisions of Section 10-28-015 and all other required provisions of the Municipal Code of Chicago.


The grantee shall pay to the City of Chicago as compensation for the privilege #1113339 herein granted the sum of four hundred ($400.00) per annum in advance.

A 25% penalty will be added for payments received after due date.

The permit holder agrees to hold the City of Chicago harmless for any damage, relocation or replacement costs associated with damage, relocation or removal of private property caused by the City performing work in the public way.

Authority herein given and granted for a period of five (5) years from and after Date of Passage.

Alderman _____
Bob Fioretti 2nd Ward

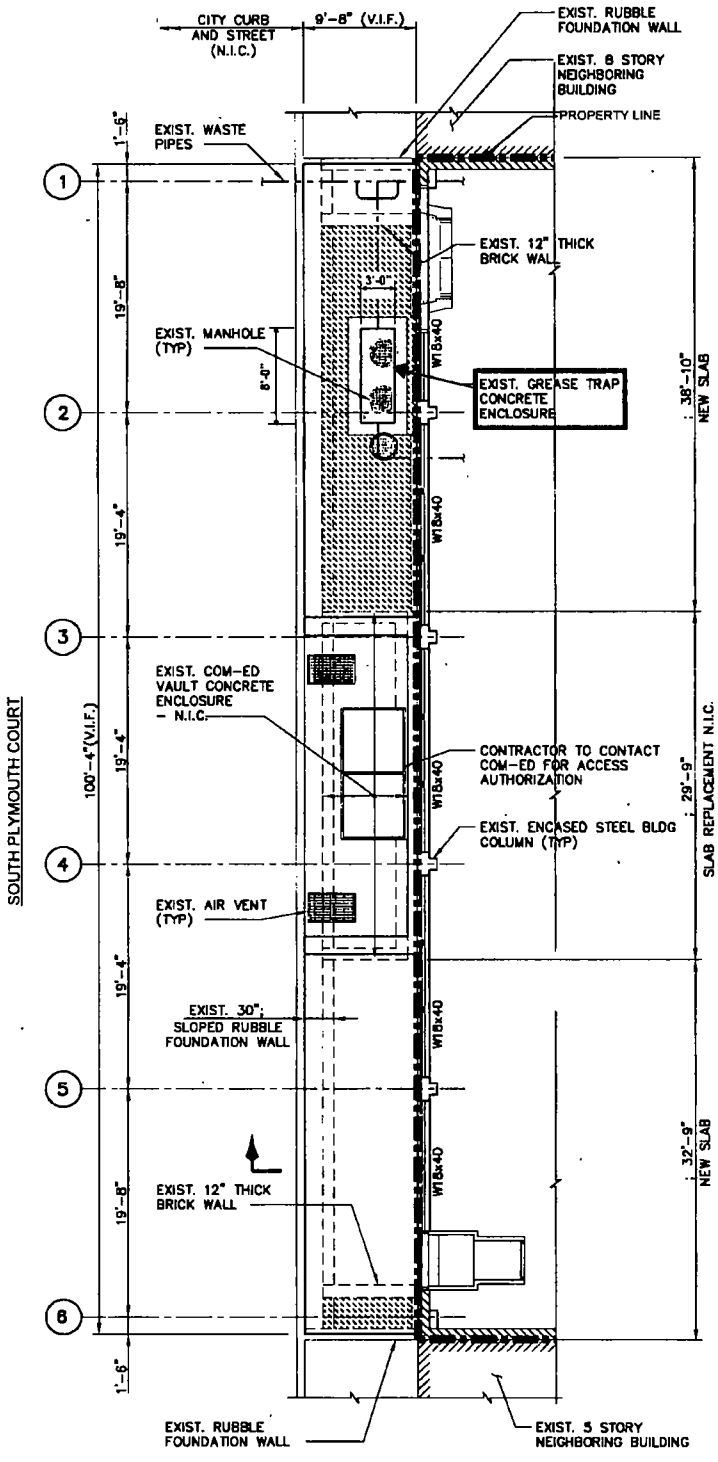

NOTES:

1. NEW SIDEWALK CONSISTS OF 4" TO 5" CONCRETE TOPPING REINF. W/ 6x6-W2.9xW2.9 WWF OVER 9" THICK CONCRETE SLAB REINF. AT BOT W/ #6@6 E/ W DIRECTION AND #6@12" N/S DIRECTION.

2. DENOTES AREA OF VAULT TO BE INFILLED.

SIDEWALK PLAN

SCALE: N.T.S

N



Department of Business Affairs and Consumer Protection
Small Business Center- Public Way Use Unit
City Hall- 121 N LaSalle Street Room 800 • Chicago, IL 60602
(312)-74-GOBIZ (312-744-6249) • (312) 744-1944 (TTY)
http://www.cityofchicago.org/bacp

07/30/2014

Alderman **Bob Fioretti**
Ward # **02**
City of Chicago
City Hall, Room **300**
121 North LaSalle Street
Chicago, Illinois 60602

Re: An ordinance to use and maintain a portion of the public right-of-way for **one (1) fire shutter(s)** for **POPE BUILDING CONDOMINIUM ASSOCIATION C/O REMAX ALLIANCE DOWNTOWN**, adjacent to the premises known as **633 S. Plymouth Ct.**.

Dear Alderman **Bob Fioretti**:

The applicant referenced above has requested the use of the public right-of-way for a **fire shutter(s)**. An ordinance has been prepared by the Department of Business Affairs and Consumer Protection – Small Business Center - Public Way Use Unit for presentation to the City Council. Because this request was made for properties located in your ward, as approved by you as per the attached, I respectfully request that you introduce the attached ordinance at the next City Council meeting.

If you have any questions regarding this ordinance, please contact Anthony Bertuca at (312) 744-5506.

Department of Business Affairs and Consumer Protection

City of Chicago

O2014-6224

Office of the City Clerk

Document Tracking Sheet

Meeting Date:	7/30/2014
Sponsor(s):	Fioretti (2)
Type:	Ordinance
Title:	Grant(s) of privilege in public way for Pope Building Condo Assn. C/O Remax Alliance Downtown - grease trap
Committee(s) Assignment:	Committee on Transportation and Public Way

ORDINANCE
POPE BUILDING CONDOMINIUM ASSOCIATION C/O REMAX ALLIANCE DOWNTOWN
Acct. No. 88215 - 1
Permit No. 1113327

Be It Ordained by the City Council of the City of Chicago:

SECTION 1. Permission and authority are hereby given and granted to POPE BUILDING CONDOMINIUM ASSOCIATION C/O REMAX ALLIANCE DOWNTOWN, upon the terms and subject to the conditions of this ordinance to construct, install, maintain and use one (1) Grease Trap(s) under the public right-of-way adjacent to its premises known as 633 S. Plymouth Ct..

Said Grease Trap(s) at S. Plymouth Ct measure(s):
One (1) at eight (8) feet in length, and three (3) feet in width for a total of twenty-four (24) square feet.

The location of said privilege shall be as shown on prints kept on file with the Department of Business Affairs and Consumer Protection and the Office of the City Clerk.

Said privilege shall be constructed in accordance with plans and specifications approved by the Department of Transportation (Office of Underground Coordination) and Department of Water Management.

This grant of privilege in the public way shall be subject to the provisions of Section 10-28-015 and all other required provisions of the Municipal Code of Chicago.

The grantee shall pay to the City of Chicago as compensation for the privilege #1113327 herein granted the sum of four hundred ($400.00) per annum in advance.


A 25% penalty will be added for payments received after due date.

The permit holder agrees to hold the City of Chicago harmless for any damage, relocation or replacement costs associated with damage, relocation or removal of private property caused by the City performing work in the public way.

Authority herein given and granted for a period of five (5) years from and after Date of Passage.

Alderman _____

Bob Fioretti 2nd Ward

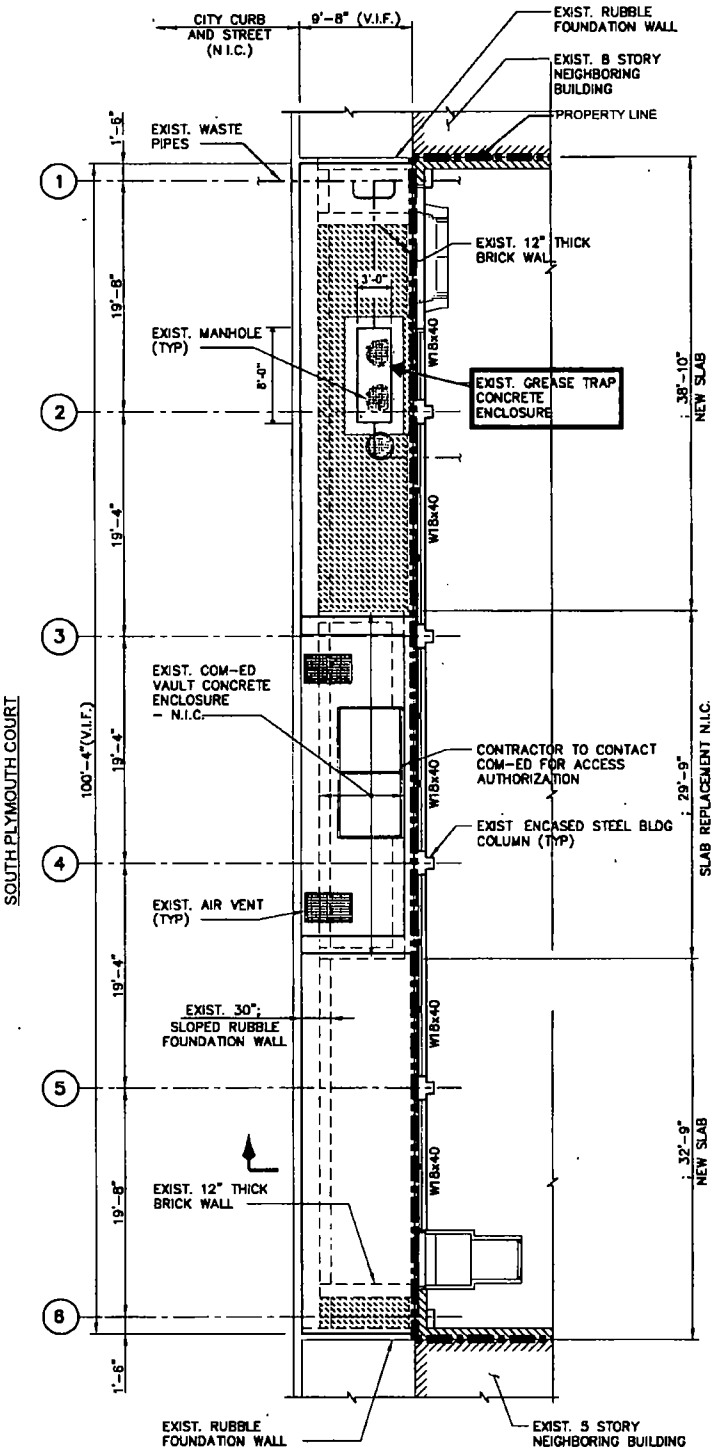

NOTES:

1. NEW SIDEWALK CONSISTS OF 4" TO 5" CONCRETE TOPPING REINF. W/ 6x6-W2.9xW2.9 WWF OVER 9" THICK CONCRETE SLAB REINF. AT BOT W/ #3@6 E/ W DIRECTION AND #3@12" N/S DIRECTION.

2. DENOTES AREA OF VAULT TO BE INFILLED.

N

SIDEWALK PLAN

SCALE: N.T.S

Department of Business Affairs and Consumer Protection
Small Business Center- Public Way Use Unit
City Hall- 121 N LaSalle Street Room 800 • Chicago, IL 60602
(312)-74-GOBIZ (312-744-6249) • (312) 744-1944 (TTY)
http://www.cityofchicago.org/bacp

07/30/2014

Alderman **Bob Fioretti**
Ward # **02**
City of Chicago
City Hall, Room **300**
121 North LaSalle Street
Chicago, Illinois 60602

Re: An ordinance to use and maintain a portion of the public right-of-way for **one (1) grease trap(s)** for **POPE BUILDING CONDOMINIUM ASSOCIATION C/O REMAX ALLIANCE DOWNTOWN**, adjacent to the premises known as **633 S. Plymouth Ct.**.

Dear Alderman **Bob Fioretti**:

The applicant referenced above has requested the use of the public right-of-way for a **grease trap(s)**. An ordinance has been prepared by the Department of Business Affairs and Consumer Protection – Small Business Center - Public Way Use Unit for presentation to the City Council. Because this request was made for properties located in your ward, as approved by you as per the attached, I respectfully request that you introduce the attached ordinance at the next City Council meeting.

If you have any questions regarding this ordinance, please contact Anthony Bertuca at (312) 744-5506.

Department of Business Affairs and Consumer Protection

City of Chicago

O2014-6229

Office of the City Clerk

Document Tracking Sheet

Meeting Date:	7/30/2014
Sponsor(s):	Fioretti (2)
Type:	Ordinance
Title:	Grant(s) of privilege in public way for Pope Building Condo Assn. C/O Remax Building Downtown - vaults
Committee(s) Assignment:	Committee on Transportation and Public Way

ORDINANCE
POPE BUILDING CONDOMINIUM ASSOCIATION C/O REMAX ALLIANCE DOWNTOWN
Acct. No. 88215 - 1
Permit No. 1113331

Be It Ordained by the City Council of the City of Chicago:

SECTION 1. Permission and authority are hereby given and granted to POPE BUILDING CONDOMINIUM ASSOCIATION C/O REMAX ALLIANCE DOWNTOWN, upon the terms and subject to the conditions of this ordinance to maintain and use, as constructed two (2) Vault(s) under the public right-of-way adjacent to its premises known as 633 S. Plymouth Ct..

Said Vault(s) at S. Plymouth Court measure(s):

One (1) at three point eight three (3.83) feet in length, and eight point zero eight (8.08) feet in width for a total of thirty point nine five (30.95) square feet.

One (1) at twenty-eight (28) feet in length, and eight point zero eight (8.08) feet in width for a total of two hundred twenty-six point two four (226.24) square feet.

Existing sidewalk vaults houses fire pumps, domestic water pumps and sewage waste lines for the residential condominium building.

The location of said privilege shall be as shown on prints kept on file with the Department of Business Affairs and Consumer Protection and the Office of the City Clerk.

Said privilege shall be constructed in accordance with plans and specifications approved by the Department of Transportation (Office of Underground Coordination).

This grant of privilege in the public way shall be subject to the provisions of Section 10-28-015 and all other required provisions of the Municipal Code of Chicago.

The grantee shall pay to the City of Chicago as compensation for the privilege #1113331 herein granted the sum of eight hundred ($800.00) per annum in advance.


A 25% penalty will be added for payments received after due date.

The permit holder agrees to hold the City of Chicago harmless for any damage, relocation or replacement costs associated with damage, relocation or removal of private property caused by the City performing work in the public way.

Authority herein given and granted for a period of five (5) years from and after Date of Passage.

Alderman

Bob Fioretti 2nd Ward

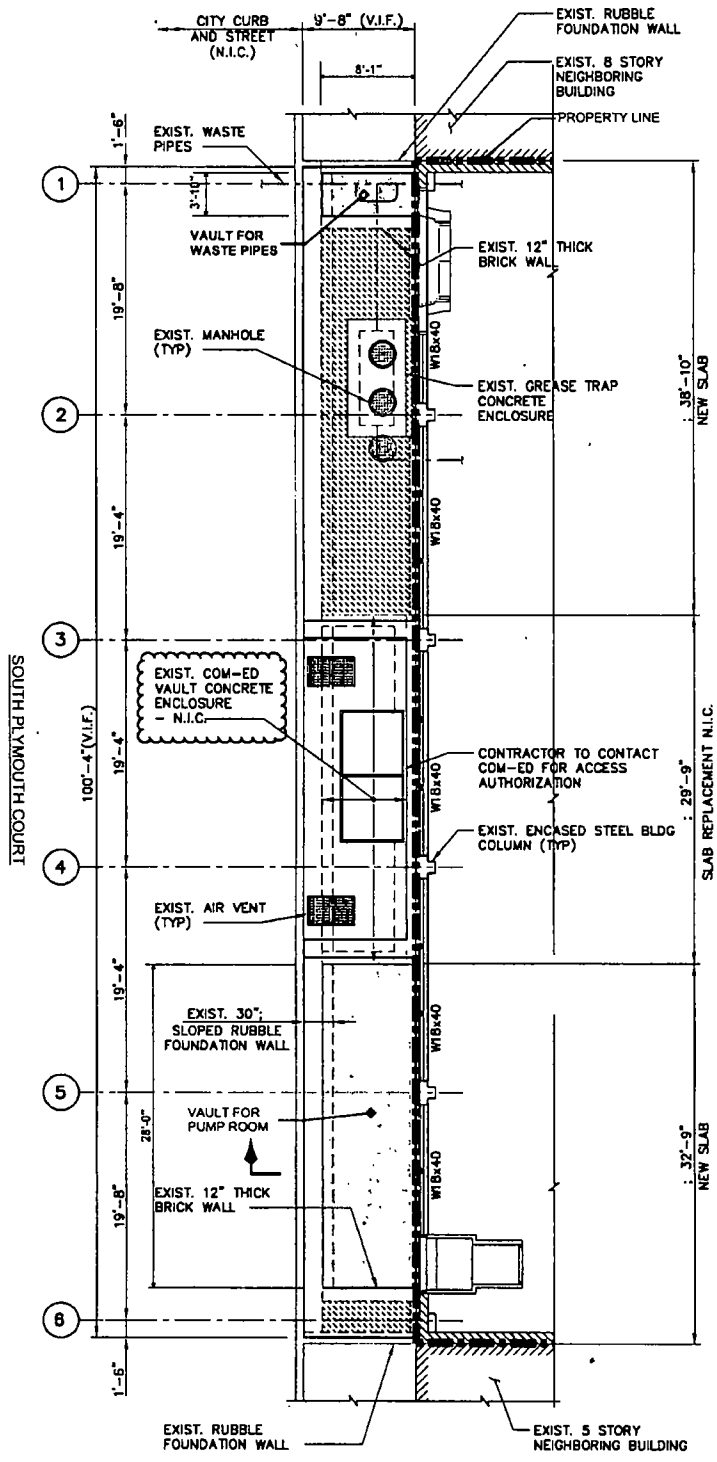

NOTES:

1. NEW SIDEWALK CONSISTS OF 4" TO 5" CONCRETE TOPPING REINF. W/ 6x6-W2.9xW2.9 WWF OVER 9" THICK CONCRETE SLAB REINF. AT BOT W/ #6@6 E/ W DIRECTION AND #6@12" N/S DIRECTION.

2. DENOTES AREA OF VAULT TO BE INFILLED.

SIDEWALK PLAN

SCALE: N T.S

Department of Business Affairs and Consumer Protection
Small Business Center- Public Way Use Unit
City Hall- 121 N. LaSalle Street Room 800 • Chicago, IL 60602
(312)-74-GOBIZ (312-744-6249) • (312) 744-1944 (TTY)
http://www.cityofchicago.org/bacp

07/30/2014

Alderman **Bob Fioretti**
Ward # **02**
City of Chicago
City Hall, Room **300**
121 North LaSalle Street
Chicago, Illinois 60602

Re: An ordinance to use and maintain a portion of the public right-of-way for **two (2) vault(s)** for **POPE BUILDING CONDOMINIUM ASSOCIATION C/O REMAX ALLIANCE DOWNTOWN** adjacent to the premises known as **633 S. Plymouth Ct.**.

Dear Alderman **Bob Fioretti**:

The applicant referenced above has requested the use of the public right-of-way for **vault(s)**. An ordinance has been prepared by the Department of Business Affairs and Consumer Protection – Small Business Center - Public Way Use Unit for presentation to the City Council. Because this request was made for properties located in your ward, as approved by you as per the attached, I respectfully request that you introduce the attached ordinance at the next City Council meeting.

If you have any questions regarding this ordinance, please contact Anthony Bertuca at (312) 744-5506.

Department of Business Affairs and Consumer Protection

City of Chicago

O2014-6234

Office of the City Clerk

Document Tracking Sheet

Meeting Date:	7/30/2014
Sponsor(s):	Fioretti (2)
Type:	Ordinance
Title:	Grant(s) of privilege in public way for Sky55
Committee(s) Assignment:	Committee on Transportation and Public Way

ORDINANCE
SKY55
Acct. No. 273089 - 1
Permit No. 1113681

Be It Ordained by the City Council of the City of Chicago:

SECTION 1. Permission and authority are hereby given and granted to SKY55, upon the terms and subject to the conditions of this ordinance to maintain and use, as now constructed, twelve (12) Planter(s) on the public right-of-way for beautification purposes adjacent to its premises known as 1255 S. Michigan Ave..

Said Planter(s) at S. Michigan Avenue measure(s):
One (1) at thirty-six point one six (36.16) feet in length, and six point five (6.5) feet in width for a total of two hundred thirty-five point zero four (235.04) square feet.
One (1) at thirty-six point zero eight (36.08) feet in length, and six point five (6.5) feet in width for a total of two hundred thirty-four point five two (234.52) square feet.
One (1) at thirty-five point eight three (35.83) feet in length, and six point five (6.5) feet in width for a total of two hundred thirty-two point nine (232.9) square feet.
One (1) at thirty-one point four two (31.42) feet in length, and six point five (6.5) feet in width for a total of two hundred four point two three (204.23) square feet.
One (1) at twenty-six point three three (26.33) feet in length, and six point five (6.5) feet in width for a total of one hundred seventy-one point one five (171.15) square feet.
One (1) at twenty-nine (29) feet in length, and six point five (6.5) feet in width for a total of one hundred eighty-eight point five (188.5) square feet.

Said Planter(s) at E. 13th Street measure(s):
One (1) at nineteen point three three (19.33) feet in length, and six point three three (6.33) feet in width for a total of one hundred twenty-two point three six (122.36) square feet.
Three (3) at six point three three (6.33) feet in length, and six point three three (6.33) feet in width for a total of one hundred twenty point two one (120.21) square feet.
One (1) at seven point four two (7.42) feet in length, and seven point three three (7.33) feet in width for a total of fifty-four point three nine (54.39) square feet.
One (1) at seven point eight three (7.83) feet in length, and eight point seven five (8.75) feet in width for a total of sixty-eight point five one (68.51) square feet.

Grantee must allow the required clear and unobstructed space for pedestrian passage at all times per rules and regulations approved by the Department of Transportation.

The location of said privilege shall be as shown on prints kept on file with the Department of Business Affairs and Consumer Protection and the Office of the City Clerk.

Said privilege shall be constructed in accordance with plans and specifications approved by the Department of Planning and Development and Department of Transportation (Division of Project Development).

This grant of privilege in the public way shall be subject to the provisions of Section 10-28-015 and all other required provisions of the Municipal Code of Chicago.

The grantee shall pay to the City of Chicago as compensation for the privilege #1113681 herein granted the sum of zero ($.00) per annum in advance.


A 25% penalty will be added for payments received after due date.

The permit holder agrees to hold the City of Chicago harmless for any damage, relocation or replacement costs associated with damage, relocation or removal of private property caused by the City performing work in the public way.

Authority herein given and granted for a period of five (5) years from and after 03/10/2014.

Alderman _____

Bob Fioretti 2nd Ward

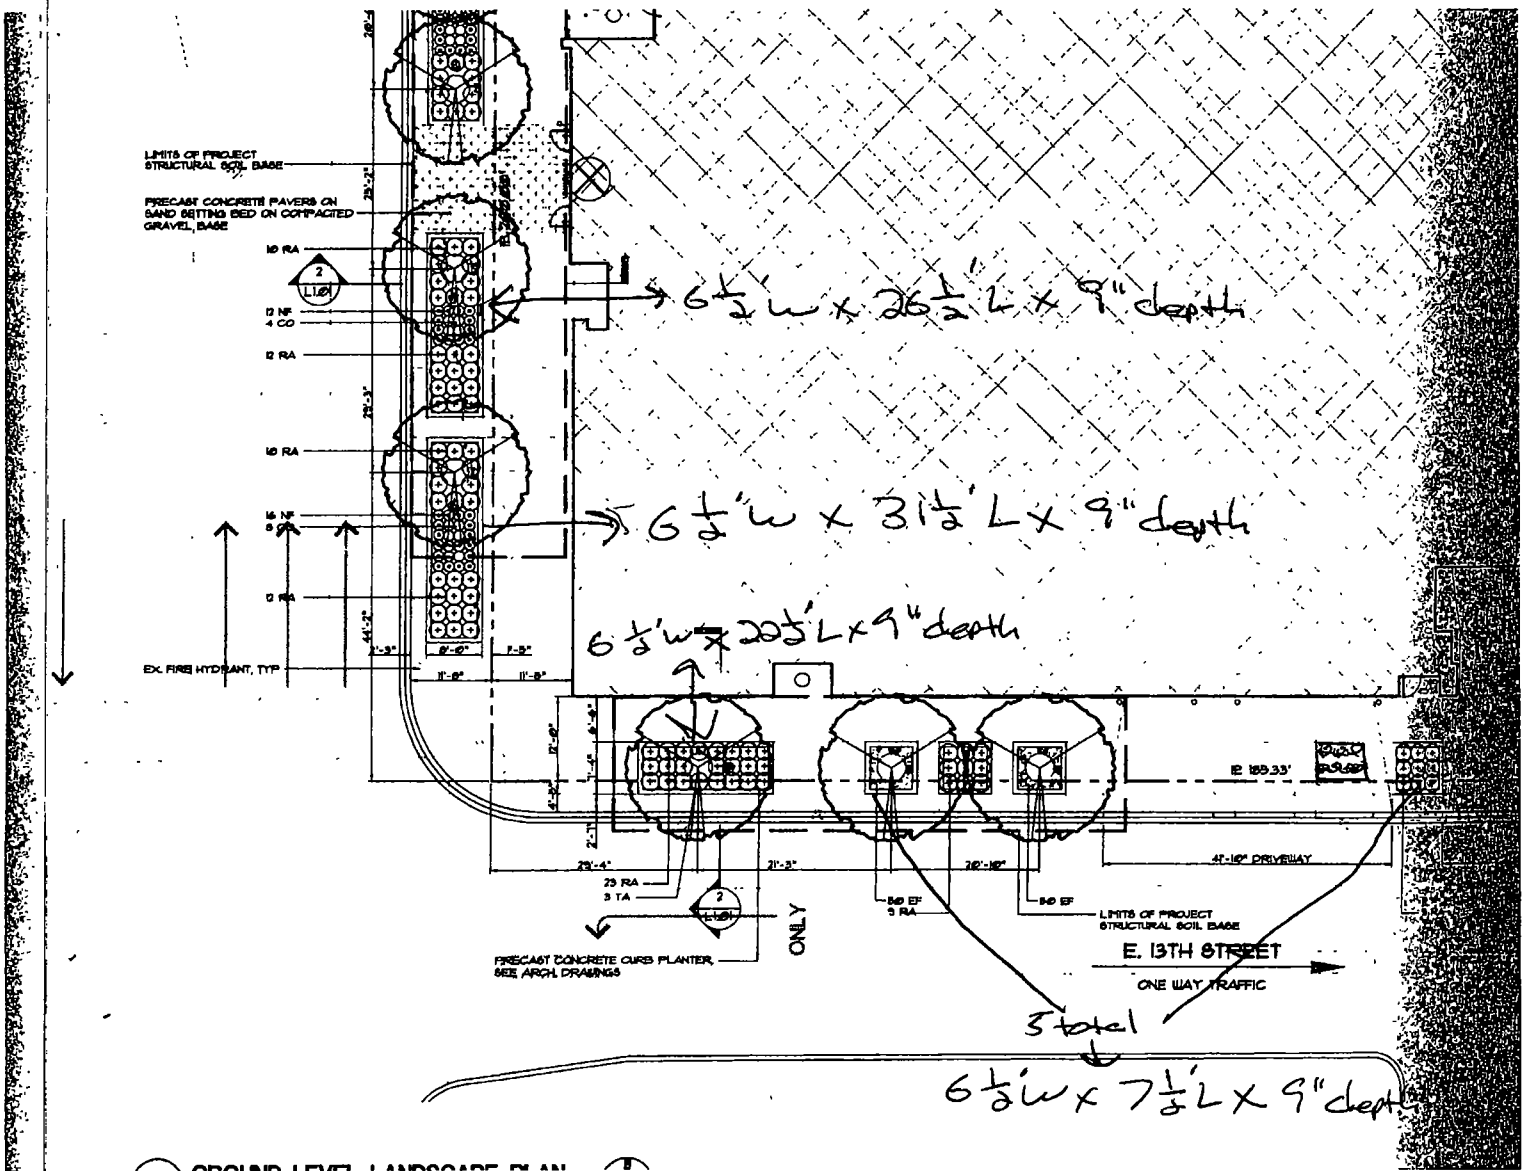
LIMITS OF PROJECT STRUCTURAL SOIL BASE
PRECAST CONCRETE PAVERS ON SAND SETTING BED ON COMPACTED GRAVEL BASE
16 RA
12 NF
4 CO
12 RA
16 RA
16 NF
12 RA
EX. FIRE HYDRANT, TYP
6 1/2'w x 26 1/2' L x 9" depth
6 1/2'w x 31 1/2' L x 9" depth
6 1/2'w x 20 1/2' L x 9" depth
6 1/2'w x 7 1/2' L x 9" depth
3 total
29 RA
3 TA
PRECAST CONCRETE CURB PLANTER, SEE ARCH. DRAWINGS
ONLY
LIMITS OF PROJECT STRUCTURAL SOIL BASE
E. 13TH STREET
ONE WAY TRAFFIC
41'-10" DRIVEWAY

Department of Business Affairs and Consumer Protection
Small Business Center- Public Way Use Unit
City Hall - 121 N. LaSalle Street Room 800 • Chicago, IL 60602
(312)-74-GOBIZ (312-744-6249) • (312) 744-1944 (TTY)
http://www.cityofchicago.org/bacp

07/30/2014

Alderman **Bob Fioretti**
Ward # **02**
City of Chicago
City Hall, Room **300**
121 North LaSalle Street
Chicago, Illinois 60602

Re: An ordinance to use and maintain a portion of the public right-of-way for **twelve (12) planter(s)** for **SKY55**, adjacent to the premises known as **1255 S. Michigan Ave.**.

Dear Alderman **Bob Fioretti**:

The applicant referenced above has requested the use of the public right-of-way for a **planter(s)**. An ordinance has been prepared by the Department of Business Affairs and Consumer Protection – Small Business Center - Public Way Use Unit for presentation to the City Council. Because this request was made for properties located in your ward, as approved by you as per the attached, I respectfully request that you introduce the attached ordinance at the next City Council meeting.

If you have any questions regarding this ordinance, please contact Anthony Bertuca at (312) 744-5506.

Department of Business Affairs and Consumer Protection

City of Chicago

O2014-6238

Office of the City Clerk

Document Tracking Sheet

Meeting Date:	7/30/2014
Sponsor(s):	Fioretti (2)
Type:	Ordinance
Title:	Grant(s) of privilege in public way for Sterling Bay Companies LLC
Committee(s) Assignment:	Committee on Transportation and Public Way

ORDINANCE
STERLING BAY COMPANIES, LLC
Acct. No. 334370 - 1
Permit No. 1114197

Be It Ordained by the City Council of the City of Chicago:

SECTION 1. Permission and authority are hereby given and granted to STERLING BAY COMPANIES, LLC, upon the terms and subject to the conditions of this ordinance to maintain and use, as now constructed, nine (9) Light Fixture(s) projecting over the public right-of-way adjacent to its premises known as 626 W. Jackson Blvd..

Said Light Fixture(s) at W. Jackson Blouvard measure(s):
Nine (9) at point five (.5) feet in length, point six six (.66) feet in width and seventeen (17) feet above grade level.

The location of said privilege shall be as shown on prints kept on file with the Department of Business Affairs and Consumer Protection and the Office of the City Clerk.

Said privilege shall be constructed in accordance with plans and specifications approved by the Department of Transportation (Division of Project Development).

This grant of privilege in the public way shall be subject to the provisions of Section 10-28-015 and all other required provisions of the Municipal Code of Chicago.

The grantee shall pay to the City of Chicago as compensation for the privilege #1114197 herein granted the sum of one hundred fifteen ($115.00) per annum in advance.

A 25% penalty will be added for payments received after due date.

The permit holder agrees to hold the City of Chicago harmless for any damage, relocation or replacement costs associated with damage, relocation or removal of private property caused by the City performing work in the public way.

Authority herein given and granted for a period of five (5) years from and after 06/03/2014.


Alderman _____

Bob Fioretti 2nd Ward

1 BASEMENT FLOOR PLAN

1" = 20'-0"

0 10' 20' 60'

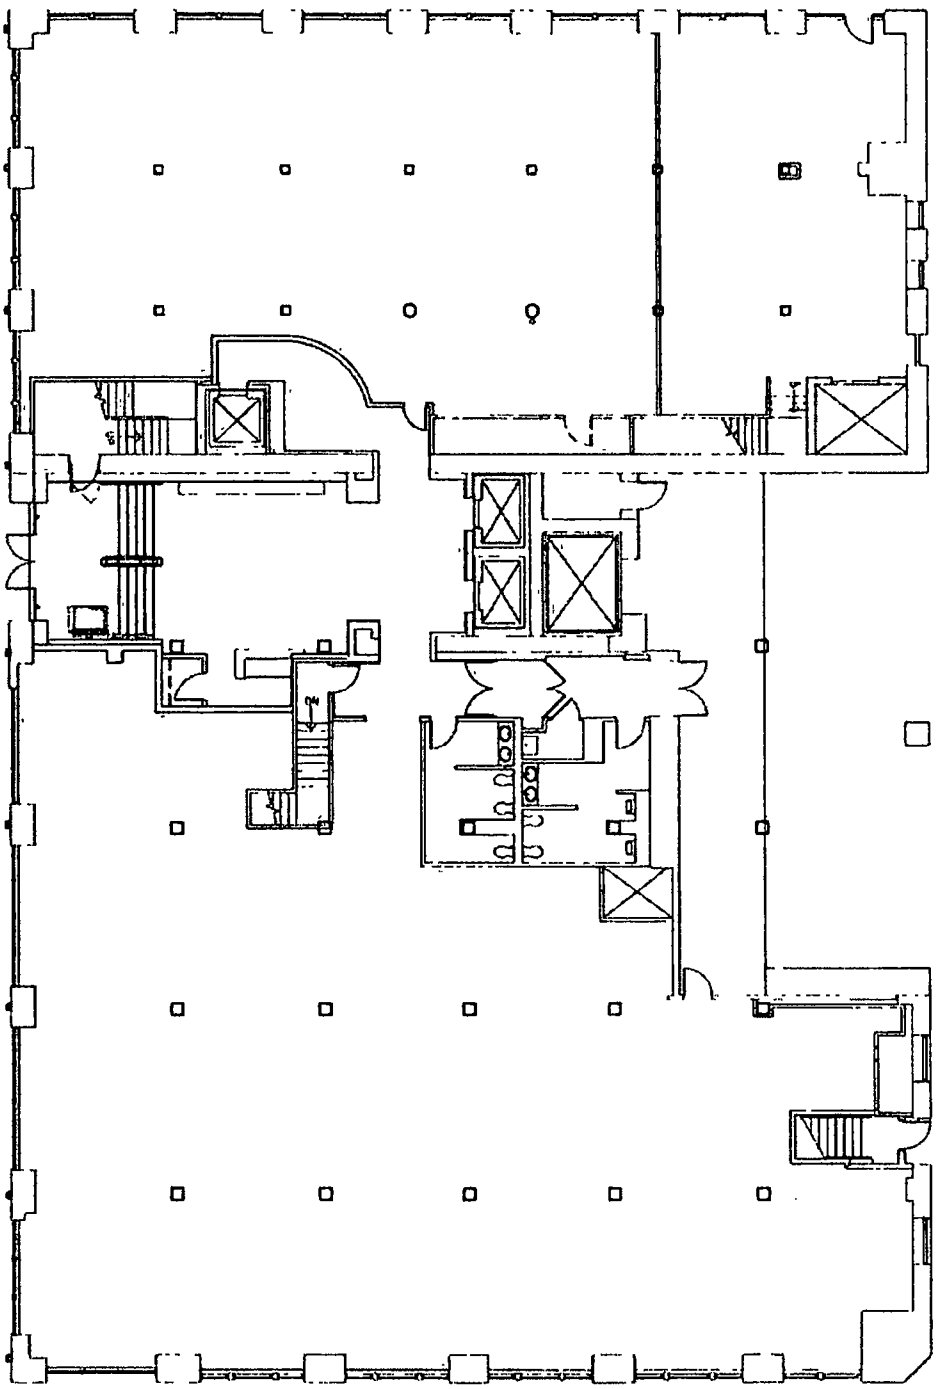

STERLING BAY
COMPANIES
1040 West Randolph Street | Chicago, Illinois 60607
P 312 466 4100 F 312 466 4101 W sterlingbay.com


CLIENT: 626 W. JACKSON

DWG NO.: LIGHTS - ELEVATORS

FILE NAME: PUBLIC WAY.DWG

DATE: 5.28.2014

Des Plaines St.

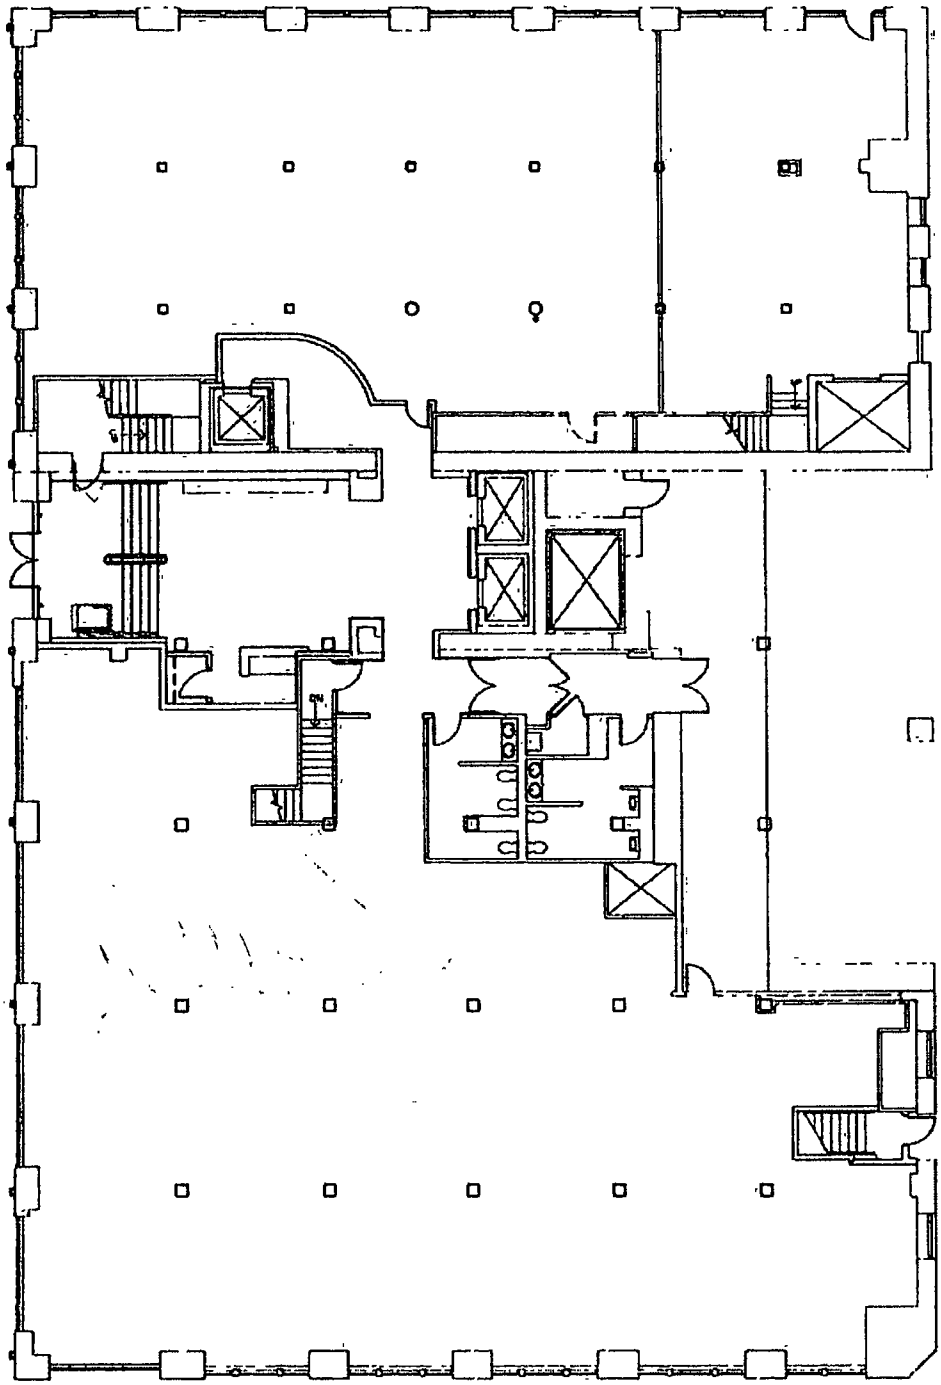

Jackson Blvd

1 BASEMENT FLOOR PLAN

1" = 20'-0"

0 10' 20' 60'

STERLING BAY
COMPANIES
1040 West Randolph Street | Chicago, Illinois 60607
P 312 466 4100 F 312 466 4101 W sterlingbay.com

CLIENT 626 W. JACKSON

DWG NO LIGHTS - ELEVATORS

FILE NAME PUBLIC WAY.DWG

DATE: 5.28.2014

Department of Business Affairs and Consumer Protection
Small Business Center - Public Way Use Unit
City Hall - 121 N LaSalle Street, Room 800 • Chicago, IL 60602
(312)-74-GOBIZ (312-744-6249) • (312) 744-1944 (TTY)
http://www.cityofchicago.org/bacp

07/30/2014

Alderman **Bob Fioretti**
Ward # **02**
City of Chicago
City Hall, Room **300**
121 North LaSalle Street
Chicago, Illinois 60602

Re: An ordinance to use and maintain a portion of the public right-of-way for **nine (9) light fixture(s)** for **STERLING BAY COMPANIES, LLC**, adjacent to the premises known as **626 W. Jackson Blvd.**.

Dear Alderman **Bob Fioretti**:

The applicant referenced above has requested the use of the public right-of-way for a **light fixture(s)**. An ordinance has been prepared by the Department of Business Affairs and Consumer Protection – Small Business Center - Public Way Use Unit for presentation to the City Council. Because this request was made for properties located in your ward, as approved by you as per the attached, I respectfully request that you introduce the attached ordinance at the next City Council meeting.

If you have any questions regarding this ordinance, please contact Anthony Bertuca at (312) 744-5506.

Department of Business Affairs and Consumer Protection

City of Chicago

O2014-6271

Office of the City Clerk

Document Tracking Sheet

Meeting Date:	7/30/2014
Sponsor(s):	Fioretti (2)
Type:	Ordinance
Title:	Grant(s) of privilege in public way for Y's Jewelry
Committee(s) Assignment:	Committee on Transportation and Public Way

ORDINANCE
Y S JEWELRY
Acct. No. 57243 - 1
Permit No. 1113879

Be It Ordained by the City Council of the City of Chicago:

SECTION 1. Permission and authority are hereby given and granted to Y S JEWELRY, upon the terms and subject to the conditions of this ordinance to maintain and use one (1) sign(s) projecting over the public right-of-way attached to its premises known as 2109 S. Wabash Ave..

Said sign structure(s) measures as follows; along S. WABASH:
One (1) at twenty-one point eight three (21.83) feet in length, three (3) feet in height and thirteen point two five (13.25) feet above grade level.

The location of said privilege shall be as shown on prints kept on file with the Department of Business Affairs and Consumer Protection and the Office of the City Clerk.

Said privilege shall be constructed in accordance with plans and specifications approved by the Department of Transportation (Division of Project Development) and Zoning Department - Signs.

This grant of privilege in the public way shall be subject to the provisions of Section 10-28-015 and all other required provisions of the Municipal Code of Chicago.

The grantee shall pay to the City of Chicago as compensation for the privilege #1113879 herein granted the sum of three hundred ($300.00) per annum in advance.


A 25% penalty will be added for payments received after due date.

The permit holder agrees to hold the City of Chicago harmless for any damage, relocation or replacement costs associated with damage, relocation or removal of private property caused by the City performing work in the public way.

Authority herein given and granted for a period of five (5) years from and after 04/22/2014.

Alderman _____

Bob Fioretti 2nd Ward

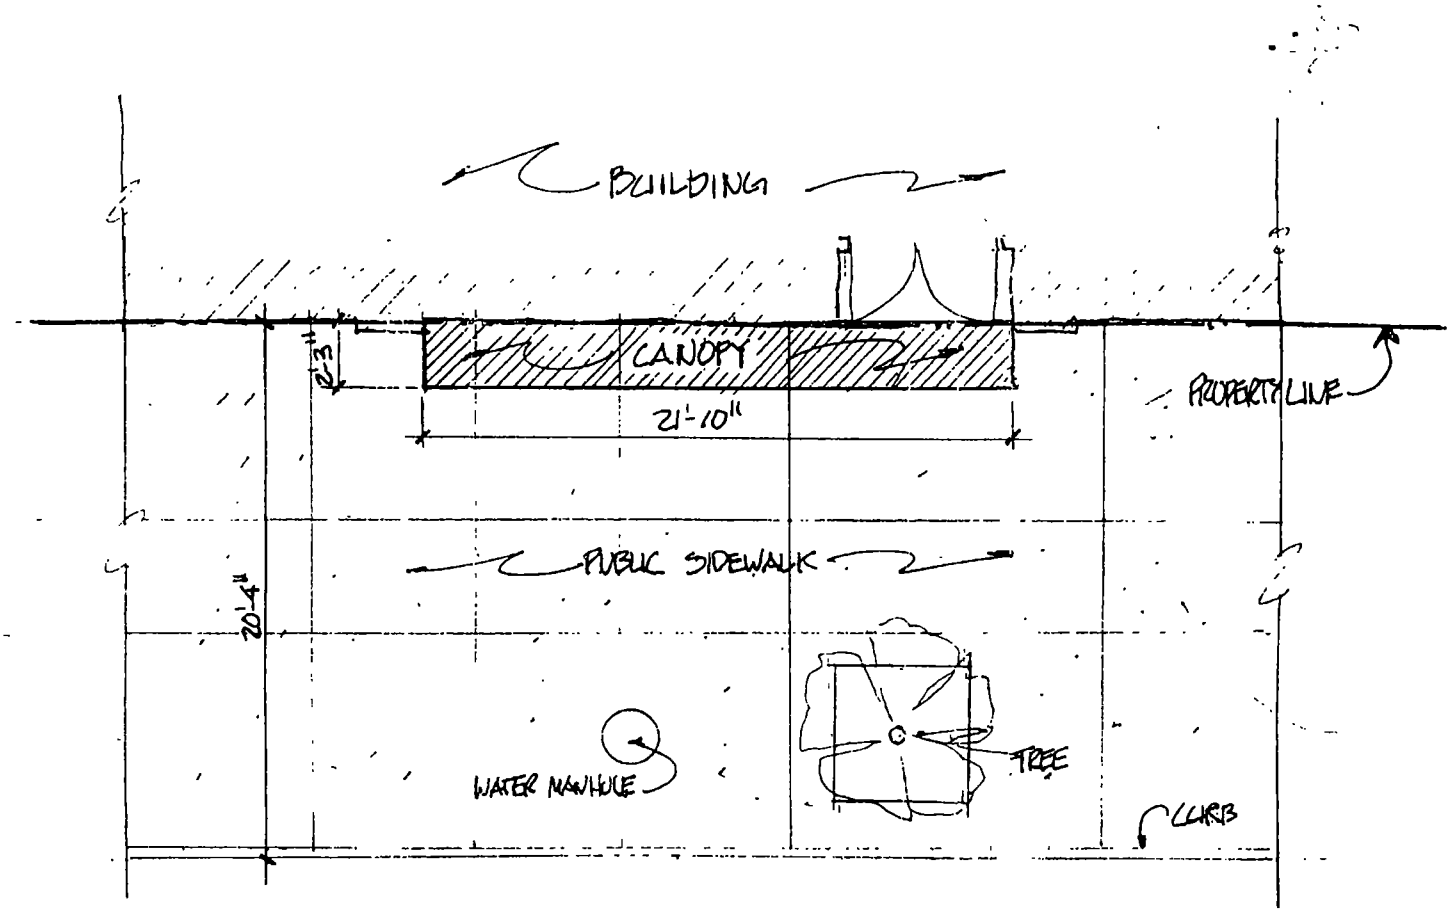

SOUTH WABASH AVE.

2109 S. WABASH AVE. UNIT 'C'

3/16" = 1'-0"

N



Department of Business Affairs and Consumer Protection
Small Business Center - Public Way Use Unit
City Hall - 121 N. LaSalle Street, Room 800 • Chicago, IL 60602
(312)-74-GOBIZ (312-744-6249) • (312) 744-1944 (TTY)
http://www.cityofchicago.org/bacp

07/30/2014

Alderman **Bob Fioretti**
Ward # **02**
City of Chicago
City Hall, Room **300**
121 North LaSalle Street
Chicago, Illinois 60602

Re: An ordinance to use and maintain a portion of the public right-of-way for **one (1) sign(s)** for **Y S JEWELRY**, adjacent to the premises known as **2109 S. Wabash Ave.**.

Dear Alderman **Bob Fioretti**:

The applicant referenced above has requested the use of the public right-of-way for a **sign(s)**. An ordinance has been prepared by the Department of Business Affairs and Consumer Protection -- Small Business Center - Public Way Use Unit for presentation to the City Council. Because this request was made for properties located in your ward, as approved by you as per the attached, I respectfully request that you introduce the attached ordinance at the next City Council meeting.

If you have any questions regarding this ordinance, please contact Anthony Bertuca at (312) 744-5506.

Department of Business Affairs and Consumer Protection

City of Chicago

O2014-6291

Office of the City Clerk

Document Tracking Sheet

Meeting Date:	7/30/2014
Sponsor(s):	Fioretti (2)
Type:	Ordinance
Title:	Grant(s) of privilege in public way for 1720 S Michigan Condos - building projection
Committee(s) Assignment:	Committee on Transportation and Public Way

ORDINANCE
1720 S. MICHIGAN CONDOMINIUMS
Acct. No. 389791 - 1
Permit No. 1112587

Be It Ordained by the City Council of the City of Chicago:

SECTION 1. Permission and authority are hereby given and granted to 1720 S. MICHIGAN CONDOMINIUMS, upon the terms and subject to the conditions of this ordinance to maintain and use, as now constructed, one (1) Building Projection(s) projecting over the public right-of-way adjacent to its premises known as 1720 S. Michigan Ave..

Said Building Projection(s) at S. MICHIGAN AVENUE measure(s):
One (1) at fifty point three (50.3) feet in length, and two point one one (2.11) feet in width for a total of one hundred six point one three (106.13) square feet. Existing building projection is approximately fourteen (14) feet three (3) inches above grade level.

The location of said privilege shall be as shown on prints kept on file with the Department of Business Affairs and Consumer Protection and the Office of the City Clerk.

Said privilege shall be constructed in accordance with plans and specifications approved by the Department of Planning and Development and Department of Transportation (Division of Project Development).

This grant of privilege in the public way shall be subject to the provisions of Section 10-28-015 and all other required provisions of the Municipal Code of Chicago.


The grantee shall pay to the City of Chicago as compensation for the privilege #1112587 herein granted the sum of four hundred ($400.00) per annum in advance.

A 25% penalty will be added for payments received after due date.

The permit holder agrees to hold the City of Chicago harmless for any damage, relocation or replacement costs associated with damage, relocation or removal of private property caused by the City performing work in the public way.

Authority herein given and granted for a period of five (5) years from and after 07/26/2011.

Alderman _____
Bob Fioretti 2nd Ward

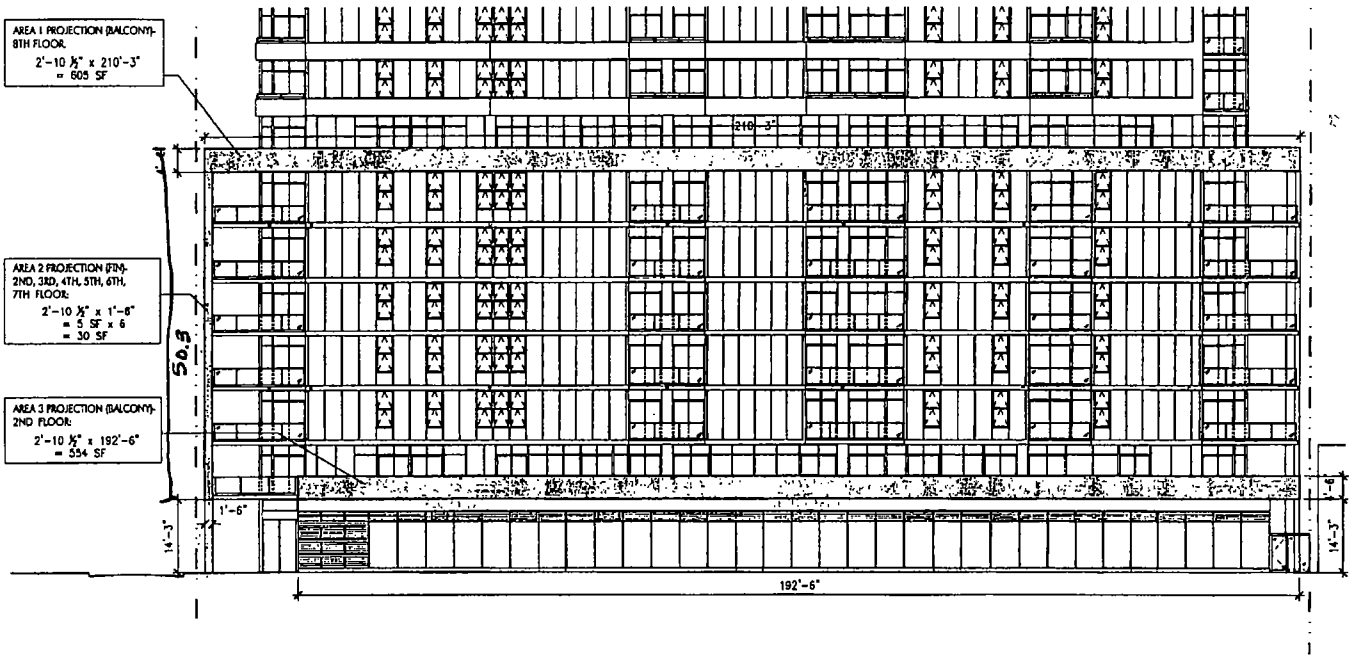

EAST ELEVATION - 1/16" = 1'-0"

1712 S. MICHIGAN DEVELOPMENT CORP.
Date: 05.15.2006

1720 S. MICHIGAN AVENUE

BRININSTOOL + LYNCH, LTD.
ARCHITECTS
© 2005 BRININSTOOL + LYNCH, LTD.

Department of Business Affairs and Consumer Protection
Small Business Center - Public Way Use Unit
City Hall - 121 N LaSalle Street, Room 800 • Chicago, IL 60602
(312)-74-GOBIZ (312-744-6249) • (312) 744-1944 (TTY)
http //www.cityofchicago org/bacp

2nd ATTEMPT AT INTRODUCTION

07/30/2014

Alderman **Bob Fioretti**
Ward # **02**
City of Chicago
City Hall, Room **300**
121 North LaSalle Street
Chicago, Illinois 60602

Re: An ordinance to use and maintain a portion of the public right-of-way for **one (1) building projection(s)** for **1720 S. MICHIGAN CONDOMINIUMS**, adjacent to the premises known as **1720 S. Michigan Ave.**.

Dear Alderman **Bob Fioretti**:

The applicant referenced above has requested the use of the public right-of-way for a **building projection(s)**. An ordinance has been prepared by the Department of Business Affairs and Consumer Protection – Small Business Center - Public Way Use Unit for presentation to the City Council. Because this request was made for properties located in your ward, as approved by you as per the attached, I respectfully request that you introduce the attached ordinance at the next City Council meeting.

If you have any questions regarding this ordinance, please contact Anthony Bertuca at (312) 744-5506.

Department of Business Affairs and Consumer Protection

City of Chicago

O2014-6296

Office of the City Clerk

Document Tracking Sheet

Meeting Date:	7/30/2014
Sponsor(s):	Fioretti (2)
Type:	Ordinance
Title:	Grant(s) of privilege in public way for 1720 S Michigan Condos - caissons
Committee(s) Assignment:	Committee on Transportation and Public Way

ORDINANCE
1720 S. MICHIGAN CONDOMINIUMS
Acct. No. 389791 - 1
Permit No. 1112589

Be It Ordained by the City Council of the City of Chicago:

SECTION 1. Permission and authority are hereby given and granted to 1720 S. MICHIGAN CONDOMINIUMS, upon the terms and subject to the conditions of this ordinance to maintain and use, as now constructed, seven (7) Caisson(s) under the public right-of-way adjacent to its premises known as 1720 S. Michigan Ave..

Said Caisson(s) at S. MICHIGAN AVENUE measure(s):

One (1) at one (1) foot in length, and thirteen (13) feet in width for a total of thirteen (13) square feet.

Two (2) at one (1) foot in length, and twenty-three (23) feet in width for a total of forty-six (46) square feet.

One (1) at one (1) foot in length, and twenty (20) feet in width for a total of twenty (20) square feet.

Three (3) at one (1) foot in length, and twenty-seven (27) feet in width for a total of eighty-one (81) square feet.

The location of said privilege shall be as shown on prints kept on file with the Department of Business Affairs and Consumer Protection and the Office of the City Clerk.

Said privilege shall be constructed in accordance with plans and specifications approved by the Department of Planning and Development and Department of Transportation (Office of Underground Coordination).

This grant of privilege in the public way shall be subject to the provisions of Section 10-28-015 and all other required provisions of the Municipal Code of Chicago.

The grantee shall pay to the City of Chicago as compensation for the privilege #1112589 herein granted the sum of four hundred ($400.00) per annum in advance.


A 25% penalty will be added for payments received after due date.

The permit holder agrees to hold the City of Chicago harmless for any damage, relocation or replacement costs associated with damage, relocation or removal of private property caused by the City performing work in the public way.

Authority herein given and granted for a period of five (5) years from and after 07/26/2011.

Alderman

Bob Fioretti 2nd Ward

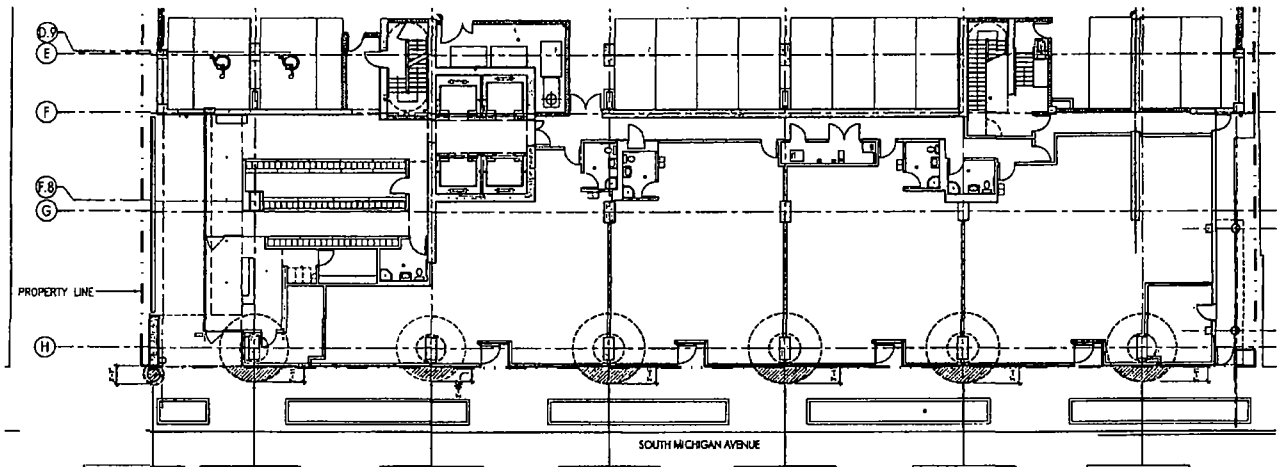

CAISSON BELL 1 PROJECTION: AREA = 13 SF	CAISSON BELL 2 PROJECTION: AREA = 23 SF	CAISSON BELL 3 PROJECTION: AREA = 20 SF	CAISSON BELL 4 PROJECTION: AREA = 27 SF	CAISSON BELL 5 PROJECTION AREA = 27 SF	CAISSON BELL 6 PROJECTION: AREA = 27 SF	CAISSON BELL 7 PROJECTION: AREA = 23 SF
AREA OF A CIRCLE = = PI * R^2 R = 2'-0" AREA = 13 SF	AREA OF SEGMENT OF A CIRCLE = R^2 /2 (PI* ANGLE/180 – SIN ANGLE) R = 6'-9" ANGLE = 111 AREA = 23 SF	AREA OF SEGMENT OF A CIRCLE = R^2 /2 (PI* ANGLE/180 – SIN ANGLE) R = 6'-6" ANGLE = 108 AREA = 20 SF	AREA OF SEGMENT OF A CIRCLE = R^2 /2 (PI* ANGLE/180 – SIN ANGLE) R = 7'-0" ANGLE = 114 AREA = 27 SF	AREA OF SEGMENT OF A CIRCLE = R^2 /2 (PI* ANGLE/180 – SIN ANGLE) R = 7'-0" ANGLE = 114 AREA = 27 SF	AREA OF SEGMENT OF A CIRCLE = R^2 /2 (PI* ANGLE/180 – SIN ANGLE) R = 7'-0" ANGLE = 114 AREA = 27 SF	AREA OF SEGMENT OF A CIRCLE = R^2 /2 (PI* ANGLE/180 – SIN ANGLE) R = 6'-9" ANGLE = 111 AREA = 23 SF

GROUND FLOOR PLAN

1712 S. MICHIGAN DEVELOPMENT CORP , LLC
05 18 2006

1720 S. MICHIGAN AVENUE

BRININSTOOL + LYNCH, LTD
ARCHITECTS

Department of Business Affairs and Consumer Protection
Small Business Center - Public Way Use Unit
City Hall - 121 N LaSalle Street, Room 800 • Chicago, IL 60602
(312)-74-GOBIZ (312-744-6249) • (312) 744-1944 (TTY)
http://www.cityofchicago.org/bacp

2nd ATTEMPT AT INTRODUCTION

07/30/2014

Alderman **Bob Fioretti**
Ward # **02**
City of Chicago
City Hall, Room **300**
121 North LaSalle Street
Chicago, Illinois 60602

Re: An ordinance to use and maintain a portion of the public right-of-way for **seven (7) caisson(s)** for **1720 S. MICHIGAN CONDOMINIUMS**, adjacent to the premises known as **1720 S. Michigan Ave.**.

Dear Alderman **Bob Fioretti**:

The applicant referenced above has requested the use of the public right-of-way for a **caisson(s)**. An ordinance has been prepared by the Department of Business Affairs and Consumer Protection – Small Business Center - Public Way Use Unit for presentation to the City Council. Because this request was made for properties located in your ward, as approved by you as per the attached, I respectfully request that you introduce the attached ordinance at the next City Council meeting.

If you have any questions regarding this ordinance, please contact Anthony Bertuca at (312) 744-5506.

Department of Business Affairs and Consumer Protection

City of Chicago

O2014-6299

Office of the City Clerk

Document Tracking Sheet

Meeting Date:	7/30/2014
Sponsor(s):	Fioretti (2)
Type:	Ordinance
Title:	Grant(s) of privilege in public way for 2400 Michigan Adventures LLC
Committee(s) Assignment:	Committee on Transportation and Public Way

ORDINANCE
2400 MICHIGAN ADVENTURES, LLC
Acct. No. 391681 - 1
Permit No. 1113920

Be It Ordained by the City Council of the City of Chicago:

SECTION 1. Permission and authority are hereby given and granted to 2400 MICHIGAN ADVENTURES, LLC, upon the terms and subject to the conditions of this ordinance to maintain and use, as now constructed, one (1) Fire Escape(s) projecting over the public right-of-way adjacent to its premises known as 2400 S. Michigan Ave..

Said Fire Escape(s) at Public Alley measure(s):
One (1) at seventeen point three three (17.33) feet in length, and four point eight three (4.83) feet in width for a total of eighty-three point seven (83.7) square feet.

The location of said privilege shall be as shown on prints kept on file with the Department of Business Affairs and Consumer Protection and the Office of the City Clerk.

Said privilege shall be constructed in accordance with plans and specifications approved by the Department of Transportation (Division of Project Development).

This grant of privilege in the public way shall be subject to the provisions of Section 10-28-015 and all other required provisions of the Municipal Code of Chicago.

The grantee shall pay to the City of Chicago as compensation for the privilege #1113920 herein granted the sum of four hundred ($400.00) per annum in advance.

A 25% penalty will be added for payments received after due date.


The permit holder agrees to hold the City of Chicago harmless for any damage, relocation or replacement costs associated with damage, relocation or removal of private property caused by the City performing work in the public way.

Authority herein given and granted for a period of five (5) years from and after Date of Passage.

Alderman

Bob Fioretti 2nd Ward

E. 24TH STREET

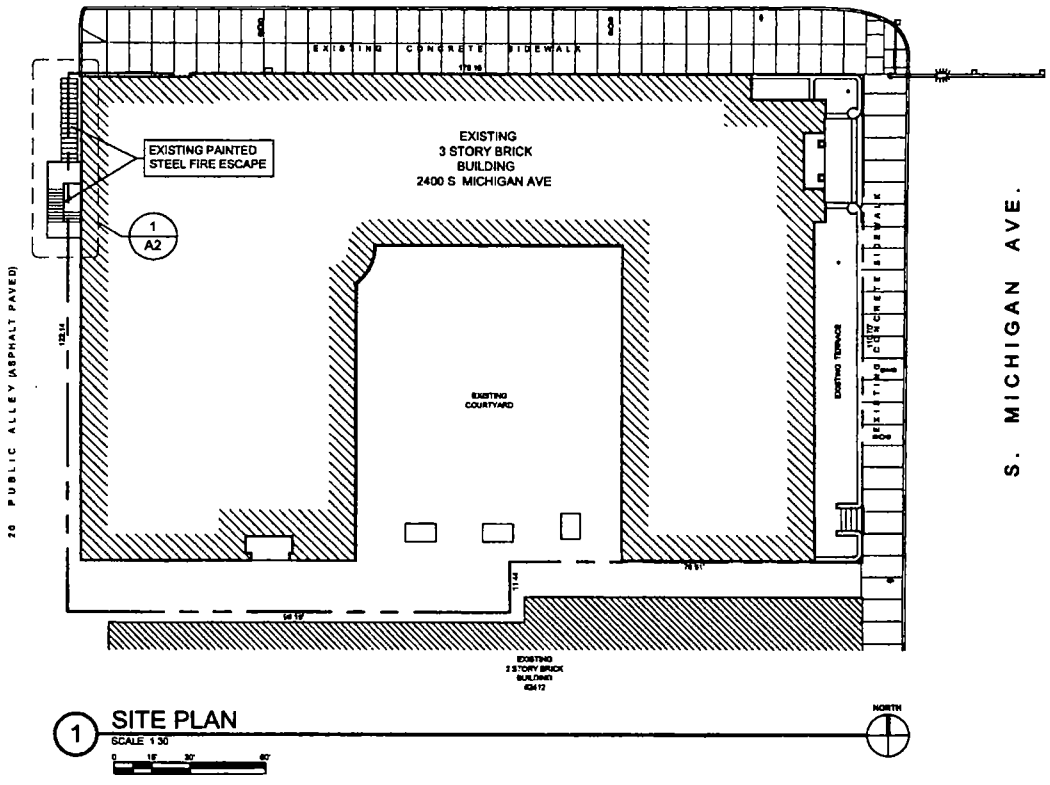


1 SITE PLAN
SCALE 1:30

2400 S. Michigan Ave., Chicago, IL 60616


06/06/2014

A1

FILORAMO TALSMA LLC
Architects
1766 N Elston Ave., #226
Chicago IL 60642
(p) 312.833.1820
(e) info@ftarc.com

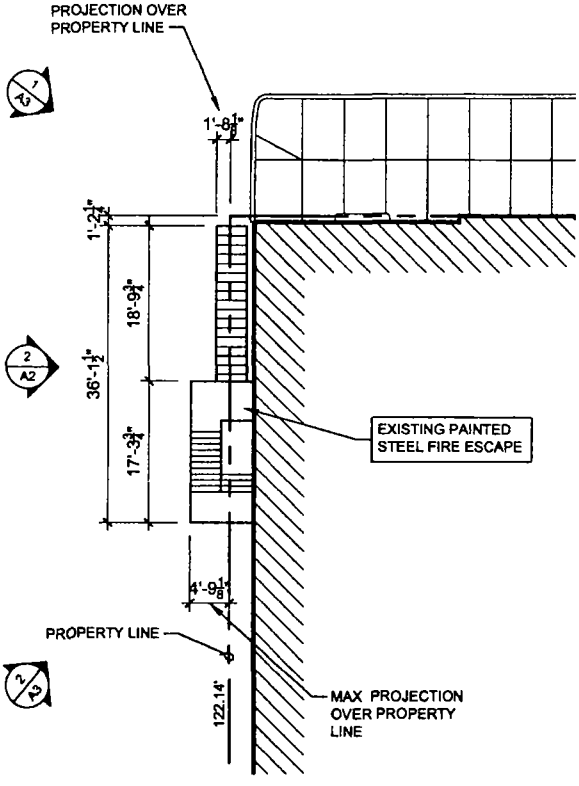

1 FIRE ESCAPE PLAN
SCALE 1/16"=1'-0"

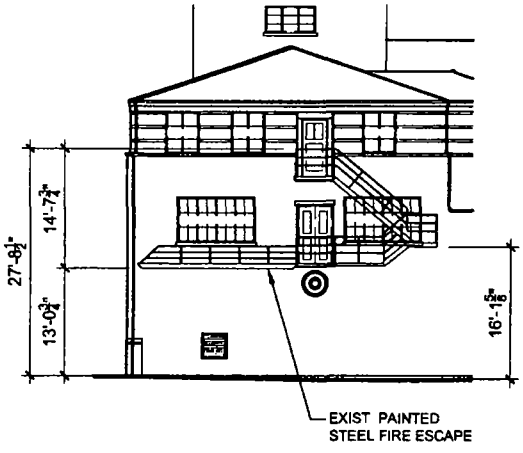

2 FIRE ESCAPE ELEVATION
SCALE 1/16"=1'-0"

2400 S. Michigan Ave., Chicago, IL 60616

06/06/2014

A2

FILORAMO TALSMA
Architects
1765 N Elston Ave., #226
Chicago IL 60642
(p) 312.635 1920
(e) info@ftarc.com

Department of Business Affairs and Consumer Protection
Small Business Center - Public Way Use Unit
City Hall - 121 N. LaSalle Street, Room 800 • Chicago, IL 60602
(312)-74-GOBIZ (312-744-6249) • (312) 744-1944 (TTY)
http://www.cityofchicago.org/baep

07/30/2014

Alderman **Bob Fioretti**
Ward # **02**
City of Chicago
City Hall, Room **300**
121 North LaSalle Street
Chicago, Illinois 60602

Re: An ordinance to use and maintain a portion of the public right-of-way for **one (1) fire escape(s)** for **2400 MICHIGAN ADVENTURES, LLC**, adjacent to the premises known as **2400 S. Michigan Ave.**.

Dear Alderman **Bob Fioretti**:

The applicant referenced above has requested the use of the public right-of-way for a **fire escape(s)**. An ordinance has been prepared by the Department of Business Affairs and Consumer Protection – Small Business Center - Public Way Use Unit for presentation to the City Council. Because this request was made for properties located in your ward, as approved by you as per the attached, I respectfully request that you introduce the attached ordinance at the next City Council meeting.

If you have any questions regarding this ordinance, please contact Anthony Bertuca at (312) 744-5506.

Department of Business Affairs and Consumer Protection

City of Chicago

O2014-6338

Office of the City Clerk

Document Tracking Sheet

Meeting Date:	7/30/2014
Sponsor(s):	Dowell (3)
Type:	Ordinance
Title:	Grant(s) of privilege in public way for Cook County
Committee(s) Assignment:	Committee on Transportation and Public Way

ORDINANCE
Cook County
Acct. No. 247783 - 9
Permit No. 1113650

Be It Ordained by the City Council of the City of Chicago:

SECTION 1. Permission and authority are hereby given and granted to Cook County, upon the terms and subject to the conditions of this ordinance to construct, install, maintain and use three (3) Conduit(s) under the public right-of-way adjacent to its premises known as 500 E. 51st St..

Said Conduit(s) at E. 50th Street measure(s):
One (1) at five hundred thirty-one (531) feet in length, and point one two (.12) feet in width for a total of sixty-three point seven two (63.72) square feet.

Said Conduit(s) at S. Martin Luther King Drive measure(s):
One (1) at two hundred seventy-eight (278) feet in length, and point one two (.12) feet in width for a total of thirty-three point three six (33.36) square feet.

Said Conduit(s) at E. 50th measure(s):
One (1) at six hundred forty-nine (649) feet in length, and point one two (.12) feet in width for a total of seventy-seven point eight eight (77.88) square feet.

The location of said privilege shall be as shown on prints kept on file with the Department of Business Affairs and Consumer Protection and the Office of the City Clerk.

Said privilege shall be constructed in accordance with plans and specifications approved by the Department of Transportation (Division of Project Development) and Department of Transportation (Office of Underground Coordination).

This grant of privilege in the public way shall be subject to the provisions of Section 10-28-015 and all other required provisions of the Municipal Code of Chicago.

The grantee shall pay to the City of Chicago as compensation for the privilege #1113650 herein granted the sum of eight thousand seven hundred forty-eight ($8,748.00) per annum in advance.

A 25% penalty will be added for payments received after due date.

The permit holder agrees to hold the City of Chicago harmless for any damage, relocation or replacement costs associated with damage, relocation or removal of private property caused by the City performing work in the public way.

Authority herein given and granted for a period of five (5) years from and after Date of Passage.

Alderman Pat Dowell

Pat Dowell 3rd Ward

PROVIDENT HOSPITAL OF COOK COUNTY


FOR THE

LOCATION OF A FIBER OPTIC CABLE IN THE PUBLIC WAY

FROM 50TH PLACE TO 50TH STREET, CHICAGO, IL

OUC IR FILE NO. 2014-60121


REFER TO ABOVE CDOT APPLICATION NUMBER FOR ALL INFORMATION OF A GEOTECHNICAL, FOUNDATION, STRUCTURAL AND/OR ELECTRICAL NATURE.

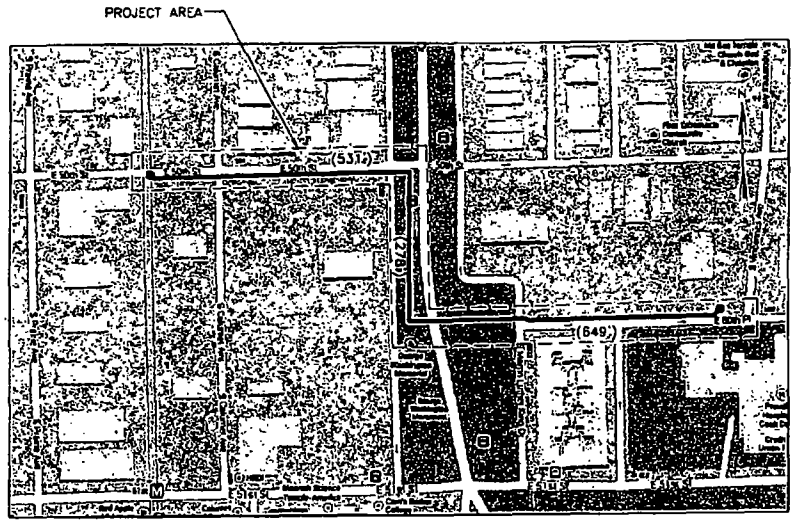

LOCATION MAP

NOT TO SCALE

PROJECT LENGTH = 1458'

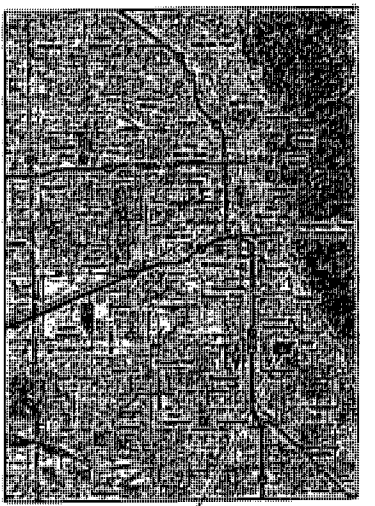

AREA SHOWN ON LOCATION MAP

6-23-14

ROBERT C. NEGSTROM
62-32923
REGISTERED PROFESSIONAL ENGINEER OF ILLINOIS

EXPIRES 11-30-15

Robert C Negstrom

FOR UTILITY INFORMATION CONTACT C.U.A.N.
CHICAGO UTILITY ALERT NETWORK.
(312) 744-7000

HORIZONTAL SCALE 1"=20 FT.
0 20' 40' 80'

VERTICAL SCALE 1"=5 FT.
0 5' 10' 15'

FULL SIZE PLANS HAVE BEEN PREPARED USING STANDARD ENGINEERING SCALES. REDUCED SIZE PLANS WILL NOT CONFORM TO STANDARD SCALES. IN MAKING MEASUREMENTS ON REDUCED PLANS, THE ABOVE SCALES MAY BE USED.

Cook County

THESE DRAWINGS VALID UPON CDOT OFFICE OF UNDERGROUND COORDINATION "PERMIT ISSUANCE AUTHORIZED" NOTIFICATION.

Globetrotters

REVISION	
0	05/21/14

OUC IR (2014-60121)

COOK COUNTY BTOP – PH3A
PROVIDENT HOSPITAL OF
COOK COUNTY

PHCC-OUC-T3A-G01
PROVIDENT HOSPITAL TO CTA STATION
CHICAGO, IL

Department of Business Affairs and Consumer Protection
Small Business Center- Public Way Use Unit
City Hall - 121 N. LaSalle Street Room 800 • Chicago, IL 60602
(312)-74-GOBIZ (312-744-6249) • (312) 744-1944 (TTY)
http://www.cityofchicago.org/bacp

07/30/2014

Alderman **Pat Dowell**
Ward # **03**
City of Chicago
City Hall, Room **300**
121 North LaSalle Street
Chicago, Illinois 60602

Re: An ordinance to use and maintain a portion of the public right-of-way for **three (3) conduit(s)** for **Cook County**, adjacent to the premises known as **500 E. 51st St.**.

Dear Alderman **Pat Dowell**:

The applicant referenced above has requested the use of the public right-of-way for a **conduit(s)**. An ordinance has been prepared by the Department of Business Affairs and Consumer Protection – Small Business Center - Public Way Use Unit for presentation to the City Council. Because this request was made for properties located in your ward, as approved by you as per the attached, I respectfully request that you introduce the attached ordinance at the next City Council meeting.

If you have any questions regarding this ordinance, please contact Anthony Bertuca at (312) 744-5506.

Department of Business Affairs and Consumer Protection

City of Chicago

O2014-6341

Office of the City Clerk

Document Tracking Sheet

Meeting Date:	7/30/2014
Sponsor(s):	Dowell (3)
Type:	Ordinance
Title:	Grant(s) of privilege in public way for Dana Liquors, Inc.
Committee(s) Assignment:	Committee on Transportation and Public Way

ORDINANCE
DANA LIQUORS, INC.
Acct. No. 63320 - 1
Permit No. 1114191

Be It Ordained by the City Council of the City of Chicago:

SECTION 1. Permission and authority are hereby given and granted to DANA LIQUORS, INC., upon the terms and subject to the conditions of this ordinance to maintain and use, as now constructed, two (2) Security Camera(s) projecting over the public right-of-way for security purposes adjacent to its premises known as 124 E. Pershing Rd..

Said Security Camera(s) at E. 39th Street measure(s):
Two (2) at point eight three (.83) feet in length, point three three (.33) feet in width and fourteen (14) feet above grade level.

The location of said privilege shall be as shown on prints kept on file with the Department of Business Affairs and Consumer Protection and the Office of the City Clerk.

Said privilege shall be constructed in accordance with plans and specifications approved by the Department of Planning and Development and Department of Transportation (Division of Project Development).

This grant of privilege in the public way shall be subject to the provisions of Section 10-28-015 and all other required provisions of the Municipal Code of Chicago.

The grantee shall pay to the City of Chicago as compensation for the privilege #1114191 herein granted the sum of zero ($.00) per annum in advance.


A 25% penalty will be added for payments received after due date.

The permit holder agrees to hold the City of Chicago harmless for any damage, relocation or replacement costs associated with damage, relocation or removal of private property caused by the City performing work in the public way.

Authority herein given and granted for a period of five (5) years from and after 06/30/2014.

Alderman Pat Dowell

Pat Dowell 3rd Ward

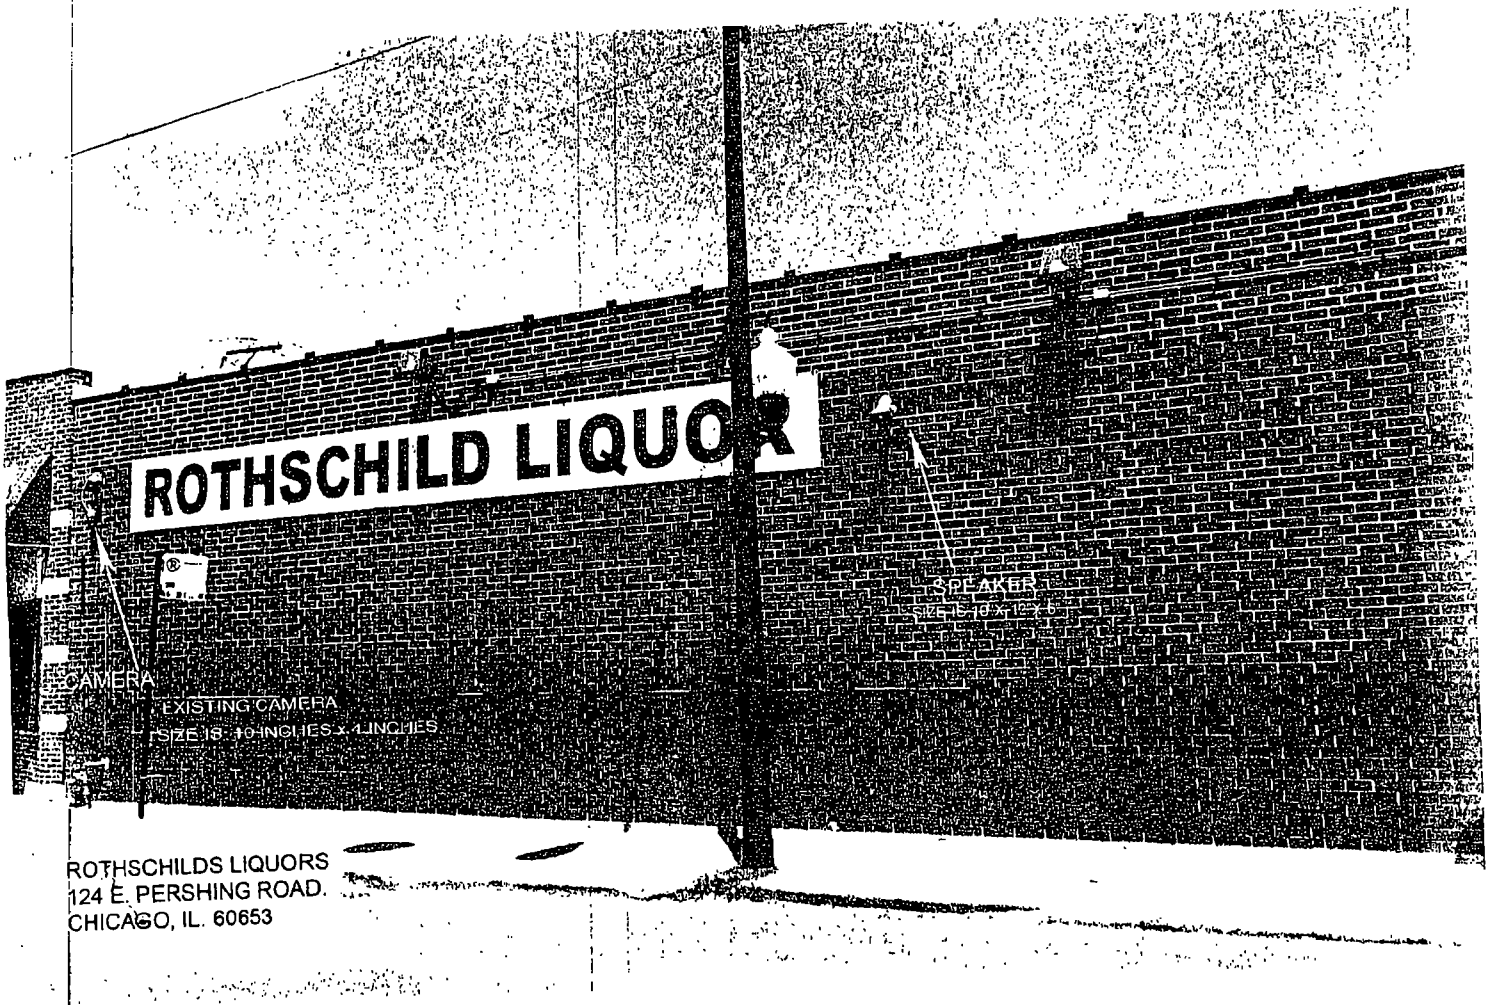

ROTHSCHILDS LIQUORS
124 E. PERSHING ROAD.
CHICAGO, IL. 60653

Department of Business Affairs and Consumer Protection
Small Business Center - Public Way Use Unit
City Hall - 121 N LaSalle Street, Room 800 • Chicago, IL 60602
(312)-74-GOBIZ (312-744-6249) • (312) 744-1944 (TTY)
http://www.cityofchicago.org/bacp

07/30/2014

Alderman **Pat Dowell**
Ward # **03**
City of Chicago
City Hall, Room **300**
121 North LaSalle Street
Chicago, Illinois 60602

Re: An ordinance to use and maintain a portion of the public right-of-way for **two (2) security camera(s)** for **DANA LIQUORS, INC.**, adjacent to the premises known as **124 E. Pershing Rd.**.

Dear Alderman **Pat Dowell**:

The applicant referenced above has requested the use of the public right-of-way for a **security camera(s)**. An ordinance has been prepared by the Department of Business Affairs and Consumer Protection – Small Business Center - Public Way Use Unit for presentation to the City Council. Because this request was made for properties located in your ward, as approved by you as per the attached, I respectfully request that you introduce the attached ordinance at the next City Council meeting.

If you have any questions regarding this ordinance, please contact Anthony Bertuca at (312) 744-5506.

Department of Business Affairs and Consumer Protection

City of Chicago

O2014-6354

Office of the City Clerk

Document Tracking Sheet

Meeting Date:	7/30/2014
Sponsor(s):	Dowell (3)
Type:	Ordinance
Title:	Grant(s) of privilege in public way for Michaels Development Company
Committee(s) Assignment:	Committee on Transportation and Public Way

ORDINANCE
MICHEALS DEVELOPMENT COMPANY
Acct. No. 322105 - 3
Permit No. 1113837

Be It Ordained by the City Council of the City of Chicago:

SECTION 1. Permission and authority are hereby given and granted to MICHEALS DEVELOPMENT COMPANY, upon the terms and subject to the conditions of this ordinance to maintain and use, as now constructed, two (2) Irrigation System(s) under the public right-of-way adjacent to its premises known as 4108-36 S. Prairie Ave..

Said Irrigation System(s) at E. 41st Street measure(s):
One (1) at one hundred seventy (170) feet in length, and point eight three (.83) feet in width for a total of one hundred forty-one point one (141.1) square feet.

Said Irrigation System(s) at S. Prairie measure(s):
One (1) at nine hundred (900) feet in length, and one point five (1.5) foot in width for a total of one thousand three hundred fifty (1350) square feet.

The location of said privilege shall be as shown on prints kept on file with the Department of Business Affairs and Consumer Protection and the Office of the City Clerk.

Said privilege shall be constructed in accordance with plans and specifications approved by the Department of Transportation (Office of Underground Coordination) and Department of Water Management.

This grant of privilege in the public way shall be subject to the provisions of Section 10-28-015 and all other required provisions of the Municipal Code of Chicago.

The grantee shall pay to the City of Chicago as compensation for the privilege #1113837 herein granted the sum of eight hundred ($800.00) per annum in advance.


A 25% penalty will be added for payments received after due date.

The permit holder agrees to hold the City of Chicago harmless for any damage, relocation or replacement costs associated with damage, relocation or removal of private property caused by the City performing work in the public way.

Authority herein given and granted for a period of five (5) years from and after 07/29/2014.

Alderman Pat Dowell

Pat Dowell 3rd Ward

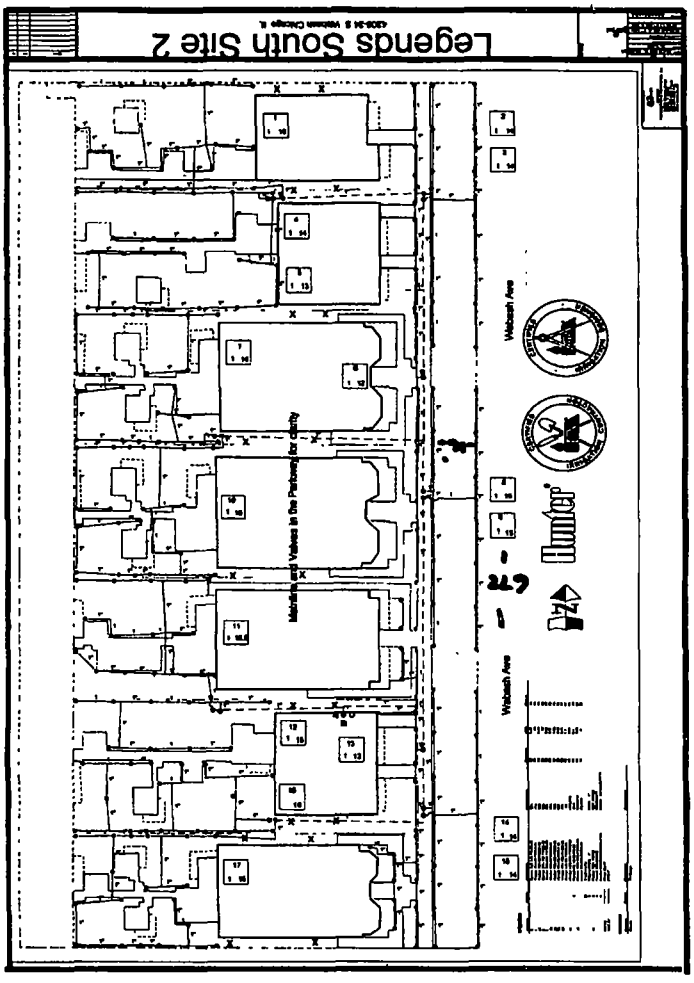
Legends South Site 2
Wabash Ave
Wabash Ave
Michigan and Wabash on the Parkway for Liberty
Chamber

(Page 2 of 6)

Department of Business Affairs and Consumer Protection
Small Business Center- Public Way Use Unit
City Hall - 121 N. LaSalle Street Room 800 • Chicago, IL 60602
(312)-74-GOBIZ (312-744-6249) • (312) 744-1944 (TTY)
http://www.cityofchicago.org/bacp

07/30/2014

Alderman **Pat Dowell**
Ward # **03**
City of Chicago
City Hall, Room **300**
121 North LaSalle Street
Chicago, Illinois 60602

Re: An ordinance to use and maintain a portion of the public right-of-way for **two (2) irrigation system(s)** for **MICHEALS DEVELOPMENT COMPANY**, adjacent to the premises known as **4108-36 S. Prairie Ave.**.

Dear Alderman **Pat Dowell**:

The applicant referenced above has requested the use of the public right-of-way for a **irrigation system(s)**. An ordinance has been prepared by the Department of Business Affairs and Consumer Protection – Small Business Center - Public Way Use Unit for presentation to the City Council. Because this request was made for properties located in your ward, as approved by you as per the attached, I respectfully request that you introduce the attached ordinance at the next City Council meeting.

If you have any questions regarding this ordinance, please contact Anthony Bertuca at (312) 744-5506.

Department of Business Affairs and Consumer Protection

City of Chicago

O2014-6356

Office of the City Clerk

Document Tracking Sheet

Meeting Date:	7/30/2014
Sponsor(s):	Dowell (3)
Type:	Ordinance
Title:	Grant(s) of privilege in public way for Mid Way Liquors
Committee(s) Assignment:	Committee on Transportation and Public Way

ORDINANCE
MID WAY LIQUORS
Acct. No. 6901 - 1
Permit No. 1114111

Be It Ordained by the City Council of the City of Chicago:

SECTION 1. Permission and authority are hereby given and granted to MID WAY LIQUORS, upon the terms and subject to the conditions of this ordinance to maintain and use, as now constructed, three (3) Security Camera(s) projecting over the public right-of-way for security purposes adjacent to its premises known as 5500 S. State St..

Said Security Camera(s) at S. State Street measure(s):
Three (3) at two (2) feet in length, two (2) feet in width and twenty (20) feet above grade level.

The location of said privilege shall be as shown on prints kept on file with the Department of Business Affairs and Consumer Protection and the Office of the City Clerk.

Said privilege shall be constructed in accordance with plans and specifications approved by the Department of Planning and Development and Department of Transportation (Division of Project Development).

This grant of privilege in the public way shall be subject to the provisions of Section 10-28-015 and all other required provisions of the Municipal Code of Chicago.

The grantee shall pay to the City of Chicago as compensation for the privilege #1114111 herein granted the sum of zero ($.00) per annum in advance.


A 25% penalty will be added for payments received after due date.


The permit holder agrees to hold the City of Chicago harmless for any damage, relocation or replacement costs associated with damage, relocation or removal of private property caused by the City performing work in the public way.

Authority herein given and granted for a period of five (5) years from and after 06/30/2014.

Alderman Pat Dowell

Pat Dowell 3rd Ward

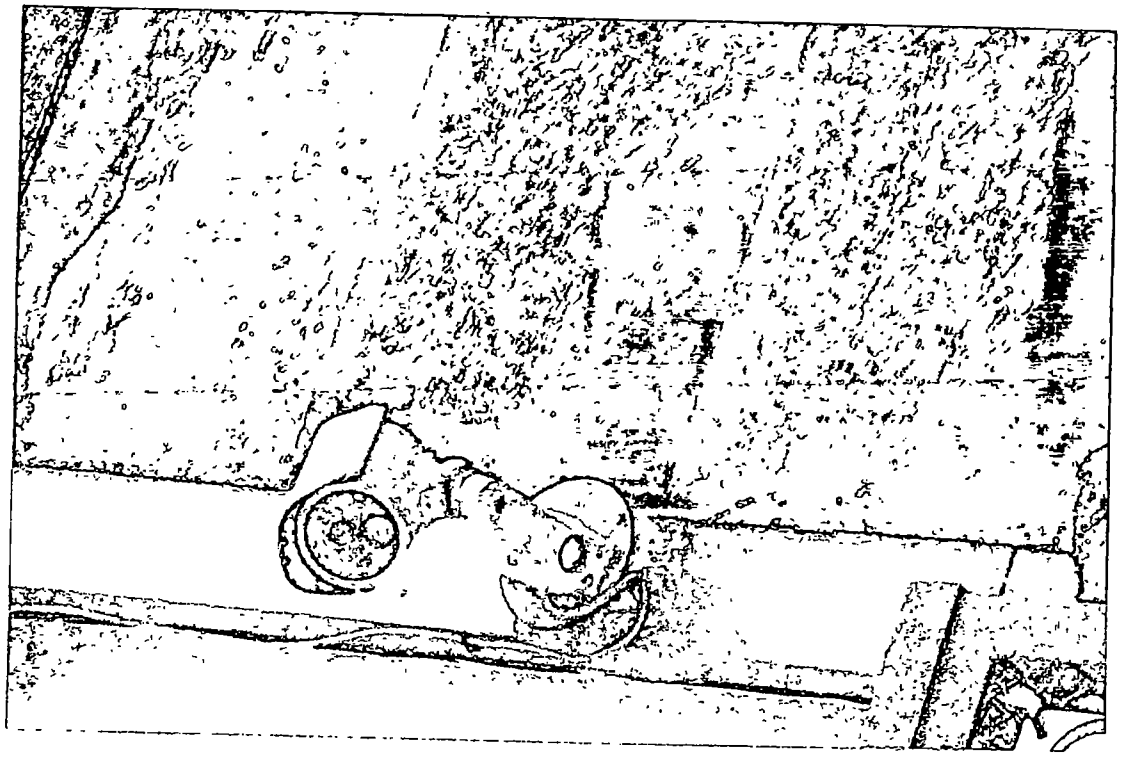

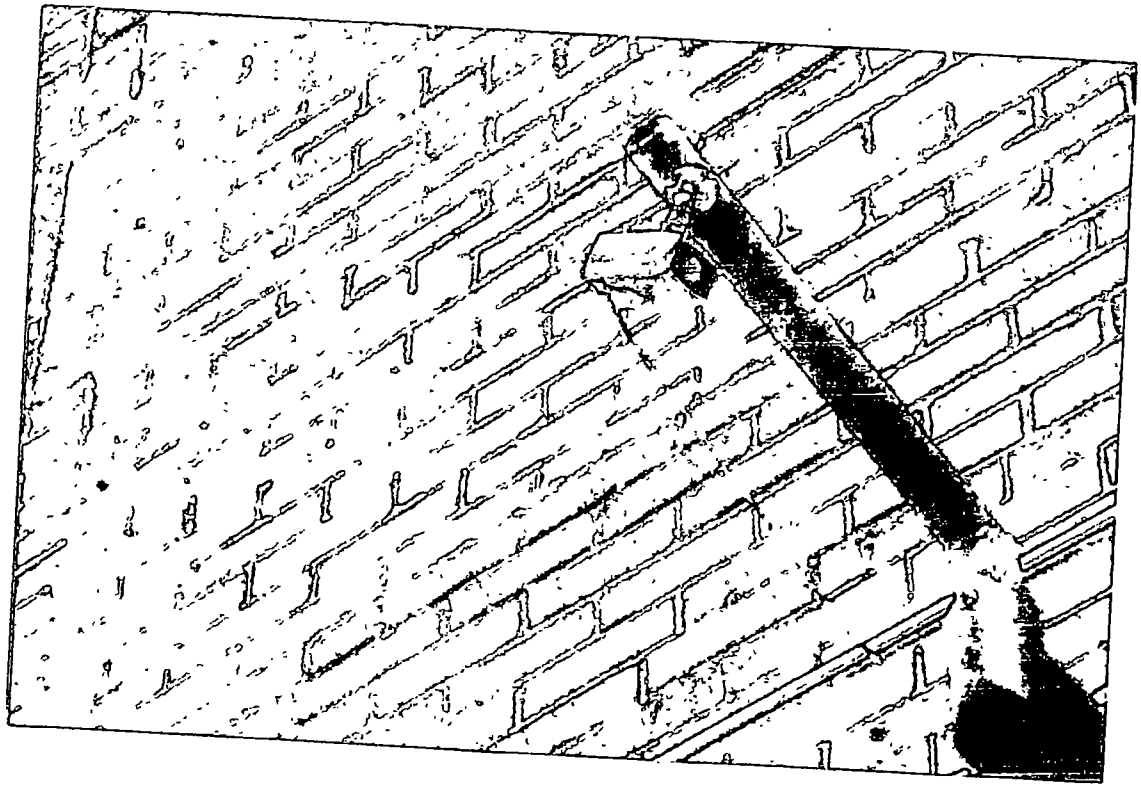

Department of Business Affairs and Consumer Protection
Small Business Center - Public Way Use Unit
City Hall - 121 N. LaSalle Street, Room 800 • Chicago, IL 60602
(312)-74-GOBIZ (312-744-6249) • (312) 744-1944 (TTY)
http://www.cityofchicago.org/bacp

07/30/2014

Alderman **Pat Dowell**
Ward # **03**
City of Chicago
City Hall, Room **300**
121 North LaSalle Street
Chicago, Illinois 60602

Re: An ordinance to use and maintain a portion of the public right-of-way for **three (3) security camera(s)** for **MID WAY LIQUORS**, adjacent to the premises known as **5500 S. State St.**.

Dear Alderman **Pat Dowell**:

The applicant referenced above has requested the use of the public right-of-way for a **security camera(s)**. An ordinance has been prepared by the Department of Business Affairs and Consumer Protection – Small Business Center - Public Way Use Unit for presentation to the City Council. Because this request was made for properties located in your ward, as approved by you as per the attached, I respectfully request that you introduce the attached ordinance at the next City Council meeting.

If you have any questions regarding this ordinance, please contact Anthony Bertuca at (312) 744-5506.

Department of Business Affairs and Consumer Protection

City of Chicago

O2014-6358

Office of the City Clerk

Document Tracking Sheet

Meeting Date:	7/30/2014
Sponsor(s):	Dowell (3)
Type:	Ordinance
Title:	Grant(s) of privilege in public way for Opart Thai House
Committee(s) Assignment:	Committee on Transportation and Public Way

ORDINANCE
OPART THAI HOUSE
Acct. No. 298024 - 1
Permit No. 1113792

Be It Ordained by the City Council of the City of Chicago:

SECTION 1. Permission and authority are hereby given and granted to OPART THAI HOUSE, upon the terms and subject to the conditions of this ordinance to maintain and use, as now constructed, seven (7) Light Fixture(s) projecting over the public right-of-way adjacent to its premises known as 1906 S. State St..

Said Light Fixture(s) at S. STATE measure(s):
Seven (7) at one (1) foot in length, one (1) foot in width and ten (10) feet above grade level.

The location of said privilege shall be as shown on prints kept on file with the Department of Business Affairs and Consumer Protection and the Office of the City Clerk.

Said privilege shall be constructed in accordance with plans and specifications approved by the Department of Transportation (Division of Project Development).

This grant of privilege in the public way shall be subject to the provisions of Section 10-28-015 and all other required provisions of the Municipal Code of Chicago.

The grantee shall pay to the City of Chicago as compensation for the privilege #1113792 herein granted the sum of one hundred five ($105.00) per annum in advance.

A 25% penalty will be added for payments received after due date.


The permit holder agrees to hold the City of Chicago harmless for any damage, relocation or replacement costs associated with damage, relocation or removal of private property caused by the City performing work in the public way.

Authority herein given and granted for a period of five (5) years from and after 09/05/2012.


Alderman Pat Dowell

Pat Dowell 3rd Ward


LIGHT FIXTURE
PROFILE VIEW

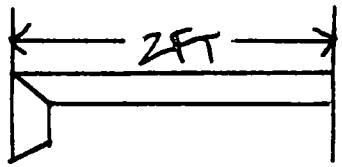


AWNING 2, 1 LIGHT FIXTURE

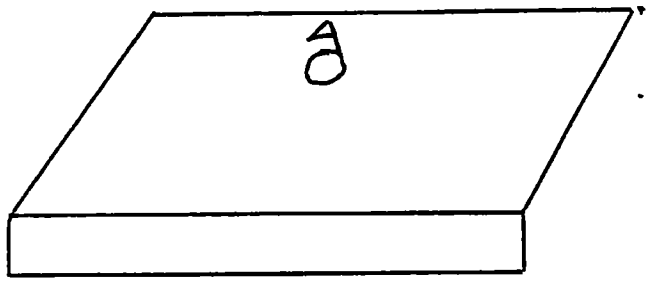

AWNING 1, 3 LIGHT FIXTURES

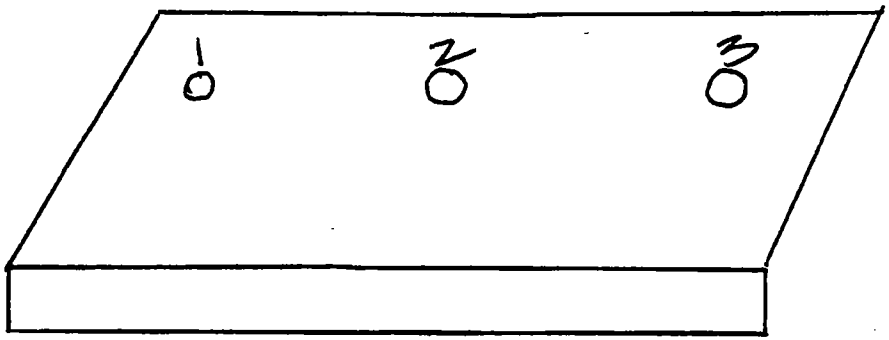

AWNING 3, 3 LIGHT FIXTURES

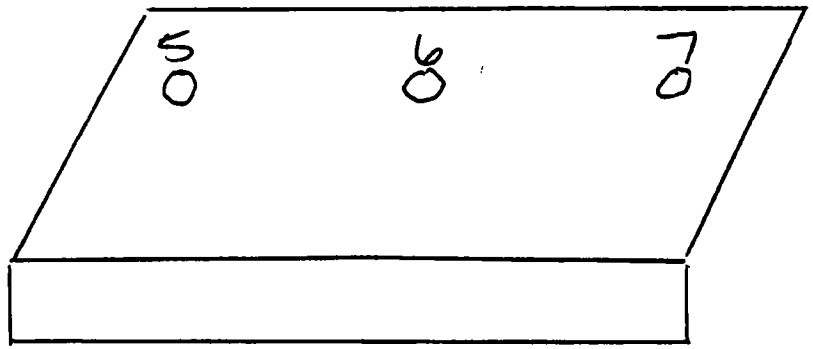

Department of Business Affairs and Consumer Protection
Small Business Center- Public Way Use Unit
City Hall- 121 N. LaSalle Street Room 800 • Chicago, IL 60602
(312)-74-GOBIZ (312-744-6249) • (312) 744-1944 (TTY)
http://www.cityofchicago.org/bacp

07/30/2014

Alderman **Pat Dowell**
Ward # **03**
City of Chicago
City Hall, Room **300**
121 North LaSalle Street
Chicago, Illinois 60602

Re: An ordinance to use and maintain a portion of the public right-of-way for **seven (7) light fixture(s)** for **OPART THAI HOUSE**, adjacent to the premises known as **1906 S. State St.**.

Dear Alderman **Pat Dowell**:

The applicant referenced above has requested the use of the public right-of-way for a **light fixture(s)**. An ordinance has been prepared by the Department of Business Affairs and Consumer Protection – Small Business Center - Public Way Use Unit for presentation to the City Council. Because this request was made for properties located in your ward, as approved by you as per the attached, I respectfully request that you introduce the attached ordinance at the next City Council meeting.

If you have any questions regarding this ordinance, please contact Anthony Bertuca at (312) 744-5506.

Department of Business Affairs and Consumer Protection

City of Chicago

O2014-6359

Office of the City Clerk

Document Tracking Sheet

Meeting Date:	7/30/2014
Sponsor(s):	Dowell (3)
Type:	Ordinance
Title:	Grant(s) of privilege in public way for Red Apple Food & Liquor, Inc.
Committee(s) Assignment:	Committee on Transportation and Public Way

ORDINANCE
RED APPLE FOOD & LIQUOR INC
Acct. No. 4734 - 1
Permit No. 1114216

Be It Ordained by the City Council of the City of Chicago:

SECTION 1. Permission and authority are hereby given and granted to RED APPLE FOOD & LIQUOR INC, upon the terms and subject to the conditions of this ordinance to maintain and use, as now constructed, two (2) Security Camera(s) projecting over the public right-of-way for security purposes adjacent to its premises known as 315-17 E. 51st St..

Said Security Camera(s) at E.51st St measure(s):
Two (2) at point five (.5) feet in length, point three three (.33) feet in width and twenty (20) feet above grade level.

The location of said privilege shall be as shown on prints kept on file with the Department of Business Affairs and Consumer Protection and the Office of the City Clerk.

Said privilege shall be constructed in accordance with plans and specifications approved by the Department of Planning and Development and Department of Transportation (Division of Project Development).


This grant of privilege in the public way shall be subject to the provisions of Section 10-28-015 and all other required provisions of the Municipal Code of Chicago.

The grantee shall pay to the City of Chicago as compensation for the privilege #1114216 herein granted the sum of zero ($.00) per annum in advance.


A 25% penalty will be added for payments received after due date.

The permit holder agrees to hold the City of Chicago harmless for any damage, relocation or replacement costs associated with damage, relocation or removal of private property caused by the City performing work in the public way.

Authority herein given and granted for a period of five (5) years from and after 06/30/2014.

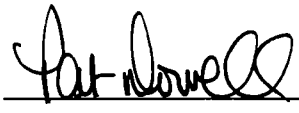Alderman 

Pat Dowell 3rd Ward

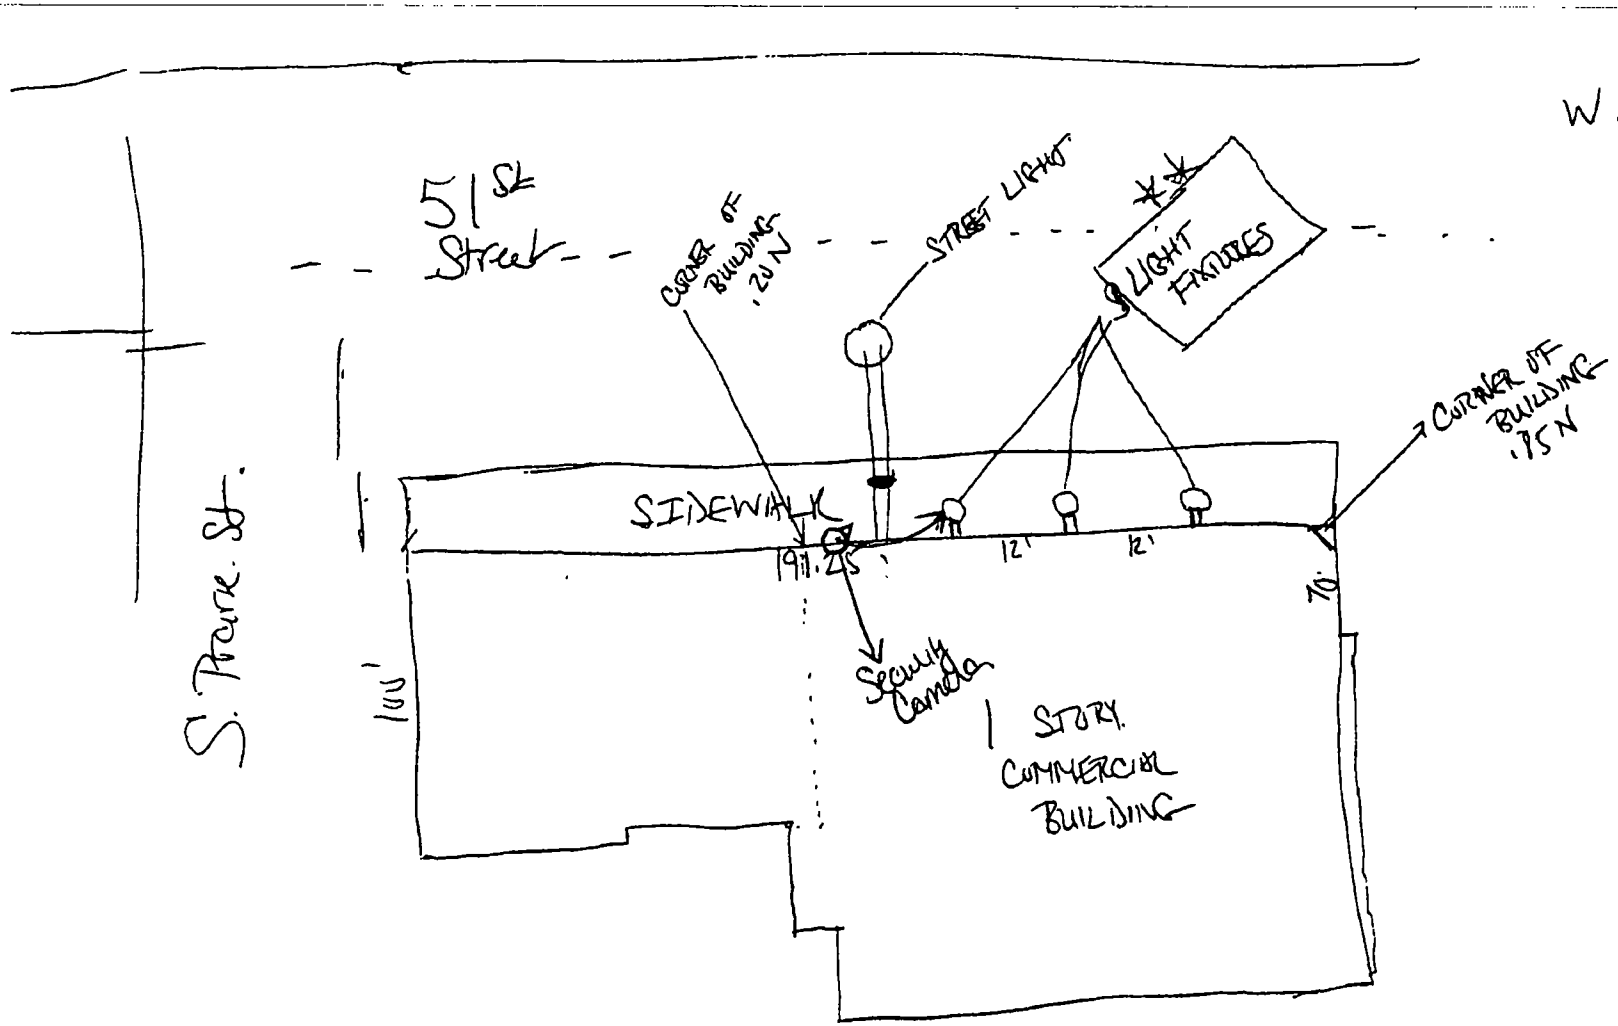
N
W
E
S
51st Street
S. Prairie St.
CORNER OF BUILDING .20 N
STREET LIGHT
LIGHT FIXTURES
CORNER OF BUILDING .75 N
SIDEWALK
191.25
12'
12'
70'
100'
Security Camera
1 STORY COMMERCIAL BUILDING

Department of Business Affairs and Consumer Protection
Small Business Center - Public Way Use Unit
City Hall - 121 N. LaSalle Street, Room 800 • Chicago, IL 60602
(312)-74-GOBIZ (312-744-6249) • (312) 744-1944 (TTY)
http://www.cityofchicago.org/bacp

07/30/2014

Alderman **Pat Dowell**
Ward # **03**
City of Chicago
City Hall, Room **300**
121 North LaSalle Street
Chicago, Illinois 60602

Re: An ordinance to use and maintain a portion of the public right-of-way for **two (2) security camera(s)** for **RED APPLE FOOD & LIQUOR INC**, adjacent to the premises known as **315-17 E. 51st St.**.

Dear Alderman **Pat Dowell**:

The applicant referenced above has requested the use of the public right-of-way for a **security camera(s)**. An ordinance has been prepared by the Department of Business Affairs and Consumer Protection – Small Business Center - Public Way Use Unit for presentation to the City Council. Because this request was made for properties located in your ward, as approved by you as per the attached, I respectfully request that you introduce the attached ordinance at the next City Council meeting.

If you have any questions regarding this ordinance, please contact Anthony Bertuca at (312) 744-5506.

Department of Business Affairs and Consumer Protection

City of Chicago

O2014-6367

Office of the City Clerk

Document Tracking Sheet

Meeting Date:	7/30/2014
Sponsor(s):	Hairston (5)
Type:	Ordinance
Title:	Grant(s) of privilege in public way for Enterprise Rent-A-Car
Committee(s) Assignment:	Committee on Transportation and Public Way

ORDINANCE
ENTERPRISE RENT-A-CAR
Acct. No. 63584 - 48
Permit No. 1114355

Be It Ordained by the City Council of the City of Chicago:

SECTION 1. Permission and authority are hereby given and granted to ENTERPRISE RENT-A-CAR, upon the terms and subject to the conditions of this ordinance to maintain and use one (1) sign(s) projecting over the public right-of-way attached to its premises known as 5508 S. Lake Park Ave..

Said sign structure(s) measures as follows; along S. LAKE PARK:
One (1) at four (4) feet in length, six (6) feet in height and ten point zero eight (10.08) feet above grade level.

The location of said privilege shall be as shown on prints kept on file with the Department of Business Affairs and Consumer Protection and the Office of the City Clerk.

Said privilege shall be constructed in accordance with plans and specifications approved by the Department of Transportation (Division of Project Development) and Zoning Department- Signs.

This grant of privilege in the public way shall be subject to the provisions of Section 10-28-015 and all other required provisions of the Municipal Code of Chicago.

The grantee shall pay to the City of Chicago as compensation for the privilege #1114355 herein granted the sum of one hundred ($100.00) per annum in advance.


A 25% penalty will be added for payments received after due date

The permit holder agrees to hold the City of Chicago harmless for any damage, relocation or replacement costs associated with damage, relocation or removal of private property caused by the City performing work in the public way.

Authority herein given and granted for a period offive (5) years from and after 11/05/2013.

Alderman Leslie A. Hairston

Leslie Hairston 5th Ward

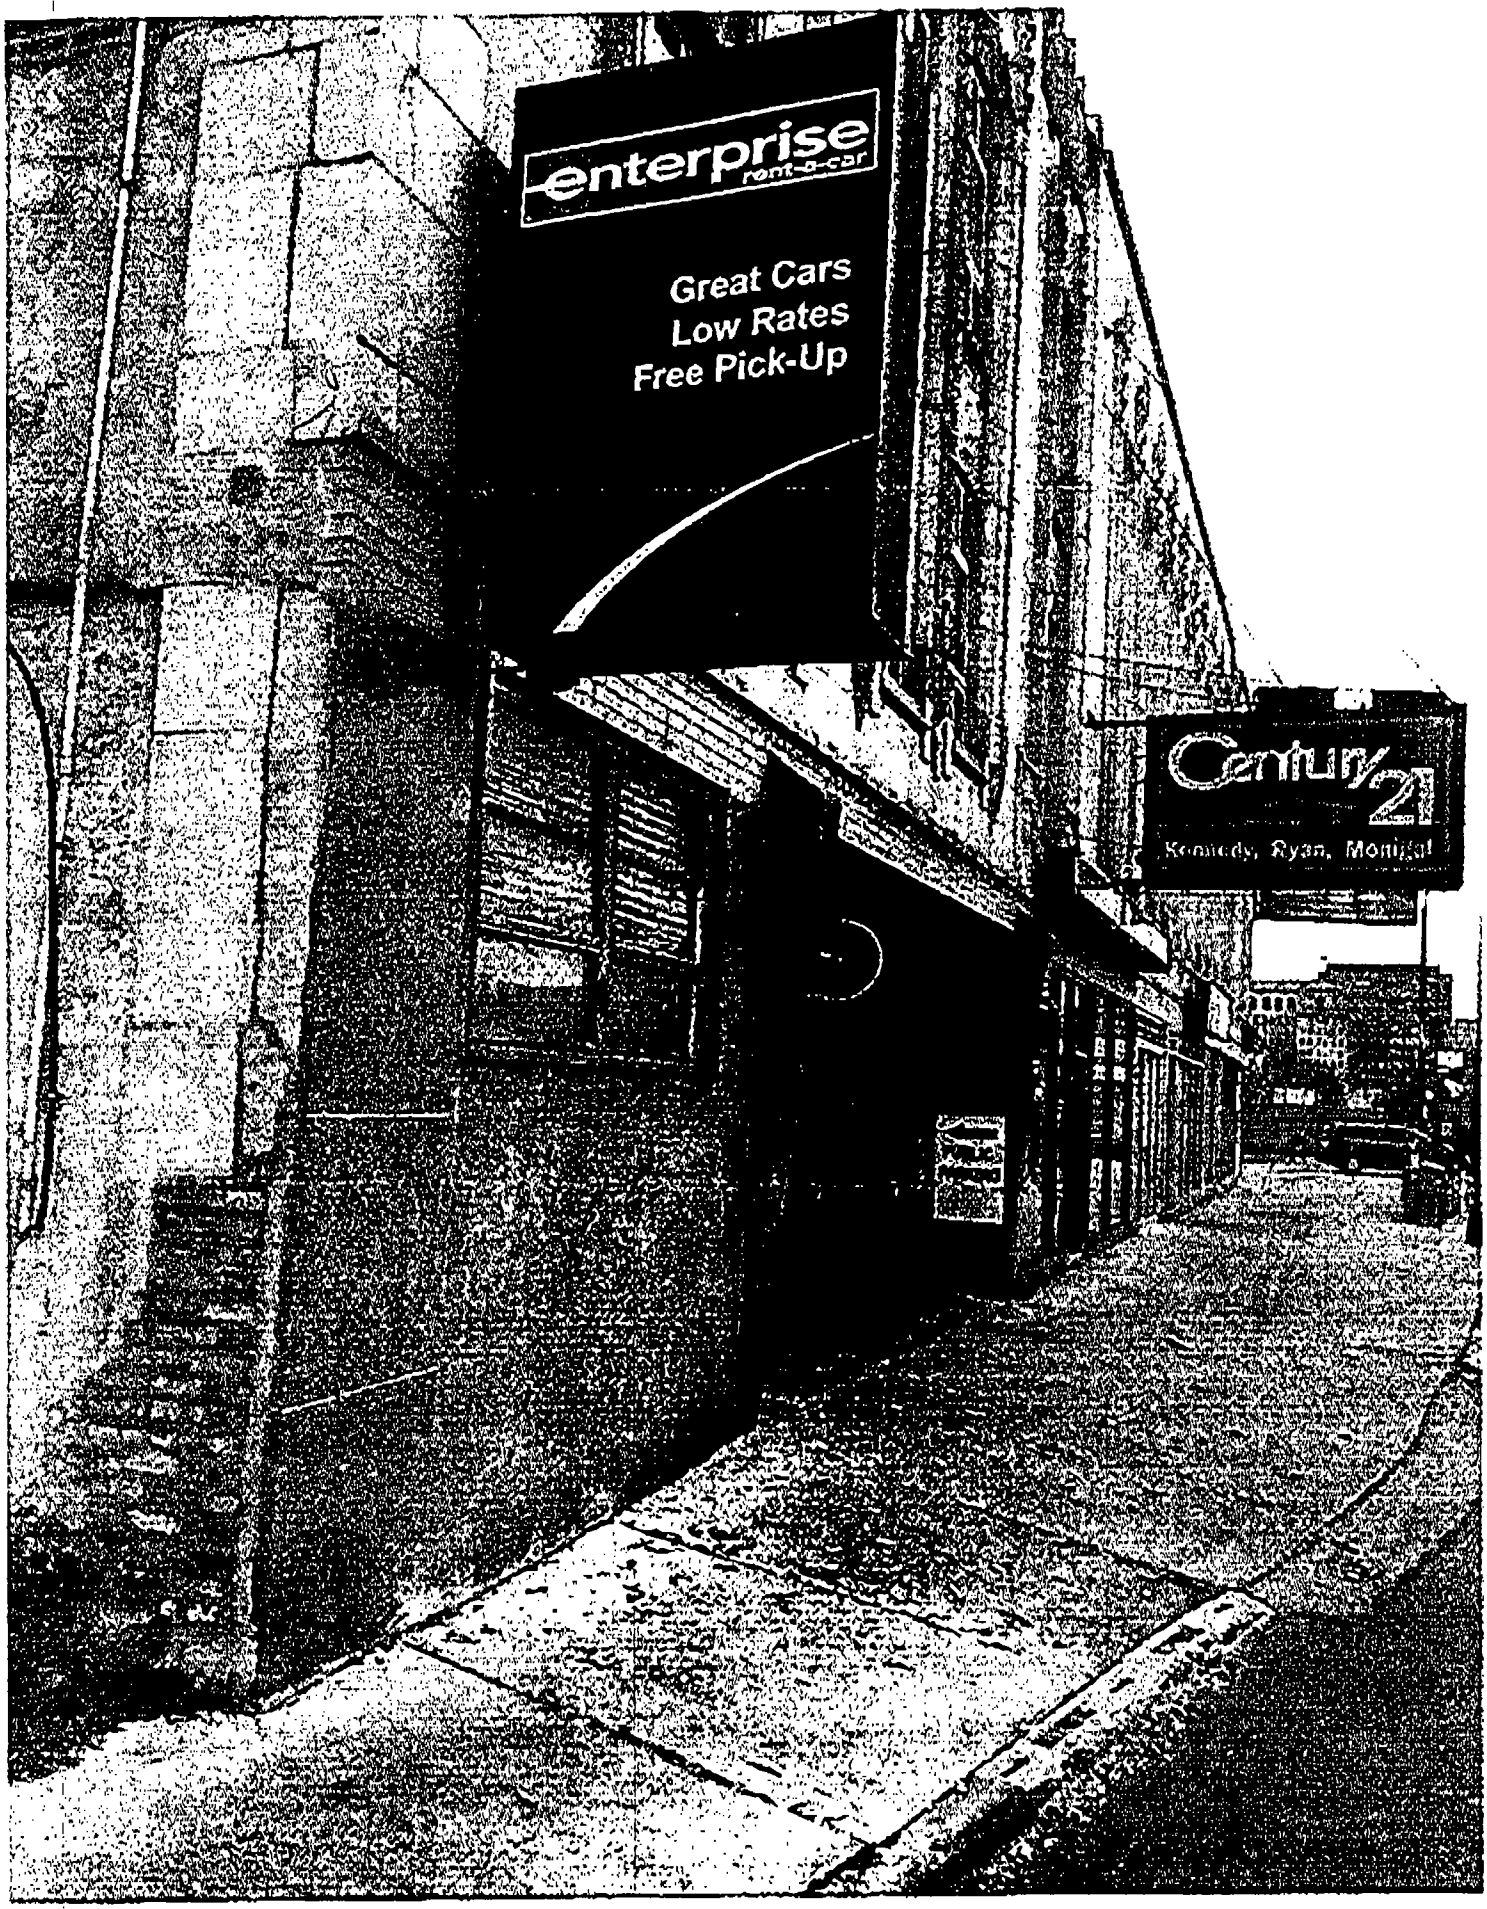
enterprise
rent-a-car
Great Cars
Low Rates
Free Pick-Up
Century 21
Kennedy, Ryan, Monigal

Department of Business Affairs and Consumer Protection
Small Business Center- Public Way Use Unit
City Hall - 121 N. LaSalle Street Room 800 • Chicago, IL 60602
(312)-74-GOBIZ (312-744-6249) • (312) 744-1944 (TTY)
http://www.cityofchicago.org/bacp

07/30/2014

Alderman **Leslie Hairston**
Ward # **05**
City of Chicago
City Hall, Room **300**
121 North LaSalle Street
Chicago, Illinois 60602

Re: An ordinance to use and maintain a portion of the public right-of-way for **one (1) sign(s)** for **ENTERPRISE RENT-A-CAR**, adjacent to the premises known as **5508 S. Lake Park Ave.**.

Dear Alderman **Leslie Hairston**:

The applicant referenced above has requested the use of the public right-of-way for a **sign(s)**. An ordinance has been prepared by the Department of Business Affairs and Consumer Protection – Small Business Center - Public Way Use Unit for presentation to the City Council. Because this request was made for properties located in your ward, as approved by you as per the attached, I respectfully request that you introduce the attached ordinance at the next City Council meeting.

If you have any questions regarding this ordinance, please contact Anthony Bertuca at (312) 744-5506.

Department of Business Affairs and Consumer Protection

City of Chicago

O2014-6372

Office of the City Clerk

Document Tracking Sheet

Meeting Date:	7/30/2014
Sponsor(s):	Hairston (5)
Type:	Ordinance
Title:	Grant(s) of privilege in public way for Silliman Group LLC
Committee(s) Assignment:	Committee on Transportation and Public Way

ORDINANCE
SILLIMAN GROUP, LLC
Acct. No. 340636 - 1
Permit No. 1113600

Be It Ordained by the City Council of the City of Chicago:

SECTION 1. Permission and authority are hereby given and granted to SILLIMAN GROUP, LLC, upon the terms and subject to the conditions of this ordinance to maintain and use, as now constructed, five (5) Bay Window(s) projecting over the public right-of-way adjacent to its premises known as 1509-1517 E. 57th St..

Said Bay Window(s) at E. 57th Street measure(s):
Two (2) at twelve point five (12.5) feet in length, and one point seven five (1.75) foot in width for a total of forty-three point seven five (43.75) square feet.
Two (2) at nine point three five (9.35) feet in length, and two point six (2.6) feet in width for a total of forty-eight point six two (48.62) square feet.
One (1) at three point eight four (3.84) feet in length, and one point seven five (1.75) foot in width for a total of six point seven two (6.72) square feet.

The location of said privilege shall be as shown on prints kept on file with the Department of Business Affairs and Consumer Protection and the Office of the City Clerk.

Said privilege shall be constructed in accordance with plans and specifications approved by the Department of Transportation (Division of Project Development).

This grant of privilege in the public way shall be subject to the provisions of Section 10-28-015 and all other required provisions of the Municipal Code of Chicago.

The grantee shall pay to the City of Chicago as compensation for the privilege #1113600 herein granted the sum of three hundred seventy-five ($375.00) per annum in advance.

A 25% penalty will be added for payments received after due date.


The permit holder agrees to hold the City of Chicago harmless for any damage, relocation or replacement costs associated with damage, relocation or removal of private property caused by the City performing work in the public way.

Authority herein given and granted for a period of five (5) years from and after 06/03/2014.

Alderman Leslie A. Hairston

Leslie Hairston 5th Ward



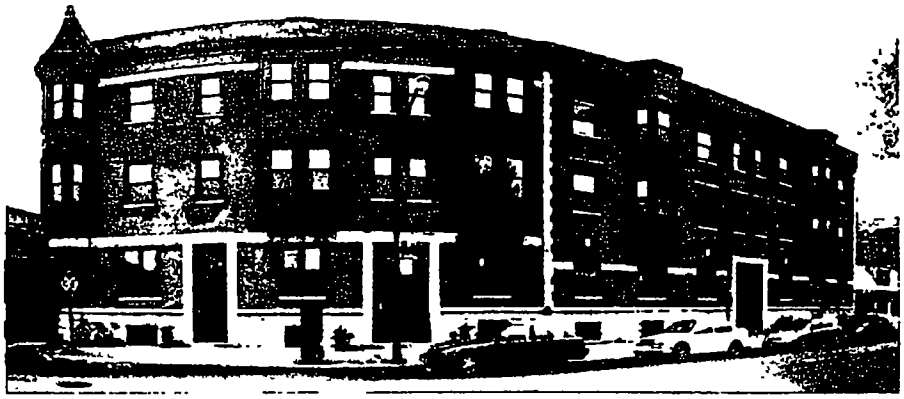

NORTH ELEVATION



SOUTH ELEVATION

1509-17 E. 57th St. Street Elevations
12/23/08

Edward
Windhorst
James Gorski
Architects

Department of Business Affairs and Consumer Protection
Small Business Center - Public Way Use Unit
City Hall - 121 N LaSalle Street, Room 800 • Chicago, IL 60602
(312)-74-GOBIZ (312-744-6249) • (312) 744-1944 (TTY)
http://www.cityofchicago.org/bacp

07/30/2014

Alderman **Leslie Hairston**
Ward # **05**
City of Chicago
City Hall, Room **300**
121 North LaSalle Street
Chicago, Illinois 60602

Re: An ordinance to use and maintain a portion of the public right-of-way for **five (5) bay window(s)** for **SILLIMAN GROUP, LLC**, adjacent to the premises known as **1509-1517 E. 57th St.**.

Dear Alderman **Leslie Hairston**:

The applicant referenced above has requested the use of the public right-of-way for a **bay window(s)**. An ordinance has been prepared by the Department of Business Affairs and Consumer Protection – Small Business Center - Public Way Use Unit for presentation to the City Council. Because this request was made for properties located in your ward, as approved by you as per the attached, I respectfully request that you introduce the attached ordinance at the next City Council meeting.

If you have any questions regarding this ordinance, please contact Anthony Bertuca at (312) 744-5506.

Department of Business Affairs and Consumer Protection

City of Chicago

O2014-6377

Office of the City Clerk

Document Tracking Sheet

Meeting Date:	7/30/2014
Sponsor(s):	Hairston (5)
Type:	Ordinance
Title:	Grant(s) of privilege in public way for Slaughter & Son Funeral
Committee(s) Assignment:	*Committee on Transportation and Public Way*

ORDINANCE
SLAUGHTER & SON FUNERAL
Acct. No. 25449 - 1
Permit No. 1114065

Be It Ordained by the City Council of the City of Chicago:

SECTION 1. Permission and authority are hereby given and granted to SLAUGHTER & SON FUNERAL, upon the terms and subject to the conditions of this ordinance to maintain and use one (1) sign(s) projecting over the public right-of-way attached to its premises known as 2024 E. 75th St..

Said sign structure(s) measures as follows; along E. 75th St:
One (1) at nine (9) feet in length, six (6) feet in height and twelve point five (12.5) feet above grade level.

The location of said privilege shall be as shown on prints kept on file with the Department of Business Affairs and Consumer Protection and the Office of the City Clerk.

Said privilege shall be constructed in accordance with plans and specifications approved by the Department of Transportation (Division of Project Development) and Zoning Department - Signs.

This grant of privilege in the public way shall be subject to the provisions of Section 10-28-015 and all other required provisions of the Municipal Code of Chicago.

The grantee shall pay to the City of Chicago as compensation for the privilege #1114065 herein granted the sum of three hundred ($300.00) per annum in advance.

A 25% penalty will be added for payments received after due date.

The permit holder agrees to hold the City of Chicago harmless for any damage, relocation or replacement costs associated with damage, relocation or removal of private property caused by the City performing work in the public way.

Authority herein given and granted for a period of five (5) years from and after 10/31/2012.

Alderman Leslie Hairston

Leslie Hairston 5th Ward

Saunders
& Son
FUNERAL DIRECTORS

Department of Business Affairs and Consumer Protection
Small Business Center - Public Way Use Unit
City Hall - 121 N LaSalle Street, Room 800 • Chicago, IL 60602
(312)-74-GOBIZ (312-744-6249) • (312) 744-1944 (TTY)
http://www.cityofchicago.org/bacp

07/30/2014

Alderman **Leslie Hairston**
Ward # **05**
City of Chicago
City Hall, Room **300**
121 North LaSalle Street
Chicago, Illinois 60602

Re: An ordinance to use and maintain a portion of the public right-of-way for **one (1) sign(s)** for **SLAUGHTER & SON FUNERAL**, adjacent to the premises known as **2024 E. 75th St.**.

Dear Alderman **Leslie Hairston**:

The applicant referenced above has requested the use of the public right-of-way for a **sign(s)**. An ordinance has been prepared by the Department of Business Affairs and Consumer Protection – Small Business Center - Public Way Use Unit for presentation to the City Council. Because this request was made for properties located in your ward, as approved by you as per the attached, I respectfully request that you introduce the attached ordinance at the next City Council meeting.

If you have any questions regarding this ordinance, please contact Anthony Bertuca at (312) 744-5506.

Department of Business Affairs and Consumer Protection

City of Chicago

O2014-6380

Office of the City Clerk

Document Tracking Sheet

Meeting Date:	7/30/2014
Sponsor(s):	Hairston (5)
Type:	Ordinance
Title:	Grant(s) of privilege in public way for University of Chicago, The
Committee(s) Assignment:	Committee on Transportation and Public Way

ORDINANCE
UNIVERSITY OF CHICAGO
Acct. No. 43697 - 120
Permit No. 1113447

Be It Ordained by the City Council of the City of Chicago:

SECTION 1. Permission and authority are hereby given and granted to UNIVERSITY OF CHICAGO, upon the terms and subject to the conditions of this ordinance to construct, install, maintain and use three (3) Door Swing(s) on the public right-of-way adjacent to its premises known as 5500 S. University Ave..

Said Door Swing(s) at S. University Avenue measure(s):
One (1) at one point six seven (1.67) foot in length, and two point eight three (2.83) feet in width for a total of four point seven three (4.73) square feet. Said door shall be approximately eight (8) feet in height.

One (1) at one point nine two (1.92) foot in length, and two point nine two (2.92) feet in width for a total of five point six one (5.61) square feet. Said door shall be approximately eight (8) feet in height.

One (1) at one point eight three (1.83) foot in length, and two point eight three (2.83) feet in width for a total of five point one eight (5.18) square feet. Said door shall be approximately eight (8) feet in height.

The location of said privilege shall be as shown on prints kept on file with the Department of Business Affairs and Consumer Protection and the Office of the City Clerk.

Said privilege shall be constructed in accordance with plans and specifications approved by the Department of Transportation (Division of Project Development).

This grant of privilege in the public way shall be subject to the provisions of Section 10-28-015 and all other required provisions of the Municipal Code of Chicago.

The grantee shall pay to the City of Chicago as compensation for the privilege #1113447 herein granted the sum of two hundred twenty-five ($225.00) per annum in advance.


A 25% penalty will be added for payments received after due date.

The permit holder agrees to hold the City of Chicago harmless for any damage, relocation or replacement costs associated with damage, relocation or removal of private property caused by the City performing work in the public way.


Authority herein given and granted for a period of five (5) years from and after Date of Passage.

Alderman Leslie N. Hairston


Leslie Hairston 5th Ward

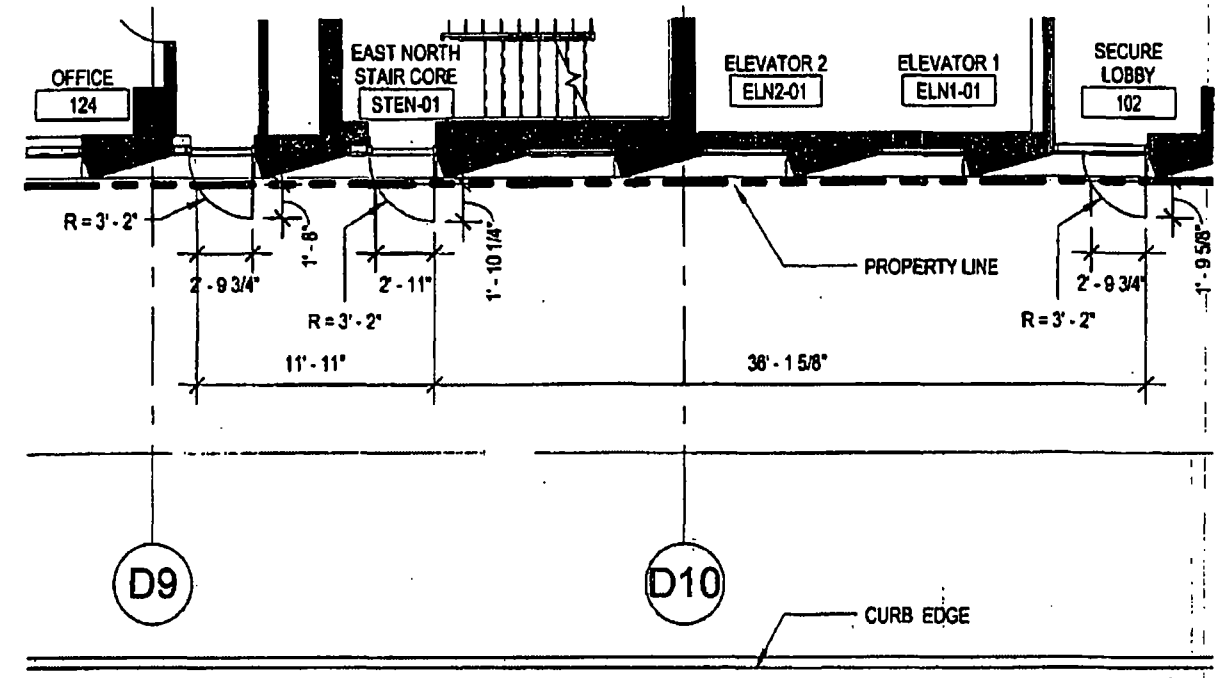

1 PLAN - AREA D EGRESS DOORS
1/8" = 1'-0"

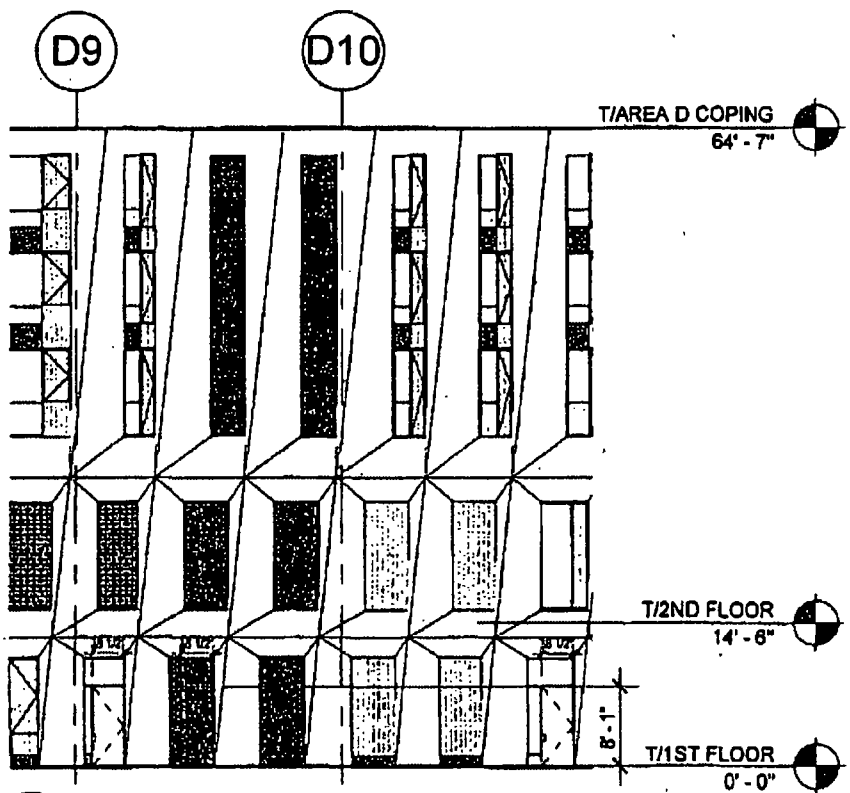

2 EAST ELEVATION - AREA D DOORS
1/16" = 1'-0"

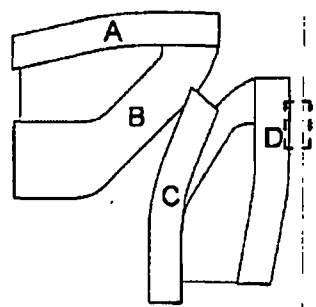

KEY PLAN

AREA D ACCESS - DOORS

STUDIO/ GANG /ARCHITECTS

Project 1284

UofC Campus North

05/13/14 As Indicated

Department of Business Affairs and Consumer Protection
Small Business Center- Public Way Use Unit
City Hall- 121 N. LaSalle Street Room 800 • Chicago, IL 60602
(312)-74-GOBIZ (312-744-6249) • (312) 744-1944 (TTY)
http://www.cityofchicago.org/bacp

07/30/2014

Alderman **Leslie Hairston**
Ward # **05**
City of Chicago
City Hall, Room **300**
121 North LaSalle Street
Chicago, Illinois 60602

Re: An ordinance to use and maintain a portion of the public right-of-way for **three (3) door swing(s)** for **UNIVERSITY OF CHICAGO**, adjacent to the premises known as **5500 S. University Ave.**.

Dear Alderman **Leslie Hairston**:

The applicant referenced above has requested the use of the public right-of-way for **door swing(s)**. An ordinance has been prepared by the Department of Business Affairs and Consumer Protection – Small Business Center - Public Way Use Unit for presentation to the City Council. Because this request was made for properties located in your ward, as approved by you as per the attached, I respectfully request that you introduce the attached ordinance at the next City Council meeting.

If you have any questions regarding this ordinance, please contact Anthony Bertuca at (312) 744-5506.

Department of Business Affairs and Consumer Protection

City of Chicago

O2014-6382

Office of the City Clerk

Document Tracking Sheet

Meeting Date:	7/30/2014
Sponsor(s):	Hairston (5)
Type:	Ordinance
Title:	Grant(s) of privilege in public way for 5704 Building LLC
Committee(s) Assignment:	Committee on Transportation and Public Way

ORDINANCE
5704 BUILDING LLC
Acct. No. 342289 - 1
Permit No. 1113923

Be It Ordained by the City Council of the City of Chicago:

SECTION 1. Permission and authority are hereby given and granted to 5704 BUILDING LLC, upon the terms and subject to the conditions of this ordinance to maintain and use, as now constructed, thirteen (13) Light Fixture(s) projecting over the public right-of-way adjacent to its premises known as 5700-04 S. Harper Ave..

Said Light Fixture(s) at S. Harper measure(s):
One (1) at one point five eight (1.58) foot in length, point seven five (.75) feet in width and eleven point five (11.5) feet above grade level.

Said Light Fixture(s) at 1449-61 E. 57th St measure(s):
Twelve (12) at one point five eight (1.58) foot in length, point seven five (.75) feet in width and eleven point five (11.5) feet above grade level.

The location of said privilege shall be as shown on prints kept on file with the Department of Business Affairs and Consumer Protection and the Office of the City Clerk.

Said privilege shall be constructed in accordance with plans and specifications approved by the Department of Transportation (Division of Project Development).

This grant of privilege in the public way shall be subject to the provisions of Section 10-28-015 and all other required provisions of the Municipal Code of Chicago.

The grantee shall pay to the City of Chicago as compensation for the privilege #1113923 herein granted the sum of one hundred thirty-five ($135.00) per annum in advance.

A 25% penalty will be added for payments received after due date.

The permit holder agrees to hold the City of Chicago harmless for any damage, relocation or replacement costs associated with damage, relocation or removal of private property caused by the City performing work in the public way.

Authority herein given and granted for a period of five (5) years from and after 06/03/2014.


Alderman Leslie N. Hairston

Leslie Hairston 5th Ward

13 LIGHTS

(ATTACHED TO THE WALLS OF THE BUILDING)

13 FEET BETWEEN LIGHT FIXTURES

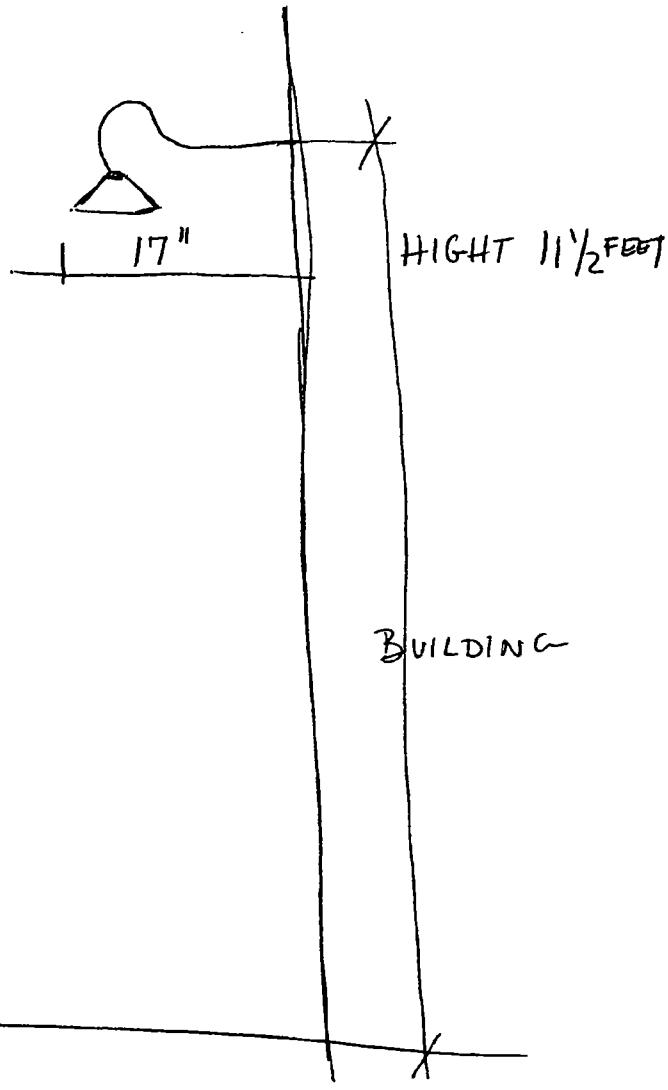

Department of Business Affairs and Consumer Protection
Small Business Center - Public Way Use Unit
City Hall - 121 N. LaSalle Street, Room 800 • Chicago, IL 60602
(312)-74-GOBIZ (312-744-6249) • (312) 744-1944 (TTY)
http //www.cityofchicago org/bacp

07/30/2014

Alderman **Leslie Hairston**
Ward # **05**
City of Chicago
City Hall, Room **300**
121 North LaSalle Street
Chicago, Illinois 60602

Re: An ordinance to use and maintain a portion of the public right-of-way for **thirteen (13) light fixture(s)** for **5704 BUILDING LLC**, adjacent to the premises known as **5700-04 S. Harper Ave.**.

Dear Alderman **Leslie Hairston**:

The applicant referenced above has requested the use of the public right-of-way for a **light fixture(s)**. An ordinance has been prepared by the Department of Business Affairs and Consumer Protection – Small Business Center - Public Way Use Unit for presentation to the City Council. Because this request was made for properties located in your ward, as approved by you as per the attached, I respectfully request that you introduce the attached ordinance at the next City Council meeting.

If you have any questions regarding this ordinance, please contact Anthony Bertuca at (312) 744-5506.

Department of Business Affairs and Consumer Protection

City of Chicago

O2014-6388

Office of the City Clerk

Document Tracking Sheet

Meeting Date:	7/30/2014
Sponsor(s):	Sawyer (6)
Type:	Ordinance
Title:	Grant(s) of privilege in public way for Chatham Food Market
Committee(s) Assignment:	Committee on Transportation and Public Way

ORDINANCE
CHATHAM FOOD MARKET
Acct. No. 331037 - 1
Permit No. 1113969

Be It Ordained by the City Council of the City of Chicago:

SECTION 1. Permission and authority are hereby given and granted to CHATHAM FOOD MARKET, upon the terms and subject to the conditions of this ordinance to maintain and use one (1) sign(s) projecting over the public right-of-way attached to its premises known as 327 E. 79th St..

Said sign structure(s) measures as follows; along E. 79th Street:
One (1) at eight (8) feet in length, six (6) feet in height and eight (8) feet above grade level.

The location of said privilege shall be as shown on prints kept on file with the Department of Business Affairs and Consumer Protection and the Office of the City Clerk.

Said privilege shall be constructed in accordance with plans and specifications approved by the Department of Transportation (Division of Project Development) and Zoning Department - Signs.

This grant of privilege in the public way shall be subject to the provisions of Section 10-28-015 and all other required provisions of the Municipal Code of Chicago.

The grantee shall pay to the City of Chicago as compensation for the privilege #1113969 herein granted the sum of three hundred ($300.00) per annum in advance.


A 25% penalty will be added for payments received after due date.

The permit holder agrees to hold the City of Chicago harmless for any damage, relocation or replacement costs associated with damage, relocation or removal of private property caused by the City performing work in the public way.

Authority herein given and granted for a period of five (5) years from and after 05/13/2014.

Alderman _____

Roderick T. Sawyer 6th Ward

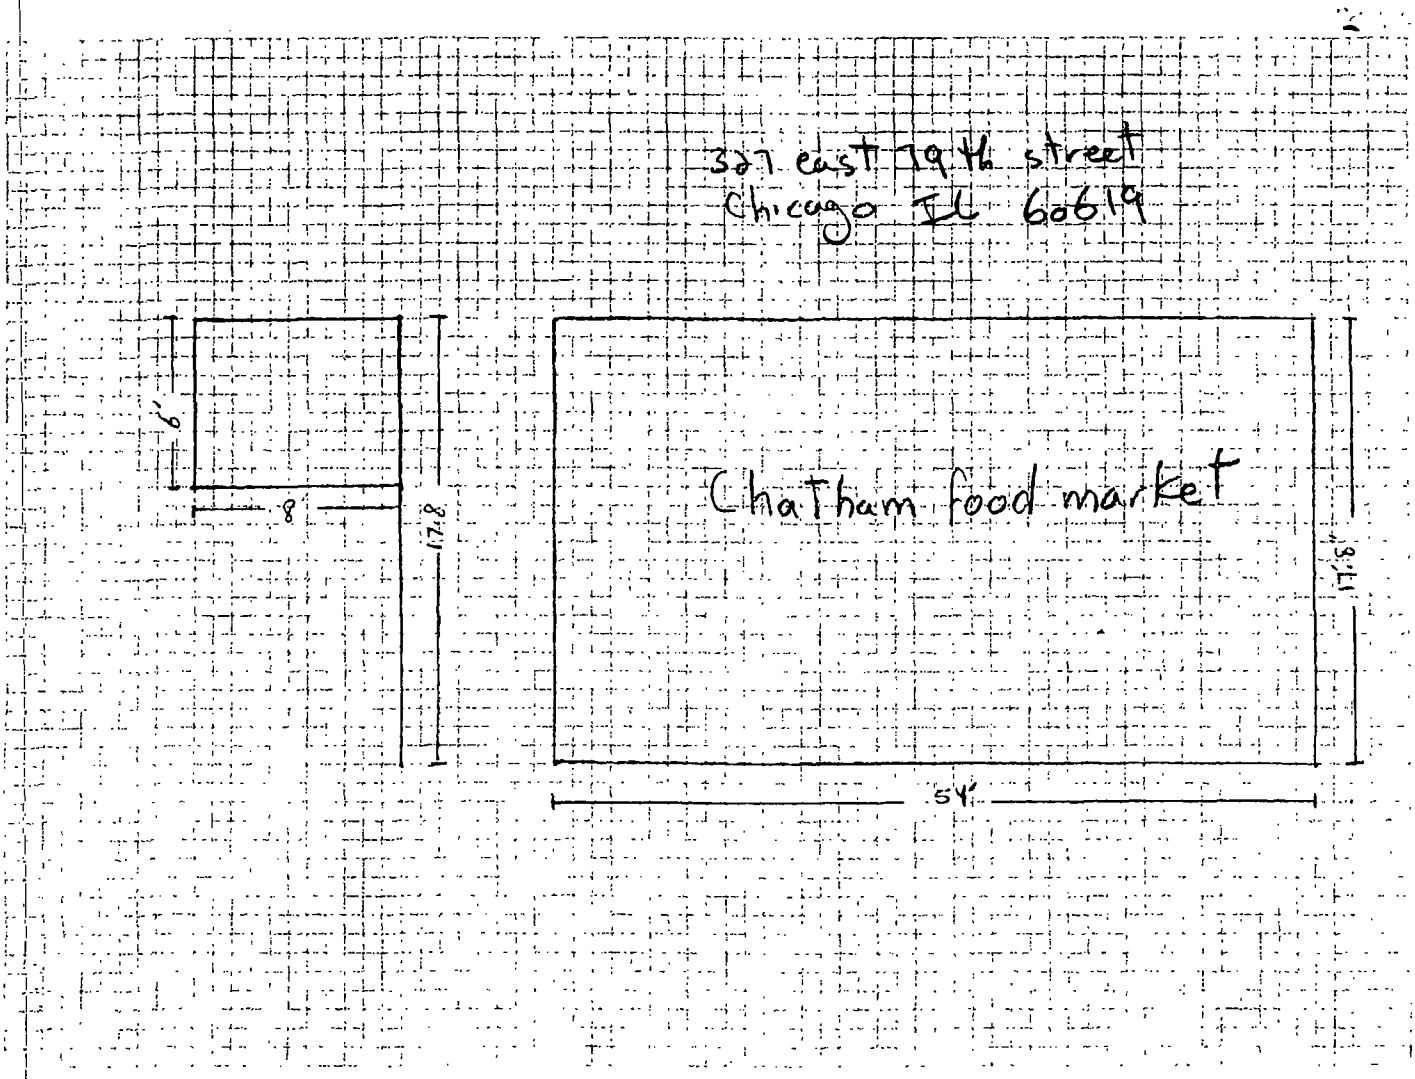
337 east 79th street
Chicago IL 60619
Chatham food market
9'
8
17'8"
54'
17'8"

Department of Business Affairs and Consumer Protection
Small Business Center - Public Way Use Unit
City Hall - 121 N. LaSalle Street, Room 800 • Chicago, IL 60602
(312)-74-GOBIZ (312-744-6249) • (312) 744-1944 (TTY)
http://www.cityofchicago.org/bacp

07/30/2014

Alderman **Roderick T. Sawyer**
Ward # **06**
City of Chicago
City Hall, Room **300**
121 North LaSalle Street
Chicago, Illinois 60602

Re: An ordinance to use and maintain a portion of the public right-of-way for **one (1) sign(s)** for **CHATHAM FOOD MARKET**, adjacent to the premises known as **327 E. 79th St.**.

Dear Alderman **Roderick T. Sawyer**:

The applicant referenced above has requested the use of the public right-of-way for a **sign(s)**. An ordinance has been prepared by the Department of Business Affairs and Consumer Protection – Small Business Center - Public Way Use Unit for presentation to the City Council. Because this request was made for properties located in your ward, as approved by you as per the attached, I respectfully request that you introduce the attached ordinance at the next City Council meeting.

If you have any questions regarding this ordinance, please contact Anthony Bertuca at (312) 744-5506.

Department of Business Affairs and Consumer Protection

City of Chicago

O2014-6393

Office of the City Clerk

Document Tracking Sheet

Meeting Date:	7/30/2014
Sponsor(s):	Sawyer (6)
Type:	Ordinance
Title:	Grant(s) of privilege in public way for Fletcher's One Stop Record TV Sales
Committee(s) Assignment:	Committee on Transportation and Public Way

ORDINANCE
FLETCHER'S ONE STOP RECORD TV SALES
Acct. No. 85547 - 4
Permit No. 1113871

Be It Ordained by the City Council of the City of Chicago:

SECTION 1. Permission and authority are hereby given and granted to FLETCHER'S ONE STOP RECORD TV SALES, upon the terms and subject to the conditions of this ordinance to maintain and use one (1) sign(s) projecting over the public right-of-way attached to its premises known as 457 E. 75th St..

Said sign structure(s) measures as follows; along E 75th St:
One (1) at eight point five (8.5) feet in length, five (5) feet in height and fifteen (15) feet above grade level.

The location of said privilege shall be as shown on prints kept on file with the Department of Business Affairs and Consumer Protection and the Office of the City Clerk.

Said privilege shall be constructed in accordance with plans and specifications approved by the Department of Transportation (Division of Project Development) and Zoning Department - Signs.

This grant of privilege in the public way shall be subject to the provisions of Section 10-28-015 and all other required provisions of the Municipal Code of Chicago.

The grantee shall pay to the City of Chicago as compensation for the privilege #1113871 herein granted the sum of three hundred ($300.00) per annum in advance.


A 25% penalty will be added for payments received after due date.

The permit holder agrees to hold the City of Chicago harmless for any damage, relocation or replacement costs associated with damage, relocation or removal of private property caused by the City performing work in the public way.

Authority herein given and granted for a period of five (5) years from and after 05/13/2014.

Alderman _____ (6)

Roderick T. Sawyer 6th Ward

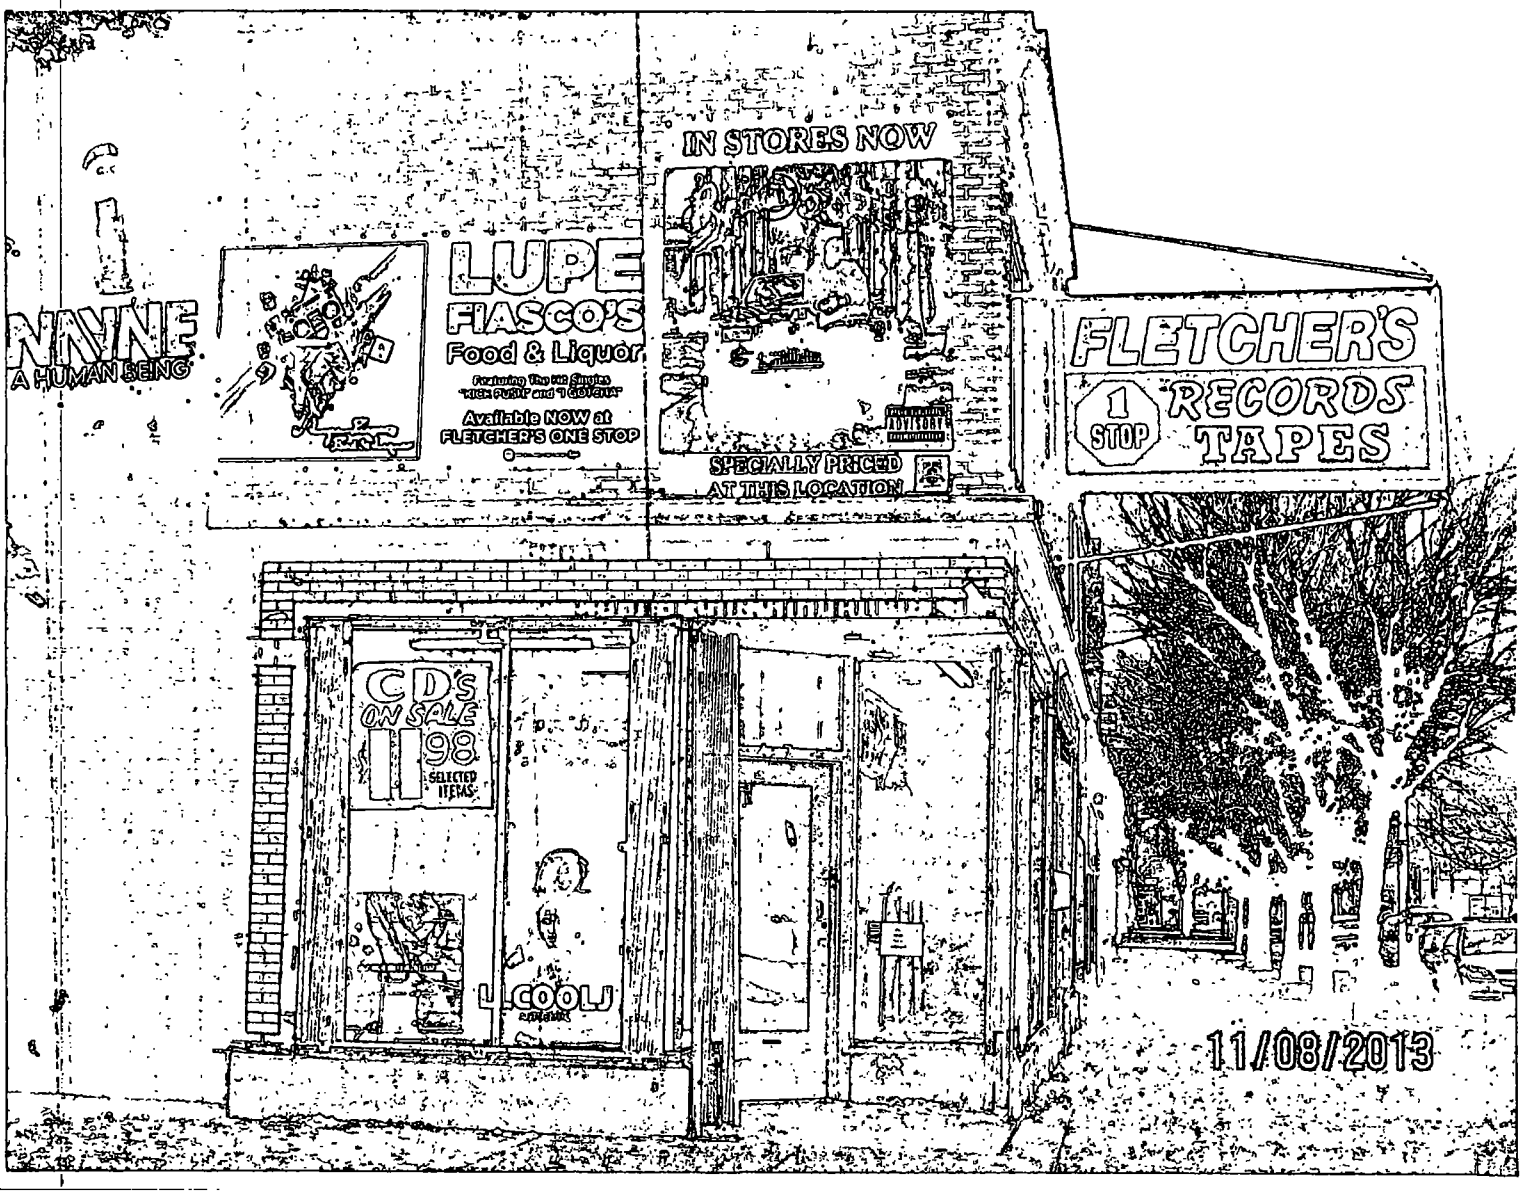
IN STORES NOW
LUPE
FIASCO'S
Food & Liquor
Available NOW at
FLETCHER'S ONE STOP
SPECIALLY PRICED
AT THIS LOCATION
FLETCHER'S
1 STOP
RECORDS
TAPES
CD'S
ON SALE
98
SELECTED
ITEMS
L.COOL J
11/08/2013

Department of Business Affairs and Consumer Protection
Small Business Center - Public Way Use Unit
City Hall - 121 N. LaSalle Street, Room 800 • Chicago, IL 60602
(312)-74-GOBIZ (312-744-6249) • (312) 744-1944 (TTY)
http://www.cityofchicago.org/bacp

07/30/2014

Alderman **Roderick T. Sawyer**
Ward # **06**
City of Chicago
City Hall, Room **300**
121 North LaSalle Street
Chicago, Illinois 60602

Re: An ordinance to use and maintain a portion of the public right-of-way for **one (1) sign(s)** for **FLETCHER'S ONE STOP RECORD TV SALES**, adjacent to the premises known as **457 E. 75th St.**.

Dear Alderman **Roderick T. Sawyer**:

The applicant referenced above has requested the use of the public right-of-way for a **sign(s)**. An ordinance has been prepared by the Department of Business Affairs and Consumer Protection – Small Business Center - Public Way Use Unit for presentation to the City Council. Because this request was made for properties located in your ward, as approved by you as per the attached, I respectfully request that you introduce the attached ordinance at the next City Council meeting.

If you have any questions regarding this ordinance, please contact Anthony Bertuca at (312) 744-5506.

Department of Business Affairs and Consumer Protection

City of Chicago

O2014-6396

Office of the City Clerk

Document Tracking Sheet

Meeting Date:	7/30/2014
Sponsor(s):	Sawyer (6)
Type:	Ordinance
Title:	Grant(s) of privilege in public way for Mobil
Committee(s) Assignment:	Committee on Transportation and Public Way

ORDINANCE
MOBIL
Acct. No. 271216 - 1
Permit No. 1114186

Be It Ordained by the City Council of the City of Chicago:

SECTION 1. Permission and authority are hereby given and granted to MOBIL, upon the terms and subject to the conditions of this ordinance to maintain and use one (1) sign(s) projecting over the public right-of-way attached to its premises known as 130 E. 71st St..

Said sign structure(s) measures as follows; along E 71ST ST:
One (1) at six (6) feet in length, twelve (12) feet in height and ten (10) feet above grade level.

The location of said privilege shall be as shown on prints kept on file with the Department of Business Affairs and Consumer Protection and the Office of the City Clerk.

Said privilege shall be constructed in accordance with plans and specifications approved by the Department of Transportation (Division of Project Development) and Zoning Department - Signs.

This grant of privilege in the public way shall be subject to the provisions of Section 10-28-015 and all other required provisions of the Municipal Code of Chicago.

The grantee shall pay to the City of Chicago as compensation for the privilege #1114186 herein granted the sum of three hundred ($300.00) per annum in advance.

A 25% penalty will be added for payments received after due date.

The permit holder agrees to hold the City of Chicago harmless for any damage, relocation or replacement costs associated with damage, relocation or removal of private property caused by the City performing work in the public way.

Authority herein given and granted for a period of five (5) years from and after 06/30/2014.

Alderman _____

Roderick T. Sawyer 6th Ward

Angel oil Co. 130 E 71st Street Chicago IL 60619

Department of Business Affairs and Consumer Protection
Small Business Center - Public Way Use Unit
City Hall - 121 N. LaSalle Street, Room 800 • Chicago, IL 60602
(312)-74-GOBIZ (312-744-6249) • (312) 744-1944 (TTY)
http //www cityofchicago.org/bacp

07/30/2014

Alderman **Roderick T. Sawyer**
Ward # **06**
City of Chicago
City Hall, Room **300**
121 North LaSalle Street
Chicago, Illinois 60602

Re: An ordinance to use and maintain a portion of the public right-of-way for **one (1) sign(s)** for **MOBIL**, adjacent to the premises known as **130 E. 71st St.**.

Dear Alderman **Roderick T. Sawyer**:

The applicant referenced above has requested the use of the public right-of-way for a **sign(s)**. An ordinance has been prepared by the Department of Business Affairs and Consumer Protection – Small Business Center - Public Way Use Unit for presentation to the City Council. Because this request was made for properties located in your ward, as approved by you as per the attached, I respectfully request that you introduce the attached ordinance at the next City Council meeting.

If you have any questions regarding this ordinance, please contact Anthony Bertuca at (312) 744-5506.

Department of Business Affairs and Consumer Protection

City of Chicago

O2014-6401

Office of the City Clerk

Document Tracking Sheet

Meeting Date:	7/30/2014
Sponsor(s):	Sawyer (6)
Type:	Ordinance
Title:	Grant(s) of privilege in public way for State Farm Insurance
Committee(s) Assignment:	Committee on Transportation and Public Way

ORDINANCE
STATE FARM INSURANCE
Acct. No. 59073 - 1
Permit No. 1113926

Be It Ordained by the City Council of the City of Chicago:

SECTION 1. Permission and authority are hereby given and granted to STATE FARM INSURANCE, upon the terms and subject to the conditions of this ordinance to maintain and use one (1) sign(s) projecting over the public right-of-way attached to its premises known as 515 E. 79th St..

Said sign structure(s) measures as follows; along E. 79TH ST.:
One (1) at eight (8) feet in length, two (2) feet in height and thirteen point four two (13.42) feet above grade level.

The location of said privilege shall be as shown on prints kept on file with the Department of Business Affairs and Consumer Protection and the Office of the City Clerk.

Said privilege shall be constructed in accordance with plans and specifications approved by the Department of Transportation (Division of Project Development) and Zoning Department - Signs.

This grant of privilege in the public way shall be subject to the provisions of Section 10-28-015 and all other required provisions of the Municipal Code of Chicago.

The grantee shall pay to the City of Chicago as compensation for the privilege #1113926 herein granted the sum of one hundred ($100.00) per annum in advance.

A 25% penalty will be added for payments received after due date.


The permit holder agrees to hold the City of Chicago harmless for any damage, relocation or replacement costs associated with damage, relocation or removal of private property caused by the City performing work in the public way.

Authority herein given and granted for a period of five (5) years from and after 04/22/2014.

Alderman 

Roderick T. Sawyer 6th Ward

Account: 59073-1

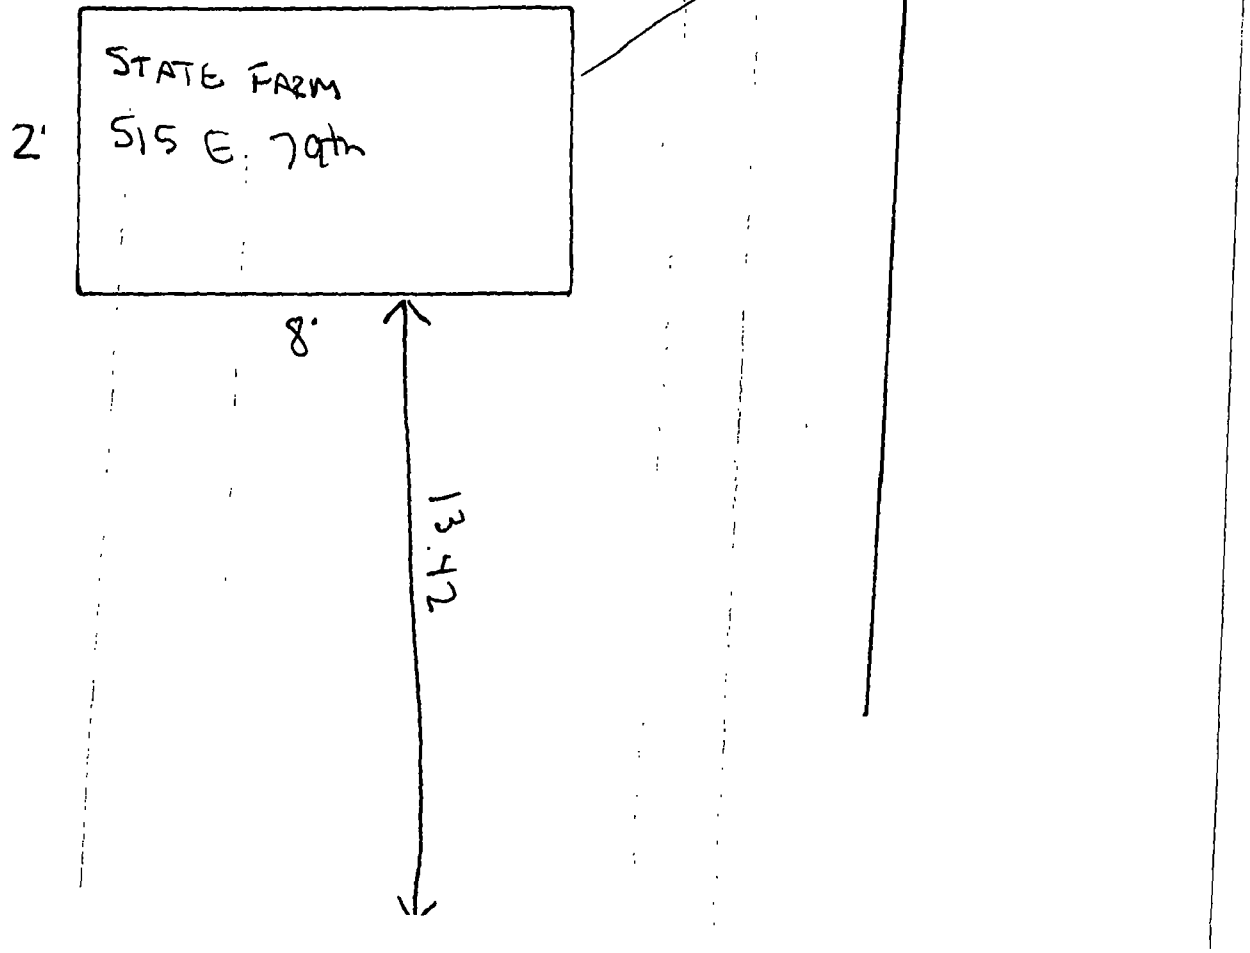

Department of Business Affairs and Consumer Protection
Small Business Center - Public Way Use Unit
City Hall - 121 N. LaSalle Street, Room 800 • Chicago, IL 60602
(312)-74-GOBIZ (312-744-6249) • (312) 744-1944 (TTY)
http://www.cityofchicago.org/bacp

07/30/2014

Alderman **Roderick T. Sawyer**
Ward # **06**
City of Chicago
City Hall, Room **300**
121 North LaSalle Street
Chicago, Illinois 60602

Re: An ordinance to use and maintain a portion of the public right-of-way for **one (1) sign(s)** for **STATE FARM INSURANCE**, adjacent to the premises known as **515 E. 79th St.**.

Dear Alderman **Roderick T. Sawyer**:

The applicant referenced above has requested the use of the public right-of-way for a **sign(s)**. An ordinance has been prepared by the Department of Business Affairs and Consumer Protection – Small Business Center - Public Way Use Unit for presentation to the City Council. Because this request was made for properties located in your ward, as approved by you as per the attached, I respectfully request that you introduce the attached ordinance at the next City Council meeting.

If you have any questions regarding this ordinance, please contact Anthony Bertuca at (312) 744-5506.

Department of Business Affairs and Consumer Protection

City of Chicago

O2014-6404

Office of the City Clerk

Document Tracking Sheet

Meeting Date:	7/30/2014
Sponsor(s):	Sawyer (6)
Type:	Ordinance
Title:	Grant(s) of privilege in public way for Town Dollar Store
Committee(s) Assignment:	Committee on Transportation and Public Way

ORDINANCE
TOWN DOLLAR STORE
Acct. No. 44532 - 1
Permit No. 1114000

Be It Ordained by the City Council of the City of Chicago:

SECTION 1. Permission and authority are hereby given and granted to TOWN DOLLAR STORE, upon the terms and subject to the conditions of this ordinance to maintain and use one (1) sign(s) projecting over the public right-of-way attached to its premises known as 7848 S. Cottage Grove Ave..

Said sign structure(s) measures as follows; along S Cottage Grove Ave:
One (1) at seven (7) feet in length, eight (8) feet in height and twelve (12) feet above grade level.

The location of said privilege shall be as shown on prints kept on file with the Department of Business Affairs and Consumer Protection and the Office of the City Clerk.

Said privilege shall be constructed in accordance with plans and specifications approved by the Department of Transportation (Division of Project Development) and Zoning Department - Signs.

This grant of privilege in the public way shall be subject to the provisions of Section 10-28-015 and all other required provisions of the Municipal Code of Chicago.

The grantee shall pay to the City of Chicago as compensation for the privilege #1114000 herein granted the sum of three hundred ($300.00) per annum in advance.


A 25% penalty will be added for payments received after due date.

The permit holder agrees to hold the City of Chicago harmless for any damage, relocation or replacement costs associated with damage, relocation or removal of private property caused by the City performing work in the public way.

Authority herein given and granted for a period of five (5) years from and after Date of Passage.

Alderman _____

Roderick T. Sawyer 6th Ward

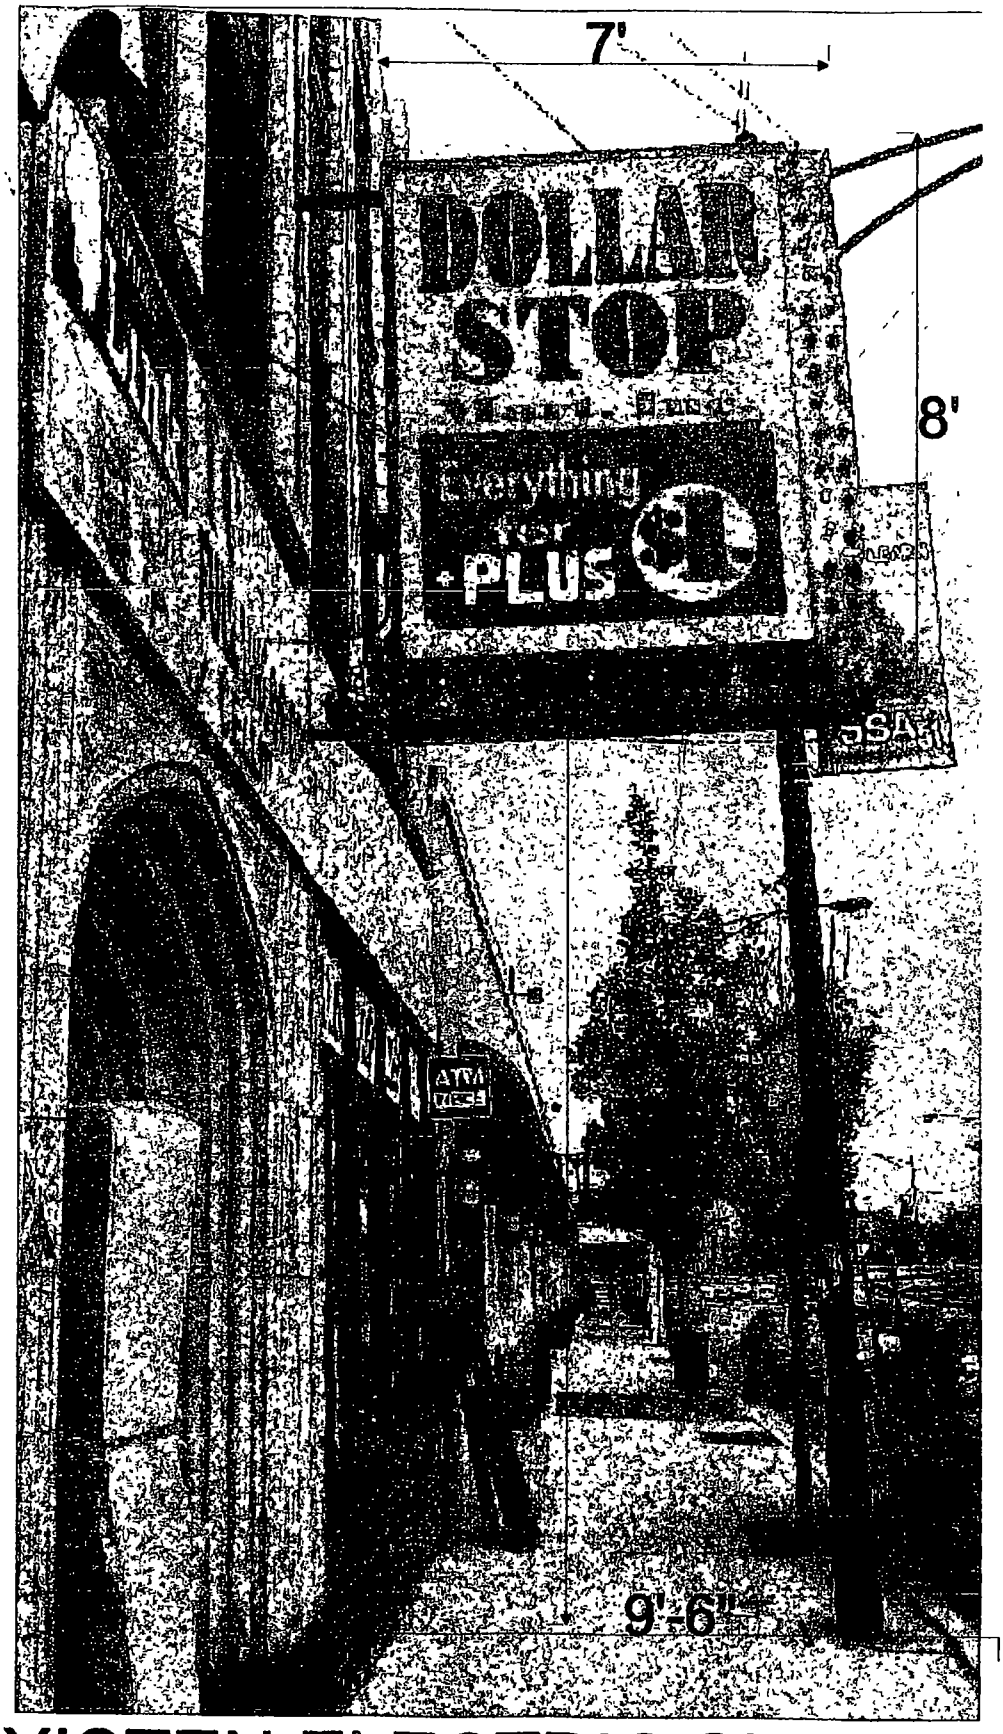

EXISTEN ELECTRIC SIGN 7'X8'

Department of Business Affairs and Consumer Protection
Small Business Center - Public Way Use Unit
City Hall - 121 N. LaSalle Street, Room 800 • Chicago, IL 60602
(312)-74-GOBIZ (312-744-6249) • (312) 744-1944 (TTY)
http://www.cityofchicago.org/bacp

07/30/2014

Alderman **Roderick T. Sawyer**
Ward # **06**
City of Chicago
City Hall, Room **300**
121 North LaSalle Street
Chicago, Illinois 60602

Re: An ordinance to use and maintain a portion of the public right-of-way for **one (1) sign(s)** for **TOWN DOLLAR STORE**, adjacent to the premises known as **7848 S. Cottage Grove Ave.**.

Dear Alderman **Roderick T. Sawyer**:

The applicant referenced above has requested the use of the public right-of-way for a **sign(s)**. An ordinance has been prepared by the Department of Business Affairs and Consumer Protection – Small Business Center - Public Way Use Unit for presentation to the City Council. Because this request was made for properties located in your ward, as approved by you as per the attached, I respectfully request that you introduce the attached ordinance at the next City Council meeting.

If you have any questions regarding this ordinance, please contact Anthony Bertuca at (312) 744-5506.

Department of Business Affairs and Consumer Protection

City of Chicago

O2014-6406

Office of the City Clerk

Document Tracking Sheet

Meeting Date:	7/30/2014
Sponsor(s):	Sawyer (6)
Type:	Ordinance
Title:	Grant(s) of privilege in public way for Urban Beautique
Committee(s) Assignment:	Committee on Transportation and Public Way

ORDINANCE
URBAN BEAUTIQUE
Acct. No. 338900 - 1
Permit No. 1113873

Be It Ordained by the City Council of the City of Chicago:

SECTION 1. Permission and authority are hereby given and granted to URBAN BEAUTIQUE, upon the terms and subject to the conditions of this ordinance to maintain and use one (1) sign(s) projecting over the public right-of-way attached to its premises known as 7722 S. Cottage Grove Ave..

Said sign structure(s) measures as follows; along S. Cottage Grove Avenue:
One (1) at eight (8) feet in length, six (6) feet in height and twelve (12) feet above grade level.

The location of said privilege shall be as shown on prints kept on file with the Department of Business Affairs and Consumer Protection and the Office of the City Clerk.

Said privilege shall be constructed in accordance with plans and specifications approved by the Department of Transportation (Division of Project Development) and Zoning Department - Signs.

This grant of privilege in the public way shall be subject to the provisions of Section 10-28-015 and all other required provisions of the Municipal Code of Chicago.

The grantee shall pay to the City of Chicago as compensation for the privilege #1113873 herein granted the sum of three hundred ($300.00) per annum in advance.


A 25% penalty will be added for payments received after due date.

The permit holder agrees to hold the City of Chicago harmless for any damage, relocation or replacement costs associated with damage, relocation or removal of private property caused by the City performing work in the public way.

Authority herein given and granted for a period of five (5) years from and after 06/30/2014.

Alderman _____

Roderick T. Sawyer 6th Ward

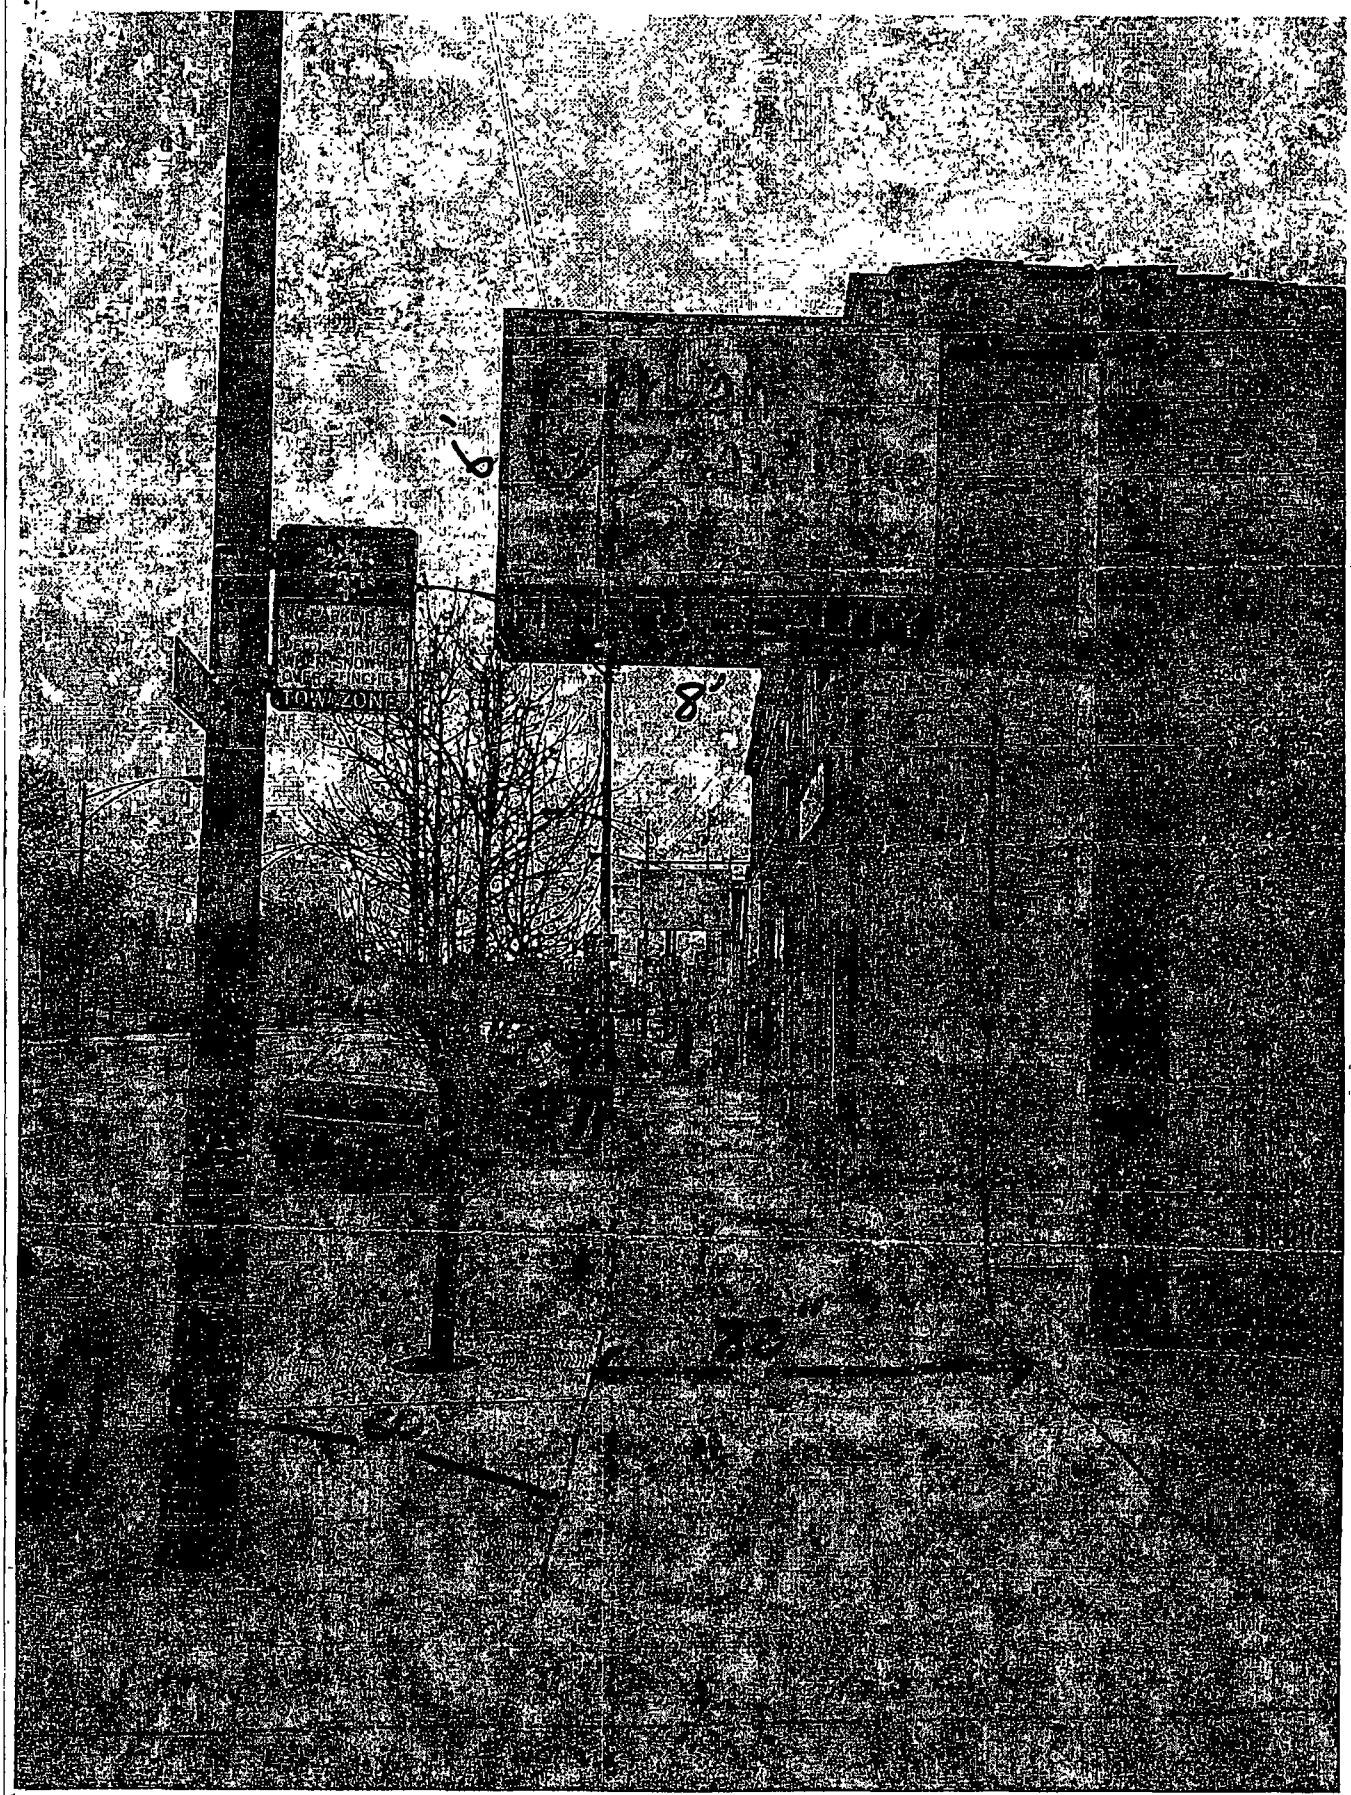
TOW ZONE
8"

Department of Business Affairs and Consumer Protection
Small Business Center - Public Way Use Unit
City Hall - 121 N. LaSalle Street, Room 800 • Chicago, IL 60602
(312)-74-GOBIZ (312-744-6249) • (312) 744-1944 (TTY)
http://www.cityofchicago.org/bacp

07/30/2014

Alderman **Roderick T. Sawyer**
Ward # **06**
City of Chicago
City Hall, Room **300**
121 North LaSalle Street
Chicago, Illinois 60602

Re: An ordinance to use and maintain a portion of the public right-of-way for **one (1) sign(s)** for **URBAN BEAUTIQUE**, adjacent to the premises known as **7722 S. Cottage Grove Ave.**.

Dear Alderman **Roderick T. Sawyer**:

The applicant referenced above has requested the use of the public right-of-way for a **sign(s)**. An ordinance has been prepared by the Department of Business Affairs and Consumer Protection – Small Business Center - Public Way Use Unit for presentation to the City Council. Because this request was made for properties located in your ward, as approved by you as per the attached, I respectfully request that you introduce the attached ordinance at the next City Council meeting.

If you have any questions regarding this ordinance, please contact Anthony Bertuca at (312) 744-5506.

Department of Business Affairs and Consumer Protection

City of Chicago

O2014-6408

Office of the City Clerk

Document Tracking Sheet

Meeting Date:	7/30/2014
Sponsor(s):	Harris (8)
Type:	Ordinance
Title:	Grant(s) of privilege in public way for New Celebrity Lounge, Inc.
Committee(s) Assignment:	Committee on Transportation and Public Way

ORDINANCE
NEW CELEBRITY LOUNGE INC
Acct. No. 29968 - 1
Permit No. 1114265

Be It Ordained by the City Council of the City of Chicago:

SECTION 1. Permission and authority are hereby given and granted to NEW CELEBRITY LOUNGE INC, upon the terms and subject to the conditions of this ordinance to maintain and use one (1) sign(s) projecting over the public right-of-way attached to its premises known as 2024 E. 83rd St..

Said sign structure(s) measures as follows; along E. 83rd Street:
One (1) at four (4) feet in length, four (4) feet in height and twelve point two (12.2) feet above grade level.

The location of said privilege shall be as shown on prints kept on file with the Department of Business Affairs and Consumer Protection and the Office of the City Clerk.

Said privilege shall be constructed in accordance with plans and specifications approved by the Department of Transportation (Division of Project Development) and Zoning Department - Signs.

This grant of privilege in the public way shall be subject to the provisions of Section 10-28-015 and all other required provisions of the Municipal Code of Chicago.

The grantee shall pay to the City of Chicago as compensation for the privilege #1114265 herein granted the sum of one hundred ($100.00) per annum in advance.


A 25% penalty will be added for payments received after due date.

The permit holder agrees to hold the City of Chicago harmless for any damage, relocation or replacement costs associated with damage, relocation or removal of private property caused by the City performing work in the public way.

Authority herein given and granted for a period of five (5) years from and after 09/10/2013.

Alderman Michelle A Harris

Michelle A. Harris 8th Ward

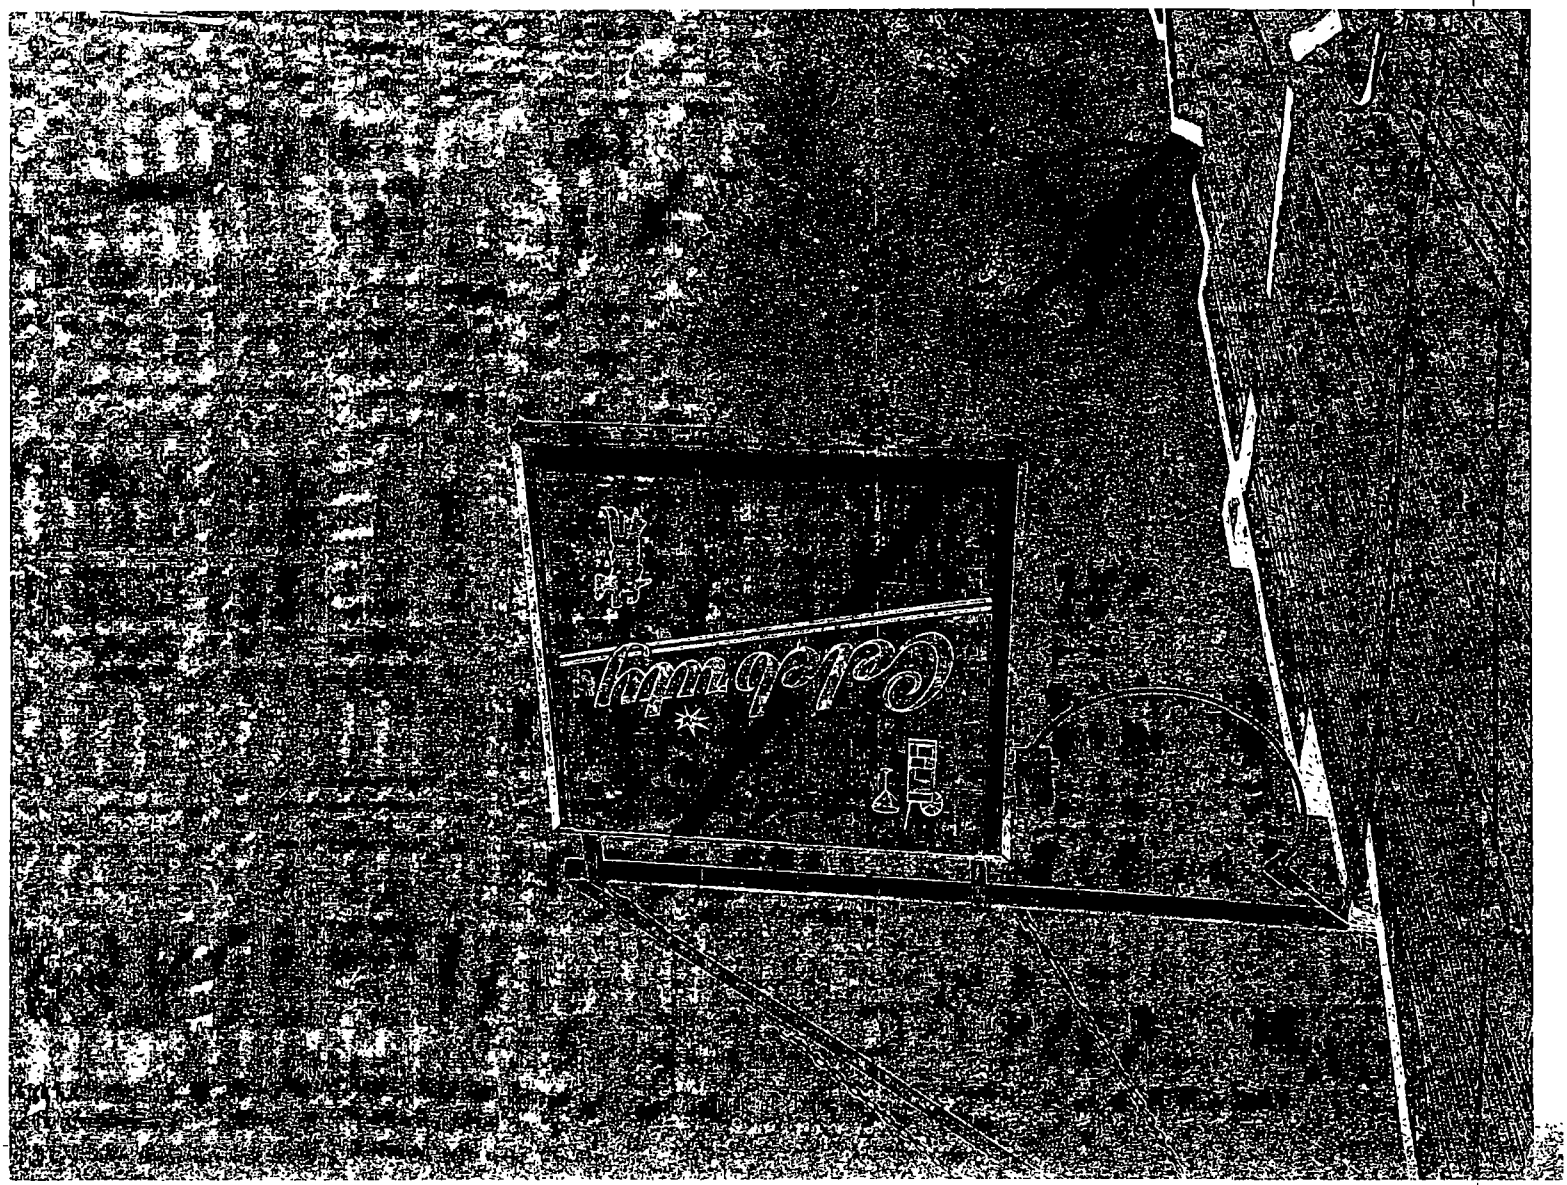
Campo

City of Chicago

O2014-6409

Office of the City Clerk

Document Tracking Sheet

Meeting Date:	7/30/2014
Sponsor(s):	Beale (9)
Type:	Ordinance
Title:	Grant(s) of privilege in public way for Rosemoor Community Assn.
Committee(s) Assignment:	Committee on Transportation and Public Way

ORDINANCE
ROSEMOOR COMMUNITY ASSOCIATION
Acct. No. 278423 - 1
Permit No. 1114228

Be It Ordained by the City Council of the City of Chicago:

SECTION 1. Permission and authority are hereby given and granted to ROSEMOOR COMMUNITY ASSOCIATION, upon the terms and subject to the conditions of this ordinance to maintain and use, as now constructed, one (1) Sign(s) on the public right-of-way adjacent to its premises known as 10001 S. Michigan Ave..

Said Sign(s) at S. MICHIGAN AVENUE measure(s):
One (1) at five (5) feet in length, and four (4) feet in width for a total of twenty (20) square feet.

The location of said privilege shall be as shown on prints kept on file with the Department of Business Affairs and Consumer Protection and the Office of the City Clerk.

Said privilege shall be constructed in accordance with plans and specifications approved by the Department of Transportation (Division of Project Development) and Zoning Department - Signs.

This grant of privilege in the public way shall be subject to the provisions of Section 10-28-015 and all other required provisions of the Municipal Code of Chicago.

The grantee shall pay to the City of Chicago as compensation for the privilege #1114228 herein granted the sum of one hundred ($100.00) per annum in advance.

A 25% penalty will be added for payments received after due date.

The permit holder agrees to hold the City of Chicago harmless for any damage, relocation or replacement costs associated with damage, relocation or removal of private property caused by the City performing work in the public way.

Authority herein given and granted for a period of five (5) years from and after 06/23/2014.

Alderman


Anthony Beale 9th Ward


Michigan Ave.

Heighth 4 ft.
Width 8 in.
Length 5 ft.
Depth 40 in. deep in the ground

Sidewalk

Parkway

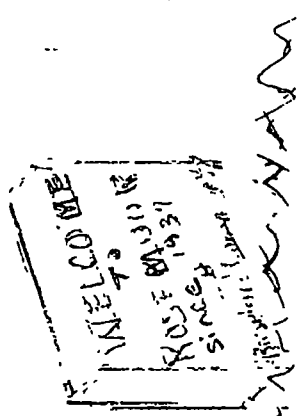

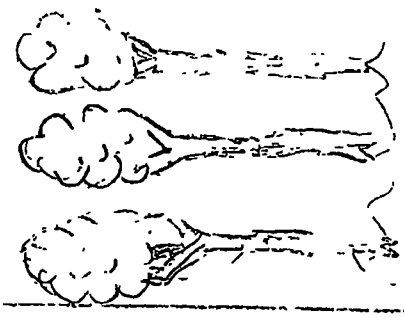

100th St.

South

North

From alley to Michigan ____

Alley

East

City of Chicago

O2014-6410

Office of the City Clerk

Document Tracking Sheet

Meeting Date:	7/30/2014
Sponsor(s):	Pope (10)
Type:	Ordinance
Title:	Grant(s) of privilege in public way for Gomez Tacos Rest
Committee(s) Assignment:	Committee on Transportation and Public Way

ORDINANCE
GOMEZ TACOS REST
Acct. No. 7087 - 1
Permit No. 1113961

Be It Ordained by the City Council of the City of Chicago:

SECTION 1. Permission and authority are hereby given and granted to GOMEZ TACOS REST, upon the terms and subject to the conditions of this ordinance to maintain and use one (1) sign(s) projecting over the public right-of-way attached to its premises known as 3016 E. 91st St..

Said sign structure(s) measures as follows; along E. 91ST ST:
One (1) at six point six seven (6.67) feet in length, five point six seven (5.67) feet in height and thirteen point eight three (13.83) feet above grade level.

The location of said privilege shall be as shown on prints kept on file with the Department of Business Affairs and Consumer Protection and the Office of the City Clerk

Said privilege shall be constructed in accordance with plans and specifications approved by the Department of Transportation (Division of Project Development) and Zoning Department- Signs.

This grant of privilege in the public way shall be subject to the provisions of Section 10-28-015 and all other required provisions of the Municipal Code of Chicago.

The grantee shall pay to the City of Chicago as compensation for the privilege #1113961 herein granted the sum of three hundred ($300.00) per annum in advance.

A 25% penalty will be added for payments received after due date

The permit holder agrees to hold the City of Chicago harmless for any damage, relocation or replacement costs associated with damage, relocation or removal of private property caused by the City performing work in the public way.

Authority herein given and granted for a period offive (5) years from and after 05/13/2014.

Alderman _____

John Pope 10th Ward


GOMEZ
BURRITOS TACOS
HAMBURGERS
PIZZA SLICES

Department of Business Affairs and Consumer Protection
Small Business Center- Public Way Use Unit
City Hall- 121 N. LaSalle Strect Room 800 • Chicago, IL 60602
(312)-74-GOBIZ (312-744-6249) • (312) 744-1944 (TTY)
http://www.cityofchicago.org/bacp

07/30/2014

Alderman **John Pope**
Ward # **10**
City of Chicago
City Hall, Room **300**
121 North LaSalle Street
Chicago, Illinois 60602

Re: An ordinance to use and maintain a portion of the public right-of-way for **one (1) sign(s)** for **GOMEZ TACOS REST**, adjacent to the premises known as **3016 E. 91st St.**.

Dear Alderman **John Pope**:

The applicant referenced above has requested the use of the public right-of-way for a **sign(s)**. An ordinance has been prepared by the Department of Business Affairs and Consumer Protection – Small Business Center - Public Way Use Unit for presentation to the City Council. Because this request was made for properties located in your ward, as approved by you as per the attached, I respectfully request that you introduce the attached ordinance at the next City Council meeting.

If you have any questions regarding this ordinance, please contact Anthony Bertuca at (312) 744-5506.

Department of Business Affairs and Consumer Protection

City of Chicago

O2014-6413

Office of the City Clerk

Document Tracking Sheet

Meeting Date:	7/30/2014
Sponsor(s):	Pope (10)
Type:	Ordinance
Title:	Grant(s) of privilege in public way for Jovial Club
Committee(s) Assignment:	Committee on Transportation and Public Way

ORDINANCE
JOVIAL CLUB
Acct. No. 20644 - 1
Permit No. 1113897

Be It Ordained by the City Council of the City of Chicago:

SECTION 1. Permission and authority are hereby given and granted to JOVIAL CLUB, upon the terms and subject to the conditions of this ordinance to maintain and use, as now constructed, four (4) Security Camera(s) projecting over the public right-of-way for security purposes adjacent to its premises known as 9615 S. Commercial Ave..

Said Security Camera(s) at S. COMMERCIAL measure(s):
Four (4) at one (1) foot in length, point seven five (.75) feet in width and thirteen (13) feet above grade level.

The location of said privilege shall be as shown on prints kept on file with the Department of Business Affairs and Consumer Protection and the Office of the City Clerk.

Said privilege shall be constructed in accordance with plans and specifications approved by the Department of Planning and Development and Department of Transportation (Division of Project Development).

This grant of privilege in the public way shall be subject to the provisions of Section 10-28-015 and all other required provisions of the Municipal Code of Chicago.

The grantee shall pay to the City of Chicago as compensation for the privilege #1113897 herein granted the sum of zero ($.00) per annum in advance.


A 25% penalty will be added for payments received after due date.

The permit holder agrees to hold the City of Chicago harmless for any damage, relocation or replacement costs associated with damage, relocation or removal of private property caused by the City performing work in the public way.

Authority herein given and granted for a period of five (5) years from and after 06/30/2014.

Alderman _____

John Pope 10th Ward

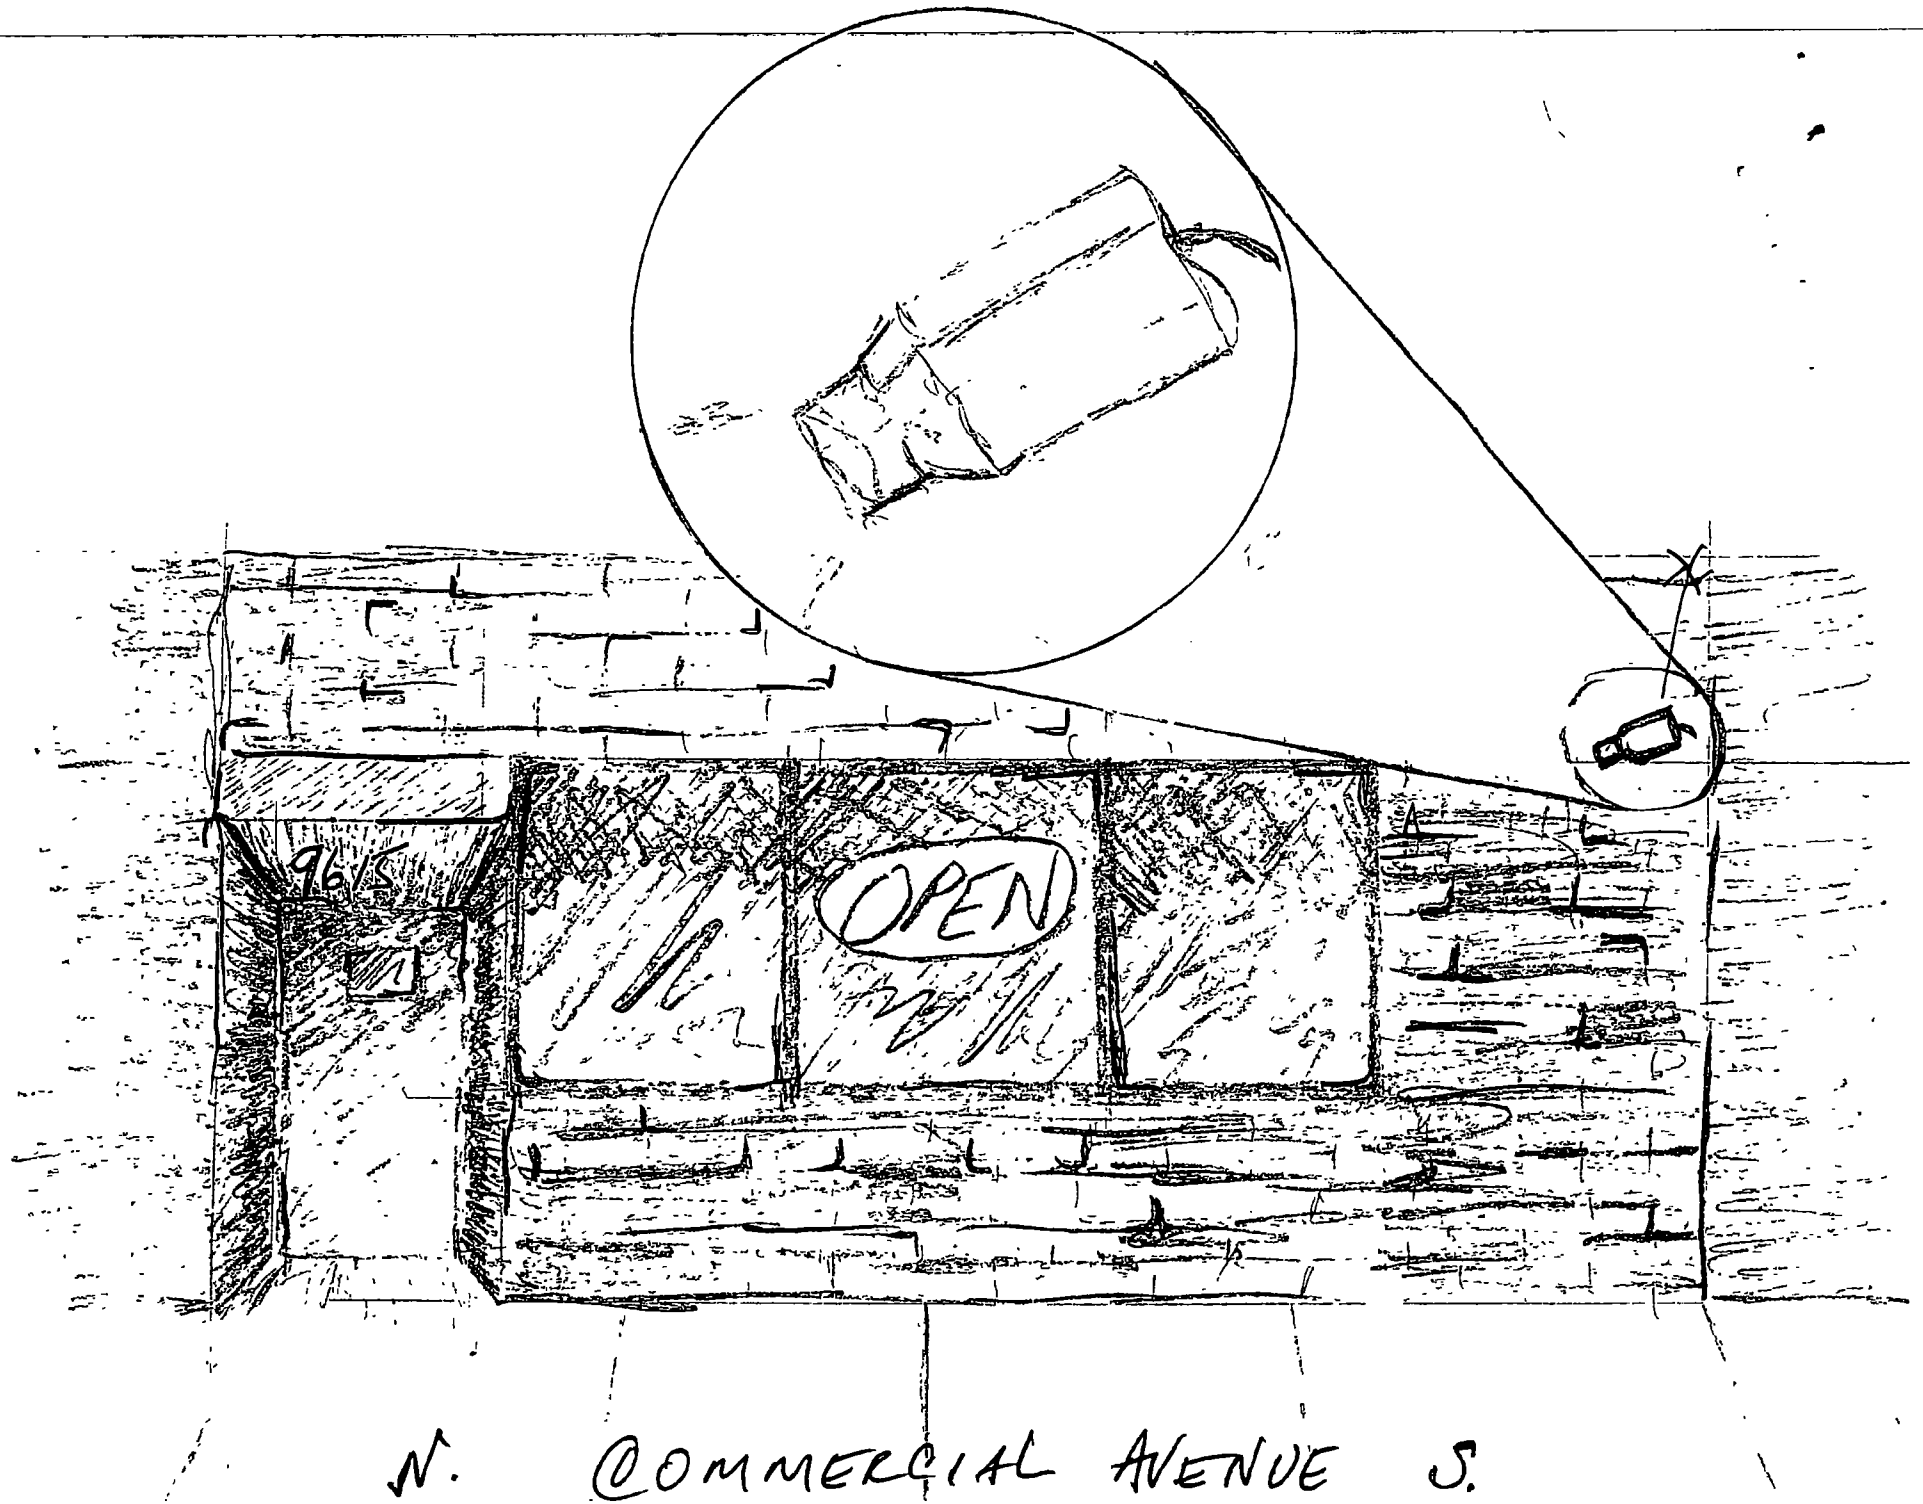
OPEN
N. COMMERCIAL AVENUE S.

Department of Business Affairs and Consumer Protection
Small Business Center- Public Way Use Unit
City Hall- 121 N. LaSalle Street Room 800 • Chicago, IL 60602
(312)-74-GOBIZ (312-744-6249) • (312) 744-1944 (TTY)
http://www.cityofchicago.org/bacp

07/30/2014

Alderman **John Pope**
Ward # **10**
City of Chicago
City Hall, Room **300**
121 North LaSalle Street
Chicago, Illinois 60602

Re: An ordinance to use and maintain a portion of the public right-of-way for **four (4) security camera(s)** for **JOVIAL CLUB**, adjacent to the premises known as **9615 S. Commercial Ave.**.

Dear Alderman **John Pope**:

The applicant referenced above has requested the use of the public right-of-way for a **security camera(s)**. An ordinance has been prepared by the Department of Business Affairs and Consumer Protection – Small Business Center - Public Way Use Unit for presentation to the City Council. Because this request was made for properties located in your ward, as approved by you as per the attached, I respectfully request that you introduce the attached ordinance at the next City Council meeting.

If you have any questions regarding this ordinance, please contact Anthony Bertuca at (312) 744-5506.

Department of Business Affairs and Consumer Protection

City of Chicago

O2014-6415

Office of the City Clerk

Document Tracking Sheet

Meeting Date:	7/30/2014
Sponsor(s):	Balcer (11)
Type:	Ordinance
Title:	Grant(s) of privilege in public way for Happiness Restaurant, Inc.
Committee(s) Assignment:	Committee on Transportation and Public Way

ORDINANCE
HAPPINESS RESTAURANT, INC.
Acct. No. 272732 - 1
Permit No. 1113936

Be It Ordained by the City Council of the City of Chicago:

SECTION 1. Permission and authority are hereby given and granted to HAPPINESS RESTAURANT, INC., upon the terms and subject to the conditions of this ordinance to maintain and use one (1) sign(s) projecting over the public right-of-way attached to its premises known as 3313 S. Halsted St..

Said sign structure(s) measures as follows; along S. HALSTED:
One (1) at four point five (4.5) feet in length, six (6) feet in height and thirteen point five (13.5) feet above grade level.

The location of said privilege shall be as shown on prints kept on file with the Department of Business Affairs and Consumer Protection and the Office of the City Clerk.

Said privilege shall be constructed in accordance with plans and specifications approved by the Department of Transportation (Division of Project Development) and Zoning Department - Signs.

This grant of privilege in the public way shall be subject to the provisions of Section 10-28-015 and all other required provisions of the Municipal Code of Chicago.

The grantee shall pay to the City of Chicago as compensation for the privilege #1113936 herein granted the sum of three hundred ($300.00) per annum in advance.


A 25% penalty will be added for payments received after due date.

The permit holder agrees to hold the City of Chicago harmless for any damage, relocation or replacement costs associated with damage, relocation or removal of private property caused by the City performing work in the public way.

Authority herein given and granted for a period of five (5) years from and after 07/09/2013.

Alderman James A.

James A. Balcer 11th Ward

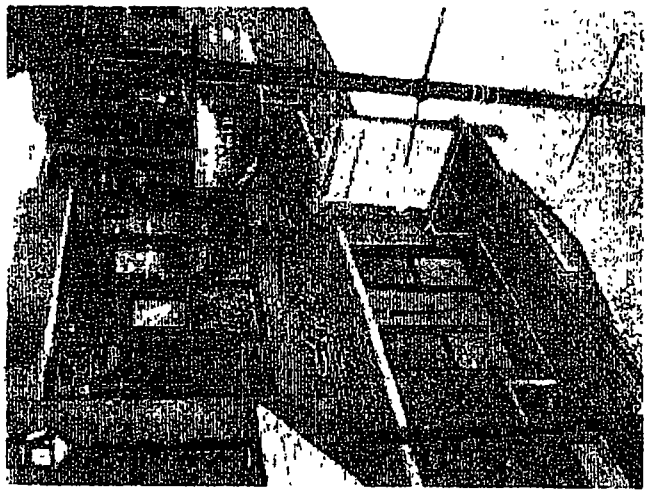

Department of Business Affairs and Consumer Protection
Small Business Center - Public Way Use Unit
City Hall - 121 N. LaSalle Street, Room 800 • Chicago, IL 60602
(312)-74-GOBIZ (312-744-6249) • (312) 744-1944 (TTY)
http://www.cityofchicago.org/bacp

07/30/2014

Alderman **James A. Balcer**
Ward # **11**
City of Chicago
City Hall, Room **203**
121 North LaSalle Street
Chicago, Illinois 60602

Re: An ordinance to use and maintain a portion of the public right-of-way for **one (1) sign(s)** for **HAPPINESS RESTAURANT, INC.**, adjacent to the premises known as **3313 S. Halsted St.**.

Dear Alderman **James A. Balcer**:

The applicant referenced above has requested the use of the public right-of-way for a **sign(s)**. An ordinance has been prepared by the Department of Business Affairs and Consumer Protection – Small Business Center - Public Way Use Unit for presentation to the City Council. Because this request was made for properties located in your ward, as approved by you as per the attached, I respectfully request that you introduce the attached ordinance at the next City Council meeting.

If you have any questions regarding this ordinance, please contact Anthony Bertuca at (312) 744-5506.

Department of Business Affairs and Consumer Protection

City of Chicago

O2014-6417

Office of the City Clerk

Document Tracking Sheet

Meeting Date:	7/30/2014
Sponsor(s):	Balcer (11)
Type:	Ordinance
Title:	Grant(s) of privilege in public way for Carl T. Uth
Committee(s) Assignment:	Committee on Transportation and Public Way

ORDINANCE
CARL T. UTH
Acct. No. 390964 - 1
Permit No. 1113458

Be It Ordained by the City Council of the City of Chicago:

SECTION 1. Permission and authority are hereby given and granted to CARL T. UTH, upon the terms and subject to the conditions of this ordinance to construct, install, maintain and use a Stair Lift Railing over the public right-of-way adjacent to its premises known as 2974 S. Loomis St..

Said Stair Lift Railing at S. Loomis Street measure(s):
Chair lift railing shall extend over public way point nine two (.92) feet in length, and point six seven (.67) feet in width for a total of point six two(.62) square feet.

The location of said privilege shall be as shown on prints kept on file with the Department of Business Affairs and Consumer Protection and the Office of the City Clerk.

Said privilege shall be constructed in accordance with plans and specifications approved by the Department of Planning and Development and Department of Transportation (Division of Project Development).

This grant of privilege in the public way shall be subject to the provisions of Section 10-28-015 and all other required provisions of the Municipal Code of Chicago.

The grantee shall pay to the City of Chicago as compensation for the privilege #1113458 herein granted the sum of four hundred ($400.00) per annum in advance.


A 25% penalty will be added for payments received after due date.

The permit holder agrees to hold the City of Chicago harmless for any damage, relocation or replacement costs associated with damage, relocation or removal of private property caused by the City performing work in the public way.

Authority herein given and granted for a period of five (5) years from and after Date of Passage.

Alderman James A. Balcer

James A. Balcer 11th Ward

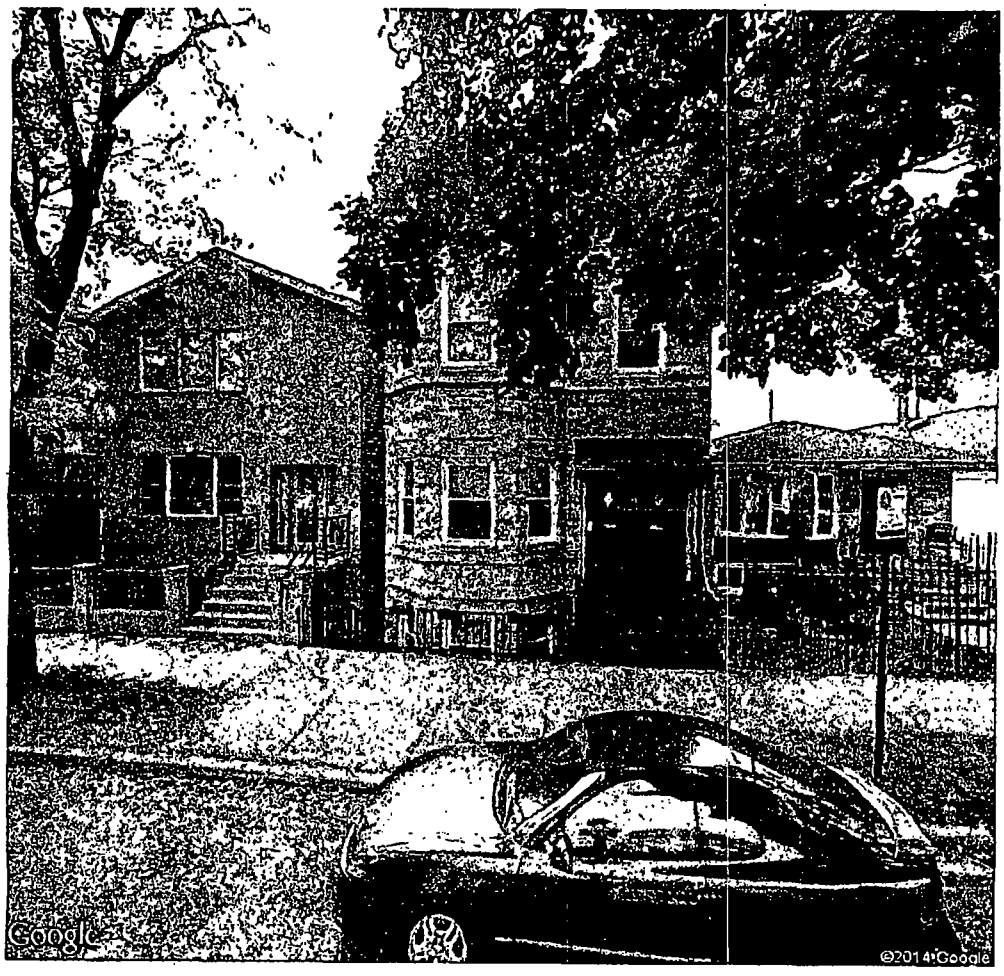
Google
©2014 Google

Department of Business Affairs and Consumer Protection
Small Business Center - Public Way Use Unit
City Hall - 121 N. LaSalle Street, Room 800 • Chicago, IL 60602
(312)-74-GOBIZ (312-744-6249) • (312) 744-1944 (TTY)
http://www.cityofchicago.org/bacp

07/30/2014

Alderman **James A. Balcer**
Ward # **11**
City of Chicago
City Hall, Room **203**
121 North LaSalle Street
Chicago, Illinois 60602

Re: An amended ordinance to use and maintain a portion of the public right-of-way for **one (1) lift(s)** for **CARL T. UTH**, adjacent to the premises known as **2974 S. Loomis St.**.

Dear Alderman **James A. Balcer**:

The applicant referenced above has requested the use of the public right-of-way for a **lift(s)**. An ordinance has been prepared by the Department of Business Affairs and Consumer Protection – Small Business Center - Public Way Use Unit for presentation to the City Council. Because this request was made for properties located in your ward, as approved by you as per the attached, I respectfully request that you introduce the attached ordinance at the next City Council meeting.

If you have any questions regarding this ordinance, please contact Anthony Bertuca at (312) 744-5506.

Department of Business Affairs and Consumer Protection

City of Chicago

O2014-6418

Office of the City Clerk

Document Tracking Sheet

Meeting Date:	7/30/2014
Sponsor(s):	Balcer (11)
Type:	Ordinance
Title:	Grant(s) of privilege in public way for 31st & Wallace Currency Exchange
Committee(s) Assignment:	Committee on Transportation and Public Way

ORDINANCE
31ST & WALLACE CURRENCY EXCHAN
Acct. No. 34837 - 1
Permit No. 1103953

Be It Ordained by the City Council of the City of Chicago:

SECTION 1. Permission and authority are hereby given and granted to 31ST & WALLACE CURRENCY EXCHAN, upon the terms and subject to the conditions of this ordinance to maintain and use three (3) sign(s) projecting over the public right-of-way attached to its premises known as 3101 S. Wallace St..

Said sign structure(s) measures as follows; along 3101 S. Wallace St.:
One (1) at fourteen point five (14.5) feet in length, four (4) feet in height and ten (10) feet above grade level.
One (1) at ten point one seven (10.17) feet in length, four (4) feet in height and ten (10) feet above grade level.
One (1) at fifteen point five (15.5) feet in length, four (4) feet in height and ten (10) feet above grade level.

The location of said privilege shall be as shown on prints kept on file with the Department of Business Affairs and Consumer Protection and the Office of the City Clerk.

Said privilege shall be constructed in accordance with plans and specifications approved by the Department of Transportation (Division of Project Development) and Zoning Department - Signs.

This grant of privilege in the public way shall be subject to the provisions of Section 10-28-015 and all other required provisions of the Municipal Code of Chicago.

The grantee shall pay to the City of Chicago as compensation for the privilege #1103953 herein granted the sum of nine hundred ($900.00) per annum in advance.

A 25% penalty will be added for payments received after due date.

The permit holder agrees to hold the City of Chicago harmless for any damage, relocation or replacement costs associated with damage, relocation or removal of private property caused by the City performing work in the public way.


Authority herein given and granted for a period of five (5) years from and after Date of Passage.

Alderman James A. Balcer


James A. Balcer 11th Ward

FACE REPLACEMENTS:

SCALE: 3/4" = 1'-0" — 48 square feet

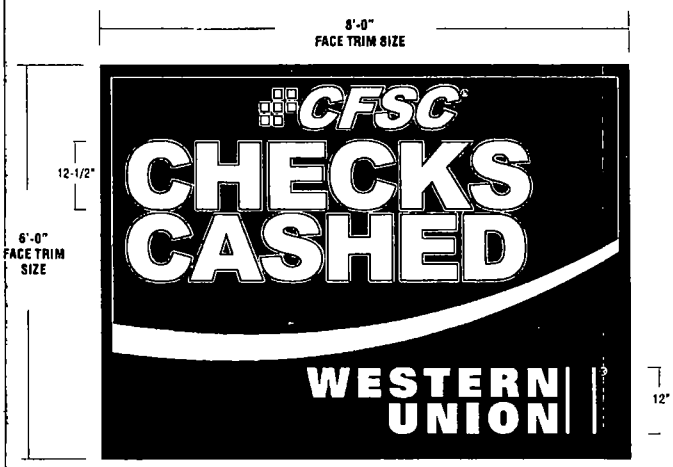


*Sample section view may not be accurate representation.

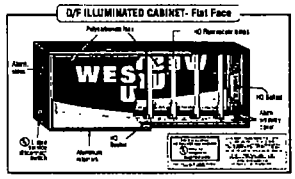


EXISTING CONDITIONS

For Reference Only

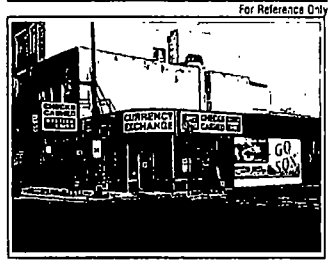

PROPOSED STOREFRONT

Scaled Proportionally

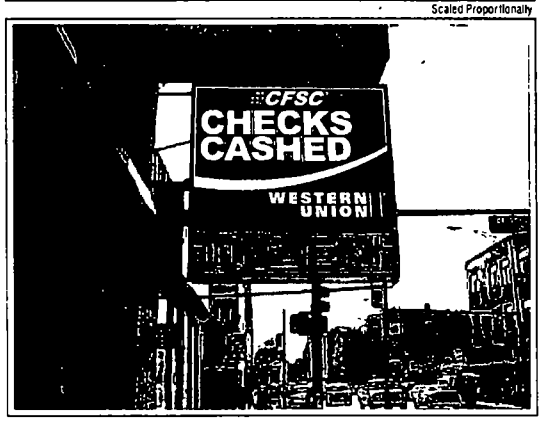

FACE REPLACEMENTS:

CABINET: Existing cabinet w/ 2" retainers

FACES: .187 flat White polycarbonate

GRAPHICS: Surface applied vinyl to match colors shown

QUANTITY: (2) two faces required for d/f blade sign cabinet

COLOR MATCHING

- 3M 7725-12 Black
- Pantone 109 Yellow 3M 3630-015 Yellow
- Pantone 485 Red 3M 3630-33 Red

MC SIGN COMPANY
8959 TYLER BLVD.
MENTOR, OHIO 44060
PH 440-209-9200 FAX 440-205-9577
www.mcsign.com

CLIENT: WESTERN UNION

ADDRESS: 3151 & WALLACE CURRENCY EXCHANGE, 3181 S WALLACE, CHICAGO, IL 60616

DOCKET NO:	DRAWING NO:	DATE:
238538	238538-1	6/25/12

PROJECT MANAGER: BETH BRENWALD — DESIGNER: DB

ELECTRONIC FILE NAME: M:\2012\WESTERN UNION\3151 & WALLACE CURRENCY EXCHANGE, CHICAGO

REVIEWED BY: — DATE:

DATE:	REVISIONS:
12/11/12 JB	Added electrical details

Sign On.™ Partner with the best.

CLIENT SIGNATURE & APPROVAL DATE:

NOTE: PRINTS ARE THE EXCLUSIVE PROPERTY OF "MC SIGN COMPANY". ANY UNAUTHORIZED USE OR DUPLICATION WILL RESULT IN A 20% CHARGE PER OCCURANCE PER THE VALUE OF THE DISPLAY © MC SIGN CO 1998

Department of Business Affairs and Consumer Protection
Small Business Center - Public Way Use Unit
City Hall - 121 N. LaSalle Street, Room 800 • Chicago, IL 60602
(312)-74-GOBIZ (312-744-6249) • (312) 744-1944 (TTY)
http://www.cityofchicago.org/bacp

07/30/2014

Alderman **James A. Balcer**
Ward # **11**
City of Chicago
City Hall, Room **203**
121 North LaSalle Street
Chicago, Illinois 60602

Re: An ordinance to use and maintain a portion of the public right-of-way for **three (3) sign(s)** for **31ST & WALLACE CURRENCY EXCHAN**, adjacent to the premises known as **3101 S. Wallace St.**.

Dear Alderman **James A. Balcer**:

The applicant referenced above has requested the use of the public right-of-way for a **sign(s)**. An ordinance has been prepared by the Department of Business Affairs and Consumer Protection – Small Business Center - Public Way Use Unit for presentation to the City Council. Because this request was made for properties located in your ward, as approved by you as per the attached, I respectfully request that you introduce the attached ordinance at the next City Council meeting.

If you have any questions regarding this ordinance, please contact Anthony Bertuca at (312) 744-5506.

Department of Business Affairs and Consumer Protection

City of Chicago

O2014-6421

Office of the City Clerk

Document Tracking Sheet

Meeting Date:	7/30/2014
Sponsor(s):	Cardenas (12)
Type:	Ordinance
Title:	Grant(s) of privilege in public way for Village Discount Outlet, Inc.
Committee(s) Assignment:	Committee on Transportation and Public Way

ORDINANCE
VILLAGE DISCOUNT OUTLET INC
Acct. No. 85328 - 4
Permit No. 1114089

Be It Ordained by the City Council of the City of Chicago:

SECTION 1. Permission and authority are hereby given and granted to VILLAGE DISCOUNT OUTLET INC, upon the terms and subject to the conditions of this ordinance to maintain and use one (1) sign(s) projecting over the public right-of-way attached to its premises known as 2514 W. 47th St..

Said sign structure(s) measures as follows; along W. 47TH ST.:
One (1) at nine point one seven (9.17) feet in length, five (5) feet in height and eleven point seven one (11.71) feet above grade level.

The location of said privilege shall be as shown on prints kept on file with the Department of Business Affairs and Consumer Protection and the Office of the City Clerk.

Said privilege shall be constructed in accordance with plans and specifications approved by the Department of Transportation (Division of Project Development) and Zoning Department - Signs.

This grant of privilege in the public way shall be subject to the provisions of Section 10-28-015 and all other required provisions of the Municipal Code of Chicago.

The grantee shall pay to the City of Chicago as compensation for the privilege #1114089 herein granted the sum of three hundred ($300.00) per annum in advance.


A 25% penalty will be added for payments received after due date.

The permit holder agrees to hold the City of Chicago harmless for any damage, relocation or replacement costs associated with damage, relocation or removal of private property caused by the City performing work in the public way.

Authority herein given and granted for a period of five (5) years from and after 06/30/2014.

Alderman _____

George Cardenas 12th Ward

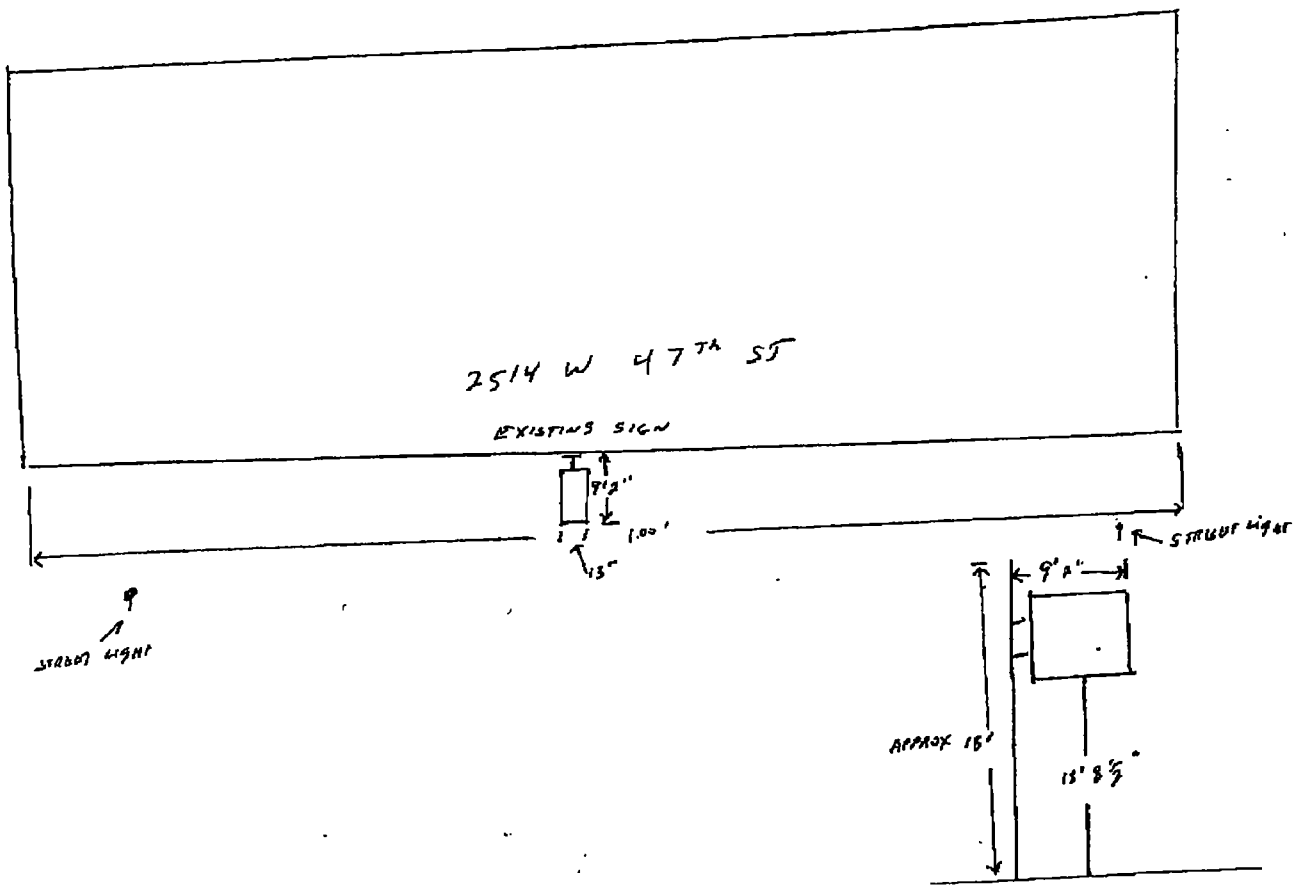
2514 W 47TH ST
EXISTING SIGN
9'2"
1.00'
13"
STREET LIGHT
STREET LIGHT
9'2"
APPROX 15'
13' 8 5/8"

Department of Business Affairs and Consumer Protection
Small Business Center - Public Way Use Unit
City Hall - 121 N LaSalle Street, Room 800 • Chicago, IL 60602
(312)-74-GOBIZ (312-744-6249) • (312) 744-1944 (TTY)
http //www cityofchicago org/bacp

07/30/2014

Alderman **George Cardenas**
Ward # **12**
City of Chicago
City Hall, Room **203**
121 North LaSalle Street
Chicago, Illinois 60602

Re: An ordinance to use and maintain a portion of the public right-of-way for **one (1) sign(s)** for **VILLAGE DISCOUNT OUTLET INC**, adjacent to the premises known as **2514 W. 47th St.**.

Dear Alderman **George Cardenas**:

The applicant referenced above has requested the use of the public right-of-way for a **sign(s)**. An ordinance has been prepared by the Department of Business Affairs and Consumer Protection – Small Business Center - Public Way Use Unit for presentation to the City Council. Because this request was made for properties located in your ward, as approved by you as per the attached, I respectfully request that you introduce the attached ordinance at the next City Council meeting.

If you have any questions regarding this ordinance, please contact Anthony Bertuca at (312) 744-5506.

Department of Business Affairs and Consumer Protection

City of Chicago

O2014-6422

Office of the City Clerk

Document Tracking Sheet

Meeting Date:	7/30/2014
Sponsor(s):	Quinn (13)
Type:	Ordinance
Title:	Grant(s) of privilege in public way for Midway Medical Center
Committee(s) Assignment:	Committee on Transportation and Public Way

ORDINANCE
MIDWAY MEDICAL CENTER
Acct. No. 359459 - 1
Permit No. 1094886

Be It Ordained by the City Council of the City of Chicago:

SECTION 1. Permission and authority are hereby given and granted to MIDWAY MEDICAL CENTER, upon the terms and subject to the conditions of this ordinance to maintain and use one (1) sign(s) projecting over the public right-of-way attached to its premises known as 6457 S. Pulaski Rd..

Said sign structure(s) measures as follows; along N Pulaski Rd:
One (1) at eight (8) feet in length, four (4) feet in height and twelve (12) feet above grade level.

The location of said privilege shall be as shown on prints kept on file with the Department of Business Affairs and Consumer Protection and the Office of the City Clerk.

Said privilege shall be constructed in accordance with plans and specifications approved by the Department of Transportation (Division of Project Development) and Zoning Department - Signs.

This grant of privilege in the public way shall be subject to the provisions of Section 10-28-015 and all other required provisions of the Municipal Code of Chicago.

The grantee shall pay to the City of Chicago as compensation for the privilege #1094886 herein granted the sum of three hundred ($300.00) per annum in advance.

A 25% penalty will be added for payments received after due date.

The permit holder agrees to hold the City of Chicago harmless for any damage, relocation or replacement costs associated with damage, relocation or removal of private property caused by the City performing work in the public way.


Authority herein given and granted for a period of five (5) years from and after Date of Passage.

Alderman _____

Marty Quinn 13th Ward

APPLICATION TO USE THE PUBLIC RIGHT OF WAY

EXAMPLE OF SIGN DRAWING

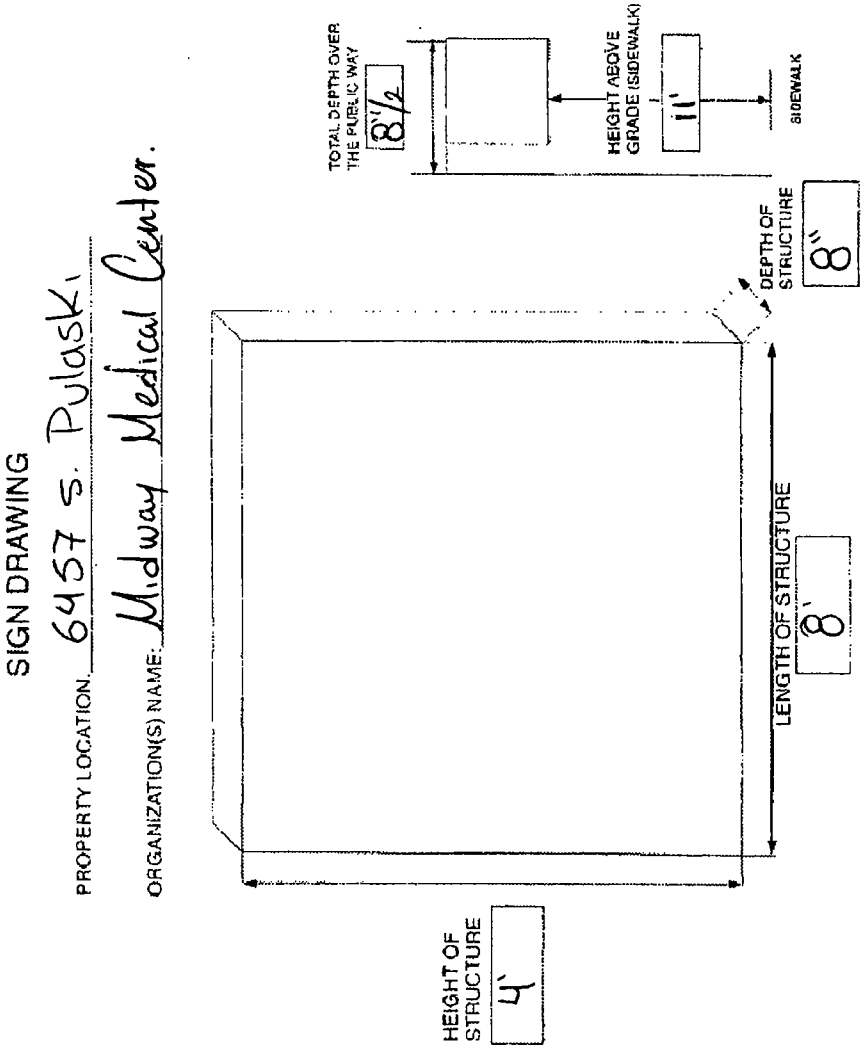

Department of Business Affairs and Consumer Protection
Small Business Center - Public Way Use Unit
City Hall - 121 N. LaSalle Street, Room 800 • Chicago, IL 60602
(312)-74-GOBIZ (312-744-6249) • (312) 744-1944 (TTY)
http://www.cityofchicago.org/bacp

07/30/2014

Alderman **Marty Quinn**
Ward # **13**
City of Chicago
City Hall, Room **203**
121 North LaSalle Street
Chicago, Illinois 60602

Re: An ordinance to use and maintain a portion of the public right-of-way for **one (1) sign(s)** for **MIDWAY MEDICAL CENTER**, adjacent to the premises known as **6457 S. Pulaski Rd.**.

Dear Alderman **Marty Quinn**:

The applicant referenced above has requested the use of the public right-of-way for a **sign(s)**. An ordinance has been prepared by the Department of Business Affairs and Consumer Protection – Small Business Center - Public Way Use Unit for presentation to the City Council. Because this request was made for properties located in your ward, as approved by you as per the attached, I respectfully request that you introduce the attached ordinance at the next City Council meeting.

If you have any questions regarding this ordinance, please contact Anthony Bertuca at (312) 744-5506.

Department of Business Affairs and Consumer Protection

City of Chicago

O2014-6425

Office of the City Clerk

Document Tracking Sheet

Meeting Date:	7/30/2014
Sponsor(s):	Burke (14)
Type:	Ordinance
Title:	Grant(s) of privilege in public way for Allstate Insurance Co.
Committee(s) Assignment:	Committee on Transportation and Public Way

ORDINANCE
ALLSTATE INSURANCE COMPANY
Acct. No. 343646 - 1
Permit No. 1113689

Be It Ordained by the City Council of the City of Chicago:

SECTION 1. Permission and authority are hereby given and granted to ALLSTATE INSURANCE COMPANY, upon the terms and subject to the conditions of this ordinance to maintain and use one (1) sign(s) projecting over the public right-of-way attached to its premises known as 4429 S. Archer Ave..

Said sign structure(s) measures as follows; along S. Archer Avenue:
One (1) at twelve point zero eight (12.08) feet in length, four (4) feet in height and twelve (12) feet above grade level.

The location of said privilege shall be as shown on prints kept on file with the Department of Business Affairs and Consumer Protection and the Office of the City Clerk.

Said privilege shall be constructed in accordance with plans and specifications approved by the Department of Transportation (Division of Project Development) and Zoning Department - Signs.

This grant of privilege in the public way shall be subject to the provisions of Section 10-28-015 and all other required provisions of the Municipal Code of Chicago.

The grantee shall pay to the City of Chicago as compensation for the privilege #1113689 herein granted the sum of three hundred ($300.00) per annum in advance.


A 25% penalty will be added for payments received after due date.

The permit holder agrees to hold the City of Chicago harmless for any damage, relocation or replacement costs associated with damage, relocation or removal of private property caused by the City performing work in the public way.

Authority herein given and granted for a period of five (5) years from and after 06/03/2014.

Alderman _____

Edward M. Burke 14th Ward

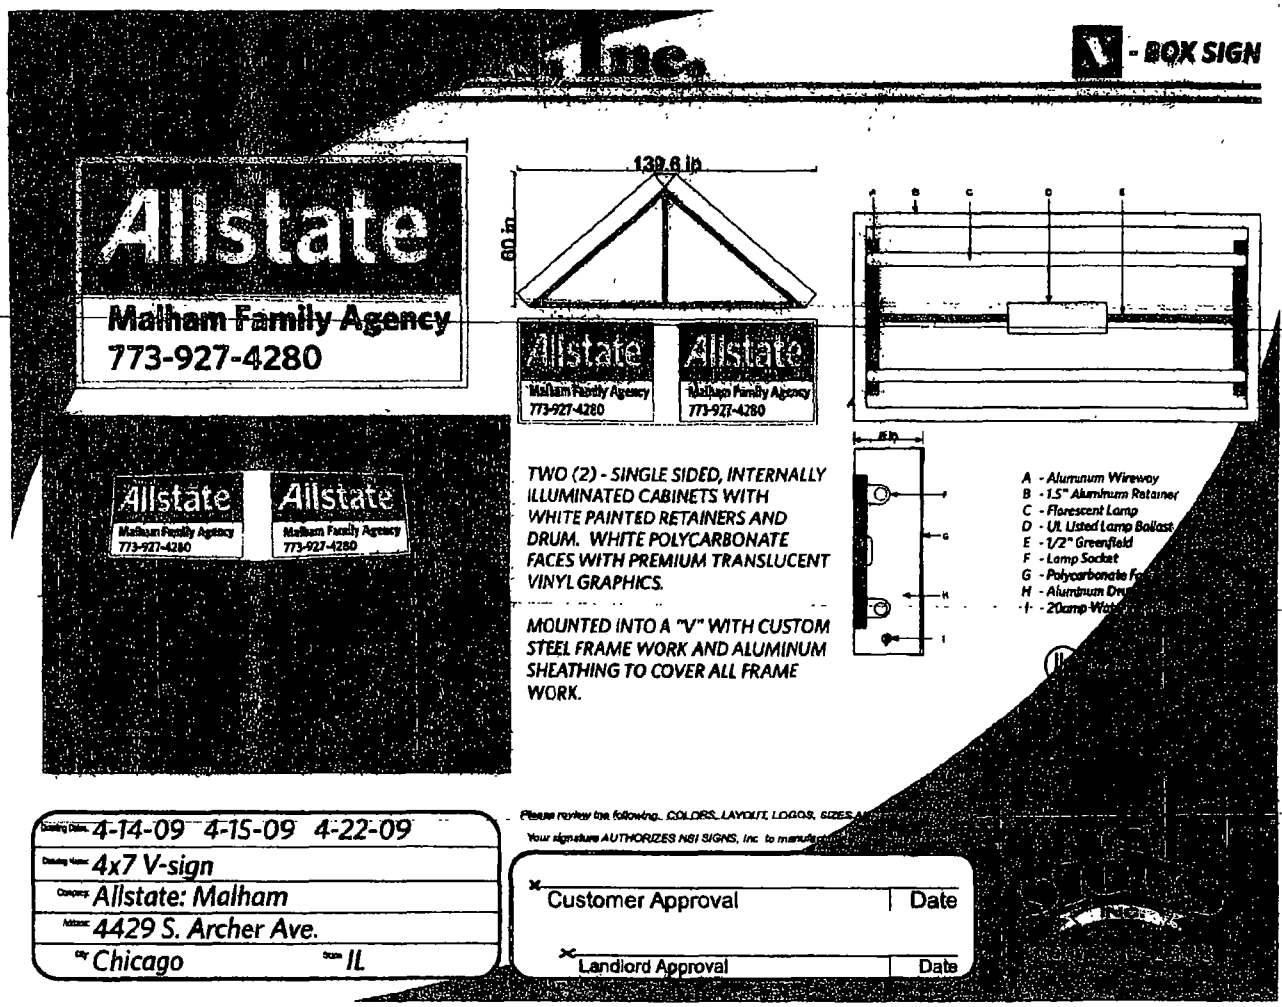
Inc.
- BOX SIGN
Allstate
Malham Family Agency
773-927-4280
139.6 in
60 in
Allstate
Malham Family Agency
773-927-4280
Allstate
Malham Family Agency
773-927-4280
Allstate
Malham Family Agency
773-927-4280
Allstate
Malham Family Agency
773-927-4280
TWO (2) - SINGLE SIDED, INTERNALLY ILLUMINATED CABINETS WITH WHITE PAINTED RETAINERS AND DRUM. WHITE POLYCARBONATE FACES WITH PREMIUM TRANSLUCENT VINYL GRAPHICS.
MOUNTED INTO A "V" WITH CUSTOM STEEL FRAME WORK AND ALUMINUM SHEATHING TO COVER ALL FRAME WORK.
A - Aluminum Wireway
B - 1.5" Aluminum Retainer
C - Florescent Lamp
D - UL Listed Lamp Ballast
E - 1/2" Greenfield
F - Lamp Socket
G - Polycarbonate
H - Aluminum
I - 20amp
4-14-09 4-15-09 4-22-09
4x7 V-sign
Allstate: Malham
4429 S. Archer Ave.
Chicago
IL
Customer Approval
Date
Landlord Approval
Date

Department of Business Affairs and Consumer Protection
Small Business Center- Public Way Use Unit
City Hall- 121 N. LaSalle Street Room 800 • Chicago, IL 60602
(312)-74-GOBIZ (312-744-6249) • (312) 744-1944 (TTY)
http //www cityofchicago.org/bacp

07/30/2014

Alderman **Edward M. Burke**
Ward # **14**
City of Chicago
City Hall, Room **302**
121 North LaSalle Street
Chicago, Illinois 60602

Re: An ordinance to use and maintain a portion of the public right-of-way for **one (1) sign(s)** for **ALLSTATE INSURANCE COMPANY**, adjacent to the premises known as **4429 S. Archer Ave.**.

Dear Alderman **Edward M. Burke**:

The applicant referenced above has requested the use of the public right-of-way for a **sign(s)**. An ordinance has been prepared by the Department of Business Affairs and Consumer Protection – Small Business Center - Public Way Use Unit for presentation to the City Council. Because this request was made for properties located in your ward, as approved by you as per the attached, I respectfully request that you introduce the attached ordinance at the next City Council meeting.

If you have any questions regarding this ordinance, please contact Anthony Bertuca at (312) 744-5506.

Department of Business Affairs and Consumer Protection

City of Chicago

O2014-6427

Office of the City Clerk

Document Tracking Sheet

Meeting Date:	7/30/2014
Sponsor(s):	Burke (14)
Type:	Ordinance
Title:	Grant(s) of privilege in public way for Angelo's Stuffed Pizza Corp.
Committee(s) Assignment:	Committee on Transportation and Public Way

ORDINANCE
ANGELO'S STUFFED PIZZA CORP
Acct. No. 23485 - 1
Permit No. 1113811

Be It Ordained by the City Council of the City of Chicago:

SECTION 1. Permission and authority are hereby given and granted to ANGELO'S STUFFED PIZZA CORP, upon the terms and subject to the conditions of this ordinance to maintain and use one (1) sign(s) projecting over the public right-of-way attached to its premises known as 4850 S. Pulaski Rd..

Said sign structure(s) measures as follows; along S. Pulaski Road:
One (1) at seven (7) feet in length, seven (7) feet in height and eight point seven five (8.75) feet above grade level.

The location of said privilege shall be as shown on prints kept on file with the Department of Business Affairs and Consumer Protection and the Office of the City Clerk.

Said privilege shall be constructed in accordance with plans and specifications approved by the Department of Transportation (Division of Project Development) and Zoning Department - Signs.

This grant of privilege in the public way shall be subject to the provisions of Section 10-28-015 and all other required provisions of the Municipal Code of Chicago.

The grantee shall pay to the City of Chicago as compensation for the privilege #1113811 herein granted the sum of three hundred ($300.00) per annum in advance.

A 25% penalty will be added for payments received after due date.

The permit holder agrees to hold the City of Chicago harmless for any damage, relocation or replacement costs associated with damage, relocation or removal of private property caused by the City performing work in the public way.

Authority herein given and granted for a period of five (5) years from and after 07/30/2013.

Alderman _____

Edward M. Burke 14th Ward


Angelo's
Stuffed Pizza
FAST HOT DELIVERY
Open for Lunch
(773)927-9355

Department of Business Affairs and Consumer Protection
Small Business Center - Public Way Use Unit
City Hall - 121 N. LaSalle Street, Room 800 • Chicago, IL 60602
(312)-74-GOBIZ (312-744-6249) • (312) 744-1944 (TTY)
http://www.cityofchicago.org/bacp

07/30/2014

Alderman **Edward M. Burke**
Ward # **14**
City of Chicago
City Hall, Room **302**
121 North LaSalle Street
Chicago, Illinois 60602

Re: An ordinance to use and maintain a portion of the public right-of-way for **one (1) sign(s)** for **ANGELO'S STUFFED PIZZA CORP**, adjacent to the premises known as **4850 S. Pulaski Rd.**.

Dear Alderman **Edward M. Burke**:

The applicant referenced above has requested the use of the public right-of-way for a **sign(s)**. An ordinance has been prepared by the Department of Business Affairs and Consumer Protection – Small Business Center - Public Way Use Unit for presentation to the City Council. Because this request was made for properties located in your ward, as approved by you as per the attached, I respectfully request that you introduce the attached ordinance at the next City Council meeting.

If you have any questions regarding this ordinance, please contact Anthony Bertuca at (312) 744-5506.

Department of Business Affairs and Consumer Protection

City of Chicago

O2014-6430

Office of the City Clerk

Document Tracking Sheet

Meeting Date:	7/30/2014
Sponsor(s):	Burke (14)
Type:	Ordinance
Title:	Grant(s) of privilege in public way for InsureOne
Committee(s) Assignment:	Committee on Transportation and Public Way

ORDINANCE
INSUREONE
Acct. No. 309473 - 7
Permit No. 1113603

Be It Ordained by the City Council of the City of Chicago:

SECTION 1. Permission and authority are hereby given and granted to INSUREONE, upon the terms and subject to the conditions of this ordinance to maintain and use three (3) sign(s) projecting over the public right-of-way attached to its premises known as 4371 S. Archer Ave..

Said sign structure(s) measures as follows; along S ARCHER AVE:
One (1) at eight (8) feet in length, two (2) feet in height and twelve (12) feet above grade level.

Said sign structure(s) measures as follows; along S ARCHER AVE:
One (1) at eleven (11) feet in length, two (2) feet in height and twelve (12) feet above grade level.

Said sign structure(s) measures as follows; along S ARCHER AVE:
One (1) at three (3) feet in length, eight (8) feet in height and fifteen (15) feet above grade level.

The location of said privilege shall be as shown on prints kept on file with the Department of Business Affairs and Consumer Protection and the Office of the City Clerk.

Said privilege shall be constructed in accordance with plans and specifications approved by the Department of Transportation (Division of Project Development) and Zoning Department - Signs.

This grant of privilege in the public way shall be subject to the provisions of Section 10-28-015 and all other required provisions of the Municipal Code of Chicago.

The grantee shall pay to the City of Chicago as compensation for the privilege #1113603 herein granted the sum of one hundred seventy-five ($175.00) per annum in advance.

A 25% penalty will be added for payments received after due date.


The permit holder agrees to hold the City of Chicago harmless for any damage, relocation or replacement costs associated with damage, relocation or removal of private property caused by the City performing work in the public way.

Authority herein given and granted for a period of five (5) years from and after 04/22/2014.

Alderman _____

Edward M. Burke 14th Ward

National Signs, Inc.

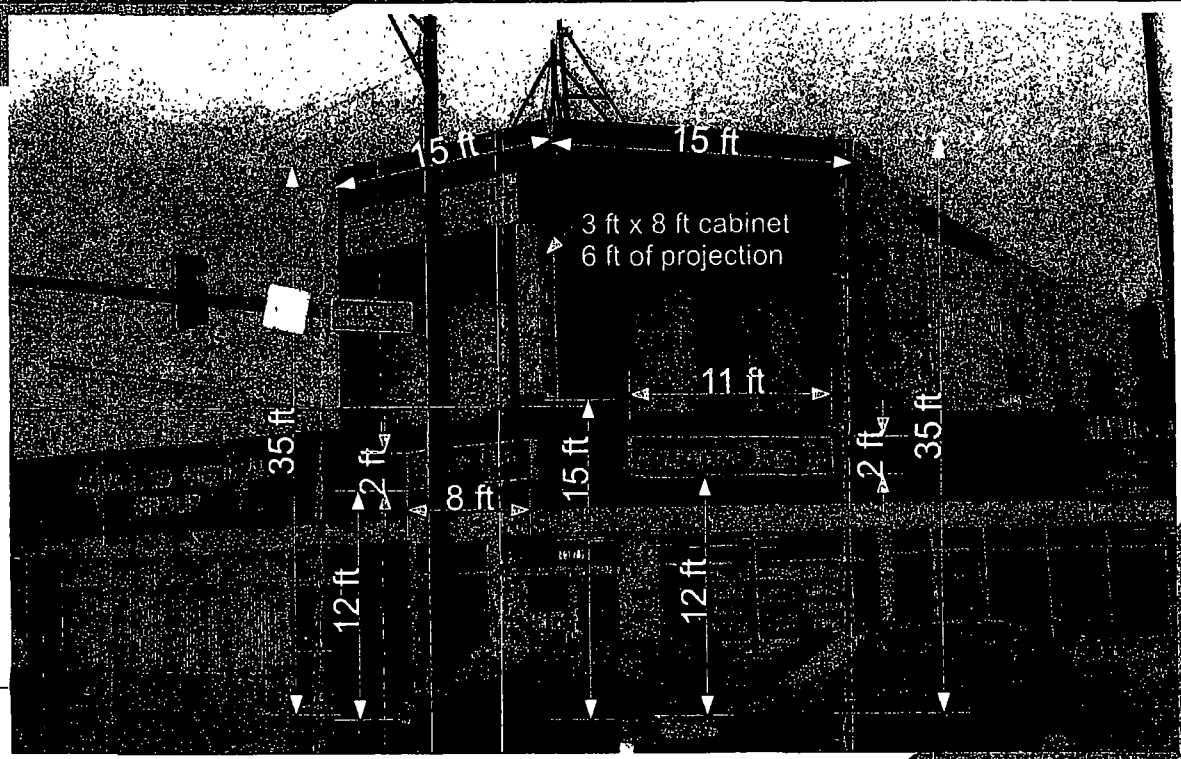

Drawing Date: 10-16-08
Drawing Name: permit
Company: Insure One
Address: 4371 S. Archer Ave
City: Chicago State: IL

Please review the following COLORS, LAYOUT, LOGOS, SIZES AN
Your signature AUTHORIZES NSI SIGNS, Inc to manufa

X Customer Approval | Date

X Landlord Approval | Date

Department of Business Affairs and Consumer Protection
Small Business Center- Public Way Use Unit
City Hall- 121 N. LaSalle Street Room 800 • Chicago, IL 60602
(312)-74-GOBIZ (312-744-6249) • (312) 744-1944 (TTY)
http://www.cityofchicago.org/bacp

07/30/2014

Alderman **Edward M. Burke**
Ward # **14**
City of Chicago
City Hall, Room **302**
121 North LaSalle Street
Chicago, Illinois 60602

Re: An ordinance to use and maintain a portion of the public right-of-way for **three (3) sign(s)** for **INSUREONE**, adjacent to the premises known as **4371 S. Archer Ave.**.

Dear Alderman **Edward M. Burke**:

The applicant referenced above has requested the use of the public right-of-way for a **sign(s)**. An ordinance has been prepared by the Department of Business Affairs and Consumer Protection – Small Business Center - Public Way Use Unit for presentation to the City Council. Because this request was made for properties located in your ward, as approved by you as per the attached, I respectfully request that you introduce the attached ordinance at the next City Council meeting.

If you have any questions regarding this ordinance, please contact Anthony Bertuca at (312) 744-5506.

Department of Business Affairs and Consumer Protection

City of Chicago

O2014-6433

Office of the City Clerk

Document Tracking Sheet

Meeting Date:	7/30/2014
Sponsor(s):	Burke (14)
Type:	Ordinance
Title:	Grant(s) of privilege in public way for Park Federal Saving Bank - Privilege No. 1113930
Committee(s) Assignment:	Committee on Transportation and Public Way

ORDINANCE
PARK FEDERAL SAVING BANK
Acct. No. 73442 - 1
Permit No. 1113930

Be It Ordained by the City Council of the City of Chicago:

SECTION 1. Permission and authority are hereby given and granted to PARK FEDERAL SAVING BANK, upon the terms and subject to the conditions of this ordinance to maintain and use one (1) sign(s) projecting over the public right-of-way attached to its premises known as 2740 W. 55th St..

Said sign structure(s) measures as follows; along W. 55th Street:
One (1) at eight point one three (8.13) feet in length, eight (8) feet in height and twelve point two five (12.25) feet above grade level.

The location of said privilege shall be as shown on prints kept on file with the Department of Business Affairs and Consumer Protection and the Office of the City Clerk.

Said privilege shall be constructed in accordance with plans and specifications approved by the Department of Transportation (Division of Project Development) and Zoning Department - Signs.

This grant of privilege in the public way shall be subject to the provisions of Section 10-28-015 and all other required provisions of the Municipal Code of Chicago.

The grantee shall pay to the City of Chicago as compensation for the privilege #1113930 herein granted the sum of three hundred ($300.00) per annum in advance.


A 25% penalty will be added for payments received after due date.

The permit holder agrees to hold the City of Chicago harmless for any damage, relocation or replacement costs associated with damage, relocation or removal of private property caused by the City performing work in the public way.

Authority herein given and granted for a period of five (5) years from and after 04/22/2014.

Alderman _____

Edward M. Burke 14th Ward

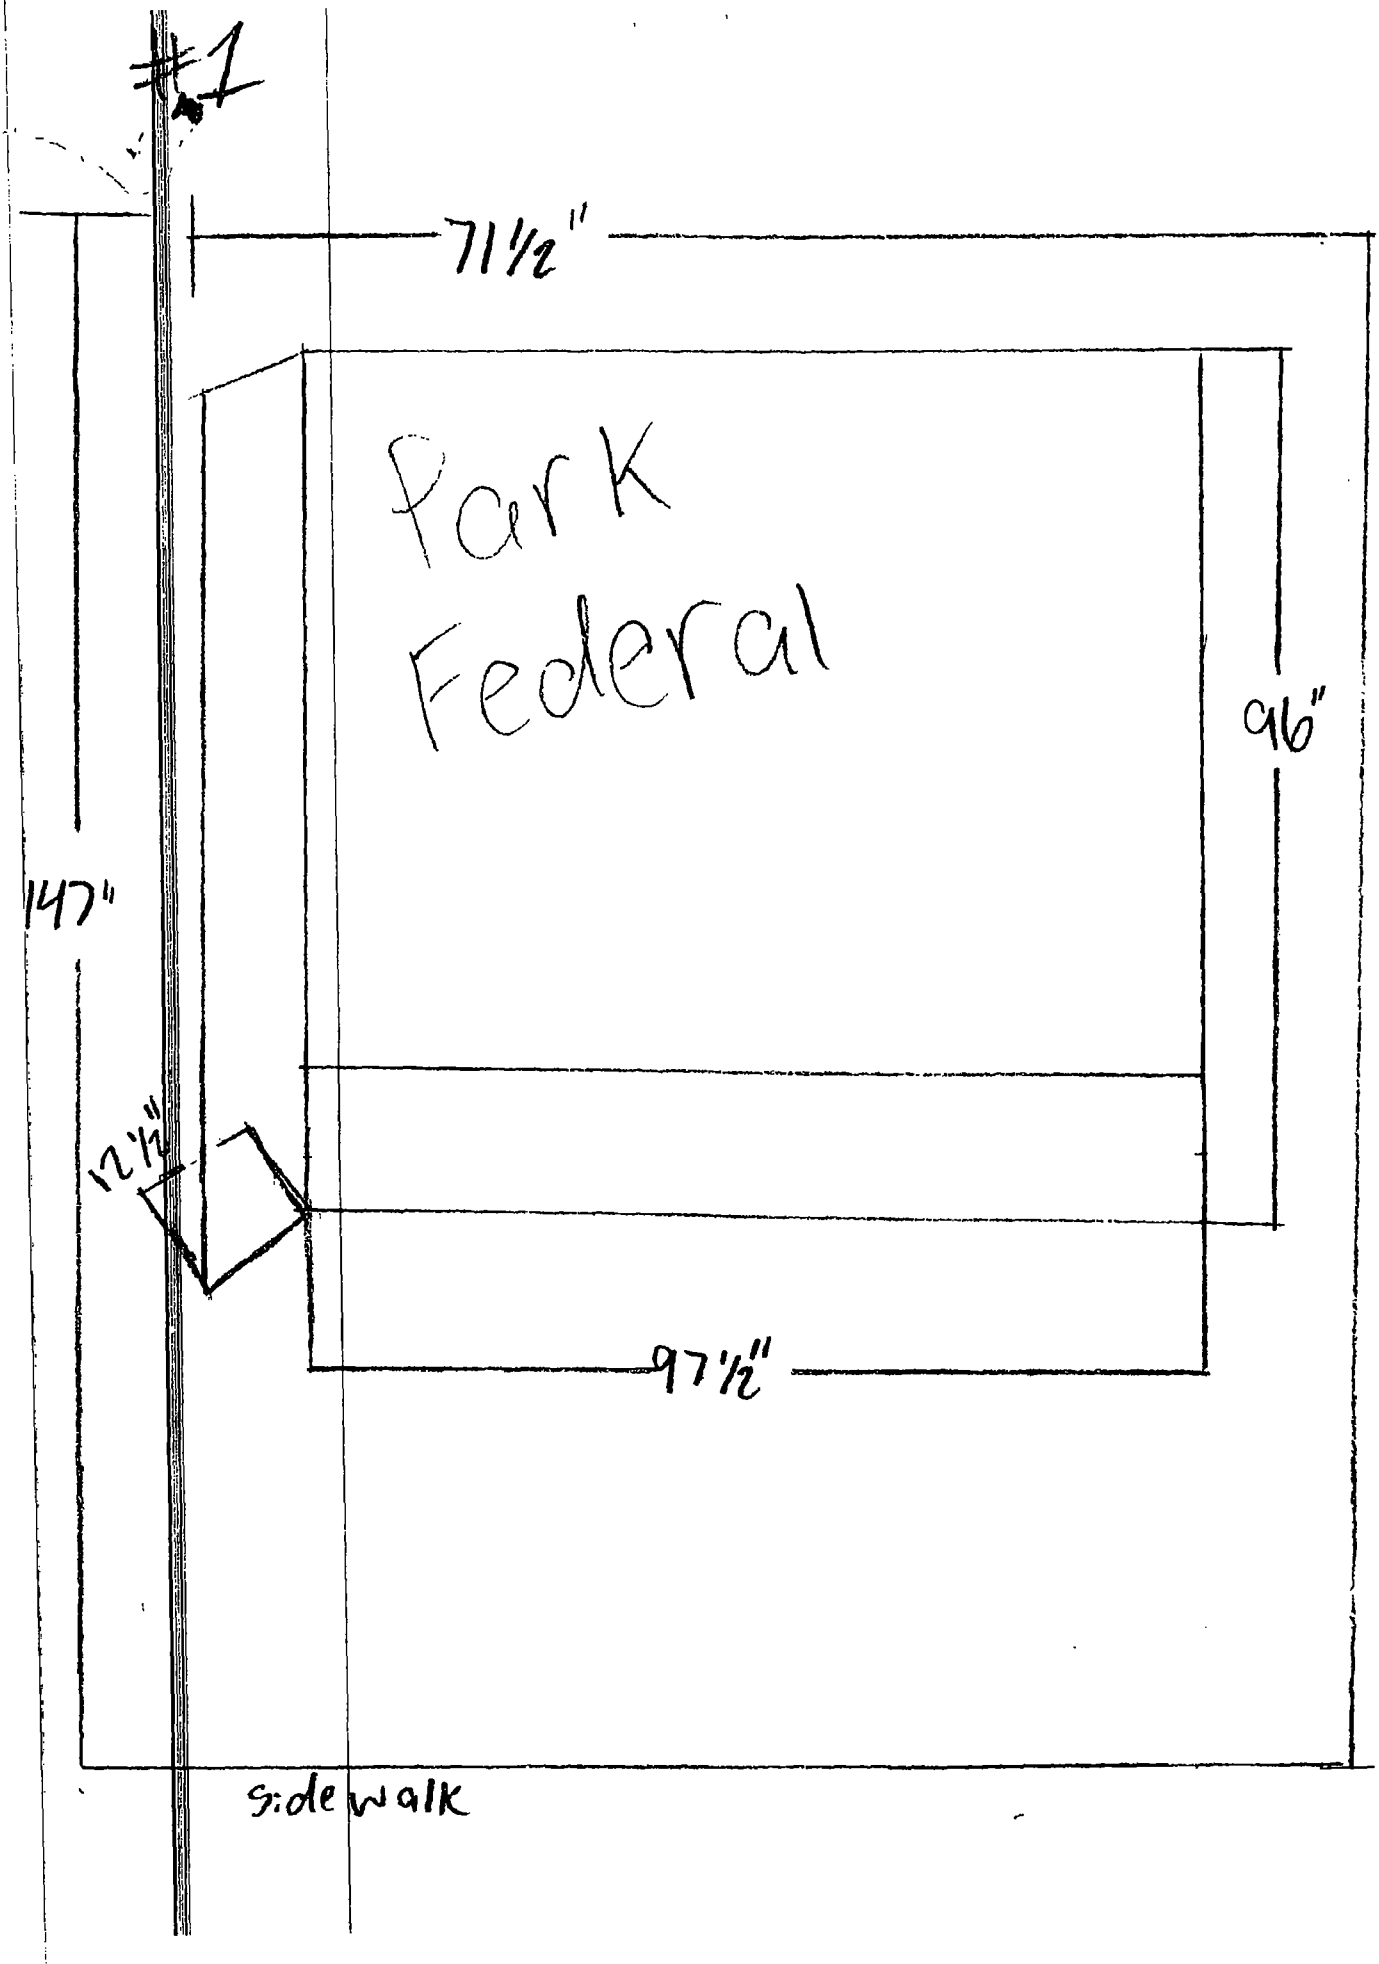
#1
71½"
Park
Federal
96"
147"
12½"
97½"
sidewalk

Department of Business Affairs and Consumer Protection
Small Business Center - Public Way Use Unit
City Hall - 121 N. LaSalle Street, Room 800 • Chicago, IL 60602
(312)-74-GOBIZ (312-744-6249) • (312) 744-1944 (TTY)
http://www.cityofchicago.org/bacp

07/30/2014

Alderman **Edward M. Burke**
Ward # **14**
City of Chicago
City Hall, Room **302**
121 North LaSalle Street
Chicago, Illinois 60602

Re: An ordinance to use and maintain a portion of the public right-of-way for **one (1) sign(s)** for **PARK FEDERAL SAVING BANK**, adjacent to the premises known as **2740 W. 55th St.**.

Dear Alderman **Edward M. Burke**:

The applicant referenced above has requested the use of the public right-of-way for a **sign(s)**. An ordinance has been prepared by the Department of Business Affairs and Consumer Protection – Small Business Center - Public Way Use Unit for presentation to the City Council. Because this request was made for properties located in your ward, as approved by you as per the attached, I respectfully request that you introduce the attached ordinance at the next City Council meeting.

If you have any questions regarding this ordinance, please contact Anthony Bertuca at (312) 744-5506.

Department of Business Affairs and Consumer Protection

City of Chicago

O2014-6437

Office of the City Clerk

Document Tracking Sheet

Meeting Date:	7/30/2014
Sponsor(s):	Burke (14)
Type:	Ordinance
Title:	Grant(s) of privilege in public way for Park Federal Saving Bank - Privilege No. 1113929
Committee(s) Assignment:	Committee on Transportation and Public Way

ORDINANCE
PARK FEDERAL SAVING BANK
Acct. No. 73442 - 1
Permit No. 1113929

Be It Ordained by the City Council of the City of Chicago:

SECTION 1. Permission and authority are hereby given and granted to PARK FEDERAL SAVING BANK, upon the terms and subject to the conditions of this ordinance to maintain and use one (1) sign(s) projecting over the public right-of-way attached to its premises known as 2741 W. 55th St..

Said sign structure(s) measures as follows; along W. 55th Street:
One (1) at nine point five four (9.54) feet in length, eleven point five four (11.54) feet in height and eleven point eight three (11.83) feet above grade level.

The location of said privilege shall be as shown on prints kept on file with the Department of Business Affairs and Consumer Protection and the Office of the City Clerk

Said privilege shall be constructed in accordance with plans and specifications approved by the Department of Transportation (Division of Project Development) and Zoning Department- Signs.

This grant of privilege in the public way shall be subject to the provisions of Section 10-28-015 and all other required provisions of the Municipal Code of Chicago.

The grantee shall pay to the City of Chicago as compensation for the privilege #1113929 herein granted the sum of three hundred ($300.00) per annum in advance.


A 25% penalty will be added for payments received after due date

The permit holder agrees to hold the City of Chicago harmless for any damage, relocation or replacement costs associated with damage, relocation or removal of private property caused by the City performing work in the public way.

Authority herein given and granted for a period offive (5) years from and after 04/22/2014.

Alderman _____

Edward M. Burke 14th Ward

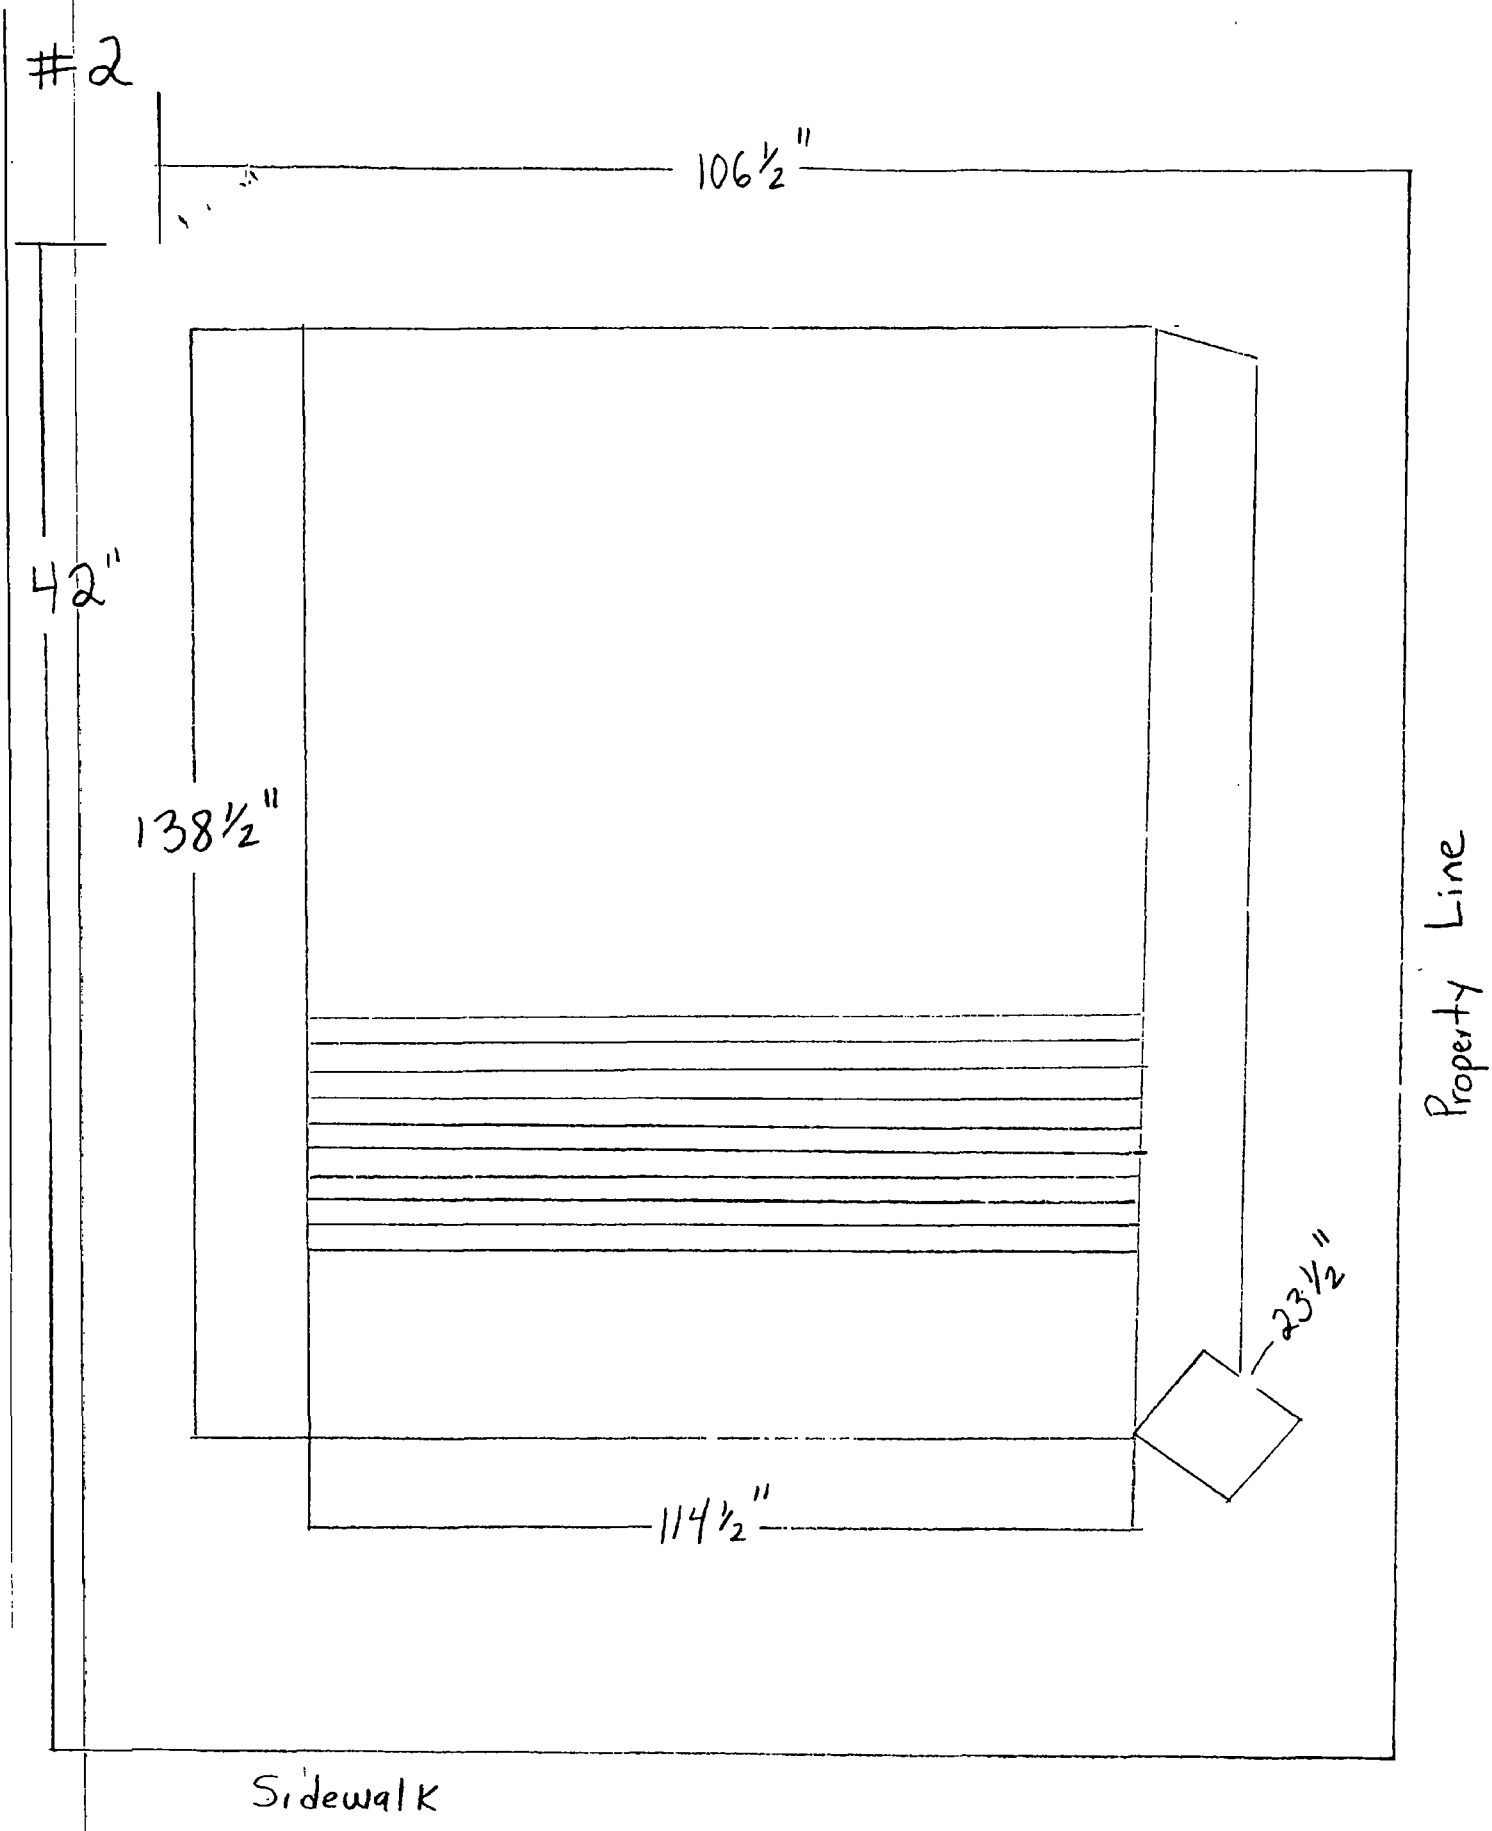
#2
106½"
42"
138½"
23½"
114½"
Property Line
Sidewalk

Department of Business Affairs and Consumer Protection
Small Business Center- Public Way Use Unit
City Hall- 121 N LaSalle Street Room 800 • Chicago, IL 60602
(312)-74-GOBIZ (312-744-6249) • (312) 744-1944 (TTY)
http://www.cityofchicago.org/bacp

07/30/2014

Alderman **Edward M. Burke**
Ward # **14**
City of Chicago
City Hall, Room **302**
121 North LaSalle Street
Chicago, Illinois 60602

Re: An ordinance to use and maintain a portion of the public right-of-way for **one (1) sign(s)** for **PARK FEDERAL SAVING BANK**, adjacent to the premises known as **2741 W. 55th St.**.

Dear Alderman **Edward M. Burke**:

The applicant referenced above has requested the use of the public right-of-way for a **sign(s)**. An ordinance has been prepared by the Department of Business Affairs and Consumer Protection – Small Business Center - Public Way Use Unit for presentation to the City Council. Because this request was made for properties located in your ward, as approved by you as per the attached, I respectfully request that you introduce the attached ordinance at the next City Council meeting.

If you have any questions regarding this ordinance, please contact Anthony Bertuca at (312) 744-5506.

Department of Business Affairs and Consumer Protection

City of Chicago

O2014-6439

Office of the City Clerk

Document Tracking Sheet

Meeting Date:	7/30/2014
Sponsor(s):	Thompson (16)
Type:	Ordinance
Title:	Grant(s) of privilege in public way for Pizza by Geneo
Committee(s) Assignment:	Committee on Transportation and Public Way

ORDINANCE
PIZZA BY GENEO
Acct. No. 377458 - 1
Permit No. 1110156

Be It Ordained by the City Council of the City of Chicago:

SECTION 1. Permission and authority are hereby given and granted to PIZZA BY GENEO, upon the terms and subject to the conditions of this ordinance to maintain and use one (1) sign(s) projecting over the public right-of-way attached to its premises known as 2945 W. 59th St..

Said sign structure(s) measures as follows; along W. 59th Street:
One (1) at eight (8) feet in length, six (6) feet in height and eight (8) feet above grade level.

The location of said privilege shall be as shown on prints kept on file with the Department of Business Affairs and Consumer Protection and the Office of the City Clerk.

Said privilege shall be constructed in accordance with plans and specifications approved by the Department of Transportation (Division of Project Development) and Zoning Department - Signs.

This grant of privilege in the public way shall be subject to the provisions of Section 10-28-015 and all other required provisions of the Municipal Code of Chicago.

The grantee shall pay to the City of Chicago as compensation for the privilege #1110156 herein granted the sum of three hundred ($300.00) per annum in advance.

A 25% penalty will be added for payments received after due date.

The permit holder agrees to hold the City of Chicago harmless for any damage, relocation or replacement costs associated with damage, relocation or removal of private property caused by the City performing work in the public way.

Authority herein given and granted for a period of five (5) years from and after Date of Passage.

Alderman JoAnn Thompson

Joann Thompson 16th Ward


(773)
925-1631
PIZZA
by Geneo!

City of Chicago

O2014-6442

Office of the City Clerk

Document Tracking Sheet

Meeting Date:	7/30/2014
Sponsor(s):	Thomas (17)
Type:	Ordinance
Title:	Grant(s) of privilege in public way for 79th & Halsted Medical Center
Committee(s) Assignment:	Committee on Transportation and Public Way

ORDINANCE
79TH & HALSTED MEDICAL CENTER
Acct. No. 330596 - 1
Permit No. 1113726

Be It Ordained by the City Council of the City of Chicago:

SECTION 1. Permission and authority are hereby given and granted to 79TH & HALSTED MEDICAL CENTER, upon the terms and subject to the conditions of this ordinance to maintain and use one (1) sign(s) projecting over the public right-of-way attached to its premises known as 746 W. 79th St..

Said sign structure(s) measures as follows; along W. 79TH ST.:
One (1) at four point one seven (4.17) feet in length, five point three three (5.33) feet in height and ten (10) feet above grade level.

The location of said privilege shall be as shown on prints kept on file with the Department of Business Affairs and Consumer Protection and the Office of the City Clerk.

Said privilege shall be constructed in accordance with plans and specifications approved by the Department of Transportation (Division of Project Development) and Zoning Department - Signs.

This grant of privilege in the public way shall be subject to the provisions of Section 10-28-015 and all other required provisions of the Municipal Code of Chicago.


The grantee shall pay to the City of Chicago as compensation for the privilege #1113726 herein granted the sum of one hundred ($100.00) per annum in advance.

A 25% penalty will be added for payments received after due date.

The permit holder agrees to hold the City of Chicago harmless for any damage, relocation or replacement costs associated with damage, relocation or removal of private property caused by the City performing work in the public way.

Authority herein given and granted for a period of five (5) years from and after 06/30/2014.

Alderman _____
Latasha R. Thomas 17th Ward

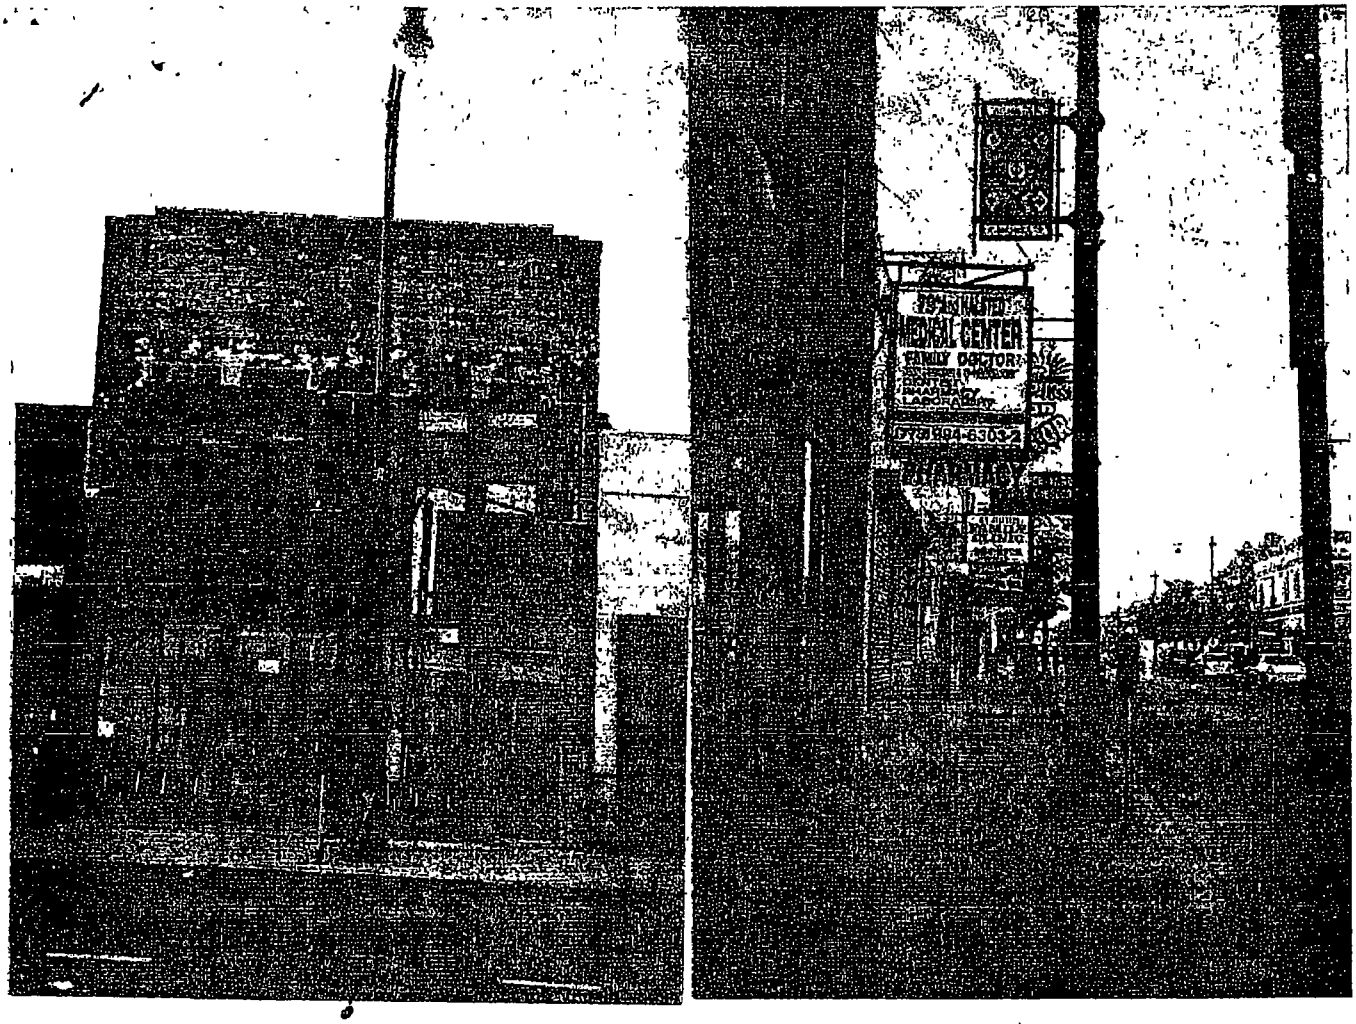
MEDICAL CENTER
FAMILY DOCTOR

City of Chicago

O2014-6445

Office of the City Clerk

Document Tracking Sheet

Meeting Date:	7/30/2014
Sponsor(s):	Lane (18)
Type:	Ordinance
Title:	Grant(s) of privilege in public way for Beverly Country Club
Committee(s) Assignment:	Committee on Transportation and Public Way

ORDINANCE
BEVERLY COUNTRY CLUB
Acct. No. 70404 - 1
Permit No. 1113894

Be It Ordained by the City Council of the City of Chicago:

SECTION 1. Permission and authority are hereby given and granted to BEVERLY COUNTRY CLUB, upon the terms and subject to the conditions of this ordinance to maintain and use, as now constructed, one (1) Landscaping(s) on the public right-of-way for beautification purposes adjacent to its premises known as 2540 W. 87th St..

Said Landscaping(s) at W. 83rd Street measure(s):
One (1) at one thousand one hundred seventy-four (1174) feet in length, and ten point five (10.5) feet in width for a total of twelve thousand three hundred twenty-seven (12327) square feet.

The location of said privilege shall be as shown on prints kept on file with the Department of Business Affairs and Consumer Protection and the Office of the City Clerk.

Said privilege shall be constructed in accordance with plans and specifications approved by the Department of Planning and Development and Department of Transportation (Division of Project Development).

This grant of privilege in the public way shall be subject to the provisions of Section 10-28-015 and all other required provisions of the Municipal Code of Chicago.

The grantee shall pay to the City of Chicago as compensation for the privilege #1113894 herein granted the sum of zero ($.00) per annum in advance.

A 25% penalty will be added for payments received after due date.

The permit holder agrees to hold the City of Chicago harmless for any damage, relocation or replacement costs associated with damage, relocation or removal of private property caused by the City performing work in the public way.

Authority herein given and granted for a period of five (5) years from and after 05/05/2014.

Alderman _____

Lona Lane 18th Ward

BEVERLY COUNTRY CLUB
LANDSCAPED AREA
SO. WESTERN AVE.
W. 83rd ST.
RAILROAD TRACKS

City of Chicago

O2014-6447

Office of the City Clerk

Document Tracking Sheet

Meeting Date:	7/30/2014
Sponsor(s):	Lane (18)
Type:	Ordinance
Title:	Grant(s) of privilege in public way for Crosstown Electric Supply Corp.
Committee(s) Assignment:	Committee on Transportation and Public Way

ORDINANCE
CROSSTOWN ELECTRIC SUPPLY CORPORATION
Acct. No. 32383 - 3
Permit No. 1113815

Be It Ordained by the City Council of the City of Chicago:

SECTION 1. Permission and authority are hereby given and granted to CROSSTOWN ELECTRIC SUPPLY CORPORATION, upon the terms and subject to the conditions of this ordinance to maintain and use one (1) sign(s) projecting over the public right-of-way attached to its premises known as 7733 S. Western Ave..

Said sign structure(s) measures as follows; along S WESTERN AVE:
One (1) at six (6) feet in length, twenty (20) feet in height and twelve (12) feet above grade level.

The location of said privilege shall be as shown on prints kept on file with the Department of Business Affairs and Consumer Protection and the Office of the City Clerk.

Said privilege shall be constructed in accordance with plans and specifications approved by the Department of Transportation (Division of Project Development) and Zoning Department - Signs.

This grant of privilege in the public way shall be subject to the provisions of Section 10-28-015 and all other required provisions of the Municipal Code of Chicago.

The grantee shall pay to the City of Chicago as compensation for the privilege #1113815 herein granted the sum of three hundred ($300.00) per annum in advance.

A 25% penalty will be added for payments received after due date.


The permit holder agrees to hold the City of Chicago harmless for any damage, relocation or replacement costs associated with damage, relocation or removal of private property caused by the City performing work in the public way.

Authority herein given and granted for a period of five (5) years from and after 04/22/2014.

Alderman Lona Lane

Lona Lane 18th Ward

7733 S. WESTERN AVE

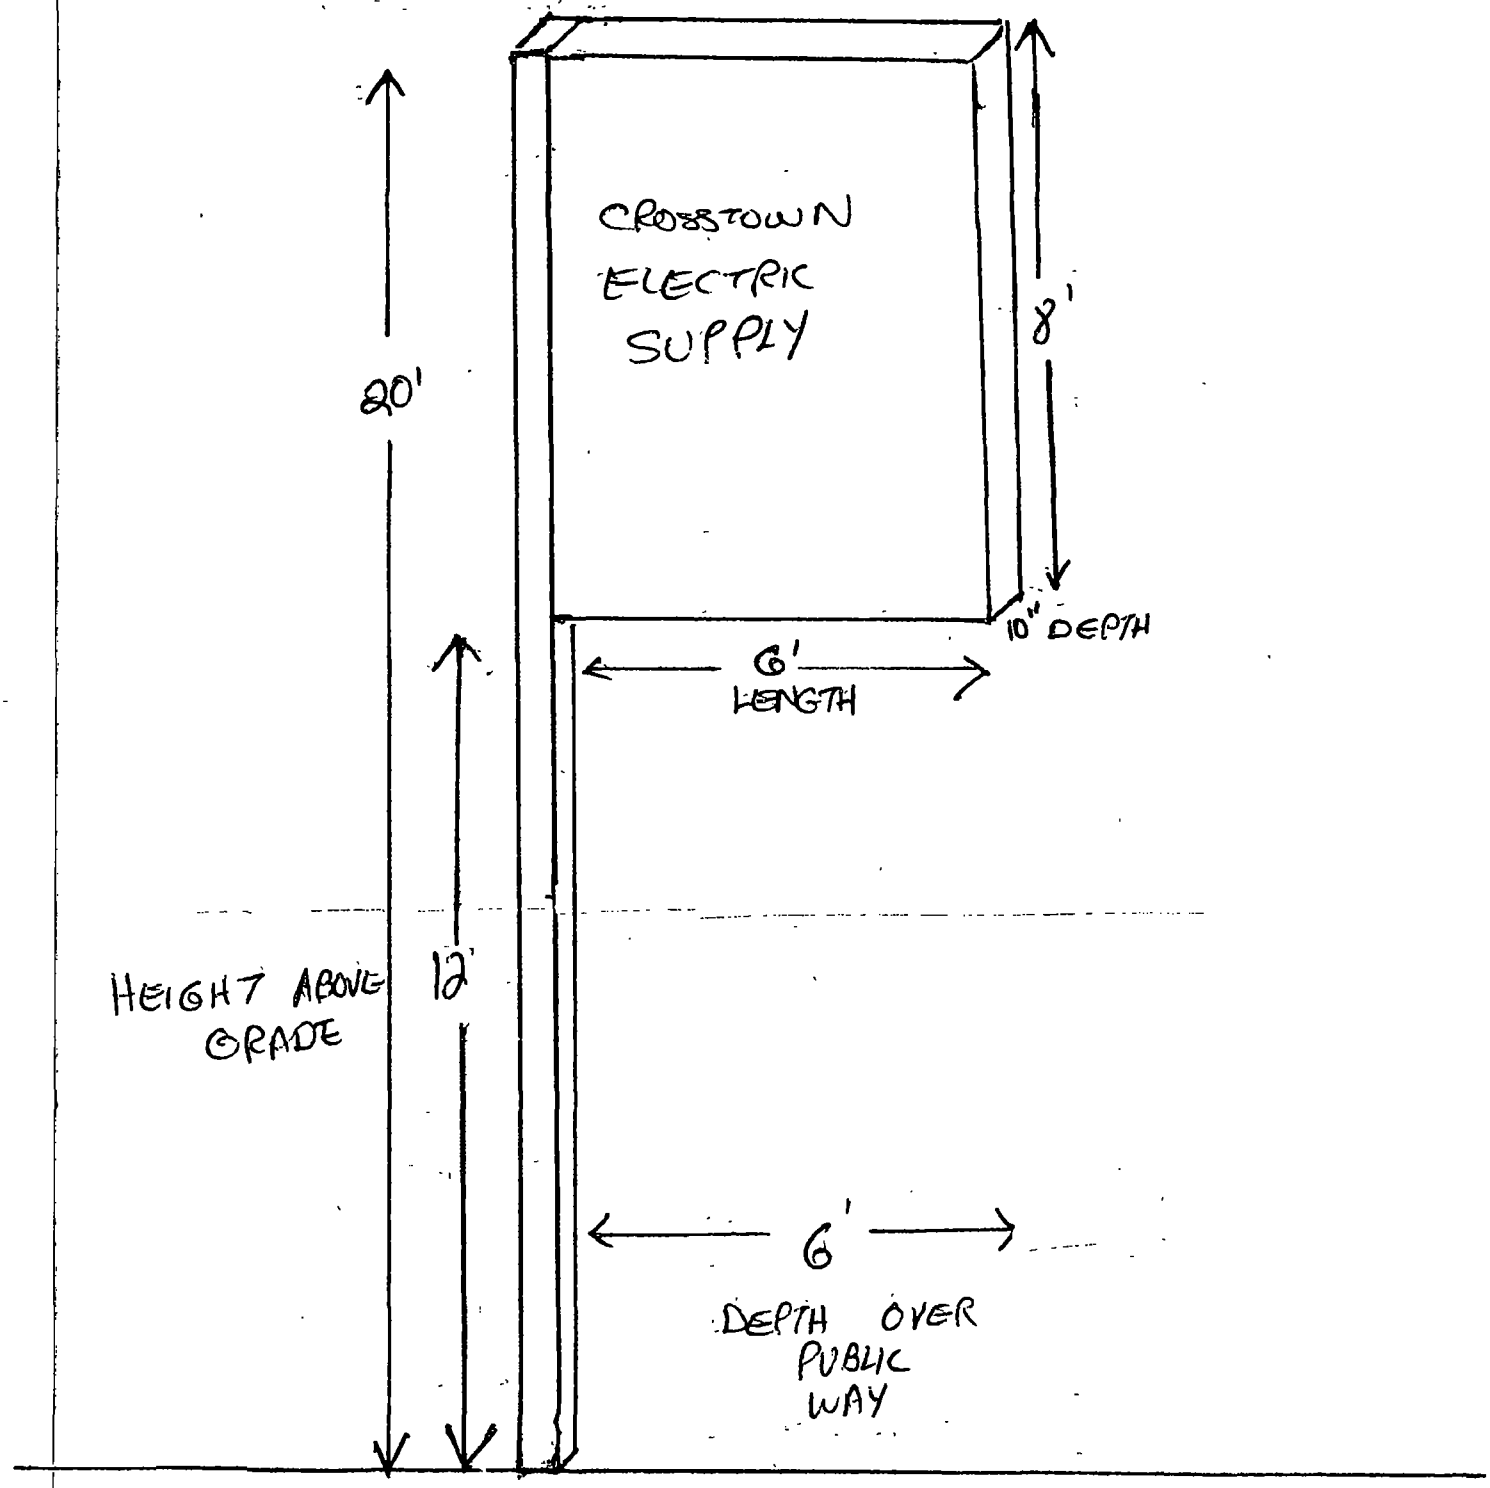

City of Chicago

O2014-6449

Office of the City Clerk

Document Tracking Sheet

Meeting Date:	7/30/2014
Sponsor(s):	O'Shea (19)
Type:	Ordinance
Title:	Grant(s) of privilege in public way for Barraco's Pizza
Committee(s) Assignment:	Committee on Transportation and Public Way

ORDINANCE
BARRACO'S PIZZA
Acct. No. 387071 - 1
Permit No. 1112834

Be It Ordained by the City Council of the City of Chicago:

SECTION 1. Permission and authority are hereby given and granted to BARRACO'S PIZZA, upon the terms and subject to the conditions of this ordinance to maintain and use three (3) sign(s) projecting over the public right-of-way attached to its premises known as 3047 W. 111th St..

Said sign structure(s) measures as follows; along W. 111th Street:
One (1) at twenty (20) feet in length, four point zero eight (4.08) feet in height and ten (10) feet above grade level.
One (1) at twelve (12) feet in length, three (3) feet in height and ten (10) feet above grade level.
One (1) at sixteen (16) feet in length, three (3) feet in height and ten (10) feet above grade level.

The location of said privilege shall be as shown on prints kept on file with the Department of Business Affairs and Consumer Protection and the Office of the City Clerk.

Said privilege shall be constructed in accordance with plans and specifications approved by the Department of Transportation (Division of Project Development) and Zoning Department - Signs.

This grant of privilege in the public way shall be subject to the provisions of Section 10-28-015 and all other required provisions of the Municipal Code of Chicago.

The grantee shall pay to the City of Chicago as compensation for the privilege #1112834 herein granted the sum of nine hundred ($900.00) per annum in advance.

A 25% penalty will be added for payments received after due date.

The permit holder agrees to hold the City of Chicago harmless for any damage, relocation or replacement costs associated with damage, relocation or removal of private property caused by the City performing work in the public way.

Authority herein given and granted for a period of five (5) years from and after Date of Passage.

Alderman Matthew J. O'Shea


Matthew J. O'Shea 19th Ward


3047 W. 111TH ST. CHICAGO



QTY (1) 4'1" x 20' SURFACE MOUNT CHANNEL LETTERS

- RED 2793 RED ACRYLIC FACES - RED LED
- BLACK RETURNS
- BLACK TRIMCAP
- 3M 3630-76 HOLLY GREEN TRANSLUCENT VINYL (CAPSULE) - WHITE LED
- 120 VOLT - 15 AMP DEDCIATED POWER FEED TO LOCATION BY OTHERS

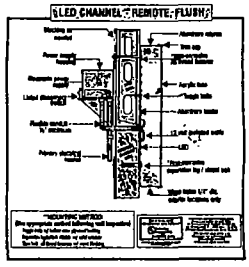


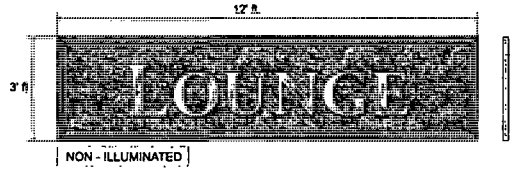


PAINTED GOLD RETURNS

QTY (1) 3' x 12' PAN FORMED ALUMINUM

- 18" & 15" GEMINI - GARAMOND BOLD 6371 YELLOW GOLD
- PAINTED GOLD FRAME AND PLASTIC TRIM
- BLIND ANGLE MOUNT
- LAMINATED DIGITAL PRINTED BACKGROUND

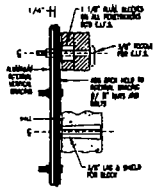


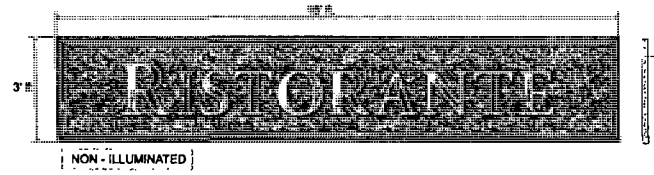


PAINTED GOLD RETURNS

QTY (1) 3' x 16' PAN FORMED ALUMINUM

- 18" & 15" GEMINI - GARAMOND BOLD 6371 YELLOW GOLD
- PAINTED GOLD FRAME AND PLASTIC TRIM
- BLIND ANGLE MOUNT
- LAMINATED DIGITAL PRINTED BACKGROUND

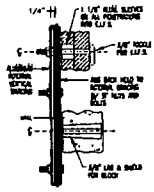

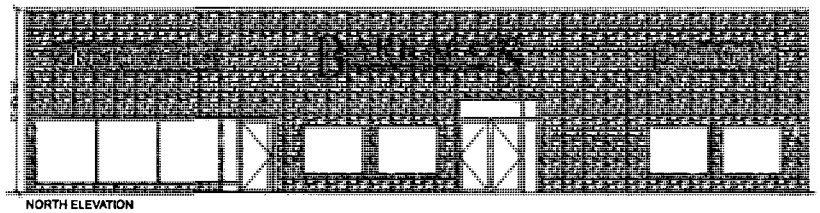

NORTH ELEVATION

Sign Outlet®
phone 708.824.2222 fax 708.824.0894
5516 Cal Sag Rd. Alsip IL. 60803
www.signoutletusa.com

3M Innovation

INTERNATIONAL SIGN ASSOCIATION

COPYRIGHT NOTICE

This layout design reflects unpublished work and may not be copied in any manner without the prior express written approval of Sign Outlet Inc. All rights reserved, including patent, trademarks and copyrights Unauthorized use will incur a design charge

Company Name	BARRACOS	
Date	03.24.14	Phone
Authorized		

Department of Business Affairs and Consumer Protection
Small Business Center - Public Way Use Unit
City Hall - 121 N. LaSalle Street, Room 800 • Chicago, IL 60602
(312)-74-GOBIZ (312-744-6249) • (312) 744-1944 (TTY)
http://www.cityofchicago.org/bacp

07/30/2014

Alderman **Matthew J. O'Shea**
Ward # **19**
City of Chicago
City Hall, Room **300**
121 North LaSalle Street
Chicago, Illinois 60602

Re: An ordinance to use and maintain a portion of the public right-of-way for **three (3) sign(s)** for **BARRACO'S PIZZA**, adjacent to the premises known as **3047 W. 111th St.**.

Dear Alderman **Matthew J. O'Shea**:

The applicant referenced above has requested the use of the public right-of-way for a **sign(s)**. An ordinance has been prepared by the Department of Business Affairs and Consumer Protection – Small Business Center - Public Way Use Unit for presentation to the City Council. Because this request was made for properties located in your ward, as approved by you as per the attached, I respectfully request that you introduce the attached ordinance at the next City Council meeting.

If you have any questions regarding this ordinance, please contact Anthony Bertuca at (312) 744-5506.

Department of Business Affairs and Consumer Protection

City of Chicago

O2014-6452

Office of the City Clerk

Document Tracking Sheet

Meeting Date:	7/30/2014
Sponsor(s):	O'Shea (19)
Type:	Ordinance
Title:	Grant(s) of privilege in public way for E-Z Computer, Inc.
Committee(s) Assignment:	Committee on Transportation and Public Way

ORDINANCE
E-Z COMPUTER INC.
Acct. No. 347099 - 1
Permit No. 1094151

Be It Ordained by the City Council of the City of Chicago:

SECTION 1. Permission and authority are hereby given and granted to E-Z COMPUTER INC., upon the terms and subject to the conditions of this ordinance to maintain and use one (1) sign(s) projecting over the public right-of-way attached to its premises known as 2355 W. 111th St..

Said sign structure(s) measures as follows; along W. 111th Street:
One (1) at twelve point three three (12.33) feet in length, three point five eight (3.58) feet in height and ten (10) feet above grade level.

The location of said privilege shall be as shown on prints kept on file with the Department of Business Affairs and Consumer Protection and the Office of the City Clerk.

Said privilege shall be constructed in accordance with plans and specifications approved by the Department of Transportation (Division of Project Development) and Zoning Department - Signs.

This grant of privilege in the public way shall be subject to the provisions of Section 10-28-015 and all other required provisions of the Municipal Code of Chicago.

The grantee shall pay to the City of Chicago as compensation for the privilege #1094151 herein granted the sum of three hundred ($300.00) per annum in advance.

A 25% penalty will be added for payments received after due date.

The permit holder agrees to hold the City of Chicago harmless for any damage, relocation or replacement costs associated with damage, relocation or removal of private property caused by the City performing work in the public way.


Authority herein given and granted for a period of five (5) years from and after Date of Passage.

Alderman Matthew J. O'Shea

Matthew J. O'Shea 19th Ward

Channel Letter with Raceway



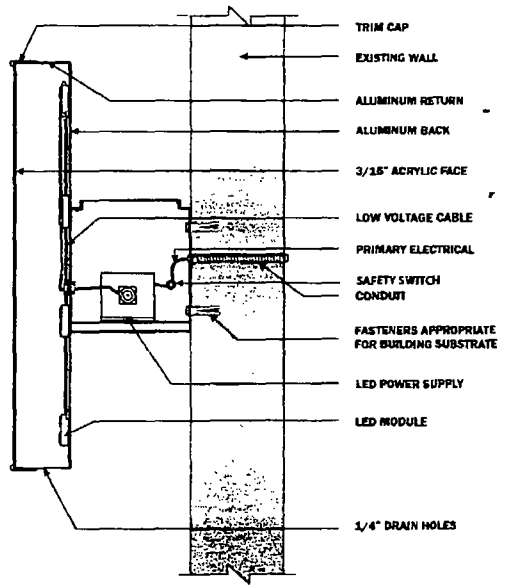

Standard Face Lit -
LED Illuminated w/ Raceway

SIGNATURE

LANDLORD

PHONE

TENANT

DATE

Site Address	2355 W 111th St			
Sign Type	FLUSH MOUNT CHANNEL LETTER			
Physical Information	FACE	RETURN	TRIM	LIGHT
	Blue White Yellow	White	Black	LED

Client: E-Z Couputers		Drawing #:
Approved:	Sales:	Date: 10-26-10
Scale: 1":32"	Drawn by: MT	Rev Date:

All sign designs and concepts shown here are confidential and are the property of Monsibic, Inc They are not to be distributed, exhibited, copied, or otherwise used without our written permission.

COMPUTER GENERATED COLORS ARE NOT A TRUE MATCH TO ANY PMS. VINYL. OR PAINT.

3401 S. Halsted St., Chicago, IL 60608 Tel: 773-847-2828 Fax:773-847-0088

Department of Business Affairs and Consumer Protection
Small Business Center - Public Way Use Unit
City Hall - 121 N. LaSalle Street, Room 800 • Chicago, IL 60602
(312)-74-GOBIZ (312-744-6249) • (312) 744-1944 (TTY)
http://www.cityofchicago.org/bacp

07/30/2014

Alderman **Matthew J. O'Shea**
Ward # **19**
City of Chicago
City Hall, Room **300**
121 North LaSalle Street
Chicago, Illinois 60602

Re: An ordinance to use and maintain a portion of the public right-of-way for **one (1) sign(s)** for **E-Z COMPUTER INC.**, adjacent to the premises known as **2355 W. 111th St.**.

Dear Alderman **Matthew J. O'Shea**:

The applicant referenced above has requested the use of the public right-of-way for a **sign(s)**. An ordinance has been prepared by the Department of Business Affairs and Consumer Protection – Small Business Center - Public Way Use Unit for presentation to the City Council. Because this request was made for properties located in your ward, as approved by you as per the attached, I respectfully request that you introduce the attached ordinance at the next City Council meeting.

If you have any questions regarding this ordinance, please contact Anthony Bertuca at (312) 744-5506.

Department of Business Affairs and Consumer Protection

City of Chicago

O2014-6454

Office of the City Clerk

Document Tracking Sheet

Meeting Date:	7/30/2014
Sponsor(s):	O'Shea (19)
Type:	Ordinance
Title:	Grant(s) of privilege in public way for Exotic Wheel Boutique
Committee(s) Assignment:	Committee on Transportation and Public Way

ORDINANCE
EXOTIC WHEEL BOUTIQUE
Acct. No. 55960 - 3
Permit No. 1113843

Be It Ordained by the City Council of the City of Chicago:

SECTION 1. Permission and authority are hereby given and granted to EXOTIC WHEEL BOUTIQUE, upon the terms and subject to the conditions of this ordinance to maintain and use one (1) sign(s) projecting over the public right-of-way attached to its premises known as 10101 S. Western Ave..

Said sign structure(s) measures as follows; along S.WESTERN:
One (1) at ten point four two (10.42) feet in length, six point four two (6.42) feet in height and nine point five (9.5) feet above grade level.

The location of said privilege shall be as shown on prints kept on file with the Department of Business Affairs and Consumer Protection and the Office of the City Clerk.

Said privilege shall be constructed in accordance with plans and specifications approved by the Department of Transportation (Division of Project Development) and Zoning Department - Signs.

This grant of privilege in the public way shall be subject to the provisions of Section 10-28-015 and all other required provisions of the Municipal Code of Chicago.

The grantee shall pay to the City of Chicago as compensation for the privilege #1113843 herein granted the sum of three hundred ($300.00) per annum in advance.


A 25% penalty will be added for payments received after due date.

The permit holder agrees to hold the City of Chicago harmless for any damage, relocation or replacement costs associated with damage, relocation or removal of private property caused by the City performing work in the public way.

Authority herein given and granted for a period of five (5) years from and after 06/13/2012.

Alderman _____

Matthew J. O'Shea 19th Ward

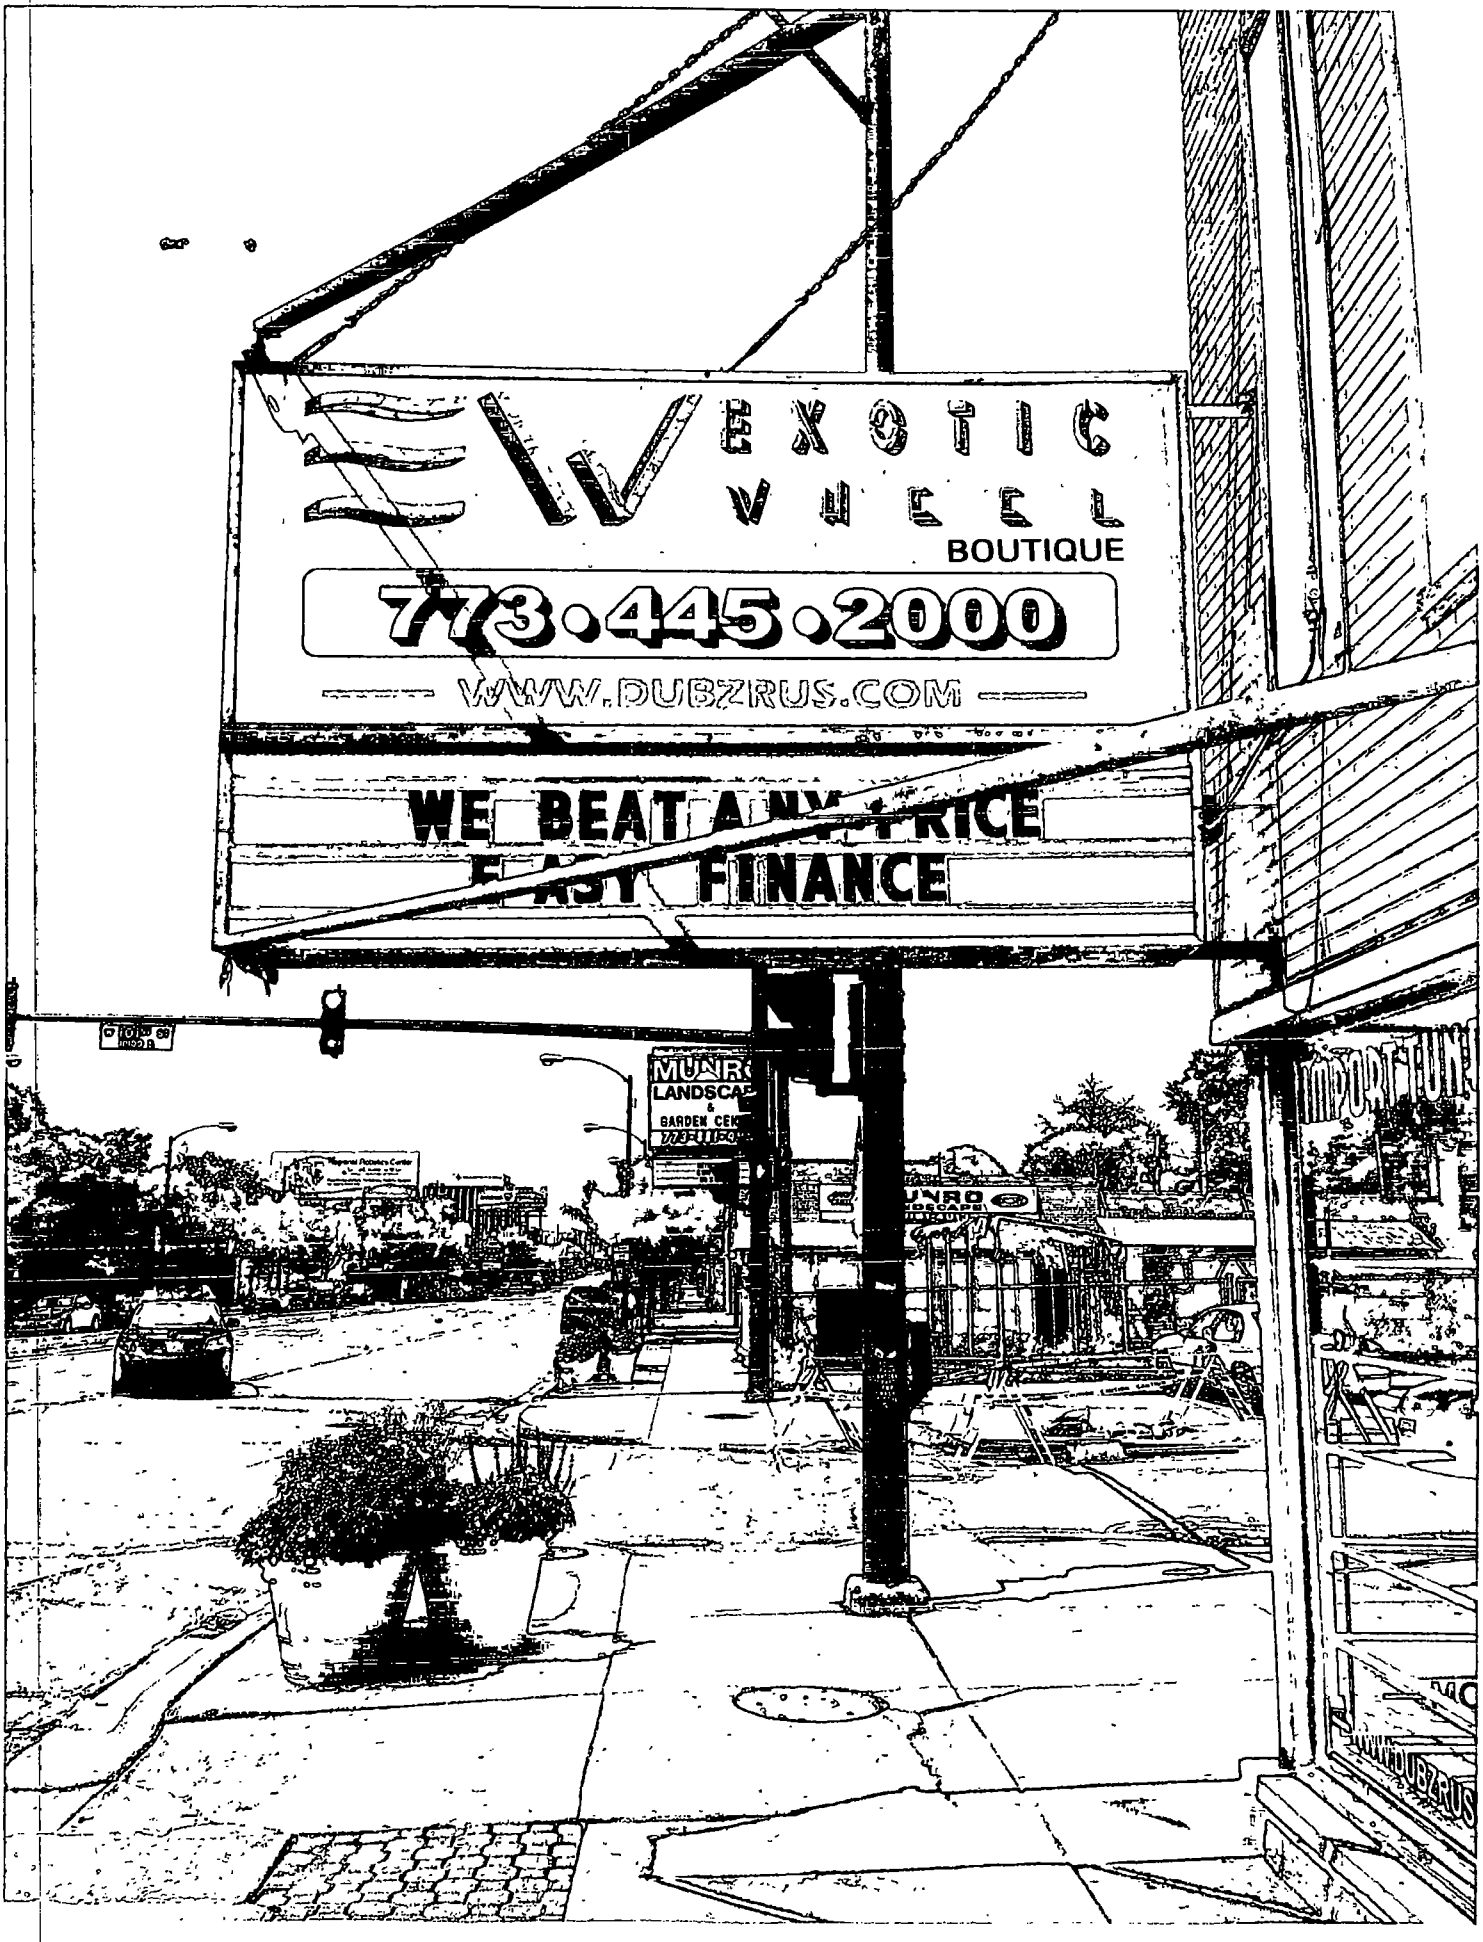
EXOTIC
WHEEL
BOUTIQUE
773.445.2000
WWW.DUBZRUS.COM
WE BEAT ANY PRICE
EASY FINANCE

Department of Business Affairs and Consumer Protection
Small Business Center - Public Way Use Unit
City Hall - 121 N. LaSalle Street, Room 800 • Chicago, IL 60602
(312)-74-GOBIZ (312-744-6249) • (312) 744-1944 (TTY)
http://www.cityofchicago.org/bacp

07/30/2014

Alderman **Matthew J. O'Shea**
Ward # **19**
City of Chicago
City Hall, Room **300**
121 North LaSalle Street
Chicago, Illinois 60602

Re: An ordinance to use and maintain a portion of the public right-of-way for **one (1) sign(s)** for **EXOTIC WHEEL BOUTIQUE**, adjacent to the premises known as **10101 S. Western Ave.**.

Dear Alderman **Matthew J. O'Shea**:

The applicant referenced above has requested the use of the public right-of-way for a **sign(s)**. An ordinance has been prepared by the Department of Business Affairs and Consumer Protection – Small Business Center - Public Way Use Unit for presentation to the City Council. Because this request was made for properties located in your ward, as approved by you as per the attached, I respectfully request that you introduce the attached ordinance at the next City Council meeting.

If you have any questions regarding this ordinance, please contact Anthony Bertuca at (312) 744-5506.

Department of Business Affairs and Consumer Protection

City of Chicago

O2014-6119

Office of the City Clerk

Document Tracking Sheet

Meeting Date:	7/30/2014
Sponsor(s):	Cochran (20)
Type:	Ordinance
Title:	Grant(s) of privilege in public way for Goldblatts of Chicago Limited Partnership - retaining walls
Committee(s) Assignment:	Committee on Transportation and Public Way

ORDINANCE
GOLDBLATTS OF CHICAGO LIMITED PARTNERSHIP
Acct. No. 364854 - 1
Permit No. 1113566

Be It Ordained by the City Council of the City of Chicago:

SECTION 1. Permission and authority are hereby given and granted to GOLDBLATTS OF CHICAGO LIMITED PARTNERSHIP, upon the terms and subject to the conditions of this ordinance to construct, install, maintain and use three (3) Retaining Wall(s) under the public right-of-way adjacent to its premises known as 4707 S. Marshfield Ave..

Said Retaining Wall(s) at S. Marshfield Avenue measure(s):
One (1) at one hundred (100) feet in length, and one (1) foot in width for a total of one hundred (100) square feet. Said retaining wall shall be thirteen (13) feet two (2) inches in height.

Said Retaining Wall(s) at W. 47th Street measure(s):
One (1) at two hundred fifty point three three (250.33) feet in length, and one (1) foot in width for a total of two hundred fifty point three three (250.33) square feet. Said retaining wall shall be thirteen (13) feet two (2) inches in height.

Said Retaining Wall(s) at S. Ashland Avenue measure(s):
One (1) at one hundred twenty-four point two five (124.25) feet in length, and one (1) foot in width for a total of one hundred twenty-four point two five (124.25) square feet. Said retaining wall shall be thirteen (13) feet two (2) inches in height.

The location of said privilege shall be as shown on prints kept on file with the Department of Business Affairs and Consumer Protection and the Office of the City Clerk.

Said privilege shall be constructed in accordance with plans and specifications approved by the Department of Planning and Development and Department of Transportation (Office of Underground Coordination).

This grant of privilege in the public way shall be subject to the provisions of Section 10-28-015 and all other required provisions of the Municipal Code of Chicago.

The grantee shall pay to the City of Chicago as compensation for the privilege #1113566 herein granted the sum of one thousand two hundred ($1,200.00) per annum in advance.


A 25% penalty will be added for payments received after due date.

The permit holder agrees to hold the City of Chicago harmless for any damage, relocation or replacement costs associated with damage, relocation or removal of private property caused by the City performing work in the public way.

Authority herein given and granted for a period of five (5) years from and after Date of Passage.

Alderman _____

Willie Cochran 20th Ward

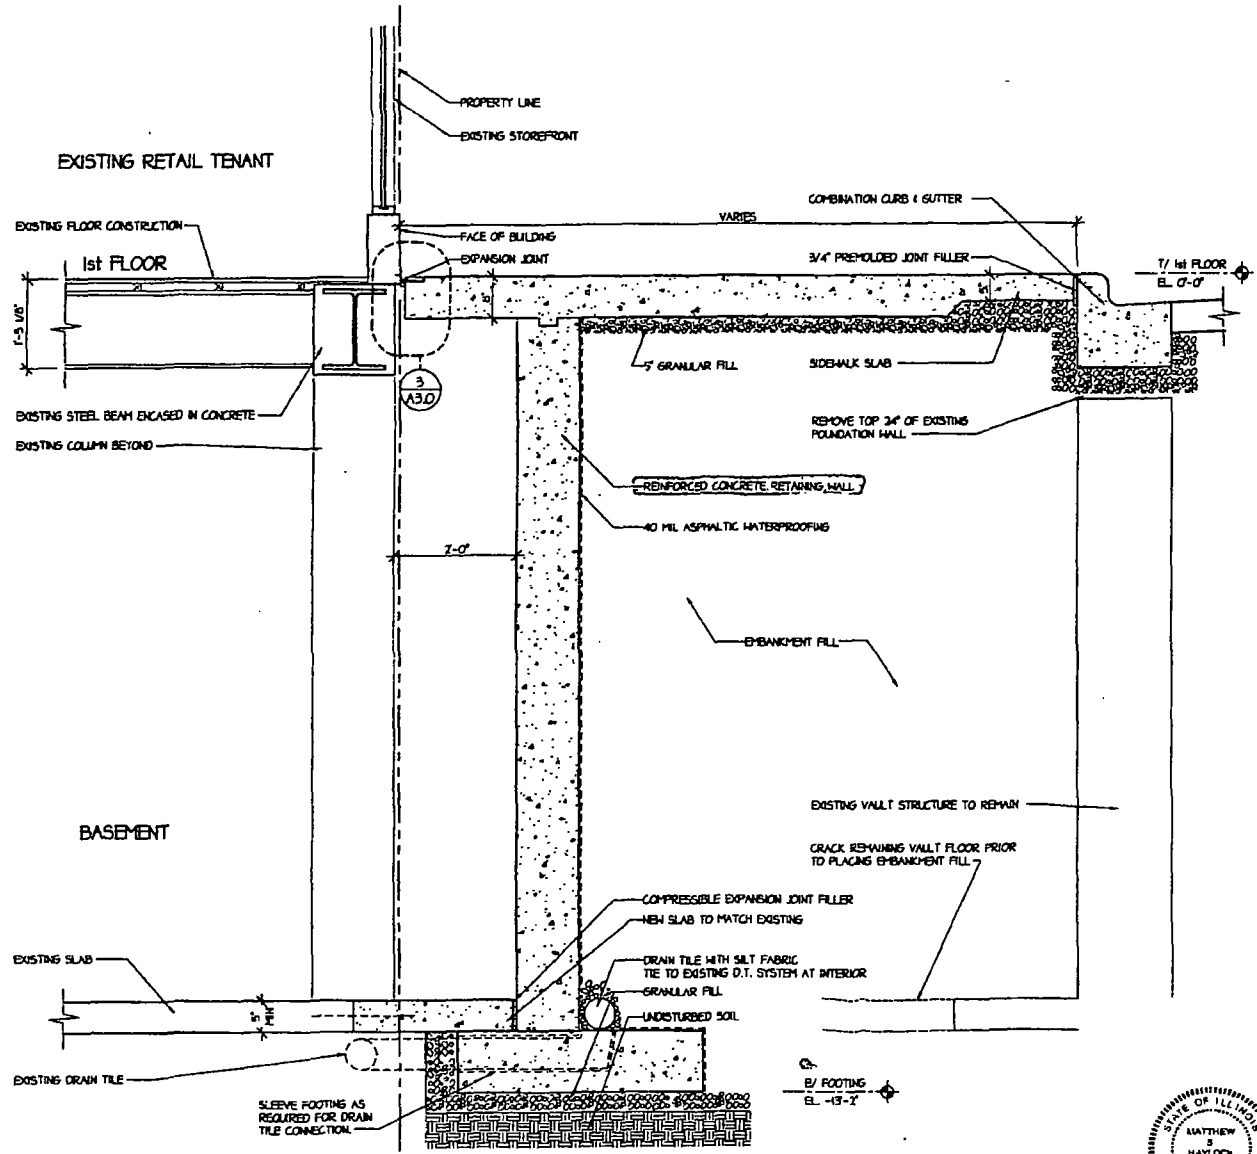

1 SECTION THRU VAULT

SCALE 3/4" = 1'-0"

STATE OF ILLINOIS
MATTHEW S HAYLOCK
001.014335
LICENSED ARCHITECT

Goldblatts of Chicago Limited Partnership
Owner / Developer
3047 Wilmette Avenue
Wilmette, Illinois 60091
Phone 312-343-3265
Fax 888-866-5919

4107 S. MARSHFIELD AVE
SECTIONS & DETAILS

DATE
FOR PERMIT 2-27-14

1314-2

A3.0

Department of Business Affairs and Consumer Protection
Small Business Center- Public Way Use Unit
City Hall - 121 N. LaSalle Street Room 800 • Chicago, IL 60602
(312)-74-GOBIZ (312-744-6249) • (312) 744-1944 (TTY)
http://www.cityofchicago.org/bacp

07/30/2014

Alderman **Willie Cochran**
Ward # **20**
City of Chicago
City Hall, Room **300**
121 North LaSalle Street
Chicago, Illinois 60602

Re: An ordinance to use and maintain a portion of the public right-of-way for **three (3) retaining wall(s)** for **GOLDBLATTS OF CHICAGO LIMITED PARTNERSHIP**, adjacent to the premises known as **4707 S. Marshfield Ave.**.

Dear Alderman **Willie Cochran**:

The applicant referenced above has requested the use of the public right-of-way for **retaining wall(s)**. An ordinance has been prepared by the Department of Business Affairs and Consumer Protection – Small Business Center - Public Way Use Unit for presentation to the City Council. Because this request was made for properties located in your ward, as approved by you as per the attached, I respectfully request that you introduce the attached ordinance at the next City Council meeting.

If you have any questions regarding this ordinance, please contact Anthony Bertuca at (312) 744-5506.

Department of Business Affairs and Consumer Protection

City of Chicago

O2014-6124

Office of the City Clerk

Document Tracking Sheet

Meeting Date:	7/30/2014
Sponsor(s):	Cochran (20)
Type:	Ordinance
Title:	Grant(s) of privilege in public way for Goldblatts of Chicago Limited Partnership - vaults
Committee(s) Assignment:	Committee on Transportation and Public Way

ORDINANCE
GOLDBLATTS OF CHICAGO LIMITED PARTNERSHIP
Acct. No. 364854 - 1
Permit No. 1113567

Be It Ordained by the City Council of the City of Chicago:

SECTION 1. Permission and authority are hereby given and granted to GOLDBLATTS OF CHICAGO LIMITED PARTNERSHIP, upon the terms and subject to the conditions of this ordinance to maintain and use, as now constructed, three (3) Vault(s) under the public right-of-way adjacent to its premises known as 4707 S. Marshfield Ave..

Said Vault(s) at S. Marshfield Avenue measure(s):
One (1) at one hundred (100) feet in length, and two (2) feet in width for a total of two hundred (200) square feet.

Said Vault(s) at W. 47th Street measure(s):
One (1) at two hundred fifty point three three (250.33) feet in length, and two (2) feet in width for a total of five hundred point six six (500.66) square feet.

Said Vault(s) at S. Ashland Avenue measure(s):
One (1) at one hundred twenty-four point two five (124.25) feet in length, and two (2) feet in width for a total of two hundred forty-eight point five (248.5) square feet.

The location of said privilege shall be as shown on prints kept on file with the Department of Business Affairs and Consumer Protection and the Office of the City Clerk.

Said privilege shall be constructed in accordance with plans and specifications approved by the Department of Transportation (Office of Underground Coordination).

This grant of privilege in the public way shall be subject to the provisions of Section 10-28-015 and all other required provisions of the Municipal Code of Chicago.

The grantee shall pay to the City of Chicago as compensation for the privilege #1113567 herein granted the sum of one thousand two hundred ($1,200.00) per annum in advance.


A 25% penalty will be added for payments received after due date.

The permit holder agrees to hold the City of Chicago harmless for any damage, relocation or replacement costs associated with damage, relocation or removal of private property caused by the City performing work in the public way.

Authority herein given and granted for a period of five (5) years from and after Date of Passage.

Alderman

Willie Cochran 20th Ward

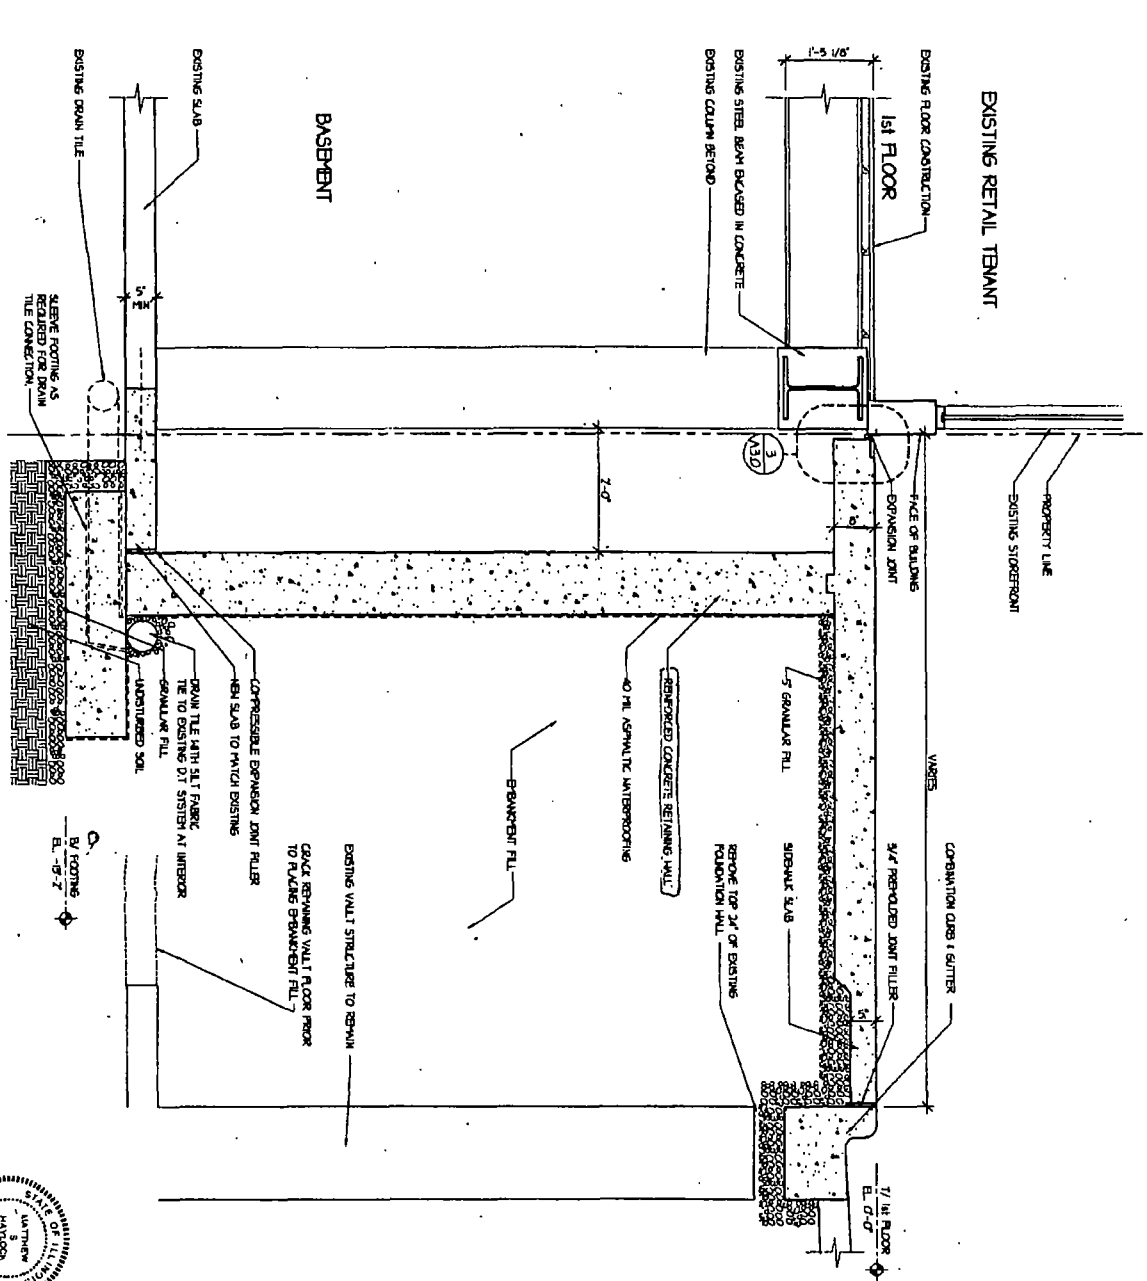

1 SECTION-THRU-VAULT
SCALE 3/4" = 1'-0"

STATE OF ILLINOIS
MATTHEW S. HAYDOCK
001.010.828
LICENSED ARCHITECT

DATE
FOR PERMIT 2-27-14

4707 S. MARSHFIELD AVE
SECTIONS & DETAILS

Goldblatts of Chicago Limited Partnership
Owner / Developer
2047 Wilmette Avenue
Wilmette Illinois 60091
Phone 312-343-3285
Fax 888-695-5919

1314-2

A3.0

Department of Business Affairs and Consumer Protection
Small Business Center- Public Way Use Unit
City Hall- 121 N. LaSalle Street Room 800 • Chicago, IL 60602
(312)-74-GOBIZ (312-744-6249) • (312) 744-1944 (TTY)
http://www.cityofchicago.org/bacp

07/30/2014

Alderman **Willie Cochran**
Ward # **20**
City of Chicago
City Hall, Room **300**
121 North LaSalle Street
Chicago, Illinois 60602

Re: An ordinance to use and maintain a portion of the public right-of-way for **three (3) vault(s)** for **GOLDBLATTS OF CHICAGO LIMITED PARTNERSHIP**, adjacent to the premises known as **4707 S. Marshfield Ave.**.

Dear Alderman **Willie Cochran**:

The applicant referenced above has requested the use of the public right-of-way for **vault(s)**. An ordinance has been prepared by the Department of Business Affairs and Consumer Protection – Small Business Center - Public Way Use Unit for presentation to the City Council. Because this request was made for properties located in your ward, as approved by you as per the attached, I respectfully request that you introduce the attached ordinance at the next City Council meeting.

If you have any questions regarding this ordinance, please contact Anthony Bertuca at (312) 744-5506.

Department of Business Affairs and Consumer Protection

City of Chicago

O2014-6128

Office of the City Clerk

Document Tracking Sheet

Meeting Date:	7/30/2014
Sponsor(s):	Cochran (20)
Type:	Ordinance
Title:	Grant(s) of privilege in public way for Thresholds - fire escape
Committee(s) Assignment:	Committee on Transportation and Public Way

ORDINANCE
THRESHOLDS
Acct. No. 41652 - 1
Permit No. 1113948

Be It Ordained by the City Council of the City of Chicago:

SECTION 1. Permission and authority are hereby given and granted to THRESHOLDS, upon the terms and subject to the conditions of this ordinance to maintain and use, as now constructed, one (1) Fire Escape(s) projecting over the public right-of-way adjacent to its premises known as 500 W. Englewood Ave..

Said Fire Escape(s) at Public Alley measure(s):
One (1) at twenty-five (25) feet in length, and five (5) feet in width for a total of one hundred twenty-five (125) square feet.

The location of said privilege shall be as shown on prints kept on file with the Department of Business Affairs and Consumer Protection and the Office of the City Clerk.

Said privilege shall be constructed in accordance with plans and specifications approved by the Department of Transportation (Division of Project Development).

This grant of privilege in the public way shall be subject to the provisions of Section 10-28-015 and all other required provisions of the Municipal Code of Chicago.

The grantee shall pay to the City of Chicago as compensation for the privilege #1113948 herein granted the sum of four hundred ($400.00) per annum in advance.

A 25% penalty will be added for payments received after due date.

The permit holder agrees to hold the City of Chicago harmless for any damage, relocation or replacement costs associated with damage, relocation or removal of private property caused by the City performing work in the public way.


Authority herein given and granted for a period of five (5) years from and after 06/03/2014.

Alderman

Willie Cochran 20th Ward

EXISTING FIRE ESCAPE TO REMAIN (SEE PHOTOS)
NO CHANGES
15' ABOVE GRADE

Rowan Trees Apartments
500 W. Englewood
First Floor
May 2014

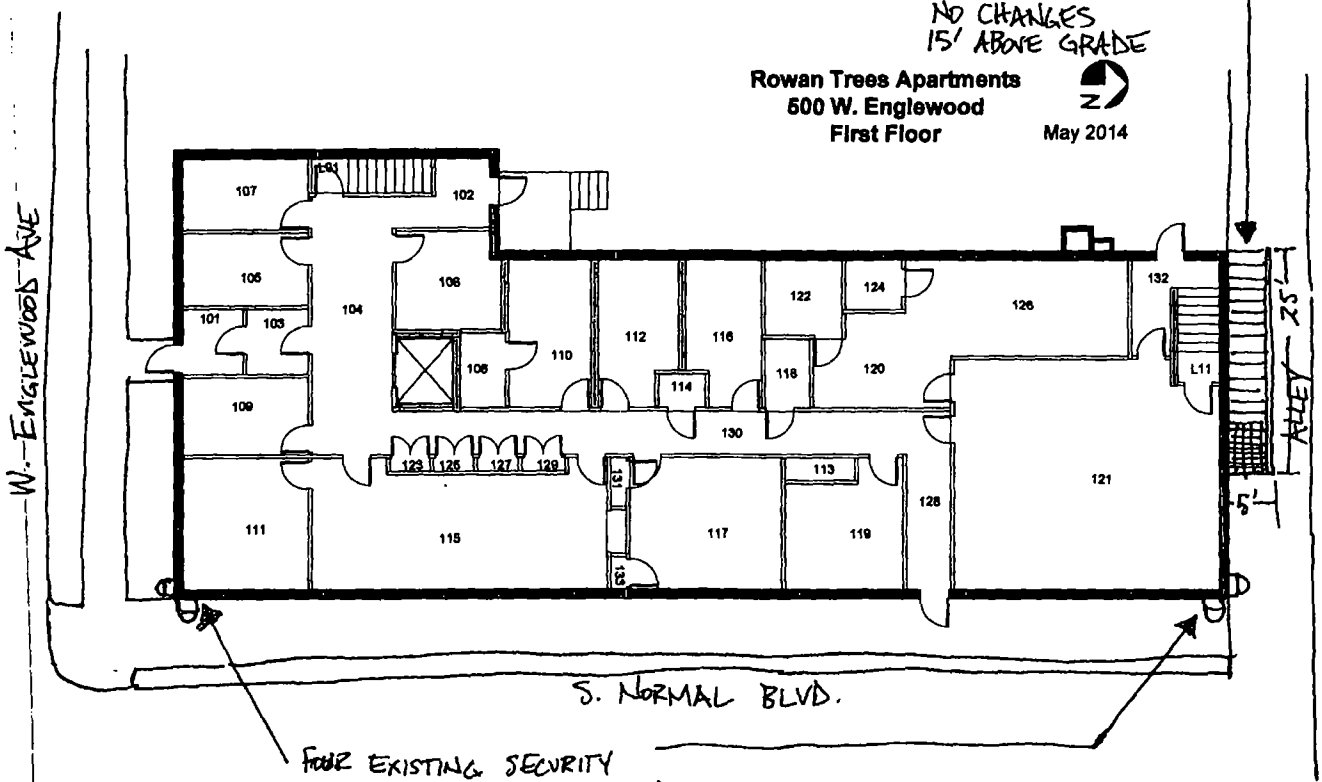

FOUR EXISTING SECURITY CAMERAS TO REMAIN. SEE PHOTOS ATTACHED
(NO CHANGES)
6" Length, 1' width, 10' above grade

Department of Business Affairs and Consumer Protection
Small Business Center- Public Way Use Unit
City Hall - 121 N. LaSalle Street Room 800 • Chicago, IL 60602
(312)-74-GOBIZ (312-744-6249) • (312) 744-1944 (TTY)
http://www.cityofchicago.org/bacp

07/30/2014

Alderman **Willie Cochran**
Ward # **20**
City of Chicago
City Hall, Room **300**
121 North LaSalle Street
Chicago, Illinois 60602

Re: An ordinance to use and maintain a portion of the public right-of-way for **one (1) fire escape(s)** for **THRESHOLDS**, adjacent to the premises known as **500 W. Englewood Ave.**.

Dear Alderman **Willie Cochran**:

The applicant referenced above has requested the use of the public right-of-way for a **fire escape(s)**. An ordinance has been prepared by the Department of Business Affairs and Consumer Protection – Small Business Center - Public Way Use Unit for presentation to the City Council. Because this request was made for properties located in your ward, as approved by you as per the attached, I respectfully request that you introduce the attached ordinance at the next City Council meeting.

If you have any questions regarding this ordinance, please contact Anthony Bertuca at (312) 744-5506.

Department of Business Affairs and Consumer Protection

City of Chicago

O2014-6129

Office of the City Clerk

Document Tracking Sheet

Meeting Date:	7/30/2014
Sponsor(s):	Cochran (20)
Type:	Ordinance
Title:	Grant(s) of privilege in public way for Thresholds - security cameras
Committee(s) Assignment:	Committee on Transportation and Public Way

ORDINANCE
THRESHOLDS
Acct. No. 41652 - 1
Permit No. 1113940

Be It Ordained by the City Council of the City of Chicago:

SECTION 1. Permission and authority are hereby given and granted to THRESHOLDS, upon the terms and subject to the conditions of this ordinance to maintain and use, as now constructed, three (3) Security Camera(s) projecting over the public right-of-way for security purposes adjacent to its premises known as 500 W. Englewood Ave..

Said Security Camera(s) at W. Englewood Avenue measure(s):
Three (3) at point five (.5) feet in length, one (1) foot in width and ten (10) feet above grade level.

The location of said privilege shall be as shown on prints kept on file with the Department of Business Affairs and Consumer Protection and the Office of the City Clerk.

Said privilege shall be constructed in accordance with plans and specifications approved by the Department of Planning and Development and Department of Transportation (Division of Project Development).

This grant of privilege in the public way shall be subject to the provisions of Section 10-28-015 and all other required provisions of the Municipal Code of Chicago.

The grantee shall pay to the City of Chicago as compensation for the privilege #1113940 herein granted the sum of zero ($.00) per annum in advance.


A 25% penalty will be added for payments received after due date.

The permit holder agrees to hold the City of Chicago harmless for any damage, relocation or replacement costs associated with damage, relocation or removal of private property caused by the City performing work in the public way.

Authority herein given and granted for a period of five (5) years from and after 06/30/2014.

Alderman

Willie Cochran 20th Ward

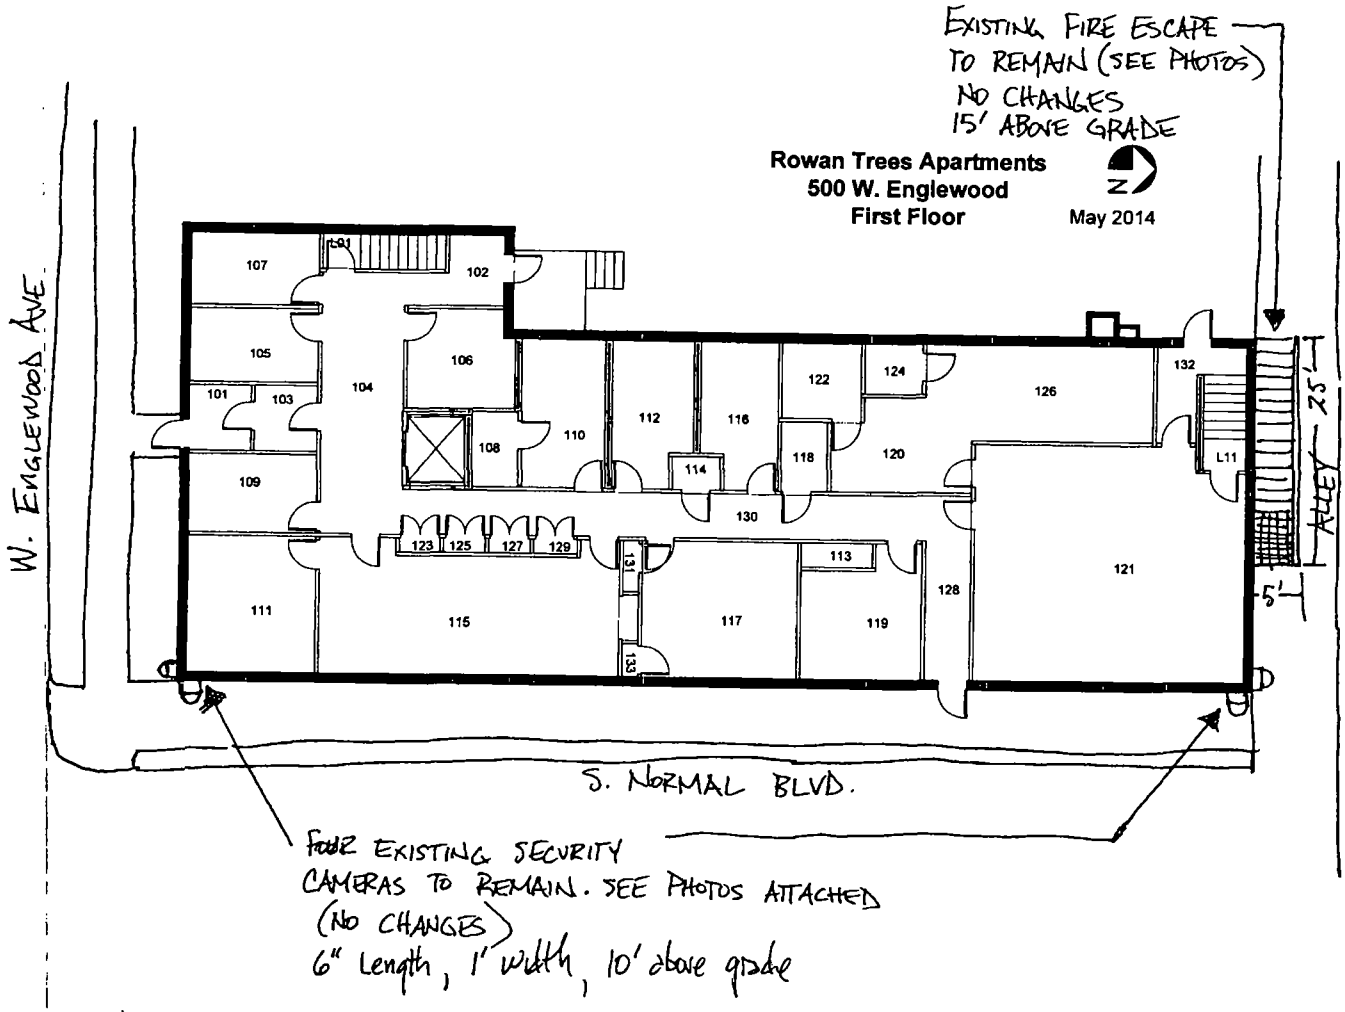
EXISTING FIRE ESCAPE TO REMAIN (SEE PHOTOS)
NO CHANGES
15' ABOVE GRADE
Rowan Trees Apartments
500 W. Englewood
First Floor
May 2014
W. ENGLEWOOD AVE
S. NORMAL BLVD.
ALLEY
25'
5'
107
102
105
106
101
103
104
108
110
112
116
122
124
126
132
109
114
118
120
L11
130
123
125
127
129
131
113
121
111
115
117
119
128
133
FOUR EXISTING SECURITY CAMERAS TO REMAIN. SEE PHOTOS ATTACHED (NO CHANGES)
6" Length, 1' width, 10' above grade

Department of Business Affairs and Consumer Protection
Small Business Center - Public Way Use Unit
City Hall - 121 N. LaSalle Street, Room 800 • Chicago, IL 60602
(312)-74-GOBIZ (312-744-6249) • (312) 744-1944 (TTY)
http://www.cityofchicago.org/bacp

07/30/2014

Alderman **Willie Cochran**
Ward # **20**
City of Chicago
City Hall, Room **300**
121 North LaSalle Street
Chicago, Illinois 60602

Re: An ordinance to use and maintain a portion of the public right-of-way for **three (3) security camera(s)** for **THRESHOLDS**, adjacent to the premises known as **500 W. Englewood Ave.**.

Dear Alderman **Willie Cochran**:

The applicant referenced above has requested the use of the public right-of-way for a **security camera(s)**. An ordinance has been prepared by the Department of Business Affairs and Consumer Protection – Small Business Center - Public Way Use Unit for presentation to the City Council. Because this request was made for properties located in your ward, as approved by you as per the attached, I respectfully request that you introduce the attached ordinance at the next City Council meeting.

If you have any questions regarding this ordinance, please contact Anthony Bertuca at (312) 744-5506.

Department of Business Affairs and Consumer Protection

City of Chicago

O2014-6132

Office of the City Clerk

Document Tracking Sheet

Meeting Date:	7/30/2014
Sponsor(s):	Brookins (21)
Type:	Ordinance
Title:	Grant(s) of privilege in public way for Nicks Liquors - light fixtures
Committee(s) Assignment:	Committee on Transportation and Public Way

ORDINANCE
NICKS LIQUORS
Acct. No. 279237 - 1
Permit No. 1114154

Be It Ordained by the City Council of the City of Chicago:

SECTION 1. Permission and authority are hereby given and granted to NICKS LIQUORS, upon the terms and subject to the conditions of this ordinance to maintain and use, as now constructed, four (4) Light Fixture(s) projecting over the public right-of-way adjacent to its premises known as 8103-07 S. Halsted St..

Said Light Fixture(s) at S Halsted measure(s):
Four (4) at one (1) foot in length, two point five (2.5) feet in width and twenty-five (25) feet above grade level.

The location of said privilege shall be as shown on prints kept on file with the Department of Business Affairs and Consumer Protection and the Office of the City Clerk.

Said privilege shall be constructed in accordance with plans and specifications approved by the Department of Transportation (Division of Project Development).

This grant of privilege in the public way shall be subject to the provisions of Section 10-28-015 and all other required provisions of the Municipal Code of Chicago.

The grantee shall pay to the City of Chicago as compensation for the privilege #1114154 herein granted the sum of ninety ($90.00) per annum in advance.


A 25% penalty will be added for payments received after due date.

The permit holder agrees to hold the City of Chicago harmless for any damage, relocation or replacement costs associated with damage, relocation or removal of private property caused by the City performing work in the public way.

Authority herein given and granted for a period of five (5) years from and after 07/30/2013.

Alderman

Howard Brookins, Jr. 21st Ward

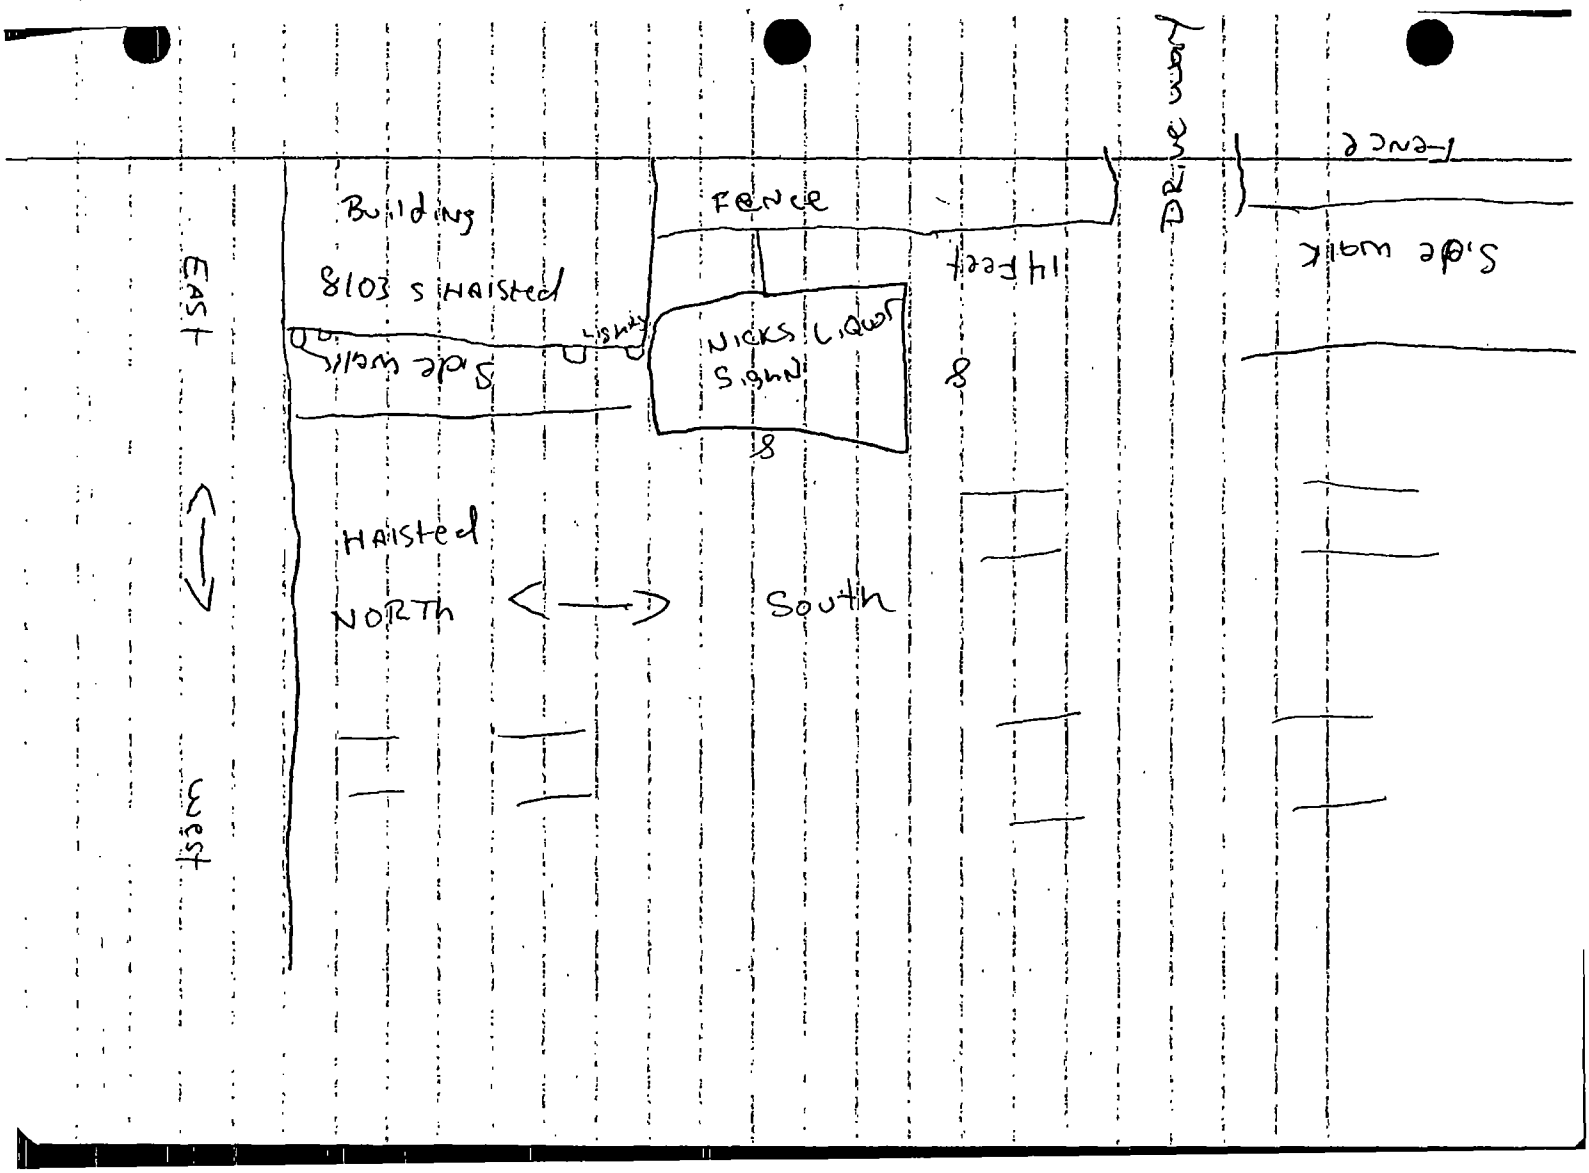
Building
8103 S Haisted
Side walk
Light
FENCE
NICKS LIQUOR
SIGN
14 Feet
DRIVE WAY
FENCE
Side walk
EAST
HAISTED
NORTH
South
East

Department of Business Affairs and Consumer Protection
Small Business Center - Public Way Use Unit
City Hall - 121 N. LaSalle Street, Room 800 • Chicago, IL 60602
(312)-74-GOBIZ (312-744-6249) • (312) 744-1944 (TTY)
http://www.cityofchicago.org/bacp

07/30/2014

Alderman **Howard Brookins, Jr.**
Ward # **21**
City of Chicago
City Hall, Room **300**
121 North LaSalle Street
Chicago, Illinois 60602

Re: An ordinance to use and maintain a portion of the public right-of-way for **four (4) light fixture(s)** for **NICKS LIQUORS**, adjacent to the premises known as **8103-07 S. Halsted St.**.

Dear Alderman **Howard Brookins, Jr.**:

The applicant referenced above has requested the use of the public right-of-way for a **light fixture(s)**. An ordinance has been prepared by the Department of Business Affairs and Consumer Protection – Small Business Center - Public Way Use Unit for presentation to the City Council. Because this request was made for properties located in your ward, as approved by you as per the attached, I respectfully request that you introduce the attached ordinance at the next City Council meeting.

If you have any questions regarding this ordinance, please contact Anthony Bertuca at (312) 744-5506.

Department of Business Affairs and Consumer Protection

City of Chicago

O2014-6134

Office of the City Clerk

Document Tracking Sheet

Meeting Date:	7/30/2014
Sponsor(s):	Brookins (21)
Type:	Ordinance
Title:	Grant(s) of privilege in public way for Nicks Liquors - sign
Committee(s) Assignment:	Committee on Transportation and Public Way

ORDINANCE
NICKS LIQUORS
Acct. No. 279237 - 1
Permit No. 1114155

Be It Ordained by the City Council of the City of Chicago:

SECTION 1. Permission and authority are hereby given and granted to NICKS LIQUORS, upon the terms and subject to the conditions of this ordinance to maintain and use one (1) sign(s) projecting over the public right-of-way attached to its premises known as 8103-07 S. Halsted St..

Said sign structure(s) measures as follows; along S Halsted:
One (1) at eight (8) feet in length, eight (8) feet in height and fourteen (14) feet above grade level.

The location of said privilege shall be as shown on prints kept on file with the Department of Business Affairs and Consumer Protection and the Office of the City Clerk.

Said privilege shall be constructed in accordance with plans and specifications approved by the Department of Transportation (Division of Project Development) and Zoning Department - Signs.


This grant of privilege in the public way shall be subject to the provisions of Section 10-28-015 and all other required provisions of the Municipal Code of Chicago.

The grantee shall pay to the City of Chicago as compensation for the privilege #1114155 herein granted the sum of three hundred ($300.00) per annum in advance.


A 25% penalty will be added for payments received after due date.

The permit holder agrees to hold the City of Chicago harmless for any damage, relocation or replacement costs associated with damage, relocation or removal of private property caused by the City performing work in the public way.

Authority herein given and granted for a period of five (5) years from and after 07/30/2013.

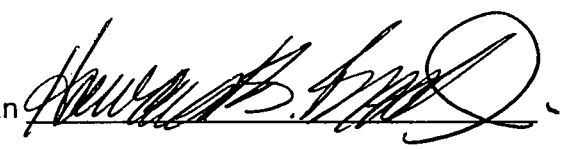Alderman 

Howard Brookins, Jr. 21st Ward

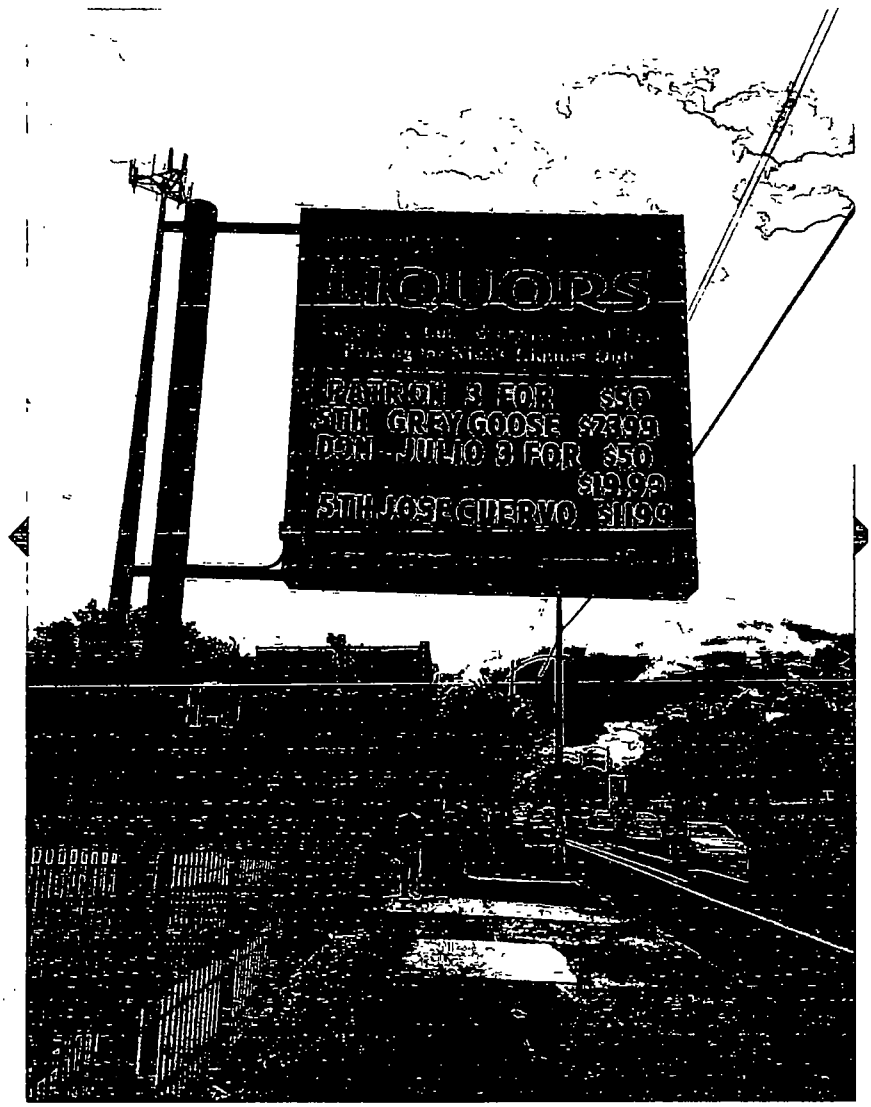

Download IMG_9676.jpg (337 KB)

Department of Business Affairs and Consumer Protection
Small Business Center - Public Way Use Unit
City Hall - 121 N. LaSalle Street, Room 800 • Chicago, IL 60602
(312)-74-GOBIZ (312-744-6249) • (312) 744-1944 (TTY)
http://www.cityofchicago.org/bacp

07/30/2014

Alderman **Howard Brookins, Jr.**
Ward # **21**
City of Chicago
City Hall, Room **300**
121 North LaSalle Street
Chicago, Illinois 60602

Re: An ordinance to use and maintain a portion of the public right-of-way for **one (1) sign(s)** for **NICKS LIQUORS**, adjacent to the premises known as **8103-07 S. Halsted St.**.

Dear Alderman **Howard Brookins, Jr.**:

The applicant referenced above has requested the use of the public right-of-way for a **sign(s)**. An ordinance has been prepared by the Department of Business Affairs and Consumer Protection – Small Business Center - Public Way Use Unit for presentation to the City Council. Because this request was made for properties located in your ward, as approved by you as per the attached, I respectfully request that you introduce the attached ordinance at the next City Council meeting.

If you have any questions regarding this ordinance, please contact Anthony Bertuca at (312) 744-5506.

Department of Business Affairs and Consumer Protection

City of Chicago

O2014-6135

Office of the City Clerk

Document Tracking Sheet

Meeting Date:	7/30/2014
Sponsor(s):	Brookins (21)
Type:	Ordinance
Title:	Grant(s) of privilege in public way for Time Out Lounge
Committee(s) Assignment:	Committee on Transportation and Public Way

ORDINANCE
TIME OUT LOUNGE
Acct. No. 50260 - 1
Permit No. 1114174

Be It Ordained by the City Council of the City of Chicago:

SECTION 1. Permission and authority are hereby given and granted to TIME OUT LOUNGE, upon the terms and subject to the conditions of this ordinance to maintain and use one (1) sign(s) projecting over the public right-of-way attached to its premises known as 8216 S. Vincennes Ave..

Said sign structure(s) measures as follows; along S. Vincennes:
One (1) at six (6) feet in length, eight (8) feet in height and twelve (12) feet above grade level.

The location of said privilege shall be as shown on prints kept on file with the Department of Business Affairs and Consumer Protection and the Office of the City Clerk.

Said privilege shall be constructed in accordance with plans and specifications approved by the Department of Transportation (Division of Project Development) and Zoning Department - Signs.

This grant of privilege in the public way shall be subject to the provisions of Section 10-28-015 and all other required provisions of the Municipal Code of Chicago.

The grantee shall pay to the City of Chicago as compensation for the privilege #1114174 herein granted the sum of three hundred ($300.00) per annum in advance.

A 25% penalty will be added for payments received after due date.

The permit holder agrees to hold the City of Chicago harmless for any damage, relocation or replacement costs associated with damage, relocation or removal of private property caused by the City performing work in the public way.


Authority herein given and granted for a period of five (5) years from and after 11/05/2013.

Alderman

Howard Brookins, Jr. 21st Ward

Time Out Lounge
8216 S. Vincennes - Chgo. IL. 60620

23 feet Length

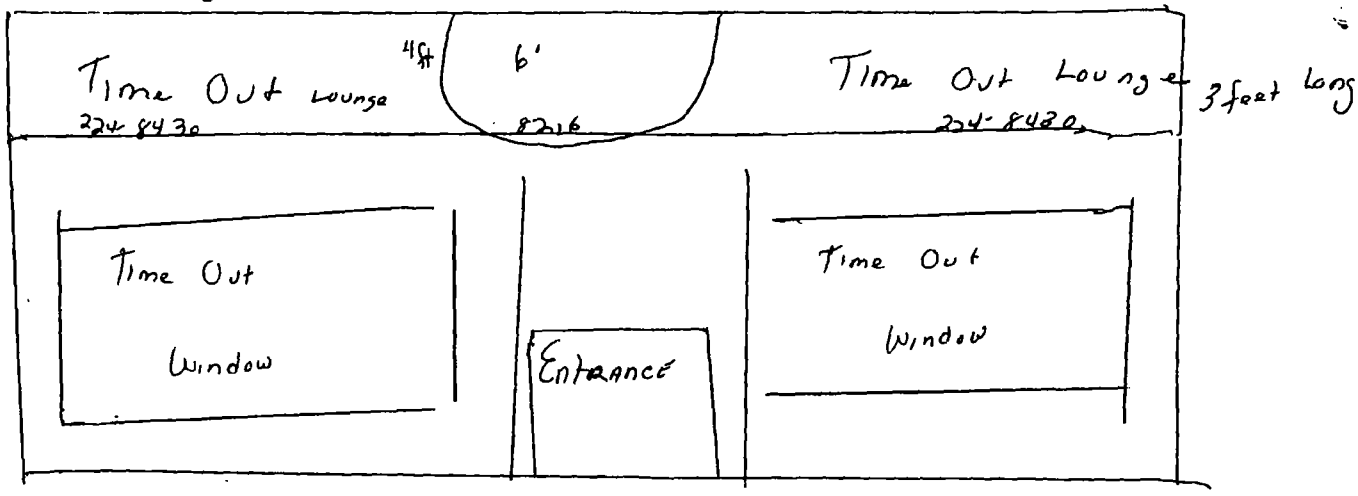

Titus S. Allen
8216 S. Vincennes
Chicago, IL 60620
773-224-8430
773-224-0980 FAX

Department of Business Affairs and Consumer Protection
Small Business Center - Public Way Use Unit
City Hall - 121 N LaSalle Street, Room 800 • Chicago, IL 60602
(312)-74-GOBIZ (312-744-6249) • (312) 744-1944 (TTY)
http://www.cityofchicago.org/bacp

07/30/2014

Alderman **Howard Brookins, Jr.**
Ward # **21**
City of Chicago
City Hall, Room **300**
121 North LaSalle Street
Chicago, Illinois 60602

Re: An ordinance to use and maintain a portion of the public right-of-way for **one (1) sign(s)** for **TIME OUT LOUNGE**, adjacent to the premises known as **8216 S. Vincennes Ave.**.

Dear Alderman **Howard Brookins, Jr.**:

The applicant referenced above has requested the use of the public right-of-way for a **sign(s)**. An ordinance has been prepared by the Department of Business Affairs and Consumer Protection – Small Business Center - Public Way Use Unit for presentation to the City Council. Because this request was made for properties located in your ward, as approved by you as per the attached, I respectfully request that you introduce the attached ordinance at the next City Council meeting.

If you have any questions regarding this ordinance, please contact Anthony Bertuca at (312) 744-5506.

Department of Business Affairs and Consumer Protection

City of Chicago

O2014-6456

Office of the City Clerk

Document Tracking Sheet

Meeting Date:	7/30/2014
Sponsor(s):	Munoz (22)
Type:	Ordinance
Title:	Grant(s) of privilege in public way for Elvis Beauty Salon and Spa LLC
Committee(s) Assignment:	Committee on Transportation and Public Way

ORDINANCE
ELVIS BEAUTY SALON AND SPA LLC
Acct. No. 383777 - 1
Permit No. 1112305

Be It Ordained by the City Council of the City of Chicago:

SECTION 1. Permission and authority are hereby given and granted to ELVIS BEAUTY SALON AND SPA LLC, upon the terms and subject to the conditions of this ordinance to maintain and use one (1) sign(s) projecting over the public right-of-way attached to its premises known as 4210 W. 26th St..

Said sign structure(s) measures as follows; along 26th Street:
One (1) at ten (10) feet in length, four (4) feet in height and thirteen (13) feet above grade level.

The location of said privilege shall be as shown on prints kept on file with the Department of Business Affairs and Consumer Protection and the Office of the City Clerk.

Said privilege shall be constructed in accordance with plans and specifications approved by the Department of Transportation (Division of Project Development) and Zoning Department - Signs.

This grant of privilege in the public way shall be subject to the provisions of Section 10-28-015 and all other required provisions of the Municipal Code of Chicago.

The grantee shall pay to the City of Chicago as compensation for the privilege #1112305 herein granted the sum of three hundred ($300.00) per annum in advance.

A 25% penalty will be added for payments received after due date.


The permit holder agrees to hold the City of Chicago harmless for any damage, relocation or replacement costs associated with damage, relocation or removal of private property caused by the City performing work in the public way.


Authority herein given and granted for a period of five (5) years from and after Date of Passage.


Alderman _____

Ricardo Munoz 22nd Ward

ILLUMINATED CHANNEL LETTERS SIGN 4'Hx10'W

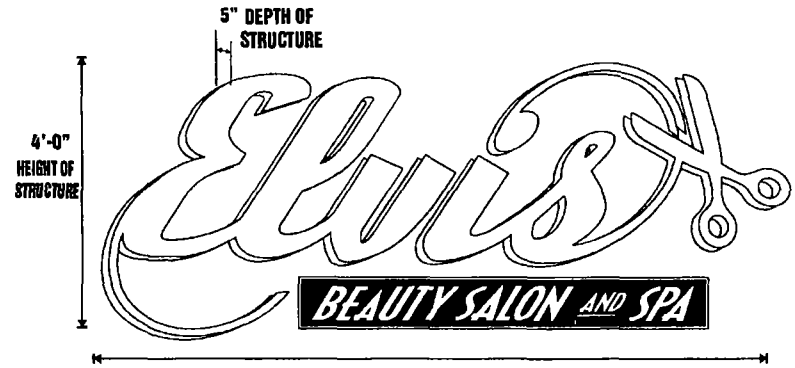

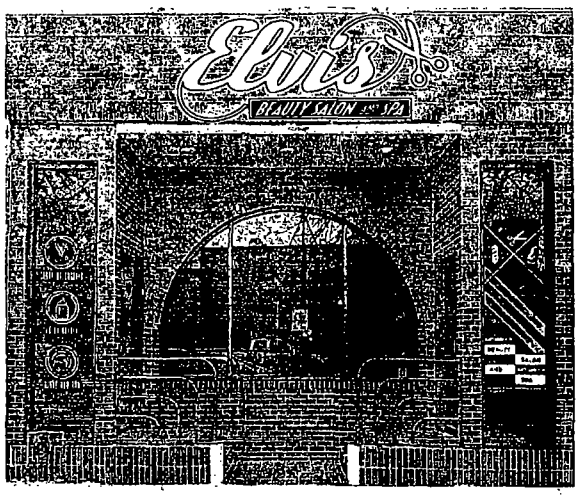

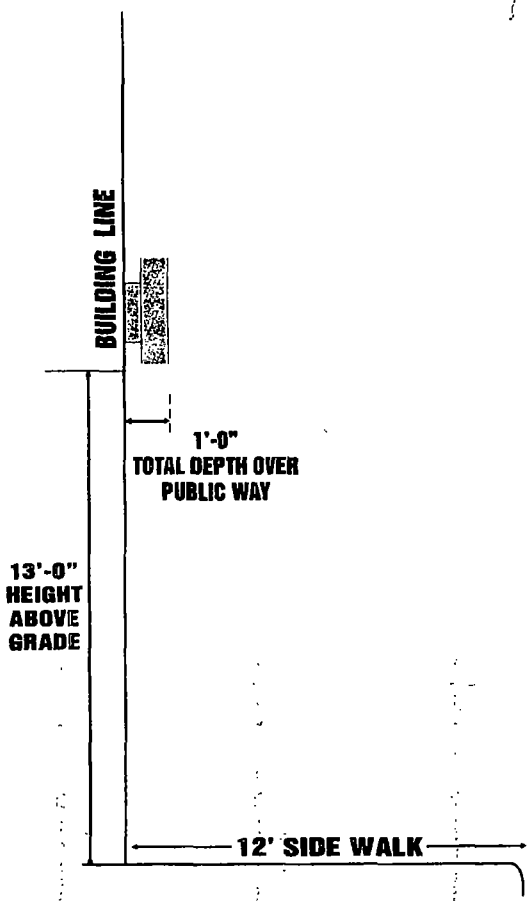

Client: ELVIS BEAUTY SALON AND SPA-4210 W 26TH STREET- CHICAGO		
Revised:	Sales: LC	
Client approval Included Color, spelling & Artwork	Drawn by: MM	

MARSHALL SIGN COMPANY
3810 S. ALBANY AVE
CHICAGO, IL 60632
773.927-4442 Fax 773.927.0091
e-mail:almasigncorp@sbcglobal.net

All sign designs and concepts shown here are confidential and are property o Marshall Sign Company. They are not to be distributed, exhibited, copied, or otherwise used without our written permission.
COMPUTER GENERATED COLORS ARE NOT A TRUE MATCH TO ANY PMS, VINYL, OR PAINT
©MARSHALL Sign, Co 2014

City of Chicago

O2014-6459

Office of the City Clerk

Document Tracking Sheet

Meeting Date:	7/30/2014
Sponsor(s):	Munoz (22)
Type:	Ordinance
Title:	Grant(s) of privilege in public way for La Roka Corp.
Committee(s) Assignment:	Committee on Transportation and Public Way

ORDINANCE
LA ROKA CORP.
Acct. No. 24225 - 1
Permit No. 1106946

Be It Ordained by the City Council of the City of Chicago:

SECTION 1. Permission and authority are hereby given and granted to LA ROKA CORP., upon the terms and subject to the conditions of this ordinance to maintain and use, as now constructed, four (4) Security Camera(s) projecting over the public right-of-way for security purposes adjacent to its premises known as 3000 S. St Louis Ave..

Said Security Camera(s) at South St Louis Avenue measure(s):
Four (4) at one point one seven (1.17) foot in length, point six (.6) feet in width and fourteen (14) feet above grade level.

The location of said privilege shall be as shown on prints kept on file with the Department of Business Affairs and Consumer Protection and the Office of the City Clerk.

Said privilege shall be constructed in accordance with plans and specifications approved by the Department of Planning and Development and Department of Transportation (Division of Project Development).

This grant of privilege in the public way shall be subject to the provisions of Section 10-28-015 and all other required provisions of the Municipal Code of Chicago.

The grantee shall pay to the City of Chicago as compensation for the privilege #1106946 herein granted the sum of zero ($.00) per annum in advance.


A 25% penalty will be added for payments received after due date.

The permit holder agrees to hold the City of Chicago harmless for any damage, relocation or replacement costs associated with damage, relocation or removal of private property caused by the City performing work in the public way.

Authority herein given and granted for a period of five (5) years from and after Date of Passage.

Alderman _____

Ricardo Munoz 22nd Ward

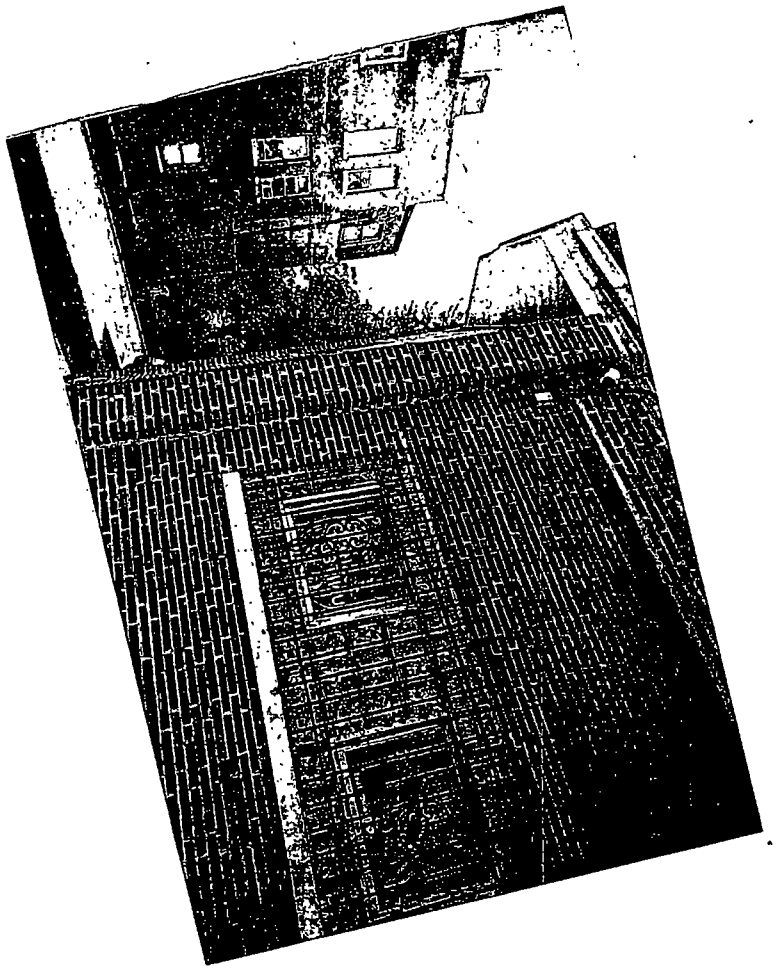

City of Chicago

O2014-6462

Office of the City Clerk

Document Tracking Sheet

Meeting Date:	7/30/2014
Sponsor(s):	Munoz (22)
Type:	Ordinance
Title:	Grant(s) of privilege in public way for Zavala's Grocery Store, Inc.
Committee(s) Assignment:	Committee on Transportation and Public Way

ORDINANCE
ZAVALA'S GROCERY STORE INC
Acct. No. 203414 - 1
Permit No. 1114256

Be It Ordained by the City Council of the City of Chicago:

SECTION 1. Permission and authority are hereby given and granted to ZAVALA'S GROCERY STORE INC, upon the terms and subject to the conditions of this ordinance to maintain and use, as now constructed, one (1) Security Camera(s) projecting over the public right-of-way for security purposes adjacent to its premises known as 2657 S. Kolin Ave..

Said Security Camera(s) at S. Kolin Avenue measure(s):
One (1) at one point two (1.2) foot in length, point five (.5) feet in width and ten (10) feet above grade level.

The location of said privilege shall be as shown on prints kept on file with the Department of Business Affairs and Consumer Protection and the Office of the City Clerk.

Said privilege shall be constructed in accordance with plans and specifications approved by the Department of Planning and Development and Department of Transportation (Division of Project Development).

This grant of privilege in the public way shall be subject to the provisions of Section 10-28-015 and all other required provisions of the Municipal Code of Chicago.

The grantee shall pay to the City of Chicago as compensation for the privilege #1114256 herein granted the sum of zero ($.00) per annum in advance.


A 25% penalty will be added for payments received after due date.

The permit holder agrees to hold the City of Chicago harmless for any damage, relocation or replacement costs associated with damage, relocation or removal of private property caused by the City performing work in the public way.

Authority herein given and granted for a period of five (5) years from and after 06/11/2013.

Alderman _____

Ricardo Munoz 22nd Ward

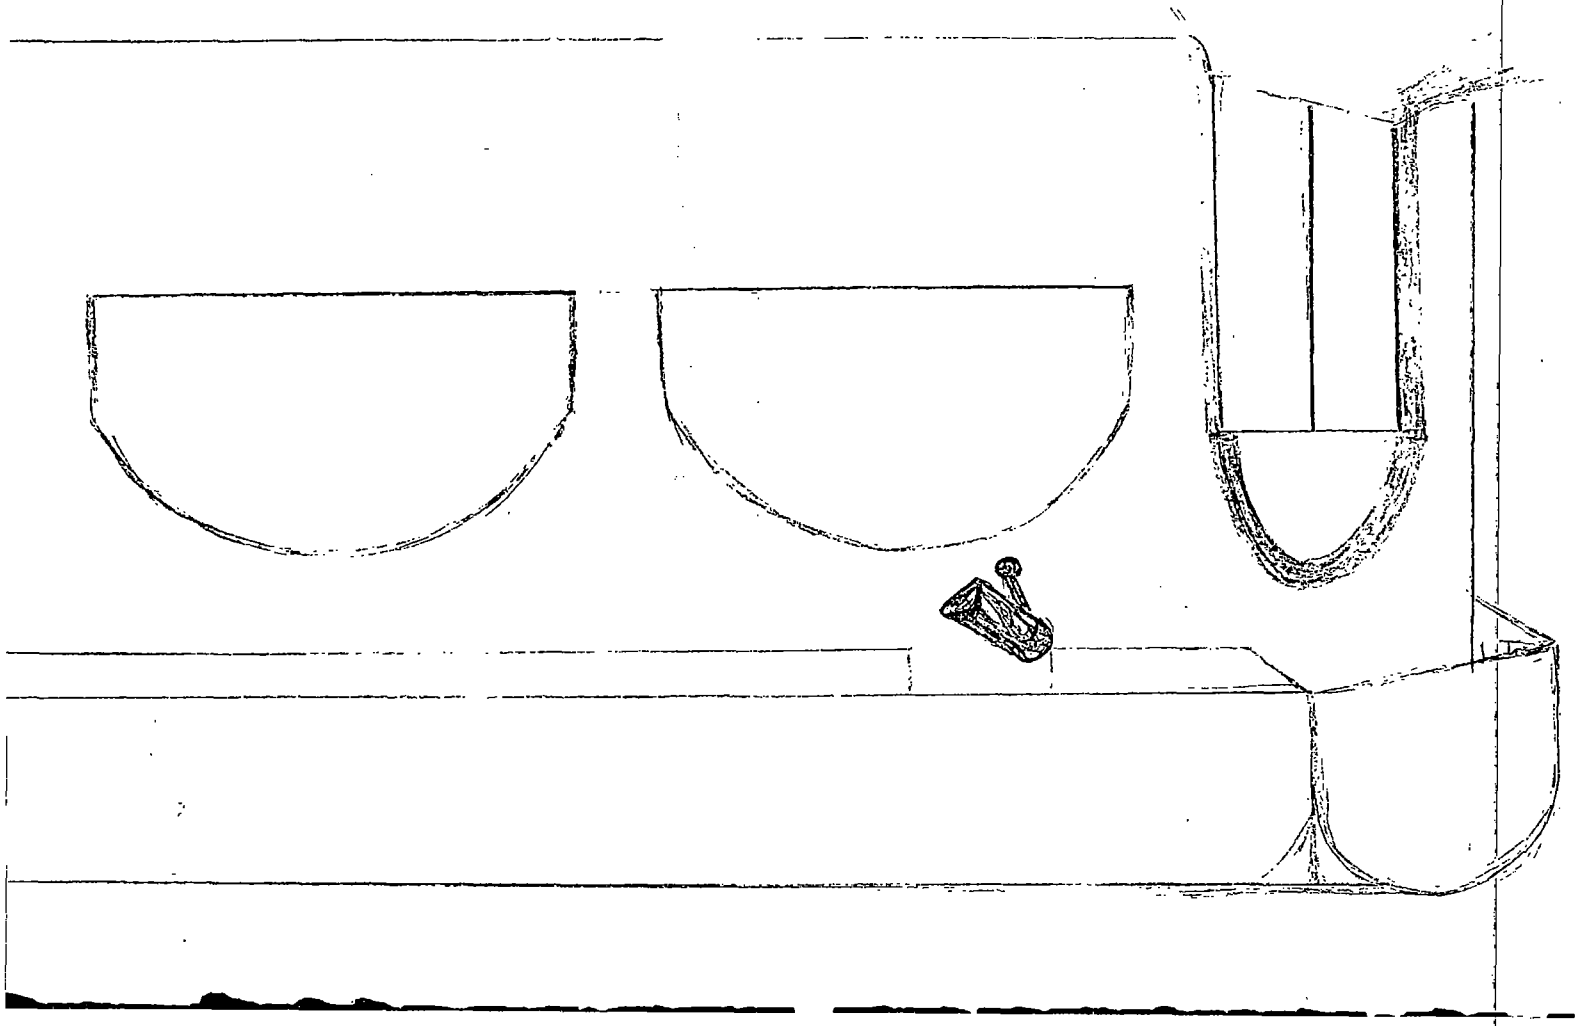

City of Chicago

O2014-6464

Office of the City Clerk

Document Tracking Sheet

Meeting Date:	7/30/2014
Sponsor(s):	Zalewski (23)
Type:	Ordinance
Title:	Grant(s) of privilege in public way for Ken Nowicki Insurance Agency, Inc.
Committee(s) Assignment:	Committee on Transportation and Public Way

ORDINANCE
KEN NOWICKI INSURANCE AGENCY INC
Acct. No. 330811 - 1
Permit No. 1113416

Be It Ordained by the City Council of the City of Chicago:

SECTION 1. Permission and authority are hereby given and granted to KEN NOWICKI INSURANCE AGENCY INC, upon the terms and subject to the conditions of this ordinance to maintain and use one (1) sign(s) projecting over the public right-of-way attached to its premises known as 5738 S. Archer Ave..

Said sign structure(s) measures as follows; along S ARCHER AVE:
One (1) at four (4) feet in length, four (4) feet in height and nine point five (9.5) feet above grade level.

The location of said privilege shall be as shown on prints kept on file with the Department of Business Affairs and Consumer Protection and the Office of the City Clerk.

Said privilege shall be constructed in accordance with plans and specifications approved by the Department of Transportation (Division of Project Development) and Zoning Department - Signs.

This grant of privilege in the public way shall be subject to the provisions of Section 10-28-015 and all other required provisions of the Municipal Code of Chicago.

The grantee shall pay to the City of Chicago as compensation for the privilege #1113416 herein granted the sum of one hundred ($100.00) per annum in advance.

A 25% penalty will be added for payments received after due date.

The permit holder agrees to hold the City of Chicago harmless for any damage, relocation or replacement costs associated with damage, relocation or removal of private property caused by the City performing work in the public way.

Authority herein given and granted for a period of five (5) years from and after 04/22/2014.

Alderman _____


Michael R. Zalewski 23rd Ward

330811-1 Ken Nowicki Insurance Agency Inc

Rachael Nowicki <rachael.nowicki7@gmail.com>
Fri 6/13/2014 7:28 PM
To: PublicWayUse <PublicWayUse@cityofchicago.org>,

5738 S. Archer

Requested photo of sign

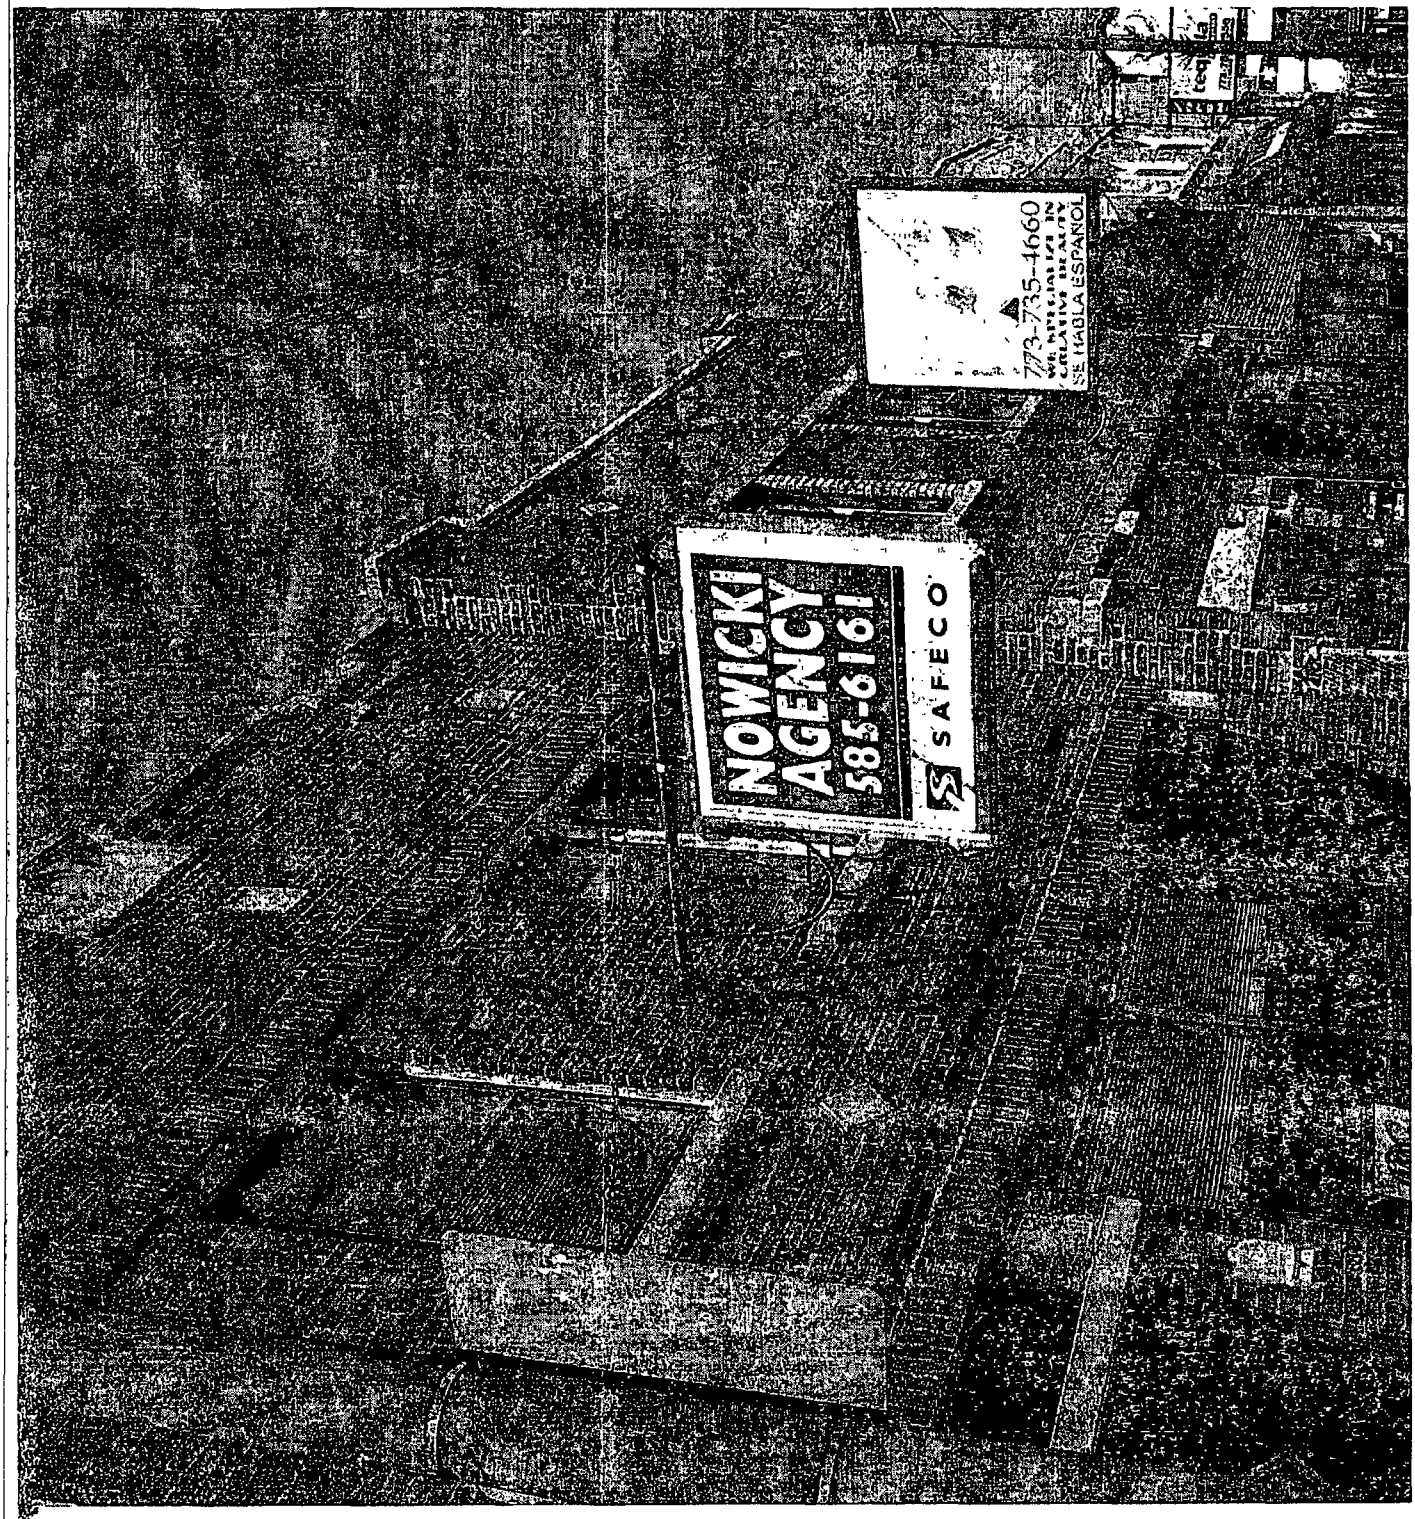

Department of Business Affairs and Consumer Protection
Small Business Center - Public Way Use Unit
City Hall - 121 N. LaSalle Street, Room 800 • Chicago, IL 60602
(312)-74-GOBIZ (312-744-6249) • (312) 744-1944 (TTY)
http://www.cityofchicago.org/bacp

07/30/2014

Alderman **Michael R. Zalewski**
Ward # **23**
City of Chicago
City Hall, Room **203**
121 North LaSalle Street
Chicago, Illinois 60602

Re: An ordinance to use and maintain a portion of the public right-of-way for **one (1) sign(s)** for **KEN NOWICKI INSURANCE AGENCY INC**, adjacent to the premises known as **5738 S. Archer Ave.**.

Dear Alderman **Michael R. Zalewski**:

The applicant refcrenced above has requested the use of the public right-of-way for a **sign(s)**. An ordinance has been prepared by the Department of Business Affairs and Consumer Protection – Small Business Center - Public Way Use Unit for presentation to the City Council. Because this request was made for properties located in your ward, as approved by you as per the attached, I respectfully request that you introducc thc attached ordinancc at the next City Council meeting.

If you have any questions regarding this ordinance, please contact Anthony Bertuca at (312) 744-5506.

Department of Business Affairs and Consumer Protection

City of Chicago

O2014-6467

Office of the City Clerk

Document Tracking Sheet

Meeting Date:	7/30/2014
Sponsor(s):	Zalewski (23)
Type:	Ordinance
Title:	Grant(s) of privilege in public way for Primary Care Physicians Center - sign
Committee(s) Assignment:	Committee on Transportation and Public Way

ORDINANCE
Primary Care Physicians Center
Acct. No. 338839 - 1
Permit No. 1113952

Be It Ordained by the City Council of the City of Chicago:

SECTION 1. Permission and authority are hereby given and granted to Primary Care Physicians Center, upon the terms and subject to the conditions of this ordinance to maintain and use one (1) sign(s) projecting over the public right-of-way attached to its premises known as 6187 S. Archer Ave..

Said sign structure(s) measures as follows; along S. Archer Avenue:
One (1) at seventeen (17) feet in length, four point six seven (4.67) feet in height and nine point one seven (9.17) feet above grade level.

The location of said privilege shall be as shown on prints kept on file with the Department of Business Affairs and Consumer Protection and the Office of the City Clerk.

Said privilege shall be constructed in accordance with plans and specifications approved by the Department of Transportation (Division of Project Development) and Zoning Department - Signs.

This grant of privilege in the public way shall be subject to the provisions of Section 10-28-015 and all other required provisions of the Municipal Code of Chicago.

The grantee shall pay to the City of Chicago as compensation for the privilege #1113952 herein granted the sum of three hundred ($300.00) per annum in advance.


A 25% penalty will be added for payments received after due date.

The permit holder agrees to hold the City of Chicago harmless for any damage, relocation or replacement costs associated with damage, relocation or removal of private property caused by the City performing work in the public way.

Authority herein given and granted for a period of five (5) years from and after 04/22/2014.

Alderman _____

Michael R. Zalewski 23rd Ward

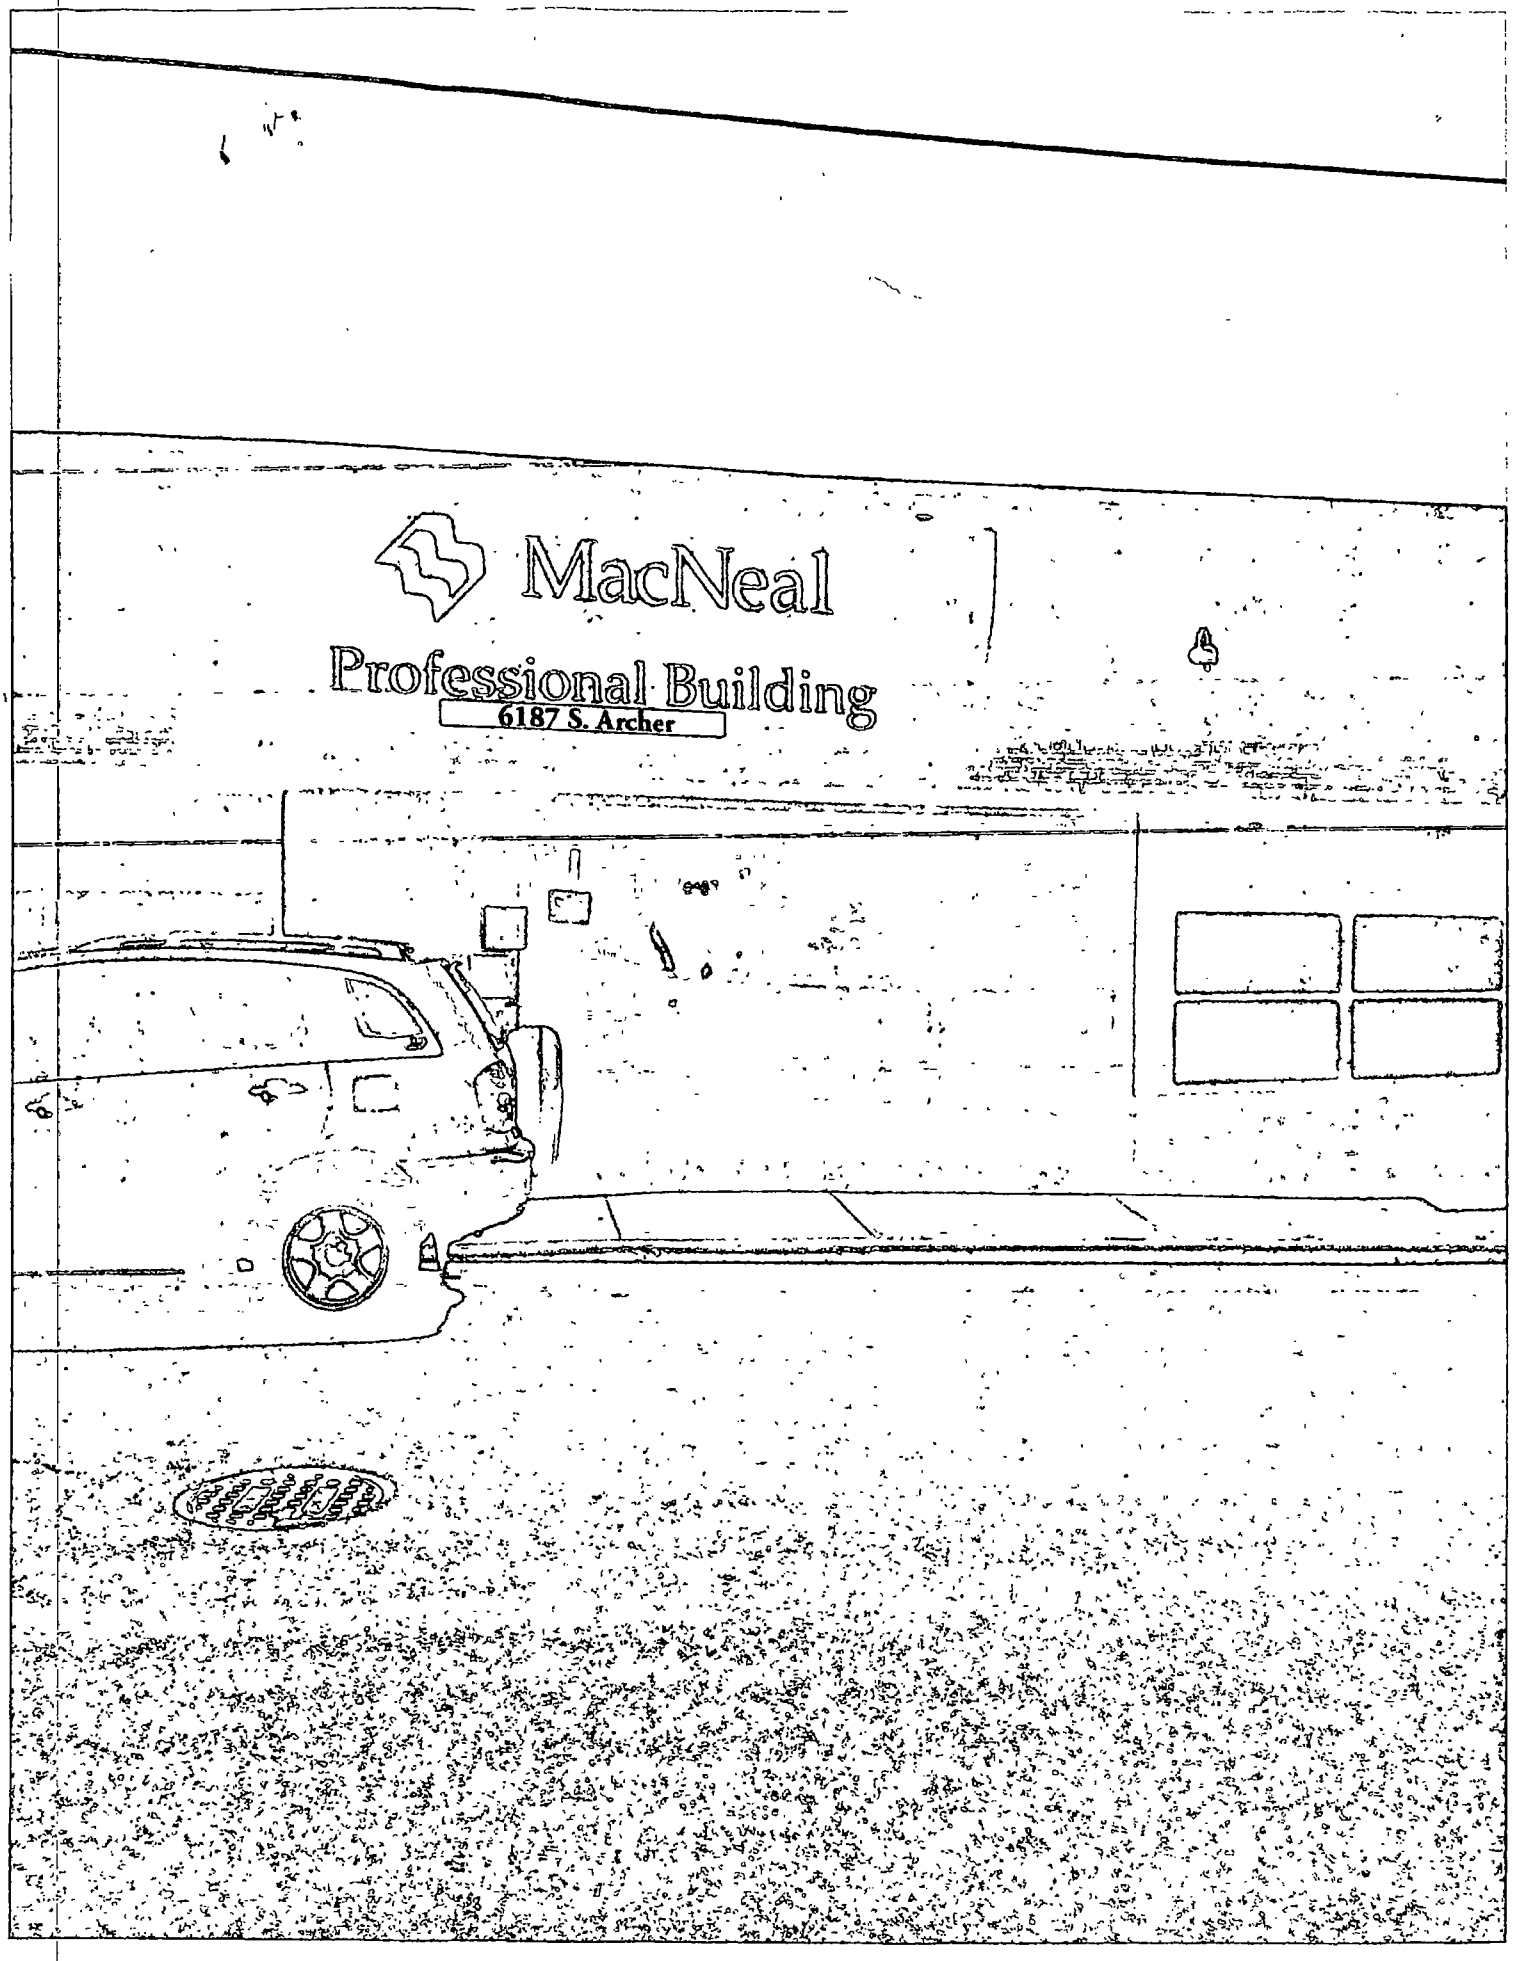
MacNeal
Professional Building
6187 S. Archer

Department of Business Affairs and Consumer Protection
Small Business Center - Public Way Use Unit
City Hall - 121 N. LaSalle Street, Room 800 • Chicago, IL 60602
(312)-74-GOBIZ (312-744-6249) • (312) 744-1944 (TTY)
http://www.cityofchicago.org/bacp

07/30/2014

Alderman **Michael R. Zalewski**
Ward # **23**
City of Chicago
City Hall, Room **203**
121 North LaSalle Street
Chicago, Illinois 60602

Re: An ordinance to use and maintain a portion of the public right-of-way for **one (1) sign(s)** for **Primary Care Physicians Center**, adjacent to the premises known as **6187 S. Archer Ave.**.

Dear Alderman **Michael R. Zalewski**:

The applicant referenced above has requested the use of the public right-of-way for a **sign(s)**. An ordinance has been prepared by the Department of Business Affairs and Consumer Protection – Small Business Center - Public Way Use Unit for presentation to the City Council. Because this request was made for properties located in your ward, as approved by you as per the attached, I respectfully request that you introduce the attached ordinance at the next City Council meeting.

If you have any questions regarding this ordinance, please contact Anthony Bertuca at (312) 744-5506.

Department of Business Affairs and Consumer Protection

City of Chicago

O2014-6471

Office of the City Clerk

Document Tracking Sheet

Meeting Date:	7/30/2014
Sponsor(s):	Zalewski (23)
Type:	Ordinance
Title:	Grant(s) of privilege in public way for Primary Care Physicians Center - light fixtures
Committee(s) Assignment:	Committee on Transportation and Public Way

ORDINANCE
Primary Care Physicians Center
Acct. No. 338839 - 1
Permit No. 1113918

Be It Ordained by the City Council of the City of Chicago:

SECTION 1. Permission and authority are hereby given and granted to Primary Care Physicians Center, upon the terms and subject to the conditions of this ordinance to maintain and use, as now constructed, five (5) Light Fixture(s) projecting over the public right-of-way adjacent to its premises known as 6187 S. Archer Ave..

Said Light Fixture(s) at S. Archer Avenue measure(s):
Five (5) at one point zero eight (1.08) foot in length, point six seven (.67) feet in width and twelve (12) feet above grade level.

The location of said privilege shall be as shown on prints kept on file with the Department of Business Affairs and Consumer Protection and the Office of the City Clerk.

Said privilege shall be constructed in accordance with plans and specifications approved by the Department of Transportation (Division of Project Development).

This grant of privilege in the public way shall be subject to the provisions of Section 10-28-015 and all other required provisions of the Municipal Code of Chicago.

The grantee shall pay to the City of Chicago as compensation for the privilege #1113918 herein granted the sum of ninety-five ($95.00) per annum in advance.


A 25% penalty will be added for payments received after due date.

The permit holder agrees to hold the City of Chicago harmless for any damage, relocation or replacement costs associated with damage, relocation or removal of private property caused by the City performing work in the public way.

Authority herein given and granted for a period of five (5) years from and after 06/03/2014.

Alderman _____

Michael R. Zalewski 23rd Ward

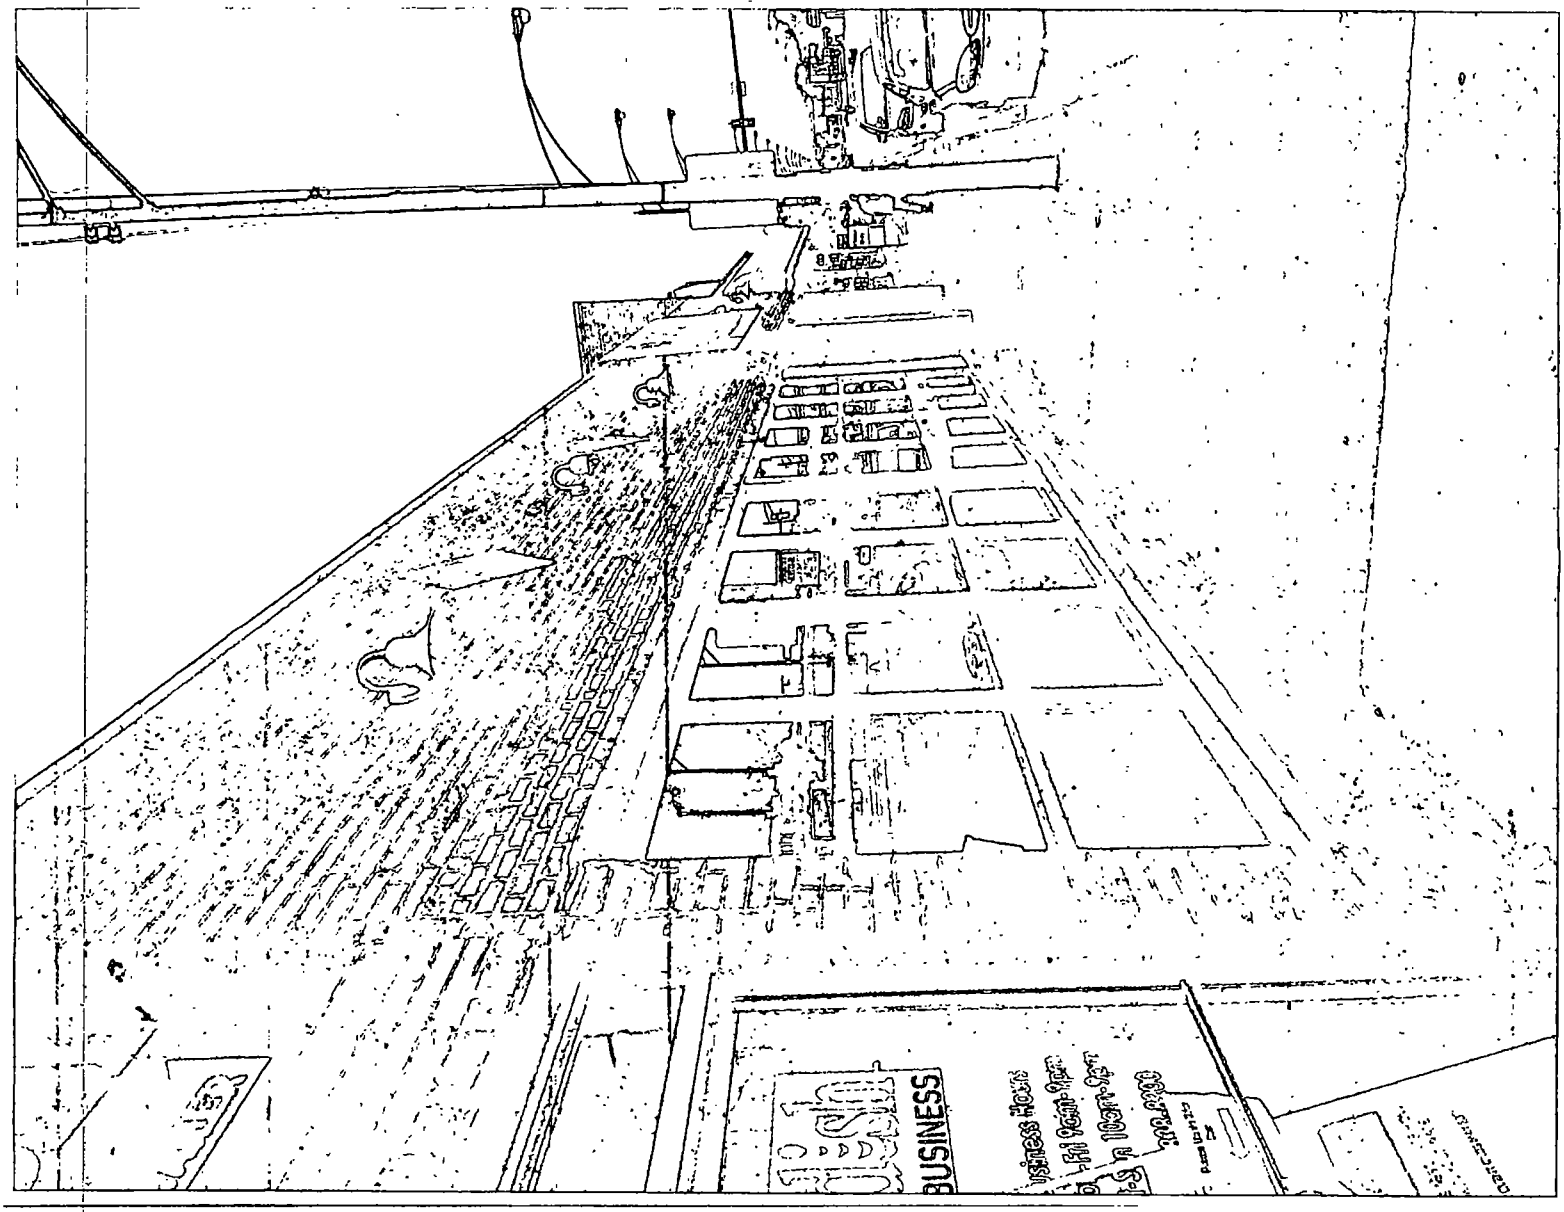
BUSINESS

Department of Business Affairs and Consumer Protection
Small Business Center - Public Way Use Unit
City Hall - 121 N. LaSalle Street, Room 800 • Chicago, IL 60602
(312)-74-GOBIZ (312-744-6249) • (312) 744-1944 (TTY)
http://www.cityofchicago.org/bacp

07/30/2014

Alderman **Michael R. Zalewski**
Ward # **23**
City of Chicago
City Hall, Room **203**
121 North LaSalle Street
Chicago, Illinois 60602

Re: An ordinance to use and maintain a portion of the public right-of-way for **five (5) light fixture(s)** for **Primary Care Physicians Center**, adjacent to the premises known as **6187 S. Archer Ave.**.

Dear Alderman **Michael R. Zalewski**:

The applicant referenced above has requested the use of the public right-of-way for a **light fixture(s)**. An ordinance has been prepared by the Department of Business Affairs and Consumer Protection – Small Business Center - Public Way Use Unit for presentation to the City Council. Because this request was made for properties located in your ward, as approved by you as per the attached, I respectfully request that you introduce the attached ordinance at the next City Council meeting.

If you have any questions regarding this ordinance, please contact Anthony Bertuca at (312) 744-5506.

Department of Business Affairs and Consumer Protection

City of Chicago

O2014-6139

Office of the City Clerk

Document Tracking Sheet

Meeting Date:	7/30/2014
Sponsor(s):	Chandler (24)
Type:	Ordinance
Title:	Grant(s) of privilege in public way for TLH Remodeling
Committee(s) Assignment:	Committee on Transportation and Public Way

ORDINANCE
TLH REMODELING
Acct. No. 390632 - 1
Permit No. 1113282

Be It Ordained by the City Council of the City of Chicago:

SECTION 1. Permission and authority are hereby given and granted to TLH REMODELING, upon the terms and subject to the conditions of this ordinance to maintain and use, as now constructed, two (2) Bay Window(s) projecting over the public right-of-way adjacent to its premises known as 3308-10 W. 19th St..

Said Bay Window(s) at W 19TH ST measure(s):
Two (2) at ten (10) feet in length, and two (2) feet in width for a total of forty (40) square feet.

The location of said privilege shall be as shown on prints kept on file with the Department of Business Affairs and Consumer Protection and the Office of the City Clerk.

Said privilege shall be constructed in accordance with plans and specifications approved by the Department of Transportation (Division of Project Development).

This grant of privilege in the public way shall be subject to the provisions of Section 10-28-015 and all other required provisions of the Municipal Code of Chicago.

The grantee shall pay to the City of Chicago as compensation for the privilege #1113282 herein granted the sum of one hundred fifty ($150.00) per annum in advance.


A 25% penalty will be added for payments received after due date.

The permit holder agrees to hold the City of Chicago harmless for any damage, relocation or replacement costs associated with damage, relocation or removal of private property caused by the City performing work in the public way.

Authority herein given and granted for a period of five (5) years from and after Date of Passage.

Alderman _____

Michael D. Chandler 24th Ward

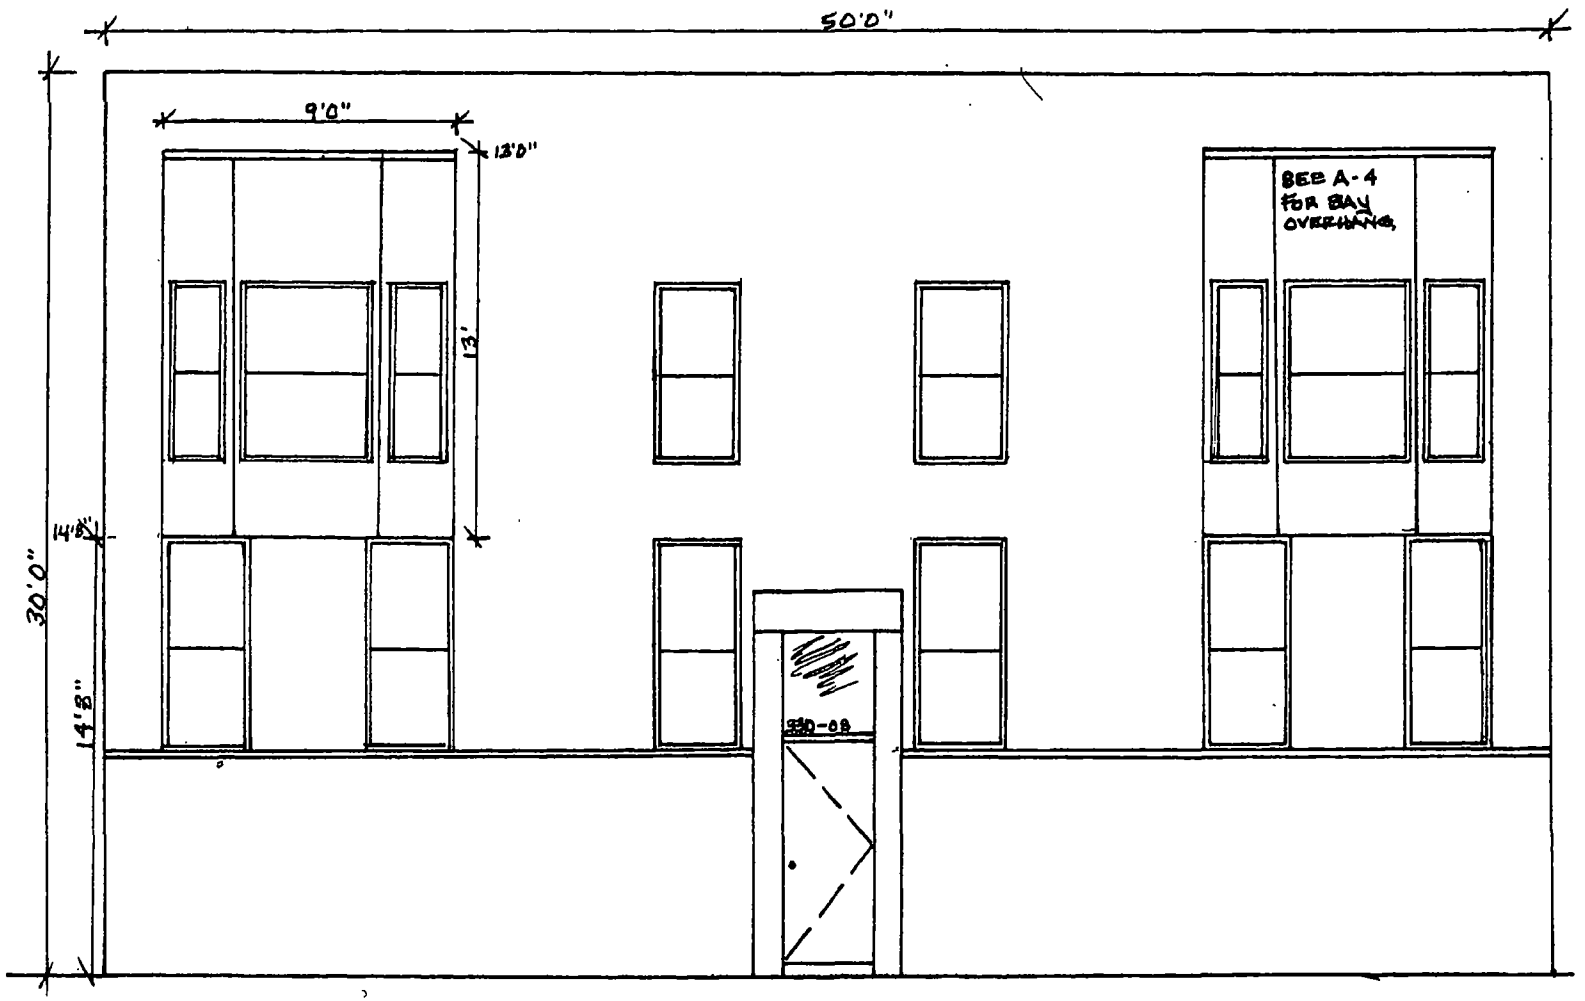

EXISTING. SOUTH ELEV. SCALE: 1/4"=1'

GDA
Group Design Associates, Ir
Architects • Planners • Consultants
Construction Management
1401 E. 79th Street
Chicago, IL 60619
(312) 448-2599 cell
(800) 383-3603 efax
groupdesignassoc@gmail.com

STATE OF ILLINOIS
RONALD E. GARNER
001-011805
LICENSED ARCHITECT

LIC# 001-011805

SUBJECT SITE:
330 S-10 W. 19TH ST.

SCOPE OF WORK:
RENOVATION OF EXTG. (3) D.U. BLDG. TO INCLUDE M.E.P. & NEW REAR OPEN WOOD PORCH.

100515916

DESIGNED BY:
A. ROWE

FILE No.:
100515916

SHEET TITLE:
EXTG. SOUTH ELEV.

DRAWN BY: A.R.	SHEET No. A-3
CHECKED BY: REG	
APPROVED BY: REG	SHEET OF

Department of Business Affairs and Consumer Protection
Small Business Center - Public Way Use Unit
City Hall - 121 N. LaSalle Street, Room 800 • Chicago, IL 60602
(312)-74-GOBIZ (312-744-6249) • (312) 744-1944 (TTY)
http://www.cityofchicago.org/bacp

07/30/2014

Alderman **Michael D. Chandler**
Ward # **24**
City of Chicago
City Hall, Room **203**
121 North LaSalle Street
Chicago, Illinois 60602

Re: An ordinance to use and maintain a portion of the public right-of-way for **two (2) bay window(s)** for **TLH REMODELING**, adjacent to the premises known as **3308-10 W. 19th St.**.

Dear Alderman **Michael D. Chandler**:

The applicant referenced above has requested the use of the public right-of-way for a **bay window(s)**. An ordinance has been prepared by the Department of Business Affairs and Consumer Protection – Small Business Center - Public Way Use Unit for presentation to the City Council. Because this request was made for properties located in your ward, as approved by you as per the attached, I respectfully request that you introduce the attached ordinance at the next City Council meeting.

If you have any questions regarding this ordinance, please contact Anthony Bertuca at (312) 744-5506.

Department of Business Affairs and Consumer Protection

City of Chicago

O2014-6152

Office of the City Clerk

Document Tracking Sheet

Meeting Date:	7/30/2014
Sponsor(s):	Maldonado (26)
Type:	Ordinance
Title:	Grant(s) of privilege in public way for Carnicerias Jimenez
Committee(s) Assignment:	Committee on Transportation and Public Way

ORDINANCE
Carnicerias Jimenez
Acct. No. 85292 - 7
Permit No. 1114032

Be It Ordained by the City Council of the City of Chicago:

SECTION 1. Permission and authority are hereby given and granted to Carnicerias Jimenez, upon the terms and subject to the conditions of this ordinance to maintain and use, as now constructed, one (1) Security Camera(s) projecting over the public right-of-way for security purposes adjacent to its premises known as 4204-08 W. North Ave..

Said Security Camera(s) at W North Ave measure(s):
One (1) at point eight three (.83) feet in length, point four two (.42) feet in width and sixteen (16) feet above grade level.

The location of said privilege shall be as shown on prints kept on file with the Department of Business Affairs and Consumer Protection and the Office of the City Clerk.

Said privilege shall be constructed in accordance with plans and specifications approved by the Department of Planning and Development and Department of Transportation (Division of Project Development).

This grant of privilege in the public way shall be subject to the provisions of Section 10-28-015 and all other required provisions of the Municipal Code of Chicago.

The grantee shall pay to the City of Chicago as compensation for the privilege #1114032 herein granted the sum of zero ($.00) per annum in advance.


A 25% penalty will be added for payments received after due date.

The permit holder agrees to hold the City of Chicago harmless for any damage, relocation or replacement costs associated with damage, relocation or removal of private property caused by the City performing work in the public way.

Authority herein given and granted for a period of five (5) years from and after 04/22/2014.

Alderman _____

Roberto Maldonado 26th Ward

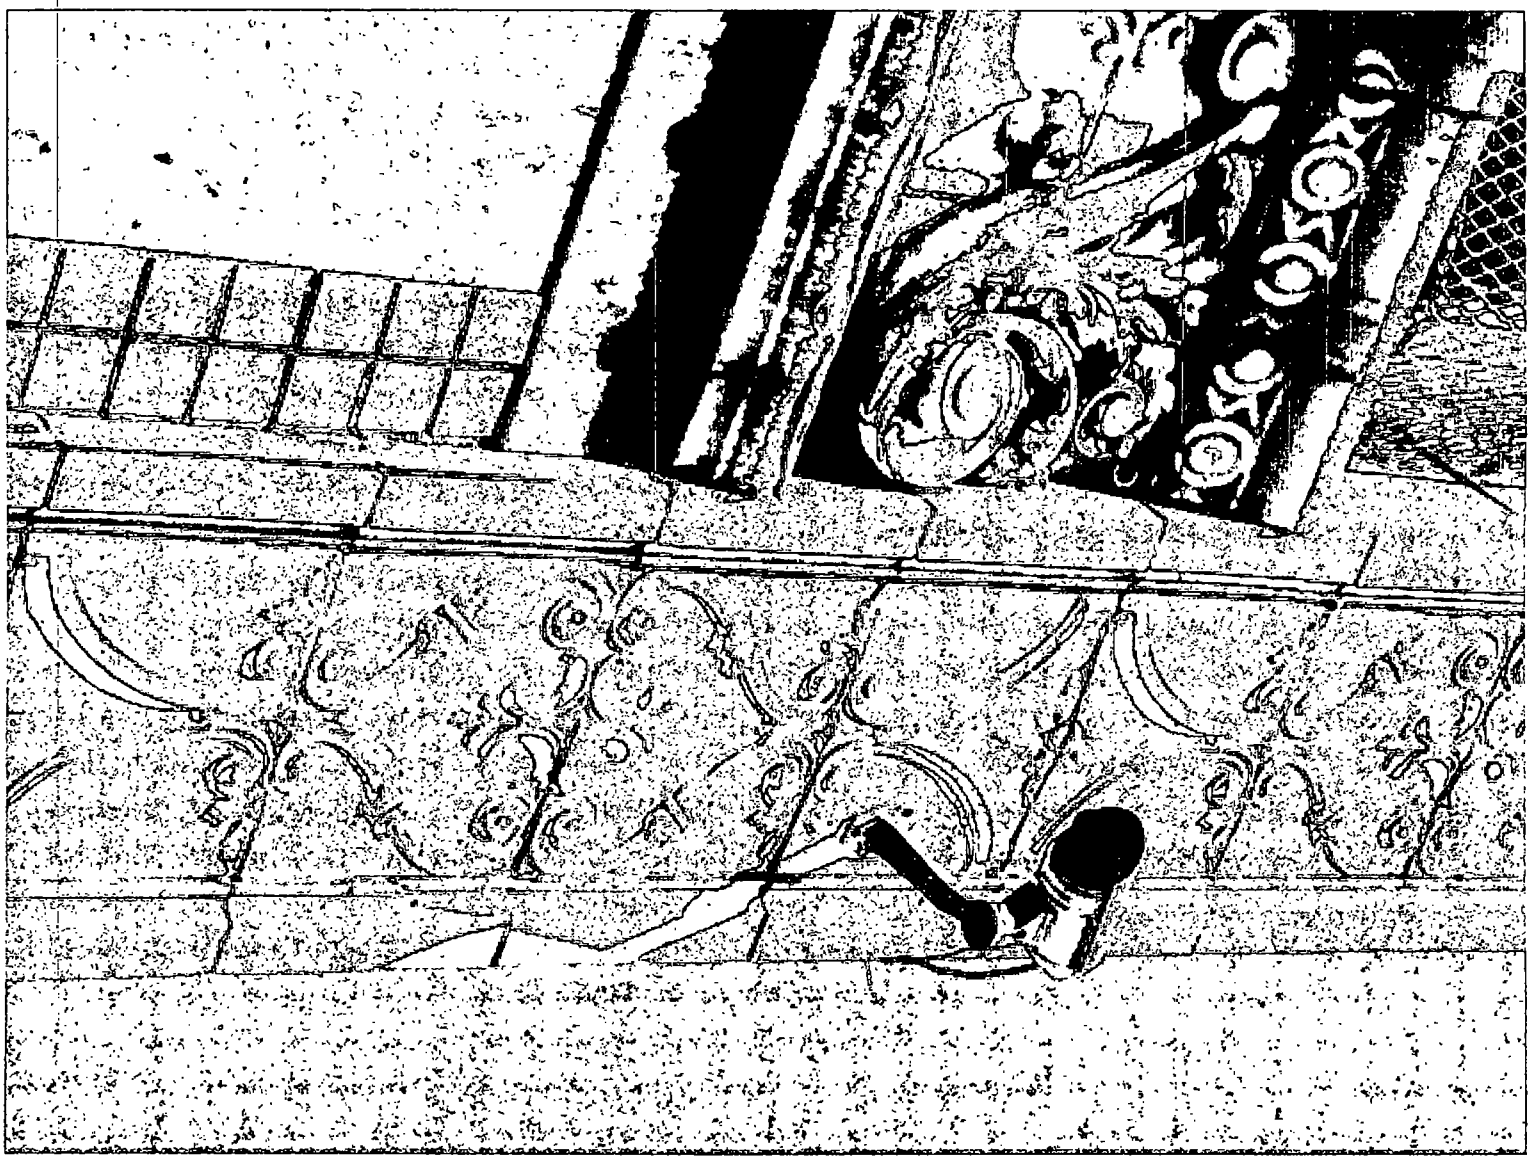

Department of Business Affairs and Consumer Protection
Small Business Center- Public Way Use Unit
City Hall- 121 N. LaSalle Street Room 800 • Chicago, IL 60602
(312)-74-GOBIZ (312-744-6249) • (312) 744-1944 (TTY)
http://www.cityofchicago.org/bacp

07/30/2014

Alderman **Roberto Maldonado**
Ward # **26**
City of Chicago
City Hall, Room **300**
121 North LaSalle Street
Chicago, Illinois 60602

Re: An ordinance to use and maintain a portion of the public right-of-way for **one (1) security camera(s)** for **Carnicerias Jimenez**, adjacent to the premises known as **4204-08 W. North Ave.**.

Dear Alderman **Roberto Maldonado**:

The applicant referenced above has requested the use of the public right-of-way for a **security camera(s)**. An ordinance has been prepared by the Department of Business Affairs and Consumer Protection – Small Business Center - Public Way Use Unit for presentation to the City Council. Because this request was made for properties located in your ward, as approved by you as per the attached, I respectfully request that you introduce the attached ordinance at the next City Council meeting.

If you have any questions regarding this ordinance, please contact Anthony Bertuca at (312) 744-5506.

Department of Business Affairs and Consumer Protection

City of Chicago

O2014-6154

Office of the City Clerk

Document Tracking Sheet

Meeting Date:	7/30/2014
Sponsor(s):	Maldonado (26)
Type:	Ordinance
Title:	Grant(s) of privilege in public way for La Cemita
Committee(s) Assignment:	Committee on Transportation and Public Way

ORDINANCE
LA CEMITA
Acct. No. 324290 - 1
Permit No. 1114020

Be It Ordained by the City Council of the City of Chicago:

SECTION 1. Permission and authority are hereby given and granted to LA CEMITA, upon the terms and subject to the conditions of this ordinance to maintain and use one (1) sign(s) projecting over the public right-of-way attached to its premises known as 3619 W. North Ave..

Said sign structure(s) measures as follows; along W. North Ave.:
One (1) at five (5) feet in length, four (4) feet in height and twelve (12) feet above grade level.

The location of said privilege shall be as shown on prints kept on file with the Department of Business Affairs and Consumer Protection and the Office of the City Clerk.

Said privilege shall be constructed in accordance with plans and specifications approved by the Department of Transportation (Division of Project Development) and Zoning Department - Signs.

This grant of privilege in the public way shall be subject to the provisions of Section 10-28-015 and all other required provisions of the Municipal Code of Chicago.

The grantee shall pay to the City of Chicago as compensation for the privilege #1114020 herein granted the sum of one hundred ($100.00) per annum in advance.


A 25% penalty will be added for payments received after due date.

The permit holder agrees to hold the City of Chicago harmless for any damage, relocation or replacement costs associated with damage, relocation or removal of private property caused by the City performing work in the public way.

Authority herein given and granted for a period of five (5) years from and after 06/11/2013.

Alderman _____

Roberto Maldonado 26th Ward

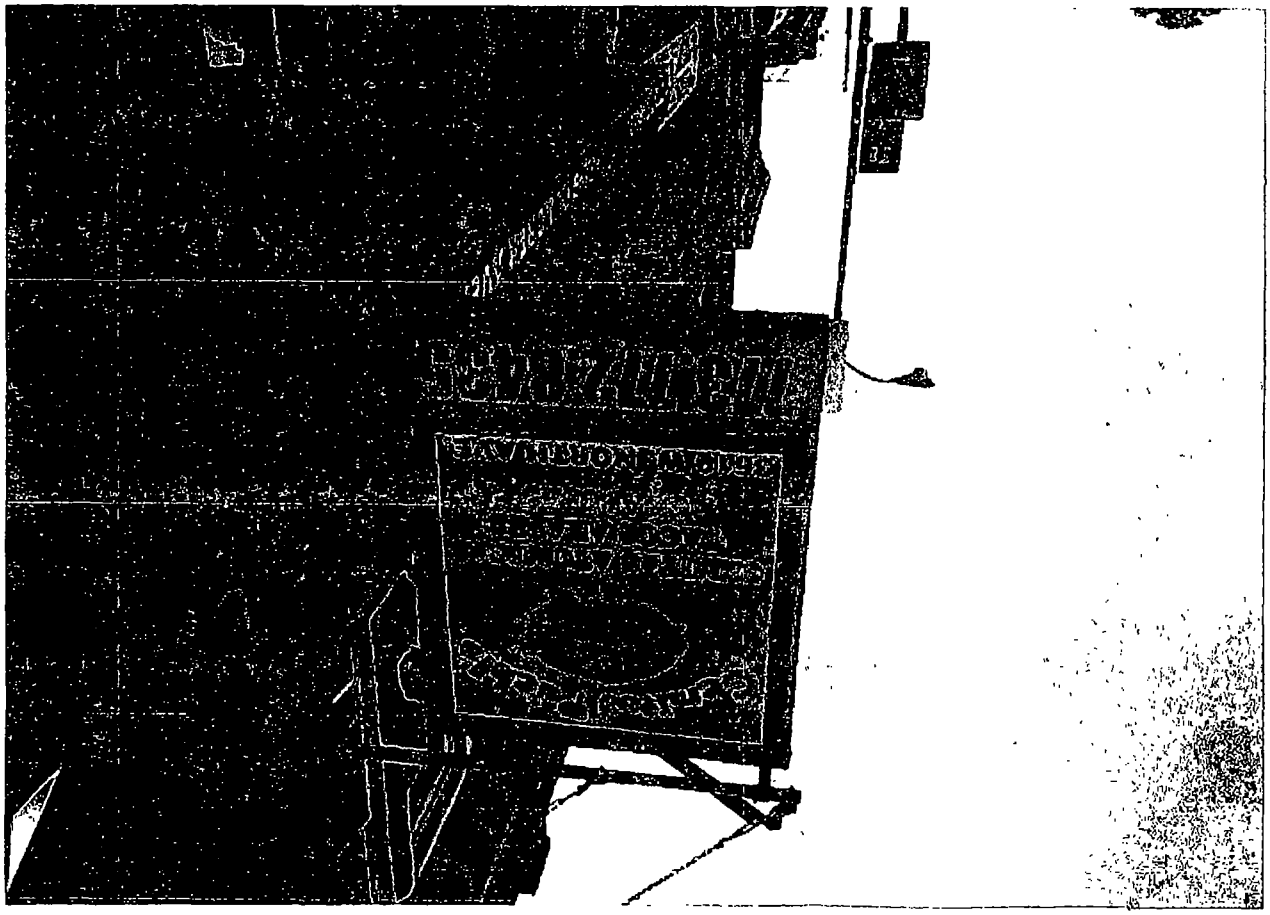

Department of Business Affairs and Consumer Protection
Small Business Center - Public Way Use Unit
City Hall - 121 N. LaSalle Street, Room 800 • Chicago, IL 60602
(312)-74-GOBIZ (312-744-6249) • (312) 744-1944 (TTY)
http://www.cityofchicago.org/bacp

07/30/2014

Alderman **Roberto Maldonado**
Ward # **26**
City of Chicago
City Hall, Room **300**
121 North LaSalle Street
Chicago, Illinois 60602

Re: An ordinance to use and maintain a portion of the public right-of-way for **one (1) sign(s)** for **LA CEMITA**, adjacent to the premises known as **3619 W. North Ave.**.

Dear Alderman **Roberto Maldonado**:

The applicant referenced above has requested the use of the public right-of-way for a **sign(s)**. An ordinance has been prepared by the Department of Business Affairs and Consumer Protection – Small Business Center - Public Way Use Unit for presentation to the City Council. Because this request was made for properties located in your ward, as approved by you as per the attached, I respectfully request that you introduce the attached ordinance at the next City Council meeting.

If you have any questions regarding this ordinance, please contact Anthony Bertuca at (312) 744-5506.

Department of Business Affairs and Consumer Protection

City of Chicago

O2014-6159

Office of the City Clerk

Document Tracking Sheet

Meeting Date:	7/30/2014
Sponsor(s):	Maldonado (26)
Type:	Ordinance
Title:	Grant(s) of privilege in public way for West Town Chamber of Commerce - 1956 W Grand Ave
Committee(s) Assignment:	Committee on Transportation and Public Way

ORDINANCE
West Town Chamber of Commerce
Acct. No. 310603 - 142
Permit No. 1113525

Be It Ordained by the City Council of the City of Chicago:

SECTION 1. Permission and authority are hereby given and granted to West Town Chamber of Commerce, upon the terms and subject to the conditions of this ordinance to construct, install, maintain and use one (1) Trash container(s) on the public right-of-way adjacent to its premises known as 1956 W. Grand Ave..

Said Trash container(s) at W. Grand measure(s):
One (1) at two point nine two (2.92) feet in length, and two point nine two (2.92) feet in width for a total of eight point five three (8.53) square feet.

The location of said privilege shall be as shown on prints kept on file with the Department of Business Affairs and Consumer Protection and the Office of the City Clerk.

Said privilege shall be constructed in accordance with plans and specifications approved by the Department of Transportation (Division of Project Development).

This grant of privilege in the public way shall be subject to the provisions of Section 10-28-015 and all other required provisions of the Municipal Code of Chicago.

The grantee shall pay to the City of Chicago as compensation for the privilege #1113525 herein granted the sum of seventy-five ($75.00) per annum in advance.

A 25% penalty will be added for payments received after due date.


The permit holder agrees to hold the City of Chicago harmless for any damage, relocation or replacement costs associated with damage, relocation or removal of private property caused by the City performing work in the public way.

Authority herein given and granted for a period of five (5) years from and after Date of Passage.

Alderman _____

Roberto Maldonado 26th Ward

50

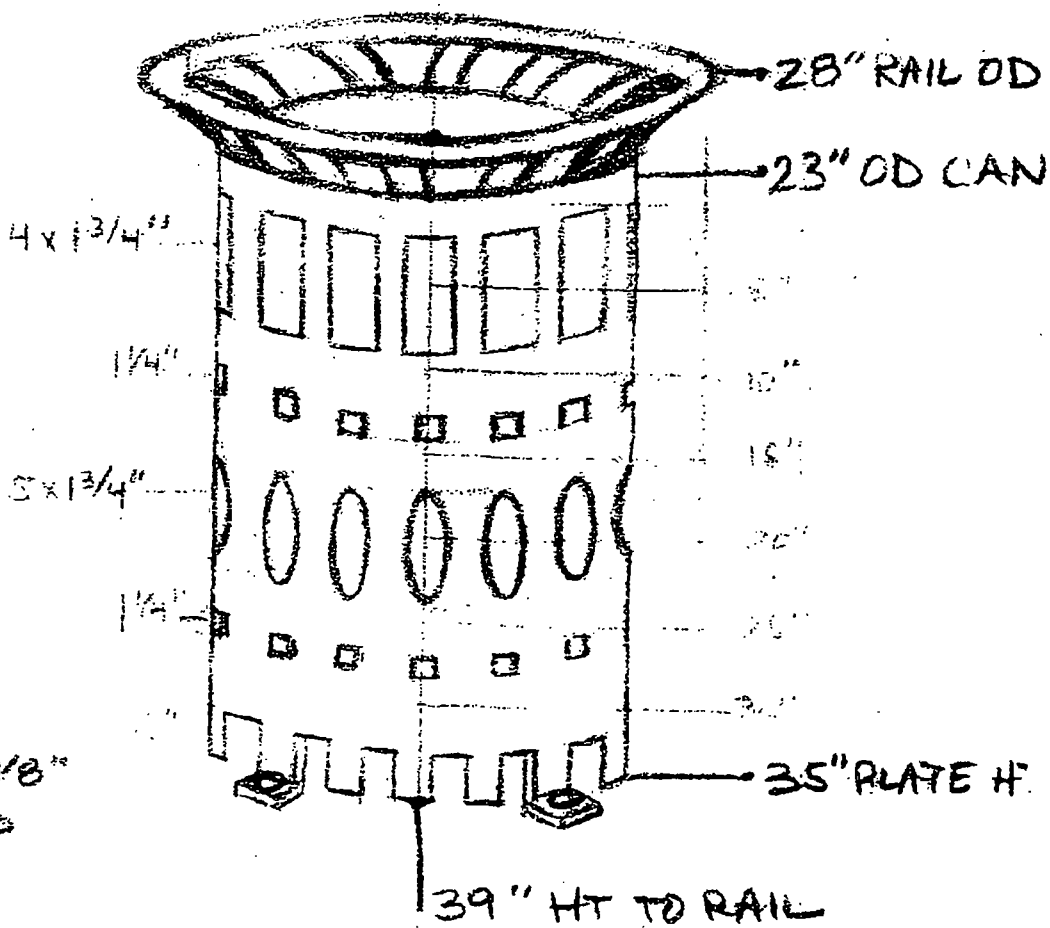

LASER-CUT STEEL 1/8"
ROLLED + WELDED
POWDER-COATED
YELLOW OR RED

Department of Business Affairs and Consumer Protection
Small Business Center - Public Way Use Unit
City Hall - 121 N. LaSalle Street, Room 800 • Chicago, IL 60602
(312)-74-GOBIZ (312-744-6249) • (312) 744-1944 (TTY)
http //www.cityofchicago.org/bacp

07/30/2014

Alderman **Roberto Maldonado**
Ward # **26**
City of Chicago
City Hall, Room **300**
121 North LaSalle Street
Chicago, Illinois 60602

Re: An ordinance to use and maintain a portion of the public right-of-way for **one (1) trash container(s)** for **West Town Chamber of Commerce**, adjacent to the premises known as **1956 W. Grand Ave.**.

Dear Alderman **Roberto Maldonado**:

The applicant referenced above has requested the use of the public right-of-way for a **trash container(s)**. An ordinance has been prepared by the Department of Business Affairs and Consumer Protection – Small Business Center - Public Way Use Unit for presentation to the City Council. Because this request was made for properties located in your ward, as approved by you as per the attached, I respectfully request that you introduce the attached ordinance at the next City Council meeting.

If you have any questions regarding this ordinance, please contact Anthony Bertuca at (312) 744-5506.

Department of Business Affairs and Consumer Protection

ROBERTO MALDONADO
ALDERMAN, 26TH WARD
2511 WEST DIVISION STREET
CHICAGO, ILLINOIS 60622
TELEPHONE (773) 395-0143
FAX: (773) 395-0146
E-MAIL: ROBERTO.MALDONADO@CITYOFCHICAGO.ORG

CITY COUNCIL
CITY OF CHICAGO
COUNCIL CHAMBER
CITY HALL–ROOM 200
121 NORTH LASALLE STREET
CHICAGO, ILLINOIS 60602

COMMITTEE MEMBERSHIPS
COMMITTEE OF HUMAN RELATIONS
(VICE-CHAIRMAN)
COMMITTEE ON AVIATION
COMMITTEE ON BUDGET AND GOVERNMENT OPERATIONS
COMMITTEE ON COMMITTEES, RULES AND ETHICS
COMMITTEE ON ECONOMIC, CAPITAL AND
TECHNOLOGY DEVELOPMENT
COMMITTEE ON EDUCATION AND CHILD DEVELOPMENT
COMMITTEE ON HEALTH AND ENVIRONMENTAL PROTECTION
COMMITTEE ON TRANSPORTATION AND PUBLIC WAY

May 15, 2014

Commissioner Maria Guerra Lapacek
Department of Business Affairs and Consumer Protection
121 N. LaSalle St, 8th Floor
Chicago, IL 60602

Dear Commissioner Lapacek,

I approve of the placement of garbage cans throughout the 26th Ward that falls in the West Town SSA boundaries. I understand that the West Town Chicago Chamber of Commerce and the West Town Special Service Area #29 maintains and is fully responsible for these garbage cans.

Sincerely,

Roberto Maldonado
Alderman, 26th Ward

City of Chicago

O2014-6162

Office of the City Clerk

Document Tracking Sheet

Meeting Date:	7/30/2014
Sponsor(s):	Maldonado (26)
Type:	Ordinance
Title:	Grant(s) of privilege in public way for West Town Chamber of Commerce - 2000 W Grand Ave
Committee(s) Assignment:	Committee on Transportation and Public Way

ORDINANCE
West Town Chamber of Commerce
Acct. No. 310603 - 139
Permit No. 1113510

Be It Ordained by the City Council of the City of Chicago:

SECTION 1. Permission and authority are hereby given and granted to West Town Chamber of Commerce, upon the terms and subject to the conditions of this ordinance to construct, install, maintain and use one (1) Trash container(s) on the public right-of-way adjacent to its premises known as 2000 W. Grand Ave..

Said Trash container(s) at Grand measure(s):
One (1) at two point nine two (2.92) feet in length, and two point nine two (2.92) feet in width for a total of eight point five three (8.53) square feet.

The location of said privilege shall be as shown on prints kept on file with the Department of Business Affairs and Consumer Protection and the Office of the City Clerk.

Said privilege shall be constructed in accordance with plans and specifications approved by the Department of Transportation (Division of Project Development).

This grant of privilege in the public way shall be subject to the provisions of Section 10-28-015 and all other required provisions of the Municipal Code of Chicago.

The grantee shall pay to the City of Chicago as compensation for the privilege #1113510 herein granted the sum of seventy-five ($75.00) per annum in advance.

A 25% penalty will be added for payments received after due date.


The permit holder agrees to hold the City of Chicago harmless for any damage, relocation or replacement costs associated with damage, relocation or removal of private property caused by the City performing work in the public way.

Authority herein given and granted for a period of five (5) years from and after Date of Passage.

Alderman _____

Roberto Maldonado 26th Ward

50

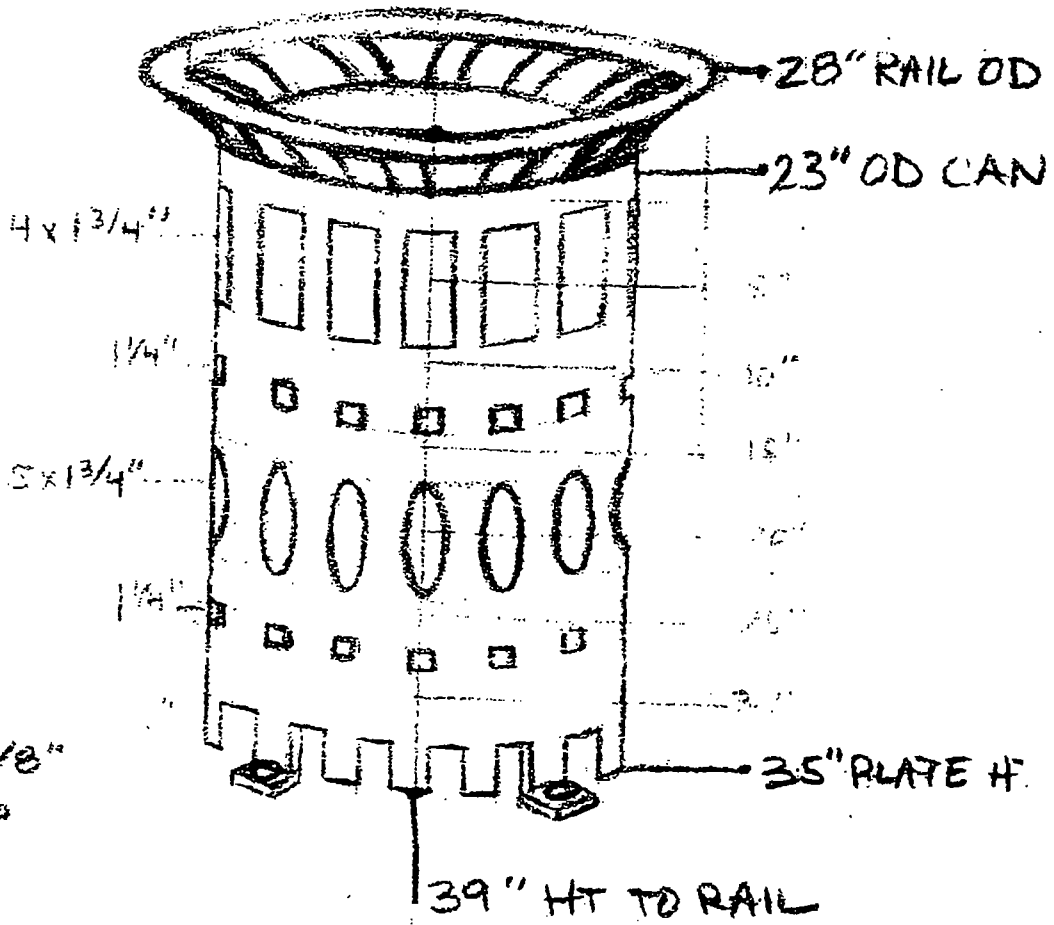

LASER-CUT STEEL 1/8"
ROLLED + WELDED
POWDER-COATED
YELLOW OR RED

Department of Business Affairs and Consumer Protection
Small Business Center - Public Way Use Unit
City Hall - 121 N. LaSalle Street, Room 800 • Chicago, IL 60602
(312)-74-GOBIZ (312-744-6249) • (312) 744-1944 (TTY)
http://www.cityofchicago.org/bacp

07/30/2014

Alderman **Roberto Maldonado**
Ward # **26**
City of Chicago
City Hall, Room **300**
121 North LaSalle Street
Chicago, Illinois 60602

Re: An ordinance to use and maintain a portion of the public right-of-way for **one (1) trash container(s)** for **West Town Chamber of Commerce**, adjacent to the premises known as **2000 W. Grand Ave.**.

Dear Alderman **Roberto Maldonado**:

The applicant referenced above has requested the use of the public right-of-way for a **trash container(s)**. An ordinance has been prepared by the Department of Business Affairs and Consumer Protection – Small Business Center - Public Way Use Unit for presentation to the City Council. Because this request was made for properties located in your ward, as approved by you as per the attached, I respectfully request that you introduce the attached ordinance at the next City Council meeting.

If you have any questions regarding this ordinance, please contact Anthony Bertuca at (312) 744-5506.

Department of Business Affairs and Consumer Protection

ROBERTO MALDONADO
ALDERMAN, 26TH WARD
2511 WEST DIVISION STREET
CHICAGO, ILLINOIS 60622
TELEPHONE: (773) 395-0143
FAX: (773) 395-0146
E-MAIL: ROBERTO.MALDONADO@CITYOFCHICAGO.ORG

CITY COUNCIL
CITY OF CHICAGO
COUNCIL CHAMBER
CITY HALL–ROOM 200
121 NORTH LASALLE STREET
CHICAGO, ILLINOIS 60602

COMMITTEE MEMBERSHIPS
COMMITTEE ON HUMAN RELATIONS
(VICE-CHAIRMAN)
COMMITTEE ON AVIATION
COMMITTEE ON BUDGET AND GOVERNMENT OPERATIONS
COMMITTEE ON COMMITTEES, RULES AND ETHICS
COMMITTEE ON ECONOMIC, CAPITAL AND
TECHNOLOGY DEVELOPMENT
COMMITTEE ON EDUCATION AND CHILD DEVELOPMENT
COMMITTEE ON HEALTH AND ENVIRONMENTAL PROTECTION
COMMITTEE ON TRANSPORTATION AND PUBLIC WAY

May 15, 2014

Commissioner Maria Guerra Lapacek
Department of Business Affairs and Consumer Protection
121 N. LaSalle St. 8th Floor
Chicago, IL 60602

Dear Commissioner Lapacek,

I approve of the placement of garbage cans throughout the 26th Ward that falls in the West Town SSA boundaries. I understand that the West Town Chicago Chamber of Commerce and the West Town Special Service Area #29 maintains and is fully responsible for these garbage cans.

Sincerely,

Roberto Maldonado
Alderman, 26th Ward

City of Chicago

O2014-6163

Office of the City Clerk

Document Tracking Sheet

Meeting Date:	7/30/2014
Sponsor(s):	Maldonado (26)
Type:	Ordinance
Title:	Grant(s) of privilege in public way for West Town Chamber of Commerce - 2503 W Chicago Ave
Committee(s) Assignment:	Committee on Transportation and Public Way

ORDINANCE
West Town Chamber of Commerce
Acct. No. 310603 - 131
Permit No. 1113494

Be It Ordained by the City Council of the City of Chicago:

SECTION 1. Permission and authority are hereby given and granted to West Town Chamber of Commerce, upon the terms and subject to the conditions of this ordinance to construct, install, maintain and use one (1) Trash container(s) on the public right-of-way adjacent to its premises known as 2503 W. Chicago Ave..

Said Trash container(s) at W. Chicago measure(s):
One (1) at two point nine two (2.92) feet in length, and two point nine two (2.92) feet in width for a total of eight point five three (8.53) square feet.

The location of said privilege shall be as shown on prints kept on file with the Department of Business Affairs and Consumer Protection and the Office of the City Clerk.

Said privilege shall be constructed in accordance with plans and specifications approved by the Department of Transportation (Division of Project Development).

This grant of privilege in the public way shall be subject to the provisions of Section 10-28-015 and all other required provisions of the Municipal Code of Chicago.

The grantee shall pay to the City of Chicago as compensation for the privilege #1113494 herein granted the sum of seventy-five ($75.00) per annum in advance.

A 25% penalty will be added for payments received after due date.


The permit holder agrees to hold the City of Chicago harmless for any damage, relocation or replacement costs associated with damage, relocation or removal of private property caused by the City performing work in the public way.

Authority herein given and granted for a period of five (5) years from and after Date of Passage.

Alderman _____

Roberto Maldonado 26th Ward

50

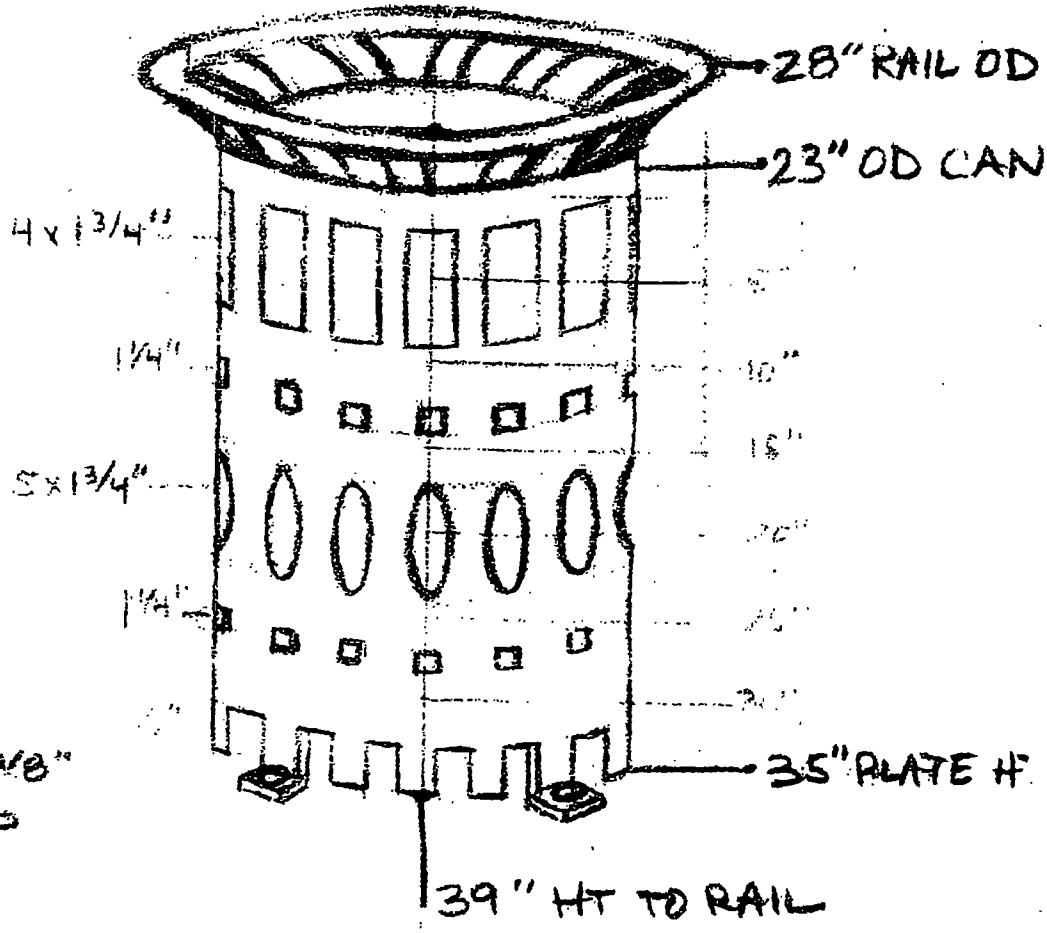

LASER-CUT STEEL 1/8"
ROLLED + WELDED
POWDER-COATED
YELLOW OR RED

Department of Business Affairs and Consumer Protection
Small Business Center- Public Way Use Unit
City Hall - 121 N. LaSalle Street, Room 800 • Chicago, IL 60602
(312)-74-GOBIZ (312-744-6249) • (312) 744-1944 (TTY)
http://www.cityofchicago.org/bacp

07/30/2014

Alderman **Roberto Maldonado**
Ward # **26**
City of Chicago
City Hall, Room **300**
121 North LaSalle Street
Chicago, Illinois 60602

Re: An ordinance to use and maintain a portion of the public right-of-way for **one (1) trash container(s)** for **West Town Chamber of Commerce**, adjacent to the premises known as **2503 W. Chicago Ave.**.

Dear Alderman **Roberto Maldonado**:

The applicant referenced above has requested the use of the public right-of-way for a **trash container(s)**. An ordinance has been prepared by the Department of Business Affairs and Consumer Protection – Small Business Center - Public Way Use Unit for presentation to the City Council. Because this request was made for properties located in your ward, as approved by you as per the attached, I respectfully request that you introduce the attached ordinance at the next City Council meeting.

If you have any questions regarding this ordinance, please contact Anthony Bertuca at (312) 744-5506.

Department of Business Affairs and Consumer Protection

ROBERTO MALDONADO
ALDERMAN, 26TH WARD
2511 WEST DIVISION STREET
CHICAGO, ILLINOIS 60622
TELEPHONE: (773) 395-0143
FAX: (773) 395-0146
E-MAIL: ROBERTO.MALDONADO@CITYOFCHICAGO.ORG

CITY COUNCIL
CITY OF CHICAGO

COUNCIL CHAMBER
CITY HALL–ROOM 200
121 NORTH LASALLE STREET
CHICAGO, ILLINOIS 60602

COMMITTEE MEMBERSHIPS

COMMITTEE ON HUMAN RELATIONS
(VICE-CHAIRMAN)
COMMITTEE ON AVIATION
COMMITTEE ON BUDGET AND GOVERNMENT OPERATIONS
COMMITTEE ON COMMITTEES, RULES AND ETHICS
COMMITTEE ON ECONOMIC, CAPITAL AND TECHNOLOGY DEVELOPMENT
COMMITTEE ON EDUCATION AND CHILD DEVELOPMENT
COMMITTEE ON HEALTH AND ENVIRONMENTAL PROTECTION
COMMITTEE ON TRANSPORTATION AND PUBLIC WAY

May 15, 2014

Commissioner Maria Guerra Lapacek
Department of Business Affairs and Consumer Protection
121 N. LaSalle St, 8th Floor
Chicago, IL 60602

Dear Commissioner Lapacek.

I approve of the placement of garbage cans throughout the 26th Ward that falls in the West Town SSA boundaries. I understand that the West Town Chicago Chamber of Commerce and the West Town Special Service Area #29 maintains and is fully responsible for these garbage cans.

Sincerely,

Roberto Maldonado
Alderman, 26th Ward

City of Chicago

O2014-6164

Office of the City Clerk

Document Tracking Sheet

Meeting Date:	7/30/2014
Sponsor(s):	Maldonado (26)
Type:	Ordinance
Title:	Grant(s) of privilege in public way for West Town Chamber of Commerce - 2553 W Chicago Ave
Committee(s) Assignment:	Committee on Transportation and Public Way

ORDINANCE
West Town Chamber of Commerce
Acct. No. 310603 - 130
Permit No. 1113492

Be It Ordained by the City Council of the City of Chicago:

SECTION 1. Permission and authority are hereby given and granted to West Town Chamber of Commerce, upon the terms and subject to the conditions of this ordinance to construct, install, maintain and use one (1) Trash container(s) on the public right-of-way adjacent to its premises known as 2553 W. Chicago Ave..

Said Trash container(s) at W. Chicago measure(s):
One (1) at two point nine two (2.92) feet in length, and two point nine two (2.92) feet in width for a total of eight point five three (8.53) square feet.

The location of said privilege shall be as shown on prints kept on file with the Department of Business Affairs and Consumer Protection and the Office of the City Clerk.

Said privilege shall be constructed in accordance with plans and specifications approved by the Department of Transportation (Division of Project Development).

This grant of privilege in the public way shall be subject to the provisions of Section 10-28-015 and all other required provisions of the Municipal Code of Chicago.

The grantee shall pay to the City of Chicago as compensation for the privilege #1113492 herein granted the sum of seventy-five ($75.00) per annum in advance.

A 25% penalty will be added for payments received after due date.


The permit holder agrees to hold the City of Chicago harmless for any damage, relocation or replacement costs associated with damage, relocation or removal of private property caused by the City performing work in the public way.

Authority herein given and granted for a period of five (5) years from and after Date of Passage.

Alderman _____

Roberto Maldonado 26th Ward

50

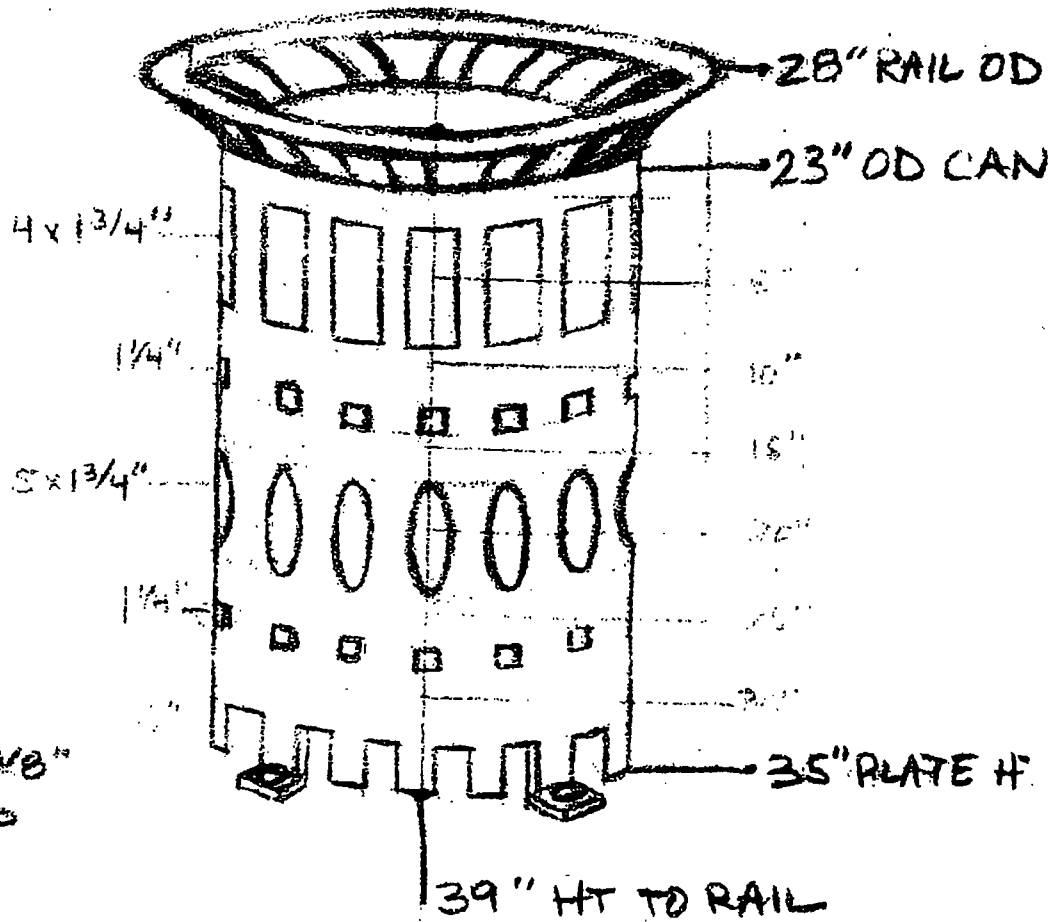

LASER-CUT STEEL 1/8"
ROLLED + WELDED
POWDER-COATED
YELLOW OR RED

Department of Business Affairs and Consumer Protection
Small Business Center- Public Way Use Unit
City Hall - 121 N. LaSalle Street, Room 800 • Chicago, IL 60602
(312)-74-GOBIZ (312-744-6249) • (312) 744-1944 (TTY)
http://www.cityofchicago.org/bacp

07/30/2014

Alderman **Roberto Maldonado**
Ward # **26**
City of Chicago
City Hall, Room **300**
121 North LaSalle Street
Chicago, Illinois 60602

Re: An ordinance to use and maintain a portion of the public right-of-way for **one (1) trash container(s)** for **West Town Chamber of Commerce**, adjacent to the premises known as **2553 W. Chicago Ave.**.

Dear Alderman **Roberto Maldonado**:

The applicant referenced above has requested the use of the public right-of-way for a **trash container(s)**. An ordinance has been prepared by the Department of Business Affairs and Consumer Protection – Small Business Center - Public Way Use Unit for presentation to the City Council. Because this request was made for properties located in your ward, as approved by you as per the attached, I respectfully request that you introduce the attached ordinance at the next City Council meeting.

If you have any questions regarding this ordinance, please contact Anthony Bertuca at (312) 744-5506.

Department of Business Affairs and Consumer Protection

ROBERTO MALDONADO
ALDERMAN, 26TH WARD
2511 WEST DIVISION STREET
CHICAGO, ILLINOIS 60622
TELEPHONE: (773) 395-0143
FAX: (773) 395-0146
E-MAIL: ROBERTO.MALDONADO@CITYOFCHICAGO.ORG

CITY COUNCIL
CITY OF CHICAGO
COUNCIL CHAMBER
CITY HALL–ROOM 200
121 NORTH LASALLE STREET
CHICAGO ILLINOIS 60602

COMMITTEE MEMBERSHIPS
COMMITTEE ON HUMAN RELATIONS
(VICE-CHAIRMAN)
COMMITTEE ON AVIATION
COMMITTEE ON BUDGET AND GOVERNMENT OPERATIONS
COMMITTEE ON COMMITTEES, RULES AND ETHICS
COMMITTEE ON ECONOMIC, CAPITAL AND
TECHNOLOGY DEVELOPMENT
COMMITTEE ON EDUCATION AND CHILD DEVELOPMENT
COMMITTEE ON HEALTH AND ENVIRONMENTAL PROTECTION
COMMITTEE ON TRANSPORTATION AND PUBLIC WAY

May 15, 2014

Commissioner Maria Guerra Lapacek
Department of Business Affairs and Consumer Protection
121 N. LaSalle St, 8th Floor
Chicago, IL 60602

Dear Commissioner Lapacek.

I approve of the placement of garbage cans throughout the 26th Ward that falls in the West Town SSA boundaries. I understand that the West Town Chicago Chamber of Commerce and the West Town Special Service Area #29 maintains and is fully responsible for these garbage cans.

Sincerely,

Roberto Maldonado
Alderman, 26th Ward

City of Chicago

O2014-6168

Office of the City Clerk

Document Tracking Sheet

Meeting Date:	7/30/2014
Sponsor(s):	Maldonado (26)
Type:	Ordinance
Title:	Grant(s) of privilege in public way for West Town Chamber of Commerce - 2600 W Chicago Ave
Committee(s) Assignment:	Committee on Transportation and Public Way

ORDINANCE
West Town Chamber of Commerce
Acct. No. 310603 - 129
Permit No. 1113491

Be It Ordained by the City Council of the City of Chicago:

SECTION 1. Permission and authority are hereby given and granted to West Town Chamber of Commerce, upon the terms and subject to the conditions of this ordinance to construct, install, maintain and use one (1) Trash container(s) on the public right-of-way adjacent to its premises known as 2600 W. Chicago Ave..

Said Trash container(s) at W. Chicago measure(s):
One (1) at two point nine two (2.92) feet in length, and two point nine two (2.92) feet in width for a total of eight point five three (8.53) square feet.

The location of said privilege shall be as shown on prints kept on file with the Department of Business Affairs and Consumer Protection and the Office of the City Clerk.

Said privilege shall be constructed in accordance with plans and specifications approved by the Department of Transportation (Division of Project Development).

This grant of privilege in the public way shall be subject to the provisions of Section 10-28-015 and all other required provisions of the Municipal Code of Chicago.

The grantee shall pay to the City of Chicago as compensation for the privilege #1113491 herein granted the sum of seventy-five ($75.00) per annum in advance.

A 25% penalty will be added for payments received after due date.


The permit holder agrees to hold the City of Chicago harmless for any damage, relocation or replacement costs associated with damage, relocation or removal of private property caused by the City performing work in the public way.

Authority herein given and granted for a period of five (5) years from and after Date of Passage.

Alderman _____

Roberto Maldonado 26th Ward

50

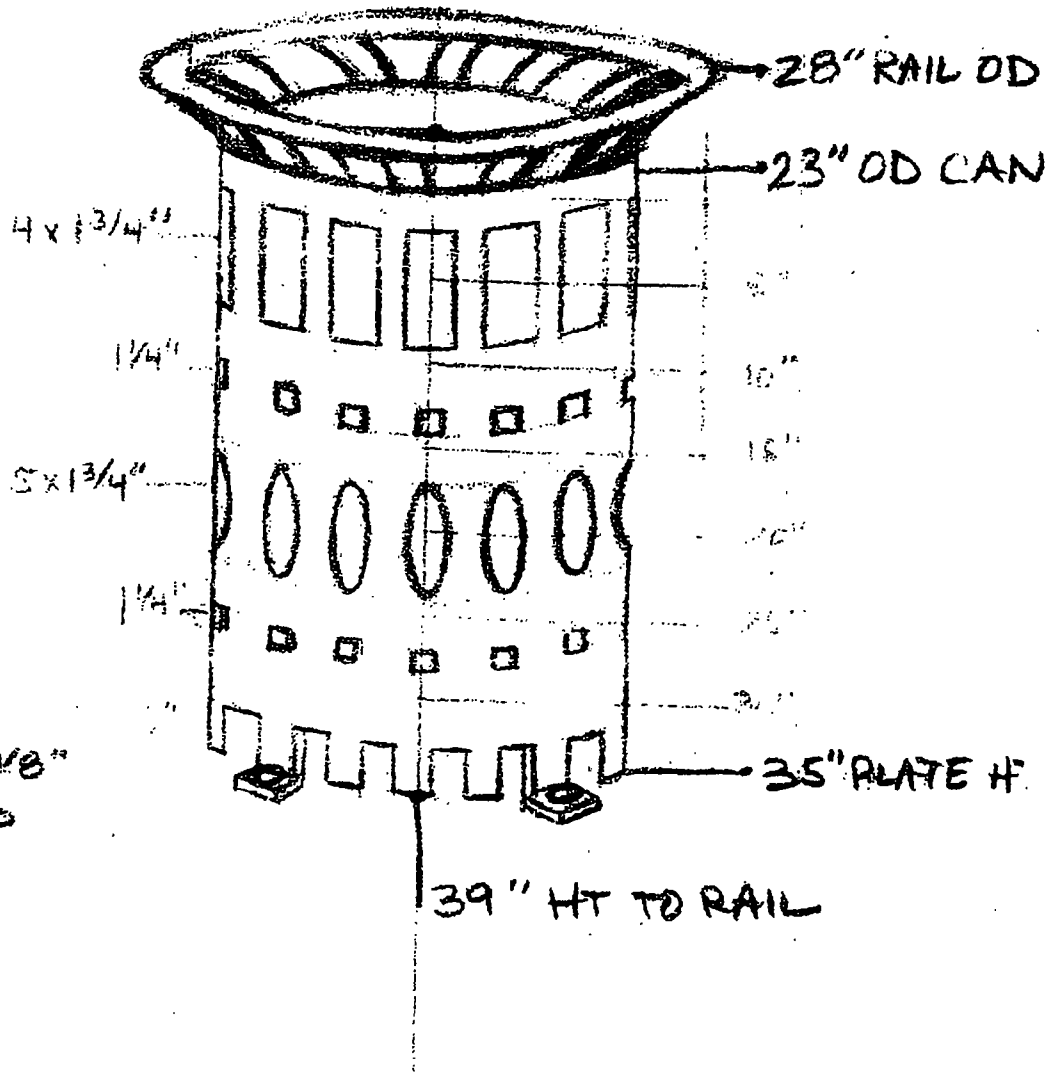

LASER-CUT STEEL 1/8"
ROLLED + WELDED
POWDER-COATED
YELLOW OR RED

Department of Business Affairs and Consumer Protection
Small Business Center- Public Way Use Unit
City Hall- 121 N. LaSalle Street Room 800 • Chicago, IL 60602
(312)-74-GOBIZ (312-744-6249) • (312) 744-1944 (TTY)
http://www.cityofchicago.org/bacp

07/30/2014

Alderman **Roberto Maldonado**
Ward # **26**
City of Chicago
City Hall, Room **300**
121 North LaSalle Street
Chicago, Illinois 60602

Re: An ordinance to use and maintain a portion of the public right-of-way for **one (1) trash container(s)** for **West Town Chamber of Commerce**, adjacent to the premises known as **2600 W. Chicago Ave.**.

Dear Alderman **Roberto Maldonado**:

The applicant referenced above has requested the use of the public right-of-way for a **trash container(s)**. An ordinance has been prepared by the Department of Business Affairs and Consumer Protection – Small Business Center - Public Way Use Unit for presentation to the City Council. Because this request was made for properties located in your ward, as approved by you as per the attached, I respectfully request that you introduce the attached ordinance at the next City Council meeting.

If you have any questions regarding this ordinance, please contact Anthony Bertuca at (312) 744-5506.

Department of Business Affairs and Consumer Protection

ROBERTO MALDONADO
ALDERMAN, 26TH WARD
2511 WEST DIVISION STREET
CHICAGO, ILLINOIS 60622
TELEPHONE: (773) 395-0143
FAX: (773) 395-0146
E-MAIL: ROBERTO.MALDONADO@CITYOFCHICAGO.ORG

CITY COUNCIL
CITY OF CHICAGO
COUNCIL CHAMBER
CITY HALL–ROOM 200
121 NORTH LASALLE STREET
CHICAGO, ILLINOIS 60602

COMMITTEE MEMBERSHIPS
COMMITTEE ON HUMAN RELATIONS
(VICE-CHAIRMAN)
COMMITTEE ON AVIATION
COMMITTEE ON BUDGET AND GOVERNMENT OPERATIONS
COMMITTEE ON COMMITTEES, RULES, AND ETHICS
COMMITTEE ON ECONOMIC, CAPITAL AND
TECHNOLOGY DEVELOPMENT
COMMITTEE ON EDUCATION AND CHILD DEVELOPMENT
COMMITTEE ON HEALTH AND ENVIRONMENTAL PROTECTION
COMMITTEE ON TRANSPORTATION AND PUBLIC WAY

May 15, 2014

Commissioner Maria Guerra Lapacek
Department of Business Affairs and Consumer Protection
121 N. LaSalle St, 8th Floor
Chicago, IL 60602

Dear Commissioner Lapacek,

I approve of the placement of garbage cans throughout the 26th Ward that falls in the West Town SSA boundaries. I understand that the West Town Chicago Chamber of Commerce and the West Town Special Service Area #29 maintains and is fully responsible for these garbage cans.

Sincerely,

Roberto Maldonado
Alderman, 26th Ward

City of Chicago

O2014-6171

Office of the City Clerk

Document Tracking Sheet

Meeting Date:	7/30/2014
Sponsor(s):	Maldonado (26)
Type:	Ordinance
Title:	Grant(s) of privilege in public way for West Town Chamber of Commerce - 2707 W Chicago Ave
Committee(s) Assignment:	Committee on Transportation and Public Way

ORDINANCE
West Town Chamber of Commerce
Acct. No. 310603 - 128
Permit No. 1113490

Be It Ordained by the City Council of the City of Chicago:

SECTION 1. Permission and authority are hereby given and granted to West Town Chamber of Commerce, upon the terms and subject to the conditions of this ordinance to construct, install, maintain and use one (1) Trash container(s) on the public right-of-way adjacent to its premises known as 2707 W. Chicago Ave..

Said Trash container(s) at W. Chicago measure(s):
One (1) at two point nine two (2.92) feet in length, and two point nine two (2.92) feet in width for a total of eight point five three (8.53) square feet.

The location of said privilege shall be as shown on prints kept on file with the Department of Business Affairs and Consumer Protection and the Office of the City Clerk.

Said privilege shall be constructed in accordance with plans and specifications approved by the Department of Transportation (Division of Project Development).

This grant of privilege in the public way shall be subject to the provisions of Section 10-28-015 and all other required provisions of the Municipal Code of Chicago.

The grantee shall pay to the City of Chicago as compensation for the privilege #1113490 herein granted the sum of seventy-five ($75.00) per annum in advance.

A 25% penalty will be added for payments received after due date.


The permit holder agrees to hold the City of Chicago harmless for any damage, relocation or replacement costs associated with damage, relocation or removal of private property caused by the City performing work in the public way.

Authority herein given and granted for a period of five (5) years from and after Date of Passage.

Alderman _____

Roberto Maldonado 26th Ward

50

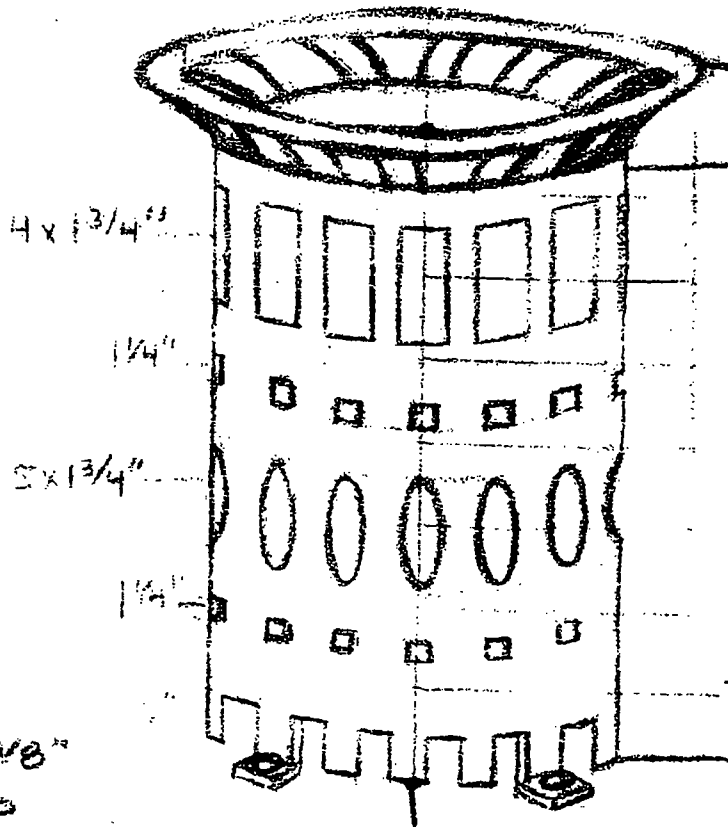

LASER-CUT STEEL 1/8"
ROLLED + WELDED
POWDER-COATED
YELLOW OR RED

Department of Business Affairs and Consumer Protection
Small Business Center - Public Way Use Unit
City Hall - 121 N. LaSalle Street, Room 800 • Chicago, IL 60602
(312)-74-GOBIZ (312-744-6249) • (312) 744-1944 (TTY)
http://www.cityofchicago.org/bacp

07/30/2014

Alderman **Roberto Maldonado**
Ward # **26**
City of Chicago
City Hall, Room **300**
121 North LaSalle Street
Chicago, Illinois 60602

Re: An ordinance to use and maintain a portion of the public right-of-way for **one (1) trash container(s)** for **West Town Chamber of Commerce**, adjacent to the premises known as **2707 W. Chicago Ave.**.

Dear Alderman **Roberto Maldonado**:

The applicant referenced above has requested the use of the public right-of-way for a **trash container(s)**. An ordinance has been prepared by the Department of Business Affairs and Consumer Protection – Small Business Center - Public Way Use Unit for presentation to the City Council. Because this request was made for properties located in your ward, as approved by you as per the attached, I respectfully request that you introduce the attached ordinance at the next City Council meeting.

If you have any questions regarding this ordinance, please contact Anthony Bertuca at (312) 744-5506.

Department of Business Affairs and Consumer Protection

ROBERTO MALDONADO
ALDERMAN, 26TH WARD
2511 WEST DIVISION STREET
CHICAGO, ILLINOIS 60622
TELEPHONE: (773) 395-0143
FAX: (773) 395-0146
E-MAIL: ROBERTO.MALDONADO@CITYOFCHICAGO.ORG

CITY COUNCIL
CITY OF CHICAGO
COUNCIL CHAMBER
CITY HALL–ROOM 200
121 NORTH LASALLE STREET
CHICAGO ILLINOIS 60602

COMMITTEE MEMBERSHIPS
COMMITTEE ON HUMAN RELATIONS
(VICE-CHAIRMAN)
COMMITTEE ON AVIATION
COMMITTEE ON BUDGET AND GOVERNMENT OPERATIONS
COMMITTEE ON COMMITTEES, RULES AND ETHICS
COMMITTEE ON ECONOMIC, CAPITAL AND
TECHNOLOGY DEVELOPMENT
COMMITTEE ON EDUCATION AND CHILD DEVELOPMENT
COMMITTEE ON HEALTH AND ENVIRONMENTAL PROTECTION
COMMITTEE ON TRANSPORTATION AND PUBLIC WAY

May 15, 2014

Commissioner Maria Guerra Lapacek.
Department of Business Affairs and Consumer Protection
121 N. LaSalle St. 8th Floor
Chicago, IL. 60602

Dear Commissioner Lapacek.

I approve of the placement of garbage cans throughout the 26th Ward that falls in the West Town SSA boundaries. I understand that the West Town Chicago Chamber of Commerce and the West Town Special Service Area #29 maintains and is fully responsible for these garbage cans.

Sincerely.

Roberto Maldonado
Alderman, 26th Ward

City of Chicago

O2014-6172

Office of the City Clerk

Document Tracking Sheet

Meeting Date:	7/30/2014
Sponsor(s):	Maldonado (26)
Type:	Ordinance
Title:	Grant(s) of privilege in public way for West Town Chamber of Commerce - 2803 W Chicago Ave
Committee(s) Assignment:	Committee on Transportation and Public Way

ORDINANCE
West Town Chamber of Commerce
Acct. No. 310603 - 127
Permit No. 1113484

Be It Ordained by the City Council of the City of Chicago:

SECTION 1. Permission and authority are hereby given and granted to West Town Chamber of Commerce, upon the terms and subject to the conditions of this ordinance to construct, install, maintain and use one (1) Trash container(s) on the public right-of-way adjacent to its premises known as 2803 W. Chicago Ave..

Said Trash container(s) at W. Chicago measure(s):
One (1) at two point nine two (2.92) feet in length, and two point nine two (2.92) feet in width for a total of eight point five three (8.53) square feet.

The location of said privilege shall be as shown on prints kept on file with the Department of Business Affairs and Consumer Protection and the Office of the City Clerk.

Said privilege shall be constructed in accordance with plans and specifications approved by the Department of Transportation (Division of Project Development).

This grant of privilege in the public way shall be subject to the provisions of Section 10-28-015 and all other required provisions of the Municipal Code of Chicago.

The grantee shall pay to the City of Chicago as compensation for the privilege #1113484 herein granted the sum of seventy-five ($75.00) per annum in advance.

A 25% penalty will be added for payments received after due date.


The permit holder agrees to hold the City of Chicago harmless for any damage, relocation or replacement costs associated with damage, relocation or removal of private property caused by the City performing work in the public way.

Authority herein given and granted for a period of five (5) years from and after Date of Passage.

Alderman _____

Roberto Maldonado 26th Ward

50

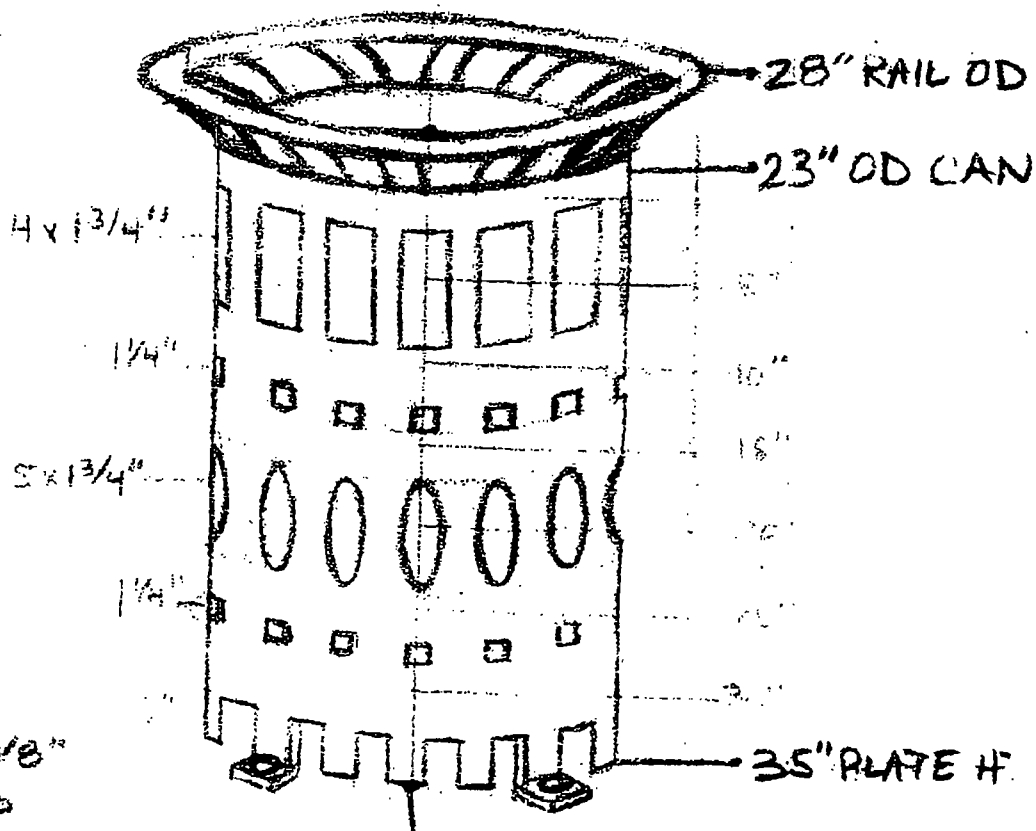

LASER-CUT STEEL 1/8"
ROLLED + WELDED
POWDER-COATED
YELLOW OR RED

Department of Business Affairs and Consumer Protection
Small Business Center - Public Way Use Unit
City Hall - 121 N. LaSalle Street, Room 800 • Chicago, IL 60602
(312)-74-GOBIZ (312-744-6249) • (312) 744-1944 (TTY)
http://www.cityofchicago.org/bacp

07/30/2014

Alderman **Roberto Maldonado**
Ward # **26**
City of Chicago
City Hall, Room **300**
121 North LaSalle Street
Chicago, Illinois 60602

Re: An ordinance to use and maintain a portion of the public right-of-way for **one (1) trash container(s)** for **West Town Chamber of Commerce**, adjacent to the premises known as **2803 W. Chicago Ave.**.

Dear Alderman **Roberto Maldonado**:

The applicant referenced above has requested the use of the public right-of-way for a **trash container(s)**. An ordinance has been prepared by the Department of Business Affairs and Consumer Protection – Small Business Center - Public Way Use Unit for presentation to the City Council. Because this request was made for properties located in your ward, as approved by you as per the attached, I respectfully request that you introduce the attached ordinance at the next City Council meeting.

If you have any questions regarding this ordinance, please contact Anthony Bertuca at (312) 744-5506.

Department of Business Affairs and Consumer Protection

ROBERTO MALDONADO
ALDERMAN, 26TH WARD
2511 WEST DIVISION STREET
CHICAGO, ILLINOIS 60622
TELEPHONE: (773) 395-0143
FAX: (773) 395-0146
E-MAIL: ROBERTO.MALDONADO@CITYOFCHICAGO.ORG

CITY COUNCIL
CITY OF CHICAGO
COUNCIL CHAMBER
CITY HALL-ROOM 200
121 NORTH LASALLE STREET
CHICAGO, ILLINOIS 60602

COMMITTEE MEMBERSHIPS
COMMITTEE ON HUMAN RELATIONS
(VICE-CHAIRMAN)
COMMITTEE ON AVIATION
COMMITTEE ON BUDGET AND GOVERNMENT OPERATIONS
COMMITTEE ON COMMITTEES, RULES AND ETHICS
COMMITTEE ON ECONOMIC, CAPITAL AND
TECHNOLOGY DEVELOPMENT
COMMITTEE ON EDUCATION AND CHILD DEVELOPMENT
COMMITTEE ON HEALTH AND ENVIRONMENTAL PROTECTION
COMMITTEE ON TRANSPORTATION AND PUBLIC WAY

May 15, 2014

Commissioner Maria Guerra Lapacek
Department of Business Affairs and Consumer Protection
121 N. LaSalle St. 8th Floor
Chicago, IL 60602

Dear Commissioner Lapacek,

I approve of the placement of garbage cans throughout the 26th Ward that falls in the West Town SSA boundaries. I understand that the West Town Chicago Chamber of Commerce and the West Town Special Service Area #29 maintains and is fully responsible for these garbage cans.

Sincerely,

Roberto Maldonado
Alderman, 26th Ward

City of Chicago

O2014-6175

Office of the City Clerk

Document Tracking Sheet

Meeting Date:	7/30/2014
Sponsor(s):	Maldonado (26)
Type:	Ordinance
Title:	Grant(s) of privilege in public way for West Town Chamber of Commerce - 2806 W Chicago Ave
Committee(s) Assignment:	Committee on Transportation and Public Way

ORDINANCE
West Town Chamber of Commerce
Acct. No. 310603 - 126
Permit No. 1113483

Be It Ordained by the City Council of the City of Chicago:

SECTION 1. Permission and authority are hereby given and granted to West Town Chamber of Commerce, upon the terms and subject to the conditions of this ordinance to construct, install, maintain and use one (1) Trash container(s) on the public right-of-way adjacent to its premises known as 2806 W. Chicago Ave..

Said Trash container(s) at W. Chicago measure(s):
One (1) at two point nine two (2.92) feet in length, and two point nine two (2.92) feet in width for a total of eight point five three (8.53) square feet.

The location of said privilege shall be as shown on prints kept on file with the Department of Business Affairs and Consumer Protection and the Office of the City Clerk.

Said privilege shall be constructed in accordance with plans and specifications approved by the Department of Transportation (Division of Project Development).

This grant of privilege in the public way shall be subject to the provisions of Section 10-28-015 and all other required provisions of the Municipal Code of Chicago.

The grantee shall pay to the City of Chicago as compensation for the privilege #1113483 herein granted the sum of seventy-five ($75.00) per annum in advance.

A 25% penalty will be added for payments received after due date.


The permit holder agrees to hold the City of Chicago harmless for any damage, relocation or replacement costs associated with damage, relocation or removal of private property caused by the City performing work in the public way.

Authority herein given and granted for a period of five (5) years from and after Date of Passage.

Alderman

Roberto Maldonado 26th Ward

50

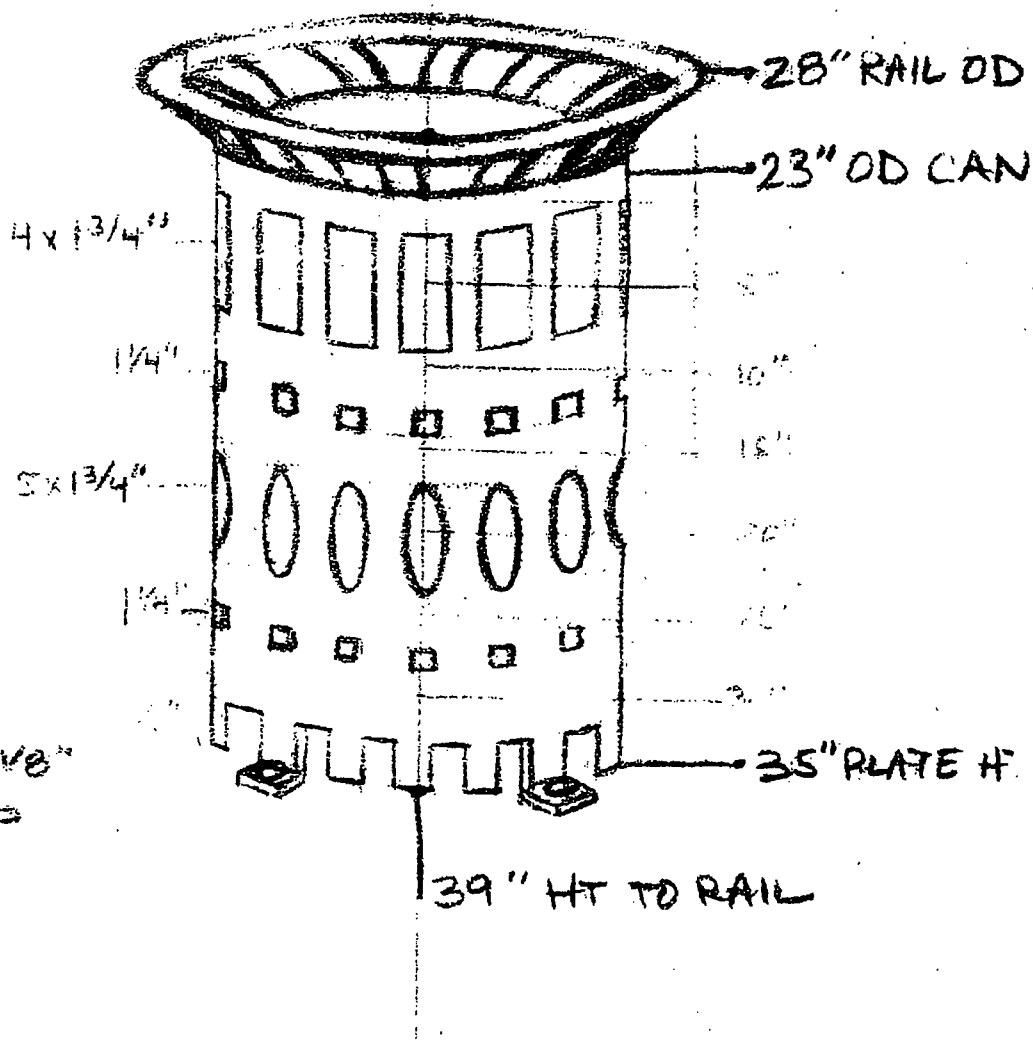

LASER-CUT STEEL 1/8"
ROLLED + WELDED
POWDER-COATED
YELLOW OR RED

Department of Business Affairs and Consumer Protection
Small Business Center - Public Way Use Unit
City Hall - 121 N. LaSalle Street, Room 800 • Chicago, IL 60602
(312)-74-GOBIZ (312-744-6249) • (312) 744-1944 (TTY)
http://www.cityofchicago.org/bacp

07/30/2014

Alderman **Roberto Maldonado**
Ward # **26**
City of Chicago
City Hall, Room **300**
121 North LaSalle Street
Chicago, Illinois 60602

Re: An ordinance to use and maintain a portion of the public right-of-way for **one (1) trash container(s)** for **West Town Chamber of Commerce**, adjacent to the premises known as **2806 W. Chicago Ave.**.

Dear Alderman **Roberto Maldonado**:

The applicant referenced above has requested the use of the public right-of-way for a **trash container(s)**. An ordinance has been prepared by the Department of Business Affairs and Consumer Protection – Small Business Center - Public Way Use Unit for presentation to the City Council. Because this request was made for properties located in your ward, as approved by you as per the attached, I respectfully request that you introduce the attached ordinance at the next City Council meeting.

If you have any questions regarding this ordinance, please contact Anthony Bertuca at (312) 744-5506.

Department of Business Affairs and Consumer Protection

City of Chicago

O2014-6220

Office of the City Clerk

Document Tracking Sheet

Meeting Date:	7/30/2014
Sponsor(s):	Burnett (27)
Type:	Ordinance
Title:	Grant(s) of privilege in public way for Acorn Loftominium Owners Assn.
Committee(s) Assignment:	Committee on Transportation and Public Way

ORDINANCE
ACORN LOFTOMINIUM OWNERS ASSOCIATION
Acct. No. 357496 - 1
Permit No. 1113698

Be It Ordained by the City Council of the City of Chicago:

SECTION 1. Permission and authority are hereby given and granted to ACORN LOFTOMINIUM OWNERS ASSOCIATION, upon the terms and subject to the conditions of this ordinance to construct, install, maintain and use Occupation of Space for a (Fire Bell) on the public right-of-way adjacent to its premises known as 1017 W. Washington Blvd.. Said fire bells shall be on a stand mounted to the sidewalk one (1) foot out from the building.

Said Occupation of Space (Fire Bell) at W. Washington Street measure(s):
One (1) at four (4) feet in length, and one (1) foot in width for a total of four (4) square feet. Said fire bell shall be four (4) feet in height.

Said Occupation of Space (Fire Bell) at N. Carpenter Street measure(s):
One (1) at four (4) feet in length, and one (1) foot in width for a total of four (4) square feet. Said fire bell shall be four (4) feet in height.

The location of said privilege shall be as shown on prints kept on file with the Department of Business Affairs and Consumer Protection and the Office of the City Clerk.

Said privilege shall be constructed in accordance with plans and specifications approved by the Department of Planning and Development, Department of Transportation (Division of Project Development), and Department of Transportation (Office of Underground Coordination).

This grant of privilege in the public way shall be subject to the provisions of Section 10-28-015 and all other required provisions of the Municipal Code of Chicago.

The grantee shall pay to the City of Chicago as compensation for the privilege #1113698 herein granted the sum of eight hundred ($800.00) per annum in advance.


A 25% penalty will be added for payments received after due date.

The permit holder agrees to hold the City of Chicago harmless for any damage, relocation or replacement costs associated with damage, relocation or removal of private property caused by the City performing work in the public way.

Authority herein given and granted for a period of five (5) years from and after Date of Passage.

Alderman _____

Walter Burnett Jr. 27th Ward

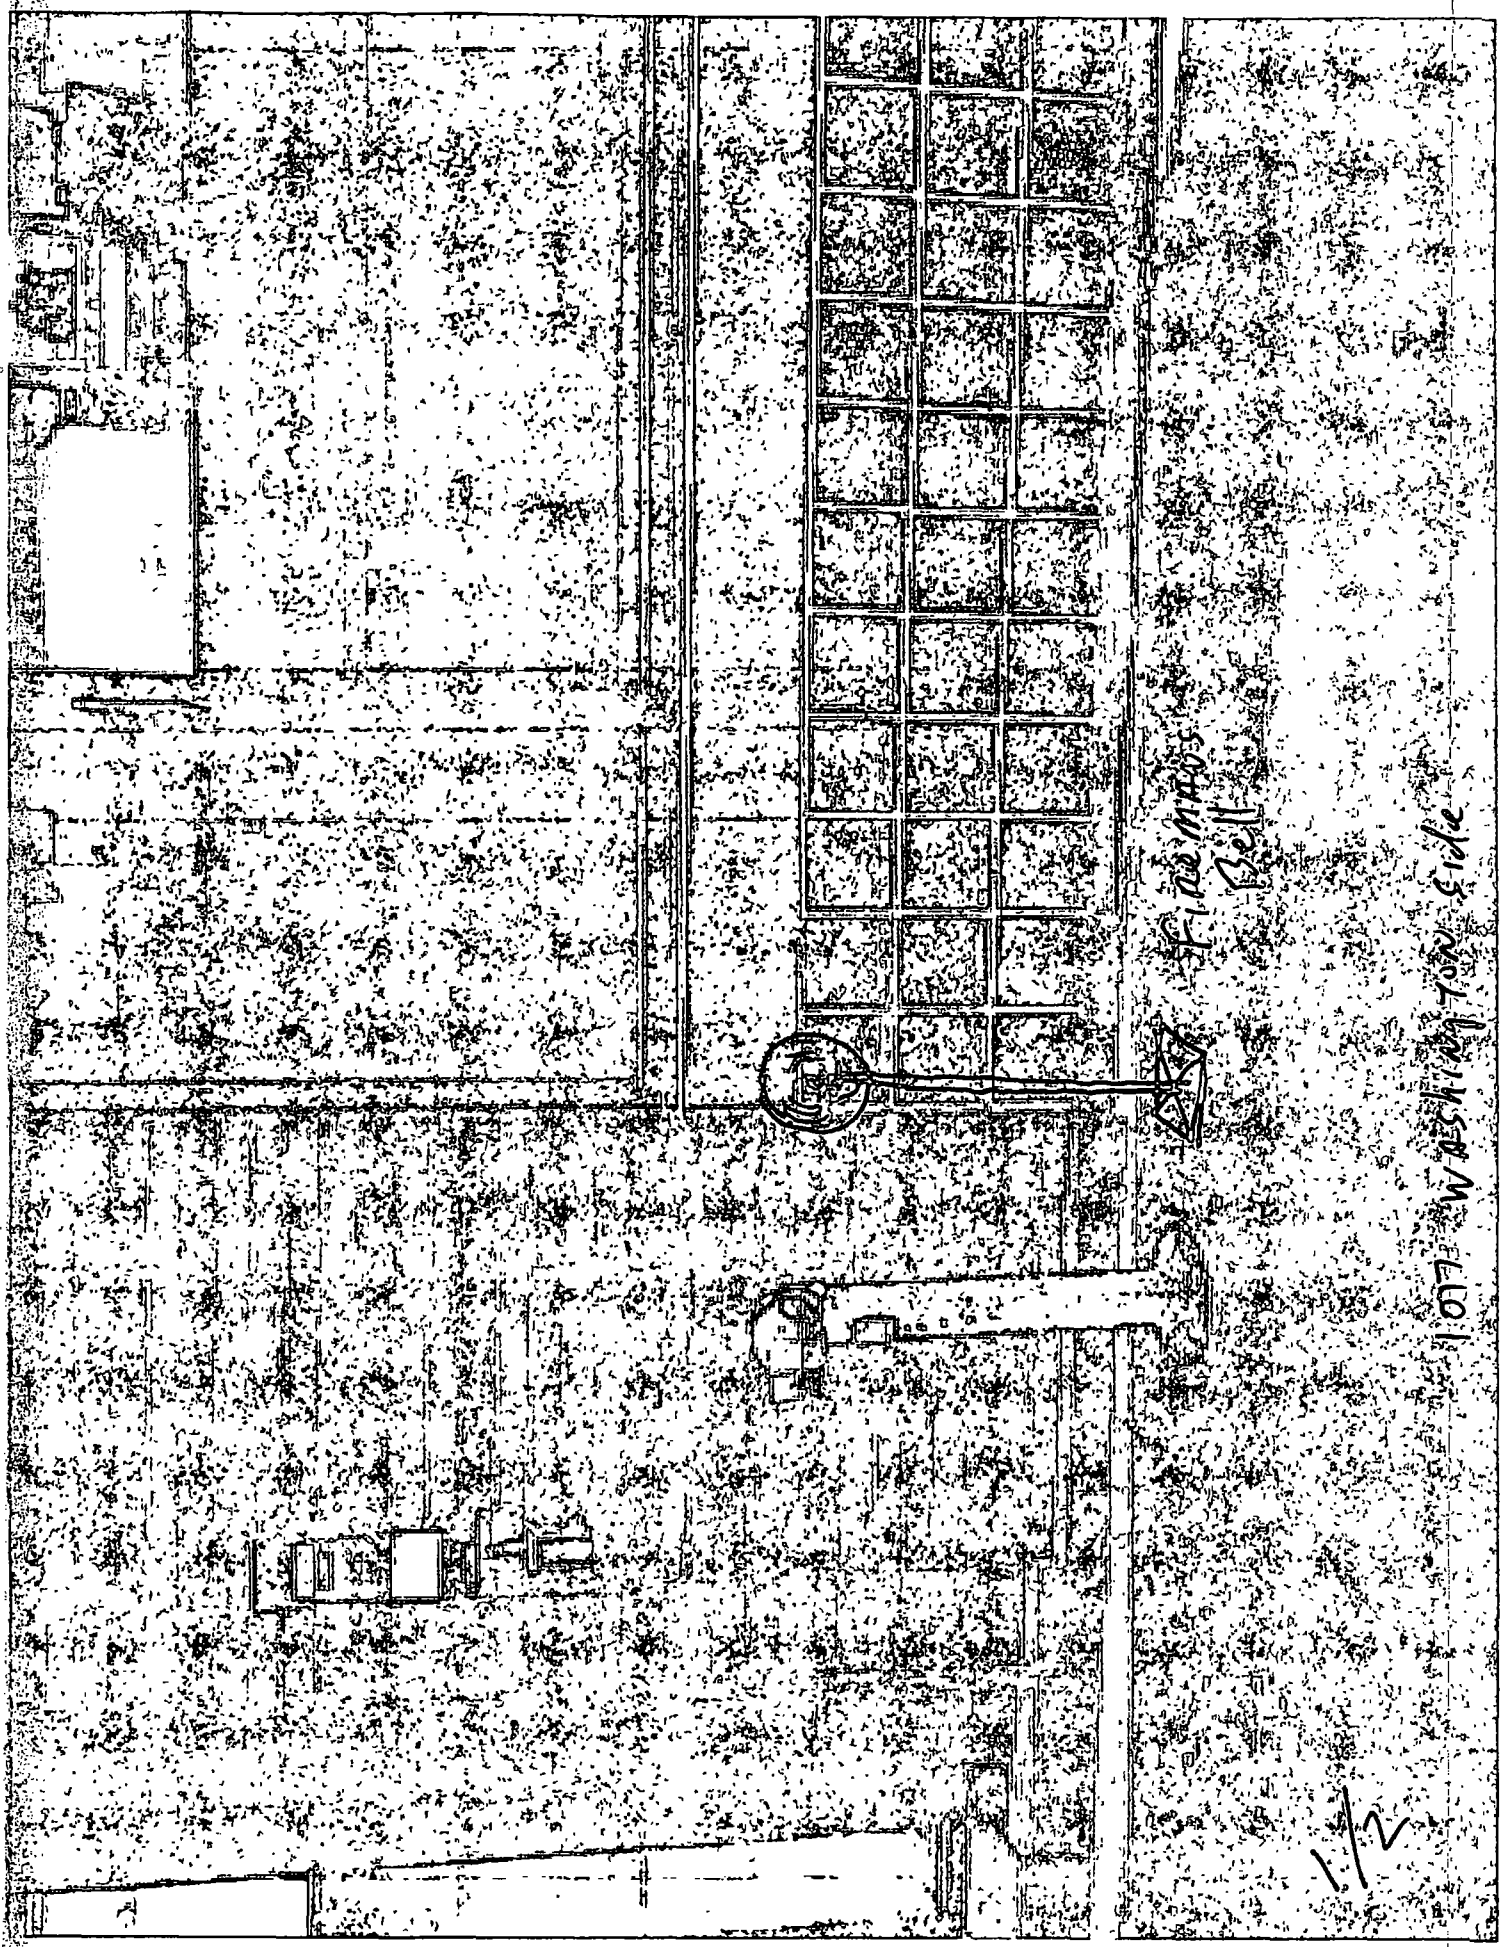
Taken with Motorola moto g(7) power
1/2

City of Chicago

O2014-6222

Office of the City Clerk

Document Tracking Sheet

Meeting Date:	7/30/2014
Sponsor(s):	Burnett (27)
Type:	Ordinance
Title:	Grant(s) of privilege in public way for Breakfast Club, Inc., The
Committee(s) Assignment:	Committee on Transportation and Public Way

ORDINANCE
THE BREAKFAST CLUB INC
Acct. No. 6090 - 1
Permit No. 1113771

Be It Ordained by the City Council of the City of Chicago:

SECTION 1. Permission and authority are hereby given and granted to THE BREAKFAST CLUB INC, upon the terms and subject to the conditions of this ordinance to maintain and use, as now constructed, two (2) Planter(s) on the public right-of-way for beautification purposes adjacent to its premises known as 1381 W. Hubbard St..

Said Planter(s) at W. Hubbard Street measure(s):
Two (2) at two point five (2.5) feet in length, and two point five (2.5) feet in width for a total of twelve point five (12.5) square feet.

Grantee must allow the required clear and unobstructed space for pedestrian passage at all times per rules and regulations approved by the Department of Transportation.

The location of said privilege shall be as shown on prints kept on file with the Department of Business Affairs and Consumer Protection and the Office of the City Clerk.

Said privilege shall be constructed in accordance with plans and specifications approved by the Department of Planning and Development and Department of Transportation (Division of Project Development).

This grant of privilege in the public way shall be subject to the provisions of Section 10-28-015 and all other required provisions of the Municipal Code of Chicago.

The grantee shall pay to the City of Chicago as compensation for the privilege #1113771 herein granted the sum of zero ($.00) per annum in advance.

A 25% penalty will be added for payments received after due date.

The permit holder agrees to hold the City of Chicago harmless for any damage, relocation or replacement costs associated with damage, relocation or removal of private property caused by the City performing work in the public way.

Authority herein given and granted for a period of five (5) years from and after Date of Passage.

Alderman _____

Walter Burnett Jr. 27th Ward

THE BREAKFAST CLUB INC.
1381 W. HUBBARD STREET
CHICAGO, IL 60642

City of Chicago

O2014-6227

Office of the City Clerk

Document Tracking Sheet

Meeting Date:	7/30/2014
Sponsor(s):	Burnett (27)
Type:	Ordinance
Title:	Grant(s) of privilege in public way for Cafe Fresco - light fixtures
Committee(s) Assignment:	Committee on Transportation and Public Way

ORDINANCE
CAFE FRESCO
Acct. No. 14280 - 1
Permit No. 1114109

Be It Ordained by the City Council of the City of Chicago:

SECTION 1. Permission and authority are hereby given and granted to CAFE FRESCO, upon the terms and subject to the conditions of this ordinance to maintain and use, as now constructed, three (3) Light Fixture(s) projecting over the public right-of-way adjacent to its premises known as 1202 W. Grand Ave..

Said Light Fixture(s) at W. Grand measure(s):
Three (3) at two (2) feet in length, two point five (2.5) feet in width and twelve (12) feet above grade level.

The location of said privilege shall be as shown on prints kept on file with the Department of Business Affairs and Consumer Protection and the Office of the City Clerk.

Said privilege shall be constructed in accordance with plans and specifications approved by the Department of Transportation (Division of Project Development).

This grant of privilege in the public way shall be subject to the provisions of Section 10-28-015 and all other required provisions of the Municipal Code of Chicago.

The grantee shall pay to the City of Chicago as compensation for the privilege #1114109 herein granted the sum of eighty-five ($85.00) per annum in advance.


A 25% penalty will be added for payments received after due date.

The permit holder agrees to hold the City of Chicago harmless for any damage, relocation or replacement costs associated with damage, relocation or removal of private property caused by the City performing work in the public way.

Authority herein given and granted for a period of five (5) years from and after 07/30/2013.

Alderman _____

Walter Burnett Jr. 27th Ward

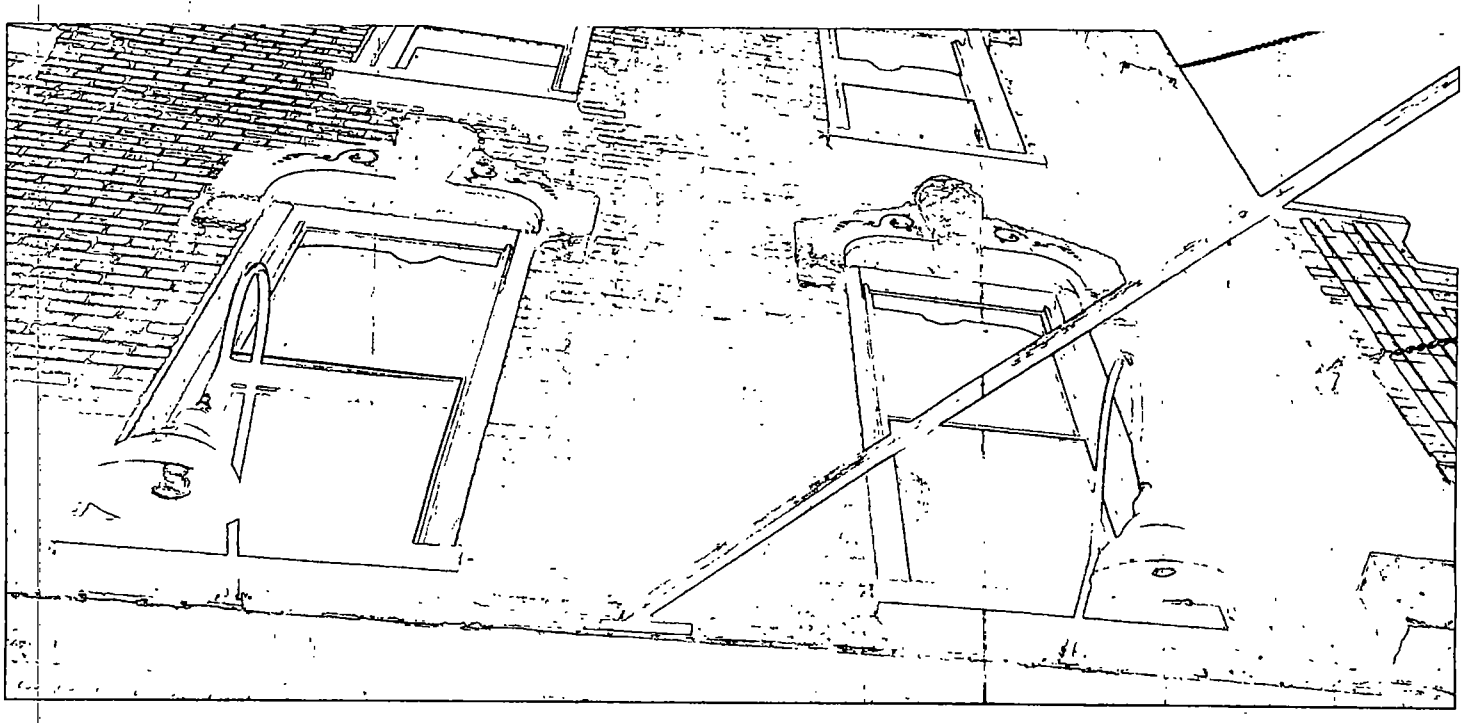

City of Chicago

O2014-6230

Office of the City Clerk

Document Tracking Sheet

Meeting Date:	7/30/2014
Sponsor(s):	Burnett (27)
Type:	Ordinance
Title:	Grant(s) of privilege in public way for Cafe Fresco - planters
Committee(s) Assignment:	Committee on Transportation and Public Way

ORDINANCE
CAFE FRESCO
Acct. No. 14280 - 1
Permit No. 1114107

Be It Ordained by the City Council of the City of Chicago:

SECTION 1. Permission and authority are hereby given and granted to CAFE FRESCO, upon the terms and subject to the conditions of this ordinance to maintain and use, as now constructed, three (3) Planter(s) on the public right-of-way for beautification purposes adjacent to its premises known as 1202 W. Grand Ave..

Said Planter(s) at W. Grand measure(s):
One (1) at eleven point two (11.2) feet in length, and one point three three (1.33) foot in width for a total of fourteen point nine (14.9) square feet.

Said Planter(s) at W. Grand measure(s):
Two (2) at one point six six (1.66) foot in length, and one point three three (1.33) foot in width for a total of four point four two (4.42) square feet.

Grantee must allow the required clear and unobstructed space for pedestrian passage at all times per rules and regulations approved by the Department of Transportation.

The location of said privilege shall be as shown on prints kept on file with the Department of Business Affairs and Consumer Protection and the Office of the City Clerk.

Said privilege shall be constructed in accordance with plans and specifications approved by the Department of Planning and Development and Department of Transportation (Division of Project Development).

This grant of privilege in the public way shall be subject to the provisions of Section 10-28-015 and all other required provisions of the Municipal Code of Chicago.

The grantee shall pay to the City of Chicago as compensation for the privilege #1114107 herein granted the sum of zero ($.00) per annum in advance.

A 25% penalty will be added for payments received after due date.

The permit holder agrees to hold the City of Chicago harmless for any damage, relocation or replacement costs associated with damage, relocation or removal of private property caused by the City performing work in the public way.

Authority herein given and granted for a period of five (5) years from and after 07/30/2013.

Alderman

Walter Burnett Jr. 27th Ward


Backyard Garden

City of Chicago

O2014-6232

Office of the City Clerk

Document Tracking Sheet

Meeting Date:	7/30/2014
Sponsor(s):	Burnett (27)
Type:	Ordinance
Title:	Grant(s) of privilege in public way for Coyne American Institute
Committee(s) Assignment:	Committee on Transportation and Public Way

ORDINANCE
COYNE AMERICAN INSTITUTE
Acct. No. 286654 - 1
Permit No. 1113702

Be It Ordained by the City Council of the City of Chicago:

SECTION 1. Permission and authority are hereby given and granted to COYNE AMERICAN INSTITUTE, upon the terms and subject to the conditions of this ordinance to maintain and use, as now constructed, one (1) Sewer(s) under the public right-of-way adjacent to its premises known as 330 N. Green St..

Said Sewer(s) at N. Green Street measure(s):
One (1) at sixty-three (63) feet in length, and three (3) feet in width for a total of one hundred eighty-nine (189) square feet.

The location of said privilege shall be as shown on prints kept on file with the Department of Business Affairs and Consumer Protection and the Office of the City Clerk.

Said privilege shall be constructed in accordance with plans and specifications approved by the Department of Transportation (Office of Underground Coordination) and Department of Water Management.


This grant of privilege in the public way shall be subject to the provisions of Section 10-28-015 and all other required provisions of the Municipal Code of Chicago.

The grantee shall pay to the City of Chicago as compensation for the privilege #1113702 herein granted the sum of four hundred ($400.00) per annum in advance.


A 25% penalty will be added for payments received after due date.

The permit holder agrees to hold the City of Chicago harmless for any damage, relocation or replacement costs associated with damage, relocation or removal of private property caused by the City performing work in the public way.

Authority herein given and granted for a period of five (5) years from and after 05/26/2014.

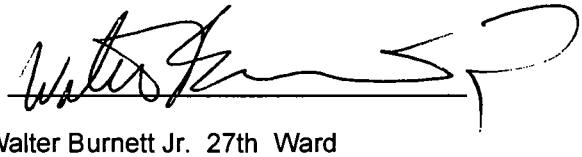Alderman 

Walter Burnett Jr. 27th Ward

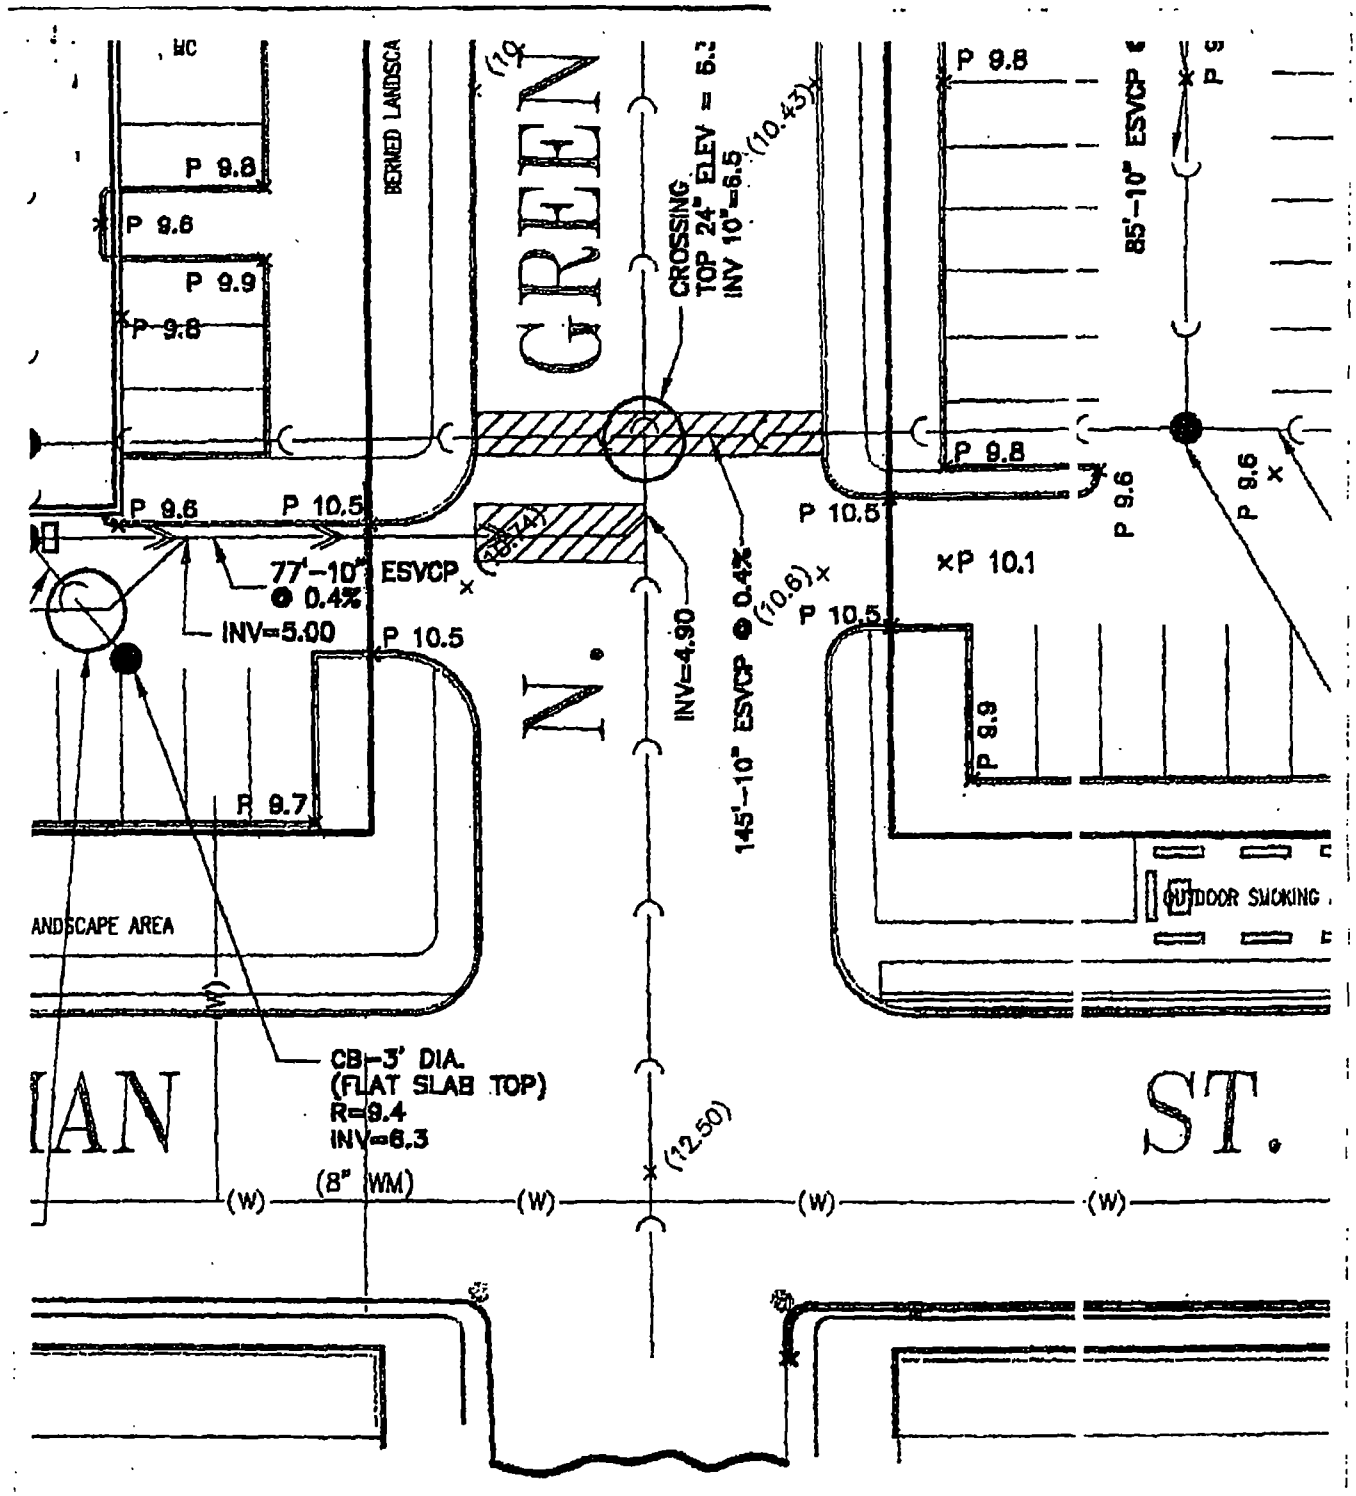
HC
P 9.8
P 9.6
P 9.9
P 9.8
BERMED LANDSCA
GREEN
CROSSING
TOP 24" ELEV = 6.
INV 10"=6.5
(10.43)
85'-10" ESVCP
P 9.8
P 9.6
P 9.6
P 10.5
P 10.5
77'-10" ESVCP
@ 0.4%
INV=5.00
P 10.5
INV=4.90
145'-10" ESVCP @ 0.4%
(10.6)
P 10.5
P 10.1
P 9.9
R 9.7
N.
ANDSCAPE AREA
OUTDOOR SMOKING
CB-3' DIA.
(FLAT SLAB TOP)
R=9.4
INV=6.3
IAN
ST.
(8" WM)
(W)
(W)
(W)
(W)
(12.50)

312-236-3818

City of Chicago

O2014-6236

Office of the City Clerk

Document Tracking Sheet

Meeting Date:	7/30/2014
Sponsor(s):	Burnett (27)
Type:	Ordinance
Title:	Grant(s) of privilege in public way for Funky Buddha Lounge - security cameras
Committee(s) Assignment:	Committee on Transportation and Public Way

ORDINANCE
FUNKY BUDDHA LOUNGE
Acct. No. 16139 - 2
Permit No. 1114261

Be It Ordained by the City Council of the City of Chicago:

SECTION 1. Permission and authority are hereby given and granted to FUNKY BUDDHA LOUNGE, upon the terms and subject to the conditions of this ordinance to maintain and use, as now constructed, two (2) Security Camera(s) projecting over the public right-of-way for security purposes adjacent to its premises known as 724-728 W. Grand Ave..

Said Security Camera(s) at W. Grand Avenue measure(s):
Two (2) at one (1) foot in length, one point five (1.5) foot in width and twelve (12) feet above grade level.

The location of said privilege shall be as shown on prints kept on file with the Department of Business Affairs and Consumer Protection and the Office of the City Clerk.

Said privilege shall be constructed in accordance with plans and specifications approved by the Department of Planning and Development and Department of Transportation (Division of Project Development).

This grant of privilege in the public way shall be subject to the provisions of Section 10-28-015 and all other required provisions of the Municipal Code of Chicago.

The grantee shall pay to the City of Chicago as compensation for the privilege #1114261 herein granted the sum of zero ($.00) per annum in advance.

A 25% penalty will be added for payments received after due date.

The permit holder agrees to hold the City of Chicago harmless for any damage, relocation or replacement costs associated with damage, relocation or removal of private property caused by the City performing work in the public way.

Authority herein given and granted for a period of five (5) years from and after 06/30/2014.

Alderman _____

Walter Burnett Jr. 27th Ward





City of Chicago

O2014-6240

Office of the City Clerk

Document Tracking Sheet

Meeting Date:	7/30/2014
Sponsor(s):	Burnett (27)
Type:	Ordinance
Title:	Grant(s) of privilege in public way for Funky Buddha Lounge - windscreens
Committee(s) Assignment:	Committee on Transportation and Public Way

ORDINANCE
FUNKY BUDDHA LOUNGE
Acct. No. 16139 - 2
Permit No. 1113770

Be It Ordained by the City Council of the City of Chicago:

SECTION 1. Permission and authority are hereby given and granted to FUNKY BUDDHA LOUNGE, upon the terms and subject to the conditions of this ordinance to maintain and use, as now constructed, two (2) Wind Screen(s) on the public right-of-way adjacent to its premises known as 724-728 W. Grand Ave..

Said Wind Screen(s) at W. Grand Avenue measure(s):
Two (2) at fifteen (15) feet in length, and three (3) feet in width for a total of ninety (90) square feet.

The location of said privilege shall be as shown on prints kept on file with the Department of Business Affairs and Consumer Protection and the Office of the City Clerk.

Said privilege shall be constructed in accordance with plans and specifications approved by the Department of Transportation (Division of Project Development).

This grant of privilege in the public way shall be subject to the provisions of Section 10-28-015 and all other required provisions of the Municipal Code of Chicago.

The grantee shall pay to the City of Chicago as compensation for the privilege #1113770 herein granted the sum of eight hundred ($800.00) per annum in advance.

A 25% penalty will be added for payments received after due date.

The permit holder agrees to hold the City of Chicago harmless for any damage, relocation or replacement costs associated with damage, relocation or removal of private property caused by the City performing work in the public way.

Authority herein given and granted for a period of five (5) years from and after 07/29/2014.

Alderman _____


Walter Burnett Jr. 27th Ward

camera #1



Public Way 4.jpeg
13K


← windscreen #2

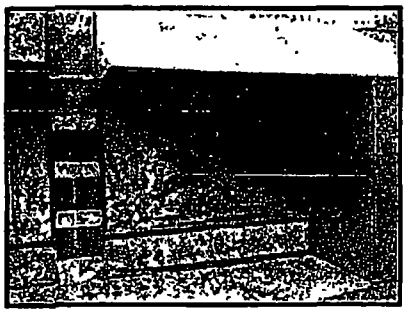


← awning (connected to windscreen #2)

Public Way 5.jpeg
12K

camera #2

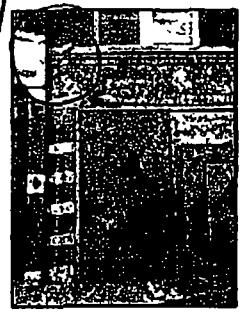

Public Way 6.jpeg
14K

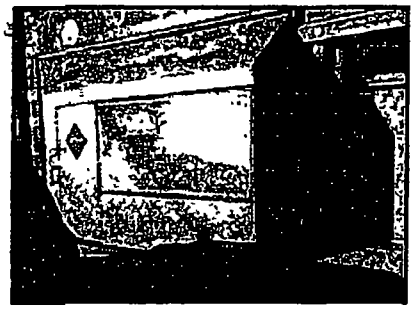

← windscreen #1 (angle 2)

Public Way 7.jpeg
12K

City of Chicago

O2014-6242

Office of the City Clerk

Document Tracking Sheet

Meeting Date:	7/30/2014
Sponsor(s):	Burnett (27)
Type:	Ordinance
Title:	Grant(s) of privilege in public way for Gus Berthold Elec Co.
Committee(s) Assignment:	Committee on Transportation and Public Way

ORDINANCE
GUS BERTHOLD ELEC CO
Acct. No. 2834 - 1
Permit No. 1113774

Be It Ordained by the City Council of the City of Chicago:

SECTION 1. Permission and authority are hereby given and granted to GUS BERTHOLD ELEC CO, upon the terms and subject to the conditions of this ordinance to maintain and use, as now constructed, one (1) Planter(s) on the public right-of-way for beautification purposes adjacent to its premises known as 1900 W. Carroll Ave..

Said Planter(s) at W. CARROLL measure(s):
One (1) at ninety-five (95) feet in length, and five point seven five (5.75) feet in width for a total of five hundred forty-six point two five (546.25) square feet.

Grantee must allow the required clear and unobstructed space for pedestrian passage at all times per rules and regulations approved by the Department of Transportation.

The location of said privilege shall be as shown on prints kept on file with the Department of Business Affairs and Consumer Protection and the Office of the City Clerk.

Said privilege shall be constructed in accordance with plans and specifications approved by the Department of Planning and Development and Department of Transportation (Division of Project Development).

This grant of privilege in the public way shall be subject to the provisions of Section 10-28-015 and all other required provisions of the Municipal Code of Chicago.

The grantee shall pay to the City of Chicago as compensation for the privilege #1113774 herein granted the sum of zero ($.00) per annum in advance.


A 25% penalty will be added for payments received after due date.

The permit holder agrees to hold the City of Chicago harmless for any damage, relocation or replacement costs associated with damage, relocation or removal of private property caused by the City performing work in the public way.

Authority herein given and granted for a period of five (5) years from and after 05/26/2014.

Alderman _____

Walter Burnett Jr. 27th Ward

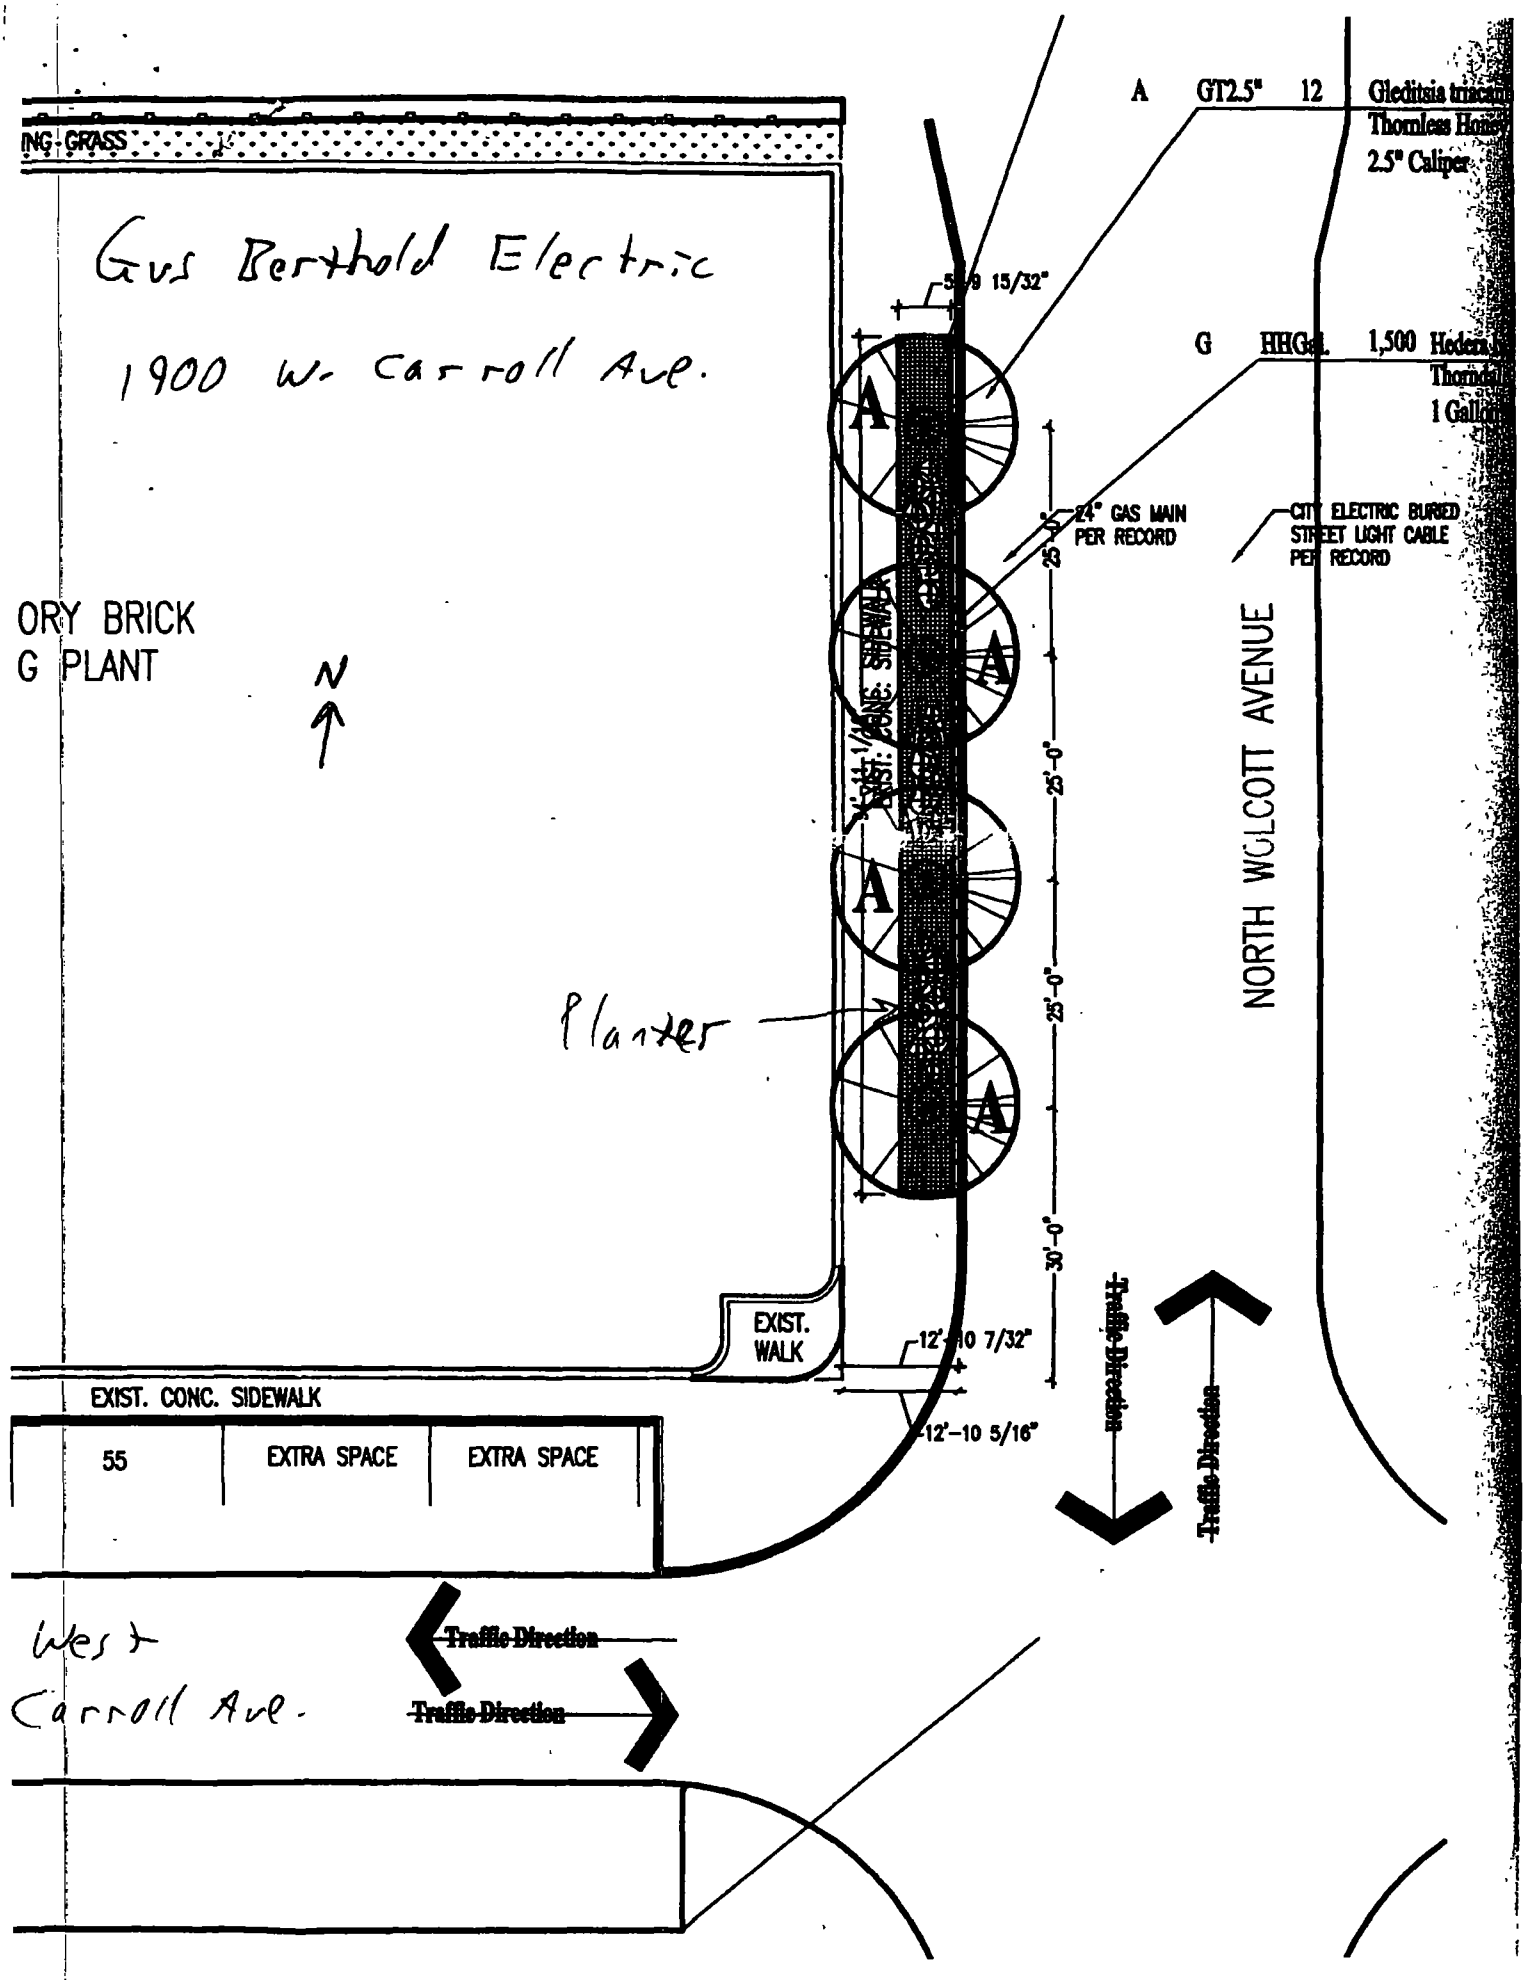
ING GRASS
Gus Berthold Electric
1900 W. Carroll Ave.
ORY BRICK
G PLANT
N
Planter
A GT2.5" 12 Gleditsia triacan
Thornless Hone
2.5" Caliper
G HHGal. 1,500 Hedera
Thorndal
1 Gallon
24" GAS MAIN PER RECORD
CITY ELECTRIC BURIED STREET LIGHT CABLE PER RECORD
NORTH WOLCOTT AVENUE
EXIST. 1/4" ZONE: SIDEWALK
EXIST. WALK
EXIST. CONC. SIDEWALK
55
EXTRA SPACE
EXTRA SPACE
12'-10 7/32"
12'-10 5/16"
25'-0"
25'-0"
25'-0"
30'-0"
Traffic Direction
Traffic Direction
West
Carroll Ave.
Traffic Direction
Traffic Direction

City of Chicago

O2014-6255

Office of the City Clerk

Document Tracking Sheet

Meeting Date:	7/30/2014
Sponsor(s):	Burnett (27)
Type:	Ordinance
Title:	Grant(s) of privilege in public way for Holsten Real Estate Development Corp.
Committee(s) Assignment:	Committee on Transportation and Public Way

ORDINANCE
HOLSTEN REAL ESTATE DEVELOPMENT CORPORATION
Acct. No. 281079 - 3
Permit No. 1113438

Be It Ordained by the City Council of the City of Chicago:

SECTION 1. Permission and authority are hereby given and granted to HOLSTEN REAL ESTATE DEVELOPMENT CORPORATION, upon the terms and subject to the conditions of this ordinance to construct, install, maintain and use two (2) Park bench(s) on the public right-of-way adjacent to its premises known as 459 W. Division St..

Said Park bench(s) at W. Division Street & N. Hudson Street measure(s):
One (1) at twelve point five (12.5) feet in length, and five point five eight (5.58) feet in width for a total of sixty-nine point seven five (69.75) square feet.
One (1) at six point two five (6.25) feet in length, and five point five eight (5.58) feet in width for a total of thirty-four point eight eight (34.88) square feet.

The location of said privilege shall be as shown on prints kept on file with the Department of Business Affairs and Consumer Protection and the Office of the City Clerk.

Said privilege shall be constructed in accordance with plans and specifications approved by the Department of Transportation (Division of Project Development).

This grant of privilege in the public way shall be subject to the provisions of Section 10-28-015 and all other required provisions of the Municipal Code of Chicago.

The grantee shall pay to the City of Chicago as compensation for the privilege #1113438 herein granted the sum of one hundred fifty ($150.00) per annum in advance.


A 25% penalty will be added for payments received after due date.

The permit holder agrees to hold the City of Chicago harmless for any damage, relocation or replacement costs associated with damage, relocation or removal of private property caused by the City performing work in the public way.

Authority herein given and granted for a period of five (5) years from and after Date of Passage.

Alderman _____

Walter Burnett Jr. 27th Ward

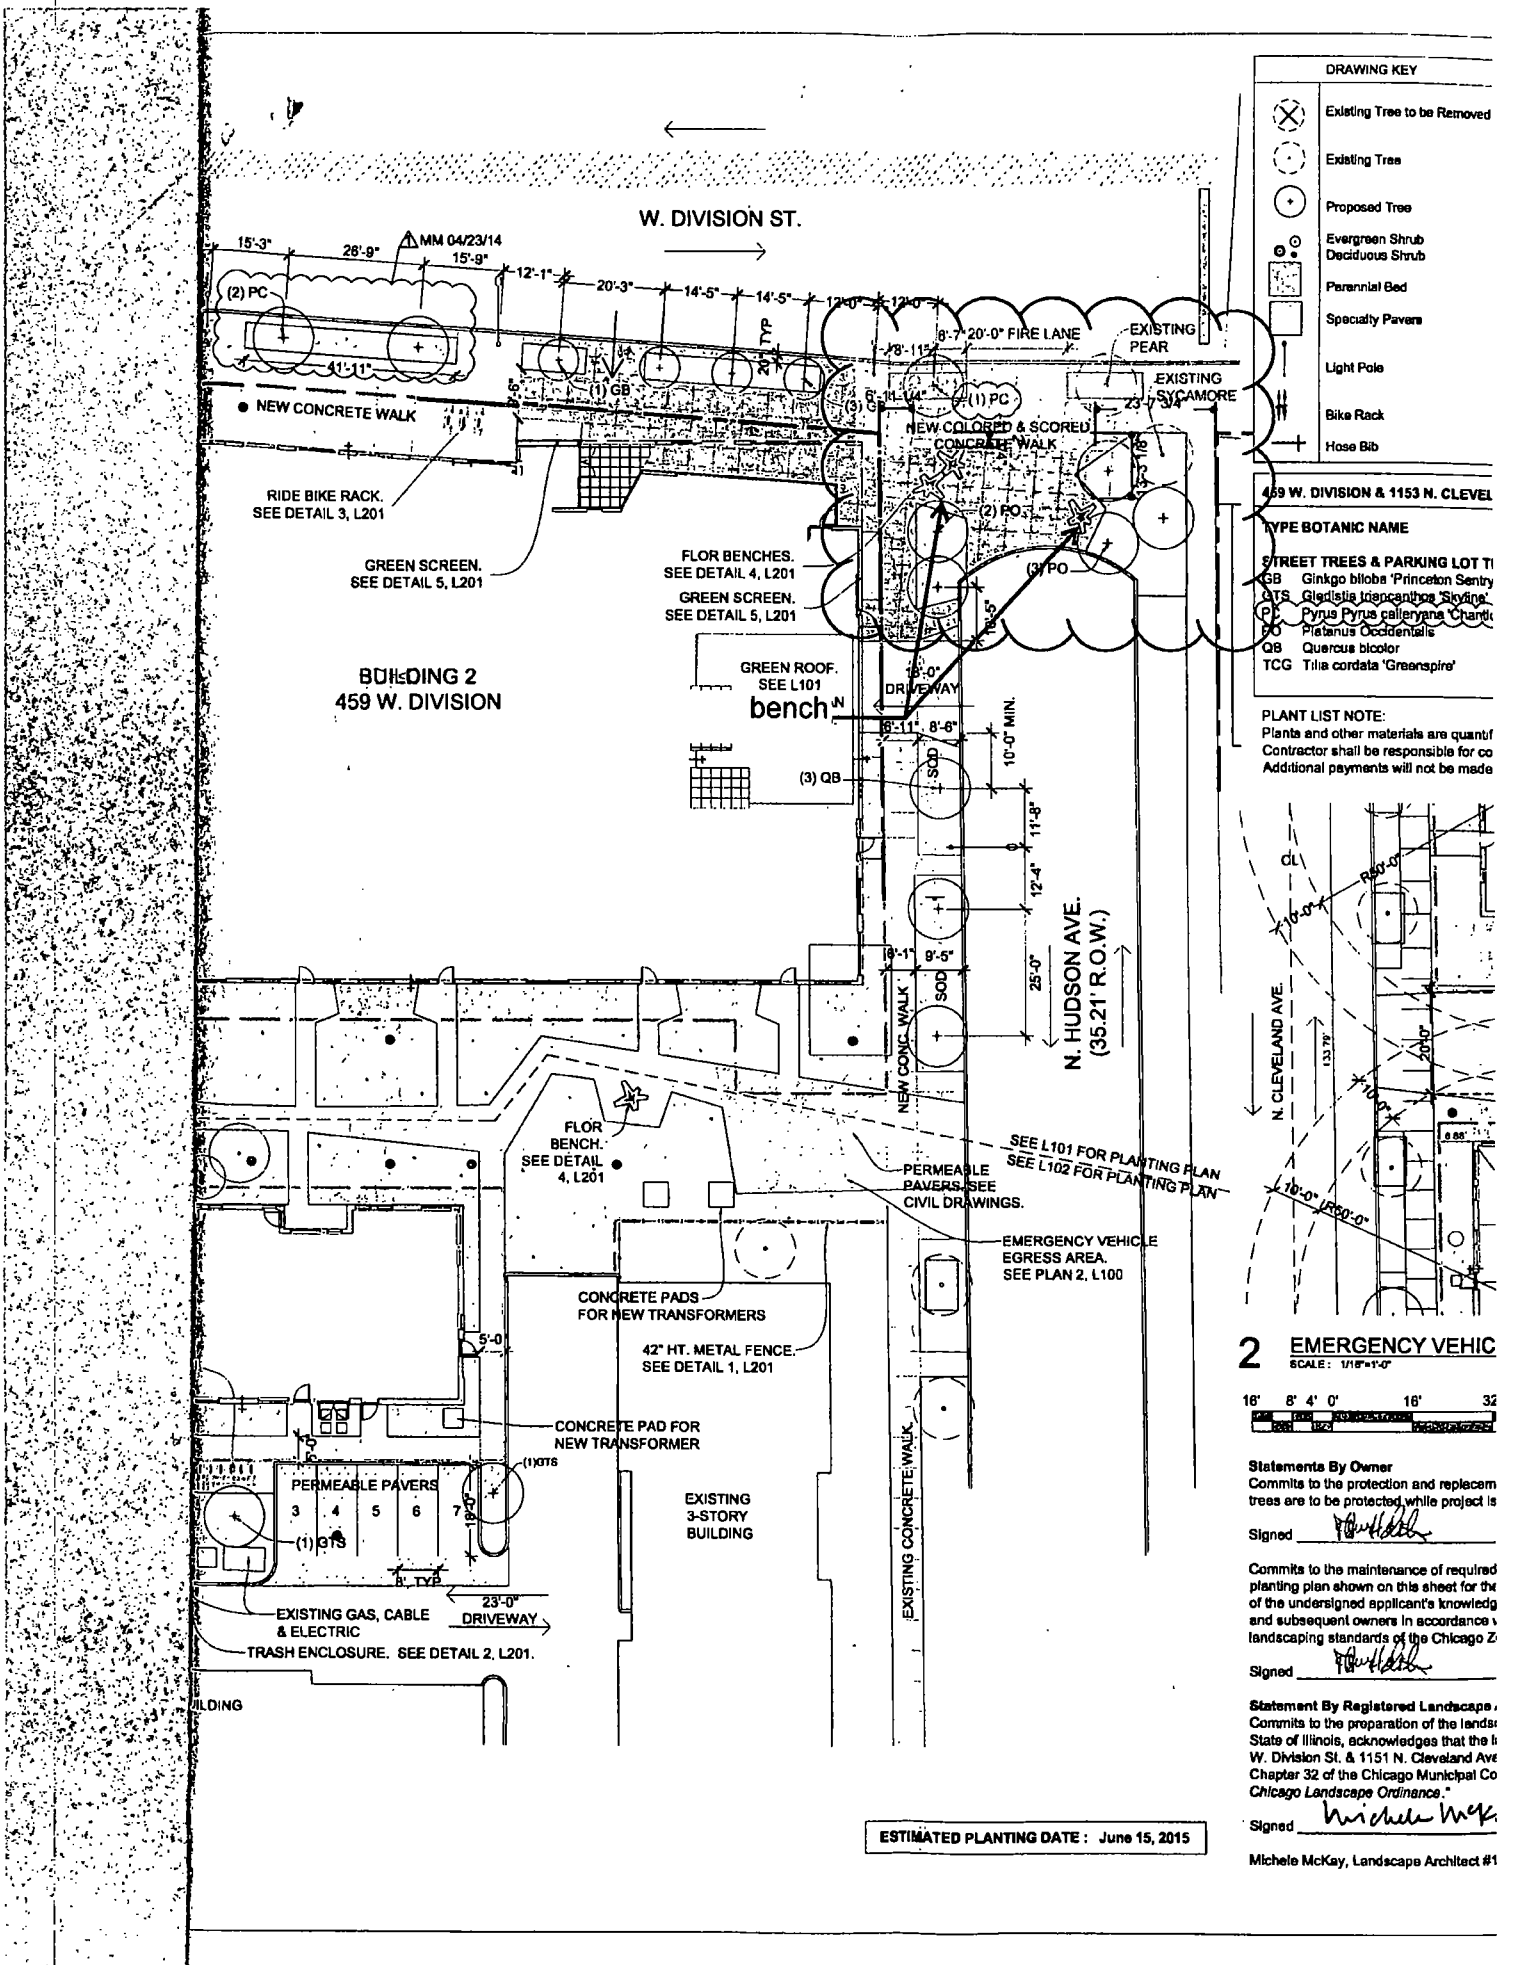
W. DIVISION ST.
MM 04/23/14
15'-3"
28'-9"
15'-9"
12'-1"
20'-3"
14'-5"
14'-5"
12'-0"
12'-0"
(2) PC
41'-11"
(1) GB
NEW CONCRETE WALK
RIDE BIKE RACK. SEE DETAIL 3, L201
GREEN SCREEN. SEE DETAIL 5, L201
FLOR BENCHES. SEE DETAIL 4, L201
GREEN SCREEN. SEE DETAIL 5, L201
BUILDING 2
459 W. DIVISION
GREEN ROOF. SEE L101
bench
(3) QB
8'-7" 20'-0" FIRE LANE
EXISTING PEAR
EXISTING SYCAMORE
(3) GB
(1) PC
NEW COLORED & SCORED CONCRETE WALK
(2) PO
(3) PO
16'-0" DRIVEWAY
8'-11" 8'-6"
SOD
10'-0" MIN.
11'-8"
12'-4"
9'-1" 9'-5"
25'-0"
N. HUDSON AVE. (35.21' R.O.W.)
NEW CONC. WALK
FLOR BENCH. SEE DETAIL 4, L201
SEE L101 FOR PLANTING PLAN
SEE L102 FOR PLANTING PLAN
PERMEABLE PAVERS. SEE CIVIL DRAWINGS.
EMERGENCY VEHICLE EGRESS AREA. SEE PLAN 2, L100
CONCRETE PADS FOR NEW TRANSFORMERS
42" HT. METAL FENCE. SEE DETAIL 1, L201
5'-0"
CONCRETE PAD FOR NEW TRANSFORMER
(1)GTS
PERMEABLE PAVERS
3 4 5 6 7
(1) GTS
18'-0"
8' TYP.
EXISTING 3-STORY BUILDING
EXISTING CONCRETE WALK
23'-0" DRIVEWAY
EXISTING GAS, CABLE & ELECTRIC
TRASH ENCLOSURE. SEE DETAIL 2, L201.
ILDING
DRAWING KEY
Existing Tree to be Removed
Existing Tree
Proposed Tree
Evergreen Shrub
Deciduous Shrub
Perennial Bed
Specialty Pavers
Light Pole
Bike Rack
Hose Bib
459 W. DIVISION & 1153 N. CLEVEL
TYPE BOTANIC NAME
STREET TREES & PARKING LOT TI
GB Ginkgo biloba 'Princeton Sentry
GTS Gleditsia triacanthos 'Skyline'
PC Pyrus Pyrus calleryana 'Chanti
PO Platanus Occidentalis
QB Quercus bicolor
TCG Tilia cordata 'Greenspire'
PLANT LIST NOTE:
Plants and other materials are quantif
Contractor shall be responsible for co
Additional payments will not be made
CL
R50'-0"
10'-0"
N. CLEVELAND AVE.
133.79'
20'-0"
10'-0"
70'-0" IRR0'-0"
2 EMERGENCY VEHIC
SCALE: 1/16"=1'-0"
16' 8' 4' 0' 16' 32
Statements By Owner
Commits to the protection and replacem
trees are to be protected while project is
Signed
Commits to the maintenance of required
planting plan shown on this sheet for the
of the undersigned applicant's knowledg
and subsequent owners in accordance
landscaping standards of the Chicago Z
Signed
Statement By Registered Landscape
Commits to the preparation of the landsc
State of Illinois, acknowledges that the l
W. Division St. & 1151 N. Cleveland Ave
Chapter 32 of the Chicago Municipal Co
Chicago Landscape Ordinance."
Signed
Michele McKay, Landscape Architect #1
ESTIMATED PLANTING DATE : June 15, 2015

City of Chicago

O2014-6256

Office of the City Clerk

Document Tracking Sheet

Meeting Date:	7/30/2014
Sponsor(s):	Burnett (27)
Type:	Ordinance
Title:	Grant(s) of privilege in public way for Jayben Scrap Metal Co., Inc.
Committee(s) Assignment:	Committee on Transportation and Public Way

ORDINANCE
JAYBEN SCRAP METAL CO., INC.
Acct. No. 86740 - 2
Permit No. 1113851

Be It Ordained by the City Council of the City of Chicago:

SECTION 1. Permission and authority are hereby given and granted to JAYBEN SCRAP METAL CO., INC., upon the terms and subject to the conditions of this ordinance to maintain and use, as now constructed, two (2) Banner(s) projecting over the public right-of-way adjacent to its premises known as 2910 W. Carroll Ave..

Said Banner(s) at W. CARROL measure(s):
One (1) at fifty (50) feet in length, and eight (8) feet in width for a total of four hundred (400) square feet.

Said Banner(s) at W. CARROL measure(s):
One (1) at twenty-four (24) feet in length, and four (4) feet in width for a total of ninety-six (96) square feet.

The location of said privilege shall be as shown on prints kept on file with the Department of Business Affairs and Consumer Protection and the Office of the City Clerk.

Said privilege shall be constructed in accordance with plans and specifications approved by the Zoning Department - Signs.

This grant of privilege in the public way shall be subject to the provisions of Section 10-28-015 and all other required provisions of the Municipal Code of Chicago.

The grantee shall pay to the City of Chicago as compensation for the privilege #1113851 herein granted the sum of one hundred fifty ($150.00) per annum in advance.

A 25% penalty will be added for payments received after due date.


The permit holder agrees to hold the City of Chicago harmless for any damage, relocation or replacement costs associated with damage, relocation or removal of private property caused by the City performing work in the public way.


Authority herein given and granted for a period of five (5) years from and after 05/13/2014.

Alderman _____


Walter Burnett Jr. 27th Ward


1)

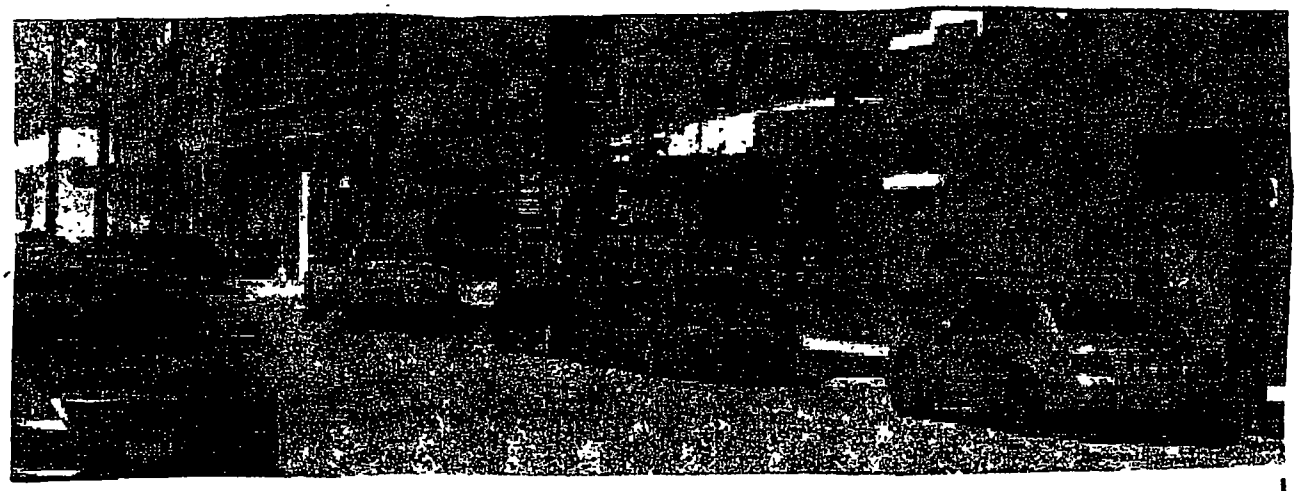

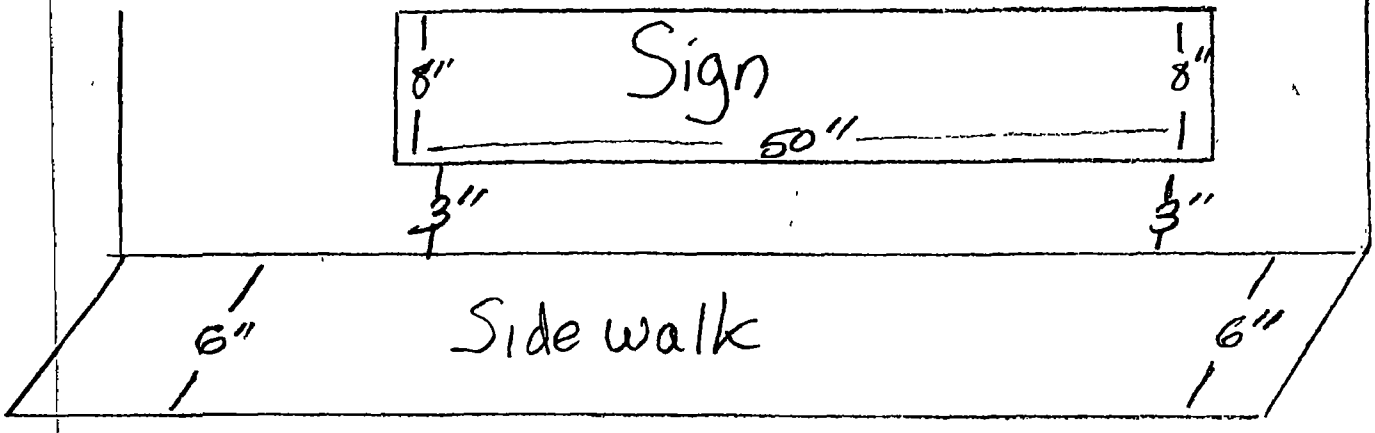
8"
Sign
8"
50"
3"
3"
6"
Sidewalk
6"

2)

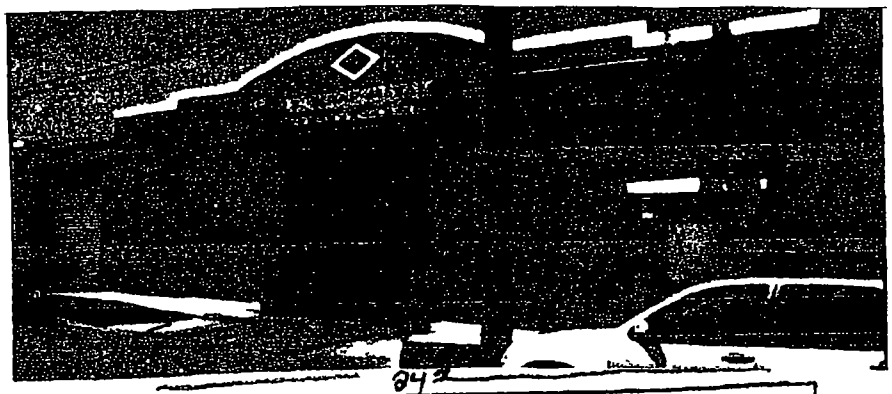

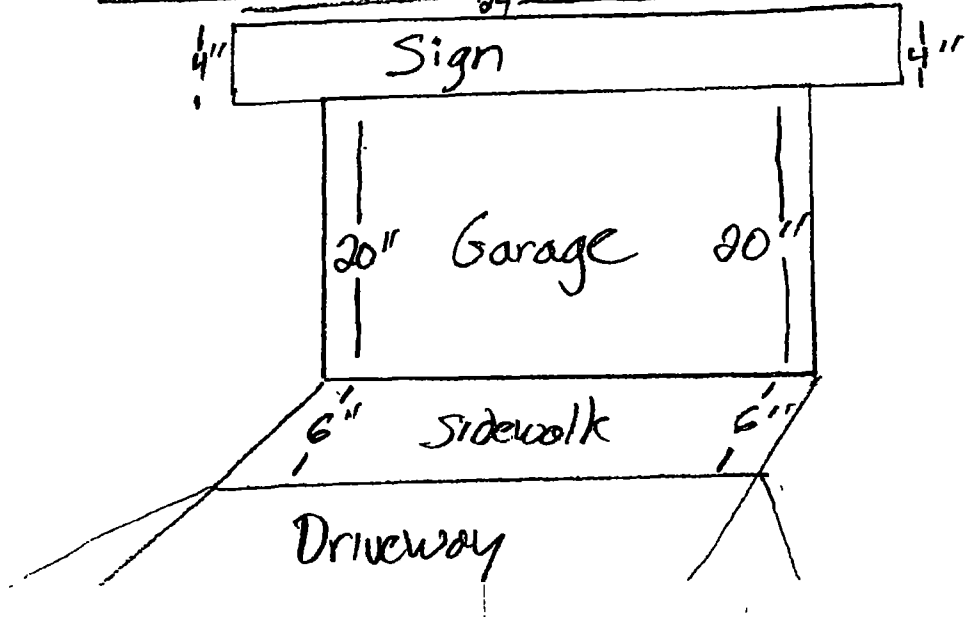
24"
4"
Sign
4"
20"
Garage
20"
6"
Sidewalk
6"
Driveway

City of Chicago

O2014-6257

Office of the City Clerk

Document Tracking Sheet

Meeting Date:	7/30/2014
Sponsor(s):	Burnett (27)
Type:	Ordinance
Title:	Grant(s) of privilege in public way for Lawndale Educational and Regional Network
Committee(s) Assignment:	Committee on Transportation and Public Way

ORDINANCE
LAWNDALE EDUCATIONAL AND REGIONAL NETWORK
Acct. No. 391980 - 1
Permit No. 1114073

Be It Ordained by the City Council of the City of Chicago:

SECTION 1. Permission and authority are hereby given and granted to LAWNDALE EDUCATIONAL AND REGIONAL NETWORK, upon the terms and subject to the conditions of this ordinance to construct, install, maintain and use four (4) Light Fixture(s) projecting over the public right-of-way adjacent to its premises known as 3021 W. Carroll Ave..

Said Light Fixture(s) at W CARROLL AVE measure(s):
Two (2) at seven (7) feet in length, six (6) feet in width and sixty (60) feet above grade level.

Said Light Fixture(s) at PUBLIC ALLEY measure(s):
Two (2) at seven (7) feet in length, six (6) feet in width and sixty (60) feet above grade level.

The location of said privilege shall be as shown on prints kept on file with the Department of Business Affairs and Consumer Protection and the Office of the City Clerk.

Said privilege shall be constructed in accordance with plans and specifications approved by the Department of Transportation (Division of Project Development).

This grant of privilege in the public way shall be subject to the provisions of Section 10-28-015 and all other required provisions of the Municipal Code of Chicago.

The grantee shall pay to the City of Chicago as compensation for the privilege #1114073 herein granted the sum of ninety ($90.00) per annum in advance.

A 25% penalty will be added for payments received after due date.

The permit holder agrees to hold the City of Chicago harmless for any damage, relocation or replacement costs associated with damage, relocation or removal of private property caused by the City performing work in the public way.


Authority herein given and granted for a period of five (5) years from and after Date of Passage.

Alderman _____

Walter Burnett Jr. 27th Ward

APPLICATION TO USE THE PUBLIC RIGHT OF WAY

EXAMPLE OF LIGHT(S) DRAWING

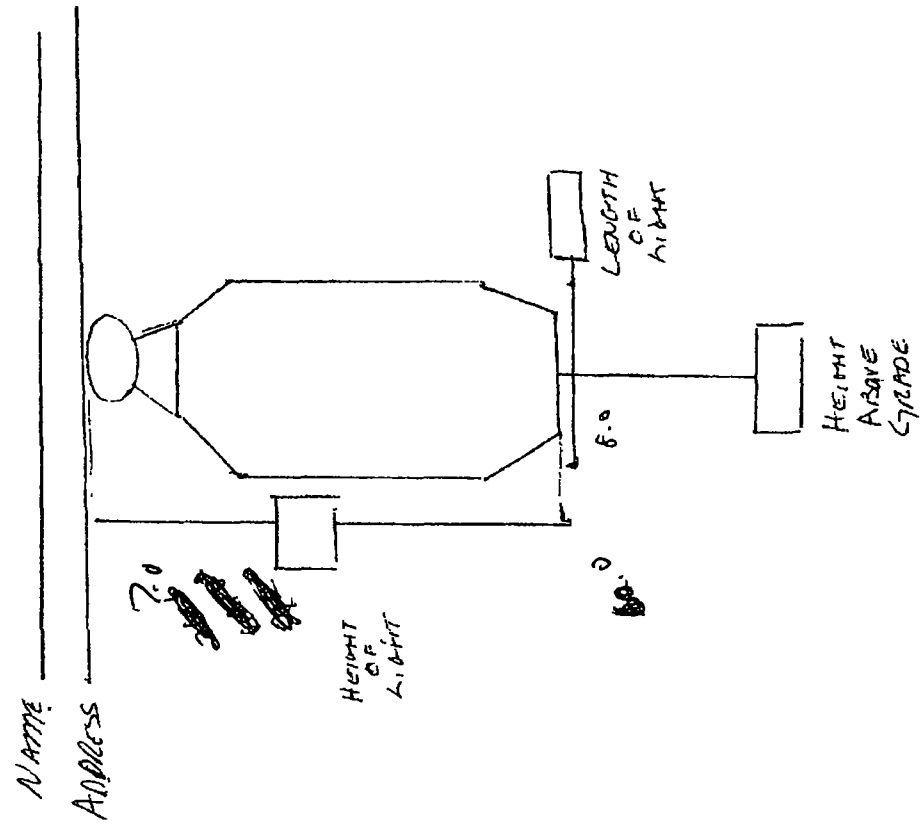

City of Chicago

O2014-6258

Office of the City Clerk

Document Tracking Sheet

Meeting Date:	7/30/2014
Sponsor(s):	Burnett (27)
Type:	Ordinance
Title:	Grant(s) of privilege in public way for Mokin Properties LLC
Committee(s) Assignment:	Committee on Transportation and Public Way

ORDINANCE
MOKIN PROPERTIES LLC
Acct. No. 391231 - 1
Permit No. 1113717

Be It Ordained by the City Council of the City of Chicago:

SECTION 1. Permission and authority are hereby given and granted to MOKIN PROPERTIES LLC, upon the terms and subject to the conditions of this ordinance to construct, install, maintain and use twelve (12) Balcony(s) projecting over the public right-of-way adjacent to its premises known as 442 N. Halsted St..

Said Balcony(s) at N. Halsted Street measure(s):
Three (3) at eighteen point five (18.5) feet in length, and three (3) feet in width for a total of one hundred sixty-six point five (166.5) square feet.
Three (3) at fifteen point five (15.5) feet in length, and three (3) feet in width for a total of one hundred thirty-nine point five (139.5) square feet.

Said Balcony(s) at W. Hubbard Street measure(s):
Three (3) at sixteen (16) feet in length, and three (3) feet in width for a total of one hundred forty-four (144) square feet.
Three (3) at twelve (12) feet in length, and three (3) feet in width for a total of one hundred eight (108) square feet.

The location of said privilege shall be as shown on prints kept on file with the Department of Business Affairs and Consumer Protection and the Office of the City Clerk.

Said privilege shall be constructed in accordance with plans and specifications approved by the Department of Planning and Development and Department of Transportation (Division of Project Development).

This grant of privilege in the public way shall be subject to the provisions of Section 10-28-015 and all other required provisions of the Municipal Code of Chicago.

The grantee shall pay to the City of Chicago as compensation for the privilege #1113717 herein granted the sum of nine hundred ($900.00) per annum in advance.


A 25% penalty will be added for payments received after due date.

The permit holder agrees to hold the City of Chicago harmless for any damage, relocation or replacement costs associated with damage, relocation or removal of private property caused by the City performing work in the public way.

Authority herein given and granted for a period of five (5) years from and after Date of Passage.

Alderman _____

Walter Burnett Jr. 27th Ward

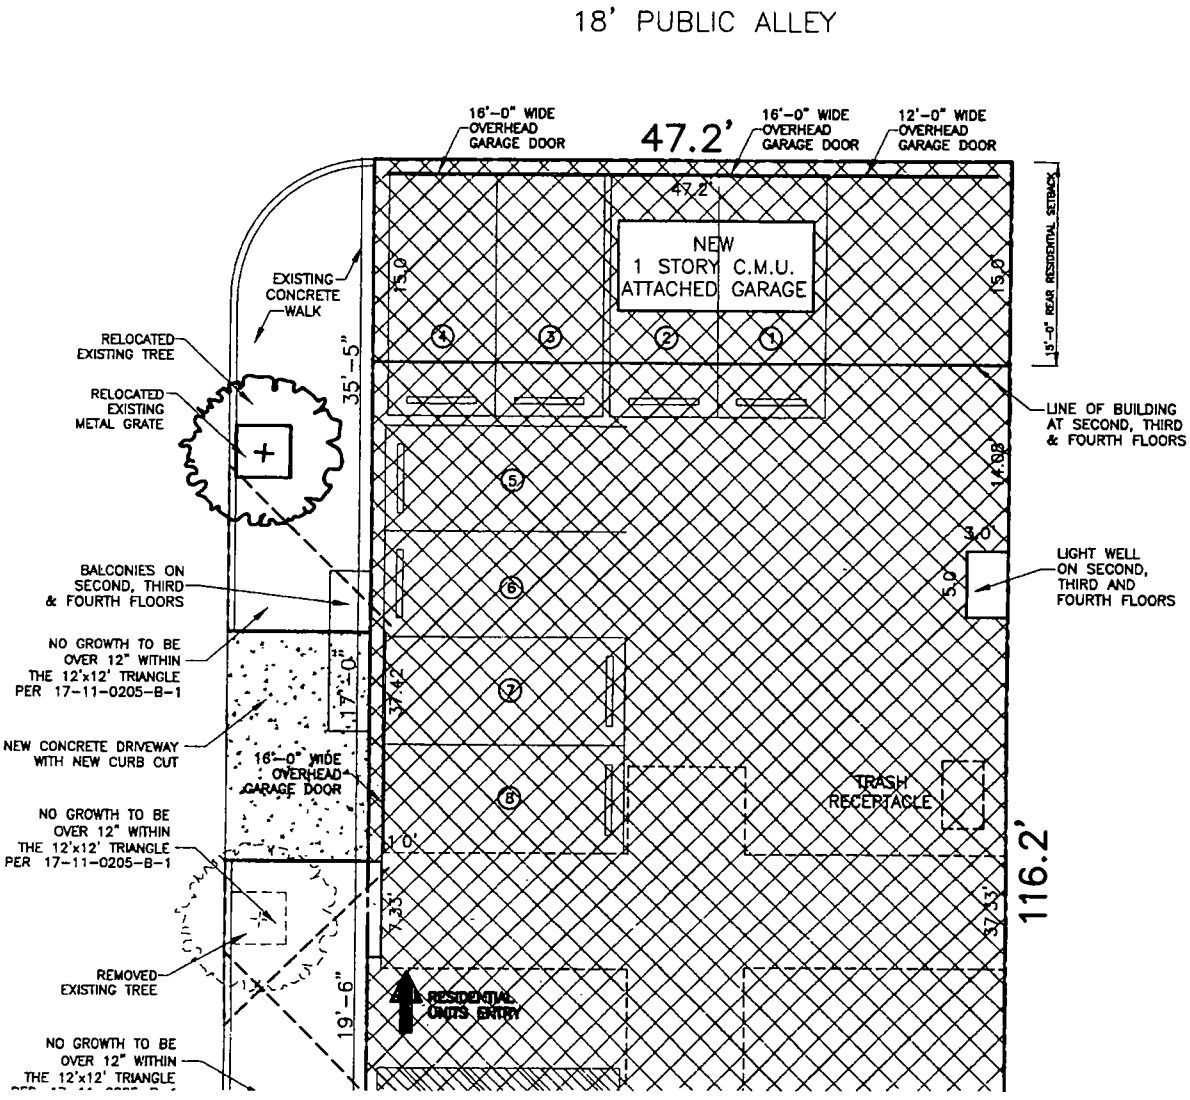
18' PUBLIC ALLEY
16'-0" WIDE OVERHEAD GARAGE DOOR
47.2'
16'-0" WIDE OVERHEAD GARAGE DOOR
12'-0" WIDE OVERHEAD GARAGE DOOR
47.2'
NEW 1 STORY C.M.U. ATTACHED GARAGE
15.6'
15'-0" REAR RESIDENTIAL SETBACK
EXISTING CONCRETE WALK
RELOCATED EXISTING TREE
RELOCATED EXISTING METAL GRATE
35'-5"
LINE OF BUILDING AT SECOND, THIRD & FOURTH FLOORS
14.83'
3.0'
5.0'
LIGHT WELL ON SECOND, THIRD AND FOURTH FLOORS
BALCONIES ON SECOND, THIRD & FOURTH FLOORS
NO GROWTH TO BE OVER 12" WITHIN THE 12'x12' TRIANGLE PER 17-11-0205-B-1
17'-0"
37.42'
NEW CONCRETE DRIVEWAY WITH NEW CURB CUT
16'-0" WIDE OVERHEAD GARAGE DOOR
TRASH RECEPTACLE
NO GROWTH TO BE OVER 12" WITHIN THE 12'x12' TRIANGLE PER 17-11-0205-B-1
1.0'
7.33'
37.33'
116.2'
REMOVED EXISTING TREE
19'-6"
RESIDENTIAL UNITS ENTRY
NO GROWTH TO BE OVER 12" WITHIN THE 12'x12' TRIANGLE
1
2
3
4
5
6
7
8

City of Chicago

O2014-6260

Office of the City Clerk

Document Tracking Sheet

Meeting Date:	7/30/2014
Sponsor(s):	Burnett (27)
Type:	Ordinance
Title:	Grant(s) of privilege in public way for Nia
Committee(s) Assignment:	Committee on Transportation and Public Way

ORDINANCE
NIA
Acct. No. 322341 - 1
Permit No. 1112058

Be It Ordained by the City Council of the City of Chicago:

SECTION 1. Permission and authority are hereby given and granted to NIA, upon the terms and subject to the conditions of this ordinance to maintain and use, as now constructed, one (1) Wind Screen(s) on the public right-of-way adjacent to its premises known as 803 W. Randolph St..

Said Wind Screen(s) at W. Randolph Street measure(s):
One (1) at three (3) feet in length, and three (3) feet in width for a total of nine (9) square feet.

The location of said privilege shall be as shown on prints kept on file with the Department of Business Affairs and Consumer Protection and the Office of the City Clerk.

Said privilege shall be constructed in accordance with plans and specifications approved by the Department of Transportation (Division of Project Development).

This grant of privilege in the public way shall be subject to the provisions of Section 10-28-015 and all other required provisions of the Municipal Code of Chicago.

The grantee shall pay to the City of Chicago as compensation for the privilege #1112058 herein granted the sum of four hundred ($400.00) per annum in advance.


A 25% penalty will be added for payments received after due date.


The permit holder agrees to hold the City of Chicago harmless for any damage, relocation or replacement costs associated with damage, relocation or removal of private property caused by the City performing work in the public way.

Authority herein given and granted for a period of five (5) years from and after Date of Passage.

Alderman _____

Walter Burnett Jr. 27th Ward

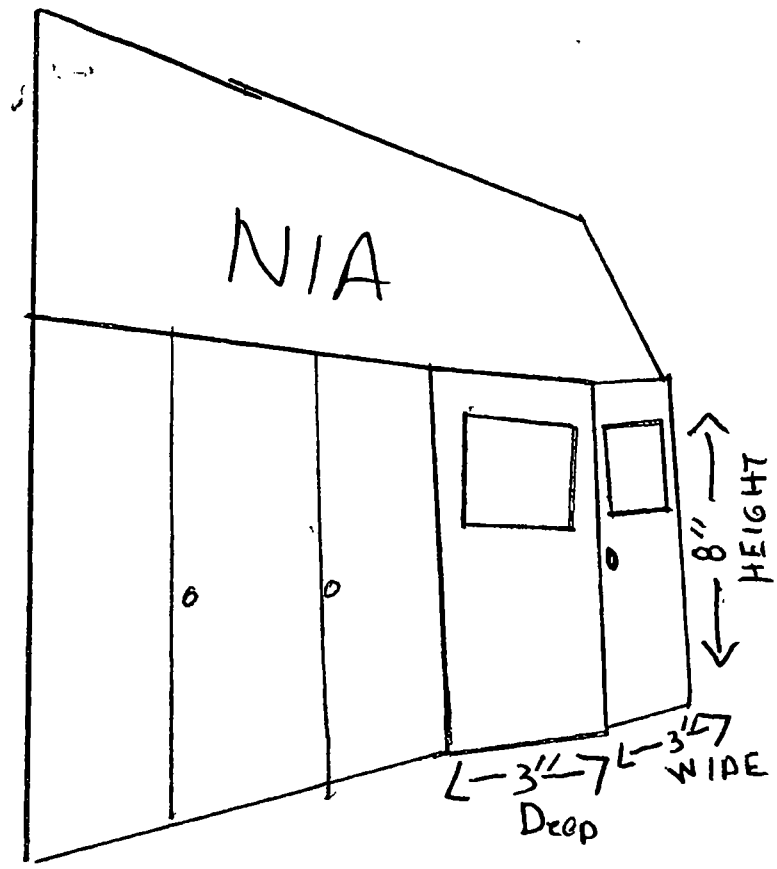

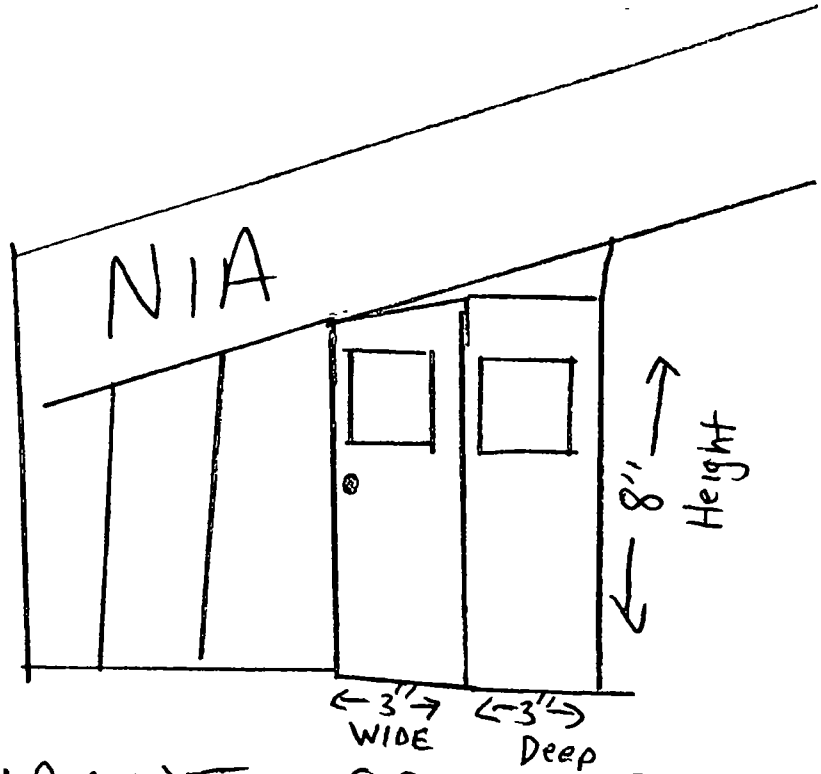

NIA RESTAURANT - 803 W RANDOLPH

City of Chicago

O2014-6262

Office of the City Clerk

Document Tracking Sheet

Meeting Date:	7/30/2014
Sponsor(s):	Burnett (27)
Type:	Ordinance
Title:	Grant(s) of privilege in public way for Pomp & Circumstance
Committee(s) Assignment:	Committee on Transportation and Public Way

ORDINANCE
POMP & CIRCUMSTANCE
Acct. No. 86100 - 2
Permit No. 1113925

Be It Ordained by the City Council of the City of Chicago:

SECTION 1. Permission and authority are hereby given and granted to POMP & CIRCUMSTANCE, upon the terms and subject to the conditions of this ordinance to maintain and use, as now constructed, three (3) Trash container(s) on the public right-of-way adjacent to its premises known as 1400 N. Wells St..

Said Trash container(s) at PUBLIC ALLEY measure(s):
Three (3) at five (5) feet in length, and three point five eight (3.58) feet in width for a total of fifty-three point seven (53.7) square feet.

The location of said privilege shall be as shown on prints kept on file with the Department of Business Affairs and Consumer Protection and the Office of the City Clerk.

Said privilege shall be constructed in accordance with plans and specifications approved by the Department of Transportation (Division of Project Development).

This grant of privilege in the public way shall be subject to the provisions of Section 10-28-015 and all other required provisions of the Municipal Code of Chicago.

The grantee shall pay to the City of Chicago as compensation for the privilege #1113925 herein granted the sum of two hundred twenty-five ($225.00) per annum in advance.


A 25% penalty will be added for payments received after due date.


The permit holder agrees to hold the City of Chicago harmless for any damage, relocation or replacement costs associated with damage, relocation or removal of private property caused by the City performing work in the public way.

Authority herein given and granted for a period of five (5) years from and after 04/22/2014.

Alderman _____

Walter Burnett Jr. 27th Ward

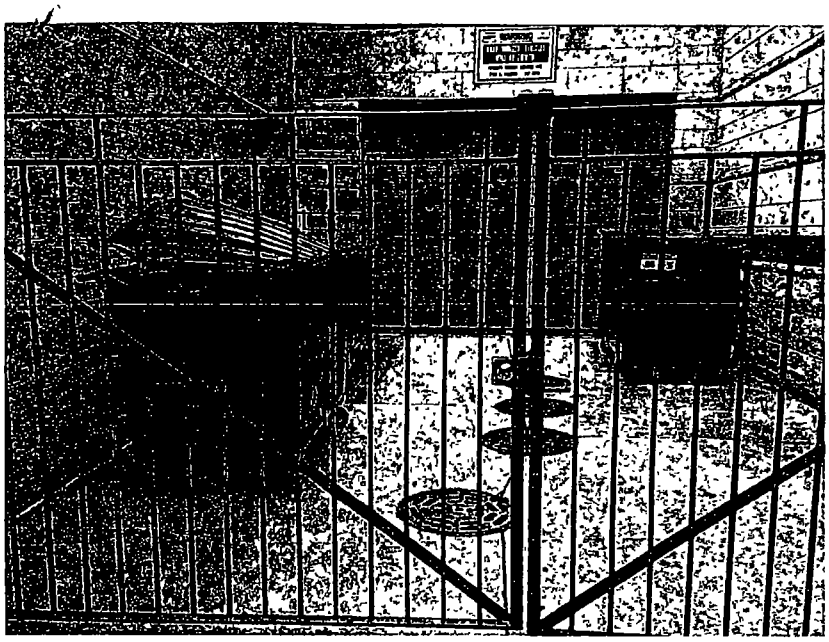

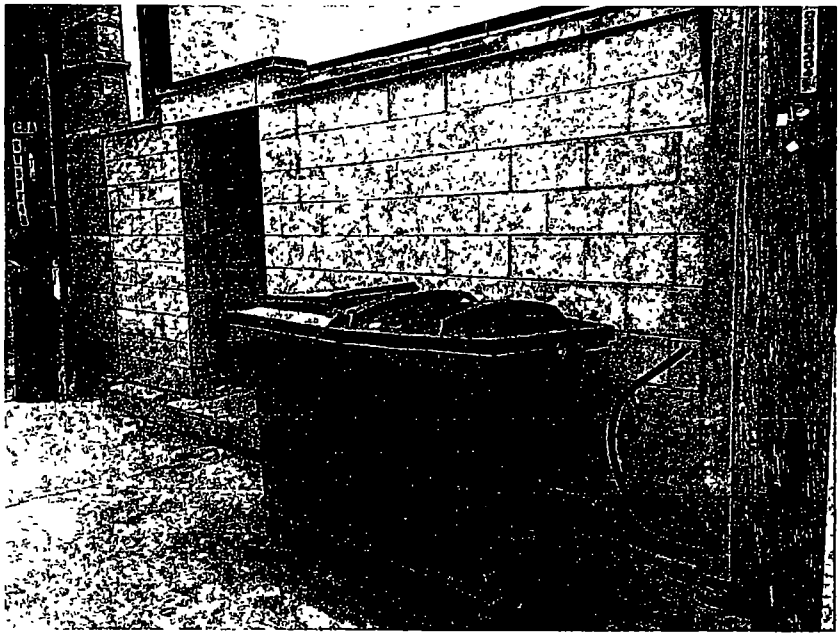

City of Chicago

O2014-6263

Office of the City Clerk

Document Tracking Sheet

Meeting Date:	7/30/2014
Sponsor(s):	Burnett (27)
Type:	Ordinance
Title:	Grant(s) of privilege in public way for Soho House Chicago
Committee(s) Assignment:	Committee on Transportation and Public Way

ORDINANCE
SOHO HOUSE CHICAGO
Acct. No. 386661 - 1
Permit No. 1114006

Be It Ordained by the City Council of the City of Chicago:

SECTION 1. Permission and authority are hereby given and granted to SOHO HOUSE CHICAGO, upon the terms and subject to the conditions of this ordinance to construct, install, maintain and use one (1) Planter(s) on the public right-of-way for beautification purposes adjacent to its premises known as 113-25 N. Green St..

Said Planter(s) at N Green St measure(s):
One (1) at two point five (2.5) feet in length, and two point five (2.5) feet in width for a total of six point two five (6.25) square feet.

Grantee must allow the required clear and unobstructed space for pedestrian passage at all times per rules and regulations approved by the Department of Transportation.

The location of said privilege shall be as shown on prints kept on file with the Department of Business Affairs and Consumer Protection and the Office of the City Clerk.

Said privilege shall be constructed in accordance with plans and specifications approved by the Department of Planning and Development and Department of Transportation (Division of Project Development).

This grant of privilege in the public way shall be subject to the provisions of Section 10-28-015 and all other required provisions of the Municipal Code of Chicago.

The grantee shall pay to the City of Chicago as compensation for the privilege #1114006 herein granted the sum of zero ($.00) per annum in advance.

A 25% penalty will be added for payments received after due date.


The permit holder agrees to hold the City of Chicago harmless for any damage, relocation or replacement costs associated with damage, relocation or removal of private property caused by the City performing work in the public way.

Authority herein given and granted for a period of five (5) years from and after Date of Passage.

Alderman _____

Walter Burnett Jr. 27th Ward

SOHO HOUSE CHICAGO

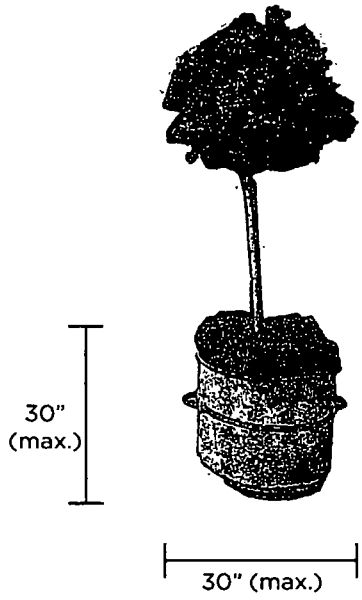

NOTES:
ANTIQUE METAL PLANTER

City of Chicago

O2014-6264

Office of the City Clerk

Document Tracking Sheet

Meeting Date:	7/30/2014
Sponsor(s):	Burnett (27)
Type:	Ordinance
Title:	Grant(s) of privilege in public way for Victoria Mortgage
Committee(s) Assignment:	Committee on Transportation and Public Way

ORDINANCE
VICTORIA MORTGAGE
Acct. No. 276243 - 1
Permit No. 1113859

Be It Ordained by the City Council of the City of Chicago:

SECTION 1. Permission and authority are hereby given and granted to VICTORIA MORTGAGE, upon the terms and subject to the conditions of this ordinance to maintain and use one (1) sign(s) projecting over the public right-of-way attached to its premises known as 1070 N. Milwaukee Ave..

Said sign structure(s) measures as follows; along N MILWAUKEE AVE:
One (1) at twelve (12) feet in length, two (2) feet in height and thirteen (13) feet above grade level.

The location of said privilege shall be as shown on prints kept on file with the Department of Business Affairs and Consumer Protection and the Office of the City Clerk.

Said privilege shall be constructed in accordance with plans and specifications approved by the Department of Transportation (Division of Project Development) and Zoning Department - Signs.

This grant of privilege in the public way shall be subject to the provisions of Section 10-28-015 and all other required provisions of the Municipal Code of Chicago.

The grantee shall pay to the City of Chicago as compensation for the privilege #1113859 herein granted the sum of one hundred ($100.00) per annum in advance.

A 25% penalty will be added for payments received after due date.

The permit holder agrees to hold the City of Chicago harmless for any damage, relocation or replacement costs associated with damage, relocation or removal of private property caused by the City performing work in the public way.

Authority herein given and granted for a period of five (5) years from and after 05/13/2014.

Alderman

Walter Burnett Jr. 27th Ward


Bed

City of Chicago

O2014-6272

Office of the City Clerk

Document Tracking Sheet

Meeting Date:	7/30/2014
Sponsor(s):	Burnett (27)
Type:	Ordinance
Title:	Grant(s) of privilege in public way for West Town Chamber of Commerce - 695 N Milwaukee Ave
Committee(s) Assignment:	Committee on Transportation and Public Way

ORDINANCE
West Town Chamber of Commerce
Acct. No. 310603 - 171
Permit No. 1113565

Be It Ordained by the City Council of the City of Chicago:

SECTION 1. Permission and authority are hereby given and granted to West Town Chamber of Commerce, upon the terms and subject to the conditions of this ordinance to construct, install, maintain and use one (1) Trash container(s) on the public right-of-way adjacent to its premises known as 695 N. Milwaukee Ave..

Said Trash container(s) at N. Milwaukee measure(s):
One (1) at two point nine two (2.92) feet in length, and two point nine two (2.92) feet in width for a total of eight point five three (8.53) square feet.

The location of said privilege shall be as shown on prints kept on file with the Department of Business Affairs and Consumer Protection and the Office of the City Clerk.

Said privilege shall be constructed in accordance with plans and specifications approved by the Department of Transportation (Division of Project Development).

This grant of privilege in the public way shall be subject to the provisions of Section 10-28-015 and all other required provisions of the Municipal Code of Chicago.

The grantee shall pay to the City of Chicago as compensation for the privilege #1113565 herein granted the sum of seventy-five ($75.00) per annum in advance.

A 25% penalty will be added for payments received after due date.


The permit holder agrees to hold the City of Chicago harmless for any damage, relocation or replacement costs associated with damage, relocation or removal of private property caused by the City performing work in the public way.

Authority herein given and granted for a period of five (5) years from and after Date of Passage.

Alderman _____

Walter Burnett Jr. 27th Ward

50

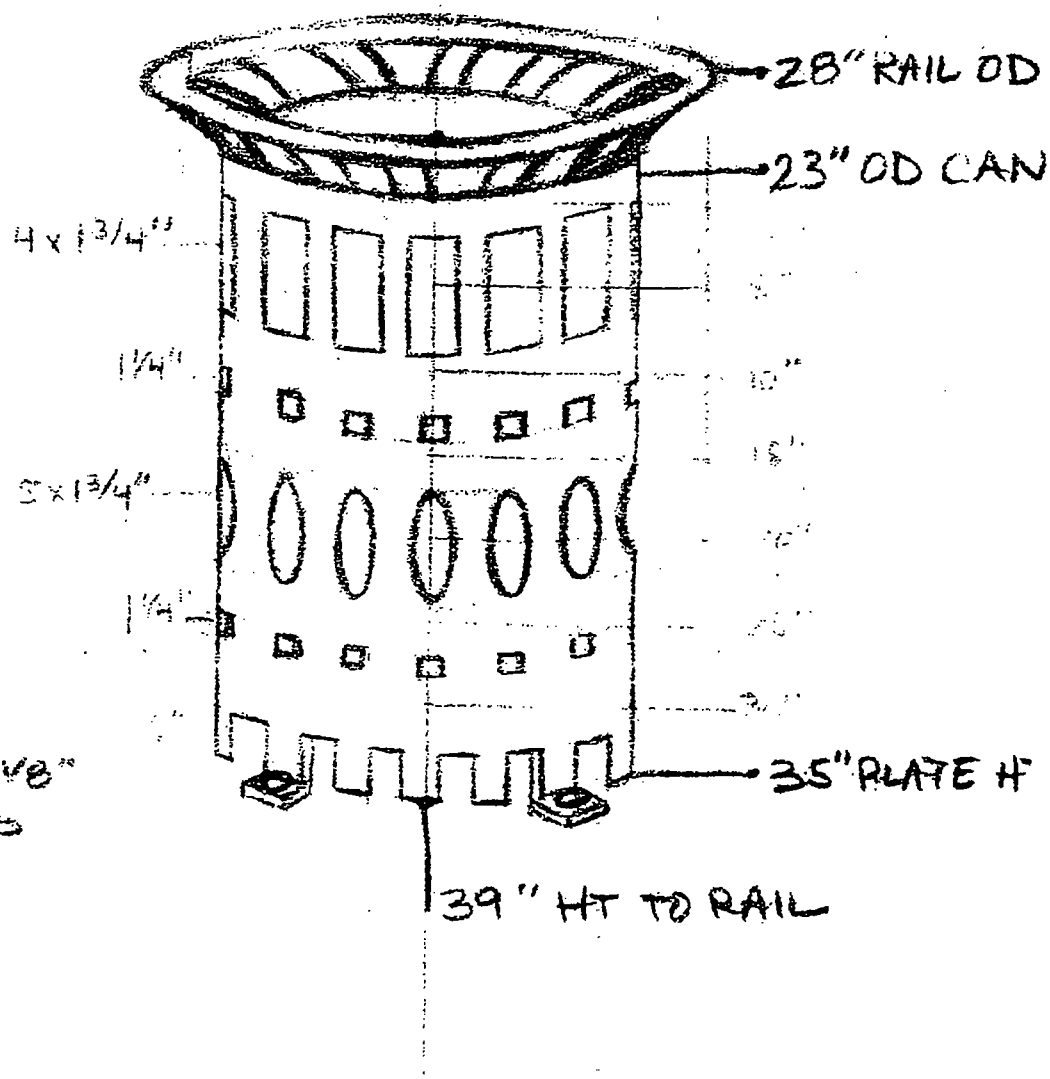

LASER-CUT STEEL 1/8"
ROLLED + WELDED
POWDER-COATED
YELLOW OR RED

WALTER BURNETT, JR.
ALDERMAN, 27TH WARD
4 N. WESTERN AVENUE, 1C
CHICAGO, ILLINOIS 60612
TELEPHONE: 312-432-1995
FAX: 312-432-1049
E-MAIL: wburnett@cityofchicago.org

CITY COUNCIL
CITY OF CHICAGO

COUNCIL CHAMBER

CITY HALL, ROOM 300
121 NORTH LASALLE STREET
CHICAGO, ILLINOIS 60602
TELEPHONE: 312-744-6124
FAX: 312-742-8489

COMMITTEE MEMBERSHIPS

PEDESTRIAN AND TRAFFIC SAFETY (CHAIRMAN)
BUDGET AND GOVERNMENT OPERATIONS
COMMITTEES, RULES AND ETHICS
EDUCATION AND CHILD DEVELOPMENT
FINANCE
HEALTH AND GOVERNMENTAL PROTECTION
PUBLIC SAFETY
SPECIAL EVENTS, CULTURAL AFFAIRS AND RECREATION
ZONING, LANDMARKS AND BUILDING STANDARD

May 15, 2014

Commissioner Maria Guerra Lapacek
Department of Business Affairs and Consumer Protection
121 N. LaSalle Street, 8th Floor.
Chicago, Illinois 60602

Dear Commissioner Lapacek:

I approve of the placement of garbage cans throughout Ward 27 that fall in the West Town SSA boundaries. I understand that the West Town Chicago Chamber of Commerce and the West Town Special Service Area #29 maintains and is fully responsible for these garbage cans.

Thank you for your time and attention to this issue. Please contact me if you require further information.

Very truly yours,

Walter Burnett Jr.

Walter Burnett Jr.
Alderman, 27th Ward

burnett

City of Chicago

O2014-6273

Office of the City Clerk

Document Tracking Sheet

Meeting Date:	7/30/2014
Sponsor(s):	Burnett (27)
Type:	Ordinance
Title:	Grant(s) of privilege in public way for West Town Chamber of Commerce - 700 N Milwaukee Ave
Committee(s) Assignment:	Committee on Transportation and Public Way

ORDINANCE
West Town Chamber of Commerce
Acct. No. 310603 - 170
Permit No. 1113564

Be It Ordained by the City Council of the City of Chicago:

SECTION 1. Permission and authority are hereby given and granted to West Town Chamber of Commerce, upon the terms and subject to the conditions of this ordinance to construct, install, maintain and use one (1) Trash container(s) on the public right-of-way adjacent to its premises known as 700 N. Milwaukee Ave..

Said Trash container(s) at N. Milwaukee measure(s):
One (1) at two point nine two (2.92) feet in length, and two point nine two (2.92) feet in width for a total of eight point five three (8.53) square feet.

The location of said privilege shall be as shown on prints kept on file with the Department of Business Affairs and Consumer Protection and the Office of the City Clerk.

Said privilege shall be constructed in accordance with plans and specifications approved by the Department of Transportation (Division of Project Development).

This grant of privilege in the public way shall be subject to the provisions of Section 10-28-015 and all other required provisions of the Municipal Code of Chicago.

The grantee shall pay to the City of Chicago as compensation for the privilege #1113564 herein granted the sum of seventy-five ($75.00) per annum in advance.

A 25% penalty will be added for payments received after due date.


The permit holder agrees to hold the City of Chicago harmless for any damage, relocation or replacement costs associated with damage, relocation or removal of private property caused by the City performing work in the public way.

Authority herein given and granted for a period of five (5) years from and after Date of Passage.

Alderman _____

Walter Burnett Jr. 27th Ward

50

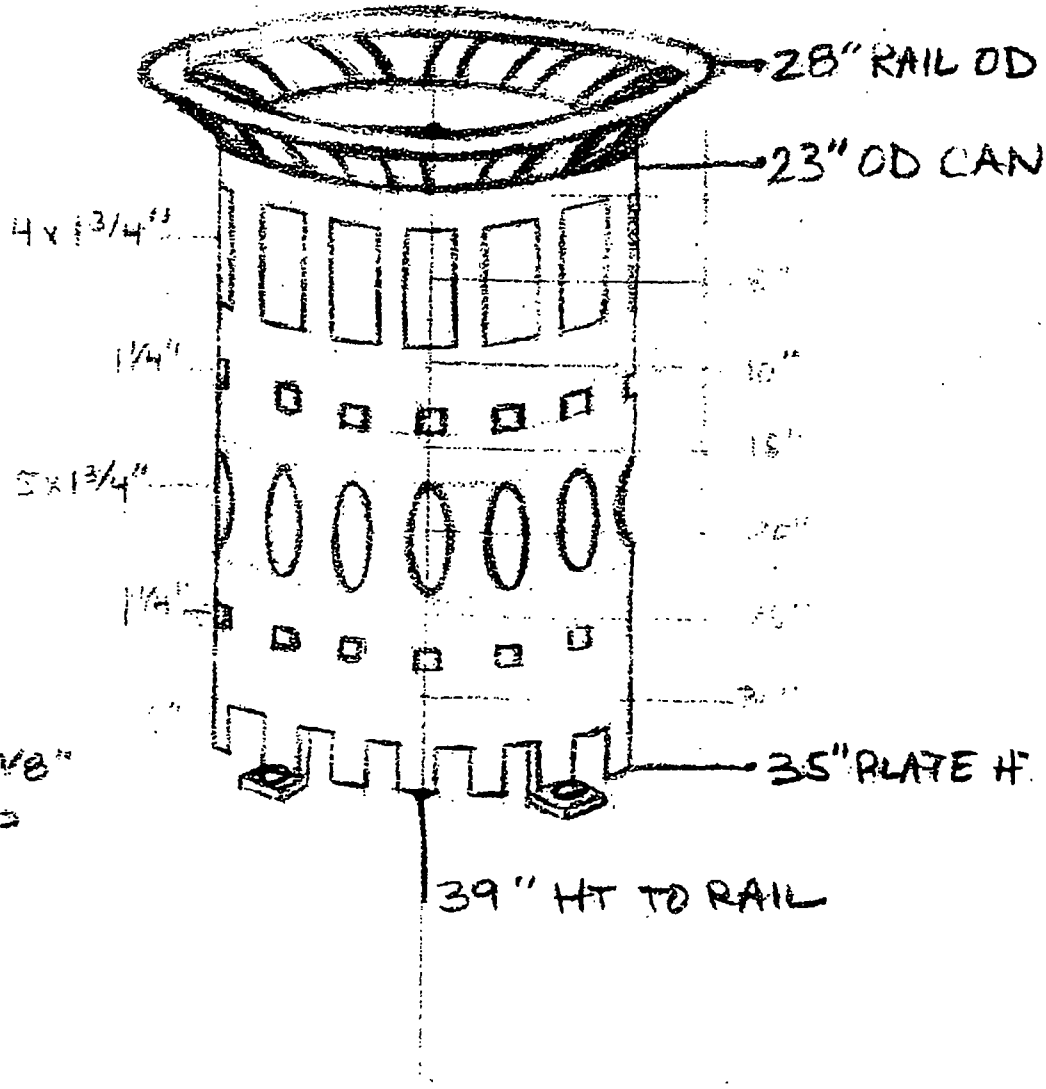

LASER-CUT STEEL 1/8"
ROLLED + WELDED
POWDER-COATED
YELLOW OR RED

WALTER BURNETT, JR.
ALDERMAN, 27TH WARD
4 N WESTERN AVENUE, 1C
CHICAGO, ILLINOIS 60612
TELEPHONE: 312-432-1995
FAX: 312-432-1049
E-MAIL: wburnett@cityofchicago.org

CITY COUNCIL
CITY OF CHICAGO

COUNCIL CHAMBER

CITY HALL, ROOM 300
121 NORTH LASALLE STREET
CHICAGO, ILLINOIS 60602
TELEPHONE: 312-744-6124
FAX: 312-742-8489

COMMITTEE MEMBERSHIPS

PEDESTRIAN AND TRAFFIC SAFETY (CHAIRMAN)
BUDGET AND GOVERNMENT OPERATIONS
COMMITTEES, RULES AND ETHICS
EDUCATION AND CHILD DEVELOPMENT
FINANCE
HEALTH AND GOVERNMENTAL PROTECTION
PUBLIC SAFETY
SPECIAL EVENTS, CULTURAL AFFAIRS AND RECREATION
ZONING, LANDMARKS AND BUILDING STANDARD

May 15, 2014

Commissioner Maria Guerra Lapacek
Department of Business Affairs and Consumer Protection
121 N. LaSalle Street, 8th Floor.
Chicago, Illinois 60602

Dear Commissioner Lapacek:

I approve of the placement of garbage cans throughout Ward 27 that fall in the West Town SSA boundaries. I understand that the West Town Chicago Chamber of Commerce and the West Town Special Service Area #29 maintains and is fully responsible for these garbage cans.

Thank you for your time and attention to this issue. Please contact me if you require further information.

Very truly yours,

Walter Burnett Jr.
Alderman, 27th Ward

burnett

City of Chicago

O2014-6274

Office of the City Clerk

Document Tracking Sheet

Meeting Date:	7/30/2014
Sponsor(s):	Burnett (27)
Type:	Ordinance
Title:	Grant(s) of privilege in public way for West Town Chamber of Commerce - 725 N Ogden Ave
Committee(s) Assignment:	Committee on Transportation and Public Way

ORDINANCE
West Town Chamber of Commerce
Acct. No. 310603 - 168
Permit No. 1113561

Be It Ordained by the City Council of the City of Chicago:

SECTION 1. Permission and authority are hereby given and granted to West Town Chamber of Commerce, upon the terms and subject to the conditions of this ordinance to construct, install, maintain and use one (1) Trash container(s) on the public right-of-way adjacent to its premises known as 725 N. Ogden Ave..

Said Trash container(s) at N. Ogden measure(s):
One (1) at two point nine two (2.92) feet in length, and two point nine two (2.92) feet in width for a total of eight point five three (8.53) square feet.

The location of said privilege shall be as shown on prints kept on file with the Department of Business Affairs and Consumer Protection and the Office of the City Clerk.

Said privilege shall be constructed in accordance with plans and specifications approved by the Department of Transportation (Division of Project Development).

This grant of privilege in the public way shall be subject to the provisions of Section 10-28-015 and all other required provisions of the Municipal Code of Chicago.

The grantee shall pay to the City of Chicago as compensation for the privilege #1113561 herein granted the sum of seventy-five ($75.00) per annum in advance.

A 25% penalty will be added for payments received after due date.


The permit holder agrees to hold the City of Chicago harmless for any damage, relocation or replacement costs associated with damage, relocation or removal of private property caused by the City performing work in the public way.

Authority herein given and granted for a period of five (5) years from and after Date of Passage.

Alderman _____

Walter Burnett Jr. 27th Ward

50

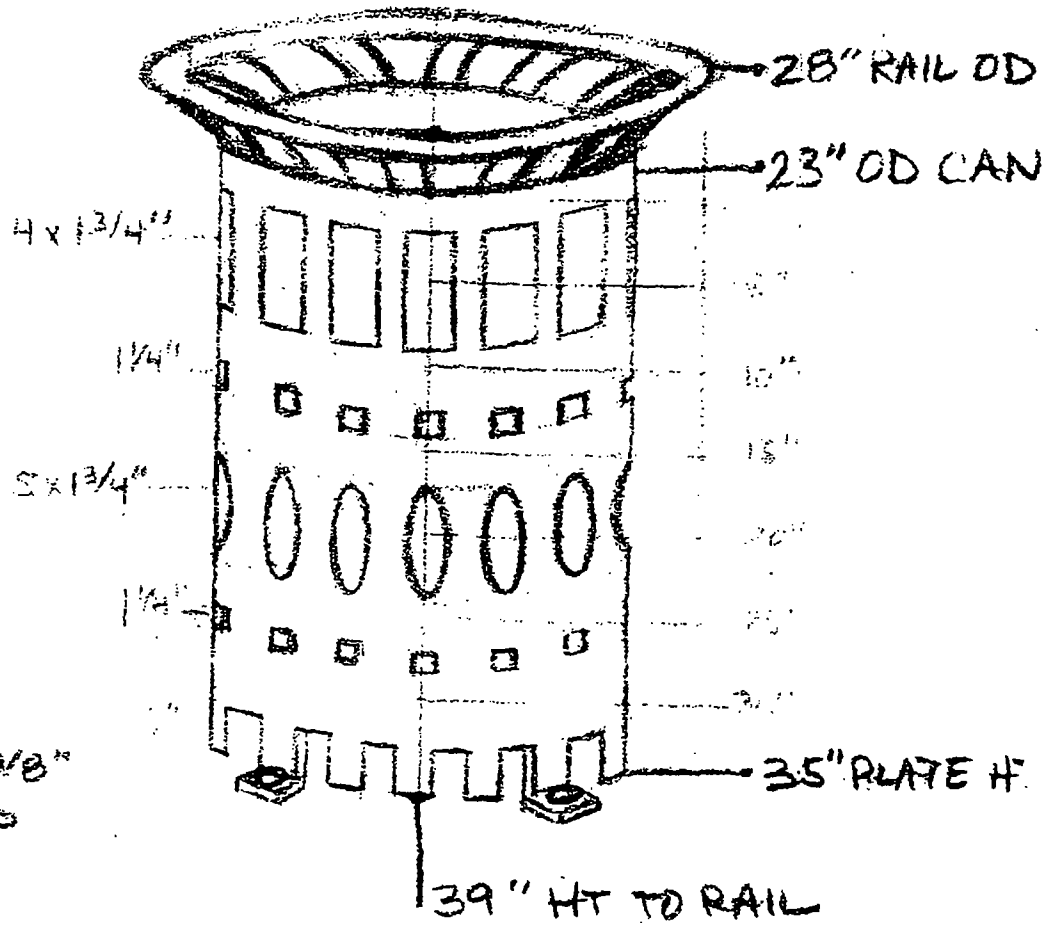

LASER-CUT STEEL 1/8"
ROLLED + WELDED
POWDER-COATED
YELLOW OR RED

WALTER BURNETT, JR.
ALDERMAN, 27TH WARD
4 N. WESTERN AVENUE, 1C
CHICAGO, ILLINOIS 60612
TELEPHONE: 312-432-1995
FAX: 312-432-1049
E-MAIL: wburnett@cityofchicago.org

CITY COUNCIL
CITY OF CHICAGO

COUNCIL CHAMBER

CITY HALL, ROOM 300
121 NORTH LASALLE STREET
CHICAGO, ILLINOIS 60602
TELEPHONE: 312-744-6124
FAX: 312-742-8489

COMMITTEE MEMBERSHIPS

PEDESTRIAN AND TRAFFIC SAFETY (CHAIRMAN)
BUDGET AND GOVERNMENT OPERATIONS
COMMITTEES, RULES AND ETHICS
EDUCATION AND CHILD DEVELOPMENT
FINANCE
HEALTH AND GOVERNMENTAL PROTECTION
PUBLIC SAFETY
SPECIAL EVENTS, CULTURAL AFFAIRS AND RECREATION
ZONING, LANDMARKS AND BUILDING STANDARD

May 15, 2014

Commissioner Maria Guerra Lapacek
Department of Business Affairs and Consumer Protection
121 N. LaSalle Street, 8th Floor.
Chicago, Illinois 60602

Dear Commissioner Lapacek:

I approve of the placement of garbage cans throughout Ward 27 that fall in the West Town SSA boundaries. I understand that the West Town Chicago Chamber of Commerce and the West Town Special Service Area #29 maintains and is fully responsible for these garbage cans.

Thank you for your time and attention to this issue. Please contact me if you require further information.

Very truly yours,

Walter Burnett Jr.

Walter Burnett Jr.
Alderman, 27th Ward

burnett

City of Chicago

O2014-6277

Office of the City Clerk

Document Tracking Sheet

Meeting Date:	7/30/2014
Sponsor(s):	Burnett (27)
Type:	Ordinance
Title:	Grant(s) of privilege in public way for West Town Chamber of Commerce - 734 N Milwaukee Ave
Committee(s) Assignment:	Committee on Transportation and Public Way

ORDINANCE
West Town Chamber of Commerce
Acct. No. 310603 - 167
Permit No. 1113560

Be It Ordained by the City Council of the City of Chicago:

SECTION 1. Permission and authority are hereby given and granted to West Town Chamber of Commerce, upon the terms and subject to the conditions of this ordinance to construct, install, maintain and use one (1) Trash container(s) on the public right-of-way adjacent to its premises known as 734 N. Milwaukee Ave..

Said Trash container(s) at N. Milwaukee measure(s):
One (1) at two point nine two (2.92) feet in length, and two point nine two (2.92) feet in width for a total of eight point five three (8.53) square feet.

The location of said privilege shall be as shown on prints kept on file with the Department of Business Affairs and Consumer Protection and the Office of the City Clerk.

Said privilege shall be constructed in accordance with plans and specifications approved by the Department of Transportation (Division of Project Development).

This grant of privilege in the public way shall be subject to the provisions of Section 10-28-015 and all other required provisions of the Municipal Code of Chicago.

The grantee shall pay to the City of Chicago as compensation for the privilege #1113560 herein granted the sum of seventy-five ($75.00) per annum in advance.

A 25% penalty will be added for payments received after due date.


The permit holder agrees to hold the City of Chicago harmless for any damage, relocation or replacement costs associated with damage, relocation or removal of private property caused by the City performing work in the public way.

Authority herein given and granted for a period of five (5) years from and after Date of Passage.

Alderman _____

Walter Burnett Jr. 27th Ward

50

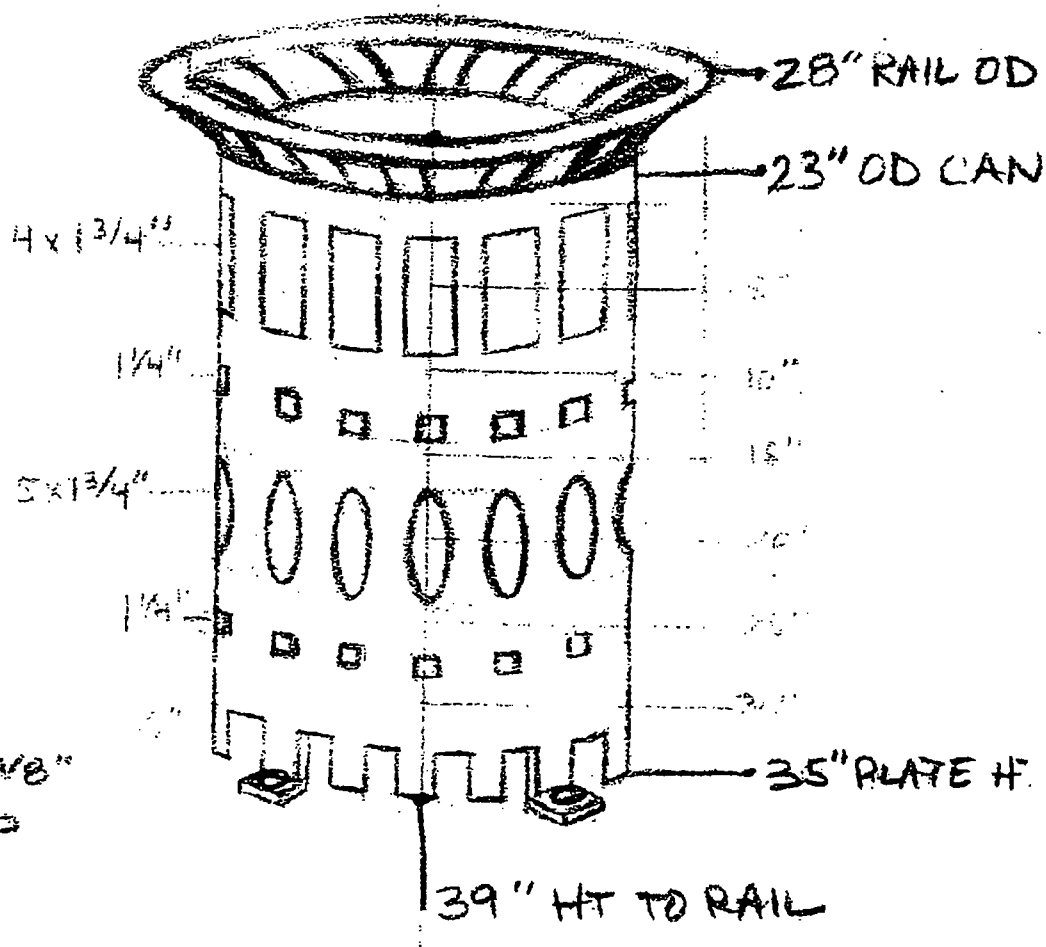

LASER-CUT STEEL 1/8"
ROLLED + WELDED
POWDER-COATED
YELLOW OR RED

WALTER BURNETT, JR.
ALDERMAN, 27TH WARD
4 N. WESTERN AVENUE, 1C
CHICAGO, ILLINOIS 60612
TELEPHONE: 312-432-1995
FAX: 312-432-1049
E-MAIL: wburnett@cityofchicago.org

CITY COUNCIL
CITY OF CHICAGO

COUNCIL CHAMBER

CITY HALL, ROOM 300
121 NORTH LASALLE STREET
CHICAGO, ILLINOIS 60602
TELEPHONE: 312-744-6124
FAX: 312-742-8489

COMMITTEE MEMBERSHIPS

PEDESTRIAN AND TRAFFIC SAFETY (CHAIRMAN)
BUDGET AND GOVERNMENT OPERATIONS
COMMITTEES, RULES AND ETHICS
EDUCATION AND CHILD DEVELOPMENT
FINANCE
HEALTH AND GOVERNMENTAL PROTECTION
PUBLIC SAFETY
SPECIAL EVENTS, CULTURAL AFFAIRS AND RECREATION
ZONING, LANDMARKS AND BUILDING STANDARD

May 15, 2014

Commissioner Maria Guerra Lapacek
Department of Business Affairs and Consumer Protection
121 N. LaSalle Street, 8th Floor.
Chicago, Illinois 60602

Dear Commissioner Lapacek:

I approve of the placement of garbage cans throughout Ward 27 that fall in the West Town SSA boundaries. I understand that the West Town Chicago Chamber of Commerce and the West Town Special Service Area #29 maintains and is fully responsible for these garbage cans.

Thank you for your time and attention to this issue. Please contact me if you require further information.

Very truly yours,

Walter Burnett Jr.

Walter Burnett Jr.
Alderman, 27th Ward

burnett

City of Chicago

O2014-6278

Office of the City Clerk

Document Tracking Sheet

Meeting Date:	7/30/2014
Sponsor(s):	Burnett (27)
Type:	Ordinance
Title:	Grant(s) of privilege in public way for West Town Chamber of Commerce - 750 N Noble St
Committee(s) Assignment:	Committee on Transportation and Public Way

ORDINANCE
West Town Chamber of Commerce
Acct. No. 310603 - 164
Permit No. 1113556

Be It Ordained by the City Council of the City of Chicago:

SECTION 1. Permission and authority are hereby given and granted to West Town Chamber of Commerce, upon the terms and subject to the conditions of this ordinance to construct, install, maintain and use one (1) Trash container(s) on the public right-of-way adjacent to its premises known as 750 N. Noble St..

Said Trash container(s) at Noble measure(s):
One (1) at two point nine two (2.92) feet in length, and two point nine two (2.92) feet in width for a total of eight point five three (8.53) square feet.

The location of said privilege shall be as shown on prints kept on file with the Department of Business Affairs and Consumer Protection and the Office of the City Clerk.

Said privilege shall be constructed in accordance with plans and specifications approved by the Department of Transportation (Division of Project Development).


This grant of privilege in the public way shall be subject to the provisions of Section 10-28-015 and all other required provisions of the Municipal Code of Chicago.

The grantee shall pay to the City of Chicago as compensation for the privilege #1113556 herein granted the sum of seventy-five ($75.00) per annum in advance.

A 25% penalty will be added for payments received after due date.


The permit holder agrees to hold the City of Chicago harmless for any damage, relocation or replacement costs associated with damage, relocation or removal of private property caused by the City performing work in the public way.

Authority herein given and granted for a period of five (5) years from and after Date of Passage.

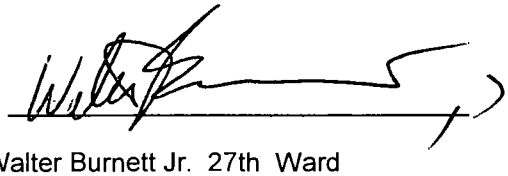Alderman 

Walter Burnett Jr. 27th Ward

50

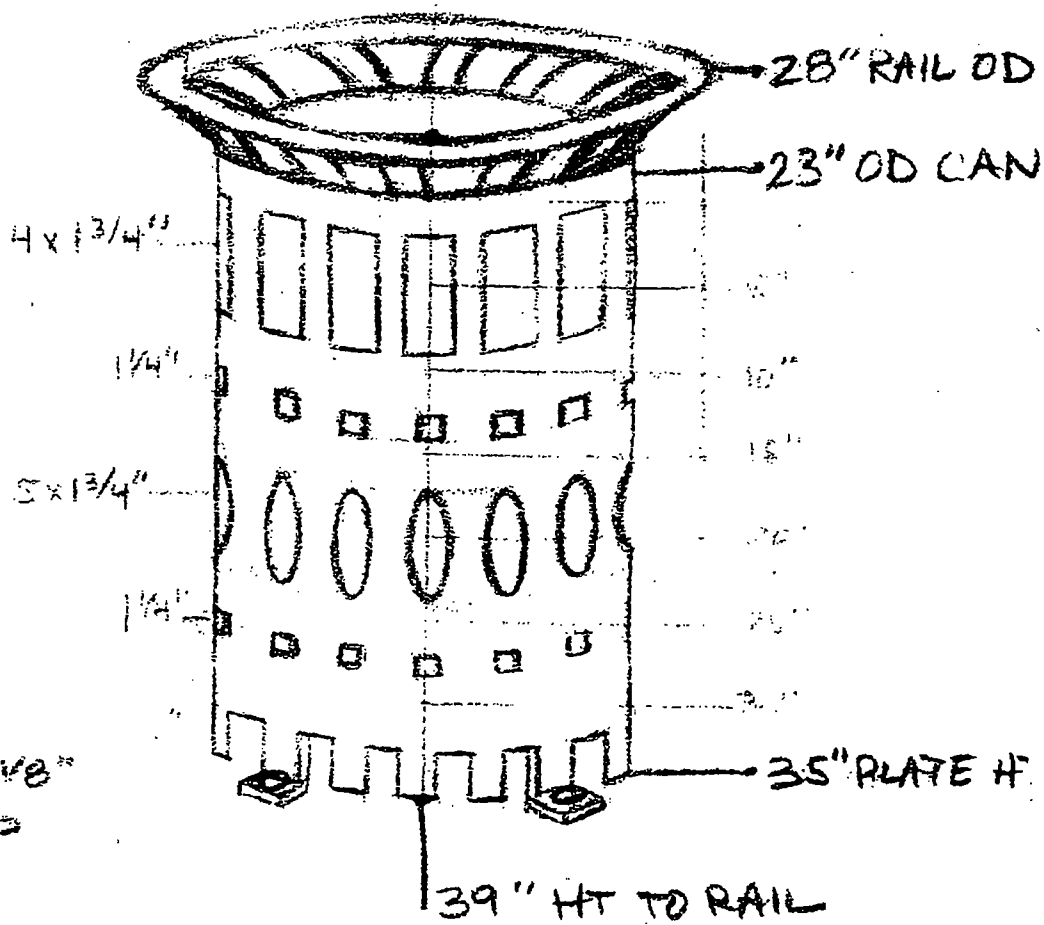

LASER-CUT STEEL 1/8"
ROLLED + WELDED
POWDER-COATED
YELLOW OR RED

City of Chicago

O2014-6281

Office of the City Clerk

Document Tracking Sheet

Meeting Date:	7/30/2014
Sponsor(s):	Burnett (27)
Type:	Ordinance
Title:	Grant(s) of privilege in public way for West Town Chamber of Commerce - 751 N Ogden Ave
Committee(s) Assignment:	Committee on Transportation and Public Way

ORDINANCE
West Town Chamber of Commerce
Acct. No. 310603 - 163
Permit No. 1113555

Be It Ordained by the City Council of the City of Chicago:

SECTION 1. Permission and authority are hereby given and granted to West Town Chamber of Commerce, upon the terms and subject to the conditions of this ordinance to construct, install, maintain and use one (1) Trash container(s) on the public right-of-way adjacent to its premises known as 751 N. Ogden Ave..

Said Trash container(s) at N. Ogden measure(s):
One (1) at two point nine two (2.92) feet in length, and two point nine two (2.92) feet in width for a total of eight point five three (8.53) square feet.

The location of said privilege shall be as shown on prints kept on file with the Department of Business Affairs and Consumer Protection and the Office of the City Clerk.

Said privilege shall be constructed in accordance with plans and specifications approved by the Department of Transportation (Division of Project Development).

This grant of privilege in the public way shall be subject to the provisions of Section 10-28-015 and all other required provisions of the Municipal Code of Chicago.

The grantee shall pay to the City of Chicago as compensation for the privilege #1113555 herein granted the sum of seventy-five ($75.00) per annum in advance.

A 25% penalty will be added for payments received after due date.


The permit holder agrees to hold the City of Chicago harmless for any damage, relocation or replacement costs associated with damage, relocation or removal of private property caused by the City performing work in the public way.

Authority herein given and granted for a period of five (5) years from and after Date of Passage.

Alderman _____

Walter Burnett Jr. 27th Ward

50

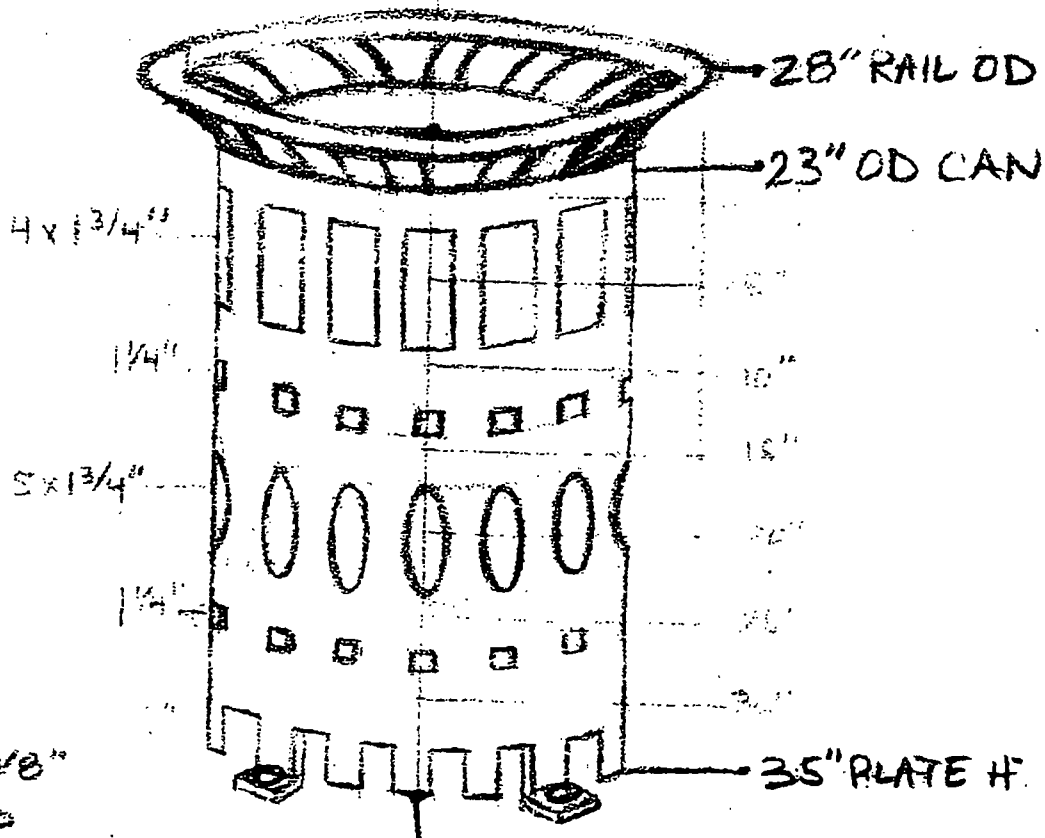

LASER-CUT STEEL 1/8"
ROLLED + WELDED
POWDER-COATED
YELLOW OR RED

WALTER BURNETT, JR.
ALDERMAN, 27TH WARD
4 N. WESTERN AVENUE, 1C
CHICAGO, ILLINOIS 60612
TELEPHONE: 312-432-1995
FAX: 312-432-1049
E-MAIL: wburnett@cityofchicago.org

CITY COUNCIL
CITY OF CHICAGO

COUNCIL CHAMBER

CITY HALL, ROOM 300
121 NORTH LASALLE STREET
CHICAGO, ILLINOIS 60602
TELEPHONE: 312-744-6124
FAX: 312-742-8489

COMMITTEE MEMBERSHIPS

PEDESTRIAN AND TRAFFIC SAFETY (CHAIRMAN)
BUDGET AND GOVERNMENT OPERATIONS
COMMITTEES, RULES AND ETHICS
EDUCATION AND CHILD DEVELOPMENT
FINANCE
HEALTH AND GOVERNMENTAL PROTECTION
PUBLIC SAFETY
SPECIAL EVENTS, CULTURAL AFFAIRS AND RECREATION
ZONING, LANDMARKS AND BUILDING STANDARD

May 15, 2014

Commissioner Maria Guerra Lapacek
Department of Business Affairs and Consumer Protection
121 N. LaSalle Street, 8th Floor.
Chicago, Illinois 60602

Dear Commissioner Lapacek:

I approve of the placement of garbage cans throughout Ward 27 that fall in the West Town SSA boundaries. I understand that the West Town Chicago Chamber of Commerce and the West Town Special Service Area #29 maintains and is fully responsible for these garbage cans.

Thank you for your time and attention to this issue. Please contact me if you require further information.

Very truly yours,

Walter Burnett Jr.
Alderman, 27th Ward

burnett

City of Chicago

O2014-6283

Office of the City Clerk

Document Tracking Sheet

Meeting Date:	7/30/2014
Sponsor(s):	Burnett (27)
Type:	Ordinance
Title:	Grant(s) of privilege in public way for West Town Chamber of Commerce - 770 N Milwaukee Ave
Committee(s) Assignment:	Committee on Transportation and Public Way

ORDINANCE
West Town Chamber of Commerce
Acct. No. 310603 - 162
Permit No. 1113554

Be It Ordained by the City Council of the City of Chicago:

SECTION 1. Permission and authority are hereby given and granted to West Town Chamber of Commerce, upon the terms and subject to the conditions of this ordinance to construct, install, maintain and use one (1) Trash container(s) on the public right-of-way adjacent to its premises known as 770 N. Milwaukee Ave..

Said Trash container(s) at N. Milwaukee measure(s):
One (1) at two point nine two (2.92) feet in length, and two point nine two (2.92) feet in width for a total of eight point five three (8.53) square feet.

The location of said privilege shall be as shown on prints kept on file with the Department of Business Affairs and Consumer Protection and the Office of the City Clerk.

Said privilege shall be constructed in accordance with plans and specifications approved by the Department of Transportation (Division of Project Development).

This grant of privilege in the public way shall be subject to the provisions of Section 10-28-015 and all other required provisions of the Municipal Code of Chicago.

The grantee shall pay to the City of Chicago as compensation for the privilege #1113554 herein granted the sum of seventy-five ($75.00) per annum in advance.

A 25% penalty will be added for payments received after due date.


The permit holder agrees to hold the City of Chicago harmless for any damage, relocation or replacement costs associated with damage, relocation or removal of private property caused by the City performing work in the public way.

Authority herein given and granted for a period of five (5) years from and after Date of Passage.

Alderman _____

Walter Burnett Jr. 27th Ward

50

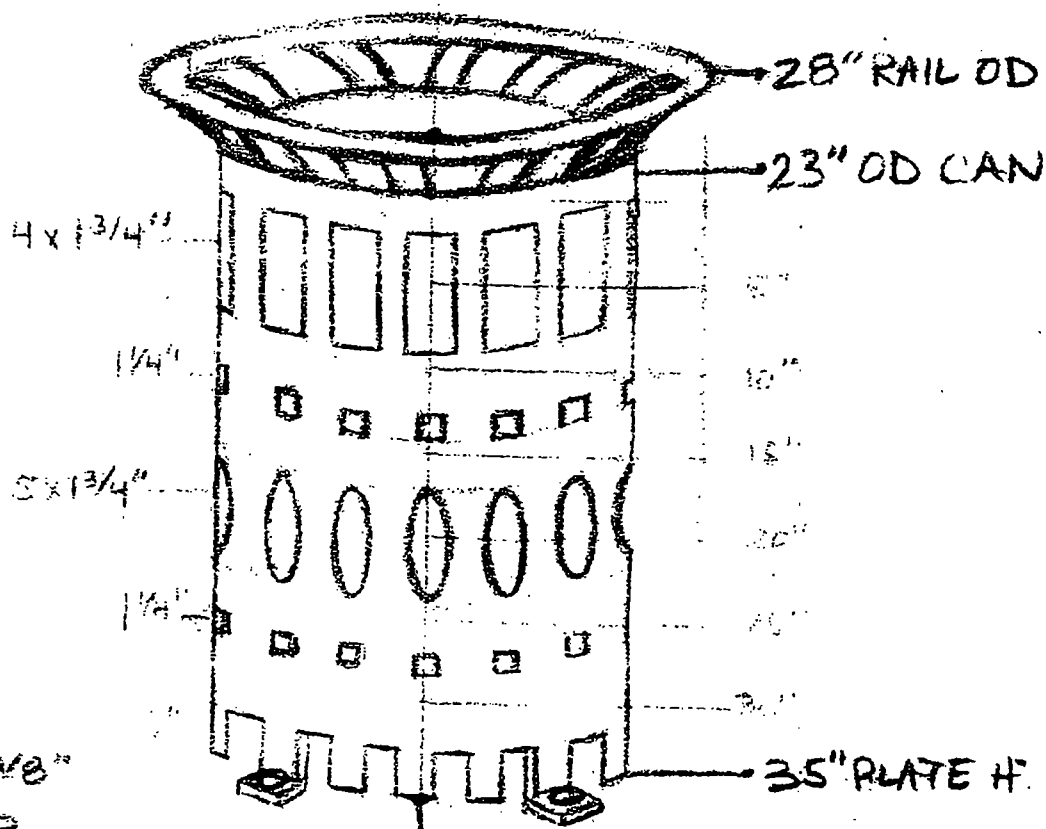

LASER-CUT STEEL 1/8"
ROLLED + WELDED
POWDER-COATED
YELLOW OR RED

WALTER BURNETT, JR.
ALDERMAN, 27TH WARD
4 N. WESTERN AVENUE, 1C
CHICAGO, ILLINOIS 60612
TELEPHONE: 312-432-1995
FAX: 312-432-1049
E-MAIL: wburnett@cityofchicago.org

CITY COUNCIL
CITY OF CHICAGO

COUNCIL CHAMBER

CITY HALL, ROOM 300
121 NORTH LASALLE STREET
CHICAGO, ILLINOIS 60602
TELEPHONE: 312-744-6124
FAX: 312-742-8489

COMMITTEE MEMBERSHIPS

PEDESTRIAN AND TRAFFIC SAFETY (CHAIRMAN)
BUDGET AND GOVERNMENT OPERATIONS
COMMITTEES, RULES AND ETHICS
EDUCATION AND CHILD DEVELOPMENT
FINANCE
HEALTH AND GOVERNMENTAL PROTECTION
PUBLIC SAFETY
SPECIAL EVENTS, CULTURAL AFFAIRS AND RECREATION
ZONING, LANDMARKS AND BUILDING STANDARD

May 15, 2014

Commissioner Maria Guerra Lapacek
Department of Business Affairs and Consumer Protection
121 N. LaSalle Street, 8th Floor.
Chicago, Illinois 60602

Dear Commissioner Lapacek:

I approve of the placement of garbage cans throughout Ward 27 that fall in the West Town SSA boundaries. I understand that the West Town Chicago Chamber of Commerce and the West Town Special Service Area #29 maintains and is fully responsible for these garbage cans.

Thank you for your time and attention to this issue. Please contact me if you require further information.

Very truly yours,

Walter Burnett Jr.
Alderman, 27th Ward

burnett

City of Chicago

O2014-6285

Office of the City Clerk

Document Tracking Sheet

Meeting Date:	7/30/2014
Sponsor(s):	Burnett (27)
Type:	Ordinance
Title:	Grant(s) of privilege in public way for West Town Chamber of Commerce - 800 N Milwaukee Ave
Committee(s) Assignment:	Committee on Transportation and Public Way

ORDINANCE
West Town Chamber of Commerce
Acct. No. 310603 - 160
Permit No. 1113552

Be It Ordained by the City Council of the City of Chicago:

SECTION 1. Permission and authority are hereby given and granted to West Town Chamber of Commerce, upon the terms and subject to the conditions of this ordinance to construct, install, maintain and use one (1) Trash container(s) on the public right-of-way adjacent to its premises known as 800 N. Milwaukee Ave..

Said Trash container(s) at N. Milwaukee measure(s):
One (1) at two point nine two (2.92) feet in length, and two point nine two (2.92) feet in width for a total of eight point five three (8.53) square feet.

The location of said privilege shall be as shown on prints kept on file with the Department of Business Affairs and Consumer Protection and the Office of the City Clerk.

Said privilege shall be constructed in accordance with plans and specifications approved by the Department of Transportation (Division of Project Development).

This grant of privilege in the public way shall be subject to the provisions of Section 10-28-015 and all other required provisions of the Municipal Code of Chicago.

The grantee shall pay to the City of Chicago as compensation for the privilege #1113552 herein granted the sum of seventy-five ($75.00) per annum in advance.

A 25% penalty will be added for payments received after due date.


The permit holder agrees to hold the City of Chicago harmless for any damage, relocation or replacement costs associated with damage, relocation or removal of private property caused by the City performing work in the public way.

Authority herein given and granted for a period of five (5) years from and after Date of Passage.

Alderman _____

Walter Burnett Jr. 27th Ward

50

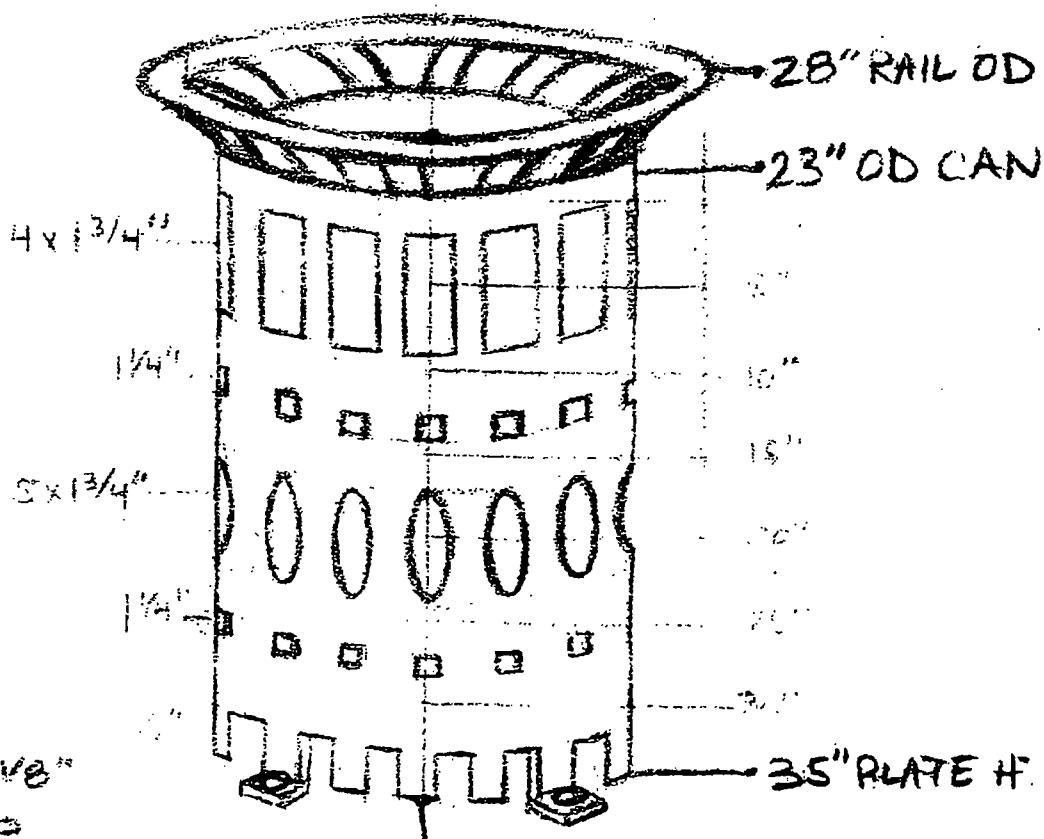

LASER-CUT STEEL 1/8"
ROLLED + WELDED
POWDER-COATED
YELLOW OR RED

WALTER BURNETT, JR.
ALDERMAN, 27TH WARD
4 N. WESTERN AVENUE, 1C
CHICAGO, ILLINOIS 60612
TELEPHONE: 312-432-1995
FAX: 312-432-1049
E-MAIL: wburnett@cityofchicago.org

CITY COUNCIL
CITY OF CHICAGO

COUNCIL CHAMBER

CITY HALL, ROOM 300
121 NORTH LASALLE STREET
CHICAGO, ILLINOIS 60602
TELEPHONE: 312-744-6124
FAX: 312-742-8489

COMMITTEE MEMBERSHIPS

PEDESTRIAN AND TRAFFIC SAFETY (CHAIRMAN)
BUDGET AND GOVERNMENT OPERATIONS
COMMITTEES, RULES AND ETHICS
EDUCATION AND CHILD DEVELOPMENT
FINANCE
HEALTH AND GOVERNMENTAL PROTECTION
PUBLIC SAFETY
SPECIAL EVENTS, CULTURAL AFFAIRS AND RECREATION
ZONING, LANDMARKS AND BUILDING STANDARD

May 15, 2014

Commissioner Maria Guerra Lapacek
Department of Business Affairs and Consumer Protection
121 N. LaSalle Street, 8th Floor.
Chicago, Illinois 60602

Dear Commissioner Lapacek:

I approve of the placement of garbage cans throughout Ward 27 that fall in the West Town SSA boundaries. I understand that the West Town Chicago Chamber of Commerce and the West Town Special Service Area #29 maintains and is fully responsible for these garbage cans.

Thank you for your time and attention to this issue. Please contact me if you require further information.

Very truly yours,

Walter Burnett Jr.
Alderman, 27th Ward

burnett

City of Chicago

O2014-6287

Office of the City Clerk

Document Tracking Sheet

Meeting Date:	7/30/2014
Sponsor(s):	Burnett (27)
Type:	Ordinance
Title:	Grant(s) of privilege in public way for West Town Chamber of Commerce - 831 N Milwaukee Ave
Committee(s) Assignment:	Committee on Transportation and Public Way

ORDINANCE
West Town Chamber of Commerce
Acct. No. 310603 - 159
Permit No. 1113551

Be It Ordained by the City Council of the City of Chicago:

SECTION 1. Permission and authority are hereby given and granted to West Town Chamber of Commerce, upon the terms and subject to the conditions of this ordinance to construct, install, maintain and use one (1) Trash container(s) on the public right-of-way adjacent to its premises known as 831 N. Milwaukee Ave..

Said Trash container(s) at N. Milwaukee measure(s):
One (1) at two point nine two (2.92) feet in length, and two point nine two (2.92) feet in width for a total of eight point five three (8.53) square feet.

The location of said privilege shall be as shown on prints kept on file with the Department of Business Affairs and Consumer Protection and the Office of the City Clerk.

Said privilege shall be constructed in accordance with plans and specifications approved by the Department of Transportation (Division of Project Development).

This grant of privilege in the public way shall be subject to the provisions of Section 10-28-015 and all other required provisions of the Municipal Code of Chicago.

The grantee shall pay to the City of Chicago as compensation for the privilege #1113551 herein granted the sum of seventy-five ($75.00) per annum in advance.

A 25% penalty will be added for payments received after due date.


The permit holder agrees to hold the City of Chicago harmless for any damage, relocation or replacement costs associated with damage, relocation or removal of private property caused by the City performing work in the public way.

Authority herein given and granted for a period of five (5) years from and after Date of Passage.

Alderman 

Walter Burnett Jr. 27th Ward

50

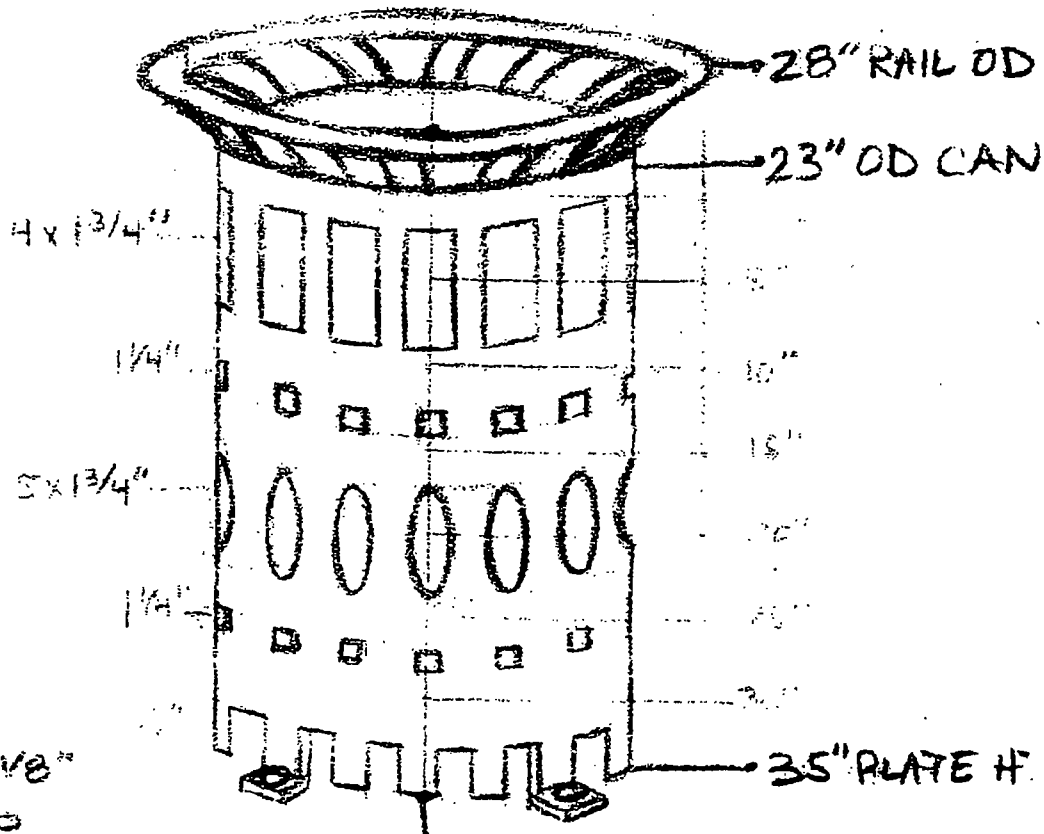

LASER-CUT STEEL 1/8"
ROLLED + WELDED
POWDER-COATED
YELLOW OR RED

WALTER BURNETT, JR.
ALDERMAN, 27TH WARD
4 N. WESTERN AVENUE, 1C
CHICAGO, ILLINOIS 60612
TELEPHONE: 312-432-1995
FAX: 312-432-1049
E-MAIL: wburnett@cityofchicago.org

CITY COUNCIL
CITY OF CHICAGO

COUNCIL CHAMBER

CITY HALL, ROOM 300
121 NORTH LASALLE STREET
CHICAGO, ILLINOIS 60602
TELEPHONE: 312-744-6124
FAX: 312-742-8489

COMMITTEE MEMBERSHIPS

PEDESTRIAN AND TRAFFIC SAFETY (CHAIRMAN)
BUDGET AND GOVERNMENT OPERATIONS
COMMITTEES, RULES AND ETHICS
EDUCATION AND CHILD DEVELOPMENT
FINANCE
HEALTH AND GOVERNMENTAL PROTECTION
PUBLIC SAFETY
SPECIAL EVENTS, CULTURAL AFFAIRS AND RECREATION
ZONING, LANDMARKS AND BUILDING STANDARD

May 15, 2014

Commissioner Maria Guerra Lapacek
Department of Business Affairs and Consumer Protection
121 N. LaSalle Street, 8th Floor.
Chicago, Illinois 60602

Dear Commissioner Lapacek:

I approve of the placement of garbage cans throughout Ward 27 that fall in the West Town SSA boundaries. I understand that the West Town Chicago Chamber of Commerce and the West Town Special Service Area #29 maintains and is fully responsible for these garbage cans.

Thank you for your time and attention to this issue. Please contact me if you require further information.

Very truly yours,

Walter Burnett Jr.
Alderman, 27th Ward

burnett

City of Chicago

O2014-6288

Office of the City Clerk

Document Tracking Sheet

Meeting Date:	7/30/2014
Sponsor(s):	Burnett (27)
Type:	Ordinance
Title:	Grant(s) of privilege in public way for West Town Chamber of Commerce - 965 W Chicago Ave
Committee(s) Assignment:	Committee on Transportation and Public Way

ORDINANCE
West Town Chamber of Commerce
Acct. No. 310603 - 158
Permit No. 1113550

Be It Ordained by the City Council of the City of Chicago:

SECTION 1. Permission and authority are hereby given and granted to West Town Chamber of Commerce, upon the terms and subject to the conditions of this ordinance to construct, install, maintain and use one (1) Trash container(s) on the public right-of-way adjacent to its premises known as 965 W. Chicago Ave..

Said Trash container(s) at W. Chicago measure(s):
One (1) at two point nine two (2.92) feet in length, and two point nine two (2.92) feet in width for a total of eight point five three (8.53) square feet.

The location of said privilege shall be as shown on prints kept on file with the Department of Business Affairs and Consumer Protection and the Office of the City Clerk.

Said privilege shall be constructed in accordance with plans and specifications approved by the Department of Transportation (Division of Project Development).

This grant of privilege in the public way shall be subject to the provisions of Section 10-28-015 and all other required provisions of the Municipal Code of Chicago.

The grantee shall pay to the City of Chicago as compensation for the privilege #1113550 herein granted the sum of seventy-five ($75.00) per annum in advance.

A 25% penalty will be added for payments received after due date.


The permit holder agrees to hold the City of Chicago harmless for any damage, relocation or replacement costs associated with damage, relocation or removal of private property caused by the City performing work in the public way.

Authority herein given and granted for a period of five (5) years from and after Date of Passage.

Alderman _____

Walter Burnett Jr. 27th Ward

50

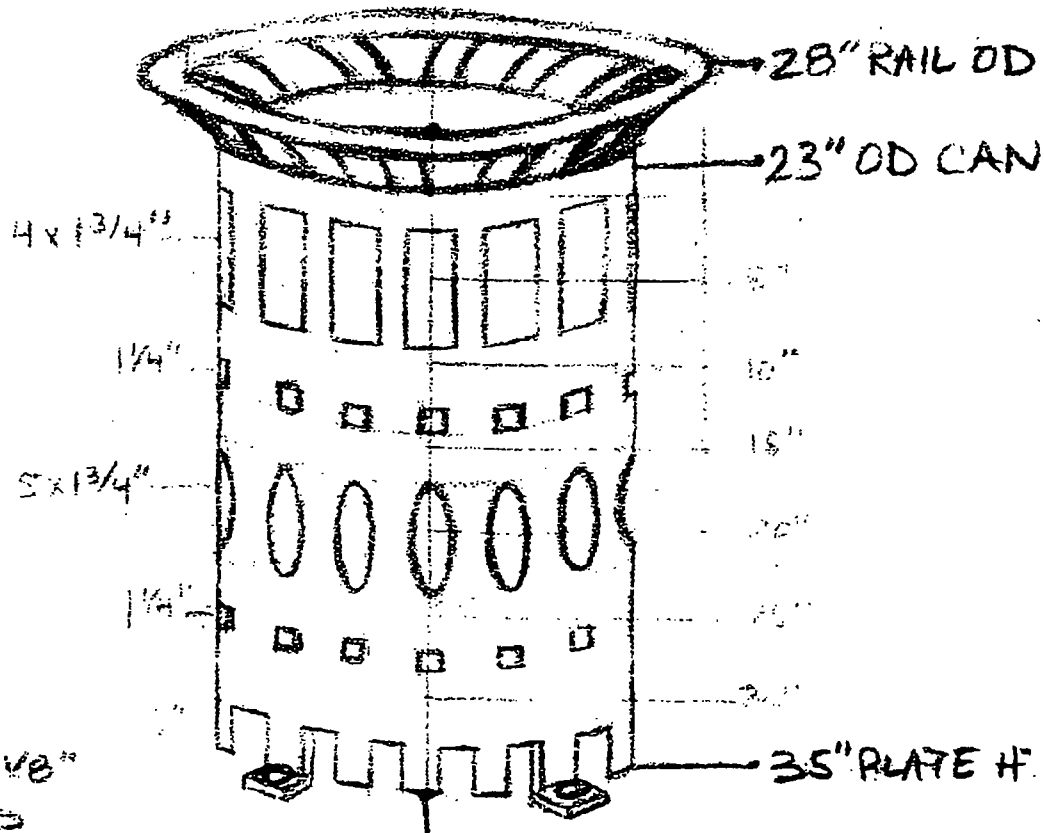

LASER-CUT STEEL 1/8"
ROLLED + WELDED
POWDER-COATED
YELLOW OR RED

WALTER BURNETT, JR.
ALDERMAN, 27TH WARD
4 N. WESTERN AVENUE, 1C
CHICAGO, ILLINOIS 60612
TELEPHONE: 312-432-1995
FAX: 312-432-1049
E-MAIL: wburnett@cityofchicago.org

CITY COUNCIL
CITY OF CHICAGO

COUNCIL CHAMBER

CITY HALL, ROOM 300
121 NORTH LASALLE STREET
CHICAGO, ILLINOIS 60602
TELEPHONE: 312-744-6124
FAX: 312-742-8489

COMMITTEE MEMBERSHIPS

PEDESTRIAN AND TRAFFIC SAFETY (CHAIRMAN)
BUDGET AND GOVERNMENT OPERATIONS
COMMITTEES, RULES AND ETHICS
EDUCATION AND CHILD DEVELOPMENT
FINANCE
HEALTH AND GOVERNMENTAL PROTECTION
PUBLIC SAFETY
SPECIAL EVENTS, CULTURAL AFFAIRS AND RECREATION
ZONING, LANDMARKS AND BUILDING STANDARDS

May 15, 2014

Commissioner Maria Guerra Lapacek
Department of Business Affairs and Consumer Protection
121 N. LaSalle Street, 8th Floor.
Chicago, Illinois 60602

Dear Commissioner Lapacek:

I approve of the placement of garbage cans throughout Ward 27 that fall in the West Town SSA boundaries. I understand that the West Town Chicago Chamber of Commerce and the West Town Special Service Area #29 maintains and is fully responsible for these garbage cans.

Thank you for your time and attention to this issue. Please contact me if you require further information.

Very truly yours,

Walter Burnett Jr.
Alderman, 27th Ward

burnett

City of Chicago

O2014-6292

Office of the City Clerk

Document Tracking Sheet

Meeting Date:	7/30/2014
Sponsor(s):	Burnett (27)
Type:	Ordinance
Title:	Grant(s) of privilege in public way for West Town Chamber of Commerce - 1010 W Chicago Ave
Committee(s) Assignment:	Committee on Transportation and Public Way

ORDINANCE
West Town Chamber of Commerce
Acct. No. 310603 - 157
Permit No. 1113549

Be It Ordained by the City Council of the City of Chicago:

SECTION 1. Permission and authority are hereby given and granted to West Town Chamber of Commerce, upon the terms and subject to the conditions of this ordinance to construct, install, maintain and use one (1) Trash container(s) on the public right-of-way adjacent to its premises known as 1010 W. Chicago Ave..

Said Trash container(s) at W. Chicago measure(s):
One (1) at two point nine two (2.92) feet in length, and two point nine two (2.92) feet in width for a total of eight point five three (8.53) square feet.

The location of said privilege shall be as shown on prints kept on file with the Department of Business Affairs and Consumer Protection and the Office of the City Clerk.

Said privilege shall be constructed in accordance with plans and specifications approved by the Department of Transportation (Division of Project Development).

This grant of privilege in the public way shall be subject to the provisions of Section 10-28-015 and all other required provisions of the Municipal Code of Chicago.

The grantee shall pay to the City of Chicago as compensation for the privilege #1113549 herein granted the sum of seventy-five ($75.00) per annum in advance.

A 25% penalty will be added for payments received after due date.


The permit holder agrees to hold the City of Chicago harmless for any damage, relocation or replacement costs associated with damage, relocation or removal of private property caused by the City performing work in the public way.

Authority herein given and granted for a period of five (5) years from and after Date of Passage.

Alderman _____

Walter Burnett Jr. 27th Ward

50

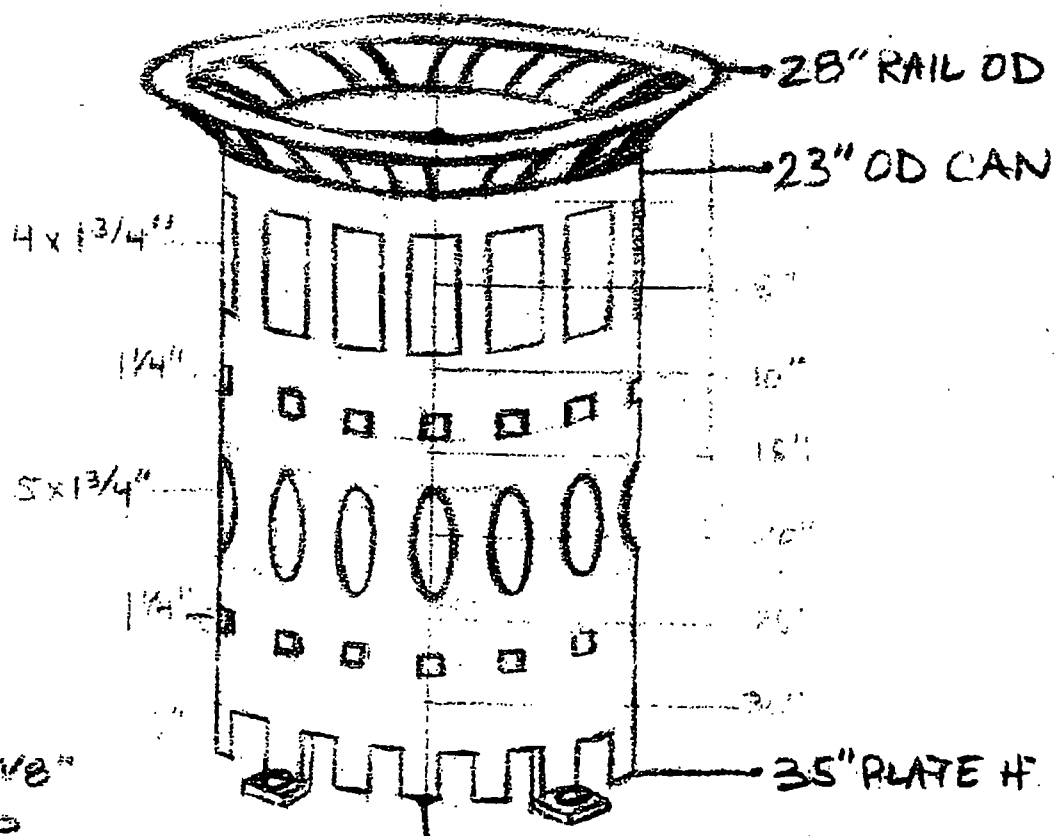

LASER-CUT STEEL 1/8"
ROLLED + WELDED
POWDER-COATED
YELLOW OR RED

WALTER BURNETT, JR.
ALDERMAN, 27TH WARD
4 N. WESTERN AVENUE, 1C
CHICAGO, ILLINOIS 60612
TELEPHONE: 312-432-1995
FAX: 312-432-1049
E-MAIL: wburnett@cityofchicago.org

CITY COUNCIL
CITY OF CHICAGO

COUNCIL CHAMBER

CITY HALL, ROOM 300
121 NORTH LASALLE STREET
CHICAGO, ILLINOIS 60602
TELEPHONE: 312-744-6124
FAX: 312-742-8489

COMMITTEE MEMBERSHIPS

PEDESTRIAN AND TRAFFIC SAFETY (CHAIRMAN)
BUDGET AND GOVERNMENT OPERATIONS
COMMITTEES, RULES AND ETHICS
EDUCATION AND CHILD DEVELOPMENT
FINANCE
HEALTH AND GOVERNMENTAL PROTECTION
PUBLIC SAFETY
SPECIAL EVENTS, CULTURAL AFFAIRS AND RECREATION
ZONING, LANDMARKS AND BUILDING STANDARD

May 15, 2014

Commissioner Maria Guerra Lapacek
Department of Business Affairs and Consumer Protection
121 N. LaSalle Street, 8th Floor.
Chicago, Illinois 60602

Dear Commissioner Lapacek:

I approve of the placement of garbage cans throughout Ward 27 that fall in the West Town SSA boundaries. I understand that the West Town Chicago Chamber of Commerce and the West Town Special Service Area #29 maintains and is fully responsible for these garbage cans.

Thank you for your time and attention to this issue. Please contact me if you require further information.

Very truly yours,

Walter Burnett Jr.

Walter Burnett Jr.
Alderman, 27th Ward

burnett

City of Chicago

O2014-6294

Office of the City Clerk

Document Tracking Sheet

Meeting Date:	7/30/2014
Sponsor(s):	Burnett (27)
Type:	Ordinance
Title:	Grant(s) of privilege in public way for West Town Chamber of Commerce - 1062 W Chicago Ave
Committee(s) Assignment:	Committee on Transportation and Public Way

ORDINANCE
West Town Chamber of Commerce
Acct. No. 310603 - 156
Permit No. 1113547

Be It Ordained by the City Council of the City of Chicago:

SECTION 1. Permission and authority are hereby given and granted to West Town Chamber of Commerce, upon the terms and subject to the conditions of this ordinance to construct, install, maintain and use one (1) Trash container(s) on the public right-of-way adjacent to its premises known as 1062 W. Chicago Ave..

Said Trash container(s) at W. Chicago measure(s):
One (1) at two point nine two (2.92) feet in length, and two point nine two (2.92) feet in width for a total of eight point five three (8.53) square feet.

The location of said privilege shall be as shown on prints kept on file with the Department of Business Affairs and Consumer Protection and the Office of the City Clerk.

Said privilege shall be constructed in accordance with plans and specifications approved by the Department of Transportation (Division of Project Development).

This grant of privilege in the public way shall be subject to the provisions of Section 10-28-015 and all other required provisions of the Municipal Code of Chicago.

The grantee shall pay to the City of Chicago as compensation for the privilege #1113547 herein granted the sum of seventy-five ($75.00) per annum in advance.

A 25% penalty will be added for payments received after due date.


The permit holder agrees to hold the City of Chicago harmless for any damage, relocation or replacement costs associated with damage, relocation or removal of private property caused by the City performing work in the public way.

Authority herein given and granted for a period of five (5) years from and after Date of Passage.

Alderman _____

Walter Burnett Jr. 27th Ward

50

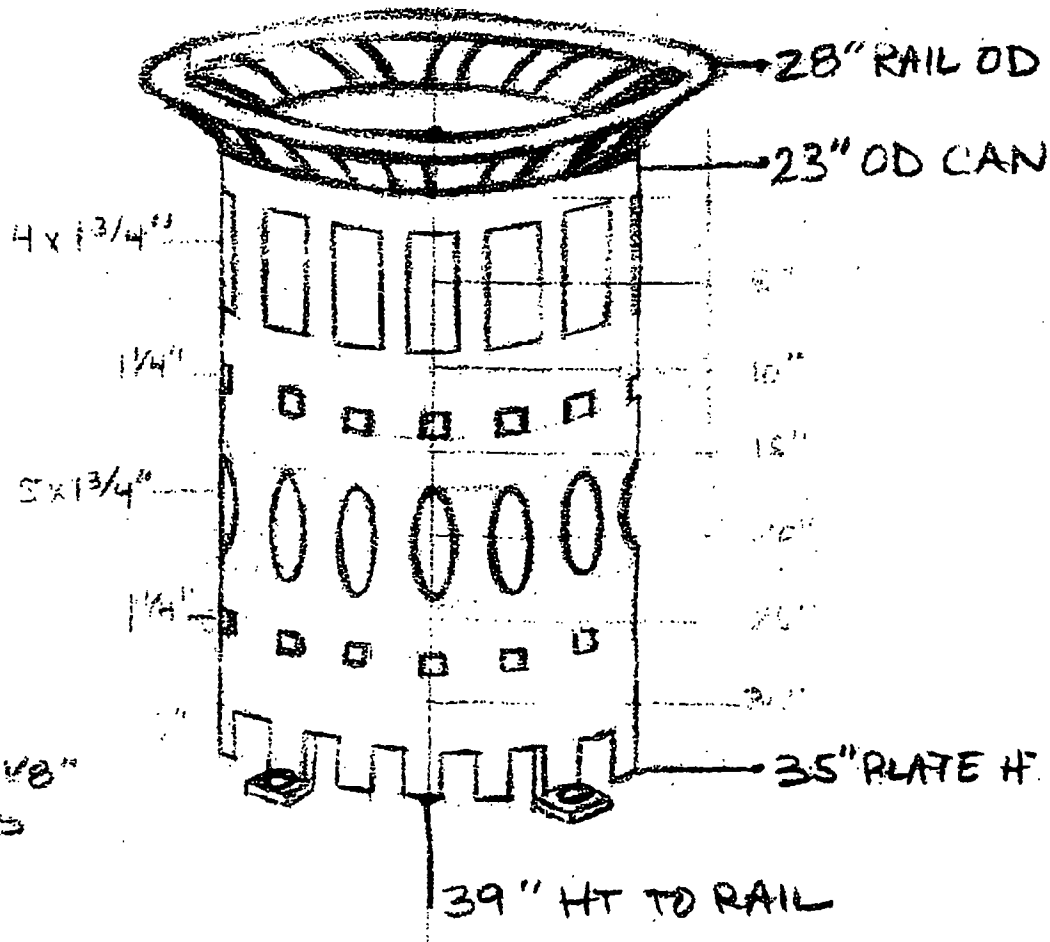

LASER-CUT STEEL 1/8"
ROLLED + WELDED
POWDER-COATED
YELLOW OR RED

WALTER BURNETT, JR.
ALDERMAN, 27TH WARD
4 N. WESTERN AVENUE, 1C
CHICAGO, ILLINOIS 60612
TELEPHONE: 312-432-1995
FAX: 312-432-1049
E-MAIL: wburnett@cityofchicago.org

CITY COUNCIL
CITY OF CHICAGO

COUNCIL CHAMBER

CITY HALL, ROOM 300
121 NORTH LASALLE STREET
CHICAGO, ILLINOIS 60602
TELEPHONE: 312-744-6124
FAX: 312-742-8489

COMMITTEE MEMBERSHIPS

PEDESTRIAN AND TRAFFIC SAFETY (CHAIRMAN)
BUDGET AND GOVERNMENT OPERATIONS
COMMITTEES, RULES AND ETHICS
EDUCATION AND CHILD DEVELOPMENT
FINANCE
HEALTH AND GOVERNMENTAL PROTECTION
PUBLIC SAFETY
SPECIAL EVENTS, CULTURAL AFFAIRS AND RECREATION
ZONING, LANDMARKS AND BUILDING STANDARD

May 15, 2014

Commissioner Maria Guerra Lapacek
Department of Business Affairs and Consumer Protection
121 N. LaSalle Street, 8th Floor.
Chicago, Illinois 60602

Dear Commissioner Lapacek:

I approve of the placement of garbage cans throughout Ward 27 that fall in the West Town SSA boundaries. I understand that the West Town Chicago Chamber of Commerce and the West Town Special Service Area #29 maintains and is fully responsible for these garbage cans.

Thank you for your time and attention to this issue. Please contact me if you require further information.

Very truly yours,

Walter Burnett Jr.

Walter Burnett Jr.
Alderman, 27th Ward

burnett

City of Chicago

O2014-6295

Office of the City Clerk

Document Tracking Sheet

Meeting Date:	7/30/2014
Sponsor(s):	Burnett (27)
Type:	Ordinance
Title:	Grant(s) of privilege in public way for West Town Chamber of Commerce - 1300 W Chicago Ave
Committee(s) Assignment:	Committee on Transportation and Public Way

ORDINANCE
West Town Chamber of Commerce
Acct. No. 310603 - 155
Permit No. 1113546

Be It Ordained by the City Council of the City of Chicago:

SECTION 1. Permission and authority are hereby given and granted to West Town Chamber of Commerce, upon the terms and subject to the conditions of this ordinance to construct, install, maintain and use one (1) Trash container(s) on the public right-of-way adjacent to its premises known as 1300 W. Chicago Ave..

Said Trash container(s) at W. Chicago measure(s):
One (1) at two point nine two (2.92) feet in length, and two point nine two (2.92) feet in width for a total of eight point five three (8.53) square feet.

The location of said privilege shall be as shown on prints kept on file with the Department of Business Affairs and Consumer Protection and the Office of the City Clerk.

Said privilege shall be constructed in accordance with plans and specifications approved by the Department of Transportation (Division of Project Development).

This grant of privilege in the public way shall be subject to the provisions of Section 10-28-015 and all other required provisions of the Municipal Code of Chicago.

The grantee shall pay to the City of Chicago as compensation for the privilege #1113546 herein granted the sum of seventy-five ($75.00) per annum in advance.

A 25% penalty will be added for payments received after due date.


The permit holder agrees to hold the City of Chicago harmless for any damage, relocation or replacement costs associated with damage, relocation or removal of private property caused by the City performing work in the public way.

Authority herein given and granted for a period of five (5) years from and after Date of Passage.

Alderman _____

Walter Burnett Jr. 27th Ward

50

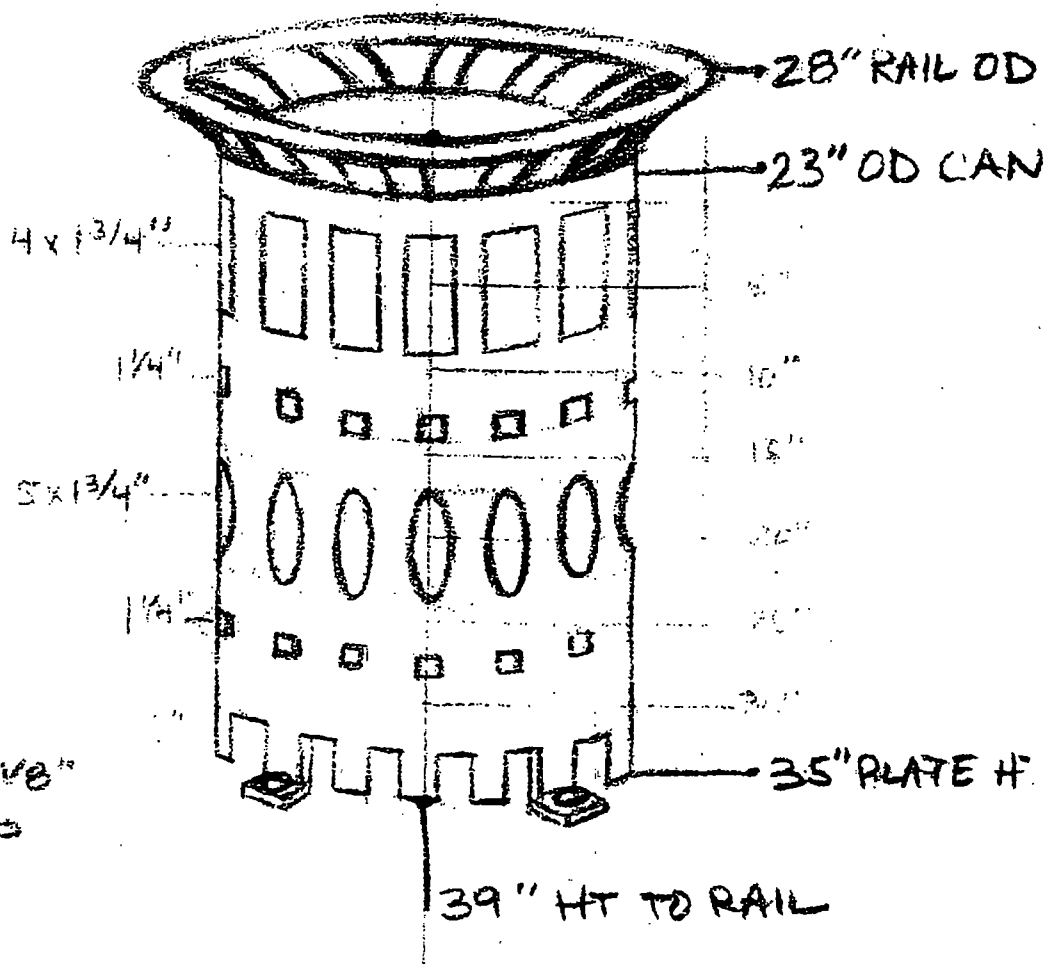

LASER-CUT STEEL 1/8"
ROLLED + WELDED
POWDER-COATED
YELLOW OR RED

WALTER BURNETT, JR.
ALDERMAN, 27TH WARD
4 N WESTERN AVENUE, 1C
CHICAGO, ILLINOIS 60612
TELEPHONE: 312-432-1995
FAX: 312-432-1049
E-MAIL: wburnett@cityofchicago.org

CITY COUNCIL
CITY OF CHICAGO

COUNCIL CHAMBER

CITY HALL, ROOM 300
121 NORTH LASALLE STREET
CHICAGO, ILLINOIS 60602
TELEPHONE: 312-744-6124
FAX: 312-742-8489

COMMITTEE MEMBERSHIPS

PEDESTRIAN AND TRAFFIC SAFETY (CHAIRMAN)
BUDGET AND GOVERNMENT OPERATIONS
COMMITTEES, RULES AND ETHICS
EDUCATION AND CHILD DEVELOPMENT
FINANCE
HEALTH AND GOVERNMENTAL PROTECTION
PUBLIC SAFETY
SPECIAL EVENTS, CULTURAL AFFAIRS AND RECREATION
ZONING, LANDMARKS AND BUILDING STANDARD

May 15, 2014

Commissioner Maria Guerra Lapacek
Department of Business Affairs and Consumer Protection
121 N. LaSalle Street, 8th Floor.
Chicago, Illinois 60602

Dear Commissioner Lapacek:

I approve of the placement of garbage cans throughout Ward 27 that fall in the West Town SSA boundaries. I understand that the West Town Chicago Chamber of Commerce and the West Town Special Service Area #29 maintains and is fully responsible for these garbage cans.

Thank you for your time and attention to this issue. Please contact me if you require further information.

Very truly yours,

Walter Burnett Jr.

Walter Burnett Jr.
Alderman, 27th Ward

burnett

City of Chicago

O2014-6298

Office of the City Clerk

Document Tracking Sheet

Meeting Date:	7/30/2014
Sponsor(s):	Burnett (27)
Type:	Ordinance
Title:	Grant(s) of privilege in public way for West Town Chamber of Commerce - 1301 W Chicago Ave
Committee(s) Assignment:	Committee on Transportation and Public Way

ORDINANCE
West Town Chamber of Commerce
Acct. No. 310603 - 154
Permit No. 1113545

Be It Ordained by the City Council of the City of Chicago:

SECTION 1. Permission and authority are hereby given and granted to West Town Chamber of Commerce, upon the terms and subject to the conditions of this ordinance to construct, install, maintain and use one (1) Trash container(s) on the public right-of-way adjacent to its premises known as 1301 W. Chicago Ave..

Said Trash container(s) at W. Chicago measure(s):
One (1) at two point nine two (2.92) feet in length, and two point nine two (2.92) feet in width for a total of eight point five three (8.53) square feet.

The location of said privilege shall be as shown on prints kept on file with the Department of Business Affairs and Consumer Protection and the Office of the City Clerk.

Said privilege shall be constructed in accordance with plans and specifications approved by the Department of Transportation (Division of Project Development).

This grant of privilege in the public way shall be subject to the provisions of Section 10-28-015 and all other required provisions of the Municipal Code of Chicago.

The grantee shall pay to the City of Chicago as compensation for the privilege #1113545 herein granted the sum of seventy-five ($75.00) per annum in advance.

A 25% penalty will be added for payments received after due date.


The permit holder agrees to hold the City of Chicago harmless for any damage, relocation or replacement costs associated with damage, relocation or removal of private property caused by the City performing work in the public way.

Authority herein given and granted for a period of five (5) years from and after Date of Passage.

Alderman _____

Walter Burnett Jr. 27th Ward

50

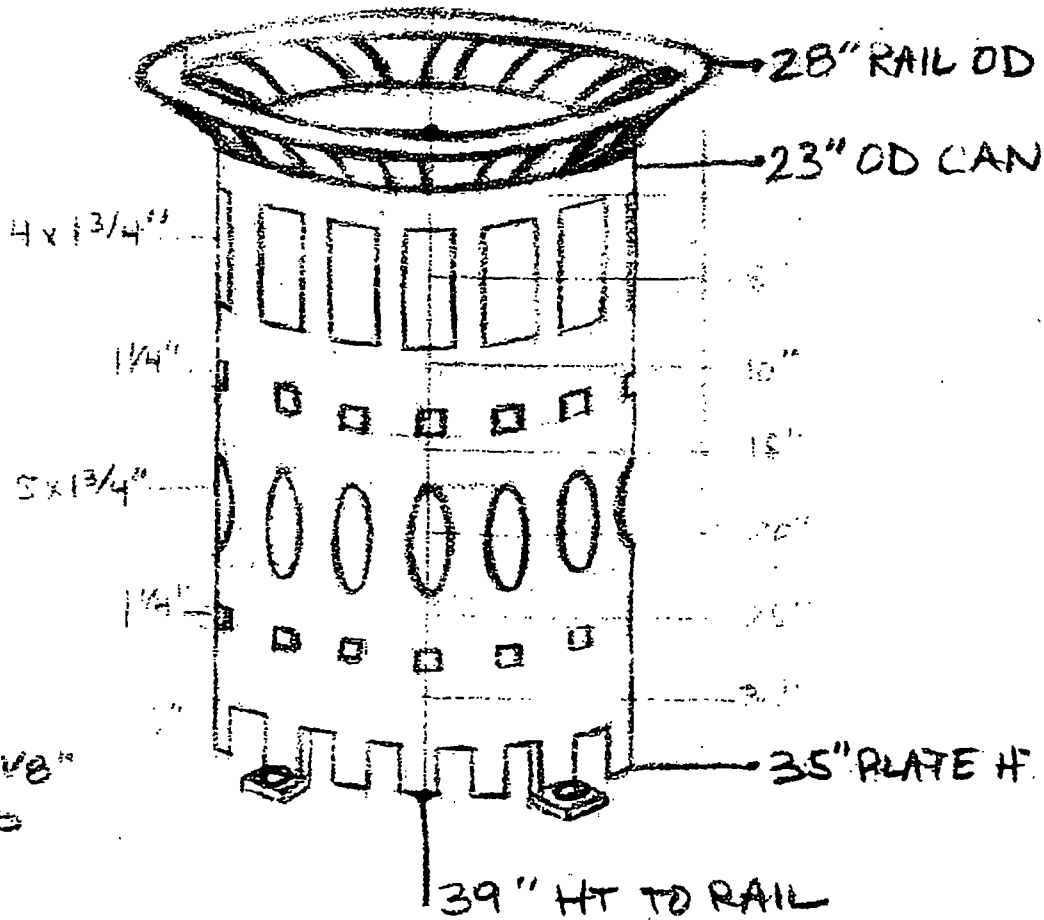

LASER-CUT STEEL 1/8"
ROLLED + WELDED
POWDER-COATED
YELLOW OR RED

WALTER BURNETT, JR.
ALDERMAN, 27TH WARD
4 N. WESTERN AVENUE, 1C
CHICAGO, ILLINOIS 60612
TELEPHONE: 312-432-1995
FAX: 312-432-1049
E-MAIL: wburnett@cityofchicago.org

CITY COUNCIL
CITY OF CHICAGO

COUNCIL CHAMBER

CITY HALL, ROOM 300
121 NORTH LASALLE STREET
CHICAGO, ILLINOIS 60602
TELEPHONE: 312-744-6124
FAX: 312-742-8489

COMMITTEE MEMBERSHIPS

PEDESTRIAN AND TRAFFIC SAFETY
(CHAIRMAN)

BUDGET AND GOVERNMENT OPERATIONS

COMMITTEES, RULES AND ETHICS

EDUCATION AND CHILD DEVELOPMENT

FINANCE

HEALTH AND GOVERNMENTAL PROTECTION

PUBLIC SAFETY

SPECIAL EVENTS, CULTURAL AFFAIRS
AND RECREATION

ZONING, LANDMARKS AND BUILDING STANDARD

May 15, 2014

Commissioner Maria Guerra Lapacek
Department of Business Affairs and Consumer Protection
121 N. LaSalle Street, 8th Floor.
Chicago, Illinois 60602

Dear Commissioner Lapacek:

I approve of the placement of garbage cans throughout Ward 27 that fall in the West Town SSA boundaries. I understand that the West Town Chicago Chamber of Commerce and the West Town Special Service Area #29 maintains and is fully responsible for these garbage cans.

Thank you for your time and attention to this issue. Please contact me if you require further information.

Very truly yours,

Walter Burnett Jr.

Walter Burnett Jr.
Alderman, 27th Ward

burnett

City of Chicago

O2014-6301

Office of the City Clerk

Document Tracking Sheet

Meeting Date:	7/30/2014
Sponsor(s):	Burnett (27)
Type:	Ordinance
Title:	Grant(s) of privilege in public way for West Town Chamber of Commerce - 1330 W Chicago Ave
Committee(s) Assignment:	Committee on Transportation and Public Way

ORDINANCE
West Town Chamber of Commerce
Acct. No. 310603 - 153
Permit No. 1113544

Be It Ordained by the City Council of the City of Chicago:

SECTION 1. Permission and authority are hereby given and granted to West Town Chamber of Commerce, upon the terms and subject to the conditions of this ordinance to construct, install, maintain and use one (1) Trash container(s) on the public right-of-way adjacent to its premises known as 1330 W. Chicago Ave..

Said Trash container(s) at W. Chicago measure(s):
One (1) at two point nine two (2.92) feet in length, and two point nine two (2.92) feet in width for a total of eight point five three (8.53) square feet.

The location of said privilege shall be as shown on prints kept on file with the Department of Business Affairs and Consumer Protection and the Office of the City Clerk.

Said privilege shall be constructed in accordance with plans and specifications approved by the Department of Transportation (Division of Project Development).

This grant of privilege in the public way shall be subject to the provisions of Section 10-28-015 and all other required provisions of the Municipal Code of Chicago.

The grantee shall pay to the City of Chicago as compensation for the privilege #1113544 herein granted the sum of seventy-five ($75.00) per annum in advance.

A 25% penalty will be added for payments received after due date.


The permit holder agrees to hold the City of Chicago harmless for any damage, relocation or replacement costs associated with damage, relocation or removal of private property caused by the City performing work in the public way.

Authority herein given and granted for a period of five (5) years from and after Date of Passage.

Alderman 

Walter Burnett Jr. 27th Ward

50

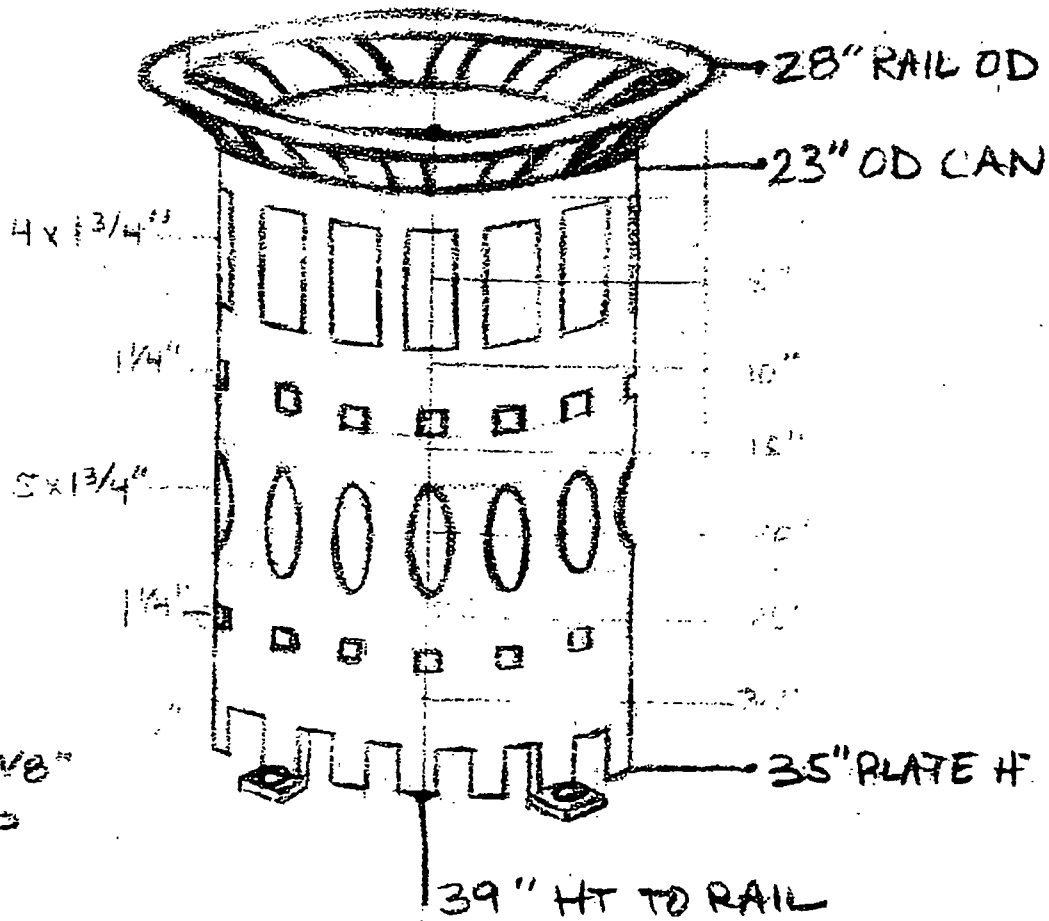

LASER-CUT STEEL 1/8"
ROLLED + WELDED
POWDER-COATED
YELLOW OR RED

WALTER BURNETT, JR.
ALDERMAN, 27TH WARD
4 N. WESTERN AVENUE, 1C
CHICAGO, ILLINOIS 60612
TELEPHONE: 312-432-1995
FAX: 312-432-1049
E-MAIL: wburnett@cityofchicago.org

CITY COUNCIL
CITY OF CHICAGO

COUNCIL CHAMBER

CITY HALL, ROOM 300
121 NORTH LASALLE STREET
CHICAGO, ILLINOIS 60602
TELEPHONE: 312-744-6124
FAX: 312-742-8489

COMMITTEE MEMBERSHIPS

PEDESTRIAN AND TRAFFIC SAFETY (CHAIRMAN)
BUDGET AND GOVERNMENT OPERATIONS
COMMITTEES, RULES AND ETHICS
EDUCATION AND CHILD DEVELOPMENT
FINANCE
HEALTH AND GOVERNMENTAL PROTECTION
PUBLIC SAFETY
SPECIAL EVENTS, CULTURAL AFFAIRS AND RECREATION
ZONING, LANDMARKS AND BUILDING STANDARD

May 15, 2014

Commissioner Maria Guerra Lapacek
Department of Business Affairs and Consumer Protection
121 N. LaSalle Street, 8th Floor.
Chicago, Illinois 60602

Dear Commissioner Lapacek:

I approve of the placement of garbage cans throughout Ward 27 that fall in the West Town SSA boundaries. I understand that the West Town Chicago Chamber of Commerce and the West Town Special Service Area #29 maintains and is fully responsible for these garbage cans.

Thank you for your time and attention to this issue. Please contact me if you require further information.

Very truly yours,

Walter Burnett Jr.
Alderman, 27th Ward

burnett

City of Chicago

O2014-6303

Office of the City Clerk

Document Tracking Sheet

Meeting Date:	7/30/2014
Sponsor(s):	Burnett (27)
Type:	Ordinance
Title:	Grant(s) of privilege in public way for West Town Chamber of Commerce - 1427 W Chicago Ave
Committee(s) Assignment:	Committee on Transportation and Public Way

ORDINANCE
West Town Chamber of Commerce
Acct. No. 310603 - 152
Permit No. 1113542

Be It Ordained by the City Council of the City of Chicago:

SECTION 1. Permission and authority are hereby given and granted to West Town Chamber of Commerce, upon the terms and subject to the conditions of this ordinance to construct, install, maintain and use one (1) Trash container(s) on the public right-of-way adjacent to its premises known as 1427 W. Chicago Ave..

Said Trash container(s) at W. Chicago measure(s):
One (1) at two point nine two (2.92) feet in length, and two point nine two (2.92) feet in width for a total of eight point five three (8.53) square feet.

The location of said privilege shall be as shown on prints kept on file with the Department of Business Affairs and Consumer Protection and the Office of the City Clerk.

Said privilege shall be constructed in accordance with plans and specifications approved by the Department of Transportation (Division of Project Development).


This grant of privilege in the public way shall be subject to the provisions of Section 10-28-015 and all other required provisions of the Municipal Code of Chicago.

The grantee shall pay to the City of Chicago as compensation for the privilege #1113542 herein granted the sum of seventy-five ($75.00) per annum in advance.

A 25% penalty will be added for payments received after due date.


The permit holder agrees to hold the City of Chicago harmless for any damage, relocation or replacement costs associated with damage, relocation or removal of private property caused by the City performing work in the public way.

Authority herein given and granted for a period of five (5) years from and after Date of Passage.

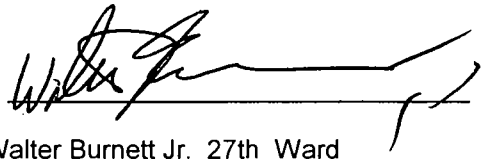Alderman 

Walter Burnett Jr. 27th Ward

50

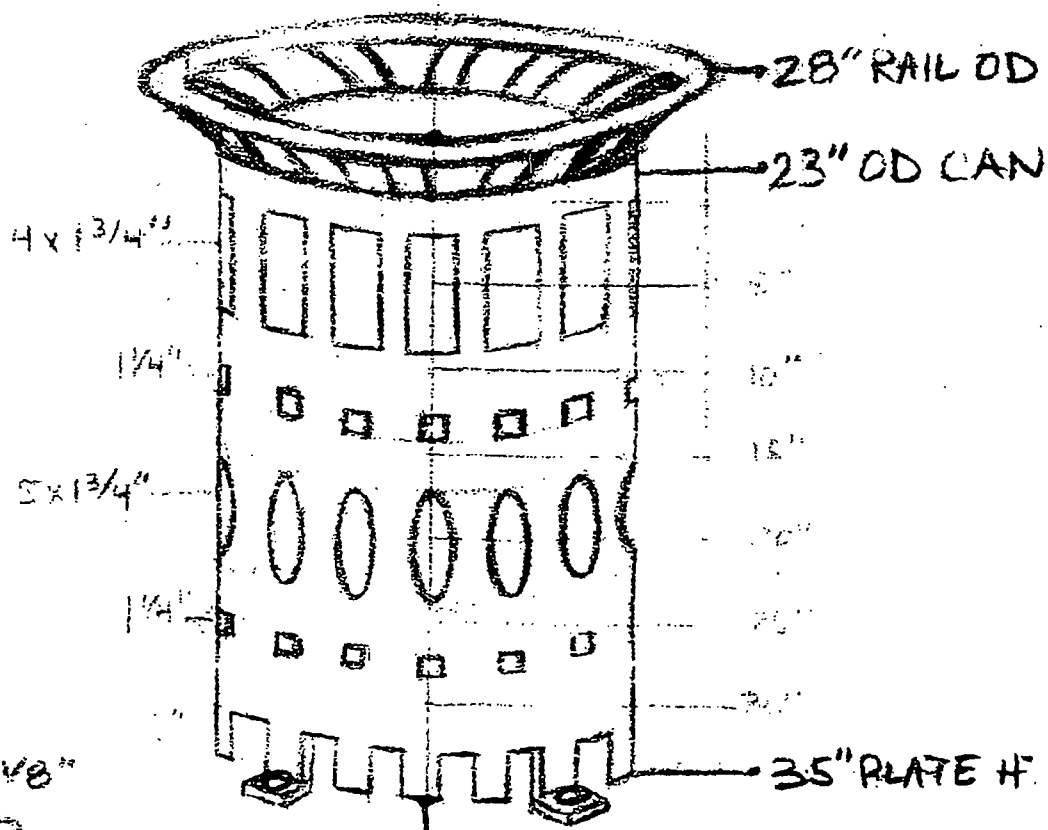

LASER-CUT STEEL 1/8"
ROLLED + WELDED
POWDER-COATED
YELLOW OR RED

WALTER BURNETT, JR.
ALDERMAN, 27TH WARD
4 N. WESTERN AVENUE, 1C
CHICAGO, ILLINOIS 60612
TELEPHONE: 312-432-1995
FAX: 312-432-1049
E-MAIL: wburnett@cityofchicago.org

CITY COUNCIL
CITY OF CHICAGO

COUNCIL CHAMBER

CITY HALL, ROOM 300
121 NORTH LASALLE STREET
CHICAGO, ILLINOIS 60602
TELEPHONE: 312-744-6124
FAX: 312-742-8489

COMMITTEE MEMBERSHIPS

PEDESTRIAN AND TRAFFIC SAFETY (CHAIRMAN)
BUDGET AND GOVERNMENT OPERATIONS
COMMITTEES, RULES AND ETHICS
EDUCATION AND CHILD DEVELOPMENT
FINANCE
HEALTH AND GOVERNMENTAL PROTECTION
PUBLIC SAFETY
SPECIAL EVENTS, CULTURAL AFFAIRS AND RECREATION
ZONING, LANDMARKS AND BUILDING STANDARD

May 15, 2014

Commissioner Maria Guerra Lapacek
Department of Business Affairs and Consumer Protection
121 N. LaSalle Street, 8th Floor.
Chicago, Illinois 60602

Dear Commissioner Lapacek:

I approve of the placement of garbage cans throughout Ward 27 that fall in the West Town SSA boundaries. I understand that the West Town Chicago Chamber of Commerce and the West Town Special Service Area #29 maintains and is fully responsible for these garbage cans.

Thank you for your time and attention to this issue. Please contact me if you require further information.

Very truly yours,

Walter Burnett Jr.
Alderman, 27th Ward

burnett

City of Chicago

O2014-6305

Office of the City Clerk

Document Tracking Sheet

Meeting Date:	7/30/2014
Sponsor(s):	Burnett (27)
Type:	Ordinance
Title:	Grant(s) of privilege in public way for West Town Chamber of Commerce - 1465 W Chicago Ave
Committee(s) Assignment:	Committee on Transportation and Public Way

ORDINANCE
West Town Chamber of Commerce
Acct. No. 310603 - 151
Permit No. 1113541

Be It Ordained by the City Council of the City of Chicago:

SECTION 1. Permission and authority are hereby given and granted to West Town Chamber of Commerce, upon the terms and subject to the conditions of this ordinance to construct, install, maintain and use one (1) Trash container(s) on the public right-of-way adjacent to its premises known as 1465 W. Chicago Ave..

Said Trash container(s) at W. Chicago measure(s):
One (1) at two point nine two (2.92) feet in length, and two point nine two (2.92) feet in width for a total of eight point five three (8.53) square feet.

The location of said privilege shall be as shown on prints kept on file with the Department of Business Affairs and Consumer Protection and the Office of the City Clerk.

Said privilege shall be constructed in accordance with plans and specifications approved by the Department of Transportation (Division of Project Development).

This grant of privilege in the public way shall be subject to the provisions of Section 10-28-015 and all other required provisions of the Municipal Code of Chicago.

The grantee shall pay to the City of Chicago as compensation for the privilege #1113541 herein granted the sum of seventy-five ($75.00) per annum in advance.

A 25% penalty will be added for payments received after due date.


The permit holder agrees to hold the City of Chicago harmless for any damage, relocation or replacement costs associated with damage, relocation or removal of private property caused by the City performing work in the public way.

Authority herein given and granted for a period of five (5) years from and after Date of Passage.

Alderman _____

Walter Burnett Jr. 27th Ward

50

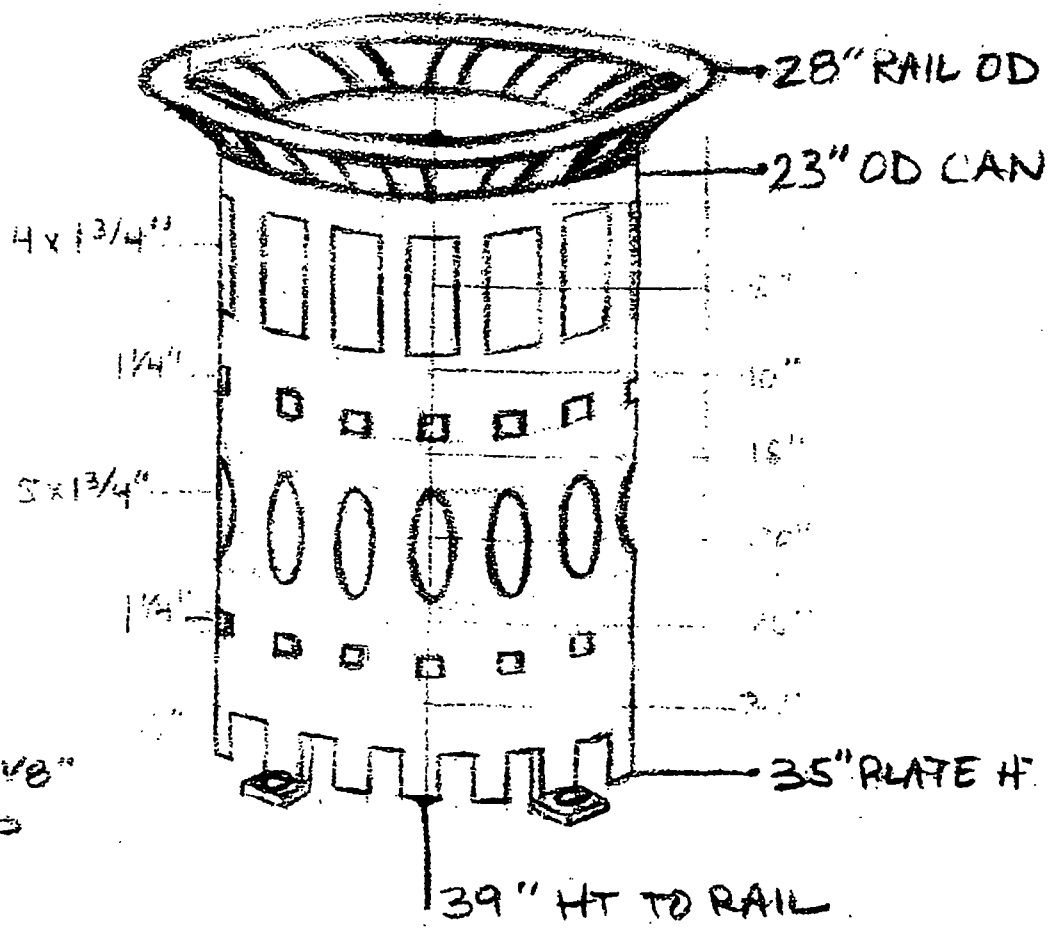

LASER-CUT STEEL 1/8"
ROLLED + WELDED
POWDER-COATED
YELLOW OR RED

WALTER BURNETT, JR.
ALDERMAN, 27TH WARD
4 N. WESTERN AVENUE, 1C
CHICAGO, ILLINOIS 60612
TELEPHONE: 312-432-1995
FAX: 312-432-1049
E-MAIL: wburnett@cityofchicago.org

CITY COUNCIL
CITY OF CHICAGO

COUNCIL CHAMBER

CITY HALL, ROOM 300
121 NORTH LASALLE STREET
CHICAGO, ILLINOIS 60602
TELEPHONE: 312-744-6124
FAX: 312-742-8489

COMMITTEE MEMBERSHIPS

PEDESTRIAN AND TRAFFIC SAFETY (CHAIRMAN)
BUDGET AND GOVERNMENT OPERATIONS
COMMITTEES, RULES AND ETHICS
EDUCATION AND CHILD DEVELOPMENT
FINANCE
HEALTH AND GOVERNMENTAL PROTECTION
PUBLIC SAFETY
SPECIAL EVENTS, CULTURAL AFFAIRS AND RECREATION
ZONING, LANDMARKS AND BUILDING STANDARD

May 15, 2014

Commissioner Maria Guerra Lapacek
Department of Business Affairs and Consumer Protection
121 N. LaSalle Street, 8th Floor.
Chicago, Illinois 60602

Dear Commissioner Lapacek:

I approve of the placement of garbage cans throughout Ward 27 that fall in the West Town SSA boundaries. I understand that the West Town Chicago Chamber of Commerce and the West Town Special Service Area #29 maintains and is fully responsible for these garbage cans.

Thank you for your time and attention to this issue. Please contact me if you require further information.

Very truly yours,

Walter Burnett Jr.

Walter Burnett Jr.
Alderman, 27th Ward

burnett

City of Chicago

O2014-6318

Office of the City Clerk

Document Tracking Sheet

Meeting Date:	7/30/2014
Sponsor(s):	Ervin (28)
Type:	Ordinance
Title:	Grant(s) of privilege in public way for Bethel New Life Child Development Center - light fixtures
Committee(s) Assignment:	Committee on Transportation and Public Way

ORDINANCE
BETHEL NEW LIFE CHILD DEVELOPMENT CENTER
Acct. No. 89194 - 3
Permit No. 1114044

Be It Ordained by the City Council of the City of Chicago:

SECTION 1. Permission and authority are hereby given and granted to BETHEL NEW LIFE CHILD DEVELOPMENT CENTER, upon the terms and subject to the conditions of this ordinance to maintain and use, as now constructed, nine (9) Light Fixture(s) projecting over the public right-of-way adjacent to its premises known as 302-316 N. Pulaski Rd..

Said Light Fixture(s) at N Pulaski Rd measure(s):
Nine (9) at point nine two (.92) feet in length, one (1) foot in width and ten (10) feet above grade level.

The location of said privilege shall be as shown on prints kept on file with the Department of Business Affairs and Consumer Protection and the Office of the City Clerk.

Said privilege shall be constructed in accordance with plans and specifications approved by the Department of Transportation (Division of Project Development).

This grant of privilege in the public way shall be subject to the provisions of Section 10-28-015 and all other required provisions of the Municipal Code of Chicago.

The grantee shall pay to the City of Chicago as compensation for the privilege #1114044 herein granted the sum of one hundred fifteen ($115.00) per annum in advance.

A 25% penalty will be added for payments received after due date.

The permit holder agrees to hold the City of Chicago harmless for any damage, relocation or replacement costs associated with damage, relocation or removal of private property caused by the City performing work in the public way.

Authority herein given and granted for a period of five (5) years from and after 06/03/2014.

Alderman

Jason Ervin 28th Ward


BELTLINE CENTER
mary crane ct
03.26.2013

City of Chicago

O2014-6320

Office of the City Clerk

Document Tracking Sheet

Meeting Date:	7/30/2014
Sponsor(s):	Ervin (28)
Type:	Ordinance
Title:	Grant(s) of privilege in public way for Bethel New Life Child Development Center - security camera
Committee(s) Assignment:	Committee on Transportation and Public Way

ORDINANCE
BETHEL NEW LIFE CHILD DEVELOPMENT CENTER
Acct. No. 89194 - 3
Permit No. 1114051

Be It Ordained by the City Council of the City of Chicago:

SECTION 1. Permission and authority are hereby given and granted to BETHEL NEW LIFE CHILD DEVELOPMENT CENTER, upon the terms and subject to the conditions of this ordinance to maintain and use, as now constructed, one (1) Security Camera(s) projecting over the public right-of-way for security purposes adjacent to its premises known as 302-316 N. Pulaski Rd..

Said Security Camera(s) at N. Pulaski Rd measure(s):
One (1) at one (1) foot in length, one (1) foot in width and twenty-three point seven five (23.75) feet above grade level.

The location of said privilege shall be as shown on prints kept on file with the Department of Business Affairs and Consumer Protection and the Office of the City Clerk.

Said privilege shall be constructed in accordance with plans and specifications approved by the Department of Planning and Development and Department of Transportation (Division of Project Development).

This grant of privilege in the public way shall be subject to the provisions of Section 10-28-015 and all other required provisions of the Municipal Code of Chicago.

The grantee shall pay to the City of Chicago as compensation for the privilege #1114051 herein granted the sum of zero ($.00) per annum in advance.


A 25% penalty will be added for payments received after due date.

The permit holder agrees to hold the City of Chicago harmless for any damage, relocation or replacement costs associated with damage, relocation or removal of private property caused by the City performing work in the public way.

Authority herein given and granted for a period of five (5) years from and after 06/30/2014.

Alderman _____

Jason Ervin 28th Ward

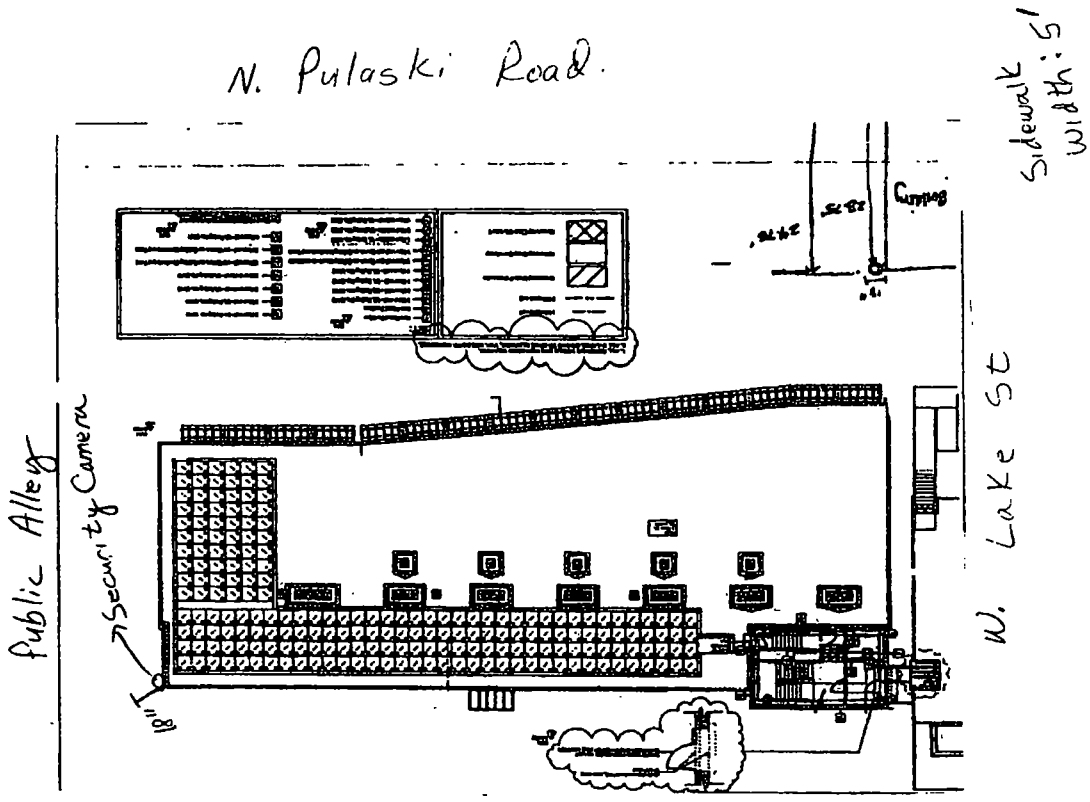
N. Pulaski Road.
Sidewalk Width: 5'
Curbing
Public Alley
Security Camera
18"
W. Lake St

City of Chicago

O2014-6322

Office of the City Clerk

Document Tracking Sheet

Meeting Date:	7/30/2014
Sponsor(s):	Ervin (28)
Type:	Ordinance
Title:	Grant(s) of privilege in public way for Happy Fish & Chicken
Committee(s) Assignment:	Committee on Transportation and Public Way

ORDINANCE
HAPPY FISH & CHICKEN
Acct. No. 369376 - 1
Permit No. 1113987

Be It Ordained by the City Council of the City of Chicago:

SECTION 1. Permission and authority are hereby given and granted to HAPPY FISH & CHICKEN, upon the terms and subject to the conditions of this ordinance to maintain and use one (1) sign(s) projecting over the public right-of-way attached to its premises known as 5-7 S. Cicero Ave..

Said sign structure(s) measures as follows; along S. Cicero Avenue:
One (1) at four (4) feet in length, six (6) feet in height and sixteen (16) feet above grade level.

The location of said privilege shall be as shown on prints kept on file with the Department of Business Affairs and Consumer Protection and the Office of the City Clerk.

Said privilege shall be constructed in accordance with plans and specifications approved by the Department of Transportation (Division of Project Development) and Zoning Department - Signs.

This grant of privilege in the public way shall be subject to the provisions of Section 10-28-015 and all other required provisions of the Municipal Code of Chicago.

The grantee shall pay to the City of Chicago as compensation for the privilege #1113987 herein granted the sum of one hundred ($100.00) per annum in advance.

A 25% penalty will be added for payments received after due date.

The permit holder agrees to hold the City of Chicago harmless for any damage, relocation or replacement costs associated with damage, relocation or removal of private property caused by the City performing work in the public way.


Authority herein given and granted for a period of five (5) years from and after 09/27/2012.

Alderman _____

Jason Ervin 28th Ward

APPLICATION TO USE THE PUBLIC RIGHT OF WAY

EXAMPLE OF SIGN DRAWING

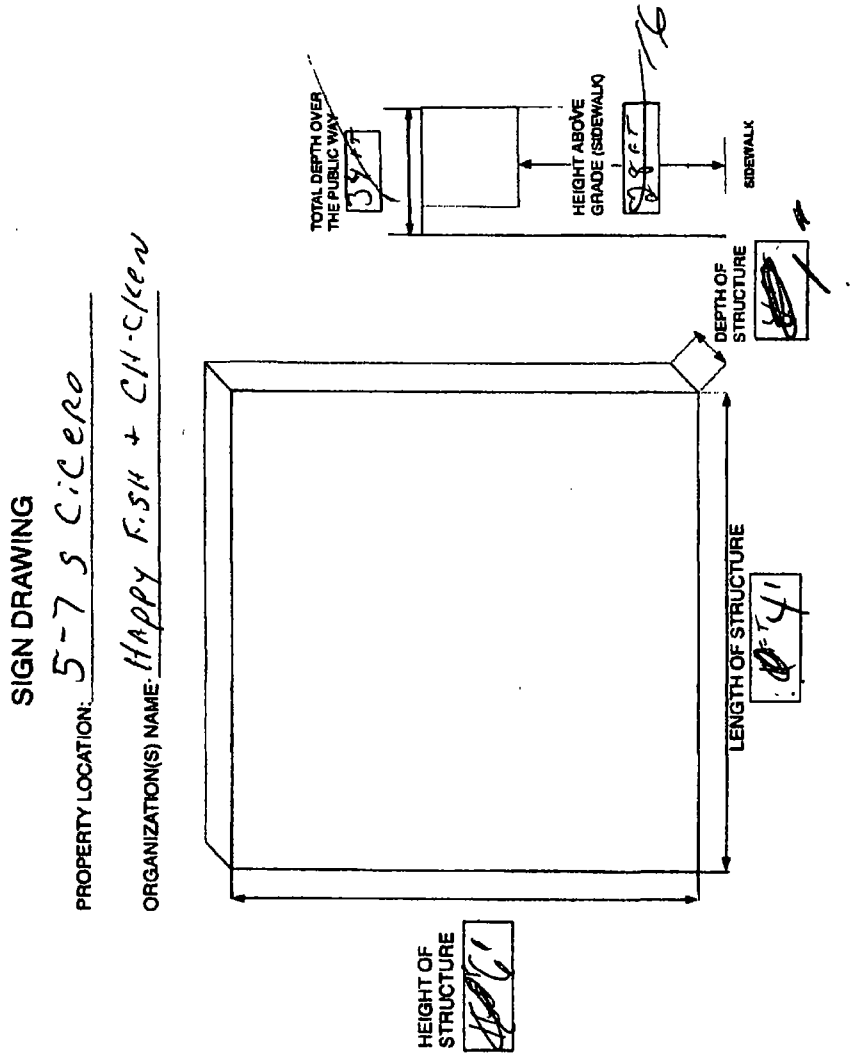

City of Chicago

O2014-6324

Office of the City Clerk

Document Tracking Sheet

Meeting Date:	7/30/2014
Sponsor(s):	Ervin (28)
Type:	Ordinance
Title:	Grant(s) of privilege in public way for NelsonHill
Committee(s) Assignment:	Committee on Transportation and Public Way

ORDINANCE
NelsonHill
Acct. No. 389420 - 1
Permit No. 1112864

Be It Ordained by the City Council of the City of Chicago:

SECTION 1. Permission and authority are hereby given and granted to NelsonHill, upon the terms and subject to the conditions of this ordinance to maintain and use one (1) sign(s) projecting over the public right-of-way attached to its premises known as1111 S. Western Ave..

Said sign structure(s) measures as follows; along S Western Ave:
One (1) at four (4) feet in length, nine point five (9.5) feet in height and fourteen point five (14.5) feet above grade level.

The location of said privilege shall be as shown on prints kept on file with the Department of Business Affairs and Consumer Protection and the Office of the City Clerk

Said privilege shall be constructed in accordance with plans and specifications approved by the Department of Transportation (Division of Project Development) and Zoning Department- Signs.

This grant of privilege in the public way shall be subject to the provisions of Section 10-28-015 and all other required provisions of the Municipal Code of Chicago.

The grantee shall pay to the City of Chicago as compensation for the privilege #1112864 herein granted the sum of three hundred ($300.00) per annum in advance.

A 25% penalty will be added for payments received after due date

The permit holder agrees to hold the City of Chicago harmless for any damage, relocation or replacement costs associated with damage, relocation or removal of private property caused by the City performing work in the public way.

Authority herein given and granted for a period offive (5) years from and after Date of Passage.


Alderman

Jason Ervin 28th Ward

NORTH SIGN



SOUTH SIGN

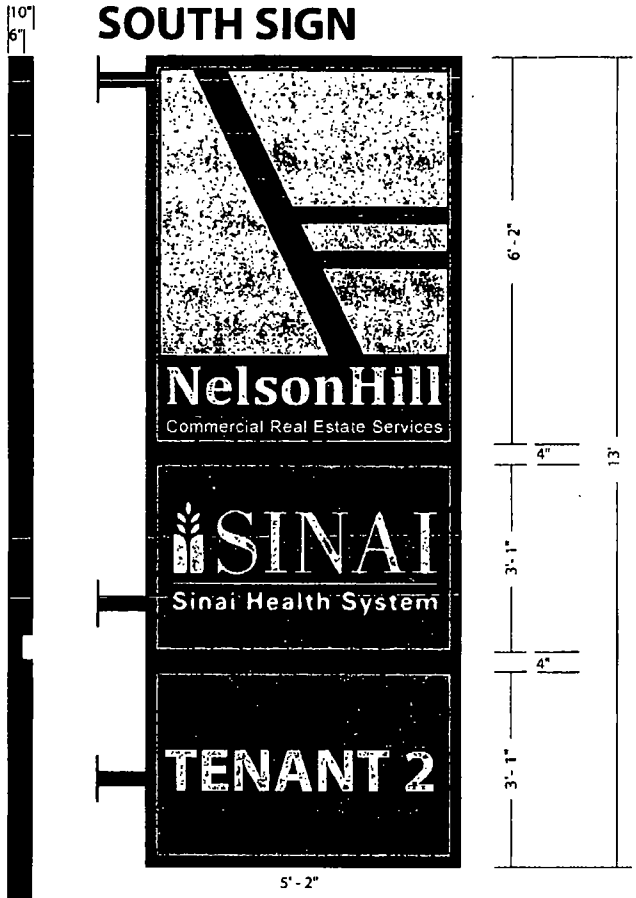

▶ **ONE (1) DOUBLE FACE INTERNALLY ILLUMINATED SIGNS / ROUTED ALUCOBOND BACKED WITH PLEX / LEXAN TENANT PANELS WITH VINYL COPY / FLAG MOUNTED FROM BUILDING**


○ **SIGNCASE & BKGD** = MAP BLACK
LOGO GRAPHICS = WHITE ACRYLIC with APPLIED 3M 3630-106 TRANS BRILLIANT GREEN VINYL
COPY/ PHONE/ ARROW = WHITE PLEX

▶ **ONE SINGLE FACE SIGN / FLEX FACE WITH SIGN COMP FRAME / WITH TRANSLUCENT VINYL COPY & GRAPHICS / MOUNTED FLUSH TO FASCIA**

○ **SIGNCASE** = MAP BLACK
TOP BKGD = BLACK VINYL (OPAQUE)
LOGO = 3M 3630-106 TRANS BRILLIANT GREEN VINYL
COPY = TRANS WHITE

○ **BOTTOM BKGD** = 3M 3630-106 TRANS BRILLIANT GREEN VINYL
PHONE # = BLACK

○ **2" RETAINERS** = MAP BLACK
TENANT BKGD = TRANS WHITE PANAFLEX
TENANT COPY & GRAPHICS = **TBD** - Per Tenant Provided Electronic Artwork & Specifications

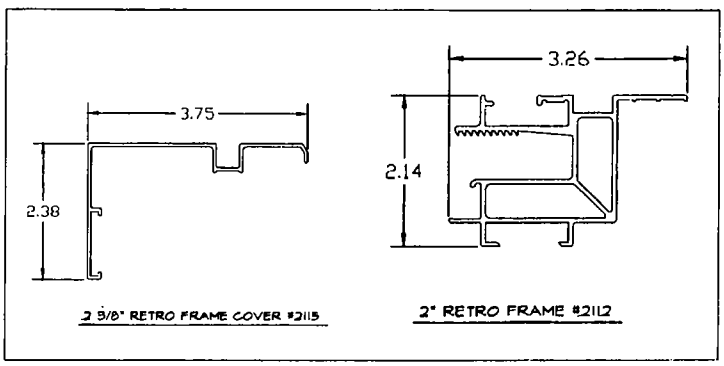

City of Chicago

O2014-6326

Office of the City Clerk

Document Tracking Sheet

Meeting Date:	7/30/2014
Sponsor(s):	Ervin (28)
Type:	Ordinance
Title:	Grant(s) of privilege in public way for 1223 West Jackson Land LLC
Committee(s) Assignment:	Committee on Transportation and Public Way

ORDINANCE
1223 WEST JACKSON LAND LLC
Acct. No. 391275 - 1
Permit No. 1113745

Be It Ordained by the City Council of the City of Chicago:

SECTION 1. Permission and authority are hereby given and granted to 1223 WEST JACKSON LAND LLC, upon the terms and subject to the conditions of this ordinance to construct, install, maintain and use four (4) Planter(s) on the public right-of-way for beautification purposes adjacent to its premises known as 1241-45 W. Jackson Blvd..

Said Planter(s) at W. Jackson Boulevard measure(s):
Two (2) at eight (8) feet in length, and one point zero eight (1.08) foot in width for a total of seventeen point two eight (17.28) square feet.
Two (2) at eight (8) feet in length, and one point three three (1.33) foot in width for a total of twenty-one point two eight (21.28) square feet.

Grantee must allow the required clear and unobstructed space for pedestrian passage at all times per rules and regulations approved by the Department of Transportation.

The location of said privilege shall be as shown on prints kept on file with the Department of Business Affairs and Consumer Protection and the Office of the City Clerk.

Said privilege shall be constructed in accordance with plans and specifications approved by the Department of Planning and Development and Department of Transportation (Division of Project Development).

This grant of privilege in the public way shall be subject to the provisions of Section 10-28-015 and all other required provisions of the Municipal Code of Chicago.

The grantee shall pay to the City of Chicago as compensation for the privilege #1113745 herein granted the sum of zero ($.00) per annum in advance.


A 25% penalty will be added for payments received after due date.

The permit holder agrees to hold the City of Chicago harmless for any damage, relocation or replacement costs associated with damage, relocation or removal of private property caused by the City performing work in the public way.

Authority herein given and granted for a period of five (5) years from and after Date of Passage.

Alderman _____

Jason Ervin 28th Ward

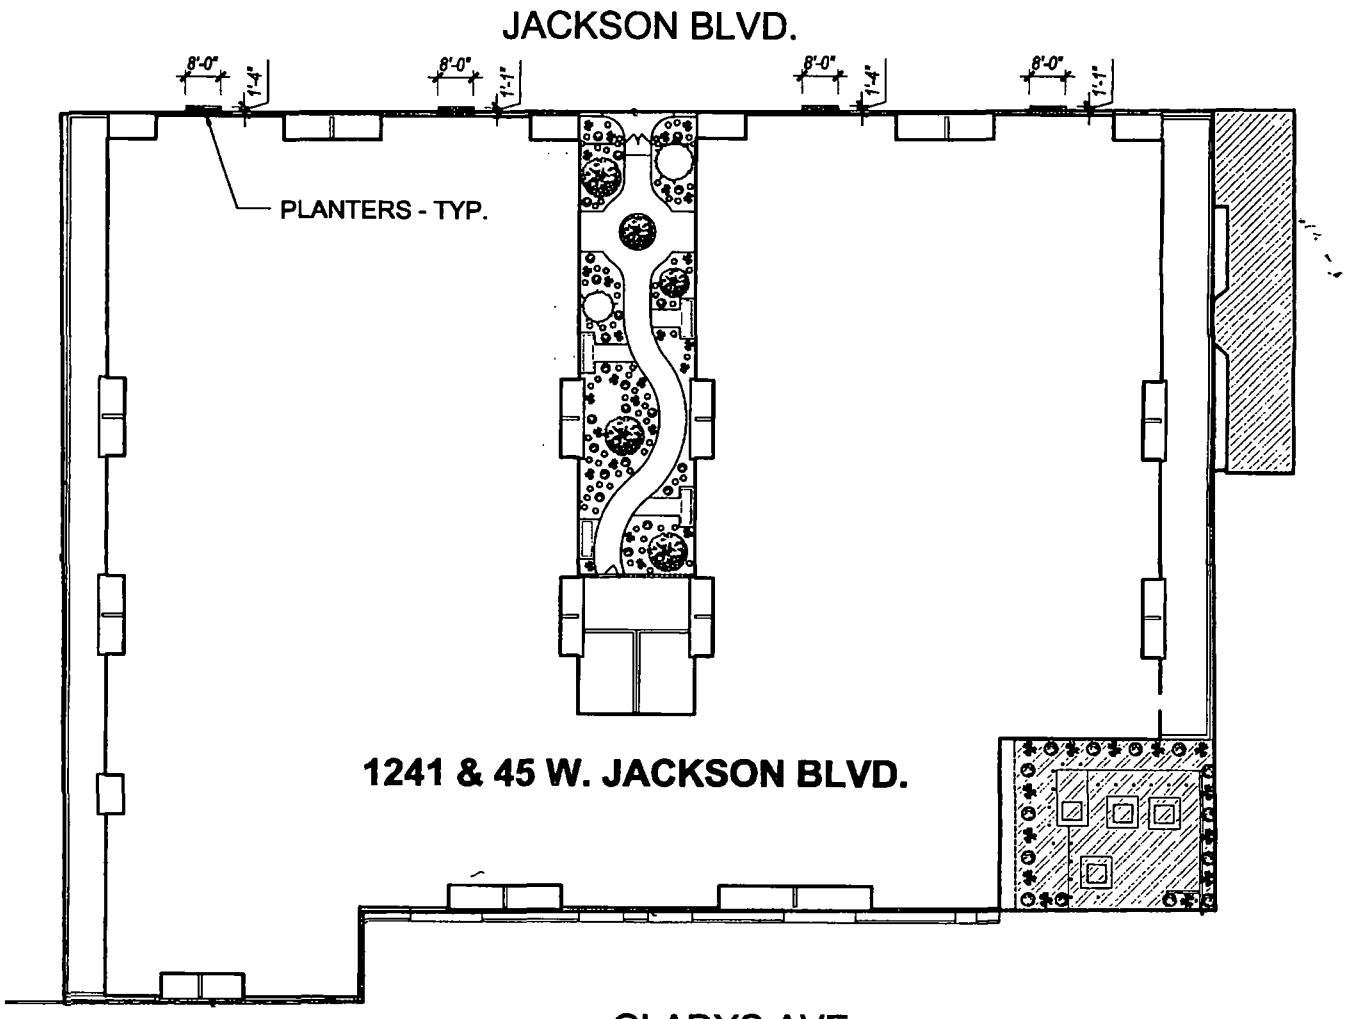

1 PUBLIC WAY PLAN
SCALE: 1/32" = 1'-0"

NORTH

1223 WEST JACKSON LAND LLC
400 SKOKIE BLVD. #580
NORTHBROOK, IL 60062

City of Chicago

O2014-6478

Office of the City Clerk

Document Tracking Sheet

Meeting Date:	7/30/2014
Sponsor(s):	Reboyras (30)
Type:	Ordinance
Title:	Grant(s) of privilege in public way for Czerwone Jabluszko
Committee(s) Assignment:	Committee on Transportation and Public Way

ORDINANCE
CZERWONE JABLUSZKO REST INC
Acct. No. 7132 - 1
Permit No. 1113971

Be It Ordained by the City Council of the City of Chicago:

SECTION 1. Permission and authority are hereby given and granted to CZERWONE JABLUSZKO REST INC, upon the terms and subject to the conditions of this ordinance to maintain and use one (1) sign(s) projecting over the public right-of-way attached to its premises known as 3121 N. Milwaukee Ave..

Said sign structure(s) measures as follows; along N MILWAUKEE AVE:
One (1) at ten (10) feet in length, fifteen (15) feet in height and eleven (11) feet above grade level.

The location of said privilege shall be as shown on prints kept on file with the Department of Business Affairs and Consumer Protection and the Office of the City Clerk.

Said privilege shall be constructed in accordance with plans and specifications approved by the Department of Transportation (Division of Project Development) and Zoning Department - Signs.

This grant of privilege in the public way shall be subject to the provisions of Section 10-28-015 and all other required provisions of the Municipal Code of Chicago.

The grantee shall pay to the City of Chicago as compensation for the privilege #1113971 herein granted the sum of three hundred ($300.00) per annum in advance.

A 25% penalty will be added for payments received after due date.

The permit holder agrees to hold the City of Chicago harmless for any damage, relocation or replacement costs associated with damage, relocation or removal of private property caused by the City performing work in the public way.


Authority herein given and granted for a period of five (5) years from and after 05/13/2014.

Alderman _____

Ariel Reboyras 30th Ward

(Page 2 of 3)

3121 N MILWAUKEE Av.

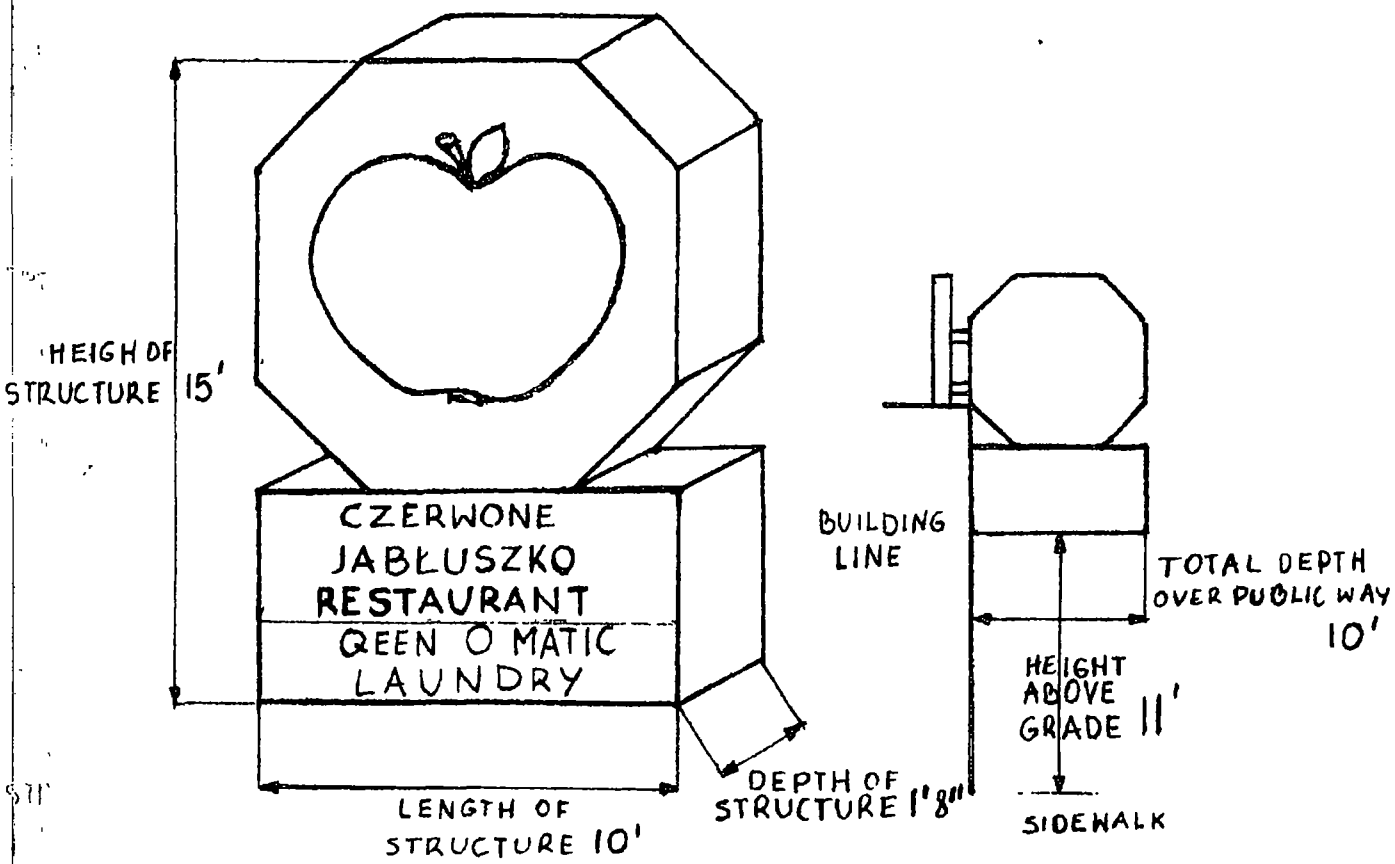

Department of Business Affairs and Consumer Protection
Small Business Center - Public Way Use Unit
City Hall - 121 N. LaSalle Street, Room 800 • Chicago, IL 60602
(312)-74-GOBIZ (312-744-6249) • (312) 744-1944 (TTY)
http://www.cityofchicago.org/bacp

07/30/2014

Alderman **Ariel Reboyras**
Ward # **30**
City of Chicago
City Hall, Room **203**
121 North LaSalle Street
Chicago, Illinois 60602

Re: An ordinance to use and maintain a portion of the public right-of-way for **one (1) sign(s)** for **CZERWONE JABLUSZKO REST INC**, adjacent to the premises known as **3121 N. Milwaukee Ave.**.

Dear Alderman **Ariel Reboyras**:

The applicant referenced above has requested the use of the public right-of-way for a **sign(s)**. An ordinance has been prepared by the Department of Business Affairs and Consumer Protection - Small Business Center - Public Way Use Unit for presentation to the City Council. Because this request was made for properties located in your ward, as approved by you as per the attached, I respectfully request that you introduce the attached ordinance at the next City Council meeting.

If you have any questions regarding this ordinance, please contact Anthony Bertuca at (312) 744-5506.

Department of Business Affairs and Consumer Protection

City of Chicago

O2014-6480

Office of the City Clerk

Document Tracking Sheet

Meeting Date:	7/30/2014
Sponsor(s):	Reboyras (30)
Type:	Ordinance
Title:	Grant(s) of privilege in public way for Staropolska Restaurant
Committee(s) Assignment:	Committee on Transportation and Public Way

ORDINANCE
STAROPOLSKA RESTAURANT
Acct. No. 252607 - 1
Permit No. 1113914

Be It Ordained by the City Council of the City of Chicago:

SECTION 1. Permission and authority are hereby given and granted to STAROPOLSKA RESTAURANT, upon the terms and subject to the conditions of this ordinance to maintain and use, as now constructed, eight (8) Light Fixture(s) projecting over the public right-of-way adjacent to its premises known as 3028-30 N. Milwaukee Ave..

Said Light Fixture(s) at N. MILWAUKEE AVE. measure(s):
Eight (8) at one (1) foot in length, one (1) foot in width and fourteen (14) feet above grade level.

The location of said privilege shall be as shown on prints kept on file with the Department of Business Affairs and Consumer Protection and the Office of the City Clerk.

Said privilege shall be constructed in accordance with plans and specifications approved by the Department of Transportation (Division of Project Development).

This grant of privilege in the public way shall be subject to the provisions of Section 10-28-015 and all other required provisions of the Municipal Code of Chicago.

The grantee shall pay to the City of Chicago as compensation for the privilege #1113914 herein granted the sum of one hundred ten ($110.00) per annum in advance.


A 25% penalty will be added for payments received after due date.

The permit holder agrees to hold the City of Chicago harmless for any damage, relocation or replacement costs associated with damage, relocation or removal of private property caused by the City performing work in the public way.

Authority herein given and granted for a period of five (5) years from and after 06/03/2014.

Alderman _____

Ariel Reboyras 30th Ward

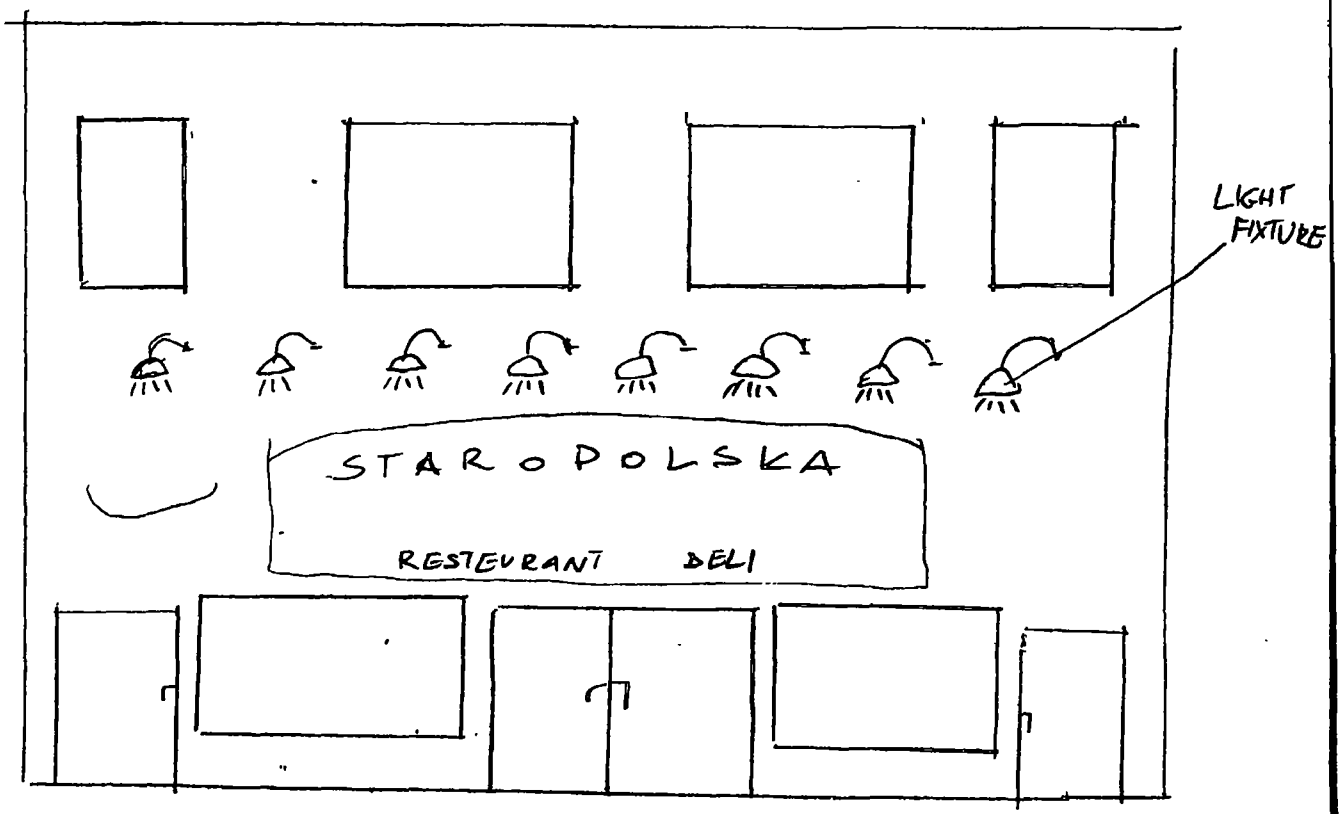

3P 28 - 3P N. MILWAUKEE

Department of Business Affairs and Consumer Protection
Small Business Center- Public Way Use Unit
City Hall - 121 N. LaSalle Street Room 800 • Chicago, IL 60602
(312)-74-GOBIZ (312-744-6249) • (312) 744-1944 (TTY)
http://www.cityofchicago.org/bacp

07/30/2014

Alderman **Ariel Reboyras**
Ward # **30**
City of Chicago
City Hall, Room **203**
121 North LaSalle Street
Chicago, Illinois 60602

Re: An ordinance to use and maintain a portion of the public right-of-way for **eight (8) light fixture(s)** for **STAROPOLSKA RESTAURANT**, adjacent to the premises known as **3028-30 N. Milwaukee Ave.**.

Dear Alderman **Ariel Reboyras**:

The applicant referenced above has requested the use of the public right-of-way for a **light fixture(s)**. An ordinance has been prepared by the Department of Business Affairs and Consumer Protection – Small Business Center - Public Way Use Unit for presentation to the City Council. Because this request was made for properties located in your ward, as approved by you as per the attached, I respectfully request that you introduce the attached ordinance at the next City Council meeting.

If you have any questions regarding this ordinance, please contact Anthony Bertuca at (312) 744-5506.

Department of Business Affairs and Consumer Protection

City of Chicago

O2014-6481

Office of the City Clerk

Document Tracking Sheet

Meeting Date:	7/30/2014
Sponsor(s):	Suarez (31)
Type:	Ordinance
Title:	Grant(s) of privilege in public way for Full Smile Family Dentist
Committee(s) Assignment:	Committee on Transportation and Public Way

ORDINANCE
FULL SMILE FAMILY DENTIST
Acct. No. 337974 - 1
Permit No. 1114192

Be It Ordained by the City Council of the City of Chicago:

SECTION 1. Permission and authority are hereby given and granted to FULL SMILE FAMILY DENTIST, upon the terms and subject to the conditions of this ordinance to maintain and use one (1) sign(s) projecting over the public right-of-way attached to its premises known as 3939 W. Fullerton Ave..

Said sign structure(s) measures as follows; along W. Fullerton:
One (1) at four point five eight (4.58) feet in length, five point six seven (5.67) feet in height and twelve (12) feet above grade level.

The location of said privilege shall be as shown on prints kept on file with the Department of Business Affairs and Consumer Protection and the Office of the City Clerk

Said privilege shall be constructed in accordance with plans and specifications approved by the Department of Transportation (Division of Project Development) and Zoning Department- Signs.

This grant of privilege in the public way shall be subject to the provisions of Section 10-28-015 and all other required provisions of the Municipal Code of Chicago.


The grantee shall pay to the City of Chicago as compensation for the privilege #1114192 herein granted the sum of three hundred ($300.00) per annum in advance.

A 25% penalty will be added for payments received after due date

The permit holder agrees to hold the City of Chicago harmless for any damage, relocation or replacement costs associated with damage, relocation or removal of private property caused by the City performing work in the public way.

Authority herein given and granted for a period offive (5) years from and after .

Alderman _____
Ray Suarez 31st Ward

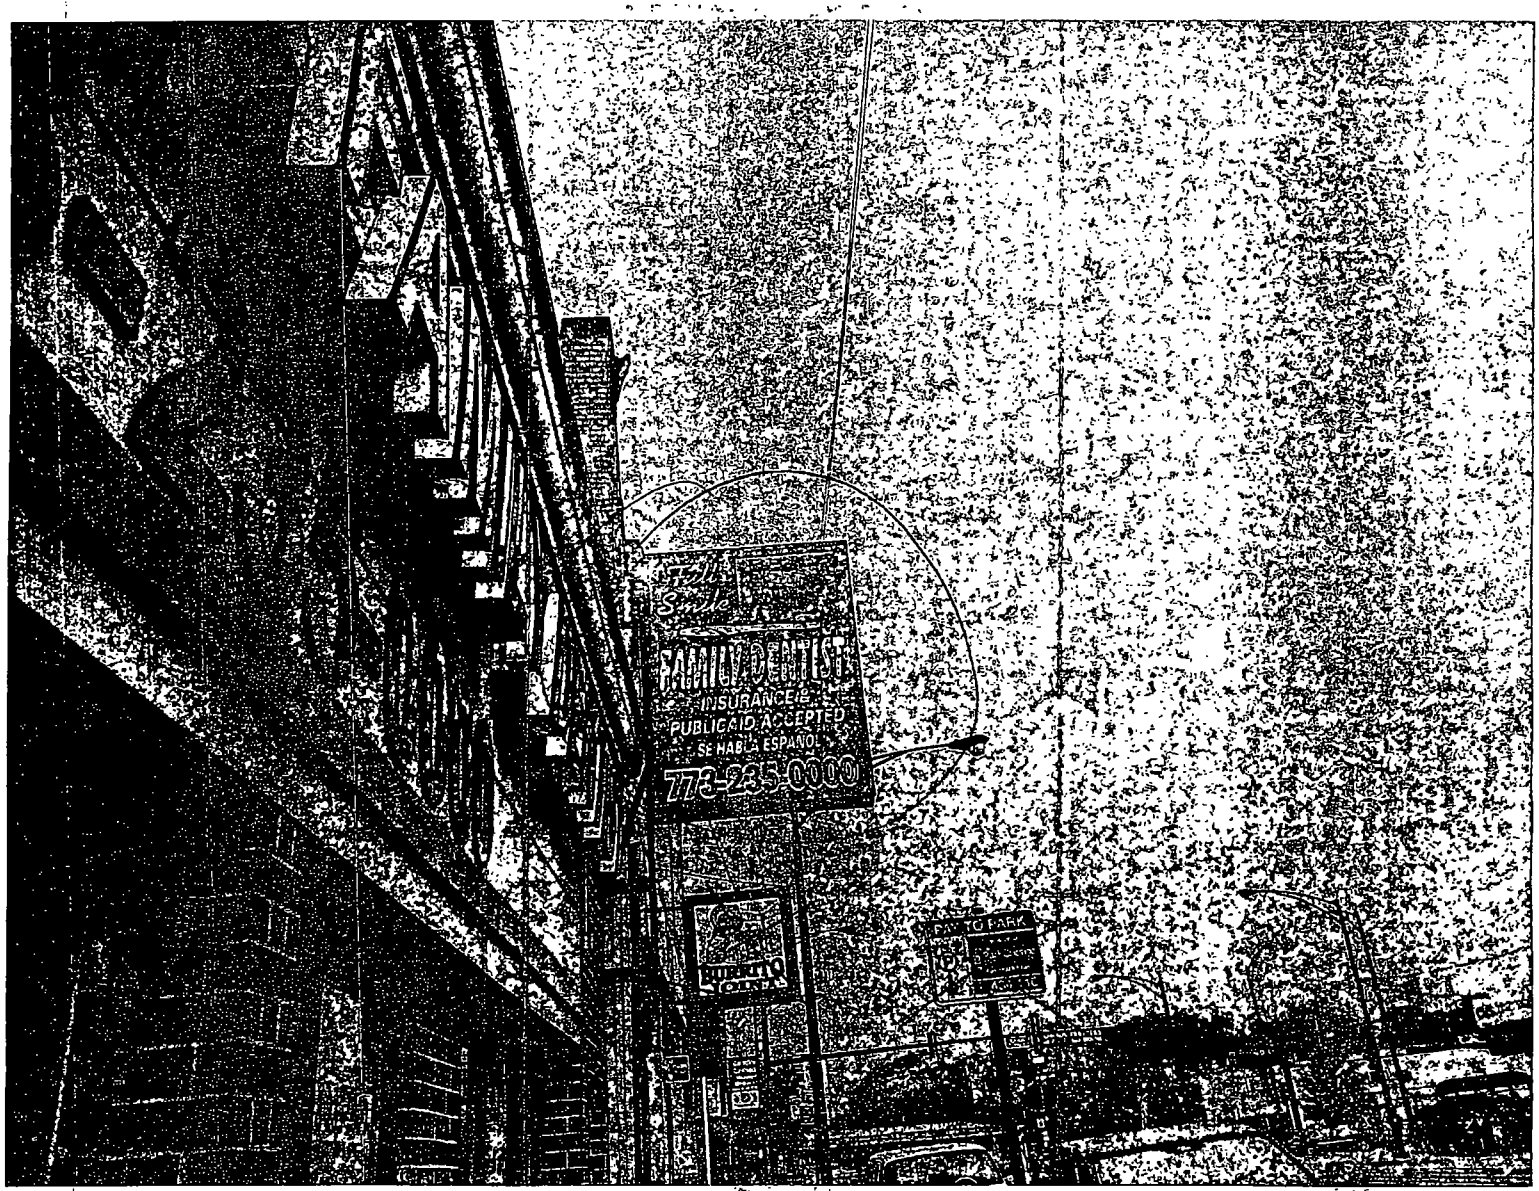
FAMILY DENTIST
INSURANCE
PUBLIC AID ACCEPTED
SE HABLA ESPANOL
773-235-0000

Department of Business Affairs and Consumer Protection
Small Business Center- Public Way Use Unit
City Hall - 121 N. LaSalle Street Room 800 • Chicago, IL 60602
(312)-74-GOBIZ (312-744-6249) • (312) 744-1944 (TTY)
http //www.cityofchicago.org/bacp

07/30/2014

Alderman **Ray Suarez**
Ward # **31**
City of Chicago
City Hall, Room **203**
121 North LaSalle Street
Chicago, Illinois 60602

Re: An ordinance to use and maintain a portion of the public right-of-way for **one (1) sign(s)** for **FULL SMILE FAMILY DENTIST**, adjacent to the premises known as **3939 W. Fullerton Ave.**.

Dear Alderman **Ray Suarez**:

The applicant referenced above has requested the use of the public right-of-way for a **sign(s)**. An ordinance has been prepared by the Department of Business Affairs and Consumer Protection – Small Business Center - Public Way Use Unit for presentation to the City Council. Because this request was made for properties located in your ward, as approved by you as per the attached, I respectfully request that you introduce the attached ordinance at the next City Council meeting.

If you have any questions regarding this ordinance, please contact Anthony Bertuca at (312) 744-5506.

Department of Business Affairs and Consumer Protection

City of Chicago

O2014-6484

Office of the City Clerk

Document Tracking Sheet

Meeting Date:	7/30/2014
Sponsor(s):	Suarez (31)
Type:	Ordinance
Title:	Grant(s) of privilege in public way for Presence Medical Group
Committee(s) Assignment:	Committee on Transportation and Public Way

ORDINANCE
PRESENCE MEDICAL GROUP
Acct. No. 204583 - 17
Permit No. 1112840

Be It Ordained by the City Council of the City of Chicago:

SECTION 1. Permission and authority are hereby given and granted to PRESENCE MEDICAL GROUP, upon the terms and subject to the conditions of this ordinance to maintain and use one (1) sign(s) projecting over the public right-of-way attached to its premises known as 5322 W. Fullerton Ave..

Said sign structure(s) measures as follows; along W. Fullerton Avenue:
One (1) at twelve point five (12.5) feet in length, five (5) feet in height and twelve point five (12.5) feet above grade level.

The location of said privilege shall be as shown on prints kept on file with the Department of Business Affairs and Consumer Protection and the Office of the City Clerk.

Said privilege shall be constructed in accordance with plans and specifications approved by the Department of Transportation (Division of Project Development) and Zoning Department - Signs.

This grant of privilege in the public way shall be subject to the provisions of Section 10-28-015 and all other required provisions of the Municipal Code of Chicago.

The grantee shall pay to the City of Chicago as compensation for the privilege #1112840 herein granted the sum of three hundred ($300.00) per annum in advance.

A 25% penalty will be added for payments received after due date.

The permit holder agrees to hold the City of Chicago harmless for any damage, relocation or replacement costs associated with damage, relocation or removal of private property caused by the City performing work in the public way.

Authority herein given and granted for a period of five (5) years from and after Date of Passage.

Alderman _____

Ray Suarez 31st Ward

SIGN SPECIFICATIONS

[A] - CABINET
Lighting: Lit
Material: Aluminum
Face Color: Slighly Blue MP #02972/ satin finish
Cabinet Color: Slighly Blue MP #02972/ satin finish
Installation: Fasten to existing support steel

GRAPHICS/ LOGO
[V5] - VINYL
Color: V5

[V6] - VINYL
Color: V6

[V7] - VINYL
Color: V7 (2 layers)


[V8] - VINYL
Color: V8


Note: leaving thin white outline to eliminate night hazing

[B] - POLE
Material: Existing support steel
Color: Paint to match PMS 412c

PRE-ENGINEERING CHECKED ____

vinyl detail callout

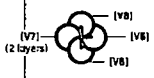

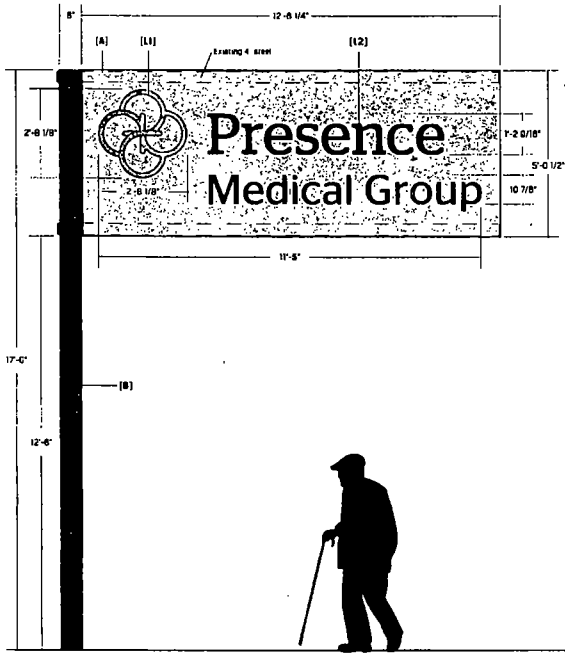



Proposed side B



Existing side A



Existing side B

POBLOCKI

822 S. 70th St. West Allis, WI 53214
414.453.4080 - www.poblocki.com

This document is owned by and the information contained in it is proprietary to Poblocki Sign Company LLC. By receipt hereof, the holder agrees not to use the information, disclose it to any third party or reproduce it in any manner without the prior written consent of Poblocki Sign Company LLC. Holder also agrees to immediately return this document upon demand to Poblocki Sign Company LLC.

This document appears only on applicable pages as exact as colors, typefaces, artwork, product colors, may vary from the print or digital image.

Project
Presence - PMG
Riis Park
5322 W Fullerton Avenue
Chicago, IL 60639

Scale: 3/8"=1'
Orig. Job Page Size: 17" x 17"

Notes

Revisions

REV	DESCRIPTION	BY	DATE
01	survey info	RAE	2.6.14
02	cabinet size	RAE	3.7.14

Rep: Katie Conroy
Drawn by: Team Haldeman | Orig. Date: 12/4/13

Sign Loc. No.:
PYL-01
DF Pylon
Sign Type

63385 — OPP - Project Job No
J01 — Design

Department of Business Affairs and Consumer Protection
Small Business Center - Public Way Use Unit
City Hall - 121 N. LaSalle Street, Room 800 • Chicago, IL 60602
(312)-74-GOBIZ (312-744-6249) • (312) 744-1944 (TTY)
http://www.cityofchicago.org/bacp

07/30/2014

Alderman **Ray Suarez**
Ward # **31**
City of Chicago
City Hall, Room **203**
121 North LaSalle Street
Chicago, Illinois 60602

Re: An ordinance to use and maintain a portion of the public right-of-way for **one (1) sign(s)** for **PRESENCE MEDICAL GROUP**, adjacent to the premises known as **5322 W. Fullerton Ave.**.

Dear Alderman **Ray Suarez**:

The applicant referenced above has requested the use of the public right-of-way for a **sign(s)**. An ordinance has been prepared by the Department of Business Affairs and Consumer Protection – Small Business Center - Public Way Use Unit for presentation to the City Council. Because this request was made for properties located in your ward, as approved by you as per the attached, I respectfully request that you introduce the attached ordinance at the next City Council meeting.

If you have any questions regarding this ordinance, please contact Anthony Bertuca at (312) 744-5506.

Department of Business Affairs and Consumer Protection

City of Chicago

O2014-6486

Office of the City Clerk

Document Tracking Sheet

Meeting Date:	7/30/2014
Sponsor(s):	Waguespack (32)
Type:	Ordinance
Title:	Grant(s) of privilege in public way for Beat Kitchen
Committee(s) Assignment:	Committee on Transportation and Public Way

ORDINANCE
BEAT KITCHEN
Acct. No. 9343 - 2
Permit No. 1114087

Be It Ordained by the City Council of the City of Chicago:

SECTION 1. Permission and authority are hereby given and granted to BEAT KITCHEN, upon the terms and subject to the conditions of this ordinance to maintain and use, as now constructed, eleven (11) Light Fixture(s) projecting over the public right-of-way adjacent to its premises known as 2100 W. Belmont Ave..

Said Light Fixture(s) at W. Belmont measure(s):
Eleven (11) at point five (.5) feet in length, point three three (.33) feet in width and eleven (11) feet above grade level.

The location of said privilege shall be as shown on prints kept on file with the Department of Business Affairs and Consumer Protection and the Office of the City Clerk.

Said privilege shall be constructed in accordance with plans and specifications approved by the Department of Transportation (Division of Project Development).

This grant of privilege in the public way shall be subject to the provisions of Section 10-28-015 and all other required provisions of the Municipal Code of Chicago.

The grantee shall pay to the City of Chicago as compensation for the privilege #1114087 herein granted the sum of one hundred twenty-five ($125.00) per annum in advance.

A 25% penalty will be added for payments received after due date.

The permit holder agrees to hold the City of Chicago harmless for any damage, relocation or replacement costs associated with damage, relocation or removal of private property caused by the City performing work in the public way.

Authority herein given and granted for a period of five (5) years from and after 06/03/2014.

Alderman Scott Waguespack

Scott Waguespack 32nd Ward


BEAT
KITCHEN
4
3
2
1

Department of Business Affairs and Consumer Protection
Small Business Center - Public Way Use Unit
City Hall - 121 N. LaSalle Street, Room 800 • Chicago, IL 60602
(312)-74-GOBIZ (312-744-6249) • (312) 744-1944 (TTY)
http //www cityofchicago.org/bacp

07/30/2014

Alderman **Scott Waguespack**
Ward # **32**
City of Chicago
City Hall, Room **300**
121 North LaSalle Street
Chicago, Illinois 60602

Re: An ordinance to use and maintain a portion of the public right-of-way for **eleven (11) light fixture(s)** for **BEAT KITCHEN**, adjacent to the premises known as **2100 W. Belmont Ave.**.

Dear Alderman **Scott Waguespack**:

The applicant referenced above has requested the use of the public right-of-way for a **light fixture(s)**. An ordinance has been prepared by the Department of Business Affairs and Consumer Protection – Small Business Center - Public Way Use Unit for presentation to the City Council. Because this request was made for properties located in your ward, as approved by you as per the attached, I respectfully request that you introduce the attached ordinance at the next City Council meeting.

If you have any questions regarding this ordinance, please contact Anthony Bertuca at (312) 744-5506.

Department of Business Affairs and Consumer Protection

City of Chicago

O2014-6489

Office of the City Clerk

Document Tracking Sheet

Meeting Date:	7/30/2014
Sponsor(s):	Waguespack (32)
Type:	Ordinance
Title:	Grant(s) of privilege in public way for Bluelight
Committee(s) Assignment:	Committee on Transportation and Public Way

ORDINANCE
BLUELIGHT
Acct. No. 30953 - 1
Permit No. 1114118

Be It Ordained by the City Council of the City of Chicago:

SECTION 1. Permission and authority are hereby given and granted to BLUELIGHT, upon the terms and subject to the conditions of this ordinance to maintain and use, as now constructed, two (2) Security Camera(s) projecting over the public right-of-way for security purposes adjacent to its premises known as 3251 N. Western Ave..

Said Security Camera(s) at N Western Ave measure(s):
Two (2) at one point three three (1.33) foot in length, point five (.5) feet in width and nine (9) feet above grade level.

The location of said privilege shall be as shown on prints kept on file with the Department of Business Affairs and Consumer Protection and the Office of the City Clerk.

Said privilege shall be constructed in accordance with plans and specifications approved by the Department of Planning and Development and Department of Transportation (Division of Project Development).

This grant of privilege in the public way shall be subject to the provisions of Section 10-28-015 and all other required provisions of the Municipal Code of Chicago.

The grantee shall pay to the City of Chicago as compensation for the privilege #1114118 herein granted the sum of zero ($.00) per annum in advance.


A 25% penalty will be added for payments received after due date.

The permit holder agrees to hold the City of Chicago harmless for any damage, relocation or replacement costs associated with damage, relocation or removal of private property caused by the City performing work in the public way.

Authority herein given and granted for a period of five (5) years from and after 06/30/2014.

Alderman Scott Waguespack

Scott Waguespack 32nd Ward

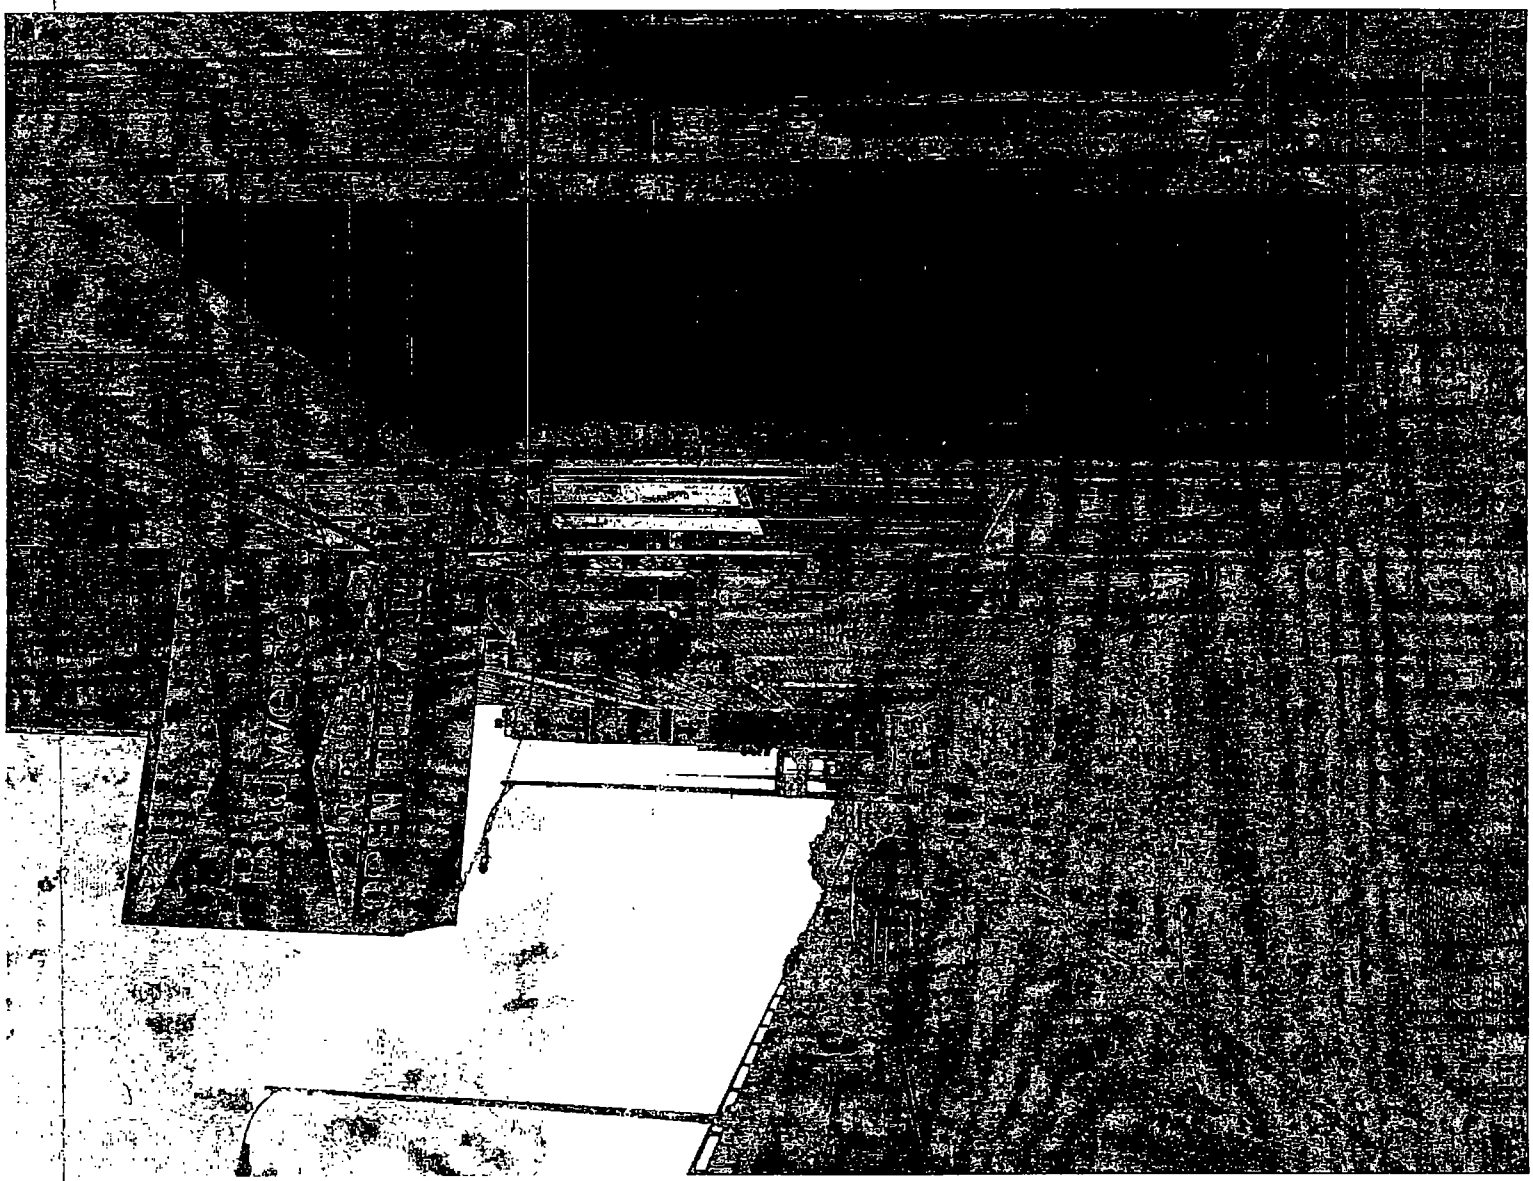
PRIVATE
DO NOT ENTER

Department of Business Affairs and Consumer Protection
Small Business Center - Public Way Use Unit
City Hall - 121 N LaSalle Street, Room 800 • Chicago, IL 60602
(312)-74-GOBIZ (312-744-6249) • (312) 744-1944 (TTY)
http://www.cityofchicago.org/bacp

07/30/2014

Alderman **Scott Waguespack**
Ward # **32**
City of Chicago
City Hall, Room **300**
121 North LaSalle Street
Chicago, Illinois 60602

Re: An ordinance to use and maintain a portion of the public right-of-way for **two (2) security camera(s)** for **BLUELIGHT**, adjacent to the premises known as **3251 N. Western Ave.**.

Dear Alderman **Scott Waguespack**:

The applicant referenced above has requested the use of the public right-of-way for a **security camera(s)**. An ordinance has been prepared by the Department of Business Affairs and Consumer Protection – Small Business Center - Public Way Use Unit for presentation to the City Council. Because this request was made for properties located in your ward, as approved by you as per the attached, I respectfully request that you introduce the attached ordinance at the next City Council meeting.

If you have any questions regarding this ordinance, please contact Anthony Bertuca at (312) 744-5506.

Department of Business Affairs and Consumer Protection

City of Chicago

O2014-6491

Office of the City Clerk

Document Tracking Sheet

Meeting Date:	7/30/2014
Sponsor(s):	Waguespack (32)
Type:	Ordinance
Title:	Grant(s) of privilege in public way for Bulley & Andrews
Committee(s) Assignment:	Committee on Transportation and Public Way

ORDINANCE
BULLEY & ANDREWS
Acct. No. 7450 - 1
Permit No. 1113806

Be It Ordained by the City Council of the City of Chicago:

SECTION 1. Permission and authority are hereby given and granted to BULLEY & ANDREWS, upon the terms and subject to the conditions of this ordinance to maintain and use two (2) sign(s) projecting over the public right-of-way attached to its premises known as 1755 W. Armitage Ave..

Said sign structure(s) measures as follows; along W Armitage Ave:
One (1) at twelve point one seven (12.17) feet in length, five point one seven (5.17) feet in height and twelve (12) feet above grade level.
One (1) at ten point one seven (10.17) feet in length, four point five (4.5) feet in height and fourteen (14) feet above grade level.

The location of said privilege shall be as shown on prints kept on file with the Department of Business Affairs and Consumer Protection and the Office of the City Clerk.

Said privilege shall be constructed in accordance with plans and specifications approved by the Department of Transportation (Division of Project Development) and Zoning Department - Signs.

This grant of privilege in the public way shall be subject to the provisions of Section 10-28-015 and all other required provisions of the Municipal Code of Chicago.

The grantee shall pay to the City of Chicago as compensation for the privilege #1113806 herein granted the sum of six hundred ($600.00) per annum in advance.


A 25% penalty will be added for payments received after due date.

The permit holder agrees to hold the City of Chicago harmless for any damage, relocation or replacement costs associated with damage, relocation or removal of private property caused by the City performing work in the public way.

Authority herein given and granted for a period of five (5) years from and after 04/22/2014.

Alderman Scott Waguespack

Scott Waguespack 32nd Ward

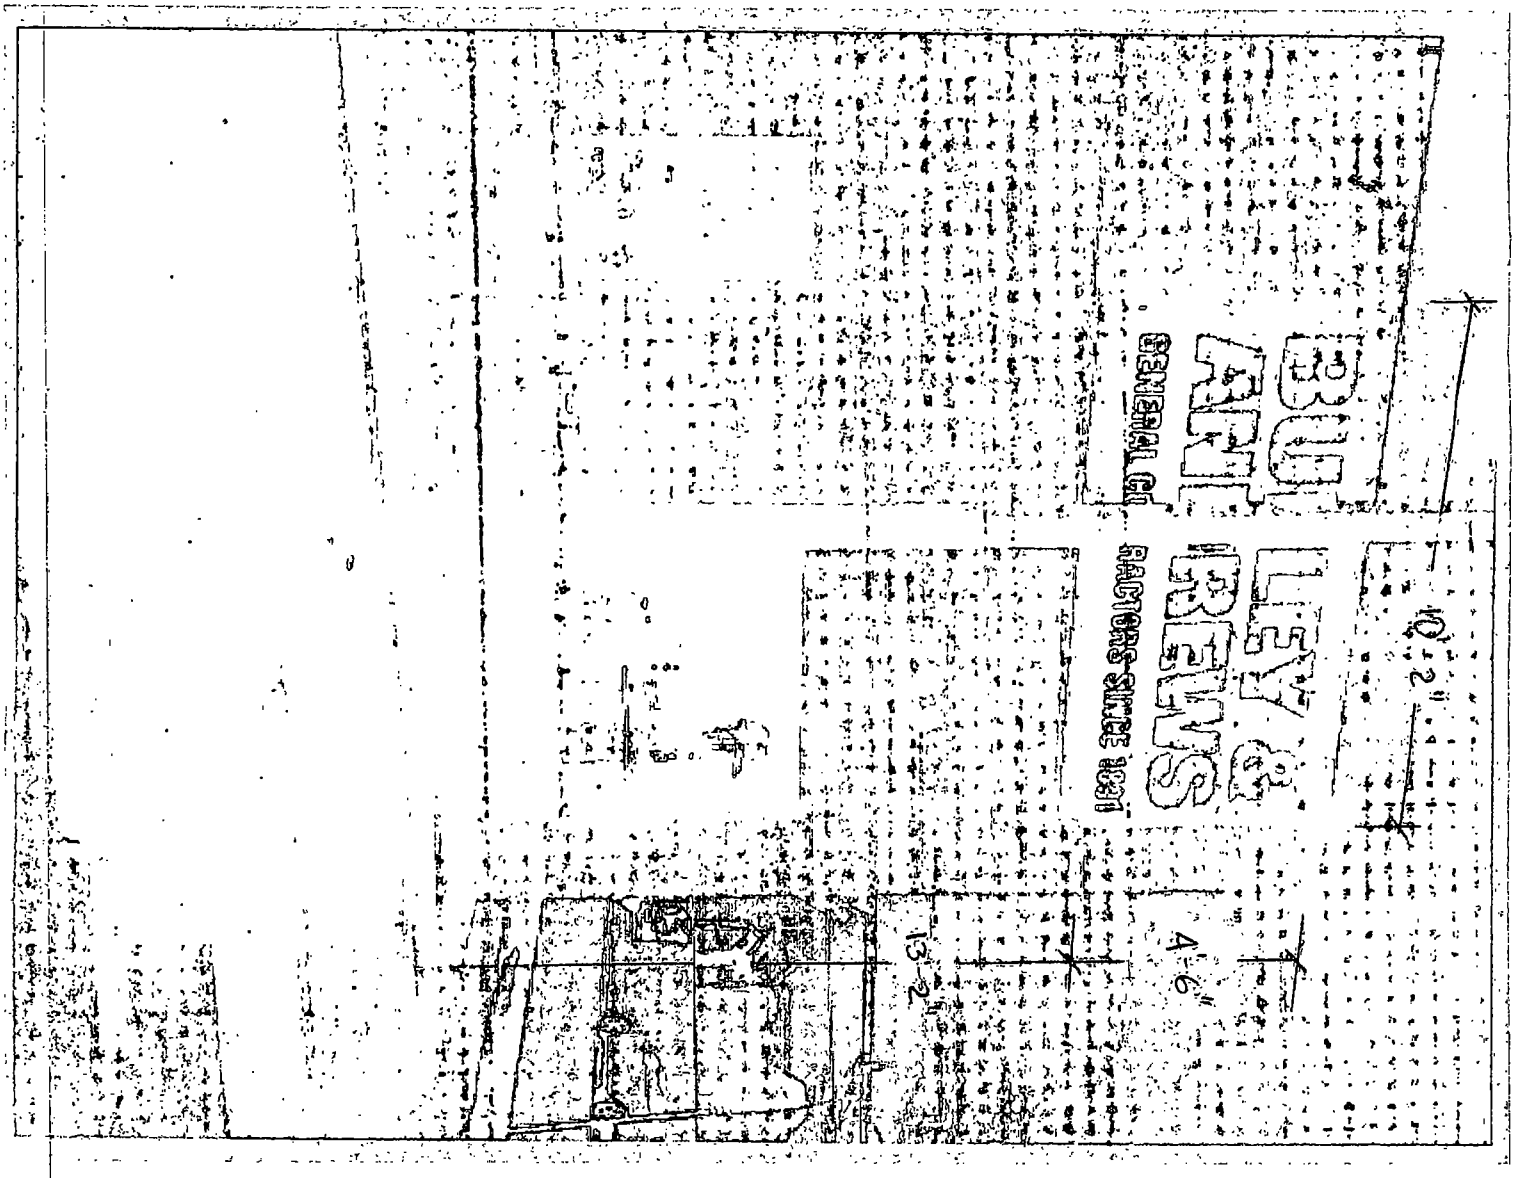
BLK
BLK
BLK
GENERAL GR
PARTIAL SEWER (1981)
40' R/W
4
6
13
2

Department of Business Affairs and Consumer Protection
Small Business Center - Public Way Use Unit
City Hall - 121 N. LaSalle Street, Room 800 • Chicago, IL 60602
(312)-74-GOBIZ (312-744-6249) • (312) 744-1944 (TTY)
http://www.cityofchicago.org/bacp

07/30/2014

Alderman **Scott Waguespack**
Ward # **32**
City of Chicago
City Hall, Room **300**
121 North LaSalle Street
Chicago, Illinois 60602

Re: An ordinance to use and maintain a portion of the public right-of-way for **two (2) sign(s)** for **BULLEY & ANDREWS**, adjacent to the premises known as **1755 W. Armitage Ave.**.

Dear Alderman **Scott Waguespack**:

The applicant referenced above has requested the use of the public right-of-way for a **sign(s)**. An ordinance has been prepared by the Department of Business Affairs and Consumer Protection – Small Business Center - Public Way Use Unit for presentation to the City Council. Because this request was made for properties located in your ward, as approved by you as per the attached, I respectfully request that you introduce the attached ordinance at the next City Council meeting.

If you have any questions regarding this ordinance, please contact Anthony Bertuca at (312) 744-5506.

Department of Business Affairs and Consumer Protection

City of Chicago

O2014-6493

Office of the City Clerk

Document Tracking Sheet

Meeting Date:	7/30/2014
Sponsor(s):	Waguespack (32)
Type:	Ordinance
Title:	Grant(s) of privilege in public way for Elston Industrial Lofts LLC
Committee(s) Assignment:	Committee on Transportation and Public Way

ORDINANCE
ELSTON INDUSTRIAL LOFTS, LLC
Acct. No. 307501 - 1
Permit No. 1111144

Be It Ordained by the City Council of the City of Chicago:

SECTION 1. Permission and authority are hereby given and granted to ELSTON INDUSTRIAL LOFTS, LLC, upon the terms and subject to the conditions of this ordinance to maintain and use one (1) sign(s) projecting over the public right-of-way attached to its premises known as 1731 N. Elston Ave..

Said sign structure(s) measures as follows; along N. Elston Avenue:
One (1) at three (3) feet in length, seven (7) feet in height and ten (10) feet above grade level.

The location of said privilege shall be as shown on prints kept on file with the Department of Business Affairs and Consumer Protection and the Office of the City Clerk.

Said privilege shall be constructed in accordance with plans and specifications approved by the Department of Transportation (Division of Project Development) and Zoning Department - Signs.

This grant of privilege in the public way shall be subject to the provisions of Section 10-28-015 and all other required provisions of the Municipal Code of Chicago.

The grantee shall pay to the City of Chicago as compensation for the privilege #1111144 herein granted the sum of one hundred ($100.00) per annum in advance.


A 25% penalty will be added for payments received after due date.


The permit holder agrees to hold the City of Chicago harmless for any damage, relocation or replacement costs associated with damage, relocation or removal of private property caused by the City performing work in the public way.

Authority herein given and granted for a period of five (5) years from and after Date of Passage.


Alderman Scott Waguespack

Scott Waguespack 32nd Ward

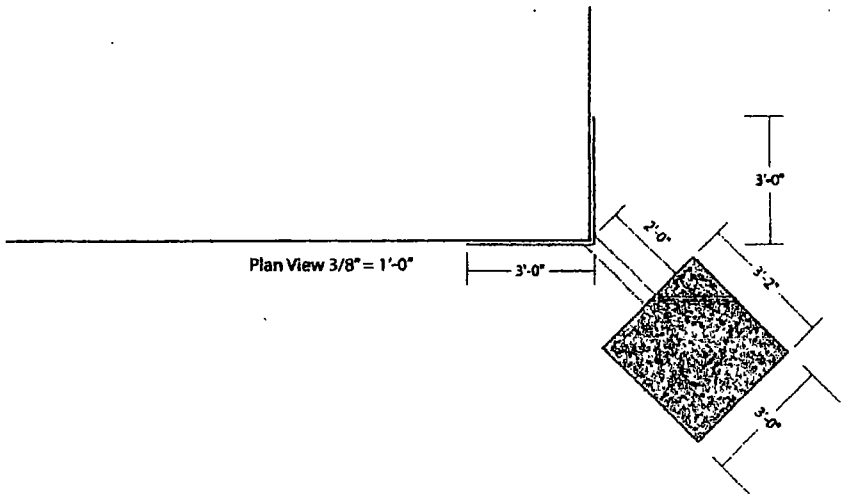


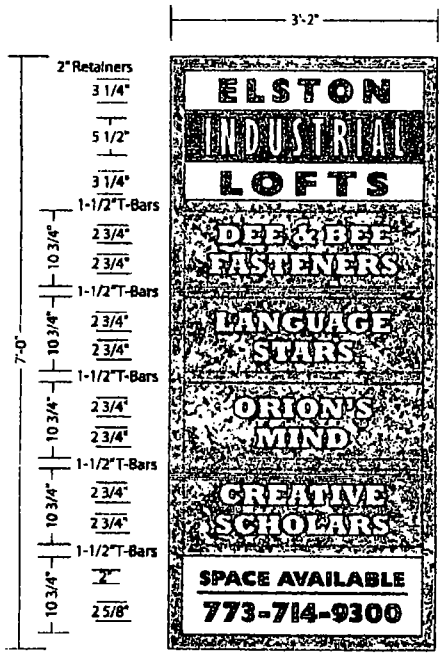

Side View 3/4" = 1'-0" (2)

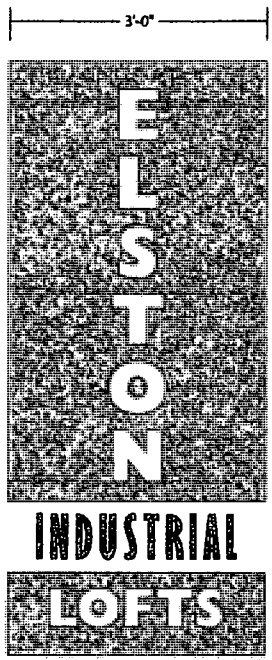

End View 3/4" = 1'-0" (1)

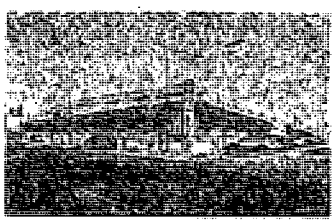

- **ONE DOUBLE FACE INTERNALLY ILLUMINATED SIGN/ WHITE LEXAN FACES WITH APPLIED TRANSLUCENT VINYL/ APPLIED VINYL ON STREET END OF SIGNCASE (NON-ILLUMINATED)/ FLAG MOUNTED FROM CORNER OF BRICK BUILDING**

- **SIGNCASE & 2" RETAINERS/ 1-1/2" T-BARS** = MAP TO MATCH TRANS TOMATO RED VINYL
  BKGD = TRANS WHITE LEXAN
  COPY & GRAPHICS = BLACK & 230-43 TRANS TOMATO RED VINYL
  TENANT BKGD = TRANS TOMATO RED VINYL
  TENANT COPY = TRANS WHITE LEXAN

Designed for 110 Volts

Electrical connection will be Within 5 Ft. at time of installation, Seperate Trip will be Charged at Time & Material

Landmark Sign group
7424 Industrial Avenue
Chesterton, IN 46304
phone 219.762.9577
fax 219.762.4259

JM-21388-2 PRINT #	JASON MOOREHEAD LSG SALES REP.
ELSTON INDUSTRIAL LOFTS CLIENT NAME	1731 N. ELSTON CHICAGO, IL JOB LOCATION
10.18.13 DATE	JM DRAWN BY / AS INDICATED SCALE

REVISIONS:
1.

X
Customer Acceptance SIGNATURE DATE

IF REQUIRED: Landlord Acceptance SIGNATURE DATE

L.S.G SALES INITIALS DATE

THIS DRAWING IS THE PROPERTY OF LANDMARK SIGN GROUP, INC. NO REPRODUCTIONS OR EXHIBITIONS ARE PERMITTED WITHOUT THE EXPRESS WRITTEN CONSENT OF LANDMARK SIGN GROUP, INC. AN ASSESSMENT OF 10% GROSS WILL BE CHARGED FOR ANY USAGE OF THIS DRAWING.
By signing the Customer Acceptance on this print, I understand that I am accepting all aspects of this drawing. This includes Artwork, Specifications, Dimensions, Spelling, and all other representations herein. I also understand that color reproductions on this print are approximate, and may not match manufactures samples exactly.

Department of Business Affairs and Consumer Protection
Small Business Center - Public Way Use Unit
City Hall - 121 N. LaSalle Street, Room 800 • Chicago, IL 60602
(312)-74-GOBIZ (312-744-6249) • (312) 744-1944 (TTY)
http://www.cityofchicago.org/bacp

07/30/2014

Alderman **Scott Waguespack**
Ward # **32**
City of Chicago
City Hall, Room **300**
121 North LaSalle Street
Chicago, Illinois 60602

Re: An ordinance to use and maintain a portion of the public right-of-way for **one (1) sign(s)** for **ELSTON INDUSTRIAL LOFTS, LLC**, adjacent to the premises known as **1731 N. Elston Ave.**.

Dear Alderman **Scott Waguespack**:

The applicant referenced above has requested the use of the public right-of-way for a **sign(s)**. An ordinance has been prepared by the Department of Business Affairs and Consumer Protection – Small Business Center - Public Way Use Unit for presentation to the City Council. Because this request was made for properties located in your ward, as approved by you as per the attached, I respectfully request that you introduce the attached ordinance at the next City Council meeting.

If you have any questions regarding this ordinance, please contact Anthony Bertuca at (312) 744-5506.

Department of Business Affairs and Consumer Protection

City of Chicago

O2014-6496

Office of the City Clerk

Document Tracking Sheet

Meeting Date:	7/30/2014
Sponsor(s):	Waguespack (32)
Type:	Ordinance
Title:	Grant(s) of privilege in public way for Fresh Tech Maid
Committee(s) Assignment:	Committee on Transportation and Public Way

ORDINANCE
FRESH TECH MAID
Acct. No. 390113 - 1
Permit No. 1112879

Be It Ordained by the City Council of the City of Chicago:

SECTION 1. Permission and authority are hereby given and granted to FRESH TECH MAID, upon the terms and subject to the conditions of this ordinance to maintain and use one (1) sign(s) projecting over the public right-of-way attached to its premises known as 1532 W. Fullerton Ave..

Said sign structure(s) measures as follows; along W FULLERTON AVE:
One (1) at seventeen point four two (17.42) feet in length, two (2) feet in height and twelve point five (12.5) feet above grade level.

The location of said privilege shall be as shown on prints kept on file with the Department of Business Affairs and Consumer Protection and the Office of the City Clerk.

Said privilege shall be constructed in accordance with plans and specifications approved by the Department of Transportation (Division of Project Development) and Zoning Department - Signs.

This grant of privilege in the public way shall be subject to the provisions of Section 10-28-015 and all other required provisions of the Municipal Code of Chicago.

The grantee shall pay to the City of Chicago as compensation for the privilege #1112879 herein granted the sum of three hundred ($300.00) per annum in advance.


A 25% penalty will be added for payments received after due date.

The permit holder agrees to hold the City of Chicago harmless for any damage, relocation or replacement costs associated with damage, relocation or removal of private property caused by the City performing work in the public way.

Authority herein given and granted for a period of five (5) years from and after Date of Passage.

Alderman Scott Waguespack

Scott Waguespack 32nd Ward

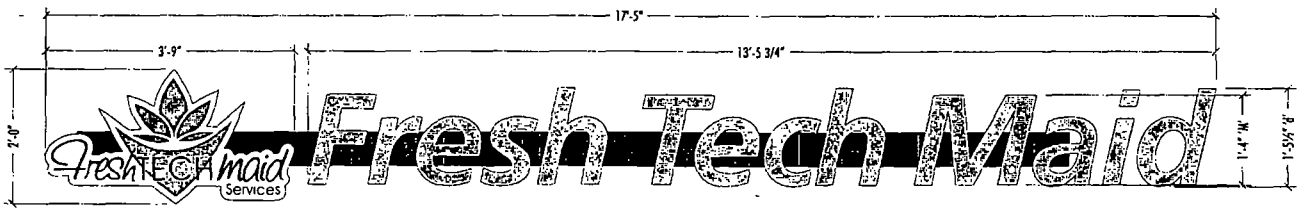

1 PLEX-FACE, INTERNALLY ILLUMINATED WALL DISPLAY, FLUSH MOUNTED - FRONT VIEW

SCALE ¾" = 1'


- LETTER FACES TO BE #2157 YELLOW PLEX
- LOGO FACE TO BE #7328 WHITE ACRYLIC w/ FIRST SURFACE #106 BRILLIANT GREEN, #120 PACIFIC BLUE, #108 LT BABY BLUE, & #172 PROCESS BLUE
- 1" BRONZE TRIMCAP
- BRONZE RETURNS
- GREEN L.E.D. ILLUMINATION FOR LETTERS
- WHITE L.E.D. ILLUMINATION FOR LOGO
- RACEWAY MOUNTED
- RACEWAY PAINTED TO MATCH BUILDING FASCIA

#106 BRILLIANT GREEN
#26 GREEN
#2157 YELLOW PLEX
#120 PACIFIC BLUE
#108 LIGHT BABY BLUE
#172 PROCESS BLUE


LEGEND

1 1" TRIM CAP
2 ACRYLIC FACE
3 040 ALUMINUM RETURN (35" & UNDER)
063 ALUMINUM RETURN (36" & OVER)
5 TRANSFORMER, CLASS II 12V
6 SAFETY SWITCH
7 090 ALUMINUM BACK
8 120V PRIMARY, NO. 12 THHN STRANDED WIRE | 20 AMP CIRCUIT
9 FLEXIBLE WEATHERPROOF CONDUIT PER LOCAL CODE SILICONE SEAL ALL PENETRATIONS
10 UL APPROVED STANDARD BUSHING
11 ALUM. FABR. RACEWAY w/ ACCESS LID
12 L.E.D. MODULE
13 1/4" DRAIN HOLE

- RACEWAY FINISH TO MATCH BUILDING COLOR

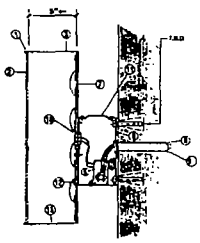

+/- 18'-0"

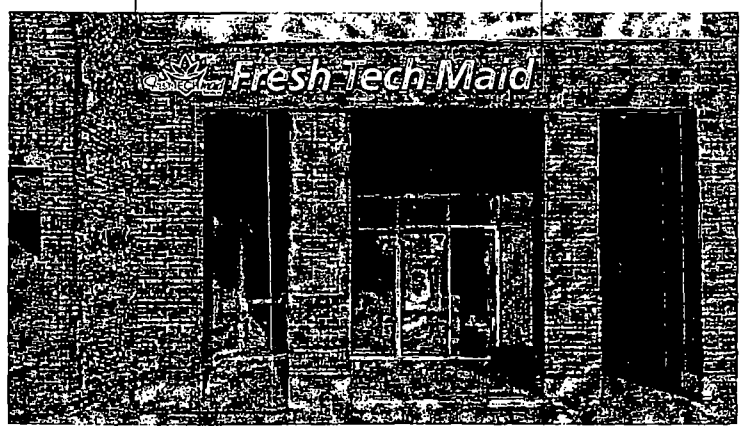

DOYLE
GENERAL SIGN CONTRACTORS

DATE	REVISION
3.2.14	REVISED PER DRAWING
3.14.14	REVISED PER ARCHITECT
3.18.14	REVISED LOGO & PHOTO SIMULATIONS PER KM
3.26.14	REVISED LOGO & PHOTO SIMULATIONS PER KM
4.10.14	DRAWING & LETTER SIZE PER KM
4.29.14	REVISED LETTER FACES TO #2157 YELLOW PLEX PER KM

CUSTOMER APPROVAL DATE

This design is the original and unpublished work of DOYLE SIGNS, INC. and may not be reproduced, copied or exhibited in any fashion without the expressed written consent from an authorized officer of The Company. The rights to this design may be purchased.

CLIENT FRESH TECH MAID
ADDRESS 1532 W. FULLERTON UNIT #1
CITY CHICAGO STATE IL DESIGNER KM SALESPERSON BK
DRWG. NO. 13824 SCALE NOTED DATE: 02.14.2014 SHEET NO. 1 of 1
\\DOYLENAS\Design\2014\FRESH TECH MAID\1532 W FULLERTON CHICAGO IL\FRESH TECH MAID - CHICAGO IL.ai

Department of Business Affairs and Consumer Protection
Small Business Center - Public Way Use Unit
City Hall - 121 N. LaSalle Street, Room 800 • Chicago, IL 60602
(312)-74-GOBIZ (312-744-6249) • (312) 744-1944 (TTY)
http://www.cityofchicago.org/bacp

07/30/2014

Alderman **Scott Waguespack**
Ward # **32**
City of Chicago
City Hall, Room **300**
121 North LaSalle Street
Chicago, Illinois 60602

Re: An ordinance to use and maintain a portion of the public right-of-way for **one (1) sign(s)** for **FRESH TECH MAID**, adjacent to the premises known as **1532 W. Fullerton Ave.**.

Dear Alderman **Scott Waguespack**:

The applicant referenced above has requested the use of the public right-of-way for a **sign(s)**. An ordinance has been prepared by the Department of Business Affairs and Consumer Protection – Small Business Center - Public Way Use Unit for presentation to the City Council. Because this request was made for properties located in your ward, as approved by you as per the attached, I respectfully request that you introduce the attached ordinance at the next City Council meeting.

If you have any questions regarding this ordinance, please contact Anthony Bertuca at (312) 744-5506.

Department of Business Affairs and Consumer Protection

City of Chicago

O2014-6499

Office of the City Clerk

Document Tracking Sheet

Meeting Date:	7/30/2014
Sponsor(s):	Waguespack (32)
Type:	Ordinance
Title:	Grant(s) of privilege in public way for Homeservices of Illinois LLC
Committee(s) Assignment:	Committee on Transportation and Public Way

ORDINANCE
HOMESERVICES OF ILLINOIS, LLC
Acct. No. 388957 - 1
Permit No. 1111887

Be It Ordained by the City Council of the City of Chicago:

SECTION 1. Permission and authority are hereby given and granted to HOMESERVICES OF ILLINOIS, LLC, upon the terms and subject to the conditions of this ordinance to maintain and use one (1) sign(s) projecting over the public right-of-way attached to its premises known as 1800 N. Clybourn Ave..

Said sign structure(s) measures as follows; along N. Clybourn Avenue:
One (1) at eighteen point seven five (18.75) feet in length, three point three three (3.33) feet in height and thirty (30) feet above grade level.

The location of said privilege shall be as shown on prints kept on file with the Department of Business Affairs and Consumer Protection and the Office of the City Clerk.

Said privilege shall be constructed in accordance with plans and specifications approved by the Department of Transportation (Division of Project Development) and Zoning Department - Signs.

This grant of privilege in the public way shall be subject to the provisions of Section 10-28-015 and all other required provisions of the Municipal Code of Chicago.

The grantee shall pay to the City of Chicago as compensation for the privilege #1111887 herein granted the sum of three hundred ($300.00) per annum in advance.


A 25% penalty will be added for payments received after due date.

The permit holder agrees to hold the City of Chicago harmless for any damage, relocation or replacement costs associated with damage, relocation or removal of private property caused by the City performing work in the public way.


Authority herein given and granted for a period of five (5) years from and after Date of Passage.

Alderman Scott Waguespack

Scott Waguespack 32nd Ward

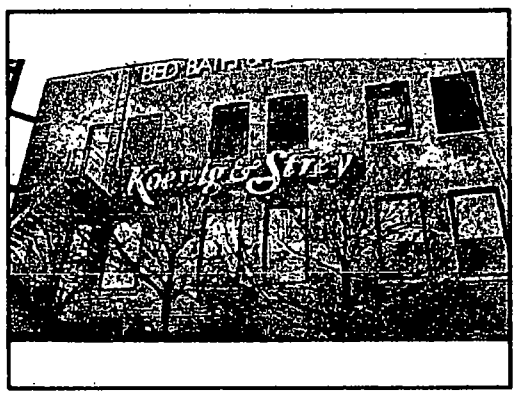

EXISTING

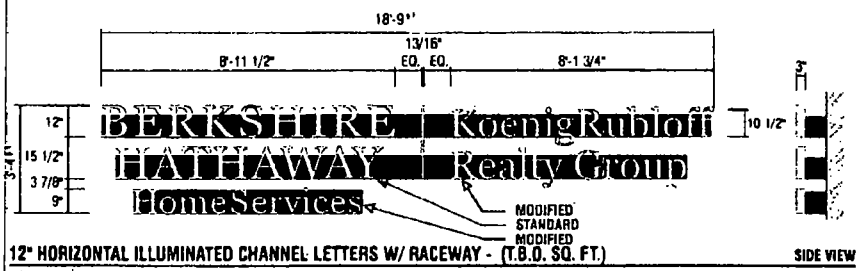

12" HORIZONTAL ILLUMINATED CHANNEL LETTERS W/ RACEWAY - (T.B.D. SQ. FT.)


QTY: 1

SIDE VIEW

SCALE: 1/4"=1'-0"

3" DEEP FABRICATED ALUMINUM CHANNEL LETTER
FACES: WHITE ACRYLIC
RETURNS: PAINTED WHITE
TRIMCAP: PAINTED WHITE

Proposed new Sign →

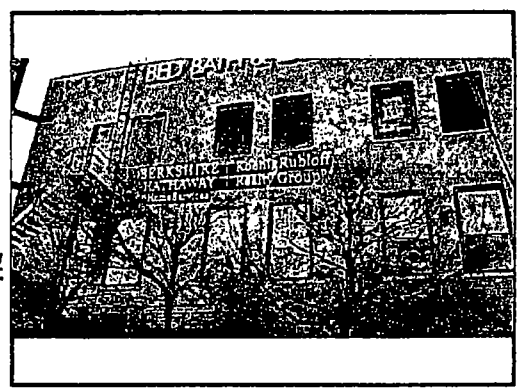

PROPOSED

BERKSHIRE HATHAWAY HomeServices

SIGN 5

Location: 1800 N Clybourn
Chicago, IL

Proj #: 4159	Loc #: 1800	Date: 01/15/14
Req #: 158954	Drawn By: CDT	Page #: 8

Rev. #	Req #	Date	Req. By	Drawn By	Revision Description:
Rev 1	159541	01/21/14	RS	MMG	Revised Sign #1 2 4 5.
Rev 2	000000	00/00/00	XXX	XXX	
Rev 3	000000	00/00/00	XXX	XXX	
Rev 4	000000	00/00/00	XXX	XXX	
Rev 5	000000	00/00/00	XXX	XXX	
Rev 6	000000	00/00/00	XXX	XXX	

FILE PATH: ...\Berkshire Hathaway Home Services\Project 4159 1800 N Clybourn\1800 N Clybourn IL

The Icon Companies®
icon ims ess

Drawings are the exclusive property of Icon Identity Solutions Inc.
Any unauthorized use or reproduction is not permitted

Department of Business Affairs and Consumer Protection
Small Business Center - Public Way Use Unit
City Hall - 121 N. LaSalle Street, Room 800 • Chicago, IL 60602
(312)-74-GOBIZ (312-744-6249) • (312) 744-1944 (TTY)
http://www.cityofchicago.org/bacp

07/30/2014

Alderman **Scott Waguespack**
Ward # **32**
City of Chicago
City Hall, Room **300**
121 North LaSalle Street
Chicago, Illinois 60602

Re: An ordinance to use and maintain a portion of the public right-of-way for **one (1) sign(s)** for **HOMESERVICES OF ILLINOIS, LLC**, adjacent to the premises known as **1800 N. Clybourn Ave.**.

Dear Alderman **Scott Waguespack**:

The applicant referenced above has requested the use of the public right-of-way for a **sign(s)**. An ordinance has been prepared by the Department of Business Affairs and Consumer Protection – Small Business Center - Public Way Use Unit for presentation to the City Council. Because this request was made for properties located in your ward, as approved by you as per the attached, I respectfully request that you introduce the attached ordinance at the next City Council meeting.

If you have any questions regarding this ordinance, please contact Anthony Bertuca at (312) 744-5506.

Department of Business Affairs and Consumer Protection

City of Chicago

O2014-6505

Office of the City Clerk

Document Tracking Sheet

Meeting Date:	7/30/2014
Sponsor(s):	Waguespack (32)
Type:	Ordinance
Title:	Grant(s) of privilege in public way for Home2Design LLC - light fixtures
Committee(s) Assignment:	Committee on Transportation and Public Way

ORDINANCE
Home2Design, LLC
Acct. No. 391176 - 1
Permit No. 1113757

Be It Ordained by the City Council of the City of Chicago:

SECTION 1. Permission and authority are hereby given and granted to Home2Design, LLC, upon the terms and subject to the conditions of this ordinance to construct, install, maintain and use two (2) Light Fixture(s) projecting over the public right-of-way adjacent to its premises known as 1631-33 W. Belmont Ave..

Said Light Fixture(s) at W BELMONT AVE measure(s):
Two (2) at point eight (.8) feet in length, two point zero nine (2.09) feet in width and seven point five (7.5) feet above grade level.

The location of said privilege shall be as shown on prints kept on file with the Department of Business Affairs and Consumer Protection and the Office of the City Clerk.

Said privilege shall be constructed in accordance with plans and specifications approved by the Department of Transportation (Division of Project Development).

This grant of privilege in the public way shall be subject to the provisions of Section 10-28-015 and all other required provisions of the Municipal Code of Chicago.

The grantee shall pay to the City of Chicago as compensation for the privilege #1113757 herein granted the sum of eighty ($80.00) per annum in advance.

A 25% penalty will be added for payments received after due date.

The permit holder agrees to hold the City of Chicago harmless for any damage, relocation or replacement costs associated with damage, relocation or removal of private property caused by the City performing work in the public way.


Authority herein given and granted for a period of five (5) years from and after Date of Passage.

Alderman _____

Scott Waguespack 32nd Ward

HINKLEY & FR

HINKLEY LIGHTING, INC
33000 PIN OAK PARKWAY | AVON LAKE OHIO 44012
[PH] 440 653 5500 [F] 440 653 5555
HINKLEYLIGHTING COM | FREDRICKRAMOND COM

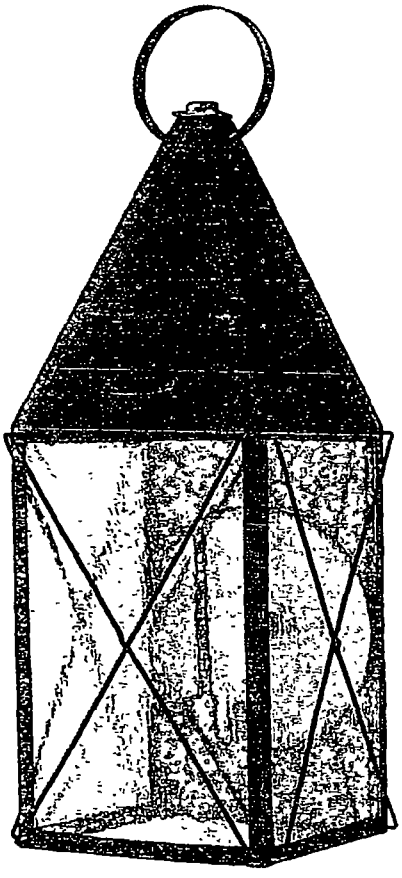

YORK 1845BK
BLACK

WIDTH	9 5"
HEIGHT	25 0"
WEIGHT	4 0 LBS
MATERIAL	ALUMINUM
GLASS	CLEAR SEEDY
CANOPY	5" DIA
BACKPLATE WIDTH	5 0"
SOCKET	3-60W CAND *NOT INCLUDED
EXTENSION	9 3"
TTO	18 8"
CERTIFICATION	C-US WET RATED
VOLTAGE	120V
UPC	640665184501

AT HINKLEY WE EMBRACE THE DESIGN PHILOSOPHY THAT YOU CAN MERGE TOGETHER THE LIGHTING, FURNITURE, ART COLORS AND ACCESSORIES YOU LOVE INTO A BEAUTIFUL ENVIRONMENT THAT DEFINES YOUR OWN PERSONAL STYLE WE HOPE YOU WILL BE INSPIRED BY OUR COMMITMENT TO KEEP YOUR 'LIFE AGLOW'

life AGLOW®

Department of Business Affairs and Consumer Protection
Small Business Center - Public Way Use Unit
City Hall - 121 N. LaSalle Street, Room 800 • Chicago, IL 60602
(312)-74-GOBIZ (312-744-6249) • (312) 744-1944 (TTY)
http //www cityofchicago.org/bacp

07/30/2014

Alderman **Scott Waguespack**
Ward # **32**
City of Chicago
City Hall, Room **300**
121 North LaSalle Street
Chicago, Illinois 60602

Re: An ordinance to use and maintain a portion of the public right-of-way for **two (2) light fixture(s)** for **Home2Design, LLC**, adjacent to the premises known as **1631-33 W. Belmont Ave.**.

Dear Alderman **Scott Waguespack**:

The applicant referenced above has requested the use of the public right-of-way for a **light fixture(s)**. An ordinance has been prepared by the Department of Business Affairs and Consumer Protection – Small Business Center - Public Way Use Unit for presentation to the City Council. Because this request was made for properties located in your ward, as approved by you as per the attached, I respectfully request that you introduce the attached ordinance at the next City Council meeting.

If you have any questions regarding this ordinance, please contact Anthony Bertuca at (312) 744-5506.

Department of Business Affairs and Consumer Protection

City of Chicago

O2014-6507

Office of the City Clerk

Document Tracking Sheet

Meeting Date:	7/30/2014
Sponsor(s):	Waguespack (32)
Type:	Ordinance
Title:	Grant(s) of privilege in public way for Home2Design LLC - planters
Committee(s) Assignment:	Committee on Transportation and Public Way

ORDINANCE
Home2Design, LLC
Acct. No. 391176 - 1
Permit No. 1113759

Be It Ordained by the City Council of the City of Chicago:

SECTION 1. Permission and authority are hereby given and granted to Home2Design, LLC, upon the terms and subject to the conditions of this ordinance to construct, install, maintain and use two (2) Planter(s) on the public right-of-way for beautification purposes adjacent to its premises known as 1631-33 W. Belmont Ave..

Said Planter(s) at W BELMONT AVE measure(s):
Two (2) at three (3) feet in length, and one (1) foot in width for a total of six (6) square feet.

Grantee must allow the required clear and unobstructed space for pedestrian passage at all times per rules and regulations approved by the Department of Transportation.

The location of said privilege shall be as shown on prints kept on file with the Department of Business Affairs and Consumer Protection and the Office of the City Clerk.

Said privilege shall be constructed in accordance with plans and specifications approved by the Department of Planning and Development and Department of Transportation (Division of Project Development).

This grant of privilege in the public way shall be subject to the provisions of Section 10-28-015 and all other required provisions of the Municipal Code of Chicago.

The grantee shall pay to the City of Chicago as compensation for the privilege #1113759 herein granted the sum of zero ($.00) per annum in advance.

A 25% penalty will be added for payments received after due date.

The permit holder agrees to hold the City of Chicago harmless for any damage, relocation or replacement costs associated with damage, relocation or removal of private property caused by the City performing work in the public way.


Authority herein given and granted for a period of five (5) years from and after Date of Passage.

Alderman Scott Waguespack

Scott Waguespack 32nd Ward

T = TREE

HOME2DESIGN, LLC / 2DESIGN LLC
2DESIGN GROUP
1631 & 1633 W BELMONT, CHICAGO 60657

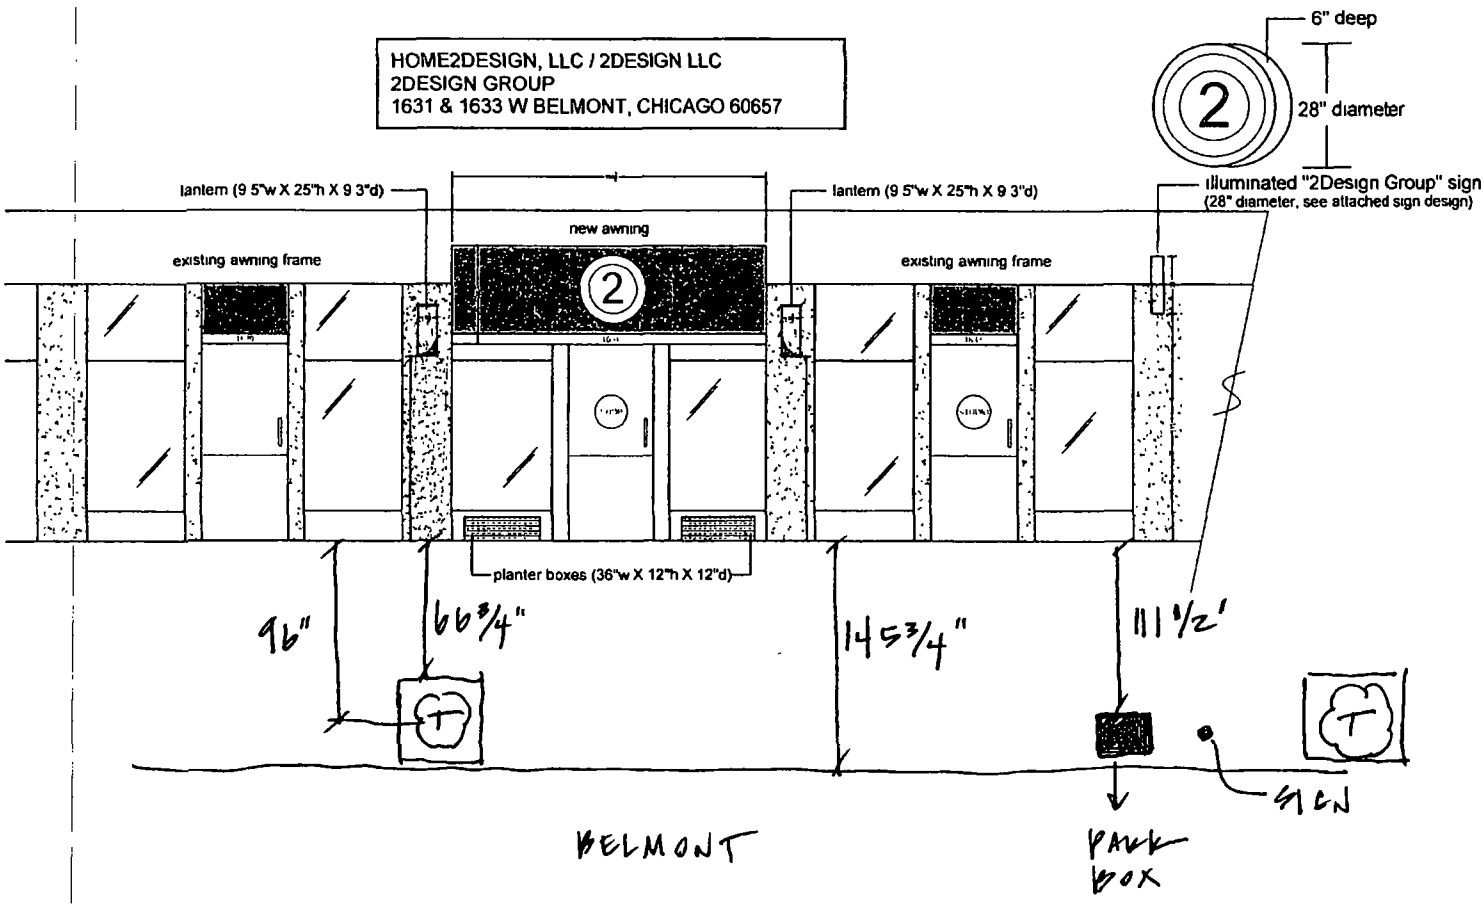

Department of Business Affairs and Consumer Protection
Small Business Center - Public Way Use Unit
City Hall - 121 N. LaSalle Street, Room 800 • Chicago, IL 60602
(312)-74-GOBIZ (312-744-6249) • (312) 744-1944 (TTY)
http //www.cityofchicago org/bacp

07/30/2014

Alderman **Scott Waguespack**
Ward # **32**
City of Chicago
City Hall, Room **300**
121 North LaSalle Street
Chicago, Illinois 60602

Re: An ordinance to use and maintain a portion of the public right-of-way for **two (2) planter(s)** for **Home2Design, LLC**, adjacent to the premises known as **1631-33 W. Belmont Ave.**.

Dear Alderman **Scott Waguespack**:

The applicant referenced above has requested the use of the public right-of-way for a **planter(s)**. An ordinance has been prepared by the Department of Business Affairs and Consumer Protection – Small Business Center - Public Way Use Unit for presentation to the City Council. Because this request was made for properties located in your ward, as approved by you as per the attached, I respectfully request that you introduce the attached ordinance at the next City Council meeting.

If you have any questions regarding this ordinance, please contact Anthony Bertuca at (312) 744-5506.

Department of Business Affairs and Consumer Protection

City of Chicago

O2014-6508

Office of the City Clerk

Document Tracking Sheet

Meeting Date:	7/30/2014
Sponsor(s):	Waguespack (32)
Type:	Ordinance
Title:	Grant(s) of privilege in public way for L&M Properties - bay windows
Committee(s) Assignment:	*Committee on Transportation and Public Way*

ORDINANCE
L & M PROPERTIES
Acct. No. 302340 - 1
Permit No. 1114234

Be It Ordained by the City Council of the City of Chicago:

SECTION 1. Permission and authority are hereby given and granted to L & M PROPERTIES, upon the terms and subject to the conditions of this ordinance to maintain and use, as now constructed, three (3) Bay Window(s) projecting over the public right-of-way adjacent to its premises known as 3032 N. Racine Ave..

Said Bay Window(s) at W. Nelson measure(s):
One (1) at twelve point seven five (12.75) feet in length, and three point one six (3.16) feet in width for a total of forty point two nine (40.29) square feet.

Said Bay Window(s) at W. Nelson & N. Racine measure(s):
One (1) at eleven point one six (11.16) feet in length, and three point one six (3.16) feet in width for a total of thirty-five point two seven (35.27) square feet.

Said Bay Window(s) at N. Racine measure(s):
One (1) at twelve point seven five (12.75) feet in length, and three point one six (3.16) feet in width for a total of forty point two nine (40.29) square feet.

The location of said privilege shall be as shown on prints kept on file with the Department of Business Affairs and Consumer Protection and the Office of the City Clerk.

Said privilege shall be constructed in accordance with plans and specifications approved by the Department of Transportation (Division of Project Development).

This grant of privilege in the public way shall be subject to the provisions of Section 10-28-015 and all other required provisions of the Municipal Code of Chicago.

The grantee shall pay to the City of Chicago as compensation for the privilege #1114234 herein granted the sum of two hundred twenty-five ($225.00) per annum in advance.

A 25% penalty will be added for payments received after due date.


The permit holder agrees to hold the City of Chicago harmless for any damage, relocation or replacement costs associated with damage, relocation or removal of private property caused by the City performing work in the public way.

Authority herein given and granted for a period of five (5) years from and after 07/29/2014.


Alderman Scott Waguespack

Scott Waguespack 32nd Ward

RACINE NELSON BAY WINDOW

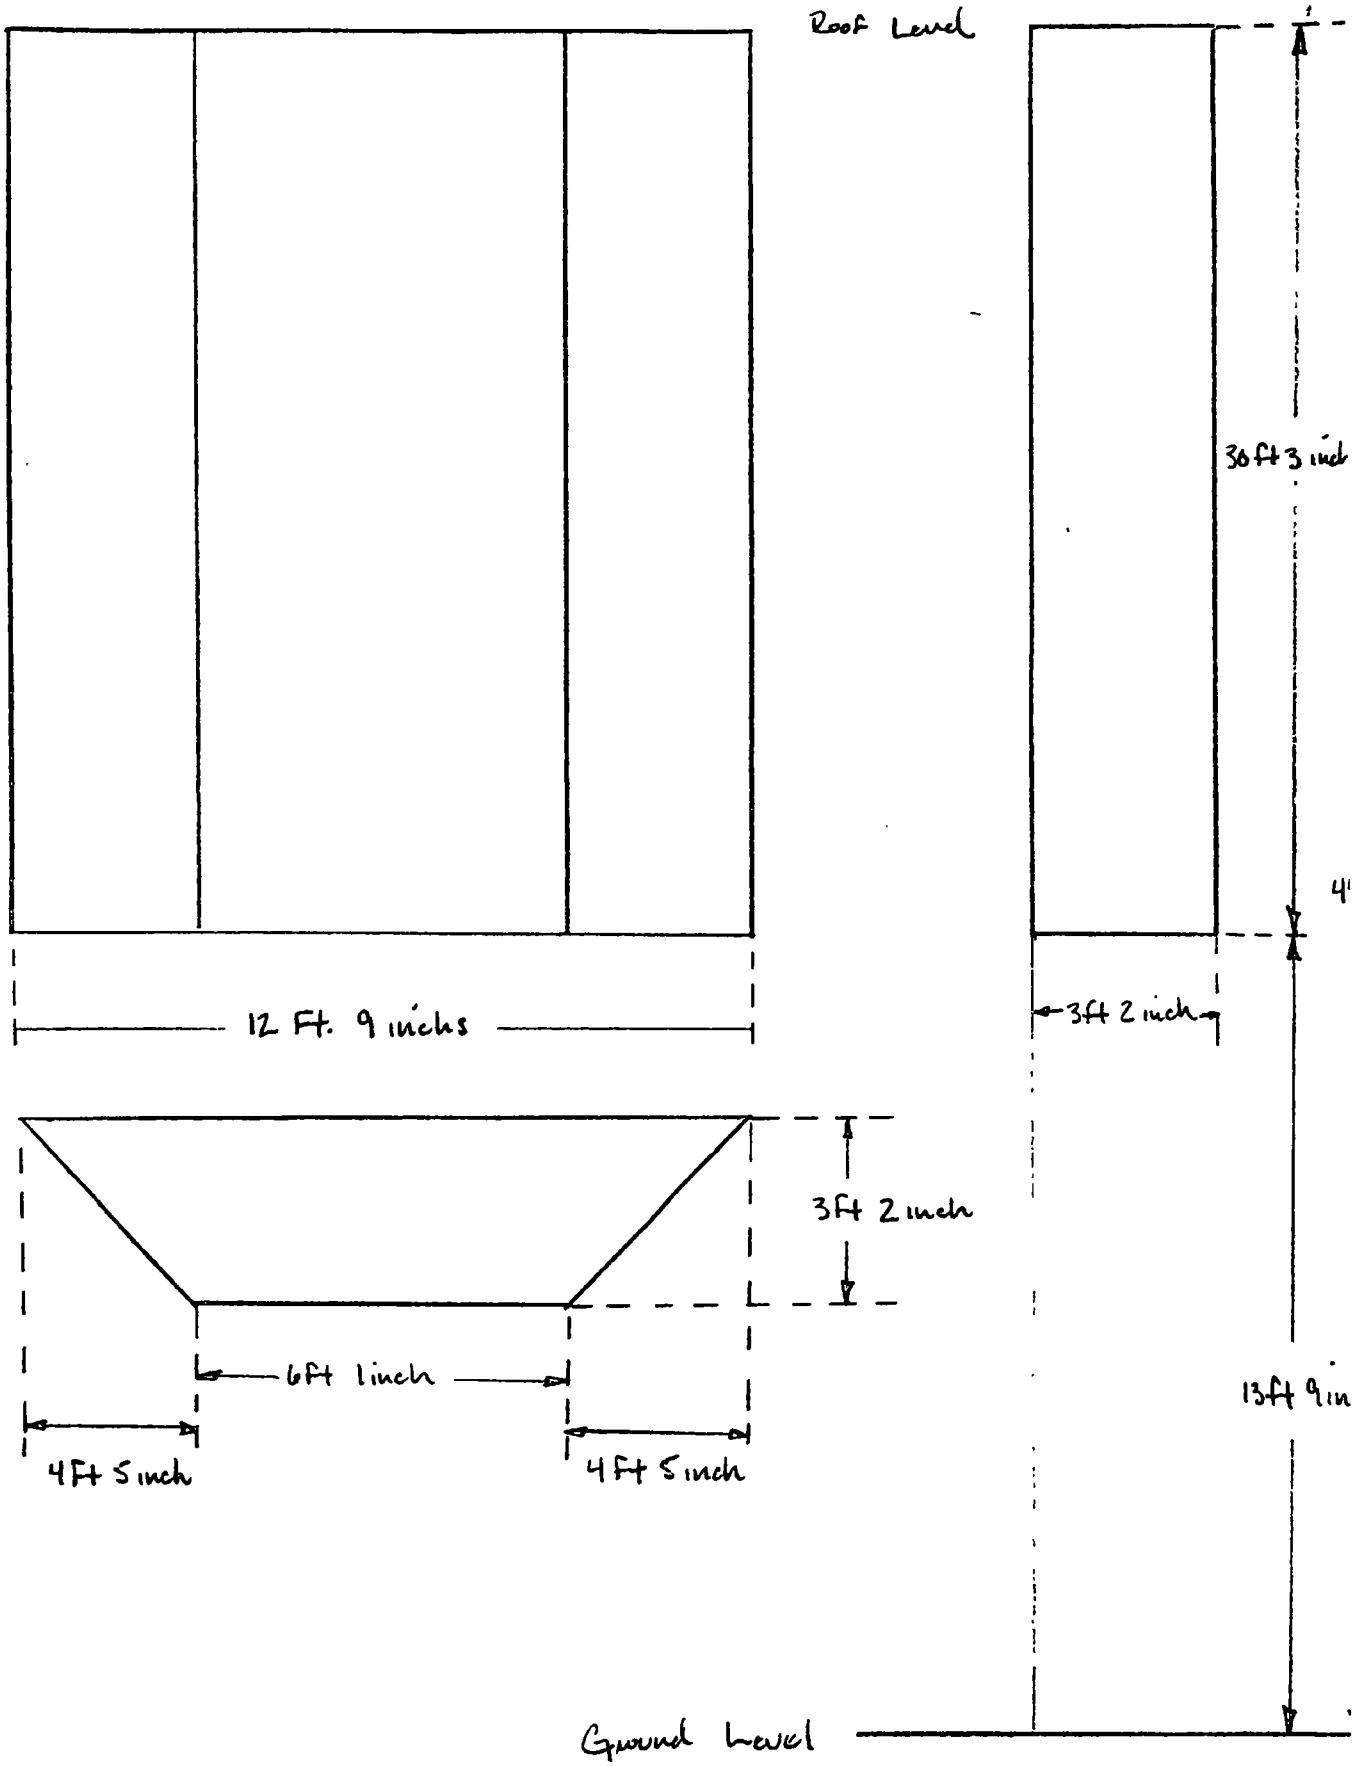

NELSON BAY WINDOW

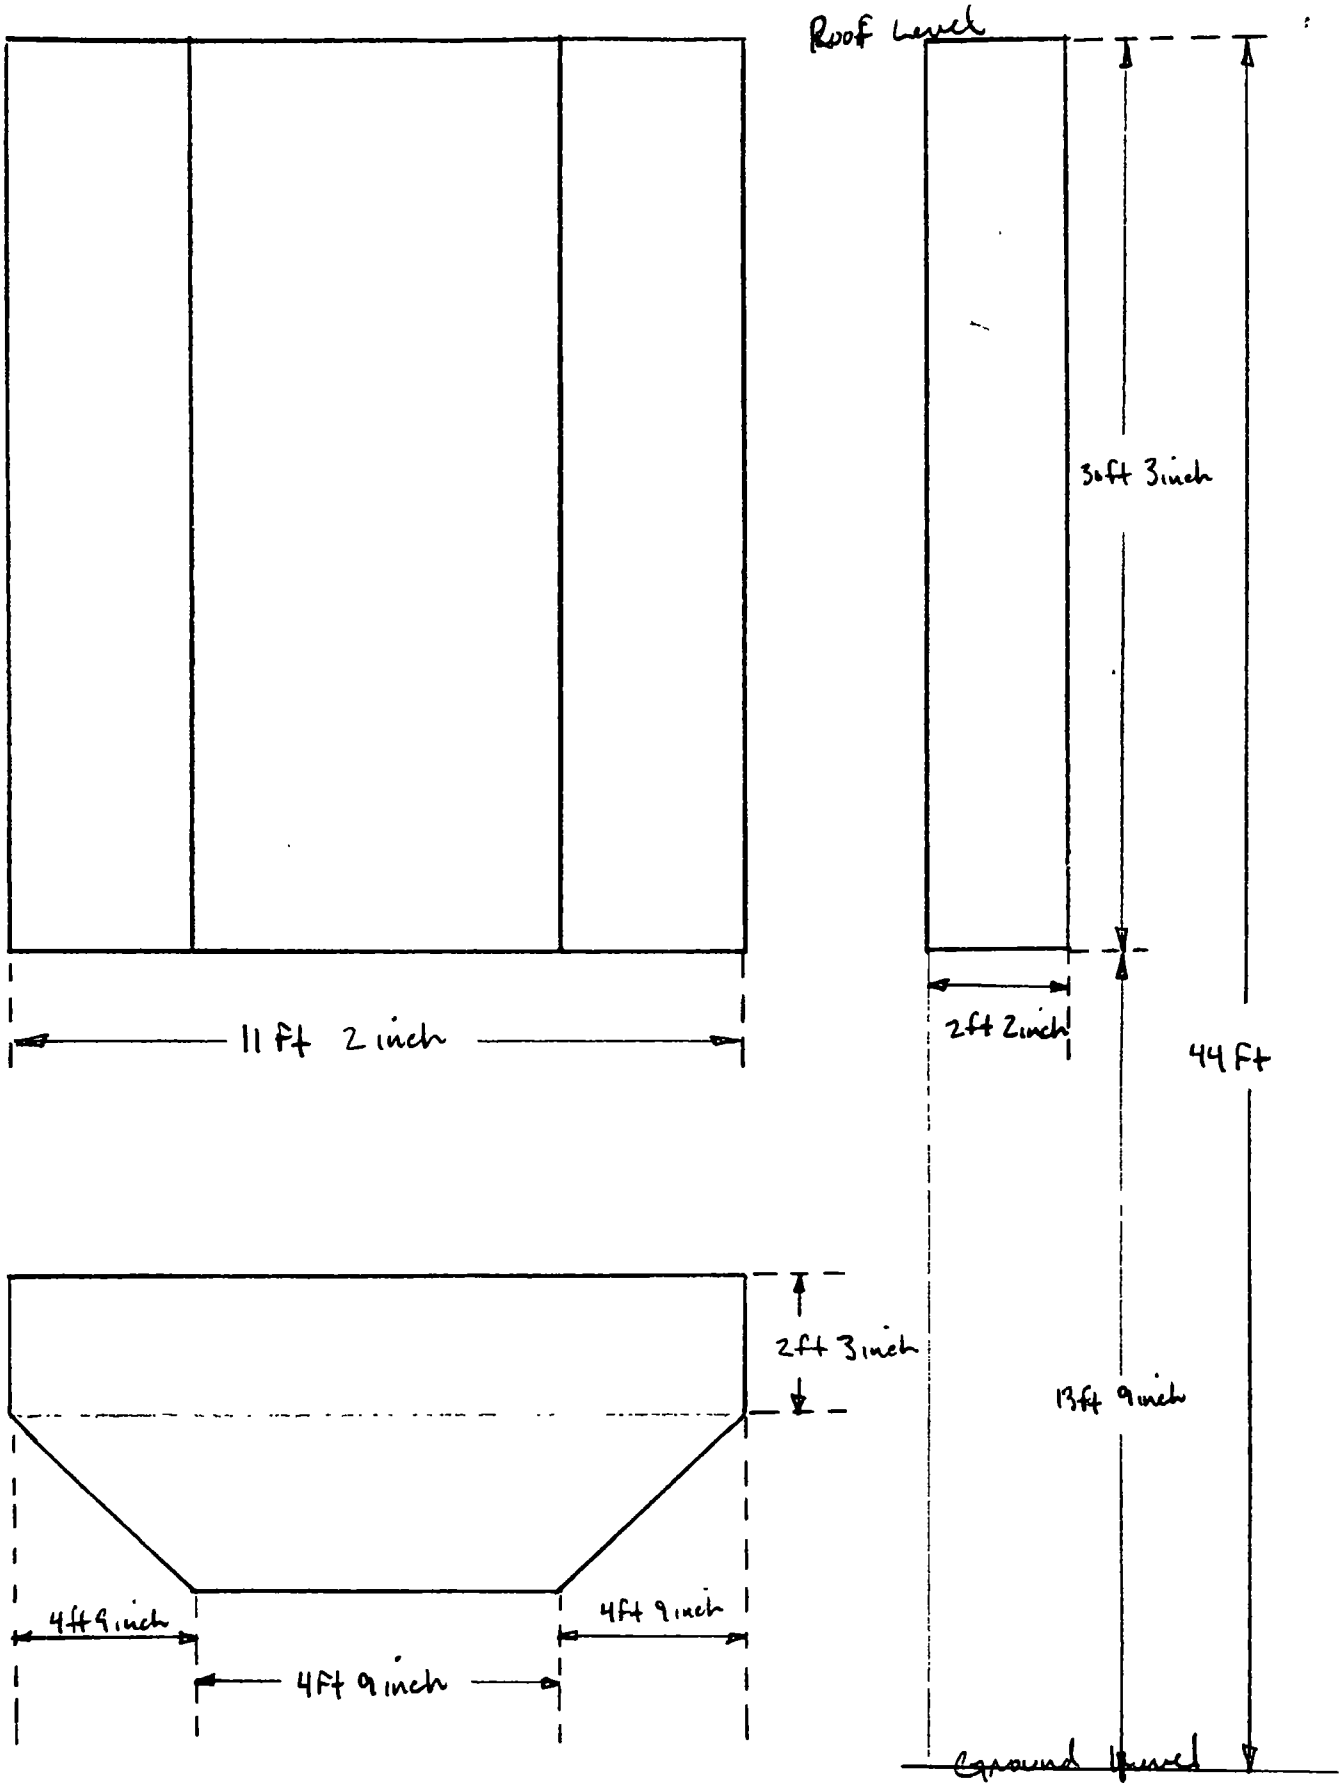

Department of Business Affairs and Consumer Protection
Small Business Center - Public Way Use Unit
City Hall - 121 N LaSalle Street, Room 800 • Chicago, IL 60602
(312)-74-GOBIZ (312-744-6249) • (312) 744-1944 (TTY)
http://www.cityofchicago.org/bacp

07/30/2014

Alderman **Scott Waguespack**
Ward # **32**
City of Chicago
City Hall, Room **300**
121 North LaSalle Street
Chicago, Illinois 60602

Re: An ordinance to use and maintain a portion of the public right-of-way for **three (3) bay window(s)** for **L & M PROPERTIES**, adjacent to the premises known as **3032 N. Racine Ave.**.

Dear Alderman **Scott Waguespack**:

The applicant referenced above has requested the use of the public right-of-way for a **bay window(s)**. An ordinance has been prepared by the Department of Business Affairs and Consumer Protection – Small Business Center - Public Way Use Unit for presentation to the City Council. Because this request was made for properties located in your ward, as approved by you as per the attached, I respectfully request that you introduce the attached ordinance at the next City Council meeting.

If you have any questions regarding this ordinance, please contact Anthony Bertuca at (312) 744-5506.

Department of Business Affairs and Consumer Protection

City of Chicago

O2014-6510

Office of the City Clerk

Document Tracking Sheet

Meeting Date:	7/30/2014
Sponsor(s):	Waguespack (32)
Type:	Ordinance
Title:	Grant(s) of privilege in public way for L&M Properties - step
Committee(s) Assignment:	Committee on Transportation and Public Way

ORDINANCE
L & M PROPERTIES
Acct. No. 302340 - 2
Permit No. 1114235

Be It Ordained by the City Council of the City of Chicago:

SECTION 1. Permission and authority are hereby given and granted to L & M PROPERTIES, upon the terms and subject to the conditions of this ordinance to maintain and use, as now constructed, one (1) Step(s) on the public right-of-way adjacent to its premises known as 1209 W. Nelson St..

Said Step(s) at W. Nelson measure(s):
One (1) at twelve (12) feet in length, and one point four two (1.42) foot in width for a total of seventeen point zero four (17.04) square feet.

The location of said privilege shall be as shown on prints kept on file with the Department of Business Affairs and Consumer Protection and the Office of the City Clerk.

Said privilege shall be constructed in accordance with plans and specifications approved by the Department of Transportation (Division of Project Development).

This grant of privilege in the public way shall be subject to the provisions of Section 10-28-015 and all other required provisions of the Municipal Code of Chicago.

The grantee shall pay to the City of Chicago as compensation for the privilege #1114235 herein granted the sum of four hundred ($400.00) per annum in advance.

A 25% penalty will be added for payments received after due date.


The permit holder agrees to hold the City of Chicago harmless for any damage, relocation or replacement costs associated with damage, relocation or removal of private property caused by the City performing work in the public way.


Authority herein given and granted for a period of five (5) years from and after 07/29/2014.

Alderman _____

Scott Waguespack 32nd Ward

Step at 1206 W NELSON

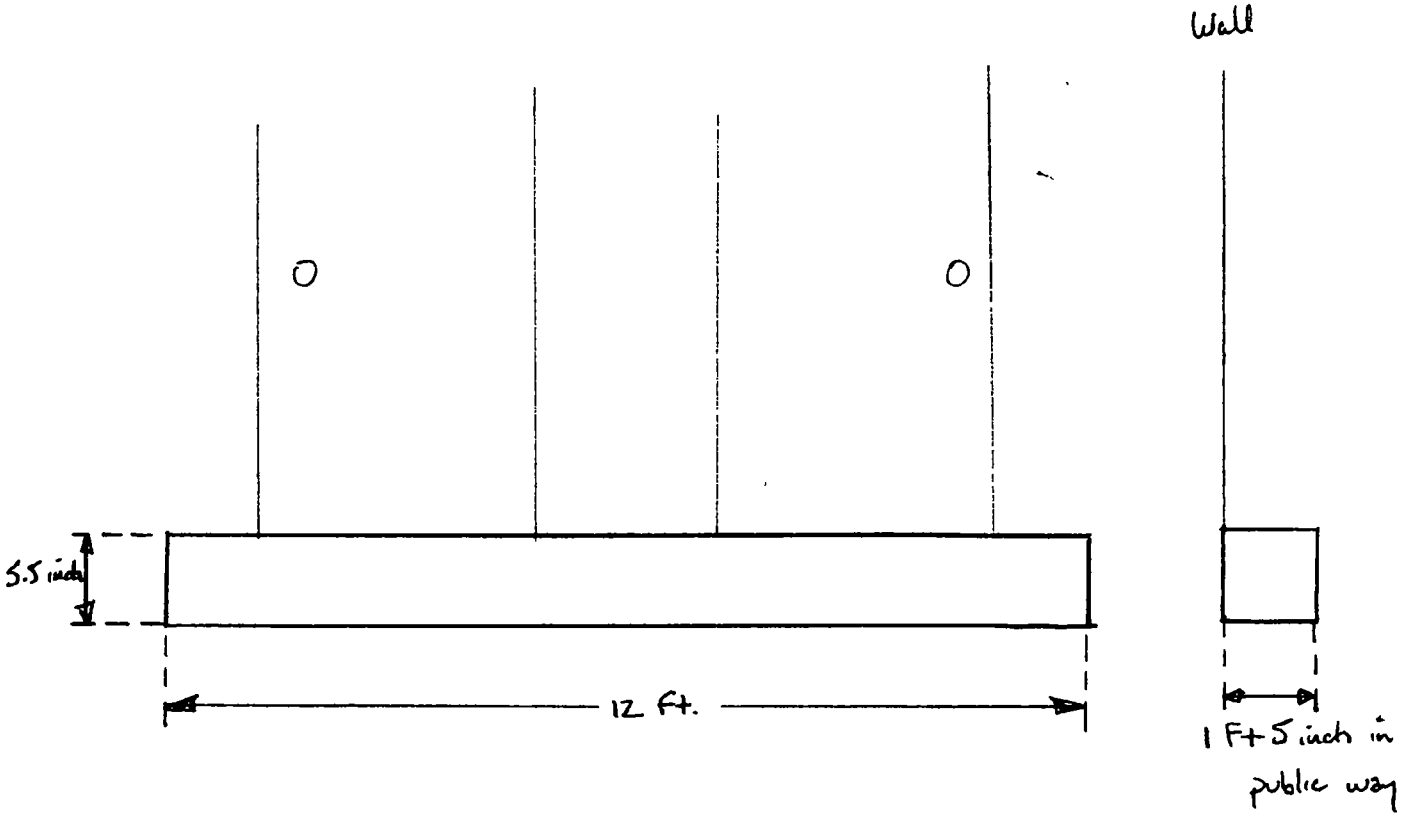

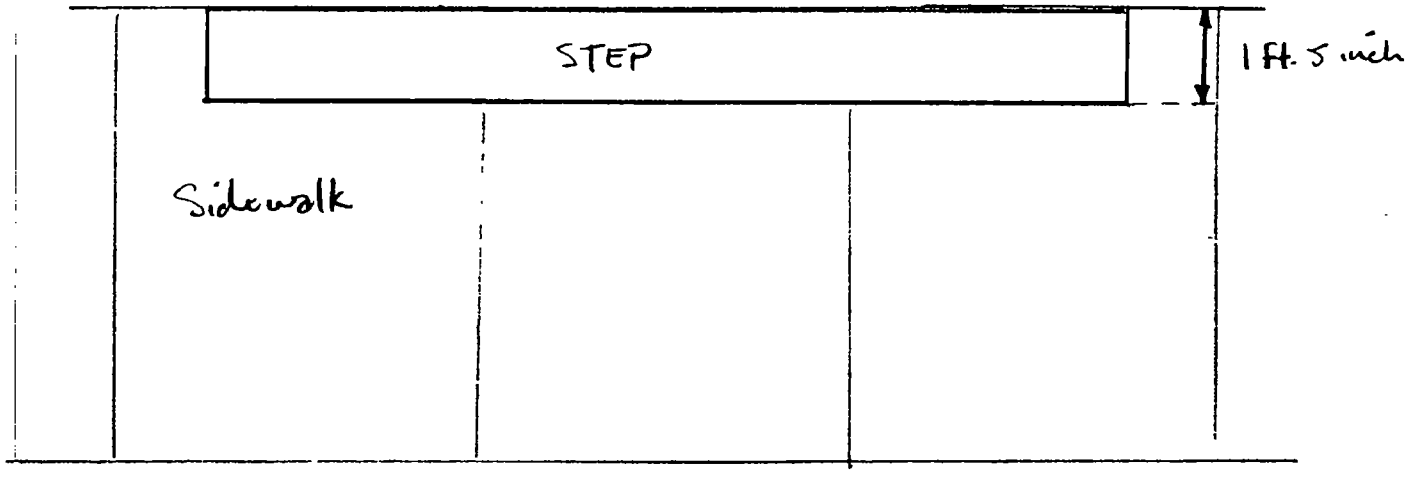

Department of Business Affairs and Consumer Protection
Small Business Center - Public Way Use Unit
City Hall - 121 N. LaSalle Street, Room 800 • Chicago, IL 60602
(312)-74-GOBIZ (312-744-6249) • (312) 744-1944 (TTY)
http://www.cityofchicago.org/bacp

07/30/2014

Alderman **Scott Waguespack**
Ward # **32**
City of Chicago
City Hall, Room **300**
121 North LaSalle Street
Chicago, Illinois 60602

Re: An ordinance to use and maintain a portion of the public right-of-way for **one (1) step(s)** for **L & M PROPERTIES**, adjacent to the premises known as **1209 W. Nelson St.**.

Dear Alderman **Scott Waguespack**:

The applicant referenced above has requested the use of the public right-of-way for a **step(s)**. An ordinance has been prepared by the Department of Business Affairs and Consumer Protection – Small Business Center - Public Way Use Unit for presentation to the City Council. Because this request was made for properties located in your ward, as approved by you as per the attached, I respectfully request that you introduce the attached ordinance at the next City Council meeting.

If you have any questions regarding this ordinance, please contact Anthony Bertuca at (312) 744-5506.

Department of Business Affairs and Consumer Protection

City of Chicago

O2014-6512

Office of the City Clerk

Document Tracking Sheet

Meeting Date:	7/30/2014
Sponsor(s):	Waguespack (32)
Type:	Ordinance
Title:	Grant(s) of privilege in public way for Labor Temps - light fixtures
Committee(s) Assignment:	Committee on Transportation and Public Way

ORDINANCE
LABOR TEMPS
Acct. No. 334383 - 3
Permit No. 1113814

Be It Ordained by the City Council of the City of Chicago:

SECTION 1. Permission and authority are hereby given and granted to LABOR TEMPS, upon the terms and subject to the conditions of this ordinance to maintain and use, as now constructed, four (4) Light Fixture(s) projecting over the public right-of-way adjacent to its premises known as 2147 N. Western Ave..

Said Light Fixture(s) at N Western Ave measure(s):
Four (4) at point five (.5) feet in length, point five (.5) feet in width and nine point five (9.5) feet above grade level.

The location of said privilege shall be as shown on prints kept on file with the Department of Business Affairs and Consumer Protection and the Office of the City Clerk.

Said privilege shall be constructed in accordance with plans and specifications approved by the Department of Transportation (Division of Project Development).

This grant of privilege in the public way shall be subject to the provisions of Section 10-28-015 and all other required provisions of the Municipal Code of Chicago.

The grantee shall pay to the City of Chicago as compensation for the privilege #1113814 herein granted the sum of ninety ($90.00) per annum in advance.

A 25% penalty will be added for payments received after due date.

The permit holder agrees to hold the City of Chicago harmless for any damage, relocation or replacement costs associated with damage, relocation or removal of private property caused by the City performing work in the public way.


Authority herein given and granted for a period of five (5) years from and after 06/03/2014.

Alderman Scott Waguespack

Scott Waguespack 32nd Ward

LABOR TEMPS
2147 N WESTERN

LIGHT FIXTURE

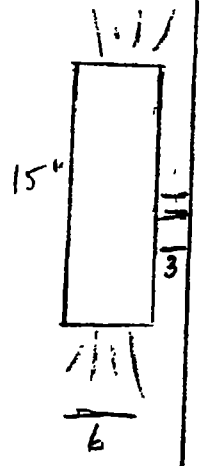

BUILDING

Department of Business Affairs and Consumer Protection
Small Business Center - Public Way Use Unit
City Hall - 121 N. LaSalle Street, Room 800 • Chicago, IL 60602
(312)-74-GOBIZ (312-744-6249) • (312) 744-1944 (TTY)
http://www.cityofchicago.org/bacp

07/30/2014

Alderman **Scott Waguespack**
Ward # **32**
City of Chicago
City Hall, Room **300**
121 North LaSalle Street
Chicago, Illinois 60602

Re: An ordinance to use and maintain a portion of the public right-of-way for **four (4) light fixture(s)** for **LABOR TEMPS**, adjacent to the premises known as **2147 N. Western Ave.**.

Dear Alderman **Scott Waguespack**:

The applicant referenced above has requested the use of the public right-of-way for a **light fixture(s)**. An ordinance has been prepared by the Department of Business Affairs and Consumer Protection – Small Business Center - Public Way Use Unit for presentation to the City Council. Because this request was made for properties located in your ward, as approved by you as per the attached, I respectfully request that you introduce the attached ordinance at the next City Council meeting.

If you have any questions regarding this ordinance, please contact Anthony Bertuca at (312) 744-5506.

Department of Business Affairs and Consumer Protection

City of Chicago

O2014-6515

Office of the City Clerk

Document Tracking Sheet

Meeting Date:	7/30/2014
Sponsor(s):	Waguespack (32)
Type:	Ordinance
Title:	Grant(s) of privilege in public way for Labor Temps - sign
Committee(s) Assignment:	Committee on Transportation and Public Way

ORDINANCE
LABOR TEMPS
Acct. No. 334383 - 3
Permit No. 1114091

Be It Ordained by the City Council of the City of Chicago:

SECTION 1. Permission and authority are hereby given and granted to LABOR TEMPS, upon the terms and subject to the conditions of this ordinance to maintain and use one (1) sign(s) projecting over the public right-of-way attached to its premises known as2147 N. Western Ave..

Said sign structure(s) measures as follows; along N. WESTERN AVE.:
One (1) at eight point zero eight (8.08) feet in length, five point seven five (5.75) feet in height and twelve point eight three (12.83) feet above grade level.

The location of said privilege shall be as shown on prints kept on file with the Department of Business Affairs and Consumer Protection and the Office of the City Clerk

Said privilege shall be constructed in accordance with plans and specifications approved by the Department of Transportation (Division of Project Development) and Zoning Department- Signs.

This grant of privilege in the public way shall be subject to the provisions of Section 10-28-015 and all other required provisions of the Municipal Code of Chicago.

The grantee shall pay to the City of Chicago as compensation for the privilege #1114091 herein granted the sum of three hundred ($300.00) per annum in advance.


A 25% penalty will be added for payments received after due date

The permit holder agrees to hold the City of Chicago harmless for any damage, relocation or replacement costs associated with damage, relocation or removal of private property caused by the City performing work in the public way.

Authority herein given and granted for a period offive (5) years from and after 05/13/2014.

Alderman Scott Waguespack

Scott Waguespack 32nd Ward

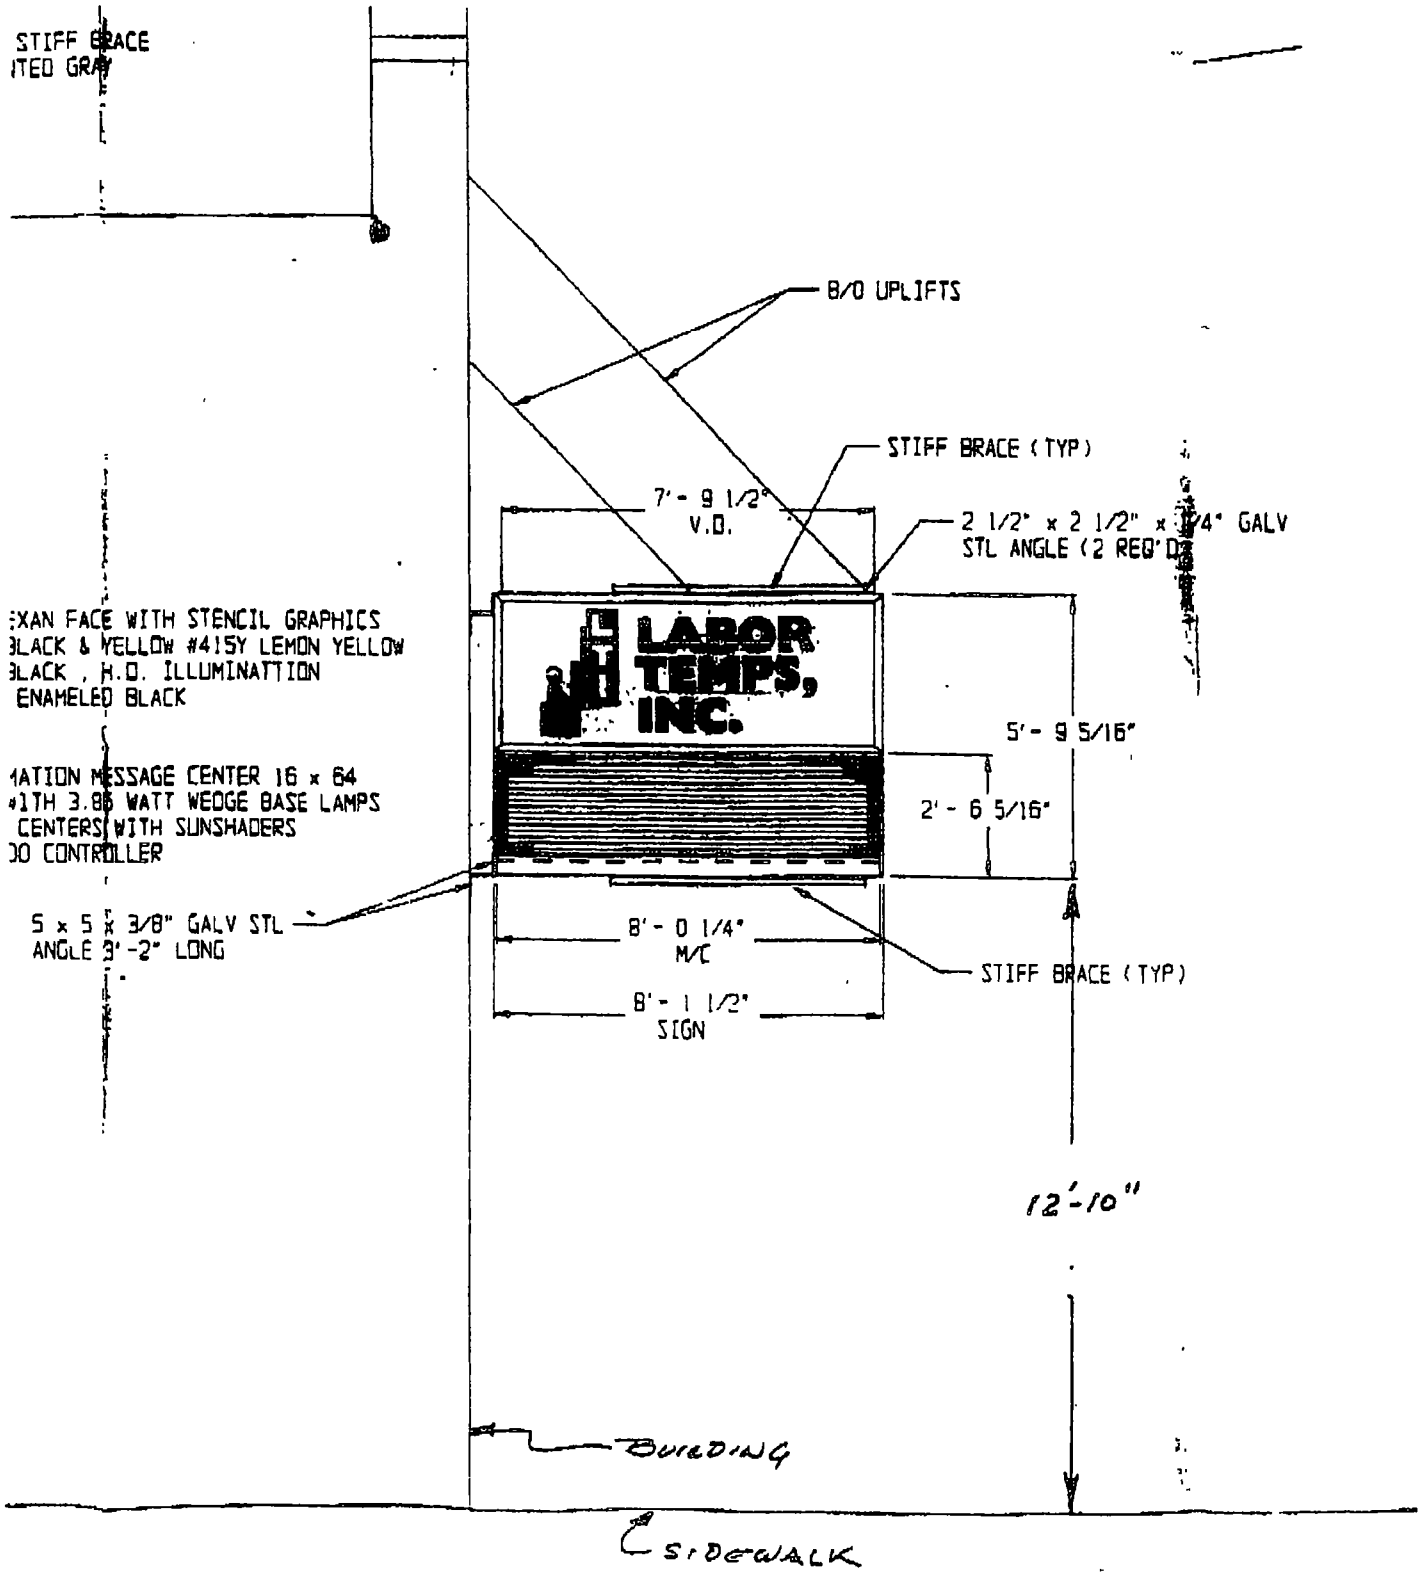
STIFF BRACE
ITED GRA
B/O UPLIFTS
STIFF BRACE (TYP)
7'-9 1/2"
V.D.
2 1/2" x 2 1/2" x
STL ANGLE (2 REQ'D
LABOR TEMPS, INC.
5'-9 5/16"
2'-6 5/16"
:XAN FACE WITH STENCIL GRAPHICS
3LACK & YELLOW #415Y LEMON YELLOW
3LACK , H.O. ILLUMINATTION
ENAMELED BLACK
1ATION MESSAGE CENTER 16 x 64
#1TH 3.86 WATT WEDGE BASE LAMPS
CENTERS WITH SUNSHADERS
)O CONTROLLER
5 x 5 x 3/8" GALV STL
ANGLE 3'-2" LONG
8'-0 1/4"
M/C
8'-1 1/2"
SIGN
STIFF BRACE (TYP)
12'-10"
BUILDING
SIDEWALK

Department of Business Affairs and Consumer Protection
Small Business Center- Public Way Use Unit
City Hall- 121 N. LaSalle Street Room 800 • Chicago, IL 60602
(312)-74-GOBIZ (312-744-6249) • (312) 744-1944 (TTY)
http://www.cityofchicago.org/bacp

07/30/2014

Alderman **Scott Waguespack**
Ward # **32**
City of Chicago
City Hall, Room **300**
121 North LaSalle Street
Chicago, Illinois 60602

Re: An ordinance to use and maintain a portion of the public right-of-way for **one (1) sign(s)** for **LABOR TEMPS**, adjacent to the premises known as **2147 N. Western Ave.**.

Dear Alderman **Scott Waguespack**:

The applicant referenced above has requested the use of the public right-of-way for a **sign(s)**. An ordinance has been prepared by the Department of Business Affairs and Consumer Protection – Small Business Center - Public Way Use Unit for presentation to the City Council. Because this request was made for properties located in your ward, as approved by you as per the attached, I respectfully request that you introduce the attached ordinance at the next City Council meeting.

If you have any questions regarding this ordinance, please contact Anthony Bertuca at (312) 744-5506.

Department of Business Affairs and Consumer Protection

City of Chicago

O2014-6518

Office of the City Clerk

Document Tracking Sheet

Meeting Date:	7/30/2014
Sponsor(s):	Waguespack (32)
Type:	Ordinance
Title:	Grant(s) of privilege in public way for Lakeview Chamber of Commerce - 2802 N Lincoln Ave
Committee(s) Assignment:	Committee on Transportation and Public Way

ORDINANCE
LAKEVIEW CHAMBER OF COMMERCE
Acct. No. 270704 - 50
Permit No. 1114067

Be It Ordained by the City Council of the City of Chicago:

SECTION 1. Permission and authority are hereby given and granted to LAKEVIEW CHAMBER OF COMMERCE, upon the terms and subject to the conditions of this ordinance to construct, install, maintain and use one (1) Kiosk(s) on the public right-of-way adjacent to its premises known as 2802 N. Lincoln Ave..

Said Kiosk(s) at N. LINCOLN AVE measure(s):
One (1) at three point six three (3.63) feet in length, and two point five (2.5) feet in width for a total of nine point zero eight (9.08) square feet. Said kiosk shall be approximately nine (9) feet in height.

The location of said privilege shall be as shown on prints kept on file with the Department of Business Affairs and Consumer Protection and the Office of the City Clerk.

Said privilege shall be constructed in accordance with plans and specifications approved by the Department of Transportation (Division of Project Development) and Zoning Department - Signs.

This grant of privilege in the public way shall be subject to the provisions of Section 10-28-015 and all other required provisions of the Municipal Code of Chicago.

The grantee shall pay to the City of Chicago as compensation for the privilege #1114067 herein granted the sum of four hundred ($400.00) per annum in advance.


A 25% penalty will be added for payments received after due date.


The permit holder agrees to hold the City of Chicago harmless for any damage, relocation or replacement costs associated with damage, relocation or removal of private property caused by the City performing work in the public way.


Authority herein given and granted for a period of five (5) years from and after Date of Passage.

Alderman Scott Waguespack

Scott Waguespack 32nd Ward

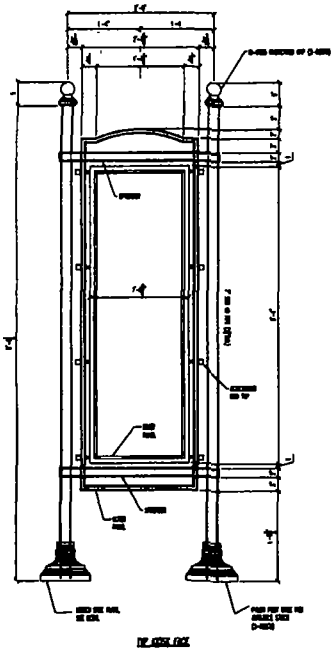


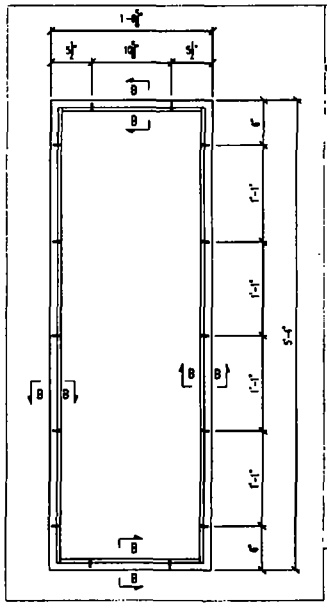


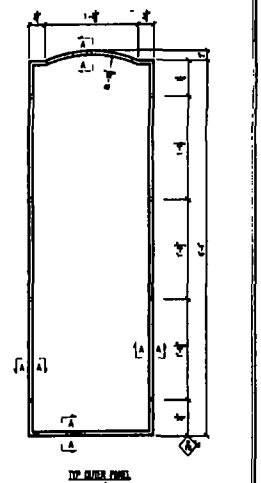

GENERAL NOTES

1. MATERIALS -
   BAR, PLATES, ANGLES, CHANNELS- ASTM A-36
   BEARING- ASTM A992 OR 36
   PIPE- ASTM A53 GR. B
   TUBE- ASTM A500 GR. B
   BOLTS - A325
   NUTS- A563 OR DH
   HARD WASHERS- F436
   ANCHOR BOLTS - F1554 GR. 36
2. ALL BOLTS TO BE 5/8Ø (U.N.O.)
3. OPEN HOLES TBLW (U.N.O.)
4. ALL WELDING ELECTRODES SHALL BE E70-XX LOW HYDROGEN
5. ALL WELDING SHALL BE IN ACCORDANCE WITH AWS D1.1-01
6. FINISH: HOT DIP GALVANIZED AND POWDER COATED (U.N.O.)

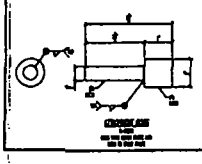

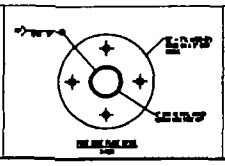

NO.	REVISIONS	DATE

BCBM, LLC.

CUSTOMER	Lakeview Chamber of Commerce
PROJECT	4 SIDED PROJECTING SIGN
ADDRESS	5400 W Addison, Chicago, IL 60613
LINE ITEM	SHOP PAN DETAILS
DRAWN BY	DATE: 04/12
CHECKED BY	JOB NO: 205
	SHEET NO: 2

Department of Business Affairs and Consumer Protection
Small Business Center- Public Way Use Unit
City Hall - 121 N. LaSalle Street Room 800 • Chicago, IL 60602
(312)-74-GOBIZ (312-744-6249) • (312) 744-1944 (TTY)
http://www.cityofchicago.org/bacp

07/30/2014

Alderman **Scott Waguespack**
Ward # **32**
City of Chicago
City Hall, Room **300**
121 North LaSalle Street
Chicago, Illinois 60602

Re: An ordinance to use and maintain a portion of the public right-of-way for **one (1) kiosk(s)** for **LAKEVIEW CHAMBER OF COMMERCE**, adjacent to the premises known as **2802 N. Lincoln Ave.**.

Dear Alderman **Scott Waguespack**:

The applicant referenced above has requested the use of the public right-of-way for a **kiosk(s)**. An ordinance has been prepared by the Department of Business Affairs and Consumer Protection – Small Business Center - Public Way Use Unit for presentation to the City Council. Because this request was made for properties located in your ward, as approved by you as per the attached, I respectfully request that you introduce the attached ordinance at the next City Council meeting.

If you have any questions regarding this ordinance, please contact Anthony Bertuca at (312) 744-5506.

Department of Business Affairs and Consumer Protection

City of Chicago

O2014-6520

Office of the City Clerk

Document Tracking Sheet

Meeting Date:	7/30/2014
Sponsor(s):	Waguespack (32)
Type:	Ordinance
Title:	Grant(s) of privilege in public way for Lakeview Chamber of Commerce - 3008-3024 N Lincoln Ave
Committee(s) Assignment:	Committee on Transportation and Public Way

ORDINANCE
LAKEVIEW CHAMBER OF COMMERCE
Acct. No. 270704 - 52
Permit No. 1114071

Be It Ordained by the City Council of the City of Chicago:

SECTION 1. Permission and authority are hereby given and granted to LAKEVIEW CHAMBER OF COMMERCE, upon the terms and subject to the conditions of this ordinance to construct, install, maintain and use one (1) Park bench(s) on the public right-of-way adjacent to its premises known as 3008-24 N. Lincoln Ave..

Said Park bench(s) at N LINCOLN AVE measure(s):
One (1) at two point nine (2.9) feet in length, and two point zero nine (2.09) feet in width for a total of six point zero six (6.06) square feet.

The location of said privilege shall be as shown on prints kept on file with the Department of Business Affairs and Consumer Protection and the Office of the City Clerk.

Said privilege shall be constructed in accordance with plans and specifications approved by the Department of Transportation (Division of Project Development).

This grant of privilege in the public way shall be subject to the provisions of Section 10-28-015 and all other required provisions of the Municipal Code of Chicago.

The grantee shall pay to the City of Chicago as compensation for the privilege #1114071 herein granted the sum of seventy-five ($75.00) per annum in advance.


A 25% penalty will be added for payments received after due date.

The permit holder agrees to hold the City of Chicago harmless for any damage, relocation or replacement costs associated with damage, relocation or removal of private property caused by the City performing work in the public way.


Authority herein given and granted for a period of five (5) years from and after Date of Passage.

Alderman Scott Waguespack


Scott Waguespack 32nd Ward

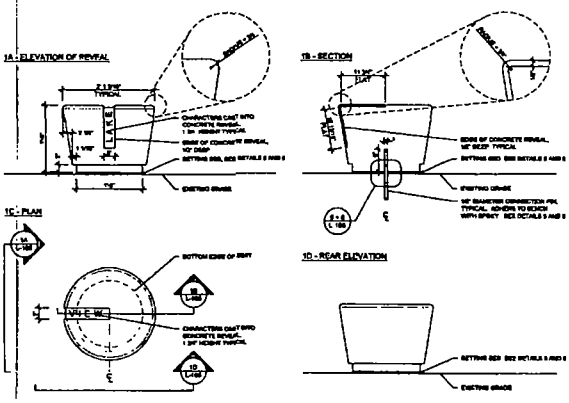


1 CUSTOM SEATING ELEMENT TYPE 'A' - SMALL
1" = 1'-0"

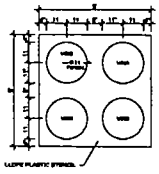


2 STENCIL TYPE 'A' - SMALL PAINTED CIRCLES
1/2" = 1'-0"

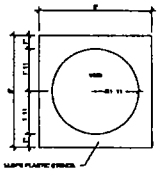


3 STENCIL TYPE 'B' - LARGE PAINTED CIRCLES
1/2" = 1'-0"

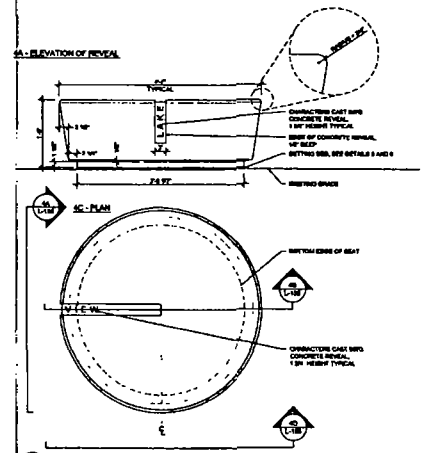

4 CUSTOM SEATING ELEMENT TYPE 'B' - LARGE
1" = 1'-0"

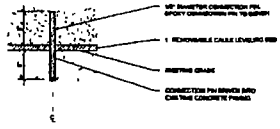

5 BENCH SETTING BED - FOR RELOCATION
1 1/2" = 1'-0"

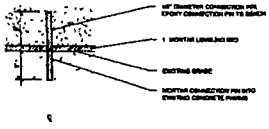

6 BENCH SETTING BED - PERMANENT INSTALLATION
1 1/2" = 1'-0"

NOTES:
STENCIL TEMPLATE TO BE FLEXIBLE RUBBER, OR APPROVED EQUIVALENT
SUBMIT SHOP DRAWINGS TO LANDSCAPE ARCHITECT OR OWNER FOR APPROVAL

LINCOLN AVENUE

LAKEVIEW

site design group ltd

LANDSCAPE DETAILS

L-106

Department of Business Affairs and Consumer Protection
Small Business Center - Public Way Use Unit
City Hall - 121 N. LaSalle Street, Room 800 • Chicago, IL 60602
(312)-74-GOBIZ (312-744-6249) • (312) 744-1944 (TTY)
http://www.cityofchicago.org/bacp

07/30/2014

Alderman **Scott Waguespack**
Ward # **32**
City of Chicago
City Hall, Room **300**
121 North LaSalle Street
Chicago, Illinois 60602

Re: An ordinance to use and maintain a portion of the public right-of-way for **one (1) park bench(s)** for **LAKEVIEW CHAMBER OF COMMERCE**, adjacent to the premises known as **3008-24 N. Lincoln Ave.**.

Dear Alderman **Scott Waguespack**:

The applicant referenced above has requested the use of the public right-of-way for a **park bench(s)**. An ordinance has been prepared by the Department of Business Affairs and Consumer Protection – Small Business Center - Public Way Use Unit for presentation to the City Council. Because this request was made for properties located in your ward, as approved by you as per the attached, I respectfully request that you introduce the attached ordinance at the next City Council meeting.

If you have any questions regarding this ordinance, please contact Anthony Bertuca at (312) 744-5506.

Department of Business Affairs and Consumer Protection

City of Chicago

O2014-6521

Office of the City Clerk

Document Tracking Sheet

Meeting Date:	7/30/2014
Sponsor(s):	Waguespack (32)
Type:	Ordinance
Title:	Grant(s) of privilege in public way for Lakeview Chamber of Commerce - 3011-3071 N Lincoln Ave
Committee(s) Assignment:	Committee on Transportation and Public Way

ORDINANCE
LAKEVIEW CHAMBER OF COMMERCE
Acct. No. 270704 - 51
Permit No. 1114068

Be It Ordained by the City Council of the City of Chicago:

SECTION 1. Permission and authority are hereby given and granted to LAKEVIEW CHAMBER OF COMMERCE, upon the terms and subject to the conditions of this ordinance to construct, install, maintain and use fourteen (14) Park bench(s) on the public right-of-way adjacent to its premises known as 3011-71 N. Lincoln Ave..

Said Park bench(s) at N LINCOLN AVE measure(s):
Nine (9) at two point zero nine (2.09) feet in length, and two point zero nine (2.09) feet in width for a total of thirty-nine point three one (39.31) square feet.
Five (5) at two point zero nine (2.09) feet in length, and two point zero nine (2.09) feet in width for a total of twenty-one point eight four (21.84) square feet.

The location of said privilege shall be as shown on prints kept on file with the Department of Business Affairs and Consumer Protection and the Office of the City Clerk.

Said privilege shall be constructed in accordance with plans and specifications approved by the Department of Transportation (Division of Project Development).

This grant of privilege in the public way shall be subject to the provisions of Section 10-28-015 and all other required provisions of the Municipal Code of Chicago.

The grantee shall pay to the City of Chicago as compensation for the privilege #1114068 herein granted the sum of one thousand fifty ($1,050.00) per annum in advance.


A 25% penalty will be added for payments received after due date.

The permit holder agrees to hold the City of Chicago harmless for any damage, relocation or replacement costs associated with damage, relocation or removal of private property caused by the City performing work in the public way.


Authority herein given and granted for a period of five (5) years from and after Date of Passage.

Alderman Scott Waguespack


Scott Waguespack 32nd Ward

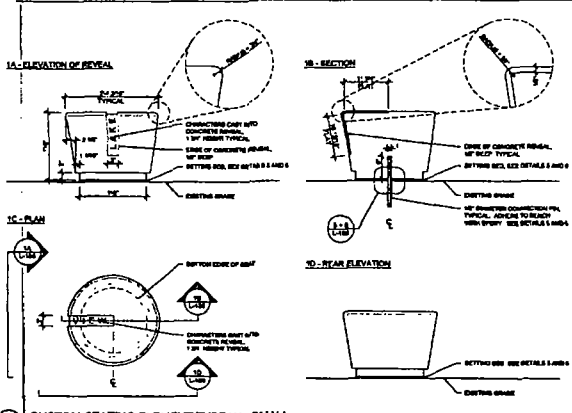


1 CUSTOM SEATING ELEMENT TYPE 'A' - SMALL
1" = 1' - 0"

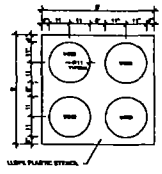


2 STENCIL TYPE 'A' - SMALL PAINTED CIRCLES
1/2" = 1' - 0"

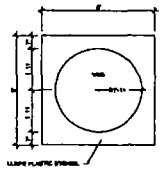


3 STENCIL TYPE 'B' - LARGE PAINTED CIRCLES
1/2" = 1' - 0

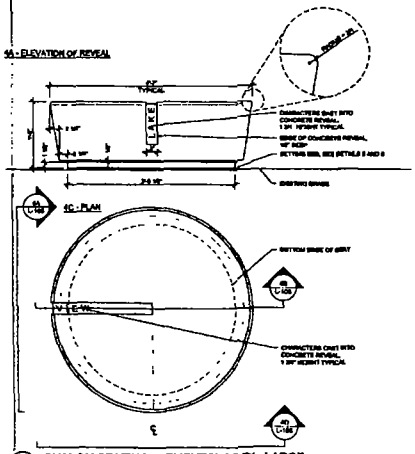

4 CUSTOM SEATING ELEMENT TYPE 'B' - LARGE
1" = 1' - 0"

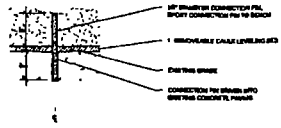

5 BENCH SETTING BED - FOR RELOCATION
1 1/2" = 1' - 0"

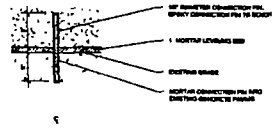

6 BENCH SETTING BED - PERMANENT INSTALLATION
1 1/2" = 1' - 0"

NOTES:
STENCIL TEMPLATE TO BE FLEXIBLE RUBBER, OR APPROVED EQUIVALENT
SUBMIT SHOP DRAWINGS TO LANDSCAPE ARCHITECT OR OWNER FOR APPROVAL

LINCOLN AVENUE

LAKEVIEW

site design group ltd

LANDSCAPE DETAILS

L-106

Department of Business Affairs and Consumer Protection
Small Business Center - Public Way Use Unit
City Hall - 121 N. LaSalle Street, Room 800 • Chicago, IL 60602
(312)-74-GOBIZ (312-744-6249) • (312) 744-1944 (TTY)
http://www.cityofchicago.org/bacp

07/30/2014

Alderman **Scott Waguespack**
Ward # **32**
City of Chicago
City Hall, Room **300**
121 North LaSalle Street
Chicago, Illinois 60602

Re: An ordinance to use and maintain a portion of the public right-of-way for **fourteen (14) park bench(s)** for **LAKEVIEW CHAMBER OF COMMERCE**, adjacent to the premises known as **3011-71 N. Lincoln Ave.**.

Dear Alderman **Scott Waguespack**:

The applicant referenced above has requested the use of the public right-of-way for a **park bench(s)**. An ordinance has been prepared by the Department of Business Affairs and Consumer Protection – Small Business Center - Public Way Use Unit for presentation to the City Council. Because this request was made for properties located in your ward, as approved by you as per the attached, I respectfully request that you introduce the attached ordinance at the next City Council meeting.

If you have any questions regarding this ordinance, please contact Anthony Bertuca at (312) 744-5506.

Department of Business Affairs and Consumer Protection

City of Chicago

O2014-6523

Office of the City Clerk

Document Tracking Sheet

Meeting Date:	7/30/2014
Sponsor(s):	Waguespack (32)
Type:	Ordinance
Title:	Grant(s) of privilege in public way for LG Development Group LLC
Committee(s) Assignment:	Committee on Transportation and Public Way

ORDINANCE
LG DEVELOPMENT GROUP LLC
Acct. No. 303308 - 2
Permit No. 1113677

Be It Ordained by the City Council of the City of Chicago:

SECTION 1. Permission and authority are hereby given and granted to LG DEVELOPMENT GROUP LLC, upon the terms and subject to the conditions of this ordinance to maintain and use, as now constructed, one (1) Banner(s) projecting over the public right-of-way adjacent to its premises known as 2234 W. North Ave..

Said Banner(s) at W. NORTH AVE. measure(s):
One (1) at two (2) feet in length, and six (6) feet in width for a total of twelve (12) square feet.

The location of said privilege shall be as shown on prints kept on file with the Department of Business Affairs and Consumer Protection and the Office of the City Clerk.

Said privilege shall be constructed in accordance with plans and specifications approved by the Zoning Department - Signs.

This grant of privilege in the public way shall be subject to the provisions of Section 10-28-015 and all other required provisions of the Municipal Code of Chicago.

The grantee shall pay to the City of Chicago as compensation for the privilege #1113677 herein granted the sum of seventy-five ($75.00) per annum in advance.

A 25% penalty will be added for payments received after due date.


The permit holder agrees to hold the City of Chicago harmless for any damage, relocation or replacement costs associated with damage, relocation or removal of private property caused by the City performing work in the public way.

Authority herein given and granted for a period of five (5) years from and after 06/03/2014.

Alderman Scott Waguespack

Scott Waguespack 32nd Ward

2234 W. NORTH AVE

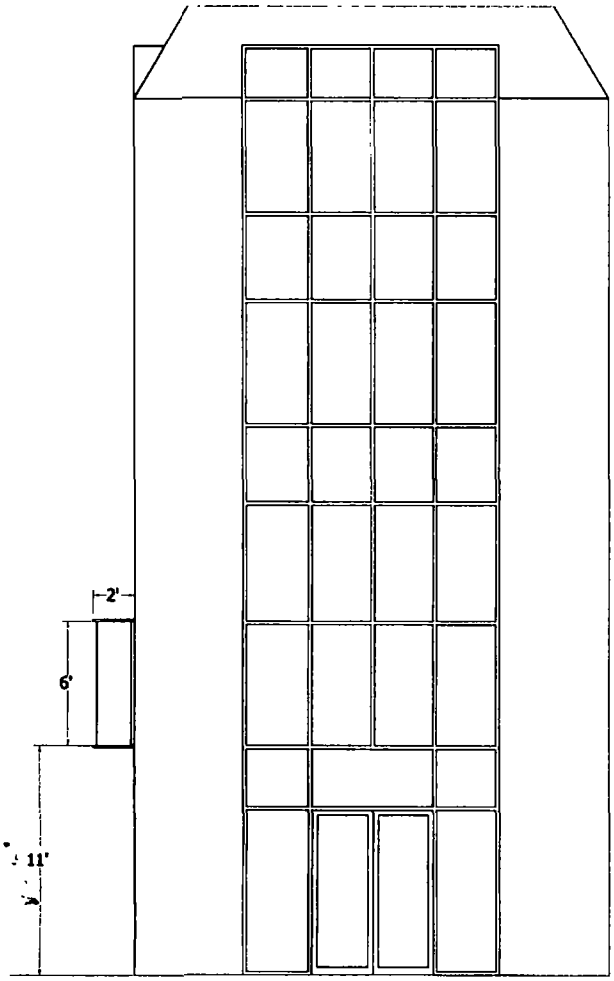







Department of Business Affairs and Consumer Protection
Small Business Center- Public Way Use Unit
City Hall- 121 N LaSalle Street Room 800 • Chicago, IL 60602
(312)-74-GOBIZ (312-744-6249) • (312) 744-1944 (TTY)
http://www.cityofchicago.org/bacp

07/30/2014

Alderman **Scott Waguespack**
Ward # **32**
City of Chicago
City Hall, Room **300**
121 North LaSalle Street
Chicago, Illinois 60602

Re: An ordinance to use and maintain a portion of the public right-of-way for **one (1) banner(s)** for **LG DEVELOPMENT GROUP LLC**, adjacent to the premises known as **2234 W. North Ave.**.

Dear Alderman **Scott Waguespack**:

The applicant referenced above has requested the use of the public right-of-way for a **banner(s)**. An ordinance has been prepared by the Department of Business Affairs and Consumer Protection – Small Business Center - Public Way Use Unit for presentation to the City Council. Because this request was made for properties located in your ward, as approved by you as per the attached, I respectfully request that you introduce the attached ordinance at the next City Council meeting.

If you have any questions regarding this ordinance, please contact Anthony Bertuca at (312) 744-5506.

Department of Business Affairs and Consumer Protection

City of Chicago

O2014-6526

Office of the City Clerk

Document Tracking Sheet

Meeting Date:	7/30/2014
Sponsor(s):	Waguespack (32)
Type:	Ordinance
Title:	Grant(s) of privilege in public way for Peek, Aren't You Curious, Inc.
Committee(s) Assignment:	Committee on Transportation and Public Way

ORDINANCE
PEEK, AREN'T YOU CURIOUS, INC
Acct. No. 389797 - 1
Permit No. 1112664

Be It Ordained by the City Council of the City of Chicago:

SECTION 1. Permission and authority are hereby given and granted to PEEK, AREN'T YOU CURIOUS, INC, upon the terms and subject to the conditions of this ordinance to maintain and use two (2) sign(s) projecting over the public right-of-way attached to its premises known as 1723 N. Damen Ave..

Said sign structure(s) measures as follows; along Damen:
One (1) at six point six nine (6.69) feet in length, three point nine two (3.92) feet in height and fifteen (15) feet above grade level.
One (1) at two point six seven (2.67) feet in length, one point five (1.5) feet in height and eight (8) feet above grade level.

The location of said privilege shall be as shown on prints kept on file with the Department of Business Affairs and Consumer Protection and the Office of the City Clerk.

Said privilege shall be constructed in accordance with plans and specifications approved by the Department of Transportation (Division of Project Development) and Zoning Department - Signs.

This grant of privilege in the public way shall be subject to the provisions of Section 10-28-015 and all other required provisions of the Municipal Code of Chicago.

The grantee shall pay to the City of Chicago as compensation for the privilege #1112664 herein granted the sum of four hundred ($400.00) per annum in advance.


A 25% penalty will be added for payments received after due date.

The permit holder agrees to hold the City of Chicago harmless for any damage, relocation or replacement costs associated with damage, relocation or removal of private property caused by the City performing work in the public way.

Authority herein given and granted for a period of five (5) years from and after Date of Passage.


Alderman _____

Scott Waguespack 32nd Ward

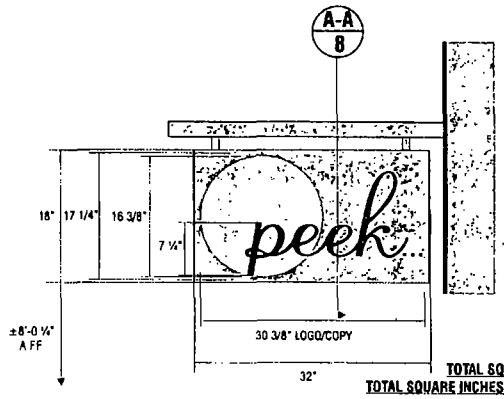

TOTAL SQ FT =4
TOTAL SQUARE INCHES = 576

FRONT VIEW SCALE: 1"=1'-0"

 

END VIEW SCALE: 1"=1'-0"

C

MANUFACTURE AND INSTALL ONE (1) NON-ILLUMINATED DOUBLE FACED HANGING BLADE SIGN
BACKGROUND: TO BE FABRICATED ALUMINUM 2" DEEP PAINTED TO MATCH PMS COOL GRAY 4C WITH SATIN/ORANGE PEEL FINISH.
CIRCLE LOGO: TO BE PAINTED BORDER TO MATCH PMS 612C WITH SATIN/ORANGE PEEL FINISH. CENTER OF CIRCLE ON FACE TO BE PAINTED TO MATCH PMS 7527U AT 75% OPACITY LEVEL WITH SATIN/ORANGE PEEL FINISH. (VERIFY WITH SAMPLE).
"PEEK" COPY: TO BE PAINTED TO MATCH PMS COOL GRAY 11C WITH SATIN/ORANGE PEEL FINISH.
BRACKET. 2" X 2" ALUMINUM SQUARE TUBE PAINTED TO MATCH PMS COOL GRAY 4C WITH SATIN/ORANGE PEEL FINISH
COVER PLATE: FABRICATED .125" ALUMINUM PAINTED TO MATCH PMS COOL GRAY 4C WITH SATIN/ORANGE PEEL FINISH.

Signtech
4444 Federal Blvd. San Diego CA 92102
Phone. (619) 527-6100 / Fax (619) 527-6111
www.signtechUSA.com

Peek...Aren't You Curious

1723 North Damen Ave
Chicago, IL 60647

Initial Date 03/19/14
Salesperson Matthew Thompson
Coordinator Gladys Olaya
Designer: Svetlana Mladenov
Scale: As noted

CUSTOMER APPROVAL

Customer Signature Date

COPY, COLORS & SIZES

Signtech does NOT provide primary electrical to sign location - *RESPONSIBILITY OF OTHERS!*

Customer Signature Date

This design is the exclusive property of Signtech and cannot be reproduced in whole or in part, without their prior written approval.

Drawing Number: 14-00410
Work Order Number: 62198

Department of Business Affairs and Consumer Protection
Small Business Center - Public Way Use Unit
City Hall - 121 N. LaSalle Street, Room 800 • Chicago, IL 60602
(312)-74-GOBIZ (312-744-6249) • (312) 744-1944 (TTY)
http://www.cityofchicago.org/bacp

07/30/2014

Alderman **Scott Waguespack**
Ward # **32**
City of Chicago
City Hall, Room **300**
121 North LaSalle Street
Chicago, Illinois 60602

Re: An ordinance to use and maintain a portion of the public right-of-way for **two (2) sign(s)** for **PEEK, AREN'T YOU CURIOUS, INC**, adjacent to the premises known as **1723 N. Damen Ave.**.

Dear Alderman **Scott Waguespack**:

The applicant referenced above has requested the use of the public right-of-way for a **sign(s)**. An ordinance has been prepared by the Department of Business Affairs and Consumer Protection – Small Business Center - Public Way Use Unit for presentation to the City Council. Because this request was made for properties located in your ward, as approved by you as per the attached, I respectfully request that you introduce the attached ordinance at the next City Council meeting.

If you have any questions regarding this ordinance, please contact Anthony Bertuca at (312) 744-5506.

Department of Business Affairs and Consumer Protection

City of Chicago

O2014-6528

Office of the City Clerk

Document Tracking Sheet

Meeting Date:	7/30/2014
Sponsor(s):	Waguespack (32)
Type:	Ordinance
Title:	Grant(s) of privilege in public way for Pipes and Stuff XX
Committee(s) Assignment:	Committee on Transportation and Public Way

ORDINANCE
PIPES AND STUFF XX
Acct. No. 368900 - 1
Permit No. 1110404

Be It Ordained by the City Council of the City of Chicago:

SECTION 1. Permission and authority are hereby given and granted to PIPES AND STUFF XX, upon the terms and subject to the conditions of this ordinance to maintain and use one (1) sign(s) projecting over the public right-of-way attached to its premises known as 1920 W. North Ave..

Said sign structure(s) measures as follows; along W. North Avenue:
One (1) at twenty-nine (29) feet in length, three (3) feet in height and ten (10) feet above grade level.

The location of said privilege shall be as shown on prints kept on file with the Department of Business Affairs and Consumer Protection and the Office of the City Clerk.

Said privilege shall be constructed in accordance with plans and specifications approved by the Department of Transportation (Division of Project Development) and Zoning Department - Signs.

This grant of privilege in the public way shall be subject to the provisions of Section 10-28-015 and all other required provisions of the Municipal Code of Chicago.

The grantee shall pay to the City of Chicago as compensation for the privilege #1110404 herein granted the sum of three hundred ($300.00) per annum in advance.

A 25% penalty will be added for payments received after due date.

The permit holder agrees to hold the City of Chicago harmless for any damage, relocation or replacement costs associated with damage, relocation or removal of private property caused by the City performing work in the public way.


Authority herein given and granted for a period of five (5) years from and after Date of Passage.

Alderman Scott Waguespack

Scott Waguespack 32nd Ward

APPLICATION TO USE THE PUBLIC RIGHT OF WAY

Sign Drawing
1920 W NORTH AVE
PIPES AND SUFF X

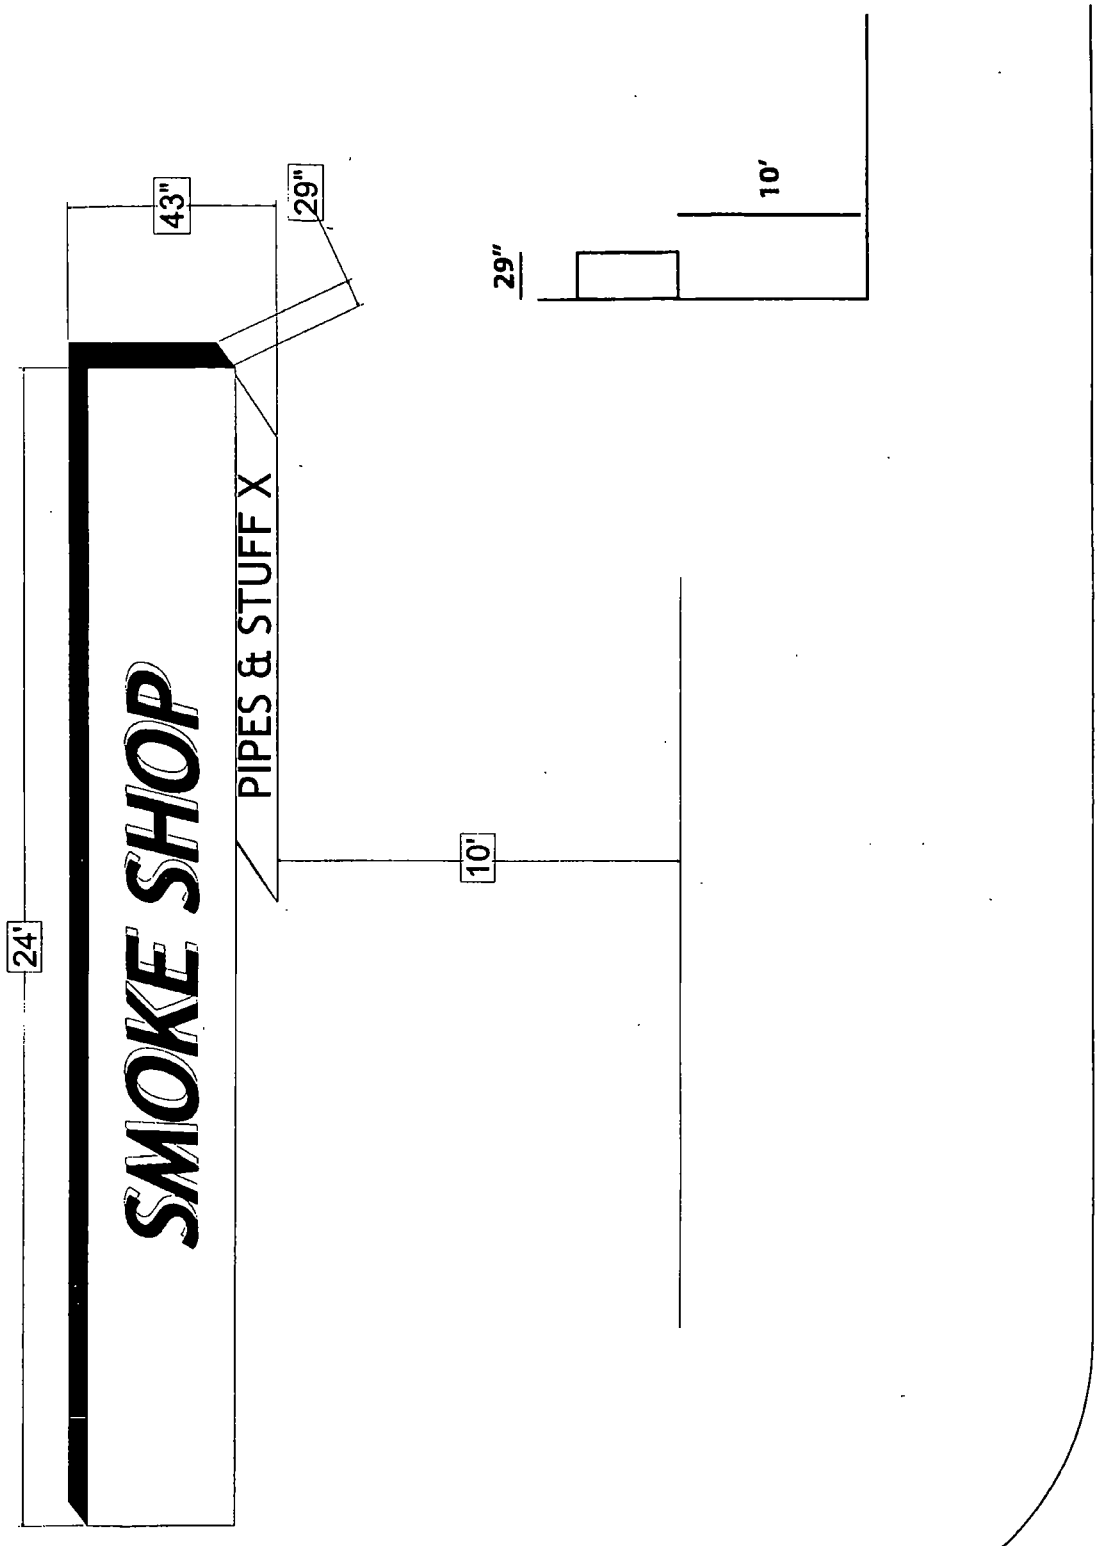

Department of Business Affairs and Consumer Protection
Small Business Center - Public Way Use Unit
City Hall - 121 N. LaSalle Street, Room 800 • Chicago, IL 60602
(312)-74-GOBIZ (312-744-6249) • (312) 744-1944 (TTY)
http://www.cityofchicago.org/bacp

07/30/2014

Alderman **Scott Waguespack**
Ward # **32**
City of Chicago
City Hall, Room **300**
121 North LaSalle Street
Chicago, Illinois 60602

Re: An ordinance to use and maintain a portion of the public right-of-way for **one (1) sign(s)** for **PIPES AND STUFF XX**, adjacent to the premises known as **1920 W. North Ave.**.

Dear Alderman **Scott Waguespack**:

The applicant referenced above has requested the use of the public right-of-way for a **sign(s)**. An ordinance has been prepared by the Department of Business Affairs and Consumer Protection – Small Business Center - Public Way Use Unit for presentation to the City Council. Because this request was made for properties located in your ward, as approved by you as per the attached, I respectfully request that you introduce the attached ordinance at the next City Council meeting.

If you have any questions regarding this ordinance, please contact Anthony Bertuca at (312) 744-5506.

Department of Business Affairs and Consumer Protection

City of Chicago

O2014-6530

Office of the City Clerk

Document Tracking Sheet

Meeting Date:	7/30/2014
Sponsor(s):	Waguespack (32)
Type:	Ordinance
Title:	Grant(s) of privilege in public way for Patsy's Place
Committee(s) Assignment:	Committee on Transportation and Public Way

ORDINANCE
PATSY'S PLACE
Acct. No. 280982 - 1
Permit No. 1114103

Be It Ordained by the City Council of the City of Chicago:

SECTION 1. Permission and authority are hereby given and granted to PATSY'S PLACE, upon the terms and subject to the conditions of this ordinance to maintain and use, as now constructed, four (4) Light Fixture(s) projecting over the public right-of-way adjacent to its premises known as 2825 N. Lincoln Ave..

Said Light Fixture(s) at N. Lincoln Avenue measure(s):
Four (4) at two (2) feet in length, one (1) foot in width and fourteen (14) feet above grade level.

The location of said privilege shall be as shown on prints kept on file with the Department of Business Affairs and Consumer Protection and the Office of the City Clerk.

Said privilege shall be constructed in accordance with plans and specifications approved by the Department of Transportation (Division of Project Development).

This grant of privilege in the public way shall be subject to the provisions of Section 10-28-015 and all other required provisions of the Municipal Code of Chicago.

The grantee shall pay to the City of Chicago as compensation for the privilege #1114103 herein granted the sum of ninety ($90.00) per annum in advance.


A 25% penalty will be added for payments received after due date.

The permit holder agrees to hold the City of Chicago harmless for any damage, relocation or replacement costs associated with damage, relocation or removal of private property caused by the City performing work in the public way.

Authority herein given and granted for a period of five (5) years from and after 06/03/2014.

Alderman Scott Waguespack

Scott Waguespack 32nd Ward

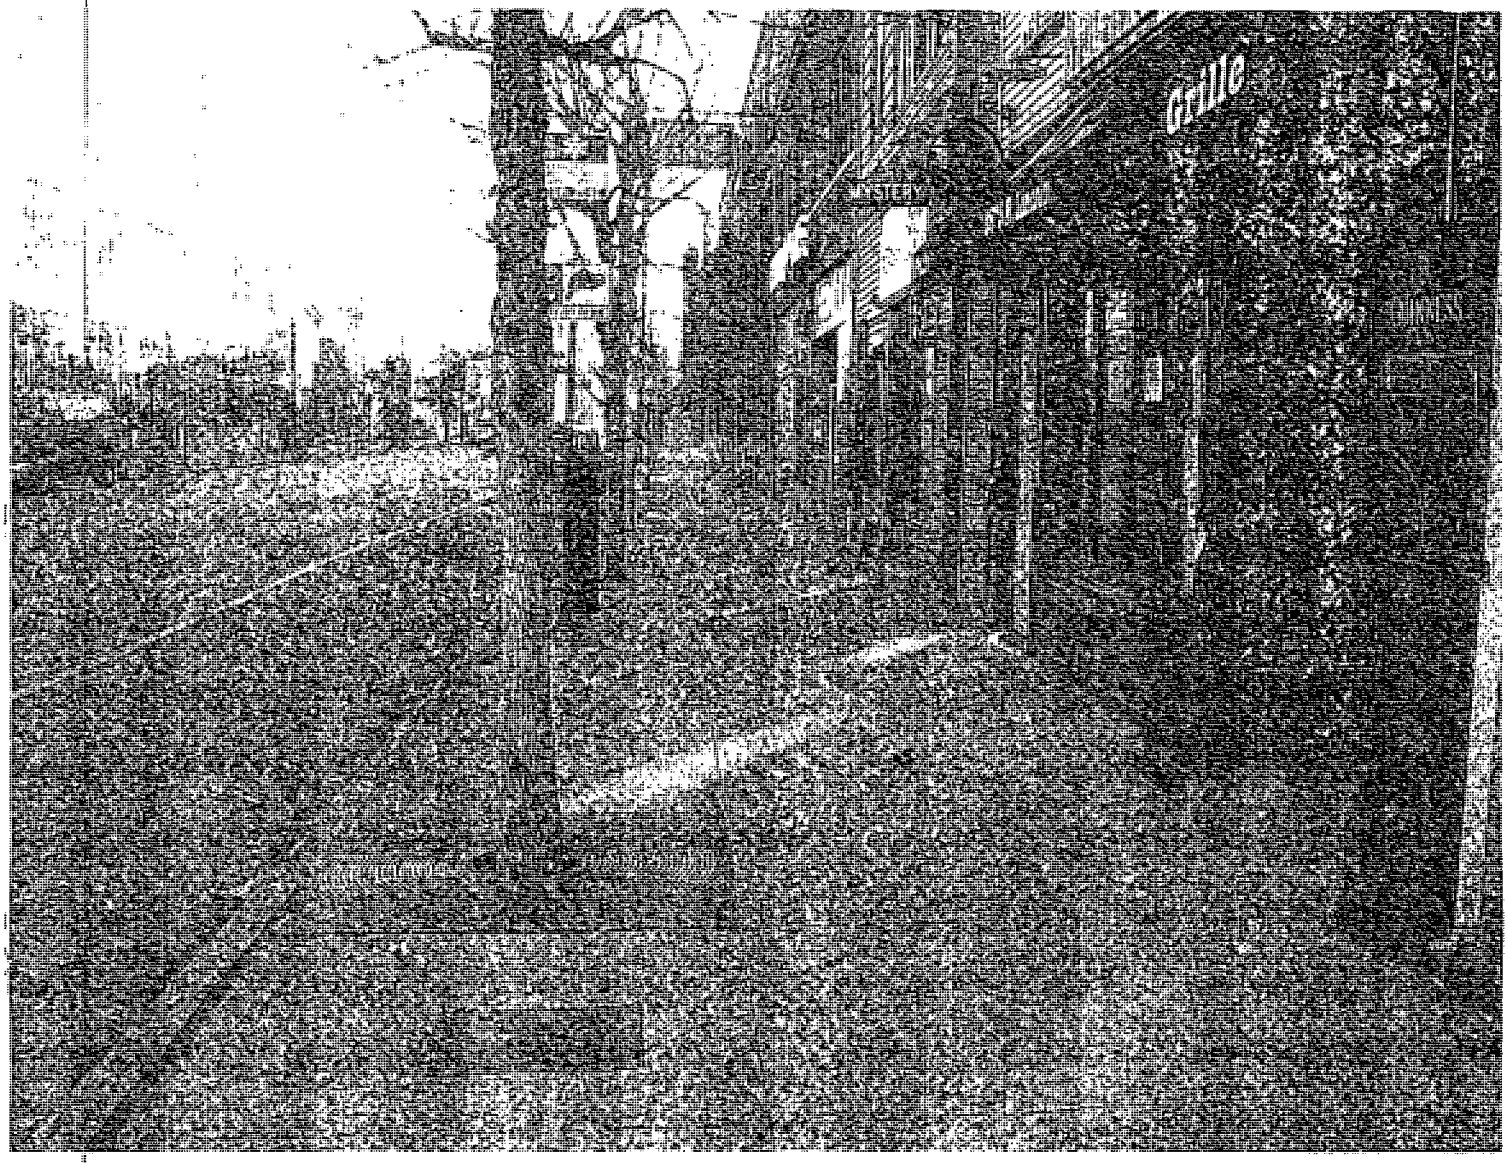
Grille

Department of Business Affairs and Consumer Protection
Small Business Center - Public Way Use Unit
City Hall - 121 N. LaSalle Street, Room 800 • Chicago, IL 60602
(312)-74-GOBIZ (312-744-6249) • (312) 744-1944 (TTY)
http //www.cityofchicago.org/bacp

07/30/2014

Alderman **Scott Waguespack**
Ward # **32**
City of Chicago
City Hall, Room **300**
121 North LaSalle Street
Chicago, Illinois 60602

Re: An ordinance to use and maintain a portion of the public right-of-way for **four (4) light fixture(s)** for **PATSY'S PLACE**, adjacent to the premises known as **2825 N. Lincoln Ave.**.

Dear Alderman **Scott Waguespack**:

The applicant referenced above has requested the use of the public right-of-way for a **light fixture(s)**. An ordinance has been prepared by the Department of Business Affairs and Consumer Protection – Small Business Center - Public Way Use Unit for presentation to the City Council. Because this request was made for properties located in your ward, as approved by you as per the attached, I respectfully request that you introduce the attached ordinance at the next City Council meeting.

If you have any questions regarding this ordinance, please contact Anthony Bertuca at (312) 744-5506.

Department of Business Affairs and Consumer Protection

City of Chicago

O2014-6532

Office of the City Clerk

Document Tracking Sheet

Meeting Date:	7/30/2014
Sponsor(s):	Waguespack (32)
Type:	Ordinance
Title:	Grant(s) of privilege in public way for Presence Saint Mary of Nazareth Hospital
Committee(s) Assignment:	Committee on Transportation and Public Way

ORDINANCE
PRESENCE SAINT MARY OF NAZARETH HOSPITAL
Acct. No. 86705 - 7
Permit No. 1111063

Be It Ordained by the City Council of the City of Chicago:

SECTION 1. Permission and authority are hereby given and granted to PRESENCE SAINT MARY OF NAZARETH HOSPITAL, upon the terms and subject to the conditions of this ordinance to maintain and use two (2) sign(s) projecting over the public right-of-way attached to its premises known as 2233 W. Division St..

Said sign structure(s) measures as follows; along W. Division Street:
Two (2) at fifty-three point eight three (53.83) feet in length, two point six seven (2.67) feet in height and eighteen (18) feet above grade level.

The location of said privilege shall be as shown on prints kept on file with the Department of Business Affairs and Consumer Protection and the Office of the City Clerk.

Said privilege shall be constructed in accordance with plans and specifications approved by the Department of Transportation (Division of Project Development) and Zoning Department - Signs.

This grant of privilege in the public way shall be subject to the provisions of Section 10-28-015 and all other required provisions of the Municipal Code of Chicago.

The grantee shall pay to the City of Chicago as compensation for the privilege #1111063 herein granted the sum of six hundred ($600.00) per annum in advance.


A 25% penalty will be added for payments received after due date.

The permit holder agrees to hold the City of Chicago harmless for any damage, relocation or replacement costs associated with damage, relocation or removal of private property caused by the City performing work in the public way.

Authority herein given and granted for a period of five (5) years from and after Date of Passage.

Alderman Scott Waguespack

Scott Waguespack 32nd Ward

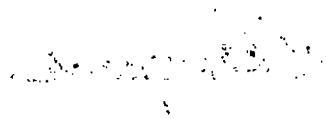

SIGN SPECIFICATIONS

[A] - ILLUMINATED LETTERS
Lighting: LED
Voltage: 120v w/ photocell
Description: Back-Lit [Remote]
Face Color: P4
Return Color: P4
Installation: Stand-off [2 1/2" max. for optimal light spread]

[B] - ILLUMINATED LOGO
Lighting: LED
Voltage: 120 v w/ photocell
Description: Face & Back-Lit
Face Color: White w/ vinyl
Return Color: P3
Trimcap Color: P3
Installation: Stand-off [2 1/2" max. for optimal light spread]

[C] - GRAPHICS/ LOGO
[V5] - VINYL
Color: V5

[V6] - VINYL
Color: V6


[V7] - VINYL
Color: V7 (2 layers)


[V8] - VINYL
Color: V8

Note: leaving thin white outline to eliminate night glazing

[D] - FLAT PANEL
Material: Alum num 1/8"
Color: PTM 7527c
Installation: raceway/ PTM 7527c

vinyl detail callout

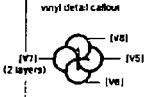

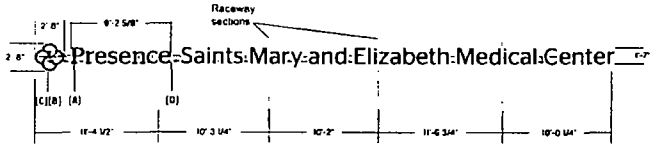

Proposed East Elevation



POBLOCKI

Project
Presence SMEMC: Saint Mary Campus - Skybridge

Chicago IL

Scale: 1/8"=1

Notes

Revisions
REV DESCRIPTION BY DATE

Sign Loc. no. 001

LL19
LR Letters

64342 001

Department of Business Affairs and Consumer Protection
Small Business Center - Public Way Use Unit
City Hall - 121 N LaSalle Street, Room 800 • Chicago, IL 60602
(312)-74-GOBIZ (312-744-6249) • (312) 744-1944 (TTY)
http://www.cityofchicago.org/bacp

07/30/2014

Alderman **Scott Waguespack**
Ward # **32**
City of Chicago
City Hall, Room **300**
121 North LaSalle Street
Chicago, Illinois 60602

Re: An ordinance to use and maintain a portion of the public right-of-way for **two (2) sign(s)** for **PRESENCE SAINT MARY OF NAZARETH HOSPITAL**, adjacent to the premises known as **2233 W. Division St.**.

Dear Alderman **Scott Waguespack**:

The applicant referenced above has requested the use of the public right-of-way for a **sign(s)**. An ordinance has been prepared by the Department of Business Affairs and Consumer Protection – Small Business Center - Public Way Use Unit for presentation to the City Council. Because this request was made for properties located in your ward, as approved by you as per the attached, I respectfully request that you introduce the attached ordinance at the next City Council meeting.

If you have any questions regarding this ordinance, please contact Anthony Bertuca at (312) 744-5506.

Department of Business Affairs and Consumer Protection

City of Chicago

O2014-6534

Office of the City Clerk

Document Tracking Sheet

Meeting Date:	7/30/2014
Sponsor(s):	Waguespack (32)
Type:	Ordinance
Title:	Grant(s) of privilege in public way for Thai "Linda" Cafe'
Committee(s) Assignment:	Committee on Transportation and Public Way

ORDINANCE
THAI "LINDA" CAFE'
Acct. No. 22744 - 1
Permit No. 1113896

Be It Ordained by the City Council of the City of Chicago:

SECTION 1. Permission and authority are hereby given and granted to THAI "LINDA" CAFE', upon the terms and subject to the conditions of this ordinance to maintain and use, as now constructed, four (4) Light Fixture(s) projecting over the public right-of-way adjacent to its premises known as 2022 W. Roscoe St..

Said Light Fixture(s) at W Roscoe St measure(s):
Four (4) at point one (.1) feet in length, one (1) foot in width and ten (10) feet above grade level.

The location of said privilege shall be as shown on prints kept on file with the Department of Business Affairs and Consumer Protection and the Office of the City Clerk.

Said privilege shall be constructed in accordance with plans and specifications approved by the Department of Transportation (Division of Project Development).

This grant of privilege in the public way shall be subject to the provisions of Section 10-28-015 and all other required provisions of the Municipal Code of Chicago.

The grantee shall pay to the City of Chicago as compensation for the privilege #1113896 herein granted the sum of ninety ($90.00) per annum in advance.

A 25% penalty will be added for payments received after due date.

The permit holder agrees to hold the City of Chicago harmless for any damage, relocation or replacement costs associated with damage, relocation or removal of private property caused by the City performing work in the public way.


Authority herein given and granted for a period of five (5) years from and after 06/03/2014.

Alderman _____

Scott Waguespack 32nd Ward

(Page 2 of 3)

2022 W ROSCOE ST.

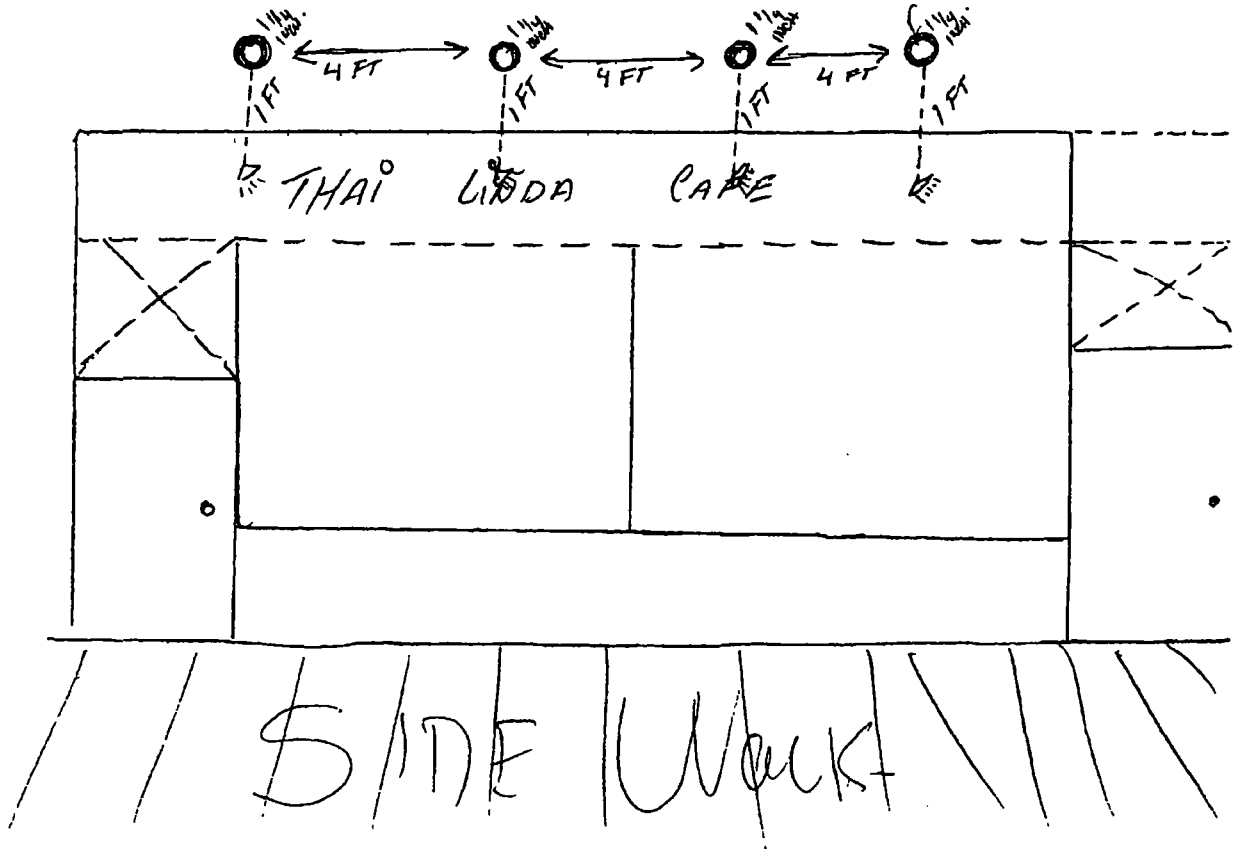

Department of Business Affairs and Consumer Protection
Small Business Center - Public Way Use Unit
City Hall - 121 N. LaSalle Street, Room 800 • Chicago, IL 60602
(312)-74-GOBIZ (312-744-6249) • (312) 744-1944 (TTY)
http://www.cityofchicago.org/bacp

07/30/2014

Alderman **Scott Waguespack**
Ward # **32**
City of Chicago
City Hall, Room **300**
121 North LaSalle Street
Chicago, Illinois 60602

Re: An ordinance to use and maintain a portion of the public right-of-way for **four (4) light fixture(s)** for **THAI "LINDA" CAFE'**, adjacent to the premises known as **2022 W. Roscoe St.**.

Dear Alderman **Scott Waguespack**:

The applicant referenced above has requested the use of the public right-of-way for a **light fixture(s)**. An ordinance has been prepared by the Department of Business Affairs and Consumer Protection – Small Business Center - Public Way Use Unit for presentation to the City Council. Because this request was made for properties located in your ward, as approved by you as per the attached, I respectfully request that you introduce the attached ordinance at the next City Council meeting.

If you have any questions regarding this ordinance, please contact Anthony Bertuca at (312) 744-5506.

Department of Business Affairs and Consumer Protection

City of Chicago

O2014-6536

Office of the City Clerk

Document Tracking Sheet

Meeting Date:	7/30/2014
Sponsor(s):	Waguespack (32)
Type:	Ordinance
Title:	Grant(s) of privilege in public way for West Town Chamber
Committee(s) Assignment:	Committee on Transportation and Public Way

ORDINANCE
West Town Chamber
Acct. No. 310603 - 137
Permit No. 1113506

Be It Ordained by the City Council of the City of Chicago:

SECTION 1. Permission and authority are hereby given and granted to West Town Chamber, upon the terms and subject to the conditions of this ordinance to construct, install, maintain and use one (1) Trash container(s) on the public right-of-way adjacent to its premises known as 2008 W. Chicago Ave..

Said Trash container(s) at Chicago measure(s):
One (1) at two point nine two (2.92) feet in length, and two point nine two (2.92) feet in width for a total of eight point five three (8.53) square feet.

The location of said privilege shall be as shown on prints kept on file with the Department of Business Affairs and Consumer Protection and the Office of the City Clerk.

Said privilege shall be constructed in accordance with plans and specifications approved by the Department of Transportation (Division of Project Development).

This grant of privilege in the public way shall be subject to the provisions of Section 10-28-015 and all other required provisions of the Municipal Code of Chicago.

The grantee shall pay to the City of Chicago as compensation for the privilege #1113506 herein granted the sum of seventy-five ($75.00) per annum in advance.

A 25% penalty will be added for payments received after due date.


The permit holder agrees to hold the City of Chicago harmless for any damage, relocation or replacement costs associated with damage, relocation or removal of private property caused by the City performing work in the public way.

Authority herein given and granted for a period of five (5) years from and after Date of Passage.

Alderman Scott Waguespack

Scott Waguespack 32nd Ward

50

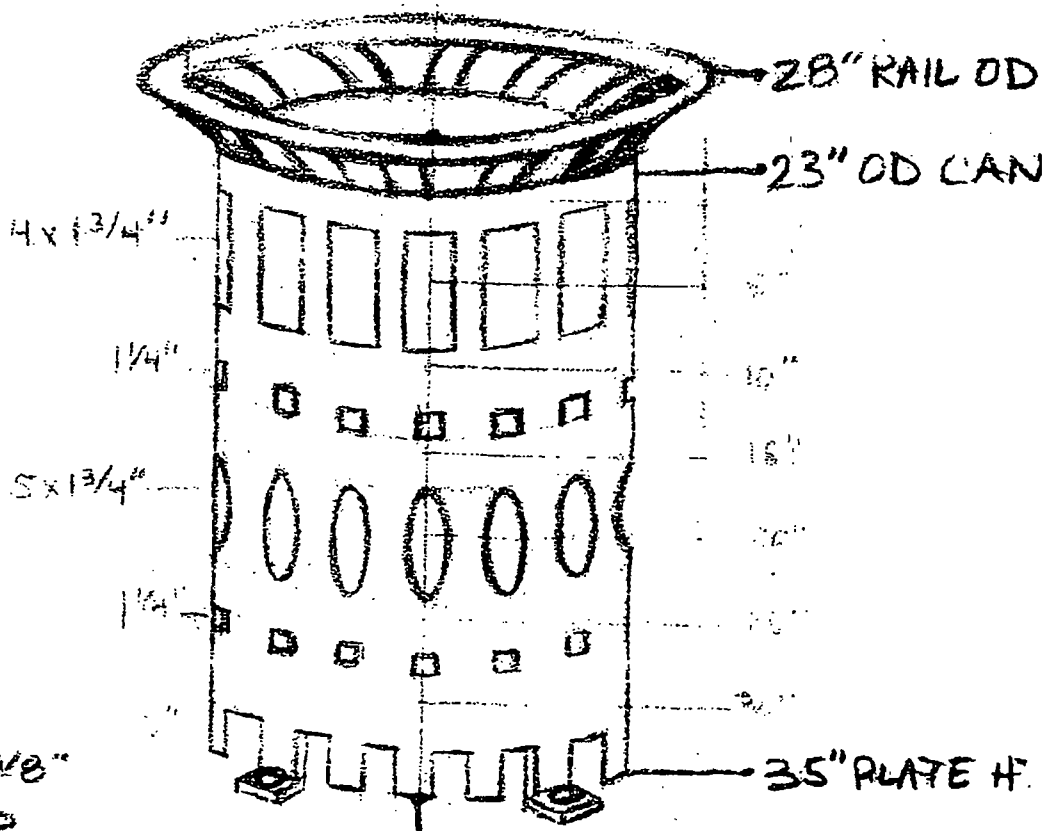

LASER-CUT STEEL 1/8"
ROLLED + WELDED
POWDER-COATED
YELLOW OR RED

Department of Business Affairs and Consumer Protection
Small Business Center - Public Way Use Unit
City Hall - 121 N. LaSalle Street, Room 800 • Chicago, IL 60602
(312)-74-GOBIZ (312-744-6249) • (312) 744-1944 (TTY)
http://www.cityofchicago.org/bacp

07/30/2014

Alderman **Scott Waguespack**
Ward # **32**
City of Chicago
City Hall, Room **300**
121 North LaSalle Street
Chicago, Illinois 60602

Re: An ordinance to use and maintain a portion of the public right-of-way for **one (1) trash container(s)** for **West Town Chamber**, adjacent to the premises known as **2008 W. Chicago Ave.**.

Dear Alderman **Scott Waguespack**:

The applicant referenced above has requested the use of the public right-of-way for a **trash container(s)**. An ordinance has been prepared by the Department of Business Affairs and Consumer Protection – Small Business Center - Public Way Use Unit for presentation to the City Council. Because this request was made for properties located in your ward, as approved by you as per the attached, I respectfully request that you introduce the attached ordinance at the next City Council meeting.

If you have any questions regarding this ordinance, please contact Anthony Bertuca at (312) 744-5506.

Department of Business Affairs and Consumer Protection

SCOTT E. WAGUESPACK
Alderman, 32nd Ward - City Council of Chicago
www.ward32.org

32nd Ward Office:
2657 North Clybourn Avenue
Chicago, IL 60614
773 248 1330 tel ▪ 773 248 1360 fax
info@ward32.org

City Hall Office:
121 North LaSalle, Suite 300
Chicago, IL 60602
312 744 6567 tel ▪ 312 744 4852 fax
ward32@cityofchicago.org

May 20, 2014

Commissioner Maria Guerra Lapacek
Department of Business Affairs and Consumer Protection
121 N. LaSalle St, 8th
Chicago, IL 60602

Dear Commissioner Lapacek,

I approve of the placement of garbage cans throughout ward 32 that fall in the West Town SSA boundaries. I understand that the West Town Chicago Chamber of Commerce and the West Town Special Service Area #29 maintains and is fully responsible for these garbage cans.

Yours very truly,

Scott Waguespack
32nd Ward Alderman

City of Chicago

O2014-6540

Office of the City Clerk

Document Tracking Sheet

Meeting Date:	7/30/2014
Sponsor(s):	Waguespack (32)
Type:	Ordinance
Title:	Grant(s) of privilege in public way for West Town Chamber of Commerce - 2247 W Chicago Ave
Committee(s) Assignment:	Committee on Transportation and Public Way

ORDINANCE
West Town Chamber of Commerce
Acct. No. 310603 - 136
Permit No. 1113500

Be It Ordained by the City Council of the City of Chicago:

SECTION 1. Permission and authority are hereby given and granted to West Town Chamber of Commerce, upon the terms and subject to the conditions of this ordinance to construct, install, maintain and use one (1) Trash container(s) on the public right-of-way adjacent to its premises known as 2247 W. Chicago Ave..

Said Trash container(s) at W. Chicago measure(s):
One (1) at two point nine two (2.92) feet in length, and two point nine two (2.92) feet in width for a total of eight point five three (8.53) square feet.

The location of said privilege shall be as shown on prints kept on file with the Department of Business Affairs and Consumer Protection and the Office of the City Clerk.

Said privilege shall be constructed in accordance with plans and specifications approved by the Department of Transportation (Division of Project Development).

This grant of privilege in the public way shall be subject to the provisions of Section 10-28-015 and all other required provisions of the Municipal Code of Chicago.

The grantee shall pay to the City of Chicago as compensation for the privilege #1113500 herein granted the sum of seventy-five ($75.00) per annum in advance.

A 25% penalty will be added for payments received after due date.


The permit holder agrees to hold the City of Chicago harmless for any damage, relocation or replacement costs associated with damage, relocation or removal of private property caused by the City performing work in the public way.

Authority herein given and granted for a period of five (5) years from and after Date of Passage.

Alderman Scott Waguespack

Scott Waguespack 32nd Ward

50

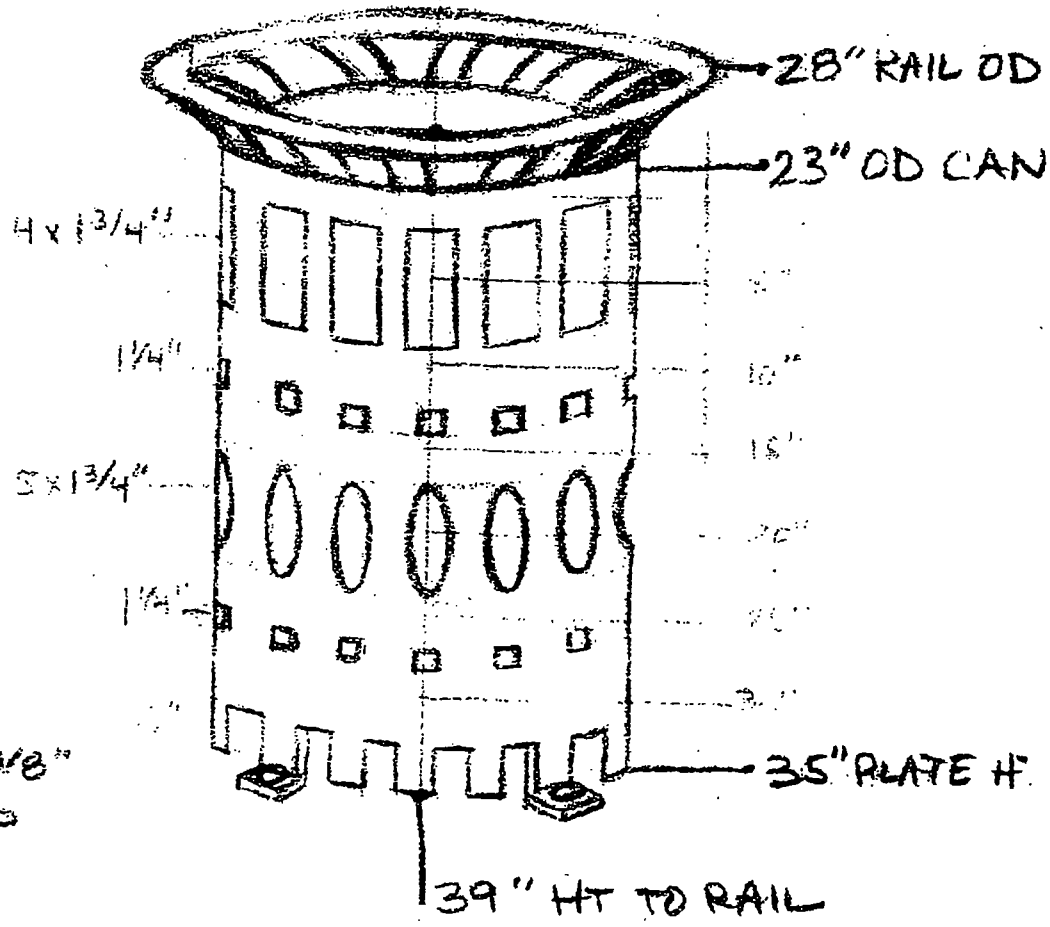

LASER-CUT STEEL 1/8"
ROLLED + WELDED
POWDER-COATED
YELLOW OR RED

Department of Business Affairs and Consumer Protection
Small Business Center - Public Way Use Unit
City Hall - 121 N. LaSalle Street, Room 800 • Chicago, IL 60602
(312)-74-GOBIZ (312-744-6249) • (312) 744-1944 (TTY)
http://www.cityofchicago.org/bacp

07/30/2014

Alderman **Scott Waguespack**
Ward # **32**
City of Chicago
City Hall, Room **300**
121 North LaSalle Street
Chicago, Illinois 60602

Re: An ordinance to use and maintain a portion of the public right-of-way for **one (1) trash container(s)** for **West Town Chamber of Commerce**, adjacent to the premises known as **2247 W. Chicago Ave.**.

Dear Alderman **Scott Waguespack**:

The applicant referenced above has requested the use of the public right-of-way for a **trash container(s)**. An ordinance has been prepared by the Department of Business Affairs and Consumer Protection – Small Business Center - Public Way Use Unit for presentation to the City Council. Because this request was made for properties located in your ward, as approved by you as per the attached, I respectfully request that you introduce the attached ordinance at the next City Council meeting.

If you have any questions regarding this ordinance, please contact Anthony Bertuca at (312) 744-5506.

Department of Business Affairs and Consumer Protection

SCOTT E. WAGUESPACK
Alderman, 32nd Ward - City Council of Chicago
www.ward32.org

32nd Ward Office:
2657 North Clybourn Avenue
Chicago, IL 60614
773 248 1330 tel ▪ 773 248 1360 fax
info@ward32.org

City Hall Office:
121 North LaSalle, Suite 300
Chicago, IL 60602
312 744 6567 tel ▪ 312 744 4852 fax
ward32@cityofchicago.org

May 20, 2014

Commissioner Maria Guerra Lapacek
Department of Business Affairs and Consumer Protection
121 N. LaSalle St, 8th
Chicago, IL 60602

Dear Commissioner Lapacek,

I approve of the placement of garbage cans throughout ward 32 that fall in the West Town SSA boundaries. I understand that the West Town Chicago Chamber of Commerce and the West Town Special Service Area #29 maintains and is fully responsible for these garbage cans.

Yours very truly,

Scott Waguespack
32nd Ward Alderman

City of Chicago

O2014-6541

Office of the City Clerk

Document Tracking Sheet

Meeting Date:	7/30/2014
Sponsor(s):	Waguespack (32)
Type:	Ordinance
Title:	Grant(s) of privilege in public way for West Town Chamber of Commerce - 2258 W Chicago Ave
Committee(s) Assignment:	Committee on Transportation and Public Way

ORDINANCE
West Town Chamber of Commerce
Acct. No. 310603 - 135
Permit No. 1113499

Be It Ordained by the City Council of the City of Chicago:

SECTION 1. Permission and authority are hereby given and granted to West Town Chamber of Commerce, upon the terms and subject to the conditions of this ordinance to construct, install, maintain and use one (1) Trash container(s) on the public right-of-way adjacent to its premises known as 2258 W. Chicago Ave..

Said Trash container(s) at W. Chicago measure(s):
One (1) at two point nine two (2.92) feet in length, and two point nine two (2.92) feet in width for a total of eight point five three (8.53) square feet.

The location of said privilege shall be as shown on prints kept on file with the Department of Business Affairs and Consumer Protection and the Office of the City Clerk.

Said privilege shall be constructed in accordance with plans and specifications approved by the Department of Transportation (Division of Project Development).

This grant of privilege in the public way shall be subject to the provisions of Section 10-28-015 and all other required provisions of the Municipal Code of Chicago.

The grantee shall pay to the City of Chicago as compensation for the privilege #1113499 herein granted the sum of seventy-five ($75.00) per annum in advance.

A 25% penalty will be added for payments received after due date.


The permit holder agrees to hold the City of Chicago harmless for any damage, relocation or replacement costs associated with damage, relocation or removal of private property caused by the City performing work in the public way.

Authority herein given and granted for a period of five (5) years from and after Date of Passage.

Alderman Scott Waguespack

Scott Waguespack 32nd Ward

50

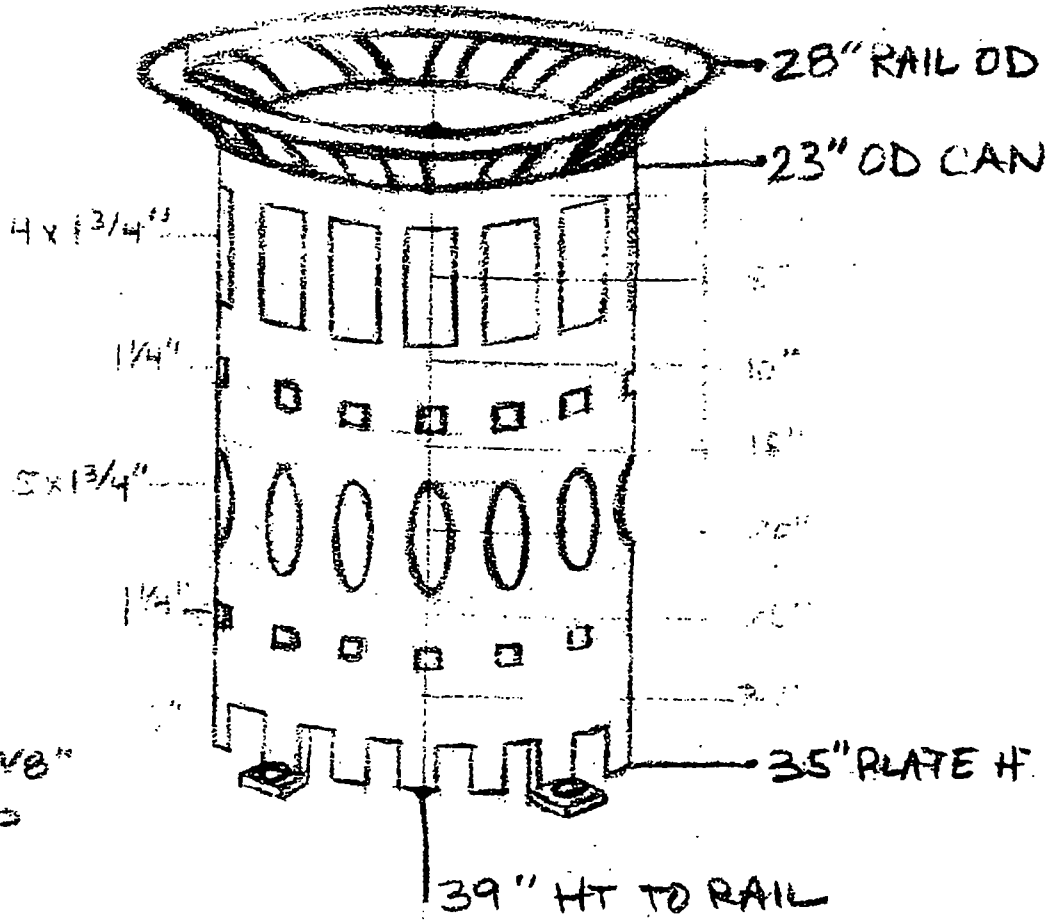

LASER-CUT STEEL 1/8"
ROLLED + WELDED
POWDER-COATED
YELLOW OR RED

Department of Business Affairs and Consumer Protection
Small Business Center - Public Way Use Unit
City Hall - 121 N LaSalle Street, Room 800 • Chicago, IL 60602
(312)-74-GOBIZ (312-744-6249) • (312) 744-1944 (TTY)
http //www.cityofchicago.org/bacp

07/30/2014

Alderman **Scott Waguespack**
Ward # **32**
City of Chicago
City Hall, Room **300**
121 North LaSalle Street
Chicago, Illinois 60602

Re: An ordinance to use and maintain a portion of the public right-of-way for **one (1) trash container(s)** for **West Town Chamber of Commerce**, adjacent to the premises known as **2258 W. Chicago Ave.**.

Dear Alderman **Scott Waguespack**:

The applicant referenced above has requested the use of the public right-of-way for a **trash container(s)**. An ordinance has been prepared by the Department of Business Affairs and Consumer Protection – Small Business Center - Public Way Use Unit for presentation to the City Council. Because this request was made for properties located in your ward, as approved by you as per the attached, I respectfully request that you introduce the attached ordinance at the next City Council meeting.

If you have any questions regarding this ordinance, please contact Anthony Bertuca at (312) 744-5506.

Department of Business Affairs and Consumer Protection

SCOTT E. WAGUESPACK
Alderman, 32nd Ward - City Council of Chicago
www.ward32.org

32nd Ward Office:
2657 North Clybourn Avenue
Chicago, IL 60614
773 248 1330 tel ▪ 773 248 1360 fax
info@ward32.org

City Hall Office:
121 North LaSalle, Suite 300
Chicago, IL 60602
312 744 6567 tel ▪ 312 744 4852 fax
ward32@cityofchicago.org

May 20, 2014

Commissioner Maria Guerra Lapacek
Department of Business Affairs and Consumer Protection
121 N. LaSalle St, 8th
Chicago, IL 60602

Dear Commissioner Lapacek,

I approve of the placement of garbage cans throughout ward 32 that fall in the West Town SSA boundaries. I understand that the West Town Chicago Chamber of Commerce and the West Town Special Service Area #29 maintains and is fully responsible for these garbage cans.

Yours very truly,

Scott Waguespack
32nd Ward Alderman

City of Chicago

O2014-6542

Office of the City Clerk

Document Tracking Sheet

Meeting Date:	7/30/2014
Sponsor(s):	Waguespack (32)
Type:	Ordinance
Title:	Grant(s) of privilege in public way for 1524 Fullerton LLC
Committee(s) Assignment:	Committee on Transportation and Public Way

ORDINANCE
1524 FULLERTON, LLC
Acct. No. 344204 - 1
Permit No. 1114194

Be It Ordained by the City Council of the City of Chicago:

SECTION 1. Permission and authority are hereby given and granted to 1524 FULLERTON, LLC, upon the terms and subject to the conditions of this ordinance to maintain and use, as now constructed, one (1) Bay Window(s) projecting over the public right-of-way adjacent to its premises known as 1524 W. Fullerton Ave..

Said Bay Window(s) at W. Fullerton Avenue measure(s):
One (1) at nine point four two (9.42) feet in length, and two point two five (2.25) feet in width for a total of twenty-one point two (21.2) square feet.

The location of said privilege shall be as shown on prints kept on file with the Department of Business Affairs and Consumer Protection and the Office of the City Clerk.

Said privilege shall be constructed in accordance with plans and specifications approved by the Department of Transportation (Division of Project Development).

This grant of privilege in the public way shall be subject to the provisions of Section 10-28-015 and all other required provisions of the Municipal Code of Chicago.

The grantee shall pay to the City of Chicago as compensation for the privilege #1114194 herein granted the sum of seventy-five ($75.00) per annum in advance.


A 25% penalty will be added for payments received after due date.

The permit holder agrees to hold the City of Chicago harmless for any damage, relocation or replacement costs associated with damage, relocation or removal of private property caused by the City performing work in the public way.

Authority herein given and granted for a period of five (5) years from and after 07/29/2014.

Alderman Scott Waguespack

Scott Waguespack 32nd Ward

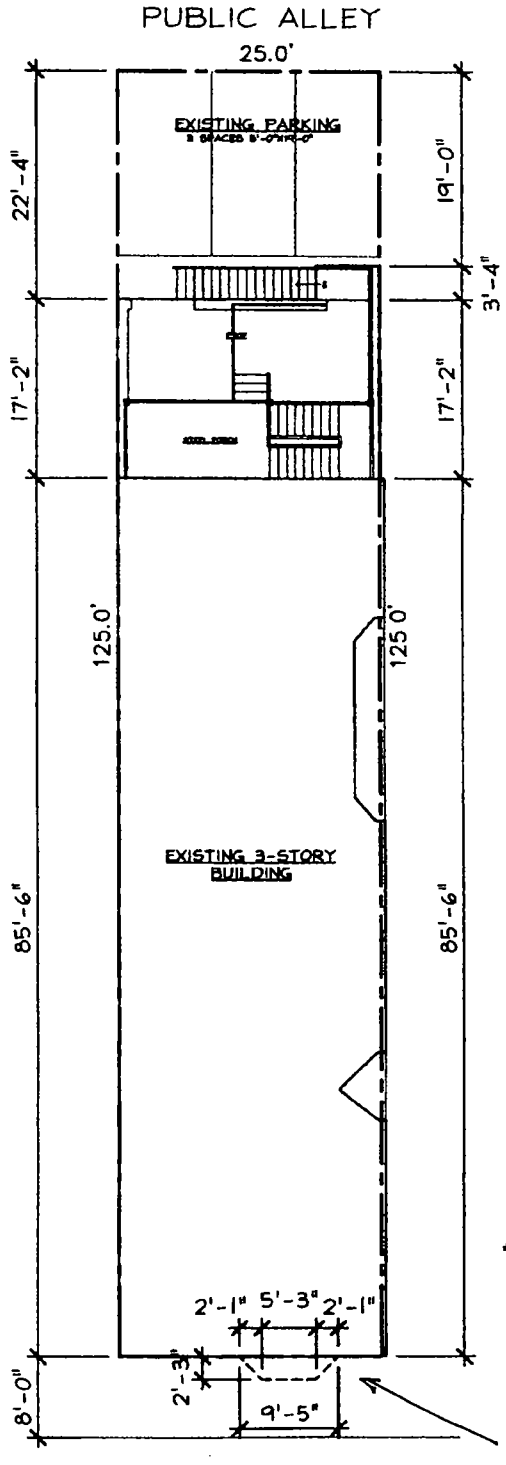

measurement from street grade to bottom of public way use 2'6Ft.

SUBJECT BAY

SITE PLAN
SCALE 1/16"=1'-0"

Department of Business Affairs and Consumer Protection
Small Business Center - Public Way Use Unit
City Hall - 121 N. LaSalle Street, Room 800 • Chicago, IL 60602
(312)-74-GOBIZ (312-744-6249) • (312) 744-1944 (TTY)
http://www.cityofchicago.org/bacp

07/30/2014

Alderman **Scott Waguespack**
Ward # **32**
City of Chicago
City Hall, Room **300**
121 North LaSalle Street
Chicago, Illinois 60602

Re: An ordinance to use and maintain a portion of the public right-of-way for **one (1) bay window(s)** for **1524 FULLERTON, LLC**, adjacent to the premises known as **1524 W. Fullerton Ave.**.

Dear Alderman **Scott Waguespack**:

The applicant referenced above has requested the use of the public right-of-way for a **bay window(s)**. An ordinance has been prepared by the Department of Business Affairs and Consumer Protection – Small Business Center - Public Way Use Unit for presentation to the City Council. Because this request was made for properties located in your ward, as approved by you as per the attached, I respectfully request that you introduce the attached ordinance at the next City Council meeting.

If you have any questions regarding this ordinance, please contact Anthony Bertuca at (312) 744-5506.

Department of Business Affairs and Consumer Protection

City of Chicago

O2014-6543

Office of the City Clerk

Document Tracking Sheet

Meeting Date:	7/30/2014
Sponsor(s):	Mell (33)
Type:	Ordinance
Title:	Grant(s) of privilege in public way for Andys Fruit Ranch
Committee(s) Assignment:	Committee on Transportation and Public Way

ORDINANCE
ANDYS FRUIT RANCH
Acct. No. 3868 - 2
Permit No. 1113979

Be It Ordained by the City Council of the City of Chicago:

SECTION 1. Permission and authority are hereby given and granted to ANDYS FRUIT RANCH, upon the terms and subject to the conditions of this ordinance to maintain and use, as now constructed, four (4) Light Fixture(s) projecting over the public right-of-way adjacent to its premises known as 4733 N. Kedzie Ave..

Said Light Fixture(s) at N. Kedzie Avenue measure(s):
Four (4) at point five (.5) feet in length, point zero eight (.08) feet in width and fourteen (14) feet above grade level.

The location of said privilege shall be as shown on prints kept on file with the Department of Business Affairs and Consumer Protection and the Office of the City Clerk.

Said privilege shall be constructed in accordance with plans and specifications approved by the Department of Transportation (Division of Project Development).

This grant of privilege in the public way shall be subject to the provisions of Section 10-28-015 and all other required provisions of the Municipal Code of Chicago.

The grantee shall pay to the City of Chicago as compensation for the privilege #1113979 herein granted the sum of ninety ($90.00) per annum in advance.

A 25% penalty will be added for payments received after due date.


The permit holder agrees to hold the City of Chicago harmless for any damage, relocation or replacement costs associated with damage, relocation or removal of private property caused by the City performing work in the public way.


Authority herein given and granted for a period of five (5) years from and after 06/03/2014.

Alderman

Deborah Mell 33rd Ward

ANDYS FRUIT RANCH
4733 N KEDZIE
ACCT # 3868 SITE 2
PERMIT # 1084489

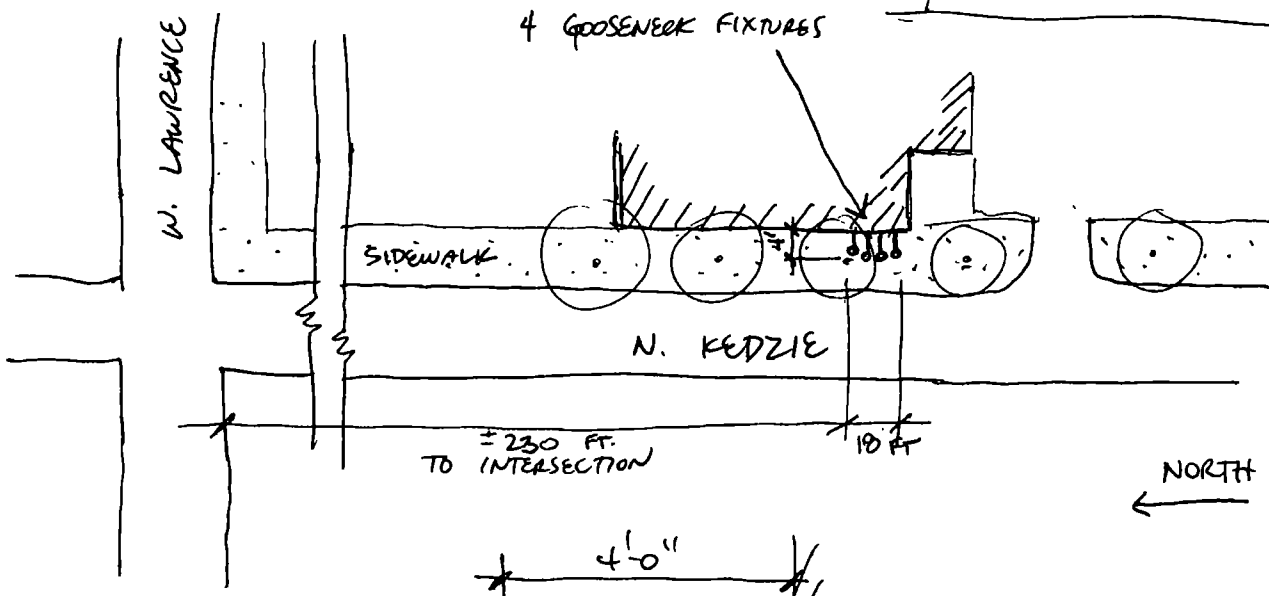

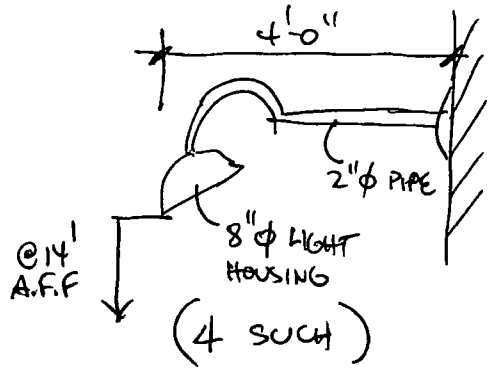

Department of Business Affairs and Consumer Protection
Small Business Center- Public Way Use Unit
City Hall - 121 N. LaSalle Street Room 800 • Chicago, IL 60602
(312)-74-GOBIZ (312-744-6249) • (312) 744-1944 (TTY)
http://www.cityofchicago.org/bacp

07/30/2014

Alderman **Deborah Mell**
Ward # **33**
City of Chicago
City Hall, Room **208**
121 North LaSalle Street
Chicago, Illinois 60602

Re: An ordinance to use and maintain a portion of the public right-of-way for **four (4) light fixture(s)** for **ANDYS FRUIT RANCH**, adjacent to the premises known as **4733 N. Kedzie Ave.**.

Dear Alderman **Deborah Mell**:

The applicant referenced above has requested the use of the public right-of-way for a **light fixture(s)**. An ordinance has been prepared by the Department of Business Affairs and Consumer Protection – Small Business Center - Public Way Use Unit for presentation to the City Council. Because this request was made for properties located in your ward, as approved by you as per the attached, I respectfully request that you introduce the attached ordinance at the next City Council meeting.

If you have any questions regarding this ordinance, please contact Anthony Bertuca at (312) 744-5506.

Department of Business Affairs and Consumer Protection

City of Chicago

O2014-6545

Office of the City Clerk

Document Tracking Sheet

Meeting Date:	7/30/2014
Sponsor(s):	Mell (33)
Type:	Ordinance
Title:	Grant(s) of privilege in public way for New York Bakery
Committee(s) Assignment:	Committee on Transportation and Public Way

ORDINANCE
NEW YORK BAKERY
Acct. No. 324289 - 1
Permit No. 1114095

Be It Ordained by the City Council of the City of Chicago:

SECTION 1. Permission and authority are hereby given and granted to NEW YORK BAKERY, upon the terms and subject to the conditions of this ordinance to maintain and use one (1) sign(s) projecting over the public right-of-way attached to its premises known as 3455 W. Lawrence Ave..

Said sign structure(s) measures as follows; along W. LAWRENCE:
One (1) at seven point five (7.5) feet in length, three point seven five (3.75) feet in height and eleven point three three (11.33) feet above grade level.

The location of said privilege shall be as shown on prints kept on file with the Department of Business Affairs and Consumer Protection and the Office of the City Clerk.

Said privilege shall be constructed in accordance with plans and specifications approved by the Department of Transportation (Division of Project Development) and Zoning Department - Signs.

This grant of privilege in the public way shall be subject to the provisions of Section 10-28-015 and all other required provisions of the Municipal Code of Chicago.

The grantee shall pay to the City of Chicago as compensation for the privilege #1114095 herein granted the sum of three hundred ($300.00) per annum in advance.

A 25% penalty will be added for payments received after due date.

The permit holder agrees to hold the City of Chicago harmless for any damage, relocation or replacement costs associated with damage, relocation or removal of private property caused by the City performing work in the public way.

Authority herein given and granted for a period of five (5) years from and after 05/13/2014.

Alderman

Deborah Mell 33rd Ward


NEW YORK
3455 NEW YORK B

Department of Business Affairs and Consumer Protection
Small Business Center - Public Way Use Unit
City Hall - 121 N. LaSalle Street, Room 800 • Chicago, IL 60602
(312)-74-GOBIZ (312-744-6249) • (312) 744-1944 (TTY)
http://www.cityofchicago.org/bacp

07/30/2014

Alderman **Deborah Mell**
Ward # **33**
City of Chicago
City Hall, Room **208**
121 North LaSalle Street
Chicago, Illinois 60602

Re: An ordinance to use and maintain a portion of the public right-of-way for **one (1) sign(s)** for **NEW YORK BAKERY**, adjacent to the premises known as **3455 W. Lawrence Ave.**.

Dear Alderman **Deborah Mell**:

The applicant referenced above has requested the use of the public right-of-way for a **sign(s)**. An ordinance has been prepared by the Department of Business Affairs and Consumer Protection – Small Business Center - Public Way Use Unit for presentation to the City Council. Because this request was made for properties located in your ward, as approved by you as per the attached, I respectfully request that you introduce the attached ordinance at the next City Council meeting.

If you have any questions regarding this ordinance, please contact Anthony Bertuca at (312) 744-5506.

Department of Business Affairs and Consumer Protection

City of Chicago

O2014-6547

Office of the City Clerk

Document Tracking Sheet

Meeting Date:	7/30/2014
Sponsor(s):	Sposato (36)
Type:	Ordinance
Title:	Grant(s) of privilege in public way for A&D Import Motors, Inc.
Committee(s) Assignment:	Committee on Transportation and Public Way

ORDINANCE
A & D IMPORT MOTORS INC
Acct. No. 39632 - 1
Permit No. 1113791

Be It Ordained by the City Council of the City of Chicago:

SECTION 1. Permission and authority are hereby given and granted to A & D IMPORT MOTORS INC, upon the terms and subject to the conditions of this ordinance to maintain and use one (1) sign(s) projecting over the public right-of-way attached to its premises known as 7535 W. Irving Park Rd..

Said sign structure(s) measures as follows; along W. IRVING PARK RD.:
One (1) at sixteen (16) feet in length, ten (10) feet in height and sixteen (16) feet above grade level.

The location of said privilege shall be as shown on prints kept on file with the Department of Business Affairs and Consumer Protection and the Office of the City Clerk.

Said privilege shall be constructed in accordance with plans and specifications approved by the Department of Transportation (Division of Project Development) and Zoning Department - Signs.

This grant of privilege in the public way shall be subject to the provisions of Section 10-28-015 and all other required provisions of the Municipal Code of Chicago.

The grantee shall pay to the City of Chicago as compensation for the privilege #1113791 herein granted the sum of three hundred ($300.00) per annum in advance.


A 25% penalty will be added for payments received after due date.

The permit holder agrees to hold the City of Chicago harmless for any damage, relocation or replacement costs associated with damage, relocation or removal of private property caused by the City performing work in the public way.

Authority herein given and granted for a period of five (5) years from and after 06/30/2014.

Alderman

Nicholas Sposato 36th Ward

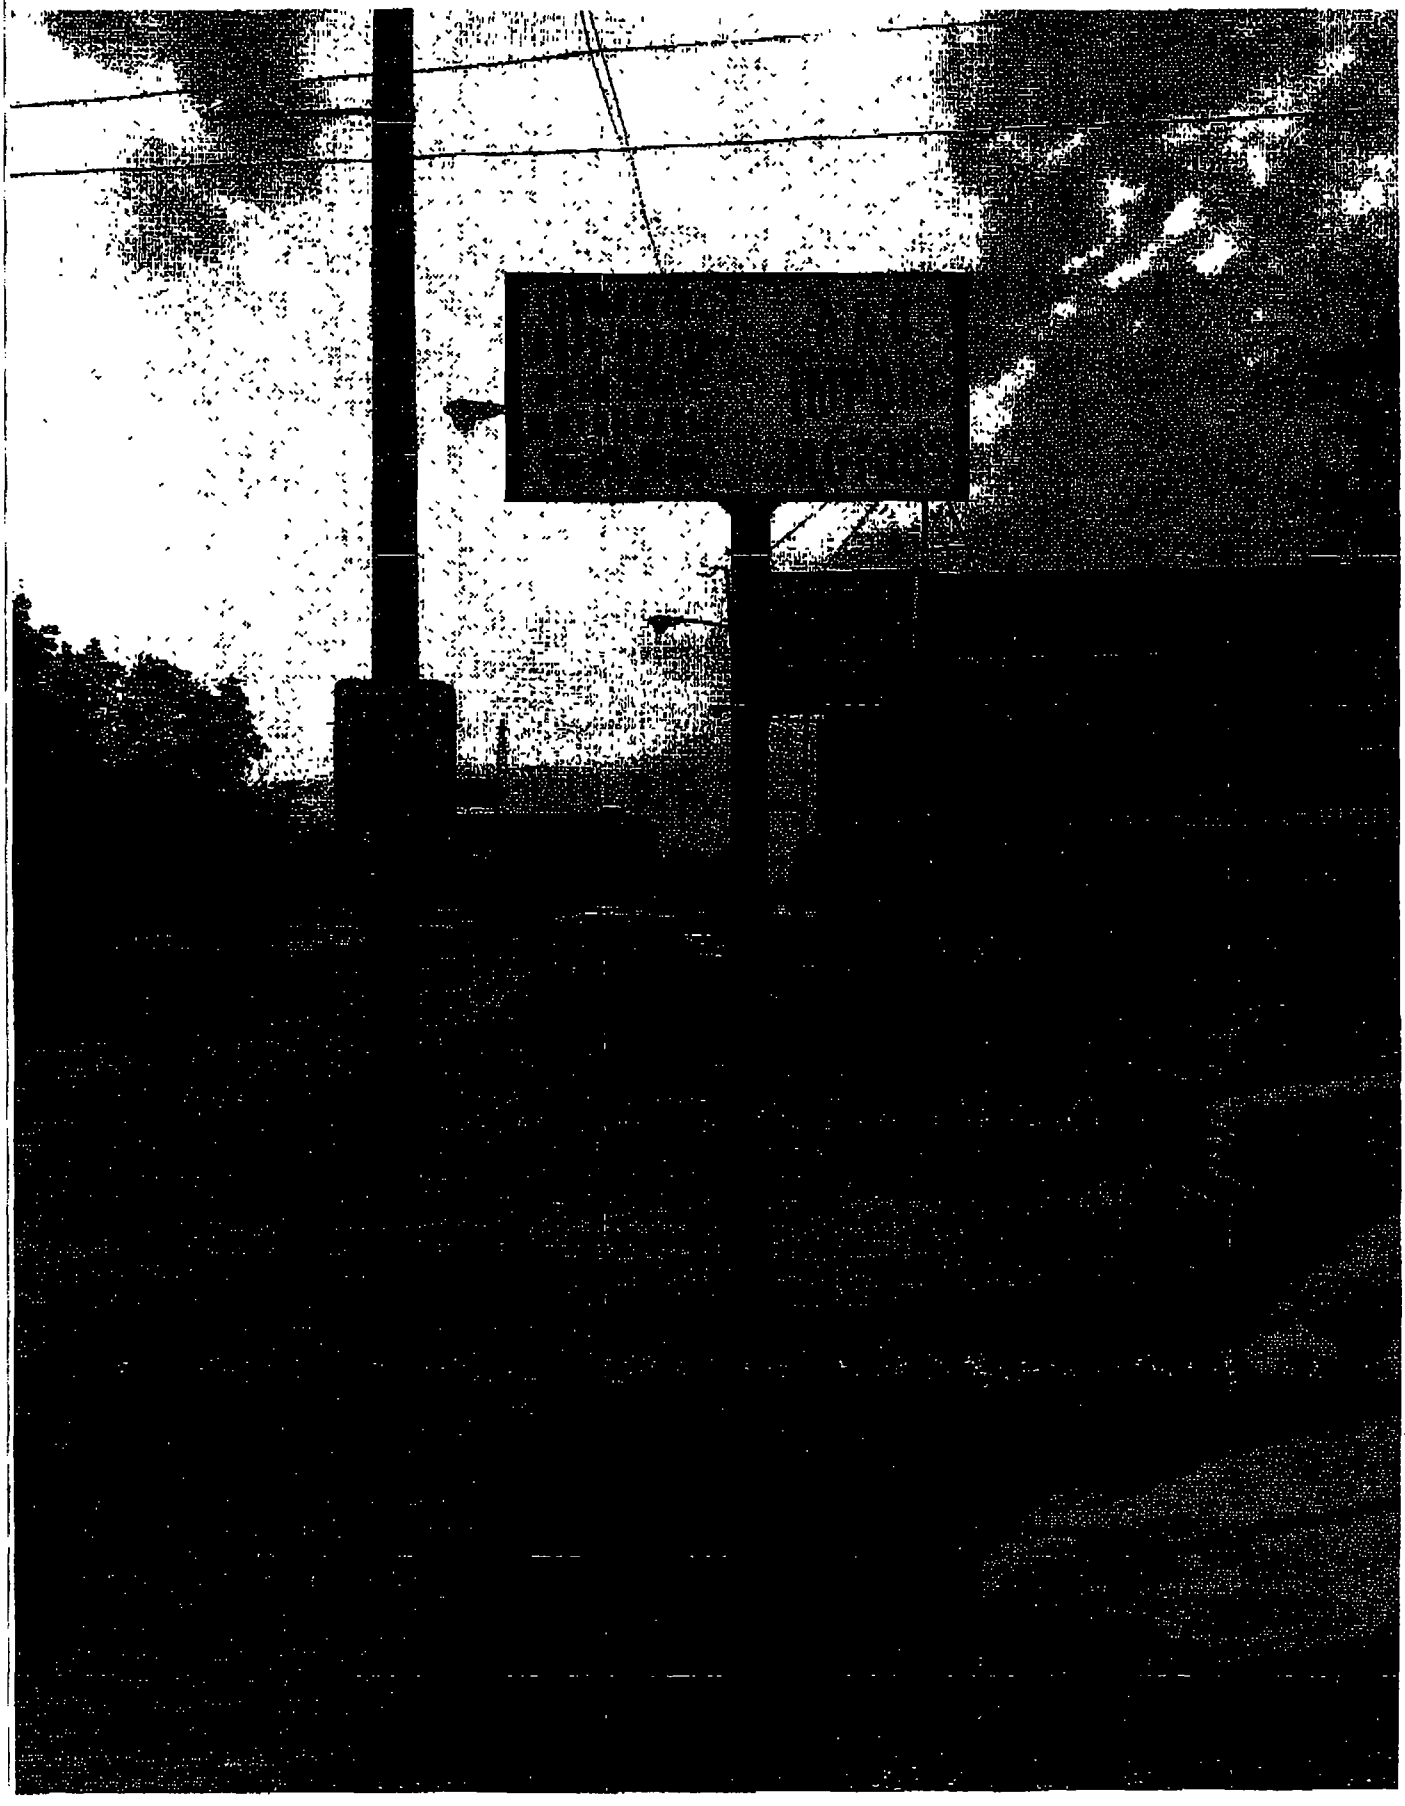

Department of Business Affairs and Consumer Protection
Small Business Center - Public Way Use Unit
City Hall - 121 N. LaSalle Street, Room 800 • Chicago, IL 60602
(312)-74-GOBIZ (312-744-6249) • (312) 744-1944 (TTY)
http://www.cityofchicago.org/bacp

07/30/2014

Alderman **Nicholas Sposato**
Ward # **36**
City of Chicago
City Hall, Room **304**
121 North LaSalle Street
Chicago, Illinois 60602

Re: An ordinance to use and maintain a portion of the public right-of-way for **one (1) sign(s)** for **A & D IMPORT MOTORS INC**, adjacent to the premises known as **7535 W. Irving Park Rd.**.

Dear Alderman **Nicholas Sposato**:

The applicant referenced above has requested the use of the public right-of-way for a **sign(s)**. An ordinance has been prepared by the Department of Business Affairs and Consumer Protection – Small Business Center - Public Way Use Unit for presentation to the City Council. Because this request was made for properties located in your ward, as approved by you as per the attached, I respectfully request that you introduce the attached ordinance at the next City Council meeting.

If you have any questions regarding this ordinance, please contact Anthony Bertuca at (312) 744-5506.

Department of Business Affairs and Consumer Protection

City of Chicago

O2014-6549

Office of the City Clerk

Document Tracking Sheet

Meeting Date:	7/30/2014
Sponsor(s):	Sposato (36)
Type:	Ordinance
Title:	Grant(s) of privilege in public way for Cafe Prague
Committee(s) Assignment:	Committee on Transportation and Public Way

ORDINANCE
CAFE PRAGUE
Acct. No. 48210 - 2
Permit No. 1113939

Be It Ordained by the City Council of the City of Chicago:

SECTION 1. Permission and authority are hereby given and granted to CAFE PRAGUE, upon the terms and subject to the conditions of this ordinance to maintain and use one (1) sign(s) projecting over the public right-of-way attached to its premises known as 6710-12 W. Belmont Ave..

Said sign structure(s) measures as follows; along W. Belmont Avenue:
One (1) at four point five (4.5) feet in length, six point one seven (6.17) feet in height and ten point three three (10.33) feet above grade level.

The location of said privilege shall be as shown on prints kept on file with the Department of Business Affairs and Consumer Protection and the Office of the City Clerk.

Said privilege shall be constructed in accordance with plans and specifications approved by the Department of Transportation (Division of Project Development) and Zoning Department - Signs.

This grant of privilege in the public way shall be subject to the provisions of Section 10-28-015 and all other required provisions of the Municipal Code of Chicago.

The grantee shall pay to the City of Chicago as compensation for the privilege #1113939 herein granted the sum of three hundred ($300.00) per annum in advance.


A 25% penalty will be added for payments received after due date.

The permit holder agrees to hold the City of Chicago harmless for any damage, relocation or replacement costs associated with damage, relocation or removal of private property caused by the City performing work in the public way.

Authority herein given and granted for a period of five (5) years from and after 06/30/2014.

Alderman 

Nicholas Sposato 36th Ward

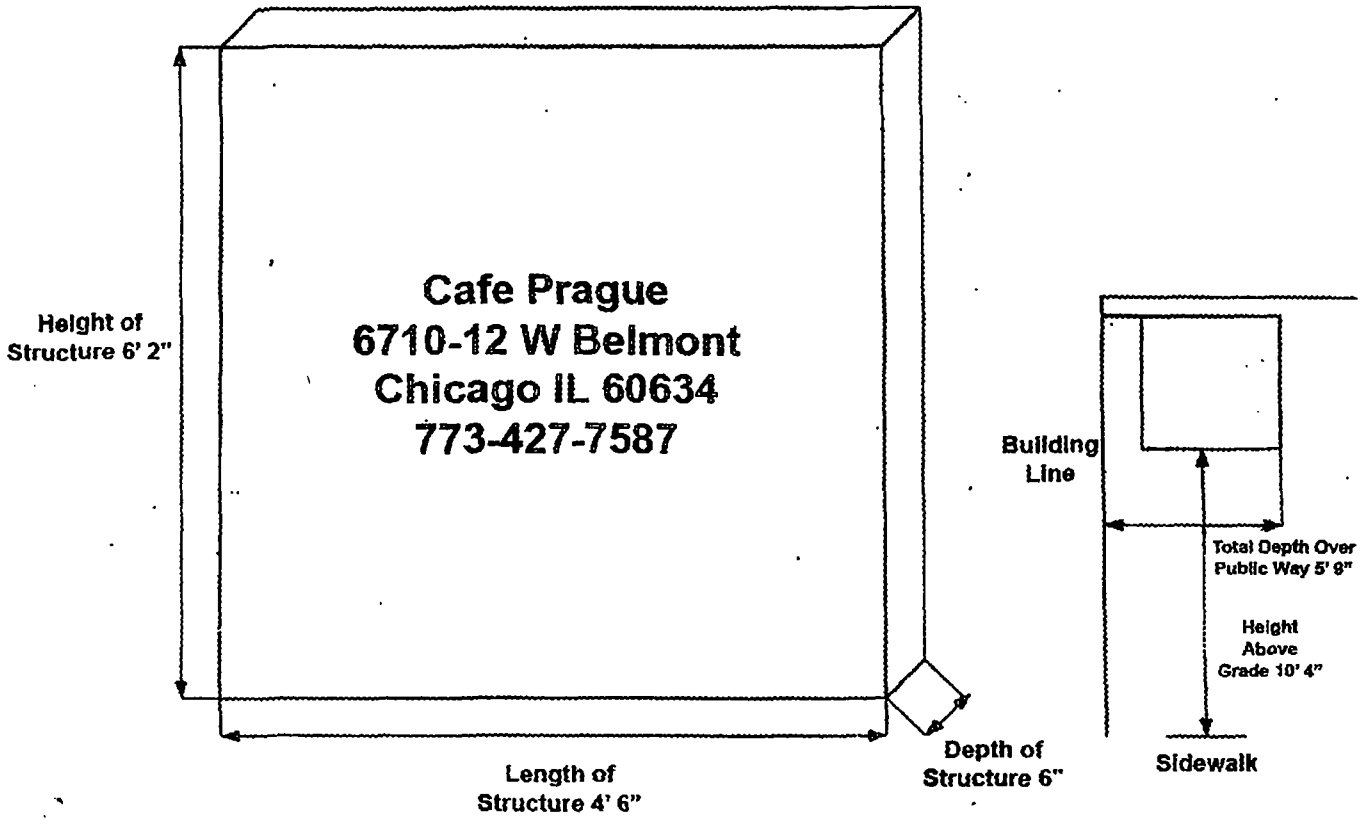
Cafe Prague
6710-12 W Belmont
Chicago IL 60634
773-427-7587
Height of Structure 6' 2"
Length of Structure 4' 6"
Depth of Structure 6"
Building Line
Total Depth Over Public Way 5' 9"
Height Above Grade 10' 4"
Sidewalk

Department of Business Affairs and Consumer Protection
Small Business Center - Public Way Use Unit
City Hall - 121 N. LaSalle Street, Room 800 • Chicago, IL 60602
(312)-74-GOBIZ (312-744-6249) • (312) 744-1944 (TTY)
http://www.cityofchicago.org/bacp

07/30/2014

Alderman **Nicholas Sposato**
Ward # **36**
City of Chicago
City Hall, Room **304**
121 North LaSalle Street
Chicago, Illinois 60602

Re: An ordinance to use and maintain a portion of the public right-of-way for **one (1) sign(s)** for **CAFE PRAGUE**, adjacent to the premises known as **6710-12 W. Belmont Ave.**.

Dear Alderman **Nicholas Sposato**:

The applicant referenced above has requested the use of the public right-of-way for a **sign(s)**. An ordinance has been prepared by the Department of Business Affairs and Consumer Protection – Small Business Center - Public Way Use Unit for presentation to the City Council. Because this request was made for properties located in your ward, as approved by you as per the attached, I respectfully request that you introduce the attached ordinance at the next City Council meeting.

If you have any questions regarding this ordinance, please contact Anthony Bertuca at (312) 744-5506.

Department of Business Affairs and Consumer Protection

City of Chicago

O2014-6552

Office of the City Clerk

Document Tracking Sheet

Meeting Date:	7/30/2014
Sponsor(s):	Sposato (36)
Type:	Ordinance
Title:	Grant(s) of privilege in public way for 6039-6043 Belmont Partnership
Committee(s) Assignment:	Committee on Transportation and Public Way

ORDINANCE
6039-43 BELMONT PARTNERSHIP
Acct. No. 344486 - 1
Permit No. 1114045

Be It Ordained by the City Council of the City of Chicago:

SECTION 1. Permission and authority are hereby given and granted to 6039-43 BELMONT PARTNERSHIP, upon the terms and subject to the conditions of this ordinance to maintain and use one (1) sign(s) projecting over the public right-of-way attached to its premises known as 6039 W. Belmont Ave..

Said sign structure(s) measures as follows; along W BELMONT AVE:
One (1) at six (6) feet in length, six (6) feet in height and nine (9) feet above grade level.

The location of said privilege shall be as shown on prints kept on file with the Department of Business Affairs and Consumer Protection and the Office of the City Clerk.

Said privilege shall be constructed in accordance with plans and specifications approved by the Department of Transportation (Division of Project Development) and Zoning Department - Signs.

This grant of privilege in the public way shall be subject to the provisions of Section 10-28-015 and all other required provisions of the Municipal Code of Chicago.

The grantee shall pay to the City of Chicago as compensation for the privilege #1114045 herein granted the sum of three hundred ($300.00) per annum in advance.


A 25% penalty will be added for payments received after due date.

The permit holder agrees to hold the City of Chicago harmless for any damage, relocation or replacement costs associated with damage, relocation or removal of private property caused by the City performing work in the public way.

Authority herein given and granted for a period of five (5) years from and after 07/29/2014.

Alderman _____

Nicholas Sposato 36th Ward

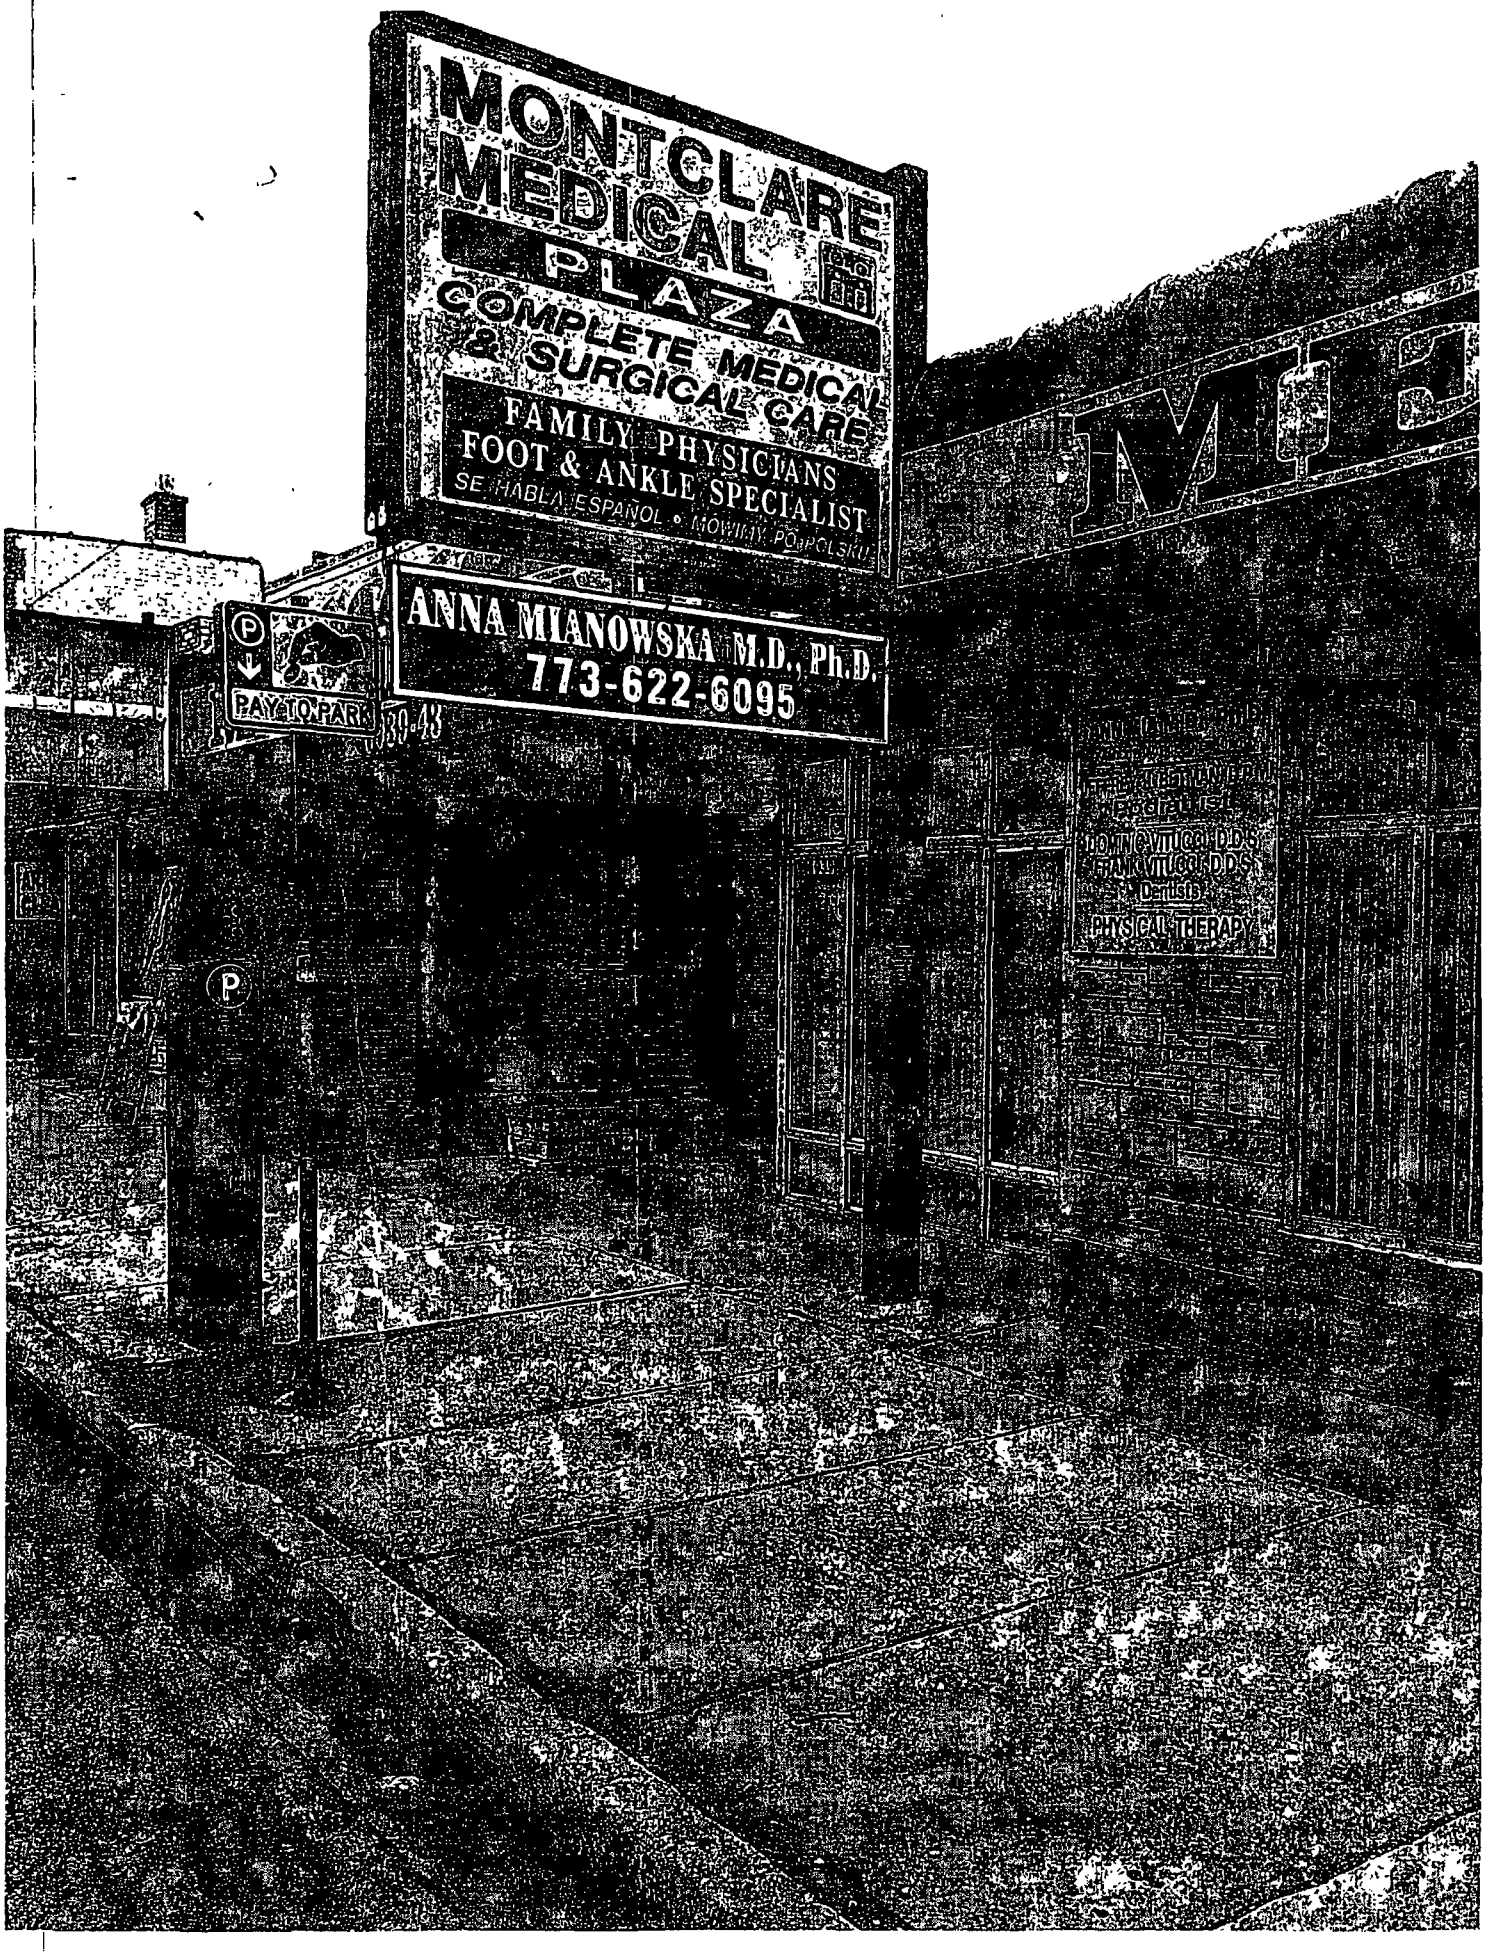
MONTCLARE
MEDICAL
PLAZA
COMPLETE MEDICAL
& SURGICAL CARE
FAMILY PHYSICIANS
FOOT & ANKLE SPECIALIST
SE HABLA ESPAÑOL • MÓWIMY PO POLSKU
ANNA MIANOWSKA M.D., Ph.D.
773-622-6095
PAY TO PARK
6339-43
MYC
Podiatrist
DENTIST
PHYSICAL THERAPY

Department of Business Affairs and Consumer Protection
Small Business Center - Public Way Use Unit
City Hall - 121 N. LaSalle Street, Room 800 • Chicago, IL 60602
(312)-74-GOBIZ (312-744-6249) • (312) 744-1944 (TTY)
http://www.cityofchicago.org/bacp

07/30/2014

Alderman **Nicholas Sposato**
Ward # **36**
City of Chicago
City Hall, Room **304**
121 North LaSalle Street
Chicago, Illinois 60602

Re: An ordinance to use and maintain a portion of the public right-of-way for **one (1) sign(s)** for **6039-43 BELMONT PARTNERSHIP**, adjacent to the premises known as **6039 W. Belmont Ave.**.

Dear Alderman **Nicholas Sposato**:

The applicant referenced above has requested the use of the public right-of-way for a **sign(s)**. An ordinance has been prepared by the Department of Business Affairs and Consumer Protection – Small Business Center - Public Way Use Unit for presentation to the City Council. Because this request was made for properties located in your ward, as approved by you as per the attached, I respectfully request that you introduce the attached ordinance at the next City Council meeting.

If you have any questions regarding this ordinance, please contact Anthony Bertuca at (312) 744-5506.

Department of Business Affairs and Consumer Protection

City of Chicago

O2014-6554

Office of the City Clerk

Document Tracking Sheet

Meeting Date:	7/30/2014
Sponsor(s):	Mitts (37)
Type:	Ordinance
Title:	Grant(s) of privilege in public way for Pro Tec Metal Finishing Corp.
Committee(s) Assignment:	Committee on Transportation and Public Way

ORDINANCE
PRO TEC METAL FINISHING CORP
Acct. No. 40286 - 1
Permit No. 1113981

Be It Ordained by the City Council of the City of Chicago:

SECTION 1. Permission and authority are hereby given and granted to PRO TEC METAL FINISHING CORP, upon the terms and subject to the conditions of this ordinance to maintain and use, as now constructed, one (1) Sampling Chamber(s) under the public right-of-way adjacent to its premises known as 1428 N. Kilpatrick Ave..

Said Sampling Chamber(s) at N. Kilpatrick measure(s):
One (1) at one (1) foot in length, and two (2) feet in width for a total of two (2) square feet.

The location of said privilege shall be as shown on prints kept on file with the Department of Business Affairs and Consumer Protection and the Office of the City Clerk.

Said privilege shall be constructed in accordance with plans and specifications approved by the Department of Transportation (Office of Underground Coordination) and Department of Water Management.

This grant of privilege in the public way shall be subject to the provisions of Section 10-28-015 and all other required provisions of the Municipal Code of Chicago.

The grantee shall pay to the City of Chicago as compensation for the privilege #1113981 herein granted the sum of four hundred ($400.00) per annum in advance.


A 25% penalty will be added for payments received after due date.

The permit holder agrees to hold the City of Chicago harmless for any damage, relocation or replacement costs associated with damage, relocation or removal of private property caused by the City performing work in the public way.

Authority herein given and granted for a period of five (5) years from and after 06/01/2014.

Alderman Emma Mitts

Emma Mitts 37th Ward

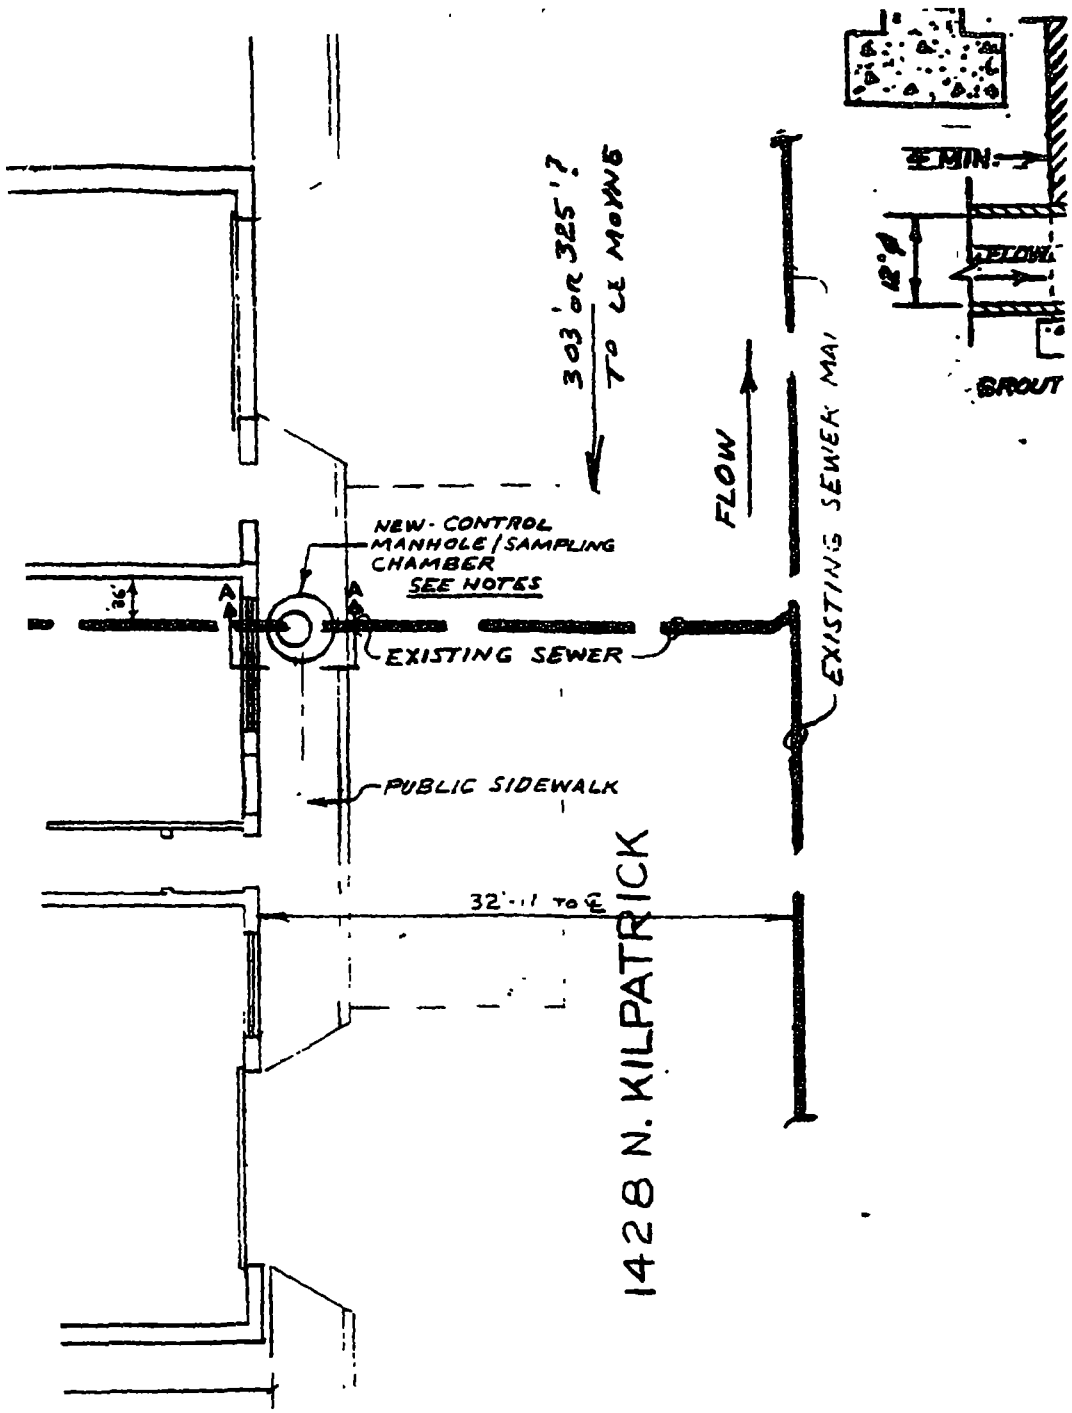
1428 N. KILPATRICK
303' OR 325'?
TO LE MOYNE
FLOW
EXISTING SEWER MAI
NEW - CONTROL MANHOLE / SAMPLING CHAMBER
SEE NOTES
EXISTING SEWER
PUBLIC SIDEWALK
32'-11" TO
36"
A
A
3" MIN.
12"
GROUT

Department of Business Affairs and Consumer Protection
Small Business Center- Public Way Use Unit
City Hall- 121 N. LaSalle Street Room 800 • Chicago, IL 60602
(312)-74-GOBIZ (312-744-6249) • (312) 744-1944 (TTY)
http://www.cityofchicago.org/bacp

07/30/2014

Alderman **Emma Mitts**
Ward # **37**
City of Chicago
City Hall, Room **300**
121 North LaSalle Street
Chicago, Illinois 60602

Re: An ordinance to use and maintain a portion of the public right-of-way for **one (1) sampling chamber(s)** for **PRO TEC METAL FINISHING CORP**, adjacent to the premises known as **1428 N. Kilpatrick Ave.**

Dear Alderman **Emma Mitts**:

The applicant referenced above has requested the use of the public right-of-way for a **sampling chamber(s)**. An ordinance has been prepared by the Department of Business Affairs and Consumer Protection – Small Business Center - Public Way Use Unit for presentation to the City Council. Because this request was made for properties located in your ward, as approved by you as per the attached, I respectfully request that you introduce the attached ordinance at the next City Council meeting.

If you have any questions regarding this ordinance, please contact Anthony Bertuca at (312) 744-5506.

Department of Business Affairs and Consumer Protection

City of Chicago

O2014-6556

Office of the City Clerk

Document Tracking Sheet

Meeting Date:	7/30/2014
Sponsor(s):	Mitts (37)
Type:	Ordinance
Title:	Grant(s) of privilege in public way for Taqueria La Paz
Committee(s) Assignment:	Committee on Transportation and Public Way

ORDINANCE
TAQUERIA LA PAZ
Acct. No. 340227 - 1
Permit No. 1113999

Be It Ordained by the City Council of the City of Chicago:

SECTION 1. Permission and authority are hereby given and granted to TAQUERIA LA PAZ, upon the terms and subject to the conditions of this ordinance to maintain and use one (1) sign(s) projecting over the public right-of-way attached to its premises known as 5134 W. Grand Ave..

Said sign structure(s) measures as follows; along W Grand Ave:
One (1) at three point five (3.5) feet in length, four (4) feet in height and fourteen (14) feet above grade level.

The location of said privilege shall be as shown on prints kept on file with the Department of Business Affairs and Consumer Protection and the Office of the City Clerk.

Said privilege shall be constructed in accordance with plans and specifications approved by the Department of Transportation (Division of Project Development) and Zoning Department - Signs.

This grant of privilege in the public way shall be subject to the provisions of Section 10-28-015 and all other required provisions of the Municipal Code of Chicago.

The grantee shall pay to the City of Chicago as compensation for the privilege #1113999 herein granted the sum of one hundred ($100.00) per annum in advance.

A 25% penalty will be added for payments received after due date.


The permit holder agrees to hold the City of Chicago harmless for any damage, relocation or replacement costs associated with damage, relocation or removal of private property caused by the City performing work in the public way.

Authority herein given and granted for a period of five (5) years from and after 06/03/2014.

Alderman Emma Mitts

Emma Mitts 37th Ward


1-800-282-8810

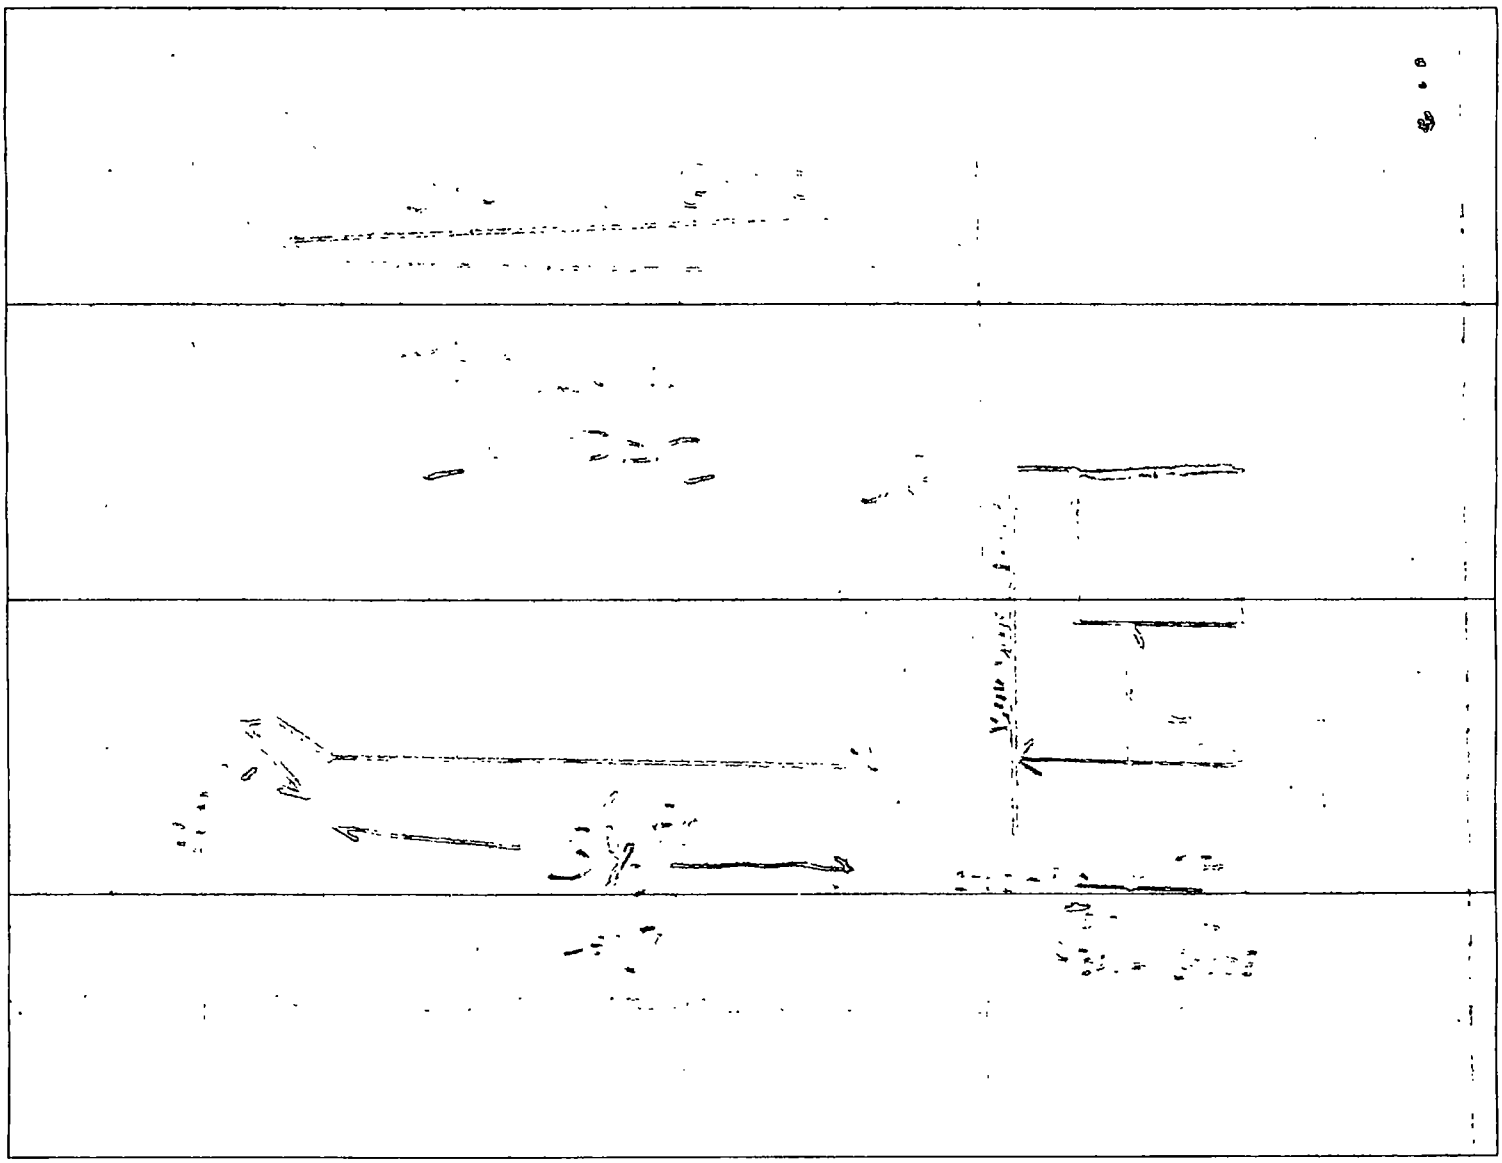

Department of Business Affairs and Consumer Protection
Small Business Center - Public Way Use Unit
City Hall - 121 N. LaSalle Street, Room 800 • Chicago, IL 60602
(312)-74-GOBIZ (312-744-6249) • (312) 744-1944 (TTY)
http://www.cityofchicago.org/bacp

07/30/2014

Alderman **Emma Mitts**
Ward # **37**
City of Chicago
City Hall, Room **300**
121 North LaSalle Street
Chicago, Illinois 60602

Re: An ordinance to use and maintain a portion of the public right-of-way for **one (1) sign(s)** for **TAQUERIA LA PAZ**, adjacent to the premises known as **5134 W. Grand Ave.**.

Dear Alderman **Emma Mitts**:

The applicant referenced above has requested the use of the public right-of-way for a **sign(s)**. An ordinance has been prepared by the Department of Business Affairs and Consumer Protection – Small Business Center - Public Way Use Unit for presentation to the City Council. Because this request was made for properties located in your ward, as approved by you as per the attached, I respectfully request that you introduce the attached ordinance at the next City Council meeting.

If you have any questions regarding this ordinance, please contact Anthony Bertuca at (312) 744-5506.

Department of Business Affairs and Consumer Protection

City of Chicago

O2014-6557

Office of the City Clerk

Document Tracking Sheet

Meeting Date:	7/30/2014
Sponsor(s):	Cullerton (38)
Type:	Ordinance
Title:	Grant(s) of privilege in public way for Mike Anderson Chevrolet of Chicago LLC
Committee(s) Assignment:	Committee on Transportation and Public Way

ORDINANCE
MIKE ANDERSON CHEVROLET OF CHICAGO, LLC
Acct. No. 339714 - 1
Permit No. 1113990

Be It Ordained by the City Council of the City of Chicago:

SECTION 1. Permission and authority are hereby given and granted to MIKE ANDERSON CHEVROLET OF CHICAGO, LLC, upon the terms and subject to the conditions of this ordinance to maintain and use two (2) sign(s) projecting over the public right-of-way attached to its premises known as 5333 W. Irving Park Rd..

Said sign structure(s) measures as follows; along W Irving Park Rd:
Two (2) at fifteen (15) feet in length, fifteen (15) feet in height and thirty (30) feet above grade level.

The location of said privilege shall be as shown on prints kept on file with the Department of Business Affairs and Consumer Protection and the Office of the City Clerk.

Said privilege shall be constructed in accordance with plans and specifications approved by the Department of Transportation (Division of Project Development) and Zoning Department - Signs.

This grant of privilege in the public way shall be subject to the provisions of Section 10-28-015 and all other required provisions of the Municipal Code of Chicago.

The grantee shall pay to the City of Chicago as compensation for the privilege #1113990 herein granted the sum of six hundred ($600.00) per annum in advance.

A 25% penalty will be added for payments received after due date.


The permit holder agrees to hold the City of Chicago harmless for any damage, relocation or replacement costs associated with damage, relocation or removal of private property caused by the City performing work in the public way.

Authority herein given and granted for a period of five (5) years from and after 06/03/2014.

Alderman _____

Timothy Cullerton 38th Ward

(Page 2 of 5)

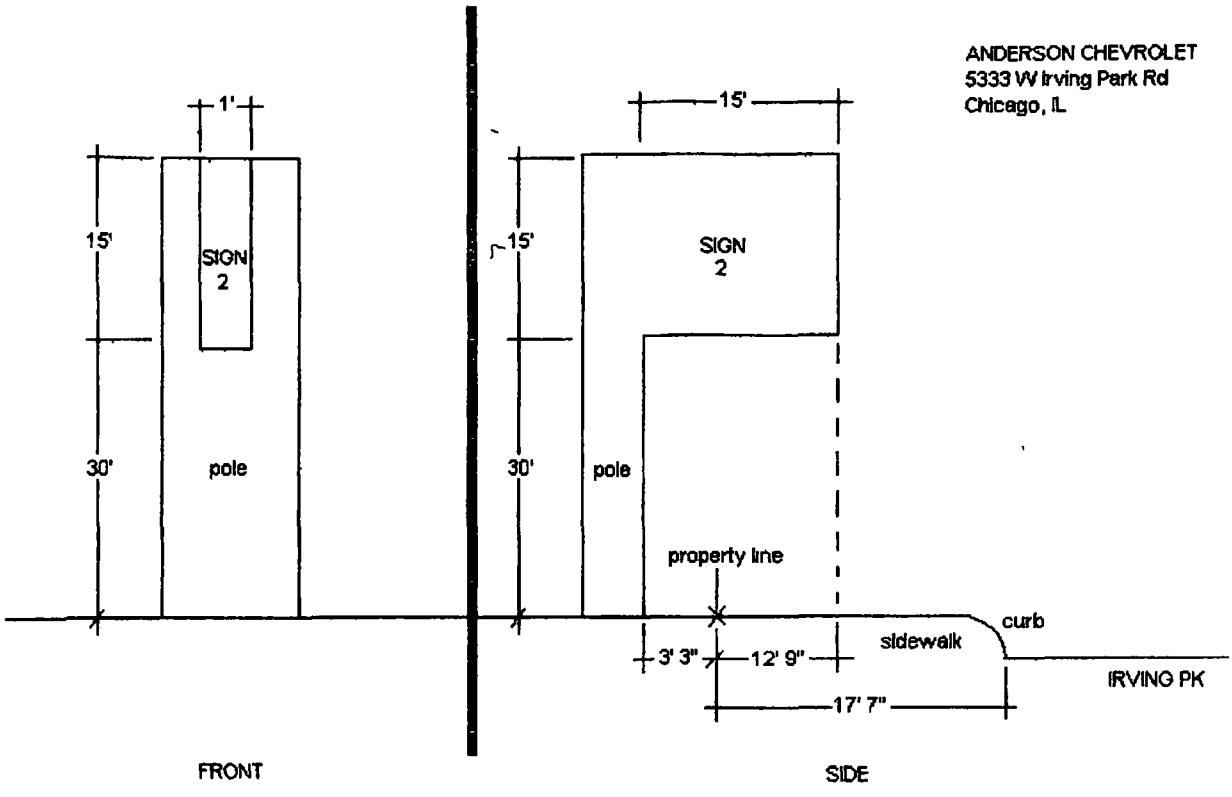

5351 W IRVING

City of Chicago

O2014-6558

Office of the City Clerk

Document Tracking Sheet

Meeting Date:	7/30/2014
Sponsor(s):	Cullerton (38)
Type:	Ordinance
Title:	Grant(s) of privilege in public way for Retro Cafe Restaurant
Committee(s) Assignment:	Committee on Transportation and Public Way

ORDINANCE
RETRO CAFE RESTAURANT
Acct. No. 289712 - 1
Permit No. 1113882

Be It Ordained by the City Council of the City of Chicago:

SECTION 1. Permission and authority are hereby given and granted to RETRO CAFE RESTAURANT, upon the terms and subject to the conditions of this ordinance to maintain and use two (2) sign(s) projecting over the public right-of-way attached to its premises known as 3246 N. Central Ave..

Said sign structure(s) measures as follows; along N CENTRAL AVE:
One (1) at two (2) feet in length, sixteen (16) feet in height and sixteen (16) feet above grade level.

Said sign structure(s) measures as follows; along N CENTRAL AVE:
One (1) at six point four two (6.42) feet in length, one point three three (1.33) feet in height and fourteen (14) feet above grade level.

The location of said privilege shall be as shown on prints kept on file with the Department of Business Affairs and Consumer Protection and the Office of the City Clerk.

Said privilege shall be constructed in accordance with plans and specifications approved by the Department of Transportation (Division of Project Development) and Zoning Department - Signs.

This grant of privilege in the public way shall be subject to the provisions of Section 10-28-015 and all other required provisions of the Municipal Code of Chicago.

The grantee shall pay to the City of Chicago as compensation for the privilege #1113882 herein granted the sum of four hundred ($400.00) per annum in advance.

A 25% penalty will be added for payments received after due date.

The permit holder agrees to hold the City of Chicago harmless for any damage, relocation or replacement costs associated with damage, relocation or removal of private property caused by the City performing work in the public way.

Authority herein given and granted for a period of five (5) years from and after 05/13/2014.

Alderman _____

Timothy Cullerton 38th Ward


GRILL & BAR
RESTAURANT
RESTAURANT PIZZA
RESTAURAN

City of Chicago

O2014-6559

Office of the City Clerk

Document Tracking Sheet

Meeting Date:	7/30/2014
Sponsor(s):	Laurino (39)
Type:	Ordinance
Title:	Grant(s) of privilege in public way for East West Travel, Inc.
Committee(s) Assignment:	Committee on Transportation and Public Way

ORDINANCE
EAST WEST TRAVEL INC
Acct. No. 25926 - 1
Permit No. 1113691

Be It Ordained by the City Council of the City of Chicago:

SECTION 1. Permission and authority are hereby given and granted to EAST WEST TRAVEL INC, upon the terms and subject to the conditions of this ordinance to maintain and use one (1) sign(s) projecting over the public right-of-way attached to its premises known as 4111 W. Lawrence Ave..

Said sign structure(s) measures as follows; along W LAWRENCE AVE:
One (1) at three (3) feet in length, twelve (12) feet in height and twelve (12) feet above grade level.

The location of said privilege shall be as shown on prints kept on file with the Department of Business Affairs and Consumer Protection and the Office of the City Clerk.

Said privilege shall be constructed in accordance with plans and specifications approved by the Department of Transportation (Division of Project Development) and Zoning Department - Signs.

This grant of privilege in the public way shall be subject to the provisions of Section 10-28-015 and all other required provisions of the Municipal Code of Chicago.

The grantee shall pay to the City of Chicago as compensation for the privilege #1113691 herein granted the sum of three hundred ($300.00) per annum in advance.

A 25% penalty will be added for payments received after due date.


The permit holder agrees to hold the City of Chicago harmless for any damage, relocation or replacement costs associated with damage, relocation or removal of private property caused by the City performing work in the public way.


Authority herein given and granted for a period of five (5) years from and after 04/22/2014.

Alderman _____

Margaret Laurino 39th Ward

EAST-WEST TRAVEL, INC.
4111 W LAWRENCE AVE.
CHICAGO, IL 60630

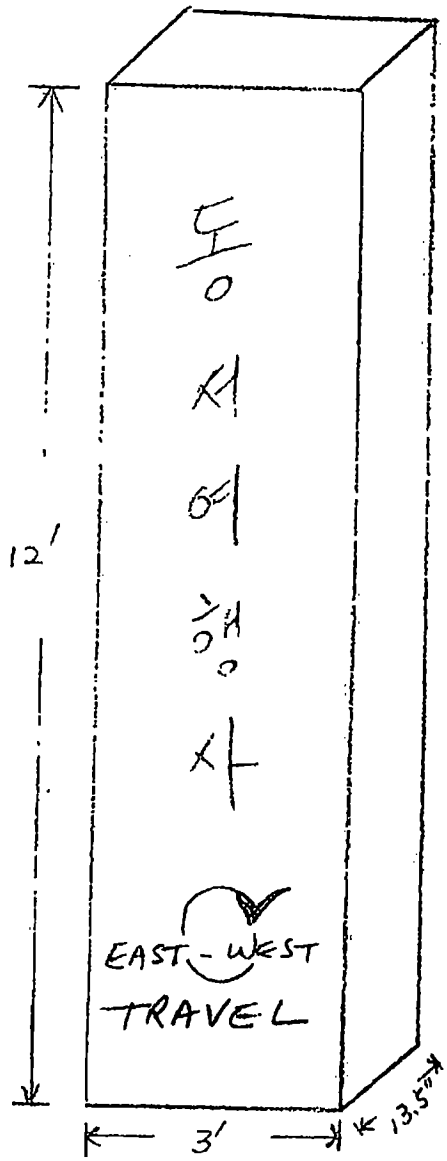

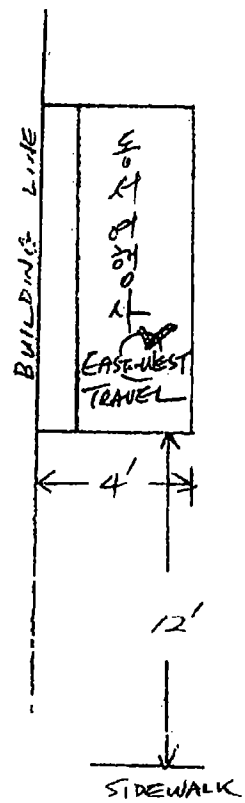

City of Chicago

O2014-6560

Office of the City Clerk

Document Tracking Sheet

Meeting Date:	7/30/2014
Sponsor(s):	O'Connor (40)
Type:	Ordinance
Title:	Grant(s) of privilege in public way for Andersonville Chamber of Commerce
Committee(s) Assignment:	Committee on Transportation and Public Way

ORDINANCE
ANDERSONVILLE CHAMBER OF COMMERCE
Acct. No. 211153 - 20
Permit No. 1114185

Be It Ordained by the City Council of the City of Chicago:

SECTION 1. Permission and authority are hereby given and granted to ANDERSONVILLE CHAMBER OF COMMERCE, upon the terms and subject to the conditions of this ordinance to construct, install, maintain and use one (1) Kiosk(s) on the public right-of-way adjacent to its premises known as 5624 N. Clark St..

Said Kiosk(s) at N. Clark Street measure(s):
One (1) at one (1) foot in length, and two point five (2.5) feet in width for a total of two point five (2.5) square feet. Said kiosk shall be approximately nine (9) feet six (6) inches in height.

The location of said privilege shall be as shown on prints kept on file with the Department of Business Affairs and Consumer Protection and the Office of the City Clerk.

Said privilege shall be constructed in accordance with plans and specifications approved by the Department of Transportation (Division of Project Development) and Zoning Department - Signs.

This grant of privilege in the public way shall be subject to the provisions of Section 10-28-015 and all other required provisions of the Municipal Code of Chicago.

The grantee shall pay to the City of Chicago as compensation for the privilege #1114185 herein granted the sum of four hundred ($400.00) per annum in advance.


A 25% penalty will be added for payments received after due date.

The permit holder agrees to hold the City of Chicago harmless for any damage, relocation or replacement costs associated with damage, relocation or removal of private property caused by the City performing work in the public way.

Authority herein given and granted for a period of five (5) years from and after Date of Passage.

Alderman _____

Patrick O'Connor 40th Ward

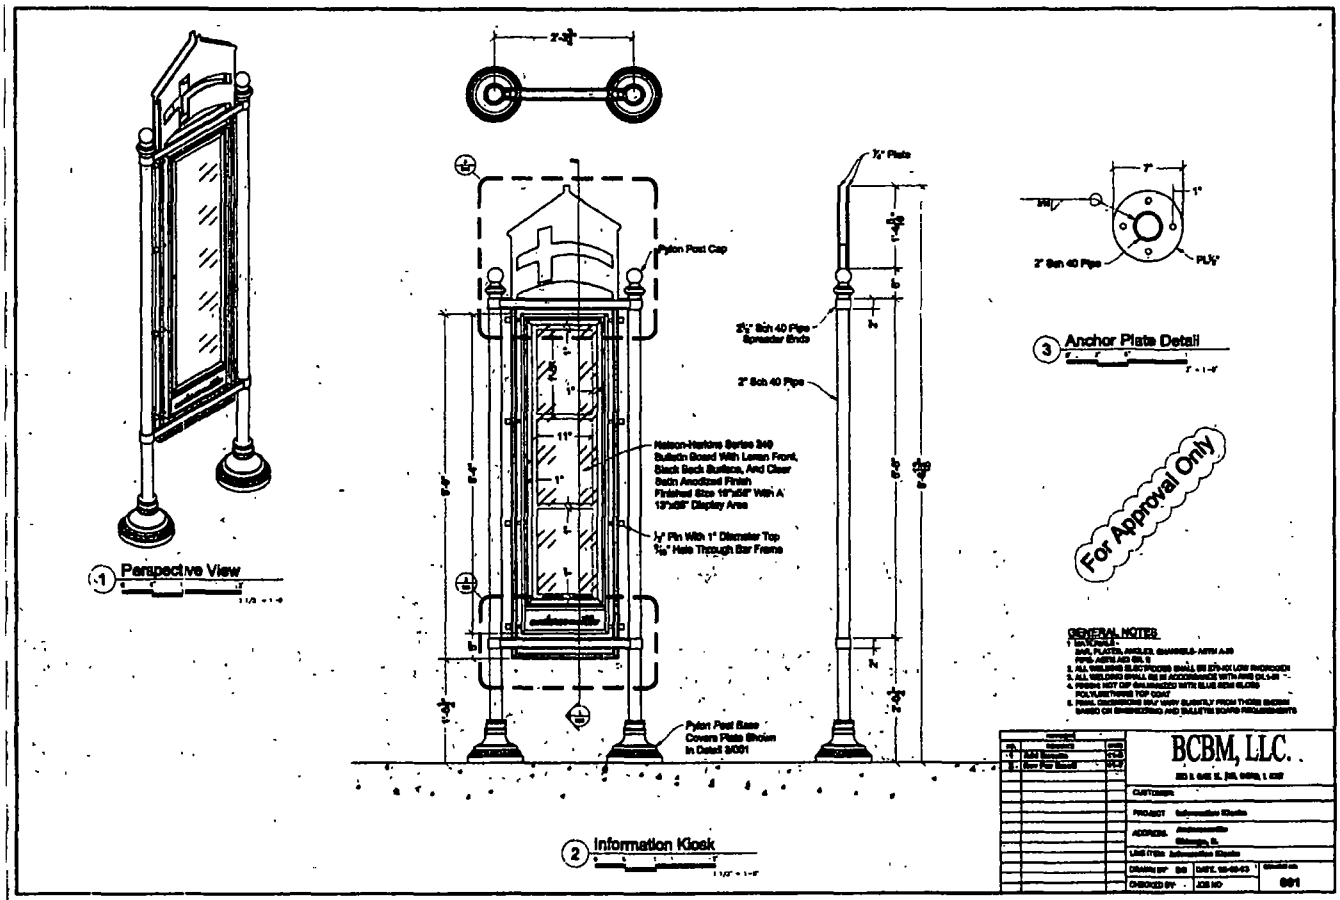
Perspective View
Information Kiosk
Anchor Plate Detail
Pylon Post Cap
Pylon Post Base Covers Plate Shown In Detail 3/001
Nelson-Harkins Series 340 Bulletin Board With Lexan Front, Black Back Surface, And Clear Satin Anodized Finish Finished Size 19"x56" With A 13"x48" Display Area
2" Sch 40 Pipe
2½" Sch 40 Pipe - Spreader Ends
½" Plate
2" Sch 40 Pipe
PL½"
For Approval Only
GENERAL NOTES
BCBM, LLC.

Department of Business Affairs and Consumer Protection
Small Business Center- Public Way Use Unit
City Hall- 121 N. LaSalle Street Room 800 • Chicago, IL 60602
(312)-74-GOBIZ (312-744-6249) • (312) 744-1944 (TTY)
http://www.cityofchicago.org/bacp

07/30/2014

Alderman **Patrick O'Connor**
Ward # **40**
City of Chicago
City Hall, Room **305**
121 North LaSalle Street
Chicago, Illinois 60602

Re: An ordinance to use and maintain a portion of the public right-of-way for **one (1) kiosk(s)** for **ANDERSONVILLE CHAMBER OF COMMERCE**, adjacent to the premises known as **5624 N. Clark St.**.

Dear Alderman **Patrick O'Connor**:

The applicant referenced above has requested the use of the public right-of-way for a **kiosk(s)**. An ordinance has been prepared by the Department of Business Affairs and Consumer Protection – Small Business Center - Public Way Use Unit for presentation to the City Council. Because this request was made for properties located in your ward, as approved by you as per the attached, I respectfully request that you introduce the attached ordinance at the next City Council meeting.

If you have any questions regarding this ordinance, please contact Anthony Bertuca at (312) 744-5506.

Department of Business Affairs and Consumer Protection

City of Chicago

O2014-6561

Office of the City Clerk

Document Tracking Sheet

Meeting Date:	7/30/2014
Sponsor(s):	O'Connor (40)
Type:	Ordinance
Title:	Grant(s) of privilege in public way for Dental Associates of Bryn Mawr
Committee(s) Assignment:	Committee on Transportation and Public Way

ORDINANCE
DENTAL ASSOCIATES OF BRYN MAWR
Acct. No. 316746 - 1
Permit No. 1113870

Be It Ordained by the City Council of the City of Chicago:

SECTION 1. Permission and authority are hereby given and granted to DENTAL ASSOCIATES OF BRYN MAWR, upon the terms and subject to the conditions of this ordinance to maintain and use one (1) sign(s) projecting over the public right-of-way attached to its premises known as 3224 W. Bryn Mawr Ave..

Said sign structure(s) measures as follows; along W. Bryn Mawr:
One (1) at eight point two five (8.25) feet in length, five (5) feet in height and thirteen (13) feet above grade level.

The location of said privilege shall be as shown on prints kept on file with the Department of Business Affairs and Consumer Protection and the Office of the City Clerk.

Said privilege shall be constructed in accordance with plans and specifications approved by the Department of Transportation (Division of Project Development) and Zoning Department - Signs.

This grant of privilege in the public way shall be subject to the provisions of Section 10-28-015 and all other required provisions of the Municipal Code of Chicago.

The grantee shall pay to the City of Chicago as compensation for the privilege #1113870 herein granted the sum of three hundred ($300.00) per annum in advance.

A 25% penalty will be added for payments received after due date.

The permit holder agrees to hold the City of Chicago harmless for any damage, relocation or replacement costs associated with damage, relocation or removal of private property caused by the City performing work in the public way.

Authority herein given and granted for a period of five (5) years from and after 06/30/2014.

Alderman _____

Patrick O'Connor 40th Ward



Department of Business Affairs and Consumer Protection
Small Business Center - Public Way Use Unit
City Hall - 121 N. LaSalle Street, Room 800 • Chicago, IL 60602
(312)-74-GOBIZ (312-744-6249) • (312) 744-1944 (TTY)
http://www.cityofchicago.org/bacp

07/30/2014

Alderman **Patrick O'Connor**
Ward # **40**
City of Chicago
City Hall, Room **305**
121 North LaSalle Street
Chicago, Illinois 60602

Re: An ordinance to use and maintain a portion of the public right-of-way for **one (1) sign(s)** for **DENTAL ASSOCIATES OF BRYN MAWR**, adjacent to the premises known as **3224 W. Bryn Mawr Ave.**.

Dear Alderman **Patrick O'Connor**:

The applicant referenced above has requested the use of the public right-of-way for a **sign(s)**. An ordinance has been prepared by the Department of Business Affairs and Consumer Protection – Small Business Center - Public Way Use Unit for presentation to the City Council. Because this request was made for properties located in your ward, as approved by you as per the attached, I respectfully request that you introduce the attached ordinance at the next City Council meeting.

If you have any questions regarding this ordinance, please contact Anthony Bertuca at (312) 744-5506.

Department of Business Affairs and Consumer Protection

City of Chicago

O2014-6562

Office of the City Clerk

Document Tracking Sheet

Meeting Date:	7/30/2014
Sponsor(s):	O'Connor (40)
Type:	Ordinance
Title:	Grant(s) of privilege in public way for Hillcrest Realty Co.
Committee(s) Assignment:	Committee on Transportation and Public Way

ORDINANCE
HILLCREST REALTY COMPANY
Acct. No. 243982 - 1
Permit No. 1113576

Be It Ordained by the City Council of the City of Chicago:

SECTION 1. Permission and authority are hereby given and granted to HILLCREST REALTY COMPANY, upon the terms and subject to the conditions of this ordinance to maintain and use, as now constructed, five (5) Planter(s) on the public right-of-way for beautification purposes adjacent to its premises known as 5906-22 N. Clark St..

Said Planter(s) at N. Clark Street measure(s):
Three (3) at one (1) foot in length, and three (3) feet in width for a total of nine (9) square feet.
Two (2) at three (3) feet in length, and three (3) feet in width for a total of eighteen (18) square feet.

Grantee must allow the required clear and unobstructed space for pedestrian passage at all times per rules and regulations approved by the Department of Transportation.

The location of said privilege shall be as shown on prints kept on file with the Department of Business Affairs and Consumer Protection and the Office of the City Clerk.

Said privilege shall be constructed in accordance with plans and specifications approved by the Department of Planning and Development and Department of Transportation (Division of Project Development).

This grant of privilege in the public way shall be subject to the provisions of Section 10-28-015 and all other required provisions of the Municipal Code of Chicago.

The grantee shall pay to the City of Chicago as compensation for the privilege #1113576 herein granted the sum of zero ($.00) per annum in advance.

A 25% penalty will be added for payments received after due date.


The permit holder agrees to hold the City of Chicago harmless for any damage, relocation or replacement costs associated with damage, relocation or removal of private property caused by the City performing work in the public way.

Authority herein given and granted for a period of five (5) years from and after 05/26/2014.

Alderman _____

Patrick O'Connor 40th Ward

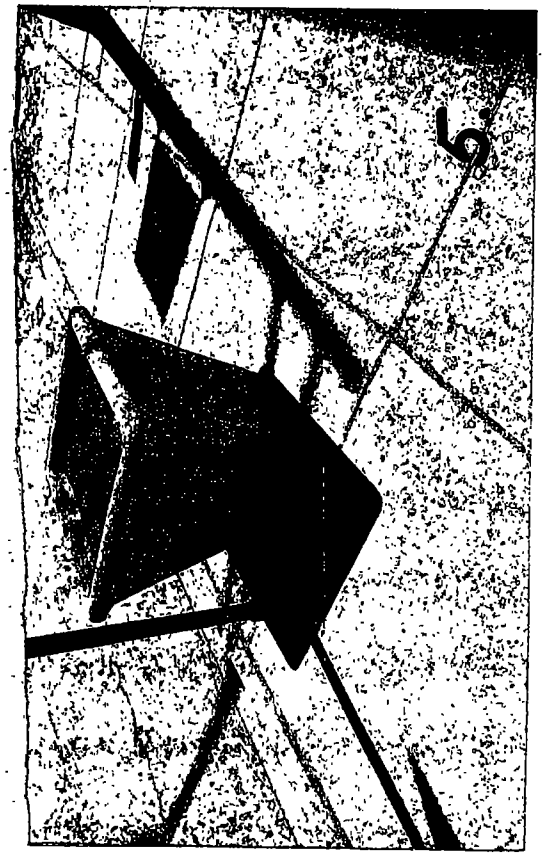


6

Department of Business Affairs and Consumer Protection
Small Business Center- Public Way Use Unit
City Hall - 121 N. LaSalle Street Room 800 • Chicago, IL 60602
(312)-74-GOBIZ (312-744-6249) • (312) 744-1944 (TTY)
http://www.cityofchicago.org/bacp

07/30/2014

Alderman **Patrick O'Connor**
Ward # **40**
City of Chicago
City Hall, Room **305**
121 North LaSalle Street
Chicago, Illinois 60602

Re: An ordinance to use and maintain a portion of the public right-of-way for **five (5) planter(s)** for **HILLCREST REALTY COMPANY**, adjacent to the premises known as **5906-22 N. Clark St.**.

Dear Alderman **Patrick O'Connor**:

The applicant referenced above has requested the use of the public right-of-way for a **planter(s)**. An ordinance has been prepared by the Department of Business Affairs and Consumer Protection – Small Business Center - Public Way Use Unit for presentation to the City Council. Because this request was made for properties located in your ward, as approved by you as per the attached, I respectfully request that you introduce the attached ordinance at the next City Council meeting.

If you have any questions regarding this ordinance, please contact Anthony Bertuca at (312) 744-5506.

Department of Business Affairs and Consumer Protection

City of Chicago

O2014-6563

Office of the City Clerk

Document Tracking Sheet

Meeting Date:	7/30/2014
Sponsor(s):	O'Connor (40)
Type:	Ordinance
Title:	Grant(s) of privilege in public way for Middle East Bakery & Grocery - Privilege No. 1113803
Committee(s) Assignment:	Committee on Transportation and Public Way

ORDINANCE
Middle East Bakery & Grocery
Acct. No. 18477 - 1
Permit No. 1113803

Be It Ordained by the City Council of the City of Chicago:

SECTION 1. Permission and authority are hereby given and granted to Middle East Bakery & Grocery, upon the terms and subject to the conditions of this ordinance to maintain and use, as now constructed, one (1) Door Swing(s) on the public right-of-way adjacent to its premises known as 1512 W. Foster Ave..

Said Door Swing(s) at W. Foster Avenue measure(s):
One (1) at three (3) feet in length, and two point six seven (2.67) feet in width for a total of eight point zero one (8.01) square feet.

The location of said privilege shall be as shown on prints kept on file with the Department of Business Affairs and Consumer Protection and the Office of the City Clerk.

Said privilege shall be constructed in accordance with plans and specifications approved by the Department of Transportation (Division of Project Development).

This grant of privilege in the public way shall be subject to the provisions of Section 10-28-015 and all other required provisions of the Municipal Code of Chicago.

The grantee shall pay to the City of Chicago as compensation for the privilege #1113803 herein granted the sum of seventy-five ($75.00) per annum in advance.


A 25% penalty will be added for payments received after due date.

The permit holder agrees to hold the City of Chicago harmless for any damage, relocation or replacement costs associated with damage, relocation or removal of private property caused by the City performing work in the public way.

Authority herein given and granted for a period of five (5) years from and after Date of Passage.

Alderman _____

Patrick O'Connor 40th Ward

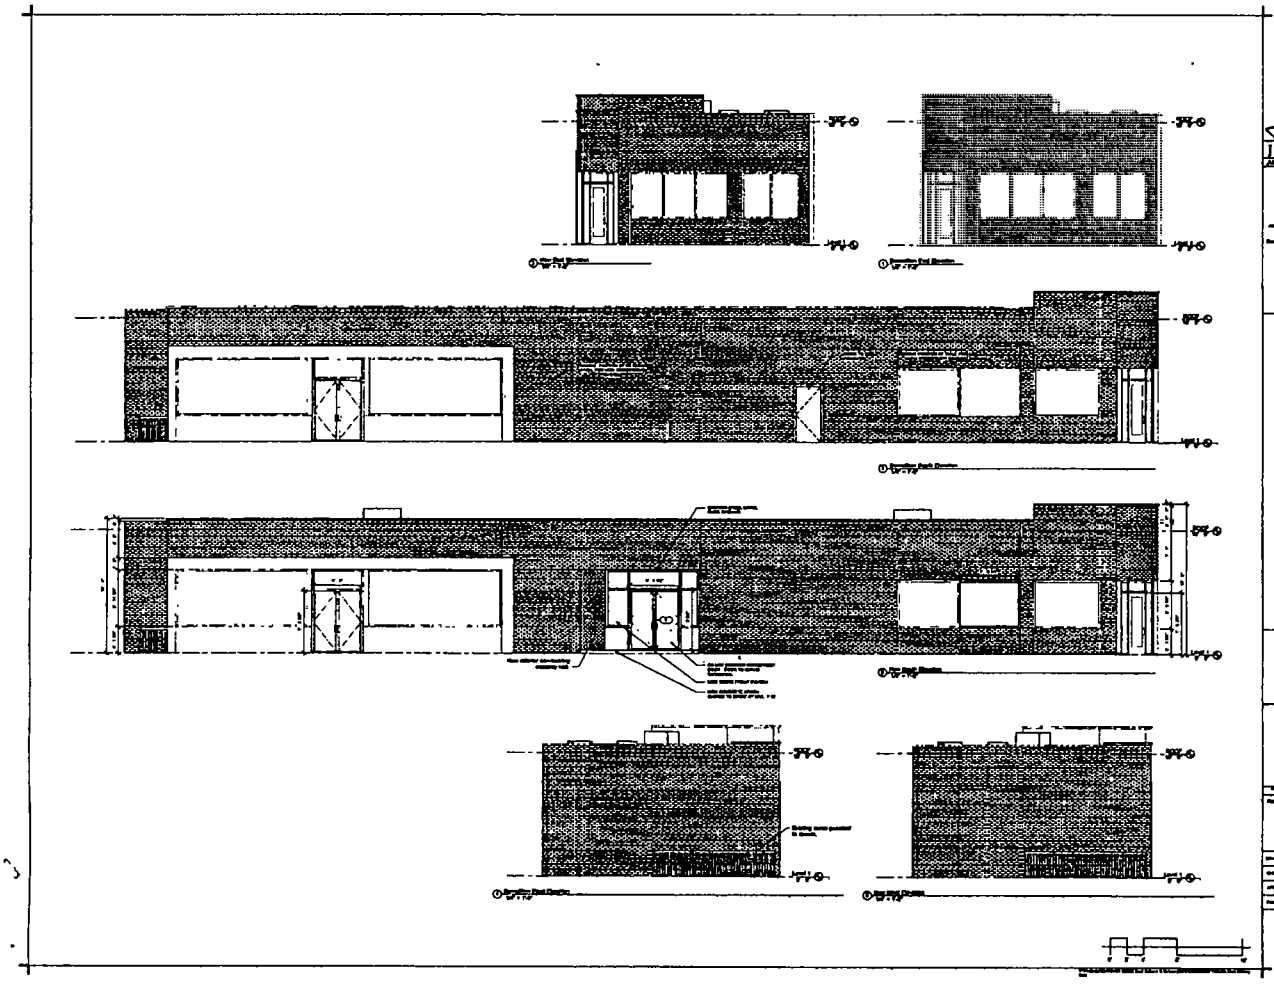

JOEL BERMAN

MIDDLE EASTERN BAKERY
1512 W Foster Ave
Chicago IL 60640

A1

Department of Business Affairs and Consumer Protection
Small Business Center - Public Way Use Unit
City Hall - 121 N. LaSalle Street, Room 800 • Chicago, IL 60602
(312)-74-GOBIZ (312-744-6249) • (312) 744-1944 (TTY)
http://www.cityofchicago.org/bacp

07/30/2014

Alderman **Patrick O'Connor**
Ward # **40**
City of Chicago
City Hall, Room **305**
121 North LaSalle Street
Chicago, Illinois 60602

Re: An ordinance to use and maintain a portion of the public right-of-way for **one (1) door swing(s)** for **Middle East Bakery & Grocery**, adjacent to the premises known as **1512 W. Foster Ave.**.

Dear Alderman **Patrick O'Connor**:

The applicant referenced above has requested the use of the public right-of-way for a **door swing(s)**. An ordinance has been prepared by the Department of Business Affairs and Consumer Protection – Small Business Center - Public Way Use Unit for presentation to the City Council. Because this request was made for properties located in your ward, as approved by you as per the attached, I respectfully request that you introduce the attached ordinance at the next City Council meeting.

If you have any questions regarding this ordinance, please contact Anthony Bertuca at (312) 744-5506.

Department of Business Affairs and Consumer Protection

City of Chicago

O2014-6566

Office of the City Clerk

Document Tracking Sheet

Meeting Date:	7/30/2014
Sponsor(s):	O'Connor (40)
Type:	Ordinance
Title:	Grant(s) of privilege in public way for Middle East Bakery & Grocery - Privilege No. 1114102
Committee(s) Assignment:	Committee on Transportation and Public Way

ORDINANCE
Middle East Bakery & Grocery
Acct. No. 18477 - 1
Permit No. 1114102

Be It Ordained by the City Council of the City of Chicago:

SECTION 1. Permission and authority are hereby given and granted to Middle East Bakery & Grocery, upon the terms and subject to the conditions of this ordinance to construct, install, maintain and use one (1) Door Swing(s) on the public right-of-way adjacent to its premises known as 1512 W. Foster Ave..

Said Door Swing(s) at W. Foster Avenue measure(s):
One (1) at six (6) feet in length, and two point seven five (2.75) feet in width for a total of sixteen point five (16.5) square feet.

The location of said privilege shall be as shown on prints kept on file with the Department of Business Affairs and Consumer Protection and the Office of the City Clerk.

Said privilege shall be constructed in accordance with plans and specifications approved by the Department of Transportation (Division of Project Development).

This grant of privilege in the public way shall be subject to the provisions of Section 10-28-015 and all other required provisions of the Municipal Code of Chicago.

The grantee shall pay to the City of Chicago as compensation for the privilege #1114102 herein granted the sum of seventy-five ($75.00) per annum in advance.


A 25% penalty will be added for payments received after due date.

The permit holder agrees to hold the City of Chicago harmless for any damage, relocation or replacement costs associated with damage, relocation or removal of private property caused by the City performing work in the public way.

Authority herein given and granted for a period of five (5) years from and after Date of Passage.

Alderman _____

Patrick O'Connor 40th Ward

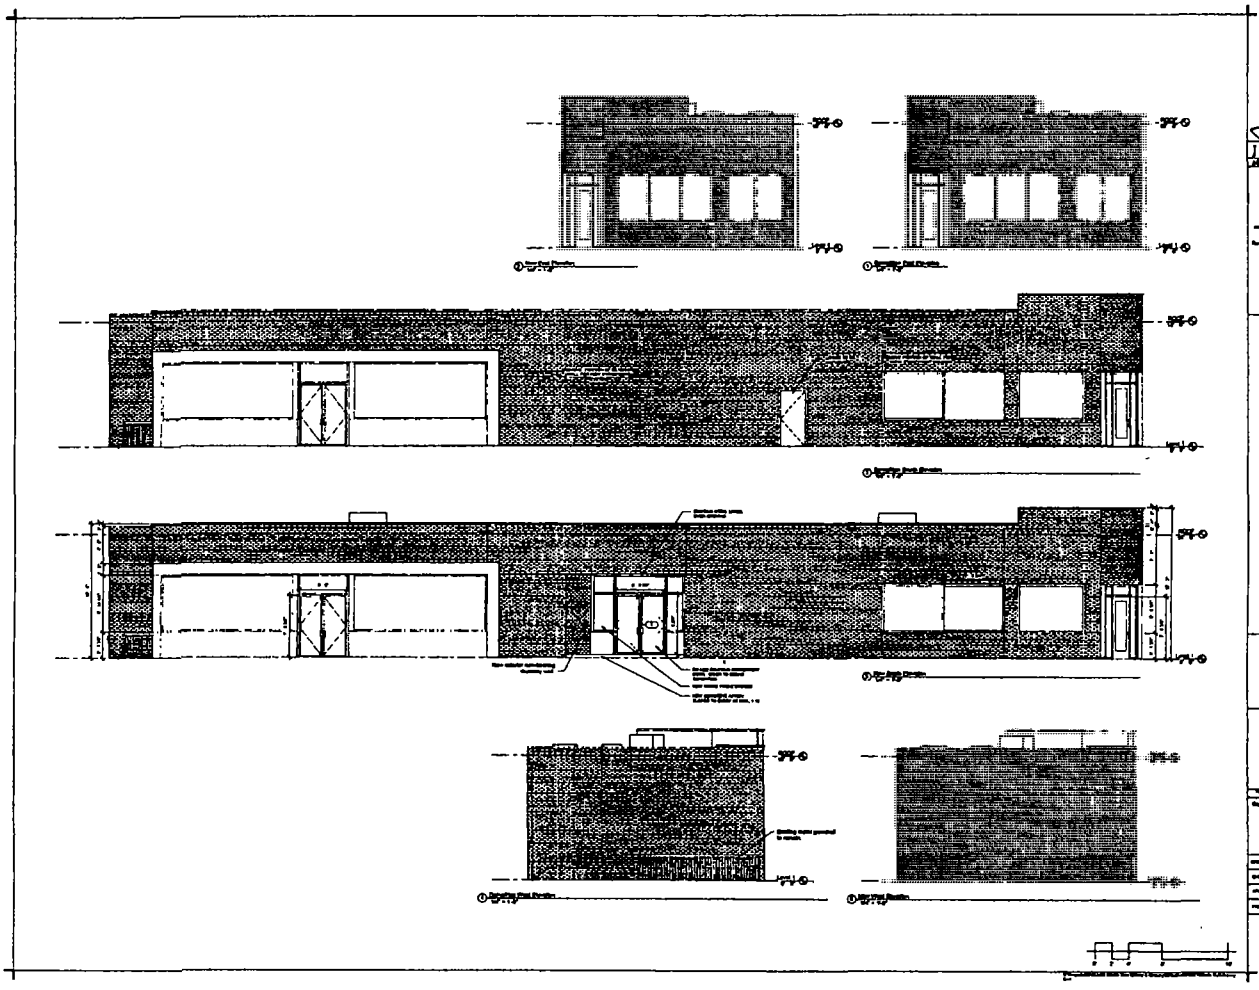

JOEL BERMAN
ARCHITECTS & PLANNERS

MIDDLE EASTERN
BAKERY
1512 W. Foster Ave
Chicago IL 60640

A1

Department of Business Affairs and Consumer Protection
Small Business Center - Public Way Use Unit
City Hall - 121 N LaSalle Street, Room 800 • Chicago, IL 60602
(312)-74-GOBIZ (312-744-6249) • (312) 744-1944 (TTY)
http://www.cityofchicago.org/bacp

07/30/2014

Alderman **Patrick O'Connor**
Ward # **40**
City of Chicago
City Hall, Room **305**
121 North LaSalle Street
Chicago, Illinois 60602

Re: An ordinance to use and maintain a portion of the public right-of-way for **one (1) door swing(s)** for **Middle East Bakery & Grocery**, adjacent to the premises known as **1512 W. Foster Ave.**.

Dear Alderman **Patrick O'Connor**:

The applicant referenced above has requested the use of the public right-of-way for a **door swing(s)**. An ordinance has been prepared by the Department of Business Affairs and Consumer Protection – Small Business Center - Public Way Use Unit for presentation to the City Council. Because this request was made for properties located in your ward, as approved by you as per the attached, I respectfully request that you introduce the attached ordinance at the next City Council meeting.

If you have any questions regarding this ordinance, please contact Anthony Bertuca at (312) 744-5506.

Department of Business Affairs and Consumer Protection

City of Chicago

O2014-6567

Office of the City Clerk

Document Tracking Sheet

Meeting Date:	7/30/2014
Sponsor(s):	O'Connor (40)
Type:	Ordinance
Title:	Grant(s) of privilege in public way for Michael Monaghan
Committee(s) Assignment:	Committee on Transportation and Public Way

ORDINANCE
MICHAEL MONAGHAN
Acct. No. 386285 - 1
Permit No. 1109447

Be It Ordained by the City Council of the City of Chicago:

SECTION 1. Permission and authority are hereby given and granted to MICHAEL MONAGHAN, upon the terms and subject to the conditions of this ordinance to maintain and use one (1) sign(s) projecting over the public right-of-way attached to its premises known as 2609 W. Peterson Ave..

Said sign structure(s) measures as follows; along West Peterson:
One (1) at six (6) feet in length, eight point zero eight (8.08) feet in height and ten point one six (10.16) feet above grade level.

The location of said privilege shall be as shown on prints kept on file with the Department of Business Affairs and Consumer Protection and the Office of the City Clerk.

Said privilege shall be constructed in accordance with plans and specifications approved by the Department of Transportation (Division of Project Development) and Zoning Department - Signs.

This grant of privilege in the public way shall be subject to the provisions of Section 10-28-015 and all other required provisions of the Municipal Code of Chicago.

The grantee shall pay to the City of Chicago as compensation for the privilege #1109447 herein granted the sum of three hundred ($300.00) per annum in advance.

A 25% penalty will be added for payments received after due date.

The permit holder agrees to hold the City of Chicago harmless for any damage, relocation or replacement costs associated with damage, relocation or removal of private property caused by the City performing work in the public way.

Authority herein given and granted for a period of five (5) years from and after Date of Passage.

Alderman _____


Patrick O'Connor 40th Ward

StateFarm 2012


Two (2) Pan Formed Replacement Faces for Existing 8'- 0 1/2" x 6'-0" CABINET

Measurements for Standard Dualite Signs

Susan Monaghan • Chicago, IL • 5046488

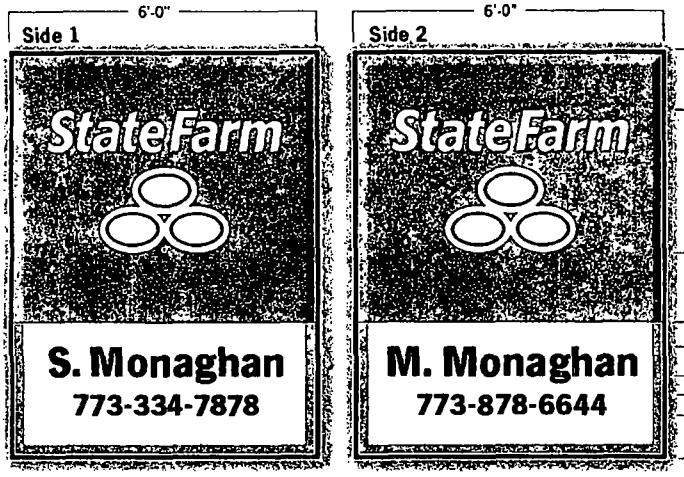

Two (2) Replacement Faces
Existing Cabinet: 8'-0 1/2" x 6'-0"
Trim Size: to be Finalized
Existing Retainer: Not Stated
Pan Formed Non-Glare (Spartech Sungard)
UV Polycarbonate Faces

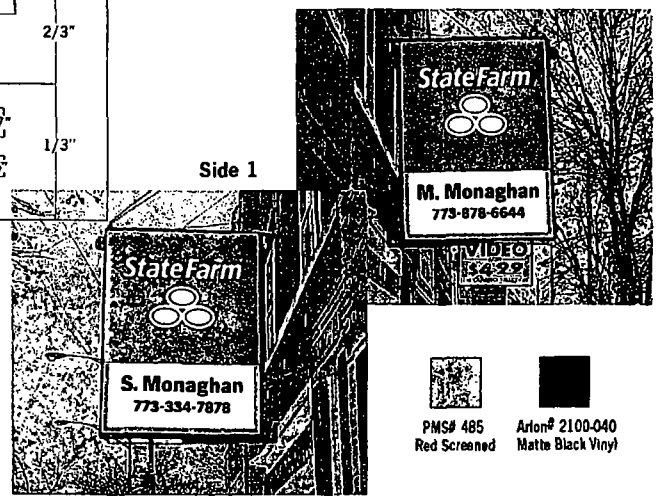

PMS# 485 Red Screened

Arlon® 2100-040 Matte Black Vinyl

White SF Logo Graphics - PMS# 485 Red Background and Returns at Top Two Thirds of Face - Red is Screened on Second Surface -

Agent Imprint Font: SF News Gothic Bold
Black Matte Finish Arlon# 2100-040 Vinyl Applied - First Surface on a White Background and Returns (3 sides) at Bottom One Third of Face

Overall Translucent White (Backer) Screened on Second Surface

Proportional Layouts per Corporate Sample Layouts Submitted March 27 2012

Dualite Sales & Service, Inc. WILLIAMSBURG, OHIO · CEDAR HILL, TEXAS	Dualite Sales & Service, Inc. One Dualite Lane Williamsburg, Ohio 45176	FILE#13-3-208STAT02-DED3	Customer Approval or Comments.
		Scale: 3/8" = 1'- 0" Date: 6-19-2013rev	TD AL

This design is exclusive property of Dualite Sales & Service, Inc. • 1 Dualite Lane • Williamsburg, OH 45176 • Copyright 2013 Dualite Sales & Service, Inc. All Rights Reserved
Reproduction of this proprietary work without the permission of Dualite Sales & Service, Inc. will subject the user to liability under the copyright statutes of the United States.

Department of Business Affairs and Consumer Protection
Small Business Center - Public Way Use Unit
City Hall - 121 N. LaSalle Street, Room 800 • Chicago, IL 60602
(312)-74-GOBIZ (312-744-6249) • (312) 744-1944 (TTY)
http://www.cityofchicago.org/bacp

07/30/2014

Alderman **Patrick O'Connor**
Ward # **40**
City of Chicago
City Hall, Room **305**
121 North LaSalle Street
Chicago, Illinois 60602

Re: An ordinance to use and maintain a portion of the public right-of-way for **one (1) sign(s)** for **MICHAEL MONAGHAN**, adjacent to the premises known as **2609 W. Peterson Ave.**.

Dear Alderman **Patrick O'Connor**:

The applicant referenced above has requested the use of the public right-of-way for a **sign(s)**. An ordinance has been prepared by the Department of Business Affairs and Consumer Protection – Small Business Center - Public Way Use Unit for presentation to the City Council. Because this request was made for properties located in your ward, as approved by you as per the attached, I respectfully request that you introduce the attached ordinance at the next City Council meeting.

If you have any questions regarding this ordinance, please contact Anthony Bertuca at (312) 744-5506.

Department of Business Affairs and Consumer Protection

City of Chicago

O2014-6569

Office of the City Clerk

Document Tracking Sheet

Meeting Date:	7/30/2014
Sponsor(s):	O'Connor (40)
Type:	Ordinance
Title:	Grant(s) of privilege in public way for Outdoor Cafe
Committee(s) Assignment:	Committee on Transportation and Public Way

ORDINANCE
OUTDOOR CAFE
Acct. No. 338799 - 1
Permit No. 1113976

Be It Ordained by the City Council of the City of Chicago:

SECTION 1. Permission and authority are hereby given and granted to OUTDOOR CAFE, upon the terms and subject to the conditions of this ordinance to maintain and use one (1) sign(s) projecting over the public right-of-way attached to its premises known as 3257 W. Bryn Mawr Ave..

Said sign structure(s) measures as follows; along W. Bryn Mawr Avenue:
One (1) at five point eight three (5.83) feet in length, three point three three (3.33) feet in height and ten point four two (10.42) feet above grade level.

The location of said privilege shall be as shown on prints kept on file with the Department of Business Affairs and Consumer Protection and the Office of the City Clerk.

Said privilege shall be constructed in accordance with plans and specifications approved by the Department of Transportation (Division of Project Development) and Zoning Department - Signs.

This grant of privilege in the public way shall be subject to the provisions of Section 10-28-015 and all other required provisions of the Municipal Code of Chicago.

The grantee shall pay to the City of Chicago as compensation for the privilege #1113976 herein granted the sum of one hundred ($100.00) per annum in advance.


A 25% penalty will be added for payments received after due date.

The permit holder agrees to hold the City of Chicago harmless for any damage, relocation or replacement costs associated with damage, relocation or removal of private property caused by the City performing work in the public way.

Authority herein given and granted for a period of five (5) years from and after 05/13/2014.

Alderman 

Patrick O'Connor 40th Ward

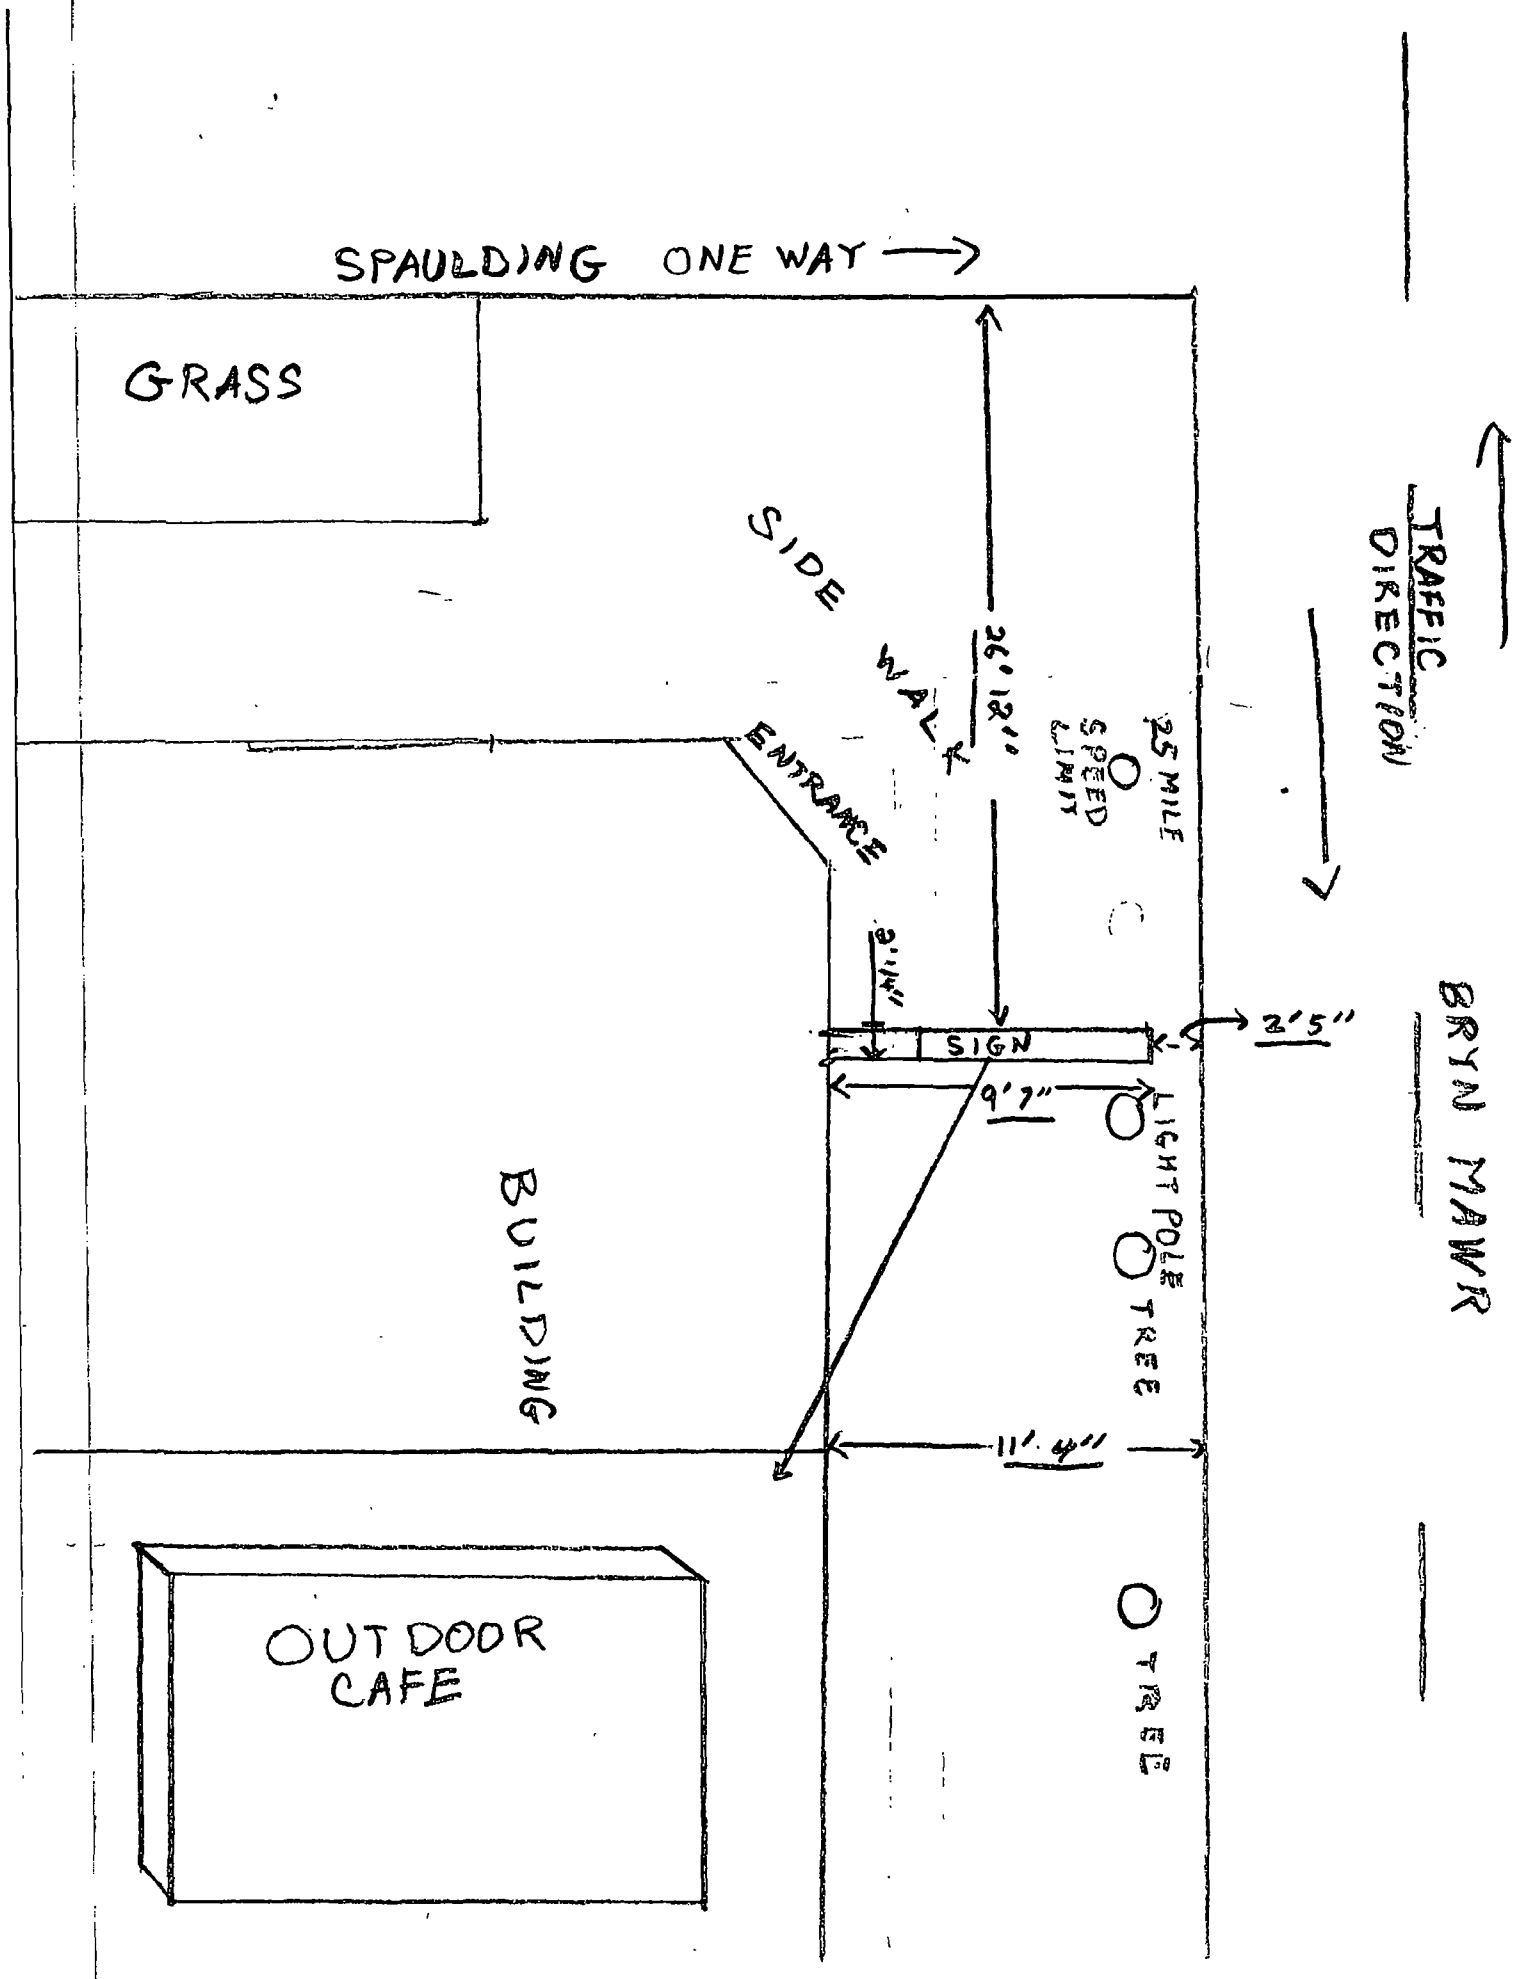
SPAULDING ONE WAY →
GRASS
SIDE WALK
26'12"
ENTRANCE
25 MILE SPEED LIMIT
TRAFFIC DIRECTION
BRYN MAWR
2'11"
SIGN
2'5"
9'7"
LIGHT POLE
TREE
BUILDING
11'4"
OUT DOOR CAFE
TREE

Department of Business Affairs and Consumer Protection
Small Business Center - Public Way Use Unit
City Hall - 121 N. LaSalle Street, Room 800 • Chicago, IL 60602
(312)-74-GOBIZ (312-744-6249) • (312) 744-1944 (TTY)
http://www.cityofchicago.org/bacp

07/30/2014

Alderman **Patrick O'Connor**
Ward # **40**
City of Chicago
City Hall, Room **305**
121 North LaSalle Street
Chicago, Illinois 60602

Re: An ordinance to use and maintain a portion of the public right-of-way for **one (1) sign(s)** for **OUTDOOR CAFE**, adjacent to the premises known as **3257 W. Bryn Mawr Ave.**.

Dear Alderman **Patrick O'Connor**:

The applicant referenced above has requested the use of the public right-of-way for a **sign(s)**. An ordinance has been prepared by the Department of Business Affairs and Consumer Protection – Small Business Center - Public Way Use Unit for presentation to the City Council. Because this request was made for properties located in your ward, as approved by you as per the attached, I respectfully request that you introduce the attached ordinance at the next City Council meeting.

If you have any questions regarding this ordinance, please contact Anthony Bertuca at (312) 744-5506.

Department of Business Affairs and Consumer Protection

City of Chicago

O2014-6571

Office of the City Clerk

Document Tracking Sheet

Meeting Date:	7/30/2014
Sponsor(s):	O'Connor (40)
Type:	Ordinance
Title:	Grant(s) of privilege in public way for Pizzeria Calzone
Committee(s) Assignment:	Committee on Transportation and Public Way

ORDINANCE
PIZZERIA CALZONE
Acct. No. 315068 - 1
Permit No. 1113903

Be It Ordained by the City Council of the City of Chicago:

SECTION 1. Permission and authority are hereby given and granted to PIZZERIA CALZONE, upon the terms and subject to the conditions of this ordinance to maintain and use one (1) sign(s) projecting over the public right-of-way attached to its premises known as 5858 N. Lincoln Ave..

Said sign structure(s) measures as follows; along N LINCOLN AVE:
One (1) at five (5) feet in length, three (3) feet in height and ten point nine two (10.92) feet above grade level.

The location of said privilege shall be as shown on prints kept on file with the Department of Business Affairs and Consumer Protection and the Office of the City Clerk.

Said privilege shall be constructed in accordance with plans and specifications approved by the Department of Transportation (Division of Project Development) and Zoning Department - Signs.


This grant of privilege in the public way shall be subject to the provisions of Section 10-28-015 and all other required provisions of the Municipal Code of Chicago.

The grantee shall pay to the City of Chicago as compensation for the privilege #1113903 herein granted the sum of one hundred ($100.00) per annum in advance.


A 25% penalty will be added for payments received after due date.

The permit holder agrees to hold the City of Chicago harmless for any damage, relocation or replacement costs associated with damage, relocation or removal of private property caused by the City performing work in the public way.

Authority herein given and granted for a period of five (5) years from and after 04/22/2014.

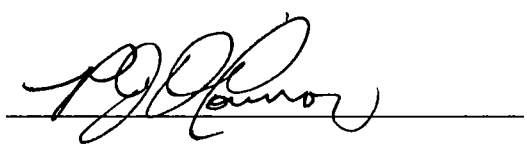Alderman 

Patrick O'Connor 40th Ward

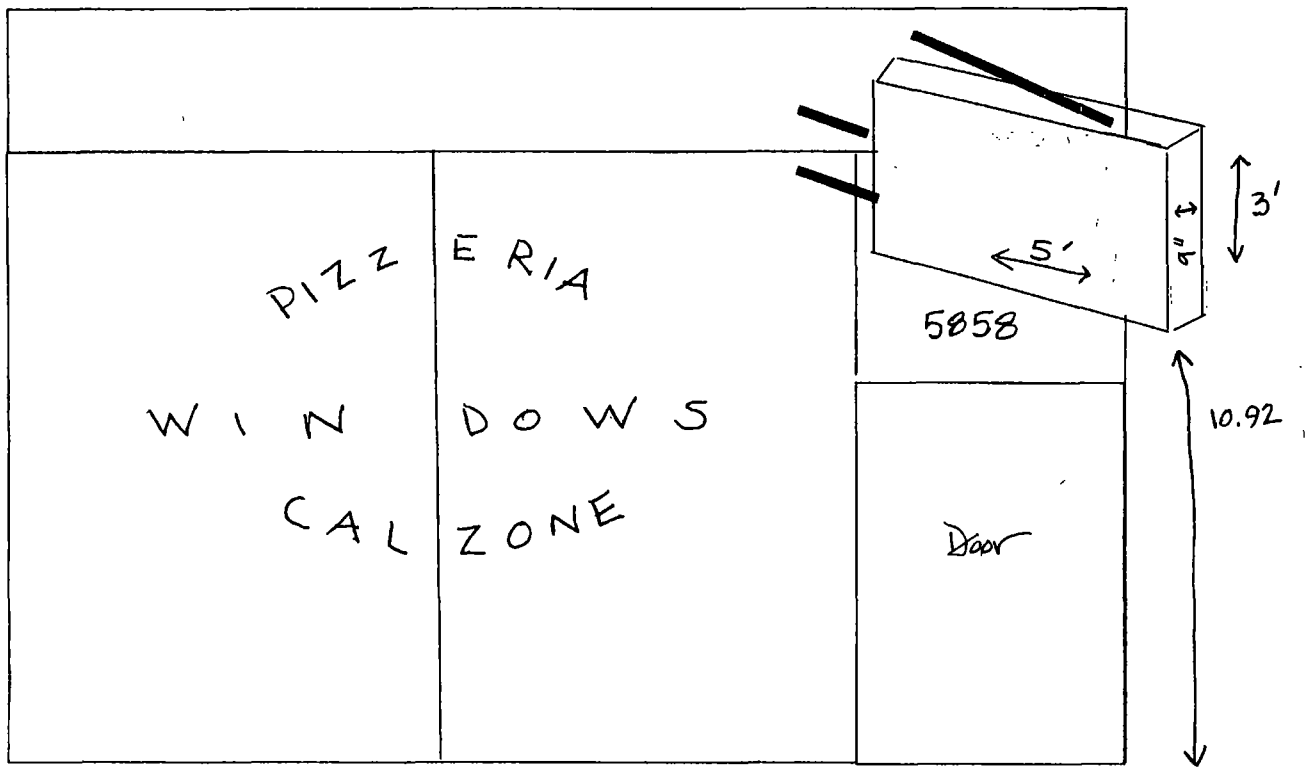
PIZZ ERIA
WIN DOWS
CAL ZONE
5858
Door
5'
9"
3'
10.92

Department of Business Affairs and Consumer Protection
Small Business Center - Public Way Use Unit
City Hall - 121 N. LaSalle Street, Room 800 • Chicago, IL 60602
(312)-74-GOBIZ (312-744-6249) • (312) 744-1944 (TTY)
http://www.cityofchicago.org/bacp

07/30/2014

Alderman **Patrick O'Connor**
Ward # **40**
City of Chicago
City Hall, Room **305**
121 North LaSalle Street
Chicago, Illinois 60602

Re: An ordinance to use and maintain a portion of the public right-of-way for **one (1) sign(s)** for **PIZZERIA CALZONE**, adjacent to the premises known as **5858 N. Lincoln Ave.**.

Dear Alderman **Patrick O'Connor**:

The applicant referenced above has requested the use of the public right-of-way for a **sign(s)**. An ordinance has been prepared by the Department of Business Affairs and Consumer Protection – Small Business Center - Public Way Use Unit for presentation to the City Council. Because this request was made for properties located in your ward, as approved by you as per the attached, I respectfully request that you introduce the attached ordinance at the next City Council meeting.

If you have any questions regarding this ordinance, please contact Anthony Bertuca at (312) 744-5506.

Department of Business Affairs and Consumer Protection

City of Chicago

O2014-6574

Office of the City Clerk

Document Tracking Sheet

Meeting Date:	7/30/2014
Sponsor(s):	O'Connor (40)
Type:	Ordinance
Title:	Grant(s) of privilege in public way for Sirron Pilates LLC
Committee(s) Assignment:	Committee on Transportation and Public Way

ORDINANCE
SIRRON PILATES, LLC
Acct. No. 337524 - 3
Permit No. 1112072

Be It Ordained by the City Council of the City of Chicago:

SECTION 1. Permission and authority are hereby given and granted to SIRRON PILATES, LLC, upon the terms and subject to the conditions of this ordinance to maintain and use one (1) sign(s) projecting over the public right-of-way attached to its premises known as 5434 N. Clark St..

Said sign structure(s) measures as follows; along N Clark St:
One (1) at ten (10) feet in length, two (2) feet in height and twelve (12) feet above grade level.

The location of said privilege shall be as shown on prints kept on file with the Department of Business Affairs and Consumer Protection and the Office of the City Clerk.

Said privilege shall be constructed in accordance with plans and specifications approved by the Department of Transportation (Division of Project Development) and Zoning Department - Signs.

This grant of privilege in the public way shall be subject to the provisions of Section 10-28-015 and all other required provisions of the Municipal Code of Chicago.

The grantee shall pay to the City of Chicago as compensation for the privilege #1112072 herein granted the sum of one hundred ($100.00) per annum in advance.

A 25% penalty will be added for payments received after due date.


The permit holder agrees to hold the City of Chicago harmless for any damage, relocation or replacement costs associated with damage, relocation or removal of private property caused by the City performing work in the public way.

Authority herein given and granted for a period of five (5) years from and after Date of Passage.


Alderman _____

Patrick O'Connor 40th Ward

SINGLE FACE ILLUMINATED SIGN

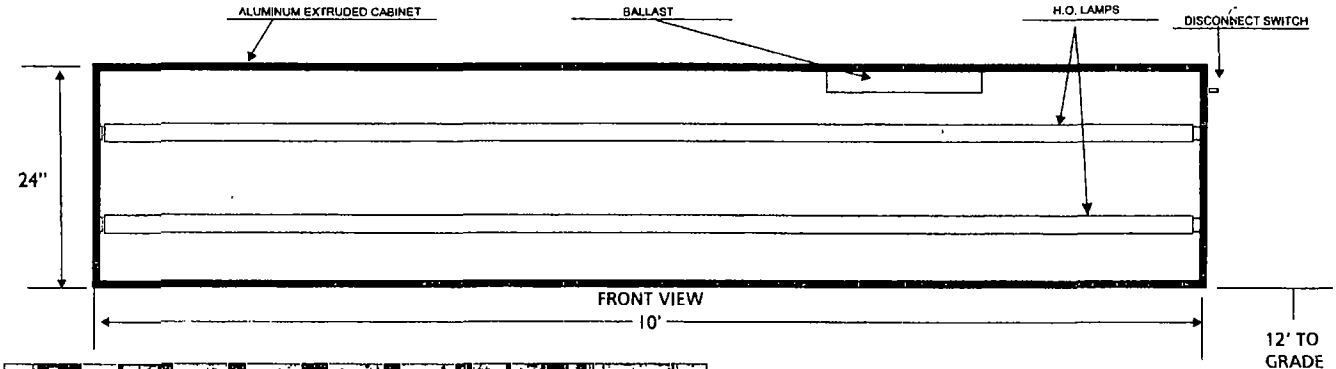



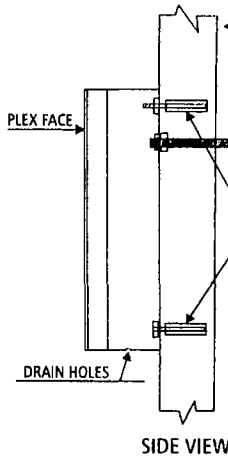

SIDE VIEW

- EXTRUDED ALUMINUM CABINET
- WHITE FACE WITH VINYL COPY
- 2-120" H O FLUORESCENT LAMPS
- 120 VOLTS
- DISCONNECT SWITCH

RB SIGNS
4543 W. Addison
Chicago IL. 60641
PH. 773-736-0800
FAX 773-736-4730

All electrical to be UL Listed and Labeled

DESCRIPTION: SINGLE ILLUMINATED BOX SIGN

CUSTOMER: SIRRON PILATES STUDIO 5434 N. CLARK UNIT C2 CHICAGO ,IL 60640

CUSTOMER ACCEPTANCE: DATE 3-24-14

Department of Business Affairs and Consumer Protection
Small Business Center - Public Way Use Unit
City Hall - 121 N. LaSalle Street, Room 800 • Chicago, IL 60602
(312)-74-GOBIZ (312-744-6249) • (312) 744-1944 (TTY)
http://www.cityofchicago.org/bacp

07/30/2014

Alderman **Patrick O'Connor**
Ward # **40**
City of Chicago
City Hall, Room **305**
121 North LaSalle Street
Chicago, Illinois 60602

Re: An ordinance to use and maintain a portion of the public right-of-way for **one (1) sign(s)** for **SIRRON PILATES, LLC**, adjacent to the premises known as **5434 N. Clark St.**.

Dear Alderman **Patrick O'Connor**:

The applicant referenced above has requested the use of the public right-of-way for a **sign(s)**. An ordinance has been prepared by the Department of Business Affairs and Consumer Protection – Small Business Center - Public Way Use Unit for presentation to the City Council. Because this request was made for properties located in your ward, as approved by you as per the attached, I respectfully request that you introduce the attached ordinance at the next City Council meeting.

If you have any questions regarding this ordinance, please contact Anthony Bertuca at (312) 744-5506.

Department of Business Affairs and Consumer Protection

City of Chicago

O2014-6576

Office of the City Clerk

Document Tracking Sheet

Meeting Date:	7/30/2014
Sponsor(s):	O'Connor (41)
Type:	Ordinance
Title:	Grant(s) of privilege in public way for Har-Hig Properties LLC
Committee(s) Assignment:	Committee on Transportation and Public Way

ORDINANCE
HAR-HIG PROPERTIES, LLC
Acct. No. 390980 - 1
Permit No. 1113463

Be It Ordained by the City Council of the City of Chicago:

SECTION 1. Permission and authority are hereby given and granted to HAR-HIG PROPERTIES, LLC, upon the terms and subject to the conditions of this ordinance to maintain and use, as now constructed, seven (7) Light Fixture(s) projecting over the public right-of-way adjacent to its premises known as 7150-54 W. Higgins Ave..

Said Light Fixture(s) at W. Higgins Avenue measure(s):
Six (6) at eight (8) feet in length, point two five (.25) feet in width and nine (9) feet above grade level.
One (1) at one point three three (1.33) foot in length, point two five (.25) feet in width and nine (9) feet above grade level.

The location of said privilege shall be as shown on prints kept on file with the Department of Business Affairs and Consumer Protection and the Office of the City Clerk.

Said privilege shall be constructed in accordance with plans and specifications approved by the Department of Transportation (Division of Project Development).

This grant of privilege in the public way shall be subject to the provisions of Section 10-28-015 and all other required provisions of the Municipal Code of Chicago.

The grantee shall pay to the City of Chicago as compensation for the privilege #1113463 herein granted the sum of one hundred five ($105.00) per annum in advance.

A 25% penalty will be added for payments received after due date.

The permit holder agrees to hold the City of Chicago harmless for any damage, relocation or replacement costs associated with damage, relocation or removal of private property caused by the City performing work in the public way.


Authority herein given and granted for a period of five (5) years from and after Date of Passage.

Alderman _____

Mary O'Connor 41st Ward

APPLICATION TO USE THE PUBLIC RIGHT OF WAY

EXAMPLE OF LIGHT(S) DRAWING

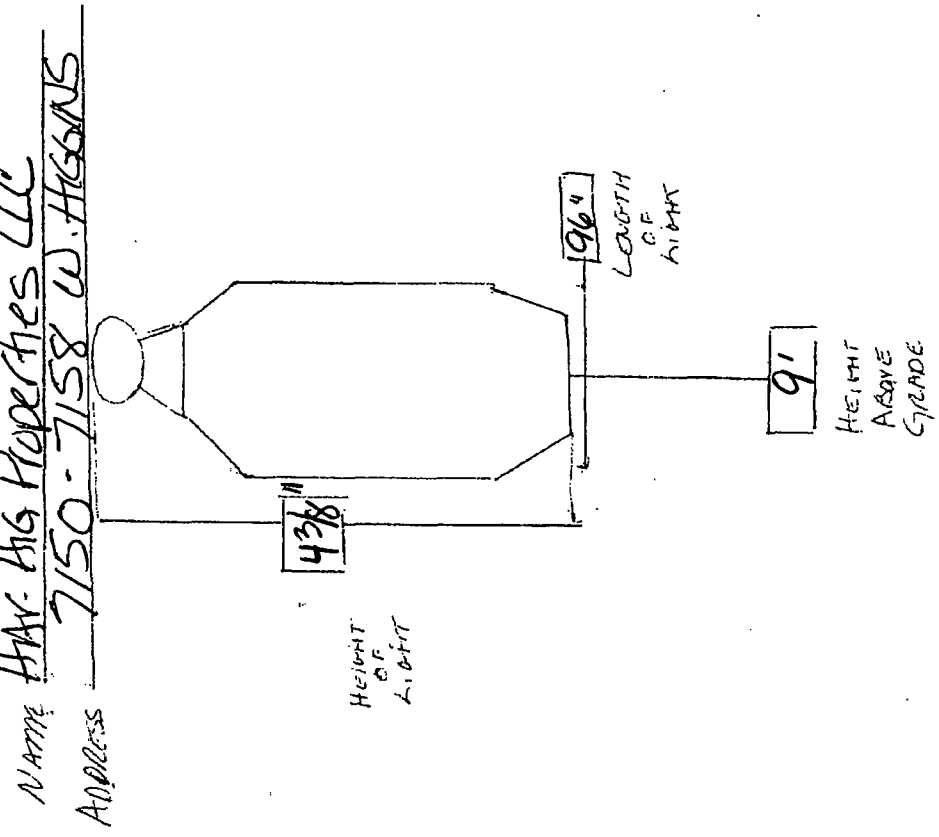

(Page 3 of 6)

Department of Business Affairs and Consumer Protection
Small Business Center - Public Way Use Unit
City Hall - 121 N. LaSalle Street, Room 800 • Chicago, IL 60602
(312)-74-GOBIZ (312-744-6249) • (312) 744-1944 (TTY)
http://www.cityofchicago.org/baep

07/30/2014

Alderman **Mary O'Connor**
Ward # **41**
City of Chicago
City Hall, Room **203**
121 North LaSalle Street
Chicago, Illinois 60602

Re: An ordinance to use and maintain a portion of the public right-of-way for **seven (7) light fixture(s)** for **HAR-HIG PROPERTIES, LLC**, adjacent to the premises known as **7150-54 W. Higgins Ave.**.

Dear Alderman **Mary O'Connor**:

The applicant referenced above has requested the use of the public right-of-way for a **light fixture(s)**. An ordinance has been prepared by the Department of Business Affairs and Consumer Protection – Small Business Center - Public Way Use Unit for presentation to the City Council. Because this request was made for properties located in your ward, as approved by you as per the attached, I respectfully request that you introduce the attached ordinance at the next City Council meeting.

If you have any questions regarding this ordinance, please contact Anthony Bertuca at (312) 744-5506.

Department of Business Affairs and Consumer Protection

City of Chicago

O2014-6165

Office of the City Clerk

Document Tracking Sheet

Meeting Date:	7/30/2014
Sponsor(s):	Reilly (42)
Type:	Ordinance
Title:	Grant(s) of privilege in public way for Acadia Heritage Shops LLC
Committee(s) Assignment:	Committee on Transportation and Public Way

ORDINANCE
ACADIA HERITAGE SHOPS, LLC
Acct. No. 374049 - 2
Permit No. 1114005

Be It Ordained by the City Council of the City of Chicago:

SECTION 1. Permission and authority are hereby given and granted to ACADIA HERITAGE SHOPS, LLC, upon the terms and subject to the conditions of this ordinance to maintain and use, as now constructed, four (4) Tree Grates(s) on the public right-of-way adjacent to its premises known as 55 E. Randolph St..

Said Tree Grates(s) at E. Randolph measure(s):
Four (4) at five (5) feet in length, and five (5) feet in width for a total of one hundred (100) square feet.

The location of said privilege shall be as shown on prints kept on file with the Department of Business Affairs and Consumer Protection and the Office of the City Clerk.

Said privilege shall be constructed in accordance with plans and specifications approved by the Department of Planning and Development and Department of Transportation (Division of Project Development).

This grant of privilege in the public way shall be subject to the provisions of Section 10-28-015 and all other required provisions of the Municipal Code of Chicago.

The grantee shall pay to the City of Chicago as compensation for the privilege #1114005 herein granted the sum of zero ($.00) per annum in advance.


A 25% penalty will be added for payments received after due date.


The permit holder agrees to hold the City of Chicago harmless for any damage, relocation or replacement costs associated with damage, relocation or removal of private property caused by the City performing work in the public way.

Authority herein given and granted for a period of five (5) years from and after 07/29/2014.

Alderman _____

Brendan Reilly 42nd Ward

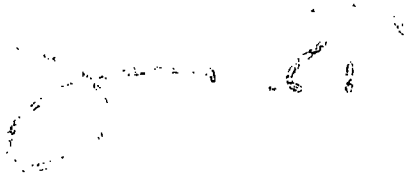

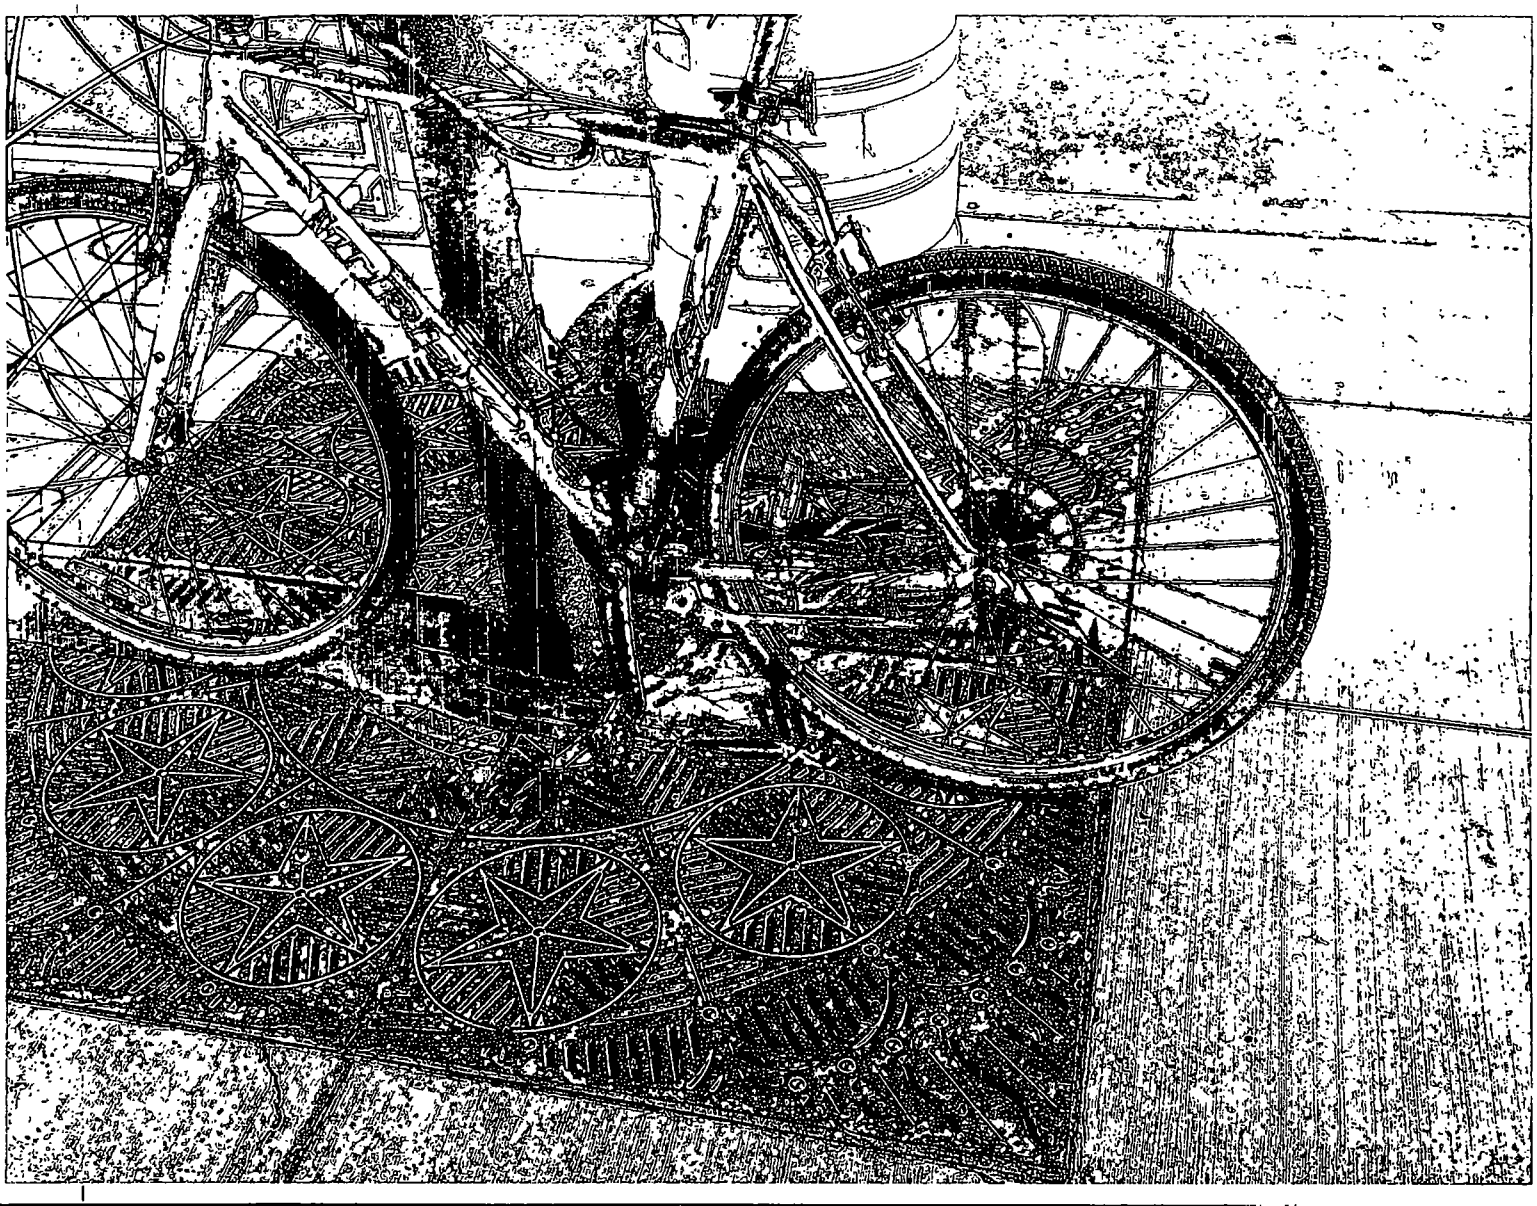

City of Chicago

O2014-6169

Office of the City Clerk

Document Tracking Sheet

Meeting Date:	7/30/2014
Sponsor(s):	Reilly (42)
Type:	Ordinance
Title:	Grant(s) of privilege in public way for Blaze Pizza
Committee(s) Assignment:	Committee on Transportation and Public Way

ORDINANCE
BLAZE PIZZA
Acct. No. 387683 - 1
Permit No. 1111684

Be It Ordained by the City Council of the City of Chicago:

SECTION 1. Permission and authority are hereby given and granted to BLAZE PIZZA, upon the terms and subject to the conditions of this ordinance to maintain and use one (1) sign(s) projecting over the public right-of-way attached to its premises known as 227 E. Ohio St..

Said sign structure(s) measures as follows; along E Ontario St:
One (1) at fifteen (15) feet in length, two point seven five (2.75) feet in height and thirteen (13) feet above grade level.

The location of said privilege shall be as shown on prints kept on file with the Department of Business Affairs and Consumer Protection and the Office of the City Clerk.

Said privilege shall be constructed in accordance with plans and specifications approved by the Department of Transportation (Division of Project Development) and Zoning Department - Signs.

This grant of privilege in the public way shall be subject to the provisions of Section 10-28-015 and all other required provisions of the Municipal Code of Chicago.

The grantee shall pay to the City of Chicago as compensation for the privilege #1111684 herein granted the sum of three hundred ($300.00) per annum in advance.

A 25% penalty will be added for payments received after due date.


The permit holder agrees to hold the City of Chicago harmless for any damage, relocation or replacement costs associated with damage, relocation or removal of private property caused by the City performing work in the public way.

Authority herein given and granted for a period of five (5) years from and after Date of Passage.

Alderman _____

Brendan Reilly 42nd Ward

SPECIFICATION:
FABRICATED ALUMINUM 5" DEEP RETURNS AND 1" TRIM CAP PAINTED PMS 173C "ORANGE". WHITE ACRYLIC FACES W/ 1ST SURFACE TRANSLUCENT VINYL. CLEAR BACKER W/ 1-1/2" STAND-OFF FROM BACKER CABINET ILLUMINATION IS ACCOMPLISHED WITH HIGH OUTPUT WHITE L.E.D.'S. ALUMINUM BACKER CABINET PAINTED "CRISP MUSLIN"

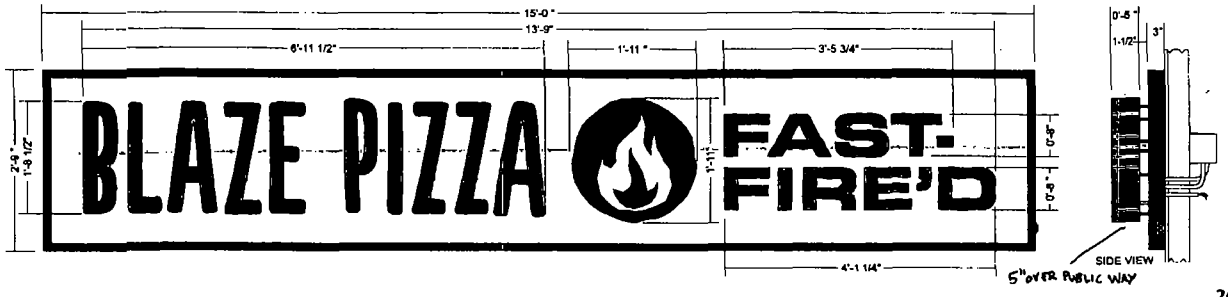

SIGN 1 MEASUREMENTS FOR FACE AND HALO LIT — **26.35 SQ. FT.** — SCALE: 3/4" = 1'-0"



NORTH ELEVATION — **QTY - 1** — SCALE: 3/32"=1'-0"

COLOR KEY

- BLACK (RETURNS)
- PANTONE 173 "ORANGE"
- ORANGE VINYL 3630-44
- DUNN EDWARDS "CRISP MUSLIN"

VISIBLE GRAPHICS
21520 Strathern Street
Canoga Park, CA 91304
T 818 787 0477 x1062
E-Fax 818 477 5123
www.visiblegraphics.com

Project Name: Blaze Pizza
Project Address: 227 E. Ontario, Chicago, IL

Date: 04.07.14
Sign Type: Multi.
Scale: As Noted
Sr Acct Mngr: Dave
Coordinator: Janine
Designer: Cristian

CLIENT: BLAZE PIZZA

CLIENT APPROVAL
Visible Graphics does NOT provide primary electrical on sign locations - responsibility of others
Client Signature / Date
COPY - COLORS - SIZES

LANDLORD APPROVAL
Landlord Signature / Date

This design is the exclusive property of Visible Graphics and cannot be reproduced in whole or part, without prior written approval

Job Number

Sheet: 1

File Name \\SERVER02\Dave\Projects\Blaze Pizza\Chicago, IL

City of Chicago

O2014-6177

Office of the City Clerk

Document Tracking Sheet

Meeting Date:	7/30/2014
Sponsor(s):	Reilly (42)
Type:	Ordinance
Title:	Grant(s) of privilege in public way for C C Industries, Inc.
Committee(s) Assignment:	Committee on Transportation and Public Way

ORDINANCE
C C INDUSTRIES INC
Acct. No. 63130 - 4
Permit No. 1113988

Be It Ordained by the City Council of the City of Chicago:

SECTION 1. Permission and authority are hereby given and granted to C C INDUSTRIES INC, upon the terms and subject to the conditions of this ordinance to maintain and use, as now constructed, one (1) Flag Pole(s) projecting over the public right-of-way adjacent to its premises known as 168 N. Clinton St..

Said Flag Pole(s) at N. Clinton measure(s):
One (1) at ten (10) feet in length, and one (1) foot in width for a total of ten (10) square feet.

The location of said privilege shall be as shown on prints kept on file with the Department of Business Affairs and Consumer Protection and the Office of the City Clerk.

Said privilege shall be constructed in accordance with plans and specifications approved by the Department of Transportation (Division of Project Development).

This grant of privilege in the public way shall be subject to the provisions of Section 10-28-015 and all other required provisions of the Municipal Code of Chicago.

The grantee shall pay to the City of Chicago as compensation for the privilege #1113988 herein granted the sum of seventy-five ($75.00) per annum in advance.


A 25% penalty will be added for payments received after due date.


The permit holder agrees to hold the City of Chicago harmless for any damage, relocation or replacement costs associated with damage, relocation or removal of private property caused by the City performing work in the public way.

Authority herein given and granted for a period of five (5) years from and after 05/13/2014.

Alderman _____

Brendan Reilly 42nd Ward

 

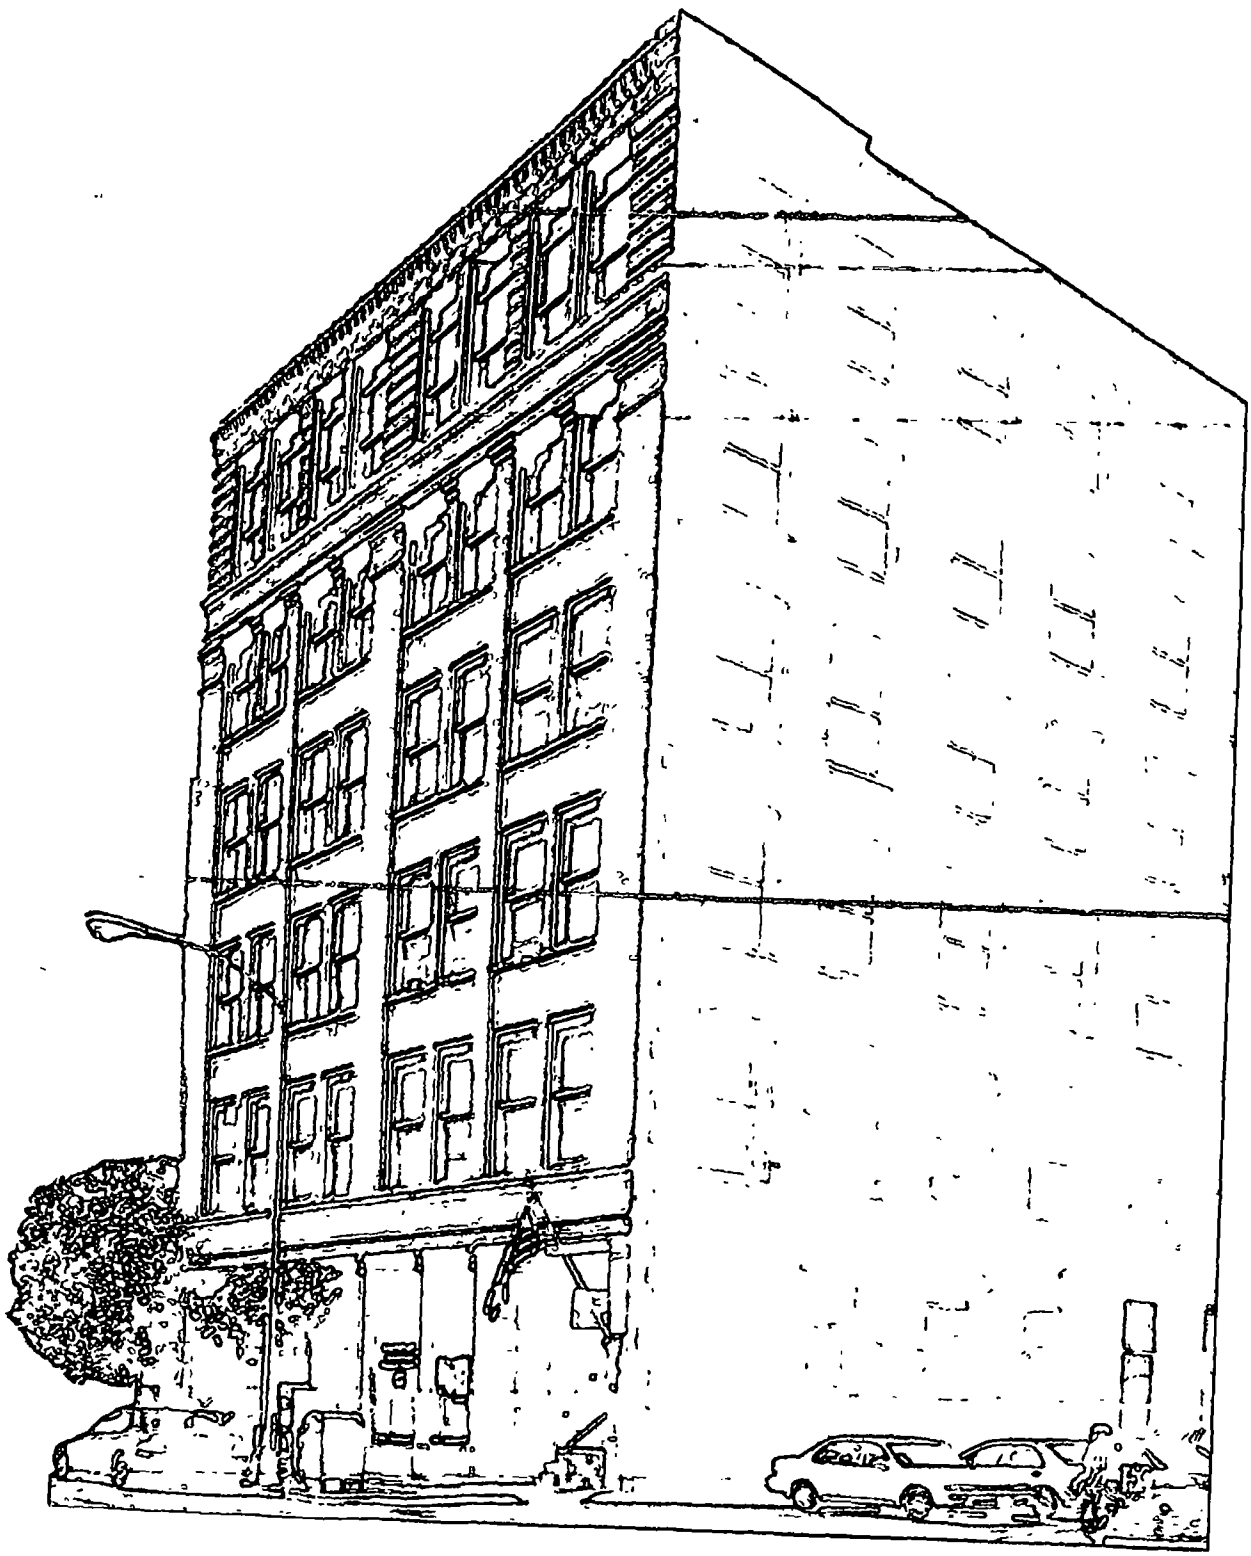

City of Chicago

O2014-6178

Office of the City Clerk

Document Tracking Sheet

Meeting Date:	7/30/2014
Sponsor(s):	Reilly (42)
Type:	Ordinance
Title:	Grant(s) of privilege in public way for Celeste
Committee(s) Assignment:	Committee on Transportation and Public Way

ORDINANCE
CELESTE
Acct. No. 210821 - 2
Permit No. 1113834

Be It Ordained by the City Council of the City of Chicago:

SECTION 1. Permission and authority are hereby given and granted to CELESTE, upon the terms and subject to the conditions of this ordinance to maintain and use, as now constructed, two (2) Security Camera(s) projecting over the public right-of-way for security purposes adjacent to its premises known as 111 W. Hubbard St..

Said Security Camera(s) at W. hubbard measure(s):
Two (2) at point five (.5) feet in length, point six seven (.67) feet in width and ten (10) feet above grade level.

The location of said privilege shall be as shown on prints kept on file with the Department of Business Affairs and Consumer Protection and the Office of the City Clerk.

Said privilege shall be constructed in accordance with plans and specifications approved by the Department of Planning and Development and Department of Transportation (Division of Project Development).

This grant of privilege in the public way shall be subject to the provisions of Section 10-28-015 and all other required provisions of the Municipal Code of Chicago.

The grantee shall pay to the City of Chicago as compensation for the privilege #1113834 herein granted the sum of zero ($.00) per annum in advance.


A 25% penalty will be added for payments received after due date.

The permit holder agrees to hold the City of Chicago harmless for any damage, relocation or replacement costs associated with damage, relocation or removal of private property caused by the City performing work in the public way.


Authority herein given and granted for a period of five (5) years from and after 06/30/2014.

Alderman _____

Brendan Reilly 42nd Ward

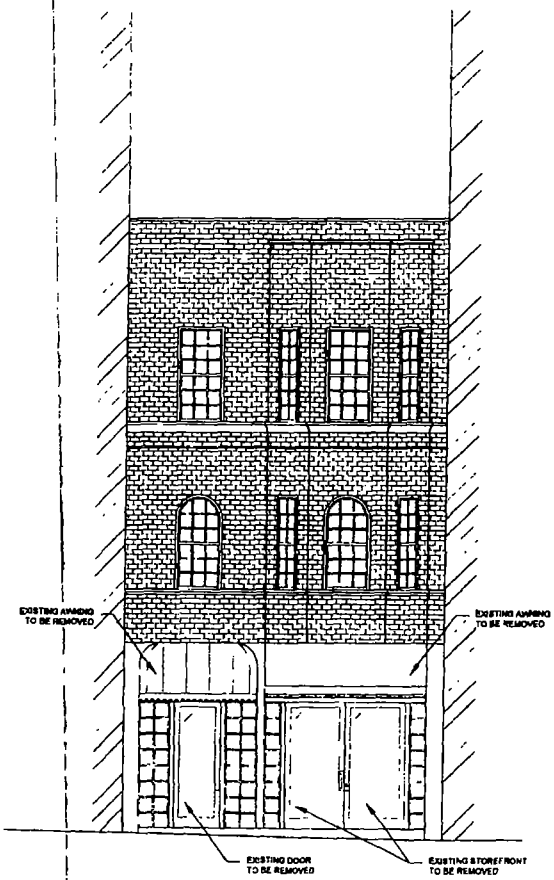

1 EXISTING ELEVATION

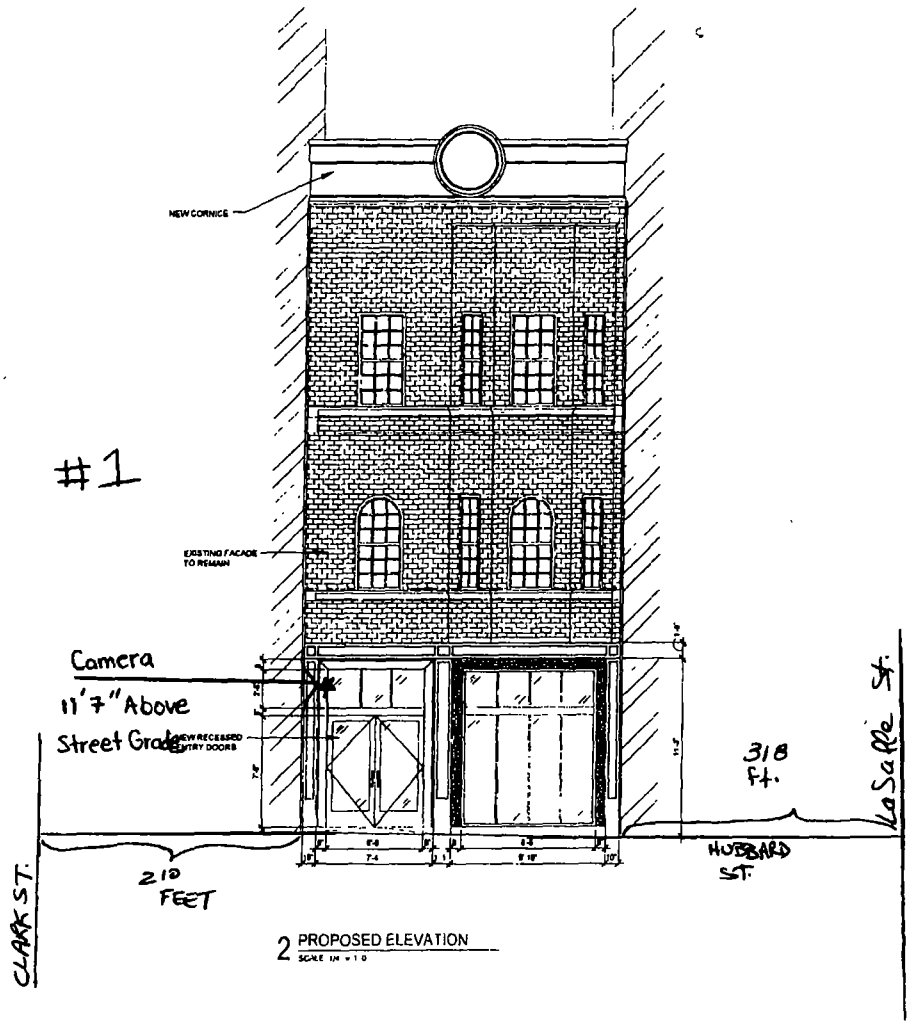

2 PROPOSED ELEVATION

City of Chicago

O2014-6180

Office of the City Clerk

Document Tracking Sheet

Meeting Date:	7/30/2014
Sponsor(s):	Reilly (42)
Type:	Ordinance
Title:	Grant(s) of privilege in public way for Coco Pazzo
Committee(s) Assignment:	Committee on Transportation and Public Way

ORDINANCE
COCO PAZZO
Acct. No. 270653 - 1
Permit No. 1114138

Be It Ordained by the City Council of the City of Chicago:

SECTION 1. Permission and authority are hereby given and granted to COCO PAZZO, upon the terms and subject to the conditions of this ordinance to maintain and use, as now constructed, twenty-eight (28) Light Fixture(s) projecting over the public right-of-way adjacent to its premises known as 300 W. Hubbard St..

Said Light Fixture(s) at W. Hubbard Street measure(s):
Ten (10) at one (1) foot in length, point six seven (.67) feet in width and seventeen (17) feet above grade level.

Said Light Fixture(s) at N. Franklin measure(s):
Eighteen (18) at one (1) foot in length, point six seven (.67) feet in width and seventeen (17) feet above grade level.

The location of said privilege shall be as shown on prints kept on file with the Department of Business Affairs and Consumer Protection and the Office of the City Clerk.

Said privilege shall be constructed in accordance with plans and specifications approved by the Department of Transportation (Division of Project Development).

This grant of privilege in the public way shall be subject to the provisions of Section 10-28-015 and all other required provisions of the Municipal Code of Chicago.

The grantee shall pay to the City of Chicago as compensation for the privilege #1114138 herein granted the sum of one hundred seventy-five ($175.00) per annum in advance.

A 25% penalty will be added for payments received after due date.

The permit holder agrees to hold the City of Chicago harmless for any damage, relocation or replacement costs associated with damage, relocation or removal of private property caused by the City performing work in the public way.

Authority herein given and granted for a period of five (5) years from and after 01/13/2014.

Alderman _____

Brendan Reilly 42nd Ward

FRANKLIN
GROUND LEVEL
17' FROM GROUND
199'
LIGHTS
LIGHTS
54'
HUBBARD
6" DEEP
12" WIDE
8" LONG

City of Chicago

O2014-6181

Office of the City Clerk

Document Tracking Sheet

Meeting Date:	7/30/2014
Sponsor(s):	Reilly (42)
Type:	Ordinance
Title:	Grant(s) of privilege in public way for Dave & Buster's
Committee(s) Assignment:	Committee on Transportation and Public Way

ORDINANCE
DAVE & BUSTER'S
Acct. No. 16137 - 2
Permit No. 1114254

Be It Ordained by the City Council of the City of Chicago:

SECTION 1. Permission and authority are hereby given and granted to DAVE & BUSTER'S, upon the terms and subject to the conditions of this ordinance to maintain and use one (1) sign(s) projecting over the public right-of-way attached to its premises known as 1030 N. Clark St..

Said sign structure(s) measures as follows; along N. Clark:
One (1) at twelve (12) feet in length, twelve (12) feet in height and twenty-five (25) feet above grade level.

The location of said privilege shall be as shown on prints kept on file with the Department of Business Affairs and Consumer Protection and the Office of the City Clerk.

Said privilege shall be constructed in accordance with plans and specifications approved by the Department of Transportation (Division of Project Development) and Zoning Department - Signs.

This grant of privilege in the public way shall be subject to the provisions of Section 10-28-015 and all other required provisions of the Municipal Code of Chicago.

The grantee shall pay to the City of Chicago as compensation for the privilege #1114254 herein granted the sum of three hundred ($300.00) per annum in advance.


A 25% penalty will be added for payments received after due date.

The permit holder agrees to hold the City of Chicago harmless for any damage, relocation or replacement costs associated with damage, relocation or removal of private property caused by the City performing work in the public way.

Authority herein given and granted for a period of five (5) years from and after 01/13/2014.

Alderman _____


Brendan Reilly 42nd Ward

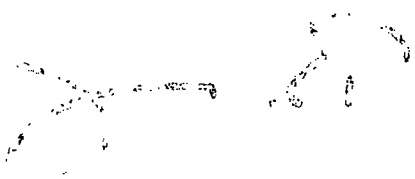


(Page 2 of 4)

1030 N. CLARK ST

1 OF 2 SIGNS

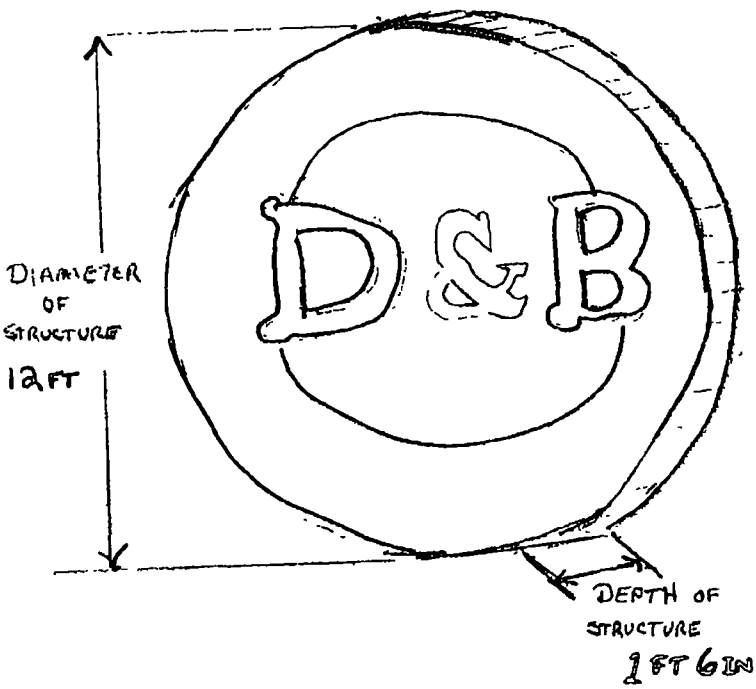

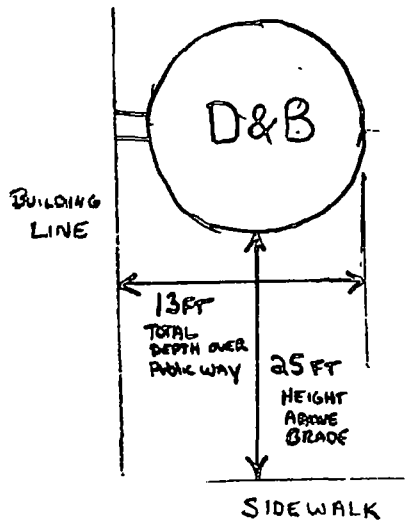

City of Chicago

O2014-6185

Office of the City Clerk

Document Tracking Sheet

Meeting Date:	7/30/2014
Sponsor(s):	Reilly (42)
Type:	Ordinance
Title:	Grant(s) of privilege in public way for East Bank Storage-Ohio & Kingsbury
Committee(s) Assignment:	Committee on Transportation and Public Way

ORDINANCE
East Bank Storage - Ohio & Kingsbury
Acct. No. 33253 - 1
Permit No. 1114094

Be It Ordained by the City Council of the City of Chicago:

SECTION 1. Permission and authority are hereby given and granted to East Bank Storage - Ohio & Kingsbury, upon the terms and subject to the conditions of this ordinance to maintain and use, as now constructed, one (1) Fire Escape(s) projecting over the public right-of-way adjacent to its premises known as 429 W. Ohio St..

Said Fire Escape(s) at W. OHIO measure(s):
One (1) at thirty (30) feet in length, and six (6) feet in width for a total of one hundred eighty (180) square feet.

The location of said privilege shall be as shown on prints kept on file with the Department of Business Affairs and Consumer Protection and the Office of the City Clerk.

Said privilege shall be constructed in accordance with plans and specifications approved by the Department of Transportation (Division of Project Development).

This grant of privilege in the public way shall be subject to the provisions of Section 10-28-015 and all other required provisions of the Municipal Code of Chicago.

The grantee shall pay to the City of Chicago as compensation for the privilege #1114094 herein granted the sum of four hundred ($400.00) per annum in advance.

A 25% penalty will be added for payments received after due date.

The permit holder agrees to hold the City of Chicago harmless for any damage, relocation or replacement costs associated with damage, relocation or removal of private property caused by the City performing work in the public way.

Authority herein given and granted for a period of five (5) years from and after 06/03/2014.

Alderman _____

Brendan Reilly 42nd Ward



City of Chicago

O2014-6187

Office of the City Clerk

Document Tracking Sheet

Meeting Date:	7/30/2014
Sponsor(s):	Reilly (42)
Type:	Ordinance
Title:	Grant(s) of privilege in public way for Eleaven Food Company
Committee(s) Assignment:	Committee on Transportation and Public Way

ORDINANCE
ELEAVEN FOOD COMPANY
Acct. No. 338049 - 1
Permit No. 1114227

Be It Ordained by the City Council of the City of Chicago:

SECTION 1. Permission and authority are hereby given and granted to ELEAVEN FOOD COMPANY, upon the terms and subject to the conditions of this ordinance to maintain and use, as now constructed, one (1) Banner(s) projecting over the public right-of-way adjacent to its premises known as 54 E. Ontario St..

Said Banner(s) at E. Ontario Street measure(s):
One (1) at eight (8) feet in length, and three (3) feet in width for a total of twenty-four (24) square feet.

The location of said privilege shall be as shown on prints kept on file with the Department of Business Affairs and Consumer Protection and the Office of the City Clerk.

Said privilege shall be constructed in accordance with plans and specifications approved by the Zoning Department - Signs.

This grant of privilege in the public way shall be subject to the provisions of Section 10-28-015 and all other required provisions of the Municipal Code of Chicago.

The grantee shall pay to the City of Chicago as compensation for the privilege #1114227 herein granted the sum of seventy-five ($75.00) per annum in advance.


A 25% penalty will be added for payments received after due date.

The permit holder agrees to hold the City of Chicago harmless for any damage, relocation or replacement costs associated with damage, relocation or removal of private property caused by the City performing work in the public way.

Authority herein given and granted for a period of five (5) years from and after 06/30/2014.

Alderman _____

Brendan Reilly 42nd Ward

 

Subway
FOOD GOOD TODAY
AST SANDWICHES SOUPS SALADS
17
To Crawly
7AM-9:30AM
4PM-6:00PM
MON-FRI

City of Chicago

O2014-6205

Office of the City Clerk

Document Tracking Sheet

Meeting Date:	7/30/2014
Sponsor(s):	Reilly (42)
Type:	Ordinance
Title:	Grant(s) of privilege in public way for Elm State Property LLC - caissons
Committee(s) Assignment:	Committee on Transportation and Public Way

ORDINANCE
ELM STATE PROPERTY LLC
Acct. No. 389400 - 2
Permit No. 1113354

Be It Ordained by the City Council of the City of Chicago:

SECTION 1. Permission and authority are hereby given and granted to ELM STATE PROPERTY LLC, upon the terms and subject to the conditions of this ordinance to construct, install, maintain and use six (6) Caisson(s) under the public right-of-way adjacent to its premises known as 4 E. Elm St..

Said Caisson(s) at E. Elm Street measure(s):
One (1) at eleven point five (11.5) feet in length, and three point five (3.5) feet in width for a total of forty point two five (40.25) square feet.
One (1) at eleven point four two (11.42) feet in length, and three point four two (3.42) feet in width for a total of thirty-nine point zero six (39.06) square feet.
One (1) at twelve (12) feet in length, and three point nine two (3.92) feet in width for a total of forty-seven point zero four (47.04) square feet.

Said Caisson(s) at N. State Street measure(s):
One (1) at thirteen point one six (13.16) feet in length, and four point five eight (4.58) feet in width for a total of sixty point two seven (60.27) square feet.
One (1) at seven point five (7.5) feet in length, and one point five (1.5) foot in width for a total of eleven point two five (11.25) square feet.

Said Caisson(s) at Public Alley measure(s):
One (1) at three point two five (3.25) feet in length, and two point three three (2.33) feet in width for a total of seven point five seven (7.57) square feet.

The location of said privilege shall be as shown on prints kept on file with the Department of Business Affairs and Consumer Protection and the Office of the City Clerk.

Said privilege shall be constructed in accordance with plans and specifications approved by the Department of Planning and Development and Department of Transportation (Office of Underground Coordination).

This grant of privilege in the public way shall be subject to the provisions of Section 10-28-015 and all other required provisions of the Municipal Code of Chicago.

The grantee shall pay to the City of Chicago as compensation for the privilege #1113354 herein granted the sum of four hundred ($400.00) per annum in advance.


A 25% penalty will be added for payments received after due date.


The permit holder agrees to hold the City of Chicago harmless for any damage, relocation or replacement costs associated with damage, relocation or removal of private property caused by the City performing work in the public way.

Authority herein given and granted for a period of five (5) years from and after Date of Passage.

Alderman _____

Brendan Reilly 42nd Ward

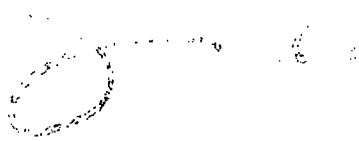

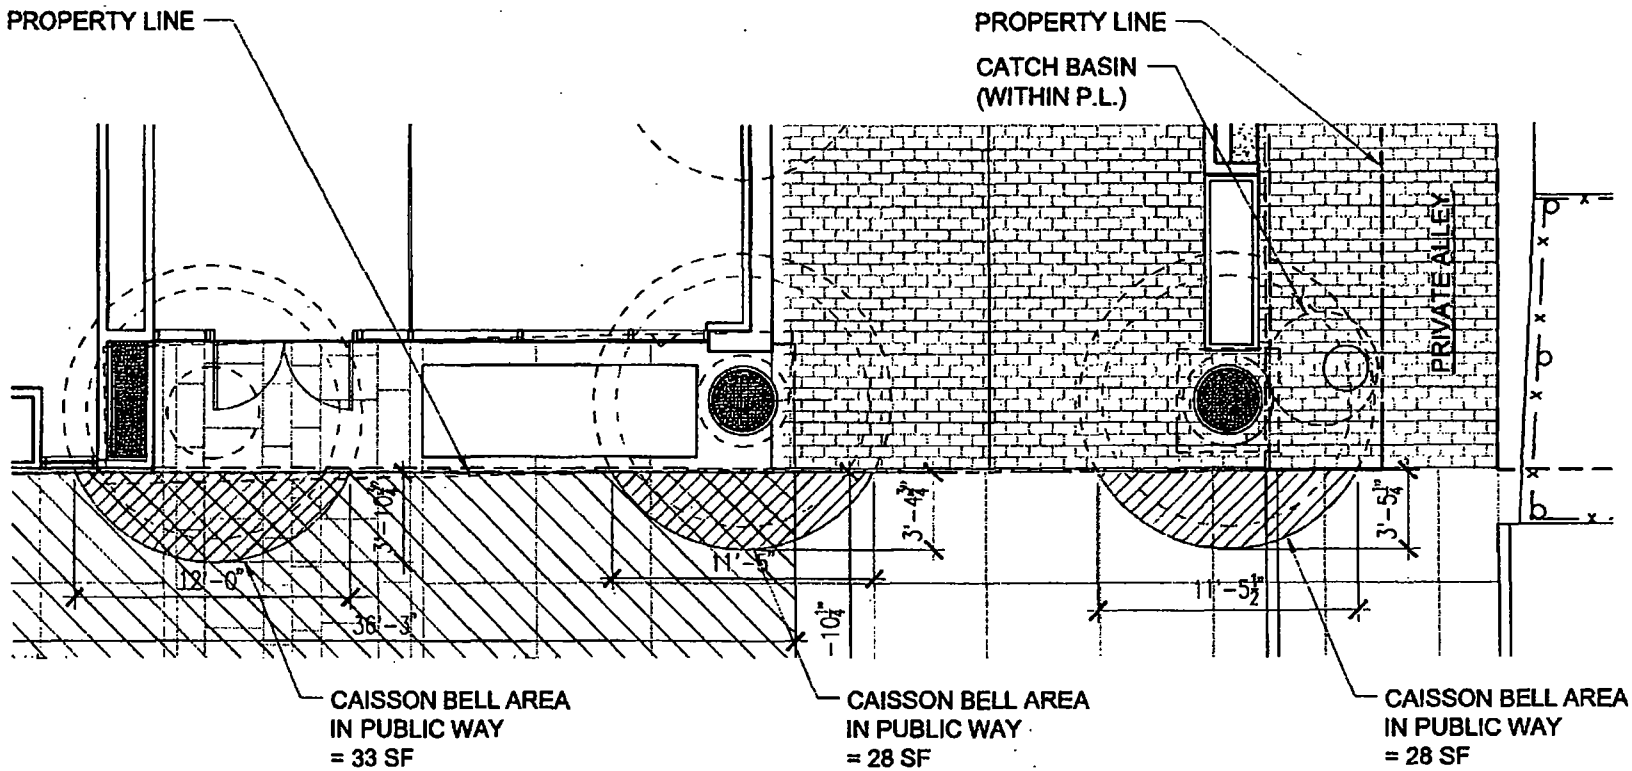

E. ELM. ST.

© 2014 Solomon Cordwell Buenz

PROJECT NAME: 4 E. ELM STREET DATE: 05.14.2014

PROJECT NO.: 2013020 DTL./SHT. REF.: REV.:

DRAWING TITLE: PUBLIC USE APPLICATION - CAISSON BELLS SHEET 5 of 9

0' 4' 8'

SK-5

Architecture Planning Interior Design 625 N. Michigan Ave. Chicago, IL 60611 T 312.896.1100 F 312.896.1200

City of Chicago

O2014-6208

Office of the City Clerk

Document Tracking Sheet

Meeting Date:	7/30/2014
Sponsor(s):	Reilly (42)
Type:	Ordinance
Title:	Grant(s) of privilege in public way for Elm State Property LLC - catch basin
Committee(s) Assignment:	Committee on Transportation and Public Way

ORDINANCE
ELM STATE PROPERTY LLC
Acct. No. 389400 - 2
Permit No. 1113360

Be It Ordained by the City Council of the City of Chicago:

SECTION 1. Permission and authority are hereby given and granted to ELM STATE PROPERTY LLC, upon the terms and subject to the conditions of this ordinance to construct, install, maintain and use one (1) Catch Basin(s) under the public right-of-way adjacent to its premises known as 4 E. Elm St..

Said Catch Basin(s) at E. Elm Street measure(s):
One (1) at seven (7) feet in length, and four point three three (4.33) feet in width for a total of thirty point three one (30.31) square feet.

The location of said privilege shall be as shown on prints kept on file with the Department of Business Affairs and Consumer Protection and the Office of the City Clerk.

Said privilege shall be constructed in accordance with plans and specifications approved by the Department of Transportation (Office of Underground Coordination) and Department of Water Management.

This grant of privilege in the public way shall be subject to the provisions of Section 10-28-015 and all other required provisions of the Municipal Code of Chicago.

The grantee shall pay to the City of Chicago as compensation for the privilege #1113360 herein granted the sum of four hundred ($400.00) per annum in advance.


A 25% penalty will be added for payments received after due date.


The permit holder agrees to hold the City of Chicago harmless for any damage, relocation or replacement costs associated with damage, relocation or removal of private property caused by the City performing work in the public way.

Authority herein given and granted for a period of five (5) years from and after Date of Passage.

Alderman _____

Brendan Reilly 42nd Ward

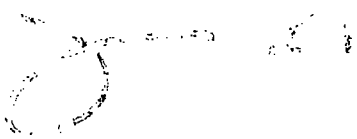

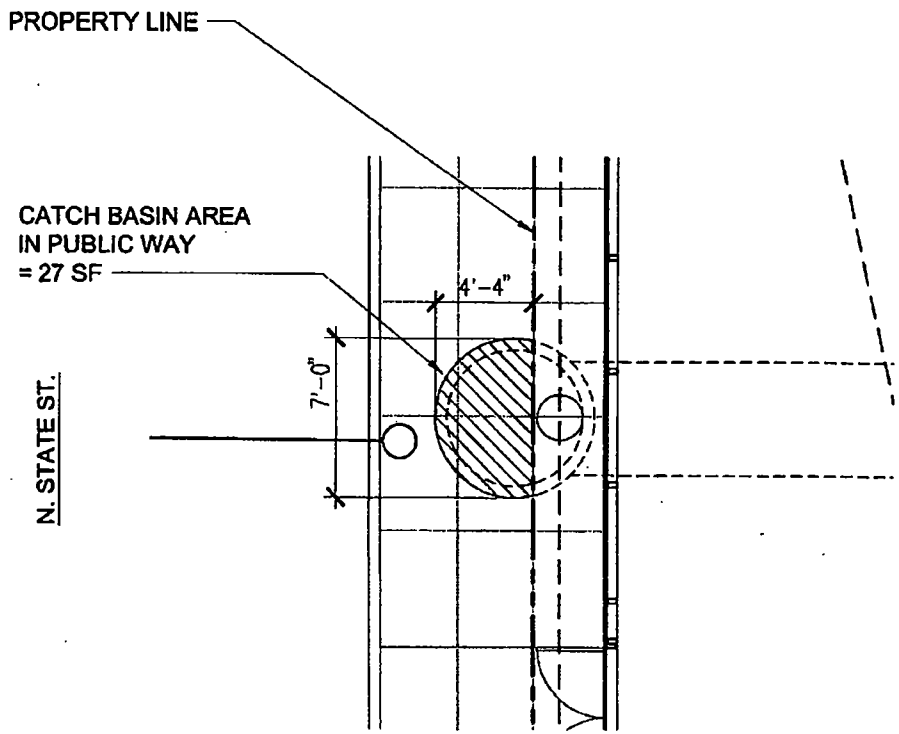

© 2014 Solomon Cordwell Buenz

PROJECT NAME: 4 E. ELM STREET DATE: 05.14.2014

PROJECT NO.: 2013020 DTL./SHT. REF.: REV.:

DRAWING TITLE: PUBLIC USE APPLICATION - CATCH BASIN SHEET 9 of 9

0' 4' 8'

SK-9

Architecture Planning Interior Design 625 N. Michigan Ave. Chicago, IL 60611 T 312.896.1100 F 312.896.1200

City of Chicago

O2014-6212

Office of the City Clerk

Document Tracking Sheet

Meeting Date:	7/30/2014
Sponsor(s):	Reilly (42)
Type:	Ordinance
Title:	Grant(s) of privilege in public way for Elm State Property LLC - planter
Committee(s) Assignment:	Committee on Transportation and Public Way

ORDINANCE
ELM STATE PROPERTY LLC
Acct. No. 389400 - 2
Permit No. 1114075

Be It Ordained by the City Council of the City of Chicago:

SECTION 1. Permission and authority are hereby given and granted to ELM STATE PROPERTY LLC, upon the terms and subject to the conditions of this ordinance to construct, install, maintain and use one (1) Planter(s) on the public right-of-way for beautification purposes adjacent to its premises known as 4 E. Elm St..

Said Planter(s) at E. Elm Street measure(s):
One (1) at ten point one seven (10.17) feet in length, and six point zero eight (6.08) feet in width for a total of sixty-one point eight three (61.83) square feet.

Grantee must allow the required clear and unobstructed space for pedestrian passage at all times per rules and regulations approved by the Department of Transportation.

The location of said privilege shall be as shown on prints kept on file with the Department of Business Affairs and Consumer Protection and the Office of the City Clerk.

Said privilege shall be constructed in accordance with plans and specifications approved by the Department of Planning and Development and Department of Transportation (Division of Project Development).

This grant of privilege in the public way shall be subject to the provisions of Section 10-28-015 and all other required provisions of the Municipal Code of Chicago.

The grantee shall pay to the City of Chicago as compensation for the privilege #1114075 herein granted the sum of zero ($.00) per annum in advance.


A 25% penalty will be added for payments received after due date.

The permit holder agrees to hold the City of Chicago harmless for any damage, relocation or replacement costs associated with damage, relocation or removal of private property caused by the City performing work in the public way.

Authority herein given and granted for a period of five (5) years from and after Date of Passage.

Alderman _____

Brendan Reilly 42nd Ward

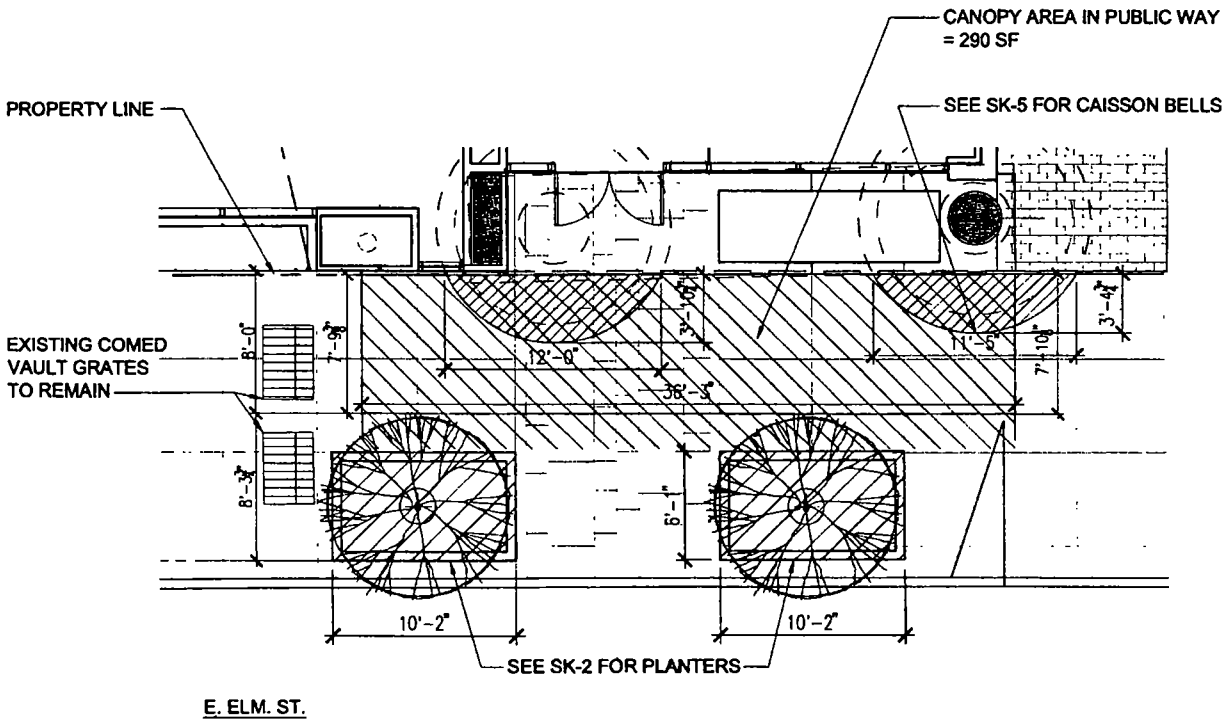

E. ELM. ST.

SCB

© 2014 Solomon Cordwell Buenz

PROJECT NAME: 4 E. ELM STREET DATE: 05.14.2014

PROJECT NO.: 2013020 DTL./SHT. REF.: REV.: 06.26.2014

DRAWING TITLE: PUBLIC USE APPLICATION - CANOPY SHEET 3 of 9

SK-3

0' 4' 8'

Architecture Planning Interior Design 625 N. Michigan Ave. Chicago, IL 60611 T 312.896.1100 F 312.896.1200

City of Chicago

O2014-6217

Office of the City Clerk

Document Tracking Sheet

Meeting Date:	7/30/2014
Sponsor(s):	Reilly (42)
Type:	Ordinance
Title:	Grant(s) of privilege in public way for Elm State Property LLC - sheetings
Committee(s) Assignment:	Committee on Transportation and Public Way

ORDINANCE
ELM STATE PROPERTY LLC
Acct. No. 389400 - 2
Permit No. 1113361

Be It Ordained by the City Council of the City of Chicago:

SECTION 1. Permission and authority are hereby given and granted to ELM STATE PROPERTY LLC, upon the terms and subject to the conditions of this ordinance to construct, install, maintain and use four (4) Sheeting(s) under the public right-of-way adjacent to its premises known as 4 E. Elm St..

Said Sheeting(s) at E. Elm Street measure(s):

One (1) at fifty-nine (59) feet in length, and point eight three (.83) feet in width for a total of forty-eight point nine seven (48.97) square feet. Said sheeting shall be approximately twenty-five (25) feet below grade level.

One (1) at fourteen (14) feet in length, and point eight three (.83) feet in width for a total of eleven point six two (11.62) square feet. Said sheeting shall be approximately twenty-five (25 feet below grade level.

Said Sheeting(s) at N. State Street measure(s):

One (1) at sixty-four (64) feet in length, and point eight three (.83) feet in width for a total of fifty-three point one two (53.12) square feet. Said sheeting shall be approximately twenty-five (25) feet below grade level.

One (1) at forty-eight (48) feet in length, and point eight three (.83) feet in width for a total of thirty-nine point eight four (39.84) square feet. Said sheeting shall be approximately twenty-five (25) feet below grade level.

The location of said privilege shall be as shown on prints kept on file with the Department of Business Affairs and Consumer Protection and the Office of the City Clerk.

Said privilege shall be constructed in accordance with plans and specifications approved by the Department of Planning and Development and Department of Transportation (Office of Underground Coordination).

This grant of privilege in the public way shall be subject to the provisions of Section 10-28-015 and all other required provisions of the Municipal Code of Chicago.

The grantee shall pay to the City of Chicago as compensation for the privilege #1113361 herein granted the sum of one thousand six hundred ($1,600.00) per annum in advance.

A 25% penalty will be added for payments received after due date.


The permit holder agrees to hold the City of Chicago harmless for any damage, relocation or replacement costs associated with damage, relocation or removal of private property caused by the City performing work in the public way.

Authority herein given and granted for a period of five (5) years from and after Date of Passage.

Alderman _____

Brendan Reilly 42nd Ward



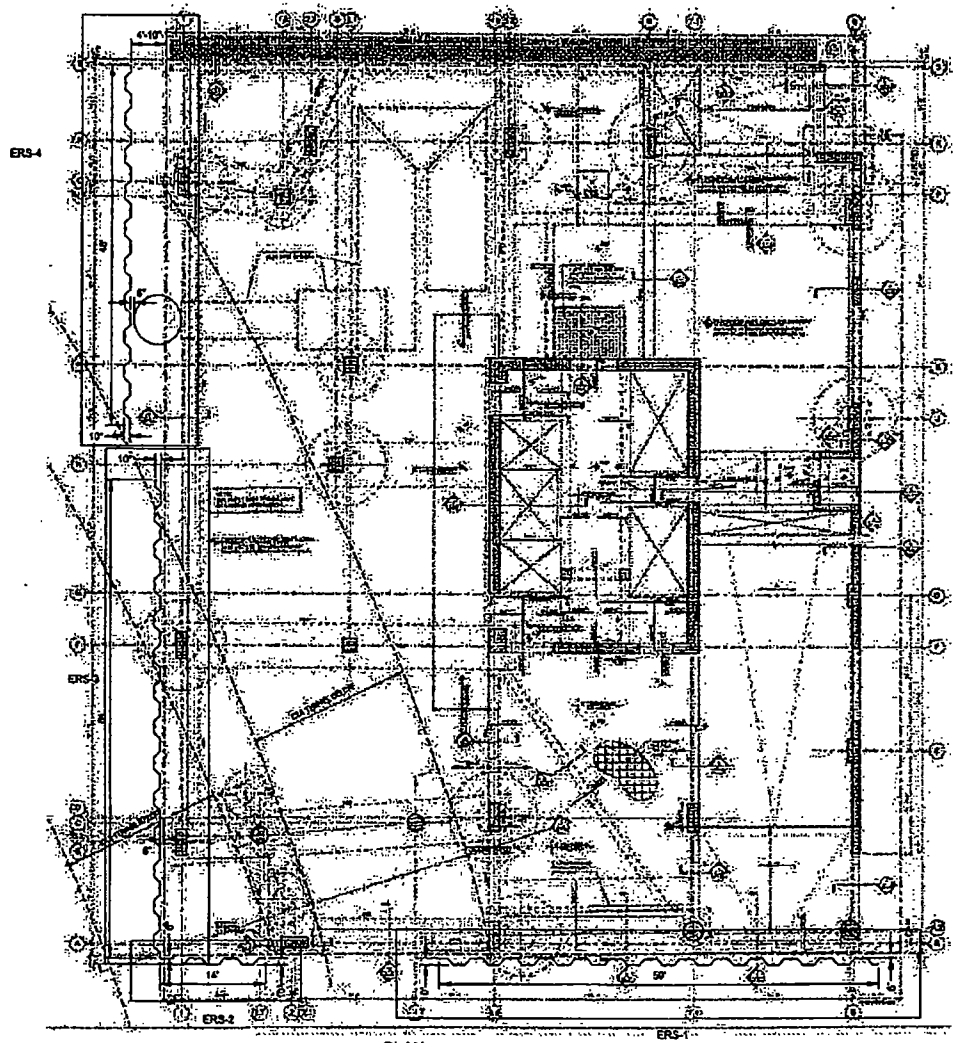

PLAN:
SHEETING IN PUBLIC ROW
SCALE: 1/8" = 1'-0"

Project:
ELM & STATE
4 E Elm St
CHICAGO, ILLINOIS

MICHELS FOUNDATIONS

Submittal History

No	Date	Description
0	05/14/2014	For review

Submittal No: 00
Date: 05/14/2014
Project No: 00000
Drawn By: DJD
Approved By: CDM
File Name: 99999_ELMSTAIR_SKS-01.DWG
Drawing Size: 22x34
Sheet Title: Preliminary
LAYOUT OF SHEETING IN PUBLIC ROW
Sheet Number: SKS-01

Copyright © 2013 Michels Corporation

C:\AUTOCAD 2013 Jobs\99999 Elm & State (DRS)\Drawings\Working\99999_ElmStSta_SKS-01.dwg, 5/14/2014 3:03:50 PM, DWG TO PDF.PC3

City of Chicago

O2014-6233

Office of the City Clerk

Document Tracking Sheet

Meeting Date:	7/30/2014
Sponsor(s):	Reilly (42)
Type:	Ordinance
Title:	Grant(s) of privilege in public way for GHB 630 LLC - bollard's
Committee(s) Assignment:	Committee on Transportation and Public Way

ORDINANCE
GHB 630 LLC
Acct. No. 329870 - 2
Permit No. 1114057

Be It Ordained by the City Council of the City of Chicago:

SECTION 1. Permission and authority are hereby given and granted to GHB 630 LLC, upon the terms and subject to the conditions of this ordinance to construct, install, maintain and use two (2) Bollard(s) on the public right-of-way adjacent to its premises known as 421 E. Ohio St..

Said Bollard(s) at E. Ohio Street measure(s):
Two (2) at one (1) foot in length, and point five (.5) feet in width for a total of one (1) square feet.

The location of said privilege shall be as shown on prints kept on file with the Department of Business Affairs and Consumer Protection and the Office of the City Clerk.

Said privilege shall be constructed in accordance with plans and specifications approved by the Department of Planning and Development and Department of Transportation (Division of Project Development).

This grant of privilege in the public way shall be subject to the provisions of Section 10-28-015 and all other required provisions of the Municipal Code of Chicago.

The grantee shall pay to the City of Chicago as compensation for the privilege #1114057 herein granted the sum of one hundred fifty ($150.00) per annum in advance.


A 25% penalty will be added for payments received after due date.


The permit holder agrees to hold the City of Chicago harmless for any damage, relocation or replacement costs associated with damage, relocation or removal of private property caused by the City performing work in the public way.

Authority herein given and granted for a period of five (5) years from and after Date of Passage.

Alderman _____

Brendan Reilly 42nd Ward

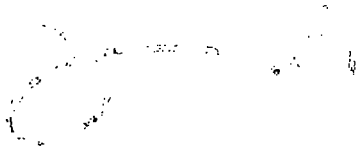

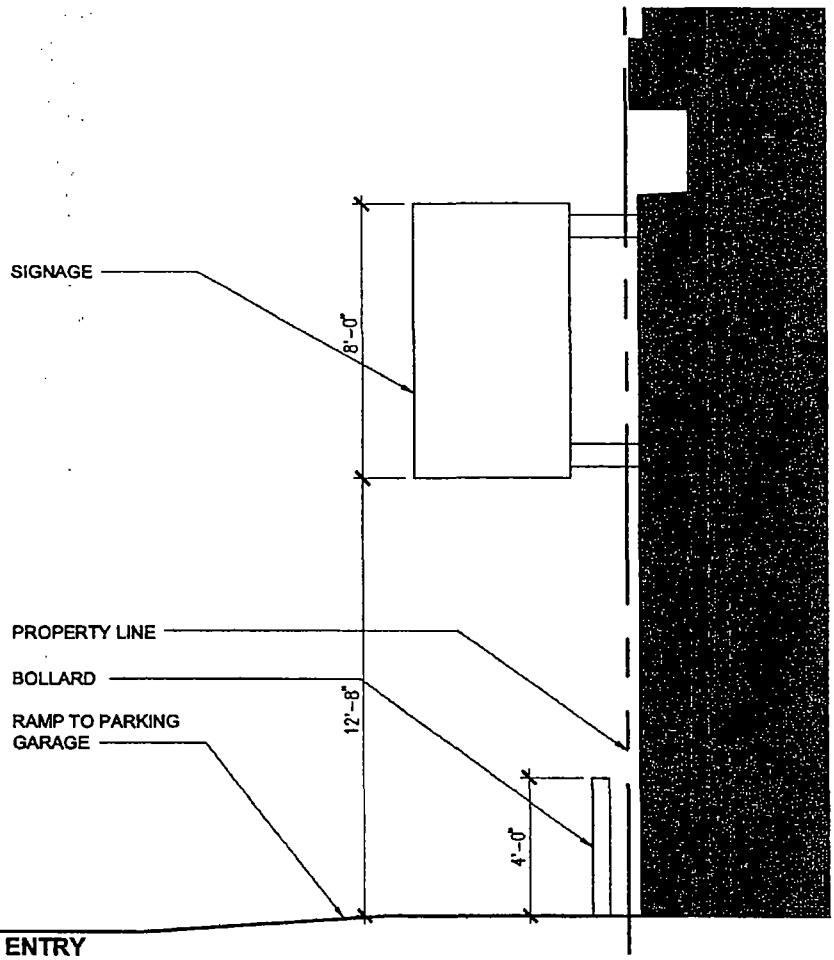

1 SECTION AT PARKING GARAGE ENTRY

SCALE: 1/4" = 1'-0"

SCB

© 2014 Solomon Cordwell Buenz

PROJECT NAME: 545 N McCLURG COURT DATE: 04.22.2014 0 2" 4"

PROJECT NO.: 2011006 DTL./SHT. REF.: REV.:

DRAWING TITLE: SECTION AT PARKING GARAGE ENTRY SHEET 10 of 12

Architecture Planning Interior Design 625 N. Michigan Ave. Chicago, IL 60611 T 312.896.1100 F 312.896.1200

ROW-SK-10

City of Chicago

O2014-6244

Office of the City Clerk

Document Tracking Sheet

Meeting Date:	7/30/2014
Sponsor(s):	Reilly (42)
Type:	Ordinance
Title:	Grant(s) of privilege in public way for GHB 630 LLC - caissons
Committee(s) Assignment:	Committee on Transportation and Public Way

ORDINANCE
GHB 630 LLC
Acct. No. 329870 - 2
Permit No. 1114085

Be It Ordained by the City Council of the City of Chicago:

SECTION 1. Permission and authority are hereby given and granted to GHB 630 LLC, upon the terms and subject to the conditions of this ordinance to construct, install, maintain and use ten (10) Caisson(s) under the public right-of-way adjacent to its premises known as 421 E. Ohio St..

Said Caisson(s) at E. Ohio Street Street measure(s):
Five (5) at one (1) foot in length, and point one (.1) feet in width for a total of point five (.5) square feet. Said caissons shall be approximately eighty-five (85) feet below grade level.

Two (2) at one (1) foot in length, and point one one (.11) feet in width for a total of point two two (.22) square feet. Said caissons shall be approximately eighty-five (85) feet below grade llevel.

Three (3) at one (1) foot in length, and point one two (.12) feet in width for a total of point three six (.36) square feet. Said caissons shall be approximately eighty-five (85) feet below grade level.

The location of said privilege shall be as shown on prints kept on file with the Department of Business Affairs and Consumer Protection and the Office of the City Clerk.

Said privilege shall be constructed in accordance with plans and specifications approved by the Department of Planning and Development and Department of Transportation (Office of Underground Coordination).

This grant of privilege in the public way shall be subject to the provisions of Section 10-28-015 and all other required provisions of the Municipal Code of Chicago.

The grantee shall pay to the City of Chicago as compensation for the privilege #1114085 herein granted the sum of four hundred ($400.00) per annum in advance.


A 25% penalty will be added for payments received after due date.

The permit holder agrees to hold the City of Chicago harmless for any damage, relocation or replacement costs associated with damage, relocation or removal of private property caused by the City performing work in the public way.


Authority herein given and granted for a period of five (5) years from and after Date of Passage.

Alderman _____


Brendan Reilly 42nd Ward

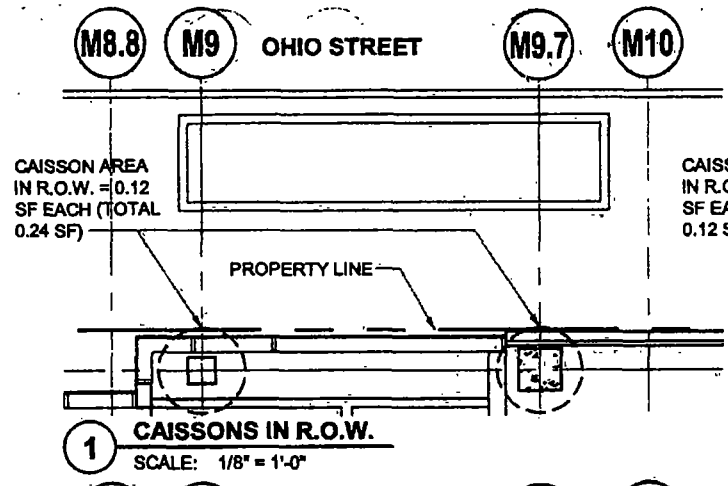


1 CAISSONS IN R.O.W.
SCALE: 1/8" = 1'-0"

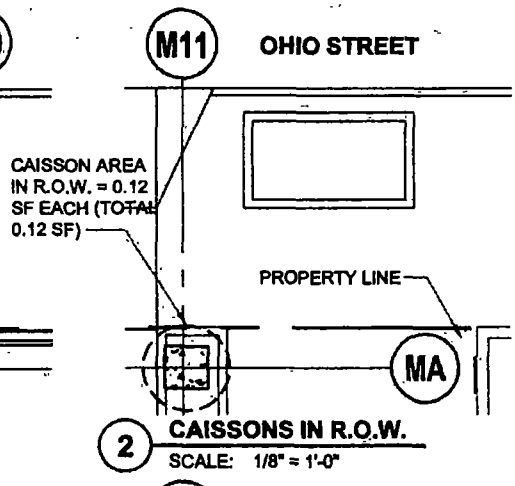

2 CAISSONS IN R.O.W.
SCALE: 1/8" = 1'-0"

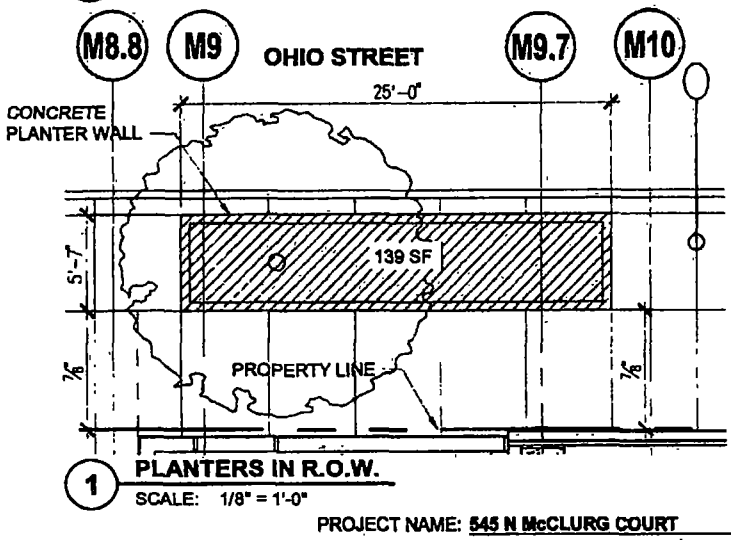

1 PLANTERS IN R.O.W.
SCALE: 1/8" = 1'-0"

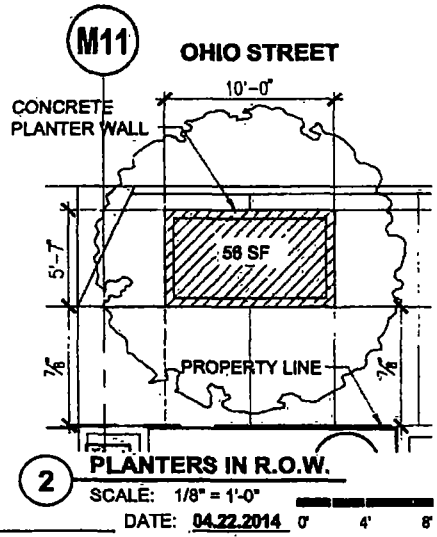

2 PLANTERS IN R.O.W.
SCALE: 1/8" = 1'-0"

SCB

© 2014 Solomon Cordwell Buenz

PROJECT NAME: 545 N McCLURG COURT DATE: 04.22.2014
PROJECT NO.: 2011006 DTL./SHT. REF.: REV.:
DRAWING TITLE: RIGHT OF WAY AREAS SHEET 7 of 12

0' 4' 8'

Architecture Planning Interior Design 625 N. Michigan Ave Chicago, IL 60611 T 312.896.1100 F 312.896.1200

ROW-SK-07

City of Chicago

O2014-6247

Office of the City Clerk

Document Tracking Sheet

Meeting Date:	7/30/2014
Sponsor(s):	Reilly (42)
Type:	Ordinance
Title:	Grant(s) of privilege in public way for Equity Office Properties Management Corp. - light fixtures
Committee(s) Assignment:	Committee on Transportation and Public Way

ORDINANCE
EQUITY OFFICE PROPERTIES MANAGEMENT CORP.
Acct. No. 4856 - 2
Permit No. 1113737

Be It Ordained by the City Council of the City of Chicago:

SECTION 1. Permission and authority are hereby given and granted to EQUITY OFFICE PROPERTIES MANAGEMENT CORP., upon the terms and subject to the conditions of this ordinance to maintain and use, as now constructed, nine (9) Light Fixture(s) projecting over the public right-of-way adjacent to its premises known as 2 N. Riverside Plz..

Said Light Fixture(s) at N. Canal measure(s):
Nine (9) at point seven five (.75) feet in length, one point three three (1.33) foot in width and nine point six seven (9.67) feet above grade level.

The location of said privilege shall be as shown on prints kept on file with the Department of Business Affairs and Consumer Protection and the Office of the City Clerk.

Said privilege shall be constructed in accordance with plans and specifications approved by the Department of Transportation (Division of Project Development).

This grant of privilege in the public way shall be subject to the provisions of Section 10-28-015 and all other required provisions of the Municipal Code of Chicago.

The grantee shall pay to the City of Chicago as compensation for the privilege #1113737 herein granted the sum of one hundred fifteen ($115.00) per annum in advance.

A 25% penalty will be added for payments received after due date.

The permit holder agrees to hold the City of Chicago harmless for any damage, relocation or replacement costs associated with damage, relocation or removal of private property caused by the City performing work in the public way.

Authority herein given and granted for a period of five (5) years from and after 06/03/2014.

Alderman _____


Brendan Reilly 42nd Ward



SOUTH BRANCH OF CHICAGO RIVER

WASHINGTON

MADISON

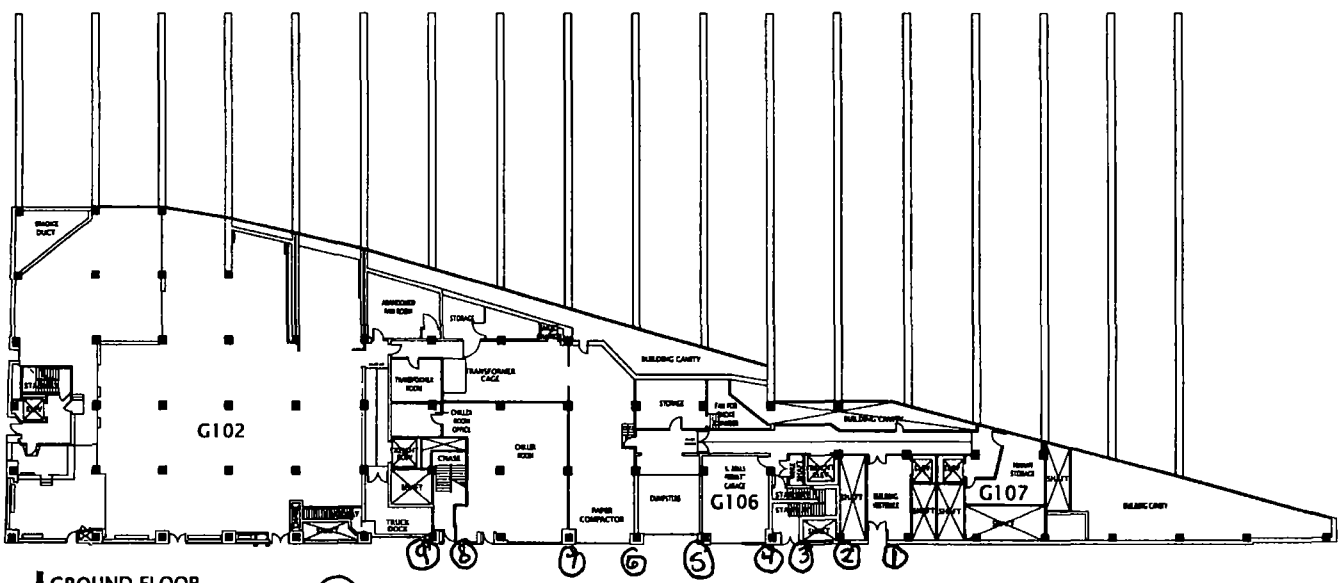

GROUND FLOOR

0 5'10' 20' 40' 80'

CANAL

Fitzgerald Earles Architects and Associates
1820 W. Hubbard, Suite 320 | Chicago, Illinois 60622
312 491.9840 | (F)312.491 9844 | www.feaachicago.com

CLIENT 2 N. RIVERSIDE - GROUND FLOOR RSF N/A
SKETCH NO LEED PROJECT NO 10015.04
FILE NAME GD-BASE.DWG DRAWN BY AJF DATE 10.26.2011

City of Chicago

O2014-6250

Office of the City Clerk

Document Tracking Sheet

Meeting Date:	7/30/2014
Sponsor(s):	Reilly (42)
Type:	Ordinance
Title:	Grant(s) of privilege in public way for Equity Office Properties Management Corp. - siamese connections
Committee(s) Assignment:	Committee on Transportation and Public Way

ORDINANCE
EQUITY OFFICE PROPERTIES MANAGEMENT CORP.
Acct. No. 4856 - 2
Permit No. 1113768

Be It Ordained by the City Council of the City of Chicago:

SECTION 1. Permission and authority are hereby given and granted to EQUITY OFFICE PROPERTIES MANAGEMENT CORP., upon the terms and subject to the conditions of this ordinance to maintain and use, as now constructed, six (6) Siamese Connection(s) projecting over the public right-of-way adjacent to its premises known as 2 N. Riverside Plz..

Said Siamese Connection(s) at N. Canal measure(s):
Two (2) at point three three (.33) feet in length, and one (1) foot in width for a total of point six six (.66) square feet.

Said Siamese Connection(s) at W. Washington measure(s):
Two (2) at point three three (.33) feet in length, and one (1) foot in width for a total of point six six (.66) square feet.

Said Siamese Connection(s) at W. Madison measure(s):
Two (2) at point three three (.33) feet in length, and one (1) foot in width for a total of point six six (.66) square feet.

The location of said privilege shall be as shown on prints kept on file with the Department of Business Affairs and Consumer Protection and the Office of the City Clerk.

Said privilege shall be constructed in accordance with plans and specifications approved by the Department of Transportation (Division of Project Development).

This grant of privilege in the public way shall be subject to the provisions of Section 10-28-015 and all other required provisions of the Municipal Code of Chicago.

The grantee shall pay to the City of Chicago as compensation for the privilege #1113768 herein granted the sum of two thousand four hundred ($2,400.00) per annum in advance.


A 25% penalty will be added for payments received after due date.

The permit holder agrees to hold the City of Chicago harmless for any damage, relocation or replacement costs associated with damage, relocation or removal of private property caused by the City performing work in the public way.

Authority herein given and granted for a period of five (5) years from and after 07/29/2014.

Alderman _____

Brendan Reilly 42nd Ward

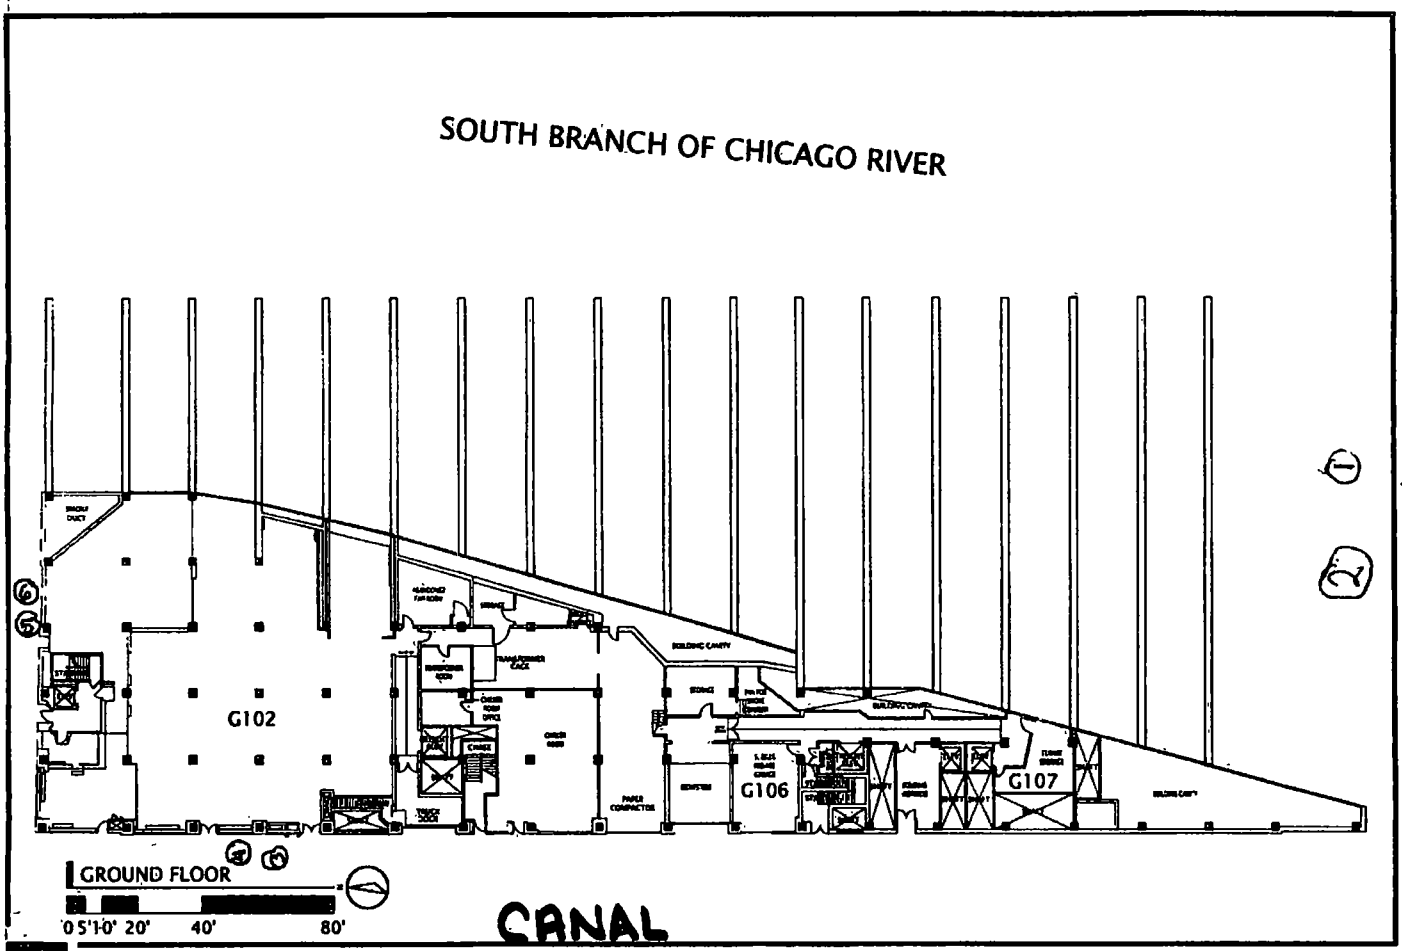

Fitzgerald Earles Architects and Associates
1820 W. Hubbard, Suite:320 | Chicago, Illinois 60622
312.491.9840 | (F)312.491.9844 | www.feaachicago.com

CLIENT: 2 N. RIVERSIDE - GROUND FLOOR RSF: N/A
SKETCH NO: LEED PROJECT NO: 10015.04
FILE NAME: GD-BASE.DWG DRAWN BY: AJF DATE: 10.26.2011

City of Chicago

O2014-6254

Office of the City Clerk

Document Tracking Sheet

Meeting Date:	7/30/2014
Sponsor(s):	Reilly (42)
Type:	Ordinance
Title:	Grant(s) of privilege in public way for Gage, The
Committee(s) Assignment:	Committee on Transportation and Public Way

ORDINANCE
THE GAGE
Acct. No. 301126 - 1
Permit No. 1114104

Be It Ordained by the City Council of the City of Chicago:

SECTION 1. Permission and authority are hereby given and granted to THE GAGE, upon the terms and subject to the conditions of this ordinance to maintain and use, as now constructed, one (1) Wind Screen(s) on the public right-of-way adjacent to its premises known as 24 S. Michigan Ave..

Said Wind Screen(s) at S Michigan Ave measure(s):
One (1) at seven (7) feet in length, and six (6) feet in width for a total of forty-two (42) square feet.

The location of said privilege shall be as shown on prints kept on file with the Department of Business Affairs and Consumer Protection and the Office of the City Clerk.

Said privilege shall be constructed in accordance with plans and specifications approved by the Department of Transportation (Division of Project Development).

This grant of privilege in the public way shall be subject to the provisions of Section 10-28-015 and all other required provisions of the Municipal Code of Chicago.

The grantee shall pay to the City of Chicago as compensation for the privilege #1114104 herein granted the sum of four hundred ($400.00) per annum in advance.


A 25% penalty will be added for payments received after due date.

The permit holder agrees to hold the City of Chicago harmless for any damage, relocation or replacement costs associated with damage, relocation or removal of private property caused by the City performing work in the public way.


Authority herein given and granted for a period of five (5) years from and after 04/22/2014.


Alderman _____

Brendan Reilly 42nd Ward

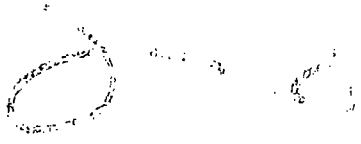

DESIGN FOR: THE GAGE
BY: AWNINGS USA
773.471.1163
awnings.usa@sbcglobal.net
11/11/13

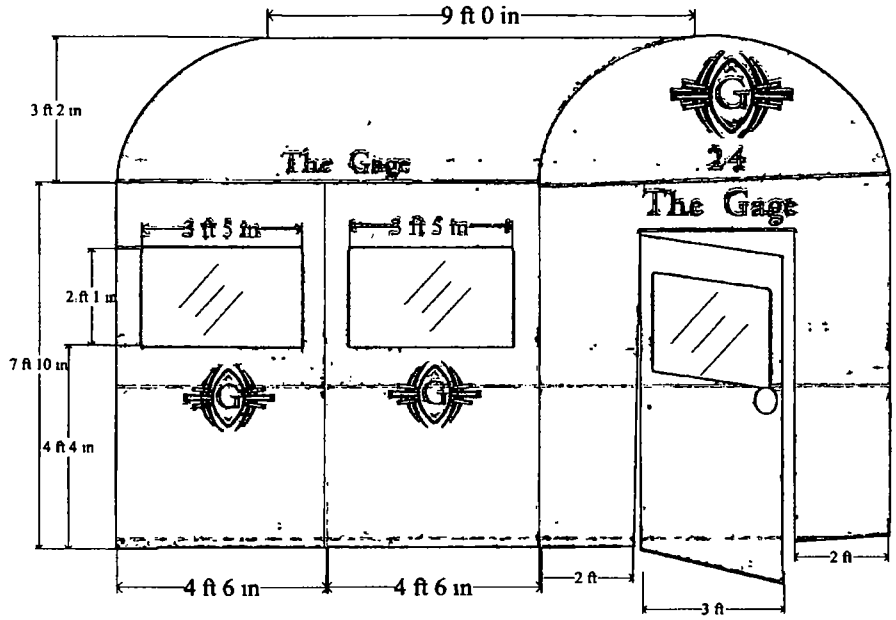

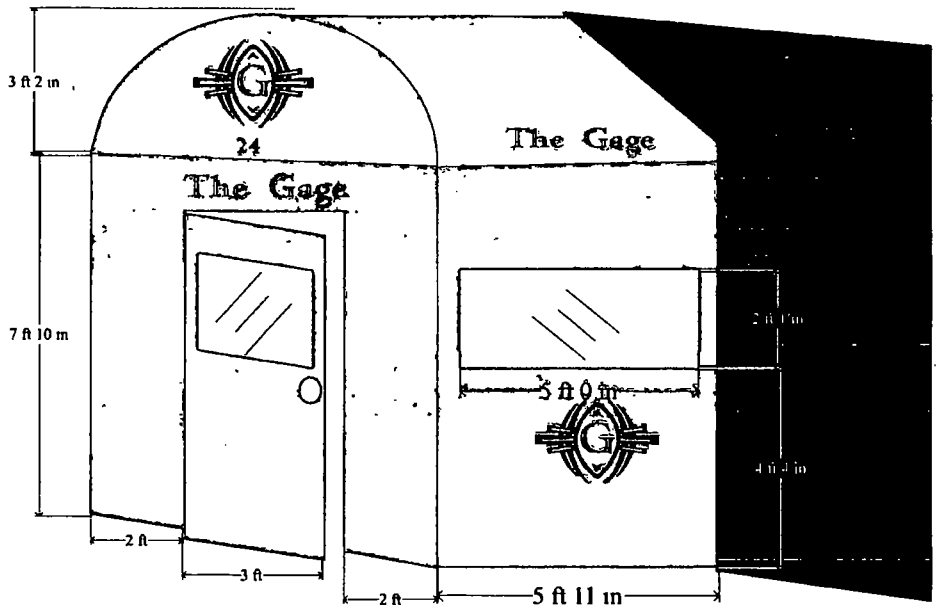

City of Chicago

O2014-6275

Office of the City Clerk

Document Tracking Sheet

Meeting Date:	7/30/2014
Sponsor(s):	Reilly (42)
Type:	Ordinance
Title:	Grant(s) of privilege in public way for GHB 630 LLC - planters
Committee(s) Assignment:	Committee on Transportation and Public Way

ORDINANCE
GHB 630 LLC
Acct. No. 329870 - 2
Permit No. 1114055

Be It Ordained by the City Council of the City of Chicago:

SECTION 1. Permission and authority are hereby given and granted to GHB 630 LLC, upon the terms and subject to the conditions of this ordinance to construct, install, maintain and use thirteen (13) Planter(s) on the public right-of-way for beautification purposes adjacent to its premises known as 421 E. Ohio St..

Said Planter(s) at E. Ohio Street measure(s):
One (1) at twenty-six point three three (26.33) feet in length, and five point five eight (5.58) feet in width for a total of one hundred forty-six point nine two (146.92) square feet.
One (1) at fifteen (15) feet in length, and five point five eight (5.58) feet in width for a total of eighty-three point seven (83.7) square feet.
One (1) at thirty-five (35) feet in length, and five point five eight (5.58) feet in width for a total of one hundred ninety-five point three (195.3) square feet.
One (1) at thirteen point one seven (13.17) feet in length, and five point five eight (5.58) feet in width for a total of seventy-three point four nine (73.49) square feet.
One (1) at thirty (30) feet in length, and five point five eight (5.58) feet in width for a total of one hundred sixty-seven point four (167.4) square feet.
One (1) at twenty-five (25) feet in length, and five point five eight (5.58) feet in width for a total of one hundred thirty-nine point five (139.5) square feet.
One (1) at ten (10) feet in length, and five point five eight (5.58) feet in width for a total of fifty-five point eight (55.8) square feet.

Said Planter(s) at N. McClurg Court measure(s):
One (1) at nineteen (19) feet in length, and three point seven five (3.75) feet in width for a total of seventy-one point two five (71.25) square feet.
One (1) at twenty (20) feet in length, and three point seven five (3.75) feet in width for a total of seventy-five (75) square feet.
One (1) at eighteen point five eight (18.58) feet in length, and three point eight three (3.83) feet in width for a total of seventy-one point one six (71.16) square feet.
One (1) at seventeen point five (17.5) feet in length, and three point seven five (3.75) feet in width for a total of sixty-five point six three (65.63) square feet.
One (1) at twenty-eight point two five (28.25) feet in length, and three point nine two (3.92) feet in width for a total of one hundred ten point seven four (110.74) square feet.
One (1) at nineteen point one seven (19.17) feet in length, and three point nine two (3.92) feet in width for a total of seventy-five point one five (75.15) square feet.

Grantee must allow the required clear and unobstructed space for pedestrian passage at all times per rules and regulations approved by the Department of Transportation.

The location of said privilege shall be as shown on prints kept on file with the Department of Business Affairs and Consumer Protection and the Office of the City Clerk.

Said privilege shall be constructed in accordance with plans and specifications approved by the Department of Planning and Development and Department of Transportation (Division of Project Development).

This grant of privilege in the public way shall be subject to the provisions of Section 10-28-015 and all other required provisions of the Municipal Code of Chicago.

The grantee shall pay to the City of Chicago as compensation for the privilege #1114055 herein granted the sum of zero ($.00) per annum in advance.


A 25% penalty will be added for payments received after due date.

The permit holder agrees to hold the City of Chicago harmless for any damage, relocation or replacement costs associated with damage, relocation or removal of private property caused by the City performing work in the public way.


Authority herein given and granted for a period of five (5) years from and after Date of Passage.

Alderman _____

Brendan Reilly 42nd Ward

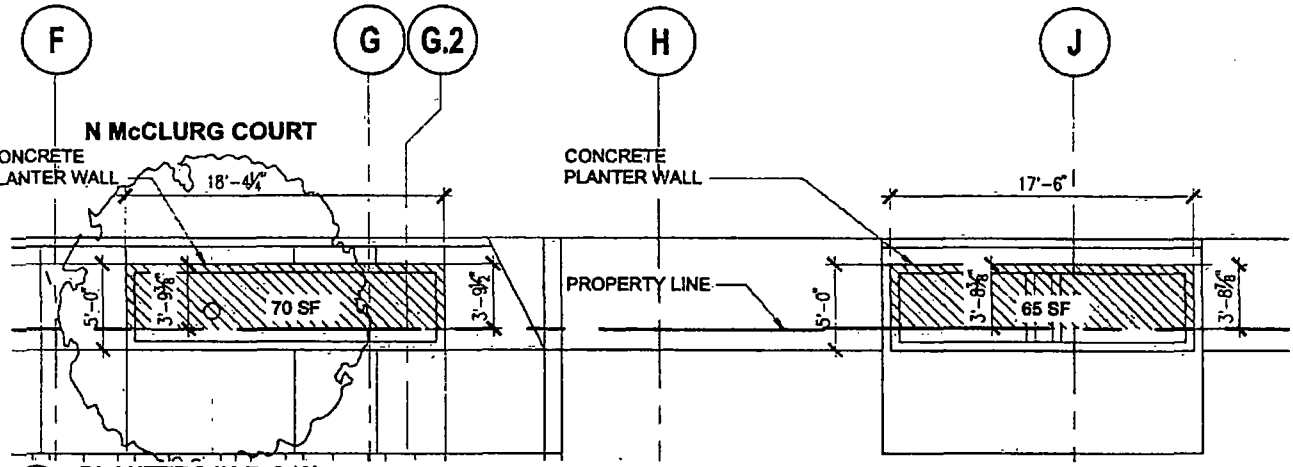

2 **PLANTERS IN R.O.W.**
SCALE: 1/8" = 1'-0"

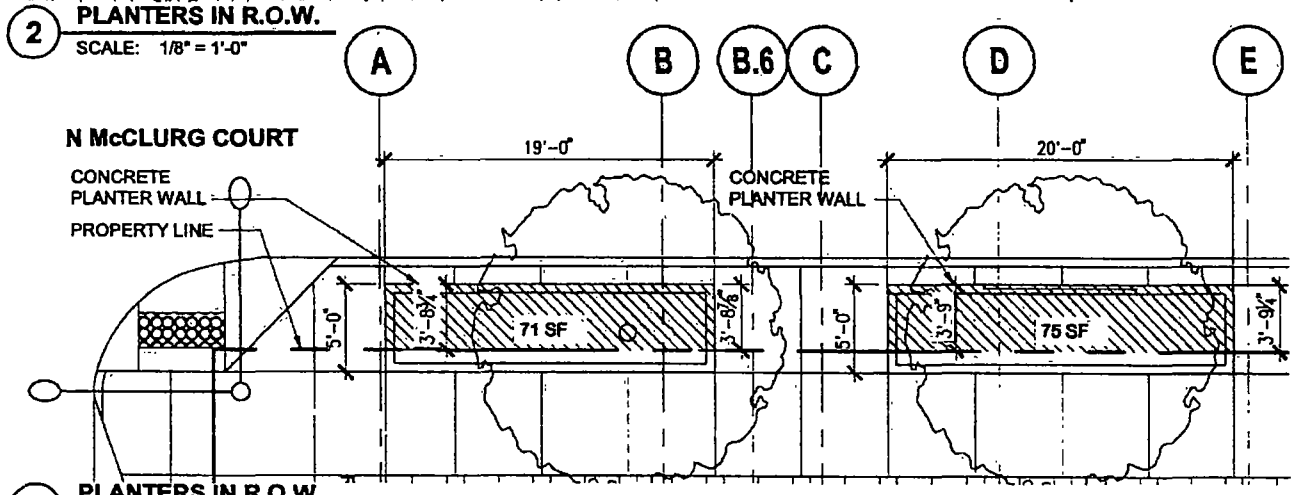

1 **PLANTERS IN R.O.W.**
SCALE: 1/8" = 1'-0"

PROJECT NAME: 545 N McCLURG COURT DATE: 04.22.2014 0' 4' 8'
PROJECT NO.: 2011006 DTL/SHT. REF.: REV.:
DRAWING TITLE: RIGHT OF WAY AREAS AT PLANTERS SHEET 2 of 12

© 2014 Solomon Cordwell Buenz

Architecture Planning Interior Design 625 N. Michigan Ave. Chicago, IL 60611 T 312.896.1100 F 312.896.1200

ROW-SK-02

City of Chicago

O2014-6280

Office of the City Clerk

Document Tracking Sheet

Meeting Date:	7/30/2014
Sponsor(s):	Reilly (42)
Type:	Ordinance
Title:	Grant(s) of privilege in public way for GHB 630 LLC - tree grates
Committee(s) Assignment:	Committee on Transportation and Public Way

ORDINANCE
GHB 630 LLC
Acct. No. 329870 - 2
Permit No. 1114078

Be It Ordained by the City Council of the City of Chicago:

SECTION 1. Permission and authority are hereby given and granted to GHB 630 LLC, upon the terms and subject to the conditions of this ordinance to construct, install, maintain and use four (4) Tree Grates(s) on the public right-of-way adjacent to its premises known as 421 E. Ohio St..

Said Tree Grates(s) at E. Grand Avenue measure(s):
Four (4) at ten (10) feet in length, and four (4) feet in width for a total of one hundred sixty (160) square feet.

The location of said privilege shall be as shown on prints kept on file with the Department of Business Affairs and Consumer Protection and the Office of the City Clerk.

Said privilege shall be constructed in accordance with plans and specifications approved by the Department of Planning and Development and Department of Transportation (Division of Project Development).

This grant of privilege in the public way shall be subject to the provisions of Section 10-28-015 and all other required provisions of the Municipal Code of Chicago.

The grantee shall pay to the City of Chicago as compensation for the privilege #1114078 herein granted the sum of zero ($.00) per annum in advance.

A 25% penalty will be added for payments received after due date.

The permit holder agrees to hold the City of Chicago harmless for any damage, relocation or replacement costs associated with damage, relocation or removal of private property caused by the City performing work in the public way.

Authority herein given and granted for a period of five (5) years from and after Date of Passage.

Alderman _____

Brendan Reilly 42nd Ward

ORDINANCE
GHB 630 LLC
Acct. No. 329870 - 2
Permit No. 1114078

Be It Ordained by the City Council of the City of Chicago:

SECTION 1. Permission and authority are hereby given and granted to GHB 630 LLC, upon the terms and subject to the conditions of this ordinance to construct, install, maintain and use four (4) Tree Grates(s) on the public right-of-way adjacent to its premises known as 421 E. Ohio St..

Said Tree Grates(s) at E. Grand Avenue measure(s):
Four (4) at ten (10) feet in length, and four (4) feet in width for a total of one hundred sixty (160) square feet.

The location of said privilege shall be as shown on prints kept on file with the Department of Business Affairs and Consumer Protection and the Office of the City Clerk.

Said privilege shall be constructed in accordance with plans and specifications approved by the Department of Planning and Development and Department of Transportation (Division of Project Development).

This grant of privilege in the public way shall be subject to the provisions of Section 10-28-015 and all other required provisions of the Municipal Code of Chicago.

The grantee shall pay to the City of Chicago as compensation for the privilege #1114078 herein granted the sum of zero ($.00) per annum in advance.


A 25% penalty will be added for payments received after due date.


The permit holder agrees to hold the City of Chicago harmless for any damage, relocation or replacement costs associated with damage, relocation or removal of private property caused by the City performing work in the public way.

Authority herein given and granted for a period of five (5) years from and after Date of Passage.


Alderman _____

Brendan Reilly 42nd Ward

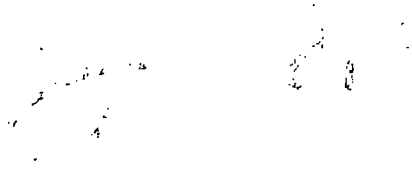

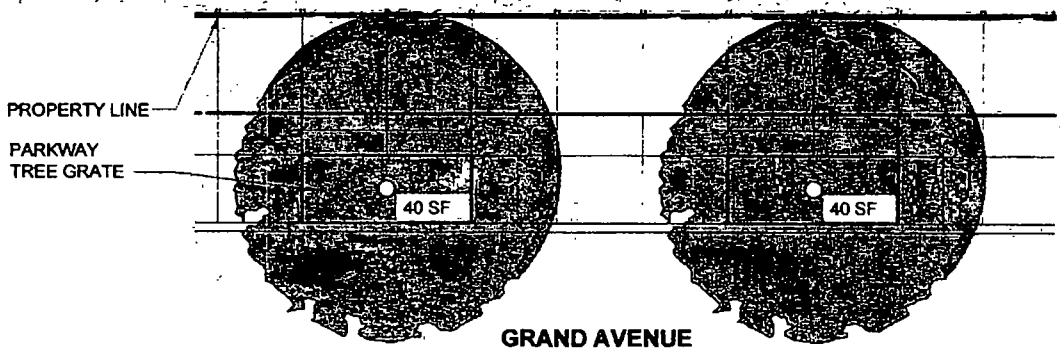

2 **TREE GRATES IN R.O.W.**
SCALE: 1/8" = 1'-0"

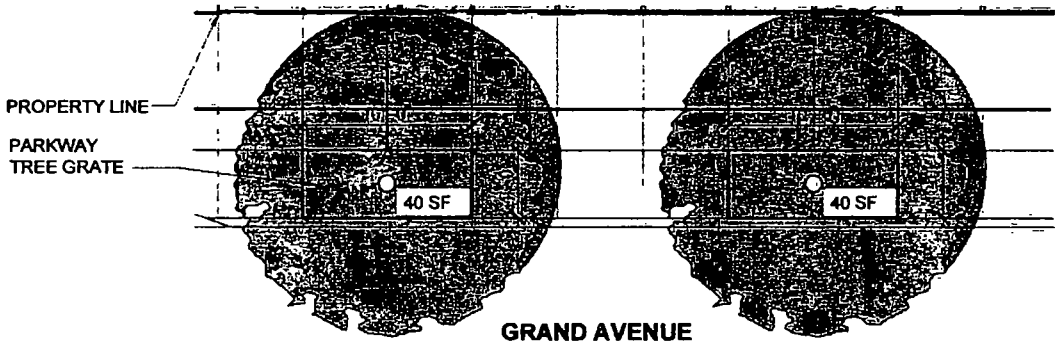


1 **TREE GRATES IN R.O.W.**
SCALE: 1/8" = 1'-0"

© 2014 Solomon Cordwell Buenz

PROJECT NAME: 545 N McCLURG COURT DATE: 04.22.2014 0' 4' 8'
PROJECT NO.. 2011006 DTL./SHT. REF.: _ REV.:
DRAWING TITLE: RIGHT OF WAY AREAS SHEET 13 of 13

Architecture Planning Interior Design 625 N. Michigan Ave. Chicago, IL 60611 T 312.896 1100 F 312.896.1200

ROW-SK-13

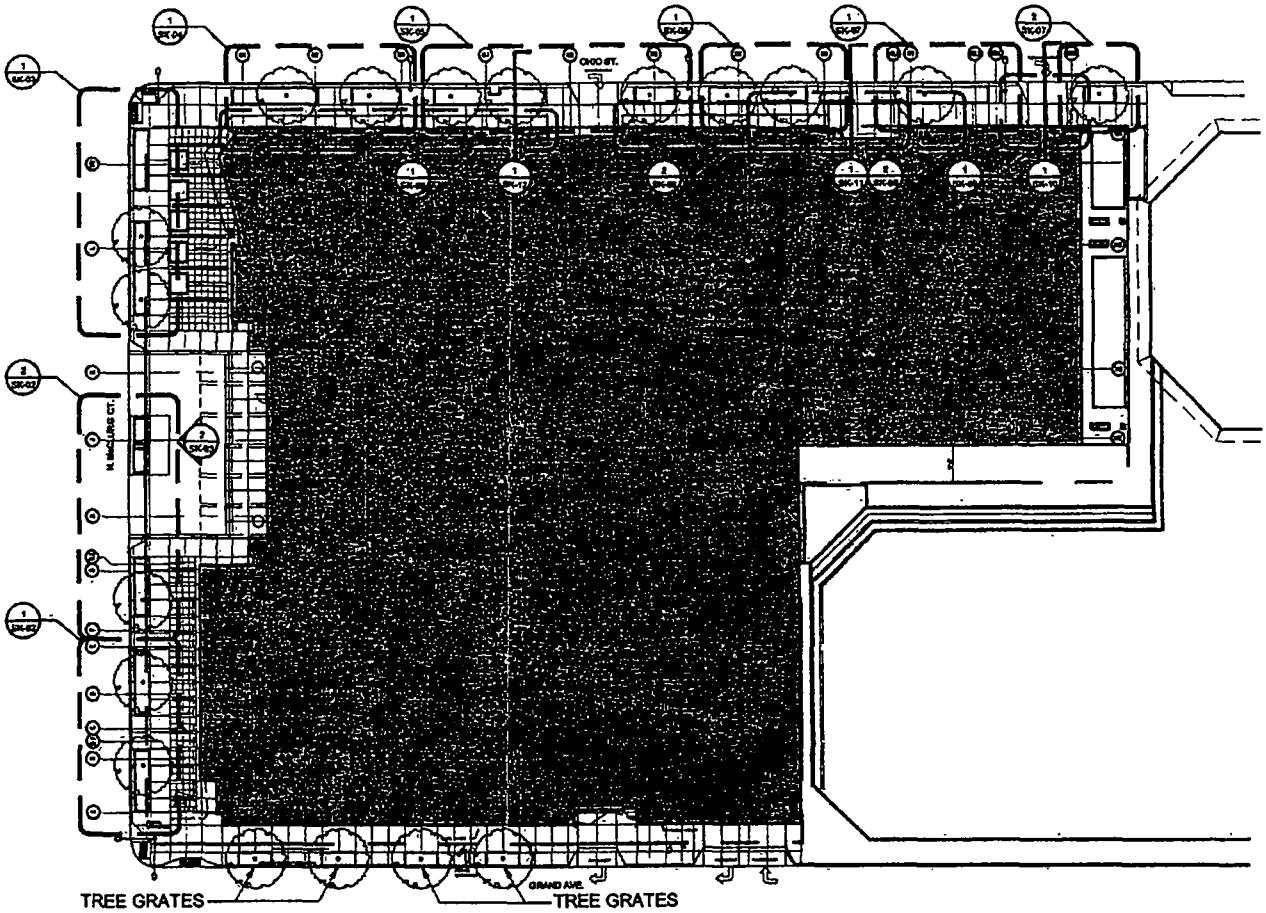

SCB

© 2014 Solomon Cordwell Buenz

PROJECT NAME: 545 N McCLURG COURT DATE: 04.22.2014 N.T.S

PROJECT NO.: 2011006 DTL./SHT. REF.: REV.:

DRAWING TITLE: KEY PLAN SHEET 1 of 12

Architecture Planning Interior Design 625 N. Michigan Ave. Chicago, IL 60611 T 312.896.1100 F 312.896.1200

ROW-SK-01

City of Chicago

O2014-6284

Office of the City Clerk

Document Tracking Sheet

Meeting Date:	7/30/2014
Sponsor(s):	Reilly (42)
Type:	Ordinance
Title:	Grant(s) of privilege in public way for GHB 630 LLC - sunscreen
Committee(s) Assignment:	Committee on Transportation and Public Way

ORDINANCE
GHB 630 LLC
Acct. No. 329870 - 2
Permit No. 1114058

Be It Ordained by the City Council of the City of Chicago:

SECTION 1. Permission and authority are hereby given and granted to GHB 630 LLC, upon the terms and subject to the conditions of this ordinance to construct, install, maintain and use one (1) Sunscreen projecting over the public right-of-way adjacent to its premises known as 421 E. Ohio St..

Said Sunscreen(s) at E. Ohio Street measure(s):
One (1) at fifty-seven (57) feet in length, and four (4) feet in width for a total of two hundred twenty-eight (228) square feet. Said sunscreen shall be approximately twelve (12) feet above grade level.

The location of said privilege shall be as shown on prints kept on file with the Department of Business Affairs and Consumer Protection and the Office of the City Clerk.

Said privilege shall be constructed in accordance with plans and specifications approved by the Department of Transportation (Division of Project Development).

This grant of privilege in the public way shall be subject to the provisions of Section 10-28-015 and all other required provisions of the Municipal Code of Chicago.

The grantee shall pay to the City of Chicago as compensation for the privilege #1114058 herein granted the sum of four hundred ($400.00) per annum in advance.


A 25% penalty will be added for payments received after due date.

The permit holder agrees to hold the City of Chicago harmless for any damage, relocation or replacement costs associated with damage, relocation or removal of private property caused by the City performing work in the public way.

Authority herein given and granted for a period of five (5) years from and after Date of Passage.

Alderman _____

Brendan Reilly 42nd Ward

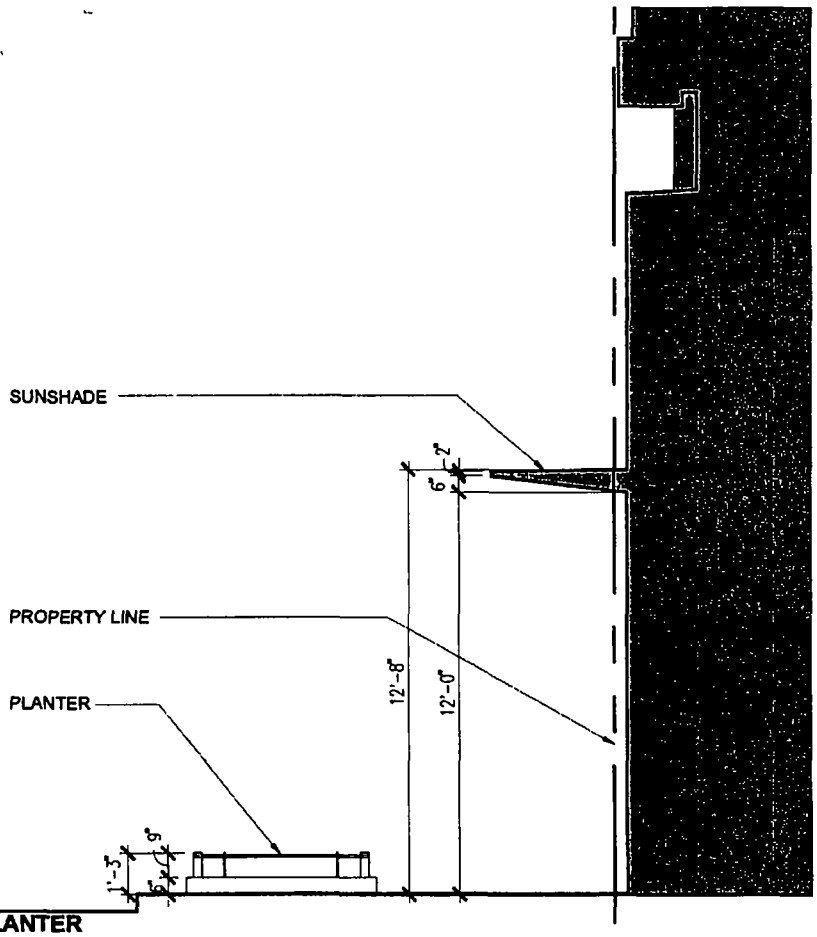

1 SECTION AT SUNSHADE AND PLANTER

SCALE: 1/4" = 1'-0"

SCB

© 2014 Solomon Cordwell Buenz

PROJECT NAME: 545 N McCLURG COURT DATE. 04.22.2014 0 2" 4"

PROJECT NO.: 2011006 DTL/SHT. REF.. REV.:

DRAWING TITLE: SECTION AT SUNSHADE AND PLANTER SHEET 12 of 12

Architecture Planning Interior Design 625 N. Michigan Ave. Chicago, IL 60611 T 312.896.1100 F 312.896.1200

ROW-SK-12

City of Chicago

O2014-6290

Office of the City Clerk

Document Tracking Sheet

Meeting Date:	7/30/2014
Sponsor(s):	Reilly (42)
Type:	Ordinance
Title:	Grant(s) of privilege in public way for Gold Coast Galleria Condo Assn.
Committee(s) Assignment:	Committee on Transportation and Public Way

ORDINANCE
GOLD COAST GALLERIA CONDO ASSOC.
Acct. No. 7765 - 2
Permit No. 1113853

Be It Ordained by the City Council of the City of Chicago:

SECTION 1. Permission and authority are hereby given and granted to GOLD COAST GALLERIA CONDO ASSOC., upon the terms and subject to the conditions of this ordinance to maintain and use, as now constructed, two (2) Landscaping(s) on the public right-of-way for beautification purposes adjacent to its premises known as 111 W. Maple St..

Said Landscaping(s) at W. MAPLE ST measure(s):
One (1) at thirty-one point five (31.5) feet in length, and five (5) feet in width for a total of one hundred fifty-seven point five (157.5) square feet.

Said Landscaping(s) at W. MAPLE ST. measure(s):
One (1) at seventeen point two five (17.25) feet in length, and five (5) feet in width for a total of eighty-six point two five (86.25) square feet.

The location of said privilege shall be as shown on prints kept on file with the Department of Business Affairs and Consumer Protection and the Office of the City Clerk.

Said privilege shall be constructed in accordance with plans and specifications approved by the Department of Planning and Development and Department of Transportation (Division of Project Development).

This grant of privilege in the public way shall be subject to the provisions of Section 10-28-015 and all other required provisions of the Municipal Code of Chicago.

The grantee shall pay to the City of Chicago as compensation for the privilege #1113853 herein granted the sum of zero ($.00) per annum in advance.


A 25% penalty will be added for payments received after due date.

The permit holder agrees to hold the City of Chicago harmless for any damage, relocation or replacement costs associated with damage, relocation or removal of private property caused by the City performing work in the public way.

Authority herein given and granted for a period of five (5) years from and after 06/04/2013.

Alderman _____

Brendan Reilly 42nd Ward

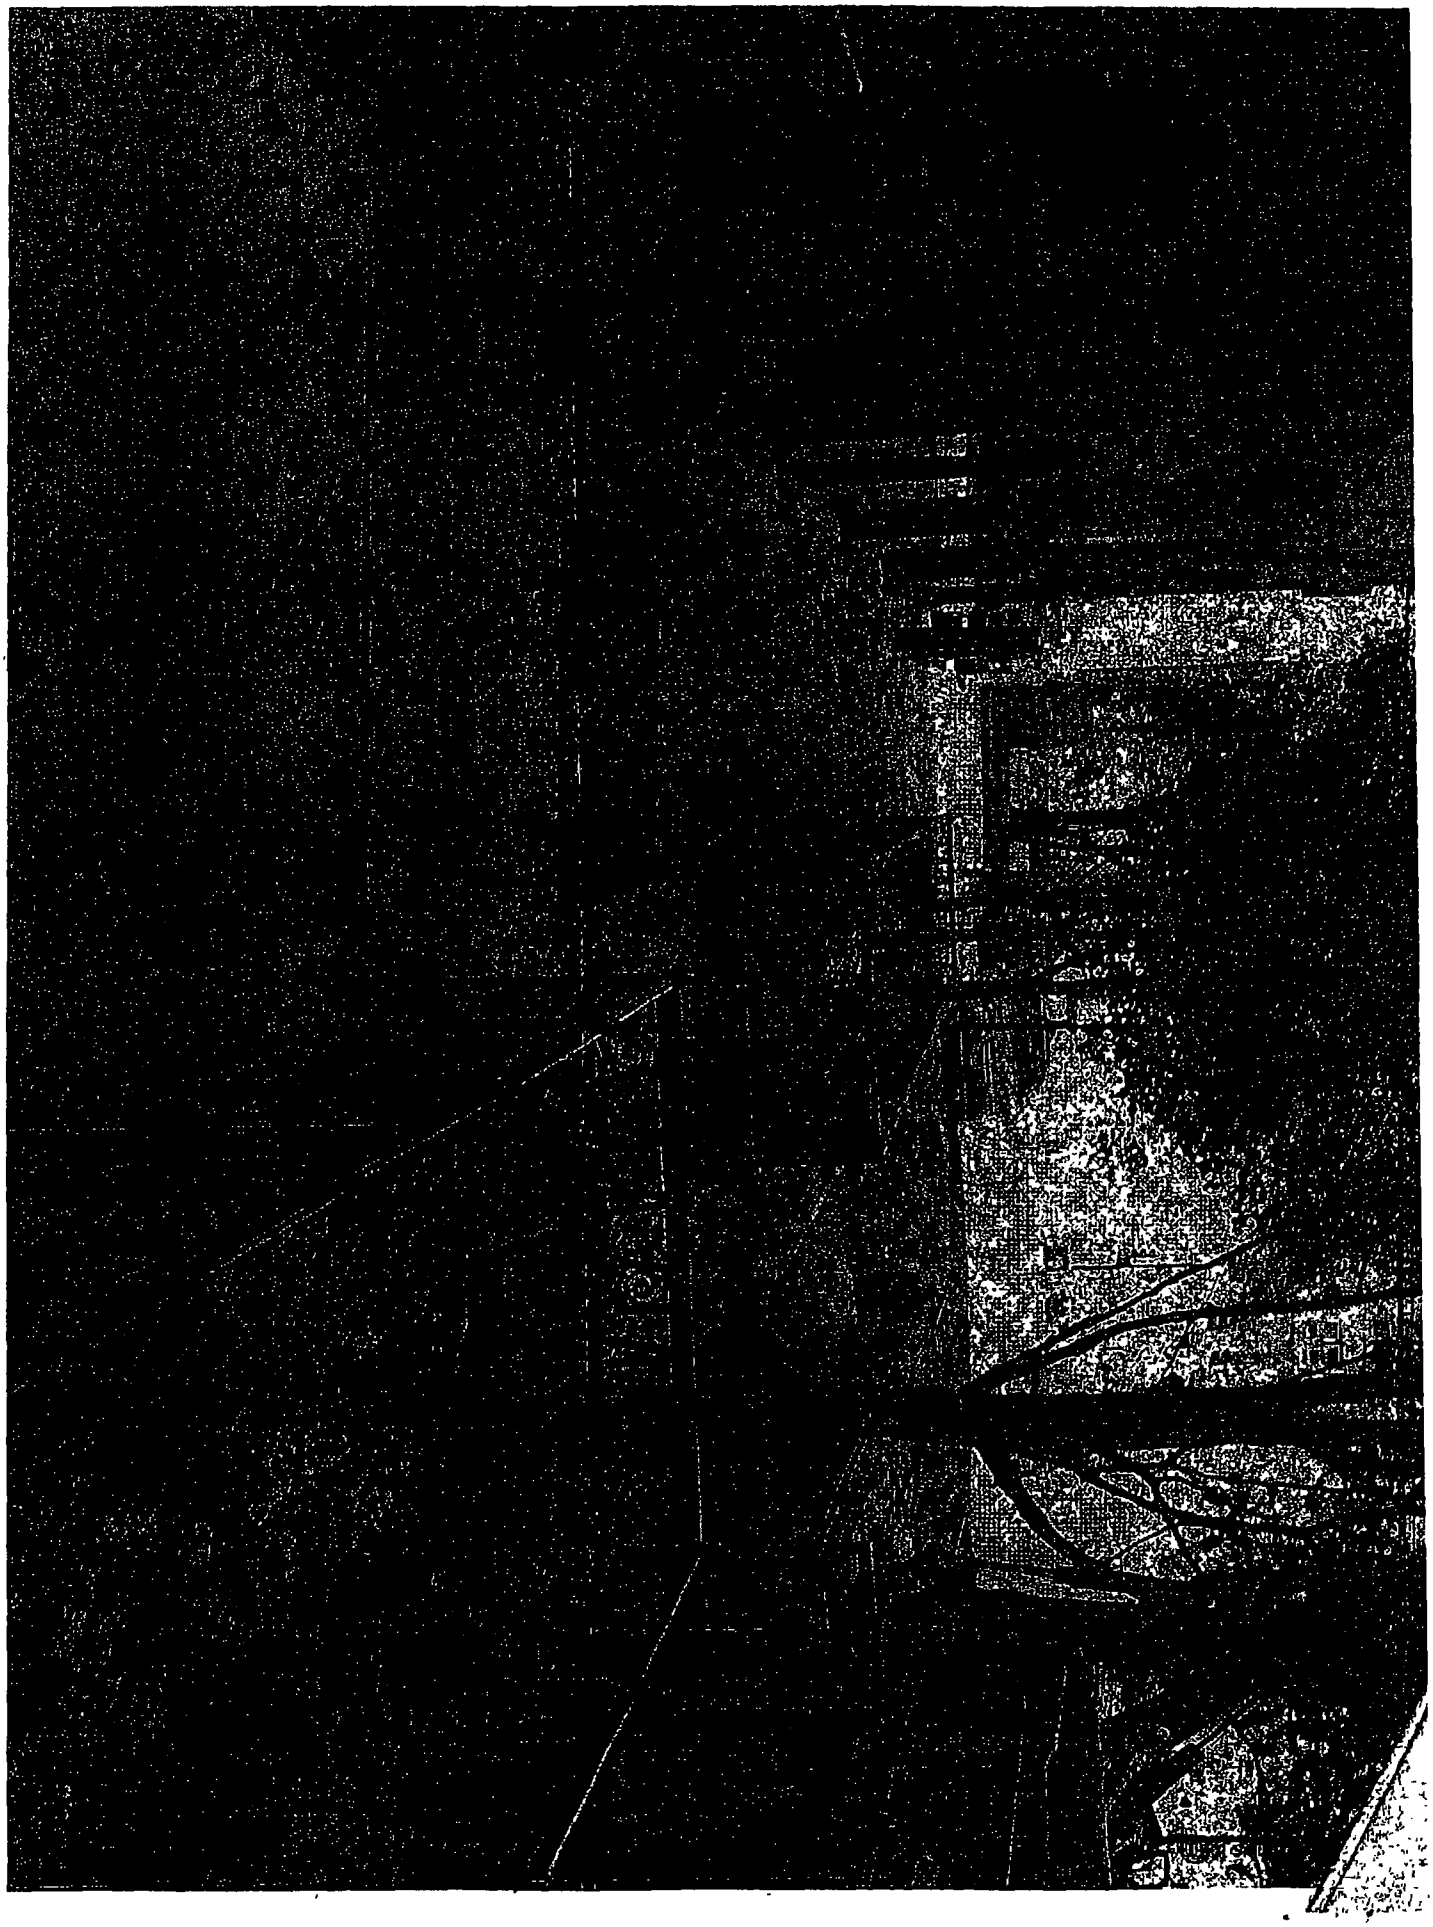

City of Chicago

O2014-6293

Office of the City Clerk

Document Tracking Sheet

Meeting Date:	7/30/2014
Sponsor(s):	Reilly (42)
Type:	Ordinance
Title:	Grant(s) of privilege in public way for Habitate Company, The
Committee(s) Assignment:	Committee on Transportation and Public Way

ORDINANCE
The Habitat Company
Acct. No. 263007 - 11
Permit No. 1113464

Be It Ordained by the City Council of the City of Chicago:

SECTION 1. Permission and authority are hereby given and granted to The Habitat Company, upon the terms and subject to the conditions of this ordinance to construct, install, maintain and use one (1) Planter(s) on the public right-of-way for beautification purposes adjacent to its premises known as 750 N. Dearborn St..

Said Planter(s) at W. Chicago Aveue measure(s):
One (1) at one hundred sixty-two (162) feet in length, and three point five (3.5) feet in width for a total of five hundred sixty-seven (567) square feet.

Grantee must allow the required clear and unobstructed space for pedestrian passage at all times per rules and regulations approved by the Department of Transportation.

The location of said privilege shall be as shown on prints kept on file with the Department of Business Affairs and Consumer Protection and the Office of the City Clerk.

Said privilege shall be constructed in accordance with plans and specifications approved by the Department of Planning and Development and Department of Transportation (Division of Project Development).

This grant of privilege in the public way shall be subject to the provisions of Section 10-28-015 and all other required provisions of the Municipal Code of Chicago.

The grantee shall pay to the City of Chicago as compensation for the privilege #1113464 herein granted the sum of zero ($.00) per annum in advance.


A 25% penalty will be added for payments received after due date.


The permit holder agrees to hold the City of Chicago harmless for any damage, relocation or replacement costs associated with damage, relocation or removal of private property caused by the City performing work in the public way.

Authority herein given and granted for a period of five (5) years from and after Date of Passage.

Alderman _____

Brendan Reilly 42nd Ward

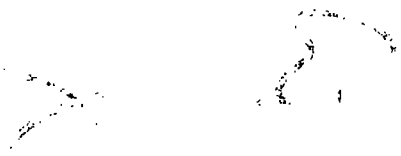


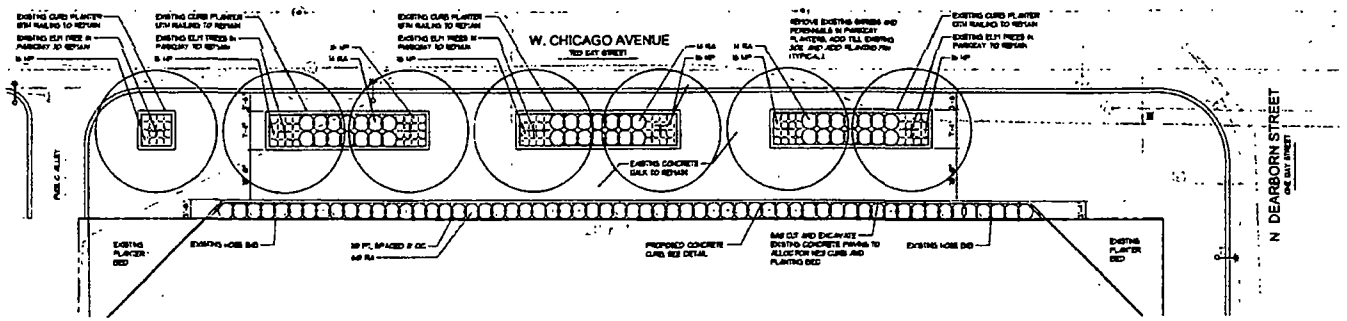


1 CHICAGO AVENUE LANDSCAPE PLAN

CHICAGO AVENUE PLANT LIST

CODE	BOTANICAL NAME	COMMON NAME	SIZE	QUANTITY / ADDITIONAL NOTES
	DECIDUOUS SHRUBS			
RA	RHUS AROMATICA 'GRO-LOW'	GRO-LOW SUMAC	18" HT x 24" O	183 / CONTAINER GROWN
	PERENNIALS AND VINES			
HP	HOSTA 'PAUL'S GLORY'	PAUL'S GLORY HOSTA	1 GALLON	18 / CONTAINER GROWN
RA	RHUS AROMATICA 'GRO-LOW'	GRO-LOW SUMAC	1 GALLON	36 / SPACED

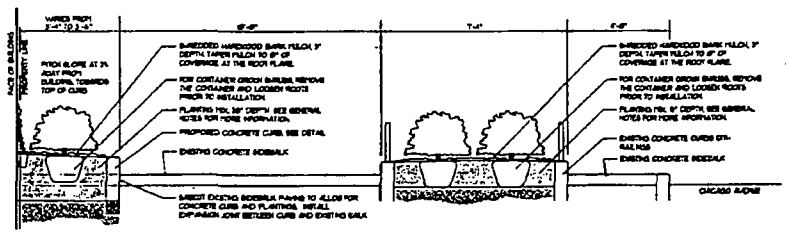

2 LANDSCAPE SECTION

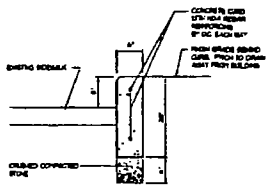

3 CONCRETE CURB

MAINTENANCE STATEMENT BY OWNER

THE UNDERSIGNED ACKNOWLEDGES THAT THE LANDSCAPE PLANTING PLAN SHOWN ON THE ATTACHED LANDSCAPE PLANS FOR THE PROPERTY AT 758 N. DEARBORN STREET, CHICAGO, ILLINOIS, ARE MY, TO THE BEST OF THE UNDERSIGNED APPLICANT'S KNOWLEDGE, BEEN DESIGNED AND WILL BE INSTALLED, MAINTAINED AND REPLACED AS REQUIRED, BY CURRENT AND SUBSEQUENT OWNERS IN ACCORDANCE WITH THE REQUIREMENTS OF TITLE 18, CHAPTER 32 OF THE CHICAGO MUNICIPAL CODE, THE LANDSCAPING STANDARDS OF THE CHICAGO ZONING ORDINANCE, AND THE GUIDE TO THE CHICAGO LANDSCAPE ORDINANCE.

TREE PROTECTION STATEMENT BY OWNER

EXISTING PARKWAY AND CURB'S INTERIOR TREES ARE TO BE PROTECTED WHILE THE PROJECT IS UNDER CONSTRUCTION AND WILL BE REPLACED 2" CALIPER OR SUBSEQUENT SIZES IF DAMAGED.

OWNER (As this license Agreement requires)

7-15-2013
DATE

PLAN PREPARATION STATEMENT BY LANDSCAPE ARCHITECT


THE UNDERSIGNED LANDSCAPE ARCHITECT REGISTERED IN THE STATE OF ILLINOIS ACKNOWLEDGES THAT THE LANDSCAPE PLANTING PLAN AND CONSTRUCTION DETAILS SHOWN ON THE ATTACHED LANDSCAPE PLANS FOR THE PROPERTY AT 758 N. DEARBORN STREET, CHICAGO, ILLINOIS, 60654 HAS BEEN DESIGNED IN ACCORDANCE WITH THE REQUIREMENTS OF TITLE 18, CHAPTER 32 OF THE CHICAGO MUNICIPAL CODE, THE LANDSCAPING STANDARDS OF THE CHICAGO ZONING ORDINANCE, AND THE GUIDE TO THE CHICAGO LANDSCAPE ORDINANCE.

REGISTERED LANDSCAPE ARCHITECT

7/15/2013
DATE

ESTIMATED TIME OF PLANTING INSTALLATION

PENDING ANY DELAYS IN CONSTRUCTION, IT IS ESTIMATED THAT THE LANDSCAPE PLANTING TIPE WILL BE DECEMBER 9, 2013.

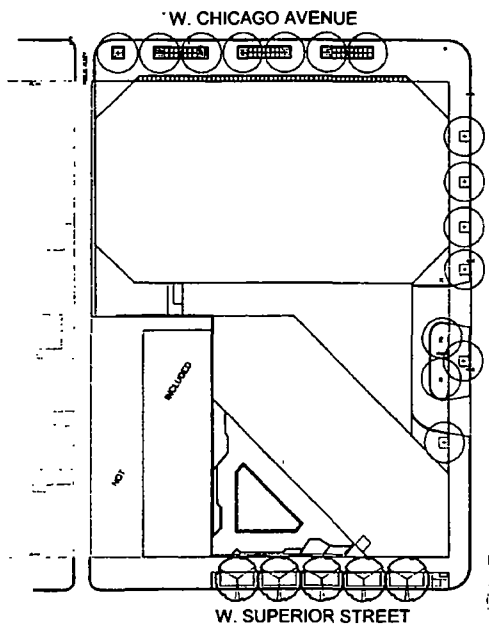

4 SITE MAP
NOT TO SCALE

DEPARTMENT OF HOUSING AND ECONOMIC DEVELOPMENT BUREAU OF PLANNING & ZONING
APPROVED LANDSCAPE
By Ron Daye, RLA
10/30/13

DANIEL WEINBACH & PARTNERS, LTD.
Landscape Architects
63 W. Jackson Blvd
Suite 230
Chicago, IL 60604
312 427-2883

STATE OF ILLINOIS
WILLIAM A. FERGUSON
No. 157.000128
EXPIRES 11-30-2013
REGISTERED LANDSCAPE ARCHITECT

Revisions	
6.	
5.	
4.	
3.	
2. REVISED FOR PERMIT	9/30/13
1. ISSUED FOR PRICING	9/24/13

Project
ASBURY PLAZA
758 N. DEARBORN STREET
CHICAGO, ILLINOIS

Sheet Title
PARKWAY LANDSCAPE IMPROVEMENTS - CHICAGO AVE.

Date	Project No.
9/24/13	DMP 11-127
Scale: VARIES	Sheet No. L-1.0
Drawn By: FERGUSON	
Approved: FERGUSON	

City of Chicago

O2014-6297

Office of the City Clerk

Document Tracking Sheet

Meeting Date:	7/30/2014
Sponsor(s):	Reilly (42)
Type:	Ordinance
Title:	Grant(s) of privilege in public way for Hard Rock Hotel
Committee(s) Assignment:	Committee on Transportation and Public Way

ORDINANCE
Hard Rock Hotel
Acct. No. 298020 - 1
Permit No. 1113800

Be It Ordained by the City Council of the City of Chicago:

SECTION 1. Permission and authority are hereby given and granted to Hard Rock Hotel, upon the terms and subject to the conditions of this ordinance to maintain and use two (2) sign(s) projecting over the public right-of-way attached to its premises known as 230 N. Michigan Ave..

Said sign structure(s) measures as follows; along S. WATER:
One (1) at six point three three (6.33) feet in length, four (4) feet in height and eleven point zero eight (11.08) feet above grade level.

Said sign structure(s) measures as follows; along N. MICHIGAN AVE.:
One (1) at seven (7) feet in length, four (4) feet in height and eleven point six seven (11.67) feet above grade level.

The location of said privilege shall be as shown on prints kept on file with the Department of Business Affairs and Consumer Protection and the Office of the City Clerk.

Said privilege shall be constructed in accordance with plans and specifications approved by the Department of Transportation (Division of Project Development) and Zoning Department - Signs.

This grant of privilege in the public way shall be subject to the provisions of Section 10-28-015 and all other required provisions of the Municipal Code of Chicago.

The grantee shall pay to the City of Chicago as compensation for the privilege #1113800 herein granted the sum of six hundred ($600.00) per annum in advance.


A 25% penalty will be added for payments received after due date.


The permit holder agrees to hold the City of Chicago harmless for any damage, relocation or replacement costs associated with damage, relocation or removal of private property caused by the City performing work in the public way.

Authority herein given and granted for a period of five (5) years from and after 06/13/2014.

Alderman _____

Brendan Reilly 42nd Ward

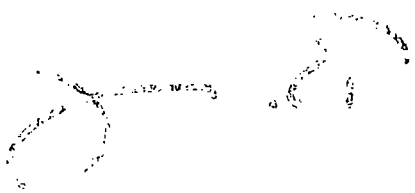

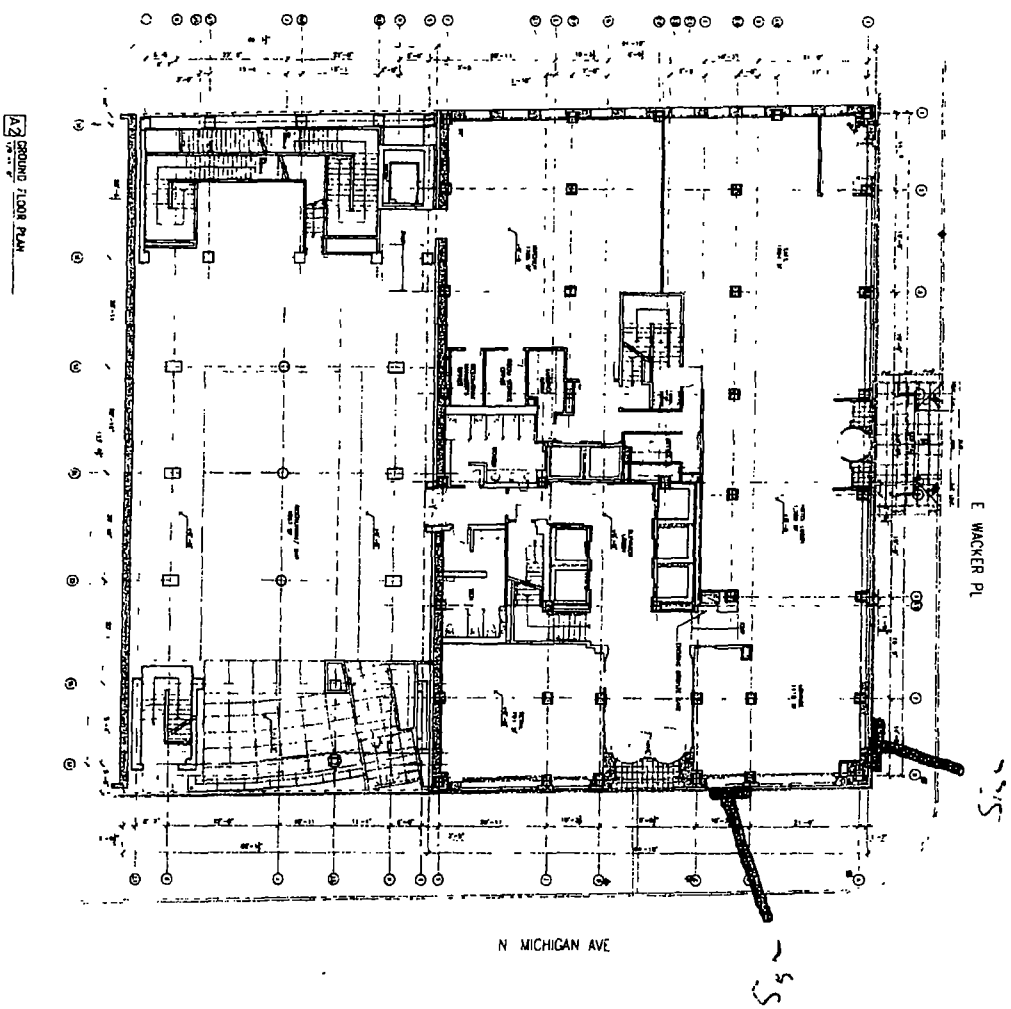

FLOOR PLAN
GROUND FLOOR

A2-1.3

HARD ROCK HOTEL
CARBIDE & CARBON BUILDING
CHICAGO, ILLINOIS

City of Chicago

O2014-6300

Office of the City Clerk

Document Tracking Sheet

Meeting Date:	7/30/2014
Sponsor(s):	Reilly (42)
Type:	Ordinance
Title:	Grant(s) of privilege in public way for Hershey's Chocolate World Attraction - Chicago
Committee(s) Assignment:	Committee on Transportation and Public Way

ORDINANCE
HERSHEY'S CHOCOLATE WORLD ATTRACTION - CHICAGO
Acct. No. 371117 - 1
Permit No. 1113415

Be It Ordained by the City Council of the City of Chicago:

SECTION 1. Permission and authority are hereby given and granted to HERSHEY'S CHOCOLATE WORLD ATTRACTION - CHICAGO, upon the terms and subject to the conditions of this ordinance to maintain and use one (1) sign(s) projecting over the public right-of-way attached to its premises known as 822 N. Michigan Ave..

Said sign structure(s) measures as follows; along E. Pearson St.:
One (1) at twenty (20) feet in length, four (4) feet in height and eleven (11) feet above grade level.

The location of said privilege shall be as shown on prints kept on file with the Department of Business Affairs and Consumer Protection and the Office of the City Clerk.

Said privilege shall be constructed in accordance with plans and specifications approved by the Department of Transportation (Division of Project Development) and Zoning Department - Signs.

This grant of privilege in the public way shall be subject to the provisions of Section 10-28-015 and all other required provisions of the Municipal Code of Chicago.

The grantee shall pay to the City of Chicago as compensation for the privilege #1113415 herein granted the sum of three hundred ($300.00) per annum in advance.


A 25% penalty will be added for payments received after due date.

The permit holder agrees to hold the City of Chicago harmless for any damage, relocation or replacement costs associated with damage, relocation or removal of private property caused by the City performing work in the public way.

Authority herein given and granted for a period of five (5) years from and after 06/11/2013.

Alderman _____

Brendan Reilly 42nd Ward

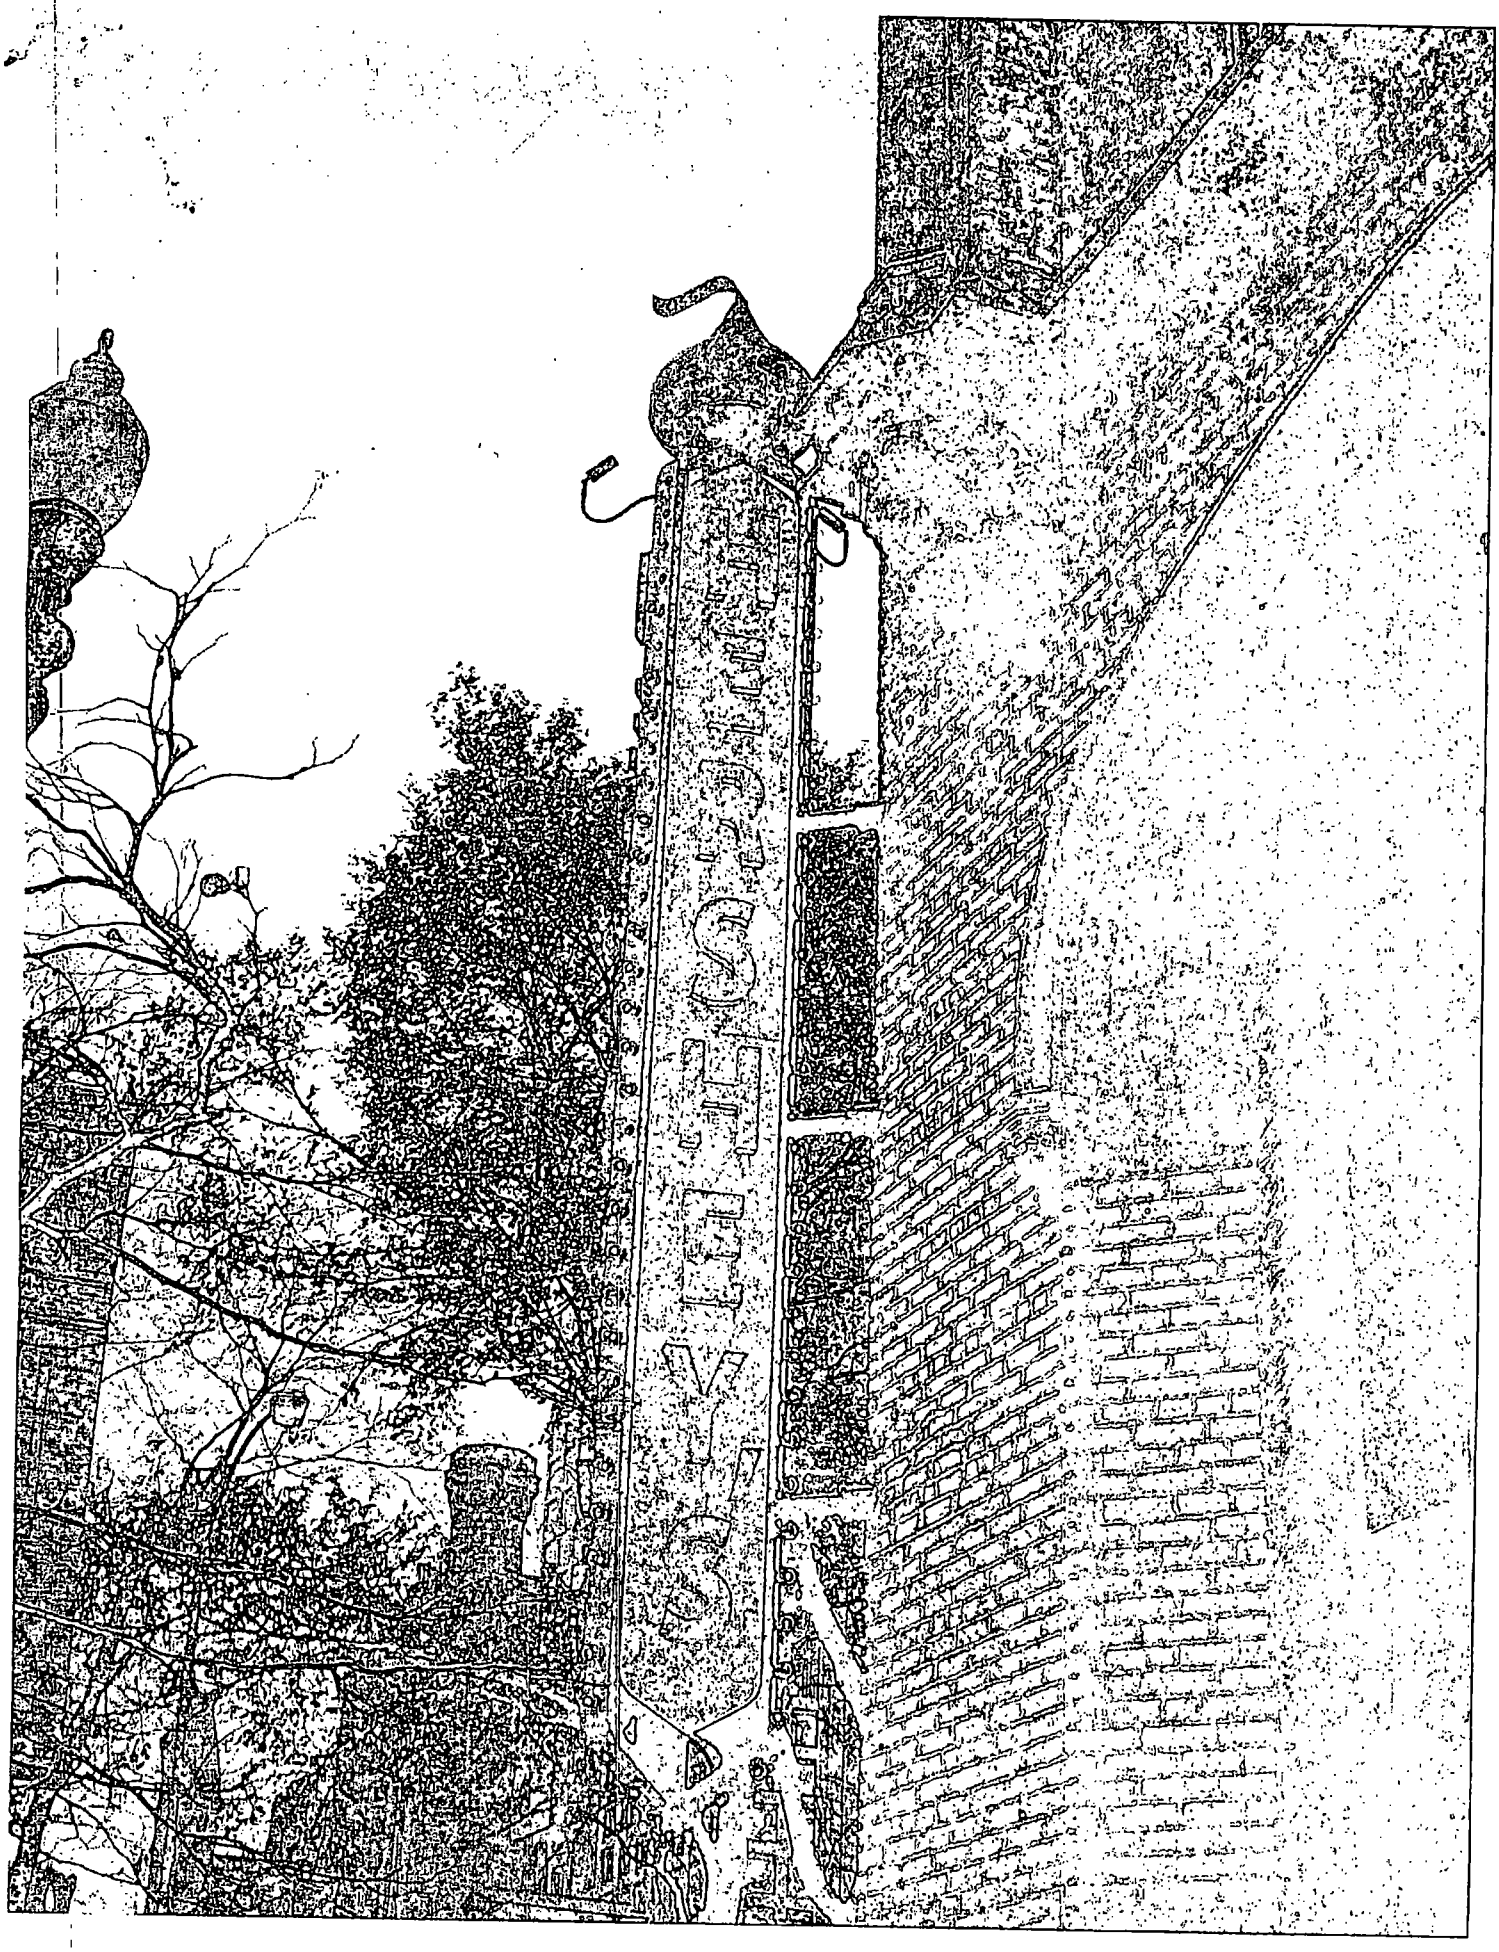

City of Chicago

O2014-6302

Office of the City Clerk

Document Tracking Sheet

Meeting Date:	7/30/2014
Sponsor(s):	Reilly (42)
Type:	Ordinance
Title:	Grant(s) of privilege in public way for Hyatt The Loop Chicago
Committee(s) Assignment:	Committee on Transportation and Public Way

ORDINANCE
HYATT THE LOOP CHICAGO
Acct. No. 389327 - 1
Permit No. 1114167

Be It Ordained by the City Council of the City of Chicago:

SECTION 1. Permission and authority are hereby given and granted to HYATT THE LOOP CHICAGO, upon the terms and subject to the conditions of this ordinance to maintain and use, as now constructed, two (2) Flag Pole(s) projecting over the public right-of-way adjacent to its premises known as 100 W. Monroe St..

Said Flag Pole(s) at W. Monroe Street measure(s):
Two (2) at eight point two five (8.25) feet in length, and point four two (.42) feet in width for a total of six point nine three (6.93) square feet.

The location of said privilege shall be as shown on prints kept on file with the Department of Business Affairs and Consumer Protection and the Office of the City Clerk.

Said privilege shall be constructed in accordance with plans and specifications approved by the Department of Transportation (Division of Project Development).

This grant of privilege in the public way shall be subject to the provisions of Section 10-28-015 and all other required provisions of the Municipal Code of Chicago.

The grantee shall pay to the City of Chicago as compensation for the privilege #1114167 herein granted the sum of one hundred fifty ($150.00) per annum in advance.

A 25% penalty will be added for payments received after due date.


The permit holder agrees to hold the City of Chicago harmless for any damage, relocation or replacement costs associated with damage, relocation or removal of private property caused by the City performing work in the public way.

Authority herein given and granted for a period of five (5) years from and after Date of Passage.


Alderman _____

Brendan Reilly 42nd Ward




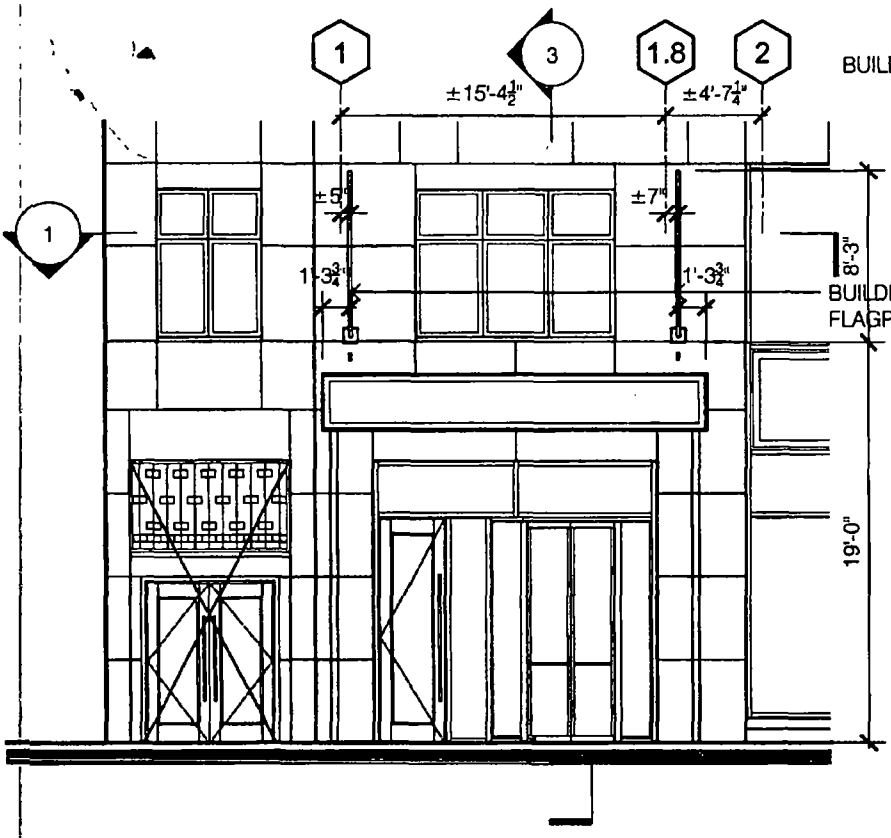


2 PARTIAL ELEVATION
SCALE 1/8"=1'-0"
0 4 8 16
1/8" = 1'-0"

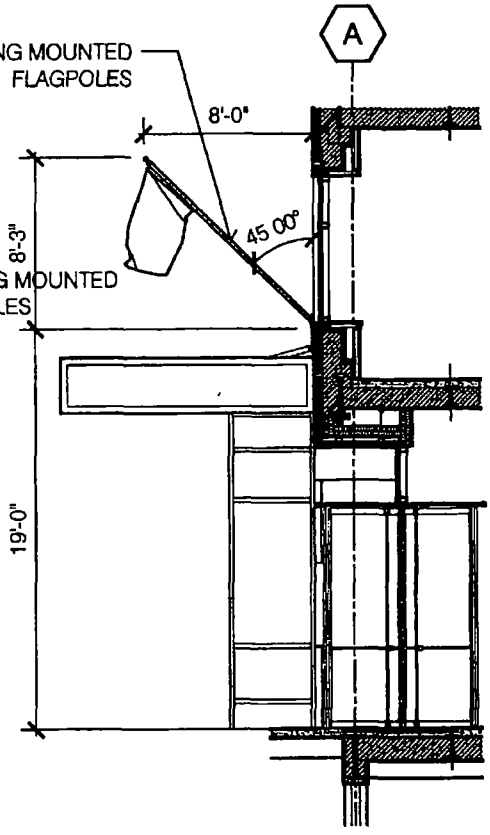

3 SECTION
SCALE 1/8"=1'-0"
0 4 8 16
1/8" = 1'-0"

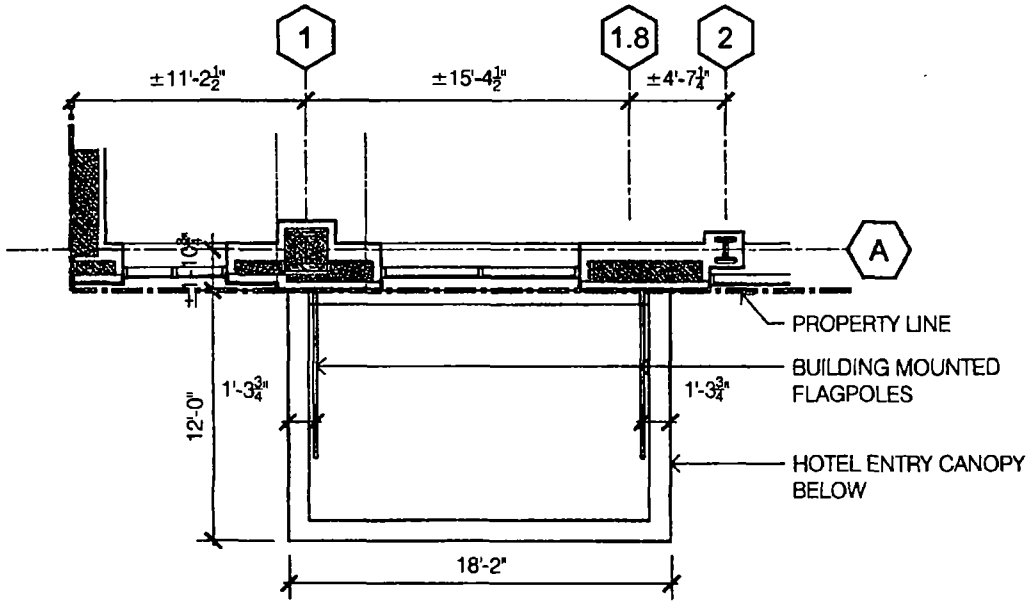

1 PARTIAL PLAN
SCALE 1/8"=1'-0"
NORTH
0 4 8 16
1/8" = 1'-0"

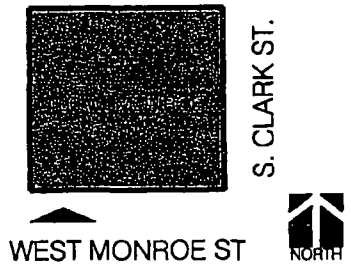

City of Chicago

O2014-6304

Office of the City Clerk

Document Tracking Sheet

Meeting Date:	7/30/2014
Sponsor(s):	Reilly (42)
Type:	Ordinance
Title:	Grant(s) of privilege in public way for Interpark
Committee(s) Assignment:	Committee on Transportation and Public Way

ORDINANCE
INTERPARK
Acct. No. 63376 - 160
Permit No. 1113819

Be It Ordained by the City Council of the City of Chicago:

SECTION 1. Permission and authority are hereby given and granted to INTERPARK, upon the terms and subject to the conditions of this ordinance to maintain and use, as now constructed, one (1) Manhole(s) under the public right-of-way adjacent to its premises known as 181 N. Clark St..

Said Manhole(s) at N. Clark measure(s):
One (1) at one (1) foot in length, and two point five (2.5) feet in width for a total of two point five (2.5) square feet.

The location of said privilege shall be as shown on prints kept on file with the Department of Business Affairs and Consumer Protection and the Office of the City Clerk.

Said privilege shall be constructed in accordance with plans and specifications approved by the Department of Transportation (Office of Underground Coordination) and Department of Water Management.

This grant of privilege in the public way shall be subject to the provisions of Section 10-28-015 and all other required provisions of the Municipal Code of Chicago.

The grantee shall pay to the City of Chicago as compensation for the privilege #1113819 herein granted the sum of four hundred ($400.00) per annum in advance.


A 25% penalty will be added for payments received after due date.

The permit holder agrees to hold the City of Chicago harmless for any damage, relocation or replacement costs associated with damage, relocation or removal of private property caused by the City performing work in the public way.

Authority herein given and granted for a period of five (5) years from and after 07/29/2014.

Alderman _____

Brendan Reilly 42nd Ward

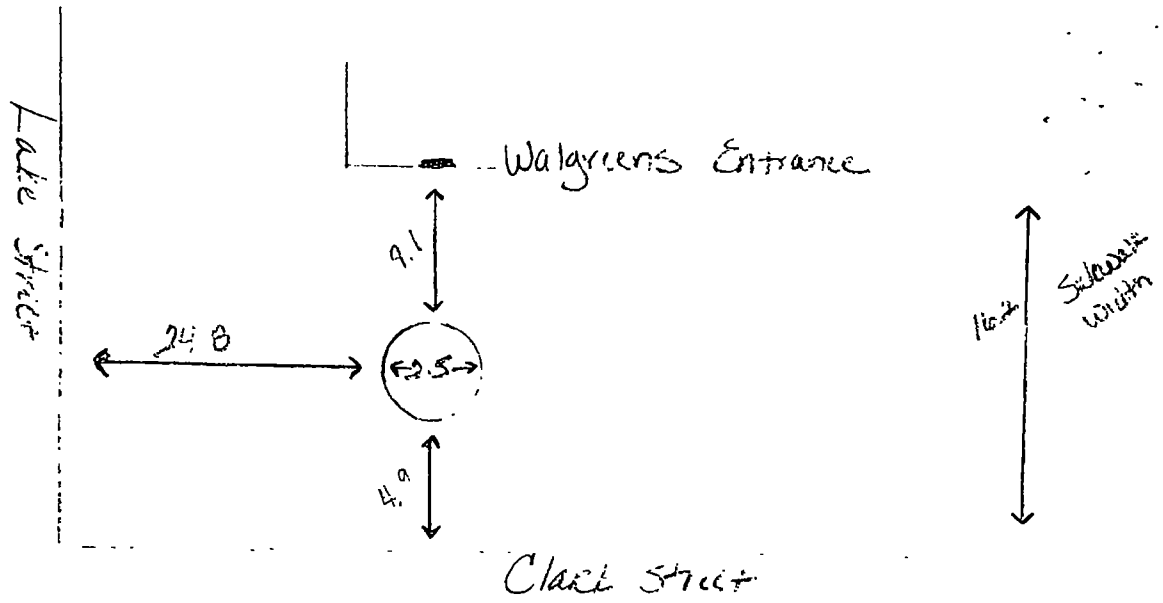
Lake Street
Walgreens Entrance
9.1
24.8
2.5
4.9
16.2
Sidewalk width
Clark Street

City of Chicago

O2014-6306

Office of the City Clerk

Document Tracking Sheet

Meeting Date:	7/30/2014
Sponsor(s):	Reilly (42)
Type:	Ordinance
Title:	Grant(s) of privilege in public way for Khattak Properties LLC
Committee(s) Assignment:	Committee on Transportation and Public Way

ORDINANCE
KHATTAK PROPERTIES LLC
Acct. No. 391202 - 1
Permit No. 1113684

Be It Ordained by the City Council of the City of Chicago:

SECTION 1. Permission and authority are hereby given and granted to KHATTAK PROPERTIES LLC, upon the terms and subject to the conditions of this ordinance to maintain and use, as now constructed, one (1) Fire Escape(s) projecting over the public right-of-way adjacent to its premises known as 621-23 W. Randolph St..

Said Fire Escape(s) at W. Randolph Street measure(s):
One (1) at forty (40) feet in length, and three (3) feet in width for a total of one hundred twenty (120) square feet.

The location of said privilege shall be as shown on prints kept on file with the Department of Business Affairs and Consumer Protection and the Office of the City Clerk.

Said privilege shall be constructed in accordance with plans and specifications approved by the Department of Transportation (Division of Project Development).

This grant of privilege in the public way shall be subject to the provisions of Section 10-28-015 and all other required provisions of the Municipal Code of Chicago.

The grantee shall pay to the City of Chicago as compensation for the privilege #1113684 herein granted the sum of four hundred ($400.00) per annum in advance.

A 25% penalty will be added for payments received after due date.


The permit holder agrees to hold the City of Chicago harmless for any damage, relocation or replacement costs associated with damage, relocation or removal of private property caused by the City performing work in the public way.


Authority herein given and granted for a period of five (5) years from and after Date of Passage.

Alderman _____

Brendan Reilly 42nd Ward

Khattack Properties LLC
621-623 W. Randolph
Chicago 60606

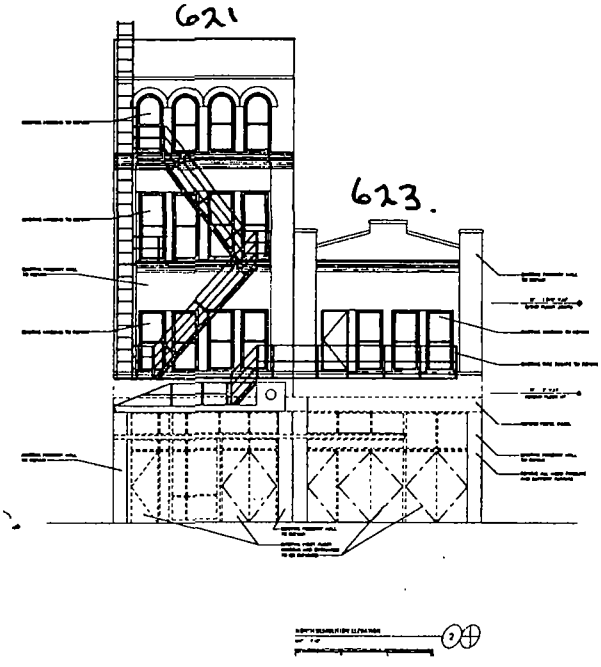

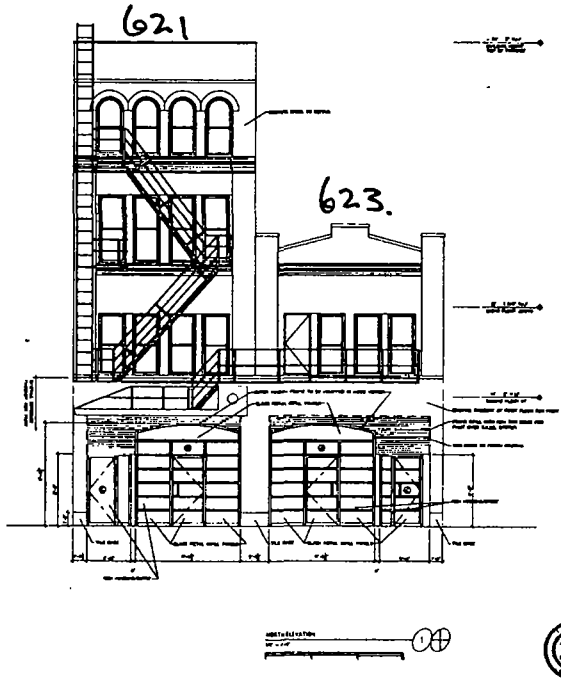

CONDITIONAL PERMIT

SELF CERTIFICATION

J S a
Jonathan SPLITT
architects llc

4801 north ravenswood ave
suite 301
chicago illinois 60613

773 883 1017 phone
773-883 3081 fax
jsa@sarch-ltd.com

consultants

general notes

A 21

City of Chicago

O2014-6308

Office of the City Clerk

Document Tracking Sheet

Meeting Date:	7/30/2014
Sponsor(s):	Reilly (42)
Type:	Ordinance
Title:	Grant(s) of privilege in public way for Lakeshore Interactive LLC
Committee(s) Assignment:	Committee on Transportation and Public Way

ORDINANCE
Lakeshore Interactive LLC
Acct. No. 365911 - 2
Permit No. 1114178

Be It Ordained by the City Council of the City of Chicago:

SECTION 1. Permission and authority are hereby given and granted to Lakeshore Interactive LLC, upon the terms and subject to the conditions of this ordinance to maintain and use one (1) sign(s) projecting over the public right-of-way attached to its premises known as 21 W. Illinois St..

Said sign structure(s) measures as follows; along W. Illinois Street:
One (1) at seven point eight three (7.83) feet in length, point five eight (.58) feet in height and twelve (12) feet above grade level.

The location of said privilege shall be as shown on prints kept on file with the Department of Business Affairs and Consumer Protection and the Office of the City Clerk.

Said privilege shall be constructed in accordance with plans and specifications approved by the Department of Transportation (Division of Project Development) and Zoning Department - Signs.

This grant of privilege in the public way shall be subject to the provisions of Section 10-28-015 and all other required provisions of the Municipal Code of Chicago.

The grantee shall pay to the City of Chicago as compensation for the privilege #1114178 herein granted the sum of one hundred ($100.00) per annum in advance.


A 25% penalty will be added for payments received after due date.

The permit holder agrees to hold the City of Chicago harmless for any damage, relocation or replacement costs associated with damage, relocation or removal of private property caused by the City performing work in the public way.

Authority herein given and granted for a period of five (5) years from and after Date of Passage.

Alderman _____

Brendan Reilly 42nd Ward

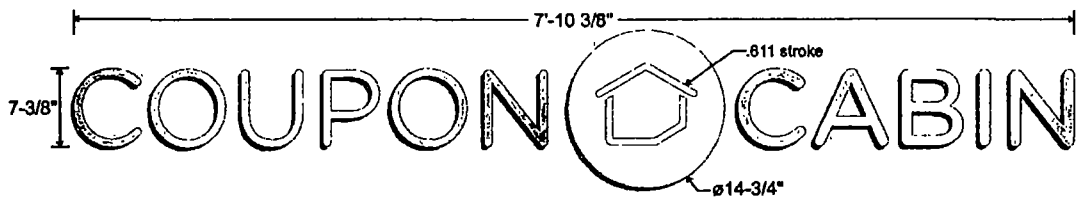


Fabricated 3"Deep stainless steel reverse channel letters with #4 horizontal grain finished faces and returns. .1875 clear polycarbonate backs internally illuminated with white LED lighting with 1-1/2" stand-offs for halo effect

Center logo halo lit/face lit - "house" routed and backed up with white #7328 translucent acrylic for face lit logo. **Only house elements light up white, entire circle halo lit

**Artwork sized to 3/4" strokes, may require additional thickening at time of fabrication

**Electrical brought to sign location by other

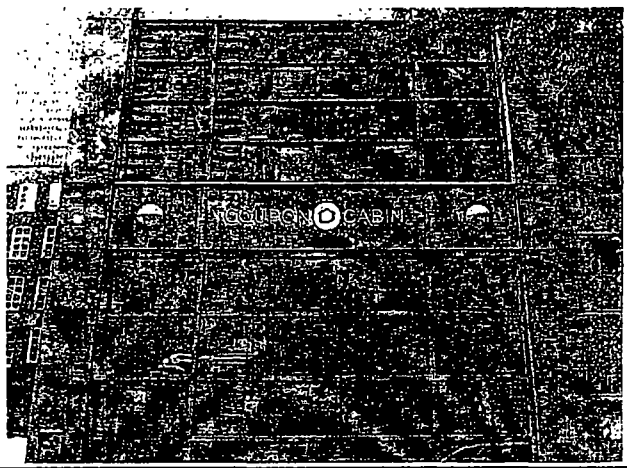

Exterior Halo Illuminated ID Sign
1-1/2" = 1'

SOUTH WATER
SIGNS
934 N Church
Elmhurst, IL 60126
tel 630 333 4900
fax 630 333 4915

Coupon Cabin	Exterior Illuminated ID Sign	06 25 14	06 28 14
	7008617		

City of Chicago

O2014-6310

Office of the City Clerk

Document Tracking Sheet

Meeting Date:	7/30/2014
Sponsor(s):	Reilly (42)
Type:	Ordinance
Title:	Grant(s) of privilege in public way for Macerich Management - planters (1114025)
Committee(s) Assignment:	Committee on Transportation and Public Way

ORDINANCE
MACERICH MANAGEMENT
Acct. No. 88194 - 1
Permit No. 1114025

Be It Ordained by the City Council of the City of Chicago:

SECTION 1. Permission and authority are hereby given and granted to MACERICH MANAGEMENT, upon the terms and subject to the conditions of this ordinance to maintain and use, as now constructed, twenty-five (25) Planter(s) on the public right-of-way for beautification purposes adjacent to its premises known as 55 E. Grand Ave..

Said Planter(s) at E. Grand measure(s):
Two (2) at thirty-three (33) feet in length, and five point five (5.5) feet in width for a total of three hundred sixty-three (363) square feet.

Said Planter(s) at E. Grand measure(s):
Three (3) at thirty-five (35) feet in length, and five point five (5.5) feet in width for a total of five hundred seventy-seven point five (577.5) square feet.

Said Planter(s) at E. Grand measure(s):
Five (5) at four (4) feet in length, and four (4) feet in width for a total of eighty (80) square feet.

Said Planter(s) at N. Rush measure(s):
Four (4) at four (4) feet in length, and four (4) feet in width for a total of sixty-four (64) square feet.

Said Planter(s) at E. Illinois measure(s):
One (1) at forty-six (46) feet in length, and five (5) feet in width for a total of two hundred thirty (230) square feet.

Said Planter(s) at E. Illinois measure(s):
One (1) at one hundred sixteen point five eight (116.58) feet in length, and nine point two five (9.25) feet in width for a total of one thousand seventy-eight point three seven (1078.37) square feet.

Said Planter(s) at N. Wabash measure(s):
Seven (7) at four (4) feet in length, and four (4) feet in width for a total of one hundred twelve (112) square feet.

Said Planter(s) at E. Illinois measure(s):
Two (2) at four (4) feet in length, and four (4) feet in width for a total of thirty-two (32) square feet.

Grantee must allow the required clear and unobstructed space for pedestrian passage at all times per rules and regulations approved by the Department of Transportation.

The location of said privilege shall be as shown on prints kept on file with the Department of Business Affairs and Consumer Protection and the Office of the City Clerk.

Said privilege shall be constructed in accordance with plans and specifications approved by the Department of Planning and Development and Department of Transportation (Division of Project Development).

This grant of privilege in the public way shall be subject to the provisions of Section 10-28-015 and all other required provisions of the Municipal Code of Chicago.

The grantee shall pay to the City of Chicago as compensation for the privilege #1114025 herein granted the sum of zero ($.00) per annum in advance.


A 25% penalty will be added for payments received after due date.

The permit holder agrees to hold the City of Chicago harmless for any damage, relocation or replacement costs associated with damage, relocation or removal of private property caused by the City performing work in the public way.

Authority herein given and granted for a period of five (5) years from and after 04/21/2014.

Alderman _____

Brendan Reilly 42nd Ward

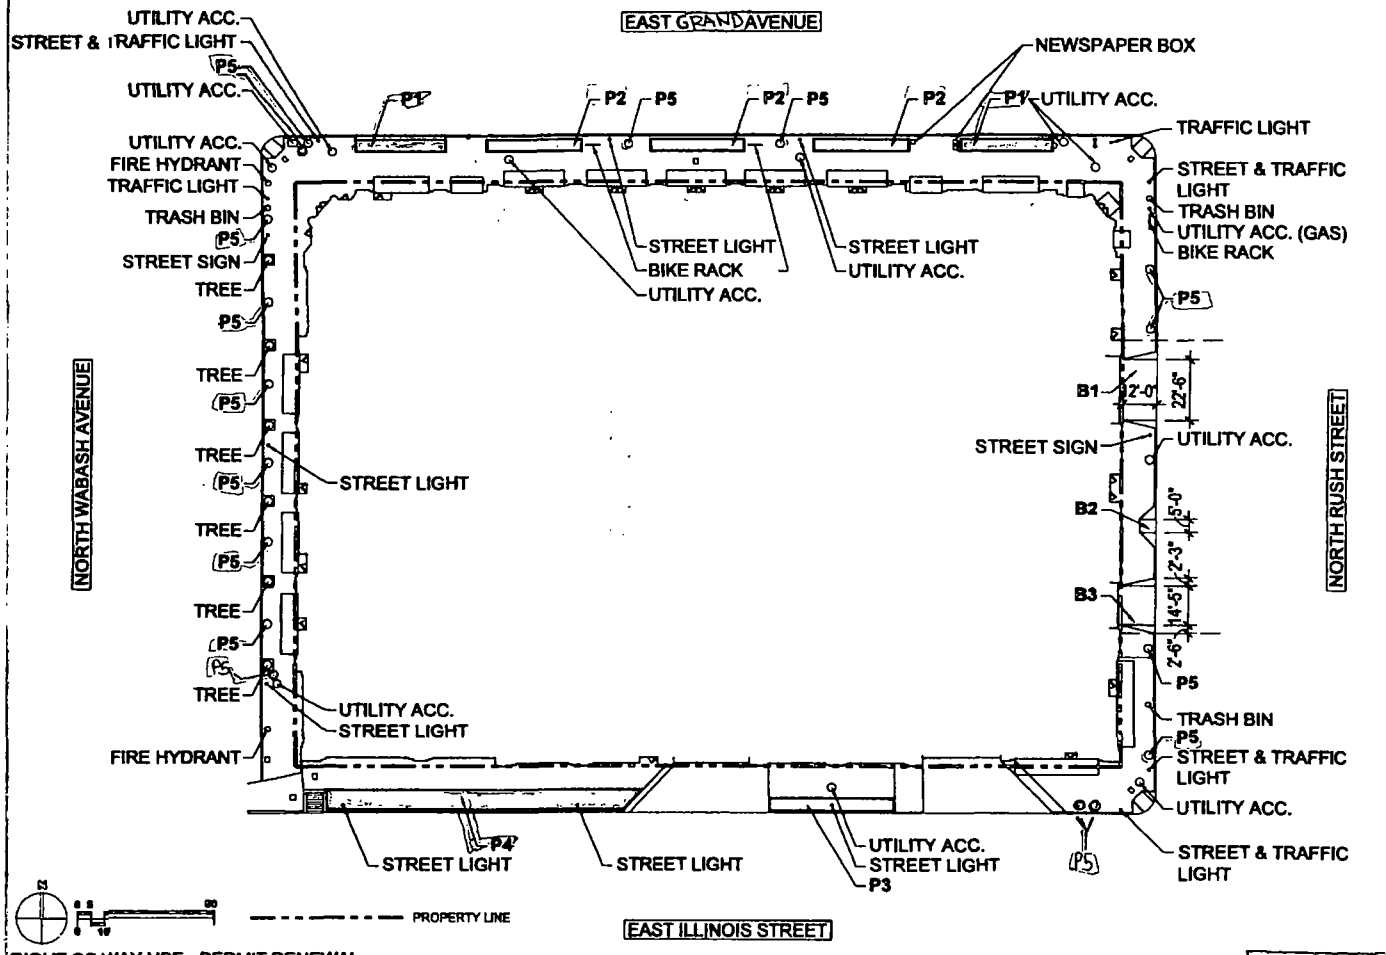

RIGHT OF WAY USE - PERMIT RENEWAL

BLOCK 124

OBJECTS BEYOND PROPERTY LINE AT OR BELOW GRADE

01A

MACERICH CHICAGO, IL

PEAPC 32610.02

Perkins Eastman Bellusehi Consulting
A STRATEGIC ALLIANCE

City of Chicago

O2014-6313

Office of the City Clerk

Document Tracking Sheet

Meeting Date:	7/30/2014
Sponsor(s):	Reilly (42)
Type:	Ordinance
Title:	Grant(s) of privilege in public way for Macerich Management - planters (1114016)
Committee(s) Assignment:	Committee on Transportation and Public Way

ORDINANCE
MACERICH MANAGEMENT
Acct. No. 88194 - 2
Permit No. 1114016

Be It Ordained by the City Council of the City of Chicago:

SECTION 1. Permission and authority are hereby given and granted to MACERICH MANAGEMENT, upon the terms and subject to the conditions of this ordinance to maintain and use, as now constructed, twelve (12) Planter(s) on the public right-of-way for beautification purposes adjacent to its premises known as 520 N. Michigan Ave..

Said Planter(s) at E. Grand measure(s):
Two (2) at four (4) feet in length, and four (4) feet in width for a total of thirty-two (32) square feet.

Said Planter(s) at N. Michigan measure(s):
Three (3) at thirteen point two five (13.25) feet in length, and ten (10) feet in width for a total of three hundred ninety-seven point five (397.5) square feet.

Said Planter(s) at N. Michigan measure(s):
Four (4) at four (4) feet in length, and four (4) feet in width for a total of sixty-four (64) square feet.

Said Planter(s) at E. Illinois measure(s):
One (1) at thirty point five eight (30.58) feet in length, and five (5) feet in width for a total of one hundred fifty-two point nine (152.9) square feet.

Said Planter(s) at E. Illinois measure(s):
One (1) at four (4) feet in length, and four (4) feet in width for a total of sixteen (16) square feet.

Said Planter(s) at N. Rush measure(s):
One (1) at four (4) feet in length, and four (4) feet in width for a total of sixteen (16) square feet.

Grantee must allow the required clear and unobstructed space for pedestrian passage at all times per rules and regulations approved by the Department of Transportation.

The location of said privilege shall be as shown on prints kept on file with the Department of Business Affairs and Consumer Protection and the Office of the City Clerk.

Said privilege shall be constructed in accordance with plans and specifications approved by the Department of Planning and Development and Department of Transportation (Division of Project Development).

This grant of privilege in the public way shall be subject to the provisions of Section 10-28-015 and all other required provisions of the Municipal Code of Chicago.

The grantee shall pay to the City of Chicago as compensation for the privilege #1114016 herein granted the sum of zero ($.00) per annum in advance.


A 25% penalty will be added for payments received after due date.

The permit holder agrees to hold the City of Chicago harmless for any damage, relocation or replacement costs associated with damage, relocation or removal of private property caused by the City performing work in the public way.

Authority herein given and granted for a period of five (5) years from and after 06/30/2014.

Alderman _____

Brendan Reilly 42nd Ward

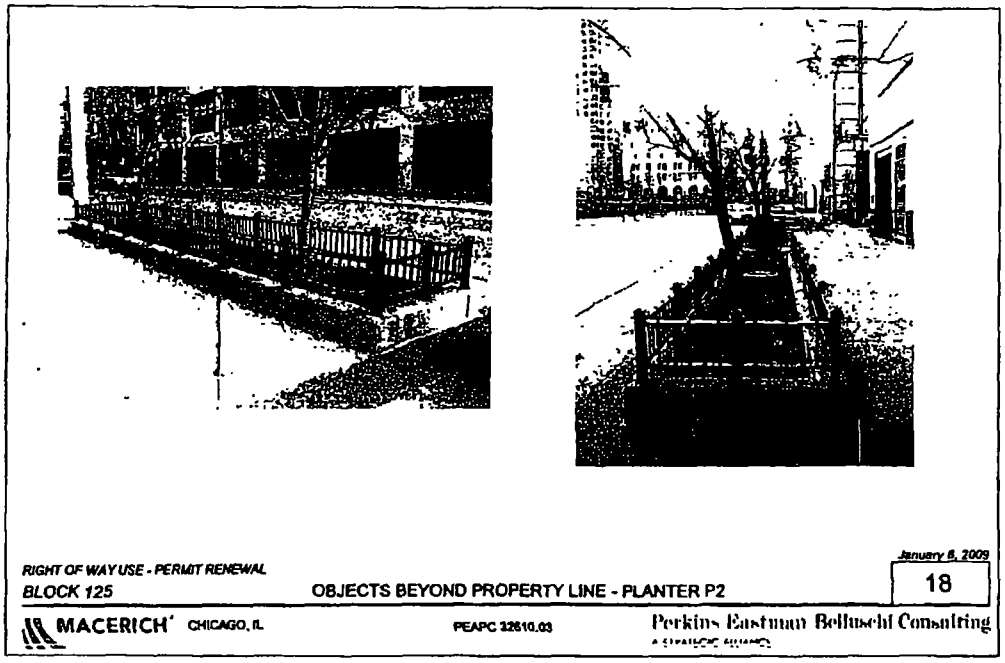

RIGHT OF WAY USE - PERMIT RENEWAL
BLOCK 125
OBJECTS BEYOND PROPERTY LINE - PLANTER P2
January 8, 2009
18
MACERICH CHICAGO, IL
PEAPC 32610.03
Perkins Eastman Bellusehi Consulting

Ordinance associated with this drawing printed on pages 65793 and 65798 of this *Journal*.

City of Chicago

O2014-6315

Office of the City Clerk

Document Tracking Sheet

Meeting Date:	7/30/2014
Sponsor(s):	Reilly (42)
Type:	Ordinance
Title:	Grant(s) of privilege in public way for Macerich Management - security camera
Committee(s) Assignment:	Committee on Transportation and Public Way

ORDINANCE
MACERICH MANAGEMENT
Acct. No. 88194 - 2
Permit No. 1114029

Be It Ordained by the City Council of the City of Chicago:

SECTION 1. Permission and authority are hereby given and granted to MACERICH MANAGEMENT, upon the terms and subject to the conditions of this ordinance to maintain and use, as now constructed, one (1) Security Camera(s) projecting over the public right-of-way for security purposes adjacent to its premises known as 520 N. Michigan Ave..

Said Security Camera(s) at E. Grand measure(s):
One (1) at one (1) foot in length, two (2) feet in width and twelve (12) feet above grade level.

The location of said privilege shall be as shown on prints kept on file with the Department of Business Affairs and Consumer Protection and the Office of the City Clerk.

Said privilege shall be constructed in accordance with plans and specifications approved by the Department of Planning and Development and Department of Transportation (Division of Project Development).

This grant of privilege in the public way shall be subject to the provisions of Section 10-28-015 and all other required provisions of the Municipal Code of Chicago.

The grantee shall pay to the City of Chicago as compensation for the privilege #1114029 herein granted the sum of zero ($.00) per annum in advance.

A 25% penalty will be added for payments received after due date.


The permit holder agrees to hold the City of Chicago harmless for any damage, relocation or replacement costs associated with damage, relocation or removal of private property caused by the City performing work in the public way.

Authority herein given and granted for a period of five (5) years from and after 06/30/2014.

Alderman _____

Brendan Reilly 42nd Ward



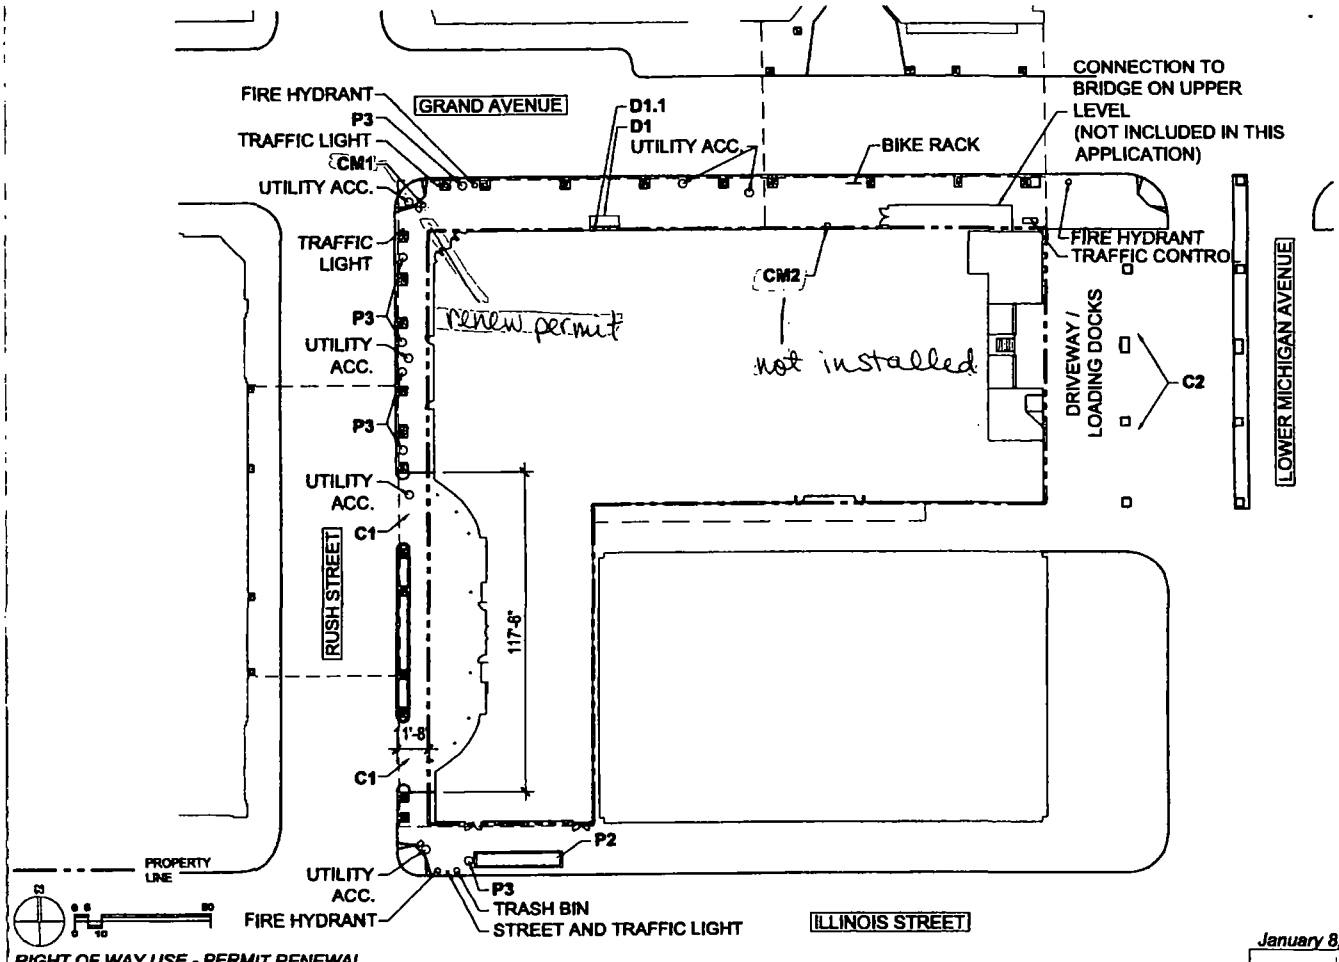

RIGHT OF WAY USE - PERMIT RENEWAL

January 8, 2009

BLOCK 125

OBJECTS BEYOND PROPERTY LINE AT OR BELOW GRADE

9A

MACERICH CHICAGO, IL

PEAPC 32610.03

Perkins Eastman Beltrschi Consulting
A STRATEGIC ALLIANCE

City of Chicago

O2014-6316

Office of the City Clerk

Document Tracking Sheet

Meeting Date:	7/30/2014
Sponsor(s):	Reilly (42)
Type:	Ordinance
Title:	Grant(s) of privilege in public way for Macerich Management - signs
Committee(s) Assignment:	Committee on Transportation and Public Way

ORDINANCE
MACERICH MANAGEMENT
Acct. No. 88194 - 1
Permit No. 1114037

Be It Ordained by the City Council of the City of Chicago:

SECTION 1. Permission and authority are hereby given and granted to MACERICH MANAGEMENT, upon the terms and subject to the conditions of this ordinance to maintain and use one (1) sign(s) projecting over the public right-of-way attached to its premises known as 55 E. Grand Ave..

Said sign structure(s) measures as follows; along E. Grand:
One (1) at two point one six (2.16) feet in length, point three three (.33) feet in height and eight point five (8.5) feet above grade level.

The location of said privilege shall be as shown on prints kept on file with the Department of Business Affairs and Consumer Protection and the Office of the City Clerk.

Said privilege shall be constructed in accordance with plans and specifications approved by the Department of Transportation (Division of Project Development) and Zoning Department - Signs.

This grant of privilege in the public way shall be subject to the provisions of Section 10-28-015 and all other required provisions of the Municipal Code of Chicago.

The grantee shall pay to the City of Chicago as compensation for the privilege #1114037 herein granted the sum of one hundred ($100.00) per annum in advance.


A 25% penalty will be added for payments received after due date.

The permit holder agrees to hold the City of Chicago harmless for any damage, relocation or replacement costs associated with damage, relocation or removal of private property caused by the City performing work in the public way.

Authority herein given and granted for a period of five (5) years from and after 06/30/2014.

Alderman _____

Brendan Reilly 42nd Ward

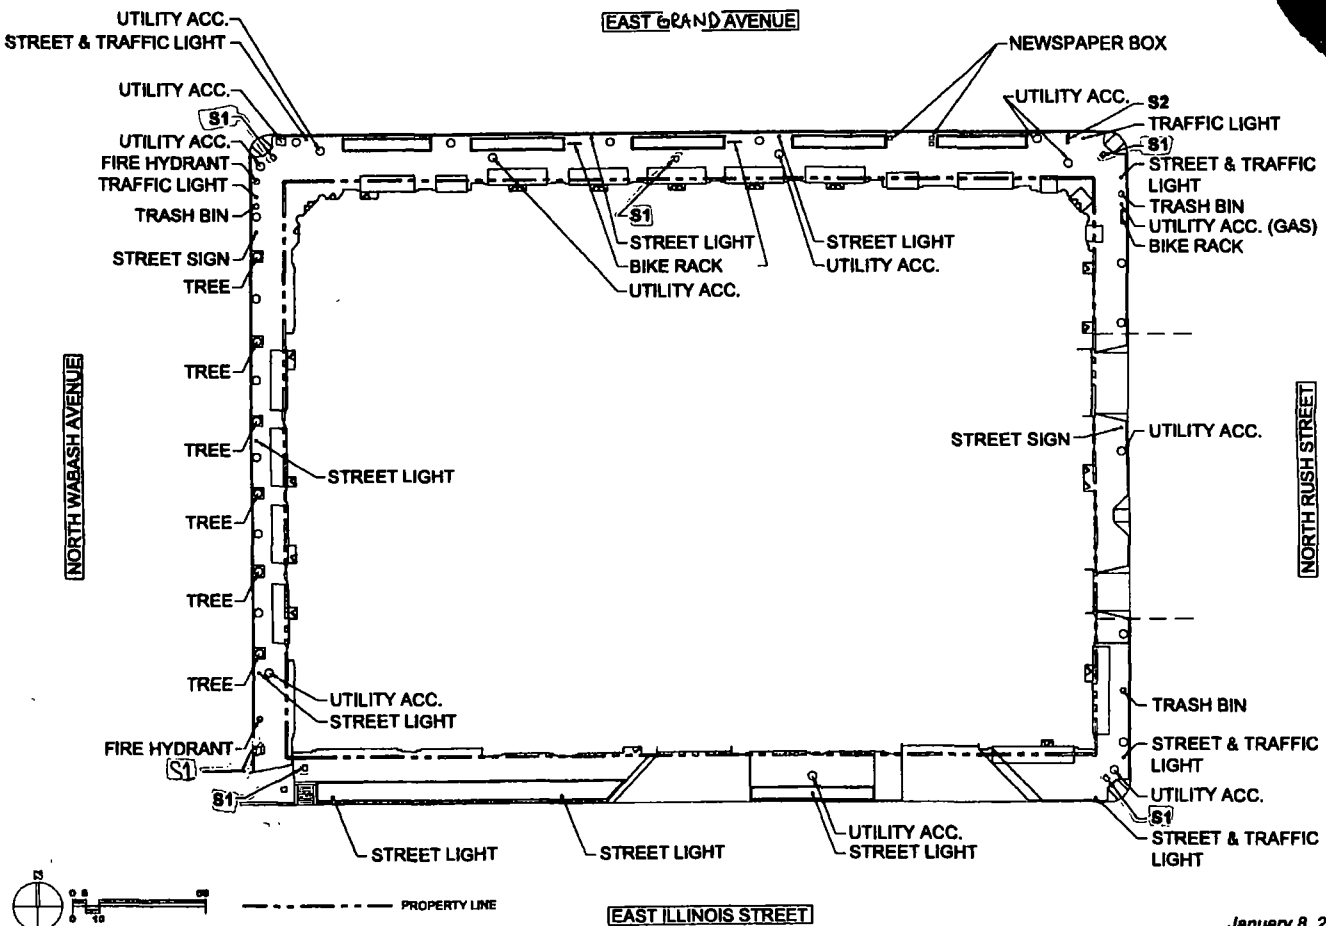

RIGHT OF WAY USE - PERMIT RENEWAL

January 8, 2009

14A

BLOCK 124 OBJECTS BEYOND PROPERTY LINE AT OR BELOW GRADE (SIGN S1)

MACERICH CHICAGO, IL

PEAPC 32810.02

Perkins Eastman Bellusci Consulting
A STRATEGIC ALLIANCE

City of Chicago

O2014-6319

Office of the City Clerk

Document Tracking Sheet

Meeting Date:	7/30/2014
Sponsor(s):	Reilly (42)
Type:	Ordinance
Title:	Grant(s) of privilege in public way for Macerich Management - signs (1114031)
Committee(s) Assignment:	Committee on Transportation and Public Way

ORDINANCE
MACERICH MANAGEMENT
Acct. No. 88194 - 1
Permit No. 1114031

Be It Ordained by the City Council of the City of Chicago:

SECTION 1. Permission and authority are hereby given and granted to MACERICH MANAGEMENT, upon the terms and subject to the conditions of this ordinance to maintain and use, as now constructed, six (6) Sign(s) on the public right-of-way adjacent to its premises known as 55 E. Grand Ave..

Said Sign(s) at E. Grand measure(s):
Three (3) at two (2) feet in length, and one point five (1.5) foot in width for a total of nine (9) square feet.

Said Sign(s) at E. Illinois measure(s):
Two (2) at two (2) feet in length, and one point five (1.5) foot in width for a total of six (6) square feet.

Said Sign(s) at N. Wabash measure(s):
One (1) at two (2) feet in length, and one point five (1.5) foot in width for a total of three (3) square feet.

The location of said privilege shall be as shown on prints kept on file with the Department of Business Affairs and Consumer Protection and the Office of the City Clerk.

Said privilege shall be constructed in accordance with plans and specifications approved by the Department of Transportation (Division of Project Development) and Zoning Department - Signs.

This grant of privilege in the public way shall be subject to the provisions of Section 10-28-015 and all other required provisions of the Municipal Code of Chicago.

The grantee shall pay to the City of Chicago as compensation for the privilege #1114031 herein granted the sum of one hundred seventy-five ($175.00) per annum in advance.


A 25% penalty will be added for payments received after due date.


The permit holder agrees to hold the City of Chicago harmless for any damage, relocation or replacement costs associated with damage, relocation or removal of private property caused by the City performing work in the public way.

Authority herein given and granted for a period of five (5) years from and after 05/13/2014.

Alderman _____

Brendan Reilly 42nd Ward

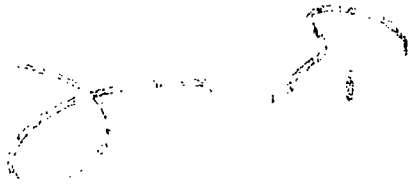

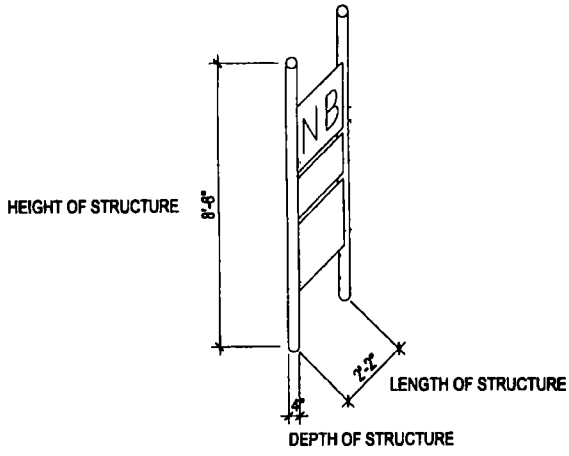
NB
HEIGHT OF STRUCTURE
8'-6"
2'-2"
LENGTH OF STRUCTURE
DEPTH OF STRUCTURE

City of Chicago

O2014-6323

Office of the City Clerk

Document Tracking Sheet

Meeting Date:	7/30/2014
Sponsor(s):	Reilly (42)
Type:	Ordinance
Title:	Grant(s) of privilege in public way for Marc Realty
Committee(s) Assignment:	Committee on Transportation and Public Way

ORDINANCE
MARC REALTY
Acct. No. 339330 - 1
Permit No. 1113909

Be It Ordained by the City Council of the City of Chicago:

SECTION 1. Permission and authority are hereby given and granted to MARC REALTY, upon the terms and subject to the conditions of this ordinance to maintain and use, as now constructed, one (1) Banner(s) projecting over the public right-of-way adjacent to its premises known as 180 N. Wabash Ave..

Said Banner(s) at N. WABASH AVE. measure(s):
One (1) at six point six seven (6.67) feet in length, and two (2) feet in width for a total of thirteen point three four (13.34) square feet.

The location of said privilege shall be as shown on prints kept on file with the Department of Business Affairs and Consumer Protection and the Office of the City Clerk.

Said privilege shall be constructed in accordance with plans and specifications approved by the Zoning Department - Signs.

This grant of privilege in the public way shall be subject to the provisions of Section 10-28-015 and all other required provisions of the Municipal Code of Chicago.

The grantee shall pay to the City of Chicago as compensation for the privilege #1113909 herein granted the sum of seventy-five ($75.00) per annum in advance.


A 25% penalty will be added for payments received after due date.

The permit holder agrees to hold the City of Chicago harmless for any damage, relocation or replacement costs associated with damage, relocation or removal of private property caused by the City performing work in the public way.

Authority herein given and granted for a period of five (5) years from and after 05/13/2014.

Alderman _____

Brendan Reilly 42nd Ward

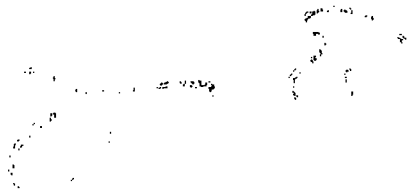

Front and back look like this one.)





6.67'

2'

City of Chicago

O2014-6579

Office of the City Clerk

Document Tracking Sheet

Meeting Date:	7/30/2014
Sponsor(s):	Reilly (42)
Type:	Ordinance
Title:	Grant(s) of privilege in public way for Metropolis Condo Assn.
Committee(s) Assignment:	Committee on Transportation and Public Way

ORDINANCE
METROPOLIS CONDOMINIUM ASSOCIATION
Acct. No. 345616 - 1
Permit No. 1113014

Be It Ordained by the City Council of the City of Chicago:

SECTION 1. Permission and authority are hereby given and granted to METROPOLIS CONDOMINIUM ASSOCIATION, upon the terms and subject to the conditions of this ordinance to maintain and use, as now constructed, five (5) Vault(s) under the public right-of-way adjacent to its premises known as 8 W. Monroe St..

Said Vault(s) at S. State (1st level) measure(s):
One (1) at one hundred twelve (112) feet in length, and twenty-one (21) feet in width for a total of two thousand three hundred fifty-two (2352) square feet.

Said Vault(s) at S. State (2nd level) measure(s):
One (1) at one hundred twelve (112) feet in length, and twenty-one (21) feet in width for a total of two thousand three hundred fifty-two (2352) square feet.

Said Vault(s) at W. Monroe (1st level) measure(s):
One (1) at one hundred forty (140) feet in length, and sixteen (16) feet in width for a total of two thousand two hundred forty (2240) square feet.

Said Vault(s) at W. Monroe (2nd level) measure(s):
One (1) at one hundred forty (140) feet in length, and sixteen (16) feet in width for a total of two thousand two hundred forty (2240) square feet.

Said Vault(s) at W. Monroe (1st level) measure(s):
One (1) at twenty-two (22) feet in length, and fourteen (14) feet in width for a total of three hundred eight (308) square feet.

The location of said privilege shall be as shown on prints kept on file with the Department of Business Affairs and Consumer Protection and the Office of the City Clerk.

Said privilege shall be constructed in accordance with plans and specifications approved by the Department of Transportation (Office of Underground Coordination).

This grant of privilege in the public way shall be subject to the provisions of Section 10-28-015 and all other required provisions of the Municipal Code of Chicago.

The grantee shall pay to the City of Chicago as compensation for the privilege #1113014 herein granted the sum of nineteen thousand three hundred fifty-four ($19,354.00) per annum in advance.


A 25% penalty will be added for payments received after due date.


The permit holder agrees to hold the City of Chicago harmless for any damage, relocation or replacement costs associated with damage, relocation or removal of private property caused by the City performing work in the public way.

Authority herein given and granted for a period of five (5) years from and after 07/21/2014.

Alderman _____

Brendan Reilly 42nd Ward

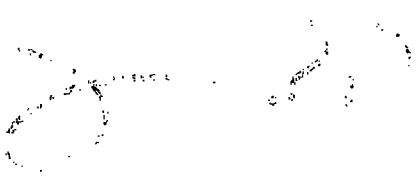

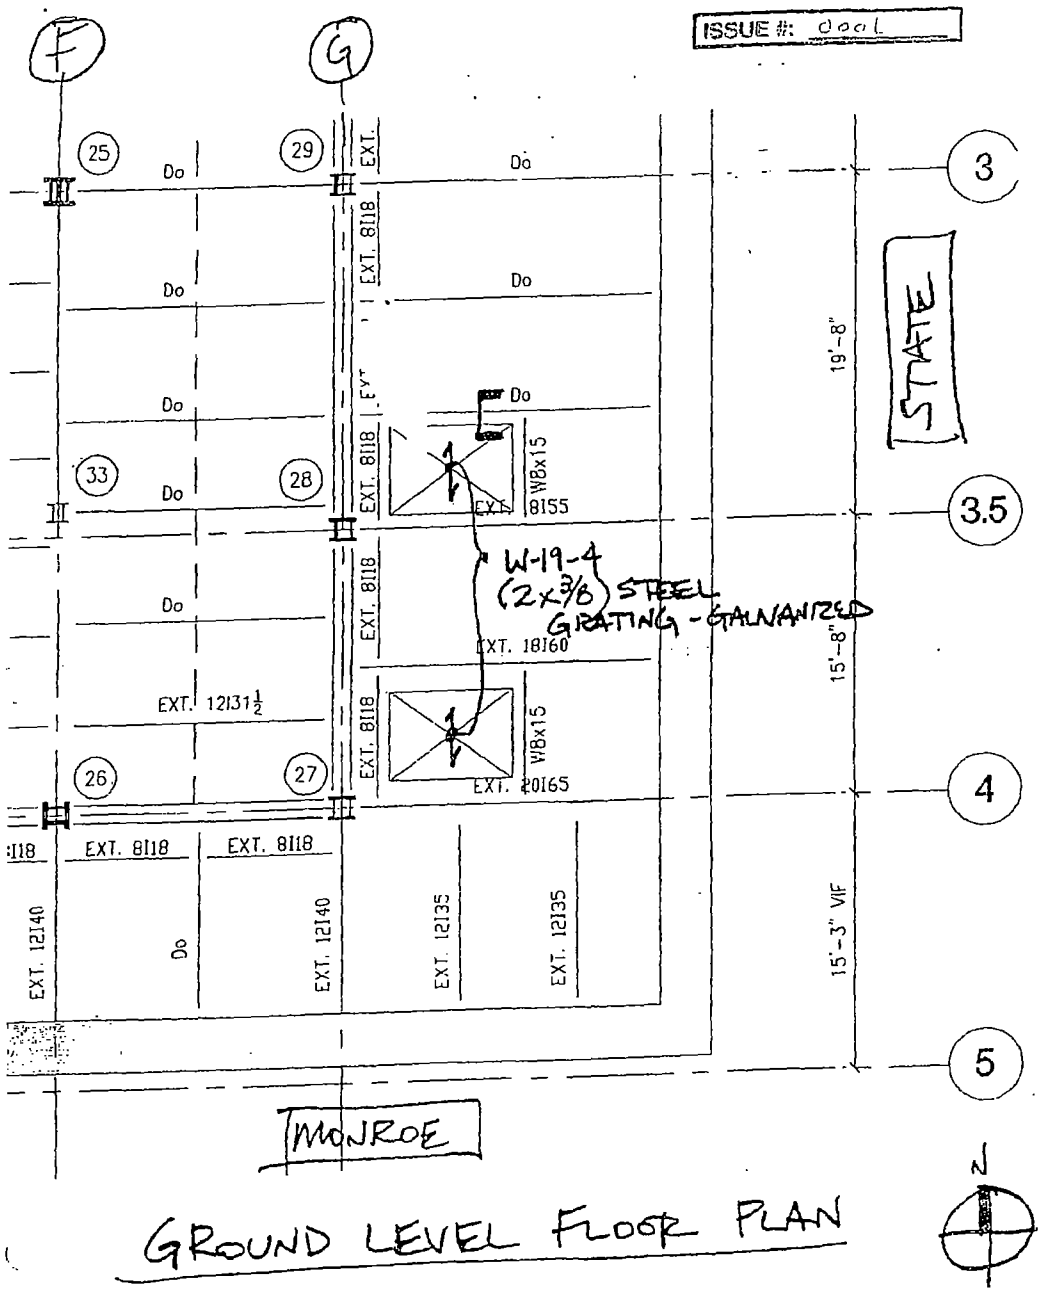

GROUND LEVEL FLOOR PLAN

City of Chicago

O2014-6580

Office of the City Clerk

Document Tracking Sheet

Meeting Date:	7/30/2014
Sponsor(s):	Reilly (42)
Type:	Ordinance
Title:	Grant(s) of privilege in public way for Music and Dance Theater Chicago
Committee(s) Assignment:	Committee on Transportation and Public Way

ORDINANCE
MUSIC AND DANCE THEATER CHICAGO
Acct. No. 250547 - 1
Permit No. 1113234

Be It Ordained by the City Council of the City of Chicago:

SECTION 1. Permission and authority are hereby given and granted to MUSIC AND DANCE THEATER CHICAGO, upon the terms and subject to the conditions of this ordinance to construct, install, maintain and use thirteen (13) Door Swing(s) on the public right-of-way adjacent to its premises known as 205 E. Randolph St..

Said Door Swing(s) at Lower E. Randolph Street measure(s):
Thirteen (13) at three point three six (3.36) feet in length, and three point two seven (3.27) feet in width for a total of one hundred forty-two point eight three (142.83) square feet.

The location of said privilege shall be as shown on prints kept on file with the Department of Business Affairs and Consumer Protection and the Office of the City Clerk.

Said privilege shall be constructed in accordance with plans and specifications approved by the Department of Transportation (Division of Project Development).

This grant of privilege in the public way shall be subject to the provisions of Section 10-28-015 and all other required provisions of the Municipal Code of Chicago.

The grantee shall pay to the City of Chicago as compensation for the privilege #1113234 herein granted the sum of nine hundred seventy-five ($975.00) per annum in advance.

A 25% penalty will be added for payments received after due date.


The permit holder agrees to hold the City of Chicago harmless for any damage, relocation or replacement costs associated with damage, relocation or removal of private property caused by the City performing work in the public way.

Authority herein given and granted for a period of five (5) years from and after Date of Passage.

Alderman _____

Brendan Reilly 42nd Ward



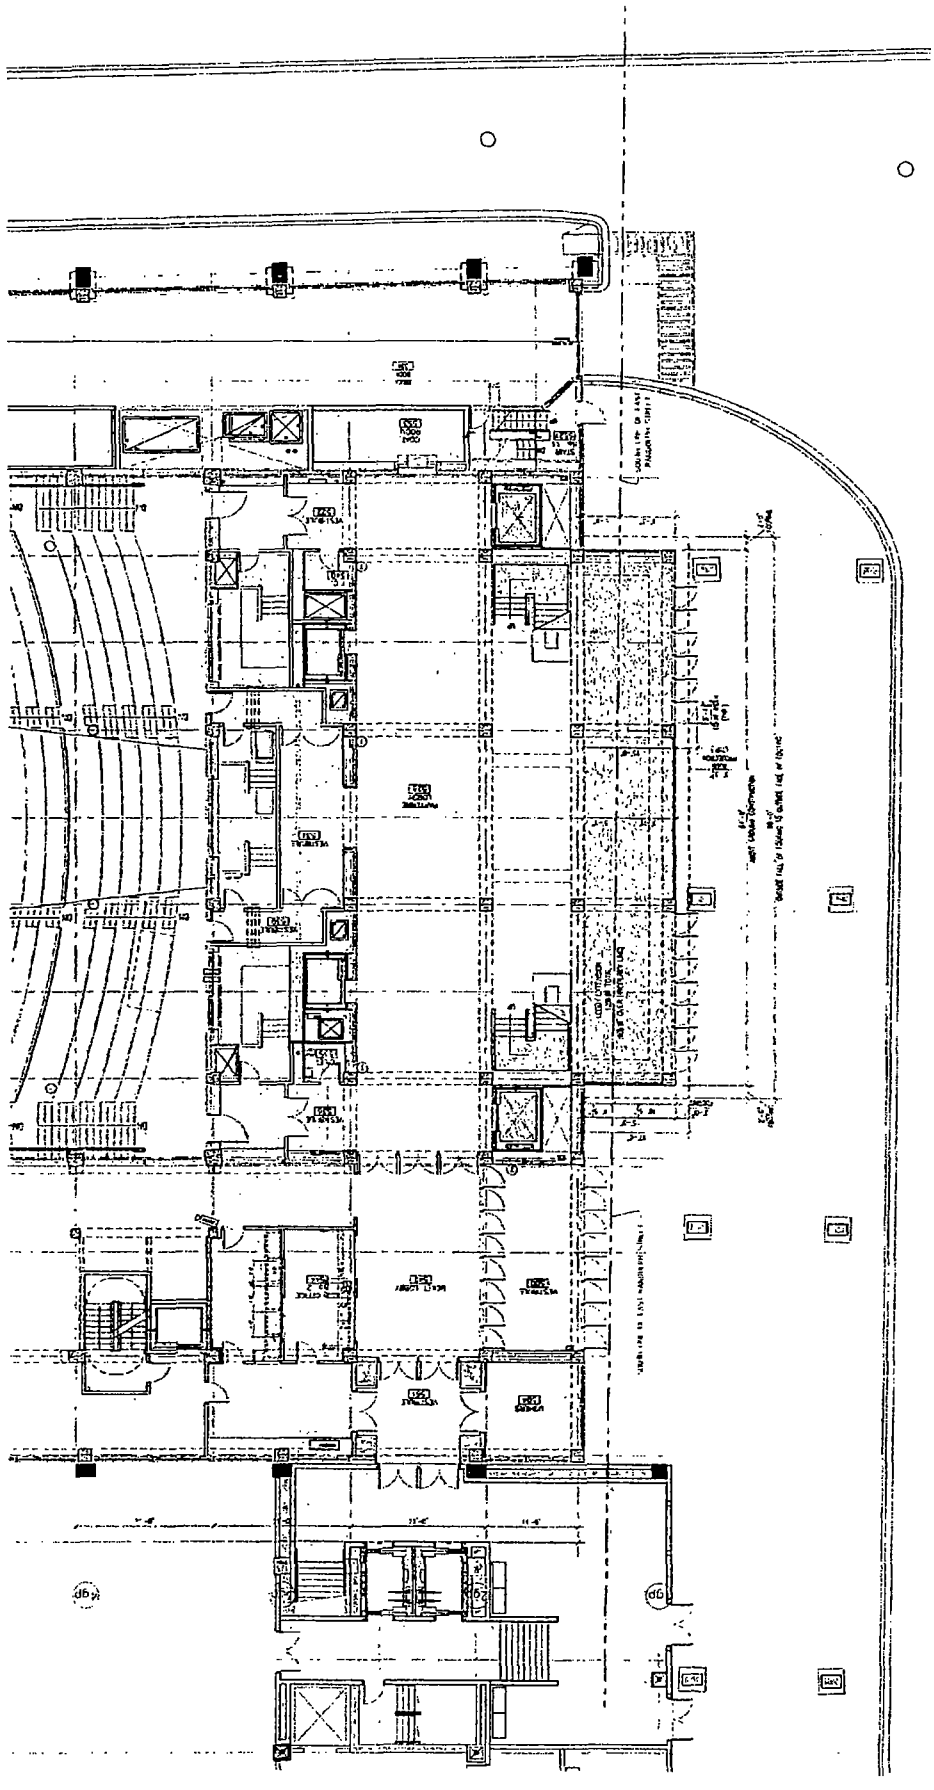

HARRIS THEATER FOR MUSIC AND DANCE
VERTICAL CIRCULATION AND LOBBY EXPANSION
LOBBY EXPANSION PLAN - LOWER RANDOLPH LEVEL
11/1/2013
SOM ARCHITECTS

City of Chicago

O2014-6581

Office of the City Clerk

Document Tracking Sheet

Meeting Date:	7/30/2014
Sponsor(s):	Reilly (42)
Type:	Ordinance
Title:	Grant(s) of privilege in public way for North Community Bank
Committee(s) Assignment:	Committee on Transportation and Public Way

ORDINANCE
NORTH COMMUNITY BANK
Acct. No. 87701 - 10
Permit No. 1114043

Be It Ordained by the City Council of the City of Chicago:

SECTION 1. Permission and authority are hereby given and granted to NORTH COMMUNITY BANK, upon the terms and subject to the conditions of this ordinance to maintain and use, as now constructed, fourteen (14) Light Fixture(s) projecting over the public right-of-way adjacent to its premises known as 2 W. Elm St..

Said Light Fixture(s) at Elm St measure(s):
Eight (8) at one point five (1.5) foot in length, point three three (.33) feet in width and fourteen (14) feet above grade level.

Said Light Fixture(s) at State St measure(s):
Six (6) at one point five (1.5) foot in length, point three three (.33) feet in width and fourteen (14) feet above grade level.

The location of said privilege shall be as shown on prints kept on file with the Department of Business Affairs and Consumer Protection and the Office of the City Clerk.

Said privilege shall be constructed in accordance with plans and specifications approved by the Department of Transportation (Division of Project Development).

This grant of privilege in the public way shall be subject to the provisions of Section 10-28-015 and all other required provisions of the Municipal Code of Chicago.

The grantee shall pay to the City of Chicago as compensation for the privilege #1114043 herein granted the sum of one hundred forty ($140.00) per annum in advance.


A 25% penalty will be added for payments received after due date.


The permit holder agrees to hold the City of Chicago harmless for any damage, relocation or replacement costs associated with damage, relocation or removal of private property caused by the City performing work in the public way.

Authority herein given and granted for a period of five (5) years from and after 06/03/2014.

Alderman _____

Brendan Reilly 42nd Ward

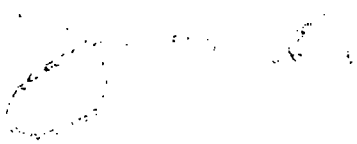

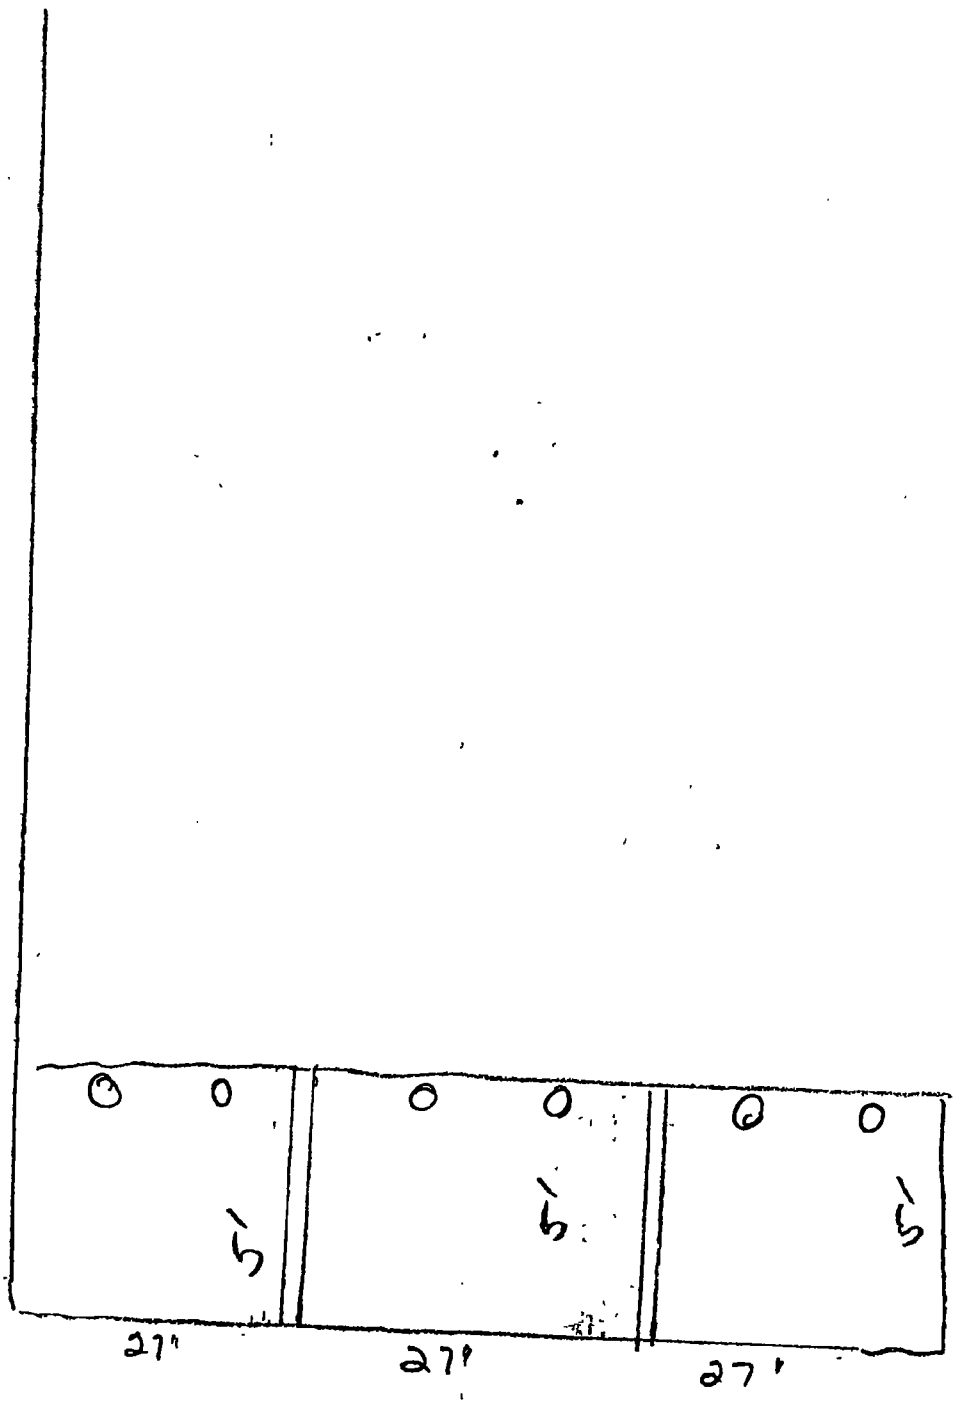
27'
27'
27'
STATE ST

City of Chicago

O2014-6582

Office of the City Clerk

Document Tracking Sheet

Meeting Date:	7/30/2014
Sponsor(s):	Reilly (42)
Type:	Ordinance
Title:	Grant(s) of privilege in public way for Northwestern Memorial Hospital - building projections
Committee(s) Assignment:	Committee on Transportation and Public Way

ORDINANCE
NORTHWESTERN MEMORIAL HOSPITAL
Acct. No. 69273 - 3
Permit No. 1113092

Be It Ordained by the City Council of the City of Chicago:

SECTION 1. Permission and authority are hereby given and granted to NORTHWESTERN MEMORIAL HOSPITAL, upon the terms and subject to the conditions of this ordinance to maintain and use, as now constructed, two (2) Building Projection(s) projecting over the public right-of-way adjacent to its premises known as 245 E. Chicago Ave..

Said Building Projection(s) at W. Chicago measure(s):
One (1) at forty (40) feet in length, and nine (9) feet in width for a total of three hundred sixty (360) square feet.

Said Building Projection(s) at W. Chicago measure(s):
One (1) at forty-two (42) feet in length, and two (2) feet in width for a total of eighty-four (84) square feet.

The location of said privilege shall be as shown on prints kept on file with the Department of Business Affairs and Consumer Protection and the Office of the City Clerk.

Said privilege shall be constructed in accordance with plans and specifications approved by the Department of Planning and Development and Department of Transportation (Division of Project Development).

This grant of privilege in the public way shall be subject to the provisions of Section 10-28-015 and all other required provisions of the Municipal Code of Chicago.

The grantee shall pay to the City of Chicago as compensation for the privilege #1113092 herein granted the sum of eight hundred ($800.00) per annum in advance.


A 25% penalty will be added for payments received after due date.


The permit holder agrees to hold the City of Chicago harmless for any damage, relocation or replacement costs associated with damage, relocation or removal of private property caused by the City performing work in the public way.

Authority herein given and granted for a period of five (5) years from and after 05/05/2014.

Alderman _____

Brendan Reilly 42nd Ward

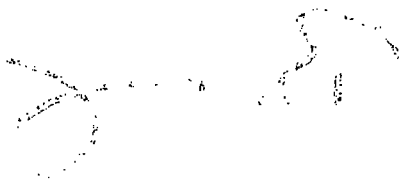

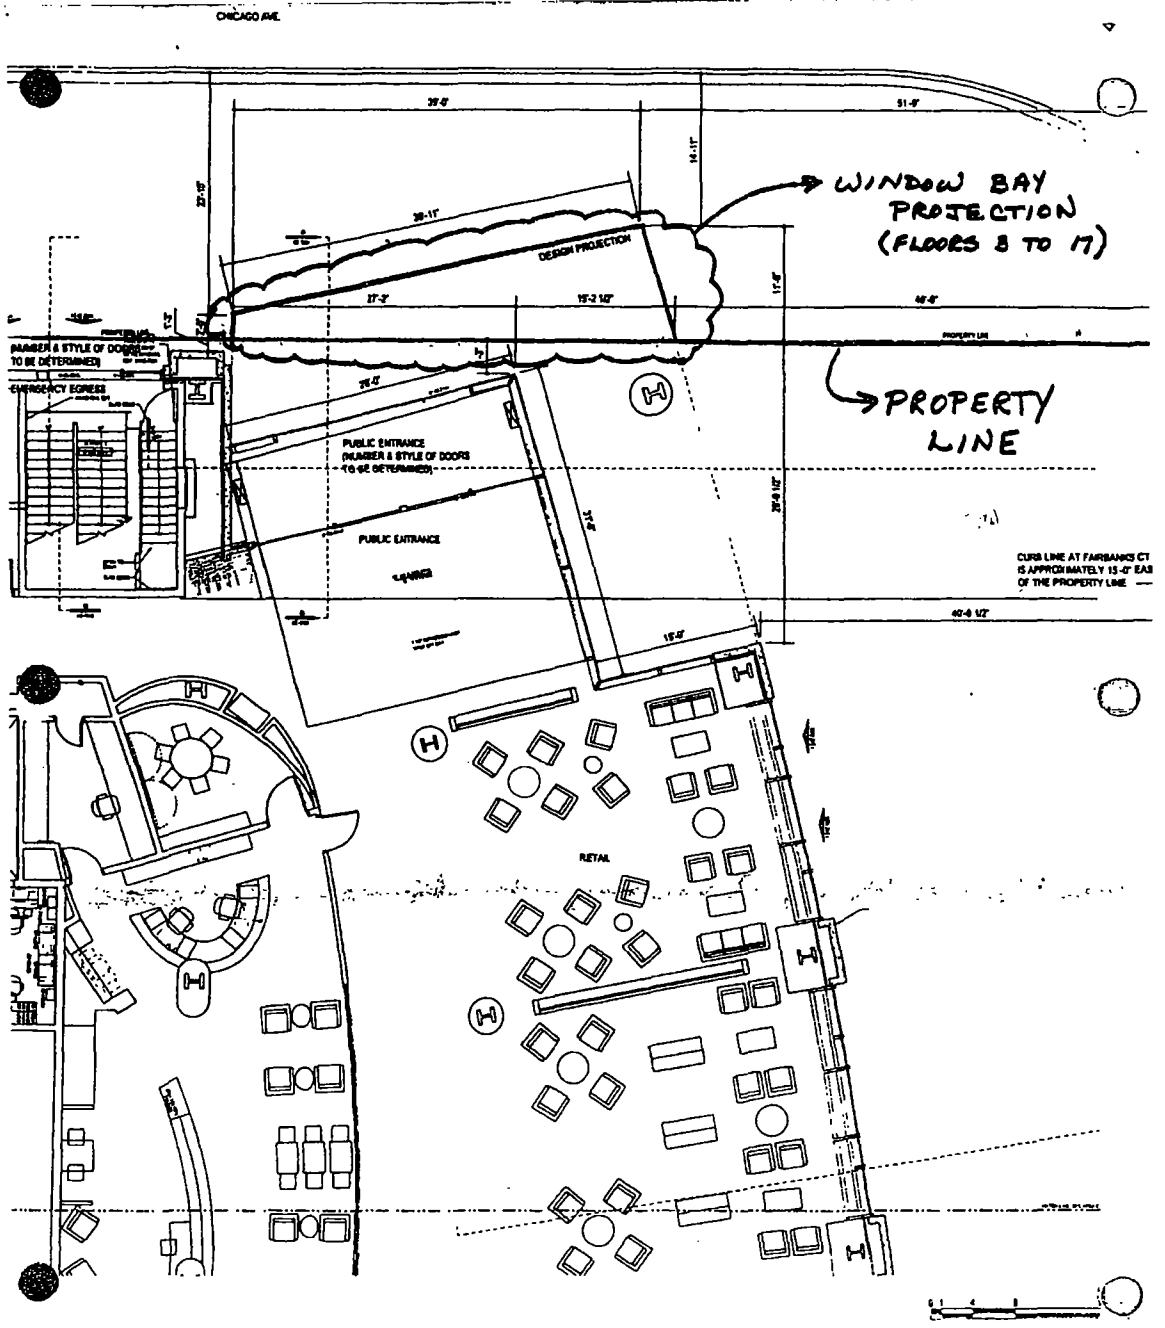

1 WINDOW BAY DESIGN PROJECTION DETAIL

City of Chicago

O2014-6583

Office of the City Clerk

Document Tracking Sheet

Meeting Date:	7/30/2014
Sponsor(s):	Reilly (42)
Type:	Ordinance
Title:	Grant(s) of privilege in public way for Northwestern Memorial Hospital - conduits
Committee(s) Assignment:	Committee on Transportation and Public Way

ORDINANCE
NORTHWESTERN MEMORIAL HOSPITAL
Acct. No. 85392 - 6
Permit No. 1114106

Be It Ordained by the City Council of the City of Chicago:

SECTION 1. Permission and authority are hereby given and granted to NORTHWESTERN MEMORIAL HOSPITAL, upon the terms and subject to the conditions of this ordinance to maintain and use, as now constructed, four (4) Conduit(s) under the public right-of-way adjacent to its premises known as 221 E. Huron St..

Said Conduit(s) at NORTH ST. CLAIR ST. measure(s):
One (1) at six hundred twenty point two five (620.25) feet in length, and one (1) foot in width for a total of six hundred twenty point two five (620.25) square feet.

Said Conduit(s) at EAST ERIE ST. measure(s):
One (1) at six hundred twenty point two five (620.25) feet in length, and one (1) foot in width for a total of six hundred twenty point two five (620.25) square feet.

Said Conduit(s) at FAIRBANKS CT. measure(s):
One (1) at six hundred twenty point two five (620.25) feet in length, and one (1) foot in width for a total of six hundred twenty point two five (620.25) square feet.

Said Conduit(s) at 221 E. HURON measure(s):
One (1) at six hundred twenty point two five (620.25) feet in length, and one (1) foot in width for a total of six hundred twenty point two five (620.25) square feet.

The location of said privilege shall be as shown on prints kept on file with the Department of Business Affairs and Consumer Protection and the Office of the City Clerk.

Said privilege shall be constructed in accordance with plans and specifications approved by the Department of Transportation (Division of Project Development) and Department of Transportation (Office of Underground Coordination).

This grant of privilege in the public way shall be subject to the provisions of Section 10-28-015 and all other required provisions of the Municipal Code of Chicago.

The grantee shall pay to the City of Chicago as compensation for the privilege #1114106 herein granted the sum of fourteen thousand eight hundred eighty-six ($14,886.00) per annum in advance.


A 25% penalty will be added for payments received after due date.


The permit holder agrees to hold the City of Chicago harmless for any damage, relocation or replacement costs associated with damage, relocation or removal of private property caused by the City performing work in the public way.

Authority herein given and granted for a period of five (5) years from and after 07/29/2014.

Alderman _____

Brendan Reilly 42nd Ward

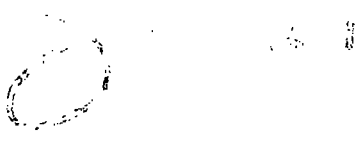

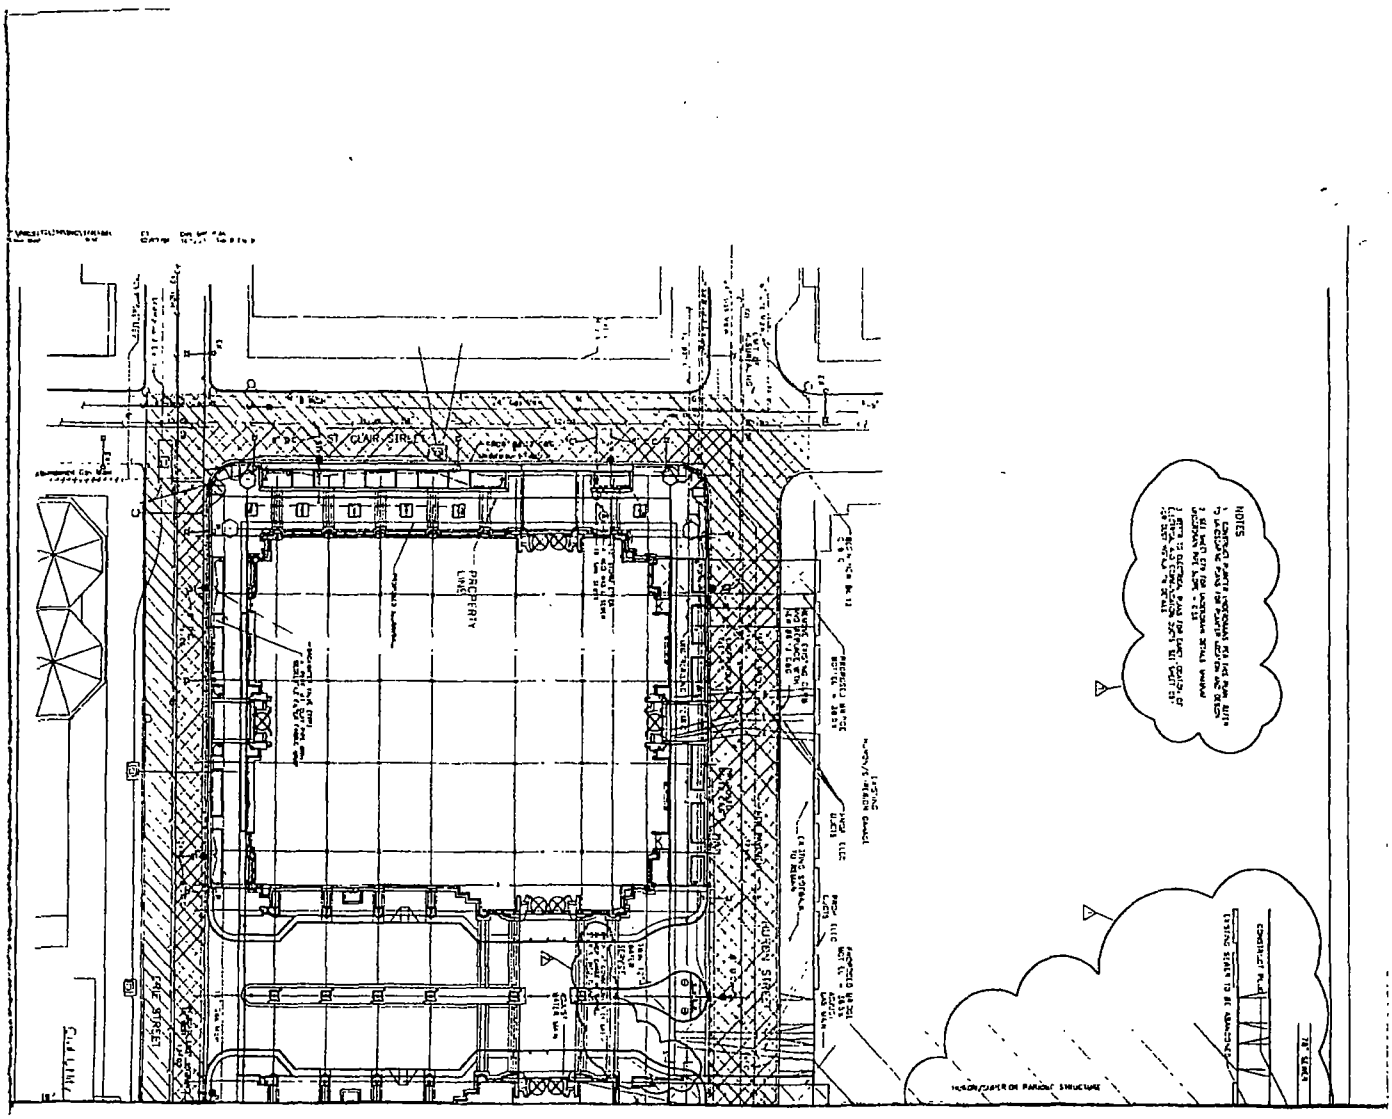
CLAIR STREET
PROPERTY LINE
NOTES

City of Chicago

O2014-6584

Office of the City Clerk

Document Tracking Sheet

Meeting Date:	7/30/2014
Sponsor(s):	Reilly (42)
Type:	Ordinance
Title:	Grant(s) of privilege in public way for Northwestern University
Committee(s) Assignment:	Committee on Transportation and Public Way

ORDINANCE
Northwestern University
Acct. No. 69296 - 3
Permit No. 1113607

Be It Ordained by the City Council of the City of Chicago:

SECTION 1. Permission and authority are hereby given and granted to Northwestern University, upon the terms and subject to the conditions of this ordinance to construct, install, maintain and use one (1) Manhole(s) under the public right-of-way adjacent to its premises known as 303 E. Superior St..

Said Manhole(s) at E. Huron Street measure(s):
One (1) at two point five (2.5) feet in length, and two point five (2.5) feet in width for a total of six point two five (6.25) square feet.

The location of said privilege shall be as shown on prints kept on file with the Department of Business Affairs and Consumer Protection and the Office of the City Clerk.

Said privilege shall be constructed in accordance with plans and specifications approved by the Department of Transportation (Office of Underground Coordination) and Department of Water Management.

This grant of privilege in the public way shall be subject to the provisions of Section 10-28-015 and all other required provisions of the Municipal Code of Chicago.

The grantee shall pay to the City of Chicago as compensation for the privilege #1113607 herein granted the sum of four hundred ($400.00) per annum in advance.


A 25% penalty will be added for payments received after due date.

The permit holder agrees to hold the City of Chicago harmless for any damage, relocation or replacement costs associated with damage, relocation or removal of private property caused by the City performing work in the public way.

Authority herein given and granted for a period of five (5) years from and after Date of Passage.

Alderman _____

Brendan Reilly 42nd Ward

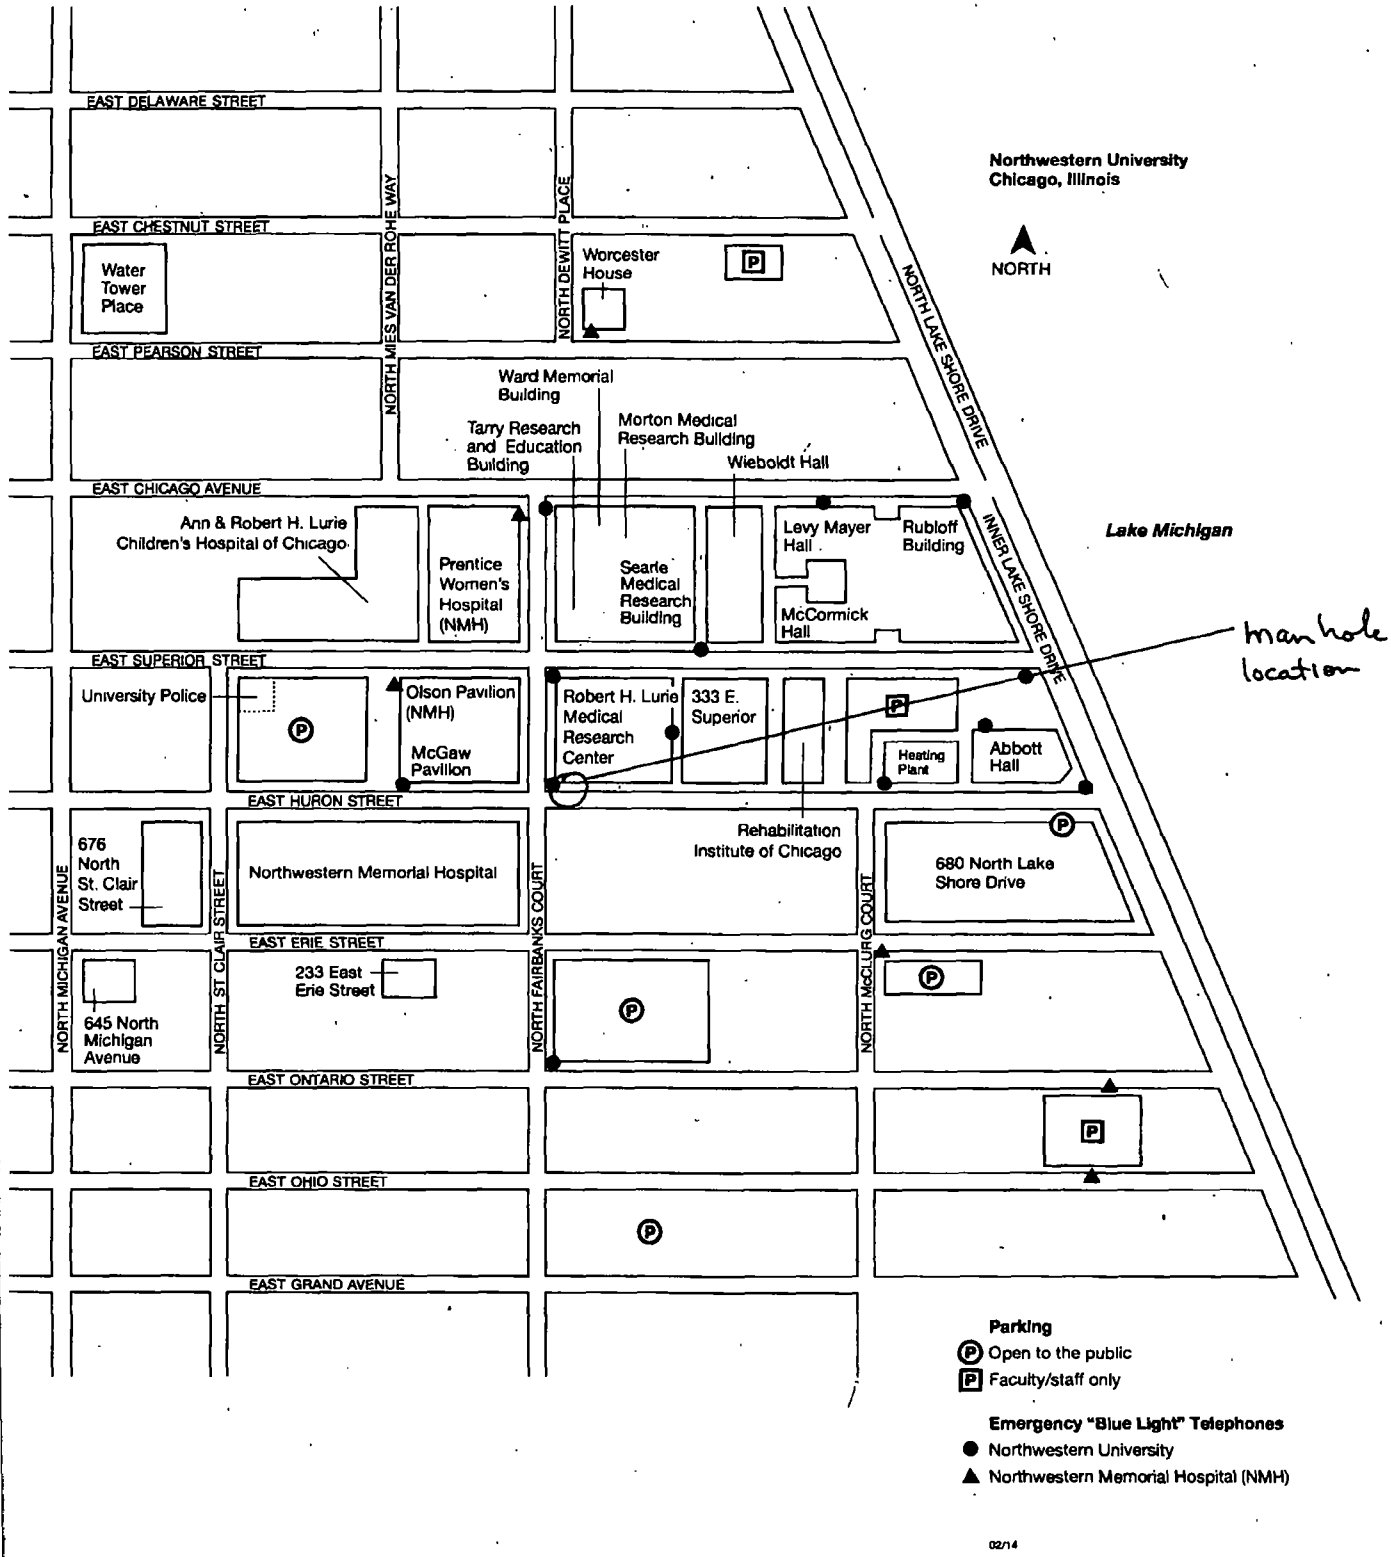
Northwestern University
Chicago, Illinois
NORTH
EAST DELAWARE STREET
EAST CHESTNUT STREET
EAST PEARSON STREET
EAST CHICAGO AVENUE
EAST SUPERIOR STREET
EAST HURON STREET
EAST ERIE STREET
EAST ONTARIO STREET
EAST OHIO STREET
EAST GRAND AVENUE
NORTH MIES VAN DER ROHE WAY
NORTH DEWITT PLACE
NORTH LAKE SHORE DRIVE
INNER LAKE SHORE DRIVE
NORTH MICHIGAN AVENUE
NORTH ST CLAIR STREET
NORTH FAIRBANKS COURT
NORTH McCLURG COURT
Water Tower Place
Worcester House
Ward Memorial Building
Tarry Research and Education Building
Morton Medical Research Building
Wieboldt Hall
Ann & Robert H. Lurie Children's Hospital of Chicago
Prentice Women's Hospital (NMH)
Searle Medical Research Building
Levy Mayer Hall
Rubloff Building
McCormick Hall
Lake Michigan
manhole location
University Police
Olson Pavilion (NMH)
McGaw Pavilion
Robert H. Lurie Medical Research Center
333 E. Superior
Heating Plant
Abbott Hall
676 North St. Clair Street
Northwestern Memorial Hospital
Rehabilitation Institute of Chicago
680 North Lake Shore Drive
233 East Erie Street
645 North Michigan Avenue
Parking
Open to the public
Faculty/staff only
Emergency "Blue Light" Telephones
Northwestern University
Northwestern Memorial Hospital (NMH)
02/14

City of Chicago

O2014-6585

Office of the City Clerk

Document Tracking Sheet

Meeting Date:	7/30/2014
Sponsor(s):	Reilly (42)
Type:	Ordinance
Title:	*Grant(s) of privilege in public way for* Northwestern University/Chicago Campus
Committee(s) Assignment:	Committee on Transportation and Public Way

ORDINANCE
NORTHWESTERN UNIVERSITY/CHICAGO CAMPUS
Acct. No. 69296 - 5
Permit No. 1114223

Be It Ordained by the City Council of the City of Chicago:

SECTION 1. Permission and authority are hereby given and granted to NORTHWESTERN UNIVERSITY/CHICAGO CAMPUS, upon the terms and subject to the conditions of this ordinance to maintain and use one (1) sign(s) projecting over the public right-of-way attached to its premises known as 321 E. Erie St..

Said sign structure(s) measures as follows; along E. Erie Street:
One (1) at seven (7) feet in length, eleven (11) feet in height and twelve (12) feet above grade level.

The location of said privilege shall be as shown on prints kept on file with the Department of Business Affairs and Consumer Protection and the Office of the City Clerk.

Said privilege shall be constructed in accordance with plans and specifications approved by the Department of Transportation (Division of Project Development) and Zoning Department - Signs.

This grant of privilege in the public way shall be subject to the provisions of Section 10-28-015 and all other required provisions of the Municipal Code of Chicago.

The grantee shall pay to the City of Chicago as compensation for the privilege #1114223 herein granted the sum of three hundred ($300.00) per annum in advance.


A 25% penalty will be added for payments received after due date.


The permit holder agrees to hold the City of Chicago harmless for any damage, relocation or replacement costs associated with damage, relocation or removal of private property caused by the City performing work in the public way.

Authority herein given and granted for a period of five (5) years from and after 03/31/2014.

Alderman _____

Brendan Reilly 42nd Ward

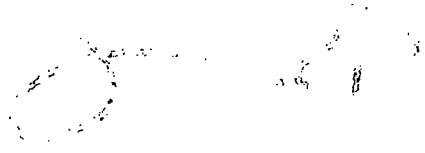

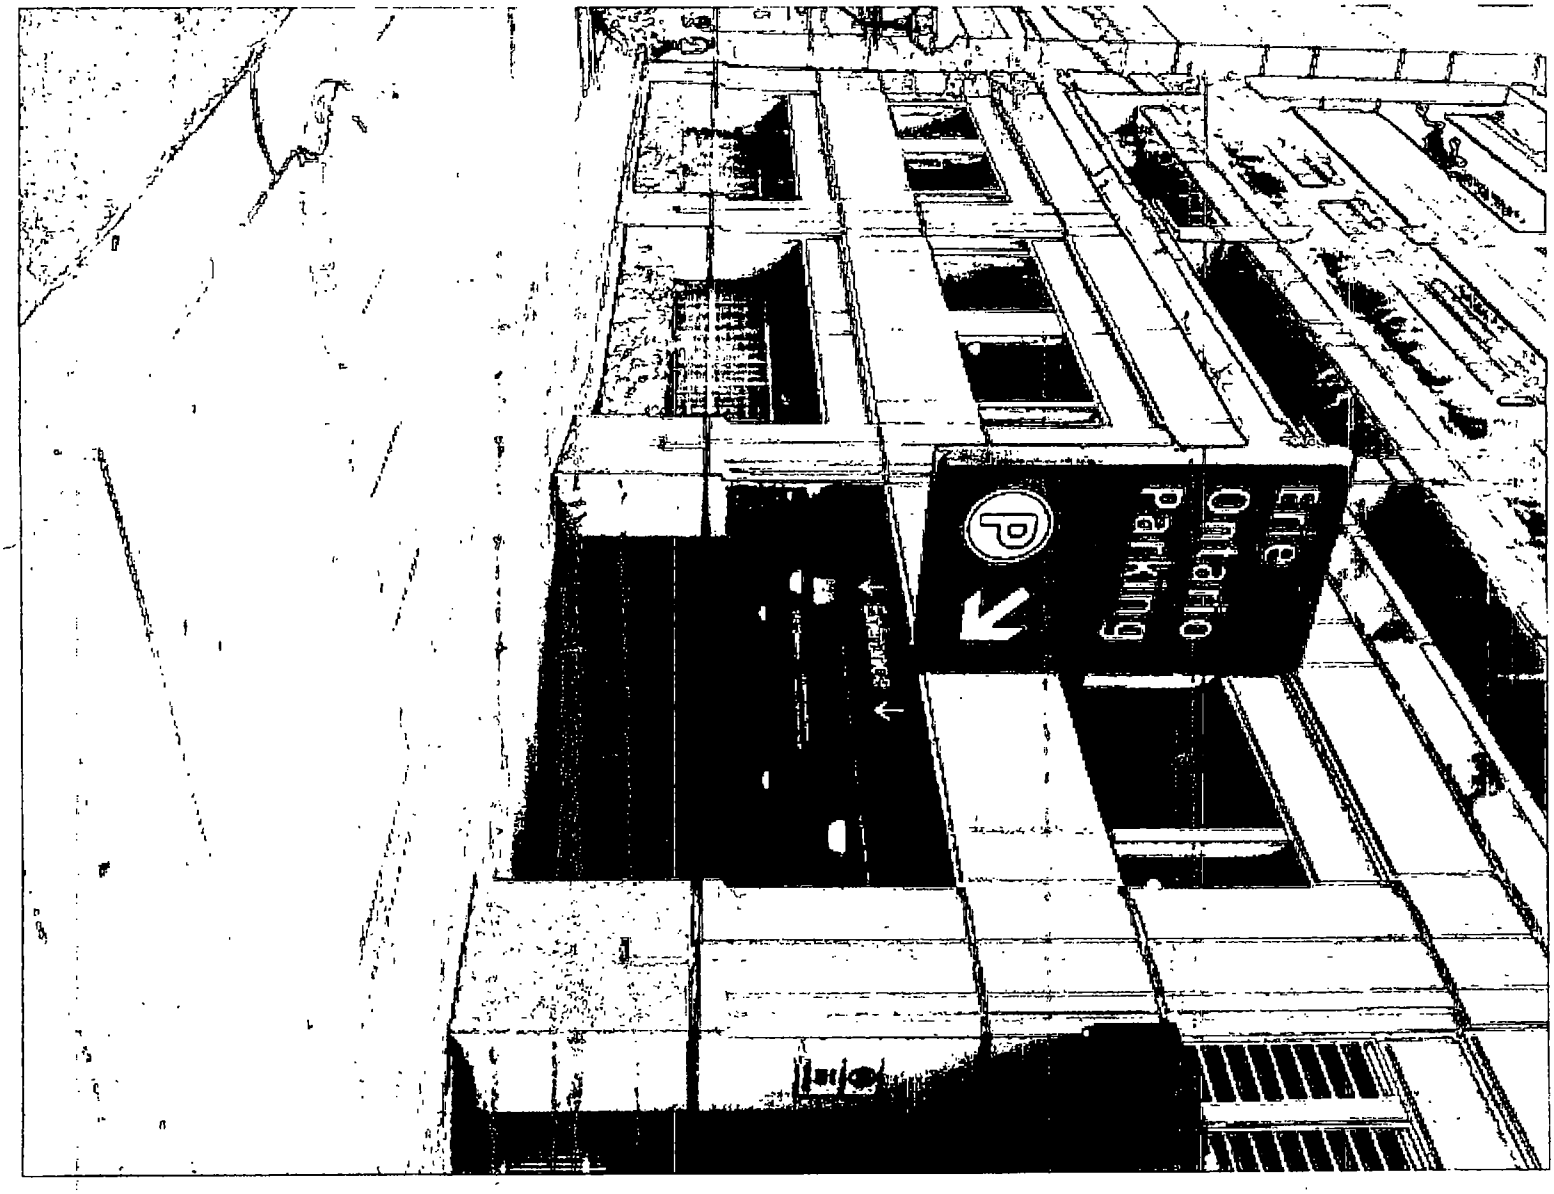
Erie
Ontario
Parking

City of Chicago

O2014-6587

Office of the City Clerk

Document Tracking Sheet

Meeting Date:	7/30/2014
Sponsor(s):	Reilly (42)
Type:	Ordinance
Title:	Grant(s) of privilege in public way for O'Donnell Investment Co. - light poles
Committee(s) Assignment:	Committee on Transportation and Public Way

ORDINANCE
O'DONNELL INVESTMENT CO.
Acct. No. 390607 - 1
Permit No. 1113756

Be It Ordained by the City Council of the City of Chicago:

SECTION 1. Permission and authority are hereby given and granted to O'DONNELL INVESTMENT CO., upon the terms and subject to the conditions of this ordinance to construct, install, maintain and use six (6) Light Pole(s) over the public right-of-way adjacent to its premises known as 150 N. Riverside Plaza.

Said Light Pole(s) at Along Chicago River behind property measure(s):
Six (6) at eight point eight three (8.83) feet in length, and six point five (6.5) feet in width for a total of three hundred forty-four point three seven (344.37) square feet. Said light fixtures above exterior plaza level adjacent to the Chicago River shall be approximately thirty (30) feet above grade level.

The location of said privilege shall be as shown on prints kept on file with the Department of Business Affairs and Consumer Protection and the Office of the City Clerk.

Said privilege shall be constructed in accordance with plans and specifications approved by the Department of Streets and Sanitation (Bureau of Electricity) and Department of Transportation (Division of Project Development).

This grant of privilege in the public way shall be subject to the provisions of Section 10-28-015 and all other required provisions of the Municipal Code of Chicago.

The grantee shall pay to the City of Chicago as compensation for the privilege #1113756 herein granted the sum of four hundred fifty ($450.00) per annum in advance.


A 25% penalty will be added for payments received after due date.

The permit holder agrees to hold the City of Chicago harmless for any damage, relocation or replacement costs associated with damage, relocation or removal of private property caused by the City performing work in the public way.

Authority herein given and granted for a period of five (5) years from and after Date of Passage.

Alderman _____

Brendan Reilly 42nd Ward

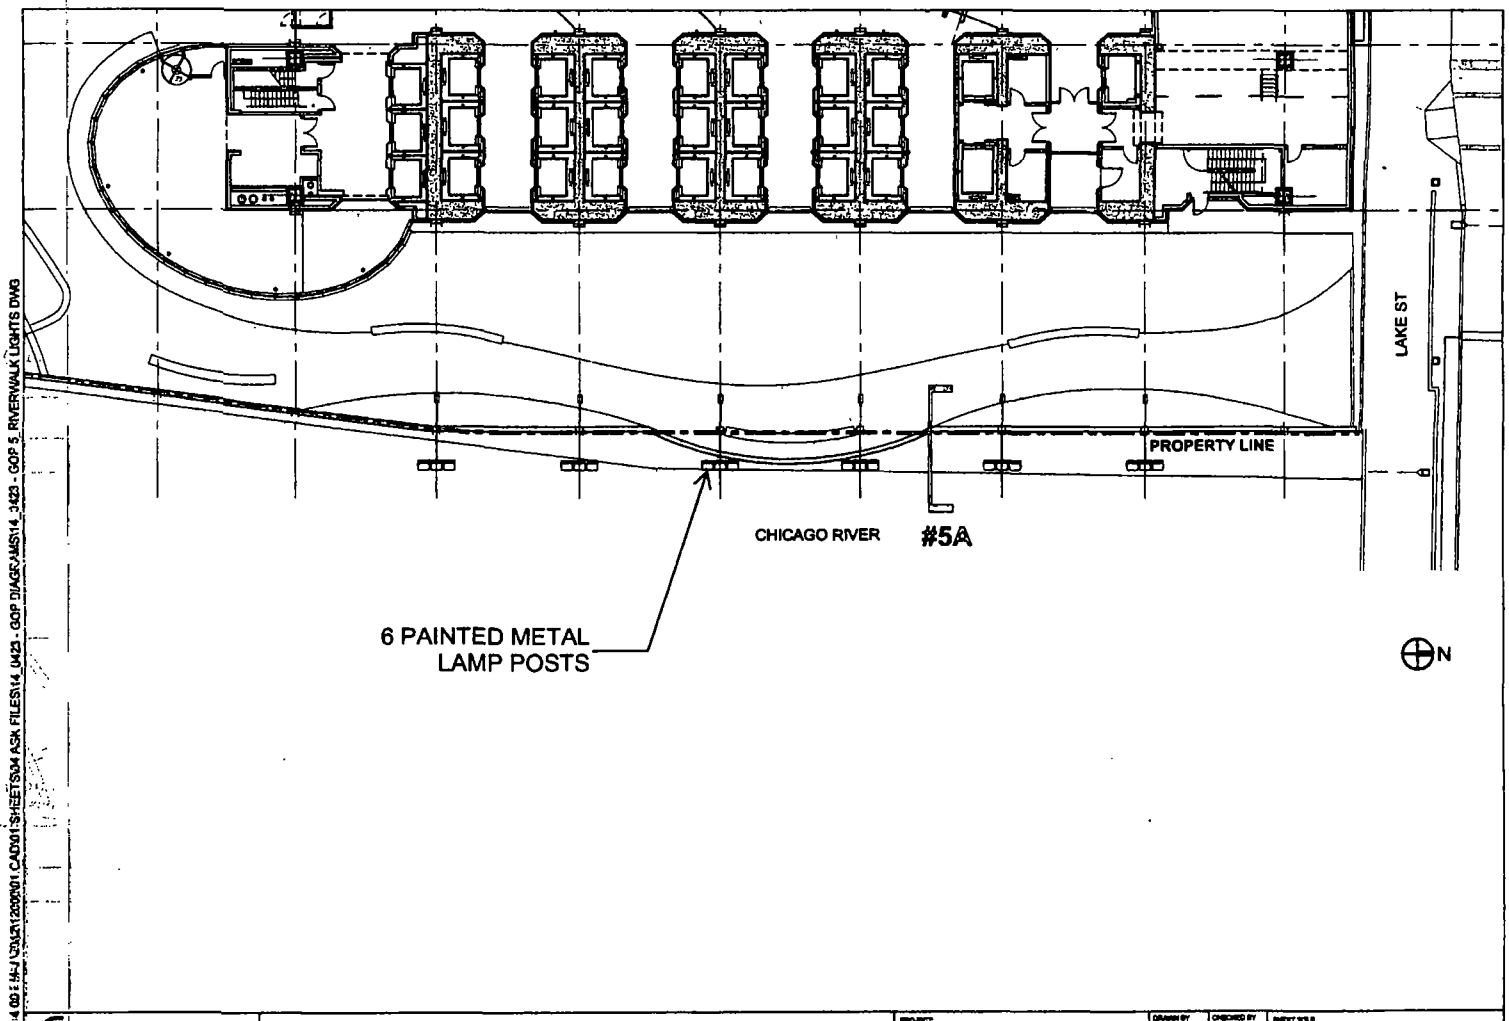

GOETTSCH PARTNERS Architecture Interiors Planning 224 South Michigan Floor 17 Chicago Illinois 60604 USA P +1 312 369 6800 F +1 312 369 6801 goettsch.com	GRANT OF PRIVILEGE DIAGRAMS	PROJECT 150 NORTH RIVERSIDE CHICAGO IL 60606	DRAWN BY / CHECKED BY REFERENCE DRAWING NO PROJECT NUMBER 12000 DATE OF ISSUE 2014-04-25	SHEET TITLE PLAZA PLAN LIGHTING SHEET NUMBER ASK-20140425-5

Jmyniec 4/22/2014 4:09:51 PM J:\2012\12000\01 CAD\01 SHEETS\04 ASK FILES\14_0423 - GOP DIAGRAMS\14_3423 - GOP 5_RIVERWALK LIGHTS.DWG

ORDINANCE
BROADWAY CELLARS
Acct. No. 305425 - 1
Permit No. 1113827

Be It Ordained by the City Council of the City of Chicago:

SECTION 1. Permission and authority are hereby given and granted to BROADWAY CELLARS, upon the terms and subject to the conditions of this ordinance to maintain and use, as now constructed, two (2) Planter(s) on the public right-of-way for beautification purposes adjacent to its premises known as 5900 N. Broadway .

Said Planter(s) at N. BROADWAY measure(s):
Two (2) at two point two five (2.25) feet in length, and two point two five (2.25) feet in width for a total of ten point one three (10.13) square feet.

Grantee must allow the required clear and unobstructed space for pedestrian passage at all times per rules and regulations approved by the Department of Transportation.

The location of said privilege shall be as shown on prints kept on file with the Department of Business Affairs and Consumer Protection and the Office of the City Clerk.

Said privilege shall be constructed in accordance with plans and specifications approved by the Department of Planning and Development and Department of Transportation (Division of Project Development).

This grant of privilege in the public way shall be subject to the provisions of Section 10-28-015 and all other required provisions of the Municipal Code of Chicago.

The grantee shall pay to the City of Chicago as compensation for the privilege #1113827 herein granted the sum of zero ($.00) per annum in advance.

A 25% penalty will be added for payments received after due date.

The permit holder agrees to hold the City of Chicago harmless for any damage, relocation or replacement costs associated with damage, relocation or removal of private property caused by the City performing work in the public way.


Authority herein given and granted for a period of five (5) years from and after 06/30/2014.

Alderman _____

Harry Osterman 48th Ward

PLANTER LOCATION FOR PUBLIC WAY USE PERMIT

5900 N. BROADWAY
CHICAGO, IL 60660
(773) 944-1208

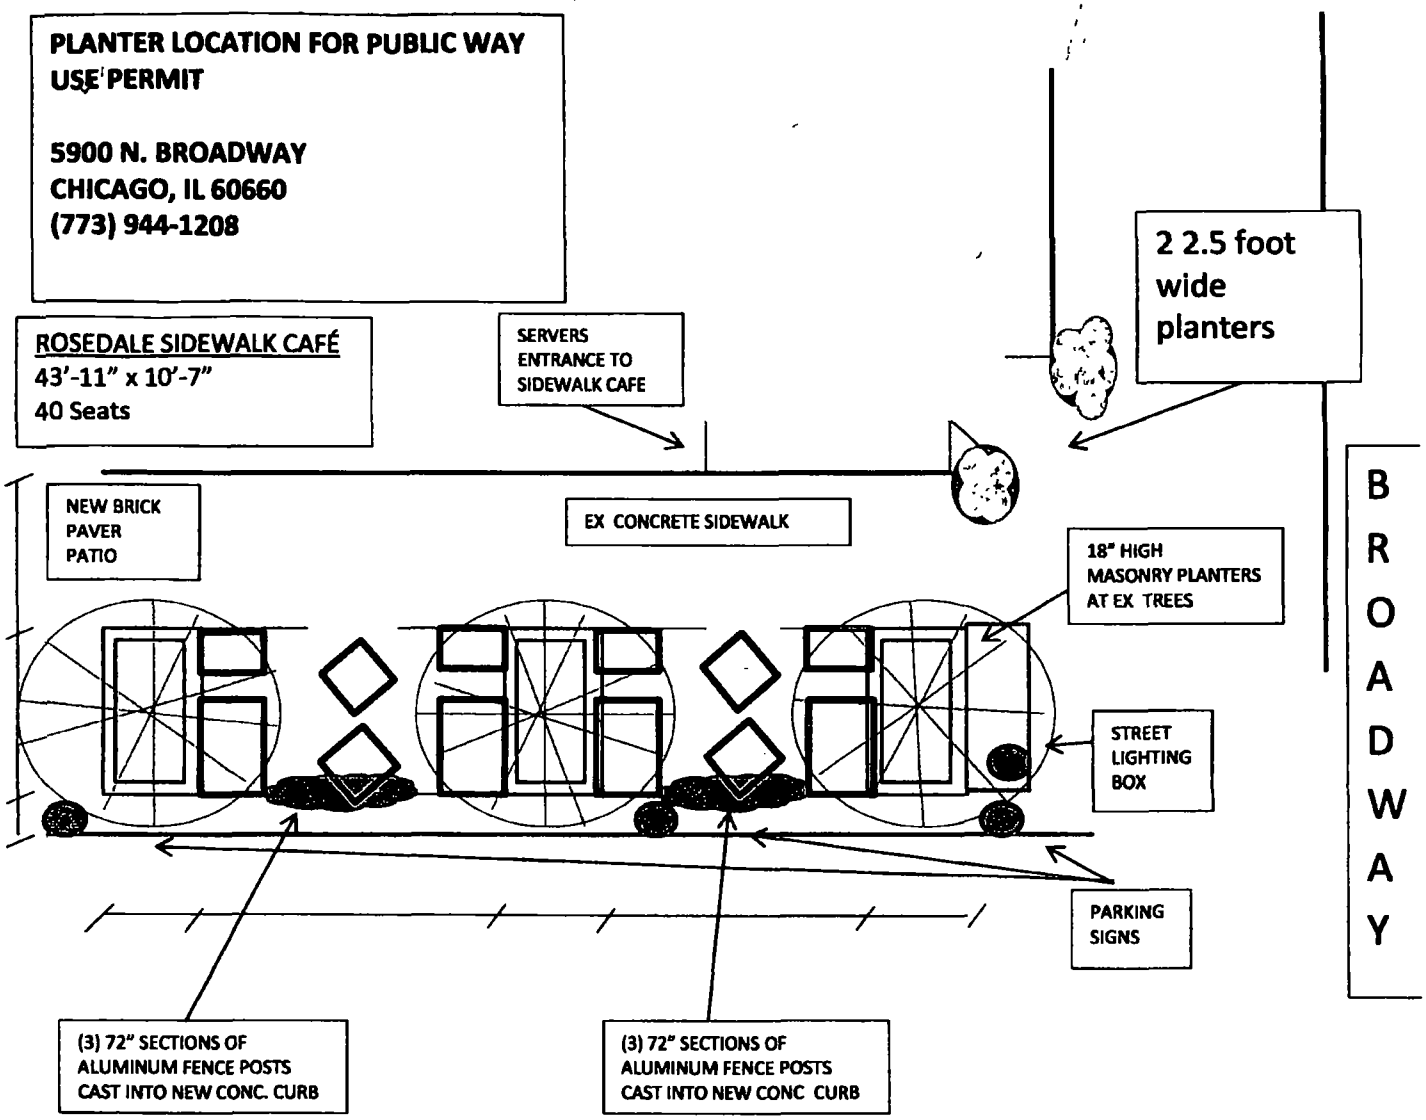

ROSEDALE

Department of Business Affairs and Consumer Protection
Small Business Center- Public Way Use Unit
City Hall- 121 N. LaSalle Street Room 800 • Chicago, IL 60602
(312)-74-GOBIZ (312-744-6249) • (312) 744-1944 (TTY)
http://www.cityofchicago.org/bacp

07/30/2014

Alderman **Harry Osterman**
Ward # **48**
City of Chicago
City Hall, Room **300**
121 North LaSalle Street
Chicago, Illinois 60602

Re: An ordinance to use and maintain a portion of the public right-of-way for **two (2) planter(s)** for **BROADWAY CELLARS**, adjacent to the premises known as **5900 N. Broadway** .

Dear Alderman **Harry Osterman**:

The applicant referenced above has requested the use of the public right-of-way for a **planter(s)**. An ordinance has been prepared by the Department of Business Affairs and Consumer Protection – Small Business Center - Public Way Use Unit for presentation to the City Council. Because this request was made for properties located in your ward, as approved by you as per the attached, I respectfully request that you introduce the attached ordinance at the next City Council meeting.

If you have any questions regarding this ordinance, please contact Anthony Bertuca at (312) 744-5506.

Department of Business Affairs and Consumer Protection

City of Chicago

O2014-6589

Office of the City Clerk

Document Tracking Sheet

Meeting Date:	7/30/2014
Sponsor(s):	Reilly (42)
Type:	Ordinance
Title:	Grant(s) of privilege in public way for O'Donnell Investment Co. - occupation of space
Committee(s) Assignment:	Committee on Transportation and Public Way

ORDINANCE
O'DONNELL INVESTMENT CO.
Acct. No. 390607 - 1
Permit No. 1113443

Be It Ordained by the City Council of the City of Chicago:

SECTION 1. Permission and authority are hereby given and granted to O'DONNELL INVESTMENT CO., upon the terms and subject to the conditions of this ordinance to construct, install, maintain and use one Occupation of Space under the public right-of-way adjacent to its premises known as 150 N. Riverside Plz..

Said Occupation of Space at W. Lake Street measure(s):
One (1) at one hundred eighty (180) feet in length, and nine point five (9.5) feet in width for a total of one thousand seven hundred ten (1710) square feet. Occupation of space shall consist of a river walk area which can only be accessed through the building.

The location of said privilege shall be as shown on prints kept on file with the Department of Business Affairs and Consumer Protection and the Office of the City Clerk.

Said privilege shall be constructed in accordance with plans and specifications approved by the Department of Planning and Development, Department of Transportation (Division of Project Development), and Department of Transportation (Office of Underground Coordination).

This grant of privilege in the public way shall be subject to the provisions of Section 10-28-015 and all other required provisions of the Municipal Code of Chicago.

The grantee shall pay to the City of Chicago as compensation for the privilege #1113443 herein granted the sum of five thousand four hundred seventy-two ($5,472.00) per annum in advance.


A 25% penalty will be added for payments received after due date.


The permit holder agrees to hold the City of Chicago harmless for any damage, relocation or replacement costs associated with damage, relocation or removal of private property caused by the City performing work in the public way.

Authority herein given and granted for a period of five (5) years from and after Date of Passage.

Alderman _____

Brendan Reilly 42nd Ward

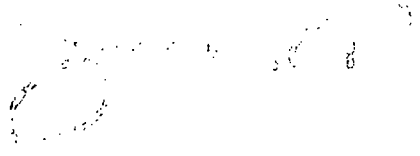

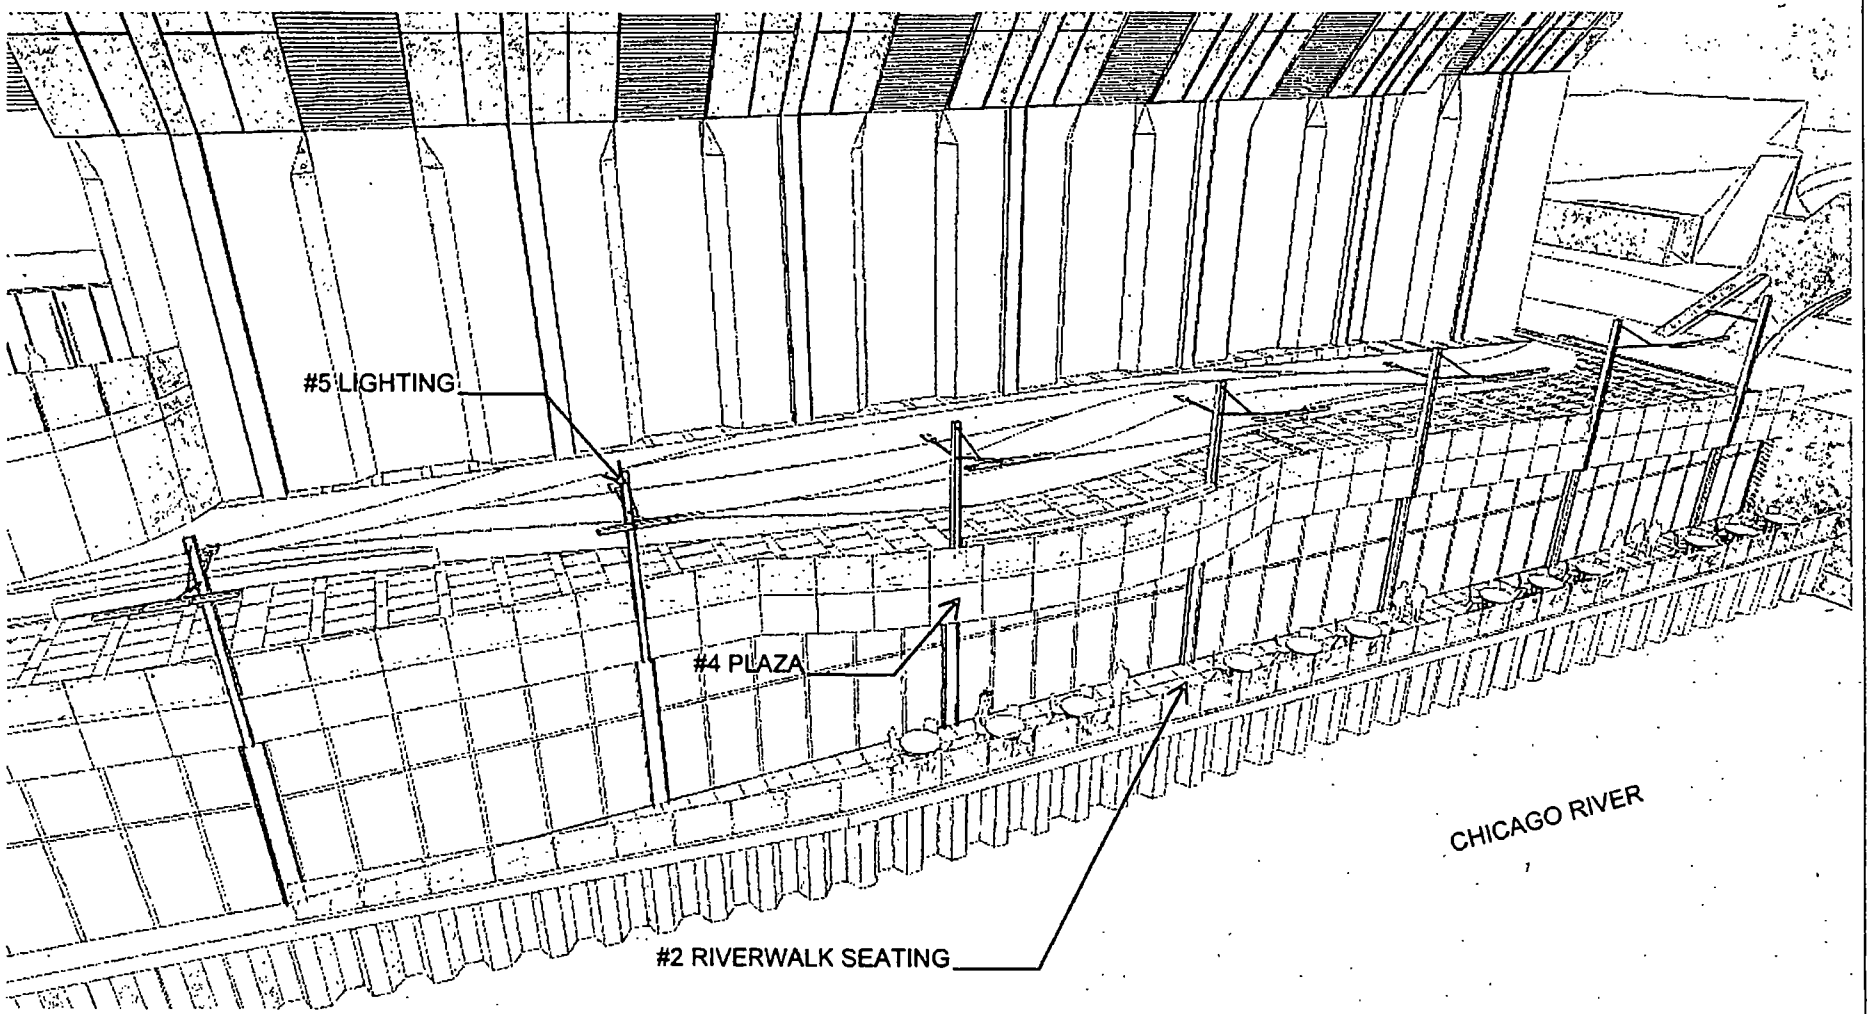

GOETTSCH PARTNERS
Architecture Interiors Planning
224 South Michigan, Floor 17
Chicago, Illinois 60604 USA
P +1 312 356 0600 F +1 312 356 0601
gp.chicago.com

GRANT OF PRIVILEGE DIAGRAMS

PROJECT:
150 NORTH RIVERSIDE
CHICAGO IL 60606

DRAWN BY: | CHECKED BY:

REFERENCE DRAWING NO.:

PROJECT NUMBER: 12000

DATE OF ISSUE: 2014-04-25

SHEET TITLE: RIVERWALK PERSPECTIVE

SHEET NUMBER: ASK-20140425-5B

Jreynolds-4/22/2014 5:24 PM-J:\2012\12000\01 CAD\01 SHEETS\04 ASK FILES\14_0423 - GOP DIAGRAMS\14_0423 - GOP 5_RIVERWALK LIGHTS.DWG

City of Chicago

O2014-6592

Office of the City Clerk

Document Tracking Sheet

Meeting Date:	7/30/2014
Sponsor(s):	Reilly (42)
Type:	Ordinance
Title:	Grant(s) of privilege in public way for O'Donnell Investment Co. - sanitary sewer
Committee(s) Assignment:	Committee on Transportation and Public Way

ORDINANCE
O'DONNELL INVESTMENT CO.
Acct. No. 390607 - 1
Permit No. 1114162

Be It Ordained by the City Council of the City of Chicago:

SECTION 1. Permission and authority are hereby given and granted to O'DONNELL INVESTMENT CO., upon the terms and subject to the conditions of this ordinance to construct, install, maintain and use one (1) Sanitary Sewer under the public right-of-way adjacent to its premises known as 150 N. Riverside Plz..

Said Sanitary Sewer at W. Lake Street measure(s):
One (1) at eighteen point six seven (18.67) feet in length, and point eight three (.83) feet in width for a total of fifteen point five (15.5) square feet. Said sanitary sewer line shall be underneath the Lake Street Bridge and will continue underneath West Lake Street where it will connect into an existing City of Chicago sanitary sewer.

The location of said privilege shall be as shown on prints kept on file with the Department of Business Affairs and Consumer Protection and the Office of the City Clerk.

Said privilege shall be constructed in accordance with plans and specifications approved by the Department of Transportation (Office of Underground Coordination) and Department of Water Management.

This grant of privilege in the public way shall be subject to the provisions of Section 10-28-015 and all other required provisions of the Municipal Code of Chicago.

The grantee shall pay to the City of Chicago as compensation for the privilege #1114162 herein granted the sum of four hundred ($400.00) per annum in advance.


A 25% penalty will be added for payments received after due date.


The permit holder agrees to hold the City of Chicago harmless for any damage, relocation or replacement costs associated with damage, relocation or removal of private property caused by the City performing work in the public way.

Authority herein given and granted for a period of five (5) years from and after Date of Passage.

Alderman _____

Brendan Reilly 42nd Ward

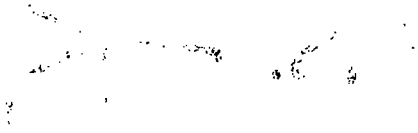

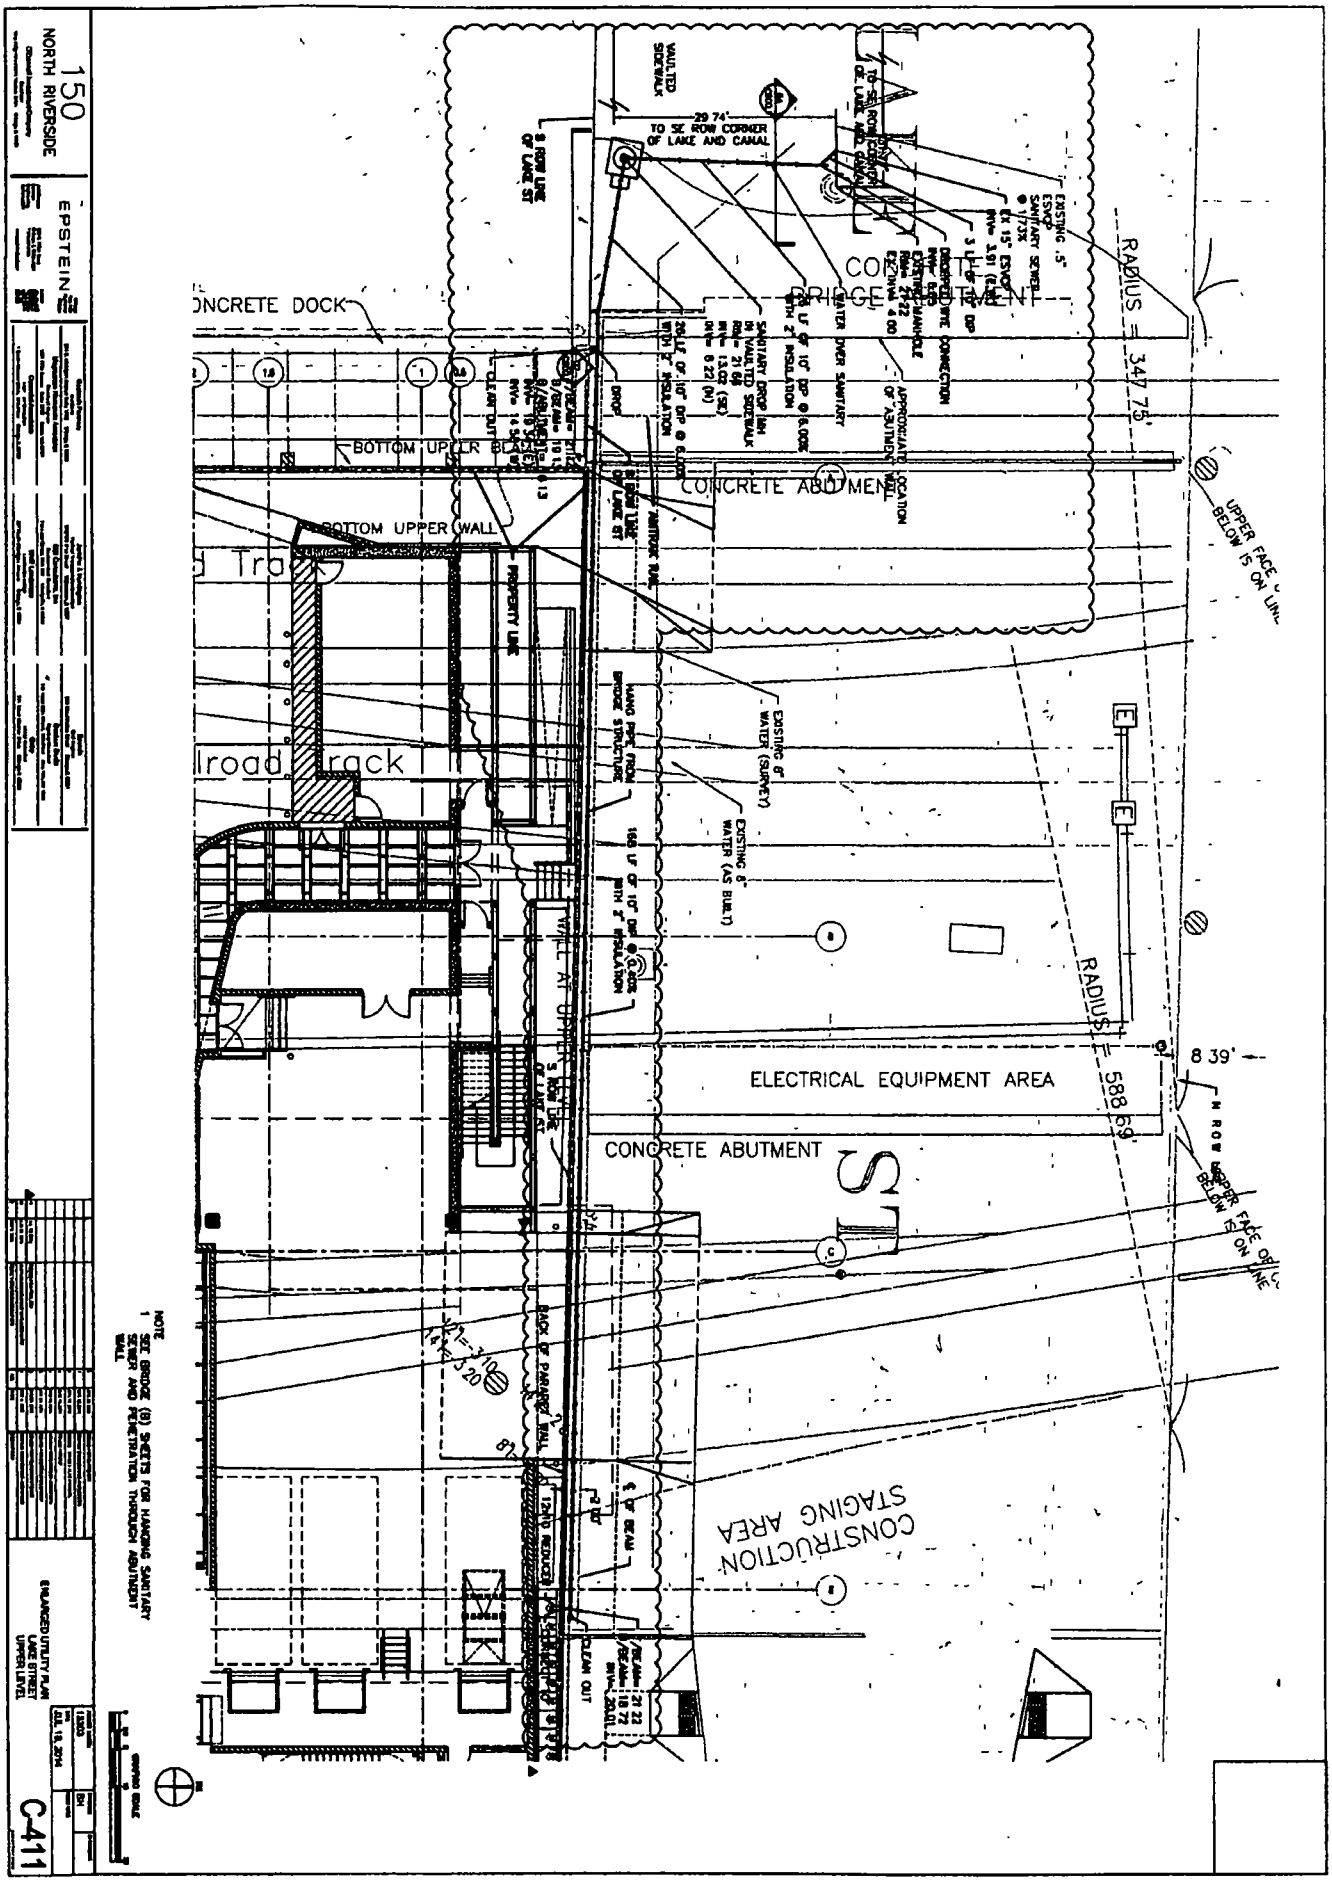
150 NORTH RIVERSIDE
EPSTEIN
CONCRETE DOCK
BOTTOM UPPER BLDG
BOTTOM UPPER WALL
CONCRETE ABUTMENT
RADIUS = 347.75'
RADIUS = 588.69'
ELECTRICAL EQUIPMENT AREA
CONCRETE ABUTMENT
CONSTRUCTION STAGING AREA
VAULTED SIDEWALK
29.74' TO SE ROW CORNER OF LAKE AND CANAL
S ROW LINE OF LAKE ST
PROPERTY LINE
EXISTING 8" WATER (SURVEY)
EXISTING 8" WATER (AS BUILT)
HANG PIPE FROM BRIDGE STRUCTURE
WALL AT UPPER LEVEL
BACK OF PARAPET WALL
CLEAN OUT
8.39'
UPPER FACE OF WALL BELOW IS ON LINE
NOTE
1 SEE BRIDGE (B) SHEETS FOR HANGING SANITARY SEWER AND PENETRATION THROUGH ABUTMENT WALL
ENHANCED UTILITY PLAN LOWER STREET UPPER LEVEL
C-411

City of Chicago

O2014-6593

Office of the City Clerk

Document Tracking Sheet

Meeting Date:	7/30/2014
Sponsor(s):	Reilly (42)
Type:	Ordinance
Title:	Grant(s) of privilege in public way for O'Donnell Investment Co. - water lines
Committee(s) Assignment:	Committee on Transportation and Public Way

ORDINANCE
O'DONNELL INVESTMENT CO.
Acct. No. 390607 - 1
Permit No. 1113353

Be It Ordained by the City Council of the City of Chicago:

SECTION 1. Permission and authority are hereby given and granted to O'DONNELL INVESTMENT CO., upon the terms and subject to the conditions of this ordinance to construct, install, maintain and use two (2) Water Line(s) under the public right-of-way adjacent to its premises known as 150 N. Riverside Plz..

Said Water Line(s) at W. Randolph Street measure(s):
Two (2) at sixty-five (65) feet in length, and one (1) foot in width for a total of one hundred thirty (130) square feet.
Said dual water lines shall be five (5) feet in depth under and along West Randolph Street.

The location of said privilege shall be as shown on prints kept on file with the Department of Business Affairs and Consumer Protection and the Office of the City Clerk.

Said privilege shall be constructed in accordance with plans and specifications approved by the Department of Transportation (Office of Underground Coordination) and Department of Water Management.

This grant of privilege in the public way shall be subject to the provisions of Section 10-28-015 and all other required provisions of the Municipal Code of Chicago.

The grantee shall pay to the City of Chicago as compensation for the privilege #1113353 herein granted the sum of eight hundred ($800.00) per annum in advance.


A 25% penalty will be added for payments received after due date.

The permit holder agrees to hold the City of Chicago harmless for any damage, relocation or replacement costs associated with damage, relocation or removal of private property caused by the City performing work in the public way.

Authority herein given and granted for a period of five (5) years from and after Date of Passage.

Alderman _____

Brendan Reilly 42nd Ward

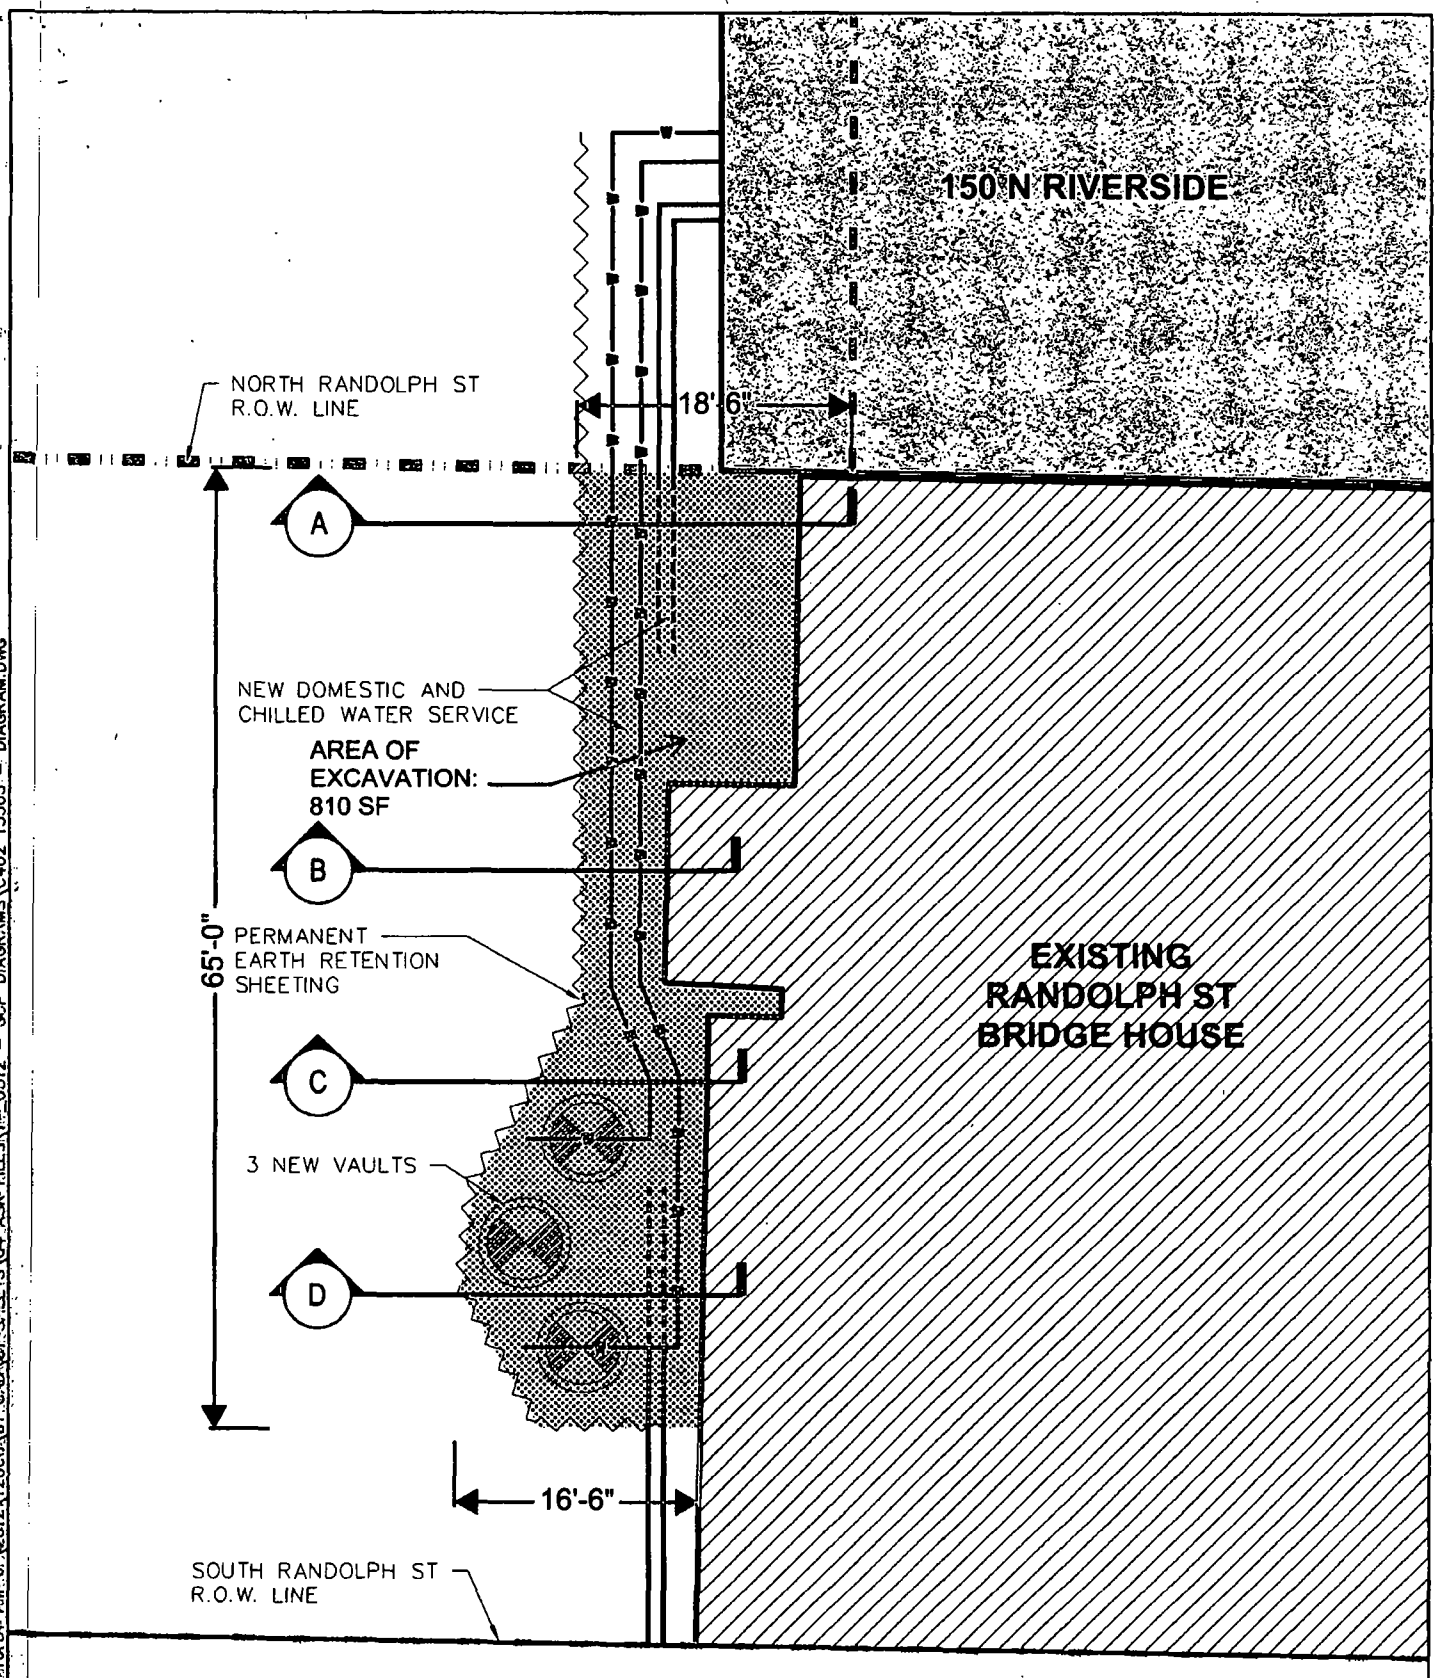

GOETTSCH PARTNERS Architecture Interiors Planning 224 South Michigan, Floor 17 Chicago, Illinois 60604 USA P +1 312 356 0600 F +1 312 356 0601 gpchicago.com	GRANT OF PRIVILEGE DIAGRAMS	PROJECT: 150 NORTH RIVERSIDE CHICAGO IL 60606	DRAWN BY: / CHECKED BY: REFERENCE DRAWING NO.: PROJECT NUMBER: 12000 DATE OF ISSUE: 2014-05-12	SHEET TITLE: UTILITY EXCAVATION DOMESTIC & CHILLED WATER SHEET NUMBER: ASK-20140513-1

C:\Users\jreynolds\5/15/2014 10:31:24 AM\J:\2012\12000\01 CAD\01 SHEETS\04 ASK FILES\14-0512 - GP DIAGRAMS\C402 13303 - DIAGRAM.DWG

City of Chicago

O2014-6595

Office of the City Clerk

Document Tracking Sheet

Meeting Date:	7/30/2014
Sponsor(s):	Reilly (42)
Type:	Ordinance
Title:	Grant(s) of privilege in public way for Palmolive Building Condo Assn. - manhole
Committee(s) Assignment:	Committee on Transportation and Public Way

ORDINANCE
PALMOLIVE BUILDING CONDOMINIUM ASSOCIATION
Acct. No. 335774 - 1
Permit No. 1114008

Be It Ordained by the City Council of the City of Chicago:

SECTION 1. Permission and authority are hereby given and granted to PALMOLIVE BUILDING CONDOMINIUM ASSOCIATION, upon the terms and subject to the conditions of this ordinance to maintain and use, as now constructed, one (1) Manhole(s) under the public right-of-way adjacent to its premises known as 159 E. Walton Pl..

Said Manhole(s) at E. Walton Place measure(s):
One (1) at one (1) foot in length, and two (2) feet in width for a total of two (2) square feet.

The location of said privilege shall be as shown on prints kept on file with the Department of Business Affairs and Consumer Protection and the Office of the City Clerk.

Said privilege shall be constructed in accordance with plans and specifications approved by the Department of Transportation (Office of Underground Coordination) and Department of Water Management.

This grant of privilege in the public way shall be subject to the provisions of Section 10-28-015 and all other required provisions of the Municipal Code of Chicago.

The grantee shall pay to the City of Chicago as compensation for the privilege #1114008 herein granted the sum of four hundred ($400.00) per annum in advance.


A 25% penalty will be added for payments received after due date.


The permit holder agrees to hold the City of Chicago harmless for any damage, relocation or replacement costs associated with damage, relocation or removal of private property caused by the City performing work in the public way.

Authority herein given and granted for a period of five (5) years from and after 05/26/2014.

Alderman _____

Brendan Reilly 42nd Ward

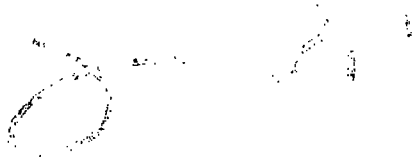

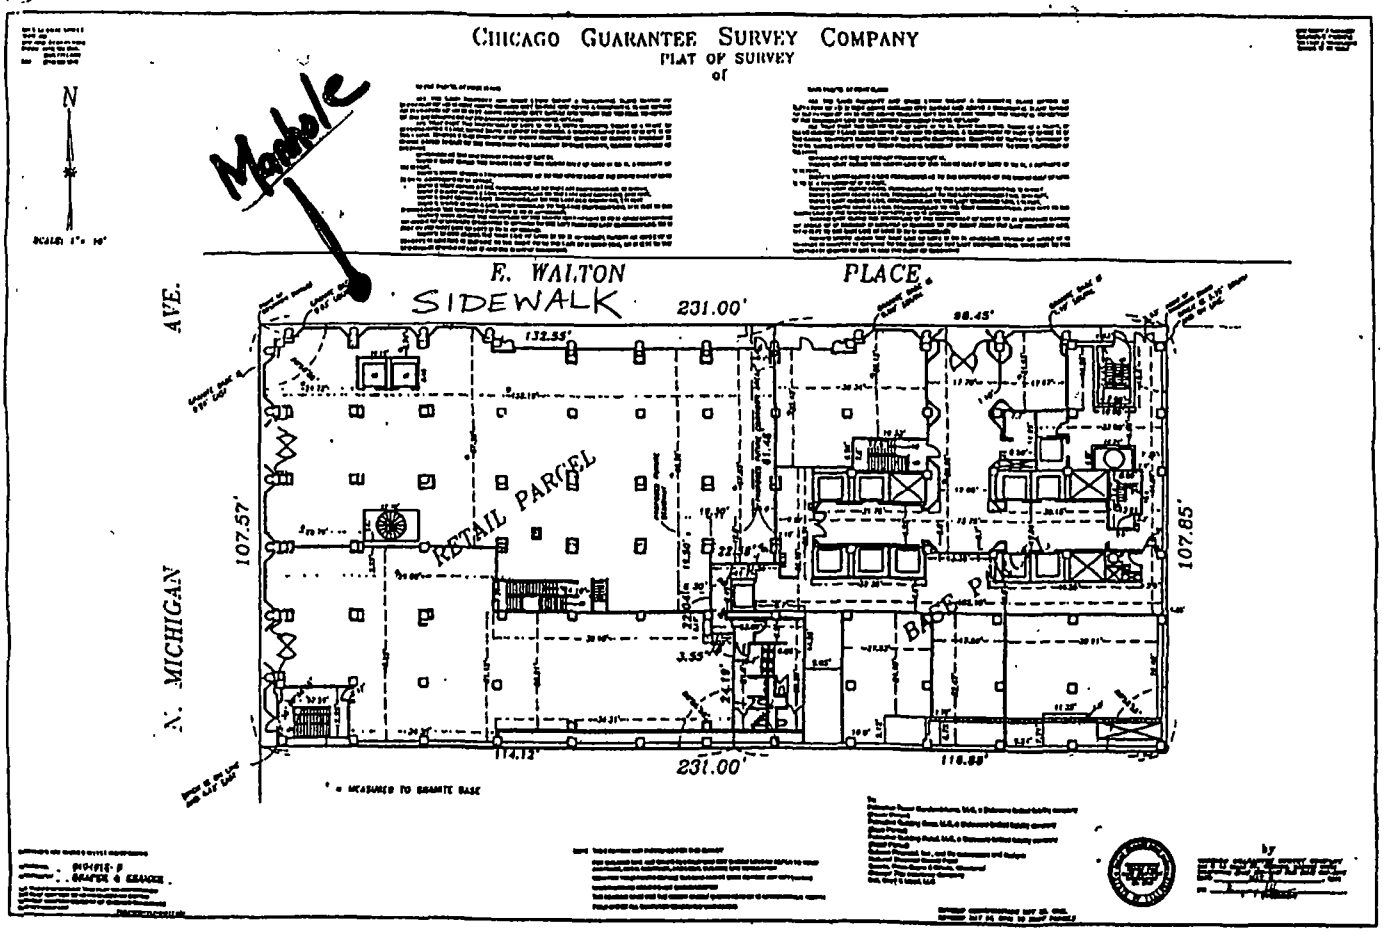
CHICAGO GUARANTEE SURVEY COMPANY
PLAT OF SURVEY
of
N
Marble
E. WALTON PLACE
SIDEWALK
231.00'
132.55'
98.45'
N. MICHIGAN AVE.
107.57'
107.85'
RETAIL PARCEL
BASE P
3.55'
112.13'
231.00'
116.85'
* = MEASURED TO GRANITE BASE

City of Chicago

O2014-6597

Office of the City Clerk

Document Tracking Sheet

Meeting Date:	7/30/2014
Sponsor(s):	Reilly (42)
Type:	Ordinance
Title:	Grant(s) of privilege in public way for Palmolive Building Condo Assn. - planters
Committee(s) Assignment:	Committee on Transportation and Public Way

ORDINANCE
PALMOLIVE BUILDING CONDOMINIUM ASSOCIATION
Acct. No. 335774 - 1
Permit No. 1114009

Be It Ordained by the City Council of the City of Chicago:

SECTION 1. Permission and authority are hereby given and granted to PALMOLIVE BUILDING CONDOMINIUM ASSOCIATION, upon the terms and subject to the conditions of this ordinance to maintain and use, as now constructed, four (4) Planter(s) on the public right-of-way for beautification purposes adjacent to its premises known as 159 E. Walton Pl..

Said Planter(s) at E. Walton Pl. measure(s):
Four (4) at twenty (20) feet in length, and six (6) feet in width for a total of four hundred eighty (480) square feet.

Grantee must allow the required clear and unobstructed space for pedestrian passage at all times per rules and regulations approved by the Department of Transportation.

The location of said privilege shall be as shown on prints kept on file with the Department of Business Affairs and Consumer Protection and the Office of the City Clerk.

Said privilege shall be constructed in accordance with plans and specifications approved by the Department of Planning and Development and Department of Transportation (Division of Project Development).

This grant of privilege in the public way shall be subject to the provisions of Section 10-28-015 and all other required provisions of the Municipal Code of Chicago.

The grantee shall pay to the City of Chicago as compensation for the privilege #1114009 herein granted the sum of zero ($.00) per annum in advance.


A 25% penalty will be added for payments received after due date.


The permit holder agrees to hold the City of Chicago harmless for any damage, relocation or replacement costs associated with damage, relocation or removal of private property caused by the City performing work in the public way.

Authority herein given and granted for a period of five (5) years from and after 06/30/2014.

Alderman _____

Brendan Reilly 42nd Ward

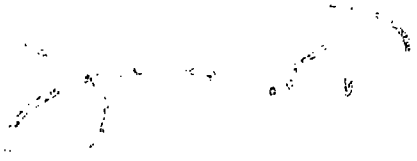

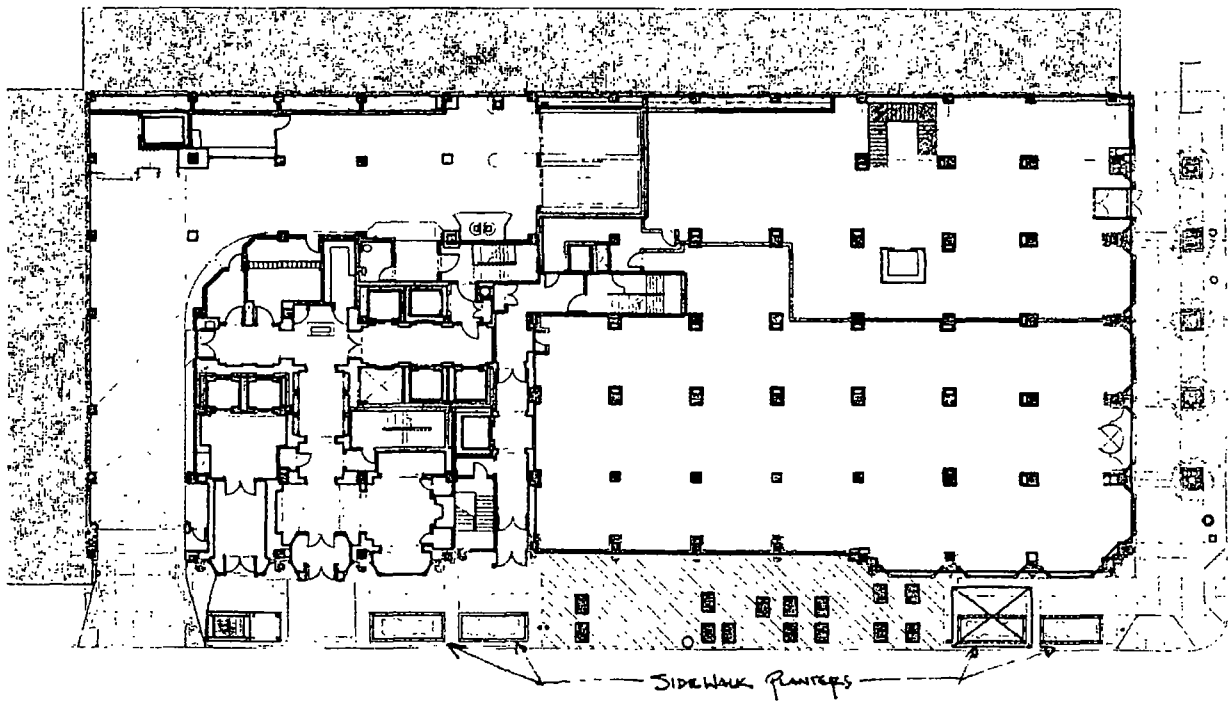

BOOTHANSEN

PALMOLIVE BUILDING

SITE PLAN

PROJECT NO: 07
DRAWN BY: CI
CHECKED BY: C
SCALE: N.T.S
DATE: 21 January 2009

SK-01

City of Chicago

O2014-6599

Office of the City Clerk

Document Tracking Sheet

Meeting Date:	7/30/2014
Sponsor(s):	Reilly (42)
Type:	Ordinance
Title:	Grant(s) of privilege in public way for Palmolive Building Condo Assn. - tree grates
Committee(s) Assignment:	Committee on Transportation and Public Way

ORDINANCE
PALMOLIVE BUILDING CONDOMINIUM ASSOCIATION
Acct. No. 335774 - 1
Permit No. 1114007

Be It Ordained by the City Council of the City of Chicago:

SECTION 1. Permission and authority are hereby given and granted to PALMOLIVE BUILDING CONDOMINIUM ASSOCIATION, upon the terms and subject to the conditions of this ordinance to maintain and use, as now constructed, five (5) Tree Grates(s) on the public right-of-way adjacent to its premises known as 159 E. Walton Pl..

Said Tree Grates(s) at N. Michigan measure(s):
Five (5) at five (5) feet in length, and five (5) feet in width for a total of one hundred twenty-five (125) square feet.

The location of said privilege shall be as shown on prints kept on file with the Department of Business Affairs and Consumer Protection and the Office of the City Clerk.

Said privilege shall be constructed in accordance with plans and specifications approved by the Department of Planning and Development and Department of Transportation (Division of Project Development).

This grant of privilege in the public way shall be subject to the provisions of Section 10-28-015 and all other required provisions of the Municipal Code of Chicago.

The grantee shall pay to the City of Chicago as compensation for the privilege #1114007 herein granted the sum of zero ($.00) per annum in advance.


A 25% penalty will be added for payments received after due date.


The permit holder agrees to hold the City of Chicago harmless for any damage, relocation or replacement costs associated with damage, relocation or removal of private property caused by the City performing work in the public way.

Authority herein given and granted for a period of five (5) years from and after 07/29/2014.

Alderman _____

Brendan Reilly 42nd Ward

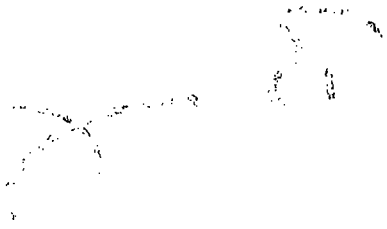

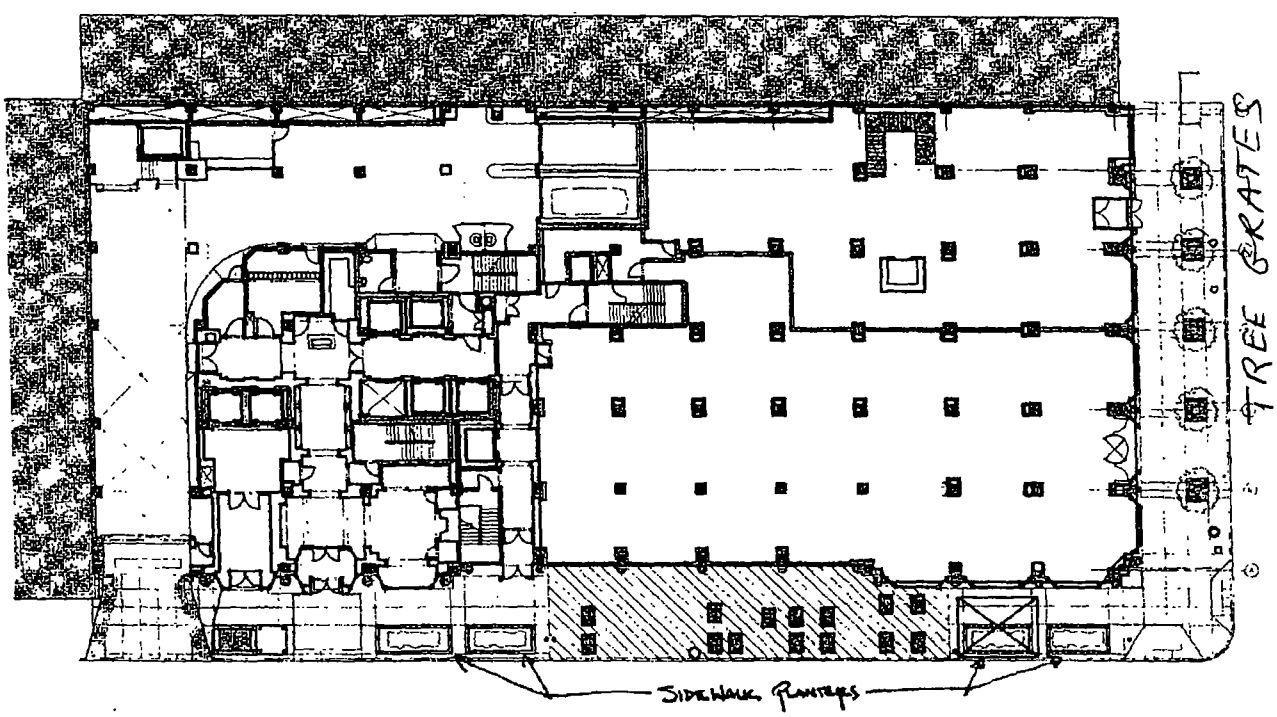

BOOTHANSEN

PALMOLIVE BUILDING

SITE PLAN

PROJECT NO	0111
DRAWN BY	CH
CHECKED BY	CH
SCALE	NTS
DATE	21 January 2009

SK-01

City of Chicago

O2014-6601

Office of the City Clerk

Document Tracking Sheet

Meeting Date:	7/30/2014
Sponsor(s):	Reilly (42)
Type:	Ordinance
Title:	Grant(s) of privilege in public way for Project - light fixtures
Committee(s) Assignment:	Committee on Transportation and Public Way

ORDINANCE
PROJECT
Acct. No. 388293 - 1
Permit No. 1113855

Be It Ordained by the City Council of the City of Chicago:

SECTION 1. Permission and authority are hereby given and granted to PROJECT, upon the terms and subject to the conditions of this ordinance to construct, install, maintain and use four (4) Light Fixture(s) projecting over the public right-of-way adjacent to its premises known as 549 N. Wells St..

Said Light Fixture(s) at N. Wells Street measure(s):
Four (4) at one (1) foot in length, point five (.5) feet in width and forty-nine point five (49.5) feet above grade level.

The location of said privilege shall be as shown on prints kept on file with the Department of Business Affairs and Consumer Protection and the Office of the City Clerk.

Said privilege shall be constructed in accordance with plans and specifications approved by the Department of Transportation (Division of Project Development).

This grant of privilege in the public way shall be subject to the provisions of Section 10-28-015 and all other required provisions of the Municipal Code of Chicago.

The grantee shall pay to the City of Chicago as compensation for the privilege #1113855 herein granted the sum of ninety ($90.00) per annum in advance.


A 25% penalty will be added for payments received after due date.

The permit holder agrees to hold the City of Chicago harmless for any damage, relocation or replacement costs associated with damage, relocation or removal of private property caused by the City performing work in the public way.

Authority herein given and granted for a period of five (5) years from and after .


Alderman _____

Brendan Reilly 42nd Ward

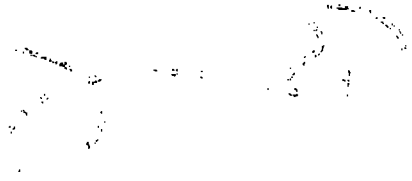

549 N Wells

WEST SIGN - PUBLIC WAY

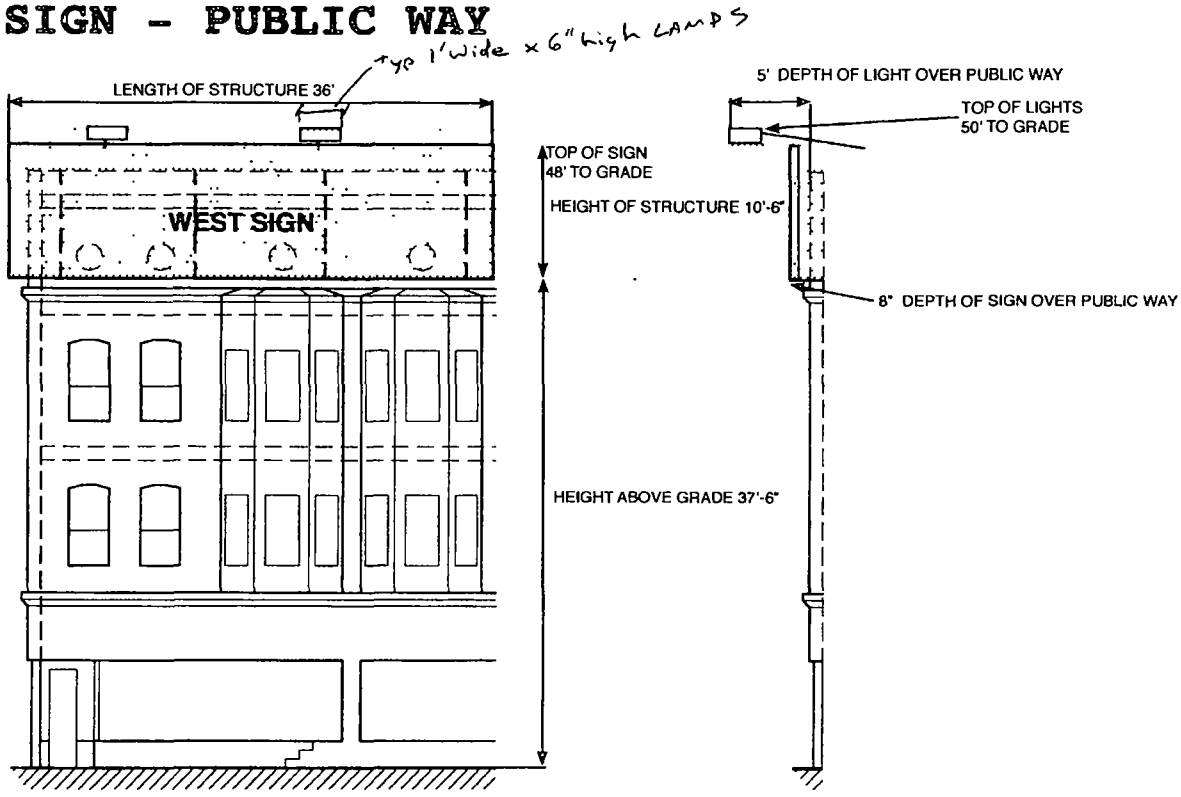

City of Chicago

O2014-6602

Office of the City Clerk

Document Tracking Sheet

Meeting Date:	7/30/2014
Sponsor(s):	Reilly (42)
Type:	Ordinance
Title:	Grant(s) of privilege in public way for Project - signs
Committee(s) Assignment:	Committee on Transportation and Public Way

ORDINANCE
PROJECT
Acct. No. 388293 - 1
Permit No. 1113854

Be It Ordained by the City Council of the City of Chicago:

SECTION 1. Permission and authority are hereby given and granted to PROJECT, upon the terms and subject to the conditions of this ordinance to maintain and use two (2) sign(s) projecting over the public right-of-way attached to its premises known as 549 N. Wells St..

Said sign structure(s) measures as follows; along N. Wells Street:
Two (2) at thirty-six (36) feet in length, ten point five (10.5) feet in height and thirty-seven point five (37.5) feet above grade level.

The location of said privilege shall be as shown on prints kept on file with the Department of Business Affairs and Consumer Protection and the Office of the City Clerk.

Said privilege shall be constructed in accordance with plans and specifications approved by the Department of Transportation (Division of Project Development) and Zoning Department - Signs.

This grant of privilege in the public way shall be subject to the provisions of Section 10-28-015 and all other required provisions of the Municipal Code of Chicago.

The grantee shall pay to the City of Chicago as compensation for the privilege #1113854 herein granted the sum of six hundred ($600.00) per annum in advance.


A 25% penalty will be added for payments received after due date.

The permit holder agrees to hold the City of Chicago harmless for any damage, relocation or replacement costs associated with damage, relocation or removal of private property caused by the City performing work in the public way.

Authority herein given and granted for a period of five (5) years from and after Date of Passage.


Alderman _____

Brendan Reilly 42nd Ward

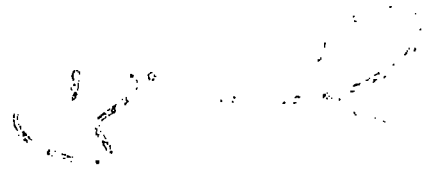

549 N Wells

WEST SIGN - PUBLIC WAY

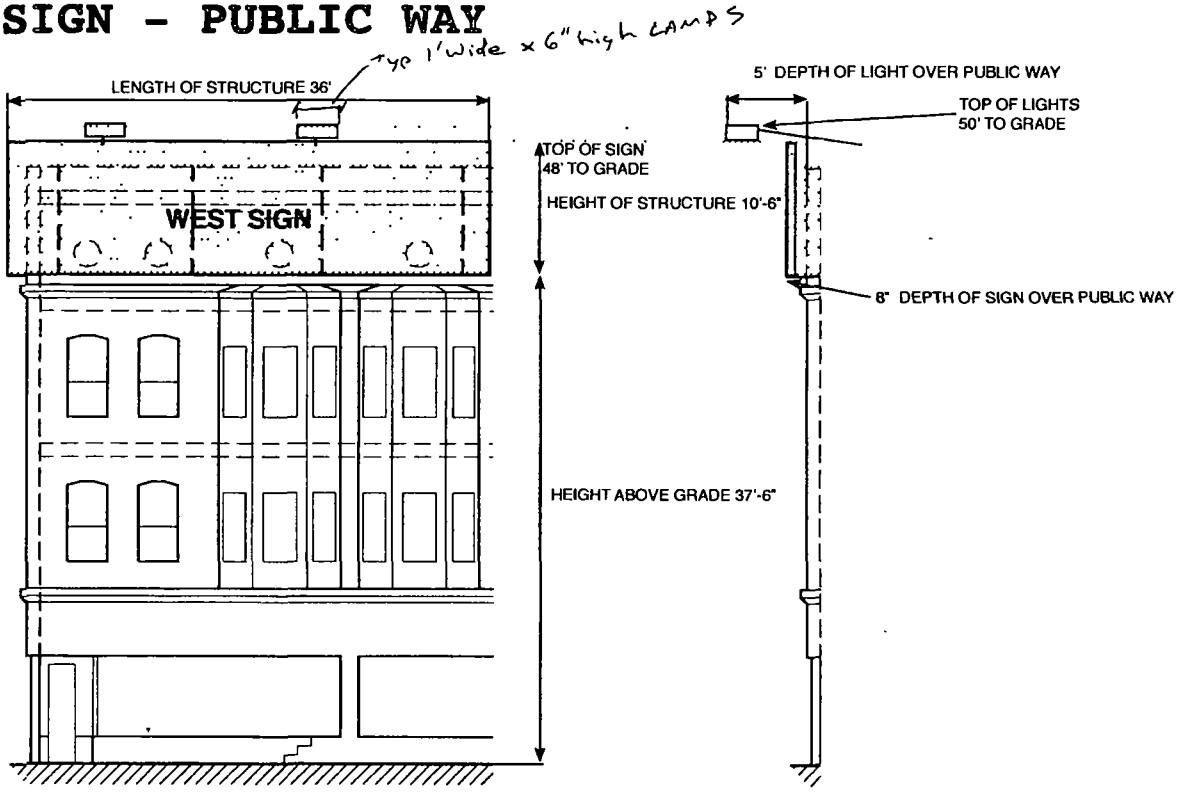

City of Chicago

O2014-6606

Office of the City Clerk

Document Tracking Sheet

Meeting Date:	7/30/2014
Sponsor(s):	Reilly (42)
Type:	Ordinance
Title:	Grant(s) of privilege in public way for Residences Condominium on the Magnificent Mile Condo Assn., The - light fixtures
Committee(s) Assignment:	Committee on Transportation and Public Way

ORDINANCE
THE RESIDENCES CONDOMINIUM ON THE MAGNIFICENT MILE CONDOMINIUM ASSOCIATION
Acct. No. 389577 - 1
Permit No. 1114156

Be It Ordained by the City Council of the City of Chicago:

SECTION 1. Permission and authority are hereby given and granted to THE RESIDENCES CONDOMINIUM ON THE MAGNIFICENT MILE CONDOMINIUM ASSOCIATION, upon the terms and subject to the conditions of this ordinance to maintain and use, as now constructed, thirteen (13) Light Fixture(s) projecting over the public right-of-way adjacent to its premises known as 118 E. Erie St..

Said Light Fixture(s) at N. Michigan measure(s):
Six (6) at two point two five (2.25) feet in length, one (1) foot in width and nine (9) feet above grade level.

Said Light Fixture(s) at E. Erie measure(s):
Three (3) at one point six six (1.66) foot in length, point seven five (.75) feet in width and six point five (6.5) feet above grade level.

Said Light Fixture(s) at N. Michigan measure(s):
Four (4) at one point six six (1.66) foot in length, point seven five (.75) feet in width and six point five (6.5) feet above grade level.

The location of said privilege shall be as shown on prints kept on file with the Department of Business Affairs and Consumer Protection and the Office of the City Clerk.

Said privilege shall be constructed in accordance with plans and specifications approved by the Department of Transportation (Division of Project Development).

This grant of privilege in the public way shall be subject to the provisions of Section 10-28-015 and all other required provisions of the Municipal Code of Chicago.

The grantee shall pay to the City of Chicago as compensation for the privilege #1114156 herein granted the sum of one hundred thirty-five ($135.00) per annum in advance.


A 25% penalty will be added for payments received after due date.

The permit holder agrees to hold the City of Chicago harmless for any damage, relocation or replacement costs associated with damage, relocation or removal of private property caused by the City performing work in the public way.

Authority herein given and granted for a period of five (5) years from and after 03/18/2014.

Alderman _____

Brendan Reilly 42nd Ward

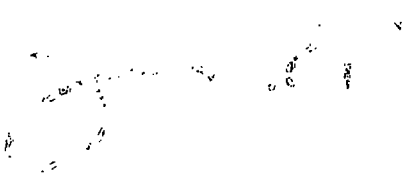


Google
To see all the details that are visible on the screen, use the "Print" link next to the map.

City of Chicago

O2014-6609

Office of the City Clerk

Document Tracking Sheet

Meeting Date:	7/30/2014
Sponsor(s):	Reilly (42)
Type:	Ordinance
Title:	Grant(s) of privilege in public way for Residences Condominium on the Magnificent Mile Condo Assn., The - Privilege No. 1114153
Committee(s) Assignment:	Committee on Transportation and Public Way

ORDINANCE
THE RESIDENCES CONDOMINIUM ON THE MAGNIFICENT MILE CONDOMINIUM ASSOCIATION
Acct. No. 389577 - 1
Permit No. 1114153

Be It Ordained by the City Council of the City of Chicago:

SECTION 1. Permission and authority are hereby given and granted to THE RESIDENCES CONDOMINIUM ON THE MAGNIFICENT MILE CONDOMINIUM ASSOCIATION, upon the terms and subject to the conditions of this ordinance to maintain and use, as now constructed, two (2) Planter(s) on the public right-of-way for beautification purposes adjacent to its premises known as 118 E. Erie St..

Said Planter(s) at E. Erie Street measure(s):
Two (2) at twenty (20) inches in diameter for a total of three point three two (3.32) square feet. Existing planterr pots are nineteen (19) inches in height.

Grantee must allow the required clear and unobstructed space for pedestrian passage at all times per rules and regulations approved by the Department of Transportation.

The location of said privilege shall be as shown on prints kept on file with the Department of Business Affairs and Consumer Protection and the Office of the City Clerk.

Said privilege shall be constructed in accordance with plans and specifications approved by the Department of Planning and Development and Department of Transportation (Division of Project Development).

This grant of privilege in the public way shall be subject to the provisions of Section 10-28-015 and all other required provisions of the Municipal Code of Chicago.

The grantee shall pay to the City of Chicago as compensation for the privilege #1114153 herein granted the sum of zero ($.00) per annum in advance.


A 25% penalty will be added for payments received after due date.

The permit holder agrees to hold the City of Chicago harmless for any damage, relocation or replacement costs associated with damage, relocation or removal of private property caused by the City performing work in the public way.

Authority herein given and granted for a period of five (5) years from and after 01/13/2014.

Alderman _____

Brendan Reilly 42nd Ward

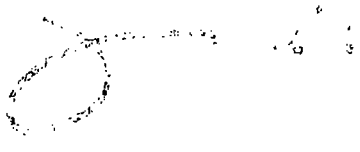

Springfield Planter


LS 9056

19" high

20" diameter - 11" square base

110 lb.

~ Available with an Old World Texture, LS 4056 ~

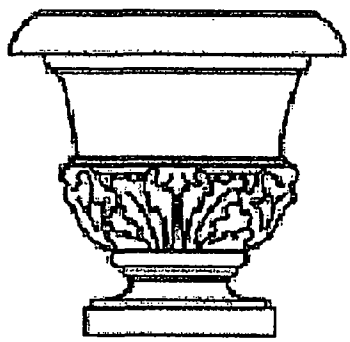

© Copyright 2003 - 2008 Classic Garden Ornaments, Ltd. Manufacturer of LONGSHADOW ®

DANIEL WEINBACH & PARTNERS. LTD.	THE RESIDENCES	
	USE OF THE PUBLIC WAY ENTRY PLANTERS	

City of Chicago

O2014-6612

Office of the City Clerk

Document Tracking Sheet

Meeting Date:	7/30/2014
Sponsor(s):	Reilly (42)
Type:	Ordinance
Title:	Grant(s) of privilege in public way for Residences Condominium on the Magnificent Mile Condo Assn., The - Privilege No. 1114157
Committee(s) Assignment:	Committee on Transportation and Public Way

ORDINANCE
THE RESIDENCES CONDOMINIUM ON THE MAGNIFICENT MILE CONDOMINIUM ASSOCIATION
Acct. No. 389577 - 1
Permit No. 1114157

Be It Ordained by the City Council of the City of Chicago:

SECTION 1. Permission and authority are hereby given and granted to THE RESIDENCES CONDOMINIUM ON THE MAGNIFICENT MILE CONDOMINIUM ASSOCIATION, upon the terms and subject to the conditions of this ordinance to maintain and use, as now constructed, two (2) Planter(s) on the public right-of-way for beautification purposes adjacent to its premises known as 118 E. Erie St..

Said Planter(s) at N. Michigan measure(s):
One (1) at forty-nine point eight three (49.83) feet in length, and ten (10) feet in width for a total of four hundred ninety-eight point three (498.3) square feet.

Said Planter(s) at N. Michigan measure(s):
One (1) at forty (40) feet in length, and ten (10) feet in width for a total of four hundred (400) square feet.

Grantee must allow the required clear and unobstructed space for pedestrian passage at all times per rules and regulations approved by the Department of Transportation.

The location of said privilege shall be as shown on prints kept on file with the Department of Business Affairs and Consumer Protection and the Office of the City Clerk.

Said privilege shall be constructed in accordance with plans and specifications approved by the Department of Planning and Development and Department of Transportation (Division of Project Development).

This grant of privilege in the public way shall be subject to the provisions of Section 10-28-015 and all other required provisions of the Municipal Code of Chicago.

The grantee shall pay to the City of Chicago as compensation for the privilege #1114157 herein granted the sum of zero ($.00) per annum in advance.


A 25% penalty will be added for payments received after due date.

The permit holder agrees to hold the City of Chicago harmless for any damage, relocation or replacement costs associated with damage, relocation or removal of private property caused by the City performing work in the public way.

Authority herein given and granted for a period of five (5) years from and after 01/13/2014.


Alderman _____

Brendan Reilly 42nd Ward

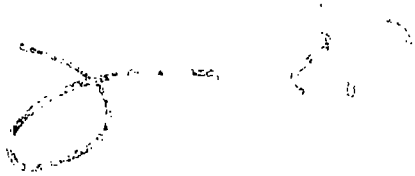

Google

To see all the details that are visible on the screen, use the "Print" link next to the map

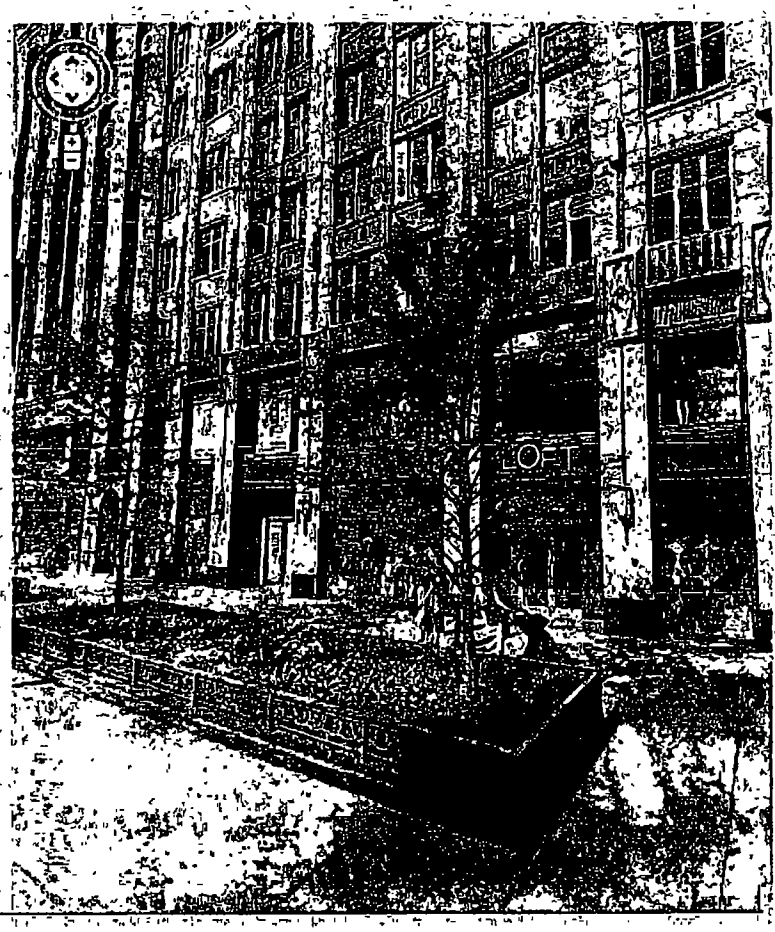

City of Chicago

O2014-6614

Office of the City Clerk

Document Tracking Sheet

Meeting Date:	7/30/2014
Sponsor(s):	Reilly (42)
Type:	Ordinance
Title:	Grant(s) of privilege in public way for Residences Condominium on the Magnificent Mile Condo Assn., The - *sheetings*
Committee(s) Assignment:	Committee on Transportation and Public Way

ORDINANCE
THE RESIDENCES CONDOMINIUM ON THE MAGNIFICENT MILE CONDOMINIUM ASSOCIATION
Acct. No. 389577 - 1
Permit No. 1114146

Be It Ordained by the City Council of the City of Chicago:

SECTION 1. Permission and authority are hereby given and granted to THE RESIDENCES CONDOMINIUM ON THE MAGNIFICENT MILE CONDOMINIUM ASSOCIATION, upon the terms and subject to the conditions of this ordinance to maintain and use, as now constructed, two (2) Sheeting(s) under the public right-of-way adjacent to its premises known as 118 E. Erie St..

Said Sheeting(s) at N. Michigan Avenue measure(s):
One (1) at one hundred forty-seven (147) feet in length, and thirteen point seven five (13.75) feet in width for a total of two thousand twenty-one point two five (2021.25) square feet.

Said Sheeting(s) at E. Erie Street measure(s):
One (1) at seventy-nine (79) feet in length, and one point two five (1.25) foot in width for a total of ninety-eight point seven five (98.75) square feet.

The location of said privilege shall be as shown on prints kept on file with the Department of Business Affairs and Consumer Protection and the Office of the City Clerk.

Said privilege shall be constructed in accordance with plans and specifications approved by the Department of Planning and Development and Department of Transportation (Office of Underground Coordination).

This grant of privilege in the public way shall be subject to the provisions of Section 10-28-015 and all other required provisions of the Municipal Code of Chicago.

The grantee shall pay to the City of Chicago as compensation for the privilege #1114146 herein granted the sum of five thousand two hundred fifty ($5,250.00) per annum in advance.


A 25% penalty will be added for payments received after due date.


The permit holder agrees to hold the City of Chicago harmless for any damage, relocation or replacement costs associated with damage, relocation or removal of private property caused by the City performing work in the public way.

Authority herein given and granted for a period of five (5) years from and after 09/09/2014.

Alderman _____

Brendan Reilly 42nd Ward

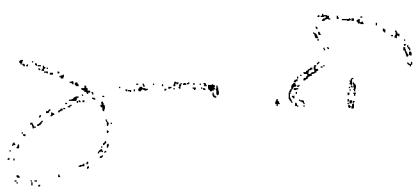

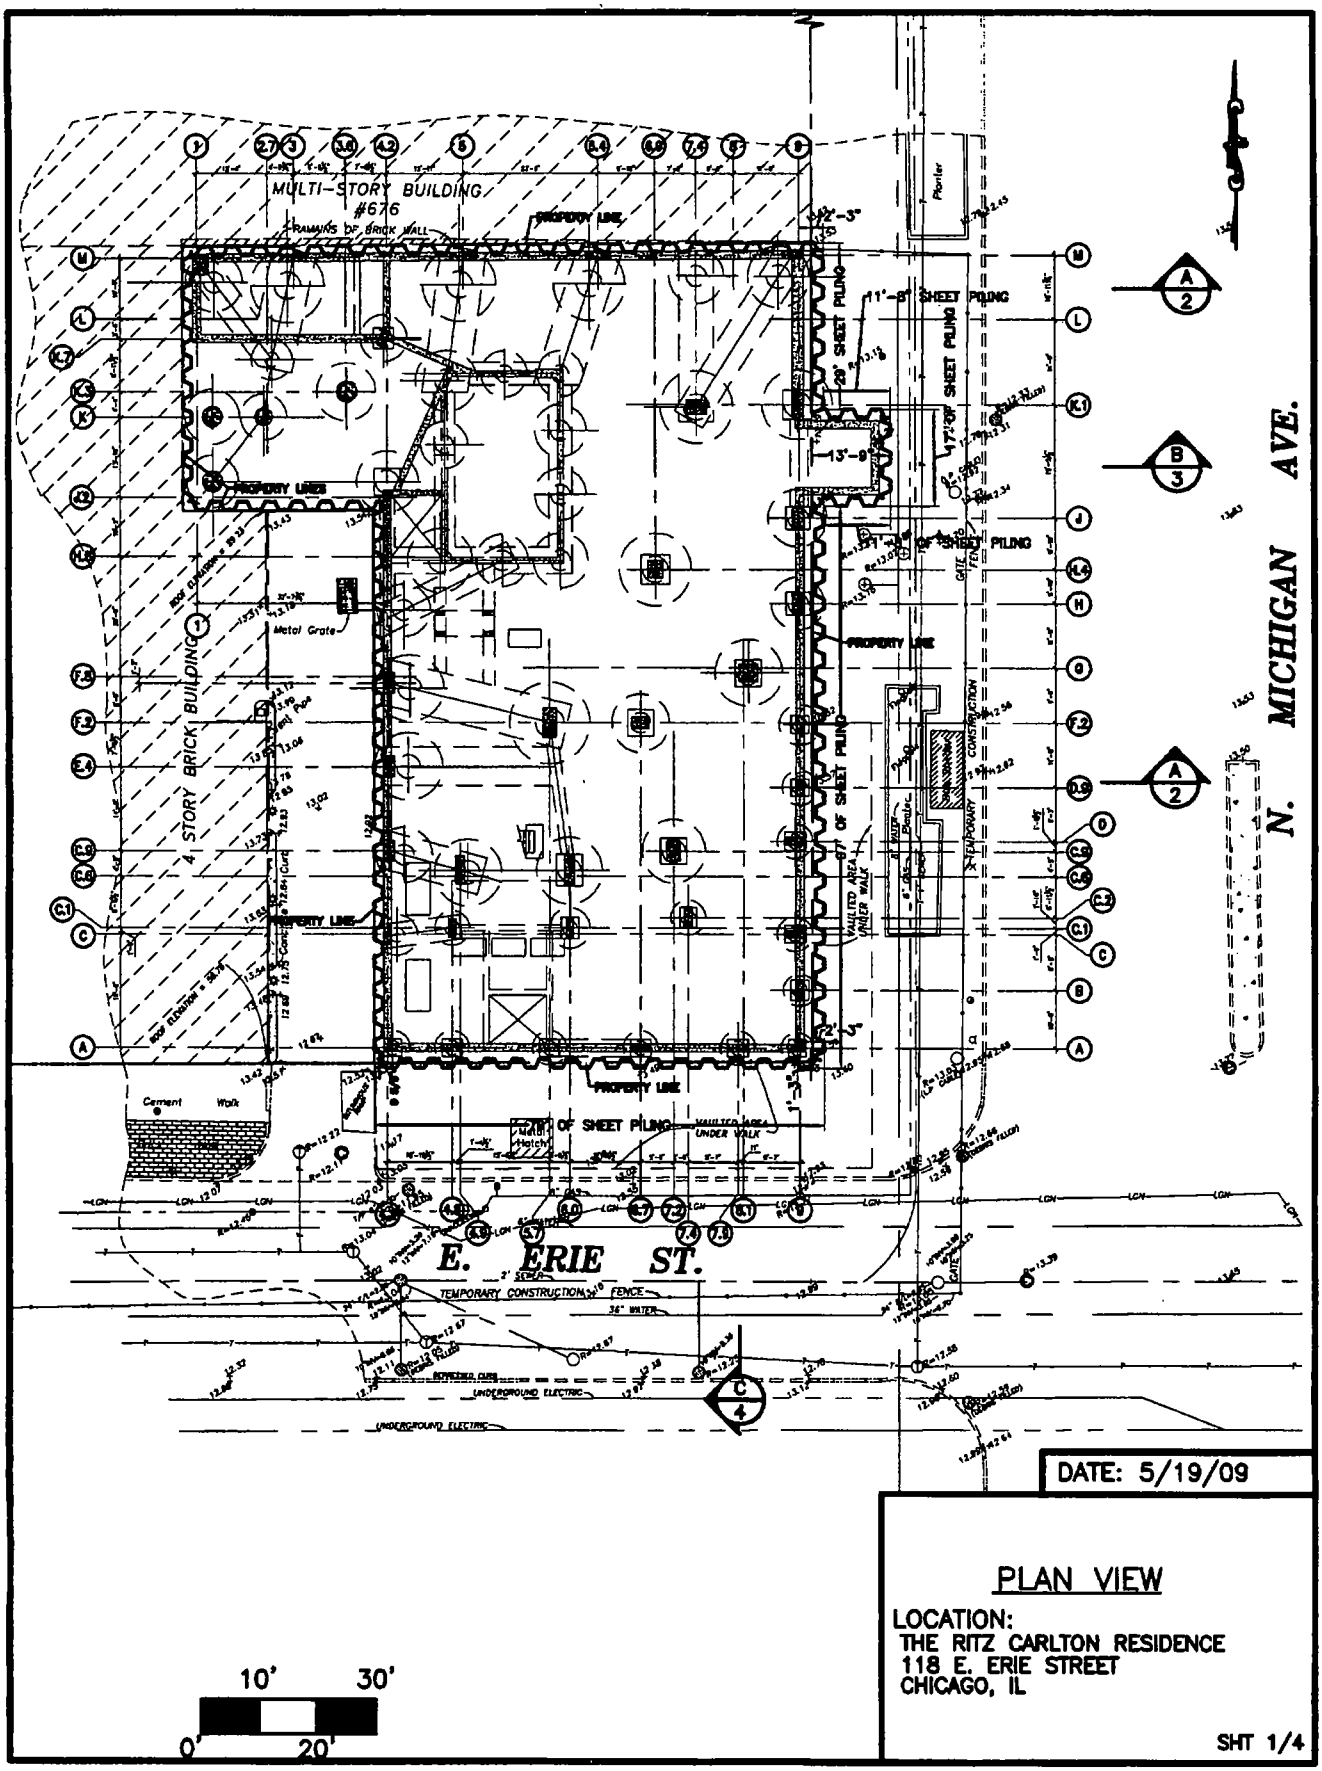

DATE: 5/19/09

PLAN VIEW

LOCATION:
THE RITZ CARLTON RESIDENCE
118 E. ERIE STREET
CHICAGO, IL

SHT 1/4

City of Chicago

O2014-6616

Office of the City Clerk

Document Tracking Sheet

Meeting Date:	7/30/2014
Sponsor(s):	Reilly (42)
Type:	Ordinance
Title:	Grant(s) of privilege in public way for Residences Condominium on the Magnificent Mile Condo Assn., The - vault
Committee(s) Assignment:	Committee on Transportation and Public Way

ORDINANCE
THE RESIDENCES CONDOMINIUM ON THE MAGNIFICENT MILE CONDOMINIUM ASSOCIATION
Acct. No. 389577 - 1
Permit No. 1114152

Be It Ordained by the City Council of the City of Chicago:

SECTION 1. Permission and authority are hereby given and granted to THE RESIDENCES CONDOMINIUM ON THE MAGNIFICENT MILE CONDOMINIUM ASSOCIATION, upon the terms and subject to the conditions of this ordinance to maintain and use, as now constructed, one (1) Vault(s) under the public right-of-way adjacent to its premises known as 118 E. Erie St..

Said Vault(s) at N. Michigan Avenue measure(s):
One (1) at thirteen point one six (13.16) feet in length, and eleven point nine one (11.91) feet in width for a total of one hundred fifty-six point seven four (156.74) square feet. Existing vault is nineteen (19) point seventeen (17) feet in depth.

The location of said privilege shall be as shown on prints kept on file with the Department of Business Affairs and Consumer Protection and the Office of the City Clerk.

Said privilege shall be constructed in accordance with plans and specifications approved by the Department of Transportation (Office of Underground Coordination).

This grant of privilege in the public way shall be subject to the provisions of Section 10-28-015 and all other required provisions of the Municipal Code of Chicago.

The grantee shall pay to the City of Chicago as compensation for the privilege #1114152 herein granted the sum of one thousand five hundred four ($1,504.00) per annum in advance.

A 25% penalty will be added for payments received after due date.

The permit holder agrees to hold the City of Chicago harmless for any damage, relocation or replacement costs associated with damage, relocation or removal of private property caused by the City performing work in the public way.

Authority herein given and granted for a period of five (5) years from and after 01/13/2014.

Alderman _____

Brendan Reilly 42nd Ward


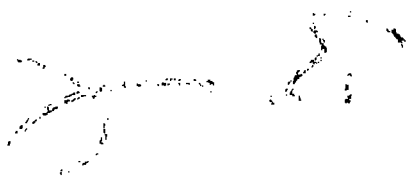


EXHIBIT 1 of 2

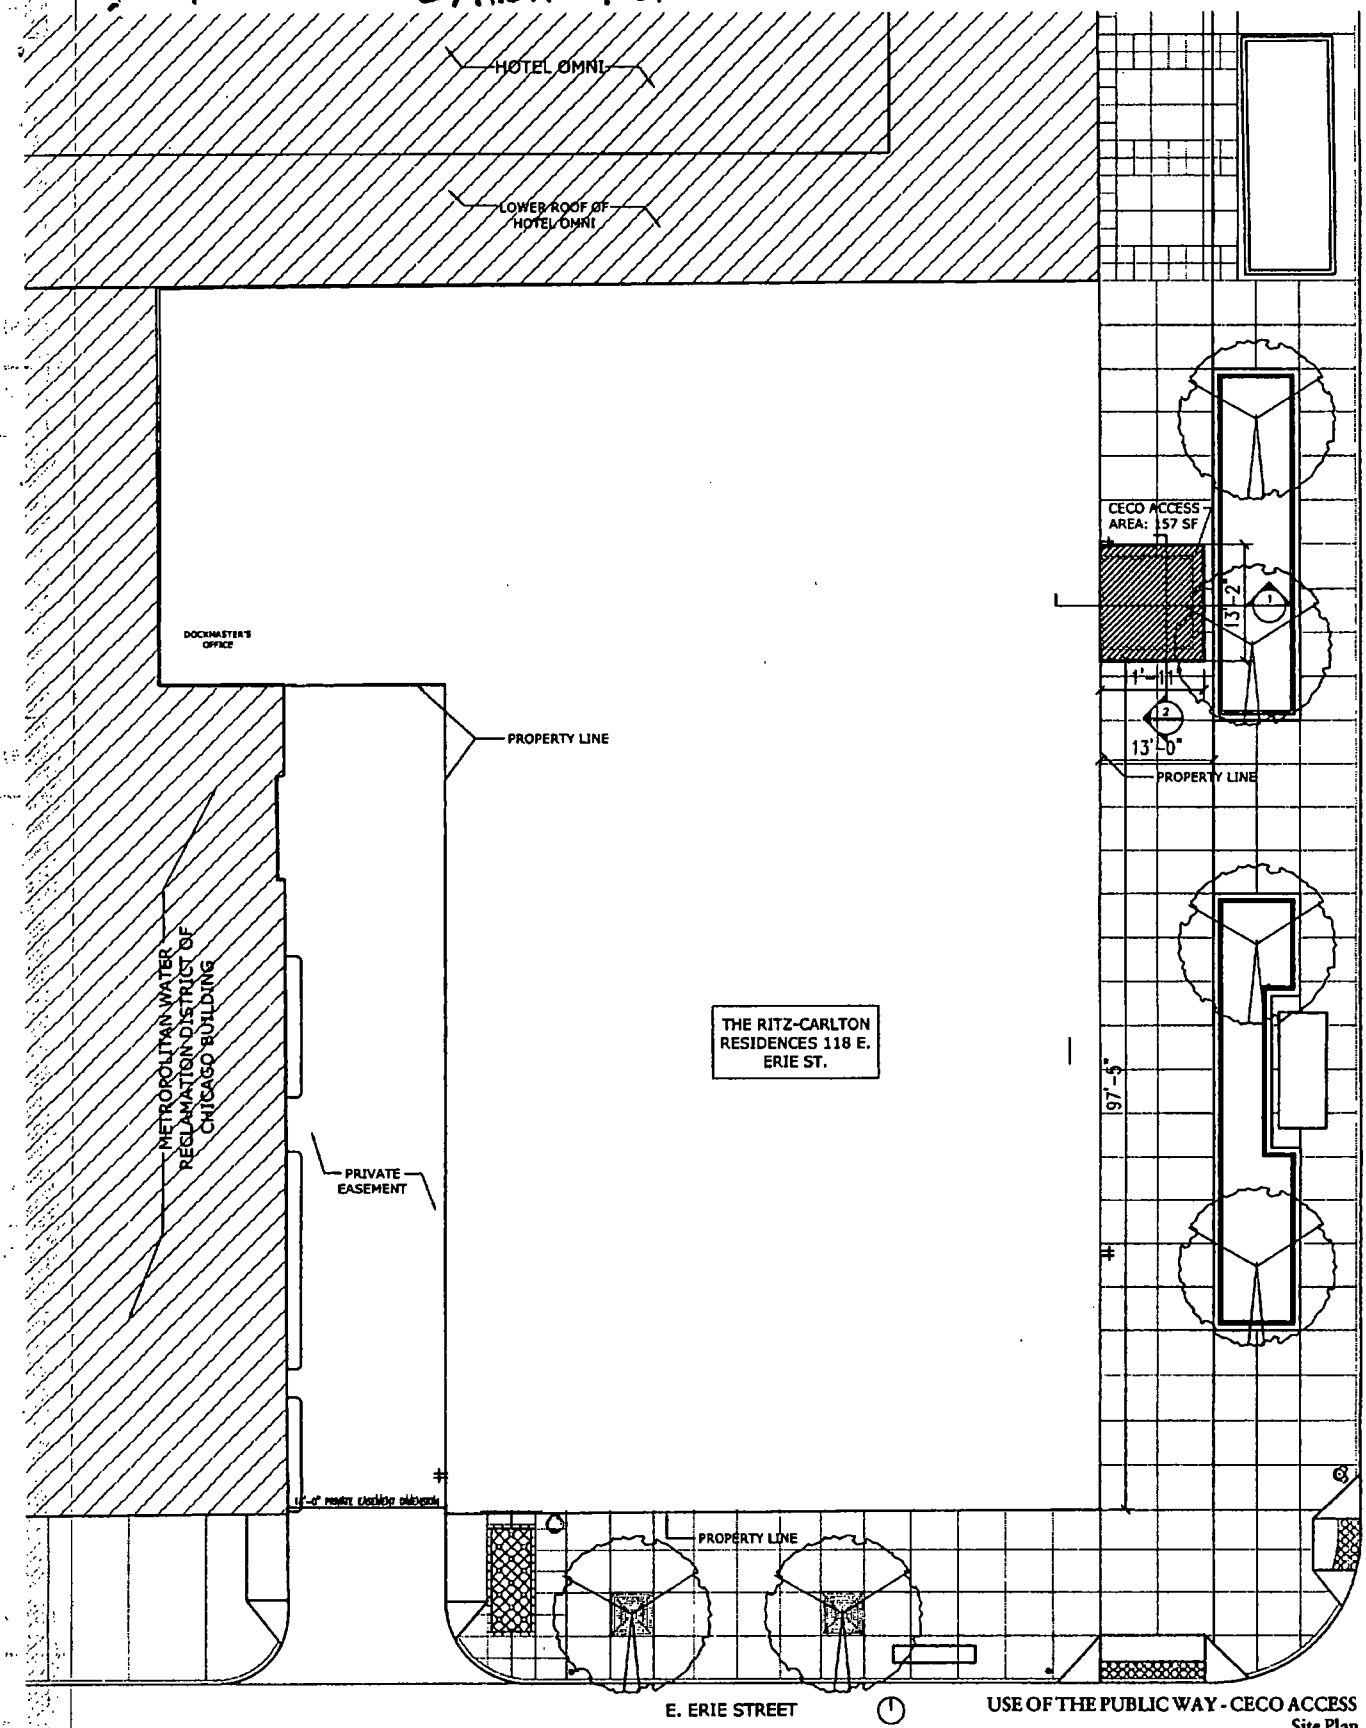

USE OF THE PUBLIC WAY - CECO ACCESS
Site Plan

SCALE 1:20
LLA NO 04022 08 26 2008

© 2008 Lucien Lagrange Architects
LUCIEN LAGRANGE
ARCHITECTS
605 North Michigan Avenue Chicago IL, 60611

PRISM REAL ESTATE EQUITIES V. LLC
625 N Michigan Avenue Chicago, IL 60611

THE RESIDENCES
CHICAGO ILLINOIS

DBAL ACCOUNT NUMBER: 329690

City of Chicago

O2014-6618

Office of the City Clerk

Document Tracking Sheet

Meeting Date:	7/30/2014
Sponsor(s):	Reilly (42)
Type:	Ordinance
Title:	Grant(s) of privilege in public way for Residences Condominium on the Magnificent Mile Condo Assn., The - water vaults
Committee(s) Assignment:	Committee on Transportation and Public Way

ORDINANCE
THE RESIDENCES CONDOMINIUM ON THE MAGNIFICENT MILE CONDOMINIUM ASSOCIATION
Acct. No. 389577 - 1
Permit No. 1114147

Be It Ordained by the City Council of the City of Chicago:

SECTION 1. Permission and authority are hereby given and granted to THE RESIDENCES CONDOMINIUM ON THE MAGNIFICENT MILE CONDOMINIUM ASSOCIATION, upon the terms and subject to the conditions of this ordinance to maintain and use, as now constructed, three (3) water Vault(s) under the public right-of-way adjacent to its premises known as 118 E. Erie St..

Said water Vault(s) at N. Michigan measure(s):
Three (3) at five point eight three (5.83) feet in length, and five point eight three (5.83) feet in width for a total of one hundred one point nine seven (101.97) square feet. Existing water vaults are seven feet (7) six (6) inches in depth.

The location of said privilege shall be as shown on prints kept on file with the Department of Business Affairs and Consumer Protection and the Office of the City Clerk.

Said privilege shall be constructed in accordance with plans and specifications approved by the Department of Transportation (Office of Underground Coordination).

This grant of privilege in the public way shall be subject to the provisions of Section 10-28-015 and all other required provisions of the Municipal Code of Chicago.

The grantee shall pay to the City of Chicago as compensation for the privilege #1114147 herein granted the sum of one thousand two hundred ($1,200.00) per annum in advance.


A 25% penalty will be added for payments received after due date.


The permit holder agrees to hold the City of Chicago harmless for any damage, relocation or replacement costs associated with damage, relocation or removal of private property caused by the City performing work in the public way.

Authority herein given and granted for a period of five (5) years from and after 09/09/2014.

Alderman _____

Brendan Reilly 42nd Ward

 

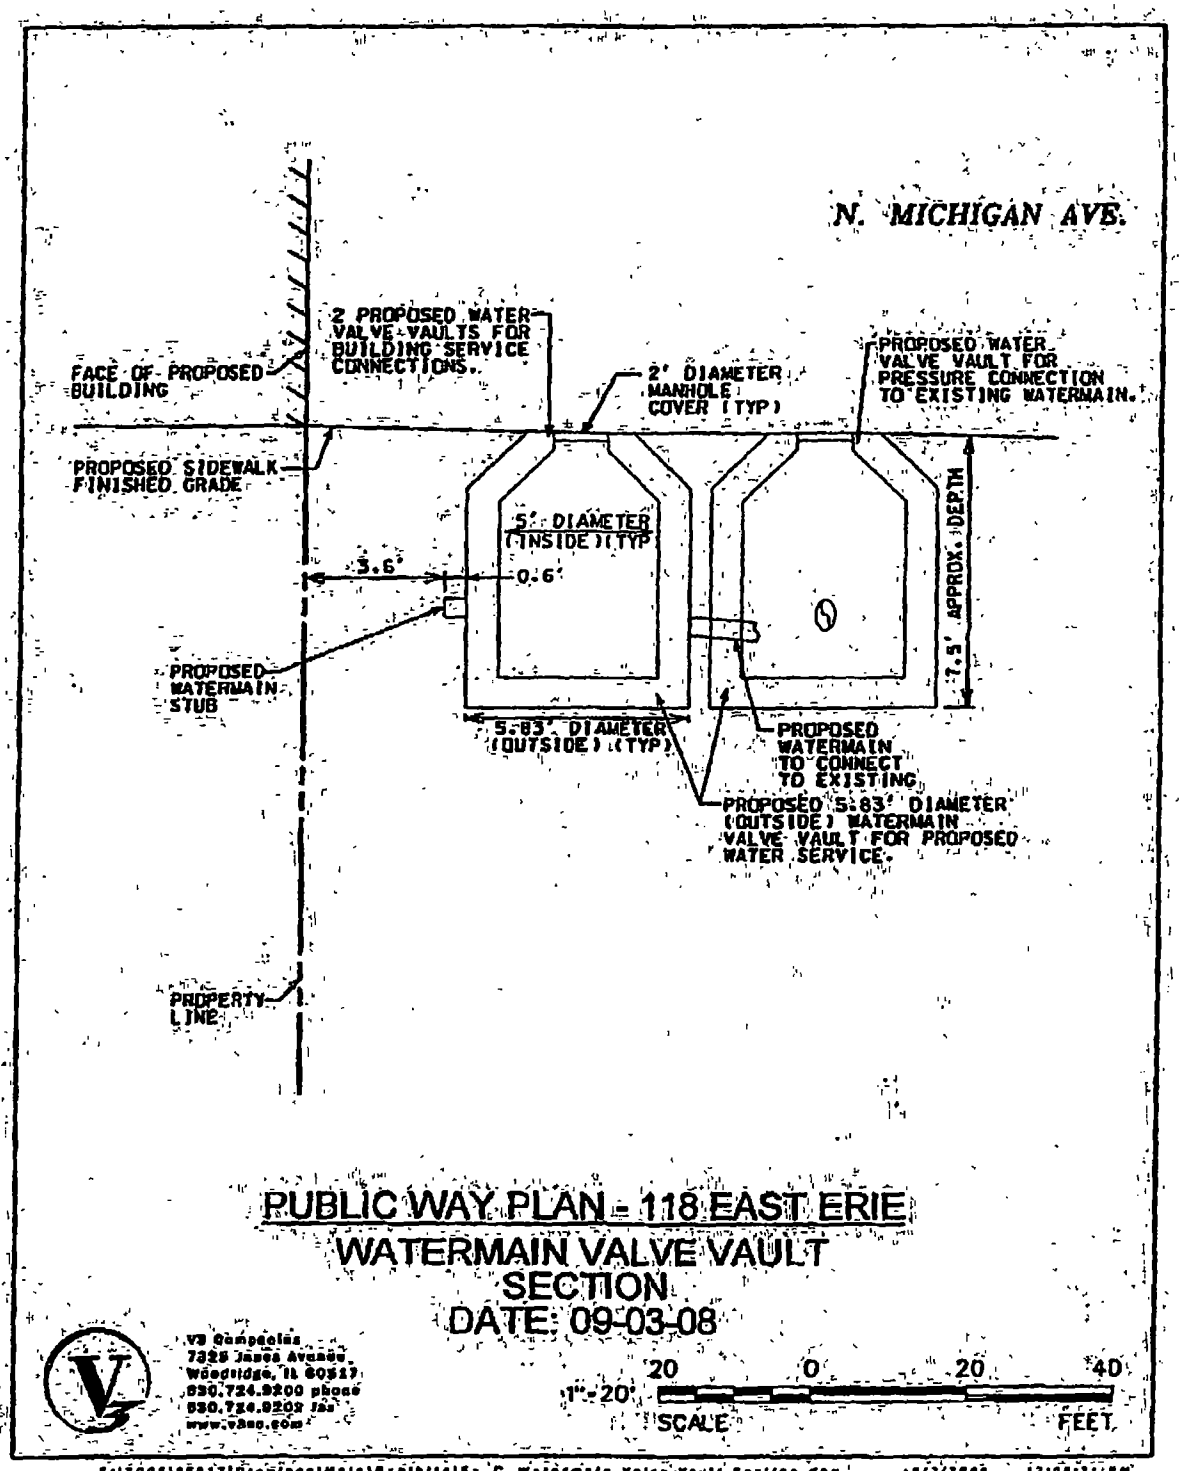
N. MICHIGAN AVE.
2 PROPOSED WATER VALVE VAULTS FOR BUILDING SERVICE CONNECTIONS.
FACE OF PROPOSED BUILDING
2' DIAMETER MANHOLE COVER (TYP)
PROPOSED WATER VALVE VAULT FOR PRESSURE CONNECTION TO EXISTING WATERMAIN.
PROPOSED SIDEWALK FINISHED GRADE
5' DIAMETER (INSIDE) (TYP)
3.6'
0.6'
APPROX. 7.5' DEPTH
PROPOSED WATERMAIN STUB
5.83' DIAMETER (OUTSIDE) (TYP)
PROPOSED WATERMAIN TO CONNECT TO EXISTING
PROPOSED 5.83' DIAMETER (OUTSIDE) WATERMAIN VALVE VAULT FOR PROPOSED WATER SERVICE.
PROPERTY LINE
PUBLIC WAY PLAN - 118 EAST ERIE
WATERMAIN VALVE VAULT
SECTION
DATE: 09-03-08
V3 Companies
7325 Janes Avenue
Woodridge, IL 60517
630.724.9200 phone
630.724.9202 fax
www.v3co.com
20 0 20 40
1"=20'
SCALE
FEET

City of Chicago

O2014-6621

Office of the City Clerk

Document Tracking Sheet

Meeting Date:	7/30/2014
Sponsor(s):	Reilly (42)
Type:	Ordinance
Title:	Grant(s) of privilege in public way for River North Limited Partnership No. 2 - banners
Committee(s) Assignment:	Committee on Transportation and Public Way

ORDINANCE
RIVER NORTH LIMITED PARTNERSHIP #2
Acct. No. 88238 - 1
Permit No. 1113892

Be It Ordained by the City Council of the City of Chicago:

SECTION 1. Permission and authority are hereby given and granted to RIVER NORTH LIMITED PARTNERSHIP #2, upon the terms and subject to the conditions of this ordinance to maintain and use, as now constructed, seven (7) Banner(s) projecting over the public right-of-way adjacent to its premises known as 325 W. Huron St..

Said Banner(s) at W Huron measure(s):
Five (5) at one point six seven (1.67) foot in length, and eight (8) feet in width for a total of sixty-six point eight (66.8) square feet.

Said Banner(s) at N Orleans measure(s):
Two (2) at one point six seven (1.67) foot in length, and eight (8) feet in width for a total of twenty-six point seven two (26.72) square feet.

The location of said privilege shall be as shown on prints kept on file with the Department of Business Affairs and Consumer Protection and the Office of the City Clerk.

Said privilege shall be constructed in accordance with plans and specifications approved by the Zoning Department - Signs.

This grant of privilege in the public way shall be subject to the provisions of Section 10-28-015 and all other required provisions of the Municipal Code of Chicago.

The grantee shall pay to the City of Chicago as compensation for the privilege #1113892 herein granted the sum of one hundred seventy-five ($175.00) per annum in advance.


A 25% penalty will be added for payments received after due date.

The permit holder agrees to hold the City of Chicago harmless for any damage, relocation or replacement costs associated with damage, relocation or removal of private property caused by the City performing work in the public way.

Authority herein given and granted for a period of five (5) years from and after 06/30/2014.

Alderman _____

Brendan Reilly 42nd Ward

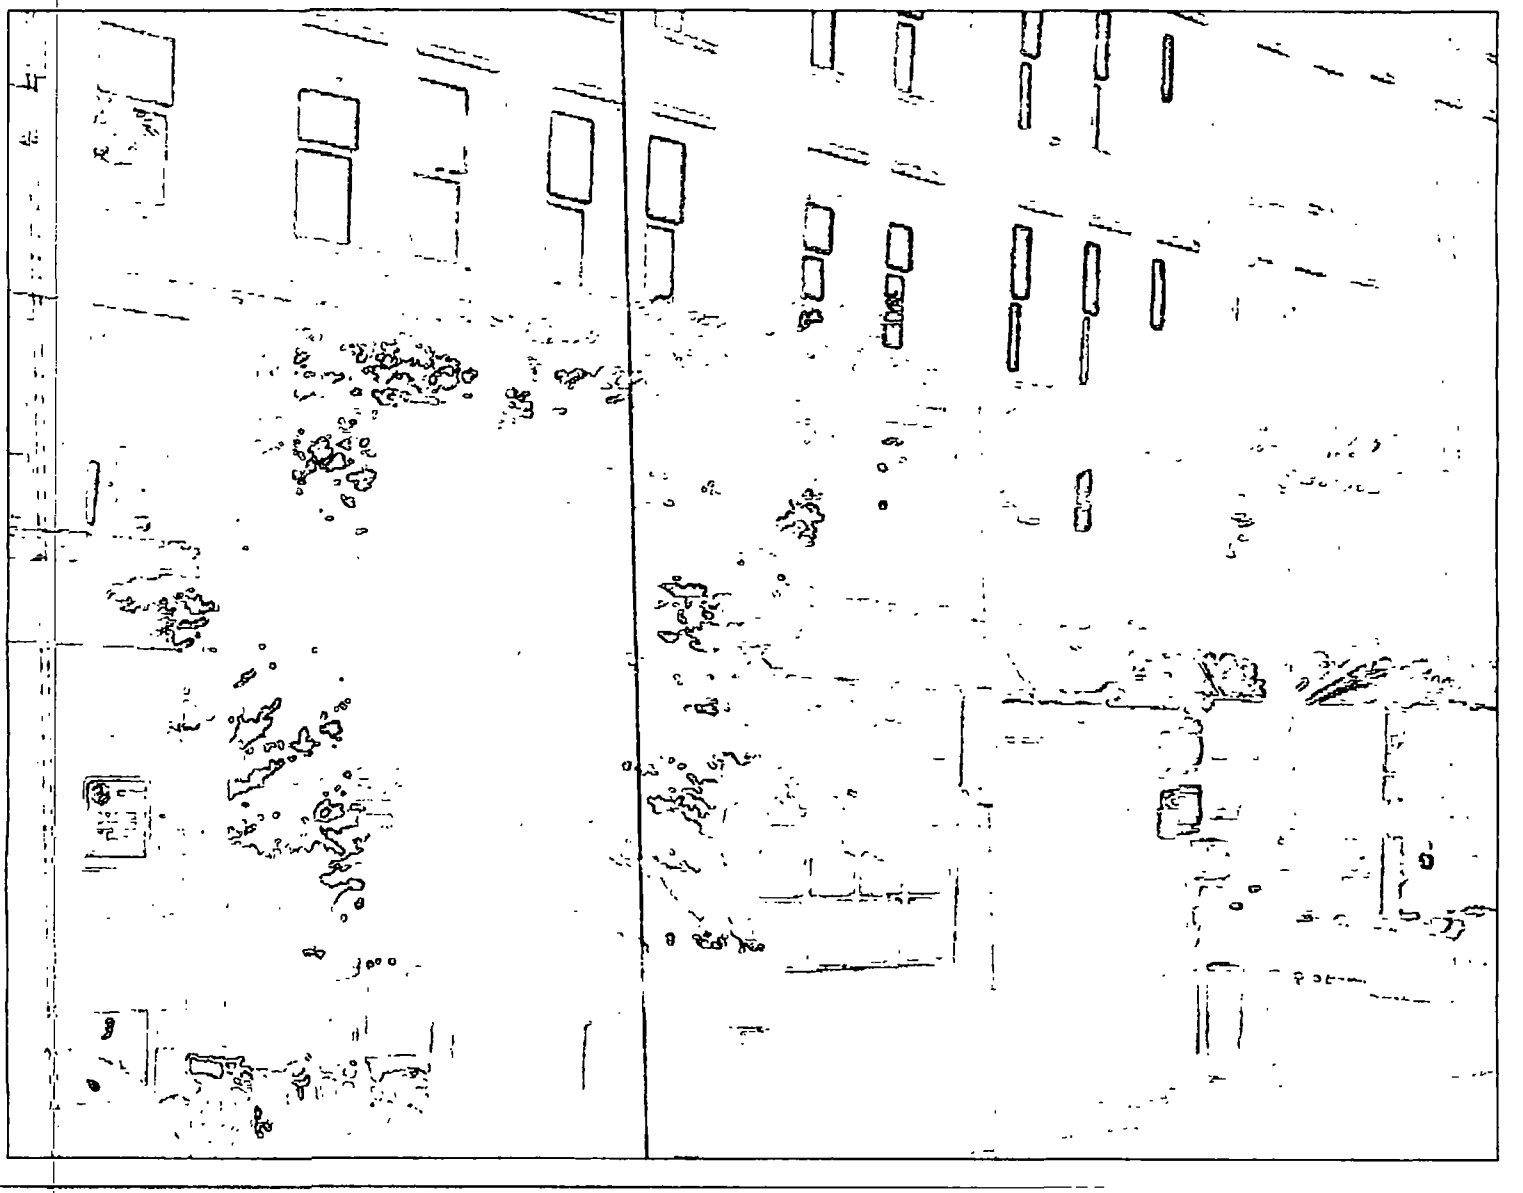

City of Chicago

O2014-6622

Office of the City Clerk

Document Tracking Sheet

Meeting Date:	7/30/2014
Sponsor(s):	Reilly (42)
Type:	Ordinance
Title:	Grant(s) of privilege in public way for River North Limited Partnership No. 2 - fire escapes
Committee(s) Assignment:	Committee on Transportation and Public Way

ORDINANCE
RIVER NORTH LIMITED PARNERSHIP #2
Acct. No. 88238 - 2
Permit No. 1113889

Be It Ordained by the City Council of the City of Chicago:

SECTION 1. Permission and authority are hereby given and granted to RIVER NORTH LIMITED PARNERSHIP #2, upon the terms and subject to the conditions of this ordinance to maintain and use, as now constructed, two (2) Fire Escape(s) projecting over the public right-of-way adjacent to its premises known as 222 W. Hubbard St..

Said Fire Escape(s) at W. HUBBARD ST. measure(s):
Two (2) at thirty-five (35) feet in length, and seven (7) feet in width for a total of four hundred ninety (490) square feet.

The location of said privilege shall be as shown on prints kept on file with the Department of Business Affairs and Consumer Protection and the Office of the City Clerk.

Said privilege shall be constructed in accordance with plans and specifications approved by the Department of Transportation (Division of Project Development).

This grant of privilege in the public way shall be subject to the provisions of Section 10-28-015 and all other required provisions of the Municipal Code of Chicago.

The grantee shall pay to the City of Chicago as compensation for the privilege #1113889 herein granted the sum of eight hundred ($800.00) per annum in advance.

A 25% penalty will be added for payments received after due date.

The permit holder agrees to hold the City of Chicago harmless for any damage, relocation or replacement costs associated with damage, relocation or removal of private property caused by the City performing work in the public way.

Authority herein given and granted for a period of five (5) years from and after 05/13/2014.

Alderman _____

Brendan Reilly 42nd Ward


zipcar

City of Chicago

O2014-6623

Office of the City Clerk

Document Tracking Sheet

Meeting Date:	7/30/2014
Sponsor(s):	Reilly (42)
Type:	Ordinance
Title:	Grant(s) of privilege in public way for River Roast
Committee(s) Assignment:	Committee on Transportation and Public Way

ORDINANCE
RIVER ROAST
Acct. No. 297339 - 1
Permit No. 1113747

Be It Ordained by the City Council of the City of Chicago:

SECTION 1. Permission and authority are hereby given and granted to RIVER ROAST, upon the terms and subject to the conditions of this ordinance to maintain and use, as now constructed, two (2) Banner(s) projecting over the public right-of-way adjacent to its premises known as 315 N. La Salle St..

Said Banner(s) at N. La Salle St. measure(s):
Two (2) at three point five (3.5) feet in length, and twelve (12) feet in width for a total of eighty-four (84) square feet.

The location of said privilege shall be as shown on prints kept on file with the Department of Business Affairs and Consumer Protection and the Office of the City Clerk.

Said privilege shall be constructed in accordance with plans and specifications approved by the Zoning Department - Signs.

This grant of privilege in the public way shall be subject to the provisions of Section 10-28-015 and all other required provisions of the Municipal Code of Chicago.

The grantee shall pay to the City of Chicago as compensation for the privilege #1113747 herein granted the sum of one hundred fifty ($150.00) per annum in advance.

A 25% penalty will be added for payments received after due date.

The permit holder agrees to hold the City of Chicago harmless for any damage, relocation or replacement costs associated with damage, relocation or removal of private property caused by the City performing work in the public way.

Authority herein given and granted for a period of five (5) years from and after 10/16/2013.

Alderman _____

Brendan Reilly 42nd Ward

banner

City of Chicago

O2014-6624

Office of the City Clerk

Document Tracking Sheet

Meeting Date:	7/30/2014
Sponsor(s):	Reilly (42)
Type:	Ordinance
Title:	Grant(s) of privilege in public way for Ron of Japan, Inc.
Committee(s) Assignment:	Committee on Transportation and Public Way

ORDINANCE
RON OF JAPAN INC
Acct. No. 323 - 1
Permit No. 1112990

Be It Ordained by the City Council of the City of Chicago:

SECTION 1. Permission and authority are hereby given and granted to RON OF JAPAN INC, upon the terms and subject to the conditions of this ordinance to maintain and use one (1) sign(s) projecting over the public right-of-way attached to its premises known as 230 E. Ontario St..

Said sign structure(s) measures as follows; along E. Ontario Street:
One (1) at thirteen (13) feet in length, six (6) feet in height and twelve (12) feet above grade level.

The location of said privilege shall be as shown on prints kept on file with the Department of Business Affairs and Consumer Protection and the Office of the City Clerk.

Said privilege shall be constructed in accordance with plans and specifications approved by the Department of Transportation (Division of Project Development) and Zoning Department - Signs.

This grant of privilege in the public way shall be subject to the provisions of Section 10-28-015 and all other required provisions of the Municipal Code of Chicago.

The grantee shall pay to the City of Chicago as compensation for the privilege #1112990 herein granted the sum of three hundred ($300.00) per annum in advance.


A 25% penalty will be added for payments received after due date.


The permit holder agrees to hold the City of Chicago harmless for any damage, relocation or replacement costs associated with damage, relocation or removal of private property caused by the City performing work in the public way.

Authority herein given and granted for a period of five (5) years from and after Date of Passage.

Alderman _____

Brendan Reilly 42nd Ward

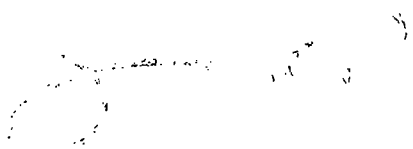

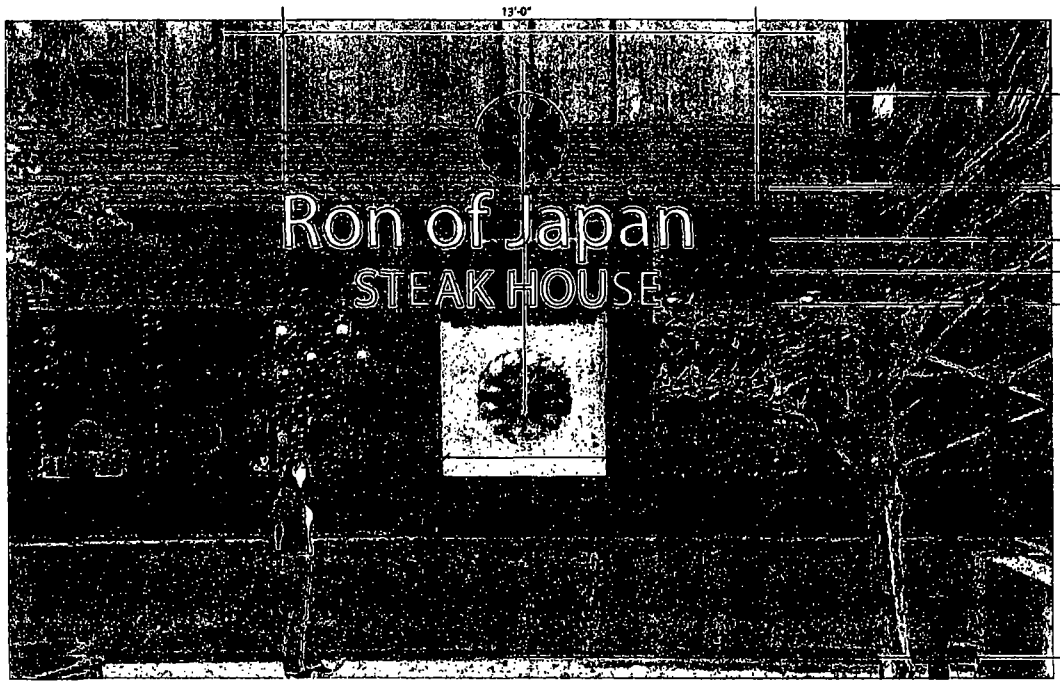


30" X 132" = 28 SF.

INDIVIDUAL CHANNEL TYPE ALUMINUM FORMED LETTERS
LETTER RETURN 5" DEPTH WHITE INTERIOR, PLEXIGLAS FACES
.125" THICK W/ 1" DARK BRONZE RETAINERS AND RETURN OF LETTERS.
WHITE LED'S W/ POWER TRANSFORMERS & DISCONNECT SWITCH MOUNTED ON FACE OF RACEWAY.

12'-0"

SCALE 1/2" = 1'-0"
SOUTH ELEVATION

6x13 78 sqft

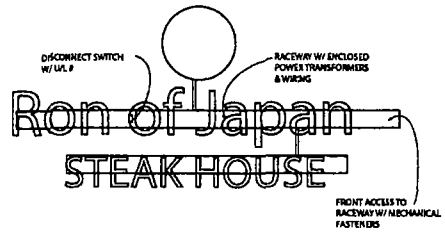

S-1
SHEET NUMBER

SIGN TYPE: INDIVIDUAL CHANNEL ILLUMINATED LETTERS RACEWAY MOUNTED
LOCATION: 210 E. ONTARIO CHICAGO, IL
JOB NO. 03222014

RON OF JAPAN
210 E. ONTARIO
CHICAGO, IL.

DATE 04-23-2014
DRAWN ATH
SCALE AS NOTED

The Holland Design Group

City of Chicago

O2014-6625

Office of the City Clerk

Document Tracking Sheet

Meeting Date:	7/30/2014
Sponsor(s):	Reilly (42)
Type:	Ordinance
Title:	Grant(s) of privilege in public way for Ross Dress for Less
Committee(s) Assignment:	Committee on Transportation and Public Way

ORDINANCE
ROSS DRESS FOR LESS
Acct. No. 383229 - 5
Permit No. 1112549

Be It Ordained by the City Council of the City of Chicago:

SECTION 1. Permission and authority are hereby given and granted to ROSS DRESS FOR LESS, upon the terms and subject to the conditions of this ordinance to maintain and use seven (7) sign(s) projecting over the public right-of-way attached to its premises known as 26 E. Randolph St..

Said sign structure(s) measures as follows; along E. Randolph Street:
One (1) at one point five (1.5) feet in length, sixteen (16) feet in height and thirty-eight (38) feet above grade level.
Two (2) at one point five (1.5) feet in length, eight (8) feet in height and twenty-five (25) feet above grade level.

Said sign structure(s) measures as follows; along N. Wabash Avenue:
One (1) at five (5) feet in length, nineteen (19) feet in height and eighty (80) feet above grade level.
Three (3) at one point five (1.5) feet in length, eight (8) feet in height and twenty-five (25) feet above grade level.

The location of said privilege shall be as shown on prints kept on file with the Department of Business Affairs and Consumer Protection and the Office of the City Clerk.

Said privilege shall be constructed in accordance with plans and specifications approved by the Department of Transportation (Division of Project Development) and Zoning Department - Signs.

This grant of privilege in the public way shall be subject to the provisions of Section 10-28-015 and all other required provisions of the Municipal Code of Chicago.

The grantee shall pay to the City of Chicago as compensation for the privilege #1112549 herein granted the sum of four hundred seventy-five ($475.00) per annum in advance.


A 25% penalty will be added for payments received after due date.


The permit holder agrees to hold the City of Chicago harmless for any damage, relocation or replacement costs associated with damage, relocation or removal of private property caused by the City performing work in the public way.

Authority herein given and granted for a period of five (5) years from and after Date of Passage.

Alderman _____

Brendan Reilly 42nd Ward

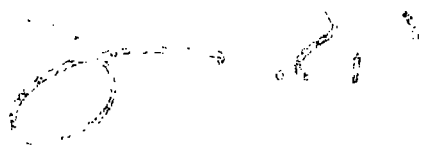

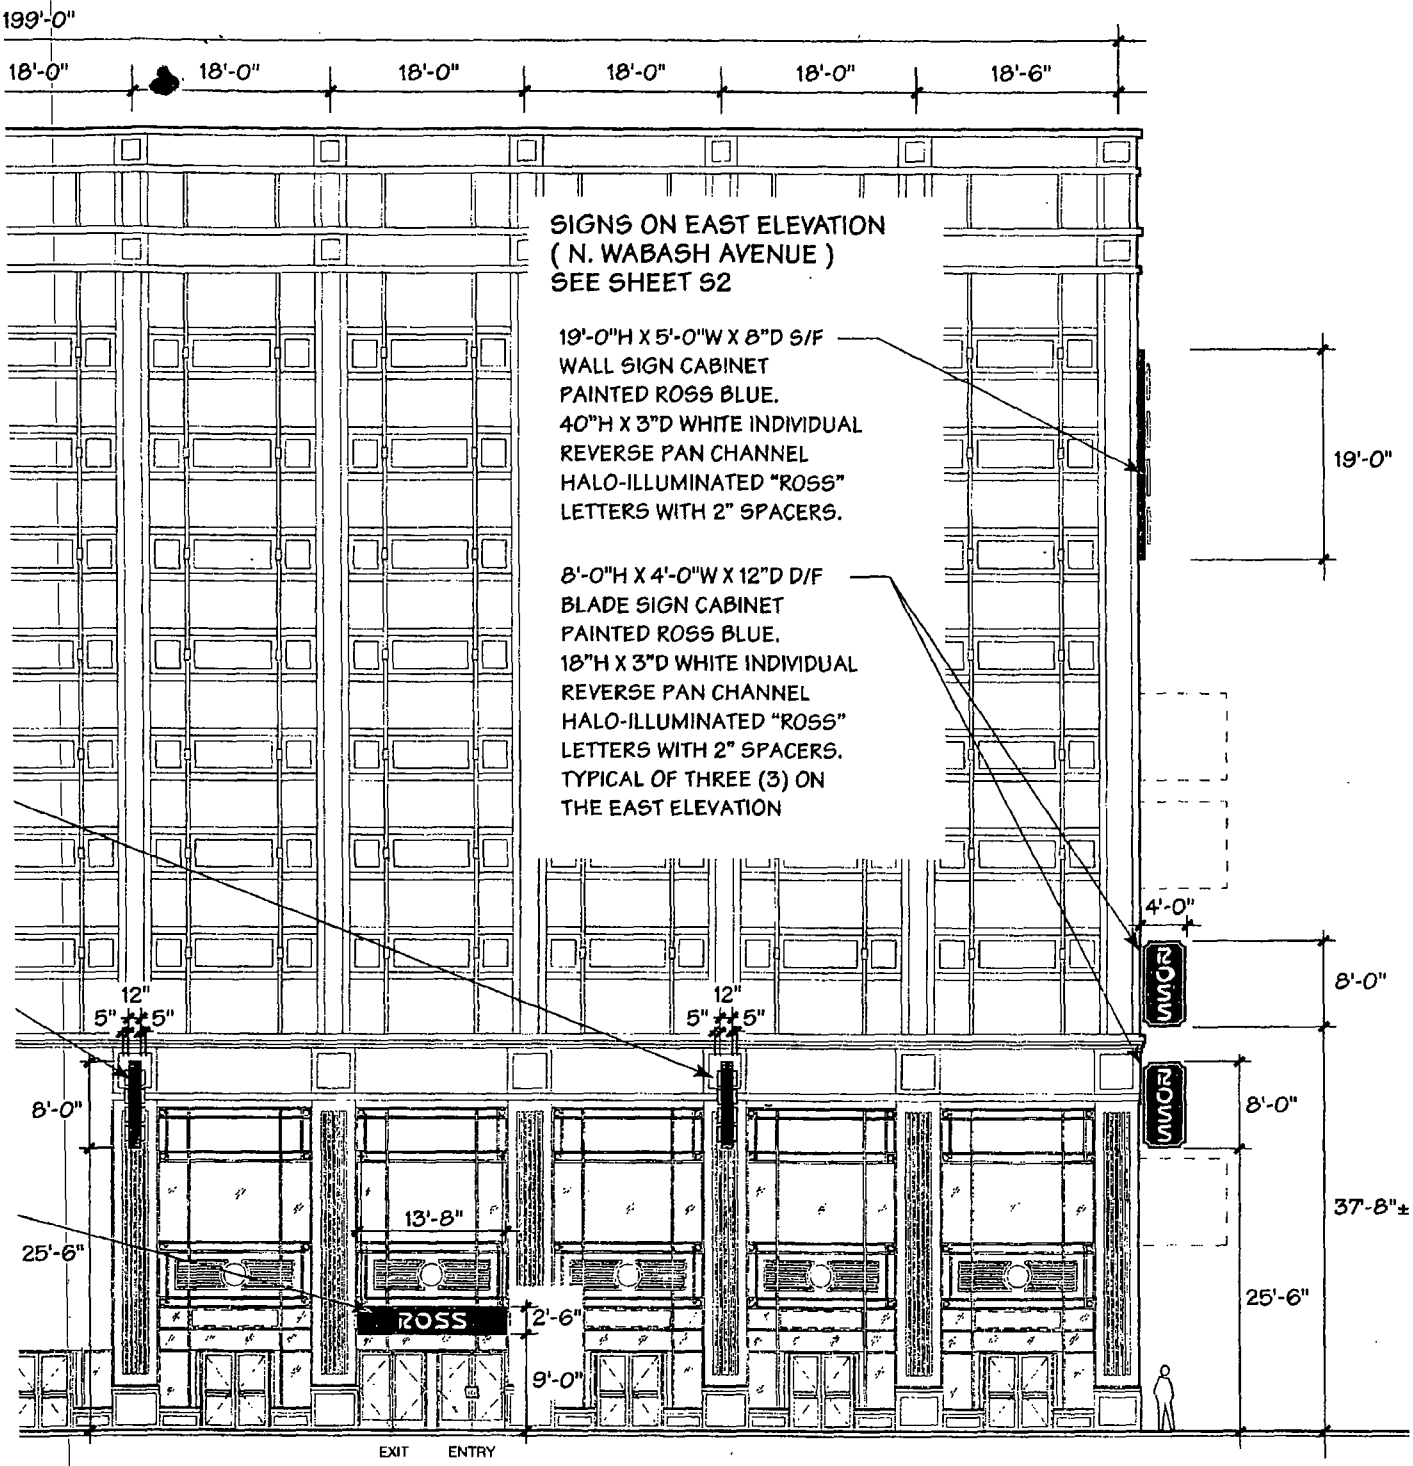

• ELEVATION

199'-0" FRONTAGE

SCALE: 1/16" = 1'- 0"

ROSS
DRESS FOR LESS

#1716 CHICAGO RANDOLPH ST.

20 E. Randolph Street
NWC of E. Randolph St. and N. Wabash Ave.
Chicago, IL 60602

	drawn 10/12/12
Per CLA mtg. notes	07/08/13
Per Ross review	08/05/13
Per Landlord Review	08/07/13
Per CLA mtg. notes	09/10/13
Permit application set	01/13/14

SHEET
S1

City of Chicago

O2014-6626

Office of the City Clerk

Document Tracking Sheet

Meeting Date:	7/30/2014
Sponsor(s):	Reilly (42)
Type:	Ordinance
Title:	Grant(s) of privilege in public way for Solex College
Committee(s) Assignment:	Committee on Transportation and Public Way

ORDINANCE
SOLEX COLLEGE
Acct. No. 357712 - 2
Permit No. 1112333

Be It Ordained by the City Council of the City of Chicago:

SECTION 1. Permission and authority are hereby given and granted to SOLEX COLLEGE, upon the terms and subject to the conditions of this ordinance to maintain and use one (1) sign(s) projecting over the public right-of-way attached to its premises known as 16 N. Wabash Ave..

Said sign structure(s) measures as follows; along N. Wabash Avenue:
One (1) at one point six seven (1.67) feet in length, nine point five (9.5) feet in height and twelve (12) feet above grade level.

The location of said privilege shall be as shown on prints kept on file with the Department of Business Affairs and Consumer Protection and the Office of the City Clerk.

Said privilege shall be constructed in accordance with plans and specifications approved by the Department of Transportation (Division of Project Development) and Zoning Department - Signs.

This grant of privilege in the public way shall be subject to the provisions of Section 10-28-015 and all other required provisions of the Municipal Code of Chicago.

The grantee shall pay to the City of Chicago as compensation for the privilege #1112333 herein granted the sum of one hundred ($100.00) per annum in advance.

A 25% penalty will be added for payments received after due date.

The permit holder agrees to hold the City of Chicago harmless for any damage, relocation or replacement costs associated with damage, relocation or removal of private property caused by the City performing work in the public way.


Authority herein given and granted for a period of five (5) years from and after Date of Passage.

Alderman _____

Brendan Reilly 42nd Ward



Non Illuminated Cabinet Sign • Solex College Chicago • IL

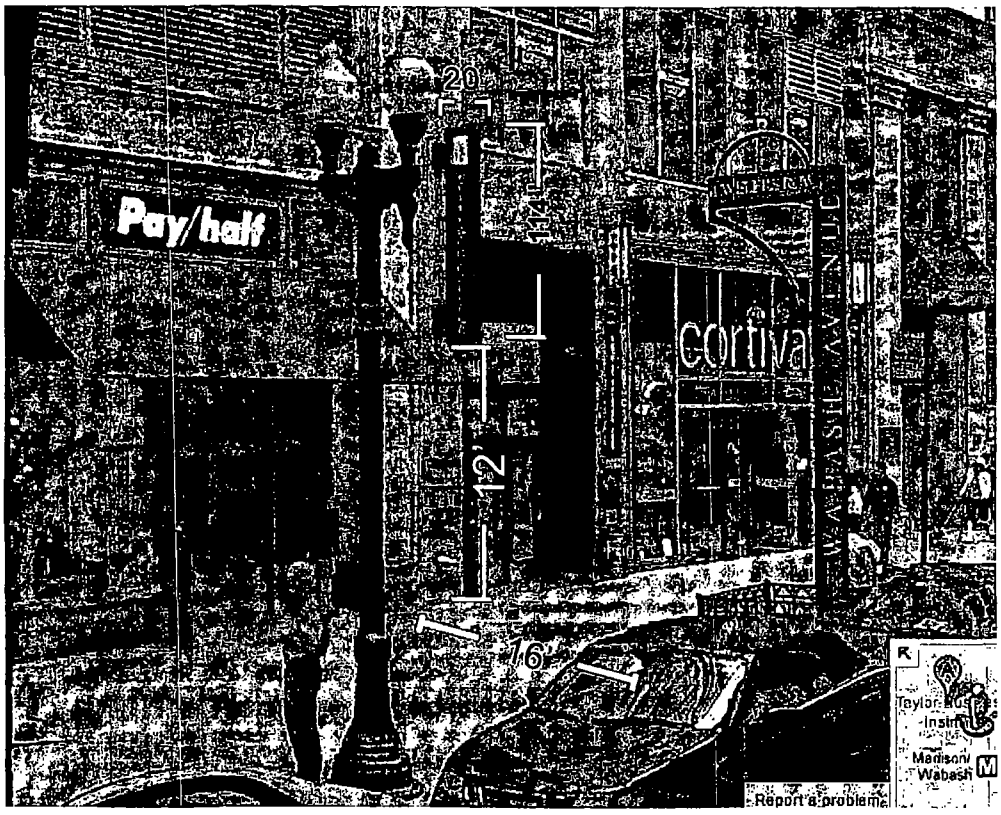

Xpressigns 3718 Dempster St Skokie IL 60076 888-303-0640 sales@xpressigns.com	Client Name: Solex College Location: 17 N State St #900 Chicago, IL 60602	Start Date: Last Revision: Job#: Drawing#: Page:	Client Approval Landlord Approval	Sales Rep: Designer:

© COPYRIGHT 2013, BY XPRESSIGNS. ALL DESIGNS PRESENTED ARE THE SOLE PROPERTY OF XPRESSIGNS, AND MAY NOT BE REPRODUCED IN PART OR WHOLE WITHOUT WRITTEN PERMISSION FROM XPRESSIGNS

City of Chicago

O2014-6627

Office of the City Clerk

Document Tracking Sheet

Meeting Date:	7/30/2014
Sponsor(s):	Reilly (42)
Type:	Ordinance
Title:	Grant(s) of privilege in public way for Tides at Lake Shore East LLC
Committee(s) Assignment:	Committee on Transportation and Public Way

ORDINANCE
TIDES AT LAKE SHORE EAST LLC
Acct. No. 301855 - 2
Permit No. 1112567

Be It Ordained by the City Council of the City of Chicago:

SECTION 1. Permission and authority are hereby given and granted to TIDES AT LAKE SHORE EAST LLC, upon the terms and subject to the conditions of this ordinance to maintain and use one (1) sign(s) projecting over the public right-of-way attached to its premises known as 360 E. South Water St..

Said sign structure(s) measures as follows; along E South Water:
One (1) at twenty-two (22) feet in length, four point six seven (4.67) feet in height and twelve (12) feet above grade level.

The location of said privilege shall be as shown on prints kept on file with the Department of Business Affairs and Consumer Protection and the Office of the City Clerk.

Said privilege shall be constructed in accordance with plans and specifications approved by the Department of Transportation (Division of Project Development) and Zoning Department - Signs.

This grant of privilege in the public way shall be subject to the provisions of Section 10-28-015 and all other required provisions of the Municipal Code of Chicago.

The grantee shall pay to the City of Chicago as compensation for the privilege #1112567 herein granted the sum of three hundred ($300.00) per annum in advance.


A 25% penalty will be added for payments received after due date.

The permit holder agrees to hold the City of Chicago harmless for any damage, relocation or replacement costs associated with damage, relocation or removal of private property caused by the City performing work in the public way.

Authority herein given and granted for a period of five (5) years from and after Date of Passage.

Alderman _____

Brendan Reilly 42nd Ward

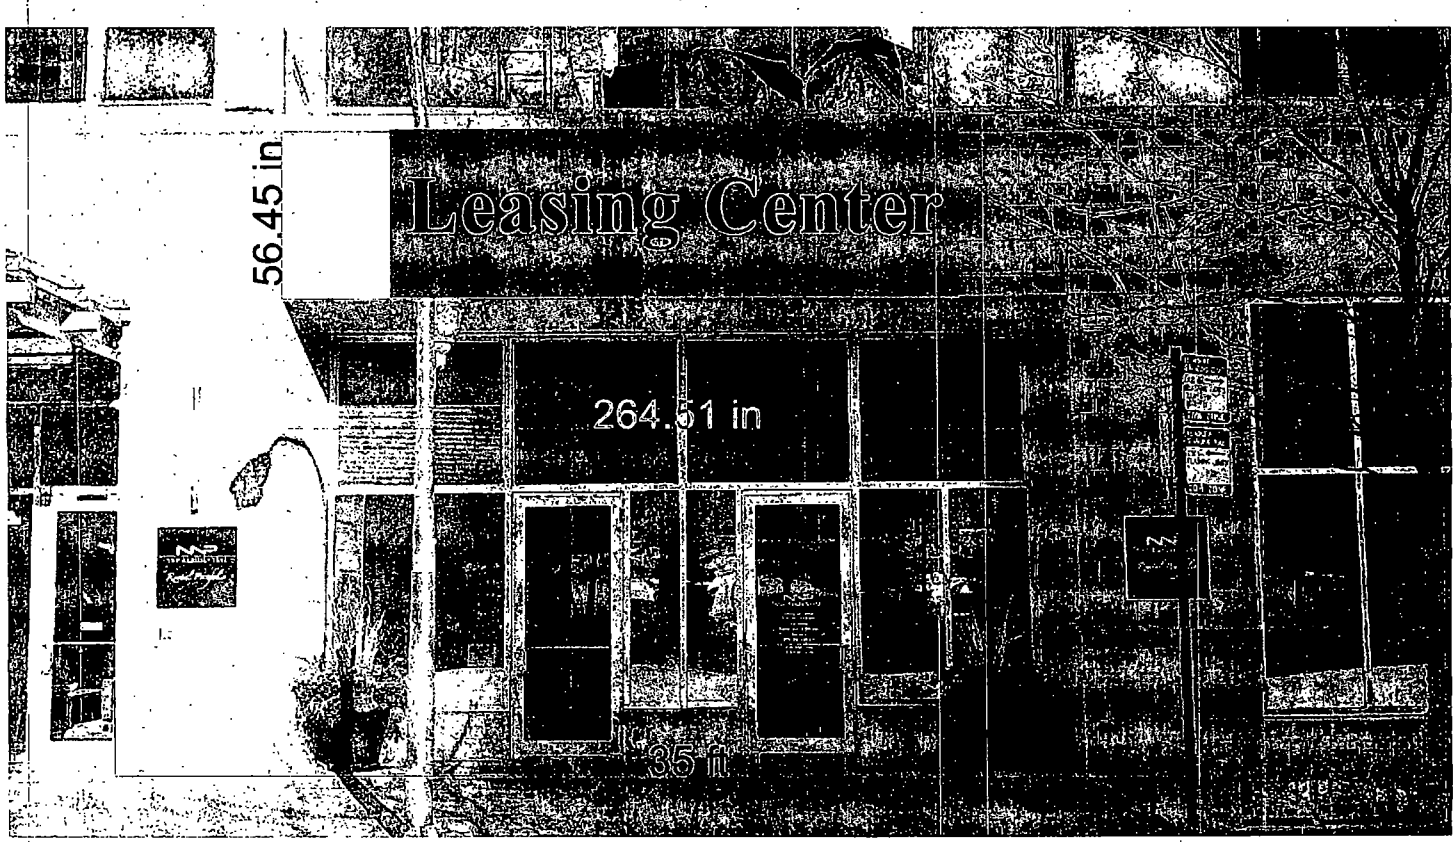
Leasing Center
56.45 in
264.51 in
35 ft

City of Chicago

O2014-6628

Office of the City Clerk

Document Tracking Sheet

Meeting Date:	7/30/2014
Sponsor(s):	Reilly (42)
Type:	Ordinance
Title:	Grant(s) of privilege in public way for Thompson Building LLC
Committee(s) Assignment:	Committee on Transportation and Public Way

ORDINANCE
THOMPSON BUILDING, LLC
Acct. No. 309509 - 1
Permit No. 1113865

Be It Ordained by the City Council of the City of Chicago:

SECTION 1. Permission and authority are hereby given and granted to THOMPSON BUILDING, LLC, upon the terms and subject to the conditions of this ordinance to maintain and use, as now constructed, eleven (11) Planter(s) on the public right-of-way for beautification purposes adjacent to its premises known as 350 N. Clark St..

Said Planter(s) at N Clark St measure(s):
Eleven (11) at three (3) feet in length, and three (3) feet in width for a total of ninety-nine (99) square feet.

Grantee must allow the required clear and unobstructed space for pedestrian passage at all times per rules and regulations approved by the Department of Transportation.

The location of said privilege shall be as shown on prints kept on file with the Department of Business Affairs and Consumer Protection and the Office of the City Clerk.

Said privilege shall be constructed in accordance with plans and specifications approved by the Department of Planning and Development and Department of Transportation (Division of Project Development).

This grant of privilege in the public way shall be subject to the provisions of Section 10-28-015 and all other required provisions of the Municipal Code of Chicago.

The grantee shall pay to the City of Chicago as compensation for the privilege #1113865 herein granted the sum of zero ($.00) per annum in advance.


A 25% penalty will be added for payments received after due date.


The permit holder agrees to hold the City of Chicago harmless for any damage, relocation or replacement costs associated with damage, relocation or removal of private property caused by the City performing work in the public way.

Authority herein given and granted for a period of five (5) years from and after 06/03/2014.

Alderman _____

Brendan Reilly 42nd Ward

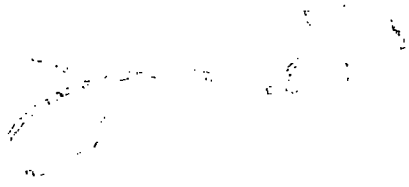

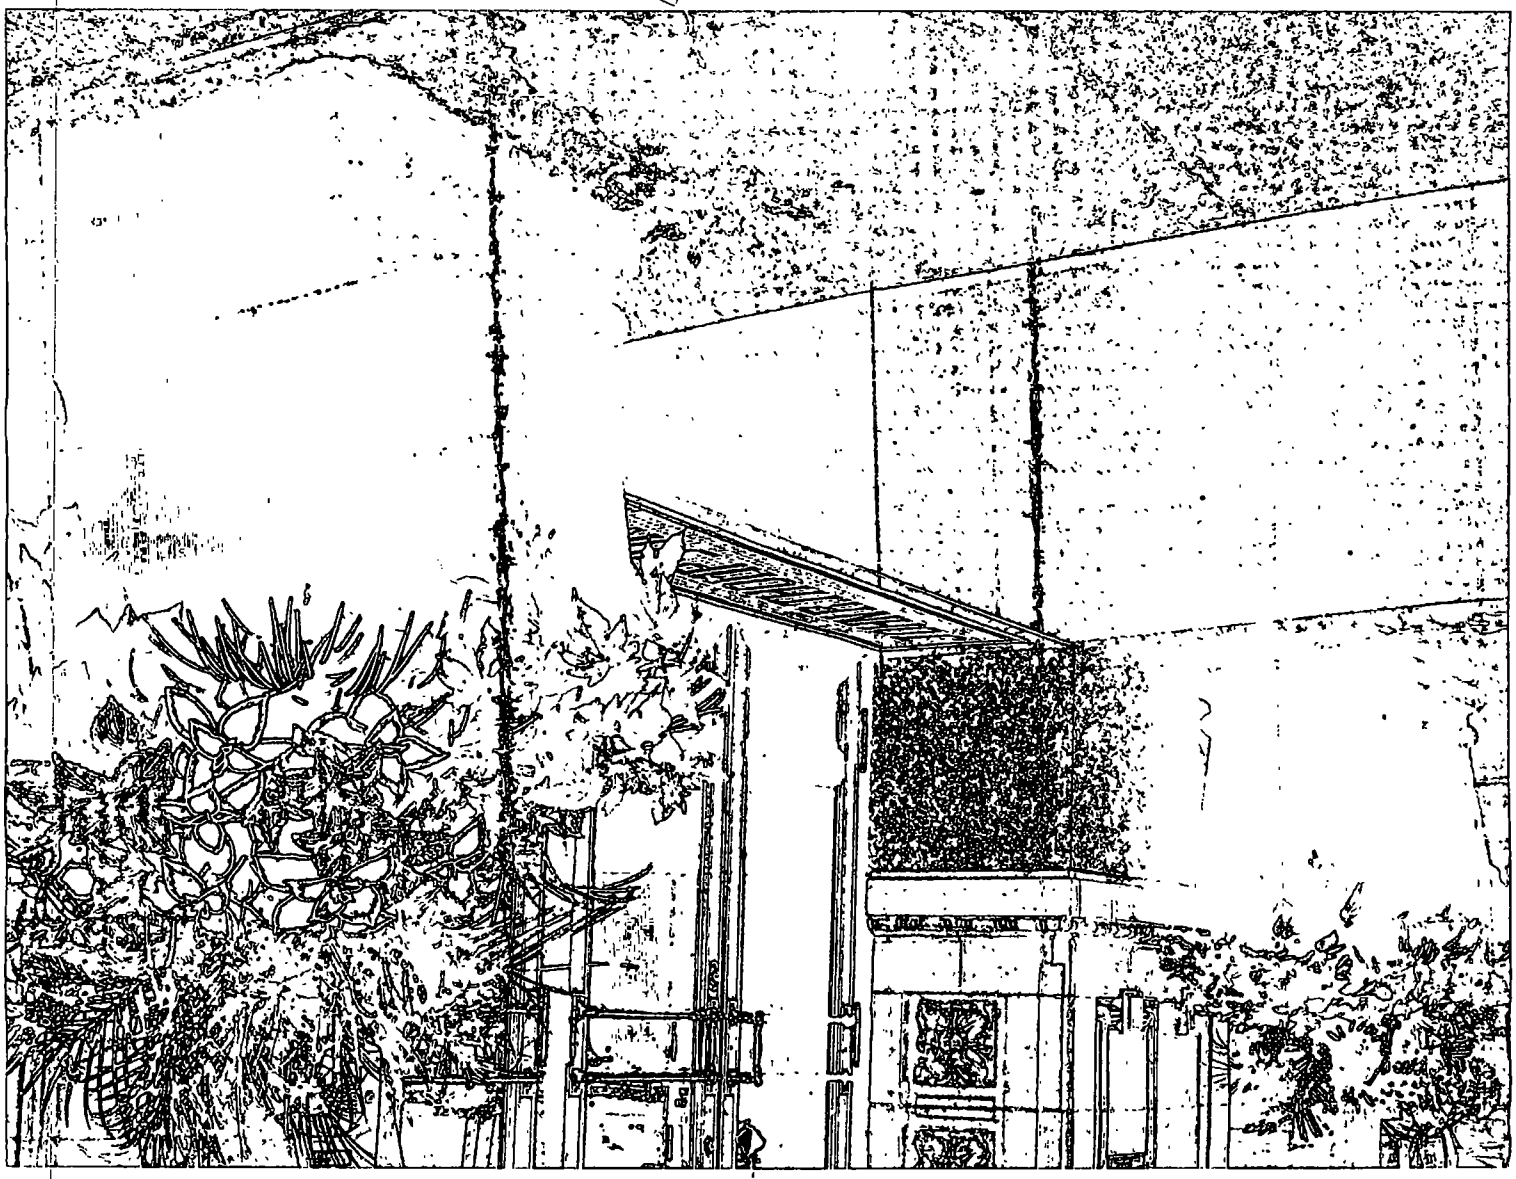

City of Chicago

O2014-6629

Office of the City Clerk

Document Tracking Sheet

Meeting Date:	7/30/2014
Sponsor(s):	Reilly (42)
Type:	Ordinance
Title:	Grant(s) of privilege in public way for Walgreens No. 07054
Committee(s) Assignment:	Committee on Transportation and Public Way

ORDINANCE
WALGREENS # 07054
Acct. No. 147 - 74
Permit No. 1114018

Be It Ordained by the City Council of the City of Chicago:

SECTION 1. Permission and authority are hereby given and granted to WALGREENS # 07054, upon the terms and subject to the conditions of this ordinance to maintain and use, as now constructed, four (4) Banner(s) projecting over the public right-of-way adjacent to its premises known as 15 W. Washington St..

Said Banner(s) at W. Washington measure(s):
Four (4) at one (1) foot in length, and twenty (20) feet in width for a total of eighty (80) square feet.

The location of said privilege shall be as shown on prints kept on file with the Department of Business Affairs and Consumer Protection and the Office of the City Clerk.

Said privilege shall be constructed in accordance with plans and specifications approved by the Zoning Department - Signs.

This grant of privilege in the public way shall be subject to the provisions of Section 10-28-015 and all other required provisions of the Municipal Code of Chicago.

The grantee shall pay to the City of Chicago as compensation for the privilege #1114018 herein granted the sum of one hundred seventy-five ($175.00) per annum in advance.

A 25% penalty will be added for payments received after due date.

The permit holder agrees to hold the City of Chicago harmless for any damage, relocation or replacement costs associated with damage, relocation or removal of private property caused by the City performing work in the public way.

Authority herein given and granted for a period of five (5) years from and after 05/13/2014.

Alderman _____


Brendan Reilly 42nd Ward




Walgreens

Projecting Fabric Banners to Replace Existing

Note: Banners have existing external illumination

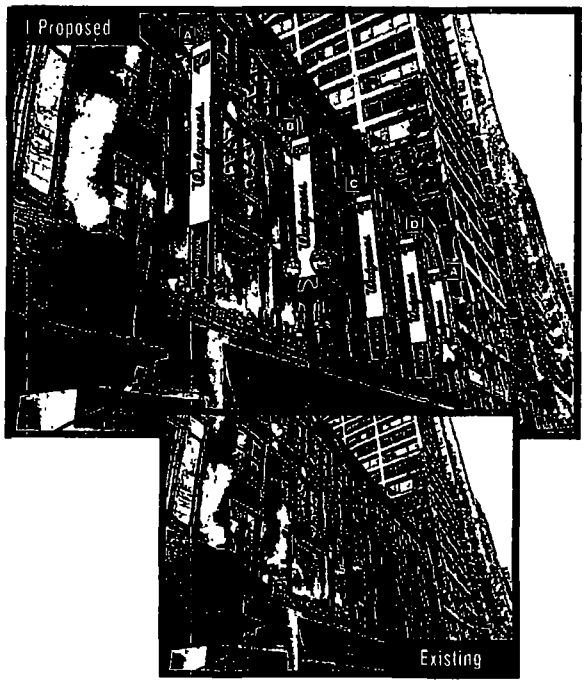

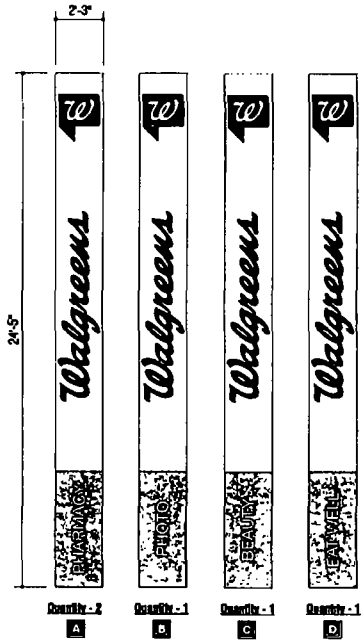

Store #7054 - 15 W. Washington Street, Chicago, IL

Kieffer

CUSTOMER Walgreens
LOCATION Store #7054 Chicago, IL
SALESMAN A. Peterson
DESIGNER MK
DATE 2/19/14

Artwork Design Survey

C UL US LISTED

SEPARATION FILES

PRODUCTION PROCESSING

Kieffer Item #
Job #
001
002
003
004

INSTALL DATE

REVISION:

B66060

City of Chicago

O2014-6630

Office of the City Clerk

Document Tracking Sheet

Meeting Date:	7/30/2014
Sponsor(s):	Reilly (42)
Type:	Ordinance
Title:	Grant(s) of privilege in public way for Westin Michigan Avenue, The
Committee(s) Assignment:	Committee on Transportation and Public Way

ORDINANCE
THE WESTIN MICHIGAN AVENUE
Acct. No. 64071 - 1
Permit No. 1113776

Be It Ordained by the City Council of the City of Chicago:

SECTION 1. Permission and authority are hereby given and granted to THE WESTIN MICHIGAN AVENUE, upon the terms and subject to the conditions of this ordinance to construct, install, maintain and use five (5) Planter(s) on the public right-of-way for beautification purposes adjacent to its premises known as 909 N. Michigan Ave..

Said Planter(s) at E Delaware Pl measure(s):
Five (5) at two point five nine (2.59) feet in length, and two point five nine (2.59) feet in width for a total of thirty-three point five four (33.54) square feet.

Grantee must allow the required clear and unobstructed space for pedestrian passage at all times per rules and regulations approved by the Department of Transportation.

The location of said privilege shall be as shown on prints kept on file with the Department of Business Affairs and Consumer Protection and the Office of the City Clerk.

Said privilege shall be constructed in accordance with plans and specifications approved by the Department of Planning and Development and Department of Transportation (Division of Project Development).

This grant of privilege in the public way shall be subject to the provisions of Section 10-28-015 and all other required provisions of the Municipal Code of Chicago.

The grantee shall pay to the City of Chicago as compensation for the privilege #1113776 herein granted the sum of zero ($.00) per annum in advance.

A 25% penalty will be added for payments received after due date.


The permit holder agrees to hold the City of Chicago harmless for any damage, relocation or replacement costs associated with damage, relocation or removal of private property caused by the City performing work in the public way.

Authority herein given and granted for a period of five (5) years from and after Date of Passage.

Alderman _____

Brendan Reilly 42nd Ward

The Westin Michigan Avenue
909 N. Michigan Avenue
Planter

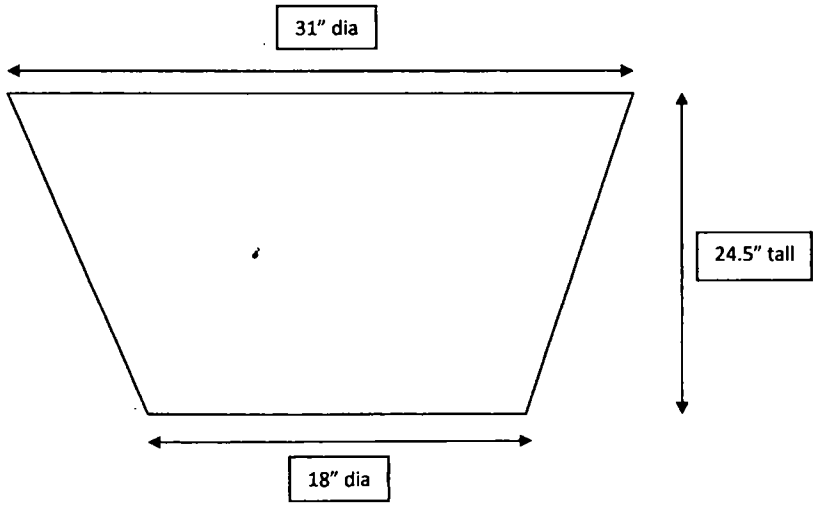

City of Chicago

O2014-6633

Office of the City Clerk

Document Tracking Sheet

Meeting Date:	7/30/2014
Sponsor(s):	Reilly (42)
Type:	Ordinance
Title:	Grant(s) of privilege in public way for 26-30 West Hubbard LLC
Committee(s) Assignment:	Committee on Transportation and Public Way

ORDINANCE
26-30 WEST HUBBARD, LLC
Acct. No. 278482 - 1
Permit No. 1114082

Be It Ordained by the City Council of the City of Chicago:

SECTION 1. Permission and authority are hereby given and granted to 26-30 WEST HUBBARD, LLC, upon the terms and subject to the conditions of this ordinance to maintain and use, as now constructed, four (4) Duct(s) projecting over the public right-of-way adjacent to its premises known as 26-30 W. Hubbard St..

Said Duct(s) at Public Alley measure(s):
Two (2) at one point seven five (1.75) foot in length, and one point seven five (1.75) foot in width for a total of six point one three (6.13) square feet.

Said Duct(s) at Public alley measure(s):
Two (2) at one (1) foot in length, and three (3) feet in width for a total of six (6) square feet.

The location of said privilege shall be as shown on prints kept on file with the Department of Business Affairs and Consumer Protection and the Office of the City Clerk.

Said privilege shall be constructed in accordance with plans and specifications approved by the Department of Transportation (Division of Project Development) and Department of Transportation (Office of Underground Coordination).

This grant of privilege in the public way shall be subject to the provisions of Section 10-28-015 and all other required provisions of the Municipal Code of Chicago.

The grantee shall pay to the City of Chicago as compensation for the privilege #1114082 herein granted the sum of one thousand six hundred ($1,600.00) per annum in advance.


A 25% penalty will be added for payments received after due date.

The permit holder agrees to hold the City of Chicago harmless for any damage, relocation or replacement costs associated with damage, relocation or removal of private property caused by the City performing work in the public way.


Authority herein given and granted for a period of five (5) years from and after 07/21/2014.

Alderman _____


Brendan Reilly 42nd Ward

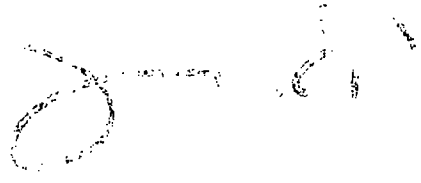

(Page 2 of

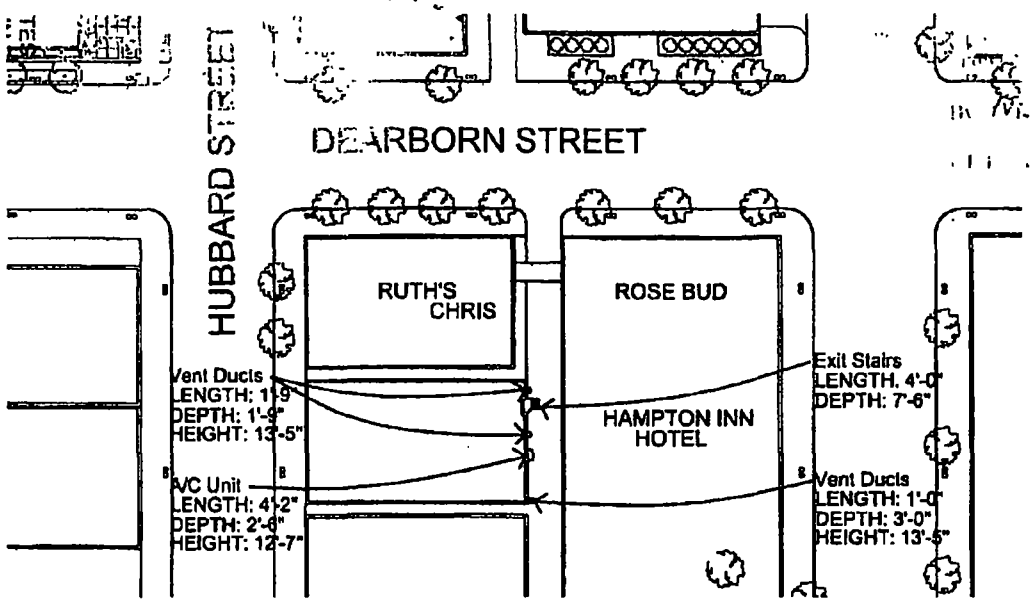

1 Site Plan of Exit Stairs, Vent Ducts & Overhead A/C Unit
SCALE: 1/64"=1'-0"

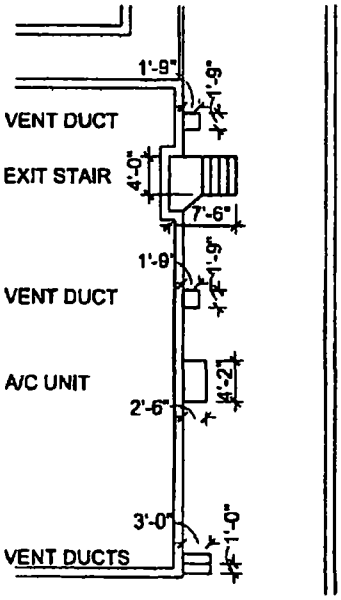


2 Dimensioned Site Plan
SCALE 1/16"=1'-0"



3 Vent Ducts & A/C Unit
SCALE: N.T.S.



4 Exit Stairs
SCALE. N.T.S.

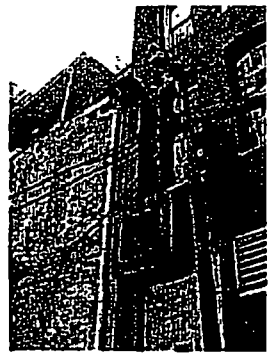

5 Vent Ducts
SCALE N.T.S

Note.
Subject premises is unshaded

FRIEDMAN
PROPERTIES
325 North LaSalle Street Suite 600, Chicago, Illinois 60610
P 312.644.1100 F.312.644.2898
www.friedmanproperties.com

26-30 West Hubbard Street
Chicago, IL - Site Plan
Vent Ducts, A/C & Stair Permit

Prop No (26-30) Site	Scale: See Plan
Date: 07/17/09	
Drawn By: BRS	
Revision	
Revision	
Approved By	

C-1

City of Chicago

O2014-6636

Office of the City Clerk

Document Tracking Sheet

Meeting Date:	7/30/2014
Sponsor(s):	Reilly (42)
Type:	Ordinance
Title:	Grant(s) of privilege in public way for 712 North Dearborn LLC
Committee(s) Assignment:	*Committee on Transportation and Public Way*

ORDINANCE
712 NORTH DEARBORN, LLC
Acct. No. 337957 - 1
Permit No. 1114059

Be It Ordained by the City Council of the City of Chicago:

SECTION 1. Permission and authority are hereby given and granted to 712 NORTH DEARBORN, LLC, upon the terms and subject to the conditions of this ordinance to maintain and use, as now constructed, two (2) Banner(s) projecting over the public right-of-way adjacent to its premises known as 712 N. Dearborn St..

Said Banner(s) at N. Dearborn measure(s):
Two (2) at three (3) feet in length, and nine (9) feet in width for a total of fifty-four (54) square feet.

The location of said privilege shall be as shown on prints kept on file with the Department of Business Affairs and Consumer Protection and the Office of the City Clerk.

Said privilege shall be constructed in accordance with plans and specifications approved by the Zoning Department - Signs.

This grant of privilege in the public way shall be subject to the provisions of Section 10-28-015 and all other required provisions of the Municipal Code of Chicago.

The grantee shall pay to the City of Chicago as compensation for the privilege #1114059 herein granted the sum of one hundred fifty ($150.00) per annum in advance.


A 25% penalty will be added for payments received after due date.

The permit holder agrees to hold the City of Chicago harmless for any damage, relocation or replacement costs associated with damage, relocation or removal of private property caused by the City performing work in the public way.

Authority herein given and granted for a period of five (5) years from and after 07/29/2014.

Alderman _____

Brendan Reilly 42nd Ward

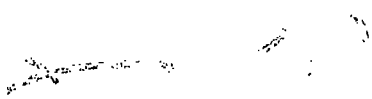


708
712
Dr. Gary G. Wiesman
Dr. Kevin M. Wiesman

City of Chicago

O2014-6639

Office of the City Clerk

Document Tracking Sheet

Meeting Date:	7/30/2014
Sponsor(s):	Smith (43)
Type:	Ordinance
Title:	Grant(s) of privilege in public way for Freshii
Committee(s) Assignment:	Committee on Transportation and Public Way

ORDINANCE
FRESHII
Acct. No. 389028 - 1
Permit No. 1112938

Be It Ordained by the City Council of the City of Chicago:

SECTION 1. Permission and authority are hereby given and granted to FRESHII, upon the terms and subject to the conditions of this ordinance to maintain and use one (1) sign(s) projecting over the public right-of-way attached to its premises known as 854 W. Armitage Ave..

Said sign structure(s) measures as follows; along W. Armitage Avenue:
One (1) at three (3) feet in length, three (3) feet in height and nine (9) feet above grade level.

The location of said privilege shall be as shown on prints kept on file with the Department of Business Affairs and Consumer Protection and the Office of the City Clerk.

Said privilege shall be constructed in accordance with plans and specifications approved by the Department of Transportation (Division of Project Development) and Zoning Department - Signs.

This grant of privilege in the public way shall be subject to the provisions of Section 10-28-015 and all other required provisions of the Municipal Code of Chicago.

The grantee shall pay to the City of Chicago as compensation for the privilege #1112938 herein granted the sum of one hundred ($100.00) per annum in advance.

A 25% penalty will be added for payments received after due date.

The permit holder agrees to hold the City of Chicago harmless for any damage, relocation or replacement costs associated with damage, relocation or removal of private property caused by the City performing work in the public way.

Authority herein given and granted for a period of five (5) years from and after Date of Passage.

Alderman _____

Michele Smith 43rd Ward



STOREFRONT ELEVATION

PG 1 / 1

CUSTOMER
Freshii

LOCATION
854 W Armitage Ave
Chicago, IL 60614

PROJECT
Storefront Signage

ACCOUNT REP
Mike Shelly

DRAWN BY
MH

DATE
02/18/2014

REVISION
02/20/2014
04/02/2014
04/16/2014
x
x
x
x
x
x
x

NOTES

SCALE
As Noted

CORPORATE ID SOLUTIONS
5563 N Elston Ave.
Chicago, IL 60630
P 773-763-9600
F 773-763-9606
www.CorporateIDSolutions.com

CORPORATE IDENTIFICATION SOLUTIONS

City of Chicago

O2014-6645

Office of the City Clerk

Document Tracking Sheet

Meeting Date:	7/30/2014
Sponsor(s):	Smith (43)
Type:	Ordinance
Title:	Grant(s) of privilege in public way for Lincoln Park Stadium Bar and Grill
Committee(s) Assignment:	Committee on Transportation and Public Way

ORDINANCE
LINCOLN PARK STADIUM BAR AND GRILL
Acct. No. 336349 - 1
Permit No. 1113152

Be It Ordained by the City Council of the City of Chicago:

SECTION 1. Permission and authority are hereby given and granted to LINCOLN PARK STADIUM BAR AND GRILL, upon the terms and subject to the conditions of this ordinance to maintain and use three (3) sign(s) projecting over the public right-of-way attached to its premises known as 2423 N. Clark St..

Said sign structure(s) measures as follows; along N. Clark Street:
One (1) at eighteen (18) feet in length, one (1) foot in height and twelve (12) feet above grade level.
One (1) at three point five (3.5) feet in length, three point five (3.5) feet in height and eight (8) feet above grade level.
One (1) at eight (8) feet in length, ten (10) feet in height and fourteen (14) feet above grade level.

The location of said privilege shall be as shown on prints kept on file with the Department of Business Affairs and Consumer Protection and the Office of the City Clerk.

Said privilege shall be constructed in accordance with plans and specifications approved by the Department of Transportation (Division of Project Development) and Zoning Department - Signs.

This grant of privilege in the public way shall be subject to the provisions of Section 10-28-015 and all other required provisions of the Municipal Code of Chicago.

The grantee shall pay to the City of Chicago as compensation for the privilege #1113152 herein granted the sum of four hundred seventy-five ($475.00) per annum in advance.

A 25% penalty will be added for payments received after due date.

The permit holder agrees to hold the City of Chicago harmless for any damage, relocation or replacement costs associated with damage, relocation or removal of private property caused by the City performing work in the public way.


Authority herein given and granted for a period of five (5) years from and after Date of Passage.

Alderman 

Michele Smith 43rd Ward

APPLICATION TO USE THE PUBLIC RIGHT OF WAY

EXAMPLE OF SIGN DRAWING

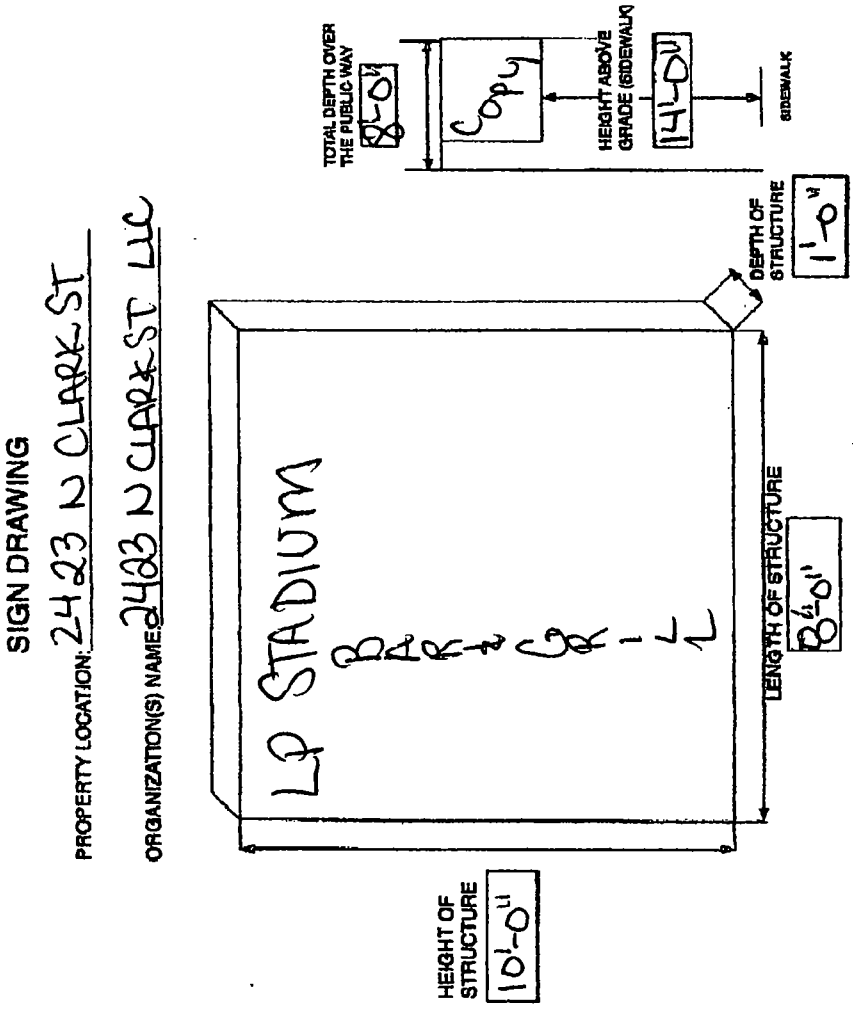

City of Chicago

O2014-6647

Office of the City Clerk

Document Tracking Sheet

Meeting Date:	7/30/2014
Sponsor(s):	Smith (43)
Type:	Ordinance
Title:	Grant(s) of privilege in public way for Molly's Cupcakes LLC
Committee(s) Assignment:	Committee on Transportation and Public Way

ORDINANCE
MOLLY'S CUPCAKES LLC
Acct. No. 311222 - 1
Permit No. 1113964

Be It Ordained by the City Council of the City of Chicago:

SECTION 1. Permission and authority are hereby given and granted to MOLLY'S CUPCAKES LLC, upon the terms and subject to the conditions of this ordinance to maintain and use, as now constructed, two (2) Light Fixture(s) projecting over the public right-of-way adjacent to its premises known as 2536 N. Clark St..

Said Light Fixture(s) at N. Clark Street measure(s):
Two (2) at three (3) feet in length, point five (.5) feet in width and seventeen (17) feet above grade level.

The location of said privilege shall be as shown on prints kept on file with the Department of Business Affairs and Consumer Protection and the Office of the City Clerk.

Said privilege shall be constructed in accordance with plans and specifications approved by the Department of Transportation (Division of Project Development).

This grant of privilege in the public way shall be subject to the provisions of Section 10-28-015 and all other required provisions of the Municipal Code of Chicago.

The grantee shall pay to the City of Chicago as compensation for the privilege #1113964 herein granted the sum of eighty ($80.00) per annum in advance.


A 25% penalty will be added for payments received after due date.

The permit holder agrees to hold the City of Chicago harmless for any damage, relocation or replacement costs associated with damage, relocation or removal of private property caused by the City performing work in the public way.

Authority herein given and granted for a period of five (5) years from and after 06/03/2014.

Alderman _____

Michele Smith 43rd Ward

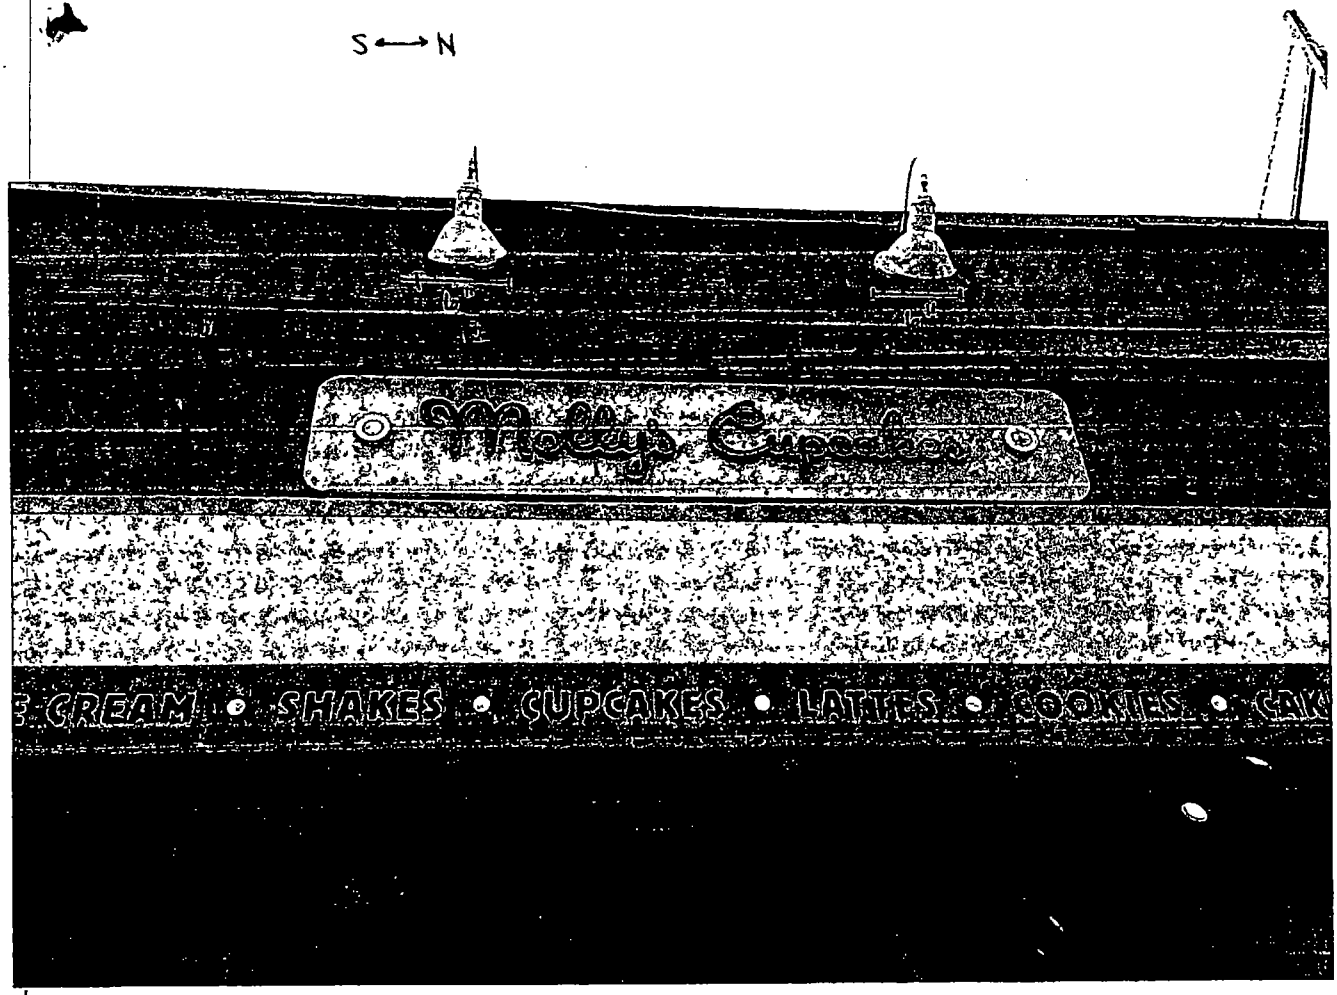
S ⟷ N
Melly Cupcakes
CREAM • SHAKES • CUPCAKES • LATTES • COOKIES • CAK

City of Chicago

O2014-6648

Office of the City Clerk

Document Tracking Sheet

Meeting Date:	7/30/2014
Sponsor(s):	Smith (43)
Type:	Ordinance
Title:	Grant(s) of privilege in public way for Prost - flagpoles
Committee(s) Assignment:	Committee on Transportation and Public Way

ORDINANCE
PROST
Acct. No. 339348 - 1
Permit No. 1112603

Be It Ordained by the City Council of the City of Chicago:

SECTION 1. Permission and authority are hereby given and granted to PROST, upon the terms and subject to the conditions of this ordinance to maintain and use, as now constructed, three (3) Flag Pole(s) projecting over the public right-of-way adjacent to its premises known as 2566 N. Lincoln Ave..

Said Flag Pole(s) at N Lincoln Ave measure(s):
Three (3) at five (5) feet in length, and three (3) feet in width for a total of forty-five (45) square feet.

The location of said privilege shall be as shown on prints kept on file with the Department of Business Affairs and Consumer Protection and the Office of the City Clerk.

Said privilege shall be constructed in accordance with plans and specifications approved by the Department of Transportation (Division of Project Development).


This grant of privilege in the public way shall be subject to the provisions of Section 10-28-015 and all other required provisions of the Municipal Code of Chicago.

The grantee shall pay to the City of Chicago as compensation for the privilege #1112603 herein granted the sum of two hundred twenty-five ($225.00) per annum in advance.

A 25% penalty will be added for payments received after due date.

The permit holder agrees to hold the City of Chicago harmless for any damage, relocation or replacement costs associated with damage, relocation or removal of private property caused by the City performing work in the public way.


Authority herein given and granted for a period of five (5) years from and after Date of Passage.

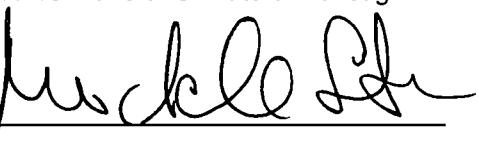Alderman 

Michele Smith 43rd Ward

Prost 773880-4400

2566 N Lincoln Ave
Chi, IL 60614

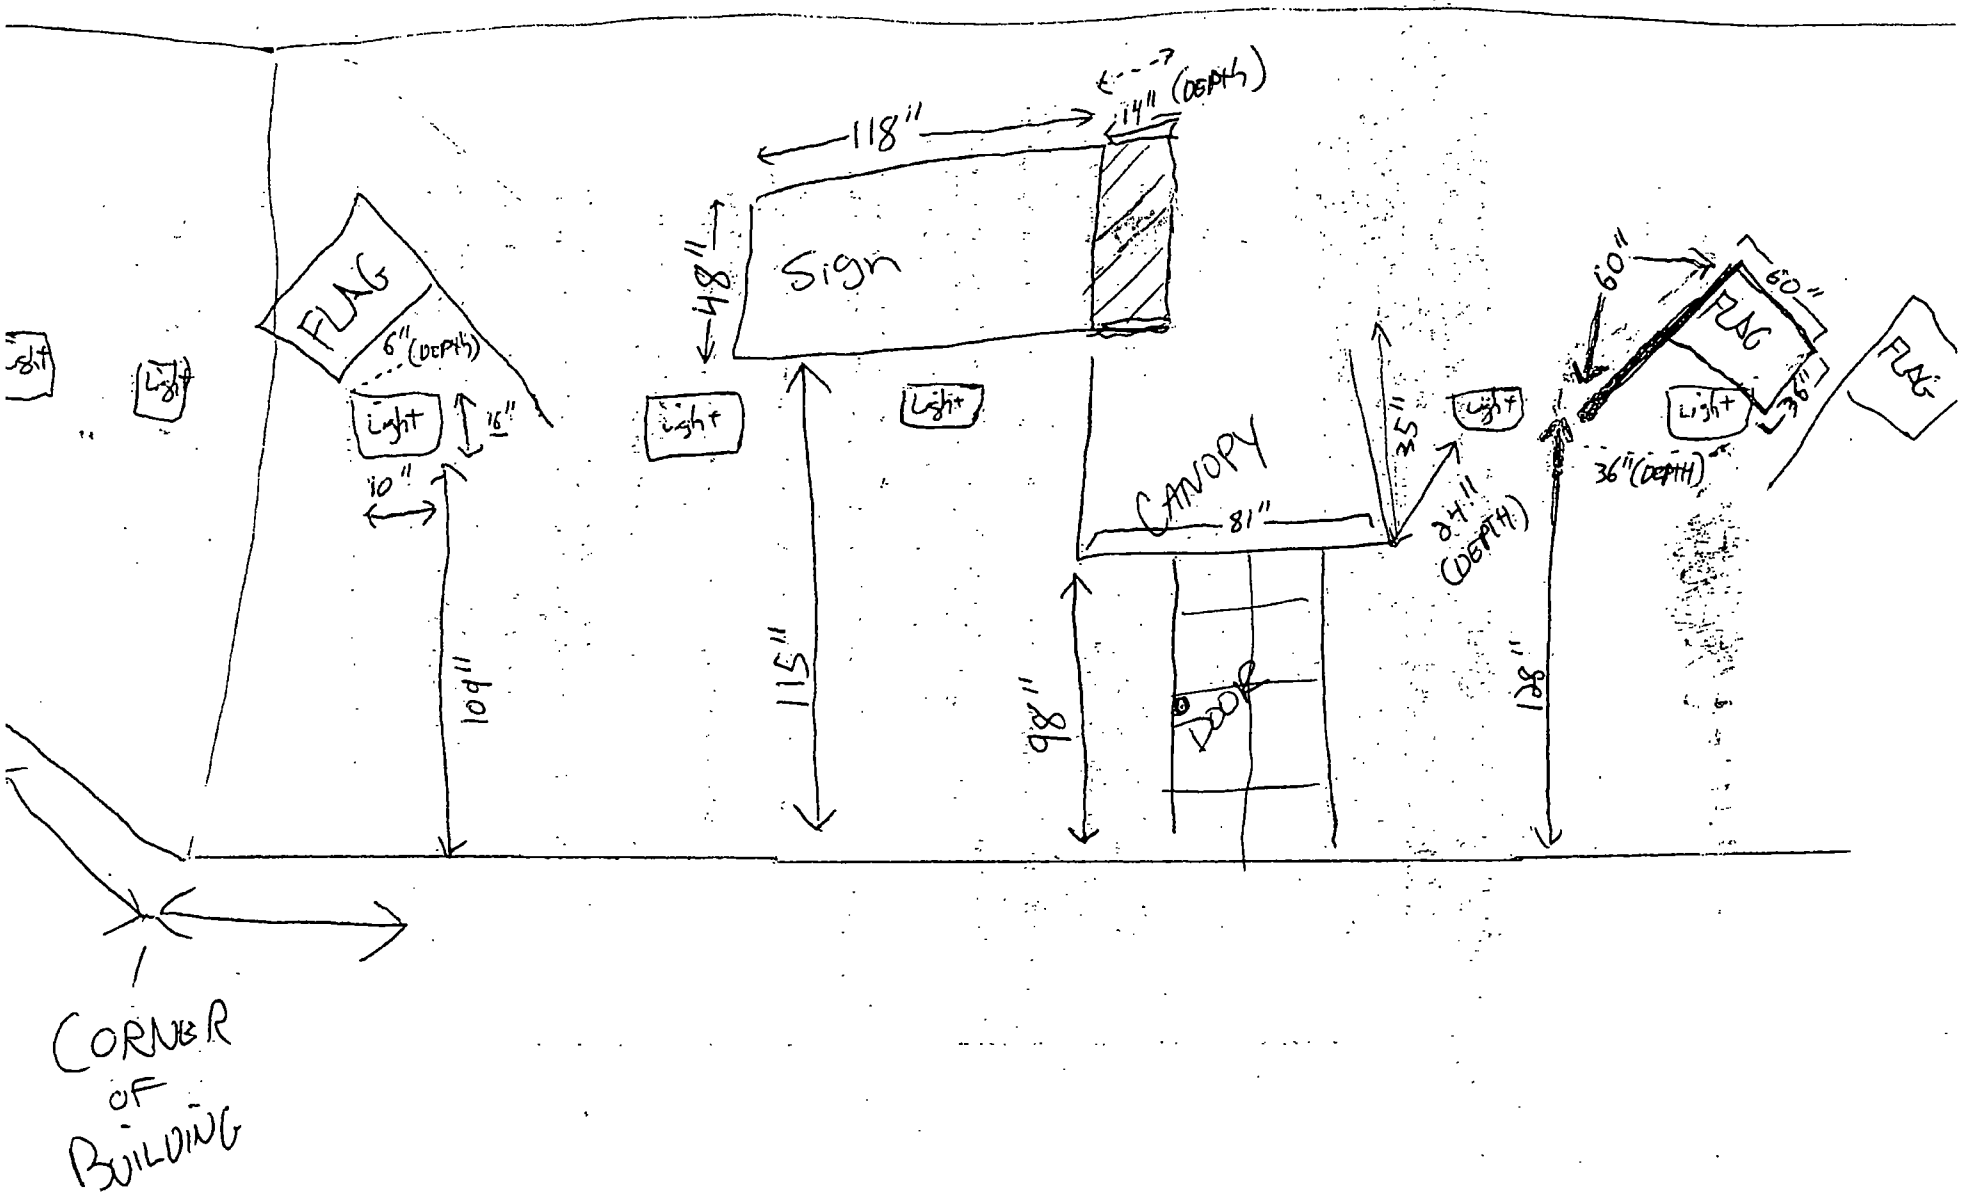

City of Chicago

O2014-6650

Office of the City Clerk

Document Tracking Sheet

Meeting Date:	7/30/2014
Sponsor(s):	Smith (43)
Type:	Ordinance
Title:	Grant(s) of privilege in public way for Prost - light fixtures
Committee(s) Assignment:	Committee on Transportation and Public Way

ORDINANCE
PROST
Acct. No. 339348 - 1
Permit No. 1112605

Be It Ordained by the City Council of the City of Chicago:

SECTION 1. Permission and authority are hereby given and granted to PROST, upon the terms and subject to the conditions of this ordinance to maintain and use, as now constructed, seven (7) Light Fixture(s) projecting over the public right-of-way adjacent to its premises known as 2566-68 N. Lincoln Ave..

Said Light Fixture(s) at N Lincoln Ave measure(s):
Seven (7) at point eight three (.83) feet in length, eleven point three three (11.33) feet in width and nine point zero eight (9.08) feet above grade level.

The location of said privilege shall be as shown on prints kept on file with the Department of Business Affairs and Consumer Protection and the Office of the City Clerk.

Said privilege shall be constructed in accordance with plans and specifications approved by the Department of Transportation (Division of Project Development).

This grant of privilege in the public way shall be subject to the provisions of Section 10-28-015 and all other required provisions of the Municipal Code of Chicago.

The grantee shall pay to the City of Chicago as compensation for the privilege #1112605 herein granted the sum of one hundred five ($105.00) per annum in advance.

A 25% penalty will be added for payments received after due date.


The permit holder agrees to hold the City of Chicago harmless for any damage, relocation or replacement costs associated with damage, relocation or removal of private property caused by the City performing work in the public way.

Authority herein given and granted for a period of five (5) years from and after Date of Passage.

Alderman _____

Michele Smith 43rd Ward

Prost 773880-4900
2566 N Lincoln Ave
Chi, IL 60614

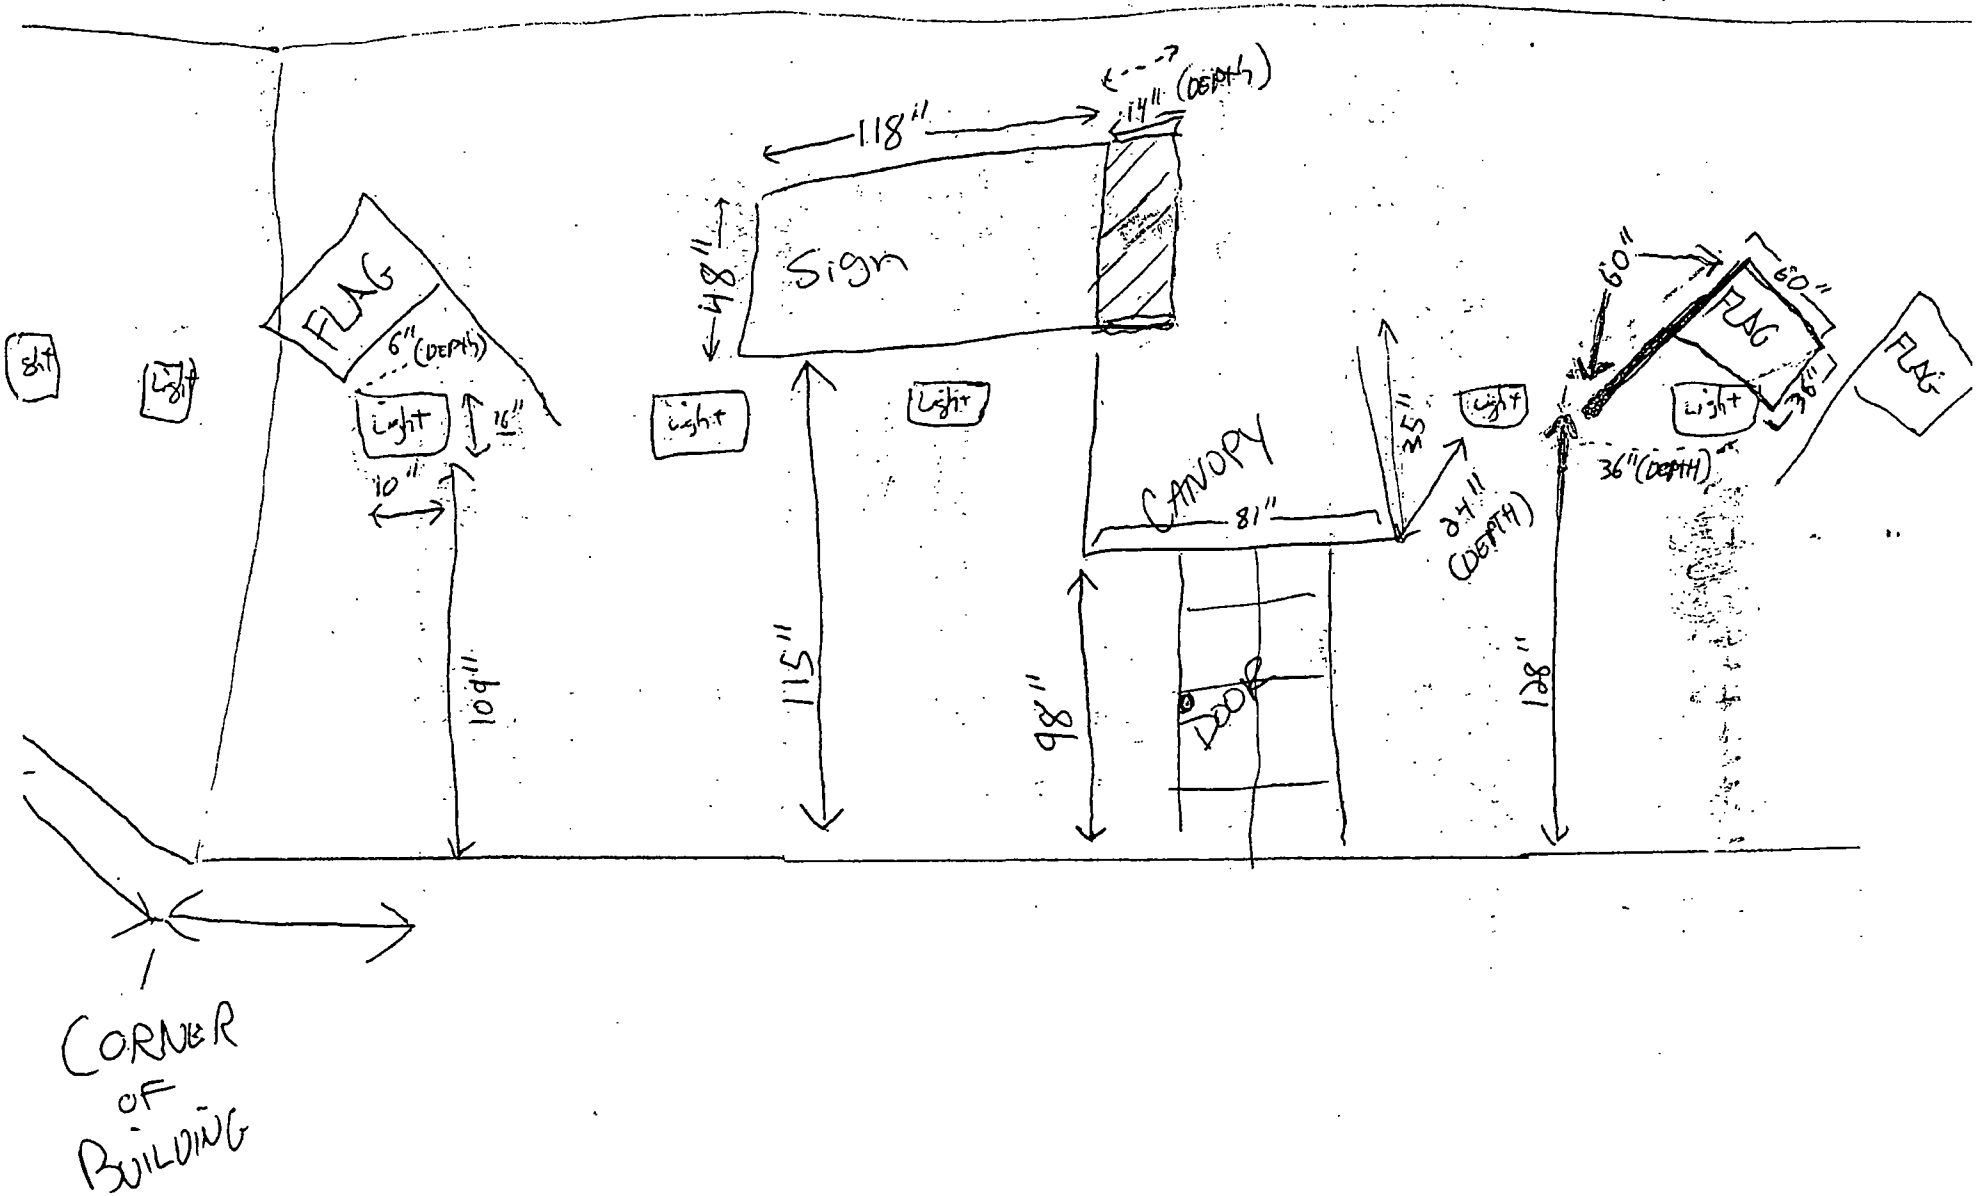

City of Chicago

O2014-6651

Office of the City Clerk

Document Tracking Sheet

Meeting Date:	7/30/2014
Sponsor(s):	Smith (43)
Type:	Ordinance
Title:	Grant(s) of privilege in public way for Riccardo Enoteca
Committee(s) Assignment:	Committee on Transportation and Public Way

ORDINANCE
RICCARDO ENOTECA
Acct. No. 359406 - 1
Permit No. 1112760

Be It Ordained by the City Council of the City of Chicago:

SECTION 1. Permission and authority are hereby given and granted to RICCARDO ENOTECA, upon the terms and subject to the conditions of this ordinance to maintain and use, as now constructed, four (4) Light Fixture(s) projecting over the public right-of-way adjacent to its premises known as 2116 N. Clark St..

Said Light Fixture(s) at N. Clark Street measure(s):
Four (4) at one (1) foot in length, two point three three (2.33) feet in width and thirteen (13) feet above grade level.

The location of said privilege shall be as shown on prints kept on file with the Department of Business Affairs and Consumer Protection and the Office of the City Clerk.

Said privilege shall be constructed in accordance with plans and specifications approved by the Department of Transportation (Division of Project Development).


This grant of privilege in the public way shall be subject to the provisions of Section 10-28-015 and all other required provisions of the Municipal Code of Chicago.

The grantee shall pay to the City of Chicago as compensation for the privilege #1112760 herein granted the sum of ninety ($90.00) per annum in advance.


A 25% penalty will be added for payments received after due date.


The permit holder agrees to hold the City of Chicago harmless for any damage, relocation or replacement costs associated with damage, relocation or removal of private property caused by the City performing work in the public way.

Authority herein given and granted for a period of five (5) years from and after Date of Passage.

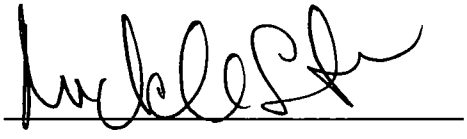Alderman 

Michele Smith 43rd Ward

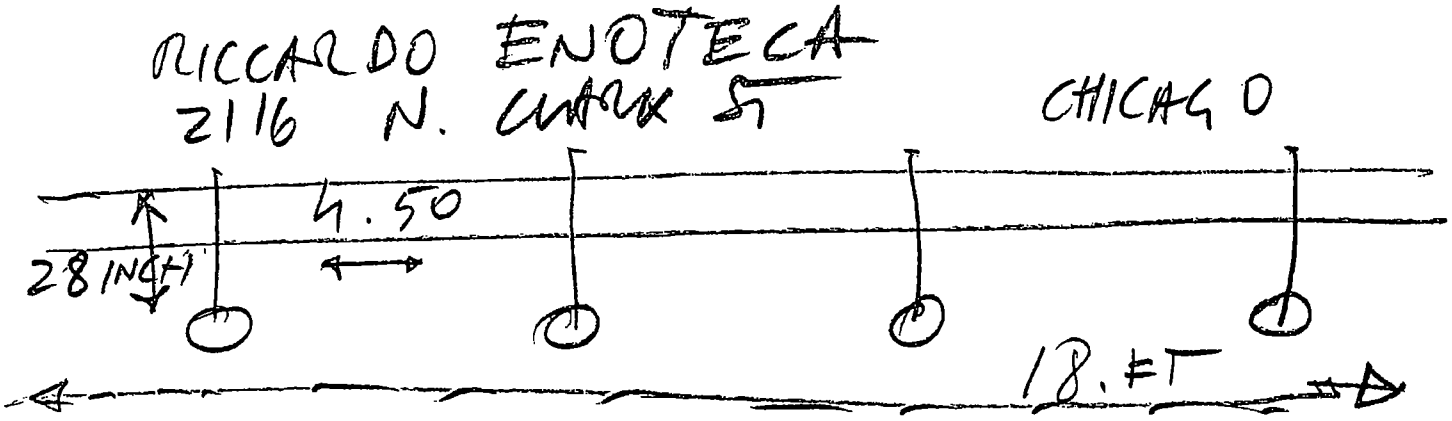
RICCARDO ENOTECA
2116 N. CLARK ST
CHICAGO
4.50
28 INCH
18. FT

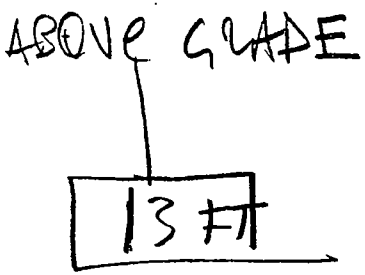
ABOVE GRADE
13 FT

City of Chicago

O2014-6652

Office of the City Clerk

Document Tracking Sheet

Meeting Date:	7/30/2014
Sponsor(s):	Smith (43)
Type:	Ordinance
Title:	Grant(s) of privilege in public way for Ranalli's
Committee(s) Assignment:	Committee on Transportation and Public Way

ORDINANCE
RANALLI'S
Acct. No. 337178 - 1
Permit No. 1114171

Be It Ordained by the City Council of the City of Chicago:

SECTION 1. Permission and authority are hereby given and granted to RANALLI'S, upon the terms and subject to the conditions of this ordinance to maintain and use, as now constructed, four (4) Light Fixture(s) projecting over the public right-of-way adjacent to its premises known as 1925 N. Lincoln Ave..

Said Light Fixture(s) at N. LINCOLN measure(s):
Four (4) at two point two five (2.25) feet in length, one point one seven (1.17) foot in width and twelve (12) feet above grade level.

The location of said privilege shall be as shown on prints kept on file with the Department of Business Affairs and Consumer Protection and the Office of the City Clerk.

Said privilege shall be constructed in accordance with plans and specifications approved by the Department of Transportation (Division of Project Development).


This grant of privilege in the public way shall be subject to the provisions of Section 10-28-015 and all other required provisions of the Municipal Code of Chicago.

The grantee shall pay to the City of Chicago as compensation for the privilege #1114171 herein granted the sum of ninety ($90.00) per annum in advance.


A 25% penalty will be added for payments received after due date.

The permit holder agrees to hold the City of Chicago harmless for any damage, relocation or replacement costs associated with damage, relocation or removal of private property caused by the City performing work in the public way.

Authority herein given and granted for a period of five (5) years from and after 07/29/2014.

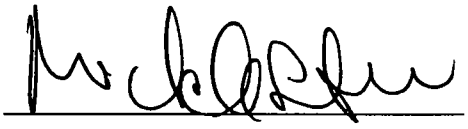Alderman 

Michele Smith 43rd Ward

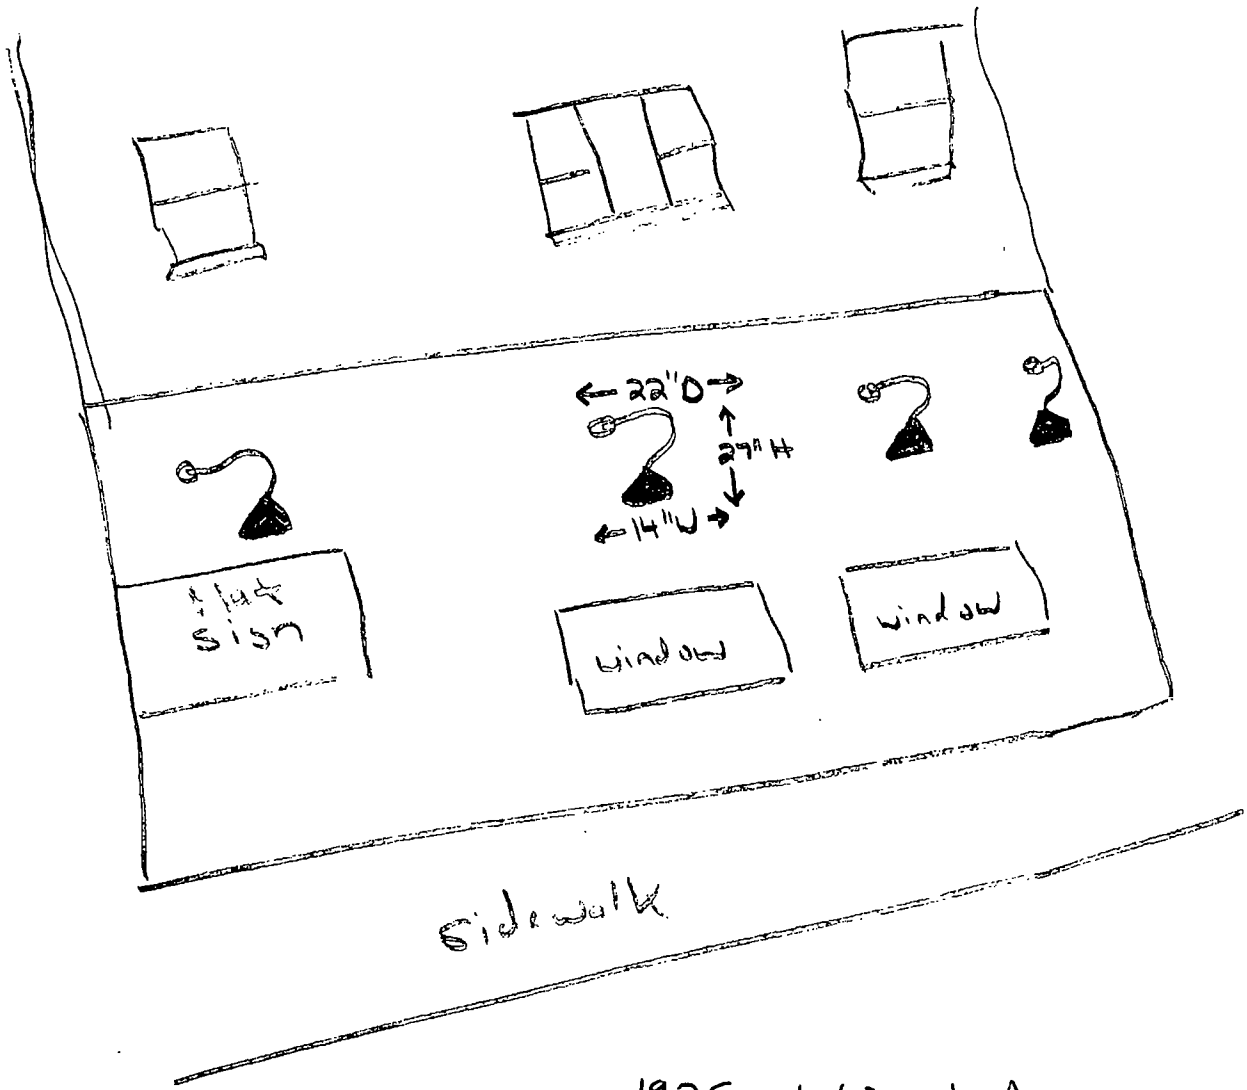

1925 N. Lincoln Avenue

City of Chicago

O2014-6654

Office of the City Clerk

Document Tracking Sheet

Meeting Date:	7/30/2014
Sponsor(s):	Smith (43)
Type:	Ordinance
Title:	Grant(s) of privilege in public way for 915-925 W Schubert Condo Assn.
Committee(s) Assignment:	Committee on Transportation and Public Way

ORDINANCE
915-925 W SCHUBERT CONDO ASSOCIATION
Acct. No. 339591 - 1
Permit No. 1113915

Be It Ordained by the City Council of the City of Chicago:

SECTION 1. Permission and authority are hereby given and granted to 915-925 W SCHUBERT CONDO ASSOCIATION, upon the terms and subject to the conditions of this ordinance to maintain and use, as now constructed, four (4) Planter(s) on the public right-of-way for beautification purposes adjacent to its premises known as 915-925 W. Schubert Ave..

Said Planter(s) at W. Schubert Avenue measure(s):
Four (4) at thirty (30) feet in length, and seven (7) feet in width for a total of eight hundred forty (840) square feet.

Grantee must allow the required clear and unobstructed space for pedestrian passage at all times per rules and regulations approved by the Department of Transportation.

The location of said privilege shall be as shown on prints kept on file with the Department of Business Affairs and Consumer Protection and the Office of the City Clerk.

Said privilege shall be constructed in accordance with plans and specifications approved by the Department of Planning and Development and Department of Transportation (Division of Project Development).

This grant of privilege in the public way shall be subject to the provisions of Section 10-28-015 and all other required provisions of the Municipal Code of Chicago.

The grantee shall pay to the City of Chicago as compensation for the privilege #1113915 herein granted the sum of zero ($.00) per annum in advance.

A 25% penalty will be added for payments received after due date.

The permit holder agrees to hold the City of Chicago harmless for any damage, relocation or replacement costs associated with damage, relocation or removal of private property caused by the City performing work in the public way.

Authority herein given and granted for a period of five (5) years from and after 06/03/2014.

Alderman _____

Michele Smith 43rd Ward

City of Chicago

O2014-6657

Office of the City Clerk

Document Tracking Sheet

Meeting Date:	7/30/2014
Sponsor(s):	Tunney (44)
Type:	Ordinance
Title:	Grant(s) of privilege in public way for Bites Asian Tapas
Committee(s) Assignment:	Committee on Transportation and Public Way

ORDINANCE
BITES ASIAN TAPAS
Acct. No. 325630 - 1
Permit No. 1113841

Be It Ordained by the City Council of the City of Chicago:

SECTION 1. Permission and authority are hereby given and granted to BITES ASIAN TAPAS, upon the terms and subject to the conditions of this ordinance to maintain and use, as now constructed, five (5) Light Fixture(s) projecting over the public right-of-way adjacent to its premises known as 3313 N. Clark St..

Said Light Fixture(s) at N. Clark measure(s):
Five (5) at point five (.5) feet in length, point two five (.25) feet in width and fifteen (15) feet above grade level.

The location of said privilege shall be as shown on prints kept on file with the Department of Business Affairs and Consumer Protection and the Office of the City Clerk.

Said privilege shall be constructed in accordance with plans and specifications approved by the Department of Transportation (Division of Project Development).

This grant of privilege in the public way shall be subject to the provisions of Section 10-28-015 and all other required provisions of the Municipal Code of Chicago.

The grantee shall pay to the City of Chicago as compensation for the privilege #1113841 herein granted the sum of ninety-five ($95.00) per annum in advance.

A 25% penalty will be added for payments received after due date.

The permit holder agrees to hold the City of Chicago harmless for any damage, relocation or replacement costs associated with damage, relocation or removal of private property caused by the City performing work in the public way.

Authority herein given and granted for a period of five (5) years from and after 06/03/2014.


Alderman Thomas Tunney

Thomas Tunney 44th Ward

Lights Drawing

Name: Bites Asian Tapas

Address: 3313 N. Clark St., Chicago, IL 60657

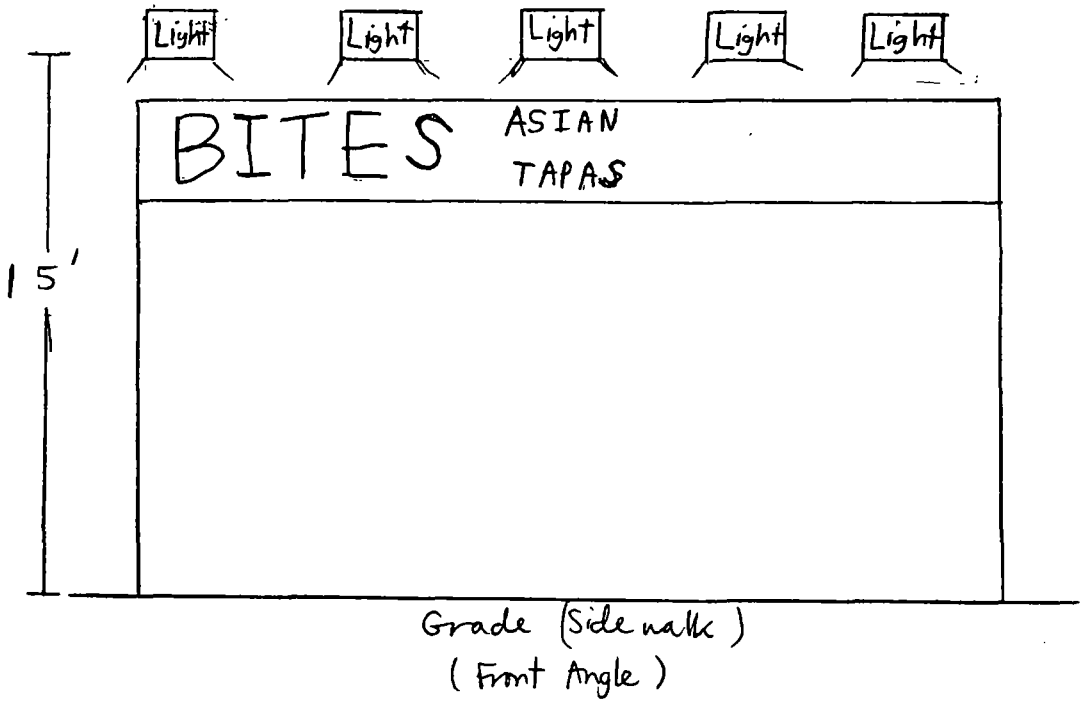

City of Chicago

O2014-6658

Office of the City Clerk

Document Tracking Sheet

Meeting Date:	7/30/2014
Sponsor(s):	Tunney (44)
Type:	Ordinance
Title:	Grant(s) of privilege in public way for Clark Street Sports - flagpoles
Committee(s) Assignment:	Committee on Transportation and Public Way

ORDINANCE
CLARK STREET SPORTS
Acct. No. 288286 - 3
Permit No. 1113674

Be It Ordained by the City Council of the City of Chicago:

SECTION 1. Permission and authority are hereby given and granted to CLARK STREET SPORTS, upon the terms and subject to the conditions of this ordinance to maintain and use, as now constructed, five (5) Flag Pole(s) projecting over the public right-of-way adjacent to its premises known as 3465 N. Clark St..

Said Flag Pole(s) at N. CLARK ST. measure(s):
Five (5) at four (4) feet in length, and point five (.5) feet in width for a total of ten (10) square feet.

The location of said privilege shall be as shown on prints kept on file with the Department of Business Affairs and Consumer Protection and the Office of the City Clerk.

Said privilege shall be constructed in accordance with plans and specifications approved by the Department of Transportation (Division of Project Development).

This grant of privilege in the public way shall be subject to the provisions of Section 10-28-015 and all other required provisions of the Municipal Code of Chicago.

The grantee shall pay to the City of Chicago as compensation for the privilege #1113674 herein granted the sum of three hundred seventy-five ($375.00) per annum in advance.

A 25% penalty will be added for payments received after due date.


The permit holder agrees to hold the City of Chicago harmless for any damage, relocation or replacement costs associated with damage, relocation or removal of private property caused by the City performing work in the public way.

Authority herein given and granted for a period of five (5) years from and after 06/30/2014.

Alderman Thomas Tunney

Thomas Tunney 44th Ward

3465 N. Clark St.

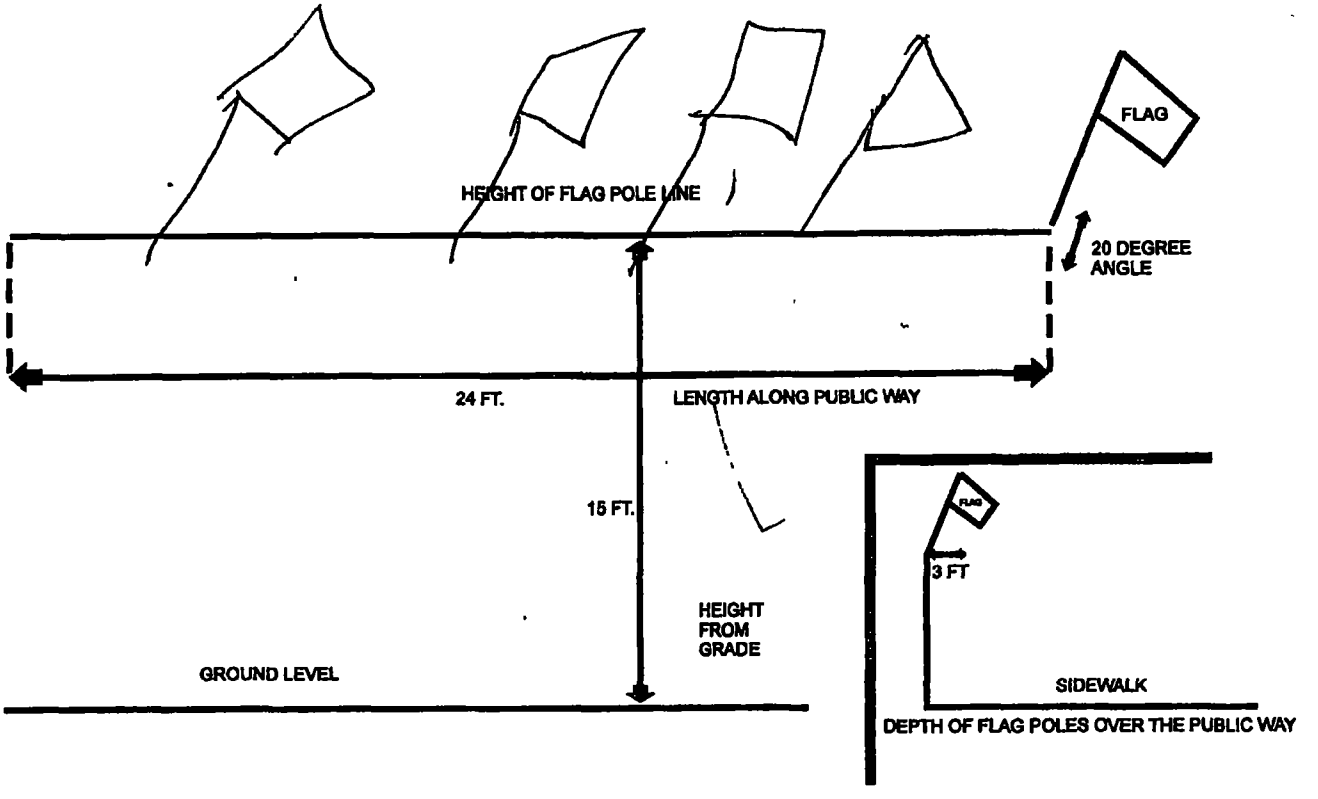

City of Chicago

O2014-6659

Office of the City Clerk

Document Tracking Sheet

Meeting Date:	7/30/2014
Sponsor(s):	Tunney (44)
Type:	Ordinance
Title:	Grant(s) of privilege in public way for Clark Street Sports - light fixtures
Committee(s) Assignment:	Committee on Transportation and Public Way

ORDINANCE
CLARK STREET SPORTS
Acct. No. 288286 - 3
Permit No. 1114003

Be It Ordained by the City Council of the City of Chicago:

SECTION 1. Permission and authority are hereby given and granted to CLARK STREET SPORTS, upon the terms and subject to the conditions of this ordinance to maintain and use, as now constructed, five (5) Light Fixture(s) projecting over the public right-of-way adjacent to its premises known as 3465 N. Clark St..

Said Light Fixture(s) at N. CLARK ST. measure(s):
Five (5) at two point five (2.5) feet in length, one point five (1.5) foot in width and fourteen (14) feet above grade level.

The location of said privilege shall be as shown on prints kept on file with the Department of Business Affairs and Consumer Protection and the Office of the City Clerk.

Said privilege shall be constructed in accordance with plans and specifications approved by the Department of Transportation (Division of Project Development).

This grant of privilege in the public way shall be subject to the provisions of Section 10-28-015 and all other required provisions of the Municipal Code of Chicago.

The grantee shall pay to the City of Chicago as compensation for the privilege #1114003 herein granted the sum of ninety-five ($95.00) per annum in advance.

A 25% penalty will be added for payments received after due date.


The permit holder agrees to hold the City of Chicago harmless for any damage, relocation or replacement costs associated with damage, relocation or removal of private property caused by the City performing work in the public way.

Authority herein given and granted for a period of five (5) years from and after 06/03/2014.

Alderman Thomas Tunney

Thomas Tunney 44th Ward

3465 N. Clark St.

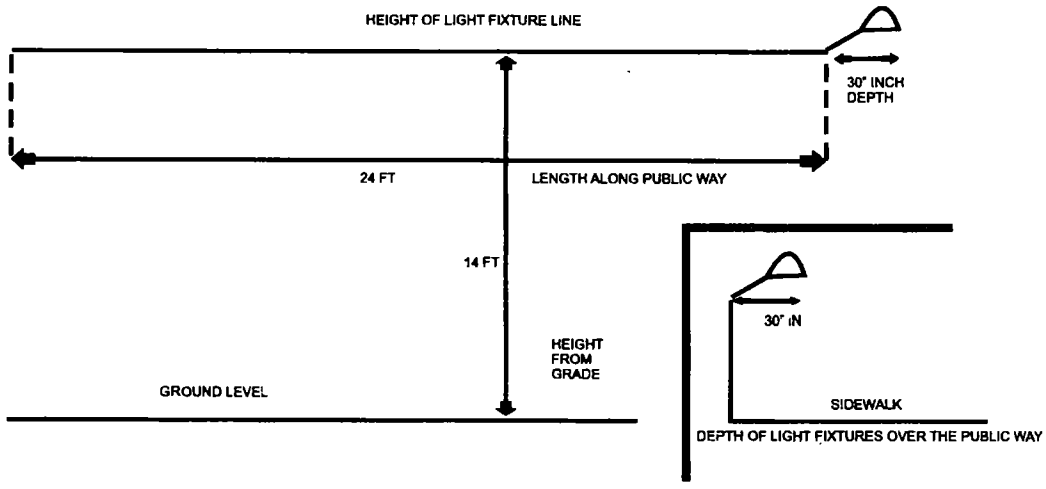

City of Chicago

O2014-6661

Office of the City Clerk

Document Tracking Sheet

Meeting Date:	7/30/2014
Sponsor(s):	Tunney (44)
Type:	Ordinance
Title:	Grant(s) of privilege in public way for Duke of Perth, The
Committee(s) Assignment:	Committee on Transportation and Public Way

ORDINANCE
THE DUKE OF PERTH
Acct. No. 63244 - 1
Permit No. 1113992

Be It Ordained by the City Council of the City of Chicago:

SECTION 1. Permission and authority are hereby given and granted to THE DUKE OF PERTH, upon the terms and subject to the conditions of this ordinance to maintain and use, as now constructed, five (5) Light Fixture(s) projecting over the public right-of-way adjacent to its premises known as 2913 N. Clark St..

Said Light Fixture(s) at 2913 N. CLARK ST. measure(s):
Five (5) at three (3) feet in length, point six seven (.67) feet in width and eleven (11) feet above grade level.

The location of said privilege shall be as shown on prints kept on file with the Department of Business Affairs and Consumer Protection and the Office of the City Clerk.

Said privilege shall be constructed in accordance with plans and specifications approved by the Department of Transportation (Division of Project Development).

This grant of privilege in the public way shall be subject to the provisions of Section 10-28-015 and all other required provisions of the Municipal Code of Chicago.

The grantee shall pay to the City of Chicago as compensation for the privilege #1113992 herein granted the sum of ninety-five ($95.00) per annum in advance.

A 25% penalty will be added for payments received after due date.


The permit holder agrees to hold the City of Chicago harmless for any damage, relocation or replacement costs associated with damage, relocation or removal of private property caused by the City performing work in the public way.

Authority herein given and granted for a period of five (5) years from and after 06/03/2014.

Alderman Thomas Tunney

Thomas Tunney 44th Ward

DUKE OF PERTH . 2913 N CLARK ST

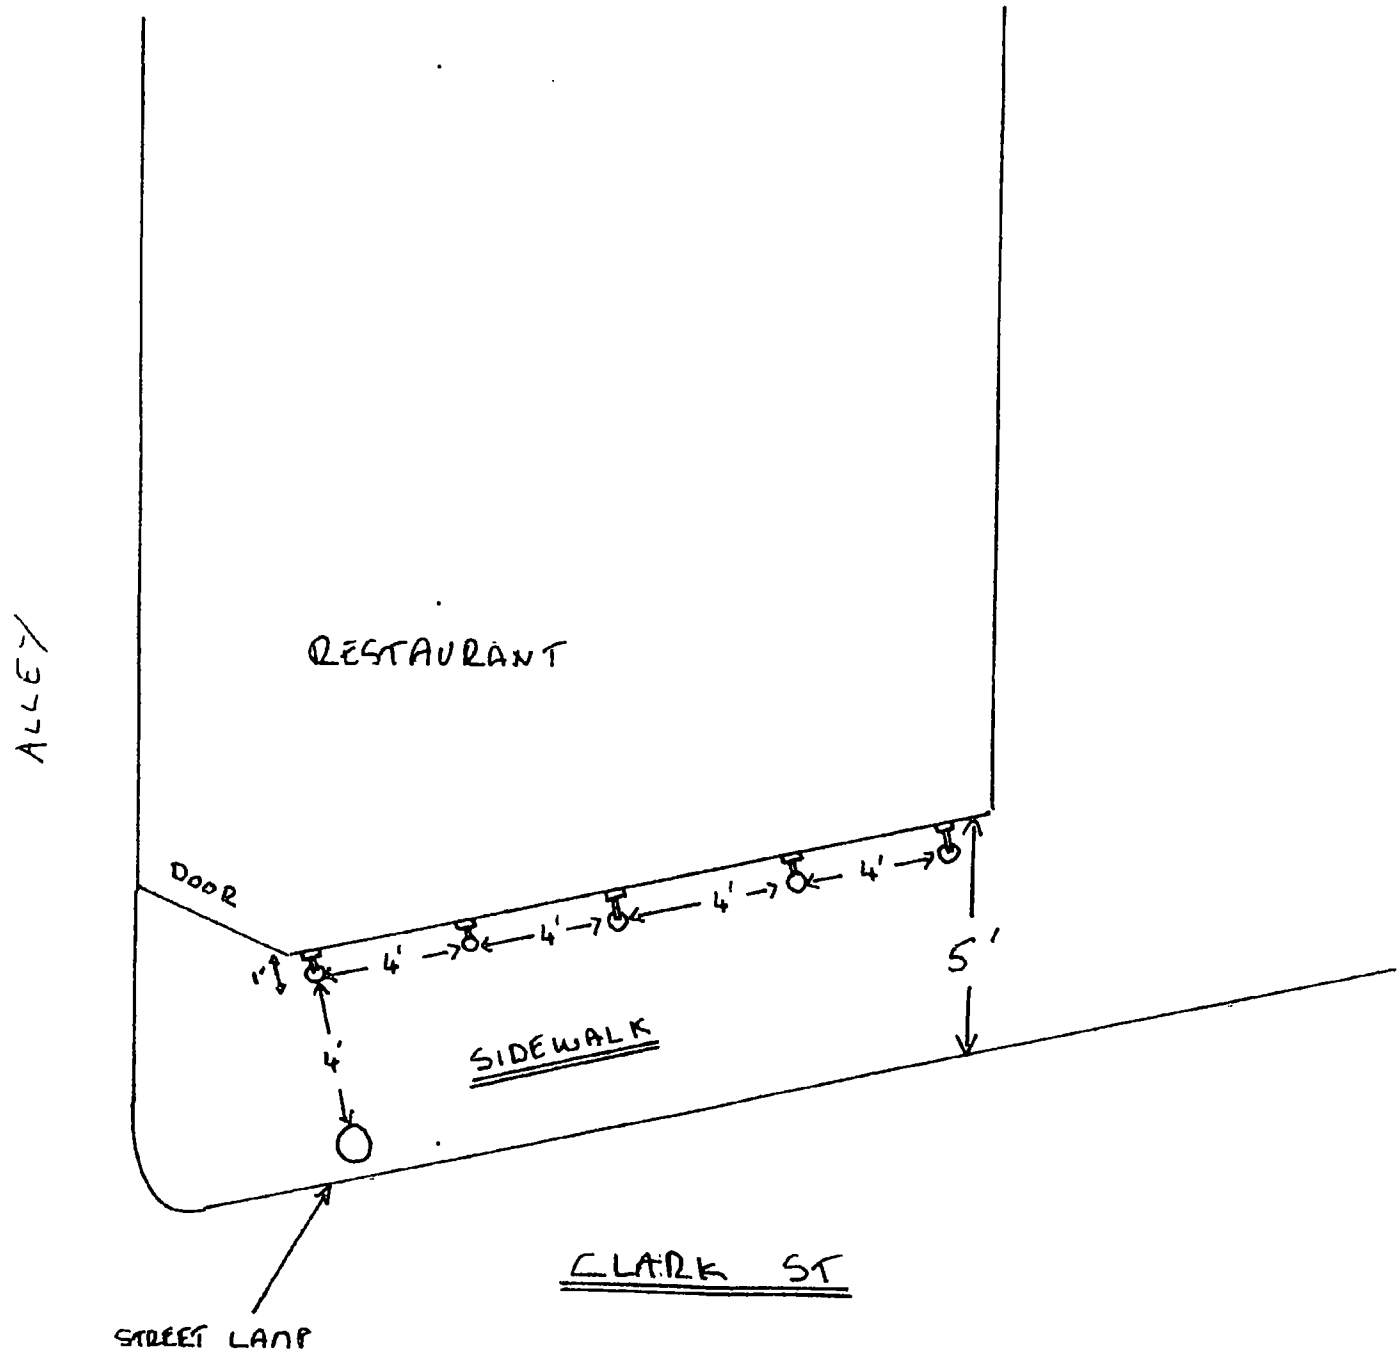

City of Chicago

O2014-6663

Office of the City Clerk

Document Tracking Sheet

Meeting Date:	7/30/2014
Sponsor(s):	Tunney (44)
Type:	Ordinance
Title:	Grant(s) of privilege in public way for Emerald City Coffee
Committee(s) Assignment:	Committee on Transportation and Public Way

ORDINANCE
EMERALD CITY COFFEE
Acct. No. 332396 - 1
Permit No. 1114193

Be It Ordained by the City Council of the City of Chicago:

SECTION 1. Permission and authority are hereby given and granted to EMERALD CITY COFFEE, upon the terms and subject to the conditions of this ordinance to maintain and use, as now constructed, one (1) Banner(s) projecting over the public right-of-way adjacent to its premises known as 3938 N. Sheridan Rd..

Said Banner(s) at N. SHERIDAN RD measure(s):
One (1) at two (2) feet in length, and three (3) feet in width for a total of six (6) square feet.

The location of said privilege shall be as shown on prints kept on file with the Department of Business Affairs and Consumer Protection and the Office of the City Clerk.

Said privilege shall be constructed in accordance with plans and specifications approved by the Zoning Department - Signs.

This grant of privilege in the public way shall be subject to the provisions of Section 10-28-015 and all other required provisions of the Municipal Code of Chicago.

The grantee shall pay to the City of Chicago as compensation for the privilege #1114193 herein granted the sum of seventy-five ($75.00) per annum in advance.


A 25% penalty will be added for payments received after due date.

The permit holder agrees to hold the City of Chicago harmless for any damage, relocation or replacement costs associated with damage, relocation or removal of private property caused by the City performing work in the public way.

Authority herein given and granted for a period of five (5) years from and after 05/13/2014.

Alderman Thomas Tunney

Thomas Tunney 44th Ward

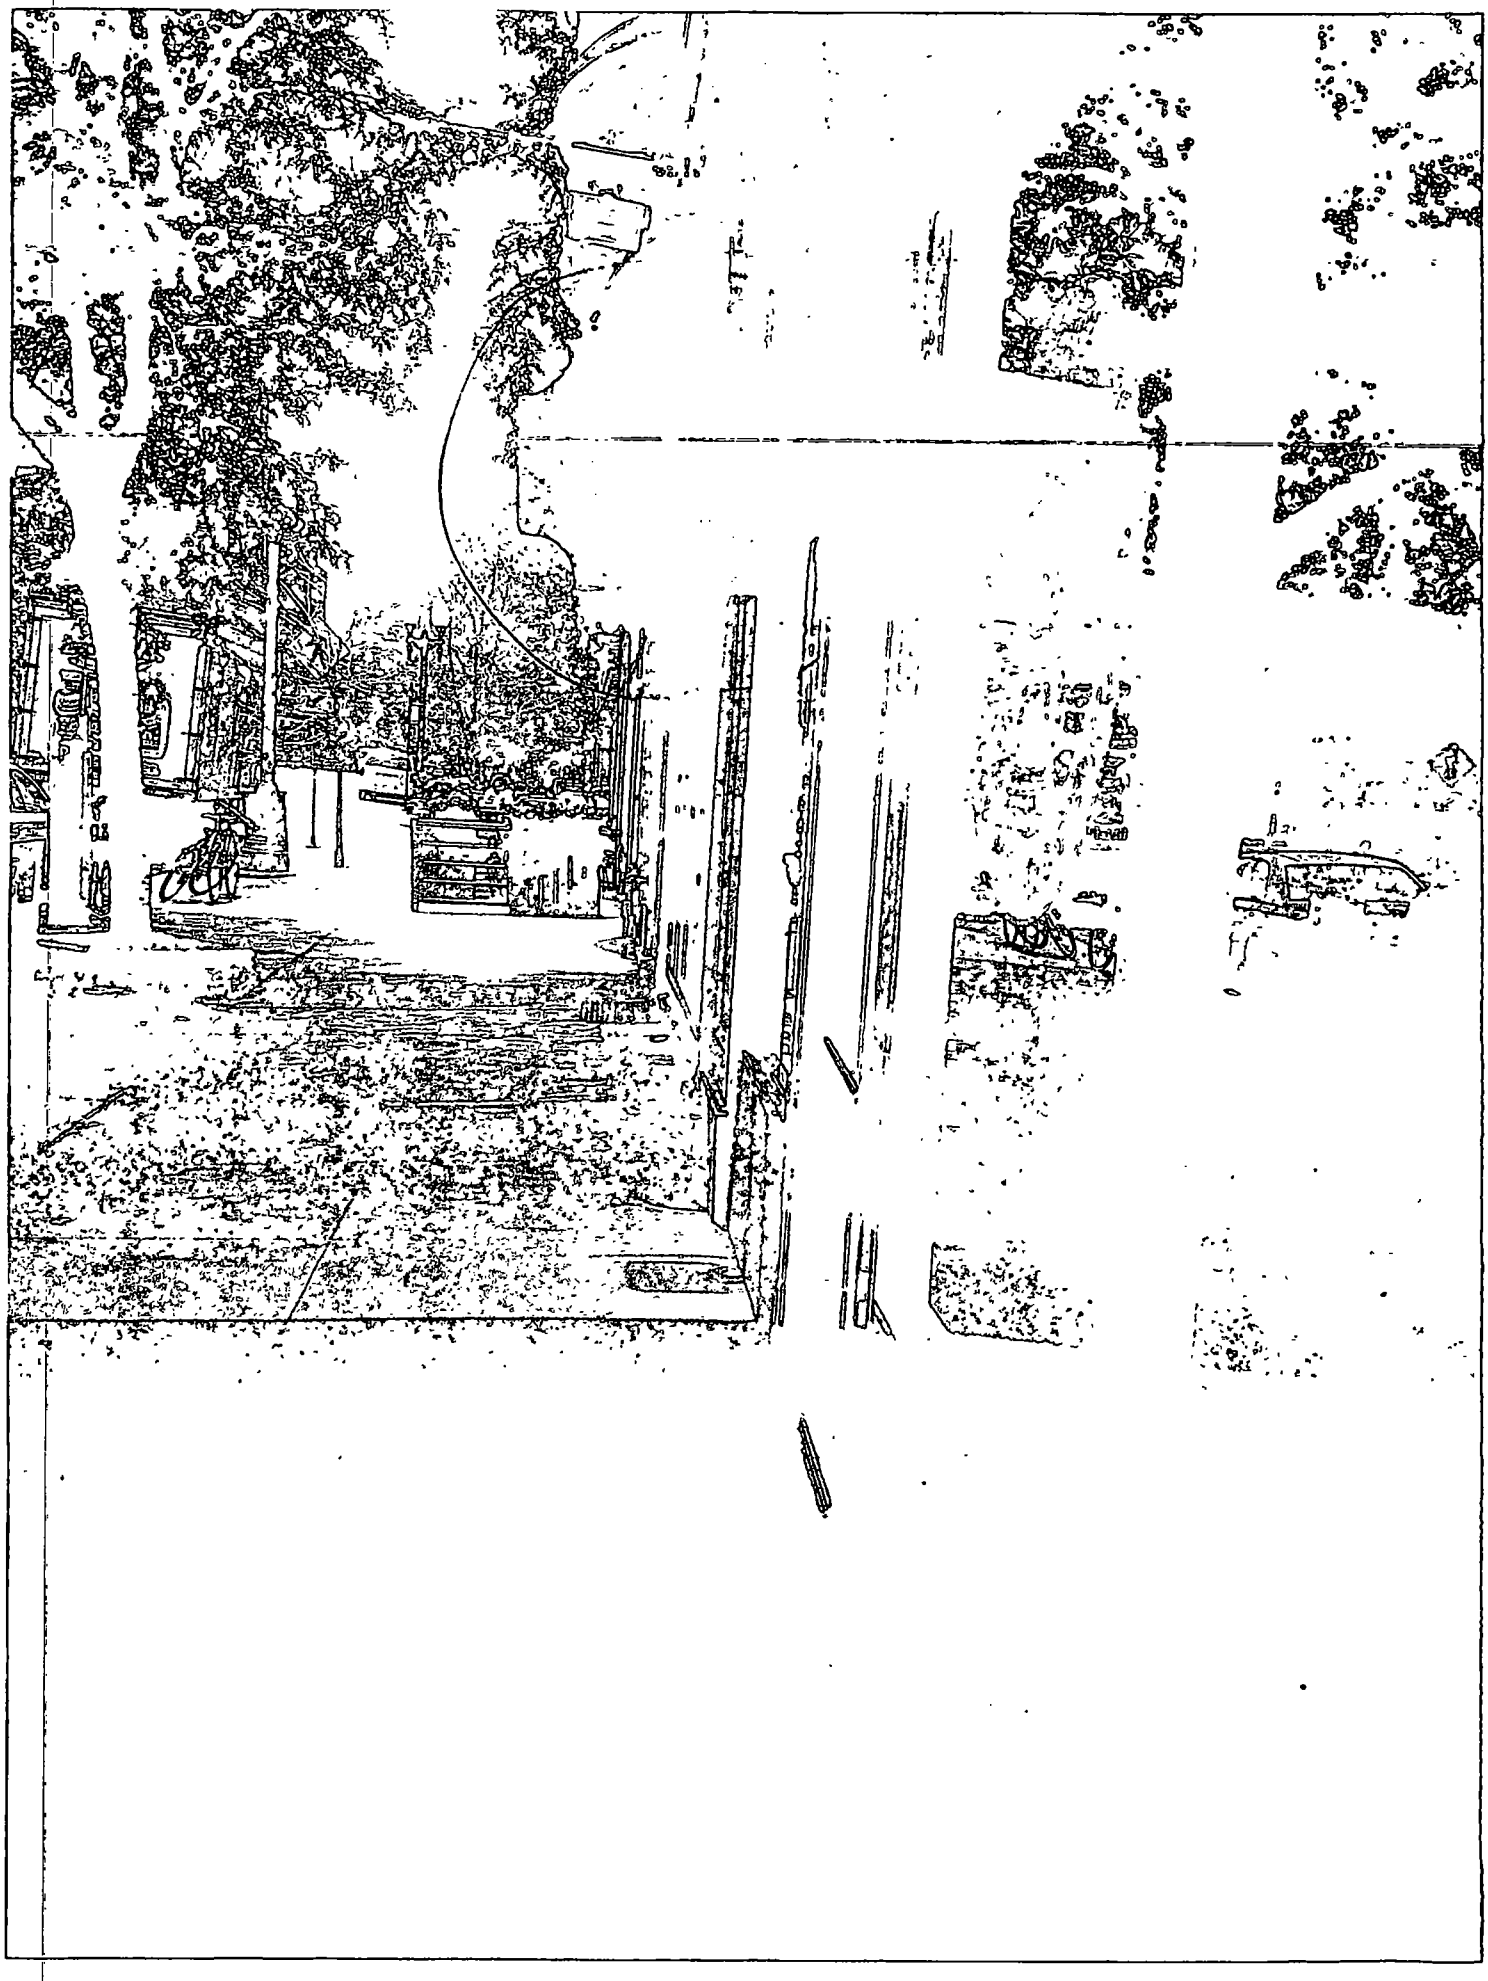

City of Chicago

O2014-6665

Office of the City Clerk

Document Tracking Sheet

Meeting Date:	7/30/2014
Sponsor(s):	Tunney (44)
Type:	Ordinance
Title:	Grant(s) of privilege in public way for Gap, Inc. Store 503, The
Committee(s) Assignment:	Committee on Transportation and Public Way

ORDINANCE
THE GAP, INC. STORE 503
Acct. No. 3529 - 28
Permit No. 1113907

Be It Ordained by the City Council of the City of Chicago:

SECTION 1. Permission and authority are hereby given and granted to THE GAP, INC. STORE 503, upon the terms and subject to the conditions of this ordinance to maintain and use three (3) sign(s) projecting over the public right-of-way attached to its premises known as 3216 N. Broadway.

Said sign structure(s) measures as follows; along N. Broadway:
Three (3) at five (5) feet in length, five (5) feet in height and thirteen point five (13.5) feet above grade level.

The location of said privilege shall be as shown on prints kept on file with the Department of Business Affairs and Consumer Protection and the Office of the City Clerk.

Said privilege shall be constructed in accordance with plans and specifications approved by the Department of Transportation (Division of Project Development) and Zoning Department - Signs.

This grant of privilege in the public way shall be subject to the provisions of Section 10-28-015 and all other required provisions of the Municipal Code of Chicago.

The grantee shall pay to the City of Chicago as compensation for the privilege #1113907 herein granted the sum of nine hundred ($900.00) per annum in advance.

A 25% penalty will be added for payments received after due date.

The permit holder agrees to hold the City of Chicago harmless for any damage, relocation or replacement costs associated with damage, relocation or removal of private property caused by the City performing work in the public way.

Authority herein given and granted for a period of five (5) years from and after 05/13/2014.

Alderman Thomas Tunney

Thomas Tunney 44th Ward



City of Chicago

O2014-6666

Office of the City Clerk

Document Tracking Sheet

Meeting Date:	7/30/2014
Sponsor(s):	Tunney (44)
Type:	Ordinance
Title:	Grant(s) of privilege in public way for Goose Island Wrigleyville
Committee(s) Assignment:	Committee on Transportation and Public Way

ORDINANCE
GOOSE ISLAND WRIGLEYVILLE
Acct. No. 21703 - 1
Permit No. 1113893

Be It Ordained by the City Council of the City of Chicago:

SECTION 1. Permission and authority are hereby given and granted to GOOSE ISLAND WRIGLEYVILLE, upon the terms and subject to the conditions of this ordinance to maintain and use, as now constructed, nine (9) Light Fixture(s) projecting over the public right-of-way adjacent to its premises known as 3535 N. Clark St..

Said Light Fixture(s) at N. Clark Street measure(s):
Four (4) at four point five eight (4.58) feet in length, point four two (.42) feet in width and nine (9) feet above grade level.
Five (5) at three point five (3.5) feet in length, four (4) feet in width and twenty-five (25) feet above grade level.

The location of said privilege shall be as shown on prints kept on file with the Department of Business Affairs and Consumer Protection and the Office of the City Clerk.

Said privilege shall be constructed in accordance with plans and specifications approved by the Department of Transportation (Division of Project Development).

This grant of privilege in the public way shall be subject to the provisions of Section 10-28-015 and all other required provisions of the Municipal Code of Chicago.

The grantee shall pay to the City of Chicago as compensation for the privilege #1113893 herein granted the sum of one hundred fifteen ($115.00) per annum in advance.


A 25% penalty will be added for payments received after due date.

The permit holder agrees to hold the City of Chicago harmless for any damage, relocation or replacement costs associated with damage, relocation or removal of private property caused by the City performing work in the public way.

Authority herein given and granted for a period of five (5) years from and after 06/03/2014.

Alderman Thomas Tunney

Thomas Tunney 44th Ward

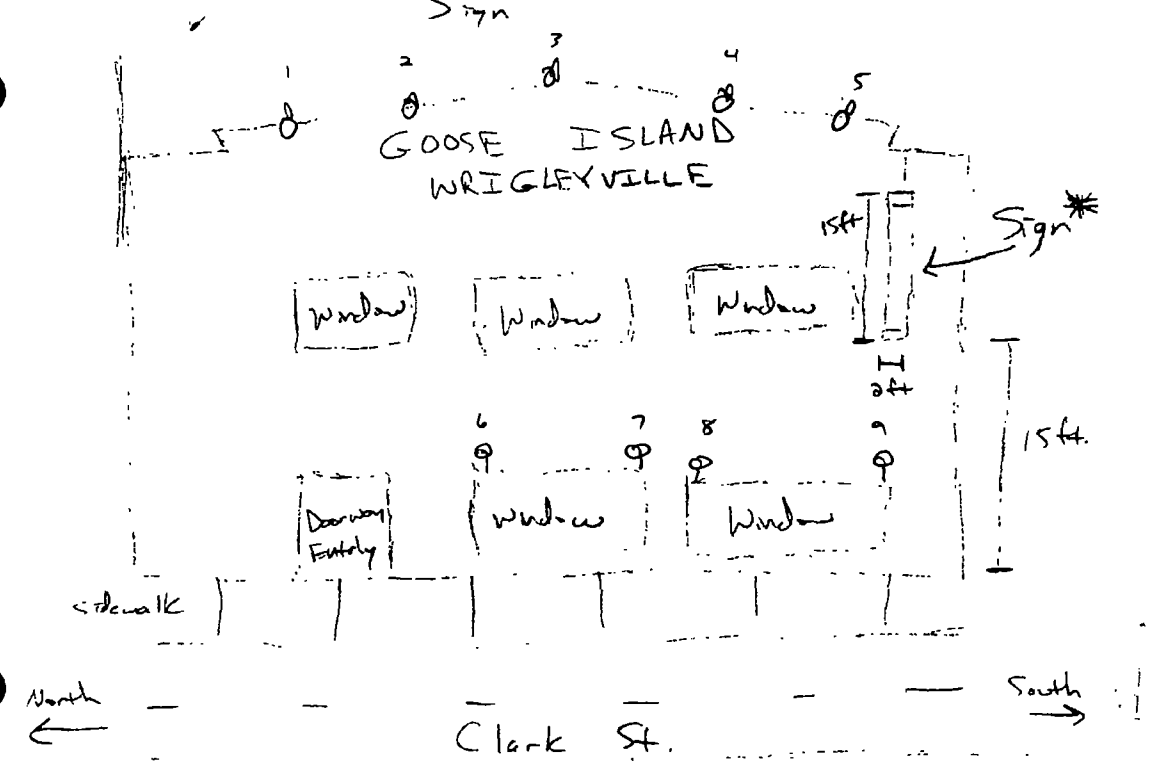
Sign
1
2
3
4
5
GOOSE ISLAND
WRIGLEYVILLE
15ft
Sign*
Window
Window
Window
2ft
6
7
8
9
15ft.
Doorway
Entry
Window
Window
sidewalk
North
South
Clark St.

City of Chicago

O2014-6667

Office of the City Clerk

Document Tracking Sheet

Meeting Date:	7/30/2014
Sponsor(s):	Tunney (44)
Type:	Ordinance
Title:	Grant(s) of privilege in public way for Jack's on Halsted
Committee(s) Assignment:	Committee on Transportation and Public Way

ORDINANCE
JACK'S ON HALSTED
Acct. No. 17868 - 1
Permit No. 1113934

Be It Ordained by the City Council of the City of Chicago:

SECTION 1. Permission and authority are hereby given and granted to JACK'S ON HALSTED, upon the terms and subject to the conditions of this ordinance to maintain and use, as now constructed, five (5) Light Fixture(s) projecting over the public right-of-way adjacent to its premises known as 3201 N. Halsted St..

Said Light Fixture(s) at W. BELMONT measure(s):
Two (2) at one point five (1.5) foot in length, one point five (1.5) foot in width and sixteen (16) feet above grade level.

Said Light Fixture(s) at N. HALSTED measure(s):
Three (3) at one point five (1.5) foot in length, one point five (1.5) foot in width and sixteen (16) feet above grade level.

The location of said privilege shall be as shown on prints kept on file with the Department of Business Affairs and Consumer Protection and the Office of the City Clerk.

Said privilege shall be constructed in accordance with plans and specifications approved by the Department of Transportation (Division of Project Development).

This grant of privilege in the public way shall be subject to the provisions of Section 10-28-015 and all other required provisions of the Municipal Code of Chicago.

The grantee shall pay to the City of Chicago as compensation for the privilege #1113934 herein granted the sum of ninety-five ($95.00) per annum in advance.

A 25% penalty will be added for payments received after due date.

The permit holder agrees to hold the City of Chicago harmless for any damage, relocation or replacement costs associated with damage, relocation or removal of private property caused by the City performing work in the public way.

Authority herein given and granted for a period of five (5) years from and after 06/03/2014.

Alderman Thomas Tunney

Thomas Tunney 44th Ward

CORNER OF BELMONT AND HALSTED
FACING NORTH



City of Chicago

O2014-6669

Office of the City Clerk

Document Tracking Sheet

Meeting Date:	7/30/2014
Sponsor(s):	Tunney (44)
Type:	Ordinance
Title:	Grant(s) of privilege in public way for John Barleycorn Memorial Pub
Committee(s) Assignment:	Committee on Transportation and Public Way

ORDINANCE
JOHN BARLEYCORN MEMORIAL PUB
Acct. No. 68193 - 3
Permit No. 1114144

Be It Ordained by the City Council of the City of Chicago:

SECTION 1. Permission and authority are hereby given and granted to JOHN BARLEYCORN MEMORIAL PUB, upon the terms and subject to the conditions of this ordinance to maintain and use one (1) sign(s) projecting over the public right-of-way attached to its premises known as 3524 N. Clark St..

Said sign structure(s) measures as follows; along N. Clark Street:
One (1) at four (4) feet in length, two (2) feet in height and thirteen point two five (13.25) feet above grade level.

The location of said privilege shall be as shown on prints kept on file with the Department of Business Affairs and Consumer Protection and the Office of the City Clerk.

Said privilege shall be constructed in accordance with plans and specifications approved by the Department of Transportation (Division of Project Development) and Zoning Department - Signs.

This grant of privilege in the public way shall be subject to the provisions of Section 10-28-015 and all other required provisions of the Municipal Code of Chicago.

The grantee shall pay to the City of Chicago as compensation for the privilege #1114144 herein granted the sum of one hundred ($100.00) per annum in advance.


A 25% penalty will be added for payments received after due date.

The permit holder agrees to hold the City of Chicago harmless for any damage, relocation or replacement costs associated with damage, relocation or removal of private property caused by the City performing work in the public way.

Authority herein given and granted for a period of five (5) years from and after 11/19/2013.

Alderman Thomas Tunney

Thomas Tunney 44th Ward

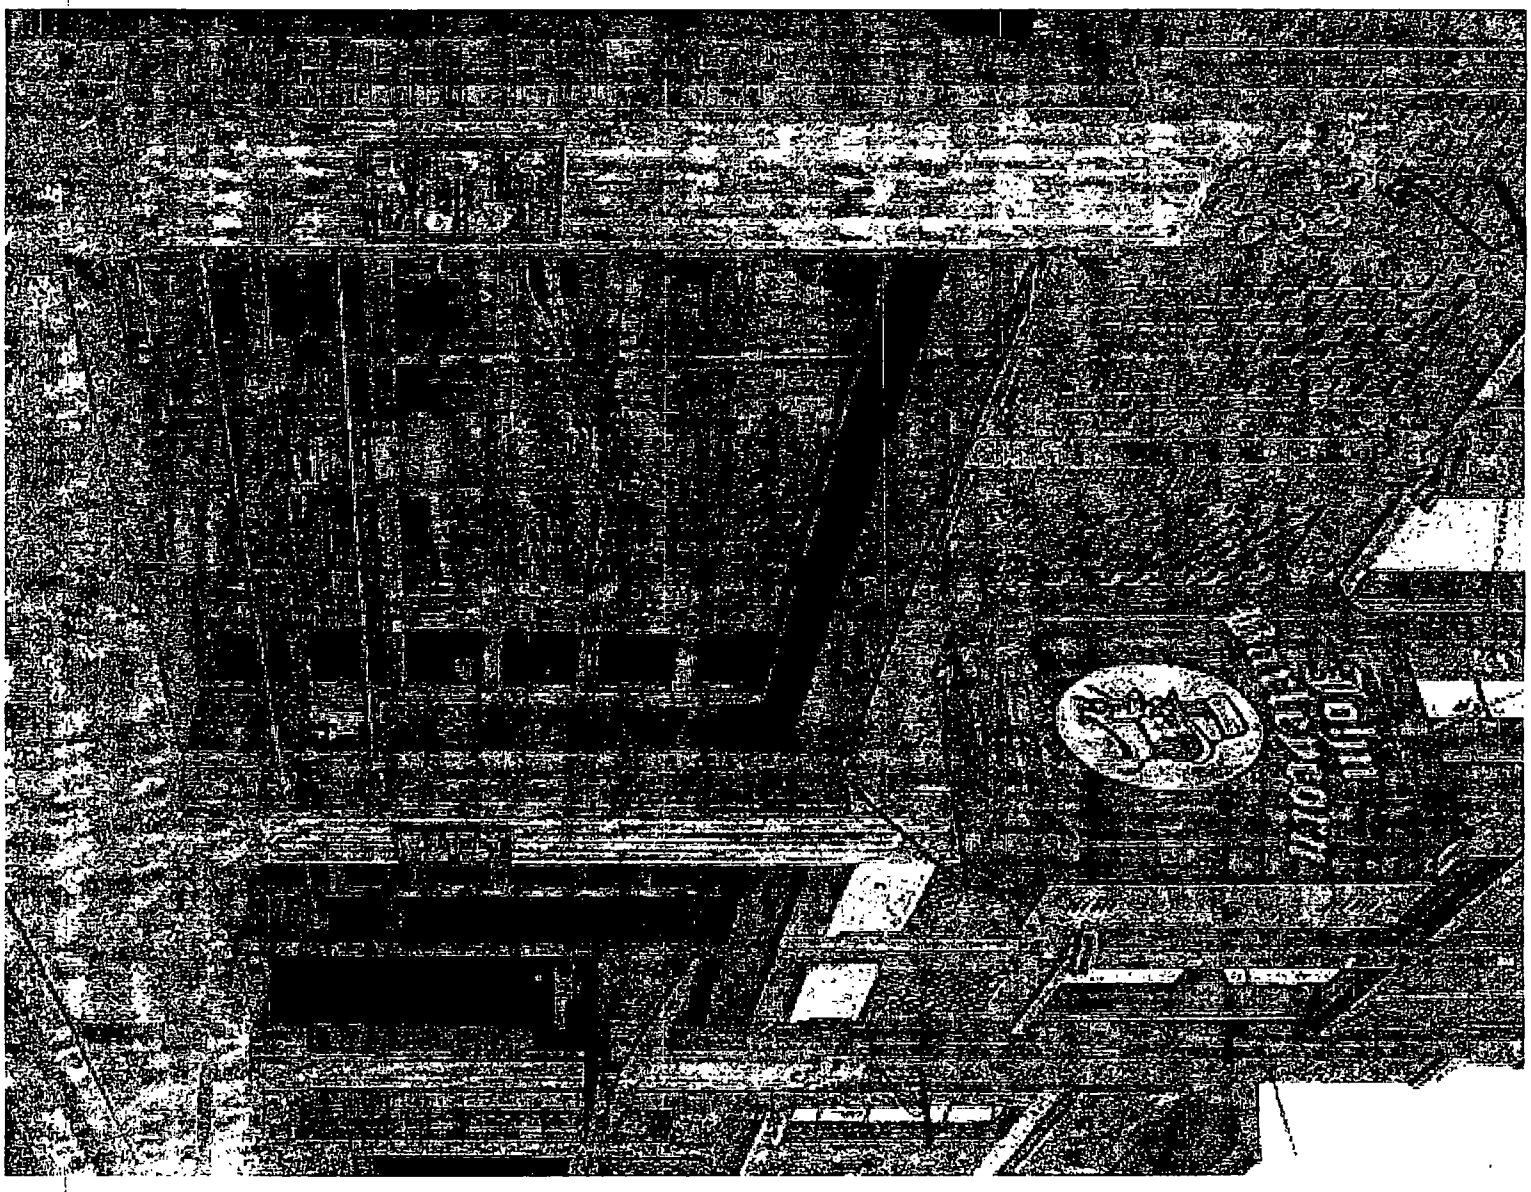
Coin Operated
Electronic

City of Chicago

O2014-6670

Office of the City Clerk

Document Tracking Sheet

Meeting Date:	7/30/2014
Sponsor(s):	Tunney (44)
Type:	Ordinance
Title:	Grant(s) of privilege in public way for Pizzaco's Italian Eatery
Committee(s) Assignment:	Committee on Transportation and Public Way

ORDINANCE
PIZZACO'S ITALIAN EATERY
Acct. No. 321785 - 1
Permit No. 1114060

Be It Ordained by the City Council of the City of Chicago:

SECTION 1. Permission and authority are hereby given and granted to PIZZACO'S ITALIAN EATERY, upon the terms and subject to the conditions of this ordinance to maintain and use, as now constructed, three (3) Light Fixture(s) projecting over the public right-of-way adjacent to its premises known as 3605 N. Ashland Ave..

Said Light Fixture(s) at N. ASHLAND measure(s):
Three (3) at point four two (.42) feet in length, point five eight (.58) feet in width and twelve point five (12.5) feet above grade level.

The location of said privilege shall be as shown on prints kept on file with the Department of Business Affairs and Consumer Protection and the Office of the City Clerk.

Said privilege shall be constructed in accordance with plans and specifications approved by the Department of Transportation (Division of Project Development).

This grant of privilege in the public way shall be subject to the provisions of Section 10-28-015 and all other required provisions of the Municipal Code of Chicago.

The grantee shall pay to the City of Chicago as compensation for the privilege #1114060 herein granted the sum of eighty-five ($85.00) per annum in advance.


A 25% penalty will be added for payments received after due date.

The permit holder agrees to hold the City of Chicago harmless for any damage, relocation or replacement costs associated with damage, relocation or removal of private property caused by the City performing work in the public way.

Authority herein given and granted for a period of five (5) years from and after 06/03/2014.

Alderman Thomas Tunney

Thomas Tunney 44th Ward

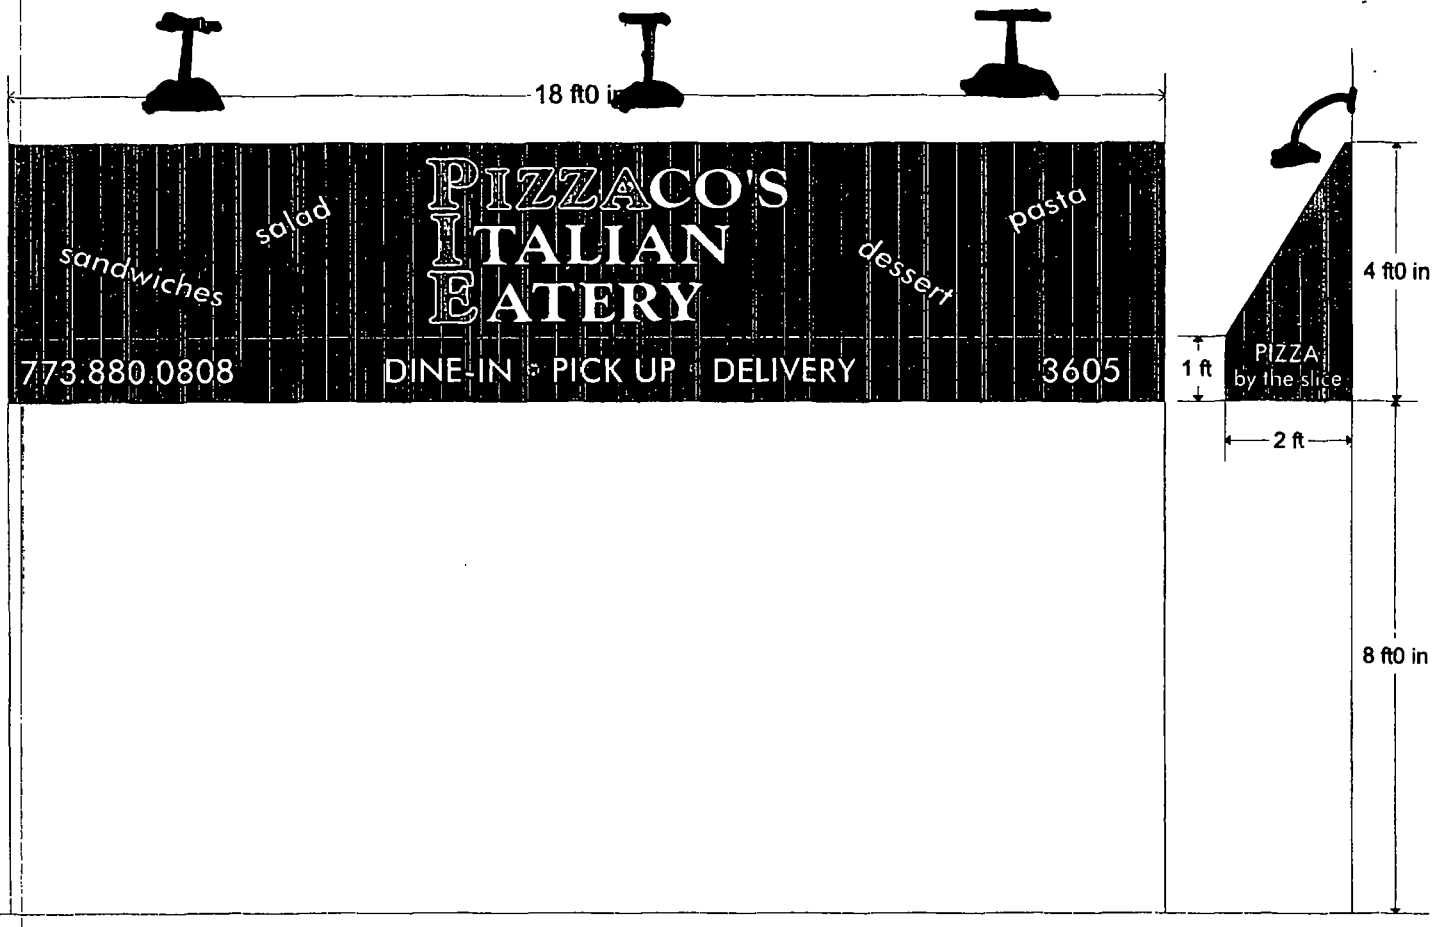

3605 N. ASHLAND

SIDEWALK WIDTH
9'

City of Chicago

O2014-6671

Office of the City Clerk

Document Tracking Sheet

Meeting Date:	7/30/2014
Sponsor(s):	Tunney (44)
Type:	Ordinance
Title:	Grant(s) of privilege in public way for Rockit Burger Bar
Committee(s) Assignment:	Committee on Transportation and Public Way

ORDINANCE
ROCKIT BURGER BAR
Acct. No. 14287 - 2
Permit No. 1114163

Be It Ordained by the City Council of the City of Chicago:

SECTION 1. Permission and authority are hereby given and granted to ROCKIT BURGER BAR, upon the terms and subject to the conditions of this ordinance to maintain and use one (1) sign(s) projecting over the public right-of-way attached to its premises known as 3700 N. Clark St..

Said sign structure(s) measures as follows; along N. CLARK ST.:
One (1) at six point eight three (6.83) feet in length, three (3) feet in height and eleven point eight three (11.83) feet above grade level.

The location of said privilege shall be as shown on prints kept on file with the Department of Business Affairs and Consumer Protection and the Office of the City Clerk.

Said privilege shall be constructed in accordance with plans and specifications approved by the Department of Transportation (Division of Project Development) and Zoning Department - Signs.

This grant of privilege in the public way shall be subject to the provisions of Section 10-28-015 and all other required provisions of the Municipal Code of Chicago.

The grantee shall pay to the City of Chicago as compensation for the privilege #1114163 herein granted the sum of one hundred ($100.00) per annum in advance.

A 25% penalty will be added for payments received after due date.


The permit holder agrees to hold the City of Chicago harmless for any damage, relocation or replacement costs associated with damage, relocation or removal of private property caused by the City performing work in the public way.

Authority herein given and granted for a period of five (5) years from and after 06/03/2014.

Alderman Thomas Tunney

Thomas Tunney 44th Ward

(Page 2 of 3)

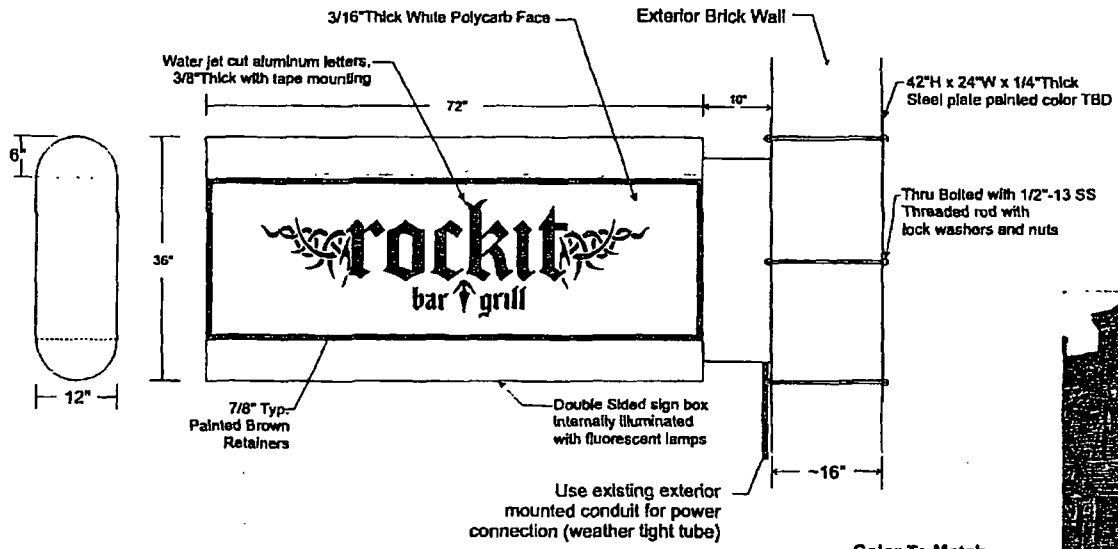



Color To Match

Color to Match PMS476C
Approval Required

Painted Satin White

Illuminated Box Sign

New box in same location as previous

SOUTH WATER SIGNS

Rockit Ranch | 3700 N Clark | 03.02.09 | 03.11.09 | 70073

City of Chicago

O2014-6672

Office of the City Clerk

Document Tracking Sheet

Meeting Date:	7/30/2014
Sponsor(s):	Tunney (44)
Type:	Ordinance
Title:	Grant(s) of privilege in public way for Vision Boutique Optical
Committee(s) Assignment:	Committee on Transportation and Public Way

ORDINANCE
VISION BOUTIQUE OPTICAL
Acct. No. 353126 - 3
Permit No. 1098777

Be It Ordained by the City Council of the City of Chicago:

SECTION 1. Permission and authority are hereby given and granted to VISION BOUTIQUE OPTICAL, upon the terms and subject to the conditions of this ordinance to maintain and use one (1) sign(s) projecting over the public right-of-way attached to its premises known as 3053 N. Sheffield Ave..

Said sign structure(s) measures as follows; along N Sheffield Ave:
One (1) at one point five (1.5) feet in length, four (4) feet in height and ten (10) feet above grade level.

The location of said privilege shall be as shown on prints kept on file with the Department of Business Affairs and Consumer Protection and the Office of the City Clerk.

Said privilege shall be constructed in accordance with plans and specifications approved by the Department of Transportation (Division of Project Development) and Zoning Department - Signs.

This grant of privilege in the public way shall be subject to the provisions of Section 10-28-015 and all other required provisions of the Municipal Code of Chicago.

The grantee shall pay to the City of Chicago as compensation for the privilege #1098777 herein granted the sum of one hundred ($100.00) per annum in advance.


A 25% penalty will be added for payments received after due date.

The permit holder agrees to hold the City of Chicago harmless for any damage, relocation or replacement costs associated with damage, relocation or removal of private property caused by the City performing work in the public way.

Authority herein given and granted for a period of five (5) years from and after Date of Passage.

Alderman Thomas Tunney

Thomas Tunney 44th Ward

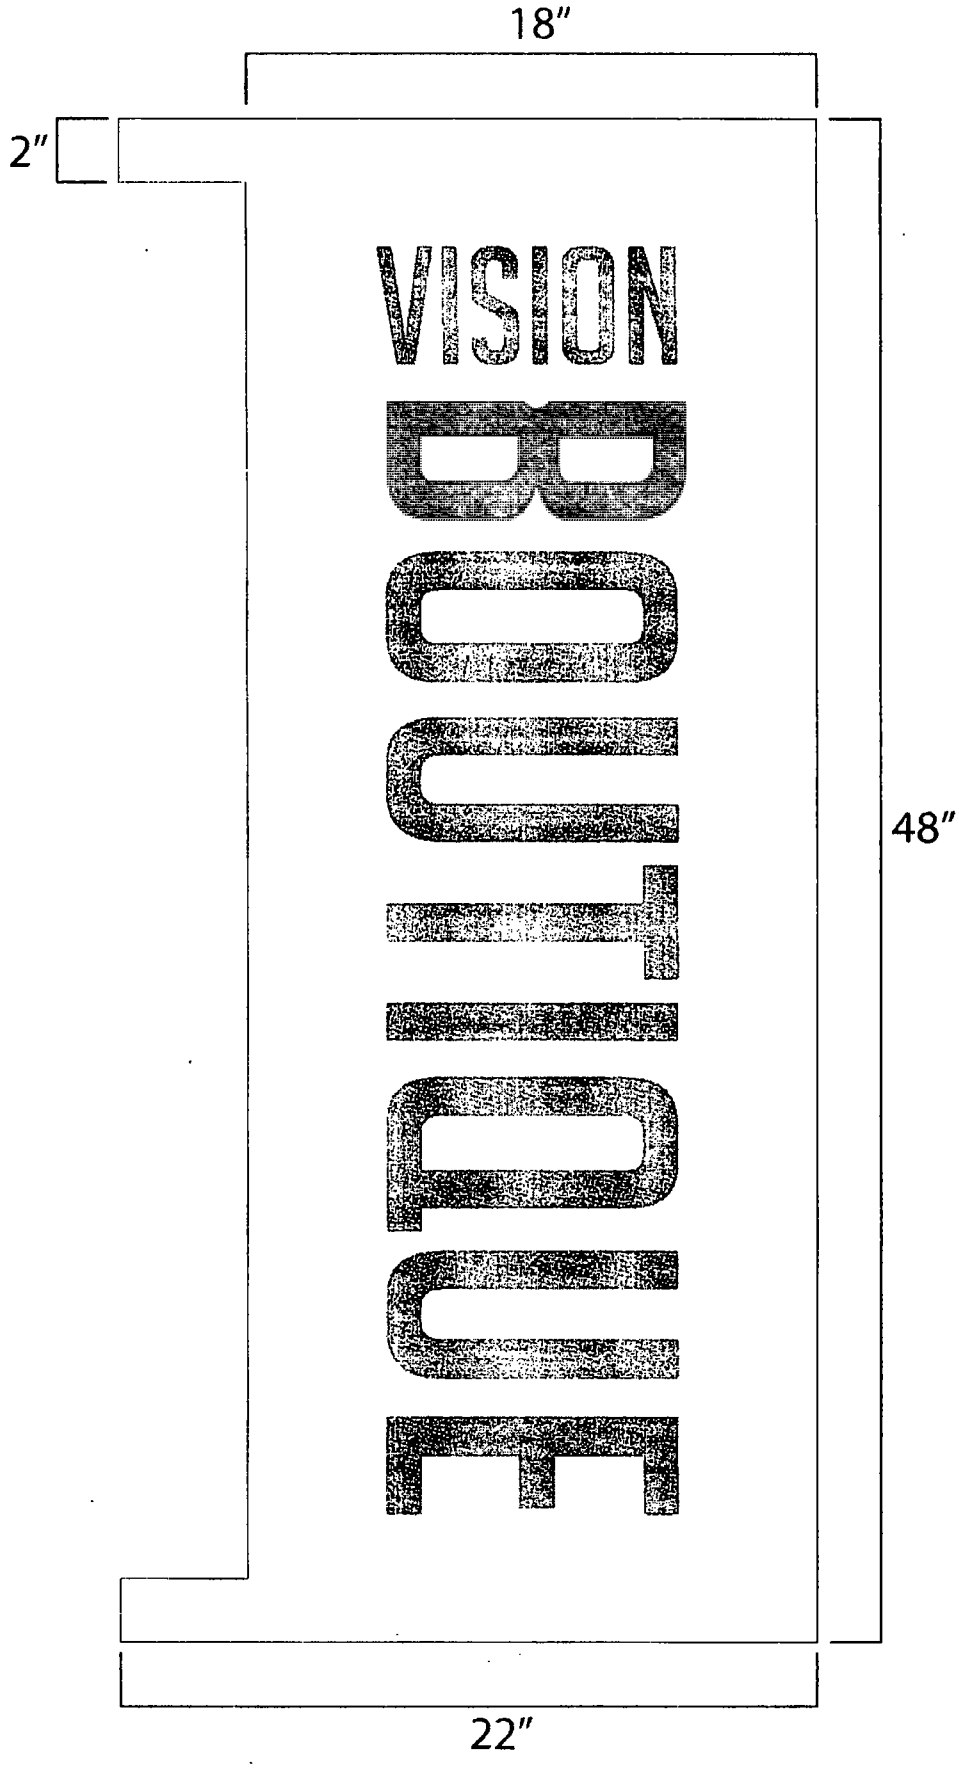
18"
2"
VISION
BOUTIQUE
48"
22"

City of Chicago

O2014-6673

Office of the City Clerk

Document Tracking Sheet

Meeting Date:	7/30/2014
Sponsor(s):	Tunney (44)
Type:	Ordinance
Title:	Grant(s) of privilege in public way for Yoshi's Cafe
Committee(s) Assignment:	Committee on Transportation and Public Way

ORDINANCE
YOSHI'S CAFE
Acct. No. 420 - 1
Permit No. 1113672

Be It Ordained by the City Council of the City of Chicago:

SECTION 1. Permission and authority are hereby given and granted to YOSHI'S CAFE, upon the terms and subject to the conditions of this ordinance to maintain and use, as now constructed, nine (9) Light Fixture(s) projecting over the public right-of-way adjacent to its premises known as 3257 N. Halsted St..

Said Light Fixture(s) at 3257 N. HALSTED measure(s):
Nine (9) at point seven five (.75) feet in length, point two five (.25) feet in width and thirteen (13) feet above grade level.

The location of said privilege shall be as shown on prints kept on file with the Department of Business Affairs and Consumer Protection and the Office of the City Clerk.

Said privilege shall be constructed in accordance with plans and specifications approved by the Department of Transportation (Division of Project Development).

This grant of privilege in the public way shall be subject to the provisions of Section 10-28-015 and all other required provisions of the Municipal Code of Chicago.

The grantee shall pay to the City of Chicago as compensation for the privilege #1113672 herein granted the sum of one hundred fifteen ($115.00) per annum in advance.


A 25% penalty will be added for payments received after due date.

The permit holder agrees to hold the City of Chicago harmless for any damage, relocation or replacement costs associated with damage, relocation or removal of private property caused by the City performing work in the public way.

Authority herein given and granted for a period of five (5) years from and after 05/13/2014.

Alderman Thomas Tunney

Thomas Tunney 44th Ward

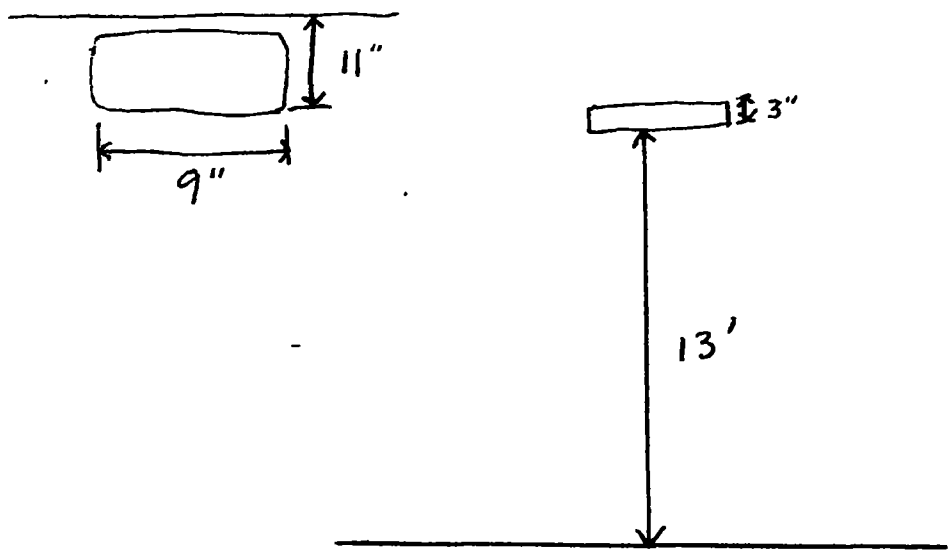
11"
9"
3"
13'

City of Chicago

O2014-6674

Office of the City Clerk

Document Tracking Sheet

Meeting Date:	7/30/2014
Sponsor(s):	Arena (45)
Type:	Ordinance
Title:	Grant(s) of privilege in public way for Bright Smile Dental
Committee(s) Assignment:	Committee on Transportation and Public Way

ORDINANCE
BRIGHT SMILE DENTAL
Acct. No. 344588 - 1
Permit No. 1114110

Be It Ordained by the City Council of the City of Chicago:

SECTION 1. Permission and authority are hereby given and granted to BRIGHT SMILE DENTAL, upon the terms and subject to the conditions of this ordinance to maintain and use one (1) sign(s) projecting over the public right-of-way attached to its premises known as 5430 N. Milwaukee Ave..

Said sign structure(s) measures as follows; along N MILWAUKEE AVE:
One (1) at six (6) feet in length, three (3) feet in height and nine (9) feet above grade level.

The location of said privilege shall be as shown on prints kept on file with the Department of Business Affairs and Consumer Protection and the Office of the City Clerk.

Said privilege shall be constructed in accordance with plans and specifications approved by the Department of Transportation (Division of Project Development) and Zoning Department - Signs.

This grant of privilege in the public way shall be subject to the provisions of Section 10-28-015 and all other required provisions of the Municipal Code of Chicago.

The grantee shall pay to the City of Chicago as compensation for the privilege #1114110 herein granted the sum of one hundred ($100.00) per annum in advance.


A 25% penalty will be added for payments received after due date.

The permit holder agrees to hold the City of Chicago harmless for any damage, relocation or replacement costs associated with damage, relocation or removal of private property caused by the City performing work in the public way.

Authority herein given and granted for a period of five (5) years from and after 07/29/2014.

Alderman _____

John Arena 45th Ward

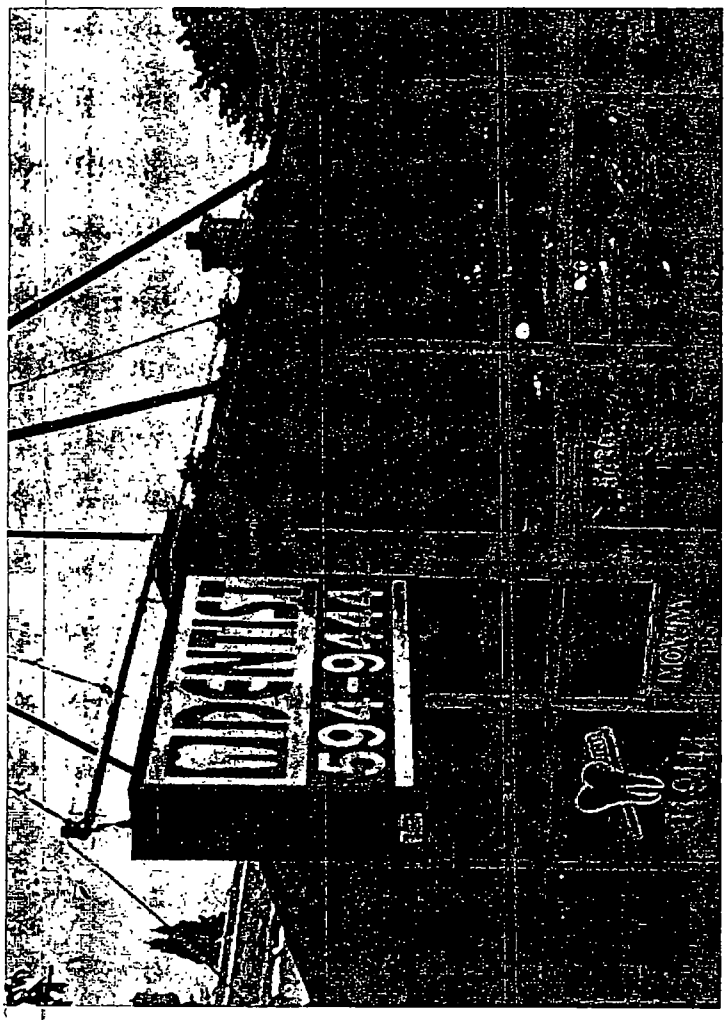
DENTIST
594-9444

Department of Business Affairs and Consumer Protection
Small Business Center - Public Way Use Unit
City Hall - 121 N. LaSalle Street, Room 800 • Chicago, IL 60602
(312)-74-GOBIZ (312-744-6249) • (312) 744-1944 (TTY)
http://www.cityofchicago.org/bacp

07/30/2014

Alderman **John Arena**
Ward # **45**
City of Chicago
City Hall, Room **305**
121 North LaSalle Street
Chicago, Illinois 60602

Re: An ordinance to use and maintain a portion of the public right-of-way for **one (1) sign(s)** for **BRIGHT SMILE DENTAL**, adjacent to the premises known as **5430 N. Milwaukee Ave.**.

Dear Alderman **John Arena**:

The applicant referenced above has requested the use of the public right-of-way for a **sign(s)**. An ordinance has been prepared by the Department of Business Affairs and Consumer Protection – Small Business Center - Public Way Use Unit for presentation to the City Council. Because this request was made for properties located in your ward, as approved by you as per the attached, I respectfully request that you introduce the attached ordinance at the next City Council meeting.

If you have any questions regarding this ordinance, please contact Anthony Bertuca at (312) 744-5506.

Department of Business Affairs and Consumer Protection

City of Chicago

O2014-6675

Office of the City Clerk

Document Tracking Sheet

Meeting Date:	7/30/2014
Sponsor(s):	Arena (45)
Type:	Ordinance
Title:	Grant(s) of privilege in public way for Lawrel Liquors
Committee(s) Assignment:	Committee on Transportation and Public Way

ORDINANCE
LAWREL LIQUORS
Acct. No. 50266 - 1
Permit No. 1114196

Be It Ordained by the City Council of the City of Chicago:

SECTION 1. Permission and authority are hereby given and granted to LAWREL LIQUORS, upon the terms and subject to the conditions of this ordinance to maintain and use one (1) sign(s) projecting over the public right-of-way attached to its premises known as 4471 W. Lawrence Ave..

Said sign structure(s) measures as follows; along W LAWRENCE AVE:
One (1) at five point five (5.5) feet in length, six (6) feet in height and ten point six seven (10.67) feet above grade level.

The location of said privilege shall be as shown on prints kept on file with the Department of Business Affairs and Consumer Protection and the Office of the City Clerk.

Said privilege shall be constructed in accordance with plans and specifications approved by the Department of Transportation (Division of Project Development) and Zoning Department - Signs.

This grant of privilege in the public way shall be subject to the provisions of Section 10-28-015 and all other required provisions of the Municipal Code of Chicago.

The grantee shall pay to the City of Chicago as compensation for the privilege #1114196 herein granted the sum of three hundred ($300.00) per annum in advance.


A 25% penalty will be added for payments received after due date.

The permit holder agrees to hold the City of Chicago harmless for any damage, relocation or replacement costs associated with damage, relocation or removal of private property caused by the City performing work in the public way.

Authority herein given and granted for a period of five (5) years from and after 05/13/2014.

Alderman _____

John Arena 45th Ward

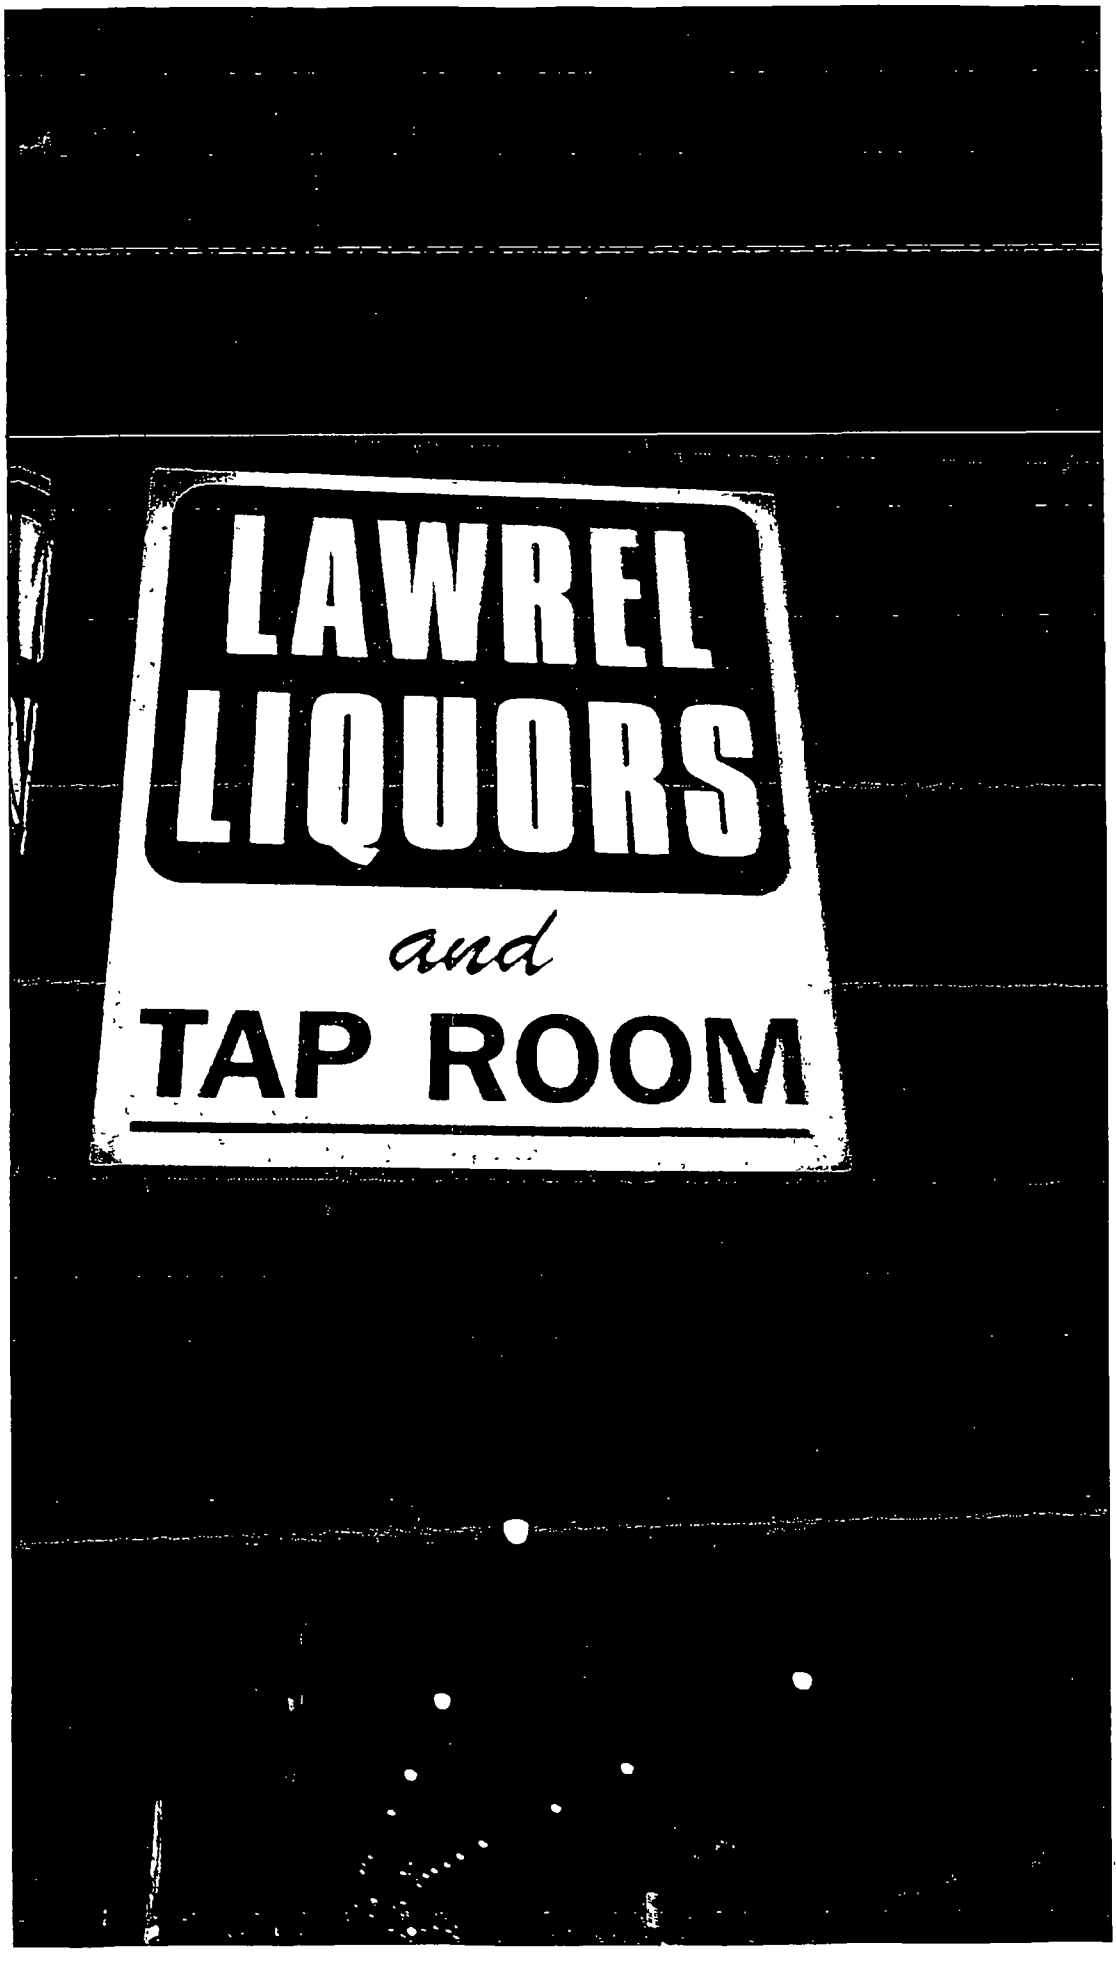
LAWREL
LIQUORS
and
TAP ROOM

Department of Business Affairs and Consumer Protection
Small Business Center - Public Way Use Unit
City Hall - 121 N LaSalle Street, Room 800 • Chicago, IL 60602
(312)-74-GOBIZ (312-744-6249) • (312) 744-1944 (TTY)
http://www.cityofchicago.org/bacp

07/30/2014

Alderman **John Arena**
Ward # **45**
City of Chicago
City Hall, Room **305**
121 North LaSalle Street
Chicago, Illinois 60602

Re: An ordinance to use and maintain a portion of the public right-of-way for **one (1) sign(s)** for **LAWREL LIQUORS**, adjacent to the premises known as **4471 W. Lawrence Ave.**.

Dear Alderman **John Arena**:

The applicant referenced above has requested the use of the public right-of-way for a **sign(s)**. An ordinance has been prepared by the Department of Business Affairs and Consumer Protection – Small Business Center - Public Way Use Unit for presentation to the City Council. Because this request was made for properties located in your ward, as approved by you as per the attached, I respectfully request that you introduce the attached ordinance at the next City Council meeting.

If you have any questions regarding this ordinance, please contact Anthony Bertuca at (312) 744-5506.

Department of Business Affairs and Consumer Protection

City of Chicago

O2014-6676

Office of the City Clerk

Document Tracking Sheet

Meeting Date:	7/30/2014
Sponsor(s):	Arena (45)
Type:	Ordinance
Title:	Grant(s) of privilege in public way for Presence Medical Group
Committee(s) Assignment:	Committee on Transportation and Public Way

ORDINANCE
PRESENCE MEDICAL GROUP
Acct. No. 204583 - 15
Permit No. 1112836

Be It Ordained by the City Council of the City of Chicago:

SECTION 1. Permission and authority are hereby given and granted to PRESENCE MEDICAL GROUP, upon the terms and subject to the conditions of this ordinance to maintain and use one (1) sign(s) projecting over the public right-of-way attached to its premises known as 5251 N. Milwaukee Ave..

Said sign structure(s) measures as follows; along N. Milwaukee Avenue:
One (1) at nineteen point five (19.5) feet in length, two point five (2.5) feet in height and eleven (11) feet above grade level.

The location of said privilege shall be as shown on prints kept on file with the Department of Business Affairs and Consumer Protection and the Office of the City Clerk.

Said privilege shall be constructed in accordance with plans and specifications approved by the Department of Transportation (Division of Project Development) and Zoning Department - Signs.

This grant of privilege in the public way shall be subject to the provisions of Section 10-28-015 and all other required provisions of the Municipal Code of Chicago.

The grantee shall pay to the City of Chicago as compensation for the privilege #1112836 herein granted the sum of three hundred ($300.00) per annum in advance.

A 25% penalty will be added for payments received after due date.

The permit holder agrees to hold the City of Chicago harmless for any damage, relocation or replacement costs associated with damage, relocation or removal of private property caused by the City performing work in the public way.

Authority herein given and granted for a period of five (5) years from and after Date of Passage.

Alderman _____

John Arena 45th Ward

SIGN SPECIFICATIONS

[A] - ILLUMINATED LETTERS
Lighting: LED
Voltage: tbd
Description: Face-Lit (Acrylic) Raceway painted tbd
Face Color: day and night acrylic
Return Color: P3
Installation: letters flush to raceway

[B] - ILLUMINATED LOGO
Lighting: LED
Voltage: tbd
Description: Face-Lit (Acrylic) Raceway painted tbd
Face Color: white
Return Color: P3
Trimcap Color: P3
Installation: logo flush to raceway

[C] - GRAPHICS/ LOGO

[V5] - VINYL
Color: V5


[V6] - VINYL
Color: V6


[V7] - VINYL
Color: V7 (2 layers)

[V8] - VINYL
Color: V8

Note: leaving thin white outline to eliminate night haz ng


vinyl detail callout

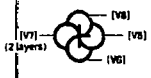

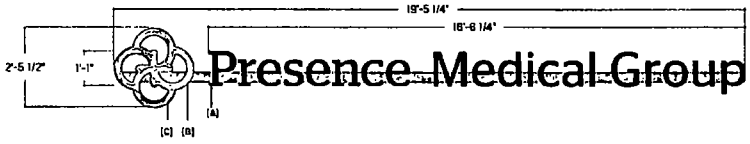



existing

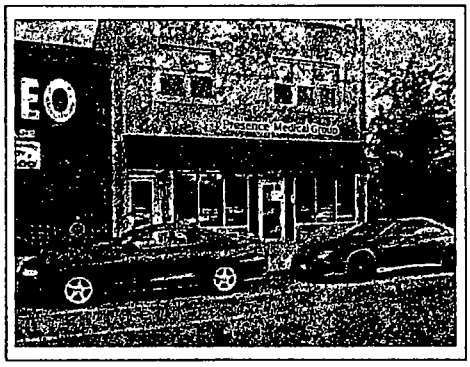

proposed

POBLOCKI

This document is owned by and the information contained in it is proprietary to Poblocki Sign Company LLC. By receiving it, the holder agrees not to use the information, disclose it to any third party or reproduce this document unless the prior written approval of Poblocki Sign Company LLC is obtained. Holder also agrees to immediately return this document upon request to Poblocki Sign Company LLC.

This document represents only an approximation of finished colors specified, and actual product colors may vary from print or digital image.

Project
Presence
Medical Group
Chicago, IL

Scale: 3/8"=1'
Original Page Size: 11" x 17"

Notes
SURVEY REQUIRED
CONFIRM VOLTAGE

MEDICAL GROUP FONT IS STAG SANS BOOK

RACEWAY COLOR

ARMORS REMOVED, ARMORS IS SHADED OUT/ DUE TO NOT KNOWING WHAT IS UNDER ARMORS

Revisions
REV DESCRIPTION BY DATE

Rep. Katie Conroy
Drawn By: Jean Hardesman Orig. Date: 12/3/13

Sign Loc. No. 001

SL130.11rwi
Lit Letters
Sign Type

63924 C01
OPP Project Job No. Design

Department of Business Affairs and Consumer Protection
Small Business Center - Public Way Use Unit
City Hall - 121 N. LaSalle Street, Room 800 • Chicago, IL 60602
(312)-74-GOBIZ (312-744-6249) • (312) 744-1944 (TTY)
http://www.cityofchicago.org/bacp

07/30/2014

Alderman **John Arena**
Ward # **45**
City of Chicago
City Hall, Room **305**
121 North LaSalle Street
Chicago, Illinois 60602

Re: An ordinance to use and maintain a portion of the public right-of-way for **one (1) sign(s)** for **PRESENCE MEDICAL GROUP**, adjacent to the premises known as **5251 N. Milwaukee Ave.**.

Dear Alderman **John Arena**:

The applicant referenced above has requested the use of the public right-of-way for a **sign(s)**. An ordinance has been prepared by the Department of Business Affairs and Consumer Protection – Small Business Center - Public Way Use Unit for presentation to the City Council. Because this request was made for properties located in your ward, as approved by you as per the attached, I respectfully request that you introduce the attached ordinance at the next City Council meeting.

If you have any questions regarding this ordinance, please contact Anthony Bertuca at (312) 744-5506.

Department of Business Affairs and Consumer Protection

City of Chicago

O2014-6677

Office of the City Clerk

Document Tracking Sheet

Meeting Date:	7/30/2014
Sponsor(s):	Arena (45)
Type:	Ordinance
Title:	Grant(s) of privilege in public way for Rex Tavern
Committee(s) Assignment:	Committee on Transportation and Public Way

ORDINANCE
REX TAVERN
Acct. No. 280824 - 1
Permit No. 1112818

Be It Ordained by the City Council of the City of Chicago:

SECTION 1. Permission and authority are hereby given and granted to REX TAVERN, upon the terms and subject to the conditions of this ordinance to maintain and use one (1) sign(s) projecting over the public right-of-way attached to its premises known as 4933 N. Milwaukee Ave..

Said sign structure(s) measures as follows; along N Milwaukee Ave:
One (1) at fourteen (14) feet in length, five (5) feet in height and fourteen (14) feet above grade level.

The location of said privilege shall be as shown on prints kept on file with the Department of Business Affairs and Consumer Protection and the Office of the City Clerk.

Said privilege shall be constructed in accordance with plans and specifications approved by the Department of Transportation (Division of Project Development) and Zoning Department - Signs.

This grant of privilege in the public way shall be subject to the provisions of Section 10-28-015 and all other required provisions of the Municipal Code of Chicago.

The grantee shall pay to the City of Chicago as compensation for the privilege #1112818 herein granted the sum of three hundred ($300.00) per annum in advance.

A 25% penalty will be added for payments received after due date.

The permit holder agrees to hold the City of Chicago harmless for any damage, relocation or replacement costs associated with damage, relocation or removal of private property caused by the City performing work in the public way.

Authority herein given and granted for a period of five (5) years from and after Date of Passage.

Alderman

John Arena 45th Ward

Page 9

STORE FRONT 20'

14'-0"
12'-2"



5'-0"


14'-0"
12'-2"

5'-0"

REX TAVERN

22" CHANNEL LETTERS / OPEN FACE
SINGLE TUBE NEON / RED
ON RACEWAY, TO MATCH COLOR OF WALL

WALL

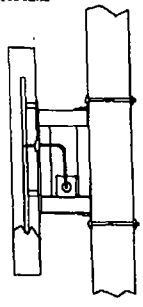

RACEWAY ATTACHED TO
WALL WITH GALV. 301 CLIPS

1/2" THREADED RODS
BOLTED THRU WALL
WITH GALV. FENDER WASHERS

LETTERS/.063 ALUMINUM

LETTERS ATTACHED TO RACEWAY
WITH GALV. NUTS AND BOLTS

CHANNEL LETTER
CROSS-SECTION
WITH METHOD OF ATTACHMENT

20 GAUGE GALV. CABINET/
8"DEEP WITH 2"X2"X1/4"
GALV. FRAME/BOLTED AND WELDED

SECONDARY
GROUND FAULT
TRANSFORMER
IN RACEWAY

Best Neon Sign

SCALE NO SCALE	FILE REX
CUSTOMER	REX TAVERN
ADDRESS	4033 N. Milwaukee
CITY CHICAGO	STATE IL
ARTIST MICHAEL	DATE 4/19/14
SALES ASSOCIATE	DATE

CUSTOMER APPROVAL:

PLEASE NOTE: By signing the approval box on this sketch, I understand that I am accepting all aspects of this drawing. This includes artwork, specification, dimension, spelling and any other representations herein. I also understand that color reproductions on this sketch are approximate and may not exactly match manufactured product results.

Department of Business Affairs and Consumer Protection
Small Business Center - Public Way Use Unit
City Hall - 121 N. LaSalle Street, Room 800 • Chicago, IL 60602
(312)-74-GOBIZ (312-744-6249) • (312) 744-1944 (TTY)
http://www.cityofchicago.org/bacp

07/30/2014

Alderman **John Arena**
Ward # **45**
City of Chicago
City Hall, Room **305**
121 North LaSalle Street
Chicago, Illinois 60602

Re: An ordinance to use and maintain a portion of the public right-of-way for **one (1) sign(s)** for **REX TAVERN**, adjacent to the premises known as **4933 N. Milwaukee Ave.**.

Dear Alderman **John Arena**:

The applicant referenced above has requested the use of the public right-of-way for a **sign(s)**. An ordinance has been prepared by the Department of Business Affairs and Consumer Protection – Small Business Center - Public Way Use Unit for presentation to the City Council. Because this request was made for properties located in your ward, as approved by you as per the attached, I respectfully request that you introduce the attached ordinance at the next City Council meeting.

If you have any questions regarding this ordinance, please contact Anthony Bertuca at (312) 744-5506.

Department of Business Affairs and Consumer Protection

City of Chicago

O2014-6660

Office of the City Clerk

Document Tracking Sheet

Meeting Date:	7/30/2014
Sponsor(s):	Cappleman (46)
Type:	Ordinance
Title:	Grant(s) of privilege in public way for 7-Eleven - Privilege No. 1114119
Committee(s) Assignment:	Committee on Transportation and Public Way

ORDINANCE
7-ELEVEN
Acct. No. 65465 - 43
Permit No. 1114119

Be It Ordained by the City Council of the City of Chicago:

SECTION 1. Permission and authority are hereby given and granted to 7-ELEVEN, upon the terms and subject to the conditions of this ordinance to maintain and use, as now constructed, one (1) Security Camera(s) projecting over the public right-of-way for security purposes adjacent to its premises known as 1138 W. Wilson Ave..

Said Security Camera(s) at W. WILSON measure(s):
One (1) at one (1) foot in length, one point five (1.5) foot in width and ten (10) feet above grade level.

The location of said privilege shall be as shown on prints kept on file with the Department of Business Affairs and Consumer Protection and the Office of the City Clerk.

Said privilege shall be constructed in accordance with plans and specifications approved by the Department of Planning and Development and Department of Transportation (Division of Project Development).

This grant of privilege in the public way shall be subject to the provisions of Section 10-28-015 and all other required provisions of the Municipal Code of Chicago.

The grantee shall pay to the City of Chicago as compensation for the privilege #1114119 herein granted the sum of zero ($.00) per annum in advance.


A 25% penalty will be added for payments received after due date.

The permit holder agrees to hold the City of Chicago harmless for any damage, relocation or replacement costs associated with damage, relocation or removal of private property caused by the City performing work in the public way.

Authority herein given and granted for a period of five (5) years from and after 06/30/2014.


Alderman _____

James Cappleman 46th Ward

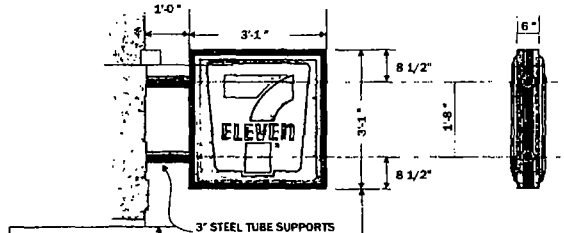

(1) D/F H.Q. FLUORESCENT INT. ILLUMINATED PROJ DISPLAY
WHITE ACRYLIC PAN FORMED FACES W/APPLIED GRAPHICS
TO MATCH
3M#3630-44 ORANGE
3M#3630-73 RED
3M#3630-76 GREEN
MOUNTED TO BUILDING FACE AS SHOWN

COLORS
PMS 165 Orange
PMS 1797 Red
PMS 342 Green

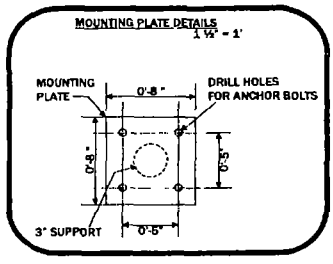



DOYLE
GENERAL SIGN CONTRACTORS
339 INTERSTATE RD PO BOX 1068
ADDISON IL 60101
630-543-9490
FAX 630-543-9193

DATE	REVISION
12-29-08	ADD SURVEY DIMS/PHOTO RENDERING
1-8-09	RAISE DISPLAY/SHOW PLATE DETAILS

CUSTOMER APPROVAL DATE

This design is the original and unpublished work of DOYLE SIGNS INC. and may not be reproduced, copied or exhibited in any fashion, without the expressed written consent from an authorized officer of The Company. The rights to this design may be purchased

CLIENT 7-ELEVEN #34133
ADDRESS 1136 WEST WILSON
CITY CHICAGO STATE IL DESIGNER JRS SALESPERSON TD
DRWG NO 10485 SCALE NOTED DATE 12-15-2008 SHEET NO 1 OF 1

Department of Business Affairs and Consumer Protection
Small Business Center - Public Way Use Unit
City Hall - 121 N. LaSalle Street, Room 800 • Chicago, IL 60602
(312)-74-GOBIZ (312-744-6249) • (312) 744-1944 (TTY)
http://www.cityofchicago.org/bacp

07/30/2014

Alderman **James Cappleman**
Ward # **46**
City of Chicago
City Hall, Room **300**
121 North LaSalle Street
Chicago, Illinois 60602

Re: An ordinance to use and maintain a portion of the public right-of-way for **one (1) security camera(s)** for **7-ELEVEN**, adjacent to the premises known as **1138 W. Wilson Ave.**.

Dear Alderman **James Cappleman**:

The applicant referenced above has requested the use of the public right-of-way for a **security camera(s)**. An ordinance has been prepared by the Department of Business Affairs and Consumer Protection – Small Business Center - Public Way Use Unit for presentation to the City Council. Because this request was made for properties located in your ward, as approved by you as per the attached, I respectfully request that you introduce the attached ordinance at the next City Council meeting.

If you have any questions regarding this ordinance, please contact Anthony Bertuca at (312) 744-5506.

Department of Business Affairs and Consumer Protection

City of Chicago

O2014-6662

Office of the City Clerk

Document Tracking Sheet

Meeting Date:	7/30/2014
Sponsor(s):	Cappleman (46)
Type:	Ordinance
Title:	Grant(s) of privilege in public way for 7-Eleven - Privilege No. 1114120
Committee(s) Assignment:	Committee on Transportation and Public Way

ORDINANCE
7-ELEVEN
Acct. No. 65465 - 43
Permit No. 1114120

Be It Ordained by the City Council of the City of Chicago:

SECTION 1. Permission and authority are hereby given and granted to 7-ELEVEN, upon the terms and subject to the conditions of this ordinance to maintain and use one (1) sign(s) projecting over the public right-of-way attached to its premises known as 1138 W. Wilson Ave..

Said sign structure(s) measures as follows; along W. WILSON:
One (1) at four point zero eight (4.08) feet in length, three point zero eight (3.08) feet in height and ten point five (10.5) feet above grade level.

The location of said privilege shall be as shown on prints kept on file with the Department of Business Affairs and Consumer Protection and the Office of the City Clerk.

Said privilege shall be constructed in accordance with plans and specifications approved by the Department of Transportation (Division of Project Development) and Zoning Department - Signs.

This grant of privilege in the public way shall be subject to the provisions of Section 10-28-015 and all other required provisions of the Municipal Code of Chicago.

The grantee shall pay to the City of Chicago as compensation for the privilege #1114120 herein granted the sum of one hundred ($100.00) per annum in advance.


A 25% penalty will be added for payments received after due date.

The permit holder agrees to hold the City of Chicago harmless for any damage, relocation or replacement costs associated with damage, relocation or removal of private property caused by the City performing work in the public way.

Authority herein given and granted for a period of five (5) years from and after 06/03/2014.


Alderman _____

James Cappleman 46th Ward

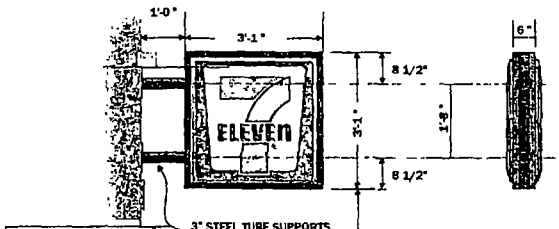

(1) D/F H.O. FLUORESCENT INT. ILLUMINATED PROJ. DISPLAY
WHITE ACRYLIC PAN FORMED FACES W/APPLIED GRAPHICS
TO MATCH:
3M#3630-44 ORANGE
3M#3630-73 RED
3M#3630-76 GREEN
MOUNTED TO BUILDING FACE AS SHOWN



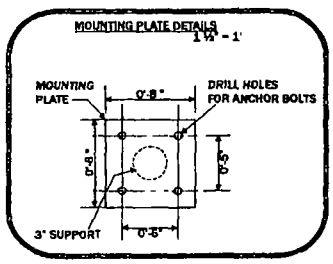



DOYLE
GENERAL SIGN CONTRACTORS

DATE	REVISION
12-19-08	ADD DRIVEWAY DIMS/PHOTO BACKGROUND
1-8-09	RAISE DISPLAY/SHOW PLATE DETAILS

CUSTOMER APPROVAL DATE

This design is the original and unpublished work of DOYLE SIGNS, INC. and may not be reproduced, copied or exhibited in any fashion without the expressed written consent from an authorized officer of The Company. The rights to this design may be purchased.

CLIENT 7-ELEVEN #34133
ADDRESS 1136 WEST WILSON
CITY CHICAGO STATE IL DESIGNER JRS SALESPERSON TD
DRWG NO. 10488 SCALE: NOTED DATE: 12-15-2008 SHEET NO. 1 OF 1

Department of Business Affairs and Consumer Protection
Small Business Center - Public Way Use Unit
City Hall - 121 N. LaSalle Street, Room 800 • Chicago, IL 60602
(312)-74-GOBIZ (312-744-6249) • (312) 744-1944 (TTY)
http://www.cityofchicago.org/bacp

07/30/2014

Alderman **James Cappleman**
Ward # **46**
City of Chicago
City Hall, Room **300**
121 North LaSalle Street
Chicago, Illinois 60602

Re: An ordinance to use and maintain a portion of the public right-of-way for **one (1) sign(s)** for **7-ELEVEN**, adjacent to the premises known as **1138 W. Wilson Ave.**.

Dear Alderman **James Cappleman**:

The applicant referenced above has requested the use of the public right-of-way for a **sign(s)**. An ordinance has been prepared by the Department of Business Affairs and Consumer Protection – Small Business Center - Public Way Use Unit for presentation to the City Council. Because this request was made for properties located in your ward, as approved by you as per the attached, I respectfully request that you introduce the attached ordinance at the next City Council meeting.

If you have any questions regarding this ordinance, please contact Anthony Bertuca at (312) 744-5506.

Department of Business Affairs and Consumer Protection

City of Chicago

O2014-6664

Office of the City Clerk

Document Tracking Sheet

Meeting Date:	7/30/2014
Sponsor(s):	Cappleman (46)
Type:	Ordinance
Title:	Grant(s) of privilege in public way for Jennifer K. Rowland
Committee(s) Assignment:	Committee on Transportation and Public Way

ORDINANCE
JENNIFER K. ROWLAND
Acct. No. 392149 - 1
Permit No. 1114195

Be It Ordained by the City Council of the City of Chicago:

SECTION 1. Permission and authority are hereby given and granted to JENNIFER K. ROWLAND, upon the terms and subject to the conditions of this ordinance to construct, install, maintain and use one (1) Fence(s) on the public right-of-way for beautification purposes adjacent to its premises known as 4315 N. Hazel St..

Said Fence(s) at N. Hazel Street measure(s):
One (1) at eighty-two (82) feet in length, and one (1) foot in width for a total of eighty-two (82) square feet. Existing fence is approximately sixteen (16) inches in height.

The location of said privilege shall be as shown on prints kept on file with the Department of Business Affairs and Consumer Protection and the Office of the City Clerk.

Said privilege shall be constructed in accordance with plans and specifications approved by the Department of Transportation (Division of Project Development).

This grant of privilege in the public way shall be subject to the provisions of Section 10-28-015 and all other required provisions of the Municipal Code of Chicago.

The grantee shall pay to the City of Chicago as compensation for the privilege #1114195 herein granted the sum of zero ($.00) per annum in advance.


A 25% penalty will be added for payments received after due date.


The permit holder agrees to hold the City of Chicago harmless for any damage, relocation or replacement costs associated with damage, relocation or removal of private property caused by the City performing work in the public way.

Authority herein given and granted for a period of five (5) years from and after Date of Passage.

Alderman _____
James Cappleman 46th Ward

Parkway Fence Surround Details/Plan

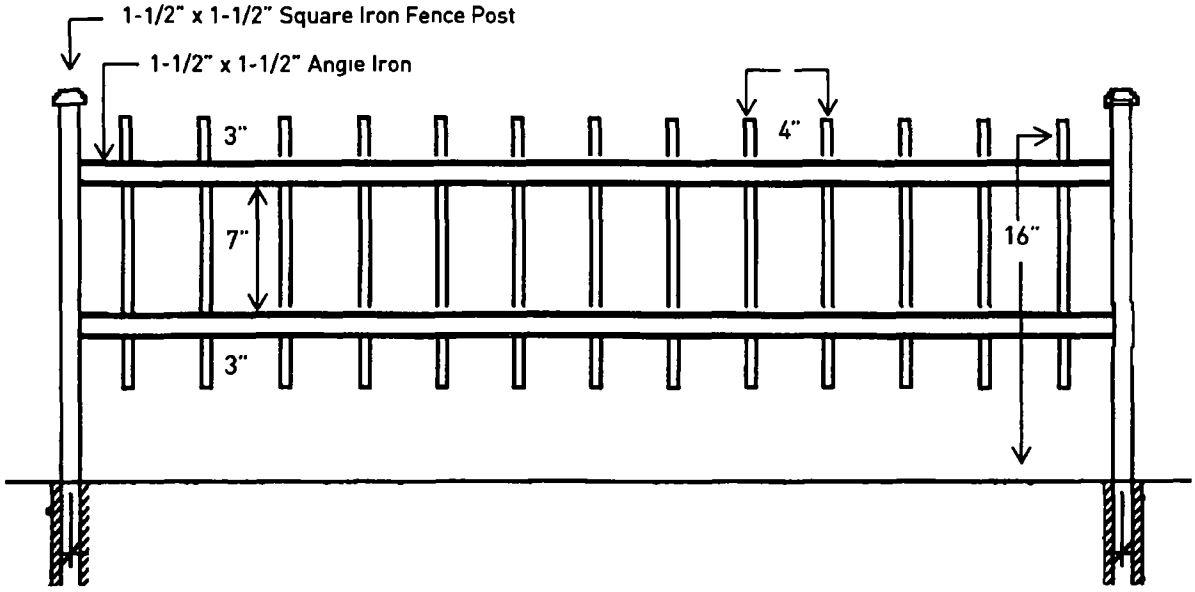

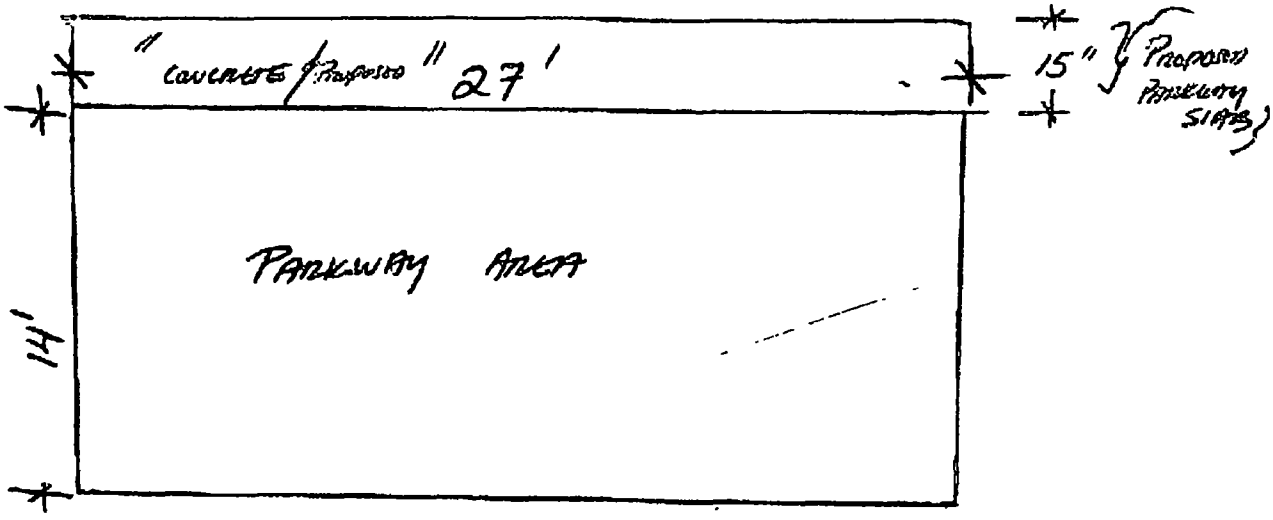

Department of Business Affairs and Consumer Protection
Small Business Center- Public Way Use Unit
City Hall - 121 N. LaSalle Street Room 800 • Chicago, IL 60602
(312)-74-GOBIZ (312-744-6249) • (312) 744-1944 (TTY)
http://www.cityofchicago.org/bacp

07/30/2014

Alderman **James Cappleman**
Ward # **46**
City of Chicago
City Hall, Room **300**
121 North LaSalle Street
Chicago, Illinois 60602

Re: An ordinance to use and maintain a portion of the public right-of-way for **one (1) fence(s)** for **JENNIFER K. ROWLAND**, adjacent to the premises known as **4315 N. Hazel St.**.

Dear Alderman **James Cappleman**:

The applicant referenced above has requested the use of the public right-of-way for a **fence(s)**. An ordinance has been prepared by the Department of Business Affairs and Consumer Protection – Small Business Center - Public Way Use Unit for presentation to the City Council. Because this request was made for properties located in your ward, as approved by you as per the attached, I respectfully request that you introduce the attached ordinance at the next City Council meeting.

If you have any questions regarding this ordinance, please contact Anthony Bertuca at (312) 744-5506.

Department of Business Affairs and Consumer Protection

City of Chicago

O2014-6668

Office of the City Clerk

Document Tracking Sheet

Meeting Date:	7/30/2014
Sponsor(s):	Cappleman (46)
Type:	Ordinance
Title:	Grant(s) of privilege in public way for Leland Limited Partnership
Committee(s) Assignment:	Committee on Transportation and Public Way

ORDINANCE
LELAND LIMITED PARTNERSHIP
Acct. No. 296559 - 1
Permit No. 1114160

Be It Ordained by the City Council of the City of Chicago:

SECTION 1. Permission and authority are hereby given and granted to LELAND LIMITED PARTNERSHIP, upon the terms and subject to the conditions of this ordinance to maintain and use, as now constructed, one (1) Fire Escape(s) projecting over the public right-of-way adjacent to its premises known as 1201 W. Leland Ave..

Said Fire Escape(s) at Public Alley measure(s):
One (1) at twelve (12) feet in length, and six (6) feet in width for a total of seventy-two (72) square feet.

The location of said privilege shall be as shown on prints kept on file with the Department of Business Affairs and Consumer Protection and the Office of the City Clerk.

Said privilege shall be constructed in accordance with plans and specifications approved by the Department of Transportation (Division of Project Development).

This grant of privilege in the public way shall be subject to the provisions of Section 10-28-015 and all other required provisions of the Municipal Code of Chicago.


The grantee shall pay to the City of Chicago as compensation for the privilege #1114160 herein granted the sum of four hundred ($400.00) per annum in advance.

A 25% penalty will be added for payments received after due date.

The permit holder agrees to hold the City of Chicago harmless for any damage, relocation or replacement costs associated with damage, relocation or removal of private property caused by the City performing work in the public way.

Authority herein given and granted for a period of five (5) years from and after 06/23/2014.

Alderman _____
James Cappleman 46th Ward

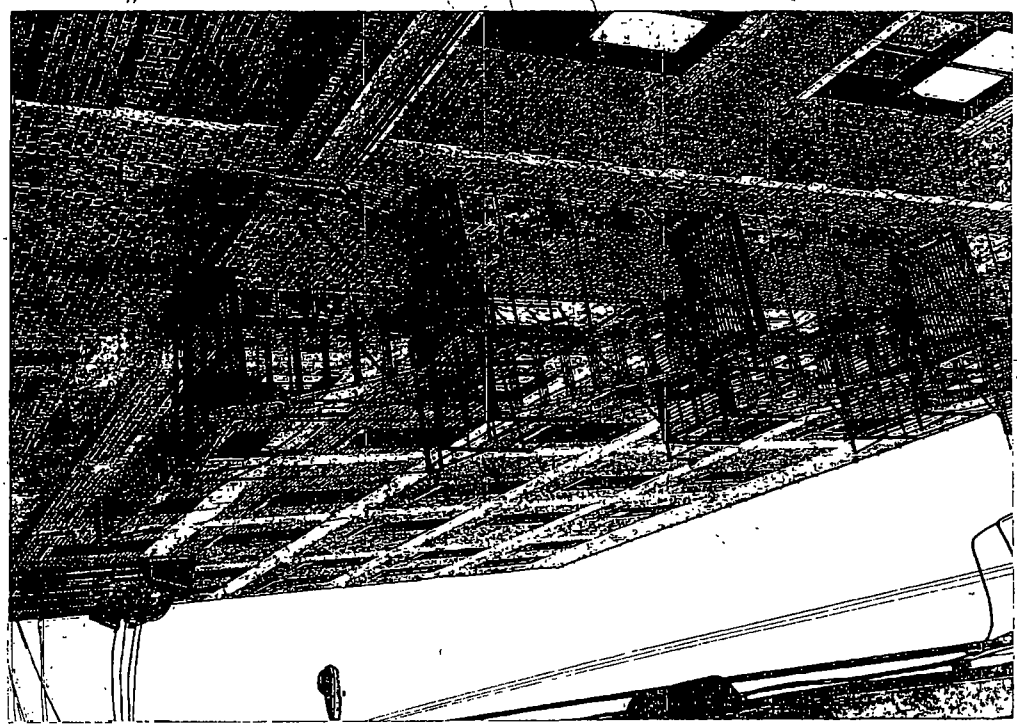

Department of Business Affairs and Consumer Protection
Small Business Center - Public Way Use Unit
City Hall - 121 N. LaSalle Street, Room 800 • Chicago, IL 60602
(312)-74-GOBIZ (312-744-6249) • (312) 744-1944 (TTY)
http://www.cityofchicago.org/bacp

07/30/2014

Alderman **James Cappleman**
Ward # **46**
City of Chicago
City Hall, Room **300**
121 North LaSalle Street
Chicago, Illinois 60602

Re: An ordinance to use and maintain a portion of the public right-of-way for **one (1) fire escape(s)** for **LELAND LIMITED PARTNERSHIP**, adjacent to the premises known as **1201 W. Leland Ave.**.

Dear Alderman **James Cappleman**:

The applicant referenced above has requested the use of the public right-of-way for a **fire escape(s)**. An ordinance has been prepared by the Department of Business Affairs and Consumer Protection – Small Business Center - Public Way Use Unit for presentation to the City Council. Because this request was made for properties located in your ward, as approved by you as per the attached, I respectfully request that you introduce the attached ordinance at the next City Council meeting.

If you have any questions regarding this ordinance, please contact Anthony Bertuca at (312) 744-5506.

Department of Business Affairs and Consumer Protection

City of Chicago

O2014-6594

Office of the City Clerk

Document Tracking Sheet

Meeting Date:	7/30/2014
Sponsor(s):	Pawar (47)
Type:	Ordinance
Title:	Grant(s) of privilege in public way for Architectural Artifacts, Inc.
Committee(s) Assignment:	Committee on Transportation and Public Way

ORDINANCE
ARCHITECTURAL ARTIFACTS, INC
Acct. No. 14579 - 3
Permit No. 1113591

Be It Ordained by the City Council of the City of Chicago:

SECTION 1. Permission and authority are hereby given and granted to ARCHITECTURAL ARTIFACTS, INC, upon the terms and subject to the conditions of this ordinance to maintain and use, as now constructed, one (1) Banner(s) projecting over the public right-of-way adjacent to its premises known as 4325-43 N. Ravenswood Ave..

Said Banner(s) at N. Ravenswood measure(s):
One (1) at two point five (2.5) feet in length, and ten (10) feet in width for a total of twenty-five (25) square feet.

The location of said privilege shall be as shown on prints kept on file with the Department of Business Affairs and Consumer Protection and the Office of the City Clerk.

Said privilege shall be constructed in accordance with plans and specifications approved by the Zoning Department - Signs.

This grant of privilege in the public way shall be subject to the provisions of Section 10-28-015 and all other required provisions of the Municipal Code of Chicago.

The grantee shall pay to the City of Chicago as compensation for the privilege #1113591 herein granted the sum of seventy-five ($75.00) per annum in advance.


A 25% penalty will be added for payments received after due date.

The permit holder agrees to hold the City of Chicago harmless for any damage, relocation or replacement costs associated with damage, relocation or removal of private property caused by the City performing work in the public way.

Authority herein given and granted for a period of five (5) years from and after 05/13/2014.

Alderman _____

Ameya Pawar 47th Ward

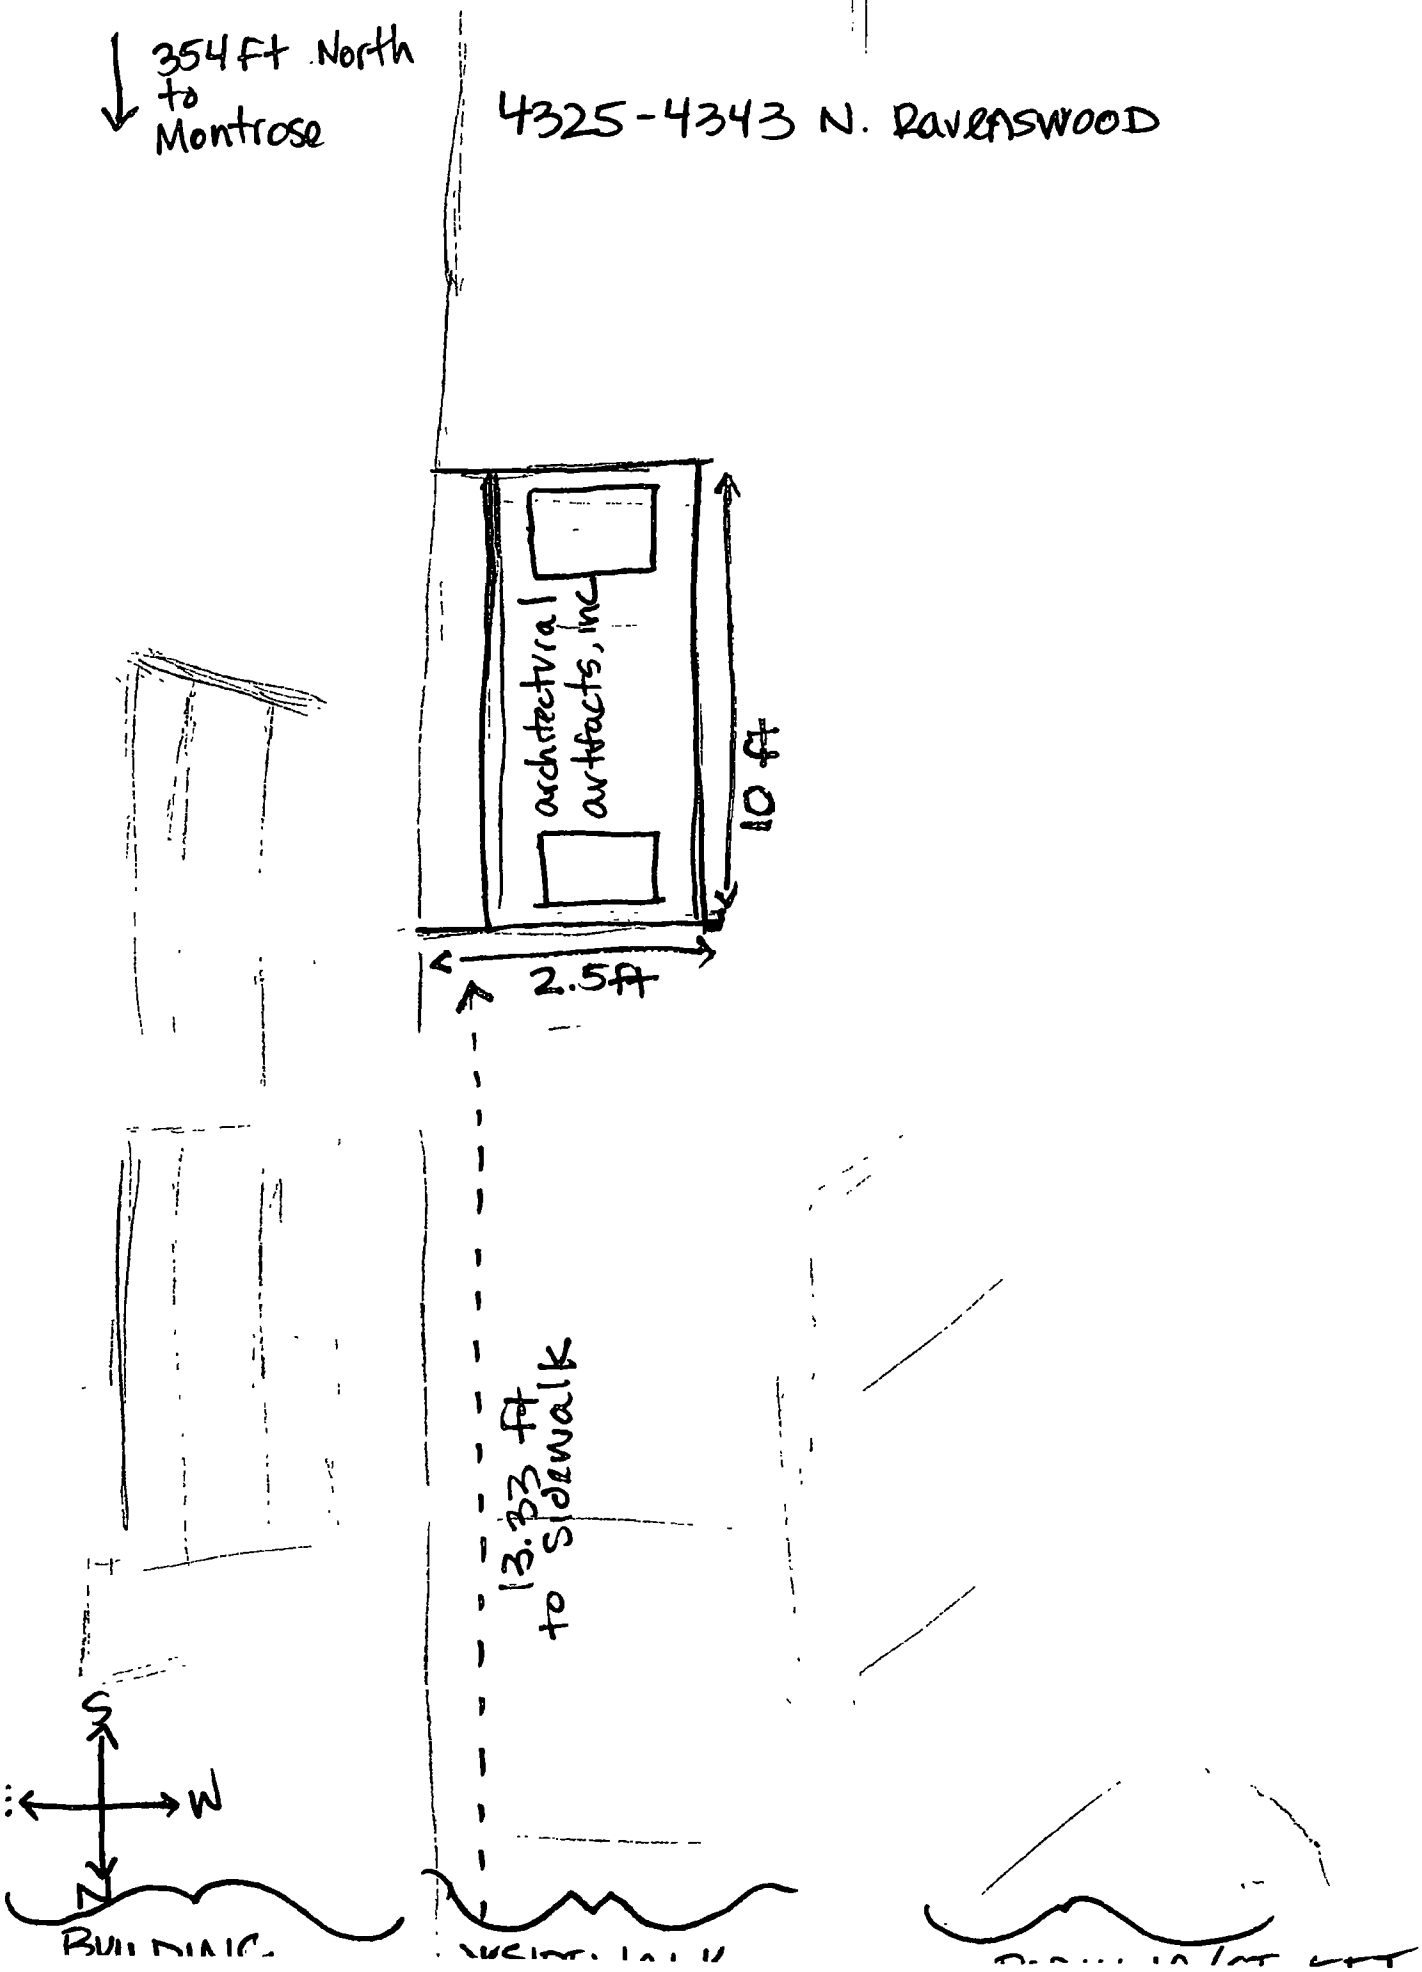
354 ft North to Montrose
4325-4343 N. Ravenswood
architectural artifacts, inc
10 ft
2.5ft
13.33 ft to sidewalk
S
W
N

Department of Business Affairs and Consumer Protection
Small Business Center- Public Way Use Unit
City Hall- 121 N. LaSalle Street Room 800 • Chicago, IL 60602
(312)-74-GOBIZ (312-744-6249) • (312) 744-1944 (TTY)
http://www.cityofchicago.org/bacp

07/30/2014

Alderman **Ameya Pawar**
Ward # **47**
City of Chicago
City Hall, Room **300**
121 North LaSalle Street
Chicago, Illinois 60602

Re: An ordinance to use and maintain a portion of the public right-of-way for **one (1) banner(s)** for **ARCHITECTURAL ARTIFACTS, INC**, adjacent to the premises known as **4325-43 N. Ravenswood Ave.**.

Dear Alderman **Ameya Pawar**:

The applicant referenced above has requested the use of the public right-of-way for a **banner(s)**. An ordinance has been prepared by the Department of Business Affairs and Consumer Protection – Small Business Center - Public Way Use Unit for presentation to the City Council. Because this request was made for properties located in your ward, as approved by you as per the attached, I respectfully request that you introduce the attached ordinance at the next City Council meeting.

If you have any questions regarding this ordinance, please contact Anthony Bertuca at (312) 744-5506.

Department of Business Affairs and Consumer Protection

City of Chicago

O2014-6596

Office of the City Clerk

Document Tracking Sheet

Meeting Date:	7/30/2014
Sponsor(s):	Pawar (47)
Type:	Ordinance
Title:	Grant(s) of privilege in public way for Ashland Glass & Mirror Des, Inc.
Committee(s) Assignment:	Committee on Transportation and Public Way

ORDINANCE
ASHLAND GLASS & MIRROR DES INC
Acct. No. 31415 - 1
Permit No. 1113913

Be It Ordained by the City Council of the City of Chicago:

SECTION 1. Permission and authority are hereby given and granted to ASHLAND GLASS & MIRROR DES INC, upon the terms and subject to the conditions of this ordinance to maintain and use one (1) sign(s) projecting over the public right-of-way attached to its premises known as 3926 N. Ashland Ave..

Said sign structure(s) measures as follows; along N. ASHLAND:
One (1) at six point one (6.1) feet in length, five (5) feet in height and ten (10) feet above grade level.

The location of said privilege shall be as shown on prints kept on file with the Department of Business Affairs and Consumer Protection and the Office of the City Clerk.

Said privilege shall be constructed in accordance with plans and specifications approved by the Department of Transportation (Division of Project Development) and Zoning Department - Signs.


This grant of privilege in the public way shall be subject to the provisions of Section 10-28-015 and all other required provisions of the Municipal Code of Chicago.

The grantee shall pay to the City of Chicago as compensation for the privilege #1113913 herein granted the sum of three hundred ($300.00) per annum in advance.


A 25% penalty will be added for payments received after due date.

The permit holder agrees to hold the City of Chicago harmless for any damage, relocation or replacement costs associated with damage, relocation or removal of private property caused by the City performing work in the public way.

Authority herein given and granted for a period of five (5) years from and after 05/13/2014.

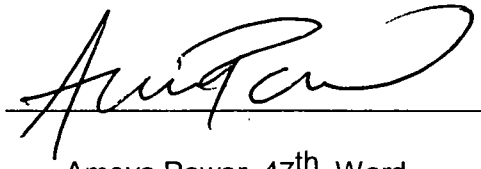Alderman 

Ameya Pawar 47th Ward

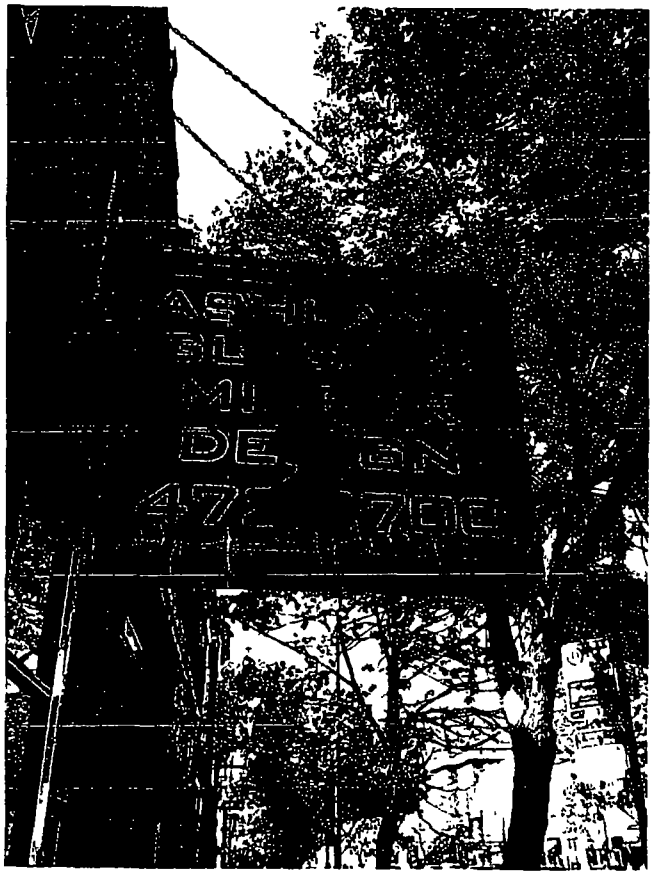

3926 N Ashland Ave

Department of Business Affairs and Consumer Protection
Small Business Center - Public Way Use Unit
City Hall - 121 N. LaSalle Street, Room 800 • Chicago, IL 60602
(312)-74-GOBIZ (312-744-6249) • (312) 744-1944 (TTY)
http://www.cityofchicago.org/bacp

07/30/2014

Alderman **Ameya Pawar**
Ward # **47**
City of Chicago
City Hall, Room **300**
121 North LaSalle Street
Chicago, Illinois 60602

Re: An ordinance to use and maintain a portion of the public right-of-way for **one (1) sign(s)** for **ASHLAND GLASS & MIRROR DES INC**, adjacent to the premises known as **3926 N. Ashland Ave.**.

Dear Alderman **Ameya Pawar**:

The applicant referenced above has requested the use of the public right-of-way for a **sign(s)**. An ordinance has been prepared by the Department of Business Affairs and Consumer Protection – Small Business Center - Public Way Use Unit for presentation to the City Council. Because this request was made for properties located in your ward, as approved by you as per the attached, I respectfully request that you introduce the attached ordinance at the next City Council meeting.

If you have any questions regarding this ordinance, please contact Anthony Bertuca at (312) 744-5506.

Department of Business Affairs and Consumer Protection

City of Chicago

O2014-6598

Office of the City Clerk

Document Tracking Sheet

Meeting Date:	7/30/2014
Sponsor(s):	Pawar (47)
Type:	Ordinance
Title:	Grant(s) of privilege in public way for Budackis Drive-In Hot Dogs
Committee(s) Assignment:	Committee on Transportation and Public Way

ORDINANCE
BUDACKIS DRIVE-IN HOT DOGS
Acct. No. 278037 - 1
Permit No. 1114233

Be It Ordained by the City Council of the City of Chicago:

SECTION 1. Permission and authority are hereby given and granted to BUDACKIS DRIVE-IN HOT DOGS, upon the terms and subject to the conditions of this ordinance to maintain and use, as now constructed, two (2) Light Fixture(s) projecting over the public right-of-way adjacent to its premises known as 4739 N. Damen Ave..

Said Light Fixture(s) at N. Damen measure(s):
Two (2) at point seven five (.75) feet in length, three (3) feet in width and eleven (11) feet above grade level.

The location of said privilege shall be as shown on prints kept on file with the Department of Business Affairs and Consumer Protection and the Office of the City Clerk.

Said privilege shall be constructed in accordance with plans and specifications approved by the Department of Transportation (Division of Project Development).

This grant of privilege in the public way shall be subject to the provisions of Section 10-28-015 and all other required provisions of the Municipal Code of Chicago.

The grantee shall pay to the City of Chicago as compensation for the privilege #1114233 herein granted the sum of eighty ($80.00) per annum in advance.


A 25% penalty will be added for payments received after due date.


The permit holder agrees to hold the City of Chicago harmless for any damage, relocation or replacement costs associated with damage, relocation or removal of private property caused by the City performing work in the public way.

Authority herein given and granted for a period of five (5) years from and after 07/29/2014.

Alderman _____

Ameya Pawar 47th Ward

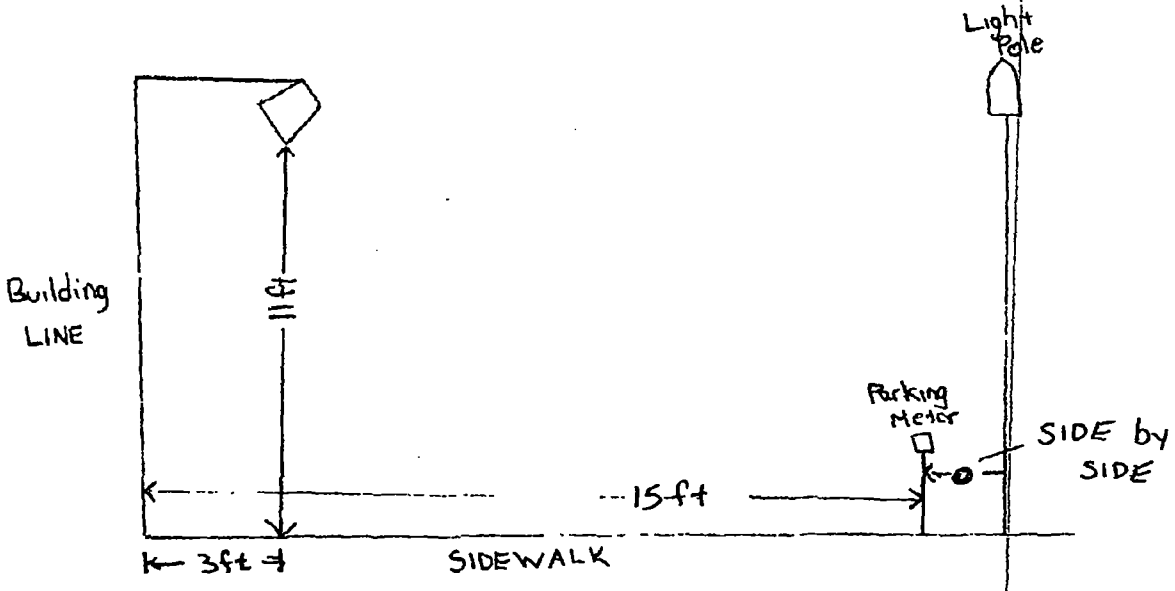

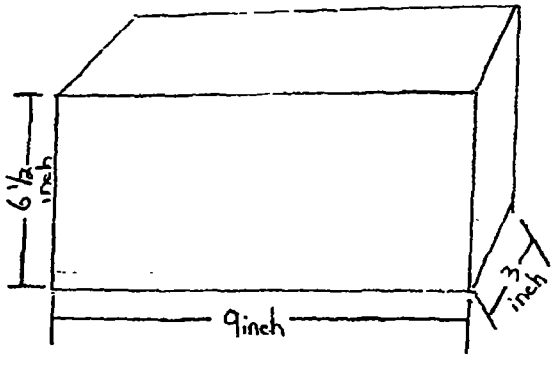

Light Fixture

Department of Business Affairs and Consumer Protection
Small Business Center - Public Way Use Unit
City Hall - 121 N. LaSalle Street, Room 800 • Chicago, IL 60602
(312)-74-GOBIZ (312-744-6249) • (312) 744-1944 (TTY)
http://www.cityofchicago.org/bacp

07/30/2014

Alderman **Ameya Pawar**
Ward # **47**
City of Chicago
City Hall, Room **300**
121 North LaSalle Street
Chicago, Illinois 60602

Re: An ordinance to use and maintain a portion of the public right-of-way for **two (2) light fixture(s)** for **BUDACKIS DRIVE-IN HOT DOGS**, adjacent to the premises known as **4739 N. Damen Ave.**.

Dear Alderman **Ameya Pawar**:

The applicant referenced above has requested the use of the public right-of-way for a **light fixture(s)**. An ordinance has been prepared by the Department of Business Affairs and Consumer Protection – Small Business Center - Public Way Use Unit for presentation to the City Council. Because this request was made for properties located in your ward, as approved by you as per the attached, I respectfully request that you introduce the attached ordinance at the next City Council meeting.

If you have any questions regarding this ordinance, please contact Anthony Bertuca at (312) 744-5506.

Department of Business Affairs and Consumer Protection

City of Chicago

O2014-6600

Office of the City Clerk

Document Tracking Sheet

Meeting Date:	7/30/2014
Sponsor(s):	Pawar (47)
Type:	Ordinance
Title:	Grant(s) of privilege in public way for Chicago Joe's
Committee(s) Assignment:	Committee on Transportation and Public Way

ORDINANCE
CHICAGO JOE'S
Acct. No. 6068 - 1
Permit No. 1113731

Be It Ordained by the City Council of the City of Chicago:

SECTION 1. Permission and authority are hereby given and granted to CHICAGO JOE'S, upon the terms and subject to the conditions of this ordinance to maintain and use, as now constructed, four (4) Light Fixture(s) projecting over the public right-of-way adjacent to its premises known as 2252-2256 W. Irving Park Rd..

Said Light Fixture(s) at W. IRVING PARK measure(s):
Three (3) at one point five (1.5) foot in length, one (1) foot in width and sixteen (16) feet above grade level.

Said Light Fixture(s) at N. OAKLEY measure(s):
One (1) at one point five (1.5) foot in length, one (1) foot in width and sixteen (16) feet above grade level.

The location of said privilege shall be as shown on prints kept on file with the Department of Business Affairs and Consumer Protection and the Office of the City Clerk.

Said privilege shall be constructed in accordance with plans and specifications approved by the Department of Transportation (Division of Project Development).

This grant of privilege in the public way shall be subject to the provisions of Section 10-28-015 and all other required provisions of the Municipal Code of Chicago.

The grantee shall pay to the City of Chicago as compensation for the privilege #1113731 herein granted the sum of ninety ($90.00) per annum in advance.


A 25% penalty will be added for payments received after due date.

The permit holder agrees to hold the City of Chicago harmless for any damage, relocation or replacement costs associated with damage, relocation or removal of private property caused by the City performing work in the public way.

Authority herein given and granted for a period of five (5) years from and after 01/13/2014.

Alderman _____

Ameya Pawar 47th Ward

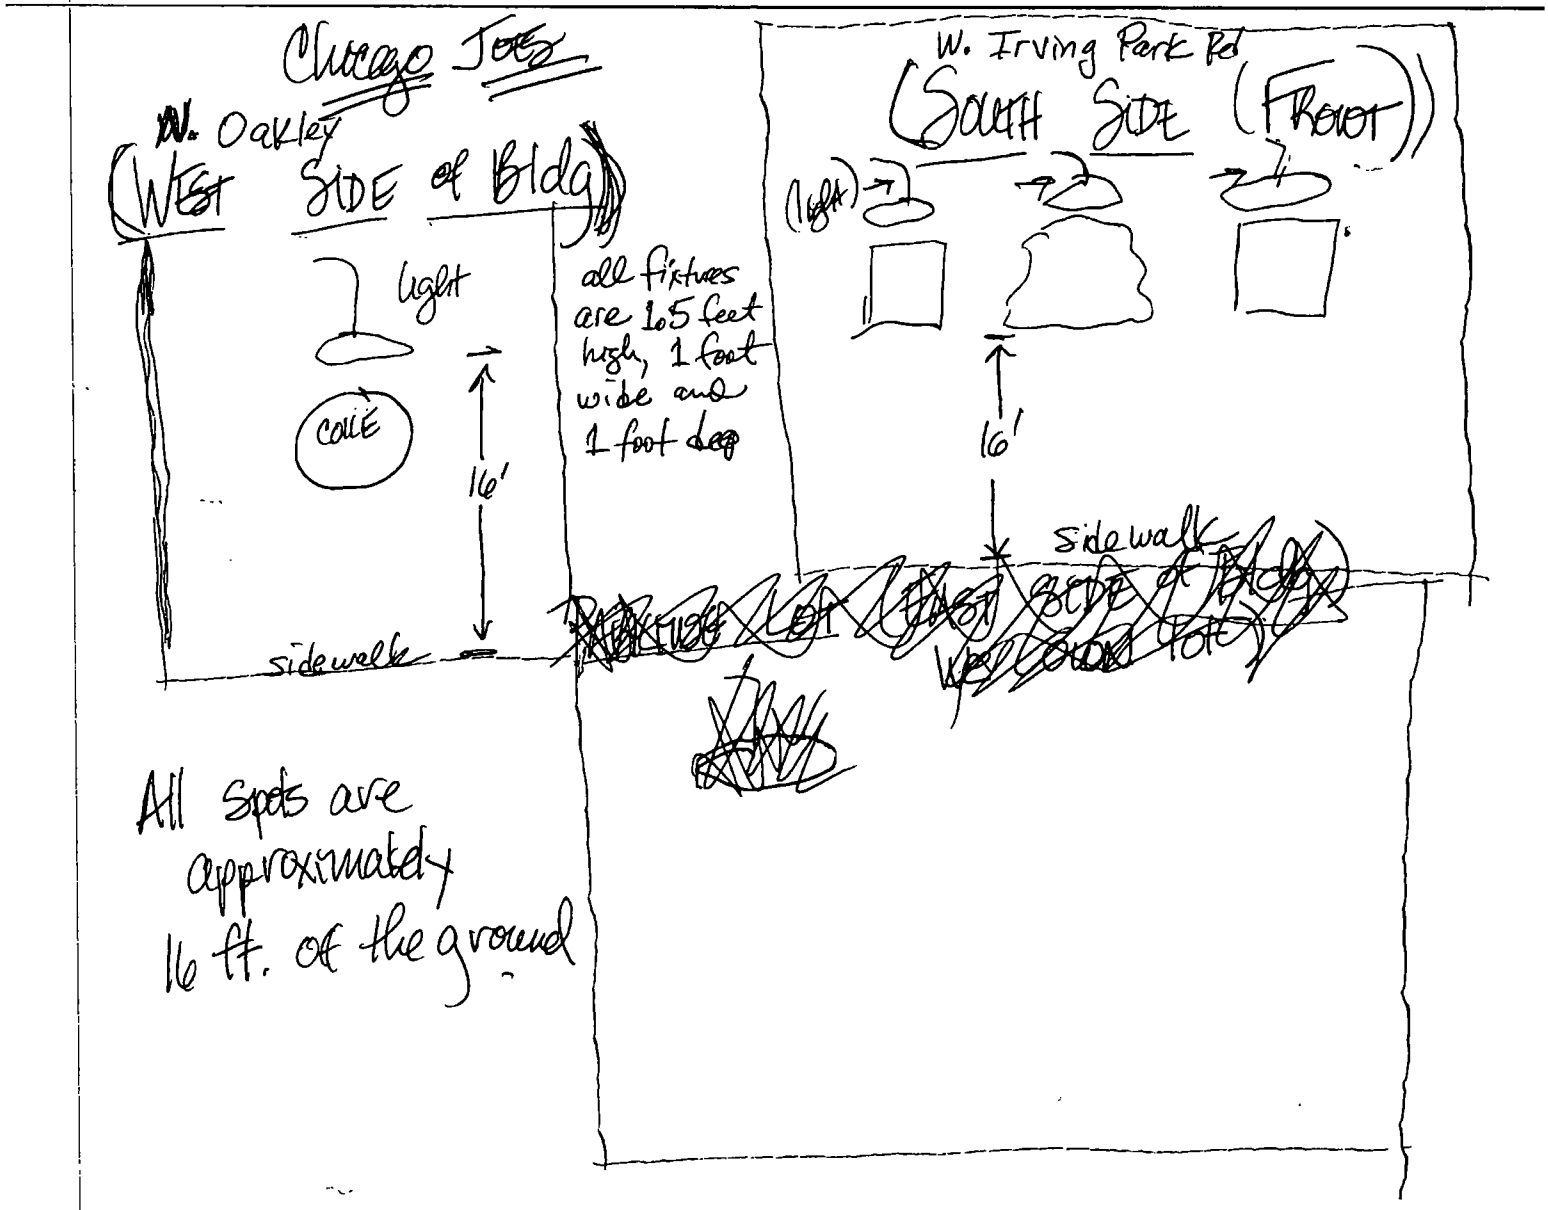
Chicago Joes
W. Oakley
(West SIDE of Bldg)
light
CAFÉ
16'
sidewalk
all fixtures are 1.5 feet high, 1 foot wide and 1 foot deep
W. Irving Park Rd
(South SIDE (FRONT))
(light)
16'
sidewalk
All spots are approximately 16 ft. off the ground

Department of Business Affairs and Consumer Protection
Small Business Center- Public Way Use Unit
City Hall - 121 N LaSalle Street Room 800 • Chicago, IL 60602
(312)-74-GOBIZ (312-744-6249) • (312) 744-1944 (TTY)
http://www.cityofchicago.org/bacp

07/30/2014

Alderman **Ameya Pawar**
Ward # **47**
City of Chicago
City Hall, Room **300**
121 North LaSalle Street
Chicago, Illinois 60602

Re: An ordinance to use and maintain a portion of the public right-of-way for **four (4) light fixture(s)** for **CHICAGO JOE'S**, adjacent to the premises known as **2252-2256 W. Irving Park Rd.**.

Dear Alderman **Ameya Pawar**:

The applicant referenced above has requested the use of the public right-of-way for a **light fixture(s)**. An ordinance has been prepared by the Department of Business Affairs and Consumer Protection – Small Business Center - Public Way Use Unit for presentation to the City Council. Because this request was made for properties located in your ward, as approved by you as per the attached, I respectfully request that you introduce the attached ordinance at the next City Council meeting.

If you have any questions regarding this ordinance, please contact Anthony Bertuca at (312) 744-5506.

Department of Business Affairs and Consumer Protection

City of Chicago

O2014-6603

Office of the City Clerk

Document Tracking Sheet

Meeting Date:	7/30/2014
Sponsor(s):	Pawar (47)
Type:	Ordinance
Title:	Grant(s) of privilege in public way for Domestic Linen Supply Company, Inc. - fire shutter
Committee(s) Assignment:	Committee on Transportation and Public Way

ORDINANCE
DOMESTIC LINEN SUPPLY CO,INC
Acct. No. 3374 - 1
Permit No. 1114041

Be It Ordained by the City Council of the City of Chicago:

SECTION 1. Permission and authority are hereby given and granted to DOMESTIC LINEN SUPPLY CO,INC, upon the terms and subject to the conditions of this ordinance to maintain and use, as now constructed, one (1) Fire Shutter(s) projecting over the public right-of-way adjacent to its premises known as 4131 N. Ravenswood Ave..

Said Fire Shutter(s) at N. RAVENSWOOD measure(s):
One (1) at eleven point six seven (11.67) feet in length, and ten point nine two (10.92) feet in width for a total of one hundred twenty-seven point four four (127.44) square feet.

The location of said privilege shall be as shown on prints kept on file with the Department of Business Affairs and Consumer Protection and the Office of the City Clerk.

Said privilege shall be constructed in accordance with plans and specifications approved by the Department of Transportation (Division of Project Development).

This grant of privilege in the public way shall be subject to the provisions of Section 10-28-015 and all other required provisions of the Municipal Code of Chicago.

The grantee shall pay to the City of Chicago as compensation for the privilege #1114041 herein granted the sum of four hundred ($400.00) per annum in advance.

A 25% penalty will be added for payments received after due date.

The permit holder agrees to hold the City of Chicago harmless for any damage, relocation or replacement costs associated with damage, relocation or removal of private property caused by the City performing work in the public way.

Authority herein given and granted for a period of five (5) years from and after 07/29/2014.


Alderman _____

Ameya Pawar 47th Ward

N - S

Domestic Uniform Rental

4131 N RAVENSWOOD AVE

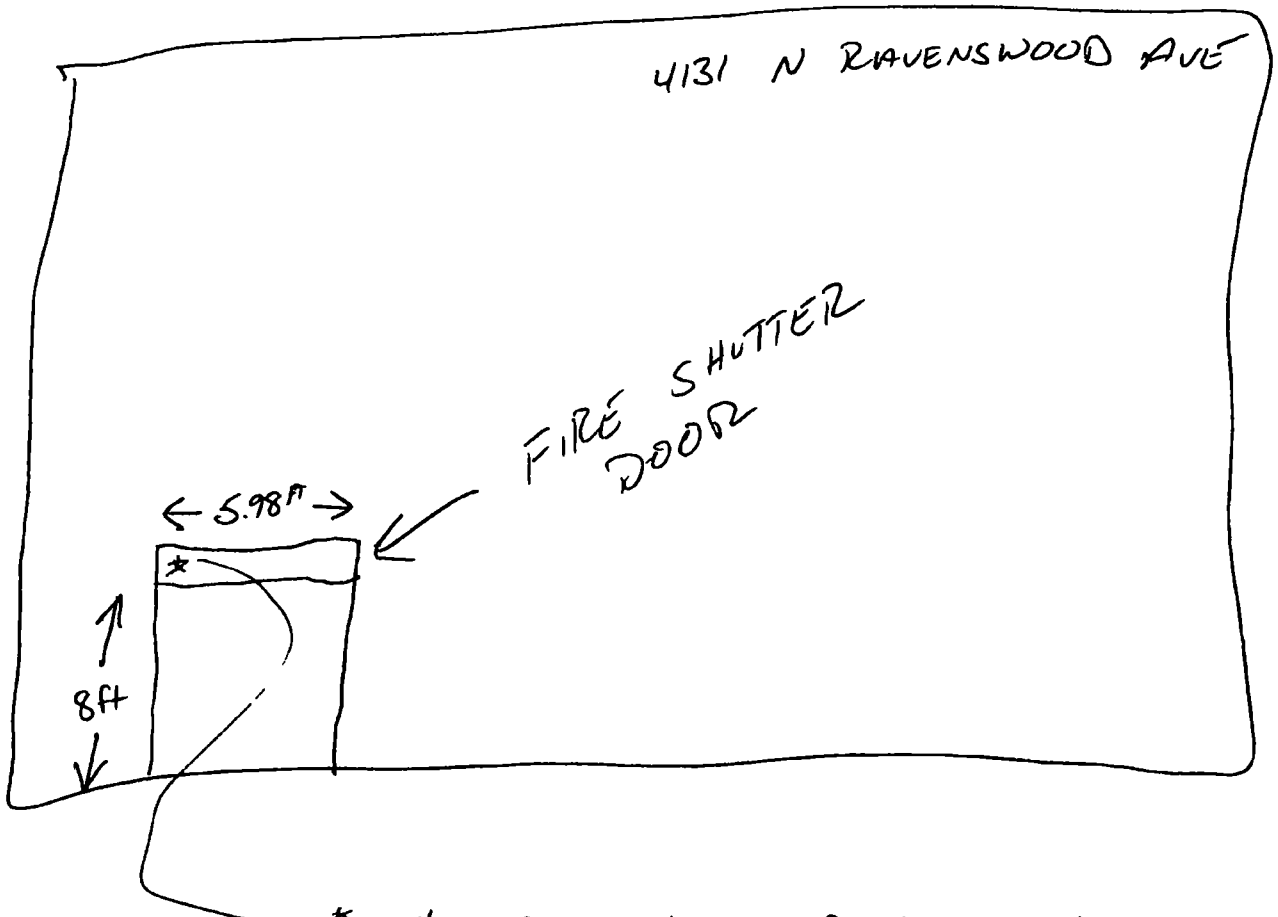

* THIS SECTION OF DOOR STICKS OUT 16".

Department of Business Affairs and Consumer Protection
Small Business Center- Public Way Use Unit
City Hall- 121 N. LaSalle Street Room 800 • Chicago, IL 60602
(312)-74-GOBIZ (312-744-6249) • (312) 744-1944 (TTY)
http://www.cityofchicago.org/bacp

07/30/2014

Alderman **Ameya Pawar**
Ward # **47**
City of Chicago
City Hall, Room **300**
121 North LaSalle Street
Chicago, Illinois 60602

Re: An ordinance to use and maintain a portion of the public right-of-way for **one (1) fire shutter(s)** for **DOMESTIC LINEN SUPPLY CO,INC**, adjacent to the premises known as **4131 N. Ravenswood Ave.**.

Dear Alderman **Ameya Pawar**:

The applicant referenced above has requested the use of the public right-of-way for a **fire shutter(s)**. An ordinance has been prepared by the Department of Business Affairs and Consumer Protection – Small Business Center - Public Way Use Unit for presentation to the City Council. Because this request was made for properties located in your ward, as approved by you as per the attached, I respectfully request that you introduce the attached ordinance at the next City Council meeting.

If you have any questions regarding this ordinance, please contact Anthony Bertuca at (312) 744-5506.

Department of Business Affairs and Consumer Protection

City of Chicago

O2014-6605

Office of the City Clerk

Document Tracking Sheet

Meeting Date:	7/30/2014
Sponsor(s):	Pawar (47)
Type:	Ordinance
Title:	Grant(s) of privilege in public way for Domestic Linen Supply Company, Inc. - security cameras
Committee(s) Assignment:	Committee on Transportation and Public Way

ORDINANCE
DOMESTIC LINEN SUPPLY CO,INC
Acct. No. 3374 - 1
Permit No. 1113695

Be It Ordained by the City Council of the City of Chicago:

SECTION 1. Permission and authority are hereby given and granted to DOMESTIC LINEN SUPPLY CO,INC, upon the terms and subject to the conditions of this ordinance to maintain and use, as now constructed, four (4) Security Camera(s) projecting over the public right-of-way for security purposes adjacent to its premises known as 4131 N. Ravenswood Ave..

Said Security Camera(s) at N. RAVENSWOOD measure(s):
Four (4) at one point five (1.5) foot in length, one point five (1.5) foot in width and twenty (20) feet above grade level.

The location of said privilege shall be as shown on prints kept on file with the Department of Business Affairs and Consumer Protection and the Office of the City Clerk.

Said privilege shall be constructed in accordance with plans and specifications approved by the Department of Planning and Development and Department of Transportation (Division of Project Development).

This grant of privilege in the public way shall be subject to the provisions of Section 10-28-015 and all other required provisions of the Municipal Code of Chicago.

The grantee shall pay to the City of Chicago as compensation for the privilege #1113695 herein granted the sum of zero ($.00) per annum in advance.


A 25% penalty will be added for payments received after due date.

The permit holder agrees to hold the City of Chicago harmless for any damage, relocation or replacement costs associated with damage, relocation or removal of private property caused by the City performing work in the public way.

Authority herein given and granted for a period of five (5) years from and after 06/30/2014.

Alderman _____

Ameya Pawar 47th Ward

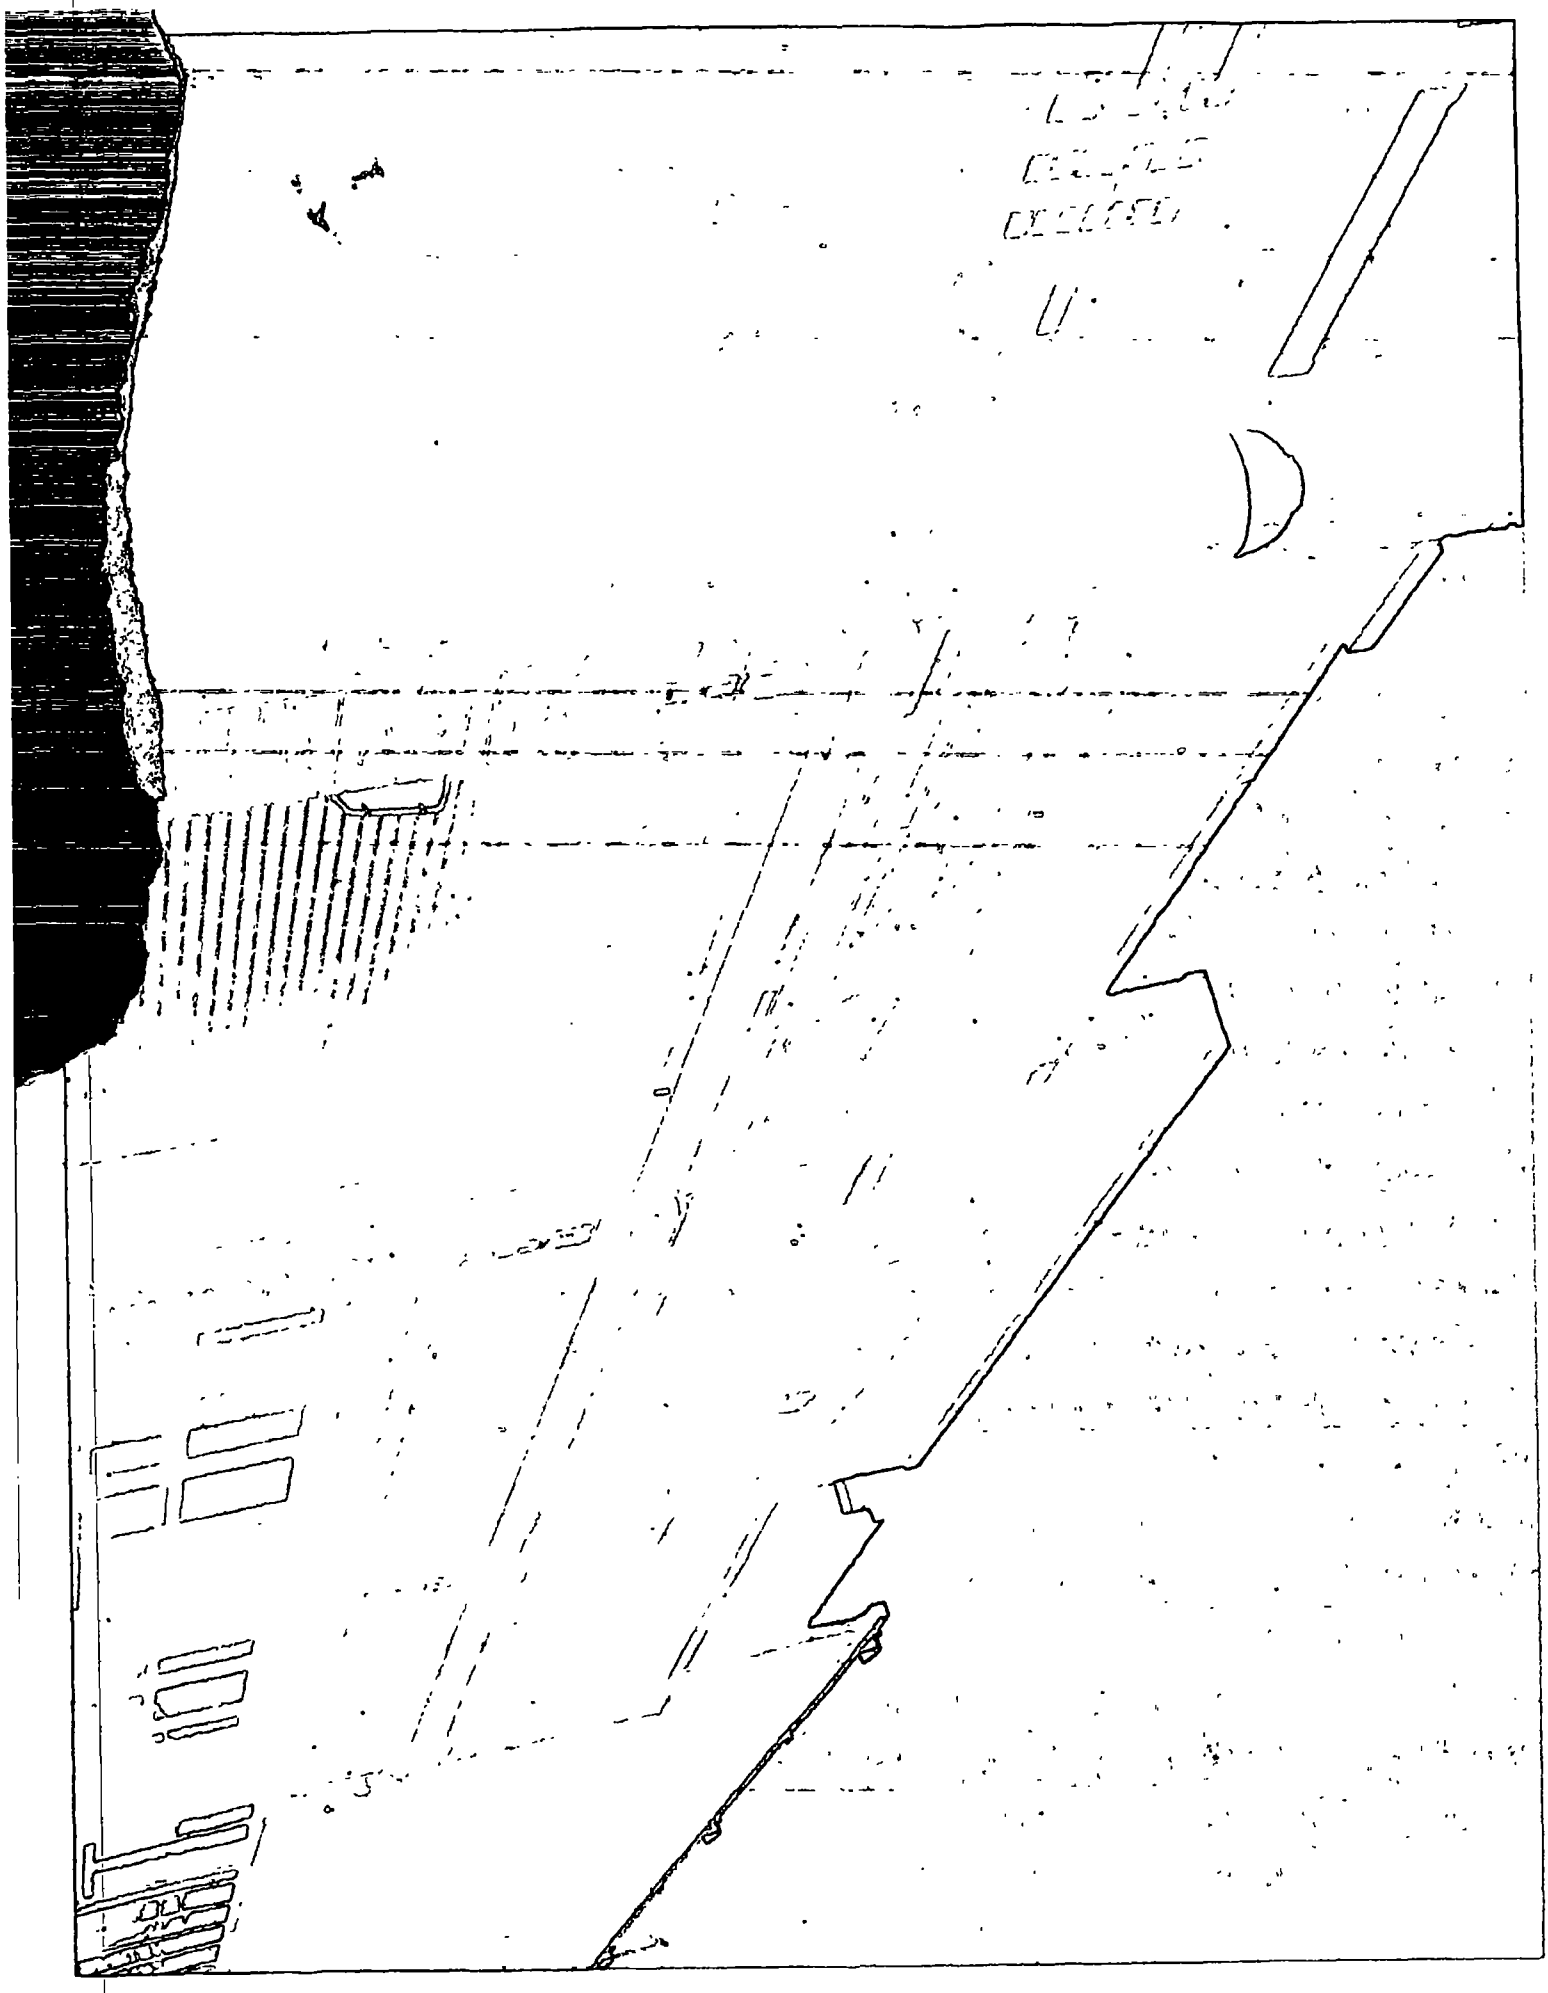

Department of Business Affairs and Consumer Protection
Small Business Center- Public Way Use Unit
City Hall- 121 N LaSalle Street Room 800 • Chicago, IL 60602
(312)-74-GOBIZ (312-744-6249) • (312) 744-1944 (TTY)
http://www.cityofchicago.org/bacp

07/30/2014

Alderman **Ameya Pawar**
Ward # **47**
City of Chicago
City Hall, Room **300**
121 North LaSalle Street
Chicago, Illinois 60602

Re: An ordinance to use and maintain a portion of the public right-of-way for **four (4) security camera(s)** for **DOMESTIC LINEN SUPPLY CO,INC**, adjacent to the premises known as **4131 N. Ravenswood Ave.**.

Dear Alderman **Ameya Pawar**:

The applicant referenced above has requested the use of the public right-of-way for a **security camera(s)**. An ordinance has been prepared by the Department of Business Affairs and Consumer Protection – Small Business Center - Public Way Use Unit for presentation to the City Council. Because this request was made for properties located in your ward, as approved by you as per the attached, I respectfully request that you introduce the attached ordinance at the next City Council meeting.

If you have any questions regarding this ordinance, please contact Anthony Bertuca at (312) 744-5506.

Department of Business Affairs and Consumer Protection

City of Chicago

O2014-6607

Office of the City Clerk

Document Tracking Sheet

Meeting Date:	7/30/2014
Sponsor(s):	Pawar (47)
Type:	Ordinance
Title:	Grant(s) of privilege in public way for D.W. Simpson Global Actuarial & Analytics Recruitment
Committee(s) Assignment:	Committee on Transportation and Public Way

ORDINANCE
D.W. SIMPSON GLOBAL ACTUARIAL & ANALYTICS RECRUITMENT
Acct. No. 386113 - 1
Permit No. 1109342

Be It Ordained by the City Council of the City of Chicago:

SECTION 1. Permission and authority are hereby given and granted to D.W. SIMPSON GLOBAL ACTUARIAL & ANALYTICS RECRUITMENT, upon the terms and subject to the conditions of this ordinance to maintain and use one (1) sign(s) projecting over the public right-of-way attached to its premises known as 4121 N. Ravenswood Ave..

Said sign structure(s) measures as follows; along N. Ravenswood:
One (1) at thirteen point seven five (13.75) feet in length, four (4) feet in height and fourteen point one seven (14.17) feet above grade level.

The location of said privilege shall be as shown on prints kept on file with the Department of Business Affairs and Consumer Protection and the Office of the City Clerk.

Said privilege shall be constructed in accordance with plans and specifications approved by the Department of Transportation (Division of Project Development) and Zoning Department - Signs.

This grant of privilege in the public way shall be subject to the provisions of Section 10-28-015 and all other required provisions of the Municipal Code of Chicago.

The grantee shall pay to the City of Chicago as compensation for the privilege #1109342 herein granted the sum of three hundred ($300.00) per annum in advance.


A 25% penalty will be added for payments received after due date.

The permit holder agrees to hold the City of Chicago harmless for any damage, relocation or replacement costs associated with damage, relocation or removal of private property caused by the City performing work in the public way.

Authority herein given and granted for a period of five (5) years from and after Date of Passage.

Alderman _____

Ameya Pawar 47th Ward

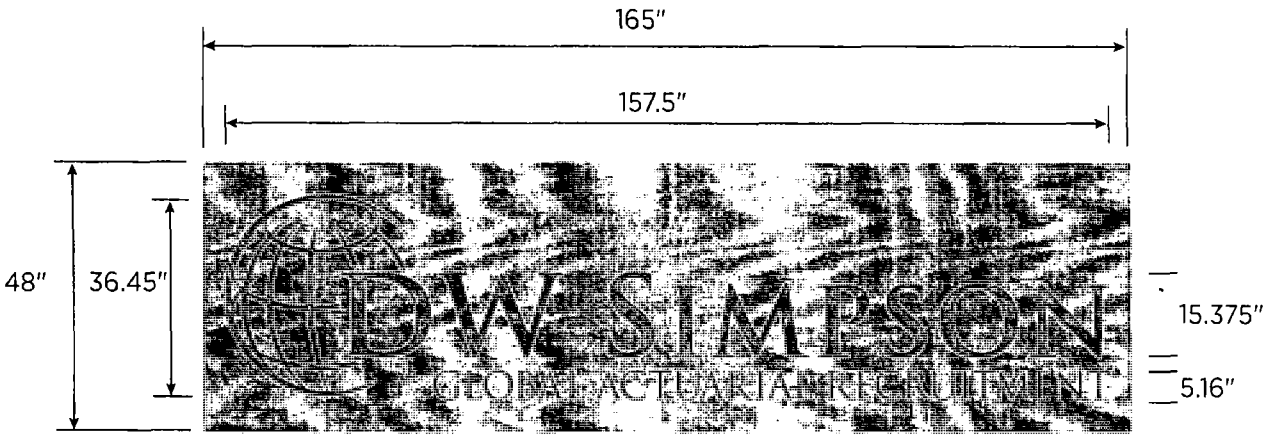

SPECIFICATIONS:
165" WIDE X 48" X 2" DEEP PAN SIGN
PAN: PAINTED MAP SILVER

COPY AND LOGO TO BE .25" THICK
MECHANICALLY FASTENED TO THE FACE
PAINTED BLACK AND GREEN
(GREEN TO BE DETERMINED)

SIGN WAS 98 SQ. FT.
NOW IS 55 SQ. FT.

H.M. WITT & CO. Signs
FITNESS SIGNAGE SINCE 1910
3313 West Newport Ave. Chicago, IL 60618
office | 773.250.5000 fax | 773.250.5100
toll-free | 1.888.427.0703 web | www.hmwitt.com

APPROVED AS IS ○
APPROVED W/CHANGES ○
REVISE AND RESUBMIT ○
APPROVAL
DATE

REVISIONS
10.15.13 change size by 75%

CLIENT AW STAVISH
DATE 071113
JOB # ASV13001
DRAWN BY HP/BF
SCALE 1/2" = 1'

THIS IS AN ORIGINAL DRAWING BY H.M. WITT & CO. SIGNS AND IS NOT TO BE REPRODUCED WITHOUT PERMISSION OF H.M. WITT & CO. SIGNS

Department of Business Affairs and Consumer Protection
Small Business Center - Public Way Use Unit
City Hall - 121 N. LaSalle Street, Room 800 • Chicago, IL 60602
(312)-74-GOBIZ (312-744-6249) • (312) 744-1944 (TTY)
http://www.cityofchicago.org/bacp

07/30/2014

Alderman **Ameya Pawar**
Ward # **47**
City of Chicago
City Hall, Room **300**
121 North LaSalle Street
Chicago, Illinois 60602

Re: An ordinance to use and maintain a portion of the public right-of-way for **one (1) sign(s)** for **D.W. SIMPSON GLOBAL ACTUARIAL & ANALYTICS RECRUITMENT**, adjacent to the premises known as **4121 N. Ravenswood Ave.**.

Dear Alderman **Ameya Pawar**:

The applicant referenced above has requested the use of the public right-of-way for a **sign(s)**. An ordinance has been prepared by the Department of Business Affairs and Consumer Protection – Small Business Center - Public Way Use Unit for presentation to the City Council. Because this request was made for properties located in your ward, as approved by you as per the attached, I respectfully request that you introduce the attached ordinance at the next City Council meeting.

If you have any questions regarding this ordinance, please contact Anthony Bertuca at (312) 744-5506.

Department of Business Affairs and Consumer Protection

City of Chicago

O2014-6608

Office of the City Clerk

Document Tracking Sheet

Meeting Date:	7/30/2014
Sponsor(s):	Pawar (47)
Type:	Ordinance
Title:	Grant(s) of privilege in public way for Glenn's Diner
Committee(s) Assignment:	Committee on Transportation and Public Way

ORDINANCE
GLENN'S DINER
Acct. No. 295545 - 2
Permit No. 1114220

Be It Ordained by the City Council of the City of Chicago:

SECTION 1. Permission and authority are hereby given and granted to GLENN'S DINER, upon the terms and subject to the conditions of this ordinance to maintain and use, as now constructed, six (6) Light Fixture(s) projecting over the public right-of-way adjacent to its premises known as 1820-22 W. Montrose Ave..

Said Light Fixture(s) at W. Montrose measure(s):
Six (6) at point five (.5) feet in length, one (1) foot in width and fourteen (14) feet above grade level.

The location of said privilege shall be as shown on prints kept on file with the Department of Business Affairs and Consumer Protection and the Office of the City Clerk.

Said privilege shall be constructed in accordance with plans and specifications approved by the Department of Transportation (Division of Project Development).

This grant of privilege in the public way shall be subject to the provisions of Section 10-28-015 and all other required provisions of the Municipal Code of Chicago.

The grantee shall pay to the City of Chicago as compensation for the privilege #1114220 herein granted the sum of one hundred ($100.00) per annum in advance.

A 25% penalty will be added for payments received after due date.

The permit holder agrees to hold the City of Chicago harmless for any damage, relocation or replacement costs associated with damage, relocation or removal of private property caused by the City performing work in the public way.

Authority herein given and granted for a period of five (5) years from and after 06/03/2014.


Alderman _____

Ameya Pawar 47th Ward

FAHLSTROM RESTAURANT GROUP

dba GLENNS DINER

1820 W MONTROSE AVE

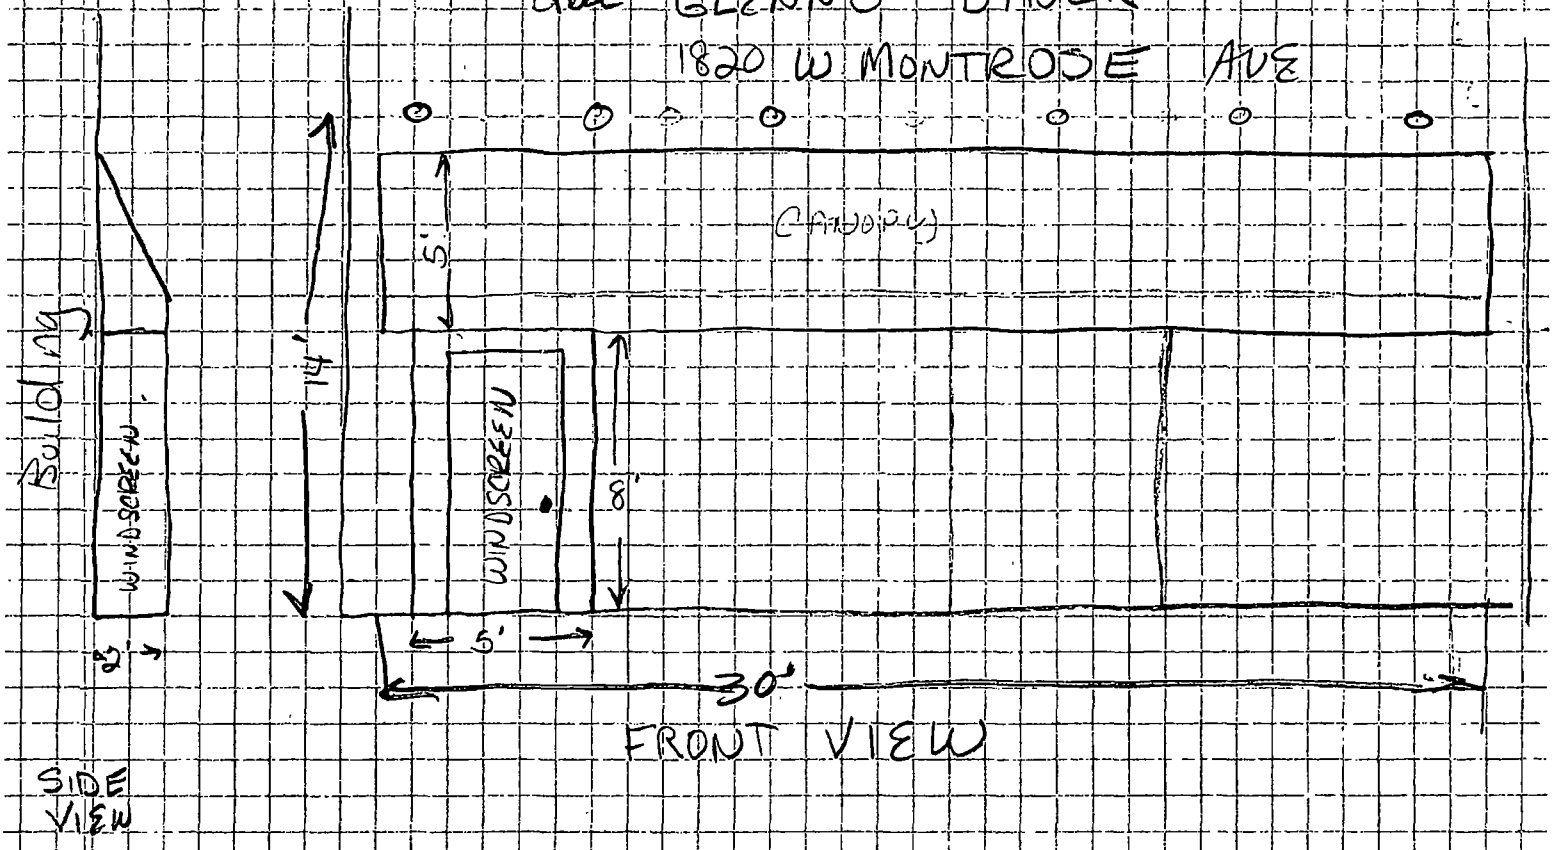

Department of Business Affairs and Consumer Protection
Small Business Center - Public Way Use Unit
City Hall - 121 N. LaSalle Street, Room 800 • Chicago, IL 60602
(312)-74-GOBIZ (312-744-6249) • (312) 744-1944 (TTY)
http://www.cityofchicago.org/bacp

07/30/2014

Alderman **Ameya Pawar**
Ward # **47**
City of Chicago
City Hall, Room **300**
121 North LaSalle Street
Chicago, Illinois 60602

Re: An ordinance to use and maintain a portion of the public right-of-way for **six (6) light fixture(s)** for **GLENN'S DINER**, adjacent to the premises known as **1820-22 W. Montrose Ave.**.

Dear Alderman **Ameya Pawar**:

The applicant referenced above has requested the use of the public right-of-way for a **light fixture(s)**. An ordinance has been prepared by the Department of Business Affairs and Consumer Protection – Small Business Center - Public Way Use Unit for presentation to the City Council. Because this request was made for properties located in your ward, as approved by you as per the attached, I respectfully request that you introduce the attached ordinance at the next City Council meeting.

If you have any questions regarding this ordinance, please contact Anthony Bertuca at (312) 744-5506.

Department of Business Affairs and Consumer Protection

City of Chicago

O2014-6610

Office of the City Clerk

Document Tracking Sheet

Meeting Date:	7/30/2014
Sponsor(s):	Pawar (47)
Type:	Ordinance
Title:	Grant(s) of privilege in public way for GPA 4053 LLC
Committee(s) Assignment:	Committee on Transportation and Public Way

ORDINANCE
GPA 4053, LLC
Acct. No. 391439 - 1
Permit No. 1113812

Be It Ordained by the City Council of the City of Chicago:

SECTION 1. Permission and authority are hereby given and granted to GPA 4053, LLC, upon the terms and subject to the conditions of this ordinance to construct, install, maintain and use two (2) Balcony(s) projecting over the public right-of-way adjacent to its premises known as 4053 N. Leavitt St..

Said Balcony(s) at N. Leavitt Street & W. Belle Plaine Avenue measure(s):
One (1) at sixteen point five (16.5) feet in length, and three point five (3.5) feet in width for a total of fifty-seven point seven five (57.75) square feet.
One (1) at sixteen point five (16.5) feet in length, and three point five (3.5) feet in width for a total of fifty-seven point seven five (57.75) square feet.

The location of said privilege shall be as shown on prints kept on file with the Department of Business Affairs and Consumer Protection and the Office of the City Clerk.

Said privilege shall be constructed in accordance with plans and specifications approved by the Department of Planning and Development and Department of Transportation (Division of Project Development).

This grant of privilege in the public way shall be subject to the provisions of Section 10-28-015 and all other required provisions of the Municipal Code of Chicago.

The grantee shall pay to the City of Chicago as compensation for the privilege #1113812 herein granted the sum of one hundred fifty ($150.00) per annum in advance.


A 25% penalty will be added for payments received after due date.

The permit holder agrees to hold the City of Chicago harmless for any damage, relocation or replacement costs associated with damage, relocation or removal of private property caused by the City performing work in the public way.

Authority herein given and granted for a period of five (5) years from and after Date of Passage.


Alderman _____

Ameya Pawar 47th Ward

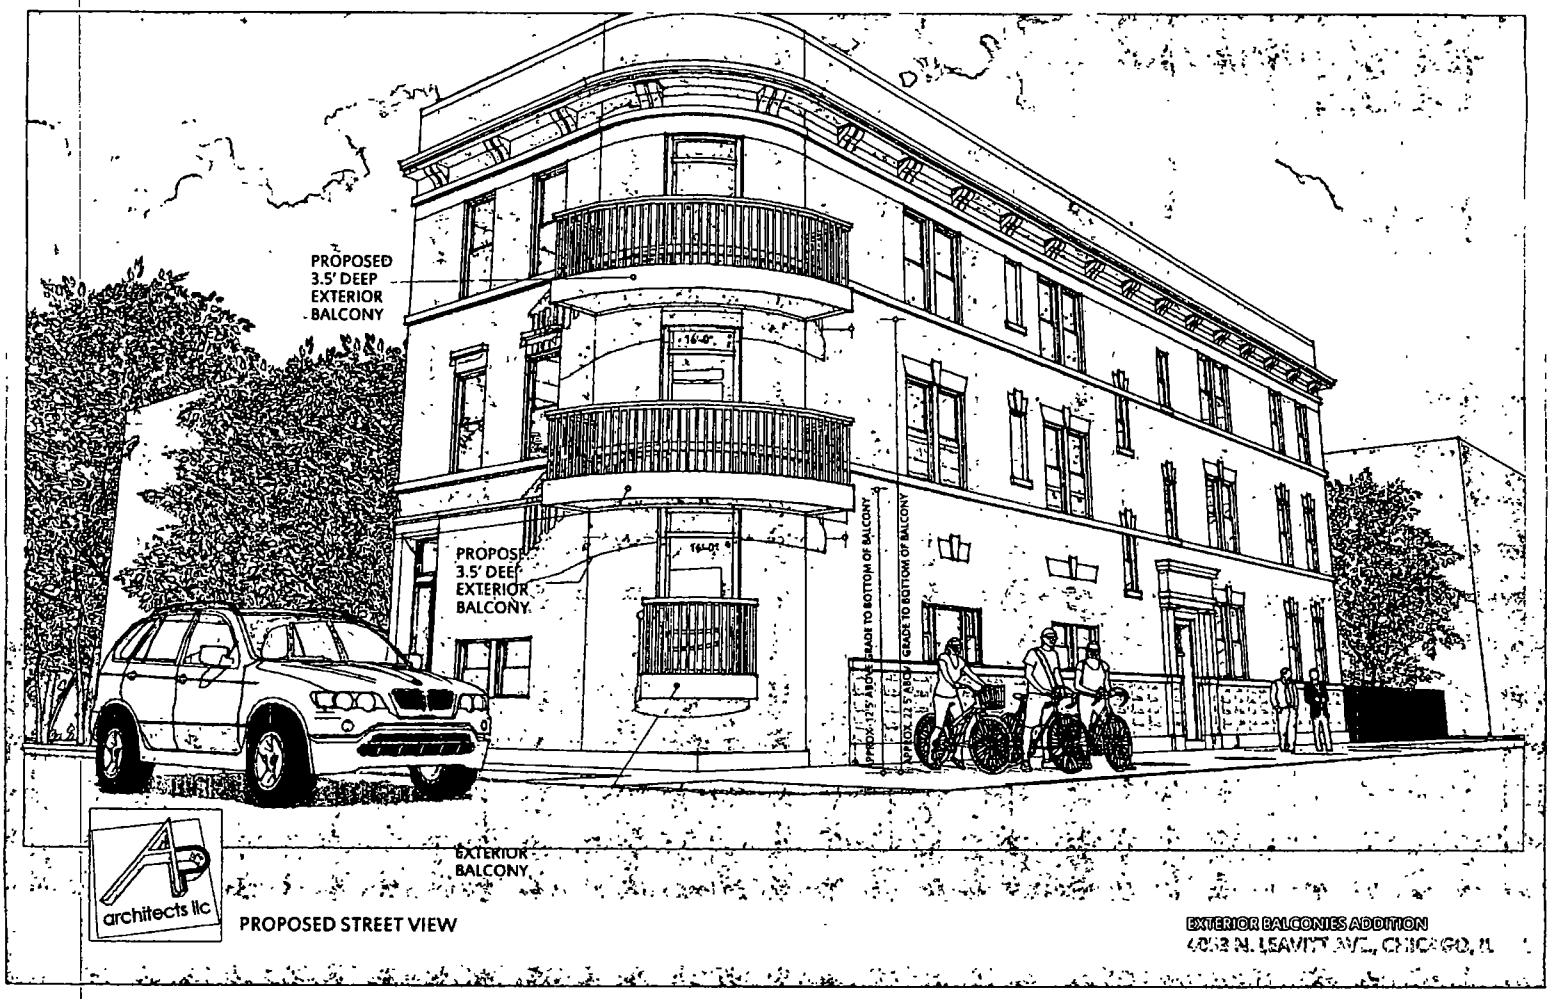

PROPOSED STREET VIEW

EXTERIOR BALCONIES ADDITION
4053 N. LEAVITT AVE., CHICAGO, IL

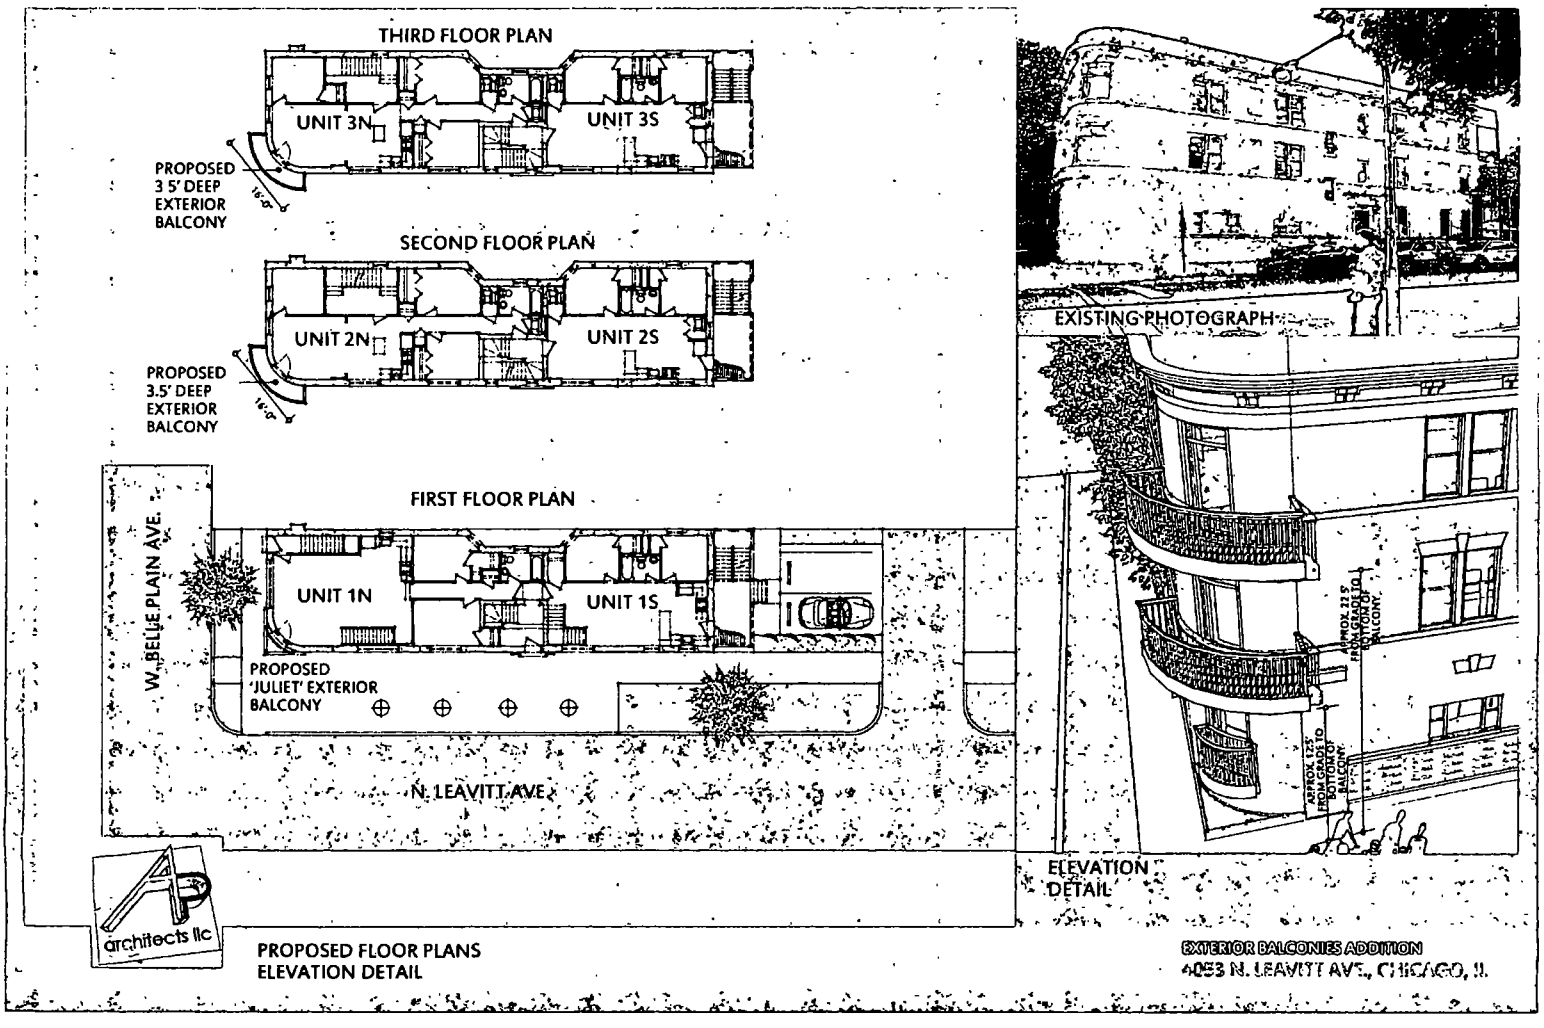
THIRD FLOOR PLAN
UNIT 3N
UNIT 3S
PROPOSED 3 5' DEEP EXTERIOR BALCONY
SECOND FLOOR PLAN
UNIT 2N
UNIT 2S
PROPOSED 3.5' DEEP EXTERIOR BALCONY
FIRST FLOOR PLAN
UNIT 1N
UNIT 1S
W. BELLE PLAIN AVE.
PROPOSED 'JULIET' EXTERIOR BALCONY
N. LEAVITT AVE.
EXISTING PHOTOGRAPH
ELEVATION DETAIL
architects llc
PROPOSED FLOOR PLANS
ELEVATION DETAIL
EXTERIOR BALCONIES ADDITION
4033 N. LEAVITT AVE., CHICAGO, IL

Department of Business Affairs and Consumer Protection
Small Business Center - Public Way Use Unit
City Hall - 121 N LaSalle Street, Room 800 • Chicago, IL 60602
(312)-74-GOBIZ (312-744-6249) • (312) 744-1944 (TTY)
http://www.cityofchicago.org/bacp

07/30/2014

Alderman **Ameya Pawar**
Ward # **47**
City of Chicago
City Hall, Room **300**
121 North LaSalle Street
Chicago, Illinois 60602

Re: An ordinance to use and maintain a portion of the public right-of-way for **two (2) balcony(ies)** for **GPA 4053, LLC**, adjacent to the premises known as **4053 N. Leavitt St.**.

Dear Alderman **Ameya Pawar**:

The applicant referenced above has requested the use of the public right-of-way for a **balcony(ies)**. An ordinance has been prepared by the Department of Business Affairs and Consumer Protection – Small Business Center - Public Way Use Unit for presentation to the City Council. Because this request was made for properties located in your ward, as approved by you as per the attached, I respectfully request that you introduce the attached ordinance at the next City Council meeting.

If you have any questions regarding this ordinance, please contact Anthony Bertuca at (312) 744-5506.

Department of Business Affairs and Consumer Protection

City of Chicago

O2014-6611

Office of the City Clerk

Document Tracking Sheet

Meeting Date:	7/30/2014
Sponsor(s):	Pawar (47)
Type:	Ordinance
Title:	Grant(s) of privilege in public way for H & R Block
Committee(s) Assignment:	Committee on Transportation and Public Way

ORDINANCE
H & R BLOCK
Acct. No. 85659 - 70
Permit No. 1109977

Be It Ordained by the City Council of the City of Chicago:

SECTION 1. Permission and authority are hereby given and granted to H & R BLOCK, upon the terms and subject to the conditions of this ordinance to maintain and use one (1) sign(s) projecting over the public right-of-way attached to its premises known as 1961 W. Lawrence Ave..

Said sign structure(s) measures as follows; along W. Lawrence:
One (1) at thirteen point four two (13.42) feet in length, two point five (2.5) feet in height and fifteen (15) feet above grade level.

The location of said privilege shall be as shown on prints kept on file with the Department of Business Affairs and Consumer Protection and the Office of the City Clerk.

Said privilege shall be constructed in accordance with plans and specifications approved by the Department of Transportation (Division of Project Development) and Zoning Department - Signs.

This grant of privilege in the public way shall be subject to the provisions of Section 10-28-015 and all other required provisions of the Municipal Code of Chicago.

The grantee shall pay to the City of Chicago as compensation for the privilege #1109977 herein granted the sum of three hundred ($300.00) per annum in advance.

A 25% penalty will be added for payments received after due date.

The permit holder agrees to hold the City of Chicago harmless for any damage, relocation or replacement costs associated with damage, relocation or removal of private property caused by the City performing work in the public way.


Authority herein given and granted for a period of five (5) years from and after Date of Passage.

Alderman _____

Ameya Pawar 47th Ward

**Use this page to determine total number of LEDS and layout ONLY

General Wiring Diagram

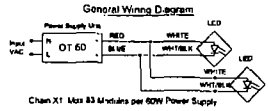


Chain X1 Max 83 Modules per 60W Power Supply

Legend

- Splice Point
- Potential Splice Point
- 1 LED Module (UON)

Notes
Only installed connections allowed.
Run is shown diagrammatically and should only be connected, if necessary bended as lead into provided in the "Power Supply Information" chart.
Diagram shows suggested wiring per power supply

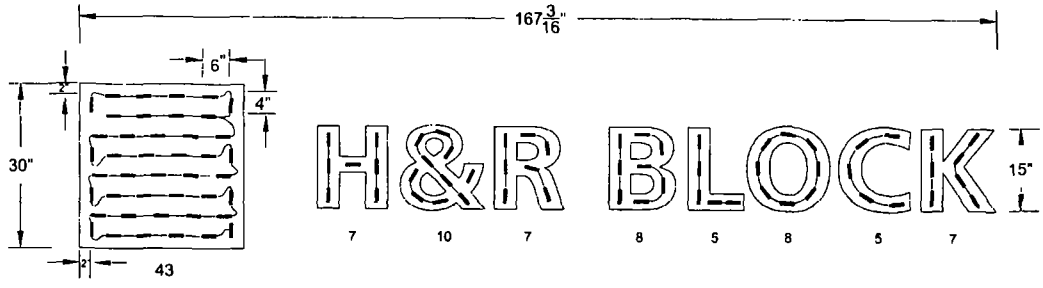

FRONT VIEW
SCALE 3/4"=1'-0"

Notes

For PS remote mounting Power supplies should be installed behind the wall at distance from the LED modules within the range specified in the SYLVANIA's "Remote Wiring Distance" document.

For PS inside channel letters Power supplies should be installed inside the channel letter in such manner so that it does not significantly block any light output from the LED module Position varies with the installation process.

- Spacing between boards and strings is approximate and vary with the installation process.
- Nominal AC Current is an estimation of the MAXIMUM current drawn by the total amount of power supplies used in the application. It is not based on the total LED load and is unrelated to the ocurrent outputted by the power supplies or the current driving the LED chips.
- Refer to the applicable LED module installation guide and PIB for more installation safety and hazardous information and limitations

BILL OF MATERIALS

QTY	NAED	DESCRIPTION
2	71071	L144/12V/865 (CHAIN X1 6500k)
2	51603/51632	OT60W/12V/UNV (120-277)

Application notes

Total Board Count		Total LED Wattage
100		
Total Linear Feet	Nominal AC Current (A)	Total System Wattage
47	1.28 Amps at 120VAC	79 Watts

SOUTH WATER SIGNS

Sales Rep: tm
Designer: tvs

HR BLOCK #5882300

Client Approval
Landlord Approval

Job#: H & R BLOCK
Drawing#: SIGN FAMILY
Page 1 of 34

Start Date: 06.25.13
Last Revision: 08.13.13

Location
VARIOUS

MEMBER

LISTED

Department of Business Affairs and Consumer Protection
Small Business Center - Public Way Use Unit
City Hall - 121 N. LaSalle Street, Room 800 • Chicago, IL 60602
(312)-74-GOBIZ (312-744-6249) • (312) 744-1944 (TTY)
http://www.cityofchicago.org/bacp

07/30/2014

Alderman **Ameya Pawar**
Ward # **47**
City of Chicago
City Hall, Room **300**
121 North LaSalle Street
Chicago, Illinois 60602

Re: An ordinance to use and maintain a portion of the public right-of-way for **one (1) sign(s)** for **H & R BLOCK**, adjacent to the premises known as **1961 W. Lawrence Ave.**.

Dear Alderman **Ameya Pawar**:

The applicant referenced above has requested the use of the public right-of-way for a **sign(s)**. An ordinance has been prepared by the Department of Business Affairs and Consumer Protection – Small Business Center - Public Way Use Unit for presentation to the City Council. Because this request was made for properties located in your ward, as approved by you as per the attached, I respectfully request that you introduce the attached ordinance at the next City Council meeting.

If you have any questions regarding this ordinance, please contact Anthony Bertuca at (312) 744-5506.

Department of Business Affairs and Consumer Protection

City of Chicago

O2014-6613

Office of the City Clerk

Document Tracking Sheet

Meeting Date:	7/30/2014
Sponsor(s):	Pawar (47)
Type:	Ordinance
Title:	Grant(s) of privilege in public way for Hayes Properties
Committee(s) Assignment:	Committee on Transportation and Public Way

ORDINANCE
HAYES PROPERTIES
Acct. No. 26570 - 4
Permit No. 1114062

Be It Ordained by the City Council of the City of Chicago:

SECTION 1. Permission and authority are hereby given and granted to HAYES PROPERTIES, upon the terms and subject to the conditions of this ordinance to maintain and use, as now constructed, eleven (11) Light Fixture(s) projecting over the public right-of-way adjacent to its premises known as 4011 N. Ravenswood Ave..

Said Light Fixture(s) at N Ravenswood Ave measure(s):
Seven (7) at point four two (.42) feet in length, point eight three (.83) feet in width and eight point four two (8.42) feet above grade level.
Four (4) at point eight three (.83) feet in length, point six seven (.67) feet in width and eight point four two (8.42) feet above grade level.

The location of said privilege shall be as shown on prints kept on file with the Department of Business Affairs and Consumer Protection and the Office of the City Clerk.

Said privilege shall be constructed in accordance with plans and specifications approved by the Department of Transportation (Division of Project Development).

This grant of privilege in the public way shall be subject to the provisions of Section 10-28-015 and all other required provisions of the Municipal Code of Chicago.

The grantee shall pay to the City of Chicago as compensation for the privilege #1114062 herein granted the sum of one hundred twenty-five ($125.00) per annum in advance.


A 25% penalty will be added for payments received after due date.

The permit holder agrees to hold the City of Chicago harmless for any damage, relocation or replacement costs associated with damage, relocation or removal of private property caused by the City performing work in the public way.

Authority herein given and granted for a period of five (5) years from and after 06/03/2014.

Alderman _____

Ameya Pawar 47th Ward

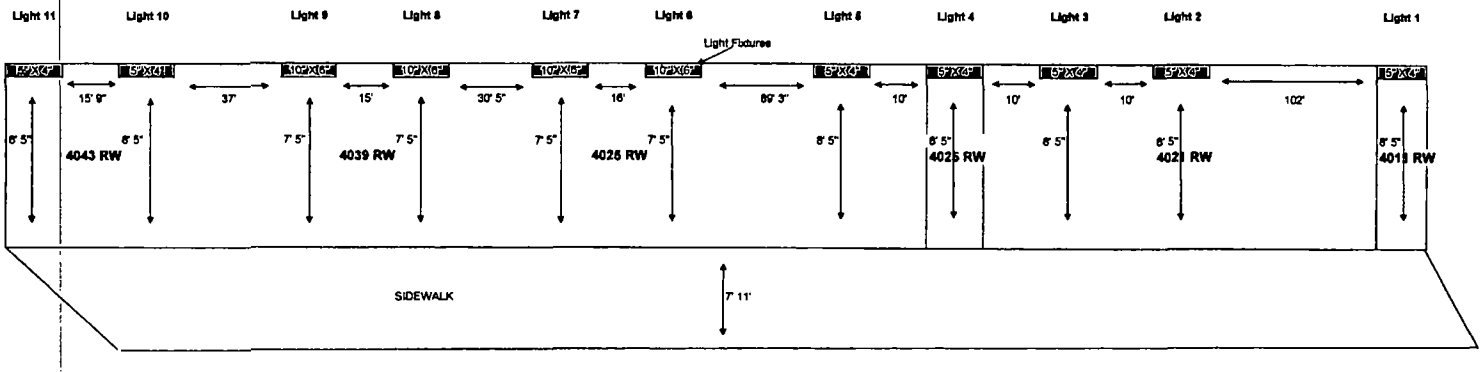

Light fixtures that measure 5" long and 4" wide are 9 1/2" deep

Light fixtures that measure 10" long and 4" wide are 8" deep

N. RAVENSWOOD AVE.

Department of Business Affairs and Consumer Protection
Small Business Center - Public Way Use Unit
City Hall - 121 N. LaSalle Street, Room 800 • Chicago, IL 60602
(312)-74-GOBIZ (312-744-6249) • (312) 744-1944 (TTY)
http://www.cityofchicago.org/bacp

07/30/2014

Alderman **Ameya Pawar**
Ward # **47**
City of Chicago
City Hall, Room **300**
121 North LaSalle Street
Chicago, Illinois 60602

Re: An ordinance to use and maintain a portion of the public right-of-way for **eleven (11) light fixture(s)** for **HAYES PROPERTIES**, adjacent to the premises known as **4011 N. Ravenswood Ave.**.

Dear Alderman **Ameya Pawar**:

The applicant referenced above has requested the use of the public right-of-way for a **light fixture(s)**. An ordinance has been prepared by the Department of Business Affairs and Consumer Protection – Small Business Center - Public Way Use Unit for presentation to the City Council. Because this request was made for properties located in your ward, as approved by you as per the attached, I respectfully request that you introduce the attached ordinance at the next City Council meeting.

If you have any questions regarding this ordinance, please contact Anthony Bertuca at (312) 744-5506.

Department of Business Affairs and Consumer Protection

City of Chicago

O2014-6615

Office of the City Clerk

Document Tracking Sheet

Meeting Date:	7/30/2014
Sponsor(s):	Pawar (47)
Type:	Ordinance
Title:	Grant(s) of privilege in public way for Julius Meinl
Committee(s) Assignment:	Committee on Transportation and Public Way

ORDINANCE
JULIUS MEINL
Acct. No. 254059 - 3
Permit No. 1113967

Be It Ordained by the City Council of the City of Chicago:

SECTION 1. Permission and authority are hereby given and granted to JULIUS MEINL, upon the terms and subject to the conditions of this ordinance to maintain and use, as now constructed, seven (7) Light Fixture(s) projecting over the public right-of-way adjacent to its premises known as 4363 N. Lincoln Ave..

Said Light Fixture(s) at N. Lincoln measure(s):
Three (3) at point seven five (.75) feet in length, one (1) foot in width and eight point four one (8.41) feet above grade level.

Said Light Fixture(s) at W. Montrose measure(s):
Four (4) at point seven five (.75) feet in length, one (1) foot in width and eight point four one (8.41) feet above grade level.

The location of said privilege shall be as shown on prints kept on file with the Department of Business Affairs and Consumer Protection and the Office of the City Clerk.

Said privilege shall be constructed in accordance with plans and specifications approved by the Department of Transportation (Division of Project Development).

This grant of privilege in the public way shall be subject to the provisions of Section 10-28-015 and all other required provisions of the Municipal Code of Chicago.

The grantee shall pay to the City of Chicago as compensation for the privilege #1113967 herein granted the sum of one hundred five ($105.00) per annum in advance.


A 25% penalty will be added for payments received after due date.

The permit holder agrees to hold the City of Chicago harmless for any damage, relocation or replacement costs associated with damage, relocation or removal of private property caused by the City performing work in the public way.

Authority herein given and granted for a period of five (5) years from and after 06/03/2014.

Alderman _____

Ameya Pawar 47th Ward

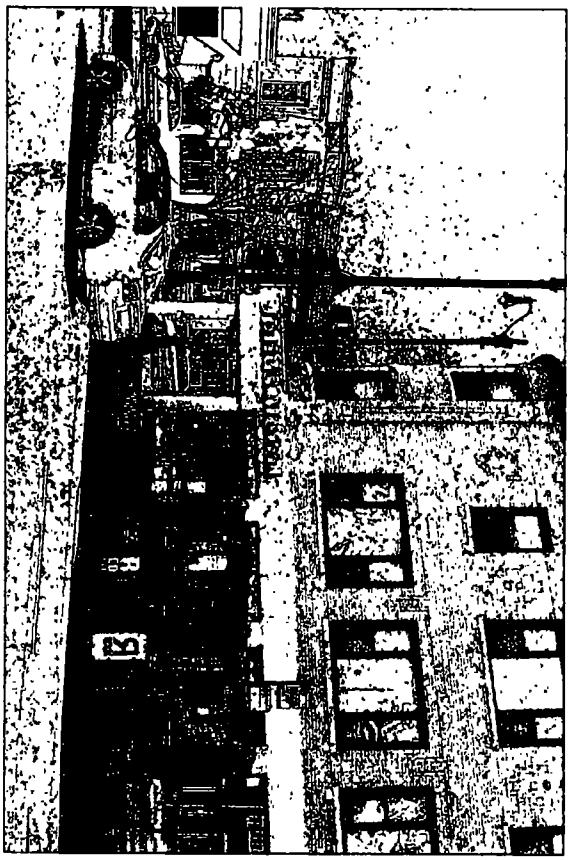



8.41 above grade height

Department of Business Affairs and Consumer Protection
Small Business Center- Public Way Use Unit
City Hall- 121 N. LaSalle Street Room 800 • Chicago, IL 60602
(312)-74-GOBIZ (312-744-6249) • (312) 744-1944 (TTY)
http://www.cityofchicago.org/bacp

07/30/2014

Alderman **Ameya Pawar**
Ward # **47**
City of Chicago
City Hall, Room **300**
121 North LaSalle Street
Chicago, Illinois 60602

Re: An ordinance to use and maintain a portion of the public right-of-way for **seven (7) light fixture(s)** for **JULIUS MEINL**, adjacent to the premises known as **4363 N. Lincoln Ave.**.

Dear Alderman **Ameya Pawar**:

The applicant referenced above has requested the use of the public right-of-way for a **light fixture(s)**. An ordinance has been prepared by the Department of Business Affairs and Consumer Protection – Small Business Center - Public Way Use Unit for presentation to the City Council. Because this request was made for properties located in your ward, as approved by you as per the attached, I respectfully request that you introduce the attached ordinance at the next City Council meeting.

If you have any questions regarding this ordinance, please contact Anthony Bertuca at (312) 744-5506.

Department of Business Affairs and Consumer Protection

City of Chicago

O2014-6617

Office of the City Clerk

Document Tracking Sheet

Meeting Date:	7/30/2014
Sponsor(s):	Pawar (47)
Type:	Ordinance
Title:	Grant(s) of privilege in public way for Marquette Bank
Committee(s) Assignment:	Committee on Transportation and Public Way

ORDINANCE
Marquette Bank
Acct. No. 85739 - 13
Permit No. 1113183

Be It Ordained by the City Council of the City of Chicago:

SECTION 1. Permission and authority are hereby given and granted to Marquette Bank, upon the terms and subject to the conditions of this ordinance to maintain and use two (2) sign(s) projecting over the public right-of-way attached to its premises known as 1628 W. Irving Park Rd..

Said sign structure(s) measures as follows; along Irving Park Road:
One (1) at thirty-eight point five (38.5) feet in length, two point five (2.5) feet in height and fifteen (15) feet above grade level.
One (1) at eight (8) feet in length, five (5) feet in height and fifteen (15) feet above grade level.

The location of said privilege shall be as shown on prints kept on file with the Department of Business Affairs and Consumer Protection and the Office of the City Clerk.

Said privilege shall be constructed in accordance with plans and specifications approved by the Department of Transportation (Division of Project Development) and Zoning Department - Signs.

This grant of privilege in the public way shall be subject to the provisions of Section 10-28-015 and all other required provisions of the Municipal Code of Chicago.

The grantee shall pay to the City of Chicago as compensation for the privilege #1113183 herein granted the sum of six hundred ($600.00) per annum in advance.


A 25% penalty will be added for payments received after due date.

The permit holder agrees to hold the City of Chicago harmless for any damage, relocation or replacement costs associated with damage, relocation or removal of private property caused by the City performing work in the public way.

Authority herein given and granted for a period of five (5) years from and after Date of Passage.

Alderman _____


Ameya Pawar 47th Ward

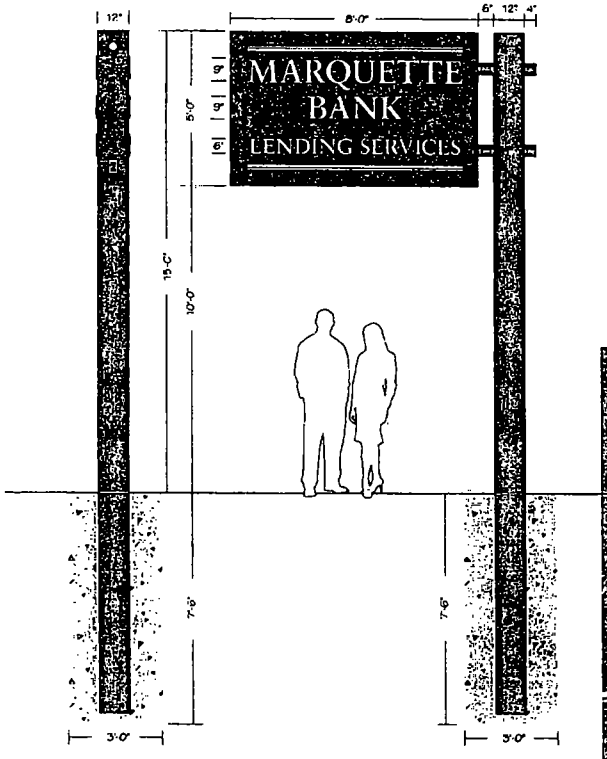

(1) 5'-0" x 8'-0" x 12" Double Face Illuminated Blade Sign

Cabinet: Fabricated Aluminum Painted Satin Black
Faces: .125" Aluminum Painted Satin Black
Border: 3M 3630-141 Gold Nugget Vinyl
Copy: Routed & Push-Thru 1/2" Clear Acrylic with 3M 3630-141 Gold Nugget Translucent Vinyl Applied to Faces
Illumination: White LEDs with Low-Voltage Power Supplies
Power: (1) 15Amp @ 120Volts Electrical Circuit Run to Site by Others
Mounting: 12" (12.75" O.D.) Schedule 40 Steel Column w/ (2) 4" (4.50" O.D.) Schedule 40 Steel Support Arms - Welded Connections - Upright Set Into Concrete Foundation - TBD

NOTE: FIELD SURVEY REQUIRED PRIOR TO FABRICATION

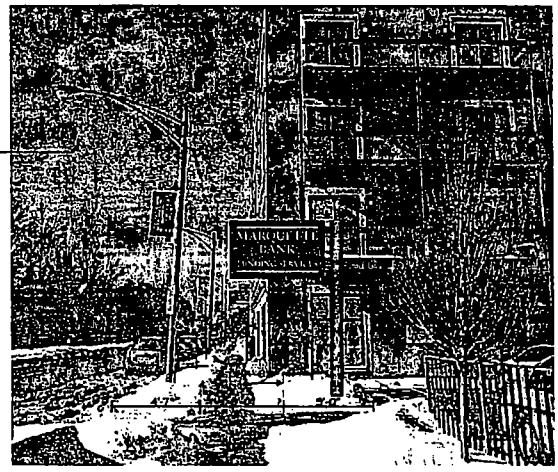

Parvin-Clauss
SIGN COMPANY

Design • Fabrication • Installation • Maintenance
163 Tuberculosis Drive • Crestwood, Missouri 63126-1518
(314) 638-3100 • Fax (314) 638-2020
e-mail: sign@parvinclauss.com
www.parvinclauss.com

PROJECT:

MARQUETTE BANK
1628 W Irving Park Rd
Chicago, IL

CUSTOMER APPROVAL:
DATE
AUTHORIZED SIGNATURE
REPRESENTATIVE
Lisa Voight
DRAWN BY
Bill Marlow
DATE
2.19.14
SCALE
3/8" = 1'
SHEET NO
2 of 3
WORK ORDER
70519
FILE NAME
MARQ70519

REVISIONS:
1 2.26.14
2 2.28.14
3 3.10.14
4 4.16.14
5
6
7
8

This sign is intended to be installed in accordance with the requirements of Article 600 of the National Electrical Code and/or other applicable local codes. This includes proper grounding and bonding of the sign

This sign is built to UL Standards for operation in North America

"This Document is owned by, and the information contained in it is proprietary to, Parvin-Clauss Sign Company. By receipt hereof the holder agrees not to use the information, disclose it to any third party, nor reproduce this document without the prior written consent of Parvin-Clauss Sign Company. Holder also agrees to immediately return this document upon request of Parvin-Clauss Sign Company."

© Copyright 2014 by Parvin-Clauss Sign Co

Department of Business Affairs and Consumer Protection
Small Business Center - Public Way Use Unit
City Hall - 121 N. LaSalle Street, Room 800 • Chicago, IL 60602
(312)-74-GOBIZ (312-744-6249) • (312) 744-1944 (TTY)
http://www.cityofchicago.org/bacp

07/30/2014

Alderman **Ameya Pawar**
Ward # **47**
City of Chicago
City Hall, Room **300**
121 North LaSalle Street
Chicago, Illinois 60602

Re: An ordinance to use and maintain a portion of the public right-of-way for **two (2) sign(s)** for **Marquette Bank**, adjacent to the premises known as **1628 W. Irving Park Rd.**.

Dear Alderman **Ameya Pawar**:

The applicant referenced above has requested the use of the public right-of-way for a **sign(s)**. An ordinance has been prepared by the Department of Business Affairs and Consumer Protection – Small Business Center - Public Way Use Unit for presentation to the City Council. Because this request was made for properties located in your ward, as approved by you as per the attached, I respectfully request that you introduce the attached ordinance at the next City Council meeting.

If you have any questions regarding this ordinance, please contact Anthony Bertuca at (312) 744-5506.

Department of Business Affairs and Consumer Protection

City of Chicago

O2014-6619

Office of the City Clerk

Document Tracking Sheet

Meeting Date:	7/30/2014
Sponsor(s):	Pawar (47)
Type:	Ordinance
Title:	Grant(s) of privilege in public way for Mrs. Murphys and Sons Irish Pub
Committee(s) Assignment:	Committee on Transportation and Public Way

ORDINANCE
MRS MURPHYS AND SONS IRISH BISTRO
Acct. No. 274122 - 1
Permit No. 1114017

Be It Ordained by the City Council of the City of Chicago:

SECTION 1. Permission and authority are hereby given and granted to MRS MURPHYS AND SONS IRISH BISTRO, upon the terms and subject to the conditions of this ordinance to maintain and use, as now constructed, two (2) Flag Pole(s) projecting over the public right-of-way adjacent to its premises known as 3905 N. Lincoln Ave..

Said Flag Pole(s) at N. LINCOLN measure(s):
Two (2) at six (6) feet in length, and point zero eight (.08) feet in width for a total of point nine six (.96) square feet.

The location of said privilege shall be as shown on prints kept on file with the Department of Business Affairs and Consumer Protection and the Office of the City Clerk.

Said privilege shall be constructed in accordance with plans and specifications approved by the Department of Transportation (Division of Project Development).


This grant of privilege in the public way shall be subject to the provisions of Section 10-28-015 and all other required provisions of the Municipal Code of Chicago.

The grantee shall pay to the City of Chicago as compensation for the privilege #1114017 herein granted the sum of one hundred fifty ($150.00) per annum in advance.

A 25% penalty will be added for payments received after due date.

The permit holder agrees to hold the City of Chicago harmless for any damage, relocation or replacement costs associated with damage, relocation or removal of private property caused by the City performing work in the public way.

Authority herein given and granted for a period of five (5) years from and after 06/30/2014.

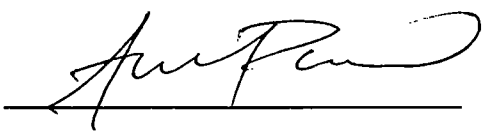
Alderman 

Ameya Pawar 47th Ward


IRISH BISTRO

3905 N. Lincoln Avenue, Chicago, IL 60613

Front elevation

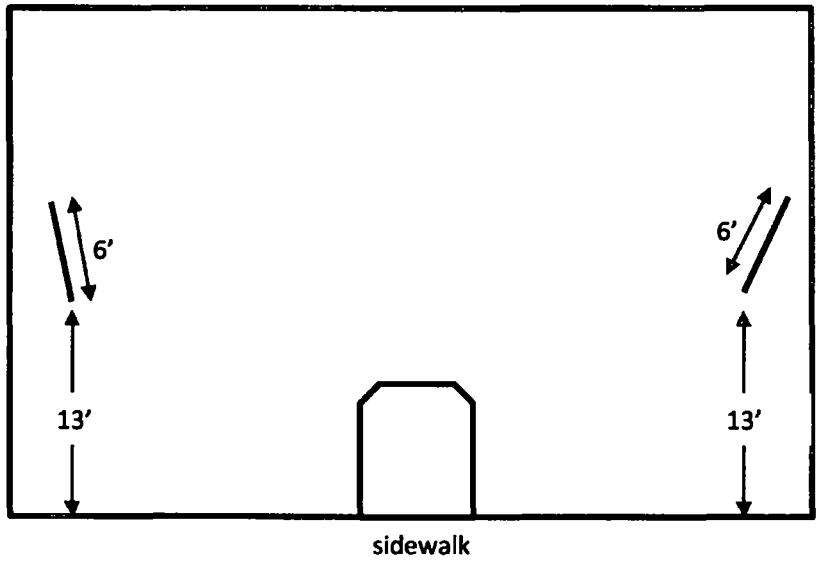

Side elevation

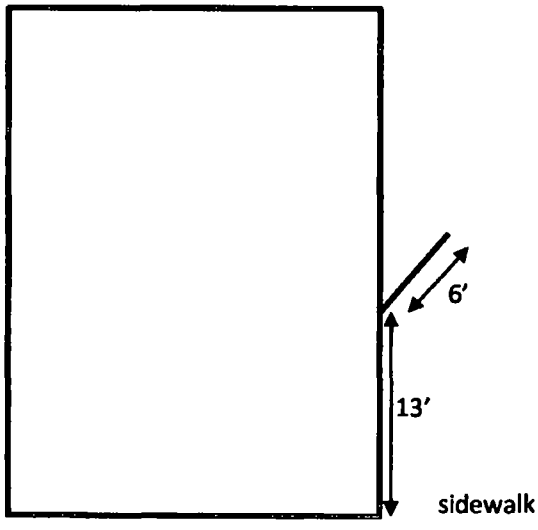

www.irishbistro.com

Department of Business Affairs and Consumer Protection
Small Business Center- Public Way Use Unit
City Hall- 121 N. LaSalle Street Room 800 • Chicago, IL 60602
(312)-74-GOBIZ (312-744-6249) • (312) 744-1944 (TTY)
http://www.cityofchicago.org/bacp

07/30/2014

Alderman **Ameya Pawar**
Ward # **47**
City of Chicago
City Hall, Room **300**
121 North LaSalle Street
Chicago, Illinois 60602

Re: An ordinance to use and maintain a portion of the public right-of-way for **two (2) flag pole(s)** for **MRS MURPHYS AND SONS IRISH BISTRO**, adjacent to the premises known as **3905 N. Lincoln Ave.**.

Dear Alderman **Ameya Pawar**:

The applicant referenced above has requested the use of the public right-of-way for a **flag pole(s)**. An ordinance has been prepared by the Department of Business Affairs and Consumer Protection – Small Business Center - Public Way Use Unit for presentation to the City Council. Because this request was made for properties located in your ward, as approved by you as per the attached, I respectfully request that you introduce the attached ordinance at the next City Council meeting.

If you have any questions regarding this ordinance, please contact Anthony Bertuca at (312) 744-5506.

Department of Business Affairs and Consumer Protection

City of Chicago

O2014-6620

Office of the City Clerk

Document Tracking Sheet

Meeting Date:	7/30/2014
Sponsor(s):	Pawar (47)
Type:	Ordinance
Title:	Grant(s) of privilege in public way for North Center Animal Hospital, Inc.
Committee(s) Assignment:	Committee on Transportation and Public Way

ORDINANCE
NORTH CENTER ANIMAL HOSPITAL, INC.
Acct. No. 24300 - 2
Permit No. 1113694

Be It Ordained by the City Council of the City of Chicago:

SECTION 1. Permission and authority are hereby given and granted to NORTH CENTER ANIMAL HOSPITAL, INC., upon the terms and subject to the conditions of this ordinance to maintain and use, as now constructed, five (5) Light Fixture(s) projecting over the public right-of-way adjacent to its premises known as 1808 W. Addison St..

Said Light Fixture(s) at W. Addison Street measure(s):
Three (3) at one point five (1.5) foot in length, two point one six (2.16) feet in width and seventeen (17) feet above grade level.
Two (2) at one point two five (1.25) foot in length, point six seven (.67) feet in width and six point five eight (6.58) feet above grade level.

The location of said privilege shall be as shown on prints kept on file with the Department of Business Affairs and Consumer Protection and the Office of the City Clerk.

Said privilege shall be constructed in accordance with plans and specifications approved by the Department of Transportation (Division of Project Development).

This grant of privilege in the public way shall be subject to the provisions of Section 10-28-015 and all other required provisions of the Municipal Code of Chicago.

The grantee shall pay to the City of Chicago as compensation for the privilege #1113694 herein granted the sum of ninety-five ($95.00) per annum in advance.


A 25% penalty will be added for payments received after due date.

The permit holder agrees to hold the City of Chicago harmless for any damage, relocation or replacement costs associated with damage, relocation or removal of private property caused by the City performing work in the public way.

Authority herein given and granted for a period of five (5) years from and after 06/03/2014.

Alderman _____

Ameya Pawar 47th Ward

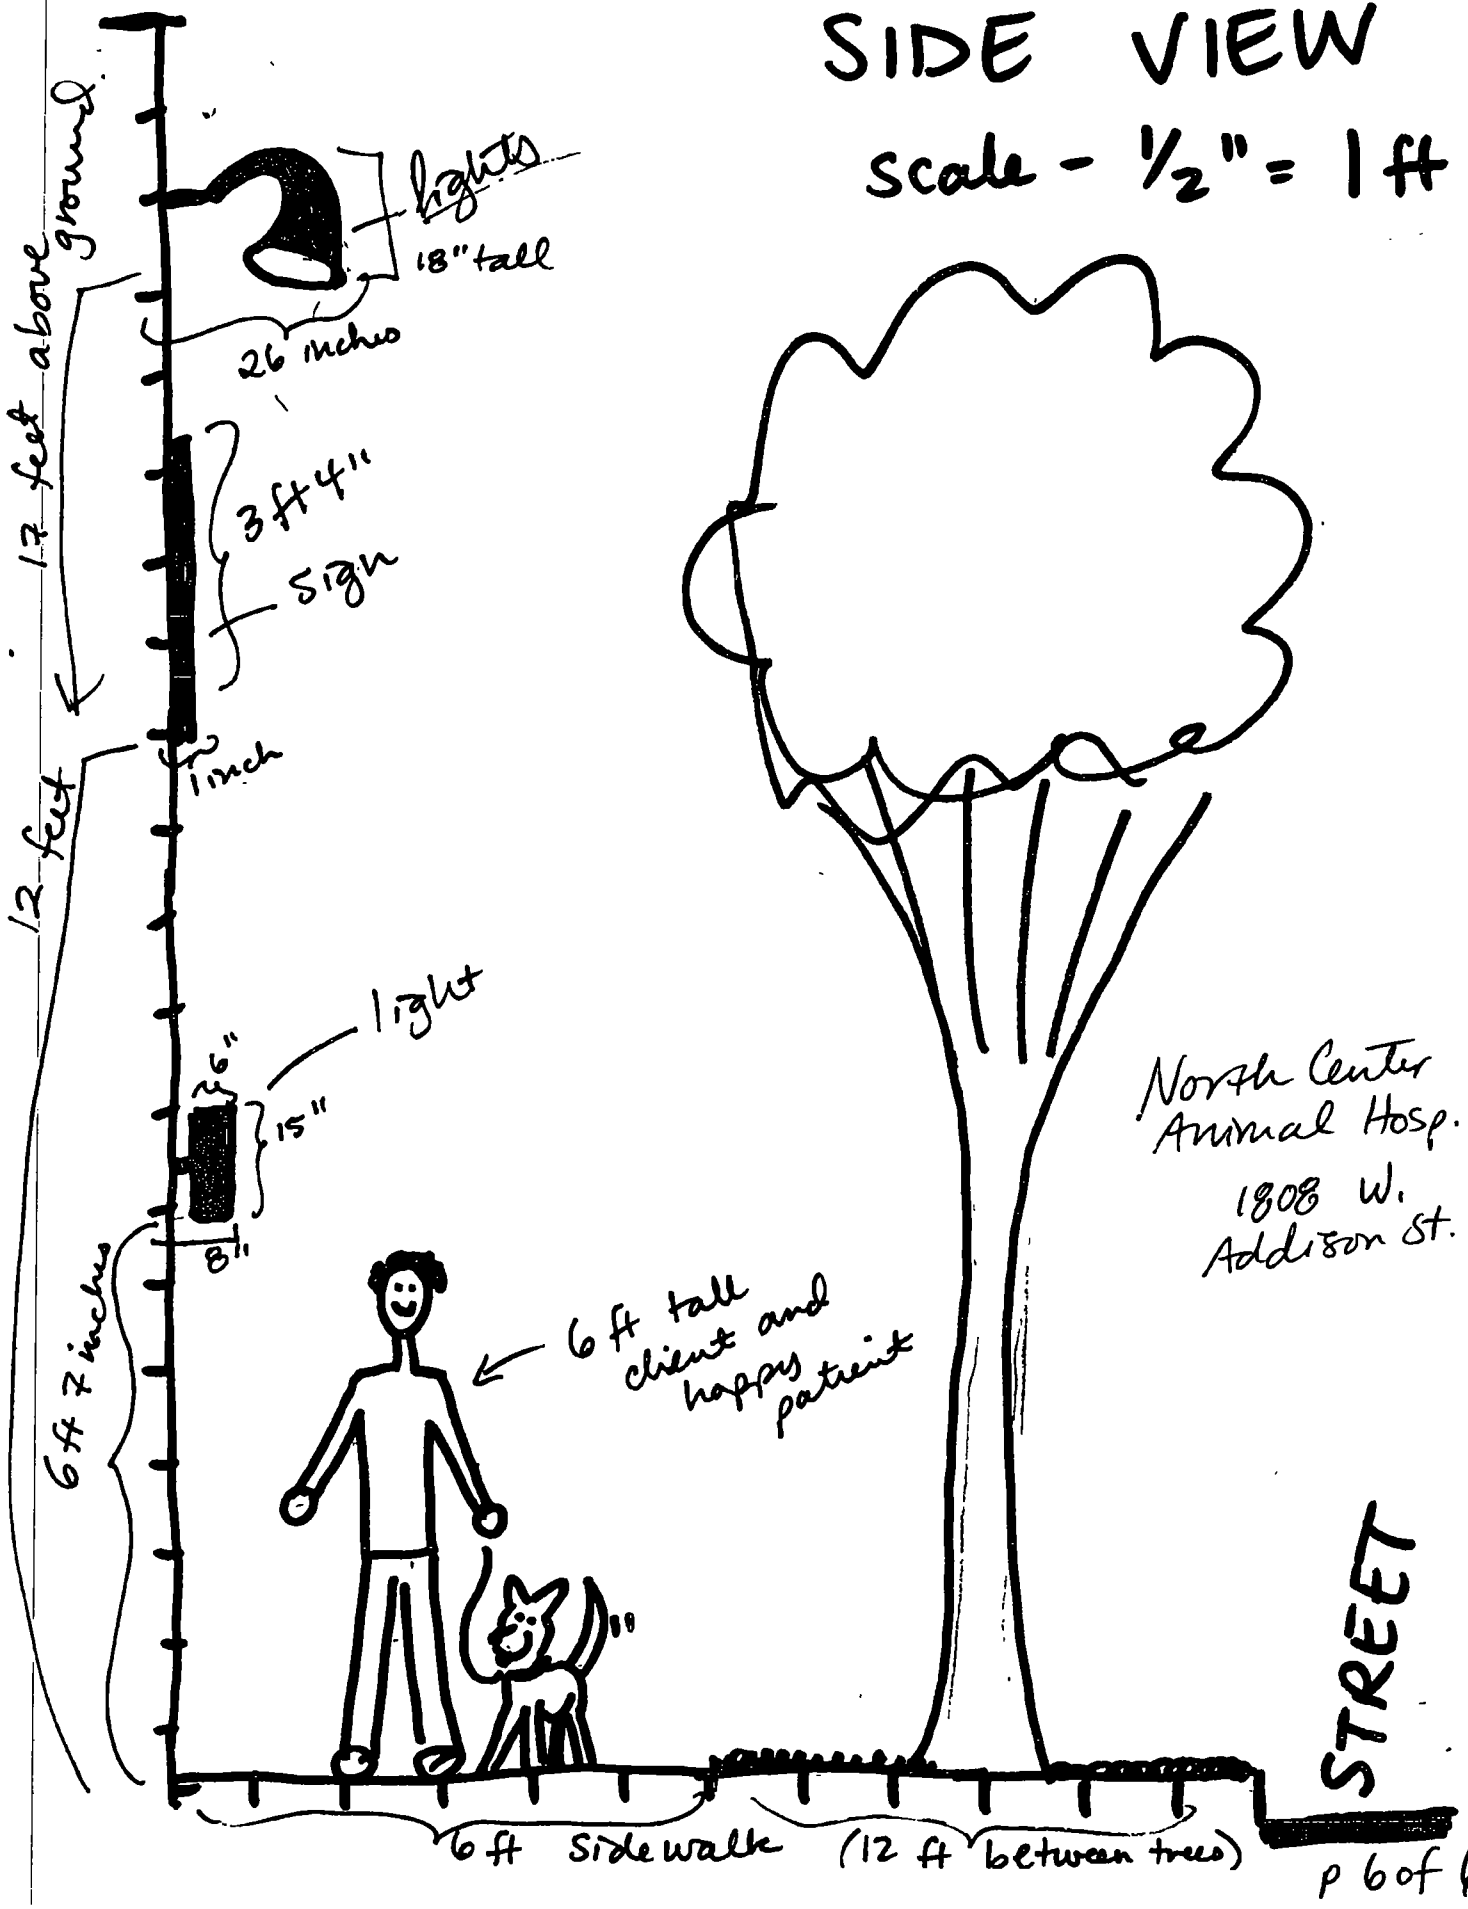
SIDE VIEW
scale - ½" = 1 ft
lights
18" tall
26 inches
12 feet above ground
3 ft 4"
sign
1 inch
12 feet
light
6"
15"
8"
6 ft 7 inches
6 ft tall client and happy patient
North Center Animal Hosp.
1808 W. Addison St.
STREET
6 ft Sidewalk
(12 ft between trees)

Department of Business Affairs and Consumer Protection
Small Business Center- Public Way Use Unit
City Hall - 121 N. LaSalle Street, Room 800 • Chicago, IL 60602
(312)-74-GOBIZ (312-744-6249) • (312) 744-1944 (TTY)
http://www.cityofchicago.org/bacp

07/30/2014

Alderman **Ameya Pawar**
Ward # **47**
City of Chicago
City Hall, Room **300**
121 North LaSalle Street
Chicago, Illinois 60602

Re: An ordinance to use and maintain a portion of the public right-of-way for **five (5) light fixture(s)** for **NORTH CENTER ANIMAL HOSPITAL, INC.**, adjacent to the premises known as **1808 W. Addison St.**.

Dear Alderman **Ameya Pawar**:

The applicant referenced above has requested the use of the public right-of-way for a **light fixture(s)**. An ordinance has been prepared by the Department of Business Affairs and Consumer Protection – Small Business Center - Public Way Use Unit for presentation to the City Council. Because this request was made for properties located in your ward, as approved by you as per the attached, I respectfully request that you introduce the attached ordinance at the next City Council meeting.

If you have any questions regarding this ordinance, please contact Anthony Bertuca at (312) 744-5506.

Department of Business Affairs and Consumer Protection

City of Chicago

O2014-6631

Office of the City Clerk

Document Tracking Sheet

Meeting Date:	7/30/2014
Sponsor(s):	Pawar (47)
Type:	Ordinance
Title:	Grant(s) of privilege in public way for Ravenswood Community Council - Privilege No. 1113364
Committee(s) Assignment:	Committee on Transportation and Public Way

ORDINANCE
RAVENSWOOD COMMUNITY COUNCIL
Acct. No. 301889 - 2
Permit No. 1113364

Be It Ordained by the City Council of the City of Chicago:

SECTION 1. Permission and authority are hereby given and granted to RAVENSWOOD COMMUNITY COUNCIL, upon the terms and subject to the conditions of this ordinance to construct, install, maintain and use one (1) Bicycle Rack(s) on the public right-of-way adjacent to its premises known as 4735 N. Damen Ave..

Said Bicycle Rack(s) at N. Damen Avenue measure(s):
One (1) at two point nine six (2.96) feet in length, and point three three (.33) feet in width for a total of point nine eight (.98) square feet.

The location of said privilege shall be as shown on prints kept on file with the Department of Business Affairs and Consumer Protection and the Office of the City Clerk.

Said privilege shall be constructed in accordance with plans and specifications approved by the Department of Planning and Development and Department of Transportation (Division of Project Development).

This grant of privilege in the public way shall be subject to the provisions of Section 10-28-015 and all other required provisions of the Municipal Code of Chicago.

The grantee shall pay to the City of Chicago as compensation for the privilege #1113364 herein granted the sum of zero ($.00) per annum in advance.

A 25% penalty will be added for payments received after due date.


The permit holder agrees to hold the City of Chicago harmless for any damage, relocation or replacement costs associated with damage, relocation or removal of private property caused by the City performing work in the public way.

Authority herein given and granted for a period of five (5) years from and after Date of Passage.


Alderman _____

Ameya Pawar 47th Ward


BILL OF MATERIALS

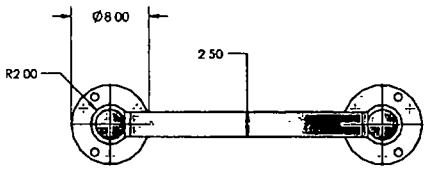


Top

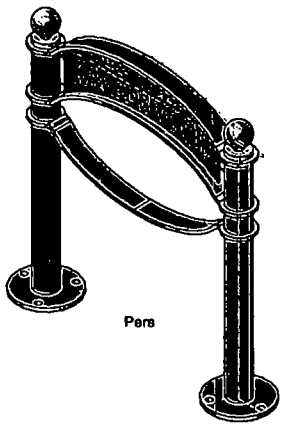


Pers

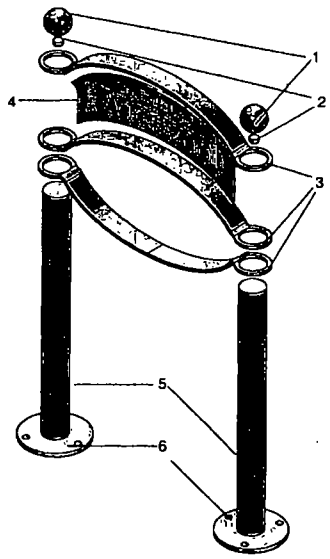

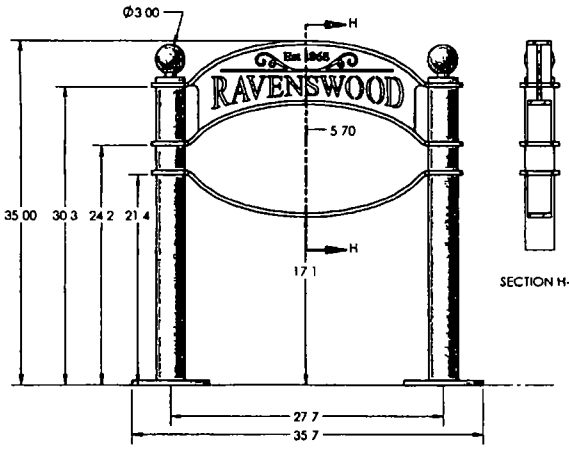

Front

SECTION H-H

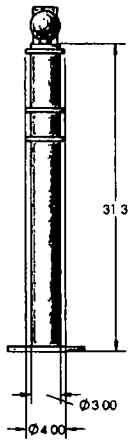

Right

RAVENSWOOD BIKE RACK - BEYOND DESIGN					
SCALE 1 12		A3			
ITEM NO	MATERIAL	QTY	GAUGE	COLOR	DESCRIPTION
1	STEEL	2		BLACK	SPHERE TOP
2	STEEL	2		BLACK	SPACER
3	STEEL	3	4	BLACK	ARCHED SUPPORTS
4	STEEL	1	4	BLACK	INSCRIPTION PLATE
5	STEEL	2		BLACK	PILLARS
6	STEEL	2		BLACK	MOUNTING PLATE

BEYOND DESIGN

Department of Business Affairs and Consumer Protection
Small Business Center - Public Way Use Unit
City Hall - 121 N. LaSalle Street. Room 800 • Chicago, IL 60602
(312)-74-GOBIZ (312-744-6249) • (312) 744-1944 (TTY)
http://www.cityofchicago.org/bacp

07/30/2014

Alderman **Ameya Pawar**
Ward # **47**
City of Chicago
City Hall, Room **300**
121 North LaSalle Street
Chicago, Illinois 60602

Re: An ordinance to use and maintain a portion of the public right-of-way for **one (1) bicycle rack(s)** for **RAVENSWOOD COMMUNITY COUNCIL**, adjacent to the premises known as **4735 N. Damen Ave.**.

Dear Alderman **Ameya Pawar**:

The applicant referenced above has requested the use of the public right-of-way for a **bicycle rack(s)**. An ordinance has been prepared by the Department of Business Affairs and Consumer Protection – Small Business Center - Public Way Use Unit for presentation to the City Council. Because this request was made for properties located in your ward, as approved by you as per the attached, I respectfully request that you introduce the attached ordinance at the next City Council meeting.

If you have any questions regarding this ordinance, please contact Anthony Bertuca at (312) 744-5506.

Department of Business Affairs and Consumer Protection

City of Chicago

O2014-6632

Office of the City Clerk

Document Tracking Sheet

Meeting Date:	7/30/2014
Sponsor(s):	Pawar (47)
Type:	Ordinance
Title:	Grant(s) of privilege in public way for Ravenswood Community Council - Privilege No. 1113368
Committee(s) Assignment:	Committee on Transportation and Public Way

ORDINANCE
RAVENSWOOD COMMUNITY COUNCIL
Acct. No. 301889 - 3
Permit No. 1113368

Be It Ordained by the City Council of the City of Chicago:

SECTION 1. Permission and authority are hereby given and granted to RAVENSWOOD COMMUNITY COUNCIL, upon the terms and subject to the conditions of this ordinance to construct, install, maintain and use one (1) Bicycle Rack(s) on the public right-of-way adjacent to its premises known as 4659 N. Clark St..

Said Bicycle Rack(s) at N. Clark Street measure(s):
One (1) at two point nine six (2.96) feet in length, and point three three (.33) feet in width for a total of point nine eight (.98) square feet.

The location of said privilege shall be as shown on prints kept on file with the Department of Business Affairs and Consumer Protection and the Office of the City Clerk.

Said privilege shall be constructed in accordance with plans and specifications approved by the Department of Planning and Development and Department of Transportation (Division of Project Development).

This grant of privilege in the public way shall be subject to the provisions of Section 10-28-015 and all other required provisions of the Municipal Code of Chicago.

The grantee shall pay to the City of Chicago as compensation for the privilege #1113368 herein granted the sum of zero ($.00) per annum in advance.

A 25% penalty will be added for payments received after due date.


The permit holder agrees to hold the City of Chicago harmless for any damage, relocation or replacement costs associated with damage, relocation or removal of private property caused by the City performing work in the public way.

Authority herein given and granted for a period of five (5) years from and after Date of Passage.


Alderman

Ameya Pawar 47th Ward


BILL OF MATERIALS

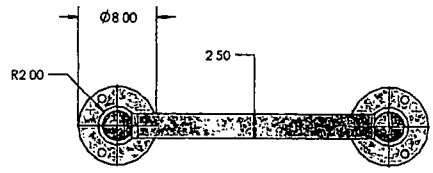


Top

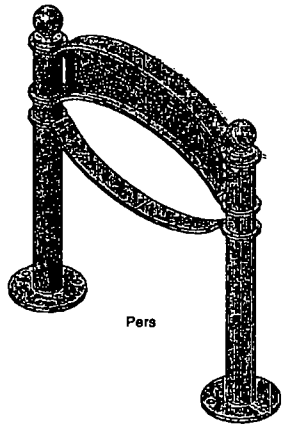


Pers

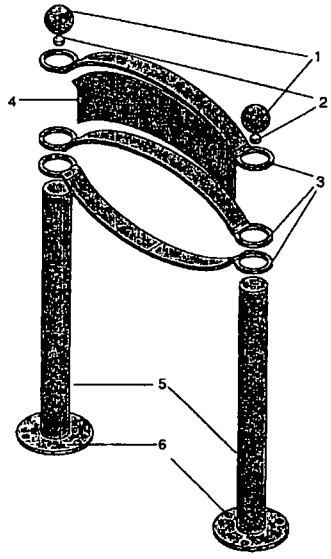


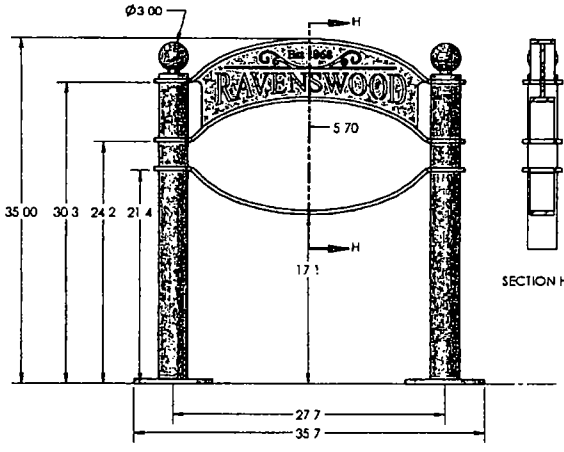

Front

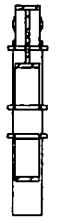

SECTION H-H

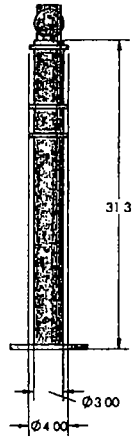

Right

RAVENSWOOD BIKE RACK - BEYOND DESIGN					
SCALE 1 12		A3			
ITEM NO	MATERIAL	QTY	GAUGE	COLOR	DESCRIPTION
1	STEEL	2		BLACK	SPHERE TOP
2	STEEL	2		BLACK	SPACER
3	STEEL	3	4	BLACK	ARCHED SUPPORTS
4	STEEL	1	4	BLACK	INSCRIPTION PLATE
5	STEEL	2		BLACK	PILLARS
6	STEEL	2		BLACK	MOUNTING PLATE

Department of Business Affairs and Consumer Protection
Small Business Center - Public Way Use Unit
City Hall - 121 N. LaSalle Street, Room 800 • Chicago, IL 60602
(312)-74-GOBIZ (312-744-6249) • (312) 744-1944 (TTY)
http://www.cityofchicago.org/bacp

07/30/2014

Alderman **Ameya Pawar**
Ward # **47**
City of Chicago
City Hall, Room **300**
121 North LaSalle Street
Chicago, Illinois 60602

Re: An ordinance to use and maintain a portion of the public right-of-way for **one (1) bicycle rack(s)** for **RAVENSWOOD COMMUNITY COUNCIL**, adjacent to the premises known as **4659 N. Clark St.**.

Dear Alderman **Ameya Pawar**:

The applicant referenced above has requested the use of the public right-of-way for a **bicycle rack(s)**. An ordinance has been prepared by the Department of Business Affairs and Consumer Protection – Small Business Center - Public Way Use Unit for presentation to the City Council. Because this request was made for properties located in your ward, as approved by you as per the attached, I respectfully request that you introduce the attached ordinance at the next City Council meeting.

If you have any questions regarding this ordinance, please contact Anthony Bertuca at (312) 744-5506.

Department of Business Affairs and Consumer Protection

City of Chicago

O2014-6634

Office of the City Clerk

Document Tracking Sheet

Meeting Date:	7/30/2014
Sponsor(s):	Pawar (47)
Type:	Ordinance
Title:	Grant(s) of privilege in public way for Ravenswood Community Council - Privilege No. 1113371
Committee(s) Assignment:	Committee on Transportation and Public Way

ORDINANCE
RAVENSWOOD COMMUNITY COUNCIL
Acct. No. 301889 - 4
Permit No. 1113371

Be It Ordained by the City Council of the City of Chicago:

SECTION 1. Permission and authority are hereby given and granted to RAVENSWOOD COMMUNITY COUNCIL, upon the terms and subject to the conditions of this ordinance to construct, install, maintain and use one (1) Bicycle Rack(s) on the public right-of-way adjacent to its premises known as 4656 N. Clark St..

Said Bicycle Rack(s) at N. Clark Street measure(s):
One (1) at two point nine six (2.96) feet in length, and point three three (.33) feet in width for a total of point nine eight (.98) square feet.

The location of said privilege shall be as shown on prints kept on file with the Department of Business Affairs and Consumer Protection and the Office of the City Clerk.

Said privilege shall be constructed in accordance with plans and specifications approved by the Department of Planning and Development and Department of Transportation (Division of Project Development).

This grant of privilege in the public way shall be subject to the provisions of Section 10-28-015 and all other required provisions of the Municipal Code of Chicago.

The grantee shall pay to the City of Chicago as compensation for the privilege #1113371 herein granted the sum of zero ($.00) per annum in advance.

A 25% penalty will be added for payments received after due date.


The permit holder agrees to hold the City of Chicago harmless for any damage, relocation or replacement costs associated with damage, relocation or removal of private property caused by the City performing work in the public way.

Authority herein given and granted for a period of five (5) years from and after Date of Passage.


Alderman _____

Ameya Pawar 47th Ward


BILL OF MATERIALS

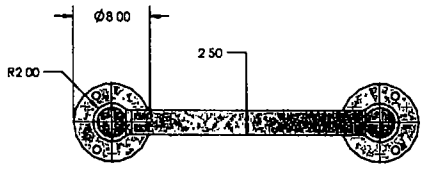


Top

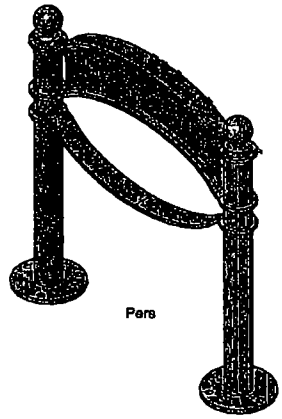


Pers

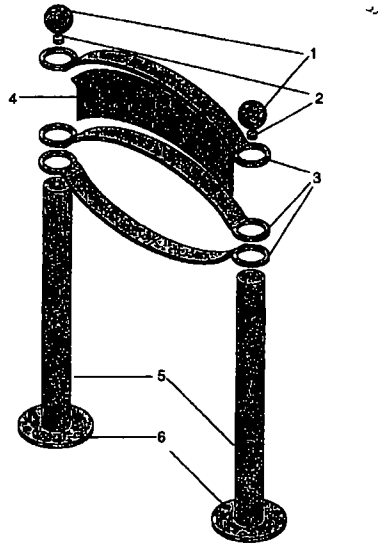

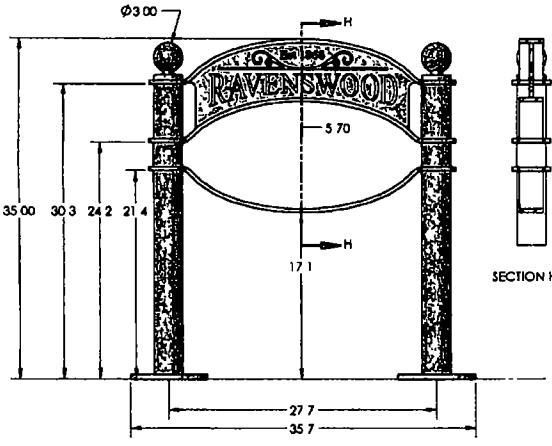

Front

SECTION H-H

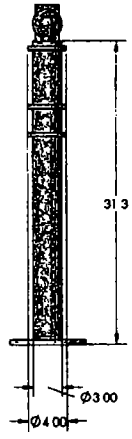

Right

RAVENSWOOD BIKE RACK - BEYOND DESIGN					
SCALE 1 12		A3			
ITEM NO	MATERIAL	QTY	GAUGE	COLOR	DESCRIPTION
1	STEEL	2		BLACK	SPHERE TOP
2	STEEL	2		BLACK	SPACER
3	STEEL	3	4	BLACK	ARCHED SUPPORTS
4	STEEL	1	4	BLACK	INSCRIPTION PLATE
5	STEEL	2		BLACK	PILLARS
6	STEEL	2		BLACK	MOUNTING PLATE

Department of Business Affairs and Consumer Protection
Small Business Center - Public Way Use Unit
City Hall - 121 N. LaSalle Street, Room 800 • Chicago, IL 60602
(312)-74-GOBIZ (312-744-6249) • (312) 744-1944 (TTY)
http://www.cityofchicago.org/bacp

07/30/2014

Alderman **Ameya Pawar**
Ward # **47**
City of Chicago
City Hall, Room **300**
121 North LaSalle Street
Chicago, Illinois 60602

Re: An ordinance to use and maintain a portion of the public right-of-way for **one (1) bicycle rack(s)** for **RAVENSWOOD COMMUNITY COUNCIL**, adjacent to the premises known as **4552 N. Clark St.**.

Dear Alderman **Ameya Pawar**:

The applicant referenced above has requested the use of the public right-of-way for a **bicycle rack(s)**. An ordinance has been prepared by the Department of Business Affairs and Consumer Protection – Small Business Center - Public Way Use Unit for presentation to the City Council. Because this request was made for properties located in your ward, as approved by you as per the attached, I respectfully request that you introduce the attached ordinance at the next City Council meeting.

If you have any questions regarding this ordinance, please contact Anthony Bertuca at (312) 744-5506.

Department of Business Affairs and Consumer Protection

City of Chicago

O2014-6637

Office of the City Clerk

Document Tracking Sheet

Meeting Date:	7/30/2014
Sponsor(s):	Pawar (47)
Type:	Ordinance
Title:	Grant(s) of privilege in public way for Ravenswood Community Council - Privilege No. 1113372
Committee(s) Assignment:	Committee on Transportation and Public Way

ORDINANCE
RAVENSWOOD COMMUNITY COUNCIL
Acct. No. 301889 - 5
Permit No. 1113372

Be It Ordained by the City Council of the City of Chicago:

SECTION 1. Permission and authority are hereby given and granted to RAVENSWOOD COMMUNITY COUNCIL, upon the terms and subject to the conditions of this ordinance to construct, install, maintain and use one (1) Bicycle Rack(s) on the public right-of-way adjacent to its premises known as 4880 N. Clark St..

Said Bicycle Rack(s) at N. Clark Street measure(s):
One (1) at two point nine six (2.96) feet in length, and point three three (.33) feet in width for a total of point nine eight (.98) square feet.

The location of said privilege shall be as shown on prints kept on file with the Department of Business Affairs and Consumer Protection and the Office of the City Clerk.

Said privilege shall be constructed in accordance with plans and specifications approved by the Department of Planning and Development and Department of Transportation (Division of Project Development).

This grant of privilege in the public way shall be subject to the provisions of Section 10-28-015 and all other required provisions of the Municipal Code of Chicago.

The grantee shall pay to the City of Chicago as compensation for the privilege #1113372 herein granted the sum of zero ($.00) per annum in advance.


A 25% penalty will be added for payments received after due date.

The permit holder agrees to hold the City of Chicago harmless for any damage, relocation or replacement costs associated with damage, relocation or removal of private property caused by the City performing work in the public way.


Authority herein given and granted for a period of five (5) years from and after Date of Passage.

Alderman _____
Ameya Pawar 47th Ward


BILL OF MATERIALS

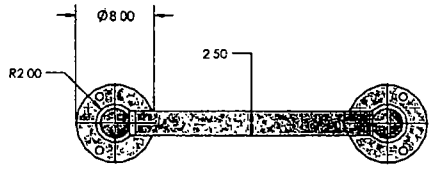


Top

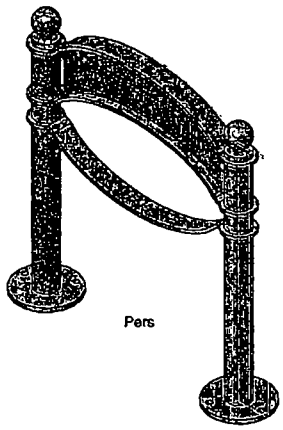


Pers

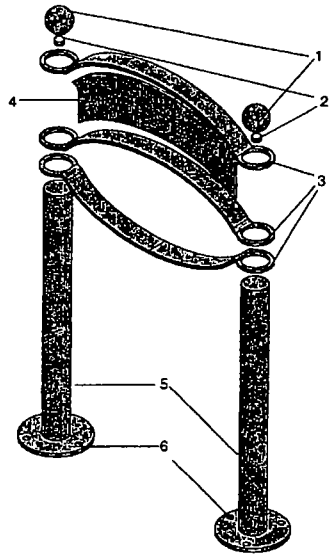

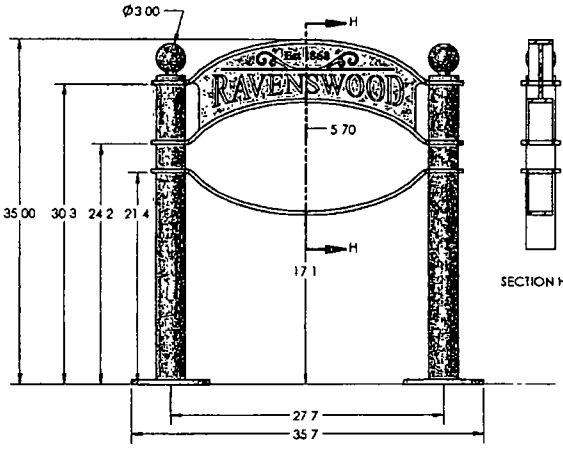

Front

SECTION H-H

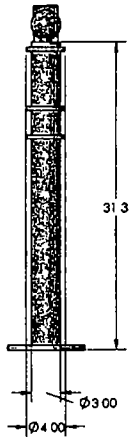

Right

RAVENSWOOD BIKE RACK - BEYOND DESIGN					
SCALE 1 12		A3			
ITEM NO	MATERIAL	QTY	GAUGE	COLOR	DESCRIPTION
1	STEEL	2		BLACK	SPHERE TOP
2	STEEL	2		BLACK	SPACER
3	STEEL	3	4	BLACK	ARCHED SUPPORTS
4	STEEL	1	4	BLACK	INSCRIPTION PLATE
5	STEEL	2		BLACK	PILLARS
6	STEEL	2		BLACK	MOUNTING PLATE

Department of Business Affairs and Consumer Protection
Small Business Center- Public Way Use Unit
City Hall - 121 N. LaSalle Street Room 800 • Chicago, IL 60602
(312)-74-GOBIZ (312-744-6249) • (312) 744-1944 (TTY)
http://www.cityofchicago.org/bacp

07/30/2014

Alderman **Ameya Pawar**
Ward # **47**
City of Chicago
City Hall, Room **300**
121 North LaSalle Street
Chicago, Illinois 60602

Re: An ordinance to use and maintain a portion of the public right-of-way for **one (1) bicycle rack(s)** for **RAVENSWOOD COMMUNITY COUNCIL**, adjacent to the premises known as **4880 N. Clark St.**.

Dear Alderman **Ameya Pawar**:

The applicant referenced above has requested the use of the public right-of-way for a **bicycle rack(s)**. An ordinance has been prepared by the Department of Business Affairs and Consumer Protection – Small Business Center - Public Way Use Unit for presentation to the City Council. Because this request was made for properties located in your ward, as approved by you as per the attached, I respectfully request that you introduce the attached ordinance at the next City Council meeting.

If you have any questions regarding this ordinance, please contact Anthony Bertuca at (312) 744-5506.

Department of Business Affairs and Consumer Protection

City of Chicago

O2014-6638

Office of the City Clerk

Document Tracking Sheet

Meeting Date:	7/30/2014
Sponsor(s):	Pawar (47)
Type:	Ordinance
Title:	Grant(s) of privilege in public way for Ravenswood Community Council - Privilege No. 1113376
Committee(s) Assignment:	Committee on Transportation and Public Way

ORDINANCE
RAVENSWOOD COMMUNITY COUNCIL
Acct. No. 301889 - 6
Permit No. 1113376

Be It Ordained by the City Council of the City of Chicago:

SECTION 1. Permission and authority are hereby given and granted to RAVENSWOOD COMMUNITY COUNCIL, upon the terms and subject to the conditions of this ordinance to construct, install, maintain and use one (1) Bicycle Rack(s) on the public right-of-way adjacent to its premises known as 1902 W. Montrose Ave..

Said Bicycle Rack(s) at W. Montrose Avenue measure(s):
One (1) at two point nine six (2.96) feet in length, and point three three (.33) feet in width for a total of point nine eight (.98) square feet.

The location of said privilege shall be as shown on prints kept on file with the Department of Business Affairs and Consumer Protection and the Office of the City Clerk.

Said privilege shall be constructed in accordance with plans and specifications approved by the Department of Planning and Development and Department of Transportation (Division of Project Development).

This grant of privilege in the public way shall be subject to the provisions of Section 10-28-015 and all other required provisions of the Municipal Code of Chicago.

The grantee shall pay to the City of Chicago as compensation for the privilege #1113376 herein granted the sum of zero ($.00) per annum in advance.

A 25% penalty will be added for payments received after due date.


The permit holder agrees to hold the City of Chicago harmless for any damage, relocation or replacement costs associated with damage, relocation or removal of private property caused by the City performing work in the public way.

Authority herein given and granted for a period of five (5) years from and after Date of Passage.


Alderman _____

Ameya Pawar 47th Ward


BILL OF MATERIALS

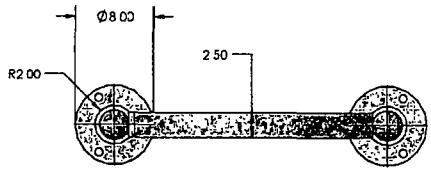


Top

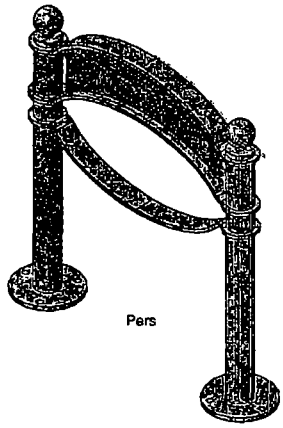


Pers

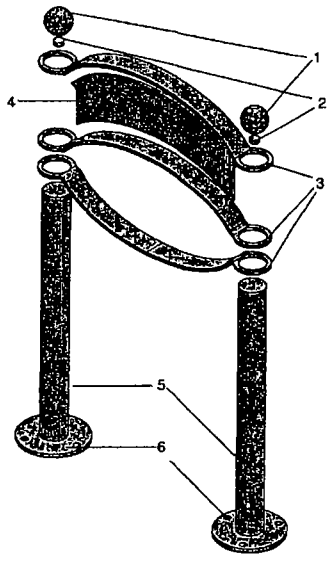


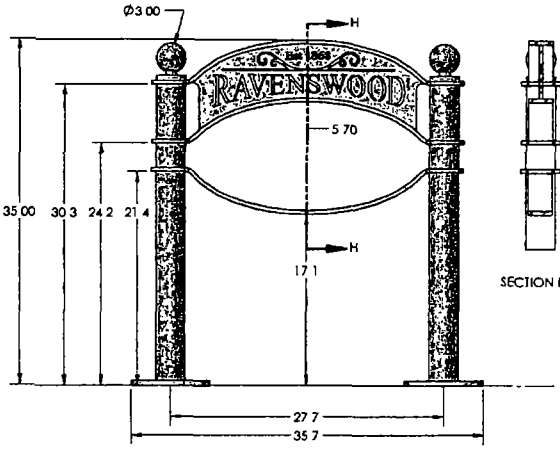

Front

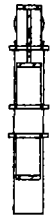

SECTION H-H

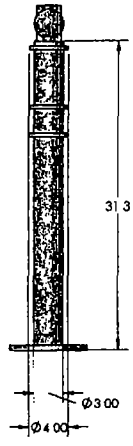

Right

RAVENSWOOD BIKE RACK - BEYOND DESIGN					
SCALE 1 12		A3			
ITEM NO	MATERIAL	QTY	GAUGE	COLOR	DESCRIPTION
1	STEEL	2		BLACK	SPHERE TOP
2	STEEL	2		BLACK	SPACER
3	STEEL	3	4	BLACK	ARCHED SUPPORTS
4	STEEL	1	4	BLACK	INSCRIPTION PLATE
5	STEEL	2		BLACK	PILLARS
6	STEEL	2		BLACK	MOUNTING PLATE

Department of Business Affairs and Consumer Protection
Small Business Center - Public Way Use Unit
City Hall - 121 N. LaSalle Street, Room 800 • Chicago, IL 60602
(312)-74-GOBIZ (312-744-6249) • (312) 744-1944 (TTY)
http //www.cityofchicago.org/bacp

07/30/2014

Alderman **Ameya Pawar**
Ward # **47**
City of Chicago
City Hall, Room **300**
121 North LaSalle Street
Chicago, Illinois 60602

Re: An ordinance to use and maintain a portion of the public right-of-way for **one (1) bicycle rack(s)** for **RAVENSWOOD COMMUNITY COUNCIL**, adjacent to the premises known as **1902 W. Montrose Ave.**.

Dear Alderman **Ameya Pawar**:

The applicant referenced above has requested the use of the public right-of-way for a **bicycle rack(s)**. An ordinance has been prepared by the Department of Business Affairs and Consumer Protection – Small Business Center - Public Way Use Unit for presentation to the City Council. Because this request was made for properties located in your ward, as approved by you as per the attached, I respectfully request that you introduce the attached ordinance at the next City Council meeting.

If you have any questions regarding this ordinance, please contact Anthony Bertuca at (312) 744-5506.

Department of Business Affairs and Consumer Protection

City of Chicago

O2014-6640

Office of the City Clerk

Document Tracking Sheet

Meeting Date:	7/30/2014
Sponsor(s):	Pawar (47)
Type:	Ordinance
Title:	Grant(s) of privilege in public way for Ravenswood Community Council - Privilege No. 1113377
Committee(s) Assignment:	Committee on Transportation and Public Way

ORDINANCE
RAVENSWOOD COMMUNITY COUNCIL
Acct. No. 301889 - 7
Permit No. 1113377

Be It Ordained by the City Council of the City of Chicago:

SECTION 1. Permission and authority are hereby given and granted to RAVENSWOOD COMMUNITY COUNCIL, upon the terms and subject to the conditions of this ordinance to construct, install, maintain and use one (1) Bicycle Rack(s) on the public right-of-way adjacent to its premises known as 4559 N. Clark St..

Said Bicycle Rack(s) at N. Clark Street measure(s):
One (1) at two point nine six (2.96) feet in length, and point three three (.33) feet in width for a total of point nine eight (.98) square feet.

The location of said privilege shall be as shown on prints kept on file with the Department of Business Affairs and Consumer Protection and the Office of the City Clerk.

Said privilege shall be constructed in accordance with plans and specifications approved by the Department of Planning and Development and Department of Transportation (Division of Project Development).

This grant of privilege in the public way shall be subject to the provisions of Section 10-28-015 and all other required provisions of the Municipal Code of Chicago.

The grantee shall pay to the City of Chicago as compensation for the privilege #1113377 herein granted the sum of zero ($.00) per annum in advance.

A 25% penalty will be added for payments received after due date.


The permit holder agrees to hold the City of Chicago harmless for any damage, relocation or replacement costs associated with damage, relocation or removal of private property caused by the City performing work in the public way.

Authority herein given and granted for a period of five (5) years from and after Date of Passage.


Alderman _____

Ameya Pawar 47th Ward


BILL OF MATERIALS

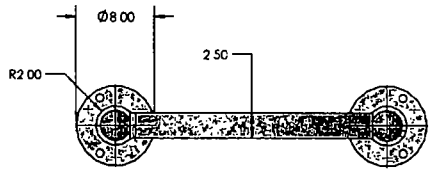


Top

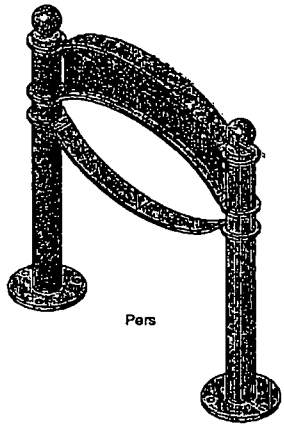


Pers

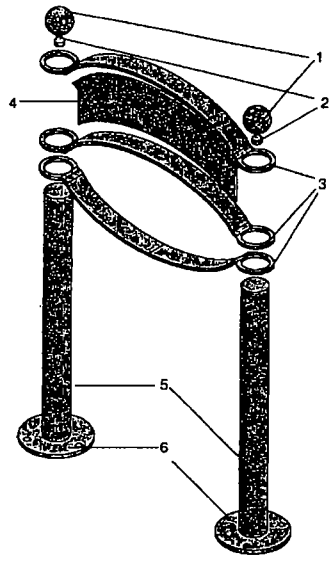


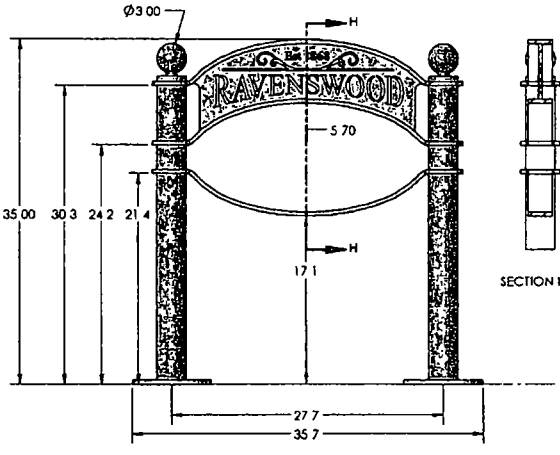

Front

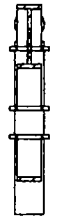

SECTION H-H

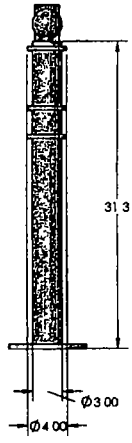

Right

RAVENSWOOD BIKE RACK - BEYOND DESIGN					
SCALE 1 12		A3			
ITEM NO	MATERIAL	QTY	GAUGE	COLOR	DESCRIPTION
1	STEEL	2		BLACK	SPHERE TOP
2	STEEL	2		BLACK	SPACER
3	STEEL	3	4	BLACK	ARCHED SUPPORTS
4	STEEL	1	4	BLACK	INSCRIPTION PLATE
5	STEEL	2		BLACK	PILLARS
6	STEEL	2		BLACK	MOUNTING PLATE

BEYOND DESIGN

Department of Business Affairs and Consumer Protection
Small Business Center - Public Way Use Unit
City Hall - 121 N LaSalle Street, Room 800 • Chicago, IL 60602
(312)-74-GOBIZ (312-744-6249) • (312) 744-1944 (TTY)
http://www.cityofchicago.org/bacp

07/30/2014

Alderman **Ameya Pawar**
Ward # **47**
City of Chicago
City Hall, Room **300**
121 North LaSalle Street
Chicago, Illinois 60602

Re: An ordinance to use and maintain a portion of the public right-of-way for **one (1) bicycle rack(s)** for **RAVENSWOOD COMMUNITY COUNCIL**, adjacent to the premises known as **4559 N. Clark St.**.

Dear Alderman **Ameya Pawar**:

The applicant referenced above has requested the use of the public right-of-way for a **bicycle rack(s)**. An ordinance has been prepared by the Department of Business Affairs and Consumer Protection – Small Business Center - Public Way Use Unit for presentation to the City Council. Because this request was made for properties located in your ward, as approved by you as per the attached, I respectfully request that you introduce the attached ordinance at the next City Council meeting.

If you have any questions regarding this ordinance, please contact Anthony Bertuca at (312) 744-5506.

Department of Business Affairs and Consumer Protection

City of Chicago

O2014-6641

Office of the City Clerk

Document Tracking Sheet

Meeting Date:	7/30/2014
Sponsor(s):	Pawar (47)
Type:	Ordinance
Title:	Grant(s) of privilege in public way for Ravenswood Community Council - Privilege No. 1113378
Committee(s) Assignment:	Committee on Transportation and Public Way

ORDINANCE
RAVENSWOOD COMMUNITY COUNCIL
Acct. No. 301889 - 8
Permit No. 1113378

Be It Ordained by the City Council of the City of Chicago:

SECTION 1. Permission and authority are hereby given and granted to RAVENSWOOD COMMUNITY COUNCIL, upon the terms and subject to the conditions of this ordinance to construct, install, maintain and use one (1) Bicycle Rack(s) on the public right-of-way adjacent to its premises known as 4552 N. Clark St..

Said Bicycle Rack(s) at N. Clark Street measure(s):
One (1) at two point nine six (2.96) feet in length, and point three three (.33) feet in width for a total of point nine eight (.98) square feet.

The location of said privilege shall be as shown on prints kept on file with the Department of Business Affairs and Consumer Protection and the Office of the City Clerk.

Said privilege shall be constructed in accordance with plans and specifications approved by the Department of Planning and Development and Department of Transportation (Division of Project Development).

This grant of privilege in the public way shall be subject to the provisions of Section 10-28-015 and all other required provisions of the Municipal Code of Chicago.

The grantee shall pay to the City of Chicago as compensation for the privilege #1113378 herein granted the sum of zero ($.00) per annum in advance.

A 25% penalty will be added for payments received after due date.


The permit holder agrees to hold the City of Chicago harmless for any damage, relocation or replacement costs associated with damage, relocation or removal of private property caused by the City performing work in the public way.

Authority herein given and granted for a period of five (5) years from and after Date of Passage.


Alderman _____

Ameya Pawar 47th Ward


BILL OF MATERIALS

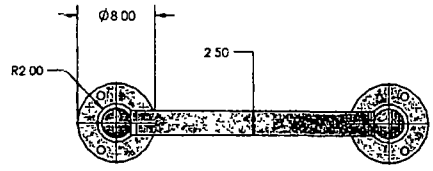


Top

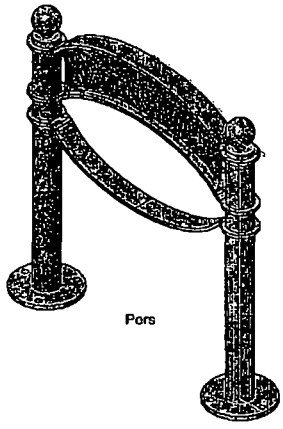


Pors

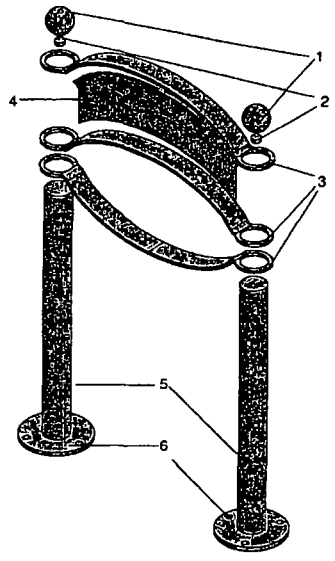


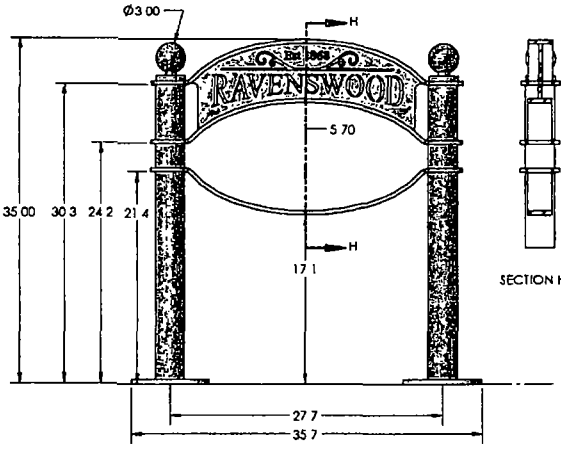

Front

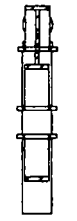

SECTION H-H

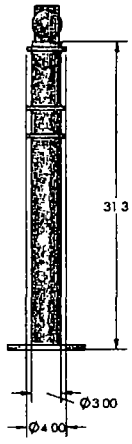

Right

RAVENSWOOD BIKE RACK - BEYOND DESIGN					
SCALE 1 12		A3			
ITEM NO	MATERIAL	QTY	GAUGE	COLOR	DESCRIPTION
1	STEEL	2		BLACK	SPHERE TOP
2	STEEL	2		BLACK	SPACER
3	STEEL	3	4	BLACK	ARCHED SUPPORTS
4	STEEL	1	4	BLACK	INSCRIPTION PLATE
5	STEEL	2		BLACK	PILLARS
6	STEEL	2		BLACK	MOUNTING PLATE

Department of Business Affairs and Consumer Protection
Small Business Center - Public Way Use Unit
City Hall - 121 N. LaSalle Street, Room 800 • Chicago, IL 60602
(312)-74-GOBIZ (312-744-6249) • (312) 744-1944 (TTY)
http://www.cityofchicago.org/bacp

07/30/2014

Alderman **Ameya Pawar**
Ward # **47**
City of Chicago
City Hall, Room **300**
121 North LaSalle Street
Chicago, Illinois 60602

Re: An ordinance to use and maintain a portion of the public right-of-way for **one (1) bicycle rack(s)** for **RAVENSWOOD COMMUNITY COUNCIL**, adjacent to the premises known as **4609 N. Clark St.**.

Dear Alderman **Ameya Pawar**:

The applicant referenced above has requested the use of the public right-of-way for a **bicycle rack(s)**. An ordinance has been prepared by the Department of Business Affairs and Consumer Protection – Small Business Center - Public Way Use Unit for presentation to the City Council. Because this request was made for properties located in your ward, as approved by you as per the attached, I respectfully request that you introduce the attached ordinance at the next City Council meeting.

If you have any questions regarding this ordinance, please contact Anthony Bertuca at (312) 744-5506.

Department of Business Affairs and Consumer Protection

City of Chicago

O2014-6642

Office of the City Clerk

Document Tracking Sheet

Meeting Date:	7/30/2014
Sponsor(s):	Pawar (47)
Type:	Ordinance
Title:	Grant(s) of privilege in public way for Ravenswood Community Council - Privilege No. 1113381
Committee(s) Assignment:	Committee on Transportation and Public Way

ORDINANCE
RAVENSWOOD COMMUNITY COUNCIL
Acct. No. 301889 - 9
Permit No. 1113381

Be It Ordained by the City Council of the City of Chicago:

SECTION 1. Permission and authority are hereby given and granted to RAVENSWOOD COMMUNITY COUNCIL, upon the terms and subject to the conditions of this ordinance to construct, install, maintain and use one (1) Bicycle Rack(s) on the public right-of-way adjacent to its premises known as 4609 N. Clark St..

Said Bicycle Rack(s) at N. Clark Street measure(s):
One (1) at two point nine six (2.96) feet in length, and point three three (.33) feet in width for a total of point nine eight (.98) square feet.

The location of said privilege shall be as shown on prints kept on file with the Department of Business Affairs and Consumer Protection and the Office of the City Clerk.

Said privilege shall be constructed in accordance with plans and specifications approved by the Department of Planning and Development and Department of Transportation (Division of Project Development).

This grant of privilege in the public way shall be subject to the provisions of Section 10-28-015 and all other required provisions of the Municipal Code of Chicago.

The grantee shall pay to the City of Chicago as compensation for the privilege #1113381 herein granted the sum of zero ($.00) per annum in advance.

A 25% penalty will be added for payments received after due date.


The permit holder agrees to hold the City of Chicago harmless for any damage, relocation or replacement costs associated with damage, relocation or removal of private property caused by the City performing work in the public way.

Authority herein given and granted for a period of five (5) years from and after Date of Passage.


Alderman _____

Ameya Pawar 47th Ward


BILL OF MATERIALS

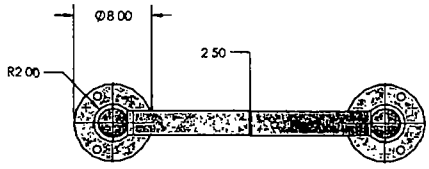


Top

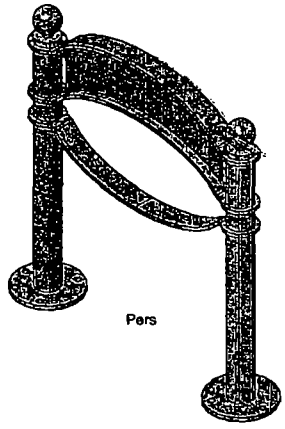


Pers

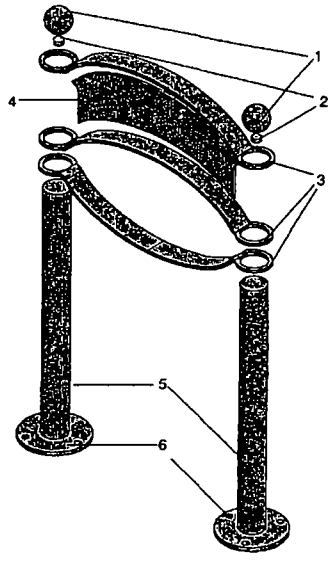


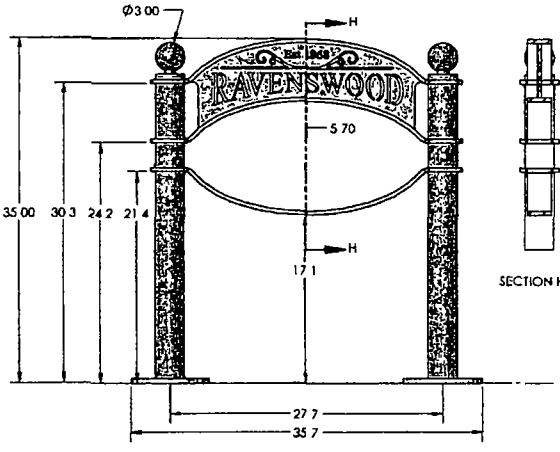

Front

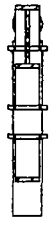

SECTION H-H

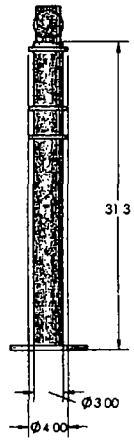

Right

RAVENSWOOD BIKE RACK - BEYOND DESIGN					
SCALE 1:12		A3			
ITEM NO	MATERIAL	QTY	GAUGE	COLOR	DESCRIPTION
1	STEEL	2		BLACK	SPHERE TOP
2	STEEL	2		BLACK	SPACER
3	STEEL	3	4	BLACK	ARCHED SUPPORTS
4	STEEL	1	4	BLACK	INSCRIPTION PLATE
5	STEEL	2		BLACK	PILLARS
6	STEEL	2		BLACK	MOUNTING PLATE

Department of Business Affairs and Consumer Protection
Small Business Center- Public Way Use Unit
City Hall- 121 N LaSalle Street Room 800 • Chicago, IL 60602
(312)-74-GOBIZ (312-744-6249) • (312) 744-1944 (TTY)
http://www.cityofchicago.org/bacp

07/30/2014

Alderman **Ameya Pawar**
Ward # **47**
City of Chicago
City Hall, Room **300**
121 North LaSalle Street
Chicago, Illinois 60602

Re: An ordinance to use and maintain a portion of the public right-of-way for **one (1) bicycle rack(s)** for **RAVENSWOOD COMMUNITY COUNCIL**, adjacent to the premises known as **4656 N. Clark St.**.

Dear Alderman **Ameya Pawar**:

The applicant referenced above has requested the use of the public right-of-way for a **bicycle rack(s)**. An ordinance has been prepared by the Department of Business Affairs and Consumer Protection – Small Business Center - Public Way Use Unit for presentation to the City Council. Because this request was made for properties located in your ward, as approved by you as per the attached, I respectfully request that you introduce the attached ordinance at the next City Council meeting.

If you have any questions regarding this ordinance, please contact Anthony Bertuca at (312) 744-5506.

Department of Business Affairs and Consumer Protection

City of Chicago

O2014-6643

Office of the City Clerk

Document Tracking Sheet

Meeting Date:	7/30/2014
Sponsor(s):	Pawar (47)
Type:	Ordinance
Title:	Grant(s) of privilege in public way for Ravenswood Community Council - Privilege No. 1113382
Committee(s) Assignment:	Committee on Transportation and Public Way

ORDINANCE
RAVENSWOOD COMMUNITY COUNCIL
Acct. No. 301889 - 10
Permit No. 1113382

Be It Ordained by the City Council of the City of Chicago:

SECTION 1. Permission and authority are hereby given and granted to RAVENSWOOD COMMUNITY COUNCIL, upon the terms and subject to the conditions of this ordinance to construct, install, maintain and use one (1) Bicycle Rack(s) on the public right-of-way adjacent to its premises known as 1433 W. Montrose Ave..

Said Bicycle Rack(s) at W. Montrose Avenue measure(s):
One (1) at two point nine six (2.96) feet in length, and point three three (.33) feet in width for a total of point nine eight (.98) square feet.

The location of said privilege shall be as shown on prints kept on file with the Department of Business Affairs and Consumer Protection and the Office of the City Clerk.

Said privilege shall be constructed in accordance with plans and specifications approved by the Department of Planning and Development and Department of Transportation (Division of Project Development).

This grant of privilege in the public way shall be subject to the provisions of Section 10-28-015 and all other required provisions of the Municipal Code of Chicago.

The grantee shall pay to the City of Chicago as compensation for the privilege #1113382 herein granted the sum of zero ($.00) per annum in advance.

A 25% penalty will be added for payments received after due date.


The permit holder agrees to hold the City of Chicago harmless for any damage, relocation or replacement costs associated with damage, relocation or removal of private property caused by the City performing work in the public way.

Authority herein given and granted for a period of five (5) years from and after Date of Passage.


Alderman

Ameya Pawar 47th Ward


BILL OF MATERIALS

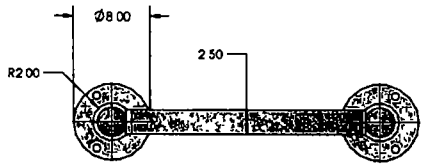


Top

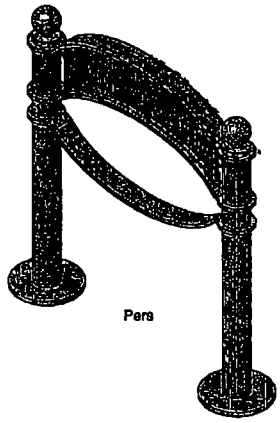

Pars

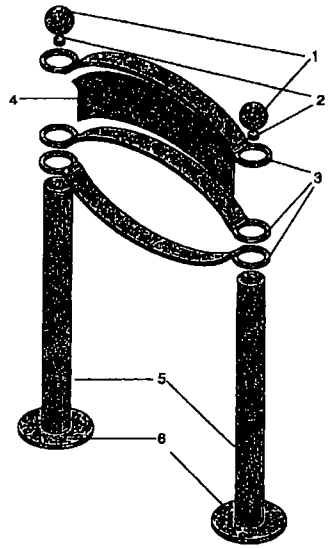

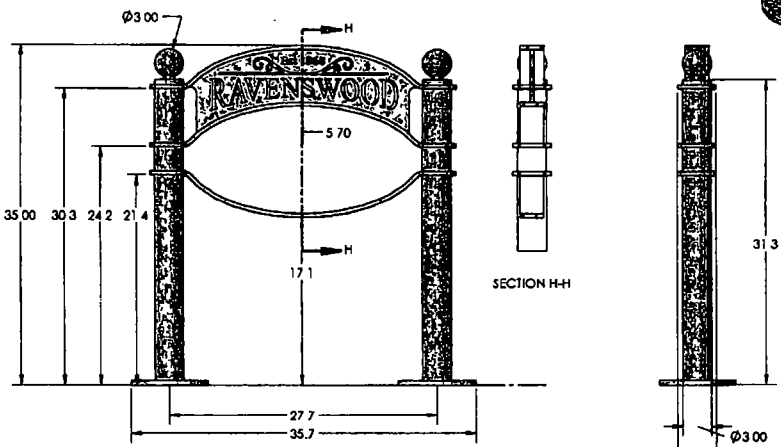

Front

SECTION H-H

Right

RAVENSWOOD BIKE RACK - BEYOND DESIGN					
SCALE 1 12		A3			
ITEM NO	MATERIAL	QTY	GAUGE	COLOR	DESCRIPTION
1	STEEL	2		BLACK	SPHERE TOP
2	STEEL	2		BLACK	SPACER
3	STEEL	3	4	BLACK	ARCHED SUPPORTS
4	STEEL	1	4	BLACK	INSCRIPTION PLATE
5	STEEL	2		BLACK	PILLARS
6	STEEL	2		BLACK	MOUNTING PLATE

Department of Business Affairs and Consumer Protection
Small Business Center- Public Way Use Unit
City Hall- 121 N. LaSalle Street Room 800 • Chicago, IL 60602
(312)-74-GOBIZ (312-744-6249) • (312) 744-1944 (TTY)
http://www.cityofchicago.org/bacp

07/30/2014

Alderman **Ameya Pawar**
Ward # **47**
City of Chicago
City Hall, Room **300**
121 North LaSalle Street
Chicago, Illinois 60602

Re: An ordinance to use and maintain a portion of the public right-of-way for **one (1) bicycle rack(s)** for **RAVENSWOOD COMMUNITY COUNCIL**, adjacent to the premises known as **1433 W. Montrose Ave.**.

Dear Alderman **Ameya Pawar**:

The applicant referenced above has requested the use of the public right-of-way for a **bicycle rack(s)**. An ordinance has been prepared by the Department of Business Affairs and Consumer Protection – Small Business Center - Public Way Use Unit for presentation to the City Council. Because this request was made for properties located in your ward, as approved by you as per the attached, I respectfully request that you introduce the attached ordinance at the next City Council meeting.

If you have any questions regarding this ordinance, please contact Anthony Bertuca at (312) 744-5506.

Department of Business Affairs and Consumer Protection

City of Chicago

O2014-6644

Office of the City Clerk

Document Tracking Sheet

Meeting Date:	7/30/2014
Sponsor(s):	Pawar (47)
Type:	Ordinance
Title:	Grant(s) of privilege in public way for Ravenswood Community Council - Privilege No. 1113383
Committee(s) Assignment:	Committee on Transportation and Public Way

ORDINANCE
RAVENSWOOD COMMUNITY COUNCIL
Acct. No. 301889 - 11
Permit No. 1113383

Be It Ordained by the City Council of the City of Chicago:

SECTION 1. Permission and authority are hereby given and granted to RAVENSWOOD COMMUNITY COUNCIL, upon the terms and subject to the conditions of this ordinance to construct, install, maintain and use one (1) Bicycle Rack(s) on the public right-of-way adjacent to its premises known as 4039 N. Ravenswood Ave..

Said Bicycle Rack(s) at N. Ravenswood Avenue measure(s):
One (1) at two point nine six (2.96) feet in length, and point three three (.33) feet in width for a total of point nine eight (.98) square feet.

The location of said privilege shall be as shown on prints kept on file with the Department of Business Affairs and Consumer Protection and the Office of the City Clerk.

Said privilege shall be constructed in accordance with plans and specifications approved by the Department of Planning and Development and Department of Transportation (Division of Project Development).

This grant of privilege in the public way shall be subject to the provisions of Section 10-28-015 and all other required provisions of the Municipal Code of Chicago.

The grantee shall pay to the City of Chicago as compensation for the privilege #1113383 herein granted the sum of zero ($.00) per annum in advance.

A 25% penalty will be added for payments received after due date.


The permit holder agrees to hold the City of Chicago harmless for any damage, relocation or replacement costs associated with damage, relocation or removal of private property caused by the City performing work in the public way.

Authority herein given and granted for a period of five (5) years from and after Date of Passage.


Alderman _____

Ameya Pawar 47th Ward


BILL OF MATERIALS

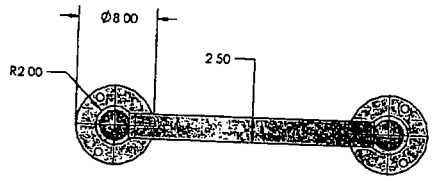


Top

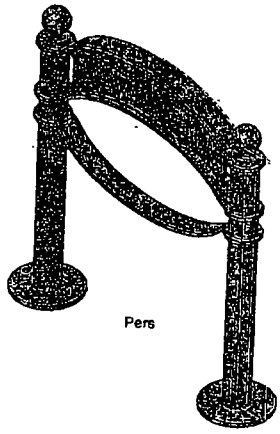


Pers

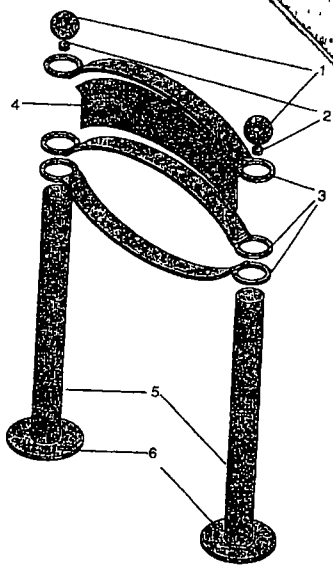

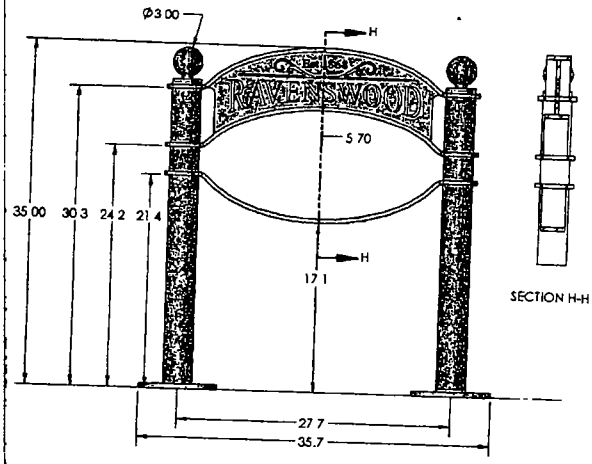

Front

SECTION H-H

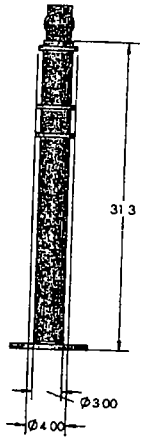

Right

RAVENSWOOD BIKE RACK - BEYOND DESIGN					
SCALE 1:12		A3			
ITEM NO.	MATERIAL	QTY	GAUGE	COLOR	DESCRIPTION
1	STEEL	2		BLACK	SPHERE TOP
2	STEEL	2		BLACK	SPACER
3	STEEL	3	4	BLACK	ARCHED SUPPORTS
4	STEEL	1	4	BLACK	INSCRIPTION PLATE
5	STEEL	2		BLACK	PILLARS
6	STEEL	2		BLACK	MOUNTING PLATE

Department of Business Affairs and Consumer Protection
Small Business Center - Public Way Use Unit
City Hall - 121 N LaSalle Street, Room 800 • Chicago, IL 60602
(312)-74-GOBIZ (312-744-6249) • (312) 744-1944 (TTY)
http://www.cityofchicago.org/bacp

07/30/2014

Alderman **Ameya Pawar**
Ward # **47**
City of Chicago
City Hall, Room **300**
121 North LaSalle Street
Chicago, Illinois 60602

Re: An ordinance to use and maintain a portion of the public right-of-way for **one (1) bicycle rack(s)** for **RAVENSWOOD COMMUNITY COUNCIL**, adjacent to the premises known as **4039 N. Ravenswood Ave.**.

Dear Alderman **Ameya Pawar**:

The applicant referenced above has requested the use of the public right-of-way for a **bicycle rack(s)**. An ordinance has been prepared by the Department of Business Affairs and Consumer Protection – Small Business Center - Public Way Use Unit for presentation to the City Council. Because this request was made for properties located in your ward, as approved by you as per the attached, I respectfully request that you introduce the attached ordinance at the next City Council meeting.

If you have any questions regarding this ordinance, please contact Anthony Bertuca at (312) 744-5506.

Department of Business Affairs and Consumer Protection

City of Chicago

O2014-6646

Office of the City Clerk

Document Tracking Sheet

Meeting Date:	7/30/2014
Sponsor(s):	Pawar (47)
Type:	Ordinance
Title:	Grant(s) of privilege in public way for Ravenswood Community Council - Privilege No. 1113384
Committee(s) Assignment:	Committee on Transportation and Public Way

ORDINANCE
RAVENSWOOD COMMUNITY COUNCIL
Acct. No. 301889 - 12
Permit No. 1113384

Be It Ordained by the City Council of the City of Chicago:

SECTION 1. Permission and authority are hereby given and granted to RAVENSWOOD COMMUNITY COUNCIL, upon the terms and subject to the conditions of this ordinance to construct, install, maintain and use one (1) Bicycle Rack(s) on the public right-of-way adjacent to its premises known as 4638 N. Ravenswood Ave..

Said Bicycle Rack(s) at N. Ravenswood Avenue measure(s):
One (1) at two point nine six (2.96) feet in length, and point three three (.33) feet in width for a total of point nine eight (.98) square feet.

The location of said privilege shall be as shown on prints kept on file with the Department of Business Affairs and Consumer Protection and the Office of the City Clerk.

Said privilege shall be constructed in accordance with plans and specifications approved by the Department of Planning and Development and Department of Transportation (Division of Project Development).

This grant of privilege in the public way shall be subject to the provisions of Section 10-28-015 and all other required provisions of the Municipal Code of Chicago.

The grantee shall pay to the City of Chicago as compensation for the privilege #1113384 herein granted the sum of zero ($.00) per annum in advance.

A 25% penalty will be added for payments received after due date.


The permit holder agrees to hold the City of Chicago harmless for any damage, relocation or replacement costs associated with damage, relocation or removal of private property caused by the City performing work in the public way.

Authority herein given and granted for a period of five (5) years from and after Date of Passage.


Alderman _____

Ameya Pawar 47th Ward


BILL OF MATERIALS

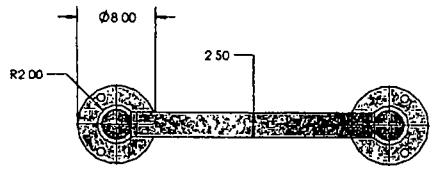


Top

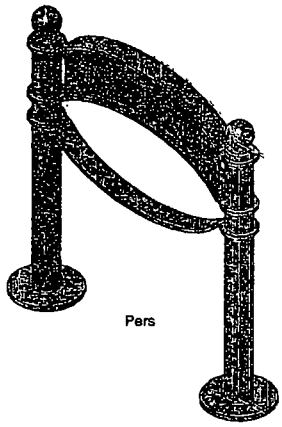

Pers

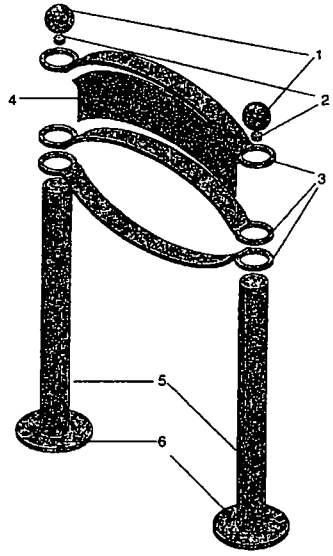


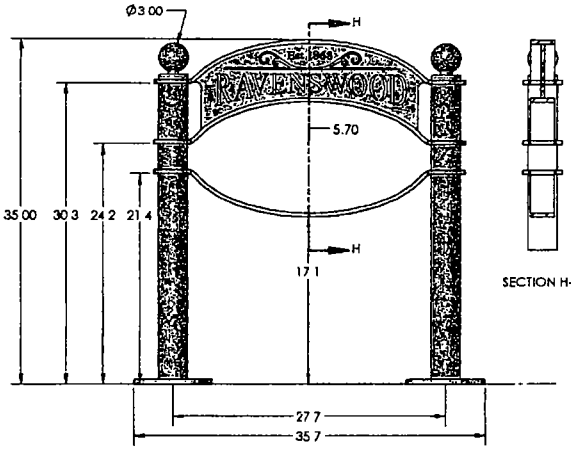

Front



SECTION H-H

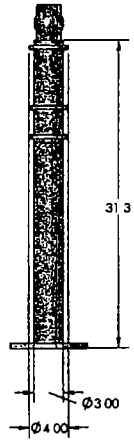

Right

RAVENSWOOD BIKE RACK - BEYOND DESIGN					
SCALE 1 12		A3			
ITEM NO	MATERIAL	QTY	GAUGE	COLOR	DESCRIPTION
1	STEEL	2		BLACK	SPHERE TOP
2	STEEL	2		BLACK	SPACER
3	STEEL	3	4	BLACK	ARCHED SUP PORTS
4	STEEL	1	4	BLACK	INSCRIPTION PLATE
5	STEEL	2		BLACK	PILLARS
6	STEEL	2		BLACK	MOUNTING PLATE

Department of Business Affairs and Consumer Protection
Small Business Center - Public Way Use Unit
City Hall - 121 N LaSalle Street, Room 800 • Chicago, IL 60602
(312)-74-GOBIZ (312-744-6249) • (312) 744-1944 (TTY)
http://www.cityofchicago.org/bacp

07/30/2014

Alderman **Ameya Pawar**
Ward # **47**
City of Chicago
City Hall, Room **300**
121 North LaSalle Street
Chicago, Illinois 60602

Re: An ordinance to use and maintain a portion of the public right-of-way for **one (1) bicycle rack(s)** for **RAVENSWOOD COMMUNITY COUNCIL**, adjacent to the premises known as **4638 N. Ravenswood Ave.**.

Dear Alderman **Ameya Pawar**:

The applicant referenced above has requested the use of the public right-of-way for a **bicycle rack(s)**. An ordinance has been prepared by the Department of Business Affairs and Consumer Protection – Small Business Center - Public Way Use Unit for presentation to the City Council. Because this request was made for properties located in your ward, as approved by you as per the attached, I respectfully request that you introduce the attached ordinance at the next City Council meeting.

If you have any questions regarding this ordinance, please contact Anthony Bertuca at (312) 744-5506.

Department of Business Affairs and Consumer Protection

City of Chicago

O2014-6649

Office of the City Clerk

Document Tracking Sheet

Meeting Date:	7/30/2014
Sponsor(s):	Pawar (47)
Type:	Ordinance
Title:	Grant(s) of privilege in public way for River West Meeting Associates - Privilege No. 1113807
Committee(s) Assignment:	Committee on Transportation and Public Way

ORDINANCE
RIVER WEST MEETING ASSOCIATES
Acct. No. 46693 - 2
Permit No. 1113807

Be It Ordained by the City Council of the City of Chicago:

SECTION 1. Permission and authority are hereby given and granted to RIVER WEST MEETING ASSOCIATES, upon the terms and subject to the conditions of this ordinance to maintain and use one (1) sign(s) projecting over the public right-of-way attached to its premises known as 3616 N. Lincoln Ave..

Said sign structure(s) measures as follows; along N LINCOLN AVE:
One (1) at five point four two (5.42) feet in length, six point five eight (6.58) feet in height and twelve (12) feet above grade level.

The location of said privilege shall be as shown on prints kept on file with the Department of Business Affairs and Consumer Protection and the Office of the City Clerk.

Said privilege shall be constructed in accordance with plans and specifications approved by the Department of Transportation (Division of Project Development) and Zoning Department - Signs.

This grant of privilege in the public way shall be subject to the provisions of Section 10-28-015 and all other required provisions of the Municipal Code of Chicago.

The grantee shall pay to the City of Chicago as compensation for the privilege #1113807 herein granted the sum of three hundred ($300.00) per annum in advance.

A 25% penalty will be added for payments received after due date.


The permit holder agrees to hold the City of Chicago harmless for any damage, relocation or replacement costs associated with damage, relocation or removal of private property caused by the City performing work in the public way.

Authority herein given and granted for a period of five (5) years from and after 05/13/2014.

Alderman _____

Ameya Pawar 47th Ward

River West Meeting Associates, Inc.
3616 North Lincoln Avenue
Chicago, IL 60613-3516
Account #46693-2 / Permit #1086108

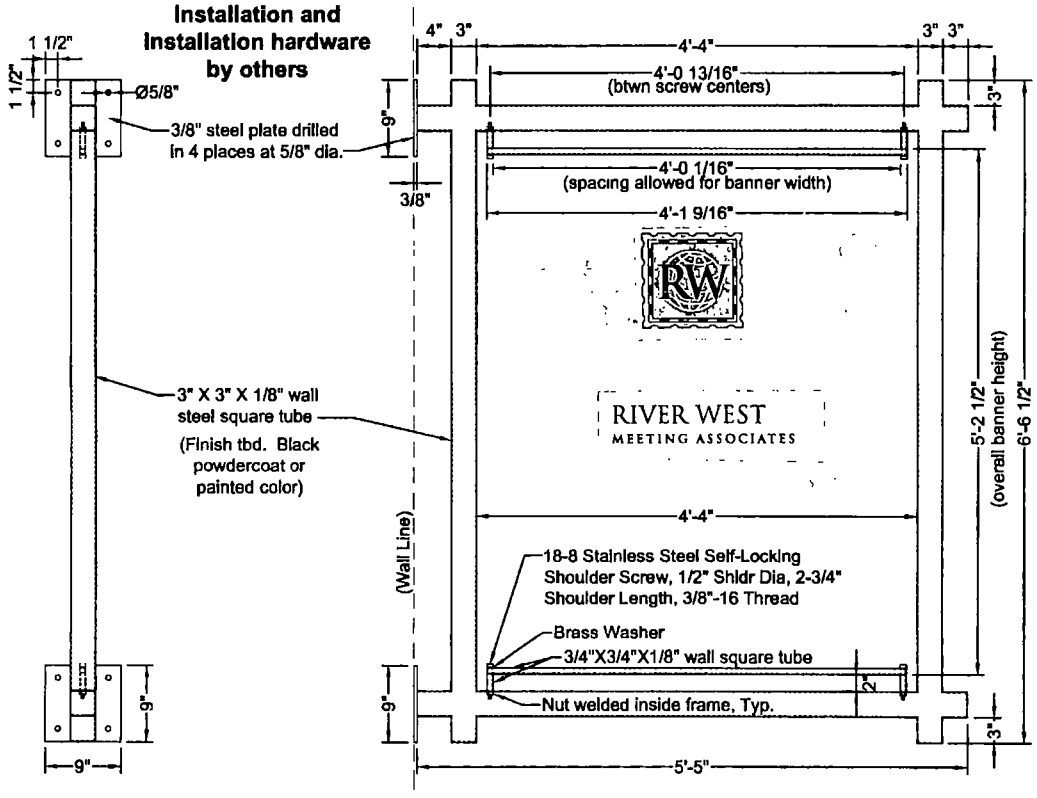

FRONT ELEVATION
3/4" = 1'-0"

SIDE ELEVATION
3/4" = 1'-0"

River West Meeting Associates

Exterior Sign Frame

3616 N. Lincoln Ave
Chicago, IL 60613

SKYLINE DESIGN
1240 N. Homan Ave
Chicago, IL 60651
(773) 278-4660 Fax (773) 278-3548

CLIENT: River West Meeting Assoc.
PROJECT: Exterior Sign Frame

THESE DESIGNS ARE THE CONFIDENTIAL, PROPRIETARY AND EXCLUSIVE PROPERTY OF SKYLINE DESIGN, CHICAGO, ILLINOIS
REPRODUCTION OR USE IN ANY FORM WITHOUT SKYLINE DESIGN'S PRIOR PERMISSION IS PROHIBITED

DATE 12/19/06
SCALE 3/4" = 1'-0"
DRAWN MEVOLD
APPROVED
JOB NO 18227
SHEET 1 OF 1 SHEETS

Department of Business Affairs and Consumer Protection
Small Business Center - Public Way Use Unit
City Hall - 121 N. LaSalle Street, Room 800 • Chicago, IL 60602
(312)-74-GOBIZ (312-744-6249) • (312) 744-1944 (TTY)
http://www.cityofchicago.org/bacp

07/30/2014

Alderman **Ameya Pawar**
Ward # **47**
City of Chicago
City Hall, Room **300**
121 North LaSalle Street
Chicago, Illinois 60602

Re: An ordinance to use and maintain a portion of the public right-of-way for **one (1) sign(s)** for **RIVER WEST MEETING ASSOCIATES**, adjacent to the premises known as **3616 N. Lincoln Ave.**.

Dear Alderman **Ameya Pawar**:

The applicant referenced above has requested the use of the public right-of-way for a **sign(s)**. An ordinance has been prepared by the Department of Business Affairs and Consumer Protection – Small Business Center - Public Way Use Unit for presentation to the City Council. Because this request was made for properties located in your ward, as approved by you as per the attached, I respectfully request that you introduce the attached ordinance at the next City Council meeting.

If you have any questions regarding this ordinance, please contact Anthony Bertuca at (312) 744-5506.

Department of Business Affairs and Consumer Protection

City of Chicago

O2014-6653

Office of the City Clerk

Document Tracking Sheet

Meeting Date:	7/30/2014
Sponsor(s):	Pawar (47)
Type:	Ordinance
Title:	Grant(s) of privilege in public way for River West Meeting Associates - Privilege No. 1113808
Committee(s) Assignment:	Committee on Transportation and Public Way

ORDINANCE
RIVER WEST MEETING ASSOCIATES
Acct. No. 46693 - 2
Permit No. 1113808

Be It Ordained by the City Council of the City of Chicago:

SECTION 1. Permission and authority are hereby given and granted to RIVER WEST MEETING ASSOCIATES, upon the terms and subject to the conditions of this ordinance to maintain and use, as now constructed, five (5) Planter(s) on the public right-of-way for beautification purposes adjacent to its premises known as 3616 N. Lincoln Ave..

Said Planter(s) at N. Lincoln measure(s):
Five (5) at four point nine one (4.91) feet in length, and one (1) foot in width for a total of twenty-four point five five (24.55) square feet.

Grantee must allow the required clear and unobstructed space for pedestrian passage at all times per rules and regulations approved by the Department of Transportation.

The location of said privilege shall be as shown on prints kept on file with the Department of Business Affairs and Consumer Protection and the Office of the City Clerk.

Said privilege shall be constructed in accordance with plans and specifications approved by the Department of Planning and Development and Department of Transportation (Division of Project Development).

This grant of privilege in the public way shall be subject to the provisions of Section 10-28-015 and all other required provisions of the Municipal Code of Chicago.

The grantee shall pay to the City of Chicago as compensation for the privilege #1113808 herein granted the sum of zero ($.00) per annum in advance.

A 25% penalty will be added for payments received after due date.

The permit holder agrees to hold the City of Chicago harmless for any damage, relocation or replacement costs associated with damage, relocation or removal of private property caused by the City performing work in the public way.


Authority herein given and granted for a period of five (5) years from and after 06/30/2014.

Alderman _____

Ameya Pawar 47th Ward

River West Meeting Associates, Inc.
3616 North Lincoln Avenue
Chicago, IL 60613-3516
Account #46693 / Permit #1086253

5 Planters Boxes – each measuring 59"L x 12"W x 14"D at 30"H (at the top)

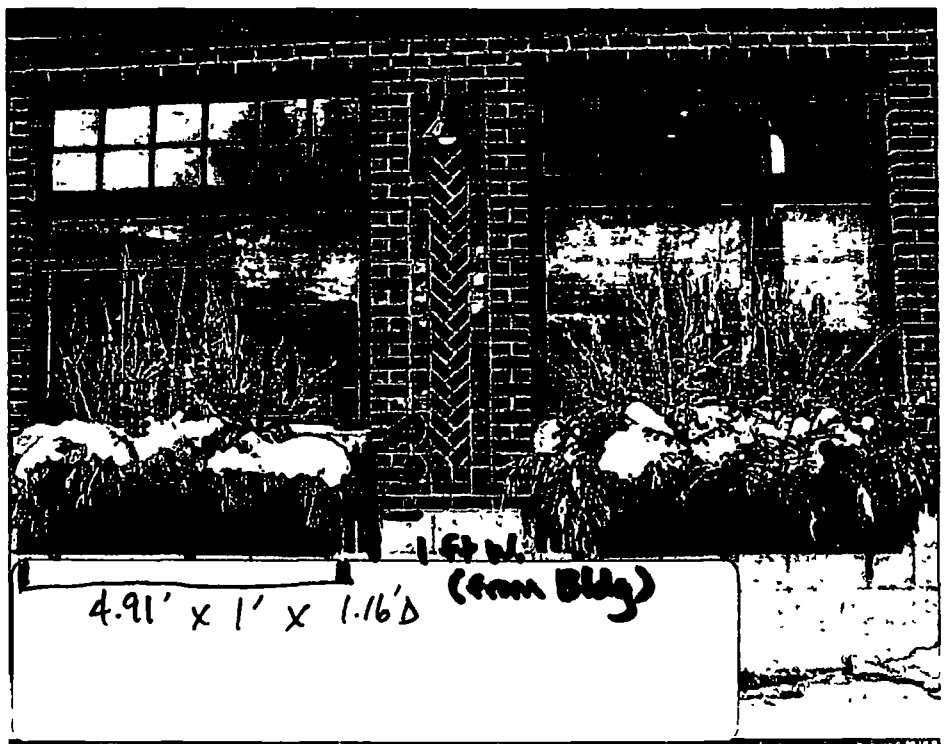



Department of Business Affairs and Consumer Protection
Small Business Center- Public Way Use Unit
City Hall - 121 N. LaSalle Street Room 800 • Chicago, IL 60602
(312)-74-GOBIZ (312-744-6249) • (312) 744-1944 (TTY)
http://www.cityofchicago.org/bacp

07/30/2014

Alderman **Ameya Pawar**
Ward # **47**
City of Chicago
City Hall, Room **300**
121 North LaSalle Street
Chicago, Illinois 60602

Re: An ordinance to use and maintain a portion of the public right-of-way for **five (5) planter(s)** for **RIVER WEST MEETING ASSOCIATES**, adjacent to the premises known as **3616 N. Lincoln Ave.**.

Dear Alderman **Ameya Pawar**:

The applicant referenced above has requested the use of the public right-of-way for a **planter(s)**. An ordinance has been prepared by the Department of Business Affairs and Consumer Protection – Small Business Center - Public Way Use Unit for presentation to the City Council. Because this request was made for properties located in your ward, as approved by you as per the attached, I respectfully request that you introduce the attached ordinance at the next City Council meeting.

If you have any questions regarding this ordinance, please contact Anthony Bertuca at (312) 744-5506.

Department of Business Affairs and Consumer Protection

City of Chicago

O2014-6655

Office of the City Clerk

Document Tracking Sheet

Meeting Date:	7/30/2014
Sponsor(s):	Pawar (47)
Type:	Ordinance
Title:	Grant(s) of privilege in public way for Starbucks Coffee No. 2449
Committee(s) Assignment:	Committee on Transportation and Public Way

ORDINANCE
STARBUCKS COFFEE # 2449
Acct. No. 63414 - 91
Permit No. 1114213

Be It Ordained by the City Council of the City of Chicago:

SECTION 1. Permission and authority are hereby given and granted to STARBUCKS COFFEE # 2449, upon the terms and subject to the conditions of this ordinance to maintain and use three (3) sign(s) projecting over the public right-of-way attached to its premises known as 4015 N. Lincoln Ave..

Said sign structure(s) measures as follows; along DAMEN AVE.:
One (1) at twenty (20) feet in length, two point five (2.5) feet in height and fourteen (14) feet above grade level.

Said sign structure(s) measures as follows; along LINCOLN AVE.:
One (1) at twenty (20) feet in length, two point five (2.5) feet in height and fifteen (15) feet above grade level.

Said sign structure(s) measures as follows; along N. LINCOLN AVE.:
One (1) at five (5) feet in length, five (5) feet in height and fifteen (15) feet above grade level.

The location of said privilege shall be as shown on prints kept on file with the Department of Business Affairs and Consumer Protection and the Office of the City Clerk.

Said privilege shall be constructed in accordance with plans and specifications approved by the Department of Transportation (Division of Project Development) and Zoning Department - Signs.

This grant of privilege in the public way shall be subject to the provisions of Section 10-28-015 and all other required provisions of the Municipal Code of Chicago.

The grantee shall pay to the City of Chicago as compensation for the privilege #1114213 herein granted the sum of nine hundred ($900.00) per annum in advance.

A 25% penalty will be added for payments received after due date.

The permit holder agrees to hold the City of Chicago harmless for any damage, relocation or replacement costs associated with damage, relocation or removal of private property caused by the City performing work in the public way.


Authority herein given and granted for a period of five (5) years from and after 04/22/2014.

Alderman _____

Ameya Pawar 47th Ward

APPLICATION TO USE THE PUBLIC RIGHT OF WAY

EXAMPLE OF SIGN DRAWING

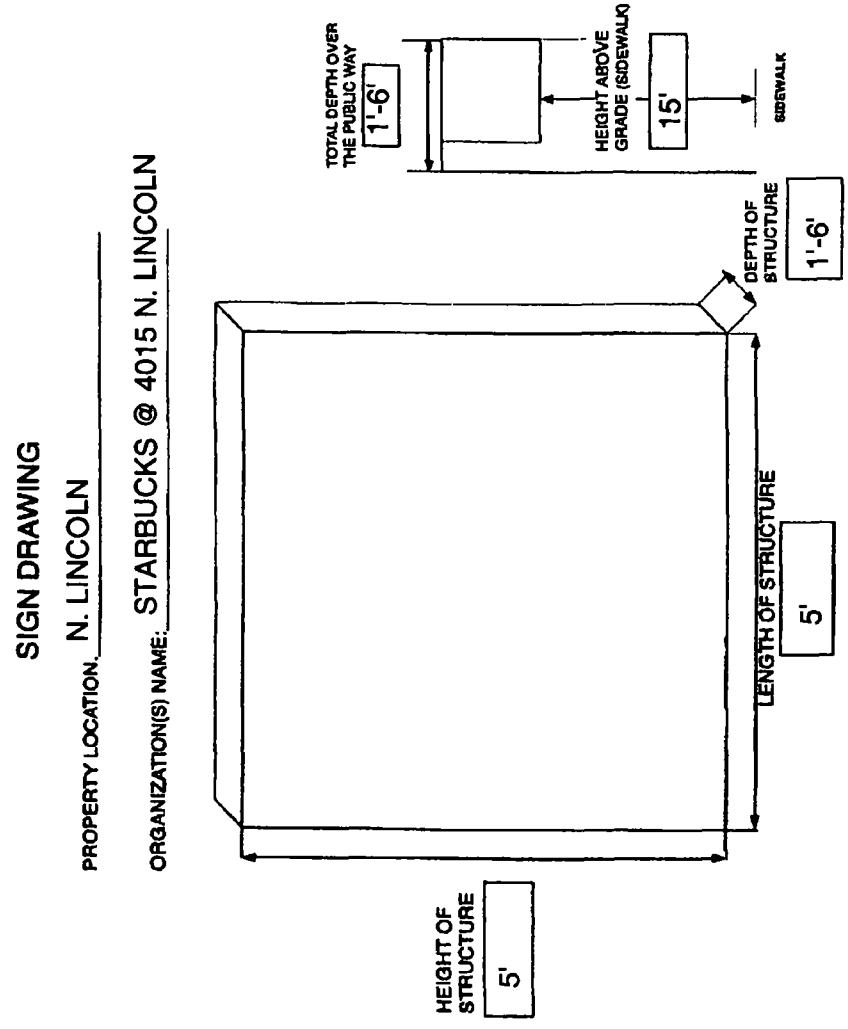

Department of Business Affairs and Consumer Protection
Small Business Center - Public Way Use Unit
City Hall - 121 N. LaSalle Street, Room 800 • Chicago, IL 60602
(312)-74-GOBIZ (312-744-6249) • (312) 744-1944 (TTY)
http://www.cityofchicago.org/bacp

07/30/2014

Alderman **Ameya Pawar**
Ward # **47**
City of Chicago
City Hall, Room **300**
121 North LaSalle Street
Chicago, Illinois 60602

Re: An ordinance to use and maintain a portion of the public right-of-way for **three (3) sign(s)** for **STARBUCKS COFFEE # 2449**, adjacent to the premises known as **4015 N. Lincoln Ave.**.

Dear Alderman **Ameya Pawar**:

The applicant referenced above has requested the use of the public right-of-way for a **sign(s)**. An ordinance has been prepared by the Department of Business Affairs and Consumer Protection – Small Business Center - Public Way Use Unit for presentation to the City Council. Because this request was made for properties located in your ward, as approved by you as per the attached, I respectfully request that you introduce the attached ordinance at the next City Council meeting.

If you have any questions regarding this ordinance, please contact Anthony Bertuca at (312) 744-5506.

Department of Business Affairs and Consumer Protection

City of Chicago

O2014-6656

Office of the City Clerk

Document Tracking Sheet

Meeting Date:	7/30/2014
Sponsor(s):	Pawar (47)
Type:	Ordinance
Title:	Grant(s) of privilege in public way for T. Salon and Gallery LLC
Committee(s) Assignment:	Committee on Transportation and Public Way

ORDINANCE
T. SALON AND GALLERY, LLC
Acct. No. 332717 - 1
Permit No. 1113825

Be It Ordained by the City Council of the City of Chicago:

SECTION 1. Permission and authority are hereby given and granted to T. SALON AND GALLERY, LLC, upon the terms and subject to the conditions of this ordinance to maintain and use, as now constructed, one (1) Park bench(s) on the public right-of-way adjacent to its premises known as 4705 N. Damen Ave..

Said Park bench(s) at N. Damen measure(s):
One (1) at six (6) feet in length, and two point two five (2.25) feet in width for a total of thirteen point five (13.5) square feet.

The location of said privilege shall be as shown on prints kept on file with the Department of Business Affairs and Consumer Protection and the Office of the City Clerk.

Said privilege shall be constructed in accordance with plans and specifications approved by the Department of Transportation (Division of Project Development).

This grant of privilege in the public way shall be subject to the provisions of Section 10-28-015 and all other required provisions of the Municipal Code of Chicago.

The grantee shall pay to the City of Chicago as compensation for the privilege #1113825 herein granted the sum of seventy-five ($75.00) per annum in advance.


A 25% penalty will be added for payments received after due date.


The permit holder agrees to hold the City of Chicago harmless for any damage, relocation or replacement costs associated with damage, relocation or removal of private property caused by the City performing work in the public way.

Authority herein given and granted for a period of five (5) years from and after 06/30/2014.

Alderman _____

Ameya Pawar 47th Ward

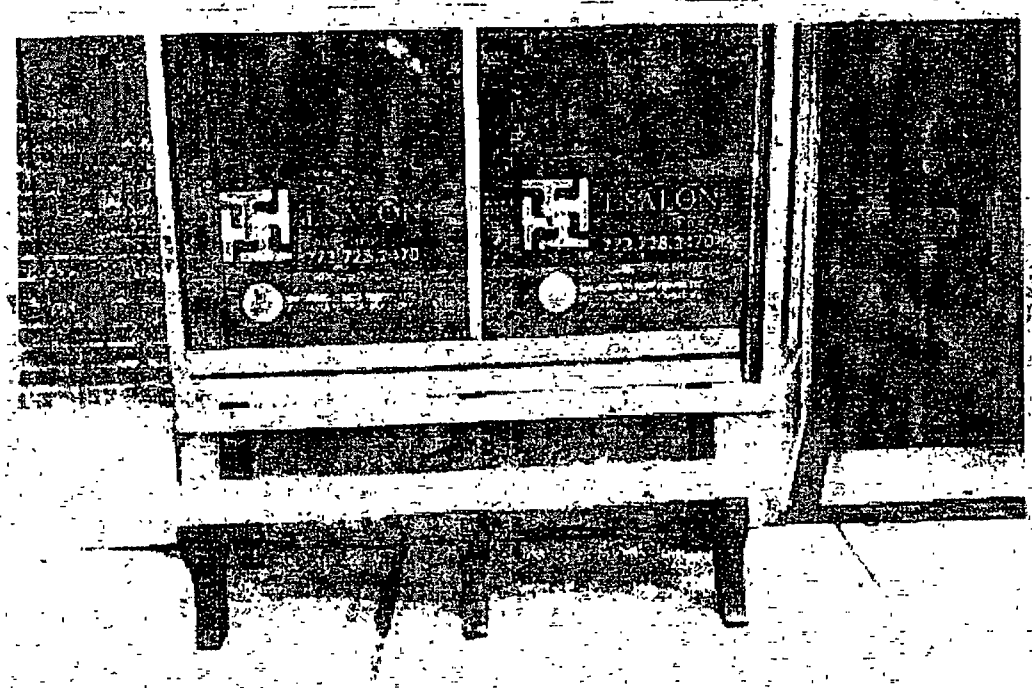
SALON
SALON

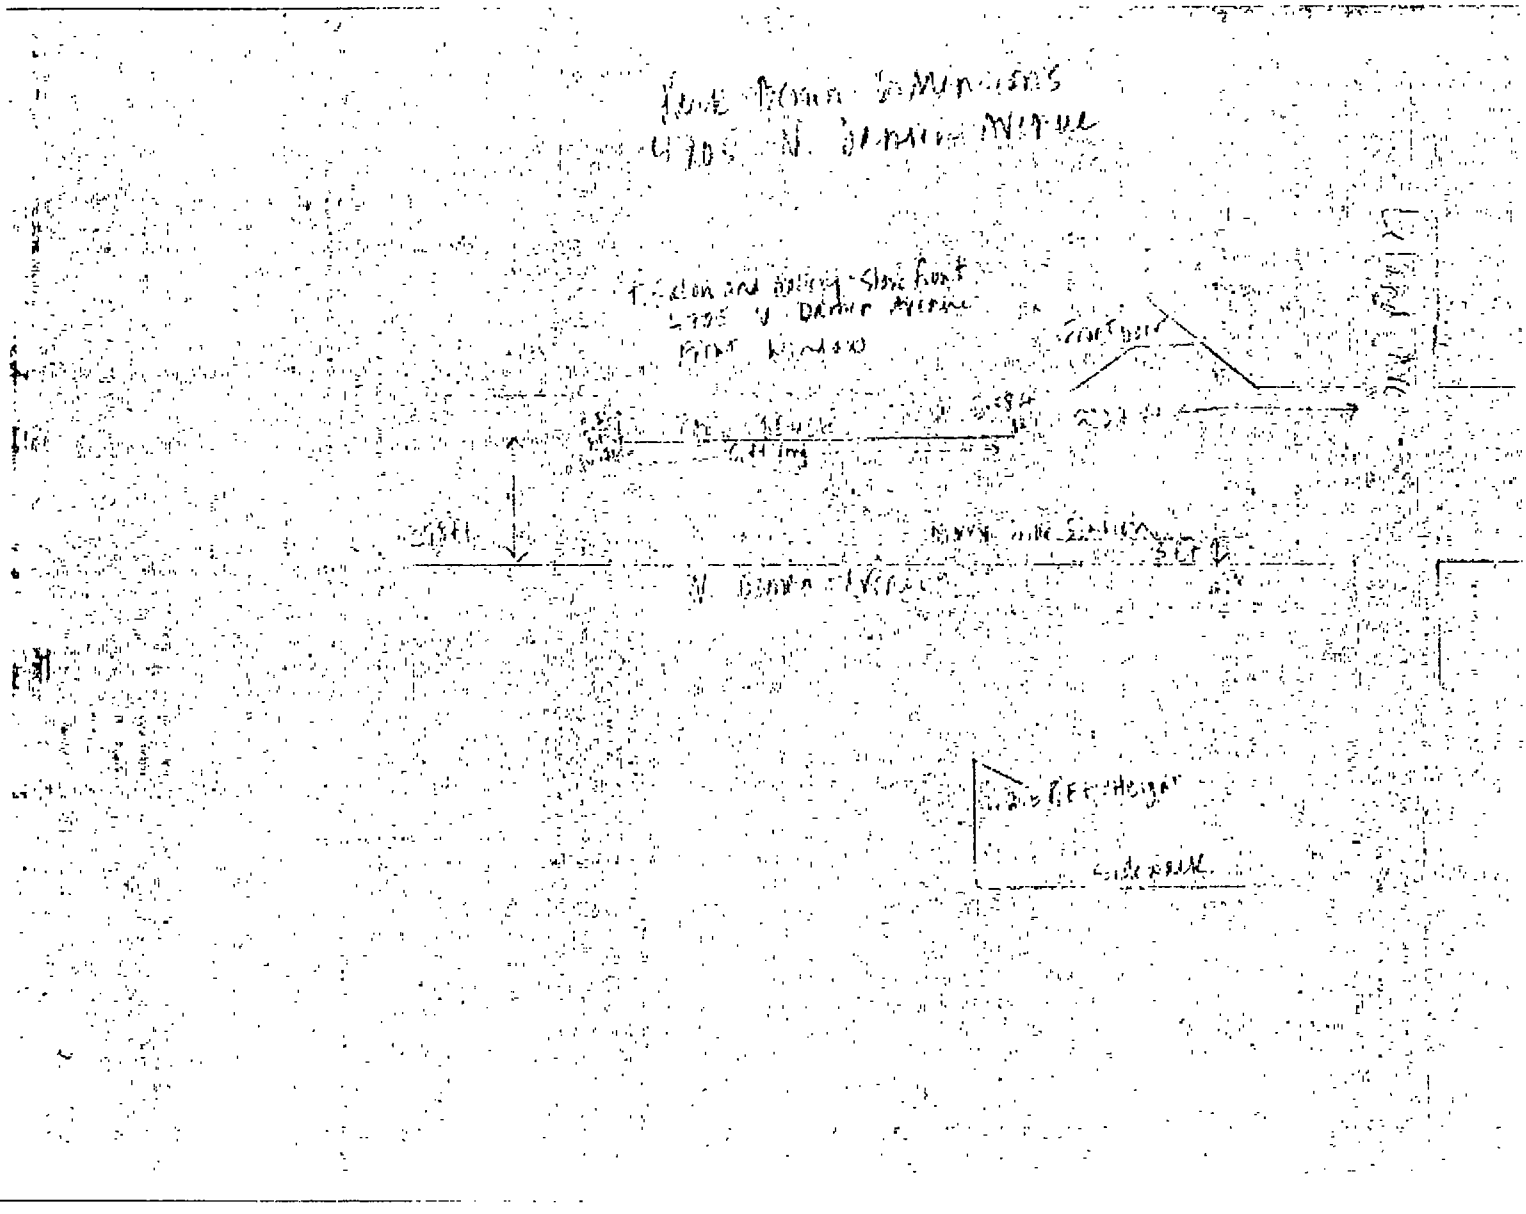

Department of Business Affairs and Consumer Protection
Small Business Center - Public Way Use Unit
City Hall - 121 N. LaSalle Street, Room 800 • Chicago, IL 60602
(312)-74-GOBIZ (312-744-6249) • (312) 744-1944 (TTY)
http //www.cityofchicago.org/bacp

07/30/2014

Alderman **Ameya Pawar**
Ward # **47**
City of Chicago
City Hall, Room **300**
121 North LaSalle Street
Chicago, Illinois 60602

Re: An ordinance to use and maintain a portion of the public right-of-way for **one (1) park bench(s)** for **T. SALON AND GALLERY, LLC**, adjacent to the premises known as **4705 N. Damen Ave.**.

Dear Alderman **Ameya Pawar**:

The applicant referenced above has requested the use of the public right-of-way for a **park bench(s)**. An ordinance has been prepared by the Department of Business Affairs and Consumer Protection – Small Business Center - Public Way Use Unit for presentation to the City Council. Because this request was made for properties located in your ward, as approved by you as per the attached, I respectfully request that you introduce the attached ordinance at the next City Council meeting.

If you have any questions regarding this ordinance, please contact Anthony Bertuca at (312) 744-5506.

Department of Business Affairs and Consumer Protection

City of Chicago

O2014-6586

Office of the City Clerk

Document Tracking Sheet

Meeting Date:	7/30/2014
Sponsor(s):	Osterman (48)
Type:	Ordinance
Title:	Grant(s) of privilege in public way for Anderson Chamber of Commerce
Committee(s) Assignment:	Committee on Transportation and Public Way

ORDINANCE
ANDERSONVILLE CHAMBER OF COMMERCE
Acct. No. 211153 - 18
Permit No. 1114183

Be It Ordained by the City Council of the City of Chicago:

SECTION 1. Permission and authority are hereby given and granted to ANDERSONVILLE CHAMBER OF COMMERCE, upon the terms and subject to the conditions of this ordinance to construct, install, maintain and use one (1) Kiosk(s) on the public right-of-way adjacent to its premises known as 5137 N. Clark St..

Said Kiosk(s) at N. Clark Street measure(s):
One (1) at one (1) foot in length, and two point five (2.5) feet in width for a total of two point five (2.5) square feet. Said kiosk shall have a height of approximately nine (9) feet five (5) inches.

The location of said privilege shall be as shown on prints kept on file with the Department of Business Affairs and Consumer Protection and the Office of the City Clerk.

Said privilege shall be constructed in accordance with plans and specifications approved by the Department of Transportation (Division of Project Development) and Zoning Department - Signs.

This grant of privilege in the public way shall be subject to the provisions of Section 10-28-015 and all other required provisions of the Municipal Code of Chicago.

The grantee shall pay to the City of Chicago as compensation for the privilege #1114183 herein granted the sum of four hundred ($400.00) per annum in advance.


A 25% penalty will be added for payments received after due date.

The permit holder agrees to hold the City of Chicago harmless for any damage, relocation or replacement costs associated with damage, relocation or removal of private property caused by the City performing work in the public way.

Authority herein given and granted for a period of five (5) years from and after Date of Passage.

Alderman _____

Harry Osterman 48th Ward

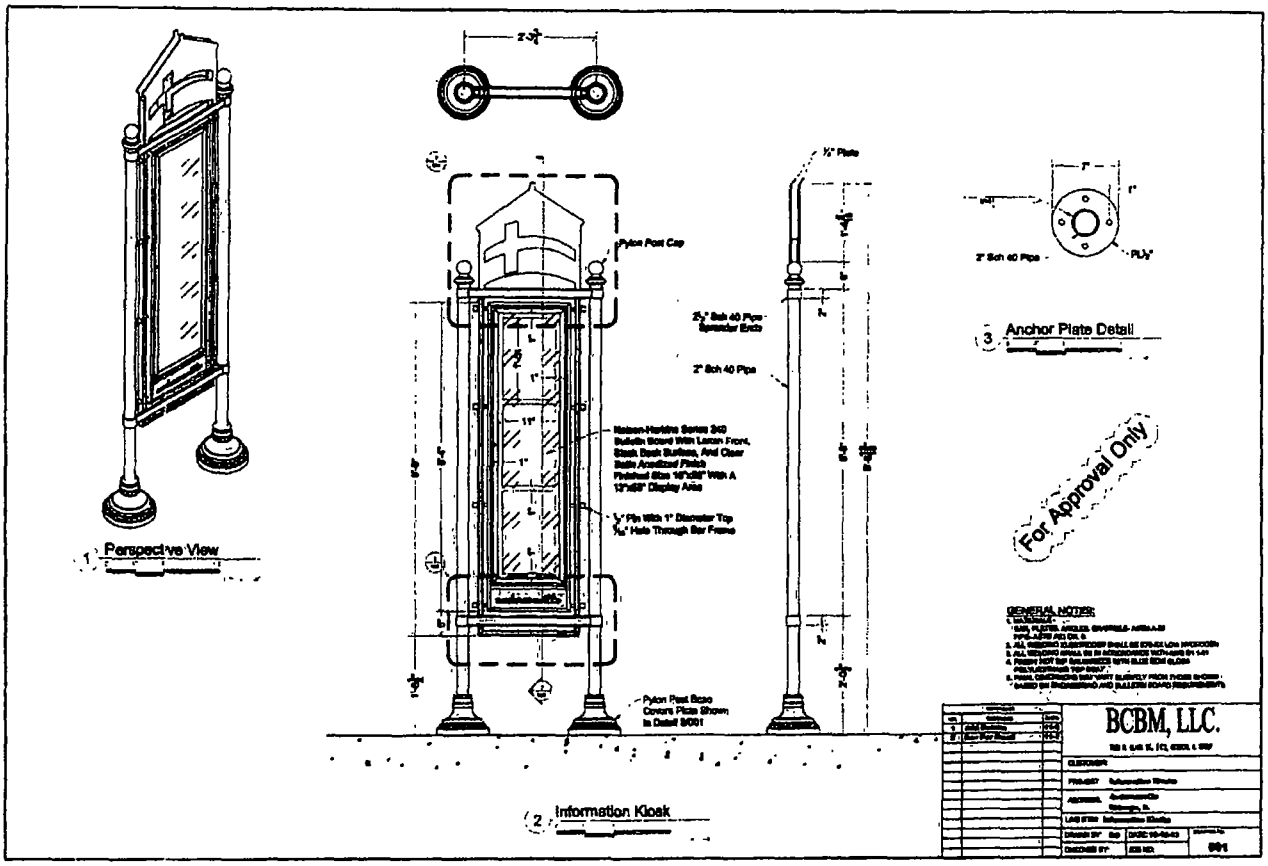
1 Perspective View
2 Information Kiosk
3 Anchor Plate Detail
Pylon Post Cap
Pylon Post Base
Covers Plate Shown
In Detail 9/001
2" Sch 40 Pipe
2" Sch 40 Pipe
Spacer Ends
½" Plate
2" Sch 40 Pipe
PLY
For Approval Only
GENERAL NOTES:
BCBM, LLC.

Department of Business Affairs and Consumer Protection
Small Business Center- Public Way Use Unit
City Hall - 121 N. LaSalle Street Room 800 • Chicago, IL 60602
(312)-74-GOBIZ (312-744-6249) • (312) 744-1944 (TTY)
http://www.cityofchicago.org/bacp

07/30/2014

Alderman **Harry Osterman**
Ward # **48**
City of Chicago
City Hall, Room **300**
121 North LaSalle Street
Chicago, Illinois 60602

Re: An ordinance to use and maintain a portion of the public right-of-way for **one (1) kiosk(s)** for **ANDERSONVILLE CHAMBER OF COMMERCE**, adjacent to the premises known as **5137 N. Clark St.**.

Dear Alderman **Harry Osterman**:

The applicant referenced above has requested the use of the public right-of-way for a **kiosk(s)**. An ordinance has been prepared by the Department of Business Affairs and Consumer Protection – Small Business Center - Public Way Use Unit for presentation to the City Council. Because this request was made for properties located in your ward, as approved by you as per the attached, I respectfully request that you introduce the attached ordinance at the next City Council meeting.

If you have any questions regarding this ordinance, please contact Anthony Bertuca at (312) 744-5506.

Department of Business Affairs and Consumer Protection

City of Chicago

O2014-6588

Office of the City Clerk

Document Tracking Sheet

Meeting Date:	7/30/2014
Sponsor(s):	Osterman (48)
Type:	Ordinance
Title:	Grant(s) of privilege in public way for Broadway Cellars
Committee(s) Assignment:	Committee on Transportation and Public Way

ORDINANCE
BROADWAY CELLARS
Acct. No. 305425 - 1
Permit No. 1113827

Be It Ordained by the City Council of the City of Chicago:

SECTION 1. Permission and authority are hereby given and granted to BROADWAY CELLARS, upon the terms and subject to the conditions of this ordinance to maintain and use, as now constructed, two (2) Planter(s) on the public right-of-way for beautification purposes adjacent to its premises known as 5900 N. Broadway .

Said Planter(s) at N. BROADWAY measure(s):
Two (2) at two point two five (2.25) feet in length, and two point two five (2.25) feet in width for a total of ten point one three (10.13) square feet.

Grantee must allow the required clear and unobstructed space for pedestrian passage at all times per rules and regulations approved by the Department of Transportation.

The location of said privilege shall be as shown on prints kept on file with the Department of Business Affairs and Consumer Protection and the Office of the City Clerk.

Said privilege shall be constructed in accordance with plans and specifications approved by the Department of Planning and Development and Department of Transportation (Division of Project Development).

This grant of privilege in the public way shall be subject to the provisions of Section 10-28-015 and all other required provisions of the Municipal Code of Chicago.

The grantee shall pay to the City of Chicago as compensation for the privilege #1113827 herein granted the sum of zero ($.00) per annum in advance.

A 25% penalty will be added for payments received after due date.

The permit holder agrees to hold the City of Chicago harmless for any damage, relocation or replacement costs associated with damage, relocation or removal of private property caused by the City performing work in the public way.


Authority herein given and granted for a period of five (5) years from and after 06/30/2014.

Alderman _____

Harry Osterman 48th Ward

PLANTER LOCATION FOR PUBLIC WAY USE PERMIT

5900 N. BROADWAY
CHICAGO, IL 60660
(773) 944-1208

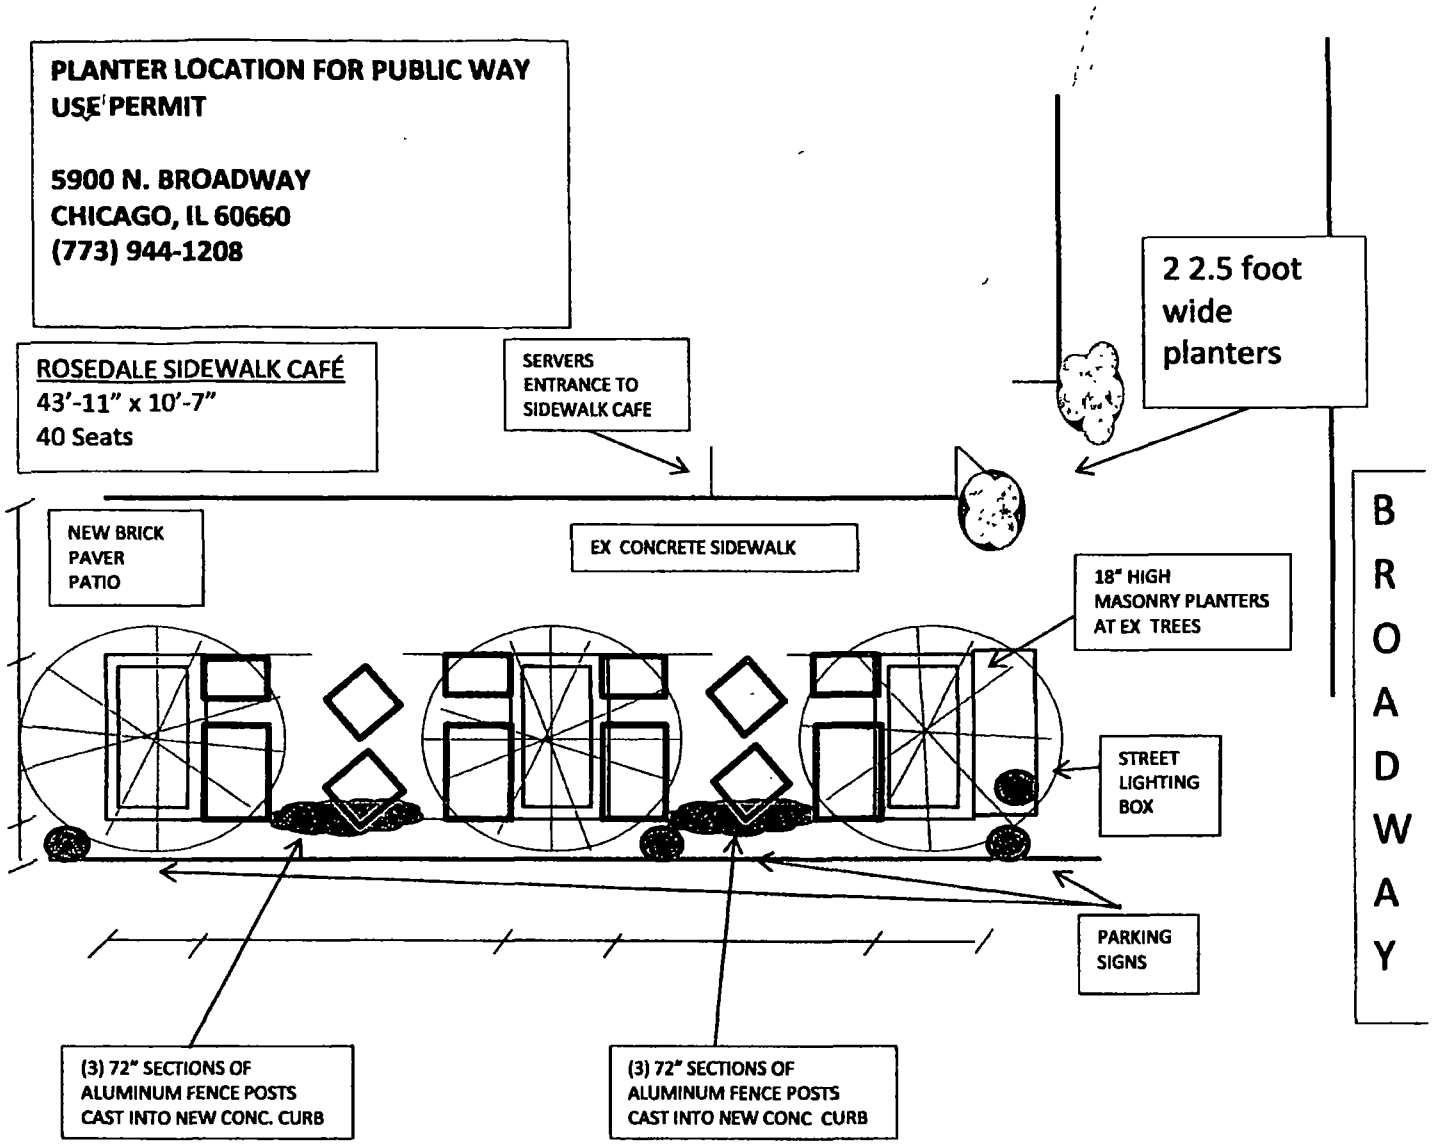

Department of Business Affairs and Consumer Protection
Small Business Center- Public Way Use Unit
City Hall- 121 N. LaSalle Street Room 800 • Chicago, IL 60602
(312)-74-GOBIZ (312-744-6249) • (312) 744-1944 (TTY)
http://www.cityofchicago.org/bacp

07/30/2014

Alderman **Harry Osterman**
Ward # **48**
City of Chicago
City Hall, Room **300**
121 North LaSalle Street
Chicago, Illinois 60602

Re: An ordinance to use and maintain a portion of the public right-of-way for **two (2) planter(s)** for **BROADWAY CELLARS**, adjacent to the premises known as **5900 N. Broadway** .

Dear Alderman **Harry Osterman**:

The applicant referenced above has requested the use of the public right-of-way for a **planter(s)**. An ordinance has been prepared by the Department of Business Affairs and Consumer Protection – Small Business Center - Public Way Use Unit for presentation to the City Council. Because this request was made for properties located in your ward, as approved by you as per the attached, I respectfully request that you introduce the attached ordinance at the next City Council meeting.

If you have any questions regarding this ordinance, please contact Anthony Bertuca at (312) 744-5506.

Department of Business Affairs and Consumer Protection

City of Chicago

O2014-6590

Office of the City Clerk

Document Tracking Sheet

Meeting Date:	7/30/2014
Sponsor(s):	Osterman (48)
Type:	Ordinance
Title:	Grant(s) of privilege in public way for Cheetah Gym
Committee(s) Assignment:	Committee on Transportation and Public Way

ORDINANCE
CHEETAH GYM
Acct. No. 280059 - 1
Permit No. 1113678

Be It Ordained by the City Council of the City of Chicago:

SECTION 1. Permission and authority are hereby given and granted to CHEETAH GYM, upon the terms and subject to the conditions of this ordinance to maintain and use, as now constructed, three (3) Security Camera(s) projecting over the public right-of-way for security purposes adjacent to its premises known as 5836-40 N. Broadway .

Said Security Camera(s) at N. Broadway measure(s):
Two (2) at fourteen (14) feet in length, six point five (6.5) feet in width and eight (8) feet above grade level.
One (1) at eleven point five eight (11.58) feet in length, six point five (6.5) feet in width and eight (8) feet above grade level.

The location of said privilege shall be as shown on prints kept on file with the Department of Business Affairs and Consumer Protection and the Office of the City Clerk.

Said privilege shall be constructed in accordance with plans and specifications approved by the Department of Planning and Development and Department of Transportation (Division of Project Development).

This grant of privilege in the public way shall be subject to the provisions of Section 10-28-015 and all other required provisions of the Municipal Code of Chicago.

The grantee shall pay to the City of Chicago as compensation for the privilege #1113678 herein granted the sum of zero ($.00) per annum in advance.

A 25% penalty will be added for payments received after due date.


The permit holder agrees to hold the City of Chicago harmless for any damage, relocation or replacement costs associated with damage, relocation or removal of private property caused by the City performing work in the public way.

Authority herein given and granted for a period of five (5) years from and after 02/09/2018.

Alderman _____

Harry Osterman 48th Ward

May. 4. 2009 10:29AM No. 6546 P. 4

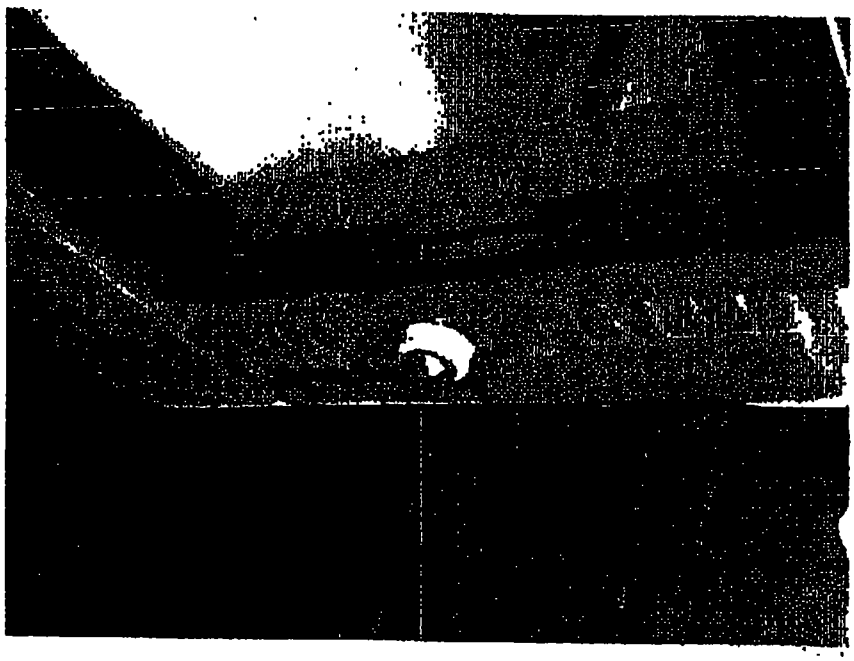

Department of Business Affairs and Consumer Protection
Small Business Center- Public Way Use Unit
City Hall- 121 N LaSalle Street Room 800 • Chicago, IL 60602
(312)-74-GOBIZ (312-744-6249) • (312) 744-1944 (TTY)
http://www.cityofchicago.org/bacp

07/30/2014

Alderman **Harry Osterman**
Ward # **48**
City of Chicago
City Hall, Room **300**
121 North LaSalle Street
Chicago, Illinois 60602

Re: An ordinance to use and maintain a portion of the public right-of-way for **three (3) security camera(s)** for **CHEETAH GYM**, adjacent to the premises known as **5836-40 N. Broadway** .

Dear Alderman **Harry Osterman**:

The applicant referenced above has requested the use of the public right-of-way for a **security camera(s)**. An ordinance has been prepared by the Department of Business Affairs and Consumer Protection – Small Business Center - Public Way Use Unit for presentation to the City Council. Because this request was made for properties located in your ward, as approved by you as per the attached, I respectfully request that you introduce the attached ordinance at the next City Council meeting.

If you have any questions regarding this ordinance, please contact Anthony Bertuca at (312) 744-5506.

Department of Business Affairs and Consumer Protection

City of Chicago

O2014-6591

Office of the City Clerk

Document Tracking Sheet

Meeting Date:	7/30/2014
Sponsor(s):	Osterman (48)
Type:	Ordinance
Title:	Grant(s) of privilege in public way for Loyola University of Chicago
Committee(s) Assignment:	Committee on Transportation and Public Way

ORDINANCE
LOYOLA UIVERSITY OF CHICAGO
Acct. No. 33471 - 17
Permit No. 1114096

Be It Ordained by the City Council of the City of Chicago:

SECTION 1. Permission and authority are hereby given and granted to LOYOLA UIVERSITY OF CHICAGO, upon the terms and subject to the conditions of this ordinance to maintain and use, as now constructed, two (2) Conduit(s) under the public right-of-way adjacent to its premises known as 6211 N. Winthrop Ave..

Said Conduit(s) at N. Wintroph measure(s):
One (1) at one hundred twenty-five (125) feet in length, and one (1) foot in width for a total of one hundred twenty-five (125) square feet.

Said Conduit(s) at N. Wintroph measure(s):
One (1) at ninety-seven (97) feet in length, and one (1) foot in width for a total of ninety-seven (97) square feet.

The location of said privilege shall be as shown on prints kept on file with the Department of Business Affairs and Consumer Protection and the Office of the City Clerk.

Said privilege shall be constructed in accordance with plans and specifications approved by the Department of Transportation (Division of Project Development) and Department of Transportation (Office of Underground Coordination).

This grant of privilege in the public way shall be subject to the provisions of Section 10-28-015 and all other required provisions of the Municipal Code of Chicago.

The grantee shall pay to the City of Chicago as compensation for the privilege #1114096 herein granted the sum of one thousand three hundred thirty-two ($1,332.00) per annum in advance.

A 25% penalty will be added for payments received after due date.

The permit holder agrees to hold the City of Chicago harmless for any damage, relocation or replacement costs associated with damage, relocation or removal of private property caused by the City performing work in the public way.

Authority herein given and granted for a period of five (5) years from and after 05/13/2014.

Alderman _____

Harry Osterman 48th Ward

Loyola University Directional Bore

N. Winthrop Ave.

Chicago, IL

North
Scale 1" = 20'

Prepared For B. Stromberg Construction Company, Inc
5831 Dempster Street
Morton Grove, IL 60053


Benchmarks:

Source Benchmark: Northwest flange bolt of fire hydrant located at the northeast corner of Kenmore Avenue and Rosemont Avenue per Loyola University Directional Bore, Rosemont and Kenmore Avenues' Ordering by Landmark Engineering Corporation; Project No. 07-04-074-R, Dated May 18, 2007 Elevation = 9.66 (Chicago City Datum).

Site Benchmark: Rim of Combination sewer manhole located in the centerline of Winthrop Avenue, approximately 44 feet south of the proposed bored conduit as shown on page 2. Elevation= +8.40'


Prepared By:
Stacy L. Stewart
I.P.L.S. No. 3415
Prepared on February 18th, 2008

BEFORE YOU DIG IN CHICAGO, CALL... DIGGER 1 CALL 744-7000

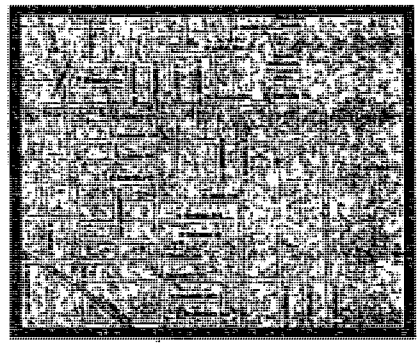


Location Map
(No Scale)


Legend

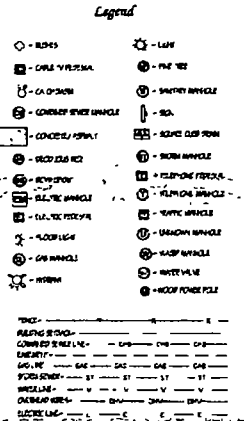



Abbreviation Legend

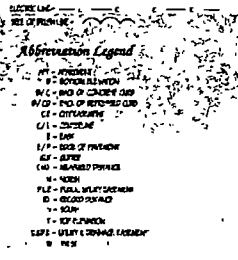



General Notes and Details

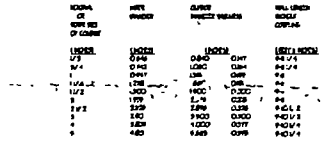


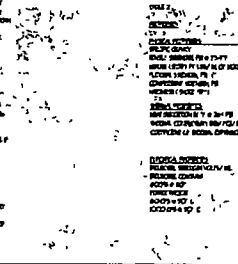

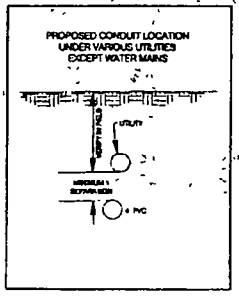

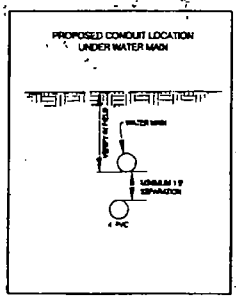

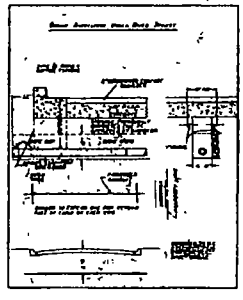

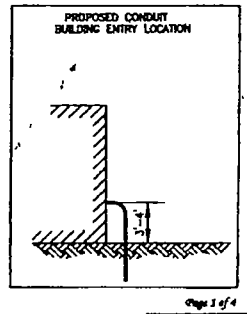

Ridgeline Consultants

Professional Design Firm No. 184-006704

2008-0028

Department of Business Affairs and Consumer Protection
Small Business Center - Public Way Use Unit
City Hall - 121 N. LaSalle Street, Room 800 • Chicago, IL 60602
(312)-74-GOBIZ (312-744-6249) • (312) 744-1944 (TTY)
http://www.cityofchicago.org/bacp

07/30/2014

Alderman **Harry Osterman**
Ward # **48**
City of Chicago
City Hall, Room **300**
121 North LaSalle Street
Chicago, Illinois 60602

Re: An ordinance to use and maintain a portion of the public right-of-way for **two (2) conduit(s)** for **LOYOLA UIVERSITY OF CHICAGO**, adjacent to the premises known as **6211 N. Winthrop Ave.**.

Dear Alderman **Harry Osterman**:

The applicant referenced above has requested the use of the public right-of-way for a **conduit(s)**. An ordinance has been prepared by the Department of Business Affairs and Consumer Protection – Small Business Center - Public Way Use Unit for presentation to the City Council. Because this request was made for properties located in your ward, as approved by you as per the attached, I respectfully request that you introduce the attached ordinance at the next City Council meeting.

If you have any questions regarding this ordinance, please contact Anthony Bertuca at (312) 744-5506.

Department of Business Affairs and Consumer Protection

City of Chicago

O2014-6575

Office of the City Clerk

Document Tracking Sheet

Meeting Date:	7/30/2014
Sponsor(s):	Moore (49)
Type:	Ordinance
Title:	Grant(s) of privilege in public way for Marce Realty Residential LLC/Chicago Apartment Finders
Committee(s) Assignment:	Committee on Transportation and Public Way

ORDINANCE
MARC REALTY RESIDENTAL LLC/CHICAGO APARTMENT FINDERS
Acct. No. 390580 - 1
Permit No. 1113215

Be It Ordained by the City Council of the City of Chicago:

SECTION 1. Permission and authority are hereby given and granted to MARC REALTY RESIDENTAL LLC/CHICAGO APARTMENT FINDERS, upon the terms and subject to the conditions of this ordinance to maintain and use, as now constructed, one (1) Fence(s) on the public right-of-way adjacent to its premises known as 7255 N. Bell Ave..

Said Fence(s) at N. Bell Avenue measure(s):
One (1) at sixty-seven point six seven (67.67) feet in length, and point three three (.33) feet in width for a total of twenty-two point three three (22.33) square feet. Existing fence is five (5) feet seven (7) inches in height.

The location of said privilege shall be as shown on prints kept on file with the Department of Business Affairs and Consumer Protection and the Office of the City Clerk.

Said privilege shall be constructed in accordance with plans and specifications approved by the Department of Transportation (Division of Project Development).

This grant of privilege in the public way shall be subject to the provisions of Section 10-28-015 and all other required provisions of the Municipal Code of Chicago.

The grantee shall pay to the City of Chicago as compensation for the privilege #1113215 herein granted the sum of four hundred ($400.00) per annum in advance.

A 25% penalty will be added for payments received after due date.


The permit holder agrees to hold the City of Chicago harmless for any damage, relocation or replacement costs associated with damage, relocation or removal of private property caused by the City performing work in the public way.

Authority herein given and granted for a period of five (5) years from and after Date of Passage.

Alderman _____

Joe Moore 49th Ward

7255 N. BELL PUBLIC WAY

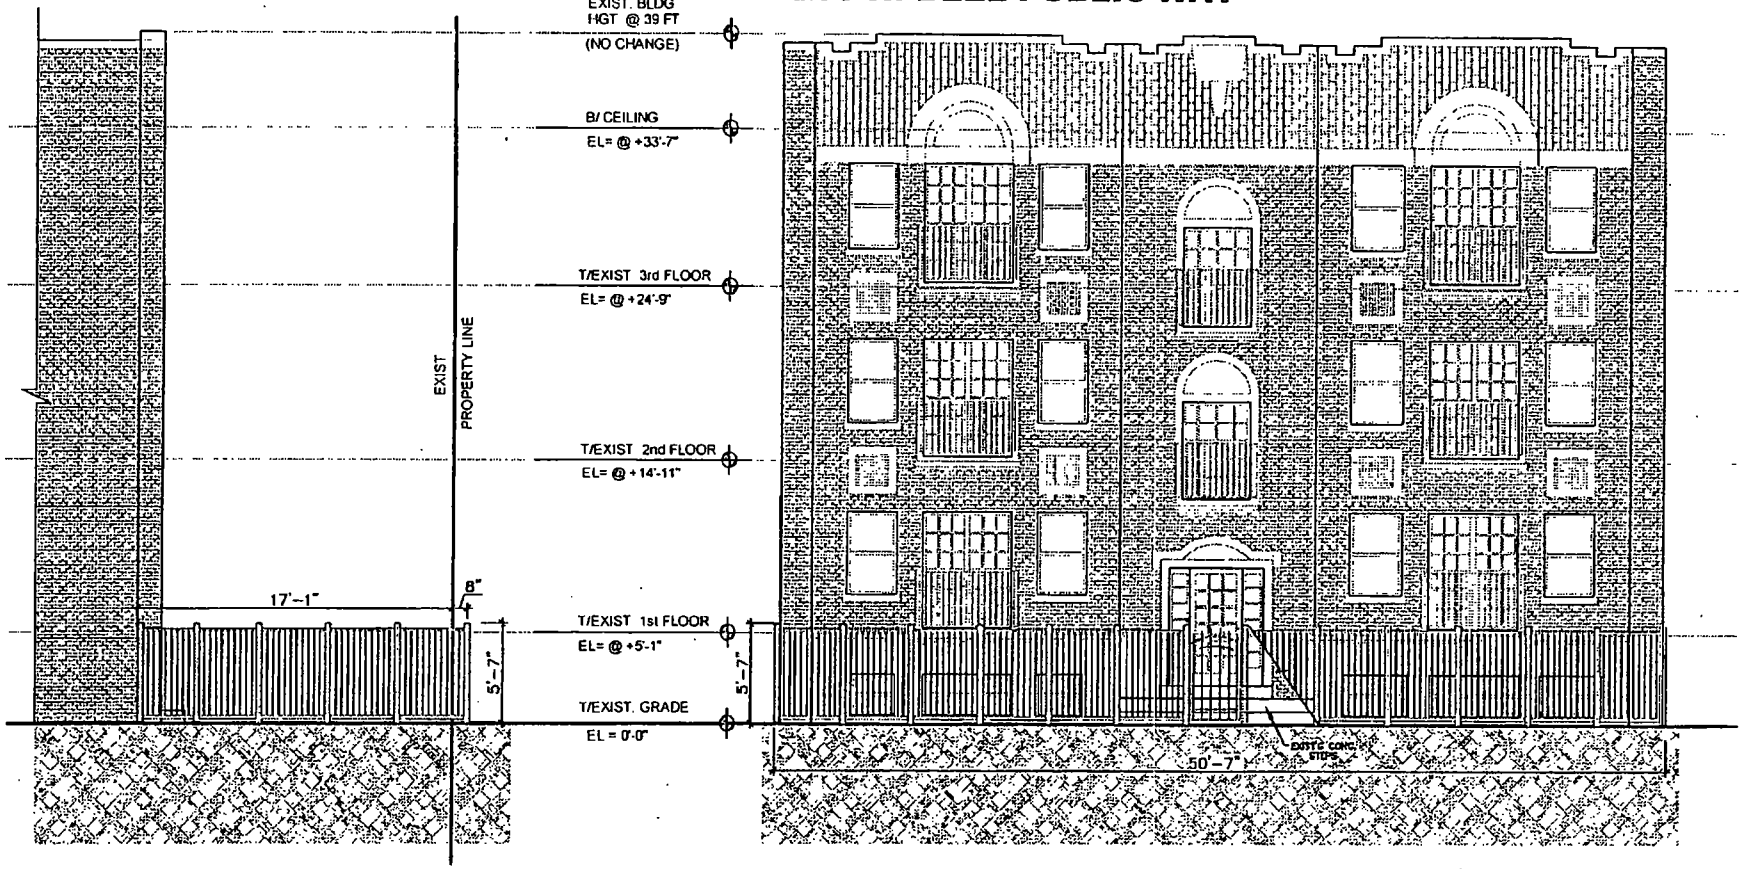

SIDE ELEVATION W/ EXIST'G IRON FENCE

FRONT ELEVATION W/ EXIST'G IRON FENCE

Department of Business Affairs and Consumer Protection
Small Business Center- Public Way Use Unit
City Hall - 121 N. LaSalle Street Room 800 • Chicago, IL 60602
(312)-74-GOBIZ (312-744-6249) • (312) 744-1944 (TTY)
http://www.cityofchicago.org/bacp

07/30/2014

Alderman **Joe Moore**
Ward # **49**
City of Chicago
City Hall, Room **300**
121 North LaSalle Street
Chicago, Illinois 60602

Re: An ordinance to use and maintain a portion of the public right-of-way for **one (1) fence(s)** for **MARC REALTY RESIDENTAL LLC/CHICAGO APARTMENT FINDERS**, adjacent to the premises known as **7255 N. Bell Ave.**.

Dear Alderman **Joe Moore**:

The applicant referenced above has requested the use of the public right-of-way for a **fence(s)**. An ordinance has been prepared by the Department of Business Affairs and Consumer Protection – Small Business Center - Public Way Use Unit for presentation to the City Council. Because this request was made for properties located in your ward, as approved by you as per the attached, I respectfully request that you introduce the attached ordinance at the next City Council meeting.

If you have any questions regarding this ordinance, please contact Anthony Bertuca at (312) 744-5506.

Department of Business Affairs and Consumer Protection

City of Chicago

O2014-6577

Office of the City Clerk

Document Tracking Sheet

Meeting Date:	7/30/2014
Sponsor(s):	Moore (49)
Type:	Ordinance
Title:	Grant(s) of privilege in public way for Mona Buechler
Committee(s) Assignment:	Committee on Transportation and Public Way

ORDINANCE
MONA BUECHLER
Acct. No. 391129 - 1
Permit No. 1113844

Be It Ordained by the City Council of the City of Chicago:

SECTION 1. Permission and authority are hereby given and granted to MONA BUECHLER, upon the terms and subject to the conditions of this ordinance to maintain and use, as now constructed, eight (8) Light Fixture(s) projecting over the public right-of-way adjacent to its premises known as 1418 W. Howard St..

Said Light Fixture(s) at W Howard St measure(s):
Two (2) at point five (.5) feet in length, one point five (1.5) foot in width and twelve (12) feet above grade level.
Four (4) at point four two (.42) feet in length, one point four two (1.42) foot in width and twenty-nine point five (29.5) feet above grade level.
Two (2) at point four two (.42) feet in length, one point four two (1.42) foot in width and twelve (12) feet above grade level.

The location of said privilege shall be as shown on prints kept on file with the Department of Business Affairs and Consumer Protection and the Office of the City Clerk.

Said privilege shall be constructed in accordance with plans and specifications approved by the Department of Transportation (Division of Project Development).

This grant of privilege in the public way shall be subject to the provisions of Section 10-28-015 and all other required provisions of the Municipal Code of Chicago.

The grantee shall pay to the City of Chicago as compensation for the privilege #1113844 herein granted the sum of one hundred ten ($110.00) per annum in advance.

A 25% penalty will be added for payments received after due date.

The permit holder agrees to hold the City of Chicago harmless for any damage, relocation or replacement costs associated with damage, relocation or removal of private property caused by the City performing work in the public way.

Authority herein given and granted for a period of five (5) years from and after 01/13/2014.

Alderman _____

Joe Moore 49th Ward

Page 3

6 lamps ① to ⑥ – FLOOD LIGHTS TR-5103 SPOTS W. WALL MOUNTING Box 12V
2 lamps ⑦ & ⑧ = SPOT LIGHTS TR-2255 SPOTS W. WALL MOUNTING Box 12V
1 Camera ⑨ = fake, runs w. battery

14180 W HOWARD ST
Account 296703-1



See additional page for equipment dimensions & distance from ground

Department of Business Affairs and Consumer Protection
Small Business Center - Public Way Use Unit
City Hall - 121 N LaSalle Street, Room 800 • Chicago, IL 60602
(312)-74-GOBIZ (312-744-6249) • (312) 744-1944 (TTY)
http://www.cityofchicago.org/bacp

07/30/2014

Alderman **Joe Moore**
Ward # **49**
City of Chicago
City Hall, Room **300**
121 North LaSalle Street
Chicago, Illinois 60602

Re: An ordinance to use and maintain a portion of the public right-of-way for **eight (8) light fixture(s)** for **MONA BUECHLER**, adjacent to the premises known as **1418 W. Howard St.**.

Dear Alderman **Joe Moore**:

The applicant referenced above has requested the use of the public right-of-way for a **light fixture(s)**. An ordinance has been prepared by the Department of Business Affairs and Consumer Protection – Small Business Center - Public Way Use Unit for presentation to the City Council. Because this request was made for properties located in your ward, as approved by you as per the attached, I respectfully request that you introduce the attached ordinance at the next City Council meeting.

If you have any questions regarding this ordinance, please contact Anthony Bertuca at (312) 744-5506.

Department of Business Affairs and Consumer Protection

City of Chicago

O2014-6578

Office of the City Clerk

Document Tracking Sheet

Meeting Date:	7/30/2014
Sponsor(s):	Moore (49)
Type:	Ordinance
Title:	Grant(s) of privilege in public way for Morland Coin Laundry
Committee(s) Assignment:	Committee on Transportation and Public Way

ORDINANCE
MORLAND COIN LAUNDRY
Acct. No. 271461 - 1
Permit No. 1103722

Be It Ordained by the City Council of the City of Chicago:

SECTION 1. Permission and authority are hereby given and granted to MORLAND COIN LAUNDRY, upon the terms and subject to the conditions of this ordinance to maintain and use one (1) sign(s) projecting over the public right-of-way attached to its premises known as 1522 W. Morse Ave..

Said sign structure(s) measures as follows; along W Morse Ave:
One (1) at twenty-three (23) feet in length, two (2) feet in height and fourteen (14) feet above grade level.

The location of said privilege shall be as shown on prints kept on file with the Department of Business Affairs and Consumer Protection and the Office of the City Clerk.

Said privilege shall be constructed in accordance with plans and specifications approved by the Department of Transportation (Division of Project Development) and Zoning Department - Signs.

This grant of privilege in the public way shall be subject to the provisions of Section 10-28-015 and all other required provisions of the Municipal Code of Chicago.

The grantee shall pay to the City of Chicago as compensation for the privilege #1103722 herein granted the sum of three hundred ($300.00) per annum in advance.

A 25% penalty will be added for payments received after due date.


The permit holder agrees to hold the City of Chicago harmless for any damage, relocation or replacement costs associated with damage, relocation or removal of private property caused by the City performing work in the public way.

Authority herein given and granted for a period of five (5) years from and after Date of Passage.

Alderman _____
Joe Moore 49th Ward

APPLICATION TO USE THE PUBLIC RIGHT OF WAY

EXAMPLE OF SIGN DRAWING

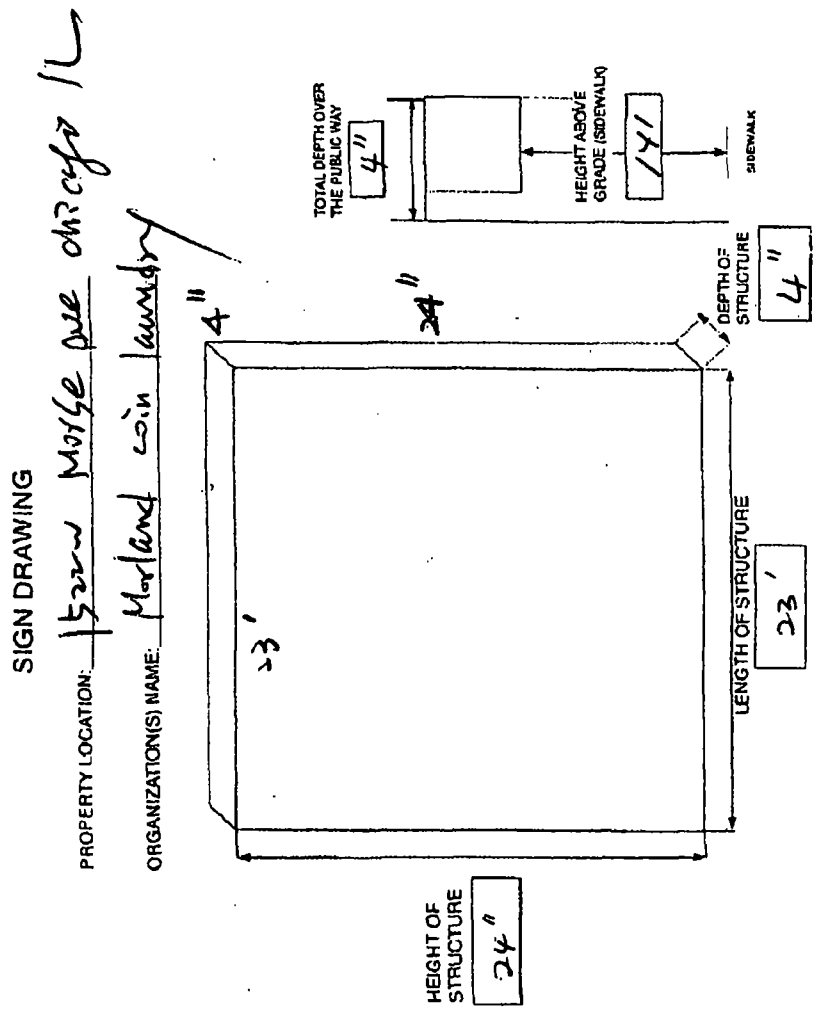

City of Chicago

O2014-6564

Office of the City Clerk

Document Tracking Sheet

Meeting Date:	7/30/2014
Sponsor(s):	Silverstein (50)
Type:	Ordinance
Title:	Grant(s) of privilege in public way for North Shore Bakery
Committee(s) Assignment:	Committee on Transportation and Public Way

ORDINANCE
NORTH SHORE BAKERY
Acct. No. 6236 - 2
Permit No. 1114165

Be It Ordained by the City Council of the City of Chicago:

SECTION 1. Permission and authority are hereby given and granted to NORTH SHORE BAKERY, upon the terms and subject to the conditions of this ordinance to maintain and use one (1) sign(s) projecting over the public right-of-way attached to its premises known as 2919-21 W. Touhy Ave..

Said sign structure(s) measures as follows; along W. Touhy Avenue:
One (1) at eight (8) feet in length, five (5) feet in height and ten point five (10.5) feet above grade level.

The location of said privilege shall be as shown on prints kept on file with the Department of Business Affairs and Consumer Protection and the Office of the City Clerk.

Said privilege shall be constructed in accordance with plans and specifications approved by the Department of Transportation (Division of Project Development) and Zoning Department - Signs.

This grant of privilege in the public way shall be subject to the provisions of Section 10-28-015 and all other required provisions of the Municipal Code of Chicago.


The grantee shall pay to the City of Chicago as compensation for the privilege #1114165 herein granted the sum of three hundred ($300.00) per annum in advance.

A 25% penalty will be added for payments received after due date.

The permit holder agrees to hold the City of Chicago harmless for any damage, relocation or replacement costs associated with damage, relocation or removal of private property caused by the City performing work in the public way.

Authority herein given and granted for a period of five (5) years from and after 06/30/2014.

Alderman _____
Debra L. Silverstein 50th Ward

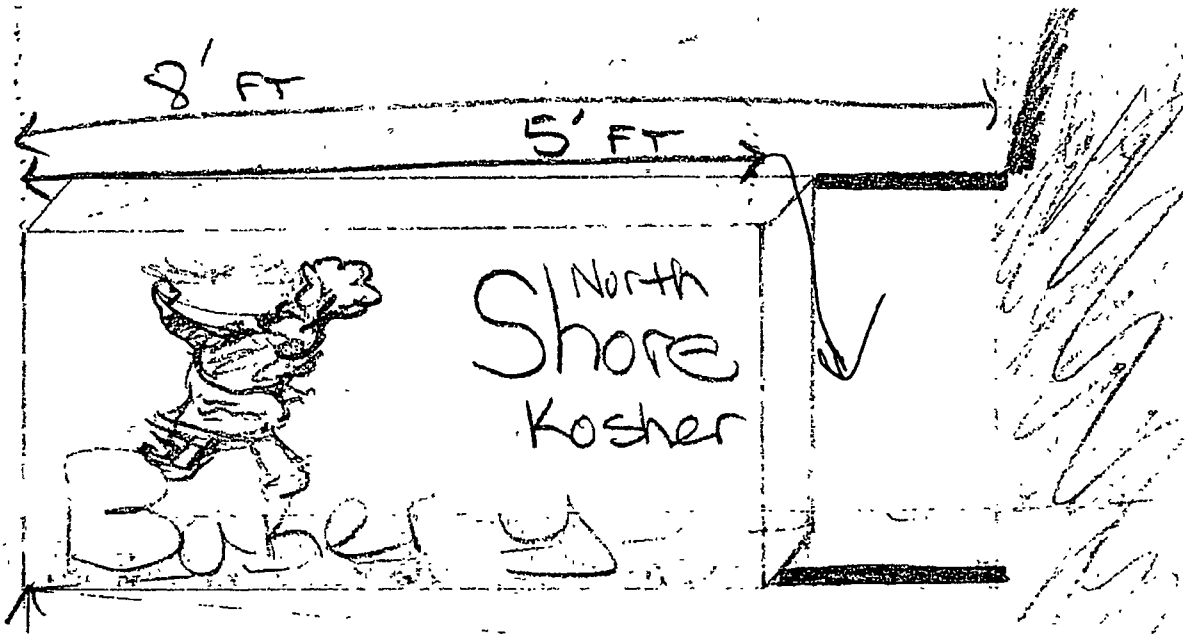

10'5 FT

SIDEWALK

Department of Business Affairs and Consumer Protection
Small Business Center - Public Way Use Unit
City Hall - 121 N. LaSalle Street, Room 800 • Chicago, IL 60602
(312)-74-GOBIZ (312-744-6249) • (312) 744-1944 (TTY)
http://www.cityofchicago.org/bacp

07/30/2014

Alderman **Debra L. Silverstein**
Ward # **50**
City of Chicago
City Hall, Room **203**
121 North LaSalle Street
Chicago, Illinois 60602

Re: An ordinance to use and maintain a portion of the public right-of-way for **one (1) sign(s)** for **NORTH SHORE BAKERY**, adjacent to the premises known as **2919-21 W. Touhy Ave.**.

Dear Alderman **Debra L. Silverstein**:

The applicant referenced above has requested the use of the public right-of-way for a **sign(s)**. An ordinance has been prepared by the Department of Business Affairs and Consumer Protection – Small Business Center - Public Way Use Unit for presentation to the City Council. Because this request was made for properties located in your ward, as approved by you as per the attached, I respectfully request that you introduce the attached ordinance at the next City Council meeting.

If you have any questions regarding this ordinance, please contact Anthony Bertuca at (312) 744-5506.

Department of Business Affairs and Consumer Protection

City of Chicago

O2014-6565

Office of the City Clerk

Document Tracking Sheet

Meeting Date:	7/30/2014
Sponsor(s):	Silverstein (50)
Type:	Ordinance
Title:	Grant(s) of privilege in public way for McKellin's
Committee(s) Assignment:	Committee on Transportation and Public Way

ORDINANCE
MCKELLIN'S
Acct. No. 11685 - 1
Permit No. 1111632

Be It Ordained by the City Council of the City of Chicago:

SECTION 1. Permission and authority are hereby given and granted to MCKELLIN'S, upon the terms and subject to the conditions of this ordinance to maintain and use, as now constructed, six (6) Light Fixture(s) projecting over the public right-of-way adjacent to its premises known as 2800 W. Touhy Ave..

Said Light Fixture(s) at Touhy measure(s):
Six (6) at one (1) foot in length, one (1) foot in width and thirteen (13) feet above grade level.

The location of said privilege shall be as shown on prints kept on file with the Department of Business Affairs and Consumer Protection and the Office of the City Clerk.

Said privilege shall be constructed in accordance with plans and specifications approved by the Department of Transportation (Division of Project Development).

This grant of privilege in the public way shall be subject to the provisions of Section 10-28-015 and all other required provisions of the Municipal Code of Chicago.

The grantee shall pay to the City of Chicago as compensation for the privilege #1111632 herein granted the sum of one hundred ($100.00) per annum in advance.

A 25% penalty will be added for payments received after due date.

The permit holder agrees to hold the City of Chicago harmless for any damage, relocation or replacement costs associated with damage, relocation or removal of private property caused by the City performing work in the public way.


Authority herein given and granted for a period of five (5) years from and after Date of Passage.

Alderman _____

Debra L. Silverstein 50th Ward

APPLICATION TO USE THE PUBLIC RIGHT OF WAY

EXAMPLE OF LIGHT(S) DRAWING

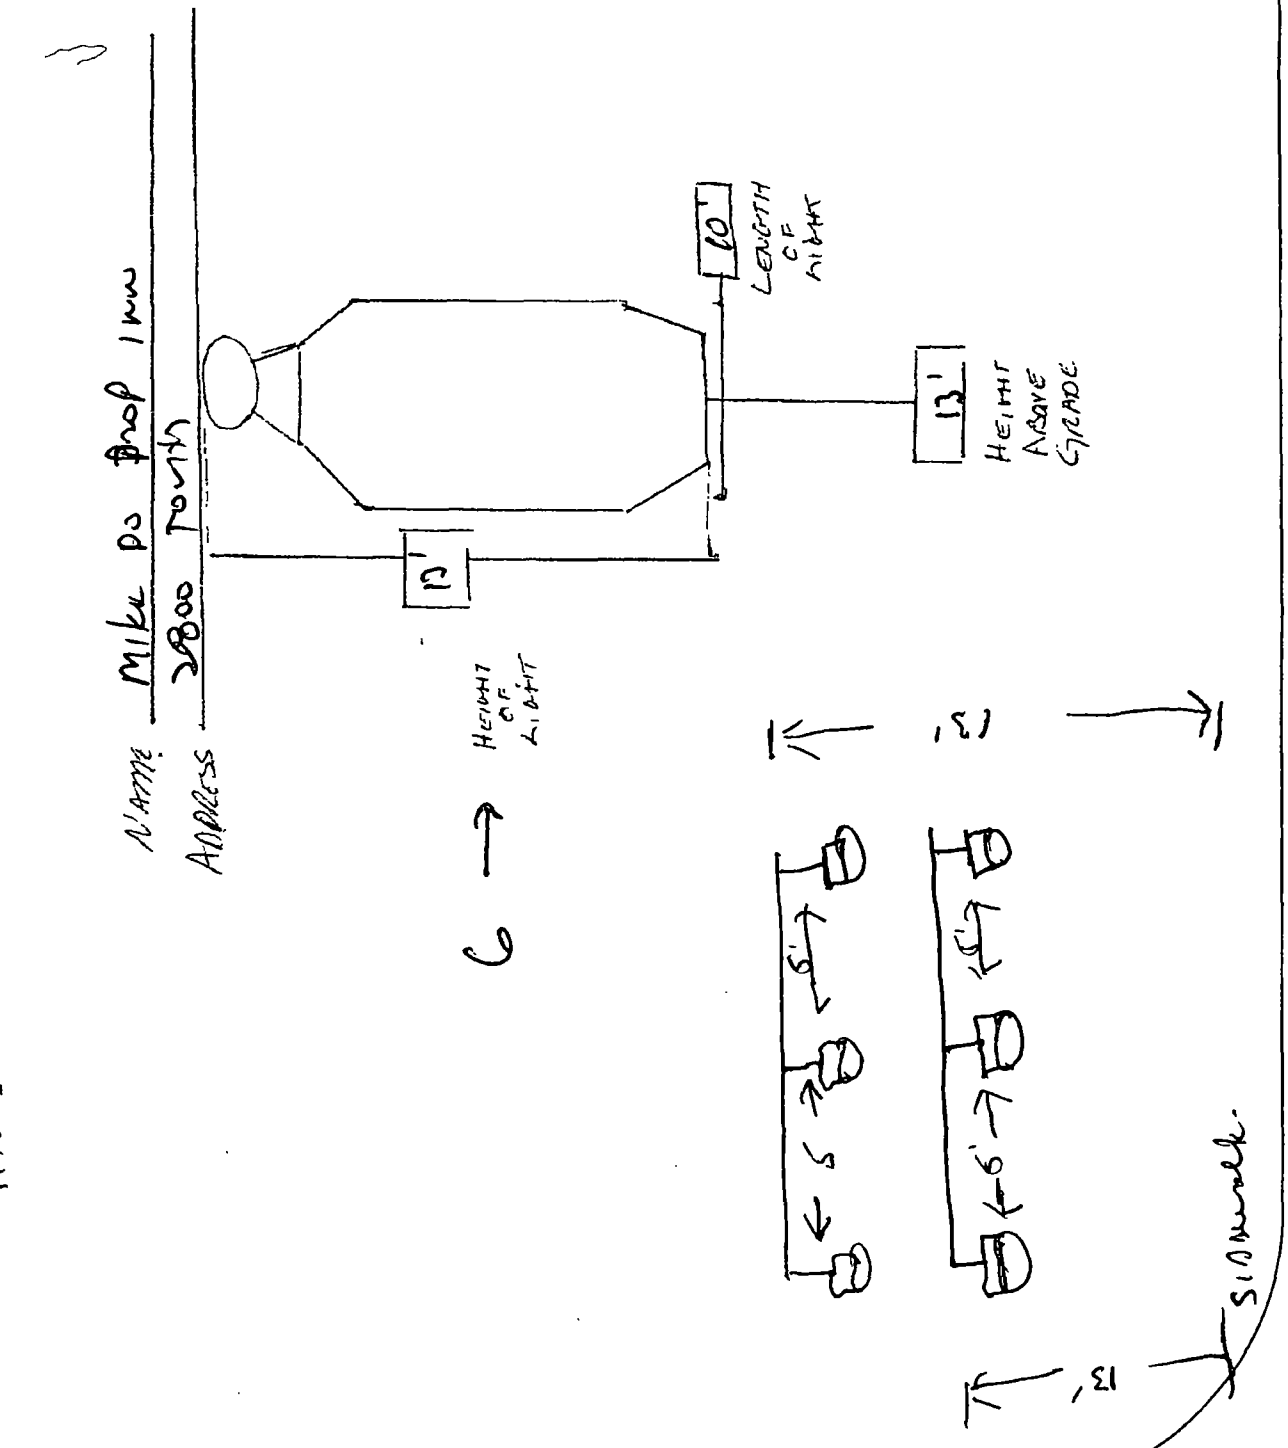

Department of Business Affairs and Consumer Protection
Small Business Center - Public Way Use Unit
City Hall - 121 N. LaSalle Street, Room 800 • Chicago, IL 60602
(312)-74-GOBIZ (312-744-6249) • (312) 744-1944 (TTY)
http //www.cityofchicago.org/bacp

07/30/2014

Alderman **Debra L. Silverstein**
Ward # **50**
City of Chicago
City Hall, Room **203**
121 North LaSalle Street
Chicago, Illinois 60602

Re: An ordinance to use and maintain a portion of the public right-of-way for **six (6) light fixture(s)** for **MCKELLIN'S**, adjacent to the premises known as **2800 W. Touhy Ave.**.

Dear Alderman **Debra L. Silverstein**:

The applicant referenced above has requested the use of the public right-of-way for a **light fixture(s)**. An ordinance has been prepared by the Department of Business Affairs and Consumer Protection – Small Business Center - Public Way Use Unit for presentation to the City Council. Because this request was made for properties located in your ward, as approved by you as per the attached, I respectfully request that you introduce the attached ordinance at the next City Council meeting.

If you have any questions regarding this ordinance, please contact Anthony Bertuca at (312) 744-5506.

Department of Business Affairs and Consumer Protection

City of Chicago

O2014-6568

Office of the City Clerk

Document Tracking Sheet

Meeting Date:	7/30/2014
Sponsor(s):	Silverstein (50)
Type:	Ordinance
Title:	Grant(s) of privilege in public way for Basil Food & Liquor
Committee(s) Assignment:	Committee on Transportation and Public Way

ORDINANCE
BASIL FOOD & LIQUOR
Acct. No. 334716 - 1
Permit No. 1114004

Be It Ordained by the City Council of the City of Chicago:

SECTION 1. Permission and authority are hereby given and granted to BASIL FOOD & LIQUOR, upon the terms and subject to the conditions of this ordinance to maintain and use one (1) sign(s) projecting over the public right-of-way attached to its premises known as 7446 N. Western Ave..

Said sign structure(s) measures as follows; along N. Western Avenue:
One (1) at eight (8) feet in length, four (4) feet in height and ten point eight three (10.83) feet above grade level.

The location of said privilege shall be as shown on prints kept on file with the Department of Business Affairs and Consumer Protection and the Office of the City Clerk.

Said privilege shall be constructed in accordance with plans and specifications approved by the Department of Transportation (Division of Project Development) and Zoning Department - Signs.

This grant of privilege in the public way shall be subject to the provisions of Section 10-28-015 and all other required provisions of the Municipal Code of Chicago.

The grantee shall pay to the City of Chicago as compensation for the privilege #1114004 herein granted the sum of three hundred ($300.00) per annum in advance.


A 25% penalty will be added for payments received after due date.

The permit holder agrees to hold the City of Chicago harmless for any damage, relocation or replacement costs associated with damage, relocation or removal of private property caused by the City performing work in the public way.

Authority herein given and granted for a period of five (5) years from and after 07/29/2014.

Alderman _____

Debra L. Silverstein 50th Ward

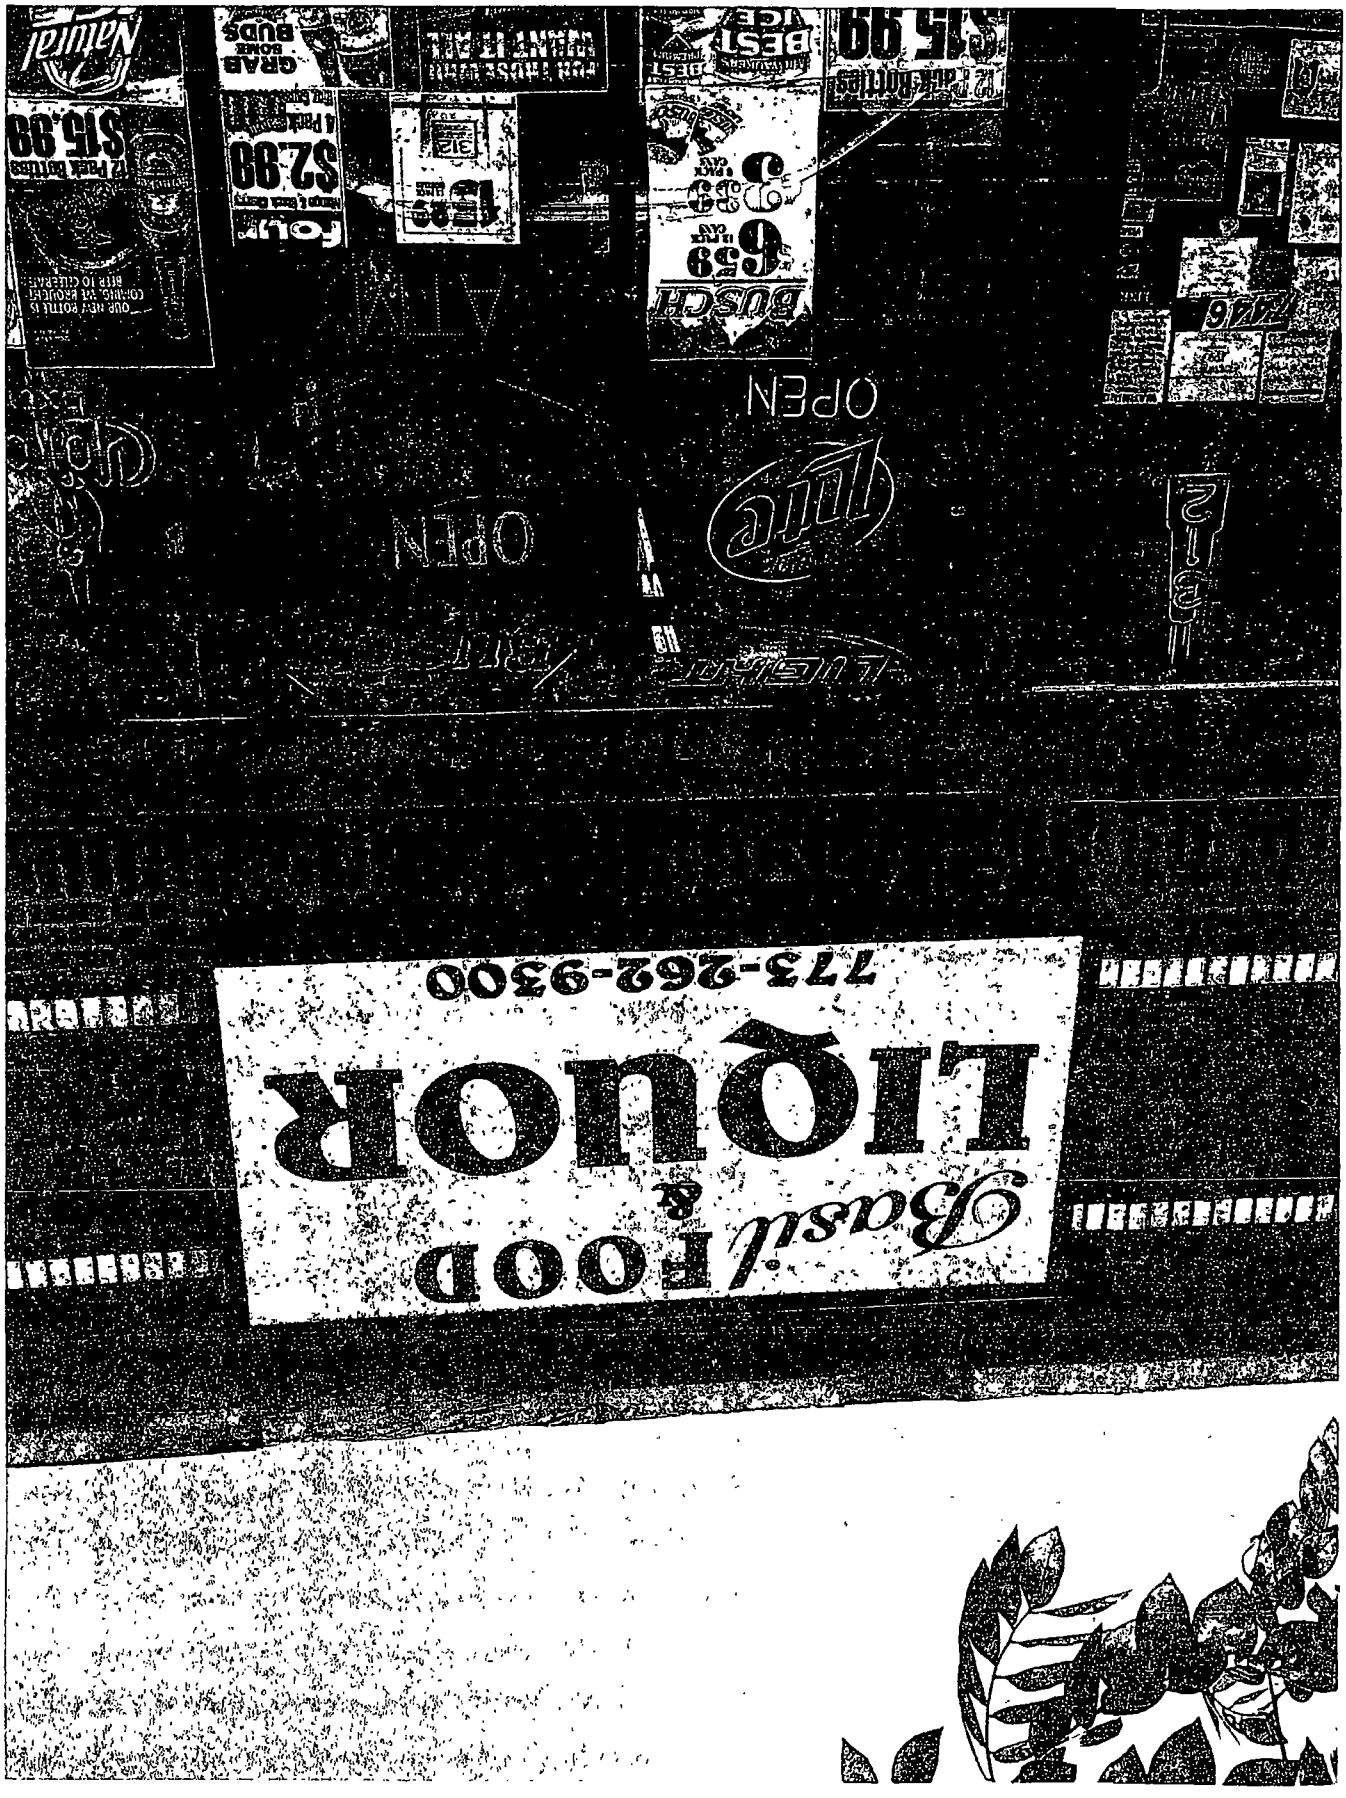
OPEN
Coors Light
Natural
$15.99
$2.99
$6.59
$16.99
Coast Food & Liquor
773-262-9300

Department of Business Affairs and Consumer Protection
Small Business Center - Public Way Use Unit
City Hall - 121 N. LaSalle Street, Room 800 • Chicago, IL 60602
(312)-74-GOBIZ (312-744-6249) • (312) 744-1944 (TTY)
http://www.cityofchicago.org/bacp

07/30/2014

Alderman **Debra L. Silverstein**
Ward # **50**
City of Chicago
City Hall, Room **203**
121 North LaSalle Street
Chicago, Illinois 60602

Re: An ordinance to use and maintain a portion of the public right-of-way for **one (1) sign(s)** for **BASIL FOOD & LIQUOR**, adjacent to the premises known as **7446 N. Western Ave.**.

Dear Alderman **Debra L. Silverstein**:

The applicant referenced above has requested the use of the public right-of-way for a **sign(s)**. An ordinance has been prepared by the Department of Business Affairs and Consumer Protection – Small Business Center - Public Way Use Unit for presentation to the City Council. Because this request was made for properties located in your ward, as approved by you as per the attached, I respectfully request that you introduce the attached ordinance at the next City Council meeting.

If you have any questions regarding this ordinance, please contact Anthony Bertuca at (312) 744-5506.

Department of Business Affairs and Consumer Protection

City of Chicago

O2014-6570

Office of the City Clerk

Document Tracking Sheet

Meeting Date:	7/30/2014
Sponsor(s):	Silverstein (50)
Type:	Ordinance
Title:	Grant(s) of privilege in public way for I-F Optical Company, Inc.
Committee(s) Assignment:	Committee on Transportation and Public Way

ORDINANCE
I-F OPTICAL CO INC
Acct. No. 29631 - 1
Permit No. 1114042

Be It Ordained by the City Council of the City of Chicago:

SECTION 1. Permission and authority are hereby given and granted to I-F OPTICAL CO INC, upon the terms and subject to the conditions of this ordinance to maintain and use one (1) sign(s) projecting over the public right-of-way attached to its premises known as 2812 W. Touhy Ave..

Said sign structure(s) measures as follows; along W TOUHY AVE:
One (1) at four (4) feet in length, three point four two (3.42) feet in height and ten (10) feet above grade level.

The location of said privilege shall be as shown on prints kept on file with the Department of Business Affairs and Consumer Protection and the Office of the City Clerk.

Said privilege shall be constructed in accordance with plans and specifications approved by the Department of Transportation (Division of Project Development) and Zoning Department - Signs.


This grant of privilege in the public way shall be subject to the provisions of Section 10-28-015 and all other required provisions of the Municipal Code of Chicago.

The grantee shall pay to the City of Chicago as compensation for the privilege #1114042 herein granted the sum of one hundred ($100.00) per annum in advance.


A 25% penalty will be added for payments received after due date.

The permit holder agrees to hold the City of Chicago harmless for any damage, relocation or replacement costs associated with damage, relocation or removal of private property caused by the City performing work in the public way.

Authority herein given and granted for a period of five (5) years from and after 04/22/2014.

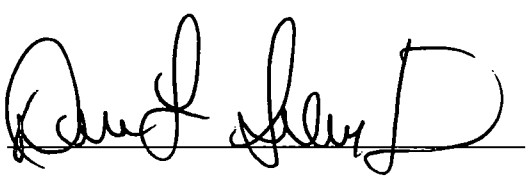Alderman 

Debra L. Silverstein 50th Ward

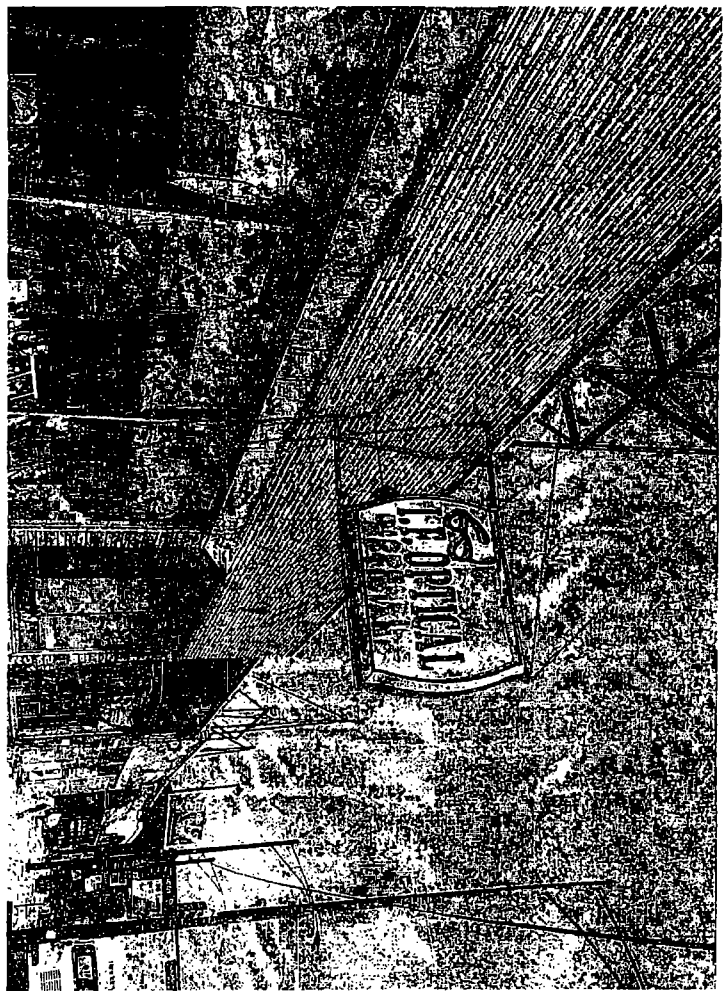
TAMPA

Department of Business Affairs and Consumer Protection
Small Business Center - Public Way Use Unit
City Hall - 121 N. LaSalle Street, Room 800 • Chicago, IL 60602
(312)-74-GOBIZ (312-744-6249) • (312) 744-1944 (TTY)
http://www.cityofchicago.org/bacp

07/30/2014

Alderman **Debra L. Silverstein**
Ward # **50**
City of Chicago
City Hall, Room **203**
121 North LaSalle Street
Chicago, Illinois 60602

Re: An ordinance to use and maintain a portion of the public right-of-way for **one (1) sign(s)** for **I-F OPTICAL CO INC**, adjacent to the premises known as **2812 W. Touhy Ave.**.

Dear Alderman **Debra L. Silverstein**:

The applicant referenced above has requested the use of the public right-of-way for a **sign(s)**. An ordinance has been prepared by the Department of Business Affairs and Consumer Protection – Small Business Center - Public Way Use Unit for presentation to the City Council. Because this request was made for properties located in your ward, as approved by you as per the attached, I respectfully request that you introduce the attached ordinance at the next City Council meeting.

If you have any questions regarding this ordinance, please contact Anthony Bertuca at (312) 744-5506.

Department of Business Affairs and Consumer Protection

City of Chicago

O2014-6573

Office of the City Clerk

Document Tracking Sheet

Meeting Date:	7/30/2014
Sponsor(s):	Silverstein (50)
Type:	Ordinance
Title:	Grant(s) of privilege in public way for City Fresh Market
Committee(s) Assignment:	Committee on Transportation and Public Way

ORDINANCE
CITY FRESH MARKET
Acct. No. 213367 - 1
Permit No. 1113908

Be It Ordained by the City Council of the City of Chicago:

SECTION 1. Permission and authority are hereby given and granted to CITY FRESH MARKET, upon the terms and subject to the conditions of this ordinance to maintain and use one (1) sign(s) projecting over the public right-of-way attached to its premises known as 3201 W. Devon Ave..

Said sign structure(s) measures as follows; along W. Devon:
One (1) at eight point five eight (8.58) feet in length, six point five (6.5) feet in height and fourteen (14) feet above grade level.

The location of said privilege shall be as shown on prints kept on file with the Department of Business Affairs and Consumer Protection and the Office of the City Clerk.

Said privilege shall be constructed in accordance with plans and specifications approved by the Department of Transportation (Division of Project Development) and Zoning Department - Signs.


This grant of privilege in the public way shall be subject to the provisions of Section 10-28-015 and all other required provisions of the Municipal Code of Chicago.

The grantee shall pay to the City of Chicago as compensation for the privilege #1113908 herein granted the sum of three hundred ($300.00) per annum in advance.

A 25% penalty will be added for payments received after due date.

The permit holder agrees to hold the City of Chicago harmless for any damage, relocation or replacement costs associated with damage, relocation or removal of private property caused by the City performing work in the public way.

Authority herein given and granted for a period of five (5) years from and after 06/03/2014.

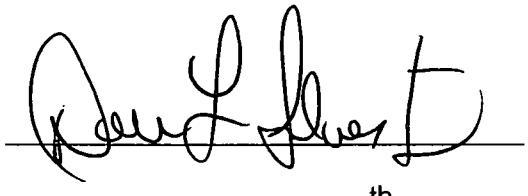Alderman 

Debra L. Silverstein 50th Ward

213367

Kedzie Ave



Devon Ave

Department of Business Affairs and Consumer Protection
Small Business Center - Public Way Use Unit
City Hall - 121 N. LaSalle Street, Room 800 • Chicago, IL 60602
(312)-74-GOBIZ (312-744-6249) • (312) 744-1944 (TTY)
http://www.cityofchicago.org/bacp

07/30/2014

Alderman **Debra L. Silverstein**
Ward # **50**
City of Chicago
City Hall, Room **203**
121 North LaSalle Street
Chicago, Illinois 60602

Re: An ordinance to use and maintain a portion of the public right-of-way for **one (1) sign(s)** for **CITY FRESH MARKET**, adjacent to the premises known as **3201 W. Devon Ave.**.

Dear Alderman **Debra L. Silverstein**:

The applicant referenced above has requested the use of the public right-of-way for a **sign(s)**. An ordinance has been prepared by the Department of Business Affairs and Consumer Protection – Small Business Center - Public Way Use Unit for presentation to the City Council. Because this request was made for properties located in your ward, as approved by you as per the attached, I respectfully request that you introduce the attached ordinance at the next City Council meeting.

If you have any questions regarding this ordinance, please contact Anthony Bertuca at (312) 744-5506.

Department of Business Affairs and Consumer Protection

City of Chicago

O2014-6019

Office of the City Clerk

Document Tracking Sheet

Meeting Date:	7/30/2014
Sponsor(s):	Mell (33)
Type:	Ordinance
Title:	Amendment of grant(s) of privilege in public way to Henry Frerk Sons, Inc.
Committee(s) Assignment:	Committee on Transportation and Public Way

ORDINANCE AMENDMENT
Acct. No. 6765 - 1
Permit No. 1112388

BE IT ORDAINED BY THE CITY COUNCIL OF THE CITY OF CHICAGO:

Section 1:

The ordinance passed by the City Council of the City of Chicago for **HENRY FRERK SONS, INC.** on **05/28/2014**, and printed upon page **82006** of the Journal of Proceedings of the City of Chicago is here by Amended by deleting the words

"eighty-five (85) in length

One thousand twenty ($1,020.00)"


and inserting in their place the words

"sixty-six point six seven (66.67) feet in length

eight hundred ($800.00)"

Section 2:

This ordinance Amendment shall be in effect upon its passage.

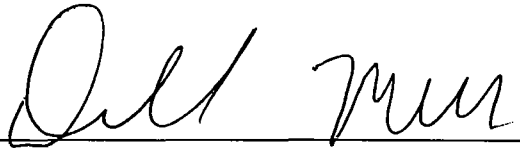ALDERMAN: 

Deborah Mell **Ward: 33** **Date:**

Department of Business Affairs and Consumer Protection
Small Business Center - Public Way Use Unit
City Hall - 121 N. LaSalle Street, Room 800 • Chicago, IL 60602
(312)-74-GOBIZ (312-744-6249) • (312) 744-1944 (TTY)
http://www.cityofchicago.org/bacp

07/30/2014

Alderman **Deborah Mell**
Ward # **33**
City of Chicago
City Hall, Room **208**
121 North LaSalle Street
Chicago, Illinois 60602

Re: An amended ordinance to use and maintain a portion of the public right-of-way for **two (2) conduit(s)** for **HENRY FRERK SONS, INC.**, adjacent to the premises known as **3135 W. Belmont Ave.**.

Dear Alderman **Deborah Mell**:

The applicant referenced above has requested the use of the public right-of-way for **conduit(s)**. An ordinance has been prepared by the Department of Business Affairs and Consumer Protection – Small Business Center - Public Way Use Unit for presentation to the City Council. Because this request was made for properties located in your ward, as approved by you as per the attached, I respectfully request that you introduce the attached ordinance at the next City Council meeting.

If you have any questions regarding this ordinance, please contact Anthony Bertuca at (312) 744-5506.

Department of Business Affairs and Consumer Protection

City of Chicago

Office of the City Clerk

Document Tracking Sheet

O2014-6050

Meeting Date:	7/30/2014
Sponsor(s):	Cullerton (38)
Type:	Ordinance
Title:	Amendment of grant(s) of privilege in public way to Pub OK
Committee(s) Assignment:	Committee on Transportation and Public Way

ORDINANCE AMENDMENT
Acct. No. 7011 - 1
Permit No. 1108611

BE IT ORDAINED BY THE CITY COUNCIL OF THE CITY OF CHICAGO:

Section 1:

The ordinance passed by the City Council of the City of Chicago for **PUB OK** on **11/13/2013**, and printed upon page **65693** of the Journal of Proceedings of the City of Chicago is here by Amended by deleting the words

"four (4) Awning (s)"

and inserting in their place the words

"Five (5) Awning(s)

One (1) at ten (10) feet in length and two (2) feet in width for a total of twenty (20) square feet."

Section 2:

This ordinance Amendment shall be in effect upon its passage.

ALDERMAN: _____ 8/30/14

Timothy Cullerton **Ward: 38** **Date:**

City of Chicago

O2014-6031

Office of the City Clerk

Document Tracking Sheet

Meeting Date:	7/30/2014
Sponsor(s):	Reilly (42)
Type:	Ordinance
Title:	Amendment of grant(s) of privilege in public way to LM Bistro
Committee(s) Assignment:	Committee on Transportation and Public Way

ORDINANCE AMENDMENT
Acct. No. 340934 - 1
Permit No. 1112292


BE IT ORDAINED BY THE CITY COUNCIL OF THE CITY OF CHICAGO:

Section 1:

The ordinance passed by the City Council of the City of Chicago for on **05/28/2014**, and printed upon page **82289** of the Journal of Proceedings of the City of Chicago is here by Amended by deleting the words "LM Bistro" and inserting in their place the words "TROQUET RIVER NORTH"

Section 2:

This ordinance Amendment shall be in effect upon its passage.

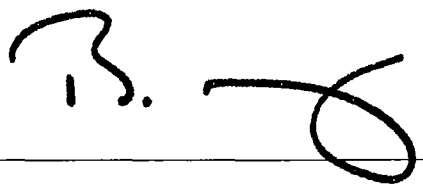

ALDERMAN:_____

Brendan Reilly **Ward: 42** **Date:**

City of Chicago

O2014-6035

Office of the City Clerk

Document Tracking Sheet

Meeting Date:	7/30/2014
Sponsor(s):	Reilly (42)
Type:	Ordinance
Title:	Amendment of grant(s) of privilege in public way to Manulife Financial
Committee(s) Assignment:	Committee on Transportation and Public Way

ORDINANCE AMENDMENT
Acct. No. 382025 - 1
Permit No. 1107296

BE IT ORDAINED BY THE CITY COUNCIL OF THE CITY OF CHICAGO:

Section 1:

The ordinance passed by the City Council of the City of Chicago for **MANULIFE FINANCIAL** on **10/16/2013**, and printed upon page **62186** of the Journal of Proceedings of the City of Chicago is here by Amended by deleting the words

"One (1) at one hundred (100) feet in length, and four (4) feet in width for a total of four hundred (400) square feet.

the sum of fourteen thousand eight hundred fifty-one ($14,851.00) per annum in advance."

and inserting in their place the words

"One (1) at one hundred three point eight three (103.83) feet in length and point two nine (.29) feet in width for a total of thirty point eleven (30.11) square feet."

the sum of one thousand one hundred eighteen ($1,118.00) per annum in advance.

Section 2:

This ordinance Amendment shall be in effect upon its passage.

ALDERMAN: _____

Brendan Reilly **Ward: 42** **Date:**

City of Chicago

O2014-6044

Office of the City Clerk

Document Tracking Sheet

Meeting Date:	7/30/2014
Sponsor(s):	Reilly (42)
Type:	Ordinance
Title:	Amendment of grant(s) of privilege in public way to 3FNP LLC - Permit No. 1111480
Committee(s) Assignment:	Committee on Transportation and Public Way

ORDINANCE AMENDMENT
Acct. No. 385426 - 1
Permit No. 1111480

BE IT ORDAINED BY THE CITY COUNCIL OF THE CITY OF CHICAGO:

Section 1:

The ordinance passed by the City Council of the City of Chicago for **3FNP, LLC** on **04/30/2014**, and printed upon page **79967** of the Journal of Proceedings of the City of Chicago is here by Amended by deleting the words


"from and after 02/11/2014"

and inserting in their place the words

"from and after 09/12/2014"

Section 2:

This ordinance Amendment shall be in effect upon its passage.

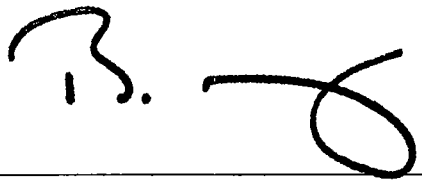

ALDERMAN: _____

Brendan Reilly **Ward: 42** **Date:**



City of Chicago

O2014-6045

Office of the City Clerk

Document Tracking Sheet

Meeting Date:	7/30/2014
Sponsor(s):	Reilly (42)
Type:	Ordinance
Title:	Amendment of grant(s) of privilege in public way to 3FNP LLC - Permit No. 1111481
Committee(s) Assignment:	Committee on Transportation and Public Way

ORDINANCE AMENDMENT
Acct. No. 385426 - 1
Permit No. 1111481

BE IT ORDAINED BY THE CITY COUNCIL OF THE CITY OF CHICAGO:

Section 1:

The ordinance passed by the City Council of the City of Chicago for **3FNP, LLC** on **04/30/2014**, and printed upon page **79969** of the Journal of Proceedings of the City of Chicago is here by Amended by deleting the words

"from and after 02/11/2014"

and inserting in their place the words

"from and after 09/12/2014"

Section 2:

This ordinance Amendment shall be in effect upon its passage.

ALDERMAN: _____

Brendan Reilly **Ward: 42** **Date:**

City of Chicago

O2014-6046

Office of the City Clerk

Document Tracking Sheet

Meeting Date:	7/30/2014
Sponsor(s):	Reilly (42)
Type:	Ordinance
Title:	Amendment of grant(s) of privilege in public way to 3FNP LLC - Permit No. 1111482
Committee(s) Assignment:	Committee on Transportation and Public Way

ORDINANCE AMENDMENT
Acct. No. 385426 - 1
Permit No. 1111482

BE IT ORDAINED BY THE CITY COUNCIL OF THE CITY OF CHICAGO:

Section 1:

The ordinance passed by the City Council of the City of Chicago for **3FNP, LLC** on **04/30/2014**, and printed upon page **79969** of the Journal of Proceedings of the City of Chicago is here by Amended by deleting the words

"from and after 02/11/2014"

and inserting in their place the words

"from and after 09/12/2014"

Section 2:

This ordinance Amendment shall be in effect upon its passage.

ALDERMAN: _____

Brendan Reilly **Ward: 42** **Date:**

City of Chicago

O2014-6047

Office of the City Clerk

Document Tracking Sheet

Meeting Date:	7/30/2014
Sponsor(s):	Reilly (42)
Type:	Ordinance
Title:	Amendment of grant(s) of privilege in public way to Bub City
Committee(s) Assignment:	Committee on Transportation and Public Way

ORDINANCE AMENDMENT
Acct. No. 373590 - 1
Permit No. 1110724

BE IT ORDAINED BY THE CITY COUNCIL OF THE CITY OF CHICAGO:

Section 1:

The ordinance passed by the City Council of the City of Chicago for **BUB CITY** on **03/05/2014**, and printed upon page **76078** of the Journal of Proceedings of the City of Chicago is here by Amended by deleting the words "thirty-three point one seven (33.17) feet in length and four point eight three (4.83) feet in width for a total of one hundred sixty point two one (160.21) square feet; Seating Capacity 10" and inserting in their place the words "forty-four point five (44.5) feet in length and five point one seven (5.17) feet in width for a total of two hundred thirty point zero seven (230.07) square feet; Seating Capacity 21"

Section 2:

This ordinance Amendment shall be in effect upon its passage.

ALDERMAN: _____

Brendan Reilly **Ward: 42** **Date:**

City of Chicago

O2014-6049

Office of the City Clerk

Document Tracking Sheet

Meeting Date:	7/30/2014
Sponsor(s):	Reilly (42)
Type:	Ordinance
Title:	Amendment of grant(s) of privilege in public way to NM Project Company LLC
Committee(s) Assignment:	Committee on Transportation and Public Way

ORDINANCE AMENDMENT
Acct. No. 389577 - 1
Permit No. 1094341

BE IT ORDAINED BY THE CITY COUNCIL OF THE CITY OF CHICAGO:

Section 1:

The ordinance passed by the City Council of the City of Chicago for NM PROJECT COMPANY, LLC on **01/13/2011**, and printed upon page **111116** of the Journal of Proceedings of the City of Chicago is here by Amended by deleting the words

"NM PROJECT COMPANY, LLC"

and inserting in their place the words


"THE RESIDENCES CONDOMINIUM ON THE MAGNIFICENT MILE CONDOMINIUM ASSOCIATION"

Section 2:

This ordinance Amendment shall be in effect upon its passage.

ALDERMAN: _____

Brendan Reilly **Ward: 42** **Date:**

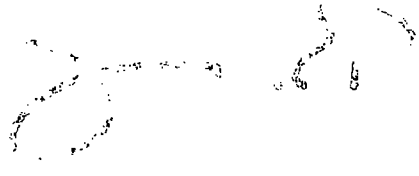

City of Chicago

O2014-6027

Office of the City Clerk

Document Tracking Sheet

Meeting Date:	7/30/2014
Sponsor(s):	Osterman (48)
Type:	Ordinance
Title:	Amendment of grant(s) of privilege in public way to Le's PHO
Committee(s) Assignment:	Committee on Transportation and Public Way

ORDINANCE AMENDMENT
Acct. No. 15510 - 2
Permit No. 1112147

BE IT ORDAINED BY THE CITY COUNCIL OF THE CITY OF CHICAGO:

Section 1:

The ordinance passed by the City Council of the City of Chicago for **LE'S PHO** on **04/30/2014**, and printed upon page **80192** of the Journal of Proceedings of the City of Chicago is here by Amended by deleting the words

"Monday through Friday 8:00 a.m. to 9:00 p.m."

and inserting in their place the words

"Sunday through Saturday 8:00 a.m. to 9:00 p.m."

Section 2:

This ordinance Amendment shall be in effect upon its passage.

ALDERMAN: _____ 4/25/2014

Harry Osterman **Ward: 48** **Date:**

Department of Business Affairs and Consumer Protection
Small Business Center - Public Way Use Unit
City Hall - 121 N. LaSalle Street, Room 800 • Chicago, IL 60602
(312)-74-GOBIZ (312-744-6249) • (312) 744-1944 (TTY)
http://www.cityofchicago.org/bacp

07/30/2014

Alderman **Harry Osterman**
Ward # **48**
City of Chicago
City Hall, Room **300**
121 North LaSalle Street
Chicago, Illinois 60602

Re: An amended ordinance to use and maintain a portion of the public right-of-way for **one (1) sidewalk cafe(s)** for **LE'S PHO**, adjacent to the premises known as **4925 N. Broadway** .

Dear Alderman **Harry Osterman**:

The applicant referenced above has requested the use of the public right-of-way for a **sidewalk cafe(s)**. An ordinance has been prepared by the Department of Business Affairs and Consumer Protection – Small Business Center - Public Way Use Unit for presentation to the City Council. Because this request was made for properties located in your ward, as approved by you as per the attached, I respectfully request that you introduce the attached ordinance at the next City Council meeting.

If you have any questions regarding this ordinance, please contact Anthony Bertuca at (312) 744-5506.

Department of Business Affairs and Consumer Protection

City of Chicago

Or2014-341

Office of the City Clerk

Document Tracking Sheet

Meeting Date:	7/30/2014
Sponsor(s):	Beale (9)
Type:	Order
Title:	Landmark fee waiver for property at 11309 S Langley Ave
Committee(s) Assignment:	Committee on Zoning, Landmarks and Building Standards

Landmarks

ORDER

WHEREAS, Section 2-120-815 of the Municipal Code provides that the Chicago City Council may by passage of an appropriate order waive any fees charged by the City for any permit for which approval of the Commission on Chicago Landmarks (the "Commission") is required, in accordance with chapter 2-120 of the Municipal Code; and

WHEREAS, the permits identified below require Commission approval, in accordance with Section 2-120-740 of the Municipal Code; now, therefore,

BE IT ORDAINED BY THE CITY COUNCIL OF THE CITY OF CHICAGO:

SECTION 1. The foregoing recitals are hereby adopted as the findings of the City Council.

SECTION 2. The Commissioner of the Department of Buildings, the Commissioners of the Departments of Environment and Fire, the Director of the Department of Revenue, and the Zoning Administrator are hereby directed to issue those permits for which approval of the Commission on Chicago Landmarks is required pursuant to Chapter 2-120 of the Municipal Code free of charge, notwithstanding any other ordinances of the City Council to the contrary, for the property at:

Address:	11309 South Langley Ave. ("Property")
District/Building:	Pullman District

for work generally described as: Replace two windows at an existing residential property.

Owner:	Thomas and Cynthia McMahon
Owner's Address:	639 East 111th Street
City, State, Zip:	Chicago, Illinois 60628-4655

SECTION 3. The fee waiver authorized by this Order shall be effective from April 1, 2014 through April 1, 2015, and shall not apply to **additional developer service fees, stop-work order fees or any fines**.

SECTION 4. That the permit purchaser for the Property shall be entitled to a refund of city fees for which it has paid and which are exempt pursuant to Section 1 hereof.

SECTION 5. This order shall be in force and effect upon its passage.

Anthony Beale
Alderman, 9th Ward

NOTE: This is NOT a permit nor does it constitute a Letter of Approval for the above described work. A permit application for the work must be approved by the appropriate City department(s) as well as the Commission on Chicago Landmarks for this permit fee waiver, subject to City Council approval, to be valid.

CITY OF CHICAGO
ECONOMIC DISCLOSURE STATEMENT
AND AFFIDAVIT

SECTION I -- GENERAL INFORMATION

A. Legal name of the Disclosing Party submitting this EDS. Include d/b/a/ if applicable:

THOMAS L. McMAHON

Check ONE of the following three boxes:

Indicate whether the Disclosing Party submitting this EDS is:

1. [X] the Applicant
   OR
2. [ ] a legal entity holding a direct or indirect interest in the Applicant. State the legal name of the Applicant in which the Disclosing Party holds an interest: _____
   OR
3. [ ] a legal entity with a right of control (see Section II.B.1.) State the legal name of the entity in which the Disclosing Party holds a right of control: _____

B. Business address of the Disclosing Party: 639 E. 111th ST
CHICAGO, IL 60628-4655

C. Telep _____ Email: _____

D. Name of contact person: Thomas L. McMahon

E. Federal Employer Identification No. (if you have one): NONE

F. Brief description of contract, transaction or other undertaking (referred to below as the "Matter") to which this EDS pertains. (Include project number and location of property, if applicable):

MATTER REGARDING PERMIT FEEWAVIER FOR 11309 S. LANGLEY, 60628

G. Which City agency or department is requesting this EDS? LANDMARKS/BUILDING

If the Matter is a contract being handled by the City's Department of Procurement Services, please complete the following:

Specification # DNA and Contract # DNA

SECTION II -- DISCLOSURE OF OWNERSHIP INTERESTS

A. NATURE OF THE DISCLOSING PARTY

1. Indicate the nature of the Disclosing Party:

[X] Person
[ ] Publicly registered business corporation
[ ] Privately held business corporation
[ ] Sole proprietorship
[ ] General partnership
[ ] Limited partnership
[ ] Trust
[ ] Limited liability company
[ ] Limited liability partnership
[ ] Joint venture
[ ] Not-for-profit corporation
(Is the not-for-profit corporation also a 501(c)(3))?
[ ] Yes [ ] No
[ ] Other (please specify)

2. For legal entities, the state (or foreign country) of incorporation or organization, if applicable:

D-N-A

3. For legal entities not organized in the State of Illinois: Has the organization registered to do business in the State of Illinois as a foreign entity?

[ ] Yes [ ] No [X] N/A

B. IF THE DISCLOSING PARTY IS A LEGAL ENTITY:

1. List below the full names and titles of all executive officers and all directors of the entity. **NOTE:** For not-for-profit corporations, also list below all members, if any, which are legal entities. If there are no such members, write "no members." For trusts, estates or other similar entities, list below the legal titleholder(s).

If the entity is a general partnership, limited partnership, limited liability company, limited liability partnership or joint venture, list below the name and title of each general partner, managing member, manager or any other person or entity that controls the day-to-day management of the Disclosing Party. **NOTE:** Each legal entity listed below must submit an EDS on its own behalf.

Name	Title

2. Please provide the following information concerning each person or entity having a direct or indirect beneficial interest (including ownership) in excess of 7.5% of the Disclosing Party. Examples of such an interest include shares in a corporation, partnership interest in a partnership or joint venture,

interest of a member or manager in a limited liability company, or interest of a beneficiary of a trust, estate or other similar entity. If none, state "None." **NOTE**: Pursuant to Section 2-154-030 of the Municipal Code of Chicago ("Municipal Code"), the City may require any such additional information from any applicant which is reasonably intended to achieve full disclosure.

Name	Business Address	Percentage Interest in the Disclosing Party

SECTION III -- BUSINESS RELATIONSHIPS WITH CITY ELECTED OFFICIALS

Has the Disclosing Party had a "business relationship," as defined in Chapter 2-156 of the Municipal Code, with any City elected official in the 12 months before the date this EDS is signed?

[ ] Yes [X] No

If yes, please identify below the name(s) of such City elected official(s) and describe such relationship(s):

SECTION IV -- DISCLOSURE OF SUBCONTRACTORS AND OTHER RETAINED PARTIES

The Disclosing Party must disclose the name and business address of each subcontractor, attorney, lobbyist, accountant, consultant and any other person or entity whom the Disclosing Party has retained or expects to retain in connection with the Matter, as well as the nature of the relationship, and the total amount of the fees paid or estimated to be paid. The Disclosing Party is not required to disclose employees who are paid solely through the Disclosing Party's regular payroll.

"Lobbyist" means any person or entity who undertakes to influence any legislative or administrative action on behalf of any person or entity other than: (1) a not-for-profit entity, on an unpaid basis, or (2) himself. "Lobbyist" also means any person or entity any part of whose duties as an employee of another includes undertaking to influence any legislative or administrative action.

If the Disclosing Party is uncertain whether a disclosure is required under this Section, the Disclosing Party must either ask the City whether disclosure is required or make the disclosure.

Name (indicate whether retained or anticipated to be retained)	Business Address	Relationship to Disclosing Party (subcontractor, attorney, lobbyist, etc.)	Fees (indicate whether paid or estimated.) **NOTE:** "hourly rate" or "t.b.d." is not an acceptable response.

(Add sheets if necessary)

[X] Check here if the Disclosing Party has not retained, nor expects to retain, any such persons or entities.

SECTION V -- CERTIFICATIONS

A. COURT-ORDERED CHILD SUPPORT COMPLIANCE

Under Municipal Code Section 2-92-415, substantial owners of business entities that contract with the City must remain in compliance with their child support obligations throughout the contract's term.

Has any person who directly or indirectly owns 10% or more of the Disclosing Party been declared in arrearage on any child support obligations by any Illinois court of competent jurisdiction?

[ ] Yes [X] No [X] No person directly or indirectly owns 10% or more of the Disclosing Party.

If "Yes," has the person entered into a court-approved agreement for payment of all support owed and is the person in compliance with that agreement?

[ ] Yes [ ] No

B. FURTHER CERTIFICATIONS

1. Pursuant to Municipal Code Chapter 1-23, Article I ("Article I")(which the Applicant should consult for defined terms (e.g., "doing business") and legal requirements), if the Disclosing Party submitting this EDS is the Applicant and is doing business with the City, then the Disclosing Party certifies as follows: (i) neither the Applicant nor any controlling person is currently indicted or charged with, or has admitted guilt of, or has ever been convicted of, or placed under supervision for, any criminal offense involving actual, attempted, or conspiracy to commit bribery, theft, fraud, forgery, perjury, dishonesty or deceit against an officer or employee of the City or any sister agency; and (ii) the Applicant understands and acknowledges that compliance with Article I is a continuing requirement for doing business with the City. NOTE: If Article I applies to the Applicant, the permanent compliance timeframe in Article I supersedes some five-year compliance timeframes in certifications 2 and 3 below.

2. The Disclosing Party and, if the Disclosing Party is a legal entity, all of those persons or entities identified in Section II.B.1. of this EDS:

a. are not presently debarred, suspended, proposed for debarment, declared ineligible or voluntarily excluded from any transactions by any federal, state or local unit of government;

b. have not, within a five-year period preceding the date of this EDS, been convicted of a criminal offense, adjudged guilty, or had a civil judgment rendered against them in connection with: obtaining, attempting to obtain, or performing a public (federal, state or local) transaction or contract under a public transaction; a violation of federal or state antitrust statutes; fraud; embezzlement; theft; forgery; bribery; falsification or destruction of records; making false statements; or receiving stolen property;

c. are not presently indicted for, or criminally or civilly charged by, a governmental entity (federal, state or local) with committing any of the offenses set forth in clause B.2.b. of this Section V;

d. have not, within a five-year period preceding the date of this EDS, had one or more public transactions (federal, state or local) terminated for cause or default; and

e. have not, within a five-year period preceding the date of this EDS, been convicted, adjudged guilty, or found liable in a civil proceeding, or in any criminal or civil action, including actions concerning environmental violations, instituted by the City or by the federal government, any state, or any other unit of local government.

3. The certifications in subparts 3, 4 and 5 concern:

• the Disclosing Party;
• any "Contractor" (meaning any contractor or subcontractor used by the Disclosing Party in connection with the Matter, including but not limited to all persons or legal entities disclosed under Section IV, "Disclosure of Subcontractors and Other Retained Parties");
• any "Affiliated Entity" (meaning a person or entity that, directly or indirectly: controls the Disclosing Party, is controlled by the Disclosing Party, or is, with the Disclosing Party, under common control of another person or entity. Indicia of control include, without limitation: interlocking management or ownership; identity of interests among family members, shared facilities and equipment; common use of employees; or organization of a business entity following the ineligibility of a business entity to do business with federal or state or local government, including the City, using substantially the same management, ownership, or principals as the ineligible entity); with respect to Contractors, the term Affiliated Entity means a person or entity that directly or indirectly controls the Contractor, is controlled by it, or, with the Contractor, is under common control of another person or entity;
• any responsible official of the Disclosing Party, any Contractor or any Affiliated Entity or any other official, agent or employee of the Disclosing Party, any Contractor or any Affiliated Entity, acting pursuant to the direction or authorization of a responsible official of the Disclosing Party, any Contractor or any Affiliated Entity (collectively "Agents").

Neither the Disclosing Party, nor any Contractor, nor any Affiliated Entity of either the Disclosing Party or any Contractor nor any Agents have, during the five years before the date this EDS is signed, or, with respect to a Contractor, an Affiliated Entity, or an Affiliated Entity of a Contractor during the five years before the date of such Contractor's or Affiliated Entity's contract or engagement in connection with the Matter:

a. bribed or attempted to bribe, or been convicted or adjudged guilty of bribery or attempting to bribe, a public officer or employee of the City, the State of Illinois, or any agency of the federal government or of any state or local government in the United States of America, in that officer's or employee's official capacity;

b. agreed or colluded with other bidders or prospective bidders, or been a party to any such agreement, or been convicted or adjudged guilty of agreement or collusion among bidders or prospective bidders, in restraint of freedom of competition by agreement to bid a fixed price or otherwise; or

c. made an admission of such conduct described in a. or b. above that is a matter of record, but have not been prosecuted for such conduct; or

d. violated the provisions of Municipal Code Section 2-92-610 (Living Wage Ordinance).

4. Neither the Disclosing Party, Affiliated Entity or Contractor, or any of their employees, officials, agents or partners, is barred from contracting with any unit of state or local government as a result of engaging in or being convicted of (1) bid-rigging in violation of 720 ILCS 5/33E-3; (2) bid-rotating in violation of 720 ILCS 5/33E-4; or (3) any similar offense of any state or of the United States of America that contains the same elements as the offense of bid-rigging or bid-rotating.

5. Neither the Disclosing Party nor any Affiliated Entity is listed on any of the following lists maintained by the Office of Foreign Assets Control of the U.S. Department of the Treasury or the Bureau of Industry and Security of the U.S. Department of Commerce or their successors: the Specially Designated Nationals List, the Denied Persons List, the Unverified List, the Entity List and the Debarred List.

6. The Disclosing Party understands and shall comply with the applicable requirements of Chapters 2-55 (Legislative Inspector General), 2-56 (Inspector General) and 2-156 (Governmental Ethics) of the Municipal Code.

7. If the Disclosing Party is unable to certify to any of the above statements in this Part B (Further Certifications), the Disclosing Party must explain below:

If the letters "NA," the word "None," or no response appears on the lines above, it will be conclusively presumed that the Disclosing Party certified to the above statements.

8. To the best of the Disclosing Party's knowledge after reasonable inquiry, the following is a complete list of all current employees of the Disclosing Party who were, at any time during the 12-month period preceding the execution date of this EDS, an employee, or elected or appointed official, of the City of Chicago (if none, indicate with "N/A" or "none").

N/A

9. To the best of the Disclosing Party's knowledge after reasonable inquiry, the following is a complete list of all gifts that the Disclosing Party has given or caused to be given, at any time during the 12-month period preceding the execution date of this EDS, to an employee, or elected or appointed official, of the City of Chicago. For purposes of this statement, a "gift" does not include: (i) anything made generally available to City employees or to the general public, or (ii) food or drink provided in the course of official City business and having a retail value of less than $20 per recipient (if none, indicate with "N/A" or "none"). As to any gift listed below, please also list the name of the City recipient.

N/A

C. CERTIFICATION OF STATUS AS FINANCIAL INSTITUTION

1. The Disclosing Party certifies that the Disclosing Party (check one)

[ ] is [X] is not

a "financial institution" as defined in Section 2-32-455(b) of the Municipal Code.

2. If the Disclosing Party IS a financial institution, then the Disclosing Party pledges:

"We are not and will not become a predatory lender as defined in Chapter 2-32 of the Municipal Code. We further pledge that none of our affiliates is, and none of them will become, a predatory lender as defined in Chapter 2-32 of the Municipal Code. We understand that becoming a predatory lender or becoming an affiliate of a predatory lender may result in the loss of the privilege of doing business with the City."

If the Disclosing Party is unable to make this pledge because it or any of its affiliates (as defined in Section 2-32-455(b) of the Municipal Code) is a predatory lender within the meaning of Chapter 2-32 of the Municipal Code, explain here (attach additional pages if necessary):

If the letters "NA," the word "None," or no response appears on the lines above, it will be conclusively presumed that the Disclosing Party certified to the above statements.

D. CERTIFICATION REGARDING INTEREST IN CITY BUSINESS

Any words or terms that are defined in Chapter 2-156 of the Municipal Code have the same meanings when used in this Part D.

1. In accordance with Section 2-156-110 of the Municipal Code: Does any official or employee of the City have a financial interest in his or her own name or in the name of any other person or entity in the Matter?

[ ] Yes [X] No

NOTE: If you checked "Yes" to Item D.1., proceed to Items D.2. and D.3. If you checked "No" to Item D.1., proceed to Part E.

2. Unless sold pursuant to a process of competitive bidding, or otherwise permitted, no City elected official or employee shall have a financial interest in his or her own name or in the name of any other person or entity in the purchase of any property that (i) belongs to the City, or (ii) is sold for taxes or assessments, or (iii) is sold by virtue of legal process at the suit of the City (collectively, "City Property Sale"). Compensation for property taken pursuant to the City's eminent domain power does not constitute a financial interest within the meaning of this Part D.

Does the Matter involve a City Property Sale?

[ ] Yes [X] No

3. If you checked "Yes" to Item D.1., provide the names and business addresses of the City officials or employees having such interest and identify the nature of such interest:

Name	Business Address	Nature of Interest

4. The Disclosing Party further certifies that no prohibited financial interest in the Matter will be acquired by any City official or employee.

E. CERTIFICATION REGARDING SLAVERY ERA BUSINESS

Please check either 1. or 2. below. If the Disclosing Party checks 2., the Disclosing Party must disclose below or in an attachment to this EDS all information required by paragraph 2. Failure to

comply with these disclosure requirements may make any contract entered into with the City in connection with the Matter voidable by the City.

X 1. The Disclosing Party verifies that the Disclosing Party has searched any and all records of the Disclosing Party and any and all predecessor entities regarding records of investments or profits from slavery or slaveholder insurance policies during the slavery era (including insurance policies issued to slaveholders that provided coverage for damage to or injury or death of their slaves), and the Disclosing Party has found no such records.

____2. The Disclosing Party verifies that, as a result of conducting the search in step 1 above, the Disclosing Party has found records of investments or profits from slavery or slaveholder insurance policies. The Disclosing Party verifies that the following constitutes full disclosure of all such records, including the names of any and all slaves or slaveholders described in those records:

SECTION VI -- CERTIFICATIONS FOR FEDERALLY FUNDED MATTERS

NOTE: If the Matter is federally funded, complete this Section VI. **If the Matter is not federally funded**, proceed to Section VII. For purposes of this Section VI, tax credits allocated by the City and proceeds of debt obligations of the City are not federal funding.

A. CERTIFICATION REGARDING LOBBYING

1. List below the names of all persons or entities registered under the federal Lobbying Disclosure Act of 1995 who have made lobbying contacts on behalf of the Disclosing Party with respect to the Matter: (Add sheets if necessary):

(If no explanation appears or begins on the lines above, or if the letters "NA" or if the word "None" appear, it will be conclusively presumed that the Disclosing Party means that NO persons or entities registered under the Lobbying Disclosure Act of 1995 have made lobbying contacts on behalf of the Disclosing Party with respect to the Matter.)

2. The Disclosing Party has not spent and will not expend any federally appropriated funds to pay any person or entity listed in Paragraph A.1. above for his or her lobbying activities or to pay any person or entity to influence or attempt to influence an officer or employee of any agency, as defined by applicable federal law, a member of Congress, an officer or employee of Congress, or an employee of a member of Congress, in connection with the award of any federally funded contract, making any federally funded grant or loan, entering into any cooperative agreement, or to extend, continue, renew, amend, or modify any federally funded contract, grant, loan, or cooperative agreement.

3. The Disclosing Party will submit an updated certification at the end of each calendar quarter in which there occurs any event that materially affects the accuracy of the statements and information set forth in paragraphs A.1. and A.2. above.

4. The Disclosing Party certifies that either: (i) it is not an organization described in section 501(c)(4) of the Internal Revenue Code of 1986; or (ii) it is an organization described in section 501(c)(4) of the Internal Revenue Code of 1986 but has not engaged and will not engage in "Lobbying Activities".

5. If the Disclosing Party is the Applicant, the Disclosing Party must obtain certifications equal in form and substance to paragraphs A.1. through A.4. above from all subcontractors before it awards any subcontract and the Disclosing Party must maintain all such subcontractors' certifications for the duration of the Matter and must make such certifications promptly available to the City upon request.

B. CERTIFICATION REGARDING EQUAL EMPLOYMENT OPPORTUNITY

If the Matter is federally funded, federal regulations require the Applicant and all proposed subcontractors to submit the following information with their bids or in writing at the outset of negotiations.

Is the Disclosing Party the Applicant?

[ ] Yes [ ] No

If "Yes," answer the three questions below:

1. Have you developed and do you have on file affirmative action programs pursuant to applicable federal regulations? (See 41 CFR Part 60-2.)
[ ] Yes [ ] No

2. Have you filed with the Joint Reporting Committee, the Director of the Office of Federal Contract Compliance Programs, or the Equal Employment Opportunity Commission all reports due under the applicable filing requirements?
[ ] Yes [ ] No

3. Have you participated in any previous contracts or subcontracts subject to the equal opportunity clause?
[ ] Yes [ ] No

If you checked "No" to question 1. or 2. above, please provide an explanation:

_____

_____

SECTION VII -- ACKNOWLEDGMENTS, CONTRACT INCORPORATION, COMPLIANCE, PENALTIES, DISCLOSURE

The Disclosing Party understands and agrees that:

A. The certifications, disclosures, and acknowledgments contained in this EDS will become part of any contract or other agreement between the Applicant and the City in connection with the Matter, whether procurement, City assistance, or other City action, and are material inducements to the City's execution of any contract or taking other action with respect to the Matter. The Disclosing Party understands that it must comply with all statutes, ordinances, and regulations on which this EDS is based.

B. The City's Governmental Ethics and Campaign Financing Ordinances, Chapters 2-156 and 2-164 of the Municipal Code, impose certain duties and obligations on persons or entities seeking City contracts, work, business, or transactions. The full text of these ordinances and a training program is available on line at www.cityofchicago.org/Ethics, and may also be obtained from the City's Board of Ethics, 740 N.

Sedgwick St., Suite 500, Chicago, IL 60610, (312) 744-9660. The Disclosing Party must comply fully with the applicable ordinances.

C. If the City determines that any information provided in this EDS is false, incomplete or inaccurate, any contract or other agreement in connection with which it is submitted may be rescinded or be void or voidable, and the City may pursue any remedies under the contract or agreement (if not rescinded or void), at law, or in equity, including terminating the Disclosing Party's participation in the Matter and/or declining to allow the Disclosing Party to participate in other transactions with the City. Remedies at law for a false statement of material fact may include incarceration and an award to the City of treble damages.

D. It is the City's policy to make this document available to the public on its Internet site and/or upon request. Some or all of the information provided on this EDS and any attachments to this EDS may be made available to the public on the Internet, in response to a Freedom of Information Act request, or otherwise. By completing and signing this EDS, the Disclosing Party waives and releases any possible rights or claims which it may have against the City in connection with the public release of information contained in this EDS and also authorizes the City to verify the accuracy of any information submitted in this EDS.

E. The information provided in this EDS must be kept current. In the event of changes, the Disclosing Party must supplement this EDS up to the time the City takes action on the Matter. If the Matter is a contract being handled by the City's Department of Procurement Services, the Disclosing Party must update this EDS as the contract requires. **NOTE:** With respect to Matters subject to Article I of Chapter 1-23 of the Municipal Code (imposing **PERMANENT INELIGIBILITY** for certain specified offenses), the information provided herein regarding eligibility must be kept current for a longer period, as required by Chapter 1-23 and Section 2-154-020 of the Municipal Code.

The Disclosing Party represents and warrants that:

F.1. The Disclosing Party is not delinquent in the payment of any tax administered by the Illinois Department of Revenue, nor are the Disclosing Party or its Affiliated Entities delinquent in paying any fine, fee, tax or other charge owed to the City. This includes, but is not limited to, all water charges, sewer charges, license fees, parking tickets, property taxes or sales taxes.

F.2 If the Disclosing Party is the Applicant, the Disclosing Party and its Affiliated Entities will not use, nor permit their subcontractors to use, any facility listed by the U.S. E.P.A. on the federal Excluded Parties List System ("EPLS") maintained by the U. S. General Services Administration.

F.3 If the Disclosing Party is the Applicant, the Disclosing Party will obtain from any contractors/subcontractors hired or to be hired in connection with the Matter certifications equal in form and substance to those in F.1. and F.2. above and will not, without the prior written consent of the City, use any such contractor/subcontractor that does not provide such certifications or that the Disclosing Party has reason to believe has not provided or cannot provide truthful certifications.

NOTE: If the Disclosing Party cannot certify as to any of the items in F.1., F.2. or F.3. above, an explanatory statement must be attached to this EDS.

CERTIFICATION

Under penalty of perjury, the person signing below: (1) warrants that he/she is authorized to execute this EDS and Appendix A (if applicable) on behalf of the Disclosing Party, and (2) warrants that all certifications and statements contained in this EDS and Appendix A (if applicable) are true, accurate and complete as of the date furnished to the City.

THOMAS McMAHON
(Print or type name of Disclosing Party)

By: _____
(Sign here)

THOMAS McMAHON
(Print or type name of person signing)

Owner
(Print or type title of person signing)

Signed and sworn to before me on (date) July 2, 2014,
at Cook County, Illinois (state).

_____ Notary Public.

Commission expires: August 24, 2014.

OFFICIAL SEAL
TERRI L MORRISON
NOTARY PUBLIC - STATE OF ILLINOIS
MY COMMISSION EXPIRES:08/24/14

CITY OF CHICAGO
ECONOMIC DISCLOSURE STATEMENT AND AFFIDAVIT
APPENDIX A

FAMILIAL RELATIONSHIPS WITH ELECTED CITY OFFICIALS AND DEPARTMENT HEADS

This Appendix is to be completed only by (a) the Applicant, and (b) any legal entity which has a direct ownership interest in the Applicant exceeding 7.5 percent. It is not to be completed by any legal entity which has only an indirect ownership interest in the Applicant.

Under Municipal Code Section 2-154-015, the Disclosing Party must disclose whether such Disclosing Party or any "Applicable Party" or any Spouse or Domestic Partner thereof currently has a "familial relationship" with any elected city official or department head. A "familial relationship" exists if, as of the date this EDS is signed, the Disclosing Party or any "Applicable Party" or any Spouse or Domestic Partner thereof is related to the mayor, any alderman, the city clerk, the city treasurer or any city department head as spouse or domestic partner or as any of the following, whether by blood or adoption: parent, child, brother or sister, aunt or uncle, niece or nephew, grandparent, grandchild, father-in-law, mother-in-law, son-in-law, daughter-in-law, stepfather or stepmother, stepson or stepdaughter, stepbrother or stepsister or half-brother or half-sister.

"Applicable Party" means (1) all executive officers of the Disclosing Party listed in Section II.B.1.a., if the Disclosing Party is a corporation; all partners of the Disclosing Party, if the Disclosing Party is a general partnership; all general partners and limited partners of the Disclosing Party, if the Disclosing Party is a limited partnership; all managers, managing members and members of the Disclosing Party, if the Disclosing Party is a limited liability company; (2) all principal officers of the Disclosing Party; and (3) any person having more than a 7.5 percent ownership interest in the Disclosing Party. "Principal officers" means the president, chief operating officer, executive director, chief financial officer, treasurer or secretary of a legal entity or any person exercising similar authority.

Does the Disclosing Party or any "Applicable Party" or any Spouse or Domestic Partner thereof currently have a "familial relationship" with an elected city official or department head?

[ ] Yes [X] No

If yes, please identify below (1) the name and title of such person, (2) the name of the legal entity to which such person is connected; (3) the name and title of the elected city official or department head to whom such person has a familial relationship, and (4) the precise nature of such familial relationship.

CITY OF CHICAGO
ECONOMIC DISCLOSURE STATEMENT
AND AFFIDAVIT

SECTION I -- GENERAL INFORMATION

A. Legal name of the Disclosing Party submitting this EDS. Include d/b/a/ if applicable:

CYNTHIA S. MARTIN-McMAHON

Check ONE of the following three boxes:

Indicate whether the Disclosing Party submitting this EDS is:

1. [X] the Applicant
   OR
2. [ ] a legal entity holding a direct or indirect interest in the Applicant. State the legal name of the Applicant in which the Disclosing Party holds an interest: _____
   OR
3. [ ] a legal entity with a right of control (see Section II.B.1.) State the legal name of the entity in which the Disclosing Party holds a right of control: _____

B. Business address of the Disclosing Party: 639 E. 111th ST
CHICAGO, IL 60628-4655

C. Telep NONE Email:

D. Name of contact person: CYNTHIA McMAHON

E. Federal Employer Identification No. (if you have one): NONE

F. Brief description of contract, transaction or other undertaking (referred to below as the "Matter") to which this EDS pertains. (Include project number and location of property, if applicable):

MATTER REGARDING PERMIT FEE WAVIER FOR 11309 S. LANGLEY 60628

G. Which City agency or department is requesting this EDS? LANDMARKS | BUILDINGS

If the Matter is a contract being handled by the City's Department of Procurement Services, please complete the following:

Specification # DNA and Contract # DNA

SECTION II -- DISCLOSURE OF OWNERSHIP INTERESTS

A. NATURE OF THE DISCLOSING PARTY

1. Indicate the nature of the Disclosing Party:

[X] Person
[ ] Publicly registered business corporation
[ ] Privately held business corporation
[ ] Sole proprietorship
[ ] General partnership
[ ] Limited partnership
[ ] Trust
[ ] Limited liability company
[ ] Limited liability partnership
[ ] Joint venture
[ ] Not-for-profit corporation
(Is the not-for-profit corporation also a 501(c)(3))?
[ ] Yes [ ] No
[ ] Other (please specify)

_____

2. For legal entities, the state (or foreign country) of incorporation or organization, if applicable:

_____

3. For legal entities not organized in the State of Illinois: Has the organization registered to do business in the State of Illinois as a foreign entity?

[ ] Yes [ ] No [X] N/A

B. IF THE DISCLOSING PARTY IS A LEGAL ENTITY:

1. List below the full names and titles of all executive officers and all directors of the entity. **NOTE:** For not-for-profit corporations, also list below all members, if any, which are legal entities. If there are no such members, write "no members." For trusts, estates or other similar entities, list below the legal titleholder(s).

If the entity is a general partnership, limited partnership, limited liability company, limited liability partnership or joint venture, list below the name and title of each general partner, managing member, manager or any other person or entity that controls the day-to-day management of the Disclosing Party. **NOTE**: Each legal entity listed below must submit an EDS on its own behalf.

Name	Title

2. Please provide the following information concerning each person or entity having a direct or indirect beneficial interest (including ownership) in excess of 7.5% of the Disclosing Party. Examples of such an interest include shares in a corporation, partnership interest in a partnership or joint venture,

interest of a member or manager in a limited liability company, or interest of a beneficiary of a trust, estate or other similar entity. If none, state "None." **NOTE**: Pursuant to Section 2-154-030 of the Municipal Code of Chicago ("Municipal Code"), the City may require any such additional information from any applicant which is reasonably intended to achieve full disclosure.

Name	Business Address	Percentage Interest in the Disclosing Party

SECTION III -- BUSINESS RELATIONSHIPS WITH CITY ELECTED OFFICIALS

Has the Disclosing Party had a "business relationship," as defined in Chapter 2-156 of the Municipal Code, with any City elected official in the 12 months before the date this EDS is signed?

[ ] Yes [X] No

If yes, please identify below the name(s) of such City elected official(s) and describe such relationship(s):

SECTION IV -- DISCLOSURE OF SUBCONTRACTORS AND OTHER RETAINED PARTIES

The Disclosing Party must disclose the name and business address of each subcontractor, attorney, lobbyist, accountant, consultant and any other person or entity whom the Disclosing Party has retained or expects to retain in connection with the Matter, as well as the nature of the relationship, and the total amount of the fees paid or estimated to be paid. The Disclosing Party is not required to disclose employees who are paid solely through the Disclosing Party's regular payroll.

"Lobbyist" means any person or entity who undertakes to influence any legislative or administrative action on behalf of any person or entity other than: (1) a not-for-profit entity, on an unpaid basis, or (2) himself. "Lobbyist" also means any person or entity any part of whose duties as an employee of another includes undertaking to influence any legislative or administrative action.

If the Disclosing Party is uncertain whether a disclosure is required under this Section, the Disclosing Party must either ask the City whether disclosure is required or make the disclosure.

Name (indicate whether retained or anticipated to be retained)	Business Address	Relationship to Disclosing Party (subcontractor, attorney, lobbyist, etc.)	Fees (indicate whether paid or estimated.) **NOTE:** "hourly rate" or "t.b.d." is not an acceptable response.

(Add sheets if necessary)

[X] Check here if the Disclosing Party has not retained, nor expects to retain, any such persons or entities.

SECTION V -- CERTIFICATIONS

A. COURT-ORDERED CHILD SUPPORT COMPLIANCE

Under Municipal Code Section 2-92-415, substantial owners of business entities that contract with the City must remain in compliance with their child support obligations throughout the contract's term.

Has any person who directly or indirectly owns 10% or more of the Disclosing Party been declared in arrearage on any child support obligations by any Illinois court of competent jurisdiction?

[ ] Yes [X] No [X] No person directly or indirectly owns 10% or more of the Disclosing Party.

If "Yes," has the person entered into a court-approved agreement for payment of all support owed and is the person in compliance with that agreement?

[ ] Yes [ ] No

B. FURTHER CERTIFICATIONS

1. Pursuant to Municipal Code Chapter 1-23, Article I ("Article I")(which the Applicant should consult for defined terms (e.g., "doing business") and legal requirements), if the Disclosing Party submitting this EDS is the Applicant and is doing business with the City, then the Disclosing Party certifies as follows: (i) neither the Applicant nor any controlling person is currently indicted or charged with, or has admitted guilt of, or has ever been convicted of, or placed under supervision for, any criminal offense involving actual, attempted, or conspiracy to commit bribery, theft, fraud, forgery, perjury, dishonesty or deceit against an officer or employee of the City or any sister agency; and (ii) the Applicant understands and acknowledges that compliance with Article I is a continuing requirement for doing business with the City. NOTE: If Article I applies to the Applicant, the permanent compliance timeframe in Article I supersedes some five-year compliance timeframes in certifications 2 and 3 below.

2. The Disclosing Party and, if the Disclosing Party is a legal entity, all of those persons or entities identified in Section II.B.1. of this EDS:

a. are not presently debarred, suspended, proposed for debarment, declared ineligible or voluntarily excluded from any transactions by any federal, state or local unit of government;

b. have not, within a five-year period preceding the date of this EDS, been convicted of a criminal offense, adjudged guilty, or had a civil judgment rendered against them in connection with: obtaining, attempting to obtain, or performing a public (federal, state or local) transaction or contract under a public transaction; a violation of federal or state antitrust statutes; fraud; embezzlement; theft; forgery; bribery; falsification or destruction of records; making false statements; or receiving stolen property;

c. are not presently indicted for, or criminally or civilly charged by, a governmental entity (federal, state or local) with committing any of the offenses set forth in clause B.2.b. of this Section V;

d. have not, within a five-year period preceding the date of this EDS, had one or more public transactions (federal, state or local) terminated for cause or default; and

e. have not, within a five-year period preceding the date of this EDS, been convicted, adjudged guilty, or found liable in a civil proceeding, or in any criminal or civil action, including actions concerning environmental violations, instituted by the City or by the federal government, any state, or any other unit of local government.

3. The certifications in subparts 3, 4 and 5 concern:

• the Disclosing Party;
• any "Contractor" (meaning any contractor or subcontractor used by the Disclosing Party in connection with the Matter, including but not limited to all persons or legal entities disclosed under Section IV, "Disclosure of Subcontractors and Other Retained Parties");
• any "Affiliated Entity" (meaning a person or entity that, directly or indirectly: controls the Disclosing Party, is controlled by the Disclosing Party, or is, with the Disclosing Party, under common control of another person or entity. Indicia of control include, without limitation: interlocking management or ownership; identity of interests among family members, shared facilities and equipment; common use of employees; or organization of a business entity following the ineligibility of a business entity to do business with federal or state or local government, including the City, using substantially the same management, ownership, or principals as the ineligible entity); with respect to Contractors, the term Affiliated Entity means a person or entity that directly or indirectly controls the Contractor, is controlled by it, or, with the Contractor, is under common control of another person or entity;
• any responsible official of the Disclosing Party, any Contractor or any Affiliated Entity or any other official, agent or employee of the Disclosing Party, any Contractor or any Affiliated Entity, acting pursuant to the direction or authorization of a responsible official of the Disclosing Party, any Contractor or any Affiliated Entity (collectively "Agents").

Neither the Disclosing Party, nor any Contractor, nor any Affiliated Entity of either the Disclosing Party or any Contractor nor any Agents have, during the five years before the date this EDS is signed, or, with respect to a Contractor, an Affiliated Entity, or an Affiliated Entity of a Contractor during the five years before the date of such Contractor's or Affiliated Entity's contract or engagement in connection with the Matter:

a. bribed or attempted to bribe, or been convicted or adjudged guilty of bribery or attempting to bribe, a public officer or employee of the City, the State of Illinois, or any agency of the federal government or of any state or local government in the United States of America, in that officer's or employee's official capacity;

b. agreed or colluded with other bidders or prospective bidders, or been a party to any such agreement, or been convicted or adjudged guilty of agreement or collusion among bidders or prospective bidders, in restraint of freedom of competition by agreement to bid a fixed price or otherwise; or

c. made an admission of such conduct described in a. or b. above that is a matter of record, but have not been prosecuted for such conduct; or

d. violated the provisions of Municipal Code Section 2-92-610 (Living Wage Ordinance).

4. Neither the Disclosing Party, Affiliated Entity or Contractor, or any of their employees, officials, agents or partners, is barred from contracting with any unit of state or local government as a result of engaging in or being convicted of (1) bid-rigging in violation of 720 ILCS 5/33E-3; (2) bid-rotating in violation of 720 ILCS 5/33E-4; or (3) any similar offense of any state or of the United States of America that contains the same elements as the offense of bid-rigging or bid-rotating.

5. Neither the Disclosing Party nor any Affiliated Entity is listed on any of the following lists maintained by the Office of Foreign Assets Control of the U.S. Department of the Treasury or the Bureau of Industry and Security of the U.S. Department of Commerce or their successors: the Specially Designated Nationals List, the Denied Persons List, the Unverified List, the Entity List and the Debarred List.

6. The Disclosing Party understands and shall comply with the applicable requirements of Chapters 2-55 (Legislative Inspector General), 2-56 (Inspector General) and 2-156 (Governmental Ethics) of the Municipal Code.

7. If the Disclosing Party is unable to certify to any of the above statements in this Part B (Further Certifications), the Disclosing Party must explain below:

If the letters "NA," the word "None," or no response appears on the lines above, it will be conclusively presumed that the Disclosing Party certified to the above statements.

8. To the best of the Disclosing Party's knowledge after reasonable inquiry, the following is a complete list of all current employees of the Disclosing Party who were, at any time during the 12-month period preceding the execution date of this EDS, an employee, or elected or appointed official, of the City of Chicago (if none, indicate with "N/A" or "none").

N/A

9. To the best of the Disclosing Party's knowledge after reasonable inquiry, the following is a complete list of all gifts that the Disclosing Party has given or caused to be given, at any time during the 12-month period preceding the execution date of this EDS, to an employee, or elected or appointed official, of the City of Chicago. For purposes of this statement, a "gift" does not include: (i) anything made generally available to City employees or to the general public, or (ii) food or drink provided in the course of official City business and having a retail value of less than $20 per recipient (if none, indicate with "N/A" or "none"). As to any gift listed below, please also list the name of the City recipient.

N/A

C. CERTIFICATION OF STATUS AS FINANCIAL INSTITUTION

1. The Disclosing Party certifies that the Disclosing Party (check one)

[ ] is [X] is not

a "financial institution" as defined in Section 2-32-455(b) of the Municipal Code.

2. If the Disclosing Party IS a financial institution, then the Disclosing Party pledges:

"We are not and will not become a predatory lender as defined in Chapter 2-32 of the Municipal Code. We further pledge that none of our affiliates is, and none of them will become, a predatory lender as defined in Chapter 2-32 of the Municipal Code. We understand that becoming a predatory lender or becoming an affiliate of a predatory lender may result in the loss of the privilege of doing business with the City."

If the Disclosing Party is unable to make this pledge because it or any of its affiliates (as defined in Section 2-32-455(b) of the Municipal Code) is a predatory lender within the meaning of Chapter 2-32 of the Municipal Code, explain here (attach additional pages if necessary):

If the letters "NA," the word "None," or no response appears on the lines above, it will be conclusively presumed that the Disclosing Party certified to the above statements.

D. CERTIFICATION REGARDING INTEREST IN CITY BUSINESS

Any words or terms that are defined in Chapter 2-156 of the Municipal Code have the same meanings when used in this Part D.

1. In accordance with Section 2-156-110 of the Municipal Code: Does any official or employee of the City have a financial interest in his or her own name or in the name of any other person or entity in the Matter?

[ ] Yes [X] No

NOTE: If you checked "Yes" to Item D.1., proceed to Items D.2. and D.3. If you checked "No" to Item D.1., proceed to Part E.

2. Unless sold pursuant to a process of competitive bidding, or otherwise permitted, no City elected official or employee shall have a financial interest in his or her own name or in the name of any other person or entity in the purchase of any property that (i) belongs to the City, or (ii) is sold for taxes or assessments, or (iii) is sold by virtue of legal process at the suit of the City (collectively, "City Property Sale"). Compensation for property taken pursuant to the City's eminent domain power does not constitute a financial interest within the meaning of this Part D.

Does the Matter involve a City Property Sale?

[ ] Yes [X] No

3. If you checked "Yes" to Item D.1., provide the names and business addresses of the City officials or employees having such interest and identify the nature of such interest:

Name	Business Address	Nature of Interest

4. The Disclosing Party further certifies that no prohibited financial interest in the Matter will be acquired by any City official or employee.

E. CERTIFICATION REGARDING SLAVERY ERA BUSINESS

Please check either 1. or 2. below. If the Disclosing Party checks 2., the Disclosing Party must disclose below or in an attachment to this EDS all information required by paragraph 2. Failure to

comply with these disclosure requirements may make any contract entered into with the City in connection with the Matter voidable by the City.

__√__1. The Disclosing Party verifies that the Disclosing Party has searched any and all records of the Disclosing Party and any and all predecessor entities regarding records of investments or profits from slavery or slaveholder insurance policies during the slavery era (including insurance policies issued to slaveholders that provided coverage for damage to or injury or death of their slaves), and the Disclosing Party has found no such records.

____2. The Disclosing Party verifies that, as a result of conducting the search in step 1 above, the Disclosing Party has found records of investments or profits from slavery or slaveholder insurance policies. The Disclosing Party verifies that the following constitutes full disclosure of all such records, including the names of any and all slaves or slaveholders described in those records:

NONE

SECTION VI -- CERTIFICATIONS FOR FEDERALLY FUNDED MATTERS

NOTE: If the Matter is federally funded, complete this Section VI. **If the Matter is not federally funded**, proceed to Section VII. For purposes of this Section VI, tax credits allocated by the City and proceeds of debt obligations of the City are not federal funding.

A. CERTIFICATION REGARDING LOBBYING

1. List below the names of all persons or entities registered under the federal Lobbying Disclosure Act of 1995 who have made lobbying contacts on behalf of the Disclosing Party with respect to the Matter: (Add sheets if necessary):

(If no explanation appears or begins on the lines above, or if the letters "NA" or if the word "None" appear, it will be conclusively presumed that the Disclosing Party means that NO persons or entities registered under the Lobbying Disclosure Act of 1995 have made lobbying contacts on behalf of the Disclosing Party with respect to the Matter.)

2. The Disclosing Party has not spent and will not expend any federally appropriated funds to pay any person or entity listed in Paragraph A.1. above for his or her lobbying activities or to pay any person or entity to influence or attempt to influence an officer or employee of any agency, as defined by applicable federal law, a member of Congress, an officer or employee of Congress, or an employee of a member of Congress, in connection with the award of any federally funded contract, making any federally funded grant or loan, entering into any cooperative agreement, or to extend, continue, renew, amend, or modify any federally funded contract, grant, loan, or cooperative agreement.

3. The Disclosing Party will submit an updated certification at the end of each calendar quarter in which there occurs any event that materially affects the accuracy of the statements and information set forth in paragraphs A.1. and A.2. above.

4. The Disclosing Party certifies that either: (i) it is not an organization described in section 501(c)(4) of the Internal Revenue Code of 1986; or (ii) it is an organization described in section 501(c)(4) of the Internal Revenue Code of 1986 but has not engaged and will not engage in "Lobbying Activities".

5. If the Disclosing Party is the Applicant, the Disclosing Party must obtain certifications equal in form and substance to paragraphs A.1. through A.4. above from all subcontractors before it awards any subcontract and the Disclosing Party must maintain all such subcontractors' certifications for the duration of the Matter and must make such certifications promptly available to the City upon request.

B. CERTIFICATION REGARDING EQUAL EMPLOYMENT OPPORTUNITY

If the Matter is federally funded, federal regulations require the Applicant and all proposed subcontractors to submit the following information with their bids or in writing at the outset of negotiations.

Is the Disclosing Party the Applicant?

[ ] Yes [ ] No

If "Yes," answer the three questions below:

1. Have you developed and do you have on file affirmative action programs pursuant to applicable federal regulations? (See 41 CFR Part 60-2.)
[ ] Yes [ ] No

2. Have you filed with the Joint Reporting Committee, the Director of the Office of Federal Contract Compliance Programs, or the Equal Employment Opportunity Commission all reports due under the applicable filing requirements?
[ ] Yes [ ] No

3. Have you participated in any previous contracts or subcontracts subject to the equal opportunity clause?
[ ] Yes [ ] No

If you checked "No" to question 1. or 2. above, please provide an explanation:

_____

_____

SECTION VII -- ACKNOWLEDGMENTS, CONTRACT INCORPORATION, COMPLIANCE, PENALTIES, DISCLOSURE

The Disclosing Party understands and agrees that:

A. The certifications, disclosures, and acknowledgments contained in this EDS will become part of any contract or other agreement between the Applicant and the City in connection with the Matter, whether procurement, City assistance, or other City action, and are material inducements to the City's execution of any contract or taking other action with respect to the Matter. The Disclosing Party understands that it must comply with all statutes, ordinances, and regulations on which this EDS is based.

B. The City's Governmental Ethics and Campaign Financing Ordinances, Chapters 2-156 and 2-164 of the Municipal Code, impose certain duties and obligations on persons or entities seeking City contracts, work, business, or transactions. The full text of these ordinances and a training program is available on line at www.cityofchicago.org/Ethics, and may also be obtained from the City's Board of Ethics, 740 N. Sedgwick St., Suite 500, Chicago, IL 60610, (312) 744-9660. The Disclosing Party must comply fully with the applicable ordinances.

C. If the City determines that any information provided in this EDS is false, incomplete or inaccurate, any contract or other agreement in connection with which it is submitted may be rescinded or be void or voidable, and the City may pursue any remedies under the contract or agreement (if not rescinded or void), at law, or in equity, including terminating the Disclosing Party's participation in the Matter and/or declining to allow the Disclosing Party to participate in other transactions with the City. Remedies at law for a false statement of material fact may include incarceration and an award to the City of treble damages.

D. It is the City's policy to make this document available to the public on its Internet site and/or upon request. Some or all of the information provided on this EDS and any attachments to this EDS may be made available to the public on the Internet, in response to a Freedom of Information Act request, or otherwise. By completing and signing this EDS, the Disclosing Party waives and releases any possible rights or claims which it may have against the City in connection with the public release of information contained in this EDS and also authorizes the City to verify the accuracy of any information submitted in this EDS.

E. The information provided in this EDS must be kept current. In the event of changes, the Disclosing Party must supplement this EDS up to the time the City takes action on the Matter. If the Matter is a contract being handled by the City's Department of Procurement Services, the Disclosing Party must update this EDS as the contract requires. **NOTE:** With respect to Matters subject to Article I of Chapter 1-23 of the Municipal Code (imposing **PERMANENT INELIGIBILITY** for certain specified offenses), the information provided herein regarding eligibility must be kept current for a longer period, as required by Chapter 1-23 and Section 2-154-020 of the Municipal Code.

The Disclosing Party represents and warrants that:

F.1. The Disclosing Party is not delinquent in the payment of any tax administered by the Illinois Department of Revenue, nor are the Disclosing Party or its Affiliated Entities delinquent in paying any fine, fee, tax or other charge owed to the City. This includes, but is not limited to, all water charges, sewer charges, license fees, parking tickets, property taxes or sales taxes.

F.2 If the Disclosing Party is the Applicant, the Disclosing Party and its Affiliated Entities will not use, nor permit their subcontractors to use, any facility listed by the U.S. E.P.A. on the federal Excluded Parties List System ("EPLS") maintained by the U. S. General Services Administration.

F.3 If the Disclosing Party is the Applicant, the Disclosing Party will obtain from any contractors/subcontractors hired or to be hired in connection with the Matter certifications equal in form and substance to those in F.1. and F.2. above and will not, without the prior written consent of the City, use any such contractor/subcontractor that does not provide such certifications or that the Disclosing Party has reason to believe has not provided or cannot provide truthful certifications.

NOTE: If the Disclosing Party cannot certify as to any of the items in F.1., F.2. or F.3. above, an explanatory statement must be attached to this EDS.

CERTIFICATION

Under penalty of perjury, the person signing below: (1) warrants that he/she is authorized to execute this EDS and Appendix A (if applicable) on behalf of the Disclosing Party, and (2) warrants that all certifications and statements contained in this EDS and Appendix A (if applicable) are true, accurate and complete as of the date furnished to the City.

CYNTHIA McMAHON
(Print or type name of Disclosing Party)

By: Cynthia McMahon
(Sign here)

CYNTHIA McMAHON
(Print or type name of person signing)

CYNTHIA McMAHON
(Print or type title of person signing)

Signed and sworn to before me on (date) July 2, 2014,
at Cook County, Illinois (state).

Terri L. Morrison Notary Public.

Commission expires: August 24, 2014.

OFFICIAL SEAL
TERRI L MORRISON
NOTARY PUBLIC - STATE OF ILLINOIS
MY COMMISSION EXPIRES:08/24/14

CITY OF CHICAGO
ECONOMIC DISCLOSURE STATEMENT AND AFFIDAVIT
APPENDIX A

FAMILIAL RELATIONSHIPS WITH ELECTED CITY OFFICIALS AND DEPARTMENT HEADS

This Appendix is to be completed only by (a) the Applicant, and (b) any legal entity which has a direct ownership interest in the Applicant exceeding 7.5 percent. It is not to be completed by any legal entity which has only an indirect ownership interest in the Applicant.

Under Municipal Code Section 2-154-015, the Disclosing Party must disclose whether such Disclosing Party or any "Applicable Party" or any Spouse or Domestic Partner thereof currently has a "familial relationship" with any elected city official or department head. A "familial relationship" exists if, as of the date this EDS is signed, the Disclosing Party or any "Applicable Party" or any Spouse or Domestic Partner thereof is related to the mayor, any alderman, the city clerk, the city treasurer or any city department head as spouse or domestic partner or as any of the following, whether by blood or adoption: parent, child, brother or sister, aunt or uncle, niece or nephew, grandparent, grandchild, father-in-law, mother-in-law, son-in-law, daughter-in-law, stepfather or stepmother, stepson or stepdaughter, stepbrother or stepsister or half-brother or half-sister.

"Applicable Party" means (1) all executive officers of the Disclosing Party listed in Section II.B.1.a., if the Disclosing Party is a corporation; all partners of the Disclosing Party, if the Disclosing Party is a general partnership; all general partners and limited partners of the Disclosing Party, if the Disclosing Party is a limited partnership; all managers, managing members and members of the Disclosing Party, if the Disclosing Party is a limited liability company; (2) all principal officers of the Disclosing Party; and (3) any person having more than a 7.5 percent ownership interest in the Disclosing Party. "Principal officers" means the president, chief operating officer, executive director, chief financial officer, treasurer or secretary of a legal entity or any person exercising similar authority.

Does the Disclosing Party or any "Applicable Party" or any Spouse or Domestic Partner thereof currently have a "familial relationship" with an elected city official or department head?

[ ] Yes [X] No

If yes, please identify below (1) the name and title of such person, (2) the name of the legal entity to which such person is connected; (3) the name and title of the elected city official or department head to whom such person has a familial relationship, and (4) the precise nature of such familial relationship.

City of Chicago

Or2014-362

Office of the City Clerk

Document Tracking Sheet

Meeting Date:	7/30/2014
Sponsor(s):	Waguespack (32)
Type:	Order
Title:	Landmark fee waiver for property at 2917 W Logan Blvd
Committee(s) Assignment:	Committee on Zoning, Landmarks and Building Standards

Zoning/Landmark

ORDER

WHEREAS, Section 2-120-815 of the Municipal Code provides that the Chicago City Council may by passage of an appropriate order waive any fees charged by the City for any permit for which approval of the Commission on Chicago Landmarks (the "Commission") is required, in accordance with chapter 2-120 of the Municipal Code; and

WHEREAS, the permits identified below require Commission approval, in accordance with Section 2-120-740 of the Municipal Code; now, therefore,

BE IT ORDAINED BY THE CITY COUNCIL OF THE CITY OF CHICAGO:

SECTION 1. The foregoing recitals are hereby adopted as the findings of the City Council.

SECTION 2. The Commissioner of the Department of Buildings, the Commissioners of the Departments of Environment and Fire, the Director of the Department of Revenue, and the Zoning Administrator are hereby directed to issue those permits for which approval of the Commission on Chicago Landmarks is required pursuant to Chapter 2-120 of the Municipal Code free of charge, notwithstanding any other ordinances of the City Council to the contrary, for the property at:

Address:	2917 West Logan Blvd. ("Property")
District/Building:	Logan Square Boulevards District

for work generally described as: Residential rehabilitation to the exterior of an existing property.

Owner:	Joseph D'Arco, Amy D'Arco and Wayne Watts
Owner's Address:	2917 West Logan Blvd.
City, State, Zip:	Chicago, Illinois 60647

SECTION 3. The fee waiver authorized by this Order shall be effective from February 1, 2014 through February 1, 2016, and shall not apply to **additional developer service fees, stop-work order fees or any fines**.

SECTION 4. That the permit purchaser for the Property shall be entitled to a refund of city fees for which it has paid and which are exempt pursuant to Section 1 hereof.

SECTION 5. This order shall be in force and effect upon its passage.

Scott Waguespack
Alderman, 32nd Ward

NOTE: This is NOT a permit nor does it constitute a Letter of Approval for the above described work. A permit application for the work must be approved by the appropriate City department(s) as well as the Commission on Chicago Landmarks for this permit fee waiver, subject to City Council approval, to be valid.

CITY OF CHICAGO
ECONOMIC DISCLOSURE STATEMENT
AND AFFIDAVIT

SECTION I -- GENERAL INFORMATION

A. Legal name of the Disclosing Party submitting this EDS. Include d/b/a/ if applicable:

Joseph P D'Arco

Check ONE of the following three boxes:

Indicate whether the Disclosing Party submitting this EDS is:

1. [X] the Applicant
   OR
2. [ ] a legal entity holding a direct or indirect interest in the Applicant. State the legal name of the Applicant in which the Disclosing Party holds an interest: _____
   OR
3. [ ] a legal entity with a right of control (see Section II.B.1.) State the legal name of the entity in which the Disclosing Party holds a right of control: _____

B. Business address of the Disclosing Party: 2917 W Logan Blvd
Chicago IL 60647

C. Telephone: E

D. Name of contact person: Joseph P D'Arco

E. Federal Employer Identification No. (if you have one): _____

F. Brief description of contract, transaction or other undertaking (referred to below as the "Matter") to which this EDS pertains. (Include project number and location of property, if applicable):

permit fee waiver for 2917 W Logan Blvd. Historic Exemption

G. Which City agency or department is requesting this EDS? Dept. of Housing & Econ Dev.

If the Matter is a contract being handled by the City's Department of Procurement Services, please complete the following:

Specification # _____ and Contract # _____

SECTION II -- DISCLOSURE OF OWNERSHIP INTERESTS

A. NATURE OF THE DISCLOSING PARTY

1. Indicate the nature of the Disclosing Party:

[X] Person
[ ] Publicly registered business corporation
[ ] Privately held business corporation
[ ] Sole proprietorship
[ ] General partnership
[ ] Limited partnership
[ ] Trust
[ ] Limited liability company
[ ] Limited liability partnership
[ ] Joint venture
[ ] Not-for-profit corporation
(Is the not-for-profit corporation also a 501(c)(3))?
[ ] Yes [ ] No
[ ] Other (please specify)

2. For legal entities, the state (or foreign country) of incorporation or organization, if applicable:

3. For legal entities not organized in the State of Illinois: Has the organization registered to do business in the State of Illinois as a foreign entity?

[ ] Yes [ ] No [X] N/A

B. IF THE DISCLOSING PARTY IS A LEGAL ENTITY:

1. List below the full names and titles of all executive officers and all directors of the entity. **NOTE:** For not-for-profit corporations, also list below all members, if any, which are legal entities. If there are no such members, write "no members." For trusts, estates or other similar entities, list below the legal titleholder(s).

If the entity is a general partnership, limited partnership, limited liability company, limited liability partnership or joint venture, list below the name and title of each general partner, managing member, manager or any other person or entity that controls the day-to-day management of the Disclosing Party. **NOTE**: Each legal entity listed below must submit an EDS on its own behalf.

Name	Title

2. Please provide the following information concerning each person or entity having a direct or indirect beneficial interest (including ownership) in excess of 7.5% of the Disclosing Party. Examples of such an interest include shares in a corporation, partnership interest in a partnership or joint venture,

interest of a member or manager in a limited liability company, or interest of a beneficiary of a trust, estate or other similar entity. If none, state "None." **NOTE**: Pursuant to Section 2-154-030 of the Municipal Code of Chicago ("Municipal Code"), the City may require any such additional information from any applicant which is reasonably intended to achieve full disclosure.

Name	Business Address	Percentage Interest in the Disclosing Party
Amy K DArco	2917 W Logan Blvd. Chicago IL 60647	25%
Wayne F Watts	2917 W Logan Blvd Chicago IL 60647	50%

SECTION III -- BUSINESS RELATIONSHIPS WITH CITY ELECTED OFFICIALS

Has the Disclosing Party had a "business relationship," as defined in Chapter 2-156 of the Municipal Code, with any City elected official in the 12 months before the date this EDS is signed?

[ ] Yes [X] No

If yes, please identify below the name(s) of such City elected official(s) and describe such relationship(s):

SECTION IV -- DISCLOSURE OF SUBCONTRACTORS AND OTHER RETAINED PARTIES

The Disclosing Party must disclose the name and business address of each subcontractor, attorney, lobbyist, accountant, consultant and any other person or entity whom the Disclosing Party has retained or expects to retain in connection with the Matter, as well as the nature of the relationship, and the total amount of the fees paid or estimated to be paid. The Disclosing Party is not required to disclose employees who are paid solely through the Disclosing Party's regular payroll.

"Lobbyist" means any person or entity who undertakes to influence any legislative or administrative action on behalf of any person or entity other than: (1) a not-for-profit entity, on an unpaid basis, or (2) himself. "Lobbyist" also means any person or entity any part of whose duties as an employee of another includes undertaking to influence any legislative or administrative action.

If the Disclosing Party is uncertain whether a disclosure is required under this Section, the Disclosing Party must either ask the City whether disclosure is required or make the disclosure.

Name (indicate whether retained or anticipated to be retained)	Business Address	Relationship to Disclosing Party (subcontractor, attorney, lobbyist, etc.)	Fees (indicate whether paid or estimated.) **NOTE:** "hourly rate" or "t.b.d." is not an acceptable response.
Tom Economou - EPDB	321 S Jefferson St. Chicago IL 60661	Architect / Contractor	$100,000

(Add sheets if necessary)

[ ] Check here if the Disclosing Party has not retained, nor expects to retain, any such persons or entities.

SECTION V -- CERTIFICATIONS

A. COURT-ORDERED CHILD SUPPORT COMPLIANCE

Under Municipal Code Section 2-92-415, substantial owners of business entities that contract with the City must remain in compliance with their child support obligations throughout the contract's term.

Has any person who directly or indirectly owns 10% or more of the Disclosing Party been declared in arrearage on any child support obligations by any Illinois court of competent jurisdiction?

[ ] Yes [X] No [ ] No person directly or indirectly owns 10% or more of the Disclosing Party.

If "Yes," has the person entered into a court-approved agreement for payment of all support owed and is the person in compliance with that agreement?

[ ] Yes [ ] No

B. FURTHER CERTIFICATIONS

1. Pursuant to Municipal Code Chapter 1-23, Article I ("Article I")(which the Applicant should consult for defined terms (e.g., "doing business") and legal requirements), if the Disclosing Party submitting this EDS is the Applicant and is doing business with the City, then the Disclosing Party certifies as follows: (i) neither the Applicant nor any controlling person is currently indicted or charged with, or has admitted guilt of, or has ever been convicted of, or placed under supervision for, any criminal offense involving actual, attempted, or conspiracy to commit bribery, theft, fraud, forgery, perjury, dishonesty or deceit against an officer or employee of the City or any sister agency; and (ii) the Applicant understands and acknowledges that compliance with Article I is a continuing requirement for doing business with the City. NOTE: If Article I applies to the Applicant, the permanent compliance timeframe in Article I supersedes some five-year compliance timeframes in certifications 2 and 3 below.

2. The Disclosing Party and, if the Disclosing Party is a legal entity, all of those persons or entities identified in Section II.B.1. of this EDS:

a. are not presently debarred, suspended, proposed for debarment, declared ineligible or voluntarily excluded from any transactions by any federal, state or local unit of government;

b. have not, within a five-year period preceding the date of this EDS, been convicted of a criminal offense, adjudged guilty, or had a civil judgment rendered against them in connection with: obtaining, attempting to obtain, or performing a public (federal, state or local) transaction or contract under a public transaction; a violation of federal or state antitrust statutes; fraud; embezzlement; theft; forgery; bribery; falsification or destruction of records; making false statements; or receiving stolen property;

c. are not presently indicted for, or criminally or civilly charged by, a governmental entity (federal, state or local) with committing any of the offenses set forth in clause B.2.b. of this Section V;

d. have not, within a five-year period preceding the date of this EDS, had one or more public transactions (federal, state or local) terminated for cause or default; and

e. have not, within a five-year period preceding the date of this EDS, been convicted, adjudged guilty, or found liable in a civil proceeding, or in any criminal or civil action, including actions concerning environmental violations, instituted by the City or by the federal government, any state, or any other unit of local government.

3. The certifications in subparts 3, 4 and 5 concern:

• the Disclosing Party;
• any "Contractor" (meaning any contractor or subcontractor used by the Disclosing Party in connection with the Matter, including but not limited to all persons or legal entities disclosed under Section IV, "Disclosure of Subcontractors and Other Retained Parties");
• any "Affiliated Entity" (meaning a person or entity that, directly or indirectly: controls the Disclosing Party, is controlled by the Disclosing Party, or is, with the Disclosing Party, under common control of another person or entity. Indicia of control include, without limitation: interlocking management or ownership; identity of interests among family members, shared facilities and equipment; common use of employees; or organization of a business entity following the ineligibility of a business entity to do business with federal or state or local government, including the City, using substantially the same management, ownership, or principals as the ineligible entity); with respect to Contractors, the term Affiliated Entity means a person or entity that directly or indirectly controls the Contractor, is controlled by it, or, with the Contractor, is under common control of another person or entity;
• any responsible official of the Disclosing Party, any Contractor or any Affiliated Entity or any other official, agent or employee of the Disclosing Party, any Contractor or any Affiliated Entity, acting pursuant to the direction or authorization of a responsible official of the Disclosing Party, any Contractor or any Affiliated Entity (collectively "Agents").

Neither the Disclosing Party, nor any Contractor, nor any Affiliated Entity of either the Disclosing Party or any Contractor nor any Agents have, during the five years before the date this EDS is signed, or, with respect to a Contractor, an Affiliated Entity, or an Affiliated Entity of a Contractor during the five years before the date of such Contractor's or Affiliated Entity's contract or engagement in connection with the Matter:

a. bribed or attempted to bribe, or been convicted or adjudged guilty of bribery or attempting to bribe, a public officer or employee of the City, the State of Illinois, or any agency of the federal government or of any state or local government in the United States of America, in that officer's or employee's official capacity;

b. agreed or colluded with other bidders or prospective bidders, or been a party to any such agreement, or been convicted or adjudged guilty of agreement or collusion among bidders or prospective bidders, in restraint of freedom of competition by agreement to bid a fixed price or otherwise; or

c. made an admission of such conduct described in a. or b. above that is a matter of record, but have not been prosecuted for such conduct; or

d. violated the provisions of Municipal Code Section 2-92-610 (Living Wage Ordinance).

4. Neither the Disclosing Party, Affiliated Entity or Contractor, or any of their employees, officials, agents or partners, is barred from contracting with any unit of state or local government as a result of engaging in or being convicted of (1) bid-rigging in violation of 720 ILCS 5/33E-3; (2) bid-rotating in violation of 720 ILCS 5/33E-4; or (3) any similar offense of any state or of the United States of America that contains the same elements as the offense of bid-rigging or bid-rotating.

5. Neither the Disclosing Party nor any Affiliated Entity is listed on any of the following lists maintained by the Office of Foreign Assets Control of the U.S. Department of the Treasury or the Bureau of Industry and Security of the U.S. Department of Commerce or their successors: the Specially Designated Nationals List, the Denied Persons List, the Unverified List, the Entity List and the Debarred List.

6. The Disclosing Party understands and shall comply with the applicable requirements of Chapters 2-55 (Legislative Inspector General), 2-56 (Inspector General) and 2-156 (Governmental Ethics) of the Municipal Code.

7. If the Disclosing Party is unable to certify to any of the above statements in this Part B (Further Certifications), the Disclosing Party must explain below:

If the letters "NA," the word "None," or no response appears on the lines above, it will be conclusively presumed that the Disclosing Party certified to the above statements.

8. To the best of the Disclosing Party's knowledge after reasonable inquiry, the following is a complete list of all current employees of the Disclosing Party who were, at any time during the 12-month period preceding the execution date of this EDS, an employee, or elected or appointed official, of the City of Chicago (if none, indicate with "N/A" or "none").

none

9. To the best of the Disclosing Party's knowledge after reasonable inquiry, the following is a complete list of all gifts that the Disclosing Party has given or caused to be given, at any time during the 12-month period preceding the execution date of this EDS, to an employee, or elected or appointed official, of the City of Chicago. For purposes of this statement, a "gift" does not include: (i) anything made generally available to City employees or to the general public, or (ii) food or drink provided in the course of official City business and having a retail value of less than $20 per recipient (if none, indicate with "N/A" or "none"). As to any gift listed below, please also list the name of the City recipient.

none

C. CERTIFICATION OF STATUS AS FINANCIAL INSTITUTION

1. The Disclosing Party certifies that the Disclosing Party (check one)

[ ] is [X] is not

a "financial institution" as defined in Section 2-32-455(b) of the Municipal Code.

2. If the Disclosing Party IS a financial institution, then the Disclosing Party pledges:

"We are not and will not become a predatory lender as defined in Chapter 2-32 of the Municipal Code. We further pledge that none of our affiliates is, and none of them will become, a predatory lender as defined in Chapter 2-32 of the Municipal Code. We understand that becoming a predatory lender or becoming an affiliate of a predatory lender may result in the loss of the privilege of doing business with the City."

If the Disclosing Party is unable to make this pledge because it or any of its affiliates (as defined in Section 2-32-455(b) of the Municipal Code) is a predatory lender within the meaning of Chapter 2-32 of the Municipal Code, explain here (attach additional pages if necessary):

If the letters "NA," the word "None," or no response appears on the lines above, it will be conclusively presumed that the Disclosing Party certified to the above statements.

D. CERTIFICATION REGARDING INTEREST IN CITY BUSINESS

Any words or terms that are defined in Chapter 2-156 of the Municipal Code have the same meanings when used in this Part D.

1. In accordance with Section 2-156-110 of the Municipal Code: Does any official or employee of the City have a financial interest in his or her own name or in the name of any other person or entity in the Matter?

[ ] Yes [X] No

NOTE: If you checked "Yes" to Item D.1., proceed to Items D.2. and D.3. If you checked "No" to Item D.1., proceed to Part E.

2. Unless sold pursuant to a process of competitive bidding, or otherwise permitted, no City elected official or employee shall have a financial interest in his or her own name or in the name of any other person or entity in the purchase of any property that (i) belongs to the City, or (ii) is sold for taxes or assessments, or (iii) is sold by virtue of legal process at the suit of the City (collectively, "City Property Sale"). Compensation for property taken pursuant to the City's eminent domain power does not constitute a financial interest within the meaning of this Part D.

Does the Matter involve a City Property Sale?

[ ] Yes [ ] No

3. If you checked "Yes" to Item D.1., provide the names and business addresses of the City officials or employees having such interest and identify the nature of such interest:

Name	Business Address	Nature of Interest

4. The Disclosing Party further certifies that no prohibited financial interest in the Matter will be acquired by any City official or employee.

E. CERTIFICATION REGARDING SLAVERY ERA BUSINESS

Please check either 1. or 2. below. If the Disclosing Party checks 2., the Disclosing Party must disclose below or in an attachment to this EDS all information required by paragraph 2. Failure to

comply with these disclosure requirements may make any contract entered into with the City in connection with the Matter voidable by the City.

X 1. The Disclosing Party verifies that the Disclosing Party has searched any and all records of the Disclosing Party and any and all predecessor entities regarding records of investments or profits from slavery or slaveholder insurance policies during the slavery era (including insurance policies issued to slaveholders that provided coverage for damage to or injury or death of their slaves), and the Disclosing Party has found no such records.

___ 2. The Disclosing Party verifies that, as a result of conducting the search in step 1 above, the Disclosing Party has found records of investments or profits from slavery or slaveholder insurance policies. The Disclosing Party verifies that the following constitutes full disclosure of all such records, including the names of any and all slaves or slaveholders described in those records:

_____

_____

_____

_____

SECTION VI -- CERTIFICATIONS FOR FEDERALLY FUNDED MATTERS

NOTE: If the Matter is federally funded, complete this Section VI. **If the Matter is not federally funded**, proceed to Section VII. For purposes of this Section VI, tax credits allocated by the City and proceeds of debt obligations of the City are not federal funding.

A. CERTIFICATION REGARDING LOBBYING

1. List below the names of all persons or entities registered under the federal Lobbying Disclosure Act of 1995 who have made lobbying contacts on behalf of the Disclosing Party with respect to the Matter: (Add sheets if necessary):

_____

_____

_____

(If no explanation appears or begins on the lines above, or if the letters "NA" or if the word "None" appear, it will be conclusively presumed that the Disclosing Party means that NO persons or entities registered under the Lobbying Disclosure Act of 1995 have made lobbying contacts on behalf of the Disclosing Party with respect to the Matter.)

2. The Disclosing Party has not spent and will not expend any federally appropriated funds to pay any person or entity listed in Paragraph A.1. above for his or her lobbying activities or to pay any person or entity to influence or attempt to influence an officer or employee of any agency, as defined by applicable federal law, a member of Congress, an officer or employee of Congress, or an employee of a member of Congress, in connection with the award of any federally funded contract, making any federally funded grant or loan, entering into any cooperative agreement, or to extend, continue, renew, amend, or modify any federally funded contract, grant, loan, or cooperative agreement.

3. The Disclosing Party will submit an updated certification at the end of each calendar quarter in which there occurs any event that materially affects the accuracy of the statements and information set forth in paragraphs A.1. and A.2. above.

4. The Disclosing Party certifies that either: (i) it is not an organization described in section 501(c)(4) of the Internal Revenue Code of 1986; or (ii) it is an organization described in section 501(c)(4) of the Internal Revenue Code of 1986 but has not engaged and will not engage in "Lobbying Activities".

5. If the Disclosing Party is the Applicant, the Disclosing Party must obtain certifications equal in form and substance to paragraphs A.1. through A.4. above from all subcontractors before it awards any subcontract and the Disclosing Party must maintain all such subcontractors' certifications for the duration of the Matter and must make such certifications promptly available to the City upon request.

B. CERTIFICATION REGARDING EQUAL EMPLOYMENT OPPORTUNITY

If the Matter is federally funded, federal regulations require the Applicant and all proposed subcontractors to submit the following information with their bids or in writing at the outset of negotiations.

Is the Disclosing Party the Applicant?

[ ] Yes [ ] No

If "Yes," answer the three questions below:

1. Have you developed and do you have on file affirmative action programs pursuant to applicable federal regulations? (See 41 CFR Part 60-2.)
[ ] Yes [ ] No

2. Have you filed with the Joint Reporting Committee, the Director of the Office of Federal Contract Compliance Programs, or the Equal Employment Opportunity Commission all reports due under the applicable filing requirements?
[ ] Yes [ ] No

3. Have you participated in any previous contracts or subcontracts subject to the equal opportunity clause?
[ ] Yes [ ] No

If you checked "No" to question 1. or 2. above, please provide an explanation:

SECTION VII -- ACKNOWLEDGMENTS, CONTRACT INCORPORATION, COMPLIANCE, PENALTIES, DISCLOSURE

The Disclosing Party understands and agrees that:

A. The certifications, disclosures, and acknowledgments contained in this EDS will become part of any contract or other agreement between the Applicant and the City in connection with the Matter, whether procurement, City assistance, or other City action, and are material inducements to the City's execution of any contract or taking other action with respect to the Matter. The Disclosing Party understands that it must comply with all statutes, ordinances, and regulations on which this EDS is based.

B. The City's Governmental Ethics and Campaign Financing Ordinances, Chapters 2-156 and 2-164 of the Municipal Code, impose certain duties and obligations on persons or entities seeking City contracts, work, business, or transactions. The full text of these ordinances and a training program is available on line at www.cityofchicago.org/Ethics, and may also be obtained from the City's Board of Ethics, 740 N.

Sedgwick St., Suite 500, Chicago, IL 60610, (312) 744-9660. The Disclosing Party must comply fully with the applicable ordinances.

C. If the City determines that any information provided in this EDS is false, incomplete or inaccurate, any contract or other agreement in connection with which it is submitted may be rescinded or be void or voidable, and the City may pursue any remedies under the contract or agreement (if not rescinded or void), at law, or in equity, including terminating the Disclosing Party's participation in the Matter and/or declining to allow the Disclosing Party to participate in other transactions with the City. Remedies at law for a false statement of material fact may include incarceration and an award to the City of treble damages.

D. It is the City's policy to make this document available to the public on its Internet site and/or upon request. Some or all of the information provided on this EDS and any attachments to this EDS may be made available to the public on the Internet, in response to a Freedom of Information Act request, or otherwise. By completing and signing this EDS, the Disclosing Party waives and releases any possible rights or claims which it may have against the City in connection with the public release of information contained in this EDS and also authorizes the City to verify the accuracy of any information submitted in this EDS.

E. The information provided in this EDS must be kept current. In the event of changes, the Disclosing Party must supplement this EDS up to the time the City takes action on the Matter. If the Matter is a contract being handled by the City's Department of Procurement Services, the Disclosing Party must update this EDS as the contract requires. **NOTE:** With respect to Matters subject to Article I of Chapter 1-23 of the Municipal Code (imposing **PERMANENT INELIGIBILITY** for certain specified offenses), the information provided herein regarding eligibility must be kept current for a longer period, as required by Chapter 1-23 and Section 2-154-020 of the Municipal Code.

The Disclosing Party represents and warrants that:

F.1. The Disclosing Party is not delinquent in the payment of any tax administered by the Illinois Department of Revenue, nor are the Disclosing Party or its Affiliated Entities delinquent in paying any fine, fee, tax or other charge owed to the City. This includes, but is not limited to, all water charges, sewer charges, license fees, parking tickets, property taxes or sales taxes.

F.2 If the Disclosing Party is the Applicant, the Disclosing Party and its Affiliated Entities will not use, nor permit their subcontractors to use, any facility listed by the U.S. E.P.A. on the federal Excluded Parties List System ("EPLS") maintained by the U. S. General Services Administration.

F.3 If the Disclosing Party is the Applicant, the Disclosing Party will obtain from any contractors/subcontractors hired or to be hired in connection with the Matter certifications equal in form and substance to those in F.1. and F.2. above and will not, without the prior written consent of the City, use any such contractor/subcontractor that does not provide such certifications or that the Disclosing Party has reason to believe has not provided or cannot provide truthful certifications.

NOTE: If the Disclosing Party cannot certify as to any of the items in F.1., F.2. or F.3. above, an explanatory statement must be attached to this EDS.

CERTIFICATION

Under penalty of perjury, the person signing below: (1) warrants that he/she is authorized to execute this EDS and Appendix A (if applicable) on behalf of the Disclosing Party, and (2) warrants that all certifications and statements contained in this EDS and Appendix A (if applicable) are true, accurate and complete as of the date furnished to the City.

Joseph P D'Arco
(Print or type name of Disclosing Party)

By: Joseph P D'Arco
(Sign here)

Joseph P D'Arco
(Print or type name of person signing)

owner
(Print or type title of person signing)

OFFICIAL SEAL
JENNIFER A CORTEZ
Notary Public - State of Illinois
My Commission Expires Nov 27, 2016

Signed and sworn to before me on (date) 5/1/2014,
at Cook County, IL (state).

Notary Public.

Commission expires: 11/27/16.

CITY OF CHICAGO
ECONOMIC DISCLOSURE STATEMENT AND AFFIDAVIT
APPENDIX A

FAMILIAL RELATIONSHIPS WITH ELECTED CITY OFFICIALS AND DEPARTMENT HEADS

This Appendix is to be completed only by (a) the Applicant, and (b) any legal entity which has a direct ownership interest in the Applicant exceeding 7.5 percent. It is not to be completed by any legal entity which has only an indirect ownership interest in the Applicant.

Under Municipal Code Section 2-154-015, the Disclosing Party must disclose whether such Disclosing Party or any "Applicable Party" or any Spouse or Domestic Partner thereof currently has a "familial relationship" with any elected city official or department head. A "familial relationship" exists if, as of the date this EDS is signed, the Disclosing Party or any "Applicable Party" or any Spouse or Domestic Partner thereof is related to the mayor, any alderman, the city clerk, the city treasurer or any city department head as spouse or domestic partner or as any of the following, whether by blood or adoption: parent, child, brother or sister, aunt or uncle, niece or nephew, grandparent, grandchild, father-in-law, mother-in-law, son-in-law, daughter-in-law, stepfather or stepmother, stepson or stepdaughter, stepbrother or stepsister or half-brother or half-sister.

"Applicable Party" means (1) all executive officers of the Disclosing Party listed in Section II.B.1.a., if the Disclosing Party is a corporation; all partners of the Disclosing Party, if the Disclosing Party is a general partnership; all general partners and limited partners of the Disclosing Party, if the Disclosing Party is a limited partnership; all managers, managing members and members of the Disclosing Party, if the Disclosing Party is a limited liability company; (2) all principal officers of the Disclosing Party; and (3) any person having more than a 7.5 percent ownership interest in the Disclosing Party. "Principal officers" means the president, chief operating officer, executive director, chief financial officer, treasurer or secretary of a legal entity or any person exercising similar authority.

Does the Disclosing Party or any "Applicable Party" or any Spouse or Domestic Partner thereof currently have a "familial relationship" with an elected city official or department head?

[ ] Yes [X] No

If yes, please identify below (1) the name and title of such person, (2) the name of the legal entity to which such person is connected; (3) the name and title of the elected city official or department head to whom such person has a familial relationship, and (4) the precise nature of such familial relationship.

CITY OF CHICAGO
ECONOMIC DISCLOSURE STATEMENT
AND AFFIDAVIT

SECTION I -- GENERAL INFORMATION

A. Legal name of the Disclosing Party submitting this EDS. Include d/b/a/ if applicable:

Wayne F. Watts

Check ONE of the following three boxes:

Indicate whether the Disclosing Party submitting this EDS is:

1. [X] the Applicant
   OR
2. [ ] a legal entity holding a direct or indirect interest in the Applicant. State the legal name of the Applicant in which the Disclosing Party holds an interest: _____
   OR
3. [ ] a legal entity with a right of control (see Section II.B.1.) State the legal name of the entity in which the Disclosing Party holds a right of control: _____

B. Business address of the Disclosing Party: 2517 W Logan Blvd
Chicago IL 60647

C. Tele

D. Name of contact person: Wayne F Watts

E. Federal Employer Identification No. (if you have one): _____

F. Brief description of contract, transaction or other undertaking (referred to below as the "Matter") to which this EDS pertains. (Include project number and location of property, if applicable):

permit fee waiver for 2917 W Logan Blvd Historic Exemption

G. Which City agency or department is requesting this EDS? Dept. of Housing & Econ. Dev.

If the Matter is a contract being handled by the City's Department of Procurement Services, please complete the following:

Specification # _____ and Contract # _____

SECTION II -- DISCLOSURE OF OWNERSHIP INTERESTS

A. NATURE OF THE DISCLOSING PARTY

1. Indicate the nature of the Disclosing Party:

[X] Person
[ ] Publicly registered business corporation
[ ] Privately held business corporation
[ ] Sole proprietorship
[ ] General partnership
[ ] Limited partnership
[ ] Trust
[ ] Limited liability company
[ ] Limited liability partnership
[ ] Joint venture
[ ] Not-for-profit corporation
(Is the not-for-profit corporation also a 501(c)(3))?
[ ] Yes [ ] No
[ ] Other (please specify)

_____

2. For legal entities, the state (or foreign country) of incorporation or organization, if applicable:

_____

3. For legal entities not organized in the State of Illinois: Has the organization registered to do business in the State of Illinois as a foreign entity?

[ ] Yes [ ] No [X] N/A

B. IF THE DISCLOSING PARTY IS A LEGAL ENTITY:

1. List below the full names and titles of all executive officers and all directors of the entity. **NOTE:** For not-for-profit corporations, also list below all members, if any, which are legal entities. If there are no such members, write "no members." For trusts, estates or other similar entities, list below the legal titleholder(s).

If the entity is a general partnership, limited partnership, limited liability company, limited liability partnership or joint venture, list below the name and title of each general partner, managing member, manager or any other person or entity that controls the day-to-day management of the Disclosing Party. **NOTE**: Each legal entity listed below must submit an EDS on its own behalf.

Name	Title

2. Please provide the following information concerning each person or entity having a direct or indirect beneficial interest (including ownership) in excess of 7.5% of the Disclosing Party. Examples of such an interest include shares in a corporation, partnership interest in a partnership or joint venture,

interest of a member or manager in a limited liability company, or interest of a beneficiary of a trust, estate or other similar entity. If none, state "None." **NOTE**: Pursuant to Section 2-154-030 of the Municipal Code of Chicago ("Municipal Code"), the City may require any such additional information from any applicant which is reasonably intended to achieve full disclosure.

Name	Business Address	Percentage Interest in the Disclosing Party
Joseph P D'Arco	2917 W Logan Blvd Chicago IL 60647	25%
Amy K D'Arco	2917 W Logan Blvd Chicago IL 60647	25%

SECTION III -- BUSINESS RELATIONSHIPS WITH CITY ELECTED OFFICIALS

Has the Disclosing Party had a "business relationship," as defined in Chapter 2-156 of the Municipal Code, with any City elected official in the 12 months before the date this EDS is signed?

[ ] Yes [X] No

If yes, please identify below the name(s) of such City elected official(s) and describe such relationship(s):

SECTION IV -- DISCLOSURE OF SUBCONTRACTORS AND OTHER RETAINED PARTIES

The Disclosing Party must disclose the name and business address of each subcontractor, attorney, lobbyist, accountant, consultant and any other person or entity whom the Disclosing Party has retained or expects to retain in connection with the Matter, as well as the nature of the relationship, and the total amount of the fees paid or estimated to be paid. The Disclosing Party is not required to disclose employees who are paid solely through the Disclosing Party's regular payroll.

"Lobbyist" means any person or entity who undertakes to influence any legislative or administrative action on behalf of any person or entity other than: (1) a not-for-profit entity, on an unpaid basis, or (2) himself. "Lobbyist" also means any person or entity any part of whose duties as an employee of another includes undertaking to influence any legislative or administrative action.

If the Disclosing Party is uncertain whether a disclosure is required under this Section, the Disclosing Party must either ask the City whether disclosure is required or make the disclosure.

Name (indicate whether retained or anticipated to be retained)	Business Address	Relationship to Disclosing Party (subcontractor, attorney, lobbyist, etc.)	Fees (indicate whether paid or estimated.) **NOTE:** "hourly rate" or "t.b.d." is not an acceptable response.
Tom Economou - EPOB	321 S Jefferson Chicago IL 60661	Architect/contractor	~$100000

(Add sheets if necessary)

[ ] Check here if the Disclosing Party has not retained, nor expects to retain, any such persons or entities.

SECTION V -- CERTIFICATIONS

A. COURT-ORDERED CHILD SUPPORT COMPLIANCE

Under Municipal Code Section 2-92-415, substantial owners of business entities that contract with the City must remain in compliance with their child support obligations throughout the contract's term.

Has any person who directly or indirectly owns 10% or more of the Disclosing Party been declared in arrearage on any child support obligations by any Illinois court of competent jurisdiction?

[ ] Yes [X] No [ ] No person directly or indirectly owns 10% or more of the Disclosing Party.

If "Yes," has the person entered into a court-approved agreement for payment of all support owed and is the person in compliance with that agreement?

[ ] Yes [ ] No

B. FURTHER CERTIFICATIONS

1. Pursuant to Municipal Code Chapter 1-23, Article I ("Article I")(which the Applicant should consult for defined terms (e.g., "doing business") and legal requirements), if the Disclosing Party submitting this EDS is the Applicant and is doing business with the City, then the Disclosing Party certifies as follows: (i) neither the Applicant nor any controlling person is currently indicted or charged with, or has admitted guilt of, or has ever been convicted of, or placed under supervision for, any criminal offense involving actual, attempted, or conspiracy to commit bribery, theft, fraud, forgery, perjury, dishonesty or deceit against an officer or employee of the City or any sister agency; and (ii) the Applicant understands and acknowledges that compliance with Article I is a continuing requirement for doing business with the City. NOTE: If Article I applies to the Applicant, the permanent compliance timeframe in Article I supersedes some five-year compliance timeframes in certifications 2 and 3 below.

2. The Disclosing Party and, if the Disclosing Party is a legal entity, all of those persons or entities identified in Section II.B.1. of this EDS:

a. are not presently debarred, suspended, proposed for debarment, declared ineligible or voluntarily excluded from any transactions by any federal, state or local unit of government;

b. have not, within a five-year period preceding the date of this EDS, been convicted of a criminal offense, adjudged guilty, or had a civil judgment rendered against them in connection with: obtaining, attempting to obtain, or performing a public (federal, state or local) transaction or contract under a public transaction; a violation of federal or state antitrust statutes; fraud; embezzlement; theft; forgery; bribery; falsification or destruction of records; making false statements; or receiving stolen property;

c. are not presently indicted for, or criminally or civilly charged by, a governmental entity (federal, state or local) with committing any of the offenses set forth in clause B.2.b. of this Section V;

d. have not, within a five-year period preceding the date of this EDS, had one or more public transactions (federal, state or local) terminated for cause or default; and

e. have not, within a five-year period preceding the date of this EDS, been convicted, adjudged guilty, or found liable in a civil proceeding, or in any criminal or civil action, including actions concerning environmental violations, instituted by the City or by the federal government, any state, or any other unit of local government.

3. The certifications in subparts 3, 4 and 5 concern:

• the Disclosing Party;
• any "Contractor" (meaning any contractor or subcontractor used by the Disclosing Party in connection with the Matter, including but not limited to all persons or legal entities disclosed under Section IV, "Disclosure of Subcontractors and Other Retained Parties");
• any "Affiliated Entity" (meaning a person or entity that, directly or indirectly: controls the Disclosing Party, is controlled by the Disclosing Party, or is, with the Disclosing Party, under common control of another person or entity. Indicia of control include, without limitation: interlocking management or ownership; identity of interests among family members, shared facilities and equipment; common use of employees; or organization of a business entity following the ineligibility of a business entity to do business with federal or state or local government, including the City, using substantially the same management, ownership, or principals as the ineligible entity); with respect to Contractors, the term Affiliated Entity means a person or entity that directly or indirectly controls the Contractor, is controlled by it, or, with the Contractor, is under common control of another person or entity;
• any responsible official of the Disclosing Party, any Contractor or any Affiliated Entity or any other official, agent or employee of the Disclosing Party, any Contractor or any Affiliated Entity, acting pursuant to the direction or authorization of a responsible official of the Disclosing Party, any Contractor or any Affiliated Entity (collectively "Agents").

Neither the Disclosing Party, nor any Contractor, nor any Affiliated Entity of either the Disclosing Party or any Contractor nor any Agents have, during the five years before the date this EDS is signed, or, with respect to a Contractor, an Affiliated Entity, or an Affiliated Entity of a Contractor during the five years before the date of such Contractor's or Affiliated Entity's contract or engagement in connection with the Matter:

a. bribed or attempted to bribe, or been convicted or adjudged guilty of bribery or attempting to bribe, a public officer or employee of the City, the State of Illinois, or any agency of the federal government or of any state or local government in the United States of America, in that officer's or employee's official capacity;

b. agreed or colluded with other bidders or prospective bidders, or been a party to any such agreement, or been convicted or adjudged guilty of agreement or collusion among bidders or prospective bidders, in restraint of freedom of competition by agreement to bid a fixed price or otherwise; or

c. made an admission of such conduct described in a. or b. above that is a matter of record, but have not been prosecuted for such conduct; or

d. violated the provisions of Municipal Code Section 2-92-610 (Living Wage Ordinance).

4. Neither the Disclosing Party, Affiliated Entity or Contractor, or any of their employees, officials, agents or partners, is barred from contracting with any unit of state or local government as a result of engaging in or being convicted of (1) bid-rigging in violation of 720 ILCS 5/33E-3; (2) bid-rotating in violation of 720 ILCS 5/33E-4; or (3) any similar offense of any state or of the United States of America that contains the same elements as the offense of bid-rigging or bid-rotating.

5. Neither the Disclosing Party nor any Affiliated Entity is listed on any of the following lists maintained by the Office of Foreign Assets Control of the U.S. Department of the Treasury or the Bureau of Industry and Security of the U.S. Department of Commerce or their successors: the Specially Designated Nationals List, the Denied Persons List, the Unverified List, the Entity List and the Debarred List.

6. The Disclosing Party understands and shall comply with the applicable requirements of Chapters 2-55 (Legislative Inspector General), 2-56 (Inspector General) and 2-156 (Governmental Ethics) of the Municipal Code.

7. If the Disclosing Party is unable to certify to any of the above statements in this Part B (Further Certifications), the Disclosing Party must explain below:

If the letters "NA," the word "None," or no response appears on the lines above, it will be conclusively presumed that the Disclosing Party certified to the above statements.

8. To the best of the Disclosing Party's knowledge after reasonable inquiry, the following is a complete list of all current employees of the Disclosing Party who were, at any time during the 12-month period preceding the execution date of this EDS, an employee, or elected or appointed official, of the City of Chicago (if none, indicate with "N/A" or "none").

None

9. To the best of the Disclosing Party's knowledge after reasonable inquiry, the following is a complete list of all gifts that the Disclosing Party has given or caused to be given, at any time during the 12-month period preceding the execution date of this EDS, to an employee, or elected or appointed official, of the City of Chicago. For purposes of this statement, a "gift" does not include: (i) anything made generally available to City employees or to the general public, or (ii) food or drink provided in the course of official City business and having a retail value of less than $20 per recipient (if none, indicate with "N/A" or "none"). As to any gift listed below, please also list the name of the City recipient.

None

C. CERTIFICATION OF STATUS AS FINANCIAL INSTITUTION

1. The Disclosing Party certifies that the Disclosing Party (check one)

[ ] is [X] is not

a "financial institution" as defined in Section 2-32-455(b) of the Municipal Code.

2. If the Disclosing Party IS a financial institution, then the Disclosing Party pledges:

"We are not and will not become a predatory lender as defined in Chapter 2-32 of the Municipal Code. We further pledge that none of our affiliates is, and none of them will become, a predatory lender as defined in Chapter 2-32 of the Municipal Code. We understand that becoming a predatory lender or becoming an affiliate of a predatory lender may result in the loss of the privilege of doing business with the City."

If the Disclosing Party is unable to make this pledge because it or any of its affiliates (as defined in Section 2-32-455(b) of the Municipal Code) is a predatory lender within the meaning of Chapter 2-32 of the Municipal Code, explain here (attach additional pages if necessary):

If the letters "NA," the word "None," or no response appears on the lines above, it will be conclusively presumed that the Disclosing Party certified to the above statements.

D. CERTIFICATION REGARDING INTEREST IN CITY BUSINESS

Any words or terms that are defined in Chapter 2-156 of the Municipal Code have the same meanings when used in this Part D.

1. In accordance with Section 2-156-110 of the Municipal Code: Does any official or employee of the City have a financial interest in his or her own name or in the name of any other person or entity in the Matter?

[ ] Yes [X] No

NOTE: If you checked "Yes" to Item D.1., proceed to Items D.2. and D.3. If you checked "No" to Item D.1., proceed to Part E.

2. Unless sold pursuant to a process of competitive bidding, or otherwise permitted, no City elected official or employee shall have a financial interest in his or her own name or in the name of any other person or entity in the purchase of any property that (i) belongs to the City, or (ii) is sold for taxes or assessments, or (iii) is sold by virtue of legal process at the suit of the City (collectively, "City Property Sale"). Compensation for property taken pursuant to the City's eminent domain power does not constitute a financial interest within the meaning of this Part D.

Does the Matter involve a City Property Sale?

[ ] Yes [ ] No

3. If you checked "Yes" to Item D.1., provide the names and business addresses of the City officials or employees having such interest and identify the nature of such interest:

Name	Business Address	Nature of Interest

4. The Disclosing Party further certifies that no prohibited financial interest in the Matter will be acquired by any City official or employee.

E. CERTIFICATION REGARDING SLAVERY ERA BUSINESS

Please check either 1. or 2. below. If the Disclosing Party checks 2., the Disclosing Party must disclose below or in an attachment to this EDS all information required by paragraph 2. Failure to

comply with these disclosure requirements may make any contract entered into with the City in connection with the Matter voidable by the City.

X 1. The Disclosing Party verifies that the Disclosing Party has searched any and all records of the Disclosing Party and any and all predecessor entities regarding records of investments or profits from slavery or slaveholder insurance policies during the slavery era (including insurance policies issued to slaveholders that provided coverage for damage to or injury or death of their slaves), and the Disclosing Party has found no such records.

___ 2. The Disclosing Party verifies that, as a result of conducting the search in step 1 above, the Disclosing Party has found records of investments or profits from slavery or slaveholder insurance policies. The Disclosing Party verifies that the following constitutes full disclosure of all such records, including the names of any and all slaves or slaveholders described in those records:

_____

_____

_____

_____

SECTION VI -- CERTIFICATIONS FOR FEDERALLY FUNDED MATTERS

NOTE: If the Matter is federally funded, complete this Section VI. **If the Matter is not federally funded**, proceed to Section VII. For purposes of this Section VI, tax credits allocated by the City and proceeds of debt obligations of the City are not federal funding.

A. CERTIFICATION REGARDING LOBBYING

1. List below the names of all persons or entities registered under the federal Lobbying Disclosure Act of 1995 who have made lobbying contacts on behalf of the Disclosing Party with respect to the Matter: (Add sheets if necessary):

_____

_____

_____

(If no explanation appears or begins on the lines above, or if the letters "NA" or if the word "None" appear, it will be conclusively presumed that the Disclosing Party means that NO persons or entities registered under the Lobbying Disclosure Act of 1995 have made lobbying contacts on behalf of the Disclosing Party with respect to the Matter.)

2. The Disclosing Party has not spent and will not expend any federally appropriated funds to pay any person or entity listed in Paragraph A.1. above for his or her lobbying activities or to pay any person or entity to influence or attempt to influence an officer or employee of any agency, as defined by applicable federal law, a member of Congress, an officer or employee of Congress, or an employee of a member of Congress, in connection with the award of any federally funded contract, making any federally funded grant or loan, entering into any cooperative agreement, or to extend, continue, renew, amend, or modify any federally funded contract, grant, loan, or cooperative agreement.

3. The Disclosing Party will submit an updated certification at the end of each calendar quarter in which there occurs any event that materially affects the accuracy of the statements and information set forth in paragraphs A.1. and A.2. above.

4. The Disclosing Party certifies that either: (i) it is not an organization described in section 501(c)(4) of the Internal Revenue Code of 1986; or (ii) it is an organization described in section 501(c)(4) of the Internal Revenue Code of 1986 but has not engaged and will not engage in "Lobbying Activities".

5. If the Disclosing Party is the Applicant, the Disclosing Party must obtain certifications equal in form and substance to paragraphs A.1. through A.4. above from all subcontractors before it awards any subcontract and the Disclosing Party must maintain all such subcontractors' certifications for the duration of the Matter and must make such certifications promptly available to the City upon request.

B. CERTIFICATION REGARDING EQUAL EMPLOYMENT OPPORTUNITY

If the Matter is federally funded, federal regulations require the Applicant and all proposed subcontractors to submit the following information with their bids or in writing at the outset of negotiations.

Is the Disclosing Party the Applicant?

[ ] Yes [ ] No

If "Yes," answer the three questions below:

1. Have you developed and do you have on file affirmative action programs pursuant to applicable federal regulations? (See 41 CFR Part 60-2.)
[ ] Yes [ ] No

2. Have you filed with the Joint Reporting Committee, the Director of the Office of Federal Contract Compliance Programs, or the Equal Employment Opportunity Commission all reports due under the applicable filing requirements?
[ ] Yes [ ] No

3. Have you participated in any previous contracts or subcontracts subject to the equal opportunity clause?
[ ] Yes [ ] No

If you checked "No" to question 1. or 2. above, please provide an explanation:

_____

_____

SECTION VII -- ACKNOWLEDGMENTS, CONTRACT INCORPORATION, COMPLIANCE, PENALTIES, DISCLOSURE

The Disclosing Party understands and agrees that:

A. The certifications, disclosures, and acknowledgments contained in this EDS will become part of any contract or other agreement between the Applicant and the City in connection with the Matter, whether procurement, City assistance, or other City action, and are material inducements to the City's execution of any contract or taking other action with respect to the Matter. The Disclosing Party understands that it must comply with all statutes, ordinances, and regulations on which this EDS is based.

B. The City's Governmental Ethics and Campaign Financing Ordinances, Chapters 2-156 and 2-164 of the Municipal Code, impose certain duties and obligations on persons or entities seeking City contracts, work, business, or transactions. The full text of these ordinances and a training program is available on line at www.cityofchicago.org/Ethics, and may also be obtained from the City's Board of Ethics, 740 N. Sedgwick St., Suite 500, Chicago, IL 60610, (312) 744-9660. The Disclosing Party must comply fully with the applicable ordinances.

C. If the City determines that any information provided in this EDS is false, incomplete or inaccurate, any contract or other agreement in connection with which it is submitted may be rescinded or be void or voidable, and the City may pursue any remedies under the contract or agreement (if not rescinded or void), at law, or in equity, including terminating the Disclosing Party's participation in the Matter and/or declining to allow the Disclosing Party to participate in other transactions with the City. Remedies at law for a false statement of material fact may include incarceration and an award to the City of treble damages.

D. It is the City's policy to make this document available to the public on its Internet site and/or upon request. Some or all of the information provided on this EDS and any attachments to this EDS may be made available to the public on the Internet, in response to a Freedom of Information Act request, or otherwise. By completing and signing this EDS, the Disclosing Party waives and releases any possible rights or claims which it may have against the City in connection with the public release of information contained in this EDS and also authorizes the City to verify the accuracy of any information submitted in this EDS.

E. The information provided in this EDS must be kept current. In the event of changes, the Disclosing Party must supplement this EDS up to the time the City takes action on the Matter. If the Matter is a contract being handled by the City's Department of Procurement Services, the Disclosing Party must update this EDS as the contract requires. **NOTE:** With respect to Matters subject to Article I of Chapter 1-23 of the Municipal Code (imposing **PERMANENT INELIGIBILITY** for certain specified offenses), the information provided herein regarding eligibility must be kept current for a longer period, as required by Chapter 1-23 and Section 2-154-020 of the Municipal Code.

The Disclosing Party represents and warrants that:

F.1. The Disclosing Party is not delinquent in the payment of any tax administered by the Illinois Department of Revenue, nor are the Disclosing Party or its Affiliated Entities delinquent in paying any fine, fee, tax or other charge owed to the City. This includes, but is not limited to, all water charges, sewer charges, license fees, parking tickets, property taxes or sales taxes.

F.2 If the Disclosing Party is the Applicant, the Disclosing Party and its Affiliated Entities will not use, nor permit their subcontractors to use, any facility listed by the U.S. E.P.A. on the federal Excluded Parties List System ("EPLS") maintained by the U. S. General Services Administration.

F.3 If the Disclosing Party is the Applicant, the Disclosing Party will obtain from any contractors/subcontractors hired or to be hired in connection with the Matter certifications equal in form and substance to those in F.1. and F.2. above and will not, without the prior written consent of the City, use any such contractor/subcontractor that does not provide such certifications or that the Disclosing Party has reason to believe has not provided or cannot provide truthful certifications.

NOTE: If the Disclosing Party cannot certify as to any of the items in F.1., F.2. or F.3. above, an explanatory statement must be attached to this EDS.

CERTIFICATION

Under penalty of perjury, the person signing below: (1) warrants that he/she is authorized to execute this EDS and Appendix A (if applicable) on behalf of the Disclosing Party, and (2) warrants that all certifications and statements contained in this EDS and Appendix A (if applicable) are true, accurate and complete as of the date furnished to the City.

Wayne F. Watts
(Print or type name of Disclosing Party)

By: _____
(Sign here)

Wayne F. Watts
(Print or type name of person signing)

Owner
(Print or type title of person signing)

OFFICIAL SEAL
JENNIFER A CORTEZ
Notary Public - State of Illinois
My Commission Expires Nov 27, 2016

Signed and sworn to before me on (date) 5/1/2014,
at Cook County, IL (state).

_____ Notary Public.

Commission expires: 11/27/2016.

CITY OF CHICAGO
ECONOMIC DISCLOSURE STATEMENT AND AFFIDAVIT
APPENDIX A

FAMILIAL RELATIONSHIPS WITH ELECTED CITY OFFICIALS AND DEPARTMENT HEADS

This Appendix is to be completed only by (a) the Applicant, and (b) any legal entity which has a direct ownership interest in the Applicant exceeding 7.5 percent. It is not to be completed by any legal entity which has only an indirect ownership interest in the Applicant.

Under Municipal Code Section 2-154-015, the Disclosing Party must disclose whether such Disclosing Party or any "Applicable Party" or any Spouse or Domestic Partner thereof currently has a "familial relationship" with any elected city official or department head. A "familial relationship" exists if, as of the date this EDS is signed, the Disclosing Party or any "Applicable Party" or any Spouse or Domestic Partner thereof is related to the mayor, any alderman, the city clerk, the city treasurer or any city department head as spouse or domestic partner or as any of the following, whether by blood or adoption: parent, child, brother or sister, aunt or uncle, niece or nephew, grandparent, grandchild, father-in-law, mother-in-law, son-in-law, daughter-in-law, stepfather or stepmother, stepson or stepdaughter, stepbrother or stepsister or half-brother or half-sister.

"Applicable Party" means (1) all executive officers of the Disclosing Party listed in Section II.B.1.a., if the Disclosing Party is a corporation; all partners of the Disclosing Party, if the Disclosing Party is a general partnership; all general partners and limited partners of the Disclosing Party, if the Disclosing Party is a limited partnership; all managers, managing members and members of the Disclosing Party, if the Disclosing Party is a limited liability company; (2) all principal officers of the Disclosing Party; and (3) any person having more than a 7.5 percent ownership interest in the Disclosing Party. "Principal officers" means the president, chief operating officer, executive director, chief financial officer, treasurer or secretary of a legal entity or any person exercising similar authority.

Does the Disclosing Party or any "Applicable Party" or any Spouse or Domestic Partner thereof currently have a "familial relationship" with an elected city official or department head?

[ ] Yes [X] No

If yes, please identify below (1) the name and title of such person, (2) the name of the legal entity to which such person is connected; (3) the name and title of the elected city official or department head to whom such person has a familial relationship, and (4) the precise nature of such familial relationship.

CITY OF CHICAGO
ECONOMIC DISCLOSURE STATEMENT
AND AFFIDAVIT

SECTION I -- GENERAL INFORMATION

A. Legal name of the Disclosing Party submitting this EDS. Include d/b/a/ if applicable:

Amy K. D'Arco

Check ONE of the following three boxes:

Indicate whether the Disclosing Party submitting this EDS is:

1. [X] the Applicant
   OR
2. [ ] a legal entity holding a direct or indirect interest in the Applicant. State the legal name of the Applicant in which the Disclosing Party holds an interest: _____
   OR
3. [ ] a legal entity with a right of control (see Section II.B.1.) State the legal name of the entity in which the Disclosing Party holds a right of control: _____

B. Business address of the Disclosing Party: 2917 W Logan Blvd.
Chicago IL 60647

C. Telephone:

D. Name of contact person: Amy K. D'Arco

E. Federal Employer Identification No. (if you have one): _____

F. Brief description of contract, transaction or other undertaking (referred to below as the "Matter") to which this EDS pertains. (Include project number and location of property, if applicable):

permit fee waiver for 2917 W Logan Blvd Historic Exemption

G. Which City agency or department is requesting this EDS? Dept. of Housing & Econ Dev

If the Matter is a contract being handled by the City's Department of Procurement Services, please complete the following:

Specification # _____ and Contract # _____

SECTION II -- DISCLOSURE OF OWNERSHIP INTERESTS

A. NATURE OF THE DISCLOSING PARTY

1. Indicate the nature of the Disclosing Party:

[X] Person
[ ] Publicly registered business corporation
[ ] Privately held business corporation
[ ] Sole proprietorship
[ ] General partnership
[ ] Limited partnership
[ ] Trust
[ ] Limited liability company
[ ] Limited liability partnership
[ ] Joint venture
[ ] Not-for-profit corporation
(Is the not-for-profit corporation also a 501(c)(3))?
[ ] Yes [ ] No
[ ] Other (please specify)

_____

2. For legal entities, the state (or foreign country) of incorporation or organization, if applicable:

_____

3. For legal entities not organized in the State of Illinois: Has the organization registered to do business in the State of Illinois as a foreign entity?

[ ] Yes [ ] No [X] N/A

B. IF THE DISCLOSING PARTY IS A LEGAL ENTITY:

1. List below the full names and titles of all executive officers and all directors of the entity. **NOTE:** For not-for-profit corporations, also list below all members, if any, which are legal entities. If there are no such members, write "no members." For trusts, estates or other similar entities, list below the legal titleholder(s).

If the entity is a general partnership, limited partnership, limited liability company, limited liability partnership or joint venture, list below the name and title of each general partner, managing member, manager or any other person or entity that controls the day-to-day management of the Disclosing Party. **NOTE**: Each legal entity listed below must submit an EDS on its own behalf.

Name	Title

2. Please provide the following information concerning each person or entity having a direct or indirect beneficial interest (including ownership) in excess of 7.5% of the Disclosing Party. Examples of such an interest include shares in a corporation, partnership interest in a partnership or joint venture,

interest of a member or manager in a limited liability company, or interest of a beneficiary of a trust, estate or other similar entity. If none, state "None." **NOTE**: Pursuant to Section 2-154-030 of the Municipal Code of Chicago ("Municipal Code"), the City may require any such additional information from any applicant which is reasonably intended to achieve full disclosure.

Name	Business Address	Percentage Interest in the Disclosing Party
Joseph P D'Arco	2917 W Logan Blvd. Chicago IL 60647	25%
Wayne F Watts	2517 W Logan Blvd. Chicago IL 60647	50%

SECTION III -- BUSINESS RELATIONSHIPS WITH CITY ELECTED OFFICIALS

Has the Disclosing Party had a "business relationship," as defined in Chapter 2-156 of the Municipal Code, with any City elected official in the 12 months before the date this EDS is signed?

[ ] Yes [X] No

If yes, please identify below the name(s) of such City elected official(s) and describe such relationship(s):

SECTION IV -- DISCLOSURE OF SUBCONTRACTORS AND OTHER RETAINED PARTIES

The Disclosing Party must disclose the name and business address of each subcontractor, attorney, lobbyist, accountant, consultant and any other person or entity whom the Disclosing Party has retained or expects to retain in connection with the Matter, as well as the nature of the relationship, and the total amount of the fees paid or estimated to be paid. The Disclosing Party is not required to disclose employees who are paid solely through the Disclosing Party's regular payroll.

"Lobbyist" means any person or entity who undertakes to influence any legislative or administrative action on behalf of any person or entity other than: (1) a not-for-profit entity, on an unpaid basis, or (2) himself. "Lobbyist" also means any person or entity any part of whose duties as an employee of another includes undertaking to influence any legislative or administrative action.

If the Disclosing Party is uncertain whether a disclosure is required under this Section, the Disclosing Party must either ask the City whether disclosure is required or make the disclosure.

Name (indicate whether retained or anticipated to be retained)	Business Address	Relationship to Disclosing Party (subcontractor, attorney, lobbyist, etc.)	Fees (indicate whether paid or estimated.) **NOTE:** "hourly rate" or "t.b.d." is not an acceptable response.
Tom Economou - EPDB	321 S Jefferson St. Chicago IL 60661	Architect/contractor	~ $ 100,000

(Add sheets if necessary)

[ ] Check here if the Disclosing Party has not retained, nor expects to retain, any such persons or entities.

SECTION V -- CERTIFICATIONS

A. COURT-ORDERED CHILD SUPPORT COMPLIANCE

Under Municipal Code Section 2-92-415, substantial owners of business entities that contract with the City must remain in compliance with their child support obligations throughout the contract's term.

Has any person who directly or indirectly owns 10% or more of the Disclosing Party been declared in arrearage on any child support obligations by any Illinois court of competent jurisdiction?

[ ] Yes [X] No [ ] No person directly or indirectly owns 10% or more of the Disclosing Party.

If "Yes," has the person entered into a court-approved agreement for payment of all support owed and is the person in compliance with that agreement?

[ ] Yes [ ] No

B. FURTHER CERTIFICATIONS

1. Pursuant to Municipal Code Chapter 1-23, Article I ("Article I")(which the Applicant should consult for defined terms (e.g., "doing business") and legal requirements), if the Disclosing Party submitting this EDS is the Applicant and is doing business with the City, then the Disclosing Party certifies as follows: (i) neither the Applicant nor any controlling person is currently indicted or charged with, or has admitted guilt of, or has ever been convicted of, or placed under supervision for, any criminal offense involving actual, attempted, or conspiracy to commit bribery, theft, fraud, forgery, perjury, dishonesty or deceit against an officer or employee of the City or any sister agency; and (ii) the Applicant understands and acknowledges that compliance with Article I is a continuing requirement for doing business with the City. NOTE: If Article I applies to the Applicant, the permanent compliance timeframe in Article I supersedes some five-year compliance timeframes in certifications 2 and 3 below.

2. The Disclosing Party and, if the Disclosing Party is a legal entity, all of those persons or entities identified in Section II.B.1. of this EDS:

a. are not presently debarred, suspended, proposed for debarment, declared ineligible or voluntarily excluded from any transactions by any federal, state or local unit of government;

b. have not, within a five-year period preceding the date of this EDS, been convicted of a criminal offense, adjudged guilty, or had a civil judgment rendered against them in connection with: obtaining, attempting to obtain, or performing a public (federal, state or local) transaction or contract under a public transaction; a violation of federal or state antitrust statutes; fraud; embezzlement; theft; forgery; bribery; falsification or destruction of records; making false statements; or receiving stolen property;

c. are not presently indicted for, or criminally or civilly charged by, a governmental entity (federal, state or local) with committing any of the offenses set forth in clause B.2.b. of this Section V;

d. have not, within a five-year period preceding the date of this EDS, had one or more public transactions (federal, state or local) terminated for cause or default; and

e. have not, within a five-year period preceding the date of this EDS, been convicted, adjudged guilty, or found liable in a civil proceeding, or in any criminal or civil action, including actions concerning environmental violations, instituted by the City or by the federal government, any state, or any other unit of local government.

3. The certifications in subparts 3, 4 and 5 concern:

• the Disclosing Party;
• any "Contractor" (meaning any contractor or subcontractor used by the Disclosing Party in connection with the Matter, including but not limited to all persons or legal entities disclosed under Section IV, "Disclosure of Subcontractors and Other Retained Parties");
• any "Affiliated Entity" (meaning a person or entity that, directly or indirectly: controls the Disclosing Party, is controlled by the Disclosing Party, or is, with the Disclosing Party, under common control of another person or entity. Indicia of control include, without limitation: interlocking management or ownership; identity of interests among family members, shared facilities and equipment; common use of employees; or organization of a business entity following the ineligibility of a business entity to do business with federal or state or local government, including the City, using substantially the same management, ownership, or principals as the ineligible entity); with respect to Contractors, the term Affiliated Entity means a person or entity that directly or indirectly controls the Contractor, is controlled by it, or, with the Contractor, is under common control of another person or entity;
• any responsible official of the Disclosing Party, any Contractor or any Affiliated Entity or any other official, agent or employee of the Disclosing Party, any Contractor or any Affiliated Entity, acting pursuant to the direction or authorization of a responsible official of the Disclosing Party, any Contractor or any Affiliated Entity (collectively "Agents").

Neither the Disclosing Party, nor any Contractor, nor any Affiliated Entity of either the Disclosing Party or any Contractor nor any Agents have, during the five years before the date this EDS is signed, or, with respect to a Contractor, an Affiliated Entity, or an Affiliated Entity of a Contractor during the five years before the date of such Contractor's or Affiliated Entity's contract or engagement in connection with the Matter:

a. bribed or attempted to bribe, or been convicted or adjudged guilty of bribery or attempting to bribe, a public officer or employee of the City, the State of Illinois, or any agency of the federal government or of any state or local government in the United States of America, in that officer's or employee's official capacity;

b. agreed or colluded with other bidders or prospective bidders, or been a party to any such agreement, or been convicted or adjudged guilty of agreement or collusion among bidders or prospective bidders, in restraint of freedom of competition by agreement to bid a fixed price or otherwise; or

c. made an admission of such conduct described in a. or b. above that is a matter of record, but have not been prosecuted for such conduct; or

d. violated the provisions of Municipal Code Section 2-92-610 (Living Wage Ordinance).

4. Neither the Disclosing Party, Affiliated Entity or Contractor, or any of their employees, officials, agents or partners, is barred from contracting with any unit of state or local government as a result of engaging in or being convicted of (1) bid-rigging in violation of 720 ILCS 5/33E-3; (2) bid-rotating in violation of 720 ILCS 5/33E-4; or (3) any similar offense of any state or of the United States of America that contains the same elements as the offense of bid-rigging or bid-rotating.

5. Neither the Disclosing Party nor any Affiliated Entity is listed on any of the following lists maintained by the Office of Foreign Assets Control of the U.S. Department of the Treasury or the Bureau of Industry and Security of the U.S. Department of Commerce or their successors: the Specially Designated Nationals List, the Denied Persons List, the Unverified List, the Entity List and the Debarred List.

6. The Disclosing Party understands and shall comply with the applicable requirements of Chapters 2-55 (Legislative Inspector General), 2-56 (Inspector General) and 2-156 (Governmental Ethics) of the Municipal Code.

7. If the Disclosing Party is unable to certify to any of the above statements in this Part B (Further Certifications), the Disclosing Party must explain below:

If the letters "NA," the word "None," or no response appears on the lines above, it will be conclusively presumed that the Disclosing Party certified to the above statements.

8. To the best of the Disclosing Party's knowledge after reasonable inquiry, the following is a complete list of all current employees of the Disclosing Party who were, at any time during the 12-month period preceding the execution date of this EDS, an employee, or elected or appointed official, of the City of Chicago (if none, indicate with "N/A" or "none").

none

9. To the best of the Disclosing Party's knowledge after reasonable inquiry, the following is a complete list of all gifts that the Disclosing Party has given or caused to be given, at any time during the 12-month period preceding the execution date of this EDS, to an employee, or elected or appointed official, of the City of Chicago. For purposes of this statement, a "gift" does not include: (i) anything made generally available to City employees or to the general public, or (ii) food or drink provided in the course of official City business and having a retail value of less than $20 per recipient (if none, indicate with "N/A" or "none"). As to any gift listed below, please also list the name of the City recipient.

none

C. CERTIFICATION OF STATUS AS FINANCIAL INSTITUTION

1. The Disclosing Party certifies that the Disclosing Party (check one)

[ ] is [X] is not

a "financial institution" as defined in Section 2-32-455(b) of the Municipal Code.

2. If the Disclosing Party IS a financial institution, then the Disclosing Party pledges:

"We are not and will not become a predatory lender as defined in Chapter 2-32 of the Municipal Code. We further pledge that none of our affiliates is, and none of them will become, a predatory lender as defined in Chapter 2-32 of the Municipal Code. We understand that becoming a predatory lender or becoming an affiliate of a predatory lender may result in the loss of the privilege of doing business with the City."

If the Disclosing Party is unable to make this pledge because it or any of its affiliates (as defined in Section 2-32-455(b) of the Municipal Code) is a predatory lender within the meaning of Chapter 2-32 of the Municipal Code, explain here (attach additional pages if necessary):

If the letters "NA," the word "None," or no response appears on the lines above, it will be conclusively presumed that the Disclosing Party certified to the above statements.

D. CERTIFICATION REGARDING INTEREST IN CITY BUSINESS

Any words or terms that are defined in Chapter 2-156 of the Municipal Code have the same meanings when used in this Part D.

1. In accordance with Section 2-156-110 of the Municipal Code: Does any official or employee of the City have a financial interest in his or her own name or in the name of any other person or entity in the Matter?

[ ] Yes [X] No

NOTE: If you checked "Yes" to Item D.1., proceed to Items D.2. and D.3. If you checked "No" to Item D.1., proceed to Part E.

2. Unless sold pursuant to a process of competitive bidding, or otherwise permitted, no City elected official or employee shall have a financial interest in his or her own name or in the name of any other person or entity in the purchase of any property that (i) belongs to the City, or (ii) is sold for taxes or assessments, or (iii) is sold by virtue of legal process at the suit of the City (collectively, "City Property Sale"). Compensation for property taken pursuant to the City's eminent domain power does not constitute a financial interest within the meaning of this Part D.

Does the Matter involve a City Property Sale?

[ ] Yes [ ] No

3. If you checked "Yes" to Item D.1., provide the names and business addresses of the City officials or employees having such interest and identify the nature of such interest:

Name	Business Address	Nature of Interest

4. The Disclosing Party further certifies that no prohibited financial interest in the Matter will be acquired by any City official or employee.

E. CERTIFICATION REGARDING SLAVERY ERA BUSINESS

Please check either 1. or 2. below. If the Disclosing Party checks 2., the Disclosing Party must disclose below or in an attachment to this EDS all information required by paragraph 2. Failure to

comply with these disclosure requirements may make any contract entered into with the City in connection with the Matter voidable by the City.

X 1. The Disclosing Party verifies that the Disclosing Party has searched any and all records of the Disclosing Party and any and all predecessor entities regarding records of investments or profits from slavery or slaveholder insurance policies during the slavery era (including insurance policies issued to slaveholders that provided coverage for damage to or injury or death of their slaves), and the Disclosing Party has found no such records.

___ 2. The Disclosing Party verifies that, as a result of conducting the search in step 1 above, the Disclosing Party has found records of investments or profits from slavery or slaveholder insurance policies. The Disclosing Party verifies that the following constitutes full disclosure of all such records, including the names of any and all slaves or slaveholders described in those records:

SECTION VI -- CERTIFICATIONS FOR FEDERALLY FUNDED MATTERS

NOTE: If the Matter is federally funded, complete this Section VI. **If the Matter is not federally funded**, proceed to Section VII. For purposes of this Section VI, tax credits allocated by the City and proceeds of debt obligations of the City are not federal funding.

A. CERTIFICATION REGARDING LOBBYING

1. List below the names of all persons or entities registered under the federal Lobbying Disclosure Act of 1995 who have made lobbying contacts on behalf of the Disclosing Party with respect to the Matter: (Add sheets if necessary):

(If no explanation appears or begins on the lines above, or if the letters "NA" or if the word "None" appear, it will be conclusively presumed that the Disclosing Party means that NO persons or entities registered under the Lobbying Disclosure Act of 1995 have made lobbying contacts on behalf of the Disclosing Party with respect to the Matter.)

2. The Disclosing Party has not spent and will not expend any federally appropriated funds to pay any person or entity listed in Paragraph A.1. above for his or her lobbying activities or to pay any person or entity to influence or attempt to influence an officer or employee of any agency, as defined by applicable federal law, a member of Congress, an officer or employee of Congress, or an employee of a member of Congress, in connection with the award of any federally funded contract, making any federally funded grant or loan, entering into any cooperative agreement, or to extend, continue, renew, amend, or modify any federally funded contract, grant, loan, or cooperative agreement.

3. The Disclosing Party will submit an updated certification at the end of each calendar quarter in which there occurs any event that materially affects the accuracy of the statements and information set forth in paragraphs A.1. and A.2. above.

4. The Disclosing Party certifies that either: (i) it is not an organization described in section 501(c)(4) of the Internal Revenue Code of 1986; or (ii) it is an organization described in section 501(c)(4) of the Internal Revenue Code of 1986 but has not engaged and will not engage in "Lobbying Activities".

5. If the Disclosing Party is the Applicant, the Disclosing Party must obtain certifications equal in form and substance to paragraphs A.1. through A.4. above from all subcontractors before it awards any subcontract and the Disclosing Party must maintain all such subcontractors' certifications for the duration of the Matter and must make such certifications promptly available to the City upon request.

B. CERTIFICATION REGARDING EQUAL EMPLOYMENT OPPORTUNITY

If the Matter is federally funded, federal regulations require the Applicant and all proposed subcontractors to submit the following information with their bids or in writing at the outset of negotiations.

Is the Disclosing Party the Applicant?

[ ] Yes [ ] No

If "Yes," answer the three questions below:

1. Have you developed and do you have on file affirmative action programs pursuant to applicable federal regulations? (See 41 CFR Part 60-2.)
[ ] Yes [ ] No

2. Have you filed with the Joint Reporting Committee, the Director of the Office of Federal Contract Compliance Programs, or the Equal Employment Opportunity Commission all reports due under the applicable filing requirements?
[ ] Yes [ ] No

3. Have you participated in any previous contracts or subcontracts subject to the equal opportunity clause?
[ ] Yes [ ] No

If you checked "No" to question 1. or 2. above, please provide an explanation:

SECTION VII -- ACKNOWLEDGMENTS, CONTRACT INCORPORATION, COMPLIANCE, PENALTIES, DISCLOSURE

The Disclosing Party understands and agrees that:

A. The certifications, disclosures, and acknowledgments contained in this EDS will become part of any contract or other agreement between the Applicant and the City in connection with the Matter, whether procurement, City assistance, or other City action, and are material inducements to the City's execution of any contract or taking other action with respect to the Matter. The Disclosing Party understands that it must comply with all statutes, ordinances, and regulations on which this EDS is based.

B. The City's Governmental Ethics and Campaign Financing Ordinances, Chapters 2-156 and 2-164 of the Municipal Code, impose certain duties and obligations on persons or entities seeking City contracts, work, business, or transactions. The full text of these ordinances and a training program is available on line at www.cityofchicago.org/Ethics, and may also be obtained from the City's Board of Ethics, 740 N. Sedgwick St., Suite 500, Chicago, IL 60610, (312) 744-9660. The Disclosing Party must comply fully with the applicable ordinances.

C. If the City determines that any information provided in this EDS is false, incomplete or inaccurate, any contract or other agreement in connection with which it is submitted may be rescinded or be void or voidable, and the City may pursue any remedies under the contract or agreement (if not rescinded or void), at law, or in equity, including terminating the Disclosing Party's participation in the Matter and/or declining to allow the Disclosing Party to participate in other transactions with the City. Remedies at law for a false statement of material fact may include incarceration and an award to the City of treble damages.

D. It is the City's policy to make this document available to the public on its Internet site and/or upon request. Some or all of the information provided on this EDS and any attachments to this EDS may be made available to the public on the Internet, in response to a Freedom of Information Act request, or otherwise. By completing and signing this EDS, the Disclosing Party waives and releases any possible rights or claims which it may have against the City in connection with the public release of information contained in this EDS and also authorizes the City to verify the accuracy of any information submitted in this EDS.

E. The information provided in this EDS must be kept current. In the event of changes, the Disclosing Party must supplement this EDS up to the time the City takes action on the Matter. If the Matter is a contract being handled by the City's Department of Procurement Services, the Disclosing Party must update this EDS as the contract requires. **NOTE:** With respect to Matters subject to Article I of Chapter 1-23 of the Municipal Code (imposing **PERMANENT INELIGIBILITY** for certain specified offenses), the information provided herein regarding eligibility must be kept current for a longer period, as required by Chapter 1-23 and Section 2-154-020 of the Municipal Code.

The Disclosing Party represents and warrants that:

F.1. The Disclosing Party is not delinquent in the payment of any tax administered by the Illinois Department of Revenue, nor are the Disclosing Party or its Affiliated Entities delinquent in paying any fine, fee, tax or other charge owed to the City. This includes, but is not limited to, all water charges, sewer charges, license fees, parking tickets, property taxes or sales taxes.

F.2 If the Disclosing Party is the Applicant, the Disclosing Party and its Affiliated Entities will not use, nor permit their subcontractors to use, any facility listed by the U.S. E.P.A. on the federal Excluded Parties List System ("EPLS") maintained by the U. S. General Services Administration.

F.3 If the Disclosing Party is the Applicant, the Disclosing Party will obtain from any contractors/subcontractors hired or to be hired in connection with the Matter certifications equal in form and substance to those in F.1. and F.2. above and will not, without the prior written consent of the City, use any such contractor/subcontractor that does not provide such certifications or that the Disclosing Party has reason to believe has not provided or cannot provide truthful certifications.

NOTE: If the Disclosing Party cannot certify as to any of the items in F.1., F.2. or F.3. above, an explanatory statement must be attached to this EDS.

CERTIFICATION

Under penalty of perjury, the person signing below: (1) warrants that he/she is authorized to execute this EDS and Appendix A (if applicable) on behalf of the Disclosing Party, and (2) warrants that all certifications and statements contained in this EDS and Appendix A (if applicable) are true, accurate and complete as of the date furnished to the City.

Amy K DArco
(Print or type name of Disclosing Party)

By: _____
(Sign here)

Amy K. DArco
(Print or type name of person signing)

Owner
(Print or type title of person signing)

OFFICIAL SEAL
JENNIFER A CORTEZ
Notary Public - State of Illinois
My Commission Expires Nov 27, 2016

Signed and sworn to before me on (date) 5/1/2014,
at Cook County, IL (state).

_____ Notary Public.

Commission expires: 11/27/16.

CITY OF CHICAGO
ECONOMIC DISCLOSURE STATEMENT AND AFFIDAVIT
APPENDIX A

FAMILIAL RELATIONSHIPS WITH ELECTED CITY OFFICIALS AND DEPARTMENT HEADS

This Appendix is to be completed only by (a) the Applicant, and (b) any legal entity which has a direct ownership interest in the Applicant exceeding 7.5 percent. It is not to be completed by any legal entity which has only an indirect ownership interest in the Applicant.

Under Municipal Code Section 2-154-015, the Disclosing Party must disclose whether such Disclosing Party or any "Applicable Party" or any Spouse or Domestic Partner thereof currently has a "familial relationship" with any elected city official or department head. A "familial relationship" exists if, as of the date this EDS is signed, the Disclosing Party or any "Applicable Party" or any Spouse or Domestic Partner thereof is related to the mayor, any alderman, the city clerk, the city treasurer or any city department head as spouse or domestic partner or as any of the following, whether by blood or adoption: parent, child, brother or sister, aunt or uncle, niece or nephew, grandparent, grandchild, father-in-law, mother-in-law, son-in-law, daughter-in-law, stepfather or stepmother, stepson or stepdaughter, stepbrother or stepsister or half-brother or half-sister.

"Applicable Party" means (1) all executive officers of the Disclosing Party listed in Section II.B.1.a., if the Disclosing Party is a corporation; all partners of the Disclosing Party, if the Disclosing Party is a general partnership; all general partners and limited partners of the Disclosing Party, if the Disclosing Party is a limited partnership; all managers, managing members and members of the Disclosing Party, if the Disclosing Party is a limited liability company; (2) all principal officers of the Disclosing Party; and (3) any person having more than a 7.5 percent ownership interest in the Disclosing Party. "Principal officers" means the president, chief operating officer, executive director, chief financial officer, treasurer or secretary of a legal entity or any person exercising similar authority.

Does the Disclosing Party or any "Applicable Party" or any Spouse or Domestic Partner thereof currently have a "familial relationship" with an elected city official or department head?

[ ] Yes [X] No

If yes, please identify below (1) the name and title of such person, (2) the name of the legal entity to which such person is connected; (3) the name and title of the elected city official or department head to whom such person has a familial relationship, and (4) the precise nature of such familial relationship.

City of Chicago

O2014-5877

Office of the City Clerk

Document Tracking Sheet

Meeting Date:	7/30/2014
Sponsor(s):	Fioretti (2)
Type:	Ordinance
Title:	Honorary street designation as "Joe Segal Way"
Committee(s) Assignment:	Committee on Transportation and Public Way

Introduced: July 30, 2014
Referred to: Committee on Transportation and Public Way

BE IT ORDAINED BY THE CITY OF CHICAGO:

SECTION 1. That an ordinance heretofore passed by the City Council which allows erection of honorary street-name signs, the Commissioner of Transportation shall take necessary action for the standardization on the block of 800 South Plymouth Court at West Polk Street as Joe Segal Way (SW corner) for a period of three (3) years not to exceed December 31, 2017.

SECTION 2. This ordinance shall take effect upon its passage and publication.

Robert W. Fioretti
Alderman, 2nd Ward

City of Chicago

O2014-5830

Office of the City Clerk

Document Tracking Sheet

Meeting Date:	7/30/2014
Sponsor(s):	Balcer (11)
Type:	Ordinance
Title:	Honorary street designation as "John Fasula Way"
Committee(s) Assignment:	Committee on Transportation and Public Way

Committee on Transportation and Public Way
Introduced to City Council: July 30, 2014
Honorary Street Sign

BE IT ORDAINED BY THE CITY COUNCIL OF THE CITY OF CHICAGO:

SECTION 1. Pursuant to an ordinance heretofore passed by the City Council which allows erection of honorary street-name signs, the Commissioner of Transportation shall take the necessary action for standardization of the southwest corner of 3800 South Lowe Avenue as **"JOHN FASULA WAY".**

SECTION 2. This ordinance shall take effect upon its passage and publication.

James A. Balcer
Alderman, 11th Ward

City of Chicago

O2014-5897

Office of the City Clerk

Document Tracking Sheet

Meeting Date:	7/30/2014
Sponsor(s):	Burnett (27)
Type:	Ordinance
Title:	Honorary street designation as "Honorary Torrence Shorter Way"
Committee(s) Assignment:	Committee on Transportation and Public Way

City Council Meeting
July 30, 2014

BE IT ORDAINED BY THE CITY COUNCIL OF THE CITY OF CHICAGO

SECTION 1. That an ordinance heretofore passed by the city council which authorizes erection of honorary street name signs, the commissioner of transportation shall take the necessary action or standardization of N.Lawndale Ave And W.Huron Street, Southwest corner to be known as " Honorary Torrence ShorterWay".

SECTION 2. This ordinance shall take effect and be in full force hereinafter its passage And publication

Walter Burnett, Jr.
Alderman of the 27th Ward

City of Chicago

O2014-5828

Office of the City Clerk

Document Tracking Sheet

Meeting Date:	7/30/2014
Sponsor(s):	O'Connor (41)
Type:	Ordinance
Title:	Honorary street designation as "Honorary Christopher Strobel Way"
Committee(s) Assignment:	Committee on Transportation and Public Way

CITY COUNCIL MEETING
July 30, 2014

BE IT ORDAINED BY THE CITY COUNCIL OF THE CITY OF CHICAGO:

SECTION 1. That an ordinance heretofore passed by the City Council allowing erection of honorary street name signs, the Commissioner of Transportation shall take the necessary steps for the standardization of the 7600 block of West Clarence between N Overhill Avenue and N Oriole Avenue to be known as "Honorary Christopher Strobel Way".

SECTION 2. This ordinance shall take effect and be in full force hereinafter its passage and publication.

Mary O'Connor
Alderman, 41st Ward.

City of Chicago

O2014-5826

Office of the City Clerk

Document Tracking Sheet

Meeting Date:	7/30/2014
Sponsor(s):	Cappleman (46)
Type:	Ordinance
Title:	Honorary street designation as "Honorary Frank and Marjorie Alschuler Way"
Committee(s) Assignment:	Committee on Transportation and Public Way

Ordinance requesting an honorary street sign

CITY COUNCIL MEETING,
JULY 30, 2014

BE IT ORDAINED BY THE CITY COUNCIL OF THE CITY OF CHICAGO

SECTION 1: That an ordinance heretofore passed by the City Council allowing erection of an honorary street name sign, the Commissioner of Transportation shall take necessary steps for the standardization of the 800 block Junior Terrace to be known as "Honorary Frank and Marjorie Alschuler Way."

SECTION 2: This ordinance shall take effect and be in full force hereinafter its passage and publication.

James Cappleman
Alderman, 46th Ward

City of Chicago

O2014-5895

Office of the City Clerk

Document Tracking Sheet

Meeting Date:	7/30/2014
Sponsor(s):	Fioretti (2) Waguespack (32) Arena (45)
Type:	Ordinance
Title:	Amendment of Municipal Code Chapter 2-55 concerning Office of Legislative Inspector General
Committee(s) Assignment:	Committee on Committees, Rules and Ethics

Rules

Municipal Code of Chicago

CHAPTER 2-55
OFFICE OF LEGISLATIVE INSPECTOR GENERAL

2-55-010 Definitions.

2-55-020 Establishment - Composition.

2-55-030 Legislative Inspector General – Appointment and qualifications.

2-55-040 Term of office.

2-55-050 Removal from office.

2-55-060 Powers and duties.

2-55-070 Complaints to be verified by certification.

2-55-080 Complaints against aldermen, city council employees and lobbyists.

2-55-090 Scope of investigation.

2-55-100 Cooperation in investigations.

2-55-110 Investigation by other agencies.

2-55-120 Statute of limitations on investigations.

2-55-130 Obstructing or interfering with investigations – Penalty.

2-55-140 False claims – Penalty.

2-55-150 Severability.

2-55-010 Definitions.

"City council employee" shall mean an individual employed by an alderman or a city council committee, whether part-time or full-time, including an individual retained as an independent contractor.

(Added Coun. J. 5-12-10, p. 92409, § 2)

2-55-020 Establishment – Composition.

There is hereby established an independent office of the legislative inspector general. The office of the legislative inspector general shall include an inspector

general and such deputies, assistants and other employees as may be provided for in the annual appropriation ordinance.

(Added Coun. J. 5-12-10, p. 92409, § 2)

2-55-030 Legislative Inspector General – Appointment and qualifications.

(a) The legislative inspector general shall be appointed by a vote of two-thirds (2/3) of all the aldermen entitled by law to be elected solely on the basis of integrity and demonstrated ability. The committee on committees, rules and ethics shall create a Blue Ribbon Panel of five members to diligently search out qualified candidates for the legislative inspector general and make recommendations to the city council. The Blue Ribbon Panel shall consist of members of the community who have exhibited the highest moral character, integrity and/or demonstrated a commitment to public service, including but not limited to, deans of colleges, retired judges, and directors of neighborhood, civic and/or community organizations.

(b) The legislative inspector general shall have the following minimum qualifications:

(1) has not been convicted of any felony under the laws of the state of Illinois, another state, or the United States; and

(2) has a minimum of ten years of federal, state, or local government experience as a law enforcement officer, attorney or judge.

(c) No legislative inspector general or employee of the office of legislative inspector general may, during his or her term of appointment or employment: (i) hold, or become candidate for, any other elective or appointed public office except for appointments to governmental advisory boards or study commissions or as otherwise expressly authorized by law; or (ii) actively participate in any campaign for any elective office.

(d) The legislative inspector general shall pledge in writing, at the time of his appointment, that, for two years after the termination of his appointment for any reason, the legislative inspector general shall not: (i) become a candidate for any elected public office which includes the City of Chicago in its geographic jurisdiction; or (ii) hold any elected public office which includes in the City of Chicago in its geographic jurisdiction.

(e) Neither the legislative inspector general nor any employee of the office of legislative inspector general shall engage in any political activity as defined in Chapter 2-156.

(f) This section shall not apply to the legislative inspector general or any employee of the legislative inspector general to the extent that it is inconsistent with any law or regulation of the United States or the State of Illinois that preempts home rule.

(Added Coun. J. 5-12-10, p. 92409, § 2; Amend Coun. J. 2-13-13, p. 46730, § 2)

2-55-040 Term of office.

The legislative inspector general shall be appointed for a term of four years, which may be renewed at the discretion of the city council by a vote of two-thirds (2/3) of all the aldermen entitled by law to be elected.

(Added Coun. J. 5-12-10, p. 92409, § 2)

2-55-050 Removal from office.

The legislative inspector general may be removed prior to the expiration of his term only for cause and in accordance with the provisions of this section. The city council shall give written notice to the legislative inspector general of the cause of his intended removal. Within ten days after receipt of the notice, the legislative inspector general may file with the committee on committees, rules and ethics a request for a hearing on the cause for removal. If no such request is made within ten days, the legislative inspector general shall be deemed to have resigned his office as of the tenth day after receipt of the notice of intended removal. If such a request is made, the committee on committees, rules and ethics shall convene a hearing on the cause for removal of the legislative inspector general, at which the legislative inspector general may appear, be represented by counsel and be heard. The hearing shall be convened within ten days after receipt of the request therefor and conclude within fourteen days thereafter. The city council's notice of intended removal shall constitute the charge against the legislative inspector general. Removal of the legislative inspector general for cause after the hearing shall require the affirmative vote of a majority of the members of the city council then holding office.

(Added Coun. J. 5-12-10, p. 92409, § 2)

2-55-060 Powers and duties.

The legislative inspector general shall have jurisdiction over all aldermen and city council employees. In addition to other powers and duties specifically mentioned in

Chapters 2-55 and 2-156, the legislative inspector general shall have the following powers and duties:

(a) The legislative inspector general's powers and duties shall extend to misconduct concerning, but not limited to: (i) the improper receipt of gifts or favors; (ii) the improper receipt of money or other thing of value for advice or assistance on matters concerning city business; (iii) the improper and unauthorized use of city property; (iv) any violation of state or municipal campaign finance regulations; (v) the improper use or disclosure of confidential information; (vi) conflicts of interest not properly disclosed; (vii) the improper solicitation or acceptance of political contributions; (viii) the improper use of one's position to influence any city government decision or action; and/or (ix)the breach of one's fiduciary duty to the city;

(b) To investigate allegations of misconduct against aldermen, city council employees, and lobbyists engaged in the lobbying of aldermen or city council employees, in response to a complaint or investigation conducted on the legislative inspector general's own initiative, in order to detect and prevent misconduct, inefficiency and waste within the programs and operations of the city council;

(c) To issue subpoenas to compel the attendance of witnesses for purposes of examination and the production of documents and other items for inspection and/or duplication when conducting an investigation in accordance with this chapter, if the testimony of the witness or the documents or items sought by the subpoena are relevant to the investigation;

(1) A subpoena shall be served in the same manner as subpoenas issued under the Rules of the Illinois Supreme Court to compel appearance of a deponent, and subject to the same witness and mileage fees fixed by law for such subpoenas.

(2) A subpoena issued under this section shall identify the person to whom it is directed and the documents or other items sought thereby, if any, and the date, time and place for the appearance of the witness and production of the documents or other items described in the subpoena. In no event shall the date for examination or production be less than seven days after service of the subpoena.

(3) No later than the time for appearance or production required by the subpoena, the person to whom the subpoena is directed may object to the subpoena, in whole or in part. The objection shall be in writing, delivered to the legislative inspector general, and shall specify the grounds for the objection. For seven days after receipt of a timely objection to a subpoena, the legislative inspector general shall take no action to enforce the subpoena or to initiate prosecution of the person to whom the subpoena is directed. During this seven day period, the legislative inspector general shall consider the grounds for the objection and may attempt to resolve the objection through negotiation with the person to whom the subpoena is directed. The seven day

period may be extended by the legislative inspector general in order to allow the completion of any negotiations. The extension shall be made in writing addressed to the person to whom the subpoena is directed, and shall specify the date on which the negotiation period will end. Negotiations may include such matters as the scope of the subpoena and the time, place and manner of response thereto. The filing of an objection to a subpoena, and negotiations pursuant to an objection, shall not constitute refusal to comply with the subpoena, or interference with or obstruction of an investigation.

(d) To prepare and present reports to the board of ethics in accordance with Section 2-55-080;

(e) To promulgate rules for the conduct of investigations, including procedural rules consistent with the requirements of due process of law[8] provided, however, that no such rules and regulations shall become effective until forty-five days after their submission to the city council and, provided further, that no such rules and regulations shall become effective if, during said forty-five day period, the city council, by majority vote of aldermen entitled by law to be elected, acts to disapprove said rules and regulations;

(f) To prepare and publish, from time to time but at least semi-annually, reports summarizing the legislative inspector general's activities and to present such reports to the committee on committees, rules and ethics, including the number of complaints for which the legislative inspector general declined to petition the board for a finding of reasonable cause in accordance with subsection (b) of this section and the reasons for such declination, the number of investigations initiated but discontinued and the reasons for such discontinuations, and the number of complaints referred to other agencies pursuant to subsection (g) of this section and the name of such agencies. Provided, however, that if all of the following three circumstances are present with regard to a complaint referred to another agency by the legislative inspector general, then he may delay including in his reports any information related to that complaint until after the conclusion of the investigation associated with that complaint: (i) the complaint addresses potential criminal conduct and has been referred to a state or federal law enforcement agency, and (ii) the investigation of the conduct at issue is ongoing, and (iii) in the judgment of the legislative inspector general, public disclosure of the referral would compromise the effectiveness of the investigation; and

(g) To refer to the city's office of inspector general or the appropriate sister agency complaints against all persons over whom the legislative inspector general lacks jurisdiction;

(h) To request information related to an investigation from any employee, officer, agent or licensee of the city;

(i) To promote economy, efficiency, effectiveness and integrity in the administration of the programs and operations of the city council by reviewing programs, identifying any inefficiencies, waste and potential for misconduct therein, and recommending to the city council policies and methods for the elimination of inefficiencies and waste, and the prevention of misconduct;

(j) To administer oaths and to examine witnesses under oath;

(k) To have the authority to monitor any employment actions under any instituted hiring plan and related policies and procedures, co-extensive with the power granted to the Inspector General, to the extent that any hiring plans are applicable to city council employees

(Added Coun. J. 5-12-10, p. 92409, § 2; Amend Coun. J. 2-13-13, p. 46730, § 2)

2-55-070 Complaints to be verified by certification.

(a) A complaint alleging misconduct against an alderman or city council employee must be verified by certification, if the complainant is available and willing to sign the complaint. The several matters stated in the complaint shall be stated positively based upon facts adduced in the complaint.

(b) The person having knowledge of the matters stated in the complaint shall subscribe to a certification in substantially the following form: "Under penalties as provided by law pursuant to Section 2-55-140 of the Municipal Code of Chicago, the undersigned certifies that the statements set forth in this instrument are true and correct, except as to matters therein stated to be on information and belief and as to such matters the undersigned certifies as aforesaid that he verily believes the same to be true."

(c) Any complaint certified in accordance with this section may be used in the same manner and with the same force and effect as though subscribed and sworn to under oath.

(d) Any person who intentionally makes a false statement, material to the investigation, in any complaint alleging misconduct against an alderman or city council employee, which is certified by such person in accordance with this section, shall be guilty of knowingly furnishing false statements or misleading information and shall be subject to the penalties listed in Section 2-55-140.

(Added Coun. J. 5-12-10, p. 92409, § 2)

2-55-080 Complaints against aldermen, city council employees and lobbyists.

(a) Prior to requesting a finding of probable cause by the Board of Ethics, the legislative inspector general shall give the subject of the investigation notice of the substance of the complaint and an opportunity to present such written information as the subject may desire, including the names of any witnesses the subject wishes to have interviewed by the legislative inspector general.

(d) At the conclusion of his investigation, the legislative inspector general may only: (1) dismiss the matter and close the investigation based on a finding that the alleged violation is not sustained; or (2) refer the matter to the appropriate law enforcement authority, if he reasonably believes that the alleged misconduct would violate a criminal statute; or (3) request a probable cause finding in accordance with Section 2-156-385.

(e) Except as otherwise provided in this chapter, complaints submitted to the legislative inspector general, investigation files, and reports on investigations as well as the identity of any complainant, witness, informant or person investigated shall be confidential in accordance with Section 2-156-400.

(f) Before the legislative inspector general interviews a person subject to investigation or a subpoena in relation to a matter under his jurisdiction, he shall inform the person of that person's right to be represented by counsel at the interview.

(g) The legislative inspector general shall conclude his investigation of any violation of Chapter 2-156 under his jurisdiction no later than two years from the date of initiating the investigation; provided, however, that any period of time during which he has suspended his investigation in accordance with Section 2-55-110, or any time period during which the person under investigation has taken affirmative action to conceal evidence or delay the investigation, shall not count towards the two-year period. Notwithstanding any tolling or suspension of time applied, investigations by the legislative inspector general under this Chapter are subject to an absolute four-year time limit from the date of initiation.

(Added Coun. J. 5-12-10, p. 92409, § 2; Amend Coun. J. 7-25-12, p. 31123, § 2; Amend Coun. J. 2-13-13, p. 46730, § 2)

2-55-090 Scope of investigation.

The legislative inspector general's investigation may include:

(a) Requests for additional information from the complainant:

(b) Requests for cooperation from City officers, employees, departments, agencies, contractors, subcontractors and licensees reasonably related to the subject of the investigation;

(c) Interviews with or requests for information from the complainant, respondent or any other person reasonably related to the investigation; and

(d) The issuance of subpoenas, in accordance with Section 2-55-060.

(Added Coun. J. 5-12-10, p. 92409, § 2)

2-55-100 Cooperation in investigations.

It shall be the duty of every officer, employee, department, agency, contractor, subcontractor and licensee of the city, and every applicant for certification of eligibility for a city contract or program, to cooperate with the legislative inspector general in any investigation undertaken pursuant to this chapter. Each department's premises, equipment, personnel, books, records and papers shall be made available as soon as practicable to the legislative inspector general. Every city contract and every bid, proposal, application or solicitation for a city contract, and every application for certification of eligibility for a city contract or program shall contain a statement that the person understands and will abide by all provisions of this chapter.

(Added Coun. J. 5-12-10, p. 92409, § 2)

2-55-105 Retaliation prohibited.

No person shall retaliate against, punish or penalize any other person for complaining to, cooperating with, or assisting the inspector general in the performance of his office.

2-55-110 Investigation by other agencies.

(a) If the legislative inspector general is reliably informed that a matter under investigation is also under investigation by a law enforcement agency, the legislative inspector general shall suspend his investigation. The legislative inspector general may reinstate his investigation upon the conclusion of the investigation by the law enforcement agency.

(b) If the legislative inspector general has a reasonable basis for concluding that an investigation has revealed criminal conduct, the legislative inspector general shall

suspend his investigation and refer the matter to the appropriate law enforcement authority, and suspend his investigation.

(Added Coun. J. 5-12-10, p. 92409, § 2; Amend Coun. J. 2-13-13, p. 46730, § 2)

2-55-120 Statute of limitations on investigations.

An investigation may not be initiated more than two years after the most recent act of the alleged misconduct.

(Added Coun. J. 5-12-10, p. 92409, § 2)

2-55-130 Obstructing or interfering with investigations – Penalty.

No person shall wilfully refuse to comply with a subpoena issued by the legislative inspector general, or otherwise knowingly interfere with or obstruct an investigation authorized by this chapter and conducted by an announced investigator of the office of the legislative inspector general. Any person who wilfully violates the provisions of this section shall be subject to a fine of not less than $300.00 and not more than $500.00 for each such offense, and/or imprisonment for a period not exceeding six months. Each day that a violation continues shall constitute a separate and distinct offense. Actions seeking the imposition of a fine only shall be filed as quasi-criminal actions subject to the provisions of the Illinois Code of Civil Procedure, as amended. Actions seeking incarceration, or incarceration and a fine, shall be filed and prosecuted as misdemeanor actions under the procedure set forth in Section 1-2-1.1 of the Illinois Municipal Code, as amended.

(Added Coun. J. 5-12-10, p. 92409, § 2)

2-55-140 False claims – Penalty.

Any person who makes a false statement, material to the issue or point in question, which he does not believe to be true, in any complaint relating to an investigation conducted by the legislative inspector general of an alderman or city council employee, and which is certified by such person in accordance with Section 2-55-070 shall be guilty of knowingly furnishing false statements or misleading information. Any person who violates this section shall be subject to a fine of not less than $1,000.00 and not more than $2,000.00 for each such offense, and/or imprisonment for a period not exceeding six months. Actions seeking the imposition of a fine only shall be filed as quasi- criminal actions subject to the provisions of the


Illinois Code of Civil Procedure, as amended. Actions seeking incarceration, or incarceration and a fine, shall be filed and prosecuted as misdemeanor actions under the procedure set forth in Section 1-2-1.1 of the Illinois Municipal Code, as amended.

(Added Coun. J. 5-12-10, p. 92409, § 2; Amend Coun. J. 2-13-13, p. 46730, § 2)

2-55-150 Severability.

If any provision, clause, section, part or application of this chapter to any person or circumstance is declared invalid by any court of competent jurisdiction, such invalidity shall not affect, impair or invalidate the remainder hereof or its application to any other person or circumstance. It is hereby declared to be the legislative intent of the city council that this chapter would have been adopted had such invalid provision, clause, section, part or application not been included herein. Nothing contained in this chapter is intended otherwise to alter or amend the rights or obligations of the city or any person affected by this ordinance.

(Added Coun. J. 5-12-10, p. 92409, § 2)

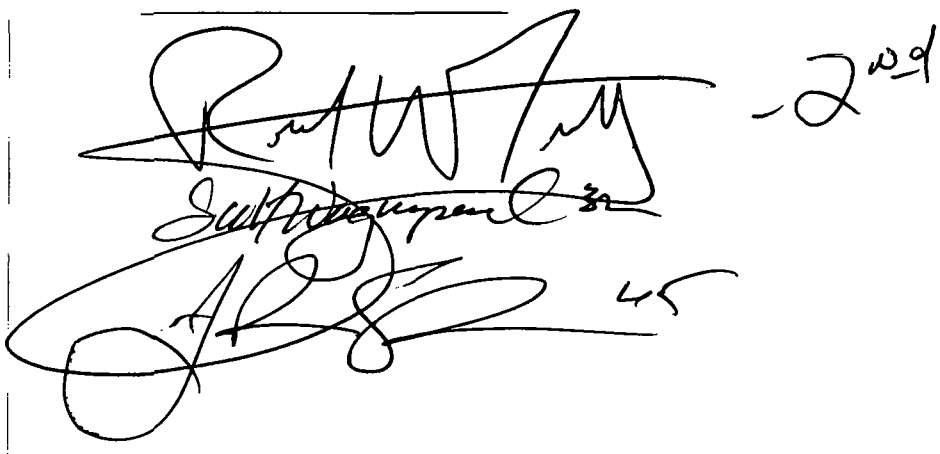

City of Chicago

O2014-5841

Office of the City Clerk

Document Tracking Sheet

Meeting Date:	7/30/2014
Sponsor(s):	Dowell (3)
Type:	Ordinance
Title:	Amendment of Municipal Code Title 17 concerning special use approval for methadone clinics
Committee(s) Assignment:	Committee on Zoning, Landmarks and Building Standards

Zoning

ORDINANCE

BE IT ORDAINED BY THE CITY COUNCIL OF THE CITY OF CHICAGO:

SECTION 1. Section 17-3-0207 of the Municipal Code of the City of Chicago is hereby amended by inserting in the table the language underscored, as follows:

17-3-0207 Use Table and Standards.

* * * * * * *

							Use Standard
Zoning Districts	B1	B2	B3	C1	C2	C3	
JJ. Medical Service	P	P	P	P	P	P	
1. Methadone Clinic	S	S	S	S	S	S	§17-9-0129
P = permitted by-right S = special use approval required PD = planned development approval required – = Not allowed							

* * * * * * *

(Remainder of section is unaffected by this amendment and is not displayed here, for editorial convenience)

* * * * * * *

SECTION 2. Section 17-17-0104 of the Municipal Code of the City of Chicago is hereby amended by inserting the language underscored as followed:

17-17-0104- Medical Service. Personal health services including prevention, diagnosis and treatment, methadone clinics, rehabilitation services provided by physicians, dentists, nurses, and other health personnel and medical testing and analysis services. Typical *uses* include medical and dental offices, medical/dental laboratories, health maintenance organizations and government-operated health centers. Excludes use types more specifically classified, such as *hospitals*.

SECTION 3. Section 17-9 of the Municipal Code of the City of Chicago is hereby amended by inserting a new Section 17-9-0129, as follows:

17-9-0129 Methadone Clinic. A methadone clinic may not be located within 1,000 feet of the property line of a pre-existing public or private preschool or elementary or secondary school, or day care center, day care home, group day care home or part day child care facility.

SECTION 4. This ordinance shall take effect upon passage.

Pat Dowell

Alderman Pat Dowell, 3rd Ward

City of Chicago

O2014-5842

Office of the City Clerk

Document Tracking Sheet

Meeting Date:	7/30/2014
Sponsor(s):	Dowell (3) Harris (8) Lane (18) Pawar (47)
Type:	Ordinance
Title:	Amendment of Municipal Code Section 4-6-150 concerning Junk peddlers
Committee(s) Assignment:	Committee on License and Consumer Protection

license

ORDINANCE

BE IT ORDAINED BY THE CITY COUNCIL OF THE CITY OF CHICAGO:

SECTION 1. Section 4-6-150 of the Municipal Code of the City of Chicago is hereby amended by the language underscored, as follows:

ARTICLE XV. JUNK PEDDLER

4-6-150 Junk peddlers.

(a) *Definitions.* As used in this section:

"Fence" means and includes any place for the purchase, reception or keeping of stolen goods.

"Junk" means, but is not limited to, old iron; chain; brass; copper; tin; lead or other base metals; old rope; old bags; rags; wastepaper; paper clippings; scraps of woolens; clips; bagging; rubber and glass; empty bottles of different kinds and sizes when the number of each kind or size is less than one gross; all materials, elements and components that have been used or have been purchased to be used in building construction or rehabilitation projects; and all articles and things discarded or no longer in use.

"Junk" includes items and materials stored for resale with no more processing than sorting, crushing or separation from other items and materials.

"Junk peddler" means any person who travels, with or without a vehicle, from place to place within the city for the purpose of collecting, transporting or disposing of junk or who makes a business of purchasing junk from anyone who desires to sell it and carries it away upon purchasing it. The term "junk peddler" does not include any person issued a permit to operate a recycling facility under Article XVII of Chapter 11-4 of this Code or any agent of such person, or any person issued a permit to operate a junk facility under Article XVI of Chapter 11-4 of this Code or any agent of such person.

(b) *Application – Additional information required.* In addition to the requirements set forth in Section 4-4-050, an application for, and, if requested, renewal of, a regulated business license to engage in the business of junk peddler shall be accompanied by the following information:

(1) a statement as to whether, within three years of the date of application or renewal, the applicant or any controlling person has ever been convicted, in custody, under parole or under any other non-custodial supervision resulting from a conviction in a court of any jurisdiction for the commission of a felony or criminal offense of whatever degree involving keeping, conducting, operating or participating in any illegal operation connected with the junk peddler business;

(2) the color, make, model, vehicle license plate number and city wheel tax license emblem number of every vehicle used in relation to junk peddling by the applicant;

(3) proof of liability insurance for every vehicle used in relation to junk peddling by the applicant, as required by the Illinois Vehicle Code, codified at 625 ILCS 5/1-100 et seq.

(c) *License issuance and renewal – Prohibited when.* No regulated business license to engage in the business of junk peddler shall be issued to the following persons:

(1) any applicant or licensee, as applicable, who, within three years of the date of application or renewal, has ever been convicted, in custody, under parole or under any other non-custodial supervision resulting from a conviction in a court of any jurisdiction for the commission of a felony or criminal offense of whatever degree involving keeping, conducting, operating or participating in any illegal operation connected with the junk peddler business.

(d) *Departmental duties.*

(1) The commissioner of business affairs and consumer protection shall notify the commissioner of health, the commissioner of streets and sanitation and the superintendent of police of the name and junk peddler license number of every junk peddler licensed under this section.

(2) The department of business affairs and consumer protection shall issue to each licensee an identification card stating the junk peddler's name, address, telephone number, driver's license number and junk peddler license number.

(e) *Legal duties.* Each licensee engaged in the business of junk peddler shall have a duty to:

(1) observe and comply with all provisions of this Code related to use of the public way, solid waste disposal and sanitation;

(2) display on each side and the rear of every junk vehicle used for the collection, transportation or disposal of any junk, in letters not less than two inches in height and in contrasting color, the following information: the licensee's name, business telephone number and city junk peddler license number;

(3) carry the identification card issued under subsection (d)(2) of this section at all times while the licensee is engaged in the business of junk peddler;

(4) upon request by any authorized city official, make available for inspection by such authorized city official or aldermen (i) any goods, article, thing or junk which may have been lost or stolen, or which is alleged to have been lost or stolen; (ii) the licensee's business premises; (iii) any vehicle used in relation to the licensee's business; and (iv) junk;

(5) lawfully dispose of junk by hauling or otherwise bringing junk to a junk facility, recycling facility, transfer station, landfill or other solid waste disposal facility properly permitted by the city in accordance with the requirements of Chapter 11-4of this Code;

(6) keep and maintain, in the form of records and receipts, proof of proper disposal of junk;

(7) require, when purchasing a metal automobile part, a VIN number belonging to the vehicle from which the part was salvaged.

(f) *Prohibited acts.* It shall be unlawful for any licensee engaged in the business of junk peddler to:

(1) engage in the business of a pawnbroker, secondhand dealer or itinerant merchant;

(2) park any vehicle used in relation to junk peddling on any residential or business street in violation of Section 9-64-170of this Code;

(3) or operate any vehicle used in relation to junk peddling in such a manner as to present a danger or hazard to pedestrians and/or other vehicles using the public

way. Conduct that may create a hazard includes, but is not limited to, operating a vehicle with unsecured loads or disassembling or discarding items on the public way;

(4) purchase any article from any minor without the written consent of such minor's parent or guardian, which consent shall be signed in the presence of the licensee or the licensee's agent;

(5) purchase any item from a person who (i) appears to be intoxicated or under the influence of any drug; or (ii) is known by the licensee to be a thief or to have been convicted of burglary or theft;

(6) engage in any illegal activity or violate any state law related to stolen goods;

(7) transact business before the hour of 6:00 a..m. or after the hour of 9:00 p.m.

(g) *Penalty.* In addition to any other penalty provided by law, any person who violates any provision of this section or any rule or regulation promulgated thereunder shall be subject to a fine of not less than $500.00 nor more than $1,000.00 for each offense. Each day that a violation continues shall constitute a separate and distinct offense. In addition, such violation may be punishable as a misdemeanor by incarceration in the county jail for a term of not less than 7 days nor more than 180 days under the procedures set forth in Section 1-2-1.1 of the Illinois Municipal Code and under the provisions of the Illinois Code of Criminal Procedure.

(Added Coun. J. 5-9-12, p. 27485, § 16; Amend Coun. J. 6-6-12, p. 28356, § 1B; Amend Coun. J. 11-8-12, p. 38872, § 61)

SECTION 2. This ordinance shall take effect 30 days after its passage and approval.

Pat Dowell

Alderman Pat Dowell, 3rd Ward

Michelle A Harris 8th

Lona Lane 18th

City of Chicago

O2014-5860

Office of the City Clerk

Document Tracking Sheet

Meeting Date:	7/30/2014
Sponsor(s):	Quinn (13)
Type:	Ordinance
Title:	Amendment of Municipal Code Section 3-12-050 concerning senior citizen exemptions
Committee(s) Assignment:	Committee on Finance

FIN

ORDINANCE

BE IT ORDAINED BY THE CITY COUNCIL OF THE CITY OF CHICAGO:

SECTION 1. Section 3-12-050 of the Municipal Code of Chicago is hereby amended by inserting the language underscored and by deleting the language struck through, as follows:

3-12-050 Senior citizens exempted when.

(a) Persons aged 65 or over~~, residing in their own residence with separate metered water service or a separate city water assessment for that residential unit,~~ shall be exempt from payment of the sewer service charge for their primary residence ~~.~~, if:

(1) they are the titleholder to the residence; or

(2) their spouse is the titleholder to the residence; or

(3) following the death of a spouse qualifying under paragraph (a)(1), they continue to reside primarily in the residence, even if not as titleholder to the residence.

(b) Persons ~~aged 65 or over who reside in their own residence but~~ who do not qualify for an exemption under subsection (a) solely because their residence is a townhouse, condominium unit or cooperative apartment that does not have separate metered water service or a separate city water assessment for the residential unit may apply for a refund in lieu of exemption pursuant to this subsection. The amount of such refund shall be $50.00 per qualified residence for each calendar year.

Application for a refund in lieu of exemption shall be made to the alderman of the ward in which the applicant resides no later than August 1st of the calendar year for which a refund is requested. The application shall be made on a form prescribed by the city council committee on finance, and shall include such affidavits or other reasonable proof of qualifications for a refund that the committee may require. An alderman receiving a complete application under this subsection shall introduce into the city council an ordinance authorizing the payment of a refund in lieu of exemption to the applicant. A single ordinance may authorize refunds based upon more than one application. The ordinance shall be accompanied by all applications for which refunds are sought. After introduction into the city council, all ordinances submitted pursuant to this subsection shall be referred to the city council committee on finance. If, after review, the committee on finance determines that the applicant is qualified for a refund under this subsection, the committee shall recommend to the city council that the payment of the refund be approved. If the city council approves the refund, the city comptroller shall promptly pay the applicant a refund in the amount of $50.00.

(c) Persons residing in residences qualified for an exemption or refund under this section shall qualify for the exemption or refund by virtue of either (i) their qualifications for a homestead senior exemption under Section 19.23-1 of the Revenue Act of 1939, or (ii) by the submission of a copy of the applicant's birth certificate, or the applicant's driver's license, state-issued identification card or the Matricula Consular identification card specified in Section 2-160-065 of the Code, showing the applicant is aged 65 or over ~~and~~; proof of their qualification for homeowners exemption; and proof of residency. The acceptable document to prove residency shall be a copy of a utility bill for the residence. Acceptable documents to prove home ownership shall be a copy of: (i) the deed to the residence, (ii) property tax bill, or (iii) with regard to a residence held in trust, a declaration executed by the trustee, affirming that the residence is held in trust and that the trust gives the named applicant the right to occupy the residence.

(d) For purposes of this section, the following definitions apply: "Residence" shall mean any single-family detached home or any residential unit within a larger structure such as a townhouse, condominium unit or cooperative apartment that has separate metered water service or a separate city water assessment for that residential unit. "Titleholder" shall mean a natural person either: (i) holding title to a residence in their name, or (ii) residing in a residence as beneficiary of a real estate or other trust which confers a right of occupancy.

SECTION 2. This ordinance shall take effect upon its passage and publication.

Marty Quinn
Alderman, 13th Ward

City of Chicago

O2014-5853

Office of the City Clerk

Document Tracking Sheet

Meeting Date:	7/30/2014
Sponsor(s):	Lane (18)
Type:	Ordinance
Title:	Amendment of Municipal Code Section 2-152-120 concerning badges for employees
Committee(s) Assignment:	Committee on Workforce Development and Audit

Workforce Development

ORDINANCE

BE IT ORDAINED BY THE CITY COUNCIL OF THE CITY OF CHICAGO:

SECTION 1. Section 2-152-120 of the Municipal Code of the City of Chicago is hereby amended by the language underscored, as follows:

2-152-120 Badges for employees.

The head of every department or other agency of the city government shall furnish, at the expense of the city, to each employee in his department or agency whose duties bring him in contact with the public at places other than the City Hall or other municipal buildings, a badge of authority, showing the nature of the employment of such person, which badge shall be worn at all times when the employee is on duty.

The badges issued in each department or agency shall be numbered in consecutive order, and the name of the employee to whom each number is issued shall be kept in a register maintained by the head of the department or agency. In case any such employee ceases to be in the employ of the city, or shall be transferred to some other position where such badge is not required, he shall immediately surrender such badge to the head of the department or agency.

If any person not an employee of the city shall wear, display or use any such badge, or otherwise impersonate an employee of the City of Chicago in any manner, he or she shall be fined not less than ~~$50.00~~ $500.00 nor more than ~~$100.00~~ $1,000.00 for each offense.

SECTION 2. This ordinance shall take effect 30 days after its passage and approval.

Lona Lane, Alderman 18th Ward

City of Chicago

O2014-5862

Office of the City Clerk

Document Tracking Sheet

Meeting Date:	7/30/2014
Sponsor(s):	Lane (18)
Type:	Ordinance
Title:	Amendment of Municipal Code Section 4-6-150 concerning legal duties of junk peddler licensees
Committee(s) Assignment:	Committee on License and Consumer Protection

License

ORDINANCE

BE IT ORDAINED BY THE CITY COUNCIL OF THE CITY OF CHICAGO:

SECTION 1. Section 4-6-150 of the Municipal Code of the City of Chicago is hereby amended by the language underscored, as follows:

ARTICLE XV. JUNK PEDDLER

4-6-150 Junk peddlers.

(a) *Definitions.* As used in this section:

"Fence" means and includes any place for the purchase, reception or keeping of stolen goods.

"Junk" means, but is not limited to, old iron; chain; brass; copper; tin; lead or other base metals; old rope; old bags; rags; wastepaper; paper clippings; scraps of woolens; clips; bagging; rubber and glass; empty bottles of different kinds and sizes when the number of each kind or size is less than one gross; all materials, elements and components that have been used or have been purchased to be used in building construction or rehabilitation projects; and all articles and things discarded or no longer in use.

"Junk" includes items and materials stored for resale with no more processing than sorting, crushing or separation from other items and materials.

"Junk peddler" means any person who travels, with or without a vehicle, from place to place within the city for the purpose of collecting, transporting or disposing of junk or who makes a business of purchasing junk from anyone who desires to sell it and carries it away upon purchasing it. The term "junk peddler" does not include any person issued a permit to operate a recycling facility under Article XVII of Chapter 11-4 of this Code or any agent of such person, or any person issued a permit to operate a junk facility under Article XVI of Chapter 11-4 of this Code or any agent of such person.

(b) *Application – Additional information required.* In addition to the requirements set forth in Section 4-4-050, an application for, and, if requested, renewal of, a regulated business license to engage in the business of junk peddler shall be accompanied by the following information:

(1) a statement as to whether, within three years of the date of application or renewal, the applicant or any controlling person has ever been convicted, in custody, under parole or under any other non-custodial supervision resulting from a conviction in a court of any jurisdiction for the commission of a felony or criminal offense of whatever degree involving keeping, conducting, operating or participating in any illegal operation connected with the junk peddler business;

(2) the color, make, model, vehicle license plate number and city wheel tax license emblem number of every vehicle used in relation to junk peddling by the applicant;

(3) proof of liability insurance for every vehicle used in relation to junk peddling by the applicant, as required by the Illinois Vehicle Code, codified at 625 ILCS 5/1-100 et seq.

(c) *License issuance and renewal – Prohibited when.* No regulated business

license to engage in the business of junk peddler shall be issued to the following persons:

(1) any applicant or licensee, as applicable, who, within three years of the date of application or renewal, has ever been convicted, in custody, under parole or under any other non-custodial supervision resulting from a conviction in a court of any jurisdiction for the commission of a felony or criminal offense of whatever degree involving keeping, conducting, operating or participating in any illegal operation connected with the junk peddler business.

(d) *Departmental duties.*

(1) The commissioner of business affairs and consumer protection shall notify the commissioner of health, the commissioner of streets and sanitation and the superintendent of police of the name and junk peddler license number of every junk peddler licensed under this section.

(2) The department of business affairs and consumer protection shall issue to each licensee an identification card stating the junk peddler's name, address, telephone number, driver's license number and junk peddler license number.

(e) *Legal duties.* Each licensee engaged in the business of junk peddler shall have a duty to:

(1) observe and comply with all provisions of this Code related to use of the public way, solid waste disposal and sanitation;

(2) display on each side and the rear of every junk vehicle used for the collection, transportation or disposal of any junk, in letters not less than two inches in height and in contrasting color, the following information: the licensee's name, business telephone number and city junk peddler license number;

(3) carry the identification card issued under subsection (d)(2) of this section at all times while the licensee is engaged in the business of junk peddler;

(4) upon request by any authorized city official, make available for inspection by such authorized city official or aldermen (i) any goods, article, thing or junk which may have been lost or stolen, or which is alleged to have been lost or stolen; (ii) the licensee's business premises; (iii) any vehicle used in relation to the licensee's business; and (iv) junk;

(5) lawfully dispose of junk by hauling or otherwise bringing junk to a junk facility, recycling facility, transfer station, landfill or other solid waste disposal facility properly permitted by the city in accordance with the requirements of Chapter 11-4 of this Code;

(6) keep and maintain, in the form of records and receipts, proof of proper disposal of junk.

(7) keep and maintain record of any purchase of old iron, brass, copper, tin, lead, or base metals

(8) require a driver's license or other government-issued photo identification with the peddler's information and record a photocopy or electronic scan of the seller's photo identification, and include a description of the material purchased, to be made available upon request by any authorized city official. If the seller of these materials does not have a valid, government issued identification, the purchaser shall not complete the transaction.

(9) pay the seller only by mailing a check or money order to be mailed to the

seller's address shown on the identification card presented and recorded. If the purchase of old iron, brass, copper, tin, lead, or base metals exceeds $25.00 in one business day from one individual seller, purchaser shall not deliver payment exceeding $25.00 in person or using other form of delivery.

(f) *Prohibited acts.* It shall be unlawful for any licensee engaged in the business of junk peddler to:

(1) engage in the business of a pawnbroker, secondhand dealer or itinerant merchant;

(2) park any vehicle used in relation to junk peddling on any residential or business street in violation of Section 9-64-170 of this Code;

(3) or operate any vehicle used in relation to junk peddling in such a manner as to present a danger or hazard to pedestrians and/or other vehicles using the public way. Conduct that may create a hazard includes, but is not limited to, operating a vehicle with unsecured loads or disassembling or discarding items on the public way;

(4) purchase any article from any minor without the written consent of such minor's parent or guardian, which consent shall be signed in the presence of the licensee or the licensee's agent;

(5) purchase any item from a person who (i) appears to be intoxicated or under the influence of any drug; or (ii) is known by the licensee to be a thief or to have been convicted of burglary or theft;

(6) engage in any illegal activity or violate any state law related to stolen goods;

(7) transact business before the hour of 6:00 a..m. or after the hour of 9:00 p.m.

(g) *Penalty.* In addition to any other penalty provided by law, any person who violates any provision of this section or any rule or regulation promulgated thereunder shall be subject to a fine of not less than $500.00 nor more than $1,000.00 for each offense. Each day that a violation continues shall constitute a separate and distinct offense. In addition, such violation may be punishable as a misdemeanor by incarceration in the county jail for a term of not less than 7 days nor more than 180 days under the procedures set forth in Section 1-2-1.1 of the Illinois Municipal Code and under the provisions of the Illinois Code of Criminal Procedure.

SECTION 2. This ordinance shall take effect 30 days after its passage and approval.

Lona Lane, Alderman 18th Ward

City of Chicago

O2014-5845

Office of the City Clerk

Document Tracking Sheet

Meeting Date:	7/30/2014
Sponsor(s):	Colón (35)
Type:	Ordinance
Title:	Amendment of Municipal Code Section 17-6-0403 to permit motor vehicle repair shops and vehicle storage and towing services within Planned Manufacturing District No 14
Committee(s) Assignment:	Committee on Zoning, Landmarks and Building Standards

BE IT ORDAINED BY THE CITY COUNCIL OF THE CITY OF CHICAGO:

SECTION 1. Title 17, Section 17-6-0403 of the Municipal Code of Chicago is hereby amended by adding the language underscored and by deleting the language struck through, as follows:

(Omitted text is unaffected by this ordinance)

17-6-0403-F Use Table and Standards.

USE GROUP		PMD (Planned Manufacturing District)													Use Standard
Use Category		No. 5	No. 6	No. 7		No. 8	No. 9	No. 10	No. 11		No. 12	No. 13	No. 14	No. 15	
	Specific Use Type			A	B				A	B					
P = permitted by right S = special use approval req'd PD = planned development approval req'd - = not allowed															
EE. Vehicle Sales and Service															
5	Motor Vehicle Repair Shop, not including body work, painting or commercial vehicle repairs	P	P	P	P	S	P	P	P	P	P	P	P	P	
7	Vehicle Storage and Towing	P	P	P	S	S	P	S	P	S	P	P	P	P	

(Omitted text is unaffected by this ordinance)

SECTION 2. This ordinance takes effect 30 days after its passage and approval.

Rey Colón
Alderman, 35th Ward

City of Chicago

SO2014-5872

Office of the City Clerk

Document Tracking Sheet

Meeting Date:	7/30/2014
Sponsor(s):	Colón (35) Brookins (21)
Type:	Ordinance
Title:	Amendment of Municipal Code Title 2 by adding new Chapter 2-54 regarding City Council Office of Minority and Women-Owned Business Participation and Compliance
Committee(s) Assignment:	Committee on Budget and Government Operations

SUBSTITUTE

ORDINANCE

WHEREAS, racial minorities make up more than sixty percent (60%) of the population of the City of Chicago; and

WHEREAS, to reverse many years of discrimination against minority and women-owned businesses, the City of Chicago and its sister agencies have established goals for participation in public contracts by minority and women-owned business; and

WHEREAS, to the detriment of minority communities, the City of Chicago and sister agencies have fallen short of published goals for minority and women-owned business participation in public contracts; and

WHEREAS, without professional assistance, the City Council has been unable to effectively and objectively assess, monitor, and assure compliance with established goals for participation in public contracts; and

WHEREAS, the City Council is a duly-elected body, it is their obligation to provide oversight and monitoring of agencies that have unelected boards; and

WHEREAS, the creation of a City Council Legislative Office of Minority and Women-Owned Business Participation and Compliance will enable the City Council to provide ongoing oversight of compliance with established goals for participation in public contracts; and

WHEREAS, the City Council has an obligation to identify funding for the City Council Legislative Office of Minority and Women-Owned Business Participation and Compliance; and

WHEREAS, elimination of the exemption from personal property lease transaction taxes for car-sharing organizations is appropriate inasmuch as car-sharing organizations have changed from not-for-profit to for-profit entities; and

WHEREAS, elimination of the exemption from personal property lease transaction taxes for car-sharing organizations will generate additional annual revenue sufficient to effectively fund the City Council Legislative Office of Minority and Women-Owned Business Participation and Compliance; now, therefore,

BE IT ORDAINED BY THE CITY COUNCIL OF THE CITY OF CHICAGO:

SECTION 1. Recitals.

The above recitals are expressly incorporated herein and made part hereof as though fully set forth herein.

SECTION 2. City Council Legislative Office of Minority and Women-Owned Business Participation and Compliance Established.

Title 2 of the Municipal Code of Chicago is hereby amended by inserting a new chapter 2-54 as follows:

2-54-010 Establishment - Composition.

There is hereby established a City Council Legislative Office of Minority and Women-Owned Business Participation and Compliance, which shall include an Auditor General for Minority and Women-Owned Business Participation and Compliance and such additional deputies, assistants, and other employees as may be provided by the City Council.

2-54-020 Auditor General for Minority and Women-Owned Business Participation and Compliance - Appointment and Qualifications.

(a) The Auditor General For Minority and Women-Owned Business Participation and Compliance shall be appointed by a vote of two-thirds (%) of all the aldermen entitled by law to be elected solely on the basis of integrity and demonstrated ability. Any alderman may nominate a qualified individual for the position.

(b) The Auditor General For Minority and Women-Owned Business Participation and Compliance shall have the following minimum qualifications:

(1) Has not been convicted of any felony under the laws of the state of Illinois, another state, or the United States; and

(2) Has a minimum of ten years of experience as a law enforcement officer, attorney, judge, accountant, or auditor.

(c) No Auditor General for Minority and Women-Owned Business Participation and Compliance or employee of such office may, during his or her term of appointment or employment:

(1) hold, or become candidate for, any other elective or appointed public office except for appointments to governmental advisory boards or study commissions or as otherwise expressly authorized by law; or

(2) actively participate in any campaign for any elective office.

(d) No Auditor General For Minority and Women-Owned Business Participation and Compliance, for one year after the termination of his or her appointment for any reason, shall:

(1) become a candidate for any elective office in the City of Chicago; or

(2) hold any elected public office in the City of Chicago.

(e) Neither the Auditor General For Minority and Women-Owned Business Participation and Compliance, nor any employee of the office minority and women-owned business participation and compliance shall engage in any political activity as defined in Chapter 2-156 of the Municipal Code of Chicago while so employed.

2-54-030 Term Of Office.

The auditor general for minority and women-owned business participation and compliance shall be appointed for a term of two years, which may be renewed at the discretion of the city council by a vote of two-thirds of all the aldermen entitled by law to be elected.

2-54-040 Removal From Office.

The Auditor General For Minority and Women-Owned Business Participation and Compliance may be removed prior to the expiration of his or her term at the discretion of the city council by a vote of two-thirds of all the aldermen entitled by law to be elected.

2-54-050 Powers and Duties.

The Auditor General For Minority and Women-Owned Business Participation and Compliance shall have jurisdiction over all City Departments and agencies, and to any governmental agency whose contract are prepared, reviewed or administered by the City.

In addition to other powers and duties specifically mentioned in this chapter, the auditor general for minority and women-owned business participation and compliance shall have the following powers and duties:

(a) To investigate compliance with published targets for minority and women-owned business participation and compliance in public contracts;
(b) To receive and register complaints relating to failure to comply with published targets for minority and women-owned business participation and compliance;
(c) To promulgate rules for the conduct of audits, including procedural rules consistent with the requirements of due process of law;
(d) To investigate claims of exclusion of minority and women-owned businesses from public contracts;
(e) To investigate claims of improper certification, denial of certification, and de-certification of any business as a minority-owned or women-owned business enterprise;
(f) To prepare and publish, from time to time but at least semi-annually, reports summarizing the activities and findings of the auditor and to present such reports to the City Council and Mayor;
(g) To issue subpoenas to compel testimony and/or production of documents as may be necessary to allow the Auditor to perform his or her duties
(h) To negotiate cooperation agreements with agencies, the appointment of whose governing board members are subject to approval by the City Council; such agreements shall be subject to the approval of the City Council.

2-54-060 Scope of Audit.

Audits by the Auditor General for Minority and Women-Owned Business Participation and Compliance may include, without limitation:

(a) Requests for cooperation and information from City officers, employees, departments, and agencies subject to the jurisdiction of the auditor and office;
(b) Requests for cooperation and information from any contractor, subcontractor and licensee of a public contract reasonably related to the subject of any audit;
(c) Interviews with or requests for Information from any complainant, respondent, or any other person reasonably related to an audit.

2-54-070 Cooperation In Audits.

It shall be the duty of every officer, employee, department, agency, contractor, subcontractor and licensee of the City, and every agency listed as subject to the investigative power of the Auditor General for Minority and Women-Owned Business to cooperate in any audit undertaken pursuant to this chapter.

Every city contract and every bid, proposal, application or solicitation for a city contract, and every application for certification of eligibility for a city contract or program shall contain a statement that the person understands and will abide by all provisions of this chapter.

2-54-080 Obstructing or Interfering With Audits - Penalty.

No person shall wilfully refuse to comply with or obstruct an audit authorized by this chapter. Any person who wilfully violates the provisions of this section shall be subject to a fine of not less than Three Hundred Dollars ($300.00) and not more than Five Hundred Dollars ($500.00) for each day of such offense; and/or may be prohibited from conducting business with the City of Chicago and/or sister agencies; and/or may lose women or minority business enterprise certification from the City of Chicago.

2-54-150 Severability.

If any provision, clause, section, part or application of this chapter to any person or circumstance is declared invalid by any court of competent jurisdiction, such invalidity shall not affect, impair or invalidate the remainder hereof or its application to any other person or circumstance. It is hereby declared to be the legislative intent of the City Council that this chapter would have been adopted had such invalid provision, clause, section, part or application not been included herein. Nothing contained in this chapter is intended otherwise to alter or amend the rights or obligations of the city or any person affected by this ordinance.

SECTION 3. Elimination of Exemption.

Section 3-32-050 of the Municipal Code of the City of Chicago is hereby amended by deleting the language struck through, as follows:

3-32-050 Exempt leases, rentals or uses.

A. Notwithstanding any other provision of this chapter, the following leases, rentals or uses shall be exempt from the tax imposed by this chapter:

* * * * *

(Paragraphs (1) through (12), inclusive, of this subsection are not affected by this amendment and are not shown here, for editorial convenience.)

* * * * *

~~(13) The lease, rental or use of a passenger automobile by a natural individual, where the individual is a member of a car-sharing organization , where the lease or rental is from the car-sharing organization and where the automobile is picked up from a location in the City other than an airport, to the extent of all initiation fees, membership dues and lease or rental charges paid by the member to the car-sharing organization for a lease or rental that takes place on an hourly basis, but not Including any lease or rental charges that are paid for leases or rentals that take place on a daily or weekly basis.~~

B. For purposes of applying any of the exemptions contained in this section, every lease or rental payment period shall be deemed a separate transaction or privilege. Any person claiming an exemption shall have the burden of proving entitlement to the exemption for each lease or rental payment period for which the exemption is claimed.

SECTION 4. Amendment of Annual Appropriation Ordinance.

The sum of $300,000 not previously appropriated, representing additional revenues of the personal property lease transaction tax, is hereby appropriated for the purposes set forth in the attached Exhibit A, and the Annual Appropriation Ordinance for the Year 2014 is hereby amended by striking certain words and figures, and by adding certain words and figures, as indicated in the Exhibit A, which is incorporated herein and made a part hereof by this reference.

SECTION 5. Effect on Prior Ordinances.

To the extent of any conflict between this ordinance and any other or prior ordinance or resolution, the provisions of this ordinance shall take precedence.

SECTION 6. Effective Date.

This ordinance shall become effective upon passage and approval.

Rey Colón
Alderman, 35th Ward

Howard Brookins, Jr.
Alderman, 21st Ward

Exhibit A
Amendments to the 2014 Annual Appropriation Ordinance

		Strike		Add	
		Number	Amount	Number	Amount
Revenue Estimates					
Transaction Taxes					
Lease of Personal Property Tax			138,873,000		139,173,000
Total			284,627,000		284,927,000
Code					
0100 –	**Corporate Fund**				
015	City Council				
2014	Office of Minority and Women-Owned Business Participation and Compliance				
9000	**For Specific Purposes – General**				
9082	**For expenses related to establishment, staffing and operation of Office of Minority and Women-Owned Business Participation and Compliance; to be expended under the agreed direction of the Chairman of the Black Caucus of the City Council and the Chairman of the Latino Caucus of the City Council**				300,000

City of Chicago

O2014-5882

Office of the City Clerk

Document Tracking Sheet

Meeting Date:	7/30/2014
Sponsor(s):	Smith (43) Pawar (47) Reilly (42) Colón (35) Moore (49) Tunney (44) O'Connor (40) Solis (25) Austin (34) Cappleman (46) O'Shea (19) Munoz (22) Hairston (5) Sawyer (6) O'Connor (41)
Type:	Ordinance
Title:	Amendment of Municipal Code Section 4-156-305 concerning license exceptions
Committee(s) Assignment:	Committee on License and Consumer Protection

Committee on License and Consumer Protection
July 30, 2014
City Council

ORDINANCE

BE IT ORDAINED BY THE CITY COUNCIL OF THE CITY OF CHICAGO:

SECTION 1. Section 4-156-305 of the Municipal Code of Chicago is hereby amended by inserting the language underscored, as follows:

4-156-305 License – Exceptions.

No public place of amusement license shall be required, if the only amusement to be produced, presented, or conducted is one or more of the following:

(Omitted text is unaffected by this ordinance)

(f) (1) instrumental music by an orchestra of not more than eight pieces in a hotel, restaurant or retail establishment, or (2) pre-recorded music in a restaurant, whether transmitted electronically or played by a disc jockey, if such pre-recorded music is played exclusively during commercial breaks or half-time shows held in connection with any live sporting event on paid television being aired at the restaurant for the benefit of the restaurant's customers and no pre-recorded music is played after the live sporting event ends, if: (i) no dancing or other entertainment is permitted; and (ii) no admission fee, minimum purchase requirement, membership fee or other fee or charge is imposed for the privilege of entering the premises or the portion of premises where the music is provided or permitted;

(Omitted text is unaffected by this ordinance)

SECTION 2. This ordinance shall take full force and effect upon its passage and publication.

MICHELE SMITH
Alderman, 43rd Ward

Appleman 46	Moved Out (19)
[illegible] 22	
Leslie [illegible] 5	
[illegible] (6)	

City of Chicago

O2014-5849

Office of the City Clerk

Document Tracking Sheet

Meeting Date:	7/30/2014
Sponsor(s):	Laurino (39)
Type:	Ordinance
Title:	Approval of Sauganash Glen Subdivision
Committee(s) Assignment:	Committee on Transportation and Public Way

City of Chicago

O2014-6055

Office of the City Clerk

Document Tracking Sheet

Meeting Date:	7/30/2014
Sponsor(s):	Fioretti (2)
Type:	Ordinance
Title:	Sidewalk cafe(s) for Potbelly Sandwich Shop
Committee(s) Assignment:	Committee on Transportation and Public Way

ORDINANCE
Potbelly Sandwich Shop
Acct. No. 65004-62
Permit No. 1114337

Be It Ordained by the City Council of the City of Chicago:

Permission and authority are hereby given and granted to Potbelly Sandwich Shop upon the terms and subject to the conditions of this ordinance, to maintain and use a portion of the public right of way for a sidewalk cafe adjacent to its premises located at 1018 S. Canal St.. Said sidewalk cafe area #1 shall be thirteen point two five (13.25) feet in length and eight (8) feet in width, area #2 shall be six point eight three (6.83) feet in length and five point six seven (5.67) feet in width for a total of one hundred forty-four point seven three (144.73) square feet and shall allow six (6) feet of clear space from the face of the curb/building line along S. Canal Street. The compensation for said space and the days and hours of operation for the sidewalk cafe shall be as follows:

Monday through Sunday 8:00 a.m. to 10:00 p.m.
Compensation: $600.00
SEATING CAPACITY: 16

Sidewalk Cafe Permit and approved plan must be posted at all times.

This grant of privilege #1114337 for a sidewalk cafe shall be subject to the provisions of Section 10-28-800 though 10-28-885 of the Municipal Code of Chicago and the directions of the Commissioner of Department of Business Affairs and Consumer Protection, the Commissioner of Streets and Sanitation, and the Commissioner of Transportation.

The permit holder agrees to hold the City of Chicago harmless for any damage, relocation or replacement costs associated with damage, relocation or removal of private property caused by the City performing work in the public way.

Authority for the above named privilege is herein given and granted from and after March 1, 2014 through and including December 1, 2014.

Alderman _____

Bob Fioretti 2nd Ward

Department of Business Affairs and Consumer Protection
Small Business Center- Public Way Use Unit
City Hall- 121 N. LaSalle Street Room 800 • Chicago. IL 60602
(312)-74-GOBIZ (312-744-6249) • (312) 744-1944 (TTY)
http //www.cityofchicago.org/bacp

07/30/2014

Alderman **Bob Fioretti**
Ward # **02**
City of Chicago
City Hall, Room **300**
121 North LaSalle Street
Chicago, Illinois 60602

Re: An ordinance to use and maintain a portion of the public right-of-way for **two (2) sidewalk cafe(s)** for Potbelly Sandwich Shop, adjacent to the premises known as **1018 S. Canal St.**.

Dear Alderman **Bob Fioretti**:

The applicant referenced above has requested the use of the public right-of-way for a **sidewalk cafe(s)**. An ordinance has been prepared by the Department of Business Affairs and Consumer Protection – Small Business Center - Public Way Use Unit for presentation to the City Council. Because this request was made for properties located in your ward, as approved by you as per the attached, I respectfully request that you introduce the attached ordinance at the next City Council meeting.

If you have any questions regarding this ordinance, please contact Anthony Bertuca at (312) 744-5506.

Department of Business Affairs and Consumer Protection

City of Chicago

O2014-6056

Office of the City Clerk

Document Tracking Sheet

Meeting Date:	7/30/2014
Sponsor(s):	Fioretti (2)
Type:	Ordinance
Title:	Sidewalk cafe(s) for Noodles & Co. No. 673
Committee(s) Assignment:	Committee on Transportation and Public Way

ORDINANCE
NOODLES & COMPANY #673
Acct. No. 287445 - 9
Permit No. 1114318

Be It Ordained by the City Council of the City of Chicago:

Permission and authority are hereby given and granted to NOODLES & COMPANY #673 upon the terms and subject to the conditions of this ordinance, to maintain and use a portion of the public right of way for a sidewalk cafe adjacent to its premises located at 1100 S. Canal St.. Said sidewalk cafe area #1 shall be twenty-three point nine two (23.92) feet in length and six point five (6.5) feet in width, area #2 shall be eight point five eight (8.58) feet in length and six point one seven (6.17) feet in width for a total of two hundred eight point four two (208.42) square feet and shall allow six (6) feet of clear space from the face of the curb/building line along S. Canal. The compensation for said space and the days and hours of operation for the sidewalk cafe shall be as follows:

Monday through Sunday 10:30 a.m. to 10:00 p.m.
Compensation: $600.00
SEATING CAPACITY: 12

Sidewalk Cafe Permit and approved plan must be posted at all times.

This grant of privilege #1114318 for a sidewalk cafe shall be subject to the provisions of Section 10-28-800 though 10-28-885 of the Municipal Code of Chicago and the directions of the Commissioner of Department of Business Affairs and Consumer Protection, the Commissioner of Streets and Sanitation, and the Commissioner of Transportation.

The permit holder agrees to hold the City of Chicago harmless for any damage, relocation or replacement costs associated with damage, relocation or removal of private property caused by the City performing work in the public way.

Authority for the above named privilege is herein given and granted from and after March 1, 2014 through and including December 1, 2014.

Alderman _____

Bob Fioretti 2nd Ward

Department of Business Affairs and Consumer Protection
Small Business Center - Public Way Use Unit
City Hall - 121 N. LaSalle Street, Room 800 • Chicago, IL 60602
(312)-74-GOBIZ (312-744-6249) • (312) 744-1944 (TTY)
http://www.cityofchicago.org/baep

07/30/2014

Alderman **Bob Fioretti**
Ward # **02**
City of Chicago
City Hall, Room **300**
121 North LaSalle Street
Chicago, Illinois 60602

Re: An ordinance to use and maintain a portion of the public right-of-way for **two (2) sidewalk cafe(s)** for **NOODLES & COMPANY #673**, adjacent to the premises known as **1100 S. Canal St.**.

Dear Alderman **Bob Fioretti**:

The applicant referenced above has requested the use of the public right-of-way for a **sidewalk cafe(s)**. An ordinance has been prepared by the Department of Business Affairs and Consumer Protection – Small Business Center - Public Way Use Unit for presentation to the City Council. Because this request was made for properties located in your ward, as approved by you as per the attached, I respectfully request that you introduce the attached ordinance at the next City Council meeting.

If you have any questions regarding this ordinance, please contact Anthony Bertuca at (312) 744-5506.

Department of Business Affairs and Consumer Protection

City of Chicago

O2014-6057

Office of the City Clerk

Document Tracking Sheet

Meeting Date:	7/30/2014
Sponsor(s):	Fioretti (2)
Type:	Ordinance
Title:	Sidewalk cafe(s) for Niu B
Committee(s) Assignment:	Committee on Transportation and Public Way

ORDINANCE
NIU B
Acct. No. 387519 - 1
Permit No. 1114320

Be It Ordained by the City Council of the City of Chicago:

Permission and authority are hereby given and granted to NIU B upon the terms and subject to the conditions of this ordinance, to maintain and use a portion of the public right of way for a sidewalk cafe adjacent to its premises located at 888 S. Michigan Ave.. Said sidewalk cafe area #1 shall be twenty-nine point four two (29.42) feet in length and nineteen point five eight (19.58) feet in width for a total of five hundred seventy-six point zero four (576.04) square feet and shall allow six (6) feet of clear space from the face of the curb/building line along S. Michigan Avenue. The compensation for said space and the days and hours of operation for the sidewalk cafe shall be as follows:

Monday through Sunday 9:00 a.m. to 12:00 midnight
Compensation: $1,036.88
SEATING CAPACITY: 40

Sidewalk Cafe Permit and approved plan must be posted at all times.

This grant of privilege #1114320 for a sidewalk cafe shall be subject to the provisions of Section 10-28-800 though 10-28-885 of the Municipal Code of Chicago and the directions of the Commissioner of Department of Business Affairs and Consumer Protection, the Commissioner of Streets and Sanitation, and the Commissioner of Transportation.

The permit holder agrees to hold the City of Chicago harmless for any damage, relocation or replacement costs associated with damage, relocation or removal of private property caused by the City performing work in the public way.

Authority for the above named privilege is herein given and granted from and after March 1, 2014 through and including December 1, 2014.

Alderman

Bob Fioretti 2nd Ward



Department of Business Affairs and Consumer Protection
Small Business Center - Public Way Use Unit
City Hall - 121 N. LaSalle Street, Room 800 • Chicago, IL 60602
(312)-74-GOBIZ (312-744-6249) • (312) 744-1944 (TTY)
http://www.cityofchicago.org/bacp

07/30/2014

Alderman **Bob Fioretti**
Ward # **02**
City of Chicago
City Hall, Room **300**
121 North LaSalle Street
Chicago, Illinois 60602

Re: An ordinance to use and maintain a portion of the public right-of-way for **one (1) sidewalk cafe(s)** for **NIU B**, adjacent to the premises known as **888 S. Michigan Ave.**.

Dear Alderman **Bob Fioretti**:

The applicant referenced above has requested the use of the public right-of-way for a **sidewalk cafe(s)**. An ordinance has been prepared by the Department of Business Affairs and Consumer Protection – Small Business Center - Public Way Use Unit for presentation to the City Council. Because this request was made for properties located in your ward, as approved by you as per the attached, I respectfully request that you introduce the attached ordinance at the next City Council meeting.

If you have any questions regarding this ordinance, please contact Anthony Bertuca at (312) 744-5506.

Department of Business Affairs and Consumer Protection

City of Chicago

O2014-6058

Office of the City Clerk

Document Tracking Sheet

Meeting Date:	7/30/2014
Sponsor(s):	Burns (4)
Type:	Ordinance
Title:	Sidewalk cafe(s) for Yusho HP
Committee(s) Assignment:	Committee on Transportation and Public Way

ORDINANCE
YUSHO HP
Acct. No. 388880 - 1
Permit No. 1112837

Be It Ordained by the City Council of the City of Chicago:

Permission and authority are hereby given and granted to YUSHO HP upon the terms and subject to the conditions of this ordinance, to maintain and use a portion of the public right of way for a sidewalk cafe adjacent to its premises located at 1301 E. 53rd St.. Said sidewalk cafe area #1 shall be twenty-three point two five (23.25) feet in length and eight (8) feet in width for a total of one hundred eighty-six (186) square feet and shall allow six (6) feet of clear space from the face of the curb/building line along E. 53rd Street. The compensation for said space and the days and hours of operation for the sidewalk cafe shall be as follows:

Monday through Sunday 11:00 a.m. to 11:00 p.m.
Compensation: $600.00
SEATING CAPACITY: 18

Sidewalk Cafe Permit and approved plan must be posted at all times.

This grant of privilege #1112837 for a sidewalk cafe shall be subject to the provisions of Section 10-28-800 though 10-28-885 of the Municipal Code of Chicago and the directions of the Commissioner of Department of Business Affairs and Consumer Protection, the Commissioner of Streets and Sanitation, and the Commissioner of Transportation.

The permit holder agrees to hold the City of Chicago harmless for any damage, relocation or replacement costs associated with damage, relocation or removal of private property caused by the City performing work in the public way.

Authority for the above named privilege is herein given and granted from and after March 1, 2014 through and including December 1, 2014.

Alderman 

William D. Burns 4th Ward

Department of Business Affairs and Consumer Protection
Small Business Center - Public Way Use Unit
City Hall - 121 N. LaSalle Street, Room 800 • Chicago, IL 60602
(312)-74-GOBIZ (312-744-6249) • (312) 744-1944 (TTY)
http://www.cityofchicago.org/bacp

07/30/2014

Alderman **William D. Burns**
Ward # **04**
City of Chicago
City Hall, Room **300**
121 North LaSalle Street
Chicago, Illinois 60602

Re: An ordinance to use and maintain a portion of the public right-of-way for **one (1) sidewalk cafe(s)** for YUSHO HP, adjacent to the premises known as **1301 E. 53rd St.**.

Dear Alderman **William D. Burns**:

The applicant referenced above has requested the use of the public right-of-way for a **sidewalk cafe(s)**. An ordinance has been prepared by the Department of Business Affairs and Consumer Protection – Small Business Center - Public Way Use Unit for presentation to the City Council. Because this request was made for properties located in your ward, as approved by you as per the attached, I respectfully request that you introduce the attached ordinance at the next City Council meeting.

If you have any questions regarding this ordinance, please contact Anthony Bertuca at (312) 744-5506.

Department of Business Affairs and Consumer Protection

City of Chicago

O2014-6059

Office of the City Clerk

Document Tracking Sheet

Meeting Date:	7/30/2014
Sponsor(s):	Burnett (27)
Type:	Ordinance
Title:	Sidewalk cafe(s) for Vera
Committee(s) Assignment:	Committee on Transportation and Public Way

ORDINANCE
VERA
Acct. No. 329624 - 1
Permit No. 1114340

Be It Ordained by the City Council of the City of Chicago:

Permission and authority are hereby given and granted to VERA upon the terms and subject to the conditions of this ordinance, to maintain and use a portion of the public right of way for a sidewalk cafe adjacent to its premises located at 1023 W. Lake St.. Said sidewalk cafe area #1 shall be twenty-nine point five (29.5) feet in length and seven point three three (7.33) feet in width for a total of two hundred sixteen point two four (216.24) square feet and shall allow six (6) feet of clear space from the face of the curb/building line along Carpenter Street. The compensation for said space and the days and hours of operation for the sidewalk cafe shall be as follows:

Monday through Sunday 5:00 p.m. to 11:00 p.m.
Compensation: $600.00
SEATING CAPACITY: 18

Sidewalk Cafe Permit and approved plan must be posted at all times.

This grant of privilege #1114340 for a sidewalk cafe shall be subject to the provisions of Section 10-28-800 though 10-28-885 of the Municipal Code of Chicago and the directions of the Commissioner of Department of Business Affairs and Consumer Protection, the Commissioner of Streets and Sanitation, and the Commissioner of Transportation.

The permit holder agrees to hold the City of Chicago harmless for any damage, relocation or replacement costs associated with damage, relocation or removal of private property caused by the City performing work in the public way.

Authority for the above named privilege is herein given and granted from and after March 1, 2014 through and including December 1, 2014.

Alderman _____

Walter Burnett Jr. 27th Ward

City of Chicago

O2014-6060

Office of the City Clerk

Document Tracking Sheet

Meeting Date:	7/30/2014
Sponsor(s):	Waguespack (32)
Type:	Ordinance
Title:	Sidewalk cafe(s) for Red June
Committee(s) Assignment:	Committee on Transportation and Public Way

ORDINANCE
RED JUNE
Acct. No. 340148 - 1
Permit No. 1114351

Be It Ordained by the City Council of the City of Chicago:

Permission and authority are hereby given and granted to RED JUNE upon the terms and subject to the conditions of this ordinance, to maintain and use a portion of the public right of way for a sidewalk cafe adjacent to its premises located at 2020 N. Leavitt St.. Said sidewalk cafe area #1 shall be thirty-four (34) feet in length and seven point six seven (7.67) feet in width for a total of two hundred sixty point seven eight (260.78) square feet and shall allow six (6) feet of clear space from the face of the curb/building line along W. McLean Avenue. The compensation for said space and the days and hours of operation for the sidewalk cafe shall be as follows:

Monday through Friday 8:00 a.m. to 8:00 p.m. Saturday and Sunday 8:00 a.m. to 5:00 p.m.
Compensation: $600.00
SEATING CAPACITY: 16

Sidewalk Cafe Permit and approved plan must be posted at all times.

This grant of privilege #1114351 for a sidewalk cafe shall be subject to the provisions of Section 10-28-800 though 10-28-885 of the Municipal Code of Chicago and the directions of the Commissioner of Department of Business Affairs and Consumer Protection, the Commissioner of Streets and Sanitation, and the Commissioner of Transportation.

The permit holder agrees to hold the City of Chicago harmless for any damage, relocation or replacement costs associated with damage, relocation or removal of private property caused by the City performing work in the public way.

Authority for the above named privilege is herein given and granted from and after March 1, 2014 through and including December 1, 2014.

Alderman _____

Scott Waguespack 32nd Ward

Department of Business Affairs and Consumer Protection
Small Business Center- Public Way Use Unit
City Hall- 121 N. LaSalle Street Room 800 • Chicago, IL 60602
(312)-74-GOBIZ (312-744-6249) • (312) 744-1944 (TTY)
http://www.cityofchicago.org/bacp

07/30/2014

Alderman **Scott Waguespack**
Ward # **32**
City of Chicago
City Hall, Room **300**
121 North LaSalle Street
Chicago, Illinois 60602

Re: An ordinance to use and maintain a portion of the public right-of-way for **one (1) sidewalk cafe(s)** for **RED JUNE**, adjacent to the premises known as **2020 N. Leavitt St.**.

Dear Alderman **Scott Waguespack**:

The applicant referenced above has requested the use of the public right-of-way for a **sidewalk cafe(s)**. An ordinance has been prepared by the Department of Business Affairs and Consumer Protection – Small Business Center - Public Way Use Unit for presentation to the City Council. Because this request was made for properties located in your ward, as approved by you as per the attached, I respectfully request that you introduce the attached ordinance at the next City Council meeting.

If you have any questions regarding this ordinance, please contact Anthony Bertuca at (312) 744-5506.

Department of Business Affairs and Consumer Protection

City of Chicago

O2014-6061

Office of the City Clerk

Document Tracking Sheet

Meeting Date:	7/30/2014
Sponsor(s):	Waguespack (32)
Type:	Ordinance
Title:	Sidewalk cafe(s) for Lush Wine & Spirits
Committee(s) Assignment:	Committee on Transportation and Public Way

ORDINANCE
LUSH WINE & SPIRITS
Acct. No. 302944 - 3
Permit No. 1114354

Be It Ordained by the City Council of the City of Chicago:

Permission and authority are hereby given and granted to LUSH WINE & SPIRITS upon the terms and subject to the conditions of this ordinance, to maintain and use a portion of the public right of way for a sidewalk cafe adjacent to its premises located at 2232-2234 W. Roscoe St.. Said sidewalk cafe area #1 shall be fifty (50) feet in length and eight point five (8.5) feet in width for a total of four hundred twenty-five (425) square feet and shall allow six (6) feet of clear space from the face of the curb/building line along W. Roscoe Street. The compensation for said space and the days and hours of operation for the sidewalk cafe shall be as follows:

Monday through Thursday 5:00 p.m. to 10:00 p.m. Friday and Saturday 5:00 p.m. to 11:00 p.m. Sunday 10:00 a.m. to 8:00 p.m.
Compensation: $600.00
SEATING CAPACITY: 20

Sidewalk Cafe Permit and approved plan must be posted at all times.

This grant of privilege #1114354 for a sidewalk cafe shall be subject to the provisions of Section 10-28-800 though 10-28-885 of the Municipal Code of Chicago and the directions of the Commissioner of Department of Business Affairs and Consumer Protection, the Commissioner of Streets and Sanitation, and the Commissioner of Transportation.

The permit holder agrees to hold the City of Chicago harmless for any damage, relocation or replacement costs associated with damage, relocation or removal of private property caused by the City performing work in the public way.

Authority for the above named privilege is herein given and granted from and after March 1, 2014 through and including December 1, 2014.

Alderman _____

Scott Waguespack 32nd Ward

Department of Business Affairs and Consumer Protection
Small Business Center- Public Way Use Unit
City Hall - 121 N. LaSalle Street Room 800 • Chicago, IL 60602
(312)-74-GOBIZ (312-744-6249) • (312) 744-1944 (TTY)
http://www.cityofchicago.org/bacp

07/30/2014

Alderman **Scott Waguespack**
Ward # **32**
City of Chicago
City Hall, Room **300**
121 North LaSalle Street
Chicago, Illinois 60602

Re: An ordinance to use and maintain a portion of the public right-of-way for **one (1) sidewalk cafe(s)** for **LUSH WINE & SPIRITS**, adjacent to the premises known as **2232-2234 W. Roscoe St.**.

Dear Alderman **Scott Waguespack**:

The applicant referenced above has requested the use of the public right-of-way for a **sidewalk cafe(s)**. An ordinance has been prepared by the Department of Business Affairs and Consumer Protection – Small Business Center - Public Way Use Unit for presentation to the City Council. Because this request was made for properties located in your ward, as approved by you as per the attached, I respectfully request that you introduce the attached ordinance at the next City Council meeting.

If you have any questions regarding this ordinance, please contact Anthony Bertuca at (312) 744-5506.

Department of Business Affairs and Consumer Protection

City of Chicago

O2014-6064

Office of the City Clerk

Document Tracking Sheet

Meeting Date:	7/30/2014
Sponsor(s):	Reilly (42)
Type:	Ordinance
Title:	Sidewalk cafe(s) for Blue Agave
Committee(s) Assignment:	Committee on Transportation and Public Way

ORDINANCE
BLUE AGAVE
Acct. No. 64043 - 1
Permit No. 1114341

Be It Ordained by the City Council of the City of Chicago:

Permission and authority are hereby given and granted to BLUE AGAVE upon the terms and subject to the conditions of this ordinance, to maintain and use a portion of the public right of way for a sidewalk cafe adjacent to its premises located at 1050 N. State St.. Said sidewalk cafe area #1 shall be eighty-eight (88) feet in length and ten (10) feet in width for a total of eight hundred eighty (880) square feet and shall allow six (6) feet of clear space from the face of the curb/building line along W. Maple Street. The compensation for said space and the days and hours of operation for the sidewalk cafe shall be as follows:

Monday through Sunday 11:30 a.m.to 11:00 p.m.
Compensation: $2,024.00
SEATING CAPACITY: 70

Sidewalk Cafe Permit and approved plan must be posted at all times.


This grant of privilege #1114341 for a sidewalk cafe shall be subject to the provisions of Section 10-28-800 though 10-28-885 of the Municipal Code of Chicago and the directions of the Commissioner of Department of Business Affairs and Consumer Protection, the Commissioner of Streets and Sanitation, and the Commissioner of Transportation.

The permit holder agrees to hold the City of Chicago harmless for any damage, relocation or replacement costs associated with damage, relocation or removal of private property caused by the City performing work in the public way.

Authority for the above named privilege is herein given and granted from and after March 1, 2014 through and including December 1, 2014.

Alderman _____

Brendan Reilly 42nd Ward

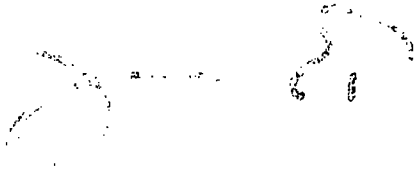

City of Chicago

O2014-6067

Office of the City Clerk

Document Tracking Sheet

Meeting Date:	7/30/2014
Sponsor(s):	Reilly (42)
Type:	Ordinance
Title:	Sidewalk cafe(s) for Blue Agave Tequila Bar & Restaurant
Committee(s) Assignment:	Committee on Transportation and Public Way

ORDINANCE
BLUE AGAVE TEQUILA BAR & RESTAURANT
Acct. No. 364338 - 1
Permit No. 1114342

Be It Ordained by the City Council of the City of Chicago:

Permission and authority are hereby given and granted to BLUE AGAVE TEQUILA BAR & RESTAURANT upon the terms and subject to the conditions of this ordinance, to maintain and use a portion of the public right of way for a sidewalk cafe adjacent to its premises located at 579 W. Kinzie St.. Said sidewalk cafe area #1 shall be ninety (90) feet in length and ten (10) feet in width for a total of nine hundred (900) square feet and shall allow six (6) feet of clear space from the face of the curb/building line along W Kinzie St. The compensation for said space and the days and hours of operation for the sidewalk cafe shall be as follows:

Sunday thru Saturday 11:30 a.m. until 10:00 p.m.
Compensation: $990.00
SEATING CAPACITY: 60

Sidewalk Cafe Permit and approved plan must be posted at all times.

This grant of privilege #1114342 for a sidewalk cafe shall be subject to the provisions of Section 10-28-800 though 10-28-885 of the Municipal Code of Chicago and the directions of the Commissioner of Department of Business Affairs and Consumer Protection, the Commissioner of Streets and Sanitation, and the Commissioner of Transportation.

The permit holder agrees to hold the City of Chicago harmless for any damage, relocation or replacement costs associated with damage, relocation or removal of private property caused by the City performing work in the public way.

Authority for the above named privilege is herein given and granted from and after March 1, 2014 through and including December 1, 2014.

Alderman _____

Brendan Reilly 42nd Ward



City of Chicago

O2014-6068

Office of the City Clerk

Document Tracking Sheet

Meeting Date:	7/30/2014
Sponsor(s):	Reilly (42)
Type:	Ordinance
Title:	Sidewalk cafe(s) for Curried
Committee(s) Assignment:	Committee on Transportation and Public Way

ORDINANCE
Curried
Acct. No. 362475 - 1
Permit No. 1114339

Be It Ordained by the City Council of the City of Chicago:

Permission and authority are hereby given and granted to Curried upon the terms and subject to the conditions of this ordinance, to maintain and use a portion of the public right of way for a sidewalk cafe adjacent to its premises located at 171 N. Wells St.. Said sidewalk cafe area #1 shall be fifteen point seven five (15.75) feet in length and five (5) feet in width for a total of seventy-eight point seven five (78.75) square feet and shall allow six (6) feet of clear space from the face of the curb/building line along N. Wells Street. The compensation for said space and the days and hours of operation for the sidewalk cafe shall be as follows:

Monday through Sunday 10:00 a.m. to 10:00 p.m.
Compensation: $600.00
SEATING CAPACITY: 6

Sidewalk Cafe Permit and approved plan must be posted at all times.

This grant of privilege #1114339 for a sidewalk cafe shall be subject to the provisions of Section 10-28-800 though 10-28-885 of the Municipal Code of Chicago and the directions of the Commissioner of Department of Business Affairs and Consumer Protection, the Commissioner of Streets and Sanitation, and the Commissioner of Transportation.

The permit holder agrees to hold the City of Chicago harmless for any damage, relocation or replacement costs associated with damage, relocation or removal of private property caused by the City performing work in the public way.

Authority for the above named privilege is herein given and granted from and after March 1, 2014 through and including December 1, 2014.

Alderman _____

Brendan Reilly 42nd Ward

City of Chicago

O2014-6071

Office of the City Clerk

Document Tracking Sheet

Meeting Date:	7/30/2014
Sponsor(s):	Reilly (42)
Type:	Ordinance
Title:	Sidewalk cafe(s) for Davids Tea
Committee(s) Assignment:	Committee on Transportation and Public Way

ORDINANCE
DAVIDS TEA
Acct. No. 375708 - 4
Permit No. 1114343

Be It Ordained by the City Council of the City of Chicago:

Permission and authority are hereby given and granted to DAVIDS TEA upon the terms and subject to the conditions of this ordinance, to maintain and use a portion of the public right of way for a sidewalk cafe adjacent to its premises located at 152 N. Michigan Ave.. Said sidewalk cafe area #1 shall be twenty-two point six seven (22.67) feet in length and nine point three three (9.33) feet in width for a total of two hundred eleven point five one (211.51) square feet and shall allow six (6) feet of clear space from the face of the curb/building line along N. Michigan Avenue. The compensation for said space and the days and hours of operation for the sidewalk cafe shall be as follows:

Monday through Friday 8:00 a.m. to 9:00 p.m. Saturday 9:00 a.m. to 9:00 p.m. sunday 10:00 a.m. to 8:00 p.m.
Compensation: $951.80
SEATING CAPACITY: 4

Sidewalk Cafe Permit and approved plan must be posted at all times.


This grant of privilege #1114343 for a sidewalk cafe shall be subject to the provisions of Section 10-28-800 though 10-28-885 of the Municipal Code of Chicago and the directions of the Commissioner of Department of Business Affairs and Consumer Protection, the Commissioner of Streets and Sanitation, and the Commissioner of Transportation.

The permit holder agrees to hold the City of Chicago harmless for any damage, relocation or replacement costs associated with damage, relocation or removal of private property caused by the City performing work in the public way.

Authority for the above named privilege is herein given and granted from and after March 1, 2014 through and including December 1, 2014.

Alderman _____

Brendan Reilly 42nd Ward

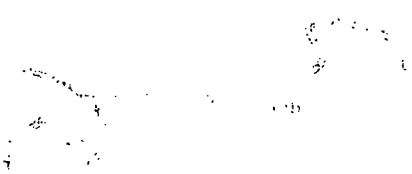

City of Chicago

O2014-6073

Office of the City Clerk

Document Tracking Sheet

Meeting Date:	7/30/2014
Sponsor(s):	Reilly (42)
Type:	Ordinance
Title:	Sidewalk cafe(s) for Peet's Coffee & Tea
Committee(s) Assignment:	Committee on Transportation and Public Way

ORDINANCE
PEET'S COFFEE & TEA
Acct. No. 22622 - 6
Permit No. 1114285

Be It Ordained by the City Council of the City of Chicago:

Permission and authority are hereby given and granted to PEET'S COFFEE & TEA upon the terms and subject to the conditions of this ordinance, to maintain and use a portion of the public right of way for a sidewalk cafe adjacent to its premises located at 20 N. Michigan Ave.. Said sidewalk cafe area #1 shall be fourteen (14) feet in length and ten (10) feet in width for a total of one hundred forty (140) square feet and shall allow six (6) feet of clear space from the face of the curb/building line along N. Michigan Avenue. The compensation for said space and the days and hours of operation for the sidewalk cafe shall be as follows:

Monday through Sunday 8:00 a.m. to 8:00 p.m.
Compensation: $630.00
SEATING CAPACITY: 8

Sidewalk Cafe Permit and approved plan must be posted at all times.

This grant of privilege #1114285 for a sidewalk cafe shall be subject to the provisions of Section 10-28-800 though 10-28-885 of the Municipal Code of Chicago and the directions of the Commissioner of Department of Business Affairs and Consumer Protection, the Commissioner of Streets and Sanitation, and the Commissioner of Transportation.

The permit holder agrees to hold the City of Chicago harmless for any damage, relocation or replacement costs associated with damage, relocation or removal of private property caused by the City performing work in the public way.

Authority for the above named privilege is herein given and granted from and after March 1, 2014 through and including December 1, 2014.

Alderman _____

Brendan Reilly 42nd Ward

City of Chicago

O2014-6076

Office of the City Clerk

Document Tracking Sheet

Meeting Date:	7/30/2014
Sponsor(s):	Smith (43)
Type:	Ordinance
Title:	Sidewalk cafe(s) for Forza
Committee(s) Assignment:	Committee on Transportation and Public Way

ORDINANCE
FORZA
Acct. No. 371118 - 1
Permit No. 1114345

Be It Ordained by the City Council of the City of Chicago:

Permission and authority are hereby given and granted to FORZA upon the terms and subject to the conditions of this ordinance, to maintain and use a portion of the public right of way for a sidewalk cafe adjacent to its premises located at 2476-2478 N. Lincoln Ave.. Said sidewalk cafe area #1 shall be forty-eight (48) feet in length and three point seven five (3.75) feet in width for a total of one hundred eighty (180) square feet and shall allow six (6) feet of clear space from the face of the curb/building line along Lincoln. The compensation for said space and the days and hours of operation for the sidewalk cafe shall be as follows:

Saturday and Sunday 10:00 am to 12:00 midnight Monday through Friday 5:00 pm to 12:00 midnight
Compensation: $600.00
SEATING CAPACITY: 14

Sidewalk Cafe Permit and approved plan must be posted at all times.

This grant of privilege #1114345 for a sidewalk cafe shall be subject to the provisions of Section 10-28-800 though 10-28-885 of the Municipal Code of Chicago and the directions of the Commissioner of Department of Business Affairs and Consumer Protection, the Commissioner of Streets and Sanitation, and the Commissioner of Transportation.

The permit holder agrees to hold the City of Chicago harmless for any damage, relocation or replacement costs associated with damage, relocation or removal of private property caused by the City performing work in the public way.

Authority for the above named privilege is herein given and granted from and after March 1, 2014 through and including December 1, 2014.

Alderman _____

Michele Smith 43rd Ward

City of Chicago

O2014-6079

Office of the City Clerk

Document Tracking Sheet

Meeting Date:	7/30/2014
Sponsor(s):	Smith (43)
Type:	Ordinance
Title:	Sidewalk cafe(s) for Snarf's Sandwiches
Committee(s) Assignment:	Committee on Transportation and Public Way

ORDINANCE
SNARF'S SANDWICHES
Acct. No. 390127 - 1
Permit No. 1114323

Be It Ordained by the City Council of the City of Chicago:

Permission and authority are hereby given and granted to SNARF'S SANDWICHES upon the terms and subject to the conditions of this ordinance, to maintain and use a portion of the public right of way for a sidewalk cafe adjacent to its premises located at 2201 N. Lincoln Ave.. Said sidewalk cafe area #1 shall be twenty-two (22) feet in length and six (6) feet in width for a total of one hundred thirty-two (132) square feet and shall allow six (6) feet of clear space from the face of the curb/building line along N. Geneva Terrace. The compensation for said space and the days and hours of operation for the sidewalk cafe shall be as follows:

Monday through Sunday 8:00 a.m. to 10:00 p.m.
Compensation: $600.00
SEATING CAPACITY: 32

Sidewalk Cafe Permit and approved plan must be posted at all times.

This grant of privilege #1114323 for a sidewalk cafe shall be subject to the provisions of Section 10-28-800 though 10-28-885 of the Municipal Code of Chicago and the directions of the Commissioner of Department of Business Affairs and Consumer Protection, the Commissioner of Streets and Sanitation, and the Commissioner of Transportation.

The permit holder agrees to hold the City of Chicago harmless for any damage, relocation or replacement costs associated with damage, relocation or removal of private property caused by the City performing work in the public way.

Authority for the above named privilege is herein given and granted from and after March 1, 2014 through and including December 1, 2014.

Alderman _____

Michele Smith 43rd Ward

City of Chicago

O2014-6081

Office of the City Clerk

Document Tracking Sheet

Meeting Date:	7/30/2014
Sponsor(s):	Smith (43)
Type:	Ordinance
Title:	Sidewalk cafe(s) for Teagschwender
Committee(s) Assignment:	Committee on Transportation and Public Way

ORDINANCE
TEAGSCHWENDNER
Acct. No. 376900 - 4
Permit No. 1114317

Be It Ordained by the City Council of the City of Chicago:

Permission and authority are hereby given and granted to TEAGSCHWENDNER upon the terms and subject to the conditions of this ordinance, to maintain and use a portion of the public right of way for a sidewalk cafe adjacent to its premises located at 557 W. Diversey Pkwy.. Said sidewalk cafe area #1 shall be thirteen point nine two (13.92) feet in length and six (6) feet in width for a total of eighty-three point five two (83.52) square feet and shall allow six (6) feet of clear space from the face of the curb/building line along W. Diversey Parkway. The compensation for said space and the days and hours of operation for the sidewalk cafe shall be as follows:

Monday through Saturday 9:00 a.m. to 7:00 p.m. Sunday 9:00 a.m. to 6:00 p.m.
Compensation: $600.00
SEATING CAPACITY: 6

Sidewalk Cafe Permit and approved plan must be posted at all times.

This grant of privilege #1114317 for a sidewalk cafe shall be subject to the provisions of Section 10-28-800 though 10-28-885 of the Municipal Code of Chicago and the directions of the Commissioner of Department of Business Affairs and Consumer Protection, the Commissioner of Streets and Sanitation, and the Commissioner of Transportation.

The permit holder agrees to hold the City of Chicago harmless for any damage, relocation or replacement costs associated with damage, relocation or removal of private property caused by the City performing work in the public way.

Authority for the above named privilege is herein given and granted from and after March 1, 2014 through and including December 1, 2014.

Alderman _____

Michele Smith 43rd Ward

City of Chicago

O2014-6085

Office of the City Clerk

Document Tracking Sheet

Meeting Date:	7/30/2014
Sponsor(s):	Arena (45)
Type:	Ordinance
Title:	Sidewalk cafe(s) for Hot Dog Express
Committee(s) Assignment:	Committee on Transportation and Public Way

ORDINANCE
HOT DOG EXPRESS
Acct. No. 390478 - 1
Permit No. 1114348

Be It Ordained by the City Council of the City of Chicago:

Permission and authority are hereby given and granted to HOT DOG EXPRESS upon the terms and subject to the conditions of this ordinance, to maintain and use a portion of the public right of way for a sidewalk cafe adjacent to its premises located at 4300 N. Milwaukee Ave.. Said sidewalk cafe area #1 shall be thirty-eight (38) feet in length and twelve (12) feet in width for a total of four hundred fifty-six (456) square feet and shall allow six (6) feet of clear space from the face of the curb/building line along N. Milwaukee Avenue. The compensation for said space and the days and hours of operation for the sidewalk cafe shall be as follows:

Monday through Sunday 11:00 a.m. to 9:00 p.m.
Compensation: $600.00
SEATING CAPACITY: 20

Sidewalk Cafe Permit and approved plan must be posted at all times.

This grant of privilege #1114348 for a sidewalk cafe shall be subject to the provisions of Section 10-28-800 though 10-28-885 of the Municipal Code of Chicago and the directions of the Commissioner of Department of Business Affairs and Consumer Protection, the Commissioner of Streets and Sanitation, and the Commissioner of Transportation.

The permit holder agrees to hold the City of Chicago harmless for any damage, relocation or replacement costs associated with damage, relocation or removal of private property caused by the City performing work in the public way.

Authority for the above named privilege is herein given and granted from and after March 1, 2014 through and including December 1, 2014.

Alderman _____

John Arena 45th Ward

Department of Business Affairs and Consumer Protection
Small Business Center - Public Way Use Unit
City Hall - 121 N LaSalle Street, Room 800 • Chicago, IL 60602
(312)-74-GOBIZ (312-744-6249) • (312) 744-1944 (TTY)
http://www.cityofchicago.org/bacp

07/30/2014

Alderman **John Arena**
Ward # **45**
City of Chicago
City Hall, Room **305**
121 North LaSalle Street
Chicago, Illinois 60602

Re: An ordinance to use and maintain a portion of the public right-of-way for **one (1) sidewalk cafe(s)** for **HOT DOG EXPRESS**, adjacent to the premises known as **4300 N. Milwaukee Ave.**.

Dear Alderman **John Arena**:

The applicant referenced above has requested the use of the public right-of-way for a **sidewalk cafe(s)**. An ordinance has been prepared by the Department of Business Affairs and Consumer Protection – Small Business Center - Public Way Use Unit for presentation to the City Council. Because this request was made for properties located in your ward, as approved by you as per the attached, I respectfully request that you introduce the attached ordinance at the next City Council meeting.

If you have any questions regarding this ordinance, please contact Anthony Bertuca at (312) 744-5506.

Department of Business Affairs and Consumer Protection

City of Chicago

O2014-6087

Office of the City Clerk

Document Tracking Sheet

Meeting Date:	7/30/2014
Sponsor(s):	Arena (45)
Type:	Ordinance
Title:	Sidewalk cafe(s) for Las Tablas
Committee(s) Assignment:	Committee on Transportation and Public Way

ORDINANCE
LAS TABLAS
Acct. No. 293849 - 1
Permit No. 1114316

Be It Ordained by the City Council of the City of Chicago:

Permission and authority are hereby given and granted to LAS TABLAS upon the terms and subject to the conditions of this ordinance, to maintain and use a portion of the public right of way for a sidewalk cafe adjacent to its premises located at 4920 W. Irving Park Rd.. Said sidewalk cafe area #1 shall be thirty-six (36) feet in length and eight (8) feet in width for a total of two hundred eighty-eight (288) square feet and shall allow six (6) feet of clear space from the face of the curb/building line along W. Irving Park Road. The compensation for said space and the days and hours of operation for the sidewalk cafe shall be as follows:

Monday through Thursday 11:00 a.m. to 10:00 p.m. Friday and Saturday 11:00 a.m. to 11:30 p.m. Sunday 11:00 a.m. to 9:00 p.m.
Compensation: $600.00
SEATING CAPACITY: 12

Sidewalk Cafe Permit and approved plan must be posted at all times.

This grant of privilege #1114316 for a sidewalk cafe shall be subject to the provisions of Section 10-28-800 though 10-28-885 of the Municipal Code of Chicago and the directions of the Commissioner of Department of Business Affairs and Consumer Protection, the Commissioner of Streets and Sanitation, and the Commissioner of Transportation.

The permit holder agrees to hold the City of Chicago harmless for any damage, relocation or replacement costs associated with damage, relocation or removal of private property caused by the City performing work in the public way.

Authority for the above named privilege is herein given and granted from and after March 1, 2014 through and including December 1, 2014.

Alderman _____

John Arena 45th Ward

Department of Business Affairs and Consumer Protection
Small Business Center - Public Way Use Unit
City Hall - 121 N. LaSalle Street, Room 800 • Chicago, IL 60602
(312)-74-GOBIZ (312-744-6249) • (312) 744-1944 (TTY)
http //www.cityofchicago org/bacp

07/30/2014

Alderman **John Arena**
Ward # **45**
City of Chicago
City Hall, Room **305**
121 North LaSalle Street
Chicago, Illinois 60602

Re: An ordinance to use and maintain a portion of the public right-of-way for **one (1) sidewalk cafe(s)** for **LAS TABLAS**, adjacent to the premises known as **4920 W. Irving Park Rd.**.

Dear Alderman **John Arena**:

The applicant referenced above has requested the use of the public right-of-way for a **sidewalk cafe(s)**. An ordinance has been prepared by the Department of Business Affairs and Consumer Protection – Small Business Center - Public Way Use Unit for presentation to the City Council. Because this request was made for properties located in your ward, as approved by you as per the attached, I respectfully request that you introduce the attached ordinance at the next City Council meeting.

If you have any questions regarding this ordinance, please contact Anthony Bertuca at (312) 744-5506.

Department of Business Affairs and Consumer Protection

City of Chicago

O2014-6088

Office of the City Clerk

Document Tracking Sheet

Meeting Date:	7/30/2014
Sponsor(s):	Silverstein (50)
Type:	Ordinance
Title:	Sidewalk cafe(s) for Bina's Cafe
Committee(s) Assignment:	Committee on Transportation and Public Way

ORDINANCE
BINA'S CAFE
Acct. No. 389584 - 1
Permit No. 1114344

Be It Ordained by the City Council of the City of Chicago:

Permission and authority are hereby given and granted to BINA'S CAFE upon the terms and subject to the conditions of this ordinance, to maintain and use a portion of the public right of way for a sidewalk cafe adjacent to its premises located at 2407 W. Lunt Ave.. Said sidewalk cafe area #1 shall be twenty-two (22) feet in length and twelve (12) feet in width for a total of two hundred sixty-four (264) square feet and shall allow six (6) feet of clear space from the face of the curb/building line along W. Lunt Avenue. The compensation for said space and the days and hours of operation for the sidewalk cafe shall be as follows:

Monday through Sunday 8:00 a.m. to 10:00 p.m.
Compensation: $600.00
SEATING CAPACITY: 28

Sidewalk Cafe Permit and approved plan must be posted at all times.

This grant of privilege #1114344 for a sidewalk cafe shall be subject to the provisions of Section 10-28-800 though 10-28-885 of the Municipal Code of Chicago and the directions of the Commissioner of Department of Business Affairs and Consumer Protection, the Commissioner of Streets and Sanitation, and the Commissioner of Transportation.

The permit holder agrees to hold the City of Chicago harmless for any damage, relocation or replacement costs associated with damage, relocation or removal of private property caused by the City performing work in the public way.

Authority for the above named privilege is herein given and granted from and after March 1, 2014 through and including December 1, 2014.

Alderman _____

Debra L. Silverstein 50th Ward

Department of Business Affairs and Consumer Protection
Small Business Center - Public Way Use Unit
City Hall - 121 N. LaSalle Street, Room 800 • Chicago, IL 60602
(312)-74-GOBIZ (312-744-6249) • (312) 744-1944 (TTY)
http://www.cityofchicago.org/bacp

07/30/2014

Alderman **Debra L. Silverstein**
Ward # **50**
City of Chicago
City Hall, Room **203**
121 North LaSalle Street
Chicago, Illinois 60602

Re: An ordinance to use and maintain a portion of the public right-of-way for **one (1) sidewalk cafe(s)** for **BINA'S CAFE**, adjacent to the premises known as **2407 W. Lunt Ave.**.

Dear Alderman **Debra L. Silverstein**:

The applicant referenced above has requested the use of the public right-of-way for a **sidewalk cafe(s)**. An ordinance has been prepared by the Department of Business Affairs and Consumer Protection – Small Business Center - Public Way Use Unit for presentation to the City Council. Because this request was made for properties located in your ward, as approved by you as per the attached, I respectfully request that you introduce the attached ordinance at the next City Council meeting.

If you have any questions regarding this ordinance, please contact Anthony Bertuca at (312) 744-5506.

Department of Business Affairs and Consumer Protection

City of Chicago

O2014-6090

Office of the City Clerk

Document Tracking Sheet

Meeting Date:	7/30/2014
Sponsor(s):	Silverstein (50)
Type:	Ordinance
Title:	Sidewalk cafe(s) for Sheesh Mahal Dhaba, Inc.
Committee(s) Assignment:	Committee on Transportation and Public Way

ORDINANCE
SHEESH MAHAL DHABA, INC.
Acct. No. 315997 - 1
Permit No. 1114352

Be It Ordained by the City Council of the City of Chicago:

Permission and authority are hereby given and granted to SHEESH MAHAL DHABA, INC. upon the terms and subject to the conditions of this ordinance, to maintain and use a portion of the public right of way for a sidewalk cafe adjacent to its premises located at 6355 N. Maplewood Ave.. Said sidewalk cafe area #1 shall be fifty-five (55) feet in length and ten point seven five (10.75) feet in width for a total of five hundred ninety-one point two five (591.25) square feet and shall allow six (6) feet of clear space from the face of the curb/building line along N. Maplewood Ave.. The compensation for said space and the days and hours of operation for the sidewalk cafe shall be as follows:

Monday through Sunday 8:00 a.m. to 12:00 midnight
Compensation: $650.38
SEATING CAPACITY: 40

Sidewalk Cafe Permit and approved plan must be posted at all times.

This grant of privilege #1114352 for a sidewalk cafe shall be subject to the provisions of Section 10-28-800 though 10-28-885 of the Municipal Code of Chicago and the directions of the Commissioner of Department of Business Affairs and Consumer Protection, the Commissioner of Streets and Sanitation, and the Commissioner of Transportation.

The permit holder agrees to hold the City of Chicago harmless for any damage, relocation or replacement costs associated with damage, relocation or removal of private property caused by the City performing work in the public way.

Authority for the above named privilege is herein given and granted from and after March 1, 2014 through and including December 1, 2014.

Alderman _____

Debra L. Silverstein 50th Ward

Department of Business Affairs and Consumer Protection
Small Business Center - Public Way Use Unit
City Hall - 121 N. LaSalle Street, Room 800 • Chicago, IL 60602
(312)-74-GOBIZ (312-744-6249) • (312) 744-1944 (TTY)
http://www.cityofchicago.org/bacp

07/30/2014

Alderman **Debra L. Silverstein**
Ward # **50**
City of Chicago
City Hall, Room **203**
121 North LaSalle Street
Chicago, Illinois 60602

Re: An ordinance to use and maintain a portion of the public right-of-way for **one (1) sidewalk cafe(s)** for **SHEESH MAHAL DHABA, INC.**, adjacent to the premises known as **6355 N. Maplewood Ave.**.

Dear Alderman **Debra L. Silverstein**:

The applicant referenced above has requested the use of the public right-of-way for a **sidewalk cafe(s)**. An ordinance has been prepared by the Department of Business Affairs and Consumer Protection – Small Business Center - Public Way Use Unit for presentation to the City Council. Because this request was made for properties located in your ward, as approved by you as per the attached, I respectfully request that you introduce the attached ordinance at the next City Council meeting.

If you have any questions regarding this ordinance, please contact Anthony Bertuca at (312) 744-5506.

Department of Business Affairs and Consumer Protection

City of Chicago

Or2014-360

Office of the City Clerk

Document Tracking Sheet

Meeting Date:	7/30/2014
Sponsor(s):	Fioretti (2)
Type:	Order
Title:	Issuance of permits for sign(s)/signboard(s) at 2233 S Dr Martin Luther King Jr Dr
Committee(s) Assignment:	Committee on Zoning, Landmarks and Building Standards

City Council, meeting date: 7/30/14
Committee on Zoning, Landmarks, & Building Standards

ORDERED, That the Commissioner of the Building Department is hereby directed to issue a sign permit to: (*Contractor's name and address*)

Doyle Signs, Inc

232 W Interstate Road

Addison, IL 60101

For the erection of a sign / signboard over twenty-four (24) feet in height and / or over one hundred (100) square feet (in area of one face) at:

On-Premise / Business ID signs: indicate Business Name and Address
Off-Premise / Advertising sings: must indicate that it is for Advertising


Hyatt Regency

2233 S Dr Martin Luther King Jr Dr


Chicago, IL 60616

Such signs shall comply with all provisions of Title 17 of the Chicago Zoning Ordinance and all other applicable provisions of the Municipal Code of the City of Chicago governing the construction and maintenance of outdoor signs, sign boards, and structures.


2nd Ward Alderman
Robert Fioretti

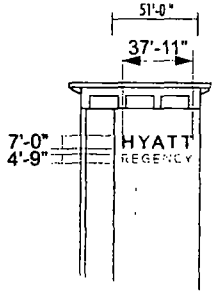


A Scale: 1/16" = 1'-0"

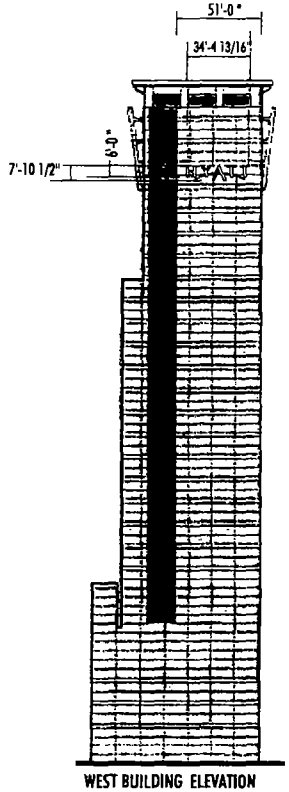

WEST BUILDING ELEVATION
Scale: 1/16" = 1'-0"

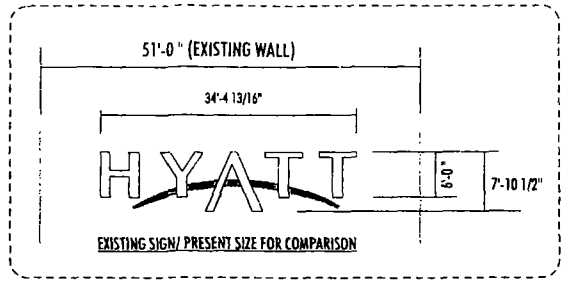

EXISTING SIGN/ PRESENT SIZE FOR COMPARISON

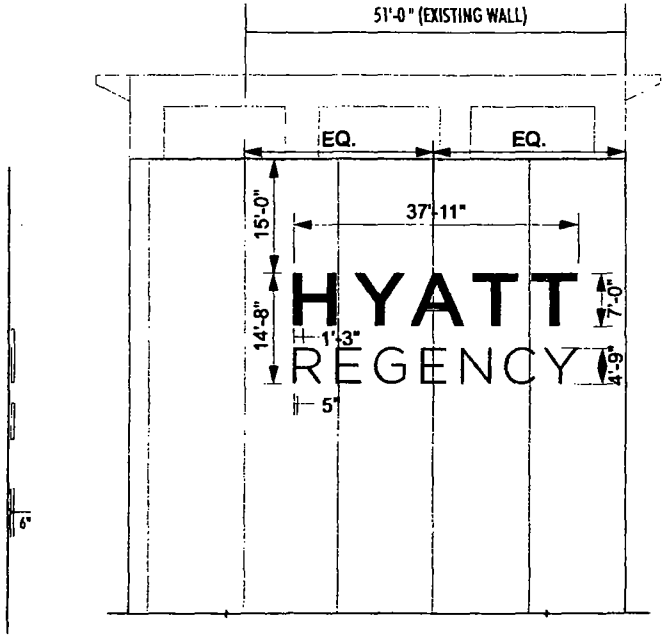


SIDE VIEW

OPTION 1

A LED ILLUMINATED VERTICAL LETTERSET
ONE (1) SET REQUIRED 556.11 SF

SCALE: 1/16" = 1'-0"

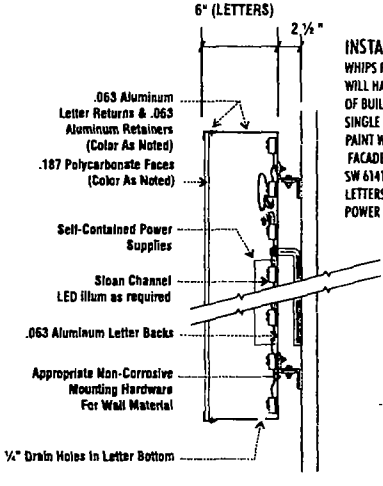

INSTALLATION NOTE:
WHIPS FOR NEW LETTERS WILL HAVE TO BE RUN ON OUTSIDE OF BUILDING & CONNECTED TO SINGLE FEED USING EXISTING ELECTRICAL. PAINT WHIPS TO MATCH BUILDING FACADE COLOR: SW 6141 "SOFTER TAN". LETTERS TO HAVE SELF CONTAINED POWER SUPPLIES

SLOAN LED LOW VOLTAGE LIGHTING SYSTEM
U.L. RECOGNIZED - CLASS 2 - CONFORMS TO U.L. 48

TYPICAL SECTION VIEW

WHITE POLYCARBONATE FACES W/ 1ST SURFACE APPLIED DIGITALLY PRINTED DAY/NIGHT VINYL T/M HR PURPLE (PMS 7447U PURPLE)

METAL RETAINERS & ALUM. FABRICATED LETTER RETURNS TO BE PAINTED TO MATCH HR BRUSHED ALUMINUM COLOR (SM171S)
ILLUMINATE INTERNALLY W/ WHITE LEDs.

FEDERAL HEATH
SIGN COMPANY
www.FederalHeath.com
2300 North Highway 121 Euless, Texas 76039
(817) 685-9077 (800) 527-9495 Fax (817) 685-9103

Manufacturing Facilities
Oceanside - Euless - Jacksonville - Columbus
Office Locations
Oceanside - Las Vegas - Laughlin - Idaho Falls
Euless - Jacksonville - Houston - San Antonio
Corpus Christi - Grafton - Milwaukee
Willowbrook - Louisville - Indianapolis - Columbus
Cincinnati - Westerville - Knoxville - Tunica
Atlanta - Tampa - Daytona Beach - Winter Park
Building Quality Signage Since 1901


Revisions
R1 10.29.13 GB Re-Position Sign A/Opt. 1
R2 11.4.13 GB Rev Sign A/Opt. 2 to flex face
R3 11.8.13 GB Delete Option 2
Colors Depicted In This Rendering May Not Match Actual Finished Materials. Refer To Product Samples For Exact Color Match.
Client Approval/Date
Landlord Approval/Date

Account Rep Saul Stankus
Project Manager Shelley Ranaker
Drawn By Gene Bourbonnais


Project / Location
2233 S.Martin Luther King
Chicago, IL
60616-0000

Job Number 23-22361-10
Date 21 October 2013
Sheet Number 1 Of 3
HR McCormick (Chicago IL)
Design Number 23-22361-10 R3

This original drawing is provided as part of a planned project and is not to be exhibited, copied or reproduced without the written permission of Federal Heath Sign Company LLC or its authorized agent. © 2008

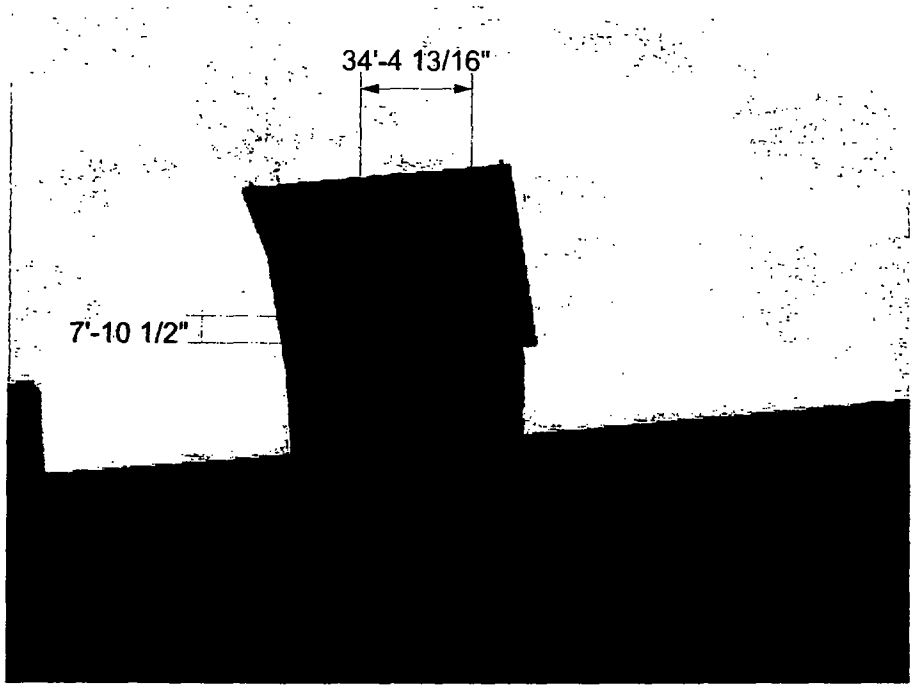

EXISTING

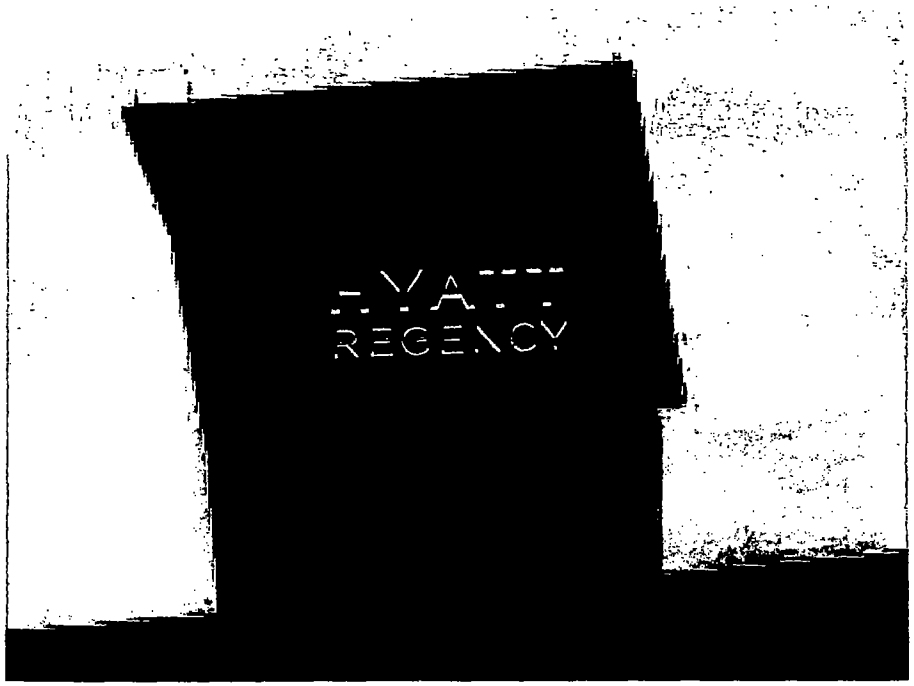

PROPOSED

OPTION 1

A LED ILLUMINATED VERTICAL LETTERSET
ONE (1) SET REQUIRED

FEDERAL HEATH
SIGN COMPANY
www.FederalHeath.com
2300 North Highway 121 Euless, Texas 76039
(817) 685-9077 (800) 527-9495 Fax (817) 685-9103

Manufacturing Facilities
Oceanside - Euless - Jacksonville - Columbus

Office Locations
Oceanside - Las Vegas - Laughlin - Idaho Falls
Euless - Jacksonville - Houston - San Antonio
Corpus Christi - Grafton - Milwaukee
Willowbrook - Louisville - Indianapolis - Columbus
Cincinnati - Westerville - Knoxville - Tunica
Atlanta - Tampa - Daytona Beach - Winter Park

Building Quality Signage Since 1901

Revisions
R1 10.29.13 GB Re-Position Sign A/Opt. 1
R2 11.4.13 GB Rev Sign A/Opt. 2 to flex face
R3 11.8.13 GB Delete Option 2
Colors Depicted In This Rendering May Not Match Actual Finished Materials. Refer To Product Samples For Exact Color Match.
Client Approval/Date
Landlord Approval/Date

Account Rep: Saul Stankus
Project Manager: Shelley Renaker
Drawn By: Gene Bourbonnais

Underwriters Laboratories Inc. NEC
ALL ELECTRICAL SIGNS ARE TO BE U.L. LISTED COMPLETE AND SHALL BEAR ALL U.L.C. LABELS
ALL ELECTRICAL SIGNS ARE TO COMPLY WITH N.E.C. ARTICLE 600 AS THE N.E.C. STANDARDS INCLUDING THE PROPER GROUNDING AND BONDING OF ALL SIGNS.

Project / Location
2233 S Martin Luther King
Chicago, IL
60616-0000

Job Number: 23-22361-10
Date: 21 October 2013
Sheet Number: 2 Of 3
Design Number: HR McCormick (Chicago IL) 23-22361-10 R3

This original drawing is provided as part of a planned project and is not to be exhibited, copied or reproduced without the written permission of Federal Heath Sign Company LLC or its authorized agent © 2008

CITY OF CHICAGO

DEPARTMENT OF BUILDINGS

Sign Permit Application

APPROVAL NUMBER	APPLICATION NUMBER	ANNUAL FEE	WORK CODE	DRAWINGS ATTACHED
	100532302			☐ YES ☒ NO

DATE OF APPLICATION: 03/21/2014

ADDRESS OF SIGN: 2233 S DR MARTIN L KING JR DR, 60616-

BUILDING:

ORIGINAL PERMIT NUMBER:

TYPE OF PERMIT: NEW CONSTRUCTION (SIGN)

PAYER OF ANNUAL INSPECTION
HYATT, HYATT
2233 S DR MARTIN L KING JR DR
CHICAGO, IL 60616
(630)543-9490

SIGN MANUFACTURER: DOYLE SIGNS, INC

ADDRESS WHERE SIGN CAN BE SEEN PRIOR TO ERECTION:

TICKET NUMBER: 0

REINSPECTION CONTROL NUMBER: E31106

TYPE OF SUPPORT FOR SIGN: BUILDING

SIGN BOARD SUPPORT MEMBERS: NONE

ANNUAL FEE	
CONSTRUCTION FEE	200.00
1017 B FEE	
TOTAL FEE	200.00
AMOUNT PAID	200.00
BALANCE DUE	

Check # for Zoning

Check # for DCAP

TYPE OF SIGN: FLAT OR BOX

LENGTH	FT.	IN.	HEIGHT	FT.	IN.
	37	11		14	8

AREA	SQ. FT.	WEIGHT	LBS.
	556		400

SIGN HEIGHT ABOVE GRADE/ROOF: FT 70

SHAPE OF SIGN: REGULAR

SIGN WILL READ
HYATT REGENCY

NO OF LAMPS	TOTAL WATTAGE
36	860

TYPE OF LAMP: OTHER

NO. OF BALLAST/TRANSFORMERS	INPUT OF TRANSFORMERS
5	120

CONTRACTOR WILL INSTALL: [N] FEEDERS [Y] CUSTOMER LEADS

TYPE OF SWITCH: KNIFE

LOCATION OF SWITCH: LISTED FLUSH TOGGLE

SIGN LOCATION
INSTALLATION OF (1) SET OF INTERNALLY ILLUMINATED CHANNEL LETTERS TO BE MOUNTED TO THE WEST BUILDING ELEVATION.

The undersigned certify that the statements in this application are true and correct and that all work done under the proposed permit will conform to the requirements of the Chicago Municipal Code

	REG. NO.
	E92684

ELECT CONTR
DOYLE SIGINS INC — ELECTR

ADDRESS
232 INTERSTATE RD - P.O. BOX 1068
ADDISON, IL 60101-

SUPERVISOR SIGNATURE

BOND NO.	REG. NO.
6446 9606	E92684

SIGN ERECTOR
DOYLE SIGINS INC — SIGNER

ADDRESS
232 INTERSTATE RD - P.O. BOX 1068
ADDISON IL, 60101-

SIGNATURE

The permit issued on this application will authorize only signs here applied for. If other signs are to be erected they must be covered by additional permits

City of Chicago
Rahm Emanuel, Mayor

Department of Buildings
Felicia Davis, Commissioner

TYPE OF BUSINESS
COMMERCIAL Other:
Name: HYATT REGENCY
LIC #: 2205266
Renewal Date:

Projects Over:
[Y] Private Property
[N] Public Way Grant Permit #:

[X] Planned Development/Manufacturing PMD/PD#: 331
Zoning District: OTHER Other: PD331

TYPE OF SIGN.
[ ] ADVERTISING [X] ILLUMINATE [ ] MOVEABLE
[X] BUSINESS [ ] FLASHING

TOTAL STREET FRONTAGE OF LOT (IN FEET) 300

TOTAL AREA OF NEW SIGN (SQ.FT.) 556

TOTAL AREA OF ALL SIGNS ON LOT (SQ.FT.) 856

HEIGHT OF SIGN ABOVE GRADE (TO TOP) 84ft 8in

DISTANCE OF CURB LINE OUTER EDGE (ft) 30

DISTANCE OF STRUCTURE INNER EDGE (ft) 30

DISTANCE FROM (ft):

A. PUBLIC PARK (OVER 10 ACRES) 1,241

B. EXPRESSWAY (IF LESS THAN 1,000 FT.)

C. RESIDENCE DISTRICT (ADVERTISING SIGNS ONLY) 1,884

IF REPLACEMENT SIGN OR CHANGE OF FACE, WHAT DOES THE EXISTING SIGN READ?

Original Payee:

Landmark Hold: [ ] **Status:**

ZONING (OFFICE USE ONLY)

SIGN BOND REQUIRED? [ ] YES

COUNCIL ORDER REQUIRED [X] YES

IS SPECIAL PERMISSION REQUIRED FROM CHIEF ELECTRICAL
[ ] YES
IF YES, ATTACH LETTER OF REQUEST

TIME STAMP

SIGN CLERK

APPROVED FOR PERMIT


REMARKS

CITY OF CHICAGO
DEPARTMENT OF ZONING AND LAND USE PLANNING
SIGN SITE PLAN
(ALL INFORMATION MUST BE COMPLETED AND LEGIBLE)

Site Address: 2233 S. Dr Martin Luther King Drive ___ of ___ applications

Sign Company: Doyle Signs, Inc. Rep Name: Lisa Neal

Phone (630) 543-9490 EXT 17 *(Below: Building, streets and location of sign on lot or structure)*

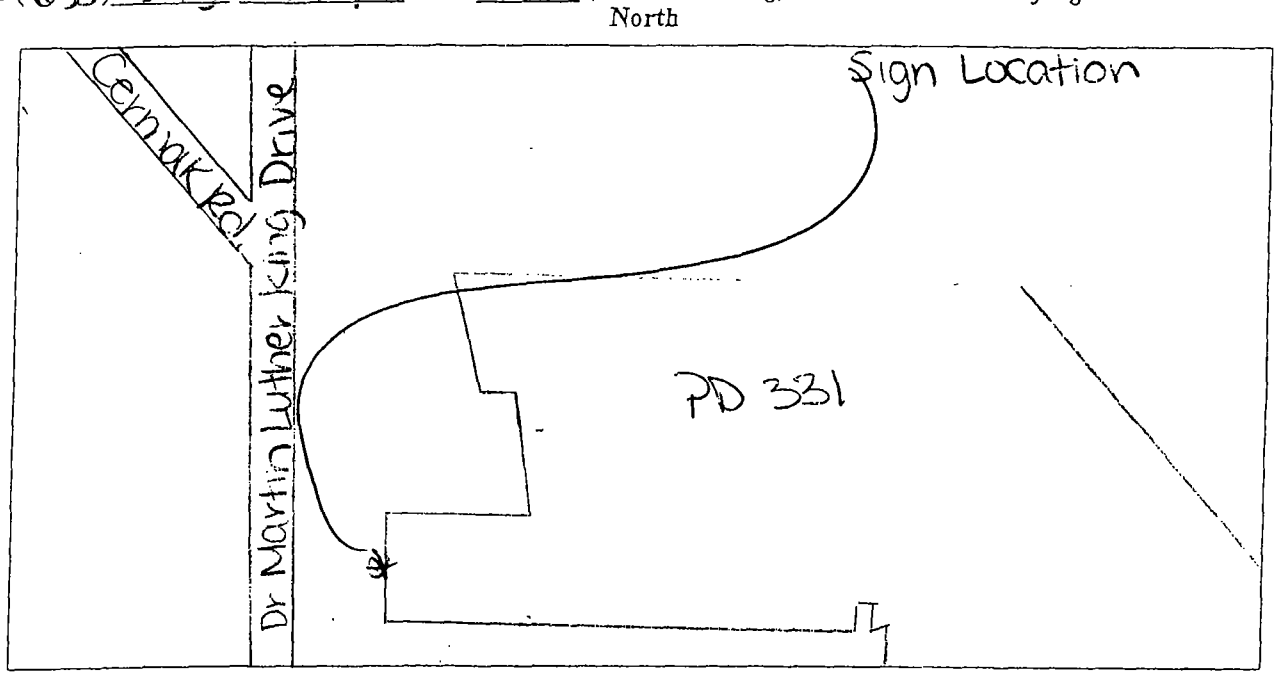

SIGN USE:
Bus. ID (On-premise) [X]
Business Lice. # 22052906
Advertising (Off-premise) [ ]

PERMIT TYPE:
New Construction [X]
Change of Face
Previous Permit # [ ]

TYPE OF SIGN:
Flat Wall [X]
Freestanding [ ]
Awning [ ]
Marquee [ ]
High Rise Building [ ]
Projecting Private [ ]
Projecting Public Way [ ]
Public Way Use -Permit #

SIGN CHARACTERISTICS:
Non- Illuminated [ ]
Illuminated [X]
Changing Image [ ]
Video Display [ ]
Flashing [ ]

TOTAL SQUARE FOOTAGE:
Square footage of this proposed sign 556
Gross area of all proposed signs 556
Area of all existing signs
(not including proposed) on Zoning Lot 300

DISTANCE FROM:
Curb Line: 29.5 ft.
Expressway, Toll Roads or Major Route (n/a if over 1000 ft) N/A
Park (over 10 acres) 1941.4 ft.
Residential Zone 1884.05 ft.
Existing Off-premise on same side of street: N/A

Signature Lisa Neal Date: 3/21/14

(Revised 4/10)

City of Chicago

Or2014-368

Office of the City Clerk

Document Tracking Sheet

Meeting Date:	7/30/2014
Sponsor(s):	Beale (9)
Type:	Order
Title:	Issuance of permits for sign(s)/signboard(s) at 720 E 111th St
Committee(s) Assignment:	Committee on Zoning, Landmarks and Building Standards

Zoning

Order

Ordered, That the Commissioner of the Building Department is hereby directed to issue a sign permit to People Against Dirty Property Management, LLC, 720 E 111th St, Chicago IL 60628, for the erection of a sign over 24 feet in height and/or over 100 square feet (in area of each face) at People Against Dirty Property Management, LLC, 720 E 111th St, Chicago IL 60628

Dimensions: 5.25 ft. x 41.5 ft.
Height Above Grade/Roof to Top of Sign: 101.5 ft.
Total Square Foot Area: 218 sq. ft.

Such signs shall comply with all applicable provisions of Title 17 of the Chicago Municipal Code (the "Chicago Zoning Ordinance") and all other applicable provisions of the Municipal Code of the City of Chicago governing construction and maintenance of outdoor signs, signboards and structures.

Anthony Beale
Alderman – Ward 9

City of Chicago

Or2014-356

Office of the City Clerk

Document Tracking Sheet

Meeting Date:	7/30/2014
Sponsor(s):	Pope (10)
Type:	Order
Title:	Issuance of permits for sign(s)/signboard(s) at 9045 S Commercial Ave
Committee(s) Assignment:	Committee on Zoning, Landmarks and Building Standards

(signs)

Committee on Buildings

Introduction date:
7/30/14

ORDERED, That the Commissioner of Buildings is hereby directed to issue a sign permit to: (Contractor's name and address)

ALL AMERICAN SIGN CO.
5501 W 109th St.
OAK LAWN IL 60453 708-499-3000

for the erection of a sign/signboard over 24 feet in height and/or over 100 square feet (in area of one face) at: (Business address)

Dollar Tree - 9045 S. Commercial Ave.

Dimensions: length 37'-6 3/4" height 42"
height above grade/roof to top of sign 18'
TOTAL SQUARE FOOT AREA 131.5

Such sign(s) shall comply with all applicable provisions of Chapter 194A of the Chicago Zoning Ordinance and all other applicable provisions of the Municipal Code of the City of Chicago governing the construction and maintenance of outdoor signs, signboards and structures.

Alderman

City of Chicago

Office of the City Clerk

Document Tracking Sheet

Or2014-361

Meeting Date:	7/30/2014
Sponsor(s):	Thomas (17)
Type:	Order
Title:	Issuance of permits for sign(s)/signboard(s) at W 76th and S Ashland Ave
Committee(s) Assignment:	Committee on Zoning, Landmarks and Building Standards

Committee on Buildings

ORDERED, That the Commissioner of Buildings is hereby directed to issue a sign permit to: (Contractor's name and address)

South Water Signs
934 N. Church Road
Elmhurst, IL 60126

for the erection of a sign/signboard over 24 feet in height and / or over 100 square feet (in area of one face) at: (Business address)

76th & Ashland, Chicago, IL (Cook County)

Dimensions: length 23' x 11 3/8" height 7' x 10 3/8"

height above grade/roof to top of sign 22' x 6" (southwest side)

TOTAL SQUARE FOOT AREA 188.30

Such sign(s) shall comply with all applicable provisions of Chapter 194A of the Chicago Zoning Ordinance and all other applicable provisions of the Municipal Code of the City of Chicago governing the construction and maintenance of outdoor signs, signboards and structures.

Alderman Latasha Thomas, 17th Ward

City of Chicago

Office of the City Clerk

Document Tracking Sheet

Or2014-355

Meeting Date:	7/30/2014
Sponsor(s):	Lane (18)
Type:	Order
Title:	Issuance of permits for sign(s)/signboard(s) at W 76th and S Pulaski Rd
Committee(s) Assignment:	Committee on Zoning, Landmarks and Building Standards

City Council
Meeting Date: July 30, 2014
Committee on Buildings

(signs)

ORDERED, That the Commissioner of Buildings is hereby directed to issue a sign permit to: (Contractor's name and address)

South Water Signs
934 N Church Rd
Elmhurst, IL 60126

for the erection of a sign / signboard over 24 feet in height and / or over 100 square feet (in area of one face) at: (Business NAME & ADDRESS)

Ford City East
76th / Pulaski
Chicago, IL

Dimensions: Length 16 Height 12


Height above grade / roof to top of sign 12

TOTAL SQUARE FOOT AREA 192

Such sign(s) shall comply with all applicable provisions of TITLE 17 of the Chicago Zoning Ordinance and all other applicable provisions of the Municipal Code of the City of Chicago governing the construction and maintenance of outdoor signs, signboards and structures.

Lona Lane
Alderman, 18th Ward



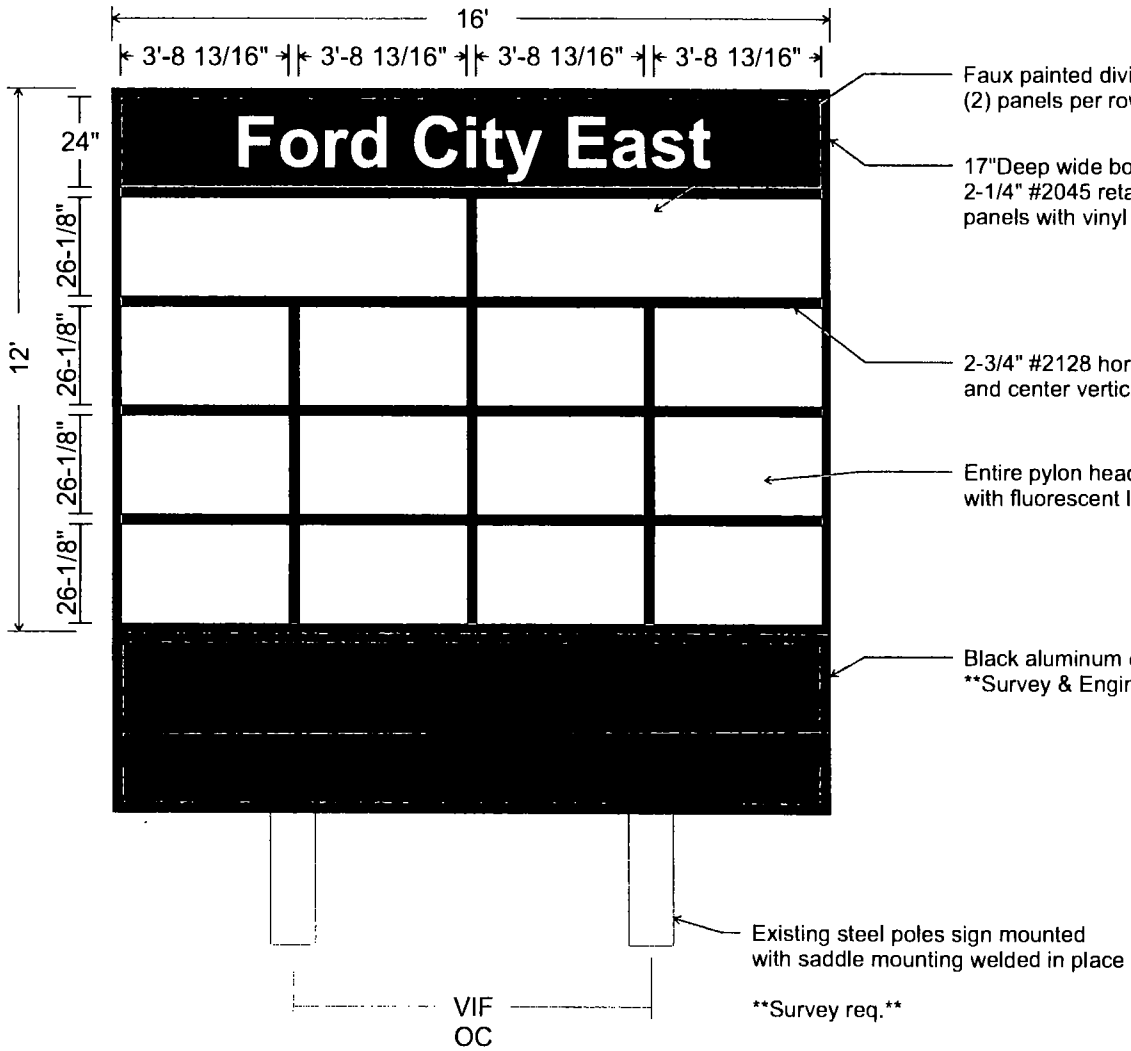

Faux painted divider,
(2) panels per row

17"Deep wide body #2005 cabinet with
2-1/4" #2045 retainer with 3/16" polycarb
panels with vinyl applied graphics - Messages/Logo TBD

2-3/4" #2128 horizontal divider bar
and center vertical bar

Entire pylon header internally illuminated
with fluorescent lamps

Black aluminum cabinet
Survey & Engineering Req.


Existing steel poles sign mounted
with saddle mounting welded in place

Survey req.

SOUTH WATER
SIGNS
934 N Church
Elmhurst IL 60126
tel 630.333.4900
fax 630.333.4915

Ford City East	Site ID Signs 76th and Pulaski, Chicago IL	10.04.13	10.08.13 10.10.13 04.10.14
	7005572		

THIS DRAWING IS THE PROPERTY OF SOUTH WATER SIGNS, LLC. ALL RIGHTS OF REPRODUCTION ARE RESERVED BY SOUTH WATER SIGNS, INC.

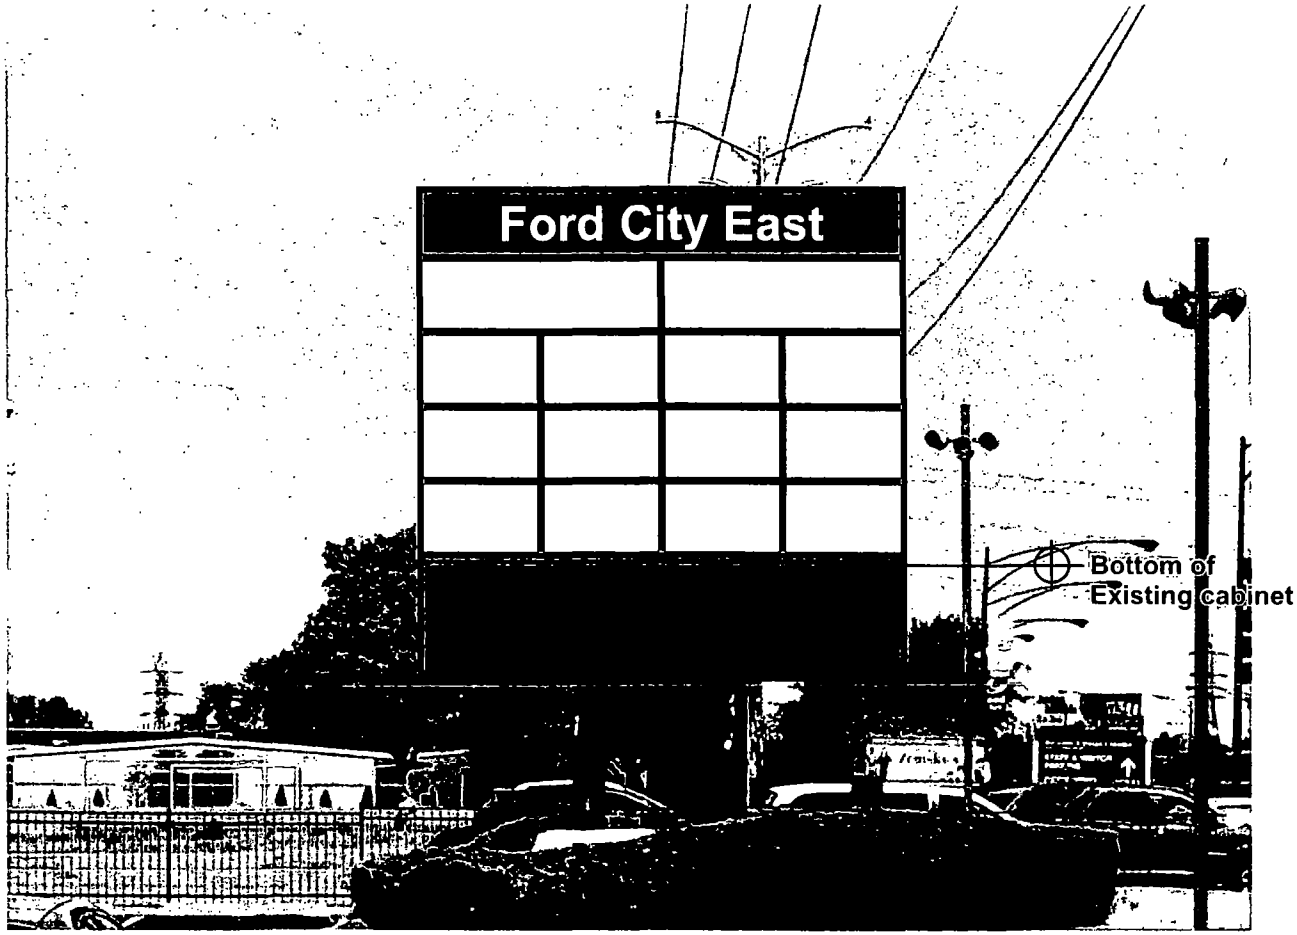

Shown to Close Approximates based on
existing 14'W Cabinet

SOUTH WATER
SIGNS
934 N Church
Elmhurst, IL 60126
tel: 630.333.4930
fax: 630.333.4945

CLIENT: Ford City East	PROJECT NAME: Site ID Signs 76th and Pulaski, Chicago IL	DATE: 10.04.13	REVISED: 10.08.13 10.10.13 04.10.14
CUSTOMER APPROVAL:	TRACKER NUMBER: 7005572	DRAWN BY: mi	

THIS DRAWING IS THE PROPERTY OF SOUTH WATER SIGNS, LLC. ALL RIGHTS OF REPRODUCTION ARE RESERVED BY SOUTH WATER SIGNS, INC.

24' 5-1/8"

95-3/4" | 81-3/8" | 90"

24"


FORD CITY EAST

5"Deep fabricated channel letters with std .040 coil returns painted dark green - color TBD


.125 translucent white #7328 faces with Hunter Green #2162
1" trimcap, internally illuminated with white LED lighting

All letters mounted 7"H x 7"Deep std extruded aluminum raceway for mounting and power supplies - painted color TBD

****Remove existing sign at top of building Repairs by other****

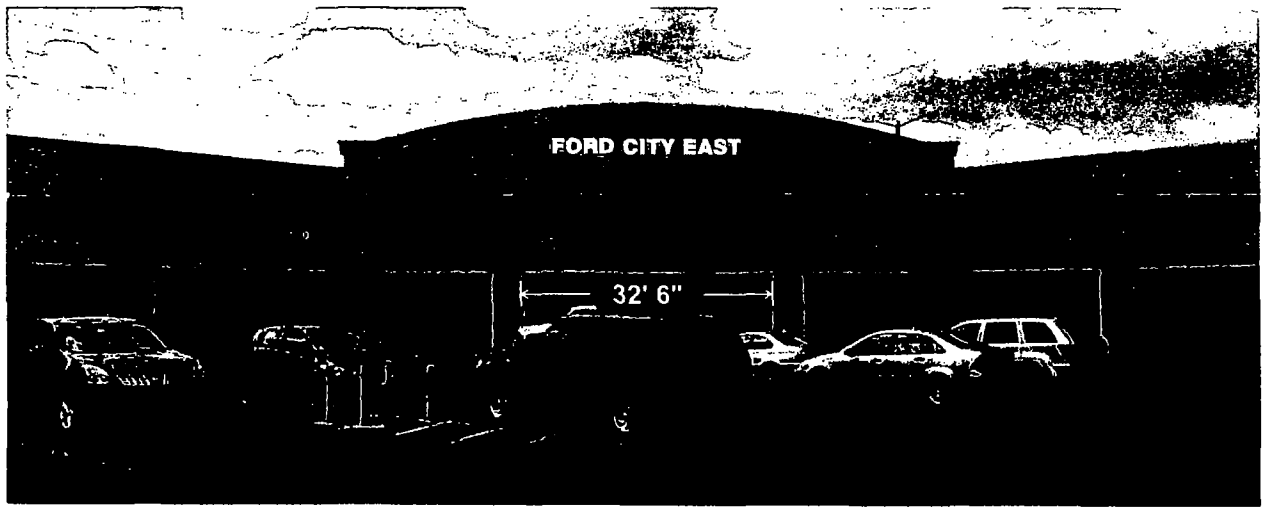

RACEWAY-MOUNTED CHANNEL LETTERS L.E.D. ILLUMINATION

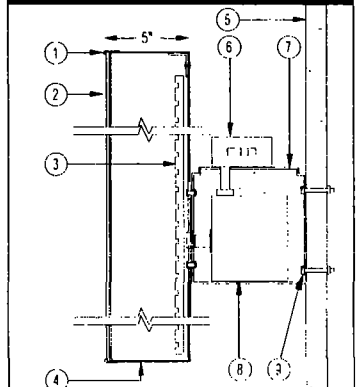

1 TRIM CAP WITH RETAINING SCREW
2 PLEX FACE
3 WHITE L E D
4 ALUMINUM .063" BACKS / .040" RETURN
5 WALL
6 DISCONNECT SWITCH
7 EXTRUDED ALUMINUM RACEWAY
8 LED POWER SUPPLY
9 FASTENERS AS REQUIRED

UL LISTED

SOUTH WATER SIGNS
934 N Church
Elmhurst, IL 60126
tel 630 833 4961
fax 630 833 4969

CLIENT: Ford City East

PROJECT NAME: Site ID Signs
76th and Pulaski, Chicago IL

DATE: 10.04.13

REVISIONS: 10.08.13

DRAWING NUMBER: 7005572

THIS DRAWING IS THE PROPERTY OF SOUTH WATER SIGNS, LLC. ALL RIGHTS OF REPRODUCTION ARE RESERVED BY SOUTH WATER SIGNS, INC.

City of Chicago

Office of the City Clerk

Document Tracking Sheet

Or2014-343

Meeting Date:	7/30/2014
Sponsor(s):	Brookins (21)
Type:	Order
Title:	Issuance of permits for sign(s)/signboard(s) at 1550 W 88th St - elevation 1
Committee(s) Assignment:	Committee on Zoning, Landmarks and Building Standards

City Council
Meeting Date: _____
Committee on Buildings

(signs)

ELEVATION PICTURE 1 SELF STORAGE

ORDERED, That the Commissioner of Buildings is hereby directed to issue a sign permit to: (Contractor's name and address)

AD DELUXE SIGNS CO
23856 WEST ANDREW ROAD Suite 103
Plainfield IL 60585

for the erection of a sign / signboard over 24 feet in height and / or over 100 square feet (in area of one face) at: (Business NAME & ADDRESS)

U-STOR-IT SELF STORAGE
1550 WEST 88th STREET
Chicago, IL 60620

Dimensions: Length 45'-0" Height 4'-6"


Height above grade / roof to top of sign 40'-0"

TOTAL SQUARE FOOT AREA 180 SQ

Such sign(s) shall comply with all applicable provisions of TITLE 17 of the Chicago Zoning Ordinance and all other applicable provisions of the Municipal Code of the City of Chicago governing the construction and maintenance of outdoor signs, signboards and structures.

Alderman, 7 Ward


Elevation 1:

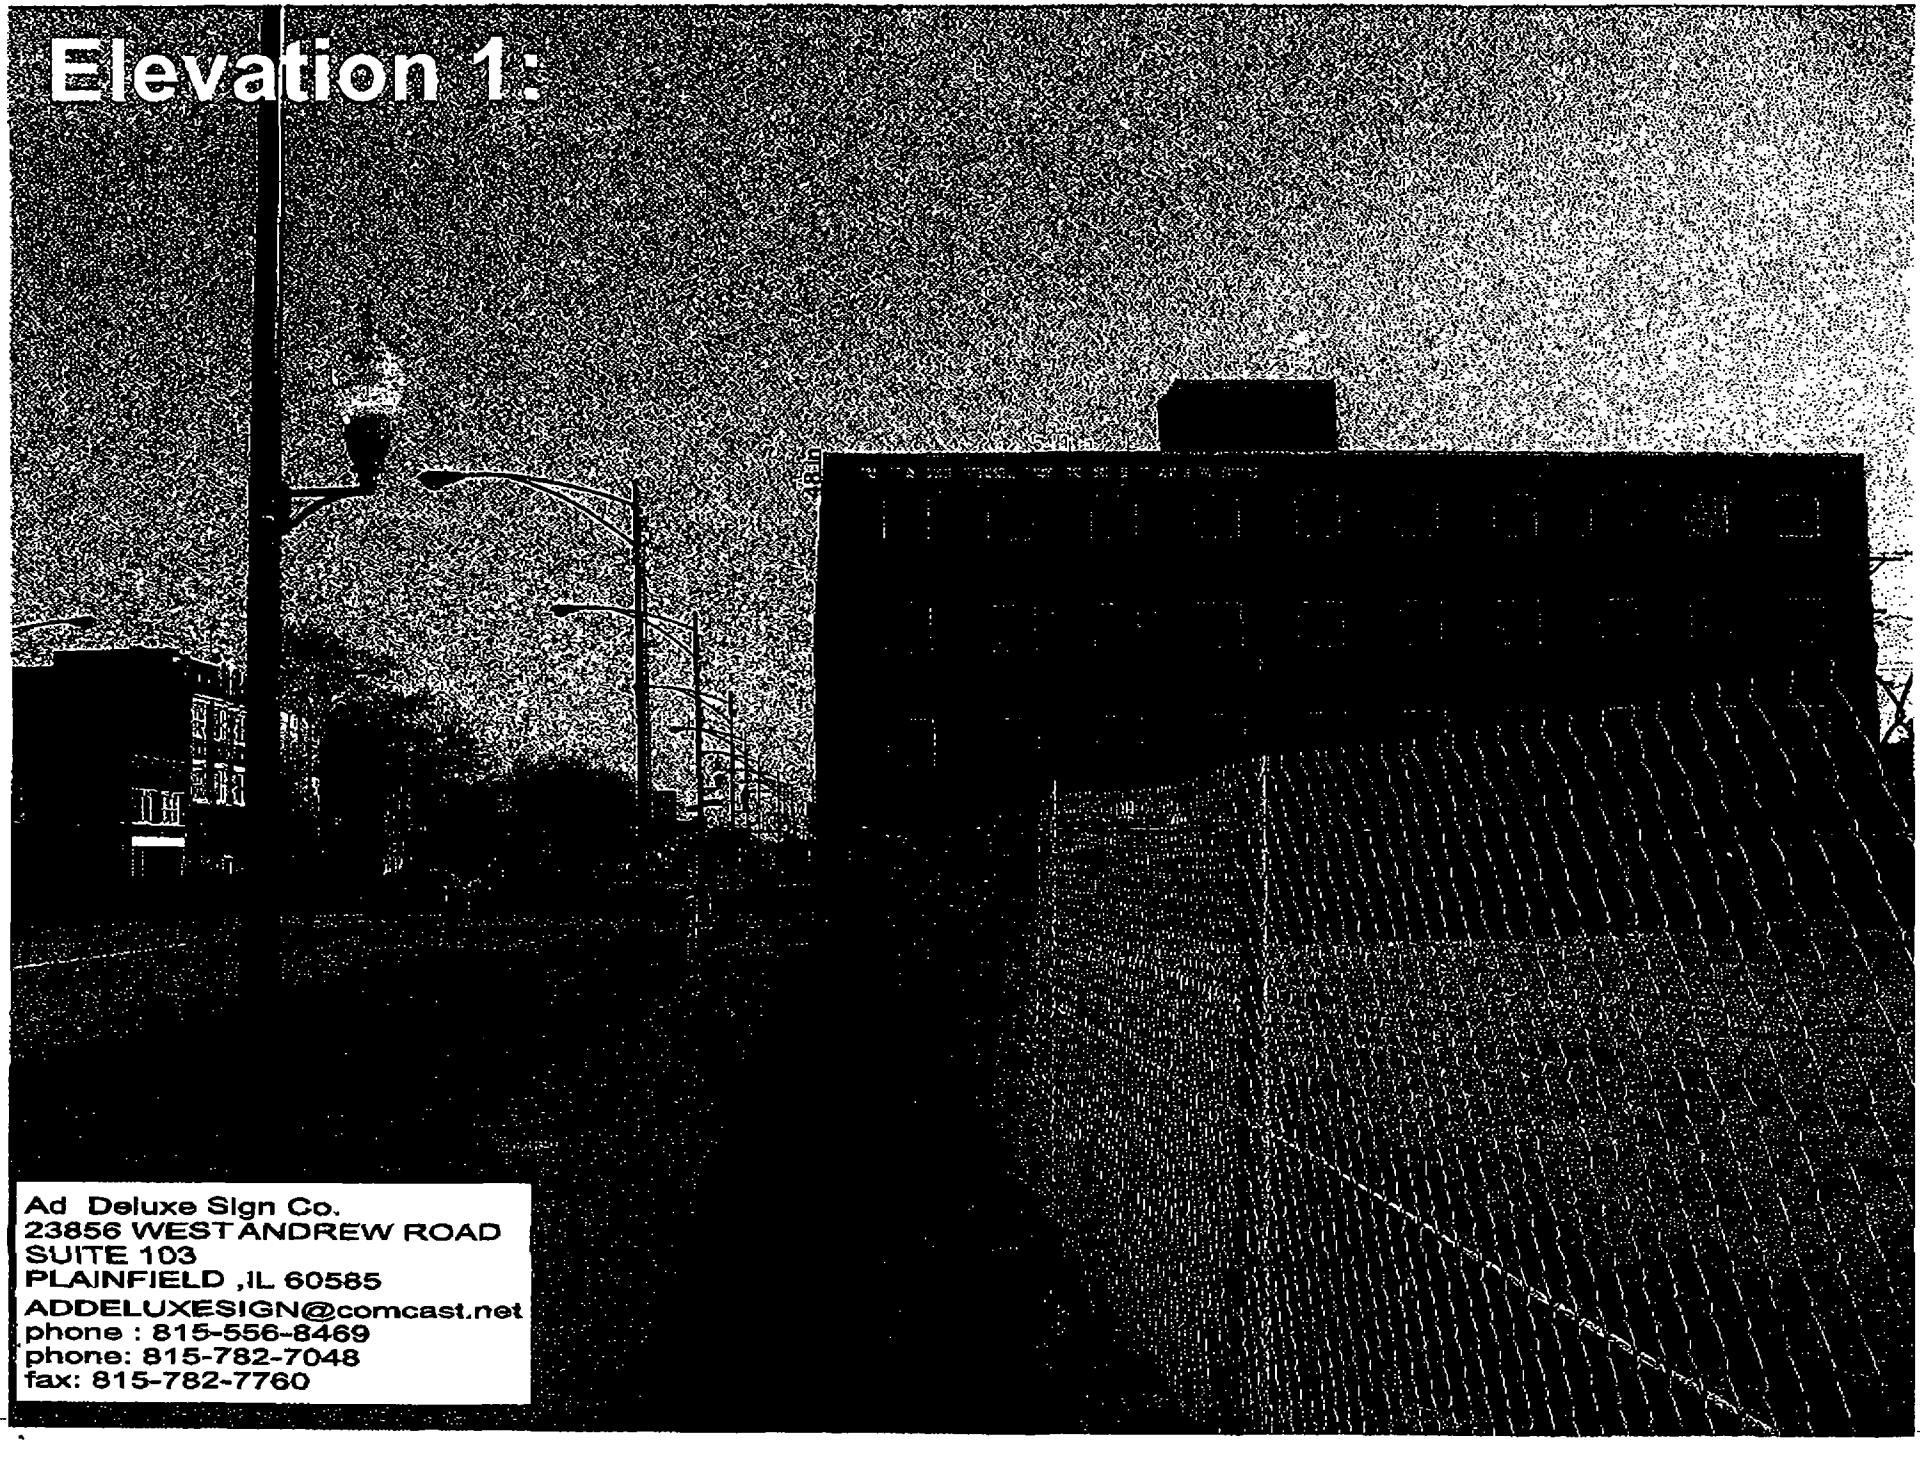

Ad Deluxe Sign Co.
23856 WEST ANDREW ROAD
SUITE 103
PLAINFIELD ,IL 60585
ADDELUXESIGN@comcast.net
phone : 815-556-8469
phone: 815-782-7048
fax: 815-782-7760

APPLICATION TO USE THE PUBLIC RIGHT OF WAY

EXAMPLE OF SIGN DRAWING

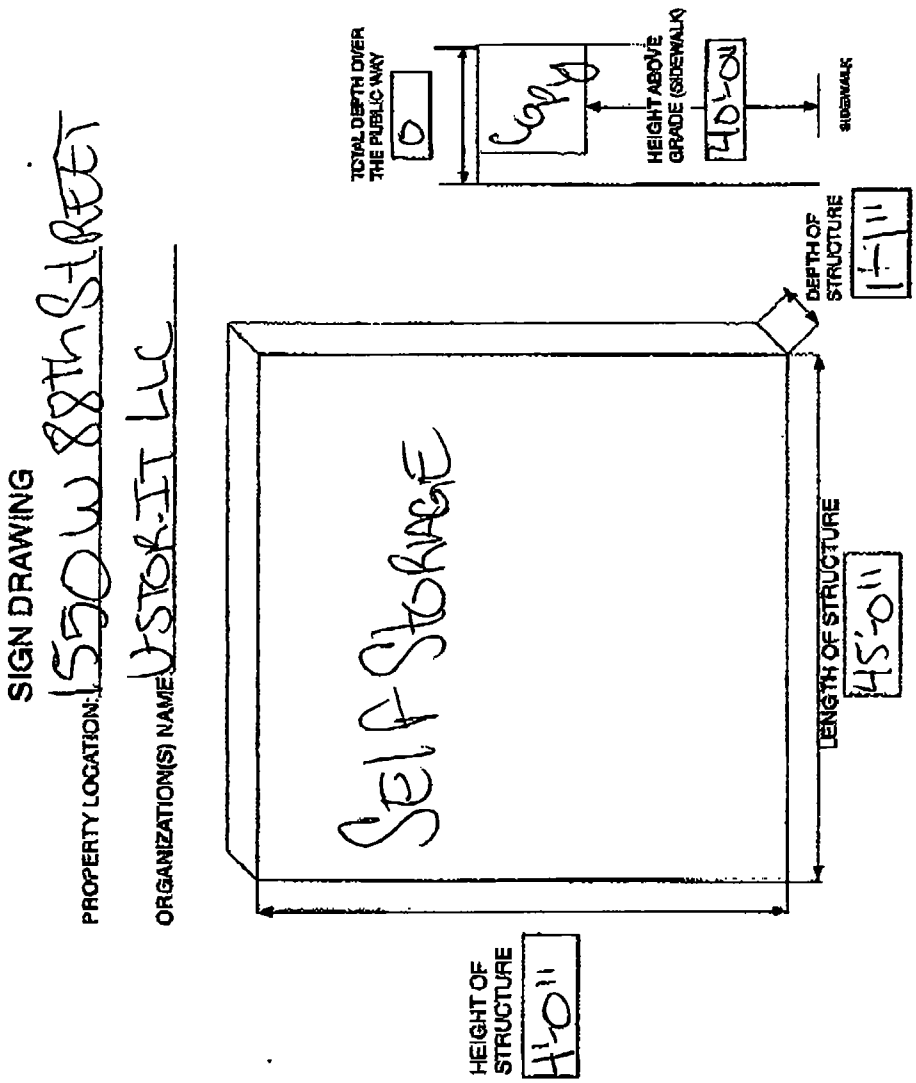

City of Chicago

Or2014-344

Office of the City Clerk

Document Tracking Sheet

Meeting Date:	7/30/2014
Sponsor(s):	Brookins (21)
Type:	Order
Title:	Issuance of permits for sign(s)/signboard(s) at 1550 W 88th St - elevation 2
Committee(s) Assignment:	Committee on Zoning, Landmarks and Building Standards

City Council
Meeting Date: _____
Committee on Buildings

(signs)

ELEVATION PICTURE 2 SELF STORAGE

ORDERED, That the Commissioner of Buildings is hereby directed to issue a sign permit to: (Contractor's name and address)

AD DELUXE SIGNS CO
23856 WEST ANDREW ROAD Suite 103
Plainfield IL 60585

for the erection of a sign / signboard over 24 feet in height and / or over 100 square feet (in area of one face) at: (Business NAME & ADDRESS)

U-STOR-IT SELF STORAGE
1550 WEST 88th STREET
Chicago, IL 60620

Dimensions: Length 45'-0" Height 4'-0"

Height above grade / roof to top of sign 40'-0"


TOTAL SQUARE FOOT AREA 180 SQ

Such sign(s) shall comply with all applicable provisions of TITLE 17 of the Chicago Zoning Ordinance and all other applicable provisions of the Municipal Code of the City of Chicago governing the construction and maintenance of outdoor signs, signboards and structures.

Alderman, 21st Ward

T-991 P0011/0017 F-283


Ad Deluxe Sign Co.
23856 WEST ANDREW ROAD
SUITE 103
PLAINFIELD ,IL 60585
ADDELUXESIGN@comcast.net
phone : 815-556-8469
phone: 815-782-7048
fax: 815-782-7760

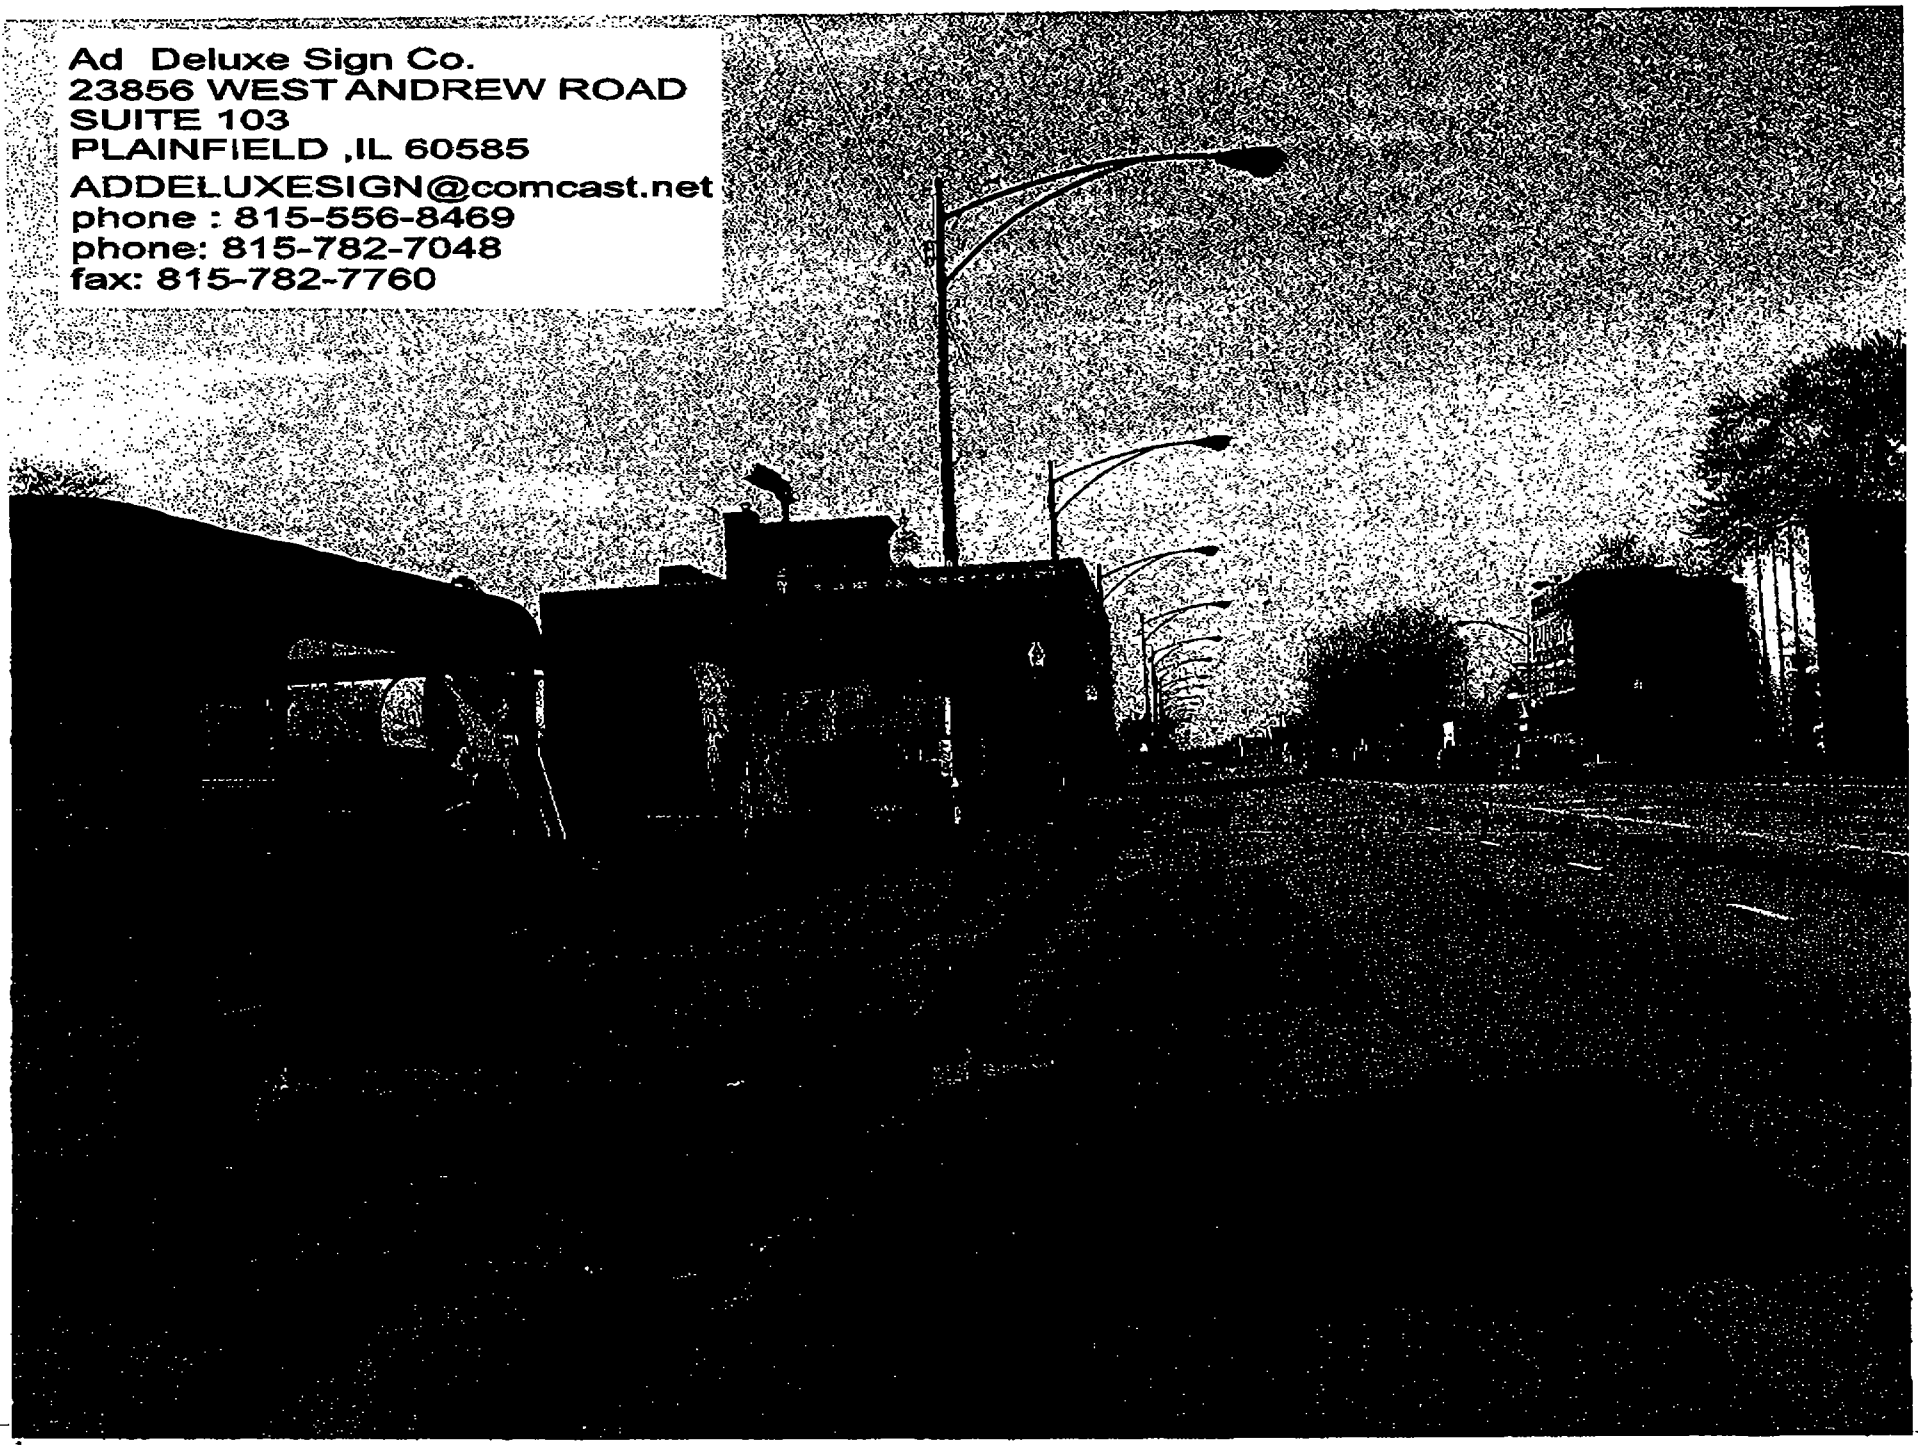

07-25-'14 12:16 FROM-

APPLICATION TO USE THE PUBLIC RIGHT OF WAY

EXAMPLE OF SIGN DRAWING

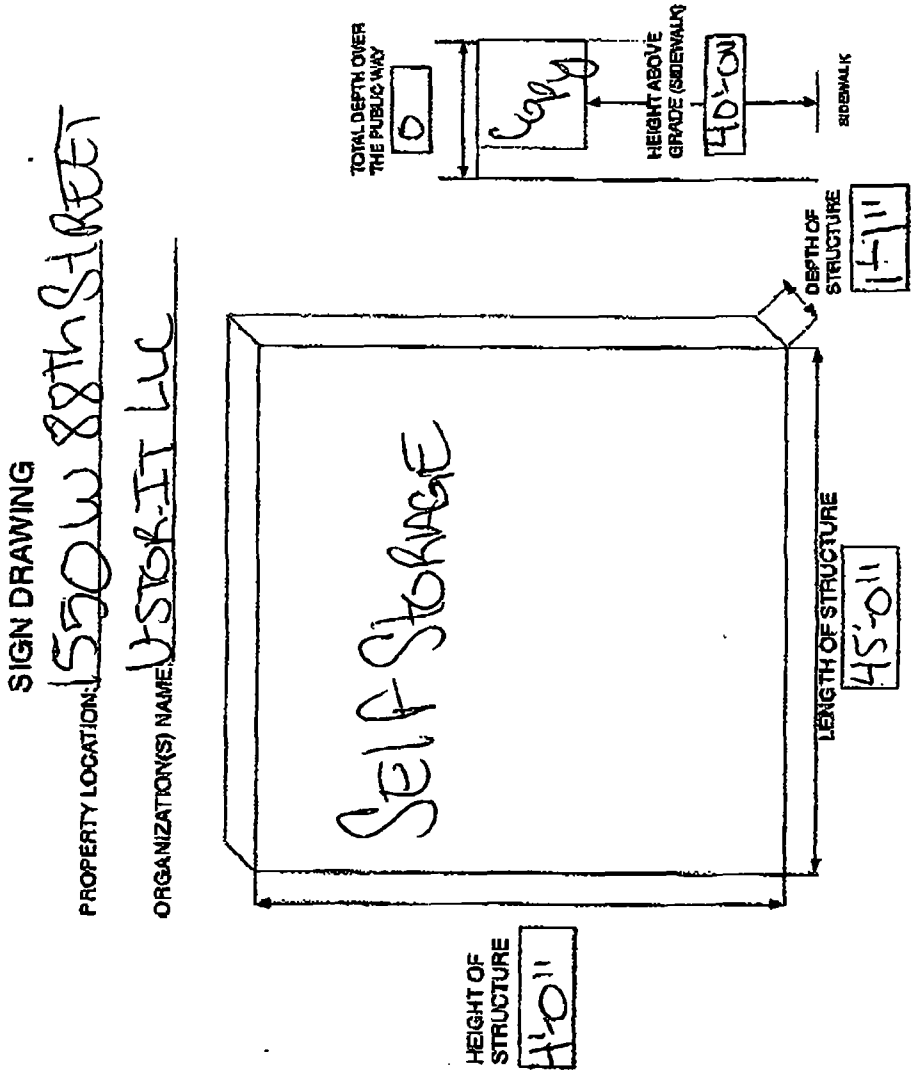

Zoning Map

Created on: 5/6/2014 6:52 P.M.



Address	Measure Tool Total
1550 W 88TH ST	431.31 Feet

Measure Tool Total
431.31 Feet

Zoning
- Business
- Commercial
- Manufacturing
- Residential
- Planned Development
- Planned Manufacturing
- Downtown Core
- Downtown Service
- Downtown Mixed
- Downtown Residential
- Transportation
- Parks & Open Space
- Zoning Boundaries


Historic Preservation

CHICAGO LANDMARKS
- Chicago Landmarks
- Landmark Districts

Chicago Historic Resources Survey - Buildings subject to Demolition-Delay Ordinance
- Red
- Orange

- Water
- Cemetery

- Lakefront
- Pedestrian Streets
- Buildings
- Parcels
- Streets
- Curbs
- Forest Preserve
- Aerials (April 2008)

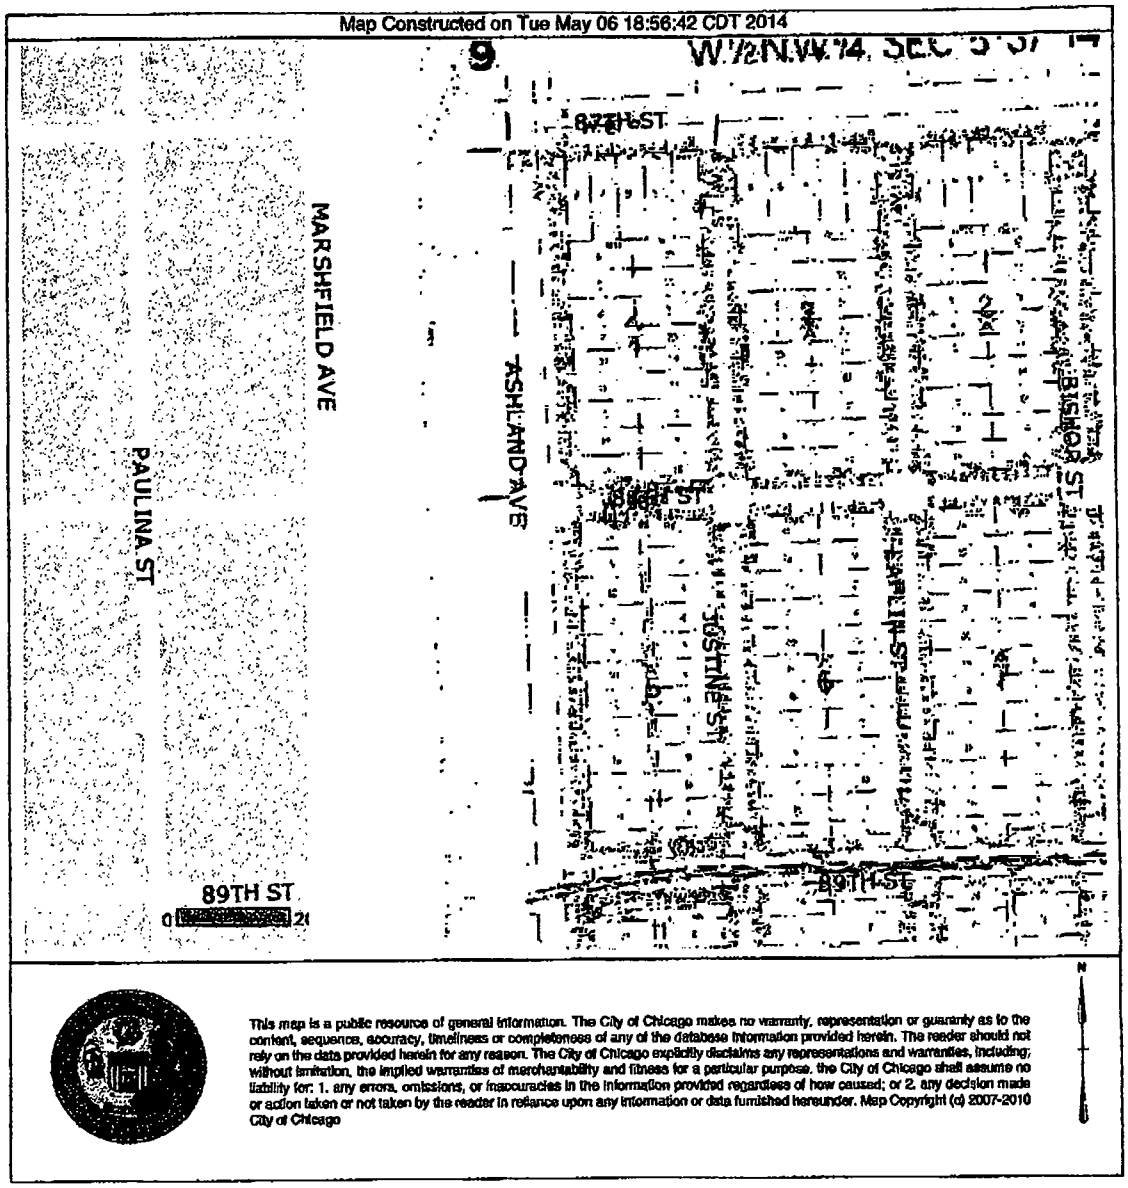
Map Constructed on Tue May 06 18:56:42 CDT 2014
MARSHFIELD AVE
PAULINA ST
89TH ST
ASHLAND AVE
87TH ST
BISHOP ST
JOSTINES
89TH ST
This map is a public resource of general information. The City of Chicago makes no warranty, representation or guaranty as to the content, sequence, accuracy, timeliness or completeness of any of the database information provided herein. The reader should not rely on the data provided herein for any reason. The City of Chicago explicitly disclaims any representations and warranties, including, without limitation, the implied warranties of merchantability and fitness for a particular purpose. the City of Chicago shall assume no liability for: 1. any errors, omissions, or inaccuracies in the information provided regardless of how caused; or 2. any decision made or action taken or not taken by the reader in reliance upon any information or data furnished hereunder. Map Copyright (c) 2007-2010 City of Chicago

ZONE Classification	Ordinance Number	Ordinance Date
B3-2		

Building Id	From Add	To Add	Dir	Street	Type	Stories	Units	Built	Sq Ft	Condition	Vacancy
672760	1550	1550	W	88TH	ST	4		1958	89800	SOUND	

Map Index	Page Number
22-G	194B

PIN	From Address	To Address	Dir	Street	Type	Suffix
2505100031	1550	1550	W	88TH	ST	

Ward	Alderman	Phone	Address
21	HOWARD B BROOKINS, JR.	773-881-9300	9011 S Ashland Ave

Close Window

9011 S Ashland
Chicago IL 60620

City of Chicago

Office of the City Clerk

Document Tracking Sheet

Or2014-363

Meeting Date:	7/30/2014
Sponsor(s):	Burnett (27)
Type:	Order
Title:	Issuance of permits for sign(s)/signboard(s) at 3021 W Carroll St - north elevation
Committee(s) Assignment:	Committee on Zoning, Landmarks and Building Standards

City Council
Meeting Date: _____
Committee on Buildings

(signs)

ORDERED, That the Commissioner of Buildings is hereby directed to issue a sign permit to: (Contractor's name and address)

NORTH SHORE SIGNS (ATT: CHUCK ZENN)
1925 INDUSTRIAL DRIVE
LIBERTYVILLE IL 60048

for the erection of a sign / signboard over 24 feet in height and / or over 100 square feet (in area of one face) at: (Business NAME & ADDRESS)

HERRO FAMILY CAMPUS, LEARN CHARTER - SCHOOL - NETWORK
3021 W CARROLL STREET CHICAGO

Dimensions: Length 20'5" Height 11'

Height above grade / roof to top of sign 73'

TOTAL SQUARE FOOT AREA 225 ☐

Such sign(s) shall comply with all applicable provisions of TITLE 17 of the Chicago Zoning Ordinance and all other applicable provisions of the Municipal Code of the City of Chicago governing the construction and maintenance of outdoor signs, signboards and structures.

Walter Burnett Jr
Alderman, 27 Ward

NORTH ELEVATION
#100 548 871

City of Chicago

Office of the City Clerk

Document Tracking Sheet

Or2014-364

Meeting Date:	7/30/2014
Sponsor(s):	Burnett (27)
Type:	Order
Title:	Issuance of permits for sign(s)/signboard(s) at 3021 W Carroll St - south elevation
Committee(s) Assignment:	Committee on Zoning, Landmarks and Building Standards

City Council
Meeting Date: _____
Committee on Buildings

(signs)

ORDERED, That the Commissioner of Buildings is hereby directed to issue a sign permit to: (Contractor's name and address)

NORTH SHORE SIGNS (ATT: CHUCK ZENN)
1925 INDUSTRIAL DRIVE
LIBERTYVILLE IL 60048

for the erection of a sign / signboard over 24 feet in height and / or over 100 square feet (in area of one face) at: (Business NAME & ADDRESS)

HERRO FAMILY CAMPUS, LEARN CHARTER - SCHOOL - NETWORK
3021 W CARROLL STREET CHICAGO

Dimensions: Length 20'5" Height 11'

Height above grade / roof to top of sign 73'

TOTAL SQUARE FOOT AREA 225 ☐

Such sign(s) shall comply with all applicable provisions of TITLE 17 of the Chicago Zoning Ordinance and all other applicable provisions of the Municipal Code of the City of Chicago governing the construction and maintenance of outdoor signs, signboards and structures.

Walter Burnett Jr.
Alderman, 27 Ward

SOUTH ELEVATION
100548870

City of Chicago

Office of the City Clerk

Document Tracking Sheet

Or2014-365

Meeting Date:	7/30/2014
Sponsor(s):	Burnett (27)
Type:	Order
Title:	Issuance of permits for sign(s)/signboard(s) at 15 S Wood St - 8 Ft.
Committee(s) Assignment:	Committee on Zoning, Landmarks and Building Standards

City Council, meeting date: 7/30/2014
Committee on Zoning, Landmarks, & Building Standards

ORDERED, That the Commissioner of the Building Department is hereby directed to issue a sign permit to: (*Contractor's name and address*)

All-Right Sign, Inc. (708) 754-6366
3628 Union Avenue
Steger IL. 60475

For the erection of a sign / signboard over twenty-four (24) feet in height and / or over one hundred (100) square feet (in area of one face) at:

(*On-Premise / Business ID signs*) *indicate Business Name and Address*
Off-Premise / Advertising sings: must indicate that it is for Advertising

The Advocate Center Chicago Bulls Training Facility
15 South Wood Street
Chicago IL 60612

Dimensions: 5'10" x 27'8 3/8"

Height above grade: 8' From grade to the bottom of sign

Such signs shall comply with all provisions of Title 17 of the Chicago Zoning Ordinance and all other applicable provisions of the Municipal Code of the City of Chicago governing the construction and maintenance of outdoor signs, sign boards, and structures.

Walter Burnett Jr
Alderman, Ward

City of Chicago

Or2014-366

Office of the City Clerk

Document Tracking Sheet

Meeting Date:	7/30/2014
Sponsor(s):	Burnett (27)
Type:	Order
Title:	Issuance of permits for sign(s)/signboard(s) at 15 S Wood St - 20 Ft.
Committee(s) Assignment:	Committee on Zoning, Landmarks and Building Standards

City Council, meeting date: 7/30/2014
Committee on Zoning, Landmarks, & Building Standards

ORDERED, That the Commissioner of the Building Department is hereby directed to issue a sign permit to: (*Contractor's name and address*)

All-Right Sign, Inc. (708) 754-6366
3628 Union Avenue
Steger IL. 60475

For the erection of a sign / signboard over twenty-four (24) feet in height and / or over one hundred (100) square feet (in area of one face) at:

On-Premise / Business ID signs: indicate Business Name and Address
Off-Premise / Advertising sings: must indicate that it is for Advertising

The Advocate Center Chicago Bulls Training Facility
15 South Wood Street
Chicago IL. 60612

Dimensions: 11'0" X 11'0"

Height above grade: 20' From grade to bottom of sign.

Such signs shall comply with all provisions of Title 17 of the Chicago Zoning Ordinance and all other applicable provisions of the Municipal Code of the City of Chicago governing the construction and maintenance of outdoor signs, sign boards, and structures.

Walter Burnett Jr
Alderman, Ward

City of Chicago

Or2014-367

Office of the City Clerk

Document Tracking Sheet

Meeting Date:	7/30/2014
Sponsor(s):	Burnett (27)
Type:	Order
Title:	Issuance of permits for sign(s)/signboard(s) at 15 S Wood St - 35 Ft.
Committee(s) Assignment:	Committee on Zoning, Landmarks and Building Standards

City Council, meeting date: 7/30/2014
Committee on Zoning, Landmarks, & Building Standards

ORDERED, That the Commissioner of the Building Department is hereby directed to issue a sign permit to: (*Contractor's name and address*)

All-Right Sign, Inc. (708) 754-0360
3628 Union Avenue
Steger IL 60475

For the erection of a sign / signboard over twenty-four (24) feet in height and / or over one hundred (100) square feet (in area of one face) at:

On-Premise / Business ID signs: indicate Business Name and Address
Off-Premise / Advertising sings: must indicate that it is for Advertising

The Advocate Center Chicago Bulls Training Facility
15 South Wood Street
Chicago IL 60612

Dimensions: 9'2 1/4" x 43'6 1/8"

Height above grade: 35' From grade to bottom of sign.

Such signs shall comply with all provisions of Title 17 of the Chicago Zoning Ordinance and all other applicable provisions of the Municipal Code of the City of Chicago governing the construction and maintenance of outdoor signs, sign boards, and structures.

Walter Burnett Jr
Alderman, Ward

City of Chicago

Office of the City Clerk

Document Tracking Sheet

Or2014-348

Meeting Date:	7/30/2014
Sponsor(s):	Suarez (31)
Type:	Order
Title:	Issuance of permits for sign(s)/signboard(s) at 4345 W Belmont Ave - North Facade
Committee(s) Assignment:	Committee on Zoning, Landmarks and Building Standards

City Council
Meeting Date: 7/30/14
Committee on Buildings

(signs)

ORDERED, That the Commissioner of Buildings is hereby directed to issue a sign permit to: (Contractor's name and address)

Corporate ID Solutions 5563 N. Elston Ave Chicago, IL 60630

for the erection of a sign / signboard over 24 feet in height and / or over 100 square ~~feet~~ (in area of one face) at: (Business NAME ~~& ADDRESS~~)

Canopy Sign 4'-8" x 49' - North Facade
CITGO 4345 W. Belmont Ave
Chicago, IL 60641


Dimensions: Length 49' Height 4'-8"

Height above grade / roof to top of sign 12'

TOTAL SQUARE FOOT AREA 229 ft²

Such sign(s) shall comply with all applicable provisions of TITLE 17 of the Chicago Zoning Ordinance and all other applicable provisions of the Municipal Code of the City of Chicago governing the construction and maintenance of outdoor signs, signboards and structures.

Ray Suarez
Alderman, 31 Ward

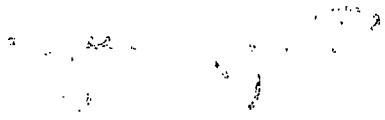

CITY OF CHICAGO

DEPARTMENT OF BUILDINGS

Sign Permit Application

APPROVAL NUMBER	APPLICATION NUMBER	ANNUAL FEE	WORK CODE	DRAWINGS ATTACHED
	100514479			☐ YES ☐ NO

DATE OF APPLICATION: 10/23/2013

ADDRESS OF SIGN: 4345 W BELMONT AVE, 60641-

BUILDING:

ORIGINAL PERMIT NUMBER:

TYPE OF PERMIT: NEW CONSTRUCTION (SIGN)

PAYER OF ANNUAL INSPECTION:
MANAGER, STORE
4357 W BELMONT AVE
CHICAGO, IL 60641
(773)777-7288

SIGN MANUFACTURER: FEDERAL HEATH

ADDRESS WHERE SIGN CAN BE SEEN PRIOR TO ERECTION:

TICKET NUMBER: 0

REINSPECTION CONTROL NUMBER:

TYPE OF SUPPORT FOR SIGN: CANOPY

SIGN BOARD SUPPORT MEMBERS: OTHER

ANNUAL FEE	
CONSTRUCTION FEE	200.00
1017 B FEE	
TOTAL FEE	200.00
AMOUNT PAID	200.00
BALANCE DUE	

Check # for Zoning

Check # for DCAP

TYPE OF SIGN: FLAT OR BOX

LENGTH FT	LENGTH IN.	HEIGHT FT.	HEIGHT IN.
49	0	4	8

AREA SQ FT.	WEIGHT LBS
229	200

SIGN HEIGHT ABOVE GRADE/ROOF: FT. 12

SHAPE OF SIGN: IRREGULAR

SIGN WILL READ: CITGO

NO. OF LAMPS	TOTAL WATTAGE
6	720

TYPE OF LAMP: OTHER

NO. OF BALLAST/TRANSFORMERS	INPUT OF TRANSFORMERS
2	

CONTRACTOR WILL INSTALL: [N] FEEDERS [Y] CUSTOMER LEADS

TYPE OF SWITCH: KNIFE

LOCATION OF SWITCH: LISTED FLUSH TOGGLE

SIGN LOCATION: CITGO - CANOPY

The undersigned certify that the statements in this application are true and correct and that all work done under the proposed permit will conform to the requirements of the Chicago Municipal Code

	REG NO.	BOND NO.	REG. NO.
	E93308		N93077

ELECT CONTR		SIGN ERECTOR	
LITE ZONE ELECTRIC	ELECTR	CORP.ID SOLUTIONS INC	SIGNER

ADDRESS: 7943 N. KENNETH
SKOKIE, IL 60076-

SUPERVISOR SIGNATURE: Mark Lemmon

ADDRESS: 5563 N ELSTON AVE
CHICAGO X IL, 60630

SIGNATURE:

The permit issued on this application will authorize only signs here applied for. If other signs are to be erected they must be covered by additional permits

City of Chicago
Rahm Emanuel, Mayor

Department of Buildings
Michael Merchant, Commissioner

TYPE OF BUSINESS

COM GAS STATION Other: CITGO

Name: CITGO

LIC #:

Renewal Date:

SIGN BOND REQUIRED? ☐ YES

COUNCIL ORDER REQUIRED ☒ YES

IS SPECIAL PERMISSION REQUIRED FROM CHIEF ELECTRICAL

☒ YES

IF YES, ATTACH LETTER OF REQUEST

Projects Over:

☒ Private Property

☒ Public Way Grant Permit #:

☐ Planned Development/Manufacturing PMD/PD#:

Zoning District: C1 Other: C1-1

TIME STAMP

TYPE OF SIGN:

☐ ADVERTISING ☒ ILLUMINATE ☐ MOVEABLE

☒ BUSINESS ☐ FLASHING

TOTAL STREET FRONTAGE OF LOT (IN FEET)	275
TOTAL AREA OF NEW SIGN (SQ.FT.)	229
TOTAL AREA OF ALL SIGNS ON LOT (SQ.FT.)	948
HEIGHT OF SIGN ABOVE GRADE (TO TOP)	16ft 8in
DISTANCE OF CURB LINE OUTER EDGE (ft)	12
DISTANCE OF STRUCTURE INNER EDGE (ft)	13

SIGN CLERK

APPROVED FOR PERMIT

DISTANCE FROM (ft):

REMARKS

A. PUBLIC PARK (OVER 10 ACRES)	1,000
B. EXPRESSWAY (IF LESS THAN 1,000 FT.)	1,000
C. RESIDENCE DISTRICT (ADVERTISING SIGNS ONLY)	150

IF REPLACEMENT SIGN OR CHANGE OF FACE, WHAT DOES THE EXISTING SIGN READ?

Original Payee:

Landmark Hold: ☐ **Status:**

ZONING (OFFICE USE ONLY)

SUPPLEMENTAL APPLICANT

This Supplemental Application must be completed and submitted along with the Sign Permit Application.
All fields must be completed. If a field is not applicable you must answer "n/a" in the field.

CITY OF CHICAGO
DEPARTMENT OF BUILDINGS

CITY OF CHICAGO SIGN PERMIT APPLICATION
(THIS IS NOT A PERMIT)

Application Number: 100514479 **Date of Application:** 10/23/2014

Address of property where sign will be erected: 4345 W. Belmont Ave

Does property have multiple addresses? ☐ Yes ☒ No

If yes, please list all addresses: _____

Is this building vacant? ☐ Yes ☒ No

If yes, is it registered under the Vacant Building Ordinance? Registration # _____

Section 1 - Applicant

Applicant is the Owner (of the real property) ☐ **Lessee (of the real property)** ☒

Name of Owner of Real Property: _____

Address: _____

Phone #: _____ Mobile #: _____ Email: _____

Name of Lessee of Real Property: Citgo

Name: Tedd Hupp Address: 1293 Eldridge Parkway, Suite W4083A Houston, TX 77077

Phone #: 832-486-1966 Mobile #: _____ Email: t.hupp@citgo.com

Section 2 - Contractors

Payer Company of Annual Inspection Fee:

Name of Contact of Payer Company: _____

Name of Payer Company: _____ Address: _____

Phone #: _____ Mobile #: _____ Email: _____

Electrical Contractor: Lite Zone Electric

Address: 7943 N. Kenneth Skokie, IL License #: E93308

Phone #: 847-702-5747 Mobile #: _____ Email: rnovoa@litezoneelectric.com

Website: www.litezoneelectric.com

Sign Erector: Corporate ID Solutions

Bond #: _____ Registration #: N93077

Address: 5563 N. Elston Ave Chicago, IL 60630

Phone #: 773-763-9600 Mobile #: _____ Email: sean@corporateidsolutions.com

Website: www.corporateidsolutions.com

Picture or rendering must be attached depicting sign placement with before and after view.

Section 2 continues on next page

Expediter: _____

Address: _____ License #: _____

Phone #: _____ Mobile #: _____ Email: _____

Website: _____

Section 3 - Sign and Structure Details

(Please check all that apply)

Sign Category:

On-Premise (Business ID): ☐ Dynamic ☒ Static

Business License # of Tenant Business: _____

Off-Premise (Advertising): ☐ Dynamic ☐ Static

Temporary: ☐ Special Event: ☐

Sign will read (Please provide a description, picture and shop drawing): CITGO

_____

Type of sign (Mark all that apply):

☐ Awning ☒ Canopy ☐ Freestanding ☐ Marquee ☐ Projecting ☐ Dynamic Image Display

☐ Wall ☐ Painted ☐ Cabinet/Frame ☐ Vinyl ☐ Projected image ☐ Flashing

☐ High Rise Building ☐ Hotel/Hospitals ☒ Other buildings: Canopy wall

What is the dimension of the wall on which the sign will be installed? _____

Where is sign or sign structure mounted? ☐ Inside the building ☒ Outside the building

Is the sign or sign structure attached to a building or wall?: ☒ Yes ☐ No If yes, which wall of building? (N) E S W

Is this a freestanding sign? ☐ Yes ☒ No **Location of sign on lot:** N E S W

Which direction does sign copy face? (N) E S W

Does any portion of the sign, sign structure or attachments cover, obscure or obstruct an existing window in a residential unit whether occupied or not? ☐ Yes ☒ No

Does any portion of the sign, sign structure, or attachments extend on or over the public way? ☐ Yes ☒ No

If yes, what is the public way use permit number? _____

Sign Panels: Back to back within 30 degrees of parallel ☐ Yes ☒ No

Number of Faces: 1

Sign Support Structure: ☐ Pole ☐ Roof ☐ Ground ☐ Building ☐ Windows ☒ Other: Canopy

Does any portion of the sign or sign structure extend 24 inches above the roof line as defined in 17-17-02149 of the Municipal Code of Chicago? ☐ Yes ☒ No

Picture or rendering must be attached depicting sign placement with before and after view.

Section 3 continues on next page

Section 3 continued

Dimensions of Sign Structure (i.e. cabinet, frame, awning, canopy)

Length: 49 Feet 0 Inches Height: 4 Feet 8 Inches Depth: 1 Feet 0 Inches

Area: 229 Sq Ft. Weight: 200 lbs.

Shape of Sign: rectangle

Sign Height above Grade:

From Grade to Bottom of sign or sign structure, whichever is lowest: 12 Ft.

From Grade to Top of sign or sign structure, whichever is highest: 16'-8" Ft.

Is City Council Order required?* ☒ Yes ☐ No

*All signs in excess of 100 Square Feet in area OR in excess of 24 feet above grade require a City Council Order pursuant to Section 13-20-680 of the Municipal Code of Chicago

Dimension of Sign Elements pursuant to Section 17-12-0601 of the Chicago Zoning Ordinance:

Length: 49 Feet 0 Inches **Height:** 4 Feet 8 inches Area: 229 Sq Ft.

Electrical Contractor will install: Feeders: ☐ Yes ☒ No Customer Leads: ☒ Yes ☐ No

Number of Lamps: 6 Total Wattage: 720 Type of Lamp: other

Number of Ballast/Transformers: 2 Input of Transformers: _____

Type of Switch: knife Location of Switch: outside of sign

Static: ☒ Yes ☐ No

Illuminated: ☒ Yes ☐ No

If yes - External _____ Internal X

Dynamic Image Display: ☐ Yes ☒ No

(An affidavit of compliance is required for all dynamic image display signs pursuant to Section 13-20-675(d)(2) of the Municipal Code of Chicago.)

Max Nits _____ Max Foot Candles _____ Message Time (Screen Hold): _____seconds

Self Dimming Capability: ☐ Yes ☐ No

What is the total of the sign face area devoted to dynamic image display? _____ Sq Ft.

Section 4 - Zoning Information

Zoning District or Planned Development #: C1-1

Is sign located in a special sign district? ☐ Yes ☒ No

If yes: ☐ Michigan Avenue Corridor ☐ Oak Street Corridor ☐ State Street/Wabash Avenue Corridor

Total Street frontage of Zoning Lot: 275 **(Ft.)**

Total Area of new sign: 229 **(Sq Ft.)** **Gross Area of all proposed signs:** 1076 **(Sq Ft.)**

Total Area of all existing signs on Zoning Lot: 948 **(Sq Ft.)**

Picture or rendering must be attached depicting sign placement with before and after view.

Section 4 continues on next page

Section 4 continued

Distance from outer edge of sign or structure to curb line: 12 **(Ft.)**

Distance from inner edge of sign or sign structure to curb line: 13 **(Ft.)**

Distance from:

Public Park 10 acres or more: 1000 (Ft.)

Public Park 2 acres or more: 1000 (Ft.)

Expressway or Toll Road: N/A (Ft.)

Lake Shore Drive: N/A (Ft.)

Michigan Avenue (Oak St. to Roosevelt Rd.): N/A (Ft.)

Residential District: 150 (Ft.)

Residential building in a D district: N/A (Ft.)

Existing off-premise/advertising signs on same side of street? ☐ Yes ☒ No

In a B or C District: _____ (Ft.)

In a D or M District: _____ (Ft.)

Waterways: N/A (Ft.)

Section 5 - Sign Permit History

Does the proposed sign, change, alter or replace an existing sign? ☐ Yes ☐ No

If yes, were permits issued for the sign being replaced, changed or altered? ☐ Yes ☐ No

If yes, please list each permit number and date each permit was issued:

Permit Number: _____ Date issued: _____

Permit Number: _____ Date issued: _____

Permit Number: _____ Date issued: _____

Permit Number: _____ Date issued: _____

Does the proposed sign change a static sign to a dynamic image display sign? ☐ Yes ☐ No

Does the proposed sign change or alter the square footage or the height of the sign or sign structure? ☐ Yes ☐ No

Does the proposed sign change an on-premise sign to an off-premise/advertising sign? ☐ Yes ☐ No

Section 6 - Attestation and Signatures

We, the undersigned, under penalty of perjury, do hereby affirm and attest that the above information is true, complete, and correct and acknowledge that incorrect information is grounds to revoke or rescind a permit.

Owner of Real Property: _____ **Date** _____

Lessee of Real Property: _____ **Date** _____

Expediter: _____ **Date** _____

Supervising Electrician: Noel Navarro **Date** 6/30/2014

Sign Erector: [signature] **Date** 6-30-2014

Picture or rendering must be attached depicting sign placement with before and after view.

For Office Use

ZONING	PUBLIC WAY

Sign Review Fee:

Zoning Review Fee: $_____ Total Fee: $_____

Amount Paid: $_____ Balance Due: $_____


PERMIT IS VALID FOR A PERIOD OF FIVE YEARS AFTER ISSUANCE. IT IS SOLELY THE RESPONSIBILITY OF THE OWNER OR LESSEE TO FILE FOR RENEWAL

* Once zoning fee is paid, this application is valid for a period of up to six months from payment date.


Applies to sign permits applied for on or after April 2, 2014.

City of Chicago
Mayor Rahm Emanuel

Department of Buildings
Felicia Davis, Commissioner

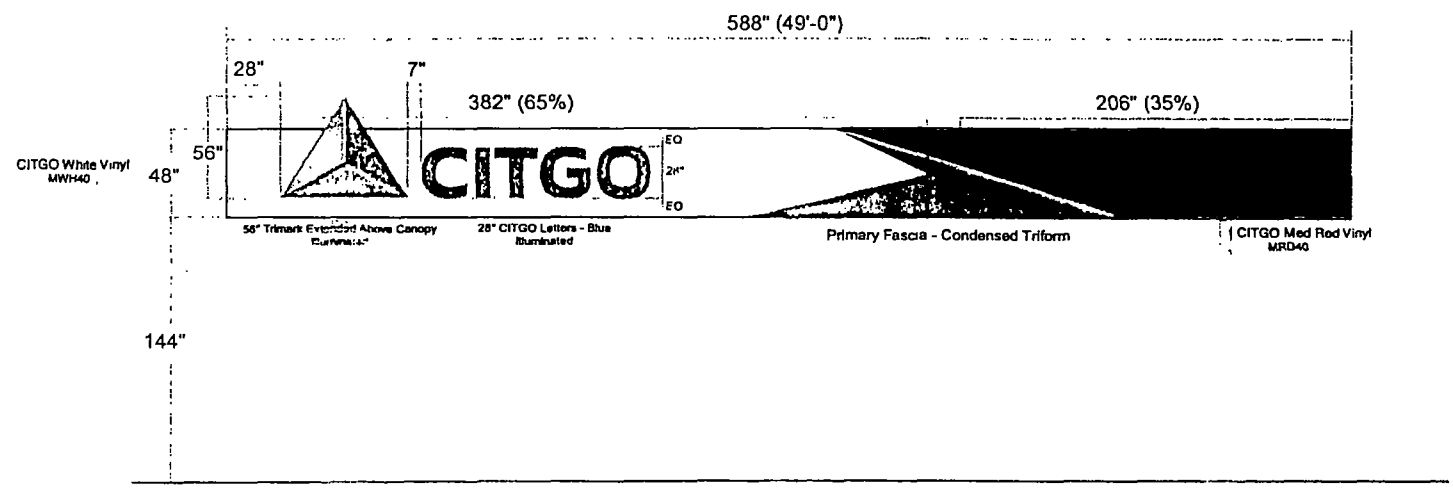

Primary Fascia Elevation

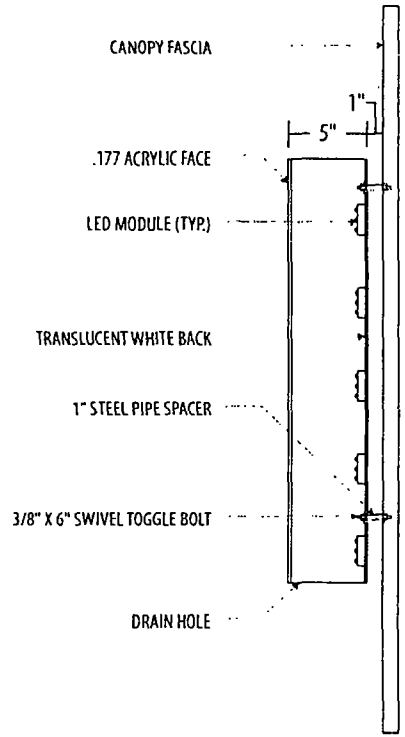

FABRICATED ALUMUMINUM INTERNALLY FACE & HALO LIT CHANNEL LETTER

Note: Recommended minimum height of canopy is 17 feet.

FEDERAL HEATH SIGN COMPANY
www.federalheath.com
1500 North Bolton Jacksonville, Tx75766
(903) 589-2100 (800) 888-1327 Fax (903) 589-2101

Manufacturing Facilities:
Oceanside - Euless - Jacksonville - Columbus
Office Locations:
Oceanside - Las Vegas - Laughlin - Idaho Falls
Euless - Jacksonville - Houston - San Antonio
Corpus Christi - Grafton - Milwaukee
Willowbrook - Louisville - Indianapolis - Columbus
Cincinnati - Wilsonville - Knoxville - Tunica
Atlanta - Tampa - Daytona Beach - Winter Park
Building Quality Signage Since 1901

Revisions

Client Approval/Date

Landlord Approval/Date


Account Rep: Bryon Tello
Project Manager:
Drawn By: gda

ALL ELECTRICAL SIGNS ARE TO COMPLY WITH U.L. 48 AND ARTICLE 600 OF THE N.E.C. STANDARDS, INCLUDING THE PROPER GROUNDING AND BONDING OF ALL SIGNS


Project / Location:
CITGO
Chicago, IL

Job Number: 132643
Date: 05.09.13
Sheet Number: 1 of 1
Design Number: ci132643_i

This original drawing is provided as part of a planned project and is not to be exhibited, copied or reproduced without the written permission of Federal Heath Sign Company, LLC or its authorized agent. © 2013

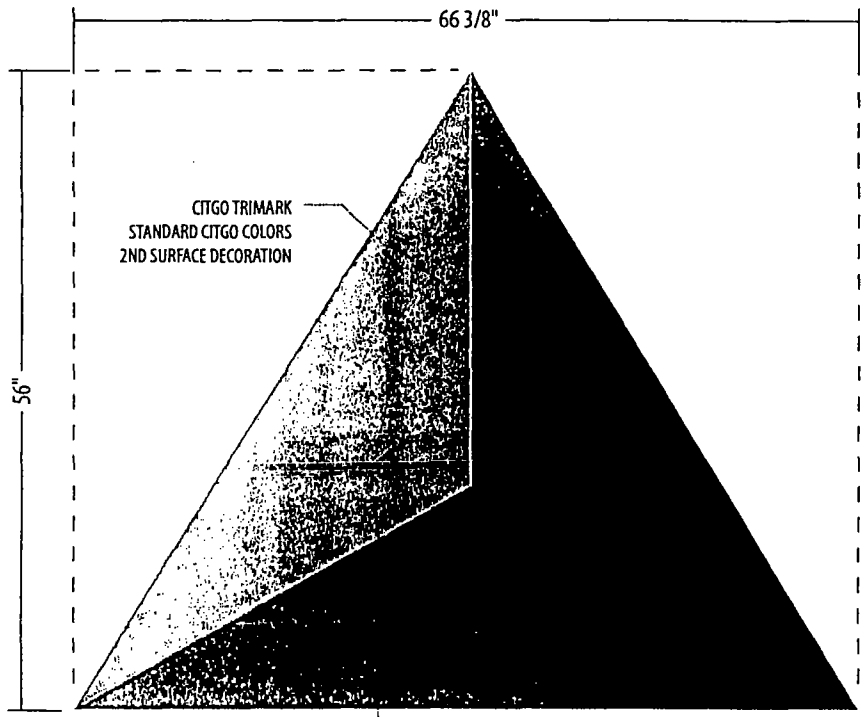

LED ILLUMINATED TRIMARK

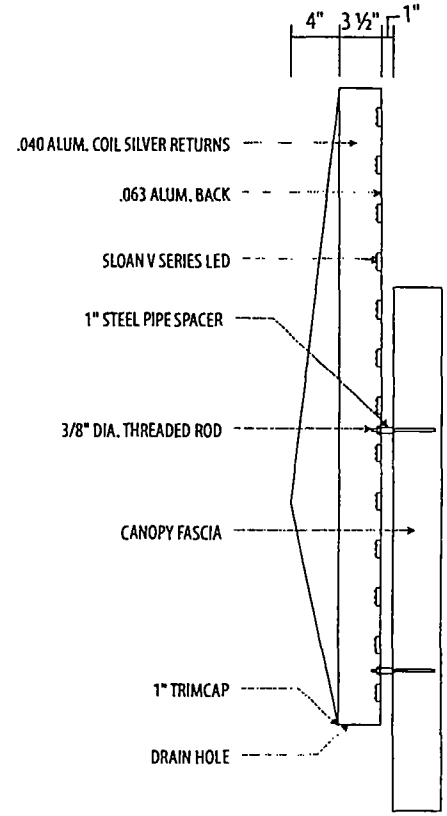

Note: Recommended minimum height of canopy is 17 feet.

FEDERAL HEATH
SIGN COMPANY
www.federalheath.com
1500 North Bolton Jacksonville, Tx75766
(903) 589-2100 (800) 888-1327 Fax (903) 589-2101

Manufacturing Facilities:
Oceanside - Euless - Jacksonville - Columbus

Office Locations:
Oceanside - Las Vegas - Laughlin - Idaho Falls
Euless - Jacksonville - Houston - San Antonio
Corpus Christi - Grafton - Milwaukee
Willowbrook - Louisville - Indianapolis - Columbus
Cincinnati - Worcester - Knoxville - Juneau
Atlanta - Tampa - Daytona Beach - Winter Park

Building Quality Signage Since 1901

Revisions:

Colors Depicted In This Rendering May Not Match Actual Finished Materials. Refer To Product Samples For Exact Color Match

Client Approval/Date:

Landlord Approval/Date:

Account Rep: Bryon Tello
Project Manager:
Drawn By: gda

Underwriters Laboratories Inc. NEC ELECTRICAL SIGNS ARE TO COMPLY WITH U.L. 48 AND ARTICLE 600 OF THE N.E.C. STANDARDS, INCLUDING THE PROPER GROUNDING AND BONDING OF ALL SIGNS. ALL ELECTRICAL COMPONENTS AND SHALL MEET ALL N.E.C. STANDARDS

Project / Location:
CITGO
Chicago, IL

Job Number: 132643
Date: 05.09.13
Sheet Number: 1 of 1
Design Number: ci132643_i


This original drawing is provided as part of a planned project and is not to be exhibited, copied or reproduced without the written permission of Federal Heath Sign Company LLC or its authorized agent. © 2008

CITY OF CHICAGO
DEPARTMENT OF ZONING AND LAND USE PLANNING
SIGN SITE PLAN
(ALL INFORMATION MUST BE COMPLETED AND LEGIBLE)

Site Address: 4345 W. Belmont Ave 1 of 5 applications

Sign Company: Corporate ID Solutions Rep Name: Sean Ratchford

Phone (773) 763-9600 EXT _____ *(Below: Building, streets and location of sign on lot or structure)*

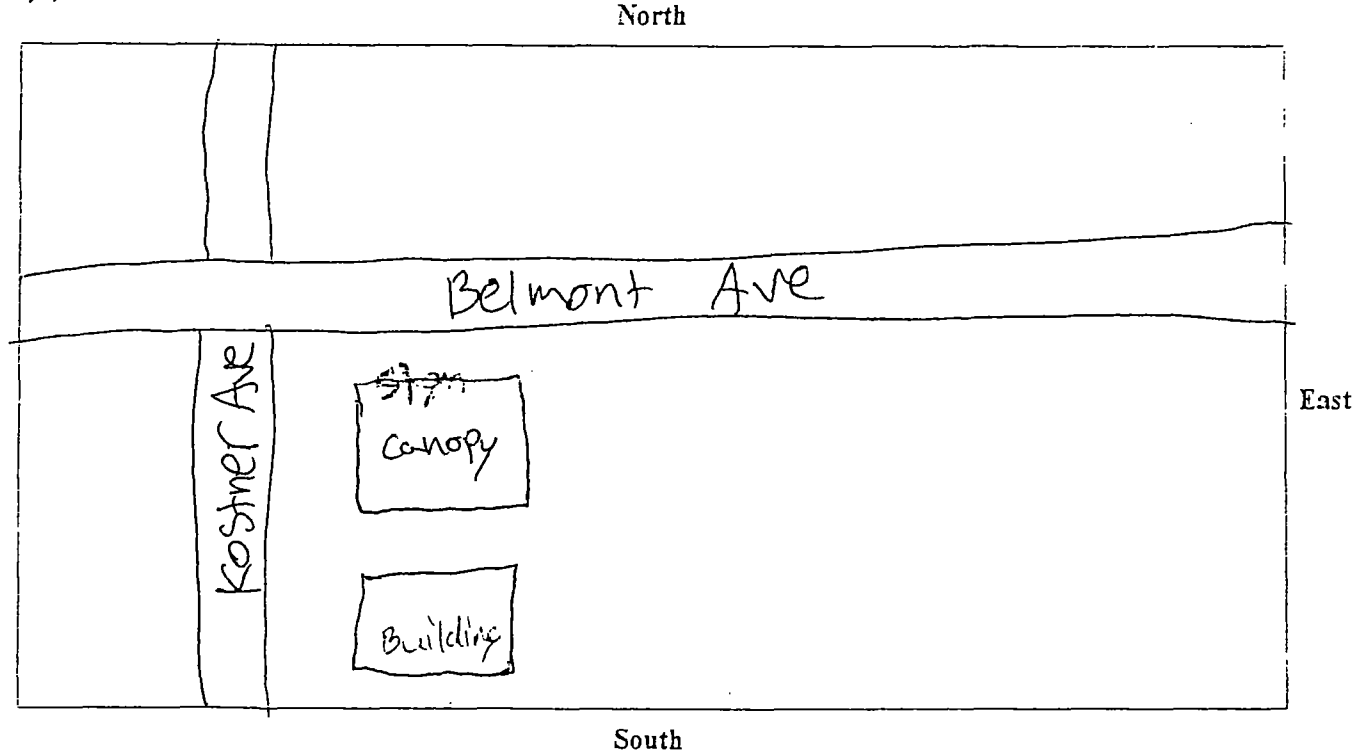

SIGN USE:
Bus. ID (On-premise) ☒
Business Lice. # _____
Advertising (Off-premise) ☐

PERMIT TYPE:
New Construction ☒
Change of Face
Previous Permit # ☐
_____

TYPE OF SIGN:
Flat Wall ☐
Freestanding ☐
Awning ☒
Marquee ☐
High Rise Building ☐
Projecting Private ☐
Projecting Public Way ☐
Public Way Use -Permit #
_____

SIGN CHARACTERISTICS:
Non- Illuminated ☐
Illuminated ☒
Changing Image ☐
Video Display ☐
Flashing ☐

TOTAL SQUARE FOOTAGE:
Square footage of this proposed sign 229 ft²
Gross area of all proposed signs 1076 ft²
Area of all existing signs
(not including proposed) on Zoning Lot 948 ft²


DISTANCE FROM:
Curb Line: 12
Expressway, Toll Roads or Major Route (n/a if over 1000 ft) N/A
Park (over 10 acres) N/A
Residential Zone 150
Existing Off-premise on same side of street: N/A

Signature: _____ Date 10/24/2013

(Revised 4/10)

Zoning Map

Created on: 5/17/2013 11:11 A.M.

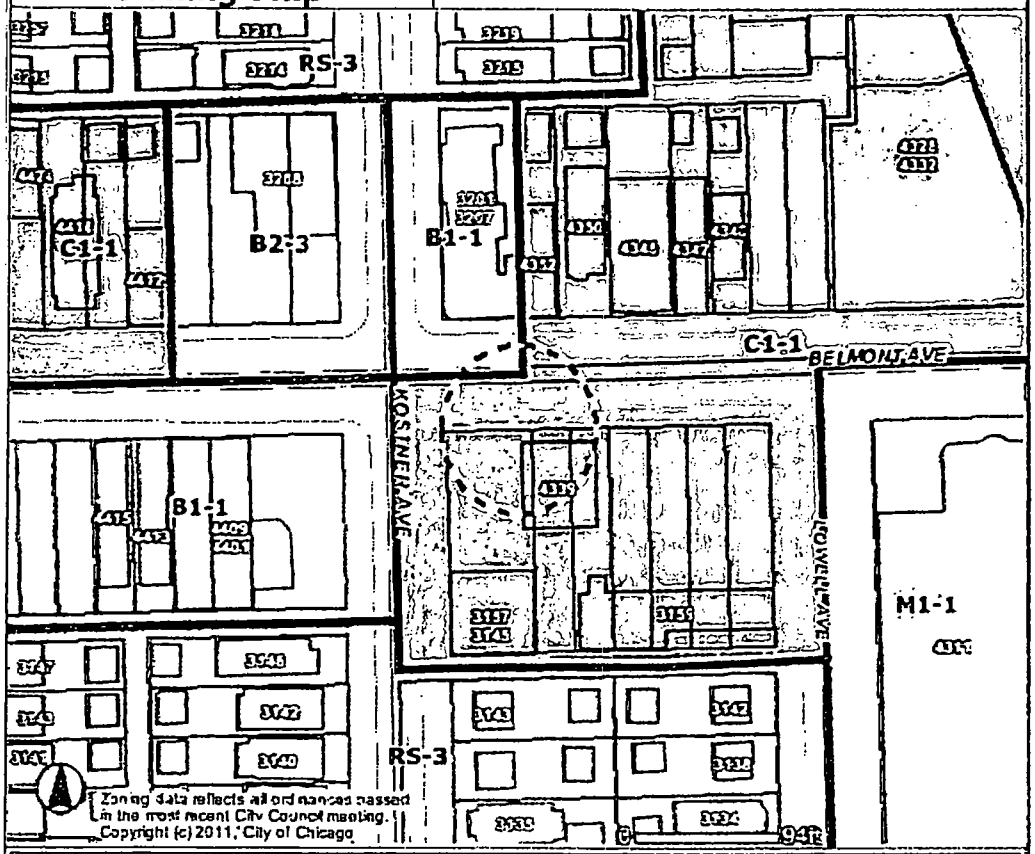

Address

3159 N KOSTNER AVE

Zoning
- Business
- Commercial
- Manufacturing
- Residential
- Planned Development
- Planned Manufacturing
- Downtown Core
- Downtown Service
- Downtown Mixed
- Downtown Residential
- Transportation
- Parks & Open Space
- Zoning Boundaries

Historic Preservation
CHICAGO LANDMARKS
- Chicago Landmarks
- Landmark Districts

Chicago Historic Resources Survey - Buildings subject to Demolition-Delay Ordinance
- Red
- Orange

- Water
- Cemetery
- Municipalities

- Lakefront
- Pedestrian Streets
- Buildings
- Parcels
- Streets

Curbs
- Forest Preserve
- City Boundary



Information provided on the City of Chicago web site should not be used as a substitute for legal, accounting, real estate, business, tax, or other professional advice. The City of Chicago assumes no liability for any damages or loss of any kind that might arise from the use of, misuse of, or the inability to use the City web site and-or the materials contained on the web site. The City of Chicago also assumes no liability for improper or incorrect use of materials or information contained on its web site. All materials that appear on the City of Chicago web site are distributed and transmitted as is, without warranties of any kind, either express or implied, and subject to the terms and conditions stated in this disclaimer.

City of Chicago

Office of the City Clerk

Document Tracking Sheet

Or2014-350

Meeting Date:	7/30/2014
Sponsor(s):	Suarez (31)
Type:	Order
Title:	Issuance of permits for sign(s)/signboard(s) at 4345 W Belmont Ave - South Facade
Committee(s) Assignment:	Committee on Zoning, Landmarks and Building Standards

City Council
Meeting Date: 7/30/14
Committee on Buildings

(signs)

ORDERED, That the Commissioner of Buildings is hereby directed to issue a sign permit to: (Contractor's name and address)

Corporate ID Solutions 5563 N. Elston Ave
Chicago, IL 60630

for the erection of a sign / signboard over 24 feet in height and / or over 100 square ~~feet~~ (in area of one face) at: (Business NAME ~~& ADDRESS~~)

Canopy Sign 51' x 4' - South Facade
CITGO 4345 W. Belmont Ave
Chicago, IL 60630

Dimensions: Length 51' Height 4'

Height above grade / roof to top of sign 12'

TOTAL SQUARE FOOT AREA 204 ft²

Such sign(s) shall comply with all applicable provisions of TITLE 17 of the Chicago Zoning Ordinance and all other applicable provisions of the Municipal Code of the City of Chicago governing the construction and maintenance of outdoor signs, signboards and structures.

Ray Suarez
Alderman 31 Ward

CITY OF CHICAGO

DEPARTMENT OF BUILDINGS

Sign Permit Application

APPROVAL NUMBER	APPLICATION NUMBER	ANNUAL FEE	WORK CODE	DRAWINGS ATTACHED
	100514513			☐ YES ☐ NO

DATE OF APPLICATION: 10/23/2013

ADDRESS OF SIGN: 4345 W BELMONT AVE, 60641-

BUILDING:

ORIGINAL PERMIT NUMBER:

TYPE OF PERMIT: NEW CONSTRUCTION (SIGN)

PAYER OF ANNUAL INSPECTION:
MANAGER, STORE
4357 W BELMONT AVE
CHICAGO, IL 60641
(773)777-7288

SIGN MANUFACTURER: FEDERAL HEATH

ADDRESS WHERE SIGN CAN BE SEEN PRIOR TO ERECTION:

TICKET NUMBER: 0

REINSPECTION CONTROL NUMBER:

TYPE OF SUPPORT FOR SIGN: CANOPY

SIGN BOARD SUPPORT MEMBERS: OTHER

ANNUAL FEE	
CONSTRUCTION FEE	200.00
1017 B FEE	
TOTAL FEE	200.00
AMOUNT PAID	200.00
BALANCE DUE	

Check # for Zoning

Check # for DCAP

TYPE OF SIGN: FLAT OR BOX

LENGTH	FT	IN	HEIGHT	FT	IN
	51	0		4	0

AREA	SQ FT.	WEIGHT	LBS
	204		150

SIGN HEIGHT ABOVE GRADE/ROOF: FT 12

SHAPE OF SIGN: REGULAR

SIGN WILL READ:
CITGO

NO. OF LAMPS:

TOTAL WATTAGE:

TYPE OF LAMP:

NO. OF BALLAST/TRANSFORMERS:

INPUT OF TRANSFORMERS:

CONTRACTOR WILL INSTALL: [N] FEEDERS [N] CUSTOMER LEADS

TYPE OF SWITCH:

LOCATION OF SWITCH:

SIGN LOCATION:
CITGO - CANOPY

The undersigned certify that the statements in this application are true and correct and that all work done under the proposed permit will conform to the requirements of the Chicago Municipal Code

	REG. NO.

ELECT CONTR:

ADDRESS:

SUPERVISOR SIGNATURE:

BOND NO:

REG NO: N93077

SIGN ERECTOR: CORP.ID SOLUTIONS INC SIGNER

ADDRESS:
5563 N ELSTON AVE
CHICAGO X IL, 60630

SIGNATURE:

The permit issued on this application will authorize only signs here applied for. If other signs are to be erected they must be covered by additional permits

City of Chicago
Rahm Emanuel, Mayor

Department of Buildings
Michael Merchant, Commissioner

TYPE OF BUSINESS

COM GAS STATION Other: CITGO

Name: CITGO

LIC #:

Renewal Date:

Projects Over:

[Y] Private Property

[N] Public Way Grant Permit #:

[ ] Planned Development/Manufacturing PMD/PD#:

Zoning District: C1 Other: C1-1

TYPE OF SIGN:

[ ] ADVERTISING [ ] ILLUMINATE [ ] MOVEABLE

[X] BUSINESS [ ] FLASHING

TOTAL STREET FRONTAGE OF LOT (IN FEET)	275
TOTAL AREA OF NEW SIGN (SQ.FT.)	204
TOTAL AREA OF ALL SIGNS ON LOT (SQ.FT.)	948
HEIGHT OF SIGN ABOVE GRADE (TO TOP)	16ft 0in
DISTANCE OF CURB LINE OUTER EDGE (ft)	17
DISTANCE OF STRUCTURE INNER EDGE (ft)	68

DISTANCE FROM (ft):

A. PUBLIC PARK (OVER 10 ACRES)	1,000
B. EXPRESSWAY (IF LESS THAN 1,000 FT.)	1,000
C. RESIDENCE DISTRICT (ADVERTISING SIGNS ONLY)	150

IF REPLACEMENT SIGN OR CHANGE OF FACE, WHAT DOES THE EXISTING SIGN READ?

Original Payee:

Landmark Hold: [ ] **Status:**

ZONING (OFFICE USE ONLY)

SIGN BOND REQUIRED? [ ] YES

COUNCIL ORDER REQUIRED [X] YES

IS SPECIAL PERMISSION REQUIRED FROM CHIEF ELECTRICAL

[X] YES

IF YES, ATTACH LETTER OF REQUEST

TIME STAMP

SIGN CLERK	APPROVED FOR PERMIT

REMARKS

SUPPLEMENTAL APPLICANT

This Supplemental Application must be completed and submitted along with the Sign Permit Application.
All fields must be completed. If a field is not applicable you must answer "n/a" in the field.

CITY OF CHICAGO
DEPARTMENT OF BUILDINGS

CITY OF CHICAGO SIGN PERMIT APPLICATION

(THIS IS NOT A PERMIT)

Application Number: 100514513 **Date of Application:** 10/23/2013

Address of property where sign will be erected: 4345 W. Belmont Ave

Does property have multiple addresses? ☐ Yes ☒ No

If yes, please list all addresses: _____

Is this building vacant? ☐ Yes ☒ No

If yes, is it registered under the Vacant Building Ordinance? Registration # _____

Section 1 - Applicant

Applicant is the Owner (of the real property) ☐ **Lessee (of the real property)** ☒

Name of Owner of Real Property: _____

Address: _____

Phone #: _____ Mobile #: _____ Email: _____

Name of Lessee of Real Property: Citgo

Name: Tedd Hupp Address: 1293 Eldridge Parkway, Suite W4083A Houston, TX 77077

Phone #: 832-486-1966 Mobile #: _____ Email: t.hupp@citgo.com

Section 2 - Contractors

Payer Company of Annual Inspection Fee:

Name of Contact of Payer Company: _____

Name of Payer Company: _____ Address: _____

Phone #: _____ Mobile #: _____ Email: _____

Electrical Contractor: Lite Zone Electric

Address: 7943 N. Kenneth Skokie, IL License #: E93308

Phone #: 847-702-5747 Mobile #: _____ Email: rnonaha@litezoneelectric.com

Website: www.litezoneelectric.com

Sign Erector: Corporate ID Solutions

Bond #: _____ Registration #: N93077

Address: 5563 N. Elston Ave Chicago, IL 60630

Phone #: 773-763-9600 Mobile #: _____ Email: sean@corporateidsolutions.com

Website: www.corporateidsolutions.com

Picture or rendering must be attached depicting sign placement with before and after view.

Section 2 continues on next page

Expediter: _____

Address: _____ License #: _____

Phone #: _____ Mobile #: _____ Email: _____

Website: _____

Section 3 - Sign and Structure Details

(Please check all that apply)

Sign Category:

On-Premise (Business ID): ☐ Dynamic ☒ Static

Business License # of Tenant Business: _____

Off-Premise (Advertising): ☐ Dynamic ☐

Temporary: ☐ Special Event: ☐

Sign will read (Please provide a description, picture and shop drawing): CITGO

Type of sign (Mark all that apply):

☐ Awning ☒ Canopy ☐ Freestanding ☐ Marquee ☐ Projecting ☐ Dynamic Image Display

☐ Wall ☐ Painted ☐ Cabinet/Frame ☐ Vinyl ☐ Projected image ☐ Flashing

☐ High Rise Building ☐ Hotel/Hospitals ☒ Other buildings: Canopy

What is the dimension of the wall on which the sign will be installed? 4' X 51'

Where is sign or sign structure mounted? ☐ Inside the building ☒ Outside the building

Is the sign or sign structure attached to a building or wall?: ☒ Yes ☐ No If yes, which wall of building? N E (S) W

Is this a freestanding sign? ☐ Yes ☒ No **Location of sign on lot:** N E S W

Which direction does sign copy face? N E (S) W

Does any portion of the sign, sign structure or attachments cover, obscure or obstruct an existing window in a residential unit whether occupied or not? ☐ Yes ☐ No

Does any portion of the sign, sign structure, or attachments extend on or over the public way? ☐ Yes ☒ No

If yes, what is the public way use permit number? _____

Sign Panels: Back to back within 30 degrees of parallel ☐ Yes ☒ No

Number of Faces: 1

Sign Support Structure: ☐ Pole ☐ Roof ☐ Ground ☐ Building ☐ Windows ☒ Other: Canopy

Does any portion of the sign or sign structure extend 24 inches above the roof line as defined in 17-17-02149 of the Municipal Code of Chicago? ☐ Yes ☒ No

Picture or rendering must be attached depicting sign placement with before and after view.

Section 3 continues on next page

Section 3 continued

Dimensions of Sign Structure (i.e. cabinet, frame, awning, canopy)

Length: 51 Feet 0 Inches Height: 4 Feet 0 Inches Depth: 1 Feet 0 Inches

Area: 204 Sq Ft. Weight: 150 lbs.

Shape of Sign: rectangle

Sign Height above Grade:

From Grade to Bottom of sign or sign structure, whichever is lowest: 12 Ft.

From Grade to Top of sign or sign structure, whichever is highest: 16 Ft.

Is City Council Order required?* ☒ Yes ☐ No

*All signs in excess of 100 Square Feet in area OR in excess of 24 feet above grade require a City Council Order pursuant to Section 13-20-680 of the Municipal Code of Chicago

Dimension of Sign Elements pursuant to Section 17-12-0601 of the Chicago Zoning Ordinance:

Length: 51 Feet 0 Inches Height: 4 Feet 0 inches Area: 204 Sq Ft.

Electrical Contractor will install: Feeders: ☐ Yes ☒ No Customer Leads: ☐ Yes ☒ No

Number of Lamps: _____ Total Wattage: _____ Type of Lamp: _____

Number of Ballast/Transformers: _____ Input of Transformers: _____

Type of Switch: _____ Location of Switch: _____

Static: ☒ Yes ☐ No

Illuminated: ☐ Yes ☒ No

If yes - External_____ Internal_____

Dynamic Image Display: ☐ Yes ☒ No

(An affidavit of compliance is required for all dynamic image display signs pursuant to Section 13-20-675(d)(2) of the Municipal Code of Chicago.)

Max Nits_____ Max Foot Candles _____ Message Time (Screen Hold): _____seconds

Self Dimming Capability: ☐ Yes ☐ No

What is the total of the sign face area devoted to dynamic image display? _____ Sq Ft.

Section 4 - Zoning Information

Zoning District or Planned Development #: C1-1

Is sign located in a special sign district? ☐ Yes ☒ No

If yes: ☐ Michigan Avenue Corridor ☐ Oak Street Corridor ☐ State Street/Wabash Avenue Corridor

Total Street frontage of Zoning Lot: 275 **(Ft.)**

Total Area of new sign: 204 **(Sq Ft.)** **Gross Area of all proposed signs:** 1076 **(Sq Ft.)**

Total Area of all existing signs on Zoning Lot: 948 **(Sq Ft.)**

Picture or rendering must be attached depicting sign placement with before and after view.

Section 4 continues on next page

Section 4 continued

Distance from outer edge of sign or structure to curb line: 17 **(Ft.)**

Distance from inner edge of sign or sign structure to curb line: 68 **(Ft.)**

Distance from:

Public Park 10 acres or more: 1000 (Ft.)

Public Park 2 acres or more: 1000 (Ft.)

Expressway or Toll Road: N/A (Ft.)

Lake Shore Drive: N/A (Ft.)

Michigan Avenue (Oak St. to Roosevelt Rd.): N/A (Ft.)

Residential District: 150 (Ft.)

Residential building in a D district: N/A (Ft.)

Existing off-premise/advertising signs on same side of street? ☐ Yes ☒ No

In a B or C District: _____ (Ft.)

In a D or M District: _____ (Ft.)

Waterways: N/A (Ft.)

Section 5 - Sign Permit History

Does the proposed sign, change, alter or replace an existing sign? ☐ Yes ☐ No

If yes, were permits issued for the sign being replaced, changed or altered? ☐ Yes ☐ No

If yes, please list each permit number and date each permit was issued:

Permit Number: _____ Date issued: _____

Permit Number: _____ Date issued: _____

Permit Number: _____ Date issued: _____

Permit Number: _____ Date issued: _____

Does the proposed sign change a static sign to a dynamic image display sign? ☐ Yes ☐ No

Does the proposed sign change or alter the square footage or the height of the sign or sign structure? ☐ Yes ☐ No

Does the proposed sign change an on-premise sign to an off-premise/advertising sign? ☐ Yes ☐ No

Section 6 - Attestation and Signatures

We, the undersigned, under penalty of perjury, do hereby affirm and attest that the above information is true, complete, and correct and acknowledge that incorrect information is grounds to revoke or rescind a permit.

Owner of Real Property: _____ **Date** _____

Lessee of Real Property: _____ **Date** _____

Expediter: _____ **Date** _____

Supervising Electrician: Noel Marcus **Date** 6/30/2014

Sign Erector: [signature] **Date** 6-30-2014

Picture or rendering must be attached depicting sign placement with before and after view.

For Office Use

ZONING	PUBLIC WAY

Sign Review Fee:

Zoning Review Fee: $_____ Total Fee: $_____

Amount Paid: $_____ Balance Due: $_____


PERMIT IS VALID FOR A PERIOD OF FIVE YEARS AFTER ISSUANCE. IT IS SOLELY THE RESPONSIBILITY OF THE OWNER OR LESSEE TO FILE FOR RENEWAL

* Once zoning fee is paid, this application is valid for a period of up to six months from payment date.


Applies to sign permits applied for on or after April 2, 2014.

City of Chicago
Mayor Rahm Emanuel

Department of Buildings
Felicia Davis, Commissioner

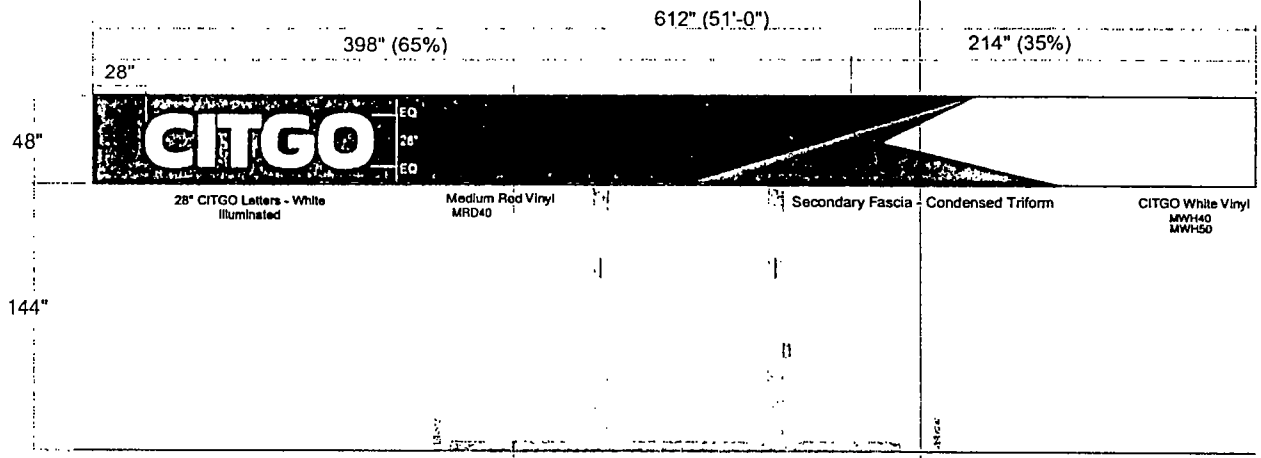


Secondary Street Fascia Elevation

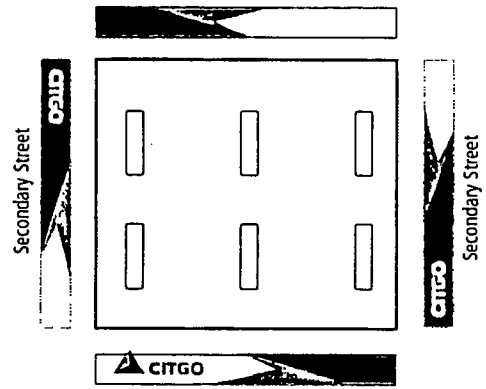


Plan View

This one

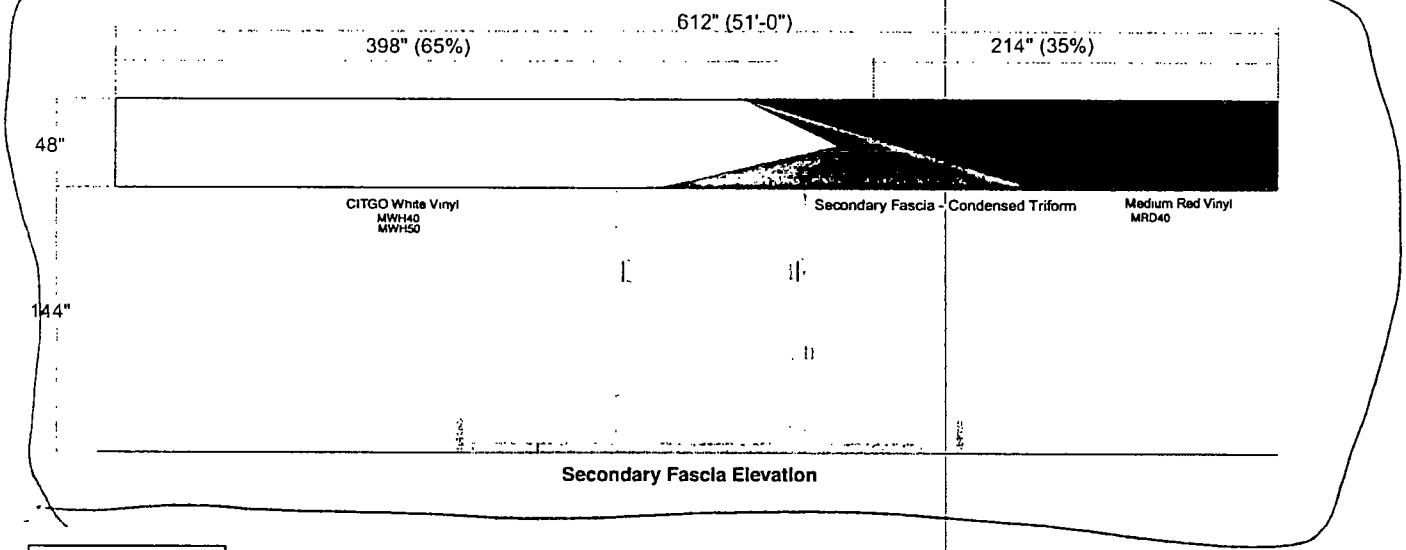

Secondary Fascia Elevation

This one

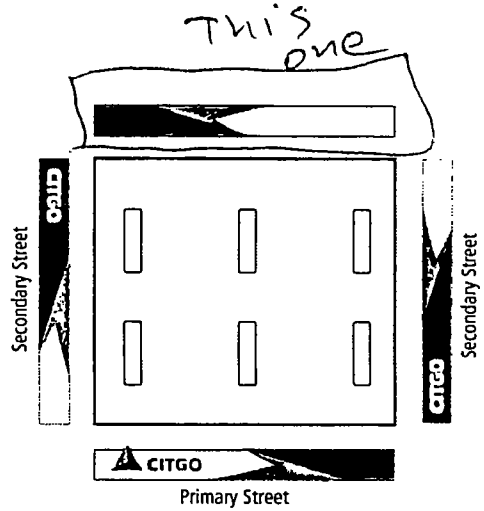

Plan View

Note: Recommended minimum height of canopy is 17 feet.

FEDERAL HEATH SIGN COMPANY
www.federalheath.com
1500 North Bolton - Jacksonville, Tx75766
(903) 589-2100 (800) 888-1327 Fax (903) 589-2101

Manufacturing Facilities: Oceanside - Euless - Jacksonville - Columbus
Office Locations: Oceanside - Las Vegas - Laughlin - Idaho Falls - Euless - Jacksonville - Houston - San Antonio - Corpus Christi - Grafton - Milwaukee - Willowbrook - Louisville - Indianapolis - Columbus - Cincinnati - Wentzville - Knoxville - Tunica - Atlanta - Tampa - Daytona Beach - Winter Park
Building Quality Signage Since 1901

Revisions:
Client Approval/Date:
Landlord Approval/Date:

Account Rep: Bryon Tello
Project Manager:
Drawn By: gda

Underwriters Laboratories Inc. ELECTRICAL TO USE UL LISTED COMPONENTS AND SHALL MEET ALL N E C STANDARDS
ALL ELECTRICAL SIGNS ARE TO COMPLY WITH N. E. C. ARTICLE 600 OF THE N. E. C. STANDARDS, INCLUDING THE PROPER GROUNDING AND BONDING OF ALL SIGNS.

Project / Location:
CITGO
Chicago, IL

Job Number: 132643
Date: 05.09.13
Sheet Number: 1 Of 2
Design Number: ci132643_i

This original drawing is provided as part of a planned project and is not to be altered, copied or reproduced without the written permission of Federal Heath Sign Company, LLC or its authorized agent. © 2013


CITY OF CHICAGO
DEPARTMENT OF ZONING AND LAND USE PLANNING
SIGN SITE PLAN
(ALL INFORMATION MUST BE COMPLETED AND LEGIBLE)

Site Address: 4345 W. Belmont Ave 5 of 5 applications

Sign Company: Corporate ID Solutions Rep Name: Sean Ratchford

Phone (773) 763-9600 EXT _____ *(Below: Building, streets and location of sign on lot or structure)*

North

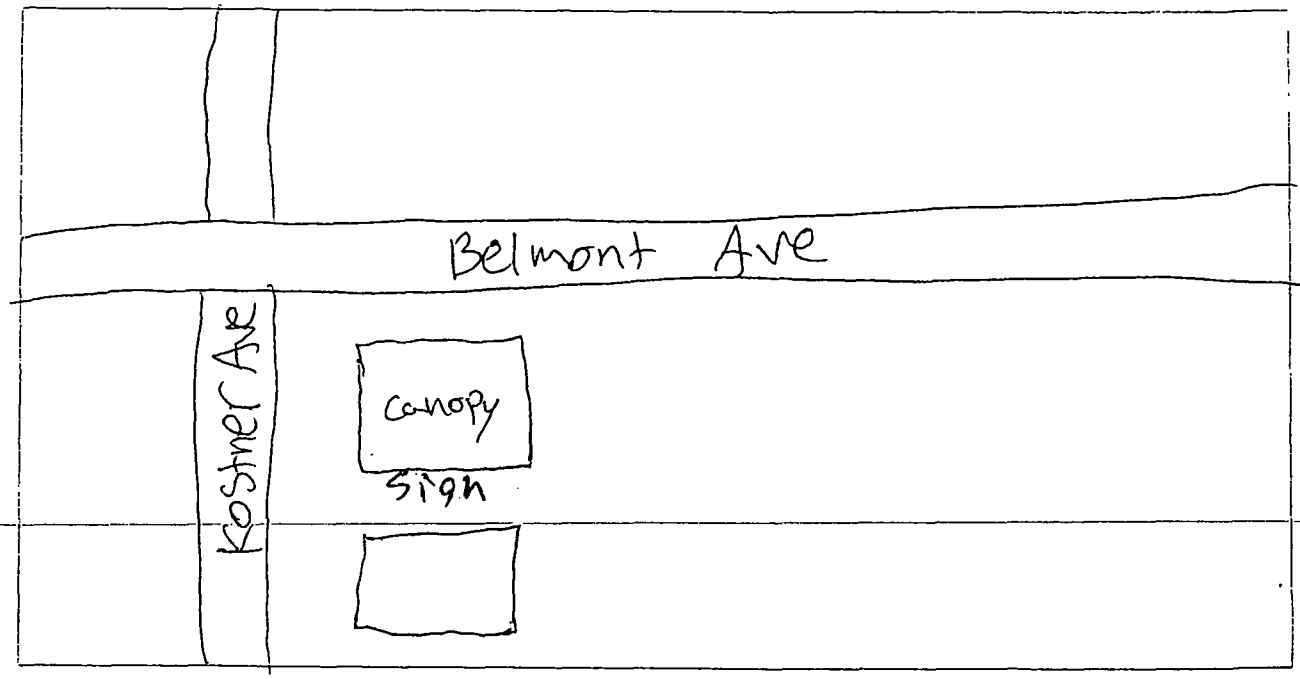

West East

South

SIGN USE:
Bus. ID (On-premise) [X]
Business Lice. # _____
Advertising (Off-premise) [ ]

PERMIT TYPE:
New Construction [X]
Change of Face
Previous Permit # [ ] _____

TYPE OF SIGN:
Flat Wall [X]
Freestanding [ ]
Awning [ ]
Marquee [ ]
High Rise Building [ ]
Projecting Private [ ]
Projecting Public Way [ ]
Public Way Use -Permit # _____

SIGN CHARACTERISTICS:
Non- Illuminated [X]
Illuminated [ ]
Changing Image [ ]
Video Display [ ]
Flashing [ ]

TOTAL SQUARE FOOTAGE:
Square footage of this proposed sign 204 ft²
Gross area of all proposed signs 1076 ft²
Area of all existing signs
(not including proposed) on Zoning Lot 948 ft²


DISTANCE FROM:
Curb Line: 17 ft
Expressway, Toll Roads or Major Route (n/a if over 1000 ft) N/A
Park (over 10 acres) N/A
Residential Zone 150
Existing Off-premise on same side of street: N/A

Signature: _____ Date: 10/24/2013

(Revised 4/16)

Zoning Map

Created on: 5/17/2013 11:11 A.M.

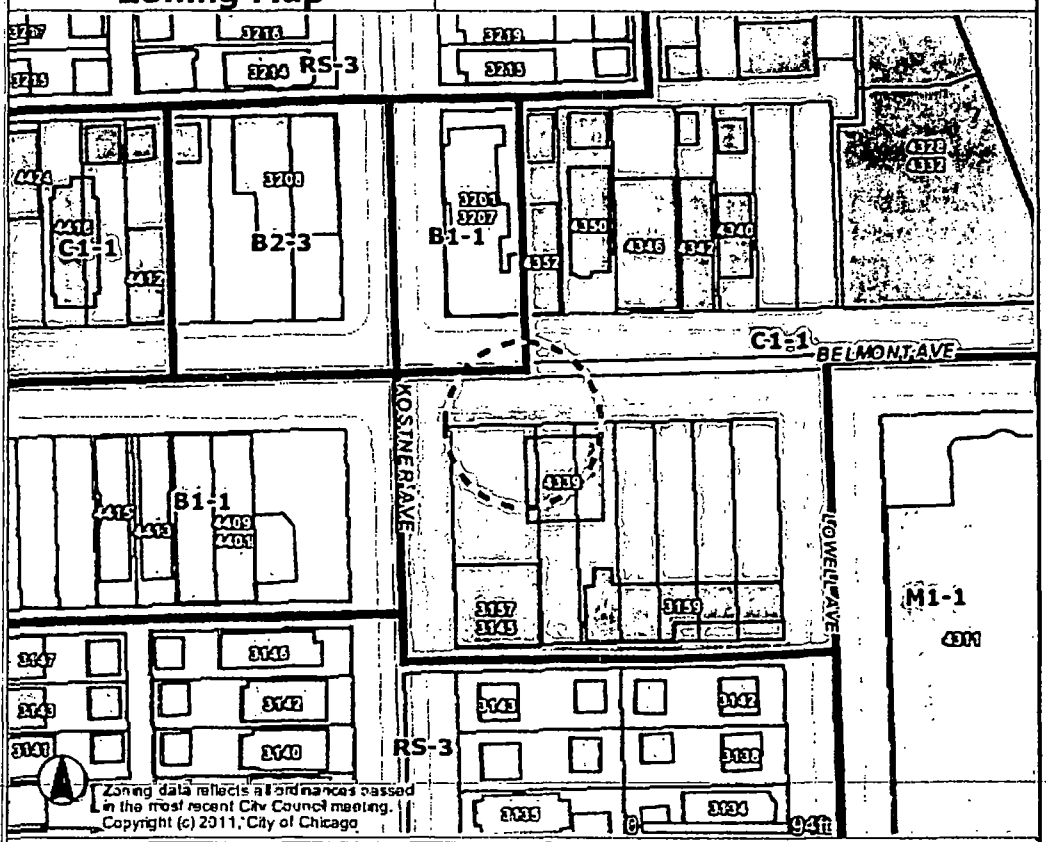

Address

3159 N KOSTNER AVE

Zoning
- Business
- Commercial
- Manufacturing
- Residential
- Planned Development
- Planned Manufacturing
- Downtown Core
- Downtown Service
- Downtown Mixed
- Downtown Residential
- Transportation
- Parks & Open Space
- Zoning Boundaries

Historic Preservation
CHICAGO LANDMARKS
- Chicago Landmarks
- Landmark Districts

Chicago Historic Resources Survey - Buildings subject to Demolition-Delay Ordinance
- Red
- Orange

- Water
- Cemetery
- Municipalities

- Lakefront
- Pedestrian Streets
- Buildings
- Parcels
- Streets
- Curbs
- Forest Preserve
- City Boundary



Information provided on the City of Chicago web site should not be used as a substitute for legal, accounting, real estate, business, tax, or other professional advice. The City of Chicago assumes no liability for any damages or loss of any kind that might arise from the use of, misuse of, or the inability to use the City web site and-or the materials contained on the web site. The City of Chicago also assumes no liability for improper or incorrect use of materials or information contained on its web site. All materials that appear on the City of Chicago web site are distributed and transmitted as is, without warranties of any kind, either express or implied, and subject to the terms and conditions stated in this disclaimer.

City of Chicago

Or2014-351

Office of the City Clerk

Document Tracking Sheet

Meeting Date:	7/30/2014
Sponsor(s):	Suarez (31)
Type:	Order
Title:	Issuance of permits for sign(s)/signboard(s) at 4345 W Belmont Ave - East Facade
Committee(s) Assignment:	Committee on Zoning, Landmarks and Building Standards

City Council
Meeting Date: 7/30/14
Committee on Buildings

(signs)

ORDERED, That the Commissioner of Buildings is hereby directed to issue a sign permit to: (Contractor's name and address)

Corporate ID Solutions 5563 N. Elston Ave
Chicago, IL 60630

for the erection of a sign / signboard over 24 feet in height and / or over 100 square ~~feet~~ (in area of one face) at: (Business NAME ~~& ADDRESS~~)

Canopy Sign - 4' x 51' - East Facade
CITGO 4345 W. Belmont Ave
Chicago, IL 60641

Dimensions: Length 51' Height 4'

Height above grade / roof to top of sign 12'

TOTAL SQUARE FOOT AREA 204 ft²

Such sign(s) shall comply with all applicable provisions of TITLE 17 of the Chicago Zoning Ordinance and all other applicable provisions of the Municipal Code of the City of Chicago governing the construction and maintenance of outdoor signs, signboards and structures.

Ray Suarez

Alderman, 31 Ward



CITY OF CHICAGO

DEPARTMENT OF BUILDINGS

Sign Permit Application

APPROVAL NUMBER	APPLICATION NUMBER	ANNUAL FEE	WORK CODE	DRAWINGS ATTACHED
	100514511			☐ YES ☐ NO

DATE OF APPLICATION: 10/23/2013

ADDRESS OF SIGN: 4345 W BELMONT AVE, 60641-

BUILDING:

ORIGINAL PERMIT NUMBER:

TYPE OF PERMIT: NEW CONSTRUCTION (SIGN)

PAYER OF ANNUAL INSPECTION:
MANAGER, STORE
4357 W BELMONT AVE
CHICAGO, IL 60641
(773)777-7288

SIGN MANUFACTURER: FEDERAL HEATH

ADDRESS WHERE SIGN CAN BE SEEN PRIOR TO ERECTION:

TICKET NUMBER: 0

REINSPECTION CONTROL NUMBER:

TYPE OF SUPPORT FOR SIGN: CANOPY

SIGN BOARD SUPPORT MEMBERS: OTHER

ANNUAL FEE	
CONSTRUCTION FEE	200.00
1017 B FEE	
TOTAL FEE	200.00
AMOUNT PAID	200.00
BALANCE DUE	

Check # for Zoning

Check # for DCAP

TYPE OF SIGN: FLAT OR BOX

LENGTH FT	LENGTH IN.	HEIGHT FT.	HEIGHT IN
51	0	4	0

AREA SQ FT.	WEIGHT LBS
204	150

SIGN HEIGHT ABOVE GRADE/ROOF: FT 12

SHAPE OF SIGN: REGULAR

SIGN WILL READ: CITGO

NO. OF LAMPS	TOTAL WATTAGE
6	720

TYPE OF LAMP: OTHER

NO. OF BALLAST/TRANSFORMERS	INPUT OF TRANSFORMERS
1	

CONTRACTOR WILL INSTALL: [N] FEEDERS [Y] CUSTOMER LEADS

TYPE OF SWITCH: KNIFE

LOCATION OF SWITCH: LISTED FLUSH TOGGLE

SIGN LOCATION: CITGO - CANOPY

The undersigned certify that the statements in this application are true and correct and that all work done under the proposed permit will conform to the requirements of the Chicago Municipal Code

	REG NO	E93308
ELECT CONTR	LITE ZONE ELECTRIC	ELECTR
ADDRESS	7943 N. KENNETH SKOKIE, IL 60076-	
SUPERVISOR SIGNATURE	Mark Monk	

BOND NO	REG. NO	N93077
SIGN ERECTOR	CORP.ID SOLUTIONS INC	SIGNER
ADDRESS	5563 N ELSTON AVE CHICAGO X IL, 60630	
SIGNATURE		

The permit issued on this application will authorize only signs here applied for. If other signs are to be erected they must be covered by additional permits

City of Chicago
Rahm Emanuel, Mayor

Department of Buildings
Michael Merchant, Commissioner

TYPE OF BUSINESS

COM GAS STATION Other: CITGO

Name: CITGO

LIC #:

Renewal Date:

Projects Over:

[Y] Private Property

[N] Public Way Grant Permit #:

[ ] Planned Development/Manufacturing PMD/PD#:

Zoning District: C1 Other: C1-1

TYPE OF SIGN:

[ ] ADVERTISING [X] ILLUMINATE [ ] MOVEABLE

[X] BUSINESS [ ] FLASHING

TOTAL STREET FRONTAGE OF LOT (IN FEET)	275
TOTAL AREA OF NEW SIGN (SQ.FT.)	204
TOTAL AREA OF ALL SIGNS ON LOT (SQ.FT.)	948
HEIGHT OF SIGN ABOVE GRADE (TO TOP)	16ft 0in
DISTANCE OF CURB LINE OUTER EDGE (ft)	17
DISTANCE OF STRUCTURE INNER EDGE (ft)	17

DISTANCE FROM (ft):

A. PUBLIC PARK (OVER 10 ACRES)	1,000
B. EXPRESSWAY (IF LESS THAN 1,000 FT)	1,000
C. RESIDENCE DISTRICT (ADVERTISING SIGNS ONLY)	150

IF REPLACEMENT SIGN OR CHANGE OF FACE, WHAT DOES THE EXISTING SIGN READ?

Original Payee:

Landmark Hold: [ ] **Status:**

ZONING (OFFICE USE ONLY)

SIGN BOND REQUIRED? [ ] YES

COUNCIL ORDER REQUIRED [X] YES

IS SPECIAL PERMISSION REQUIRED FROM CHIEF ELECTRICAL

[X] YES

IF YES, ATTACH LETTER OF REQUEST

TIME STAMP

SIGN CLERK	APPROVED FOR PERMIT

REMARKS

SUPPLEMENTAL APPLICANT

This Supplemental Application must be completed and submitted along with the Sign Permit Application.
All fields must be completed. If a field is not applicable you must answer "n/a" in the field.

CITY OF CHICAGO
DEPARTMENT OF BUILDINGS

CITY OF CHICAGO SIGN PERMIT APPLICATION
(THIS IS NOT A PERMIT)

Application Number: 100514511 **Date of Application:** 10/23/2013

Address of property where sign will be erected: 4345 W. Belmont Ave

Does property have multiple addresses? ☐ Yes ☒ No

If yes, please list all addresses: _____

Is this building vacant? ☐ Yes ☒ No

If yes, is it registered under the Vacant Building Ordinance? Registration # _____

Section 1 - Applicant

Applicant is the Owner (of the real property) ☐ **Lessee (of the real property)** ☒

Name of Owner of Real Property: _____

Address: _____

Phone #: _____ Mobile #: _____ Email: _____

Name of Lessee of Real Property: Citgo

Name: Tedd Hupp Address: 1293 Eldridge Parkway, suite W4083A Houston, TX 77077

Phone #: 832-486-1966 Mobile #: _____ Email: t.hupp@citgo.com

Section 2 - Contractors

Payer Company of Annual Inspection Fee:

Name of Contact of Payer Company: _____

Name of Payer Company: _____ Address: _____

Phone #: _____ Mobile #: _____ Email: _____

Electrical Contractor: Lite Zone Electric

Address: 7943 N. Kenneth Skokie, IL License #: E93308

Phone #: 847-702-5747 Mobile #: _____ Email: rnonaha@litezoneelectric.com

Website: www.litezoneelectric.com

Sign Erector: Corporate ID Solutions

Bond #: _____ Registration #: N93077

Address: 5563 N. Elston Ave Chicago, IL 60630

Phone #: 773-763-9600 Mobile #: _____ Email: sean@corporateidsolutions.com

Website: www.corporateidsolutions.com

Picture or rendering must be attached depicting sign placement with before and after view.

Section 2 continues on next page

Expediter: _____

Address: _____ License #: _____

Phone #: _____ Mobile #: _____ Email: _____

Website: _____

Section 3 - Sign and Structure Details

(Please check all that apply)

Sign Category:

On-Premise (Business ID): ☐ Dynamic ☒ Static

Business License # of Tenant Business: _____

Off-Premise (Advertising): ☐ Dynamic ☐ Static

Temporary: ☐ Special Event: ☐

Sign will read (Please provide a description, picture and shop drawing): CITGO

Type of sign (Mark all that apply):

☐ Awning ☒ Canopy ☐ Freestanding ☐ Marquee ☐ Projecting ☐ Dynamic Image Display

☐ Wall ☐ Painted ☐ Cabinet/Frame ☐ Vinyl ☐ Projected image ☐ Flashing

☐ High Rise Building ☐ Hotel/Hospitals ☒ Other buildings: canopy wall

What is the dimension of the wall on which the sign will be installed? 4' x 51'

Where is sign or sign structure mounted? ☐ Inside the building ☒ Outside the building

Is the sign or sign structure attached to a building or wall?: ☒ Yes ☐ No If yes, which wall of building? N (E) S W

Is this a freestanding sign? ☐ Yes ☒ No **Location of sign on lot:** N E S W

Which direction does sign copy face? N (E) S W

Does any portion of the sign, sign structure or attachments cover, obscure or obstruct an existing window in a residential unit whether occupied or not? ☐ Yes ☒ No

Does any portion of the sign, sign structure, or attachments extend on or over the public way? ☐ Yes ☒ No

If yes, what is the public way use permit number? _____

Sign Panels: Back to back within 30 degrees of parallel ☐ Yes ☒ No

Number of Faces: 1

Sign Support Structure: ☐ Pole ☐ Roof ☐ Ground ☐ Building ☐ Windows ☒ Other: Canopy

Does any portion of the sign or sign structure extend 24 inches above the roof line as defined in 17-17-02149 of the Municipal Code of Chicago? ☐ Yes ☒ No

Picture or rendering must be attached depicting sign placement with before and after view.

Section 3 continues on next page

Section 3 continued

Dimensions of Sign Structure (i.e. cabinet, frame, awning, canopy)

Length: 4 Feet 0 Inches Height: 51 Feet 0 Inches Depth: 1 Feet 0 Inches

Area: 204 Sq Ft. Weight: 150 lbs.

Shape of Sign: rectangle

Sign Height above Grade:

From Grade to Bottom of sign or sign structure, whichever is lowest: 12 Ft.

From Grade to Top of sign or sign structure, whichever is highest: 16 Ft.

Is City Council Order required?* ☒ Yes ☐ No

*All signs in excess of 100 Square Feet in area OR in excess of 24 feet above grade require a City Council Order pursuant to Section 13-20-680 of the Municipal Code of Chicago

Dimension of Sign Elements pursuant to Section 17-12-0601 of the Chicago Zoning Ordinance:

Length: 51 Feet 0 Inches Height: 4 Feet 0 inches Area: 204 Sq Ft.

Electrical Contractor will install: Feeders: ☐ Yes ☒ No Customer Leads: ☒ Yes ☐ No

Number of Lamps: 6 Total Wattage: 720 Type of Lamp: other

Number of Ballast/Transformers: 1 Input of Transformers: _____

Type of Switch: knife Location of Switch: outside of sign

Static: ☒ Yes ☐ No

Illuminated: ☒ Yes ☐ No

If yes - External _____ Internal X

Dynamic Image Display: ☐ Yes ☒ No

(An affidavit of compliance is required for all dynamic image display signs pursuant to Section 13-20-675(d)(2) of the Municipal Code of Chicago.)

Max Nits _____ Max Foot Candles _____ Message Time (Screen Hold): _____ seconds

Self Dimming Capability: ☐ Yes ☐ No

What is the total of the sign face area devoted to dynamic image display? _____ Sq Ft.

Section 4 - Zoning Information

Zoning District or Planned Development #: C1-1

Is sign located in a special sign district? ☐ Yes ☒ No

If yes: ☐ Michigan Avenue Corridor ☐ Oak Street Corridor ☐ State Street/Wabash Avenue Corridor

Total Street frontage of Zoning Lot: 275 **(Ft.)**

Total Area of new sign: 204 **(Sq Ft.)** **Gross Area of all proposed signs:** 1076 **(Sq Ft.)**

Total Area of all existing signs on Zoning Lot: 948 **(Sq Ft.)**

Picture or rendering must be attached depicting sign placement with before and after view.

Section 4 continues on next page

Section 4 continued

Distance from outer edge of sign or structure to curb line: 17 **(Ft.)**

Distance from inner edge of sign or sign structure to curb line: 17 **(Ft.)**

Distance from:

Public Park 10 acres or more: 1000 (Ft.)

Public Park 2 acres or more: 1000 (Ft.)

Expressway or Toll Road: N/A (Ft.)

Lake Shore Drive: N/A (Ft.)

Michigan Avenue (Oak St. to Roosevelt Rd.): N/A (Ft.)

Residential District: 150 (Ft.)

Residential building in a D district: N/A (Ft.)

Existing off-premise/advertising signs on same side of street? ☐ Yes ☒ No

In a B or C District: _____ (Ft.)

In a D or M District: _____ (Ft.)

Waterways: N/A (Ft.)

Section 5 - Sign Permit History

Does the proposed sign, change, alter or replace an existing sign? ☐ Yes ☐ No

If yes, were permits issued for the sign being replaced, changed or altered? ☐ Yes ☐ No

If yes, please list each permit number and date each permit was issued:

Permit Number: _____ Date issued: _____

Permit Number: _____ Date issued: _____

Permit Number: _____ Date issued: _____

Permit Number: _____ Date issued: _____

Does the proposed sign change a static sign to a dynamic image display sign? ☐ Yes ☐ No

Does the proposed sign change or alter the square footage or the height of the sign or sign structure? ☐ Yes ☐ No

Does the proposed sign change an on-premise sign to an off-premise/advertising sign? ☐ Yes ☐ No

Section 6 - Attestation and Signatures

We, the undersigned, under penalty of perjury, do hereby affirm and attest that the above information is true, complete, and correct and acknowledge that incorrect information is grounds to revoke or rescind a permit.

Owner of Real Property: _____ **Date** _____

Lessee of Real Property: _____ **Date** _____

Expediter: _____ **Date** _____

Supervising Electrician: Noel Maura **Date** 6/30/2014

Sign Erector: [signature] **Date** 6-30-2014

Picture or rendering must be attached depicting sign placement with before and after view.

For Office Use

ZONING	PUBLIC WAY

Sign Review Fee:

Zoning Review Fee: $_____ Total Fee: $_____

Amount Paid: $_____ Balance Due: $_____


PERMIT IS VALID FOR A PERIOD OF FIVE YEARS AFTER ISSUANCE. IT IS SOLELY THE RESPONSIBILITY OF THE OWNER OR LESSEE TO FILE FOR RENEWAL

* Once zoning fee is paid, this application is valid for a period of up to six months from payment date.


Applies to sign permits applied for on or after April 2, 2014.

City of Chicago
Mayor Rahm Emanuel

Department of Buildings
Felicia Davis, Commissioner

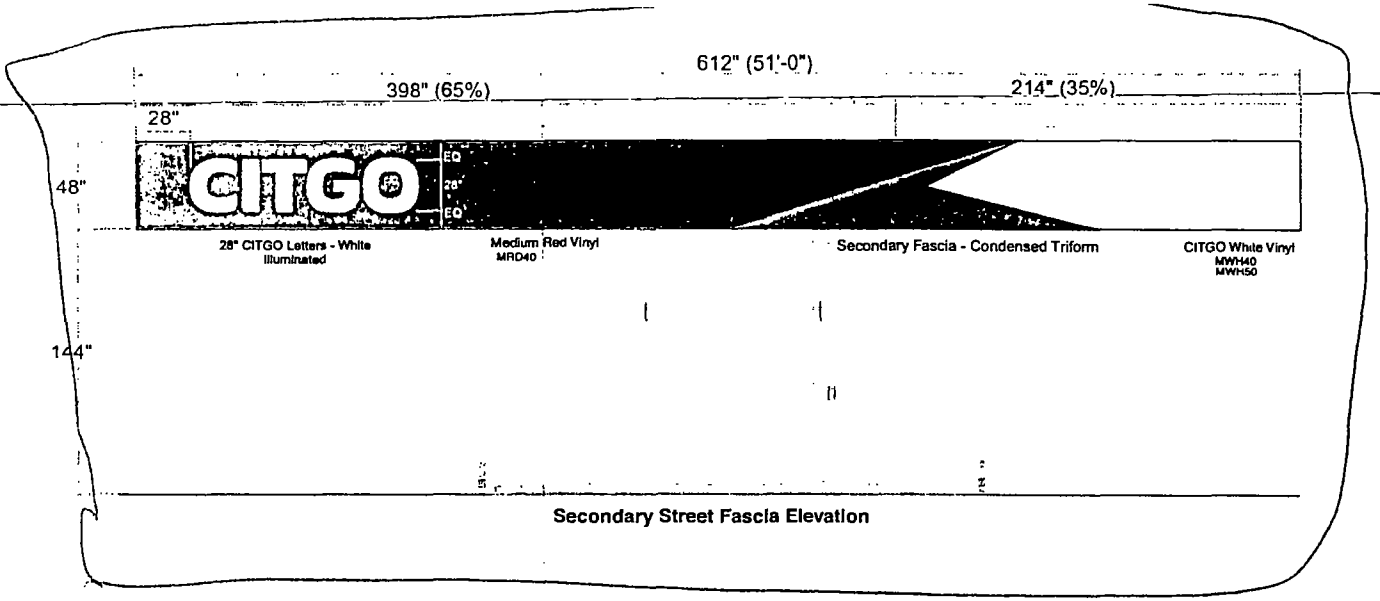


Secondary Street Fascia Elevation

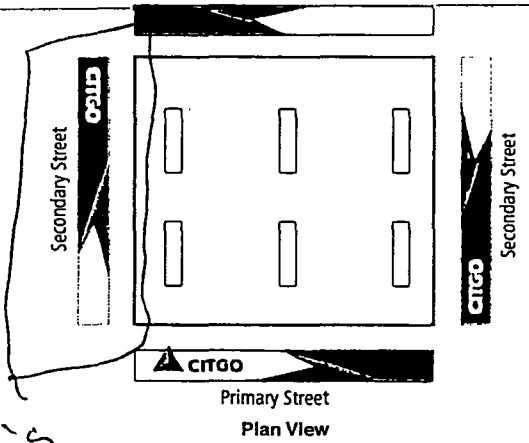


Plan View

This one

This one

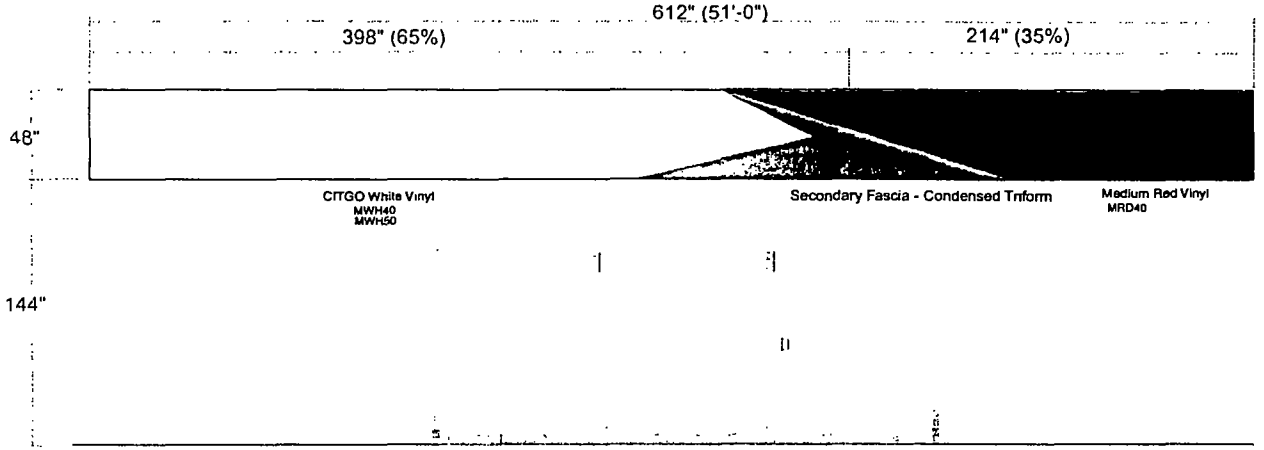

Secondary Fascia Elevation

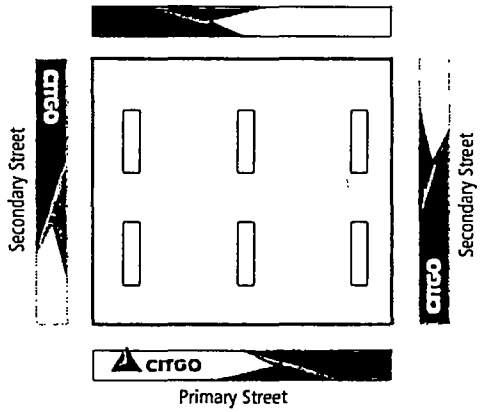

Plan View

Note: Recommended minimum height of canopy is 17 feet.

FEDERAL HEATH SIGN COMPANY
www.federalheath.com
1500 North Bolton Jacksonville, Tx75766
(903) 589-2100 (800) 888-1327 Fax (903) 589-2101

Manufacturing Facilities: Oceanside - Euless - Jacksonville - Columbus
Office Locations: Oceanside - Las Vegas - Laughlin - Idaho Falls - Euless - Jacksonville - Houston - San Antonio - Corpus Christi - Grafton - Milwaukee - Willowbrook - Louisville - Indianapolis - Columbus - Cincinnati - Wrightsville - Knoxville - Tunica - Atlanta - Tampa - Daytona Beach - Winter Park
Building Quality Signage Since 1901

Revisions:

Client Approval/Date:

Landlord Approval/Date:


Account Rep: Bryon Tello
Project Manager:
Drawn By: gda

ALL ELECTRICAL SIGNS ARE TO COMPLY WITH U.L. 48 AND ARTICLE 600 OF THE N.E.C. STANDARDS, INCLUDING THE PROPER GROUNDING AND BONDING OF ALL SIGNS.

Project / Location:
CITGO
Chicago, IL

Job Number: 132643
Date: 05.09.13
Sheet Number: 1 Of 2
Design Number: ci132643_i

This original drawing is provided as part of a planned project and is not to be exhibited, copied or reproduced without the written permission of Federal Heath Sign Company, LLC or its authorized agent. © 2006

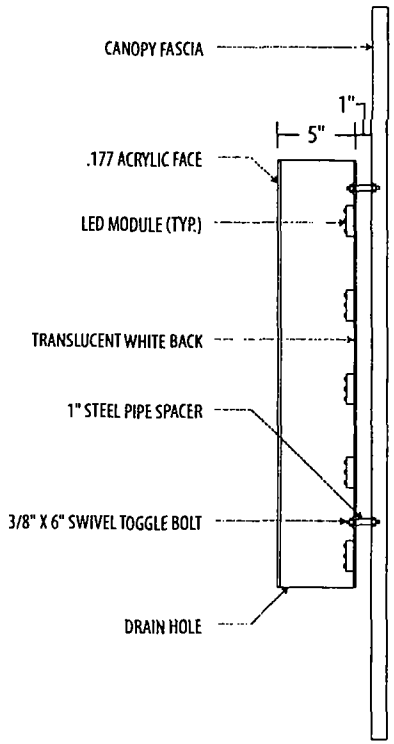

FABRICATED ALUMUMINUM INTERNALLY FACE & HALO LIT CHANNEL LETTER

Note: Recommended minimum height of canopy is 17 feet.

FEDERAL HEATH
SIGN COMPANY
www.FederalHeath.com
1500 North Bolton Jacksonville, Tx75766
(903) 589-2100 (800) 888-1327 Fax (903) 589-2101

Manufacturing Facilities:
Oceanside - Euless - Jacksonville - Columbus

Office Locations:
Oceanside - Las Vegas - Laughlin - Idaho Falls
Euless - Jacksonville - Houston - San Antonio
Corpus Christi - Grafton - Milwaukee
Willowbrook - Louisville - Indianapolis - Columbus
Cincinnati - Wentzville - Knoxville - Tunica
Atlanta - Tampa - Daytona Beach - Winter Park

Building Quality Signage Since 1901

Revisions

Colors Depicted In This Rendering May Not Match Actual Finished Materials. Refer To Product Samples For Exact Color Match

Client Approval/Date:

Landlord Approval/Date:

Underwriters Laboratories Inc. (UL) (nec) ELECTRICAL SIGNS ARE UL LISTED COMPONENTS AND SHALL MEET ALL N E C STANDARDS

ALL ELECTRICAL SIGNS ARE TO COMPLY WITH U.L. 48 AND ARTICLE 600 OF THE N.E.C. STANDARDS, INCLUDING THE PROPER GROUNDING AND BONDING OF ALL SIGNS.

Account Rep: Bryon Tello

Project Manager:

Drawn By: gda

Project / Location:

CITGO

Chicago, IL

Job Number: 132643

Date: 05.09.13

Sheet Number: 2 or 2

Design Number: ci132643_i


This original drawing is provided as part of a planned project and is not to be exhibited, copied or reproduced without the written permission of Federal Heath Sign Company, LLC or its authorized agents. © 2008

CITY OF CHICAGO
DEPARTMENT OF ZONING AND LAND USE PLANNING
SIGN SITE PLAN
(ALL INFORMATION MUST BE COMPLETED AND LEGIBLE)

Site Address: 4345 W. Belmont Ave 1 of 5 applications

Sign Company: Corporate ID Solutions Rep Name: Sean Ratchford

Phone (773) 763-9600 EXT _____ *(Below: Building, streets and location of sign on lot or structure)*

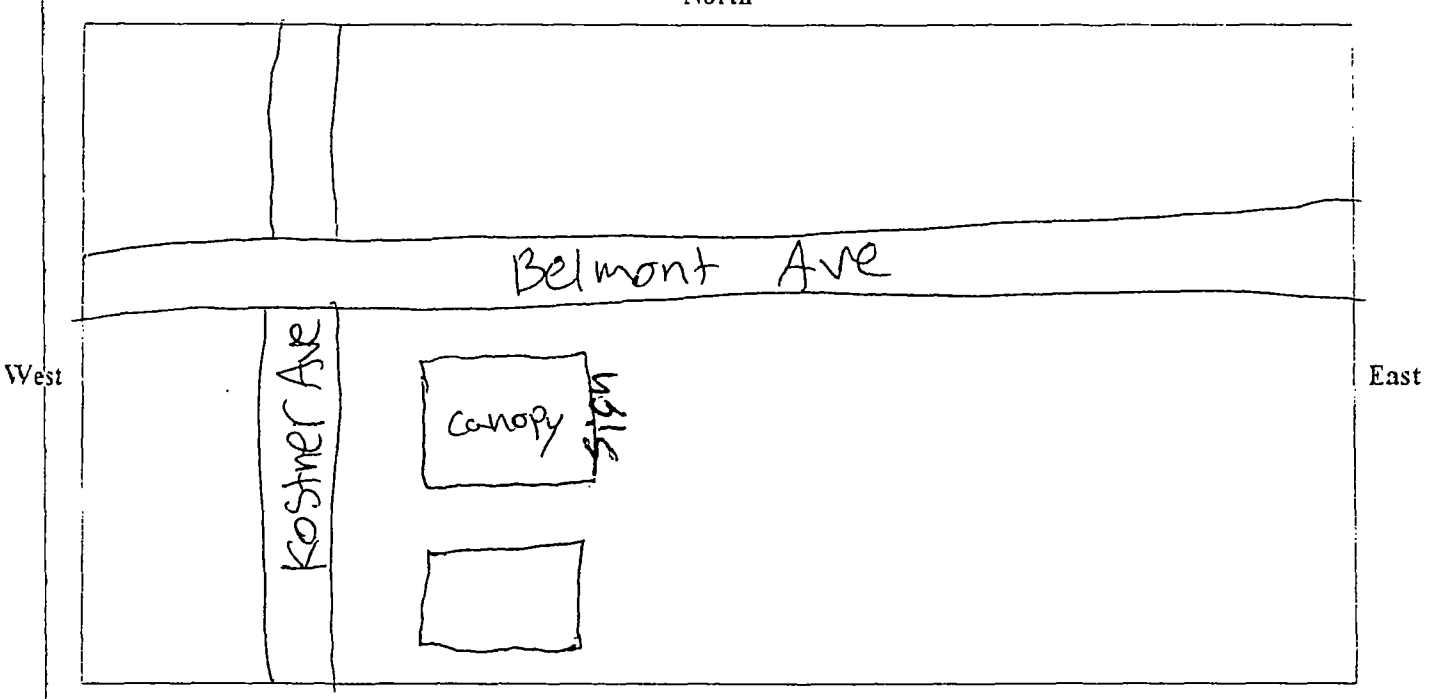

SIGN USE:
- Bus. ID (On-premise) [X]
- *Business Lice. #* _____
- Advertising (Off-premise) [ ]

PERMIT TYPE:
- New Construction [X]
- Change of Face
- *Previous Permit #* [ ] _____

TYPE OF SIGN:
- Flat Wall [✓]
- Freestanding [ ]
- Awning [ ]
- Marquee [ ]
- High Rise Building [ ]
- Projecting Private [ ]
- Projecting Public Way [ ]
- *Public Way Use -Permit #* _____

SIGN CHARACTERISTICS:
- Non- Illuminated [ ]
- Illuminated [✓]
- Changing Image [ ]
- Video Display [ ]
- Flashing [ ]

TOTAL SQUARE FOOTAGE:
Square footage of this proposed sign 204
Gross area of all proposed signs 1076 ft²
Area of all existing signs *(not including proposed)* on Zoning Lot 945


DISTANCE FROM:
Curb Line: 17
Expressway, Toll Roads or Major Route (n/a if over 1000 ft) N/A
Park (over 10 acres) N/A
Residential Zone 150
Existing Off-premise on same side of street: N/A

Signature: _____ Date: 10-24-2013

(Revised 4/10)

Zoning Map

Created on: 5/17/2013 11:11 A.M.

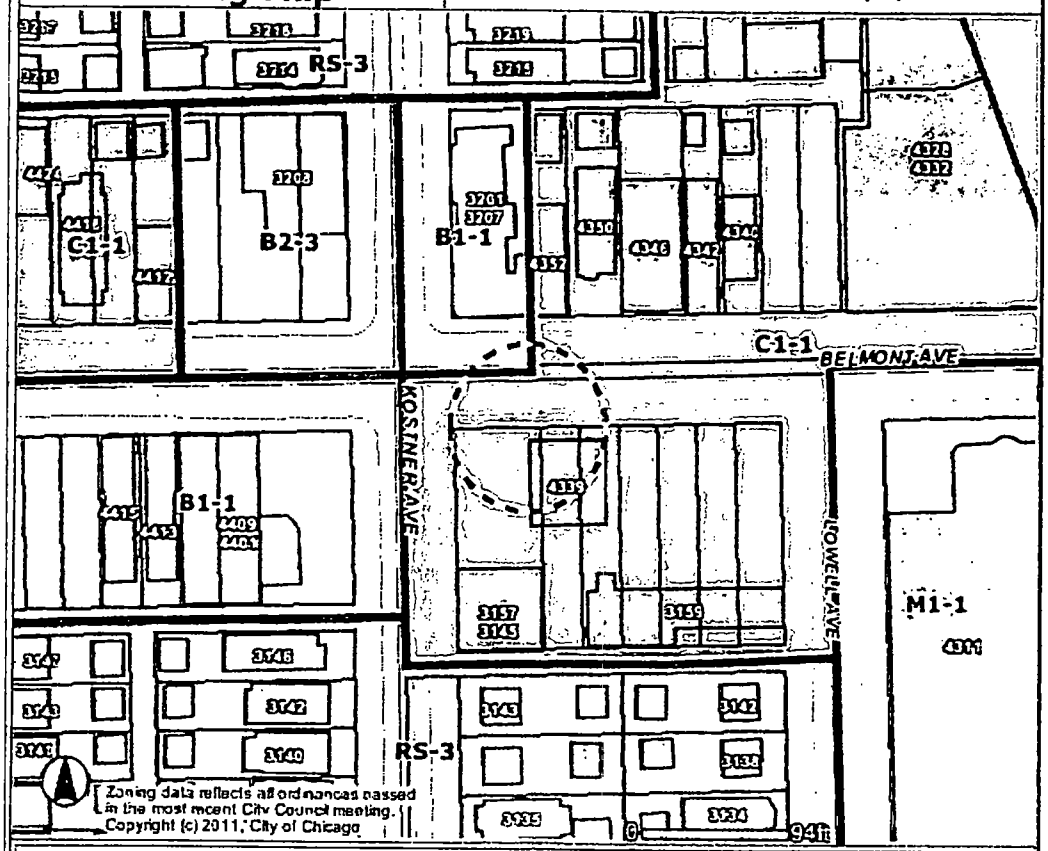

Address

3159 N KOSTNER AVE

Zoning
- Business
- Commercial
- Manufacturing
- Residential
- Planned Development
- Planned Manufacturing
- Downtown Core
- Downtown Service
- Downtown Mixed
- Downtown Residential
- Transportation
- Parks & Open Space
- Zoning Boundaries

Historic Preservation
CHICAGO LANDMARKS
- Chicago Landmarks
- Landmark Districts

Chicago Historic Resources Survey - Buildings subject to Demolition-Delay Ordinance
- Red
- Orange
- Water
- Cemetery
- Municipalities
- Lakefront
- Pedestrian Streets
- Buildings
- Parcels
- Streets
- Curbs
- Forest Preserve
- City Boundary



Information provided on the City of Chicago web site should not be used as a substitute for legal, accounting, real estate, business, tax, or other professional advice. The City of Chicago assumes no liability for any damages or loss of any kind that might arise from the use of, misuse of, or the inability to use the City web site and-or the materials contained on the web site. The City of Chicago also assumes no liability for improper or incorrect use of materials or information contained on its web site. All materials that appear on the City of Chicago web site are distributed and transmitted as is, without warranties of any kind, either express or implied, and subject to the terms and conditions stated in this disclaimer.

City of Chicago

Or2014-353

Office of the City Clerk

Document Tracking Sheet

Meeting Date:	7/30/2014
Sponsor(s):	Suarez (31)
Type:	Order
Title:	Issuance of permits for sign(s)/signboard(s) at 4345 W Belmont Ave - West Facade
Committee(s) Assignment:	Committee on Zoning, Landmarks and Building Standards

City Council
Meeting Date: 7/30/14
Committee on Buildings

(signs)

ORDERED, That the Commissioner of Buildings is hereby directed to issue a sign permit to: (Contractor's name and address)

Corporate ID Solutions 5563 N. Elston Ave
Chicago, IL 60630

for the erection of a sign / signboard over 24 feet in height and / or over 100 square ~~feet~~ (in area of one face) at: (Business NAME ~~& ADDRESS~~)

Canopy Sign 51' x 4' - West Facade
CITGO 4345 W. Belmont Ave
Chicago, IL 60630

Dimensions: Length 51' Height 4'

Height above grade / roof to top of sign 12'

TOTAL SQUARE FOOT AREA 204 ft²

Such sign(s) shall comply with all applicable provisions of TITLE 17 of the Chicago Zoning Ordinance and all other applicable provisions of the Municipal Code of the City of Chicago governing the construction and maintenance of outdoor signs, signboards and structures.

Ray Suarez

Alderman, 31 Ward

CITY OF CHICAGO

DEPARTMENT OF BUILDINGS

Sign Permit Application

APPROVAL NUMBER	APPLICATION NUMBER	ANNUAL FEE	WORK CODE	DRAWINGS ATTACHED
	100514507			☐ YES ☐ NO

DATE OF APPLICATION: 10/23/2013

ADDRESS OF SIGN: 4345 W BELMONT AVE, 60641-

BUILDING:

ORIGINAL PERMIT NUMBER:

TYPE OF PERMIT: NEW CONSTRUCTION (SIGN)

PAYER OF ANNUAL INSPECTION:
MANAGER, STORE
4357 W BELMONT AVE
CHICAGO, IL 60641
(773)777-7288

SIGN MANUFACTURER: FEDERAL HEATH

ADDRESS WHERE SIGN CAN BE SEEN PRIOR TO ERECTION:

TICKET NUMBER: 0

REINSPECTION CONTROL NUMBER:

TYPE OF SUPPORT FOR SIGN: CANOPY

SIGN BOARD SUPPORT MEMBERS: OTHER

ANNUAL FEE	
CONSTRUCTION FEE	200.00
1017 B FEE	
TOTAL FEE	200.00
AMOUNT PAID	200.00
BALANCE DUE	

Check # for Zoning

Check # for DCAP

TYPE OF SIGN: FLAT OR BOX

LENGTH	FT.	IN	HEIGHT	FT.	IN
	51	0		4	0

AREA	SQ. FT.	WEIGHT	LBS
	204		150

SIGN HEIGHT ABOVE GRADE/ROOF: FT. 12

SHAPE OF SIGN: REGULAR

SIGN WILL READ:
CITGO

NO. OF LAMPS	TOTAL WATTAGE
6	720

TYPE OF LAMP: OTHER

NO. OF BALLAST/TRANSFORMERS	INPUT OF TRANSFORMERS
1	

CONTRACTOR WILL INSTALL: [N] FEEDERS [Y] CUSTOMER LEADS

TYPE OF SWITCH: KNIFE

LOCATION OF SWITCH: LISTED FLUSH TOGGLE

SIGN LOCATION:
CITGO - CANOPY

The undersigned certify that the statements in this application are true and correct and that all work done under the proposed permit will conform to the requirements of the Chicago Municipal Code

	REG. NO	E93308
ELECT CONTR	LITE ZONE ELECTRIC	ELECTR
ADDRESS	7943 N. KENNETH SKOKIE, IL 60076-	
SUPERVISOR SIGNATURE		

	BOND, NO.		REG. NO.	N93077
SIGN ERECTOR	CORP.ID SOLUTIONS INC			SIGNER
ADDRESS	5563 N ELSTON AVE CHICAGO X IL, 60630			
SIGNATURE				

The permit issued on this application will authorize only signs here applied for. If other signs are to be erected they must be covered by additional permits

City of Chicago
Rahm Emanuel, Mayor

Department of Buildings
Michael Merchant, Commissioner

TYPE OF BUSINESS
COM GAS STATION Other: CITGO
Name: CITGO
LIC #:
Renewal Date:

Projects Over:
[Y] Private Property
[N] Public Way Grant Permit #:
[ ] Planned Development/Manufacturing PMD/PD#:
Zoning District: C1 Other: C1-1

TYPE OF SIGN:
[ ] ADVERTISING [X] ILLUMINATE [ ] MOVEABLE
[X] BUSINESS [ ] FLASHING

TOTAL STREET FRONTAGE OF LOT (IN FEET)	275
TOTAL AREA OF NEW SIGN (SQ.FT.)	204
TOTAL AREA OF ALL SIGNS ON LOT (SQ.FT.)	948
HEIGHT OF SIGN ABOVE GRADE (TO TOP)	16ft 0in
DISTANCE OF CURB LINE OUTER EDGE (ft)	17
DISTANCE OF STRUCTURE INNER EDGE (ft)	18

DISTANCE FROM (ft):

A. PUBLIC PARK (OVER 10 ACRES)	1,000
B. EXPRESSWAY (IF LESS THAN 1,000 FT.)	1,000
C. RESIDENCE DISTRICT (ADVERTISING SIGNS ONLY)	150

IF REPLACEMENT SIGN OR CHANGE OF FACE, WHAT DOES THE EXISTING SIGN READ?

Original Payee:

Landmark Hold: [ ] **Status:**

ZONING (OFFICE USE ONLY)

SIGN BOND REQUIRED? [ ] YES

COUNCIL ORDER REQUIRED [X] YES

IS SPECIAL PERMISSION REQUIRED FROM CHIEF ELECTRICAL
[X] YES

IF YES, ATTACH LETTER OF REQUEST

TIME STAMP

SIGN CLERK	APPROVED FOR PERMIT

REMARKS

SUPPLEMENTAL APPLICANT

This Supplemental Application must be completed and submitted along with the Sign Permit Application.
All fields must be completed. If a field is not applicable you must answer "n/a" in the field.

CITY OF CHICAGO DEPARTMENT OF BUILDINGS

CITY OF CHICAGO SIGN PERMIT APPLICATION

(THIS IS NOT A PERMIT)

Application Number: 100514507 **Date of Application:** 10/23/2013

Address of property where sign will be erected: 4345 W. Belmont Ave

Does property have multiple addresses? ☐ Yes ☒ No

If yes, please list all addresses: _____

Is this building vacant? ☐ Yes ☒ No

If yes, is it registered under the Vacant Building Ordinance? Registration # _____

Section 1 - Applicant

Applicant is the Owner (of the real property) ☐ **Lessee (of the real property)** ☒

Name of Owner of Real Property: _____

Address: _____

Phone #: _____ Mobile #: _____ Email: _____

Name of Lessee of Real Property: Citgo

Name: Todd Hupp Address: 1293 Eldridge Parkway, Suite 440934 Houston, TX 77077

Phone #: 832-486-1966 Mobile #: _____ Email: t.hupp@citgo.com

Section 2 - Contractors

Payer Company of Annual Inspection Fee:

Name of Contact of Payer Company: _____

Name of Payer Company: _____ Address: _____

Phone #: _____ Mobile #: _____ Email: _____

Electrical Contractor: Lite Zone Electric

Address: 7943 N. Kenneth Skokie, IL License #: E93308

Phone #: 847-702-5747 Mobile #: _____ Email: rnovak@litezoneelectric.com

Website: www.litezoneelectric.com

Sign Erector: Corporate ID Solutions

Bond #: _____ Registration #: N93077

Address: 5563 N. Elston Ave Chicago, IL 60630

Phone #: 773-763-9600 Mobile #: _____ Email: sean@corporateidsolutions.com

Website: www.corporateidsolutions.com

Picture or rendering must be attached depicting sign placement with before and after view. *Section 2 continues on next page*

CITY OF CHICAGO SIGN PERMIT APPLICATION CONTINUED

Expediter: _____

Address: _____ License #: _____

Phone #: _____ Mobile #: _____ Email: _____

Website: _____

Section 3 - Sign and Structure Details

(Please check all that apply)

Sign Category:

On-Premise (Business ID): ☐ Dynamic ☒ Static

Business License # of Tenant Business: _____

Off-Premise (Advertising): ☐ Dynamic ☐ Static

Temporary: ☐ Special Event: ☐

Sign will read (Please provide a description, picture and shop drawing): CITGO

Type of sign (Mark all that apply):

☐ Awning ☒ Canopy ☐ Freestanding ☐ Marquee ☐ Projecting ☐ Dynamic Image Display

☐ Wall ☐ Painted ☐ Cabinet/Frame ☐ Vinyl ☐ Projected image ☐ Flashing

☐ High Rise Building ☐ Hotel/Hospitals ☒ Other buildings: Canopy Wall

What is the dimension of the wall on which the sign will be installed? 4' x 51'

Where is sign or sign structure mounted? ☐ Inside the building ☒ Outside the building

Is the sign or sign structure attached to a building or wall?: ☒ Yes ☐ No If yes, which wall of building? N E S (W)

Is this a freestanding sign? ☐ Yes ☒ No **Location of sign on lot:** N E S W

Which direction does sign copy face? N E S (W)

Does any portion of the sign, sign structure or attachments cover, obscure or obstruct an existing window in a residential unit whether occupied or not? ☐ Yes ☒ No

Does any portion of the sign, sign structure, or attachments extend on or over the public way? ☐ Yes ☒ No

If yes, what is the public way use permit number? _____

Sign Panels: Back to back within 30 degrees of parallel ☐ Yes ☒ No

Number of Faces: 1

Sign Support Structure: ☐ Pole ☐ Roof ☐ Ground ☐ Building ☐ Windows ☒ Other: Canopy Wall

Does any portion of the sign or sign structure extend 24 inches above the roof line as defined in 17-17-02149 of the Municipal Code of Chicago? ☐ Yes ☐ No

Picture or rendering must be attached depicting sign placement with before and after view.

Section 3 continues on next page

CITY OF CHICAGO SIGN PERMIT APPLICATION CONTINUED

Section 3 continued

Dimensions of Sign Structure (i.e. cabinet, frame, awning, canopy)

Length: 51 Feet 0 Inches Height: 4 Feet 0 Inches Depth: 1 Feet 0 Inches

Area: 204 Sq Ft. Weight: 150 lbs.

Shape of Sign: rectangle

Sign Height above Grade:

From Grade to Bottom of sign or sign structure, whichever is lowest: 12 Ft.

From Grade to Top of sign or sign structure, whichever is highest: 16 Ft.

Is City Council Order required?* ☒ Yes ☐ No

*All signs in excess of 100 Square Feet in area OR in excess of 24 feet above grade require a City Council Order pursuant to Section 13-20-680 of the Municipal Code of Chicago

Dimension of Sign Elements pursuant to Section 17-12-0601 of the Chicago Zoning Ordinance:

Length: 51 Feet 0 Inches Height: 4 Feet 0 inches Area: 204 Sq Ft.

Electrical Contractor will install: Feeders: ☐ Yes ☒ No Customer Leads: ☒ Yes ☐ No

Number of Lamps: 6 Total Wattage: 720 Type of Lamp: other

Number of Ballast/Transformers: 2 Input of Transformers: _____

Type of Switch: Knife Location of Switch: outside sign

Static: ☒ Yes ☐ No

Illuminated: ☒ Yes ☐ No

If yes - External_____ Internal X

Dynamic Image Display: ☐ Yes ☒ No

(An affidavit of compliance is required for all dynamic image display signs pursuant to Section 13-20-675(d)(2) of the Municipal Code of Chicago.)

Max Nits_____ Max Foot Candles _____ Message Time (Screen Hold): _____seconds

Self Dimming Capability: ☐ Yes ☐ No

What is the total of the sign face area devoted to dynamic image display? _____ Sq Ft.

Section 4 - Zoning Information

Zoning District or Planned Development #: C1-1

Is sign located in a special sign district? ☐ Yes ☒ No

If yes: ☐ Michigan Avenue Corridor ☐ Oak Street Corridor ☐ State Street/Wabash Avenue Corridor

Total Street frontage of Zoning Lot: 275 **(Ft.)**

Total Area of new sign: 204 **(Sq Ft.)** **Gross Area of all proposed signs:** 1076 **(Sq Ft.)**

Total Area of all existing signs on Zoning Lot: 948 **(Sq Ft.)**

Picture or rendering must be attached depicting sign placement with before and after view.

Section 4 continues on next page

Section 4 continued

Distance from outer edge of sign or structure to curb line: 17 (Ft.)

Distance from inner edge of sign or sign structure to curb line: 18 (Ft.)

Distance from:

Public Park 10 acres or more: 1000 (Ft.)

Public Park 2 acres or more: 1000 (Ft.)

Expressway or Toll Road: N/A (Ft.)

Lake Shore Drive: N/A (Ft.)

Michigan Avenue (Oak St. to Roosevelt Rd.): N/A (Ft.)

Residential District: 150 (Ft.)

Residential building in a D district: N/A (Ft.)

Existing off-premise/advertising signs on same side of street? ☐ Yes ☒ No

In a B or C District: _____ (Ft.)

In a D or M District: _____ (Ft.)

Waterways: N/A (Ft.)

Section 5 - Sign Permit History

Does the proposed sign, change, alter or replace an existing sign? ☐ Yes ☐ No

If yes, were permits issued for the sign being replaced, changed or altered? ☐ Yes ☐ No

If yes, please list each permit number and date each permit was issued:

Permit Number: _____ Date Issued: _____

Permit Number: _____ Date issued: _____

Permit Number: _____ Date issued: _____

Permit Number: _____ Date issued: _____

Does the proposed sign change a static sign to a dynamic image display sign? ☐ Yes ☐ No

Does the proposed sign change or alter the square footage or the height of the sign or sign structure? ☐ Yes ☐ No

Does the proposed sign change an on-premise sign to an off-premise/advertising sign? ☐ Yes ☐ No

Section 6 - Attestation and Signatures

We, the undersigned, under penalty of perjury, do hereby affirm and attest that the above information is true, complete, and correct and acknowledge that incorrect information is grounds to revoke or rescind a permit.

Owner of Real Property: _____ **Date** _____

Lessee of Real Property: _____ **Date** _____

Expediter: _____ **Date** _____

Supervising Electrician: Noel Mendoza **Date** 6/30/2014

Sign Erector: [signature] **Date** 6-30-2014

Picture or rendering must be attached depicting sign placement with before and after view.

For Office Use

ZONING	PUBLIC WAY

Sign Review Fee:

Zoning Review Fee: $_____ Total Fee: $_____

Amount Paid: $_____ Balance Due: $_____


PERMIT IS VALID FOR A PERIOD OF FIVE YEARS AFTER ISSUANCE. IT IS SOLELY THE RESPONSIBILITY OF THE OWNER OR LESSEE TO FILE FOR RENEWAL

* Once zoning fee is paid, this application is valid for a period of up to six months from payment date.


Applies to sign permits applied for on or after April 2, 2014.

City of Chicago
Mayor Rahm Emanuel

Department of Buildings
Felicia Davis, Commissioner

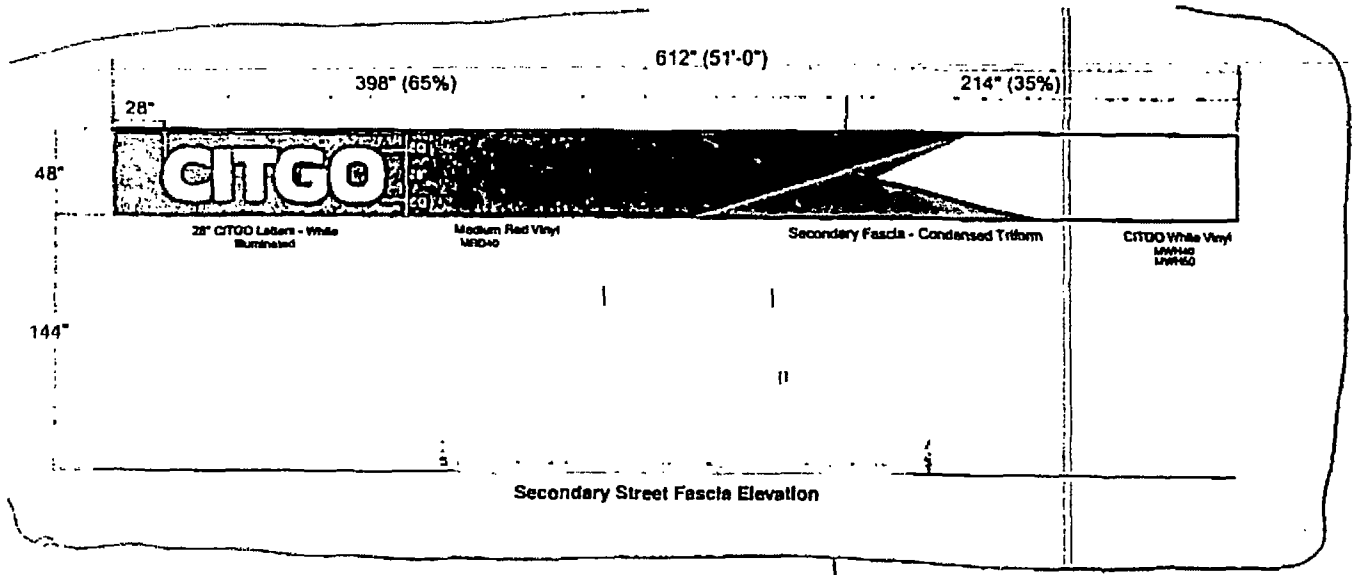


Secondary Street Fascia Elevation

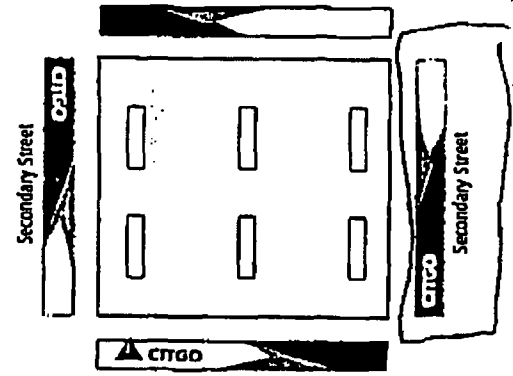


Plan View

This one

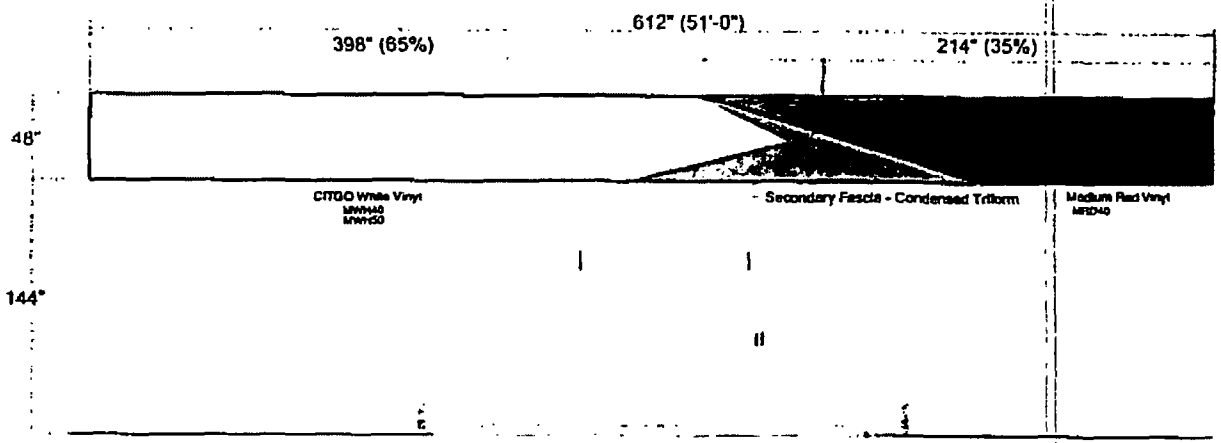

Secondary Fascia Elevation

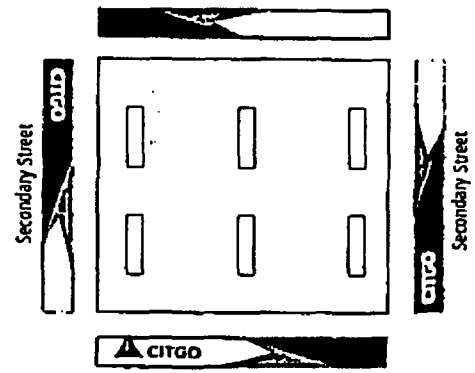

Plan View

Note: Recommended minimum height of canopy is 17 feet.

FEDERAL HEATH SIGN COMPANY
1500 North Belton Jacksonville, Tx75766
(903) 589-2100 (800) 888-1327 Fax (903) 589-2101

Manufacturing Facilities: Cincinnati - Dallas - Jacksonville - Columbus
Office Locations: Cincinnati - Las Vegas - Lexington - Myrtle Beach - Jacksonville - Houston - San Antonio - Corpus Christi - Dallas - Milwaukee - Wilkesboro - Louisville - Hollywood - Columbus - Cincinnati - Wilmington - Roanoke - Tucson - Atlanta - Tampa - Daytona Beach - Winter Park
Industry Quality Signage Since 1901

Revisions

Client Approval/Date


Location Approval/Date

Account Rep: Bryon Tello
Project Manager:
Drawn By: gds

Project / Location: CITGO Chicago, IL

Job Number: 132643
Date: 05.09.13
Sheet Number: 1 of 1
Design Number: cl132643_1

This original drawing is property of Federal Heath Sign Company, LLC and is submitted for your personal use in connection with a planned project and is not to be shown, used or reproduced without the written permission of Federal Heath Sign Company, LLC or its authorized agent.

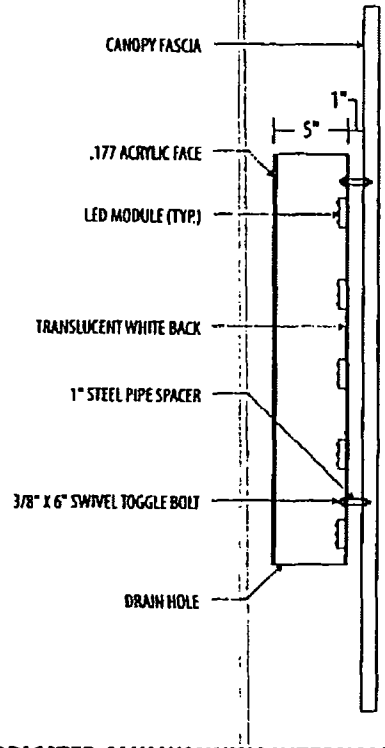

FABRICATED ALUMUMINUM INTERNALLY FACE & HALO LIT CHANNEL LETTER

Note: Recommended minimum height of canopy is 17 feet.

FEDERAL HEATH SIGN COMPANY
www.federalheath.com
1800 North Bolton Jacksonville, Tx75766
(903) 589-2100 (800) 665-1327 Fax (903) 589-2101

Manufacturing Factory: Cincinnati - Akron - Jacksonville - Columbus
Office Locations: Cincinnati - Las Vegas - Laughlin - Idaho Falls - Akron - Jacksonville - Houston - San Antonio - Corpus Christi - Dalton - Johnstown - Woodstock - Louisville - Indianapolis - Columbus - Cincinnati - Huntsville - Knoxville - Tunica - Atlanta - Tampa - Daytona Beach - Winter Park
Building Quality Signage Since 1961

Revisions

Client Approval/Date

Landlord Approval/Date

Account Rep: Bryon Tello
Project Manager:
Drawn By: gda

Project / Location:
CITGO
Chicago, IL

Job Number: 132643
Date: 05.09.13
Sheet Number: 2 of 2
Design Number: ci132643_I


This original drawing is provided as part of a planned project and is not to be copied, lifted or reproduced without the written permission of Federal Heath Sign Company, LLC or its authorized agents. © 2013

CITY OF CHICAGO
DEPARTMENT OF ZONING AND LAND USE PLANNING
SIGN SITE PLAN
(ALL INFORMATION MUST BE COMPLETED AND LEGIBLE)

Site Address: 4345 W. Belmont Ave 2 of 5 applications

Sign Company: Corporate ID Solutions Rep Name: Sean Ratchford

Phone (773) 763-9600 EXT ____ *(Below: Building, streets and location of sign on lot or structure)*

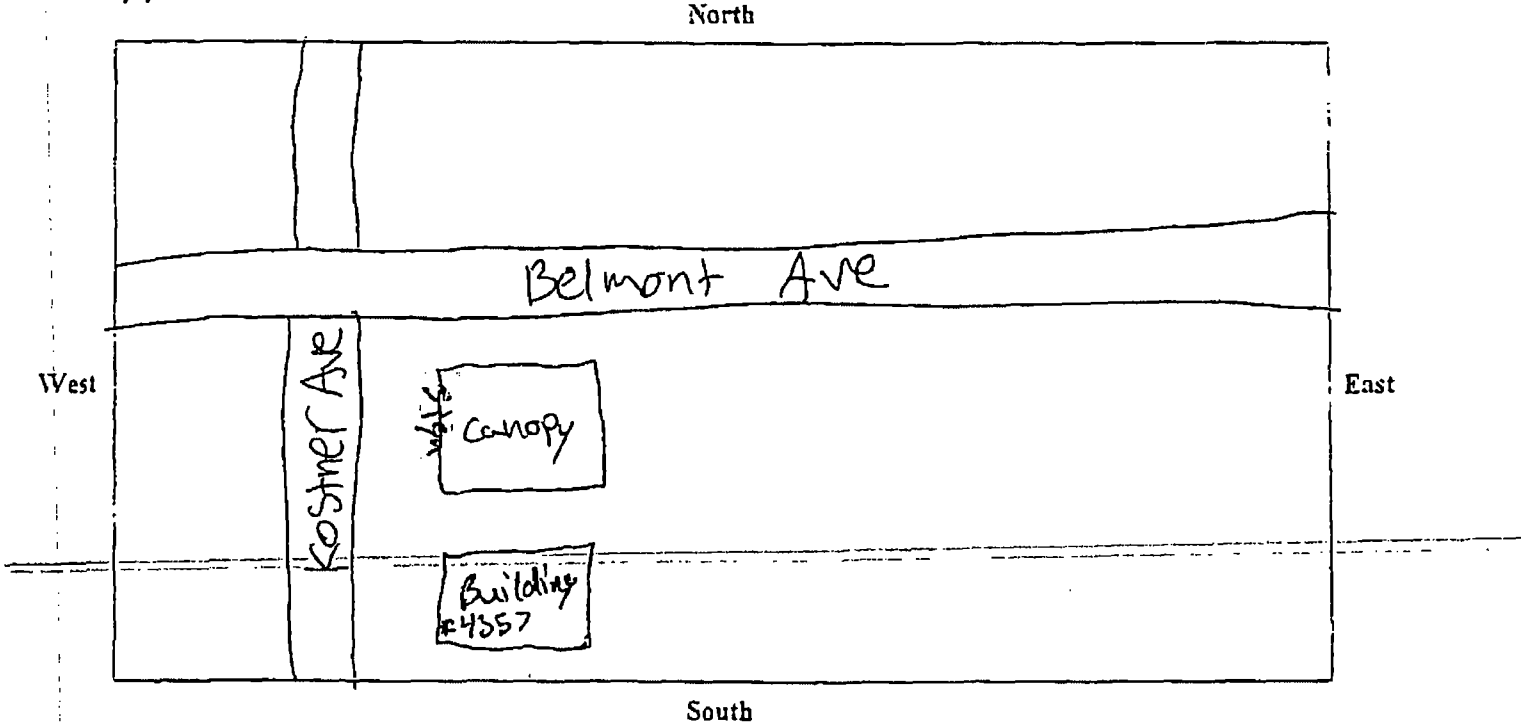

SIGN USE:
Bus. ID (On-premise) ☒
Business Lice. # ____
Advertising (Off-premise) ☐

PERMIT TYPE:
New Construction ☒
Change of Face
Previous Permit # ☐ ____

TYPE OF SIGN:
Flat Wall ☑
Freestanding ☐
Awning
Marquee ☐
High Rise Building ☐
Projecting Private ☐
Projecting Public Way ☐
Public Way Use -Permit # ____

SIGN CHARACTERISTICS:
Non- Illuminated ☐
Illuminated ☒
Changing Image ☐
Video Display ☐
Flashing ☐


TOTAL SQUARE FOOTAGE:
Square footage of this proposed sign 204
Gross area of all proposed signs 1076ft²
Area of all existing signs
(not including proposed) on Zoning Lot 948

DISTANCE FROM:
Curb Line: 12
Expressway, Toll Roads or Major Route (n/a if over 1000 ft) N/A
Park (over 10 acres) N/A
Residential Zone 156
Existing Off-premise on same side of street: NA

Signature: Sean Ratchford

Date. 10/24/2013

(Revised 4/16)

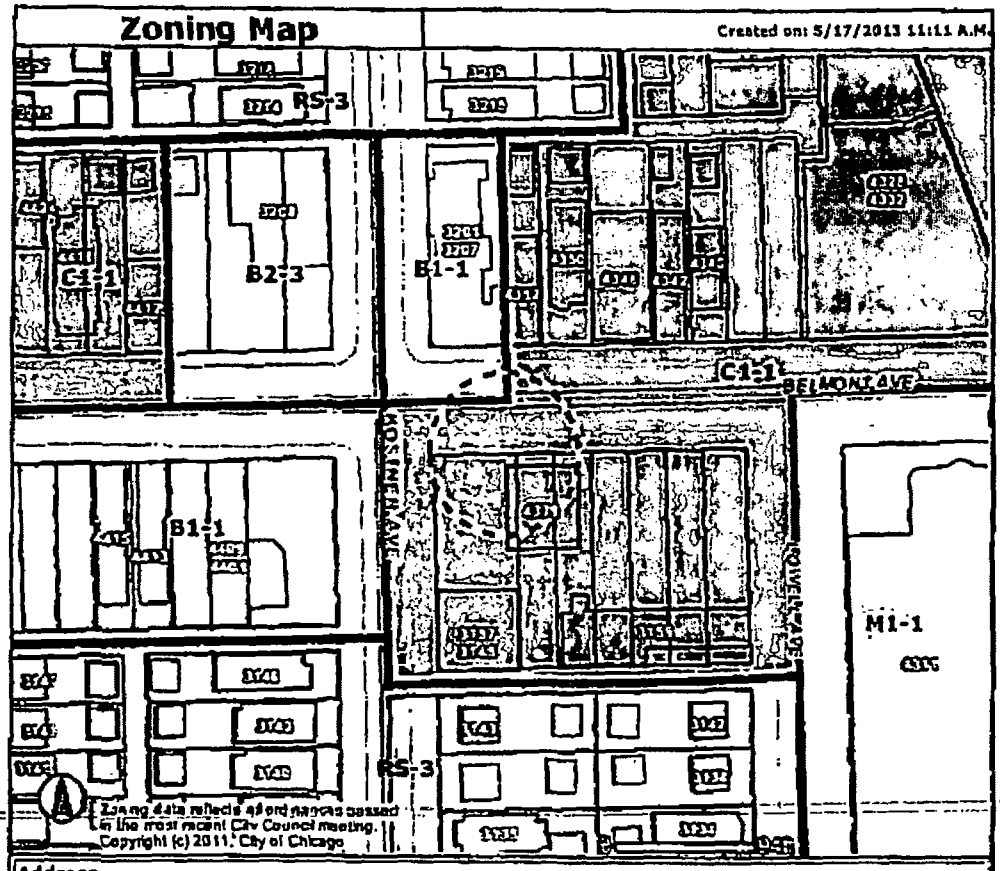

Address

3159 N KOSTNER AVE

Zoning
- Business
- Commercial
- Manufacturing
- Residential
- Planned Development
- Planned Manufacturing
- Downtown Core
- Downtown Service
- Downtown Mixed
- Downtown Residential
- Transportation
- Parks & Open Space
- Zoning Boundaries

Historic Preservation
CHICAGO LANDMARKS
- Chicago Landmarks
- Landmark Districts

Chicago Historic Resources Survey - Buildings subject to Demolition-Delay Ordinance
- Red
- Orange

- Water
- Cemetery
- Municipalities

- Lakefront
- Pedestrian Streets
- Buildings
- Parcels
- Streets

Curbs
- Forest Preserve
- City Boundary

Information provided on the City of Chicago web site should not be used as a substitute for legal, accounting, real estate, business, tax, or other professional advice. The City of Chicago assumes no liability for any damages or loss of any kind that might arise from the use of, misuse of, or the inability to use the City web site and-or the materials contained on the web site. The City of Chicago also assumes no liability for improper or incorrect use of materials or information contained on its web site. All materials that appear on the City of Chicago web site are distributed and transmitted as is, without warranties of any kind, either express or implied, and subject to the terms and conditions stated in this disclaimer.

City of Chicago

Or2014-354

Office of the City Clerk

Document Tracking Sheet

Meeting Date:	7/30/2014
Sponsor(s):	Suarez (31)
Type:	Order
Title:	Issuance of permits for sign(s)/signboard(s) at 4345 W Belmont Ave - 176 sq ft
Committee(s) Assignment:	Committee on Zoning, Landmarks and Building Standards

City Council
Meeting Date: 7/30/14
Committee on Buildings

(signs)

ORDERED, That the Commissioner of Buildings is hereby directed to issue a sign permit to: (Contractor's name and address)

Corporate ID Solutions 5563 N. Elston Ave
Chicago, IL 60630

for the erection of a sign / signboard over 24 feet in height and / or over 100 square ~~feet~~ (in area of one face) at: (Business NAME ~~& ADDRESS~~)

Pole Sign 24'-10" x 7'-1"
CITGO 4345 W. Belmont Ave
Chicago, IL 60641

Dimensions: Length 7'-1" Height 24'-10"

Height above grade / roof to top of sign 4'

TOTAL SQUARE FOOT AREA 176 ft²

Such sign(s) shall comply with all applicable provisions of TITLE 17 of the Chicago Zoning Ordinance and all other applicable provisions of the Municipal Code of the City of Chicago governing the construction and maintenance of outdoor signs, signboards and structures.

Ray Suarez
Alderman, 31 Ward

CITY OF CHICAGO

DEPARTMENT OF BUILDINGS

Sign Permit Application

APPROVAL NUMBER	APPLICATION NUMBER	ANNUAL FEE	WORK CODE	DRAWINGS ATTACHED
	100514514			☐ YES ☐ NO

DATE OF APPLICATION: 10/23/2013

ADDRESS OF SIGN: 4345 W BELMONT AVE, 60641-

BUILDING:

ORIGINAL PERMIT NUMBER:

TYPE OF PERMIT: NEW CONSTRUCTION (SIGN)

PAYER OF ANNUAL INSPECTION:
MANAGER, STORE
4357 W BELMONT AVE
CHICAGO, IL 60641
(773)777-7288

SIGN MANUFACTURER: FEDERAL HEATH

ADDRESS WHERE SIGN CAN BE SEEN PRIOR TO ERECTION:

TICKET NUMBER: 0

REINSPECTION CONTROL NUMBER:

TYPE OF SUPPORT FOR SIGN: CANOPY

SIGN BOARD SUPPORT MEMBERS: OTHER

ANNUAL FEE	
CONSTRUCTION FEE	200.00
1017 B FEE	
TOTAL FEE	200.00
AMOUNT PAID	200.00
BALANCE DUE	

Check # for Zoning

Check # for DCAP

TYPE OF SIGN: FLAT OR BOX

LENGTH	FT.	IN	HEIGHT	FT	IN.
	7	1		24	10

AREA	SQ. FT.	WEIGHT	LBS
	176		500

SIGN HEIGHT ABOVE GRADE/ROOF: FT 4

SHAPE OF SIGN: IRREGULAR

SIGN WILL READ: CITGO

NO. OF LAMPS	TOTAL WATTAGE
8	960

TYPE OF LAMP: OTHER

NO. OF BALLAST/TRANSFORMERS	INPUT OF TRANSFORMERS
2	

CONTRACTOR WILL INSTALL: [N] FEEDERS [Y] CUSTOMER LEADS

TYPE OF SWITCH: KNIFE

LOCATION OF SWITCH: LISTED FLUSH TOGGLE

SIGN LOCATION: CITGO - POLE SIGN

The undersigned certify that the statements in this application are true and correct and that all work done under the proposed permit will conform to the requirements of the Chicago Municipal Code

	REG NO	E93308
ELECT CONTR	LITE ZONE ELECTRIC	ELECTR
ADDRESS	7943 N. KENNETH SKOKIE, IL 60076-	
SUPERVISOR SIGNATURE		

BOND. NO.	REG. NO.	N93077
SIGN ERECTOR	CORP.ID SOLUTIONS INC	SIGNER
ADDRESS	5563 N ELSTON AVE CHICAGO X IL, 60630	
SIGNATURE		

The permit issued on this application will authorize only signs here applied for. If other signs are to be erected they must be covered by additional permits

City of Chicago
Rahm Emanuel, Mayor

Department of Buildings
Michael Merchant, Commissioner

TYPE OF BUSINESS

COM GAS STATION Other: CITGO

Name: CITGO

LIC #:

Renewal Date:

Projects Over:

[Y] Private Property

[N] Public Way Grant Permit #:

[ ] Planned Development/Manufacturing PMD/PD#:

Zoning District: C1 Other: C1-1

TYPE OF SIGN:

[ ] ADVERTISING [X] ILLUMINATE [ ] MOVEABLE

[X] BUSINESS [ ] FLASHING

TOTAL STREET FRONTAGE OF LOT (IN FEET)	275
TOTAL AREA OF NEW SIGN (SQ.FT.)	176
TOTAL AREA OF ALL SIGNS ON LOT (SQ.FT.)	948
HEIGHT OF SIGN ABOVE GRADE (TO TOP)	28ft 10in
DISTANCE OF CURB LINE OUTER EDGE (ft)	10
DISTANCE OF STRUCTURE INNER EDGE (ft)	17

DISTANCE FROM (ft):

A. PUBLIC PARK (OVER 10 ACRES)	1,000
B. EXPRESSWAY (IF LESS THAN 1,000 FT.)	1,000
C. RESIDENCE DISTRICT (ADVERTISING SIGNS ONLY)	150

IF REPLACEMENT SIGN OR CHANGE OF FACE, WHAT DOES THE EXISTING SIGN READ?

Original Payee:

Landmark Hold: [ ] **Status:**

ZONING (OFFICE USE ONLY)

SIGN BOND REQUIRED? [ ] YES

COUNCIL ORDER REQUIRED [X] YES

IS SPECIAL PERMISSION REQUIRED FROM CHIEF ELECTRICAL

[X] YES

IF YES, ATTACH LETTER OF REQUEST

TIME STAMP

SIGN CLERK	APPROVED FOR PERMIT


REMARKS

CITY OF CHICAGO
DEPARTMENT OF ZONING AND LAND USE PLANNING
SIGN SITE PLAN
(ALL INFORMATION MUST BE COMPLETED AND LEGIBLE)

Site Address: 4345 W. Belmont Ave 1 of 5 applications

Sign Company: Corporate ID Solutions Rep Name: Sean Ratchford

Phone (773) 763-9600 EXT _____ *(Below: Building, streets and location of sign on lot or structure)*

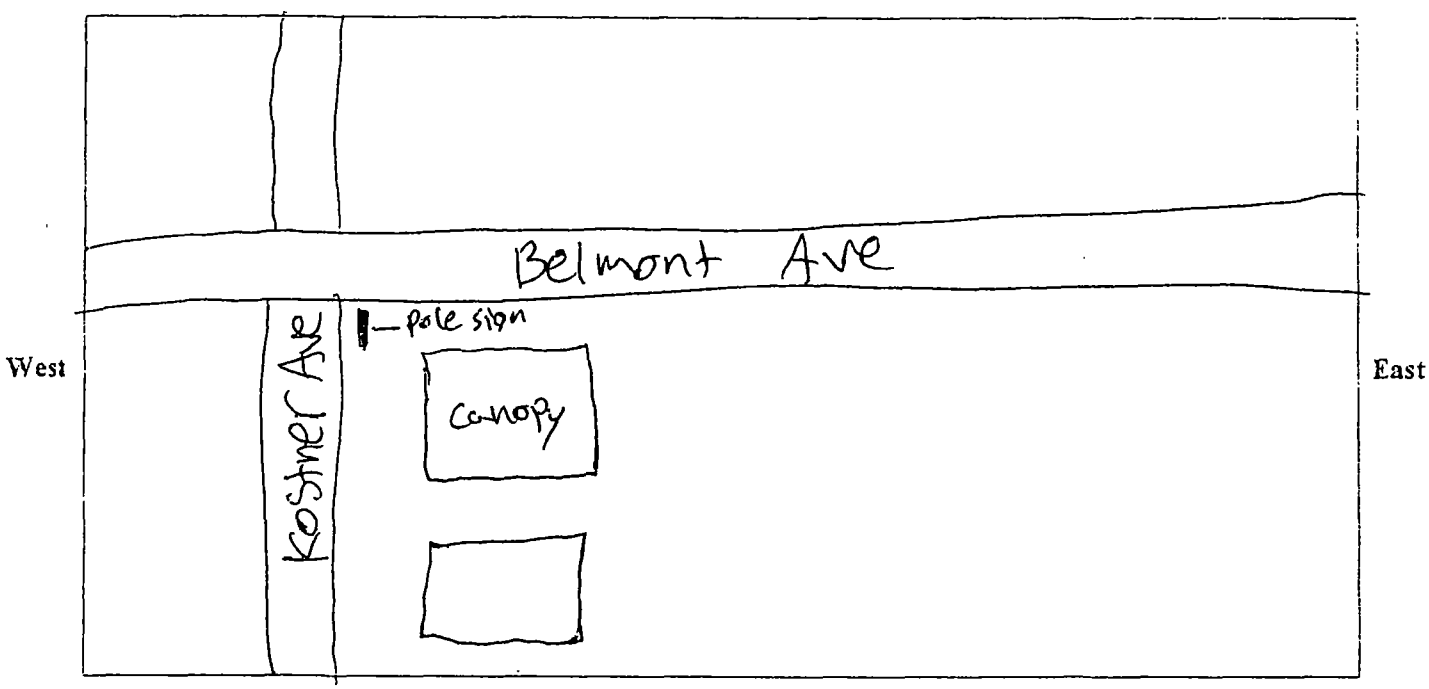

SIGN USE:
- Bus. ID (On-premise) ☒
- *Business Lice. #* _____
- Advertising (Off-premise) ☐

PERMIT TYPE:
- New Construction ☒
- Change of Face
- *Previous Permit #* ☐ _____

TYPE OF SIGN:
- Flat Wall ☐
- Freestanding ☒
- Awning ☐
- Marquee ☐
- High Rise Building ☐
- Projecting Private ☐
- Projecting Public Way ☐
- *Public Way Use -Permit #* _____


SIGN CHARACTERISTICS:
- Non- Illuminated ☐
- Illuminated ☒
- Changing Image ☐
- Video Display ☐
- Flashing ☐

DISTANCE FROM:
- Curb Line: 10'
- Expressway, Toll Roads or Major Route (n/a if over 1000 ft) 1000
- Park (over 10 acres) 1000
- Residential Zone 150
- Existing Off-premise on same side of street: N/A

TOTAL SQUARE FOOTAGE:
- Square footage of **this proposed sign** 176 ft²
- Gross area of **all proposed signs** 1076 ft²
- Area of **all existing signs** *(not including proposed)* on Zoning Lot 948 ft²

Signature: _____ Date: 10/24/2013

(Revised 4/10)

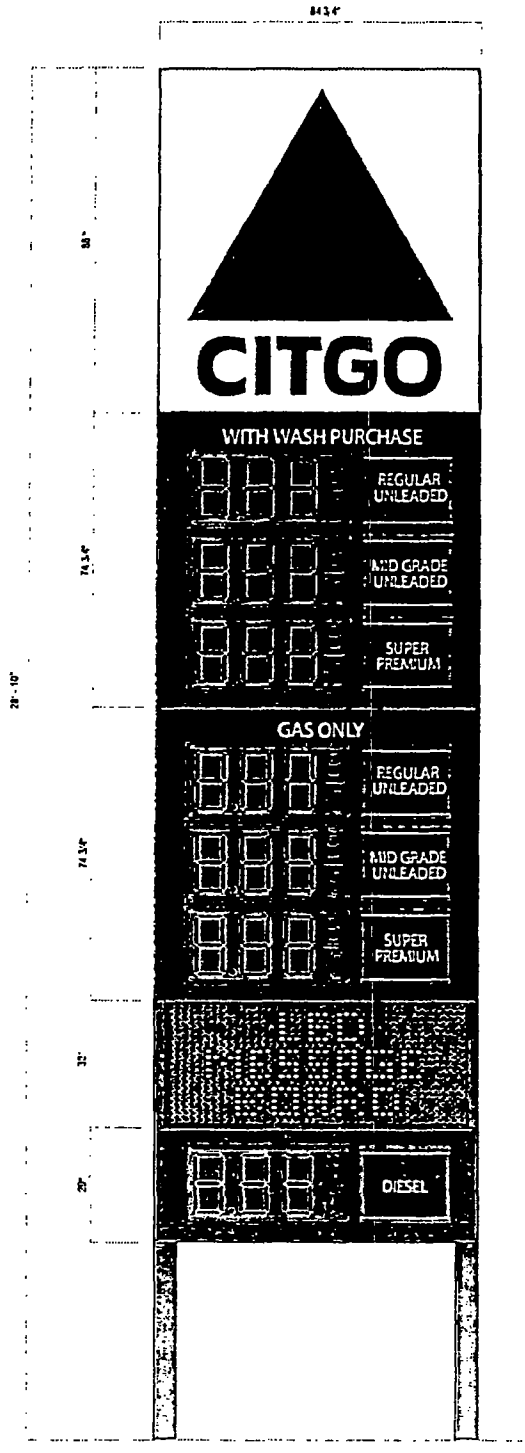

FEDERAL HEATH
SIGN COMPANY
www.FederalHeath.com

1500 North Bolton
Jacksonville, Texas 75766
(903) 589-2100 Fax (903) 589-2101

Other Office Locations:
Los Angeles - Oceanside - Las Vegas
Tacoma - Kansas City - Willowbrook
Milwaukee - Euless - Houston
San Antonio - Atlanta
Tampa - Daytona Beach

Building Quality Signage For American Business

Revisions:

Account Rep: d. Fuller

Project Manager: j. Blackmon

Drawn By: a.Cruz

Project / Location:

CITGO

This original drawing is provided as part of a planned project and is not to be exhibited, copied or reproduced without the written permission of Federal Heath Sign Company LLC or its authorized agent.

Job Number: Ci132425_E

File Name:

Date: 04.30.10

Sheet Number: 1 Of 1

COLORS

L8-3124 PAINT WHITE
L8-6394 PAINT MED. RED
L8-6839 PAINT LT. RED
L8-6768 PAINT DK. RED
L8-6715 PAINT BLUE
L8-7758 PAINT GREEN


ELECTRICAL WIRING INFORMATION

(A) Black/ White/ Green 120V 60H2 Ballast Power 1.8 amps

(B) Blue/ White/ Green Twisted LED II Power Leads

(C) Dedicated Receptacle w/ Fuse


(D) Lamp Relay Control Box

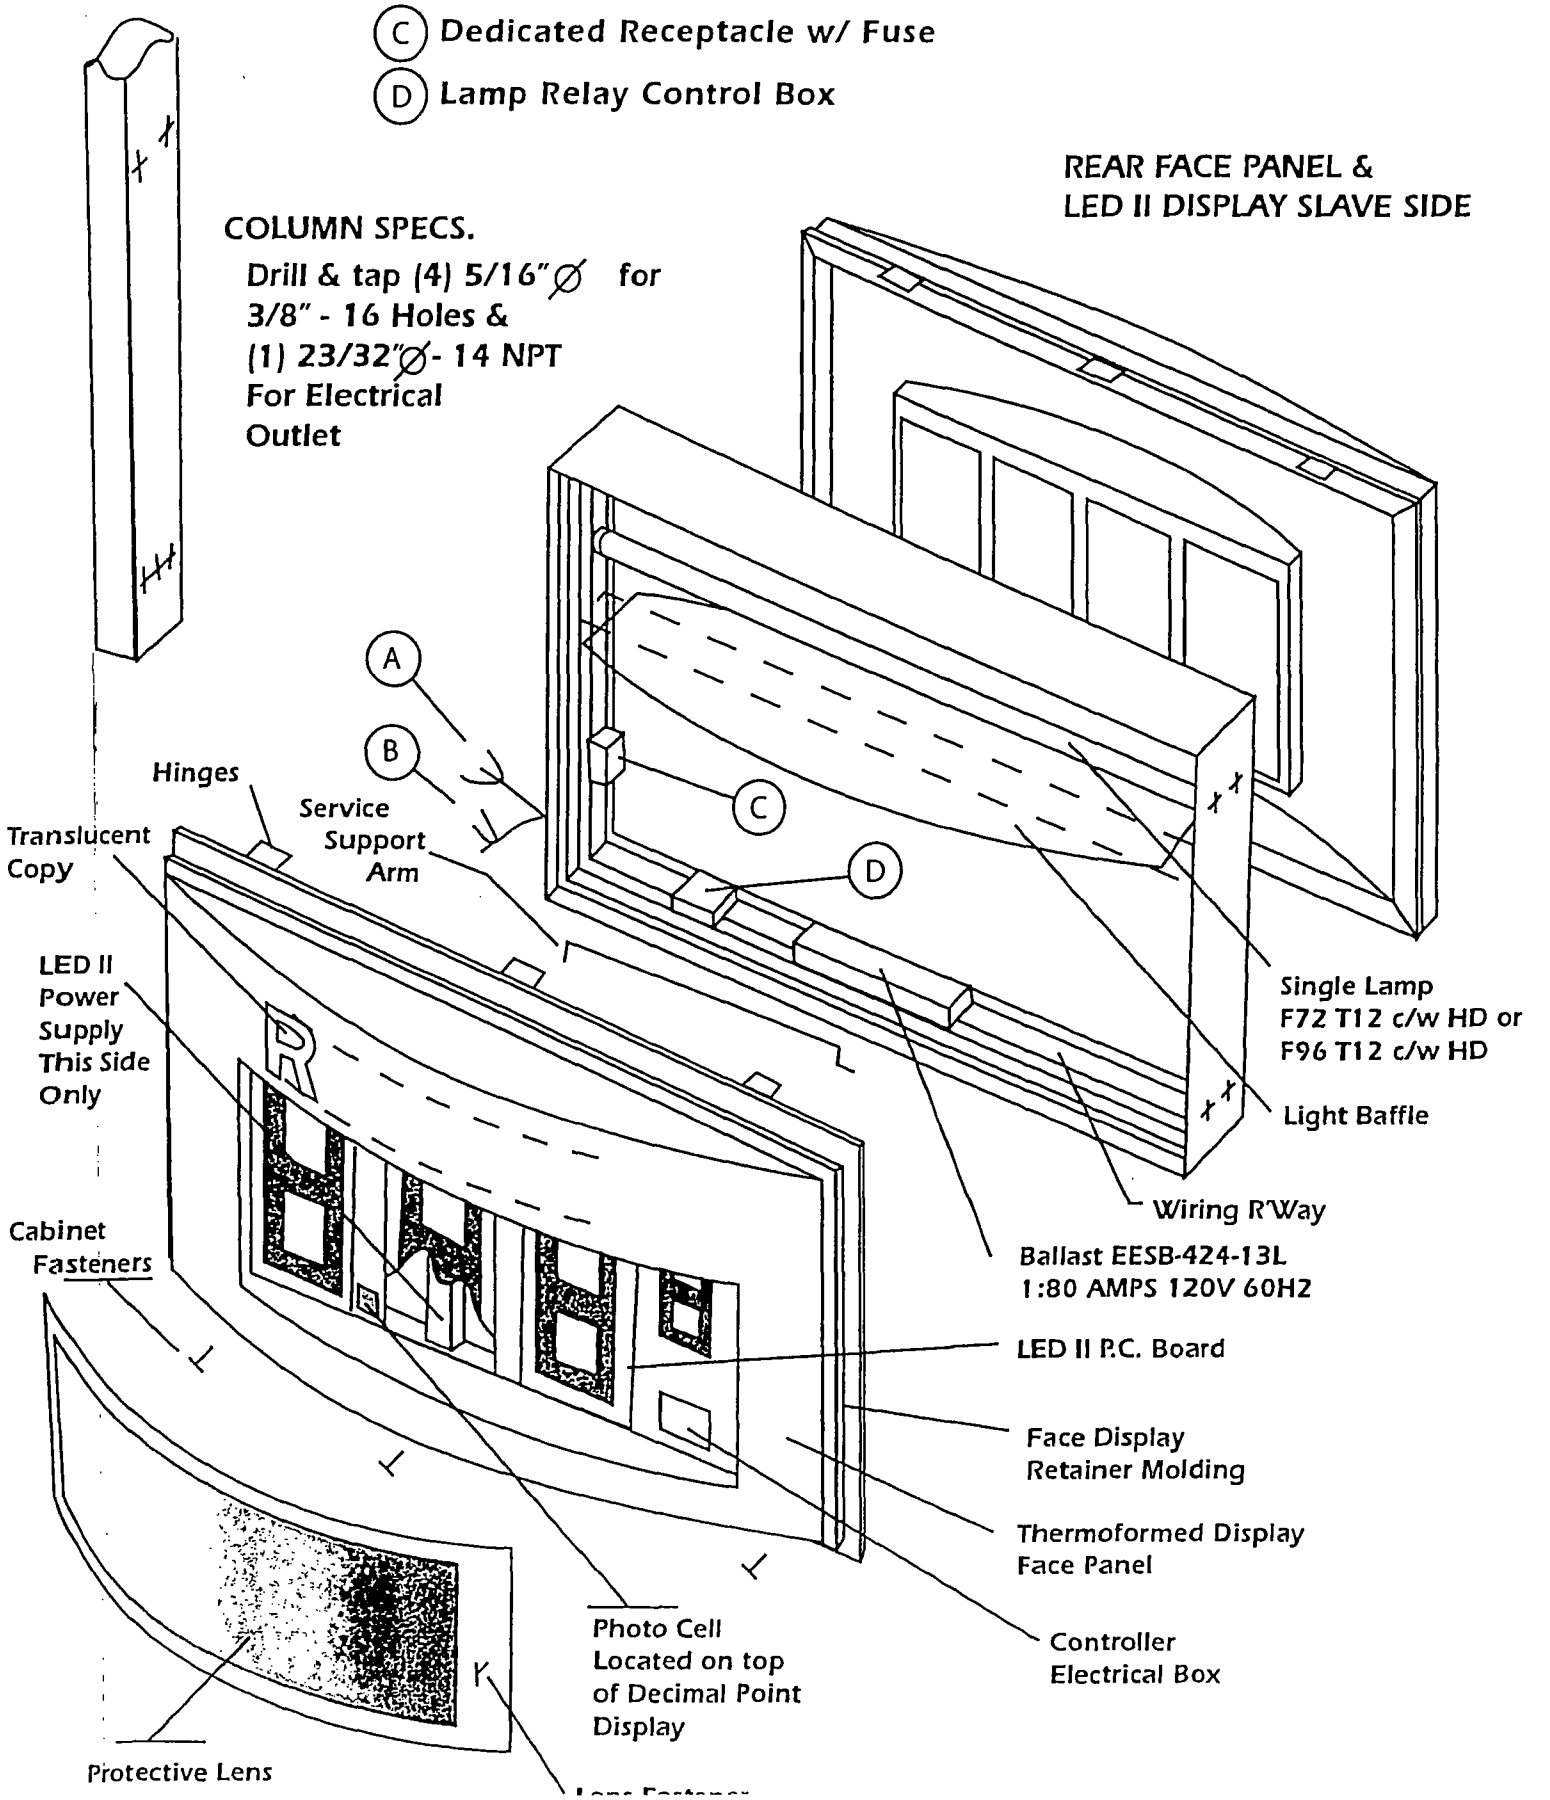

Existing sign

Zoning Map

Created on: 5/17/2013 11:11 A.M.

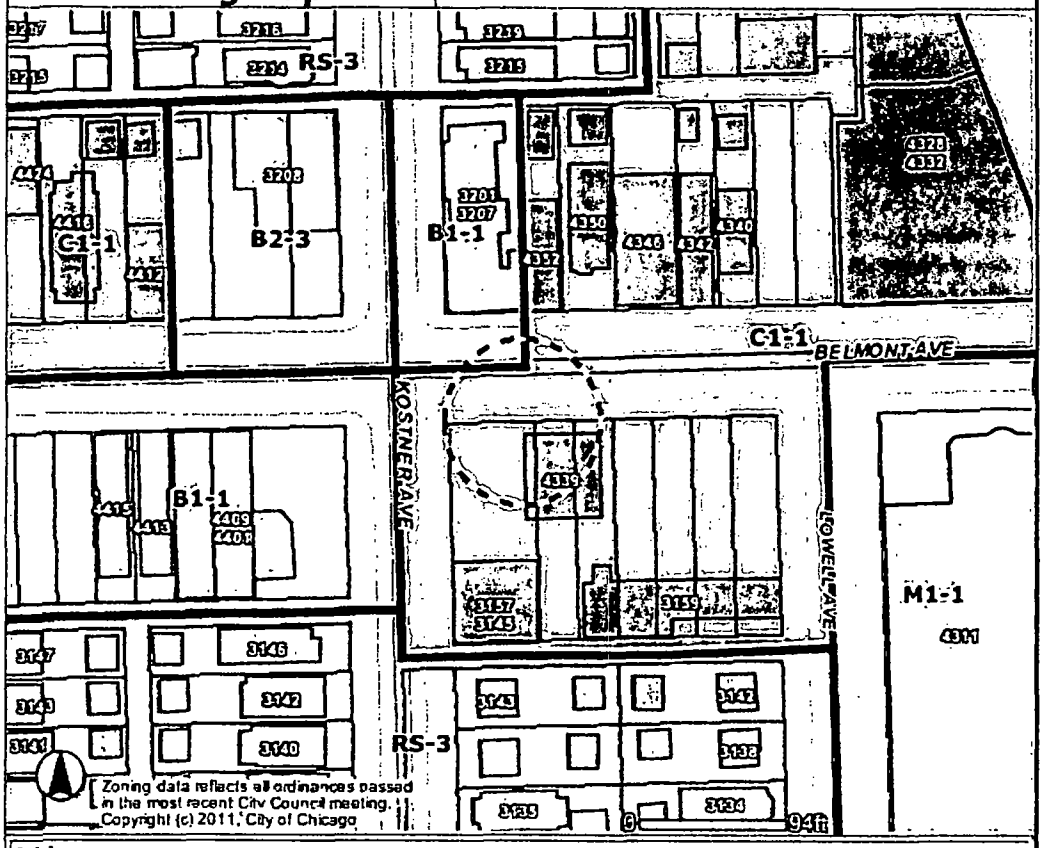

Address

3159 N KOSTNER AVE


Zoning
- Business
- Commercial
- Manufacturing
- Residential
- Planned Development
- Planned Manufacturing
- Downtown Core
- Downtown Service
- Downtown Mixed
- Downtown Residential
- Transportation
- Parks & Open Space
- Zoning Boundaries

Historic Preservation
CHICAGO LANDMARKS
- Chicago Landmarks
- Landmark Districts

Chicago Historic Resources Survey - Buildings subject to Demolition-Delay Ordinance
- Red
- Orange

- Water
- Cemetery
- Municipalities

- Lakefront
- Pedestrian Streets
- Buildings
- Parcels
- Streets
- Curbs
- Forest Preserve
- City Boundary

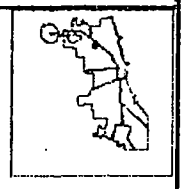

Information provided on the City of Chicago web site should not be used as a substitute for legal, accounting, real estate, business, tax, or other professional advice. The City of Chicago assumes no liability for any damages or loss of any kind that might arise from the use of, misuse of, or the inability to use the City web site and-or the materials contained on the web site. The City of Chicago also assumes no liability for improper or incorrect use of materials or information contained on its web site. All materials that appear on the City of Chicago web site are distributed and transmitted as is, without warranties of any kind, either express or implied, and subject to the terms and conditions stated in this disclaimer.

SUPPLEMENTAL APPLICANT

This Supplemental Application must be completed and submitted along with the Sign Permit Application.
All fields must be completed. If a field is not applicable you must answer "n/a" in the field.

CITY OF CHICAGO DEPARTMENT OF BUILDINGS

CITY OF CHICAGO SIGN PERMIT APPLICATION

(THIS IS NOT A PERMIT)

Application Number: 100514514 **Date of Application:** 10/23/2013

Address of property where sign will be erected: 4345 W. Belmont Ave

Does property have multiple addresses? ☐ Yes ☒ No

If yes, please list all addresses: _____

Is this building vacant? ☐ Yes ☒ No

If yes, is it registered under the Vacant Building Ordinance? Registration # _____

Section 1 - Applicant

Applicant is the Owner (of the real property) ☐ **Lessee (of the real property)** ☒

Name of Owner of Real Property: _____

Address: _____

Phone #: _____ Mobile #: _____ Email: _____

Name of Lessee of Real Property: Citgo

Name: Tedd Hupp Address: 1293 Eldridge Parkway, suite W4083A Houston, TX 77077

Phone #: 832-486-1966 Mobile #: _____ Email: t.hupp@citgo.com

Section 2 - Contractors

Payer Company of Annual Inspection Fee:

Name of Contact of Payer Company: _____

Name of Payer Company: _____ Address: _____

Phone #: _____ Mobile #: _____ Email: _____

Electrical Contractor: Lite Zone Electric

Address: 7943 N. Kenneth Skokie, IL License #: E93308

Phone #: 847-702-5747 Mobile #: _____ Email: rnonaha@litezoneelectric.com

Website: www.litezoneelectric.com

Sign Erector: Corporate ID Solutions

Bond #: _____ Registration #: N93077

Address: 5563 N. Elston Ave Chicago, IL 60630

Phone #: 773-763-9600 Mobile #: _____ Email: sean@corporateidsolutions.com

Website: www.corporateidsolutions.com

Picture or rendering must be attached depicting sign placement with before and after view.

Section 2 continues on next page

Expediter: _____

Address: _____ License #: _____

Phone #: _____ Mobile #: _____ Email: _____

Website: _____

Section 3 - Sign and Structure Details

(Please check all that apply)

Sign Category:

On-Premise (Business ID): ☐ Dynamic ☒ Static

Business License # of Tenant Business: _____

Off-Premise (Advertising): ☐ Dynamic ☐ Static

Temporary: ☐ Special Event: ☐

Sign will read (Please provide a description, picture and shop drawing): CITGO

_____

Type of sign (Mark all that apply):

☐ Awning ☐ Canopy ☒ Freestanding ☐ Marquee ☐ Projecting ☐ Dynamic Image Display

☐ Wall ☐ Painted ☐ Cabinet/Frame ☐ Vinyl ☐ Projected image ☐ Flashing

☐ High Rise Building ☐ Hotel/Hospitals ☐ Other buildings: _____

What is the dimension of the wall on which the sign will be installed? _____

Where is sign or sign structure mounted? ☐ Inside the building ☒ Outside the building

Is the sign or sign structure attached to a building or wall?: ☐ Yes ☒ No If yes, which wall of building? N E S W

Is this a freestanding sign? ☒ Yes ☐ No **Location of sign on lot:** (N) E S (W)

Which direction does sign copy face? N (E) S (W)

Does any portion of the sign, sign structure or attachments cover, obscure or obstruct an existing window in a residential unit whether occupied or not? ☐ Yes ☐ No

Does any portion of the sign, sign structure, or attachments extend on or over the public way? ☐ Yes ☒ No

If yes, what is the public way use permit number? _____

Sign Panels: Back to back within 30 degrees of parallel ☐ Yes ☒ No

Number of Faces: 2

Sign Support Structure: ☒ Pole ☐ Roof ☐ Ground ☐ Building ☐ Windows ☐ Other: _____

Does any portion of the sign or sign structure extend 24 inches above the roof line as defined in 17-17-02149 of the Municipal Code of Chicago? ☐ Yes ☒ No

Picture or rendering must be attached depicting sign placement with before and after view.

Section 3 continues on next page

CITY OF CHICAGO SIGN PERMIT APPLICATION *CONTINUED*

Section 3 continued

Dimensions of Sign Structure (i.e. cabinet, frame, awning, canopy)

Length: 7 Feet 1 Inches Height: 24 Feet 10 Inches Depth: 1 Feet 0 Inches

Area: 176 Sq Ft. Weight: 500 lbs.

Shape of Sign: rectangle

Sign Height above Grade:

From Grade to Bottom of sign or sign structure, whichever is lowest: 4 Ft.

From Grade to Top of sign or sign structure, whichever is highest: 28'-10" Ft.

Is City Council Order required?* ☒ Yes ☐ No

*All signs in excess of 100 Square Feet in area OR in excess of 24 feet above grade require a City Council Order pursuant to Section 13-20-680 of the Municipal Code of Chicago

Dimension of Sign Elements pursuant to Section 17-12-0601 of the Chicago Zoning Ordinance:

Length: 7 Feet 1 Inches Height: 24 Feet 10 inches Area: 176 Sq Ft.

Electrical Contractor will install: Feeders: ☐ Yes ☐ No Customer Leads: ☒ Yes ☐ No

Number of Lamps: 8 Total Wattage: 960 Type of Lamp: other

Number of Ballast/Transformers: 2 Input of Transformers: _____

Type of Switch: knife Location of Switch: outside sign

Static: ☒ Yes ☐ No

Illuminated: ☒ Yes ☐ No

If yes - External _____ Internal X

Dynamic Image Display: ☐ Yes ☒ No

(An affidavit of compliance is required for all dynamic image display signs pursuant to Section 13-20-675(d)(2) of the Municipal Code of Chicago.)

Max Nits _____ Max Foot Candles _____ Message Time (Screen Hold): _____ seconds

Self Dimming Capability: ☐ Yes ☐ No

What is the total of the sign face area devoted to dynamic image display? _____ Sq Ft.

Section 4 - Zoning Information

Zoning District or Planned Development #: C1-1

Is sign located in a special sign district? ☐ Yes ☒ No

If yes: ☐ Michigan Avenue Corridor ☐ Oak Street Corridor ☐ State Street/Wabash Avenue Corridor

Total Street frontage of Zoning Lot: 275 **(Ft.)**

Total Area of new sign: 176 **(Sq Ft.)** **Gross Area of all proposed signs:** 1076 **(Sq Ft.)**

Total Area of all existing signs on Zoning Lot: 948 **(Sq Ft.)**

Picture or rendering must be attached depicting sign placement with before and after view.

Section 4 continues on next page

Section 4 continued

Distance from outer edge of sign or structure to curb line: 10 **(Ft.)**

Distance from inner edge of sign or sign structure to curb line: 17 **(Ft.)**

Distance from:

Public Park 10 acres or more: 1000 (Ft.)

Public Park 2 acres or more: 1000 (Ft.)

Expressway or Toll Road: N/A (Ft.)

Lake Shore Drive: N/A (Ft.)

Michigan Avenue (Oak St. to Roosevelt Rd.): N/A (Ft.)

Residential District: 150 (Ft.)

Residential building in a D district: N/A (Ft.)

Existing off-premise/advertising signs on same side of street? ☐ Yes ☒ No

In a B or C District: _____ (Ft.)

In a D or M District: _____ (Ft.)

Waterways: N/A (Ft.)

Section 5 - Sign Permit History

Does the proposed sign, change, alter or replace an existing sign? ☐ Yes ☐ No

If yes, were permits issued for the sign being replaced, changed or altered? ☐ Yes ☐ No

If yes, please list each permit number and date each permit was issued:

Permit Number: _____ Date issued: _____

Permit Number: _____ Date issued: _____

Permit Number: _____ Date issued: _____

Permit Number: _____ Date issued: _____

Does the proposed sign change a static sign to a dynamic image display sign? ☐ Yes ☐ No

Does the proposed sign change or alter the square footage or the height of the sign or sign structure? ☐ Yes ☐ No

Does the proposed sign change an on-premise sign to an off-premise/advertising sign? ☐ Yes ☐ No

Section 6 - Attestation and Signatures

We, the undersigned, under penalty of perjury, do hereby affirm and attest that the above information is true, complete, and correct and acknowledge that incorrect information is grounds to revoke or rescind a permit.

Owner of Real Property: _____ **Date** _____

Lessee of Real Property: _____ **Date** _____

Expediter: _____ **Date** _____

Supervising Electrician: Noel Marcus **Date** 6/30/2014

Sign Erector: [signature] **Date** 6-30-2014

Picture or rendering must be attached depicting sign placement with before and after view.

For Office Use

ZONING	PUBLIC WAY

Sign Review Fee:

Zoning Review Fee: $_____ Total Fee: $_____

Amount Paid: $_____ Balance Due: $_____

PERMIT IS VALID FOR A PERIOD OF FIVE YEARS AFTER ISSUANCE. IT IS SOLELY THE RESPONSIBILITY OF THE OWNER OR LESSEE TO FILE FOR RENEWAL

* Once zoning fee is paid, this application is valid for a period of up to six months from payment date.

Applies to sign permits applied for on or after April 2, 2014.

City of Chicago
Mayor Rahm Emanuel

Department of Buildings
Felicia Davis, Commissioner

signDEsign for ASCE 7-05 Case B - Two Column Structure with Offset Loading
Wind Load and Force Computer

Code =	2009 IBC			Project No.:	130431
Overall Ht (ft) =	28.84		Signage Ht (S) = 24.71	Location:	Chicago, IL
Wind Speed	90	mph	Gust Effect Factor 0.85	Description:	CITGO @ 28'10 oah
				Date:	09/13/13

** This calculation sheet is intended for two column structures with Case B offset loading. This structure has been determined to have a maximum of **55%** of the load on one column

A# = Area Number
Ht = height of area (ft)
Wdth = width of area (ft)
F=1 (face) P=2 Pole

Cf = Shape factor
thagl = top of the area ht above ground (ft)
bhagl = bottom of the area ht above ground (ft)
Pt = wind pressure at top of area (psf)

Force = total wind force on the area (kips)
Y-bar = centroid height of each area (ft)
Mw = wind (only) moment at the base of the area (ft-k)
Tors = Mz = torsional moment about the vert axis (ft-k)

A#	Ht	Wdth	F=1 P=2	Cf	Dia	Wall	Yield	fb	fv	Unity Check	thagl	bhagl	Pt	Pb	Force	Y-bar	Mw	Tors
1	7.17	7.06	1	1.65				0.00	0.00	0.00	28.84	21.67	30.00	30.00	1.52	25.26	5.44	2.14
2	6.23	7.06	1	1.6				0.00	0.00	0.00	21.67	15.44	30.00	30.00	1.32	18.56	19.02	4.01
3	6.23	7.06	1	1.6				0.00	0.00	0.00	15.44	9.21	30.00	30.00	1.32	12.33	40.81	5.87
4	2.67	7.06	1	1.6				0.00	0.00	0.00	9.21	6.54	30.00	30.00	0.57	7.88	52.66	6.67
5	2.41	7.06	1	1.6				0.00	0.00	0.00	6.54	4.13	30.00	30.00	0.51	5.34	64.66	7.39
6	4.13	1.00	1	1.7	HSS 8x6	0.3750	46.0	28.42	0.38	0.94	4.13	0.00	30.00	30.00	0.12	2.07	86.53	7.41
7				0				0.00	0.00	0.00	0.00	0.00	0.00	0.00	0.00	0.00	86.53	7.41
													Total Force (kips) =		5.36			


Estimate footing depths to find design moments — hbar (ft) - equivalent centroid = Mt/P = 16.15

Auger Footing Design

Offset %	Dia	Soil	Depth	Md
55%	2.5	300	9.05	56.98

PLEASE REFER TO DRAWING #CA19451 IN CONJUNCTION WITH THESE CALCS.
SEE PAGE 2 FOR ANCHOR BOLT CALCS.

CORNERSTONE ENGINEERING, INC
1020 WILLIAM BLOUNT DRIVE
MARYVILLE, TN 37801
(865) 273-2688

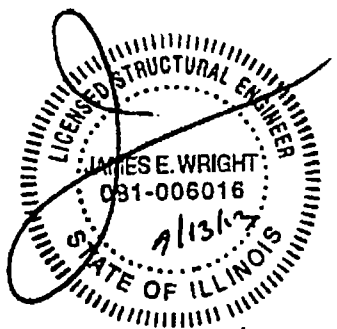

CONCRETE

f'c	3000	psi

REBAR

USE REBAR TO REMOVE BOLT BREAKOUT IN TENSION
USE REBAR TO REMOVE BOLT BREAKOUT IN SHEAR

BOLT

Bolt Grade	A307	
Bolt Ø	1.250	in
Ase	0.97	in^2
Futa	58000	psi

EDGE OF CONCRETE (IF CUBE OR SPREAD) - (0,0) AT MIDDLE OF ANCHOR BOLT PATTERN

Footing Depth = 7.00 ft

	x coordinate	y coordinate
Front Left	-60.000	-18.000
Front Right	60.000	-18.000
Back Left	-60.000	18.000
Back Right	60.000	18.000


EDGE OF CONCRETE (IF AUGER) - ENTER 0 IF FOUNDATION IS NOT AUGURED

Diameter 2.500 ft

ANCHOR BOLT/PLATE DESIGN (ENTER BOLTS FROM INSIDE OUT)

x coordinate	y coordinate	# bolts		
5.5	5.5	4	121.0	121.0
			0.0	0.0
			0.0	0.0

			LF	Factored Loads	
Ix	121.000				
Iy	121.000				
J	242.000				
Mx	46.009	ft-k	1.6	78.8	ft-k
My	0.000	ft-k	1.6	0.0	ft-k
Mz	1.139	ft-k	1.6	1.8	ft-k
Vx	0.000	k	1.6	0.0	k
Vy	0.000	k	1.6	0.0	k
Vz	3.324	k	1.6	5.3	k
T	26.19	k	Nua	41.899	k
R_r/Ω =	27.60		Vua	2.032	k
V	1.27	k			
R_r/Ω_v =	29.50				
ft	27.02	ksi			
fv	1.04	ksi			

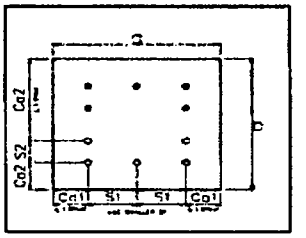

(use 0.0 kips unless uplift)

BOLT LAYOUT

embedment	4.2	in
hook	0.00	in
hook design Z A		in
Ca_{left}	5.107	in
Ca_{right}	5.107	in
Ca_{front}	5.107	in
Ca_{back}	5.107	in
S_1	11.000	in
S_2	11.000	in
Anc	486.845	
Anco	121.000	
Anc/Anco	3.86	

SHEAR/TENSION INTERACTION


Nua/ØNu + Vua/ØVn < 1.2	1.12	OK
Nua =	41898.76 lbs	OK
ø n =	0.75	
Vua =	2032.49 lbs	
ø v =	0.7	
Nn =	56202.00 lbs	
Vn =	22578.68 lbs	

TENSION

ANCHOR STRENGTH		
Nsa	56202.00	lbs
EFFECTIVE EMBEDMENT DEPTH		
hef	3.67	in
CONCRETE BREAKOUT STRENGTH		
Ncbg	N/A SEE REBAR SHEET	lbs
PULLOUT STRENGTH		
Npn	61051.20	lbs
CONCRETE SIDE FACE BLOWOUT		
Nsb	60323.99	lbs

SHEAR

ANCHOR SHEAR		
Vsa	26976.96	lbs
BREAKOUT SHEAR		
Vcb	N/A SEE REBAR SHEET	lbs
PRYOUT SHEAR		
Vcp	22578.68	lbs

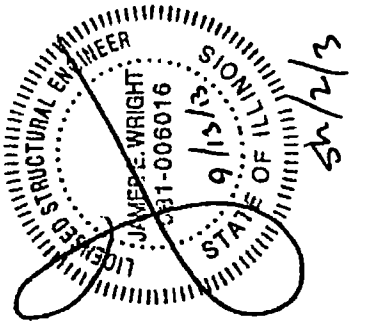

REBAR DESIGN

Fy 60000 psi

Φ 0.75

Bar Size	db	As	ΦNu	#bars/ab	Ld	min c/c	max dist to ab
#3	0.375	0.110	4970.098	8.43	9.86	0.9375	21
#4	0.500	0.196	8835.729	4.74	13.15	1.25	21
#5	0.625	0.307	13805.83	3.03	16.43	1.5625	21
#6	0.750	0.442	19880.39	2.11	19.72	1.875	21
#7	0.875	0.601	27059.42	1.55	28.76	2.1875	21
#8	1.000	0.785	35342.92	1.19	32.86	2.5	21
#9	1.125	0.994	44730.88	0.94	36.97	2.8125	21
#10	1.250	1.227	55223.31	0.76	42.79	3.125	21
#11	1.375	1.485	66820.2	0.63	51.78	3.4375	21
#12	1.500	1.767	79521.56	0.53	61.62	3.75	21
#13	1.625	2.074	93327.39	0.45	72.32	4.0625	21
#14	1.750	2.405	108237.7	0.39	83.87	4.375	21

db = bar diameter

As = cross-sectional area of one bar


ΦNu = tensile strength of one piece of rebar


#bars/ab = Nua/ΦNu

Ld = development length required for bar (anchor bolts must be embedded more than Ld)

min c/c = minimum center to center spacing of vertical rebar


max dist to ab = maximum distance rebar can be from anchor bolts in order to neglect breakout in design

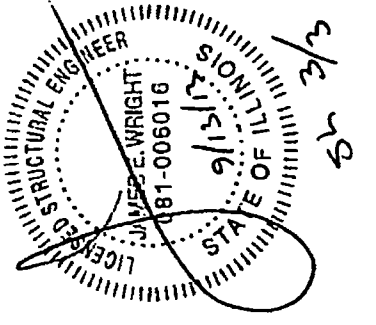

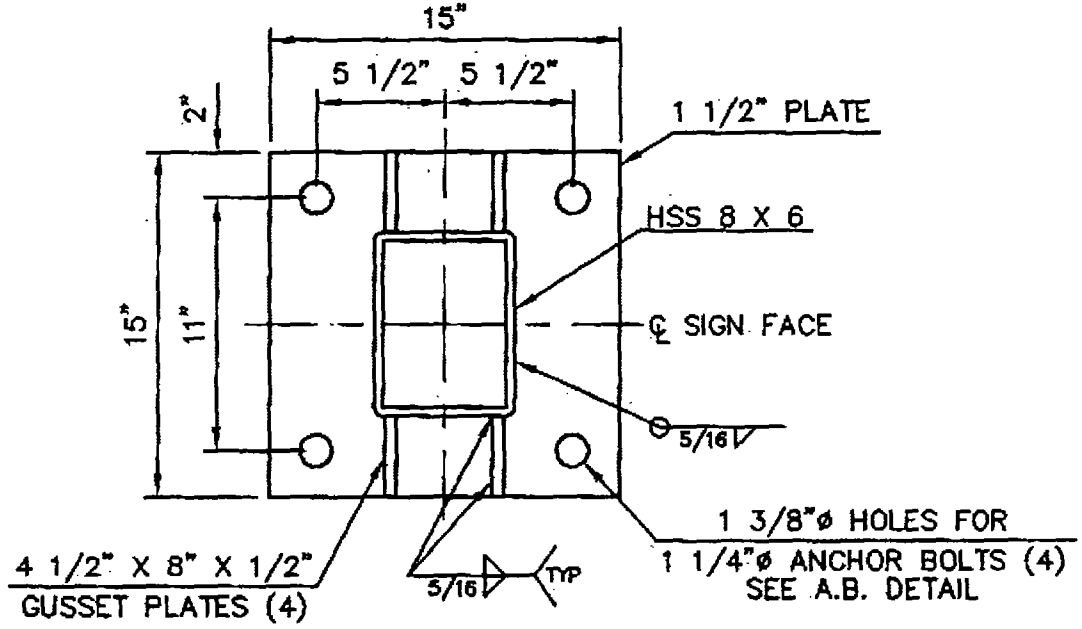

SECTION A–A


1/8"=1"

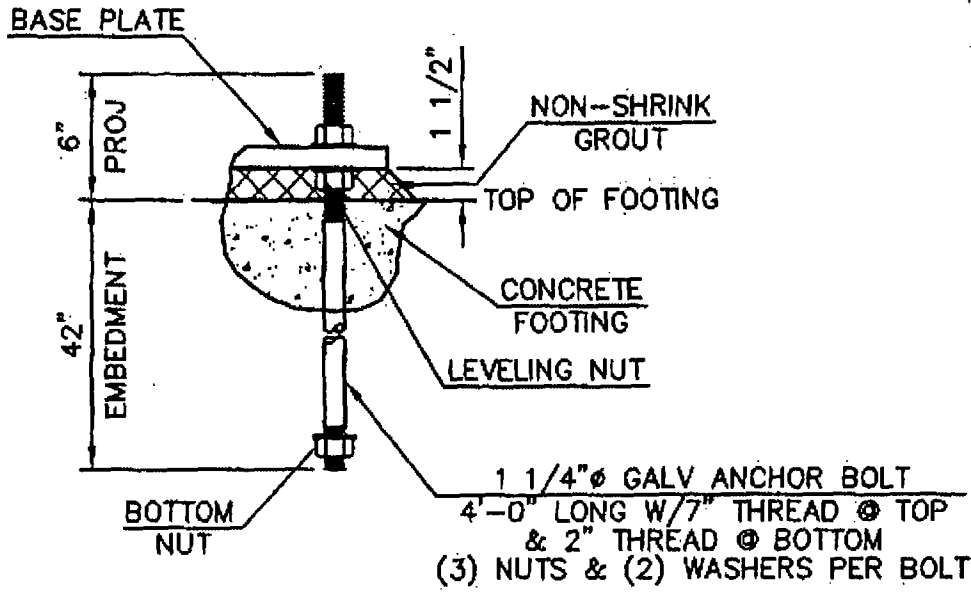


ANCHOR BOLT DETAIL


N.T.S.

NOTICE:
CORNERSTONE ENGINEERING, INC IS RESPONSIBLE FOR COLUMN AND FOOTING DESIGN ONLY. SIGN CABINET COMPONENTS AND ATTACHMENT ARE THE RESPONSIBILITY OF THE SIGN MANUFACTURER.

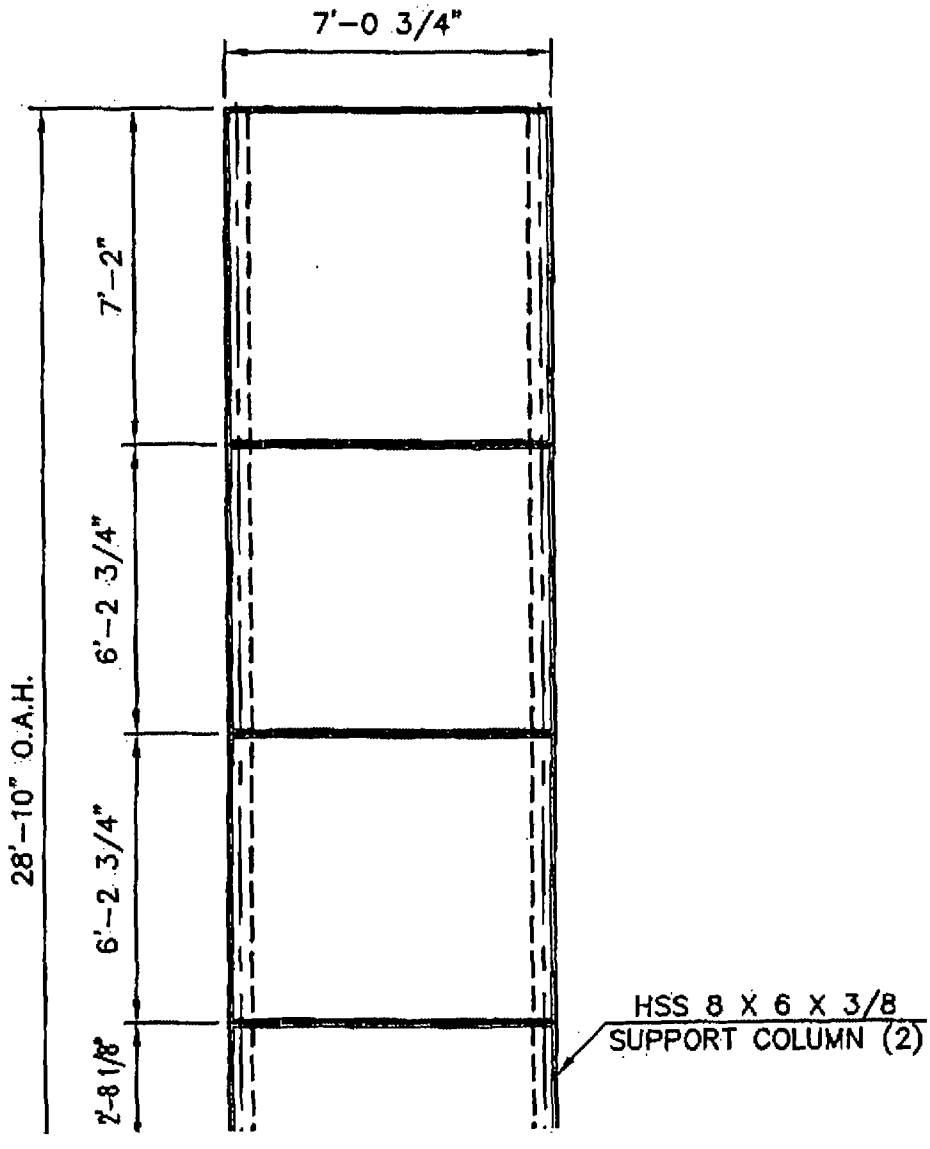
7'-0 3/4"
28'-10" O.A.H.
7'-2"
6'-2 3/4"
6'-2 3/4"
2'-8 1/8"
HSS 8 X 6 X 3/8
SUPPORT COLUMN (2)

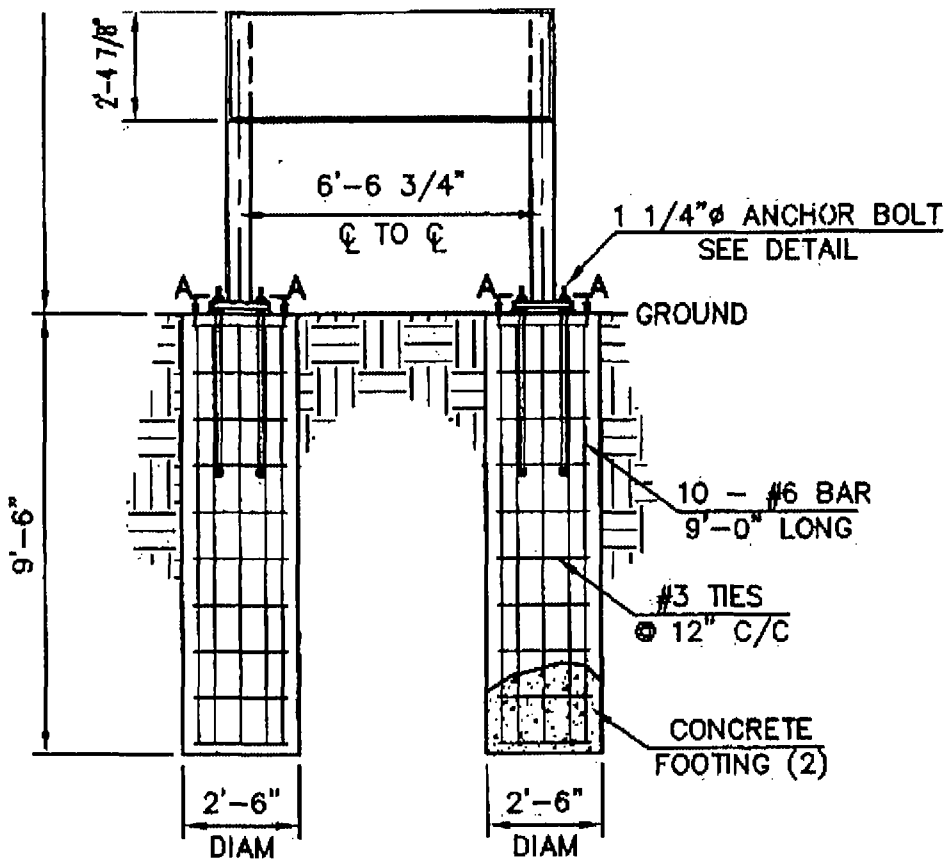

ELEVATION VIEW

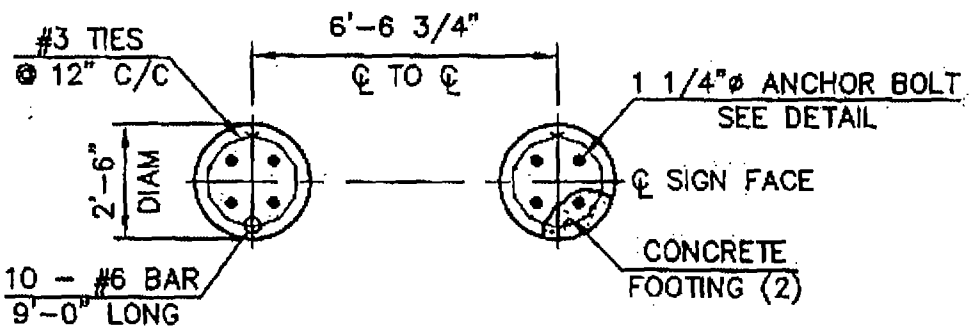

FOUNDATION PLAN VIEW

City of Chicago

Or2014-345

Office of the City Clerk

Document Tracking Sheet

Meeting Date:	7/30/2014
Sponsor(s):	Sposato (36)
Type:	Order
Title:	Issuance of permits for sign(s)/signboard(s) at 8300 W Belmont Ave
Committee(s) Assignment:	Committee on Zoning, Landmarks and Building Standards

ORDERED, That the Commissioner of Buildings is hereby directed to issue a sign permit to South Water Signs, 934 North Church Rd, Elmhurst, IL 60126 for the erection of a sign/signboard over 24 feet in height and/or over 100 square feet (in area of one face) at:

MB Financial-8300 W. Belmont Ave, Chicago, IL 60634

Dimensions: length, 8 Feet; height, 20.16 Feet
Height above grade/roof to top of sign: 20.16 Feet
Total Square Foot Area: 161.33 square feet

To be legal, such sign(s) must comply with all applicable provisions of Title 17, to the Chicago Zoning Ordinance, and all other applicable provisions of the Municipal Code for the city of Chicago governing the construction and maintenance of signs, billboards, signboards and related structures.

Nicholas Sposato
Alderman, 36th Ward



mb financial bank

Branch # 619 Belmont
8300 W. Belmont Avenue
Chicago, IL 60634

SOUTH WATER
SIGNS

Job #7006140
05/19/14



mb financial bank

Branch # 619 Belmont
8300 W. Belmont Avenue
Chicago, IL 60634

Sign Type:	Signage
Job Number #	7006140
Drawing Name:	7006140_Mb Financial_Chicago IL_Belmont.cdr

DATE/REVISIONS 11/26/13 TVS
03/24/14 PMF 05/19/14 PMF

SITE PLAN

SOUTH WATER SIGNS
834 N. Church Rd., Elmhurst, IL 60126

© COPYRIGHT 2011, BY SOUTH WATER SIGNS, LLC.
ALL DESIGNS AT THE SOLE PROPERTY OF SOUTH WATER, LLC
AND MAY NOT BE REPRODUCED IN PART OR WHOLE WITHOUT
WRITTEN PERMISSION FROM SOUTH WATER SIGNS, LLC.



Pylon Sign (Before)




Pylon Sign (After)

Existing Signage: Internally Illum. Pylon Sign - Approx. 17'-7"w x 20'-5"h



Pylon Sign (Additional Photos)

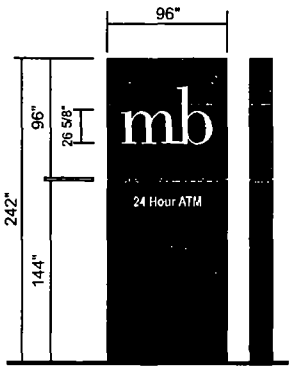

P-96 D.F. Illuminated Pylon

Scale 1/8" = 1'-0"
Qty. (1) Required
Illuminated "MB" face with cladding painted black with white reflective vinyl applied to first surface

mb financial bank

Branch # 619 Belmont
8300 W. Belmont Avenue
Chicago, IL 60634

Sign Type:
Job Number # 7006140
Drawing Name
7006140_Mb Financial_Chicago IL_Belmont.cdr

NOTES:

Branch Upgrade 1.1

DATE/REVISIONS 11/26/13 TVS
03/24/14 PMF 05/19/14 PMF

EXISTING SIGN

SOUTH WATER SIGNS
934 N Church Rd. Elmhurst, IL 60126

© COPYRIGHT 2011 BY SOUTH WATER SIGNS LLC
ALL DESIGNS AT THE SOLE PROPERTY OF SOUTH WATER, LLC AND MAY NOT BE REPRODUCED IN PART OR WHOLE WITHOUT WRITTEN PERMISSION FROM SOUTH WATER SIGNS, LLC.

City of Chicago

Or2014-347

Office of the City Clerk

Document Tracking Sheet

Meeting Date:	7/30/2014
Sponsor(s):	Sposato (36)
Type:	Order
Title:	Issuance of permits for sign(s)/signboard(s) at 6700 W North Ave - 154 sq. ft.
Committee(s) Assignment:	Committee on Zoning, Landmarks and Building Standards

ORDERED, That the Commissioner of Buildings is hereby directed to issue a sign permit to Olympic Signs, Inc., 1130 North Garfield, Lombard, IL 60148 for the erection of a sign/signboard over 24 feet in height and/or over 100 square feet (in area of one face) at:

US Bank-6700 W. North Ave, Chicago, IL 60707


Dimensions: length, 19 feet 3 inches; height, 8 Feet
Height above grade/roof to top of sign: 38 feet
Total Square Foot Area: 154 square feet

To be legal, such sign(s) must comply with all applicable provisions of Title 17, to the Chicago Zoning Ordinance, and all other applicable provisions of the Municipal Code for the city of Chicago governing the construction and maintenance of signs, billboards, signboards and related structures.

Nicholas Sposato
Alderman, 36th Ward

S/F BANNER

154 Square Feet

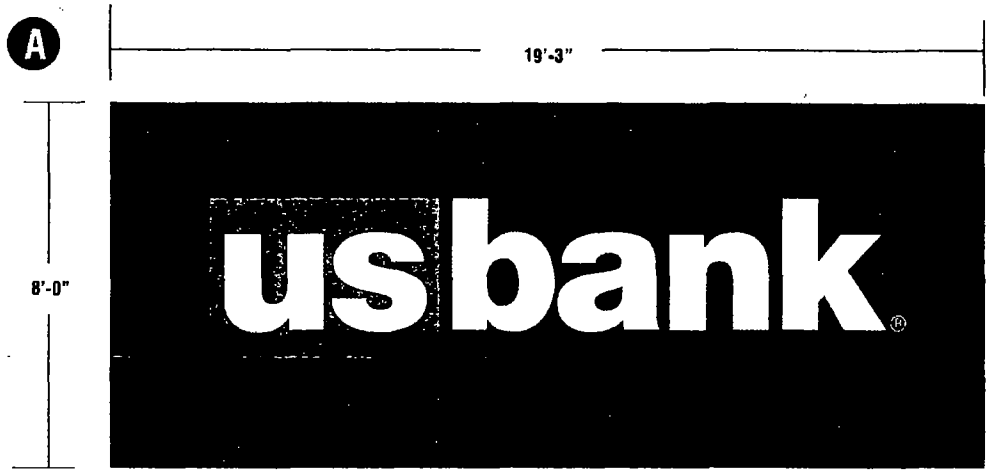

BKGD: 13 oz. banner material hemmed & grommeted as required; Bkgd. to match PMS 2748 Blue

GRAPHICS: Digitally printed to match colors shown


QUANTITY: (2) Two req'd

COLOR MATCHING

- Pantone 2748 Blue
- Pantone 193 Red
- White


Existing conditions

for reference only

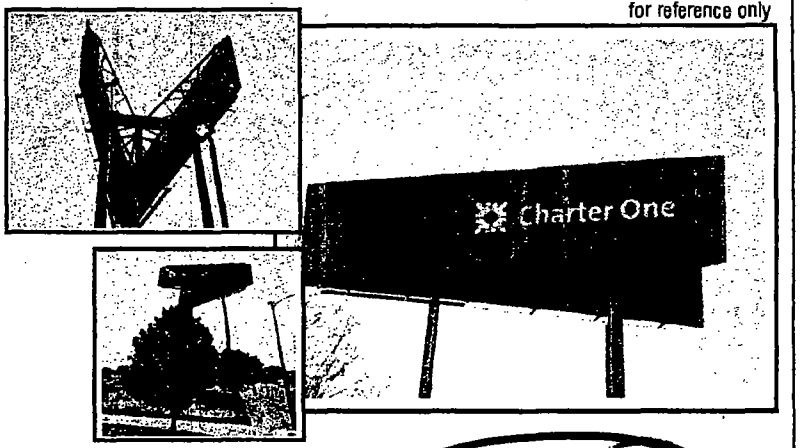

Proposed PYLON

Scaled proportionally

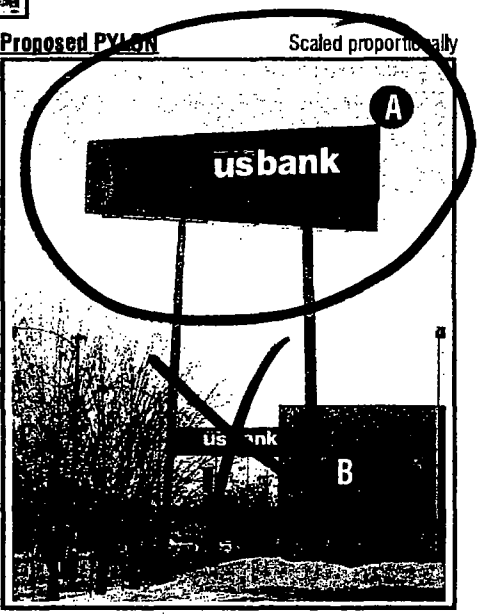

MC SIGN COMPANY
8959 TYLER BLVD.
MENTOR, OHIO 44060
PH. 440-209-5200
FAX 440-209-6277
www.mcsign.com

CLIENT: usbank

ADDRESS: 6700 W. NORTH AVE. CHICAGO, IL 60707

PAGE NUMBER	TICKET NO.	DATE
1	305872	6/18/14

PROJECT MANAGER: SHERI OWENS

DESIGN: CA

ELECTRONIC FILE NAME: US\2014\NTW\CHARTER ONE\A1\BANNERS\CHICAGO - 6700 W NORTH AVE. - BANNERS

DATE	REVISIONS

Sign On.™ Partner with the best.

CLIENT SIGNATURE & APPROVAL DATE:

NOTE: PRINTS ARE THE EXCLUSIVE PROPERTY OF "MCSIGN COMPANY" ANY UNAUTHORIZED USE OR DUPLICATION WILL RESULT IN A 20% CHARGE PER OCCURANCE PER THE VALUE OF THE DISPLAY. © MC SIGN CO 1998

CITY OF CHICAGO

DEPARTMENT OF BUILDINGS

Sign Permit Application

APPROVAL NUMBER	APPLICATION NUMBER	ANNUAL FEE	WORK CODE	DRAWINGS ATTACHED
	100546436			☐ YES ☐ NO

DATE OF APPLICATION: 06/19/2014

ADDRESS OF SIGN: 6700 W NORTH AVE, 60707-

BUILDING:

ORIGINAL PERMIT NUMBER:

TYPE OF PERMIT: NEW CONSTRUCTION (SIGN)

PAYER OF ANNUAL INSPECTION:
US BANK CRE - M. RENSING, .
448 EMERALD AVE.
CINCINNATI, OH 45242
(513)794-8785

SIGN MANUFACTURER: MC SIGN COMPANY

ADDRESS WHERE SIGN CAN BE SEEN PRIOR TO ERECTION:

TICKET NUMBER: 0

REINSPECTION CONTROL NUMBER:

TYPE OF SUPPORT FOR SIGN: POLE

SIGN BOARD SUPPORT MEMBERS: STEEL

ANNUAL FEE	
CONSTRUCTION FEE	600.00
101.7 B FEE	
TOTAL FEE	600.00
AMOUNT PAID	200.00
BALANCE DUE	$ 400.00

Check # for Zoning

Check # for DCAP

TYPE OF SIGN: FLAT OR BOX

LENGTH	FT.	IN	HEIGHT	FT.	IN.
	19	3		8	0

AREA	SQ FT.	WEIGHT	LBS.
	154		100

SIGN HEIGHT ABOVE GRADE/ROOF: FT. 30

SHAPE OF SIGN: REGULAR

SIGN WILL READ:
US BANK

NO. OF LAMPS:

TOTAL WATTAGE:

TYPE OF LAMP:

NO. OF BALLAST/TRANSFORMERS:

INPUT OF TRANSFORMERS:

CONTRACTOR WILL INSTALL: [N] FEEDERS [N] CUSTOMER LEADS

TYPE OF SWITCH:

LOCATION OF SWITCH:

SIGN LOCATION:
CORNER OF NORTH & NORMANDY: POLE SIGN - NON-ILLUMINATED BANNERS FOR BANK CONVERSION "US BANK"

The undersigned certify that the statements in this application are true and correct and that all work done under the proposed permit will conform to the requirements of the Chicago Municipal Code

REG. NO	
ELECT CONTR	
ADDRESS	
SUPERVISOR SIGNATURE	

BOND. NO	REG NO N91822
SIGN ERECTOR	OLYMPIC SIGNS INC. SIGNER
ADDRESS	1130 N. GARFIELD LOMBARD IL, 60148
SIGNATURE	

The permit issued on this application will authorize only signs here applied for. If other signs are to be erected they must be covered by additional permits

City of Chicago
Rahm Emanuel, Mayor

Department of Buildings
Felicia Davis, Commissioner

Copy only for Ald. Sposato files

TYPE OF BUSINESS

COM FINANCIAL Other: BANK

Name: US BANK

LIC #:

Renewal Date:

Projects Over:

[Y] Private Property

[N] Public Way Grant Permit #:

[ ] Planned Development/Manufacturing PMD/PD#:

Zoning District: B1 Other:

TYPE OF SIGN:

[ ] ADVERTISING [ ] ILLUMINATE [ ] MOVEABLE

[X] BUSINESS [ ] FLASHING

TOTAL STREET FRONTAGE OF LOT (IN FEET)	1,040
TOTAL AREA OF NEW SIGN (SQ.FT.)	154
TOTAL AREA OF ALL SIGNS ON LOT (SQ.FT.)	486
HEIGHT OF SIGN ABOVE GRADE (TO TOP)	38ft 0in
DISTANCE OF CURB LINE OUTER EDGE (ft)	12
DISTANCE OF STRUCTURE INNER EDGE (ft)	31

DISTANCE FROM (ft):

A. PUBLIC PARK (OVER 10 ACRES)	1,000
B. EXPRESSWAY (IF LESS THAN 1,000 FT.)	1,000
C. RESIDENCE DISTRICT (ADVERTISING SIGNS ONLY)	1,000

IF REPLACEMENT SIGN OR CHANGE OF FACE, WHAT DOES THE EXISTING SIGN READ?

Original Payee:

Landmark Hold: [ ] **Status:**

ZONING (OFFICE USE ONLY)

SIGN BOND REQUIRED? [ ] YES

COUNCIL ORDER REQUIRED [X] YES

IS SPECIAL PERMISSION REQUIRED FROM CHIEF ELECTRICAL

[ ] YES

IF YES, ATTACH LETTER OF REQUEST

TIME STAMP

SIGN CLERK	APPROVED FOR PERMIT

REMARKS

City of Chicago

Office of the City Clerk

Document Tracking Sheet

Or2014-349

Meeting Date:	7/30/2014
Sponsor(s):	Sposato (36)
Type:	Order
Title:	Issuance of permits for sign(s)/signboard(s) at 6700 W North Ave - 272 sq. ft.
Committee(s) Assignment:	Committee on Zoning, Landmarks and Building Standards

ORDERED, That the Commissioner of Buildings is hereby directed to issue a sign permit to Olympic Signs, Inc., 1130 North Garfield, Lombard, IL 60148 for the erection of a sign/signboard over 24 feet in height and/or over 100 square feet (in area of one face) at:

US Bank-6700 W. North Ave, Chicago, IL 60707

Dimensions: length, 30 feet 3 inches; height, 9 Feet
Height above grade/roof to top of sign: 15 feet
Total Square Foot Area: 272 square feet

To be legal, such sign(s) must comply with all applicable provisions of Title 17, to the Chicago Zoning Ordinance, and all other applicable provisions of the Municipal Code for the city of Chicago governing the construction and maintenance of signs, billboards, signboards and related structures.

Nicholas Sposato
Alderman, 36th Ward

S F BANNER

272.3 Square Feet

30'-3"

8'-0"



72"

BKGD: 13 oz. banner material hemmed & grommeted as required; Bkgd. to match PMS 2748 Blue

GRAPHICS: Digitally printed to match colors shown


QUANTITY: (2) Two req'd

COLOR MATCHING

- Pantone 2748 Blue
- Pantone 193 Red
- White


Existing conditions

for reference only

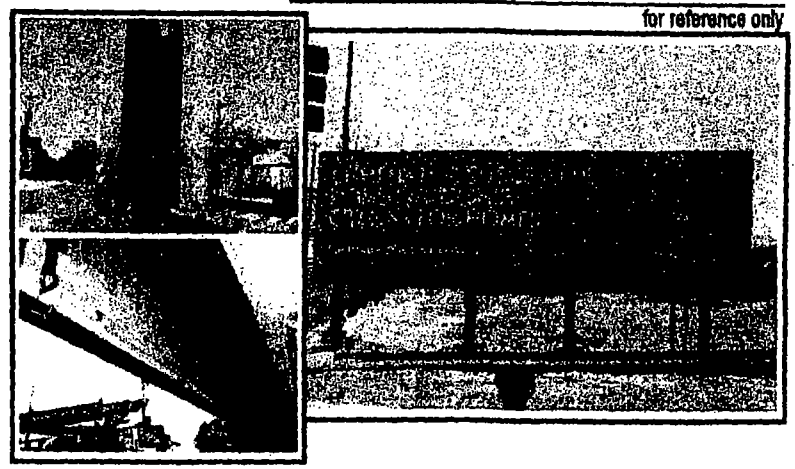

Proposed BILLBOARD

Scaled proportionally

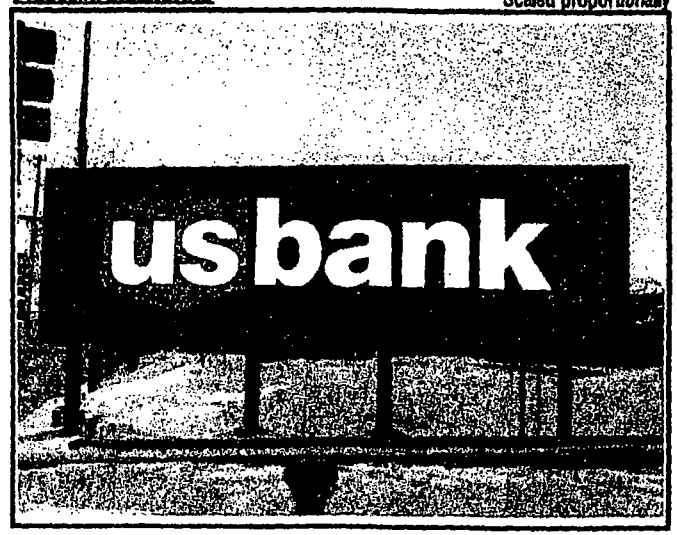

MC SIGN COMPANY

8959 TYLER BLVD.
MENTOR, OHIO 44060
PH. 440-205-8280
FAX 440-205-8277
www.mcsign.com

usbank.

8700 W. NORTH AVE.
CHICAGO, IL 60707

3	605872	9/18/14
SHERI OWENS		CA

Sign On.
Partner with the best.

NOTE: PRINTS ARE THE EXCLUSIVE PROPERTY OF "MCSIGN COMPANY". ANY UNAUTHORIZED USE OR DUPLICATION WILL RESULT IN A 20% CHARGE PER OCCURANCE PER THE VALUE OF THE DISPLAY. © MC SIGN CO 1098

100546442 North + Natoma

CITY OF CHICAGO

DEPARTMENT OF BUILDINGS

Sign Permit Application

APPROVAL NUMBER	APPLICATION NUMBER	ANNUAL FEE	WORK CODE	DRAWINGS ATTACHED
	100546442			☐ YES ☐ NO

DATE OF APPLICATION: 06/19/2014

ADDRESS OF SIGN: 6700 W NORTH AVE, 60707-

BUILDING:

ORIGINAL PERMIT NUMBER:

TYPE OF PERMIT: NEW CONSTRUCTION (SIGN)

PAYER OF ANNUAL INSPECTION:
US BANK CRE - M. RENSING, .
448 EMERALD AVE.
CINCINNATI, OH 45242
(513)794-8785

SIGN MANUFACTURER: MC SIGN COMPANY

ADDRESS WHERE SIGN CAN BE SEEN PRIOR TO ERECTION:

TICKET NUMBER: 0

REINSPECTION CONTROL NUMBER:

TYPE OF SUPPORT FOR SIGN: POLE

SIGN BOARD SUPPORT MEMBERS: STEEL

ANNUAL FEE	
CONSTRUCTION FEE	1,200.00
1017 B FEE	
TOTAL FEE	1,200.00
AMOUNT PAID	200.00
BALANCE DUE	$ 1,000.00

Check # for Zoning

Check # for DCAP

TYPE OF SIGN: FLAT OR BOX

LENGTH	FT.	IN	HEIGHT	FT	IN
	30	3		9	0

AREA	SQ FT.	WEIGHT	LBS.
	272		100

SIGN HEIGHT ABOVE GRADE/ROOF: FT. 6

SHAPE OF SIGN: REGULAR

SIGN WILL READ:
US BANK

NO OF LAMPS:

TOTAL WATTAGE:

TYPE OF LAMP:

NO. OF BALLAST/TRANSFORMERS:

INPUT OF TRANSFORMERS:

CONTRACTOR WILL INSTALL: [N] FEEDERS [N] CUSTOMER LEADS

TYPE OF SWITCH:

LOCATION OF SWITCH:

SIGN LOCATION:
CORNER OF NORTH & NATOMA: POLE SIGN - NON-ILLUMINATED BANNERS FOR BANK CONVERSION "US BANK"

The undersigned certify that the statements in this application are true and correct and that all work done under the proposed permit will conform to the requirements of the Chicago Municipal Code

	REG. NO
ELECT CONTR	
ADDRESS	
SUPERVISOR SIGNATURE	

BOND. NO	REG. NO. N91822
SIGN ERECTOR: OLYMPIC SIGNS INC.	SIGNER
ADDRESS: 1130 N. GARFIELD, LOMBARD IL, 60148	
SIGNATURE	

The permit issued on this application will authorize only signs here applied for. If other signs are to be erected they must be covered by additional permits

City of Chicago
Rahm Emanuel, Mayor

Department of Buildings
Felicia Davis, Commissioner

COPY only for A.H. Sposato files

TYPE OF BUSINESS: COM FINANCIAL Other: BANK

Name: US BANK

LIC #:

Renewal Date:

Projects Over:

[Y] Private Property

[N] Public Way Grant Permit #:

[ ] Planned Development/Manufacturing PMD/PD#:

Zoning District: B1 Other:

TYPE OF SIGN:

[ ] ADVERTISING [ ] ILLUMINATE [ ] MOVEABLE

[X] BUSINESS [ ] FLASHING

TOTAL STREET FRONTAGE OF LOT (IN FEET)	1,040
TOTAL AREA OF NEW SIGN (SQ.FT.)	272
TOTAL AREA OF ALL SIGNS ON LOT (SQ.FT.)	486
HEIGHT OF SIGN ABOVE GRADE (TO TOP)	15ft 0in
DISTANCE OF CURB LINE OUTER EDGE (ft)	18
DISTANCE OF STRUCTURE INNER EDGE (ft)	18

DISTANCE FROM (ft):

A. PUBLIC PARK (OVER 10 ACRES)	1,000
B. EXPRESSWAY (IF LESS THAN 1,000 FT.)	1,000
C. RESIDENCE DISTRICT (ADVERTISING SIGNS ONLY)	1,000

IF REPLACEMENT SIGN OR CHANGE OF FACE, WHAT DOES THE EXISTING SIGN READ?

Original Payee:

Landmark Hold: [ ] **Status:**

ZONING (OFFICE USE ONLY)

SIGN BOND REQUIRED? [ ] YES

COUNCIL ORDER REQUIRED [X] YES

IS SPECIAL PERMISSION REQUIRED FROM CHIEF ELECTRICAL

[ ] YES

IF YES, ATTACH LETTER OF REQUEST

TIME STAMP

SIGN CLERK

APPROVED FOR PERMIT

REMARKS

City of Chicago

Office of the City Clerk

Document Tracking Sheet

Or2014-342

Meeting Date:	7/30/2014
Sponsor(s):	O'Connor (41)
Type:	Order
Title:	Issuance of permits for sign(s)/signboard(s) at 8550 W Bryn Mawr Ave
Committee(s) Assignment:	Committee on Zoning, Landmarks and Building Standards

Committee on Buildings
APPLICATION #100552098

ORDERED, That the Commissioner of Buildings is hereby directed to issue a sign permit to:

MIDWEST SIGNS
4910 W WILSHIRE BOULEVARD
COUNTRY CLUB HILLS, IL 60478

for the erection of a sign/signboard over 24 feet in height and / or over 100 square feet (in area of one face) at:

ADVOCATE MEDICAL GROUP
8550 W BRYN MAWR AVE
CHICAGO IL, 60631

Dimensions: length 21' 6" height 9'

Height above grade 65'

TOTAL SQUARE FOOT AREA 194'

Such a sign shall comply with all applicable provisions of TITLE 17 of the Chicago Zoning Ordinance and all other applicable provisions of the Municipal Code of the City of Chicago governing the construction and maintenance of outdoor signs, signboards and structures.

Mary O'Connor,
Alderman, 41st Ward

City of Chicago

Or2014-357

Office of the City Clerk

Document Tracking Sheet

Meeting Date:	7/30/2014
Sponsor(s):	Reilly (42)
Type:	Order
Title:	Issuance of permits for sign(s)/signboard(s) at 100 W Monroe St
Committee(s) Assignment:	Committee on Zoning, Landmarks and Building Standards

Committee on Zoning, Landmarks
and Building Standards
City Council Meeting
Alderman Brendan Reilly, 42nd Ward
Sign Order

ORDERED, That the Commissioner of Buildings is hereby directed to issue a sign permit to:

Design Group Signage
2135 Frontage Road
Des Plaines, IL 60018

For the erection of a sign/signboard over 24 feet in height and/or over 100 square feet (in area of one face) at:

Hyatt
100 W. Monroe St.
Chicago, IL 60603

Dimensions: length 27'-6" height 6'-0

Height above grade/roof to top of sign 266 feet

Total Square Foot Area 162.6 square feet

Elevation East

Such sign shall comply with all applicable provisions of TITLE 17 of the Chicago Zoning Ordinance and all other applicable provisions of the Municipal Code of the City of Chicago governing the construction and maintenance of outdoor signs, signboards and structures.

Brendan Reilly
Alderman, 42nd Ward

City of Chicago

Or2014-358

Office of the City Clerk

Document Tracking Sheet

Meeting Date:	7/30/2014
Sponsor(s):	Reilly (42)
Type:	Order
Title:	Issuance of permits for sign(s)/signboard(s) at 259 E Erie St - south elevation
Committee(s) Assignment:	Committee on Zoning, Landmarks and Building Standards

Committee on Buildings

(signs)

ORDERED, that the Commissioner of Buildings is hereby directed to issue a sign permit to: (Contractor's NAME & ADDRESS)

White Way Sign & Maintenance

451 Kingston Court

Mt. Prospect, IL 60056

For the erection of a sign/signboard over 24 feet in height and/**or over 100 square feet (in area of one face)** at: (Business NAME & ADDRESS)

Northwestern Memorial Hospital

259 E. Erie Street


Chicago, IL 60611

Dimensions: length	13'-1 5/8"	height	9'-4"
height above grade/roof to top of sign			360'
TOTAL SQUARE FOOT AREA			122 sf

South Elevation


Such sign(s) shall comply with all applicable provisions of TITLE 17 of the Chicago Zoning Ordinance and all other applicable provisions of the Municipal Code of the City of Chicago governing the construction and maintenance of outdoor signs, signboards and structures.

Alderman, Brendan Reilly, 42nd Ward

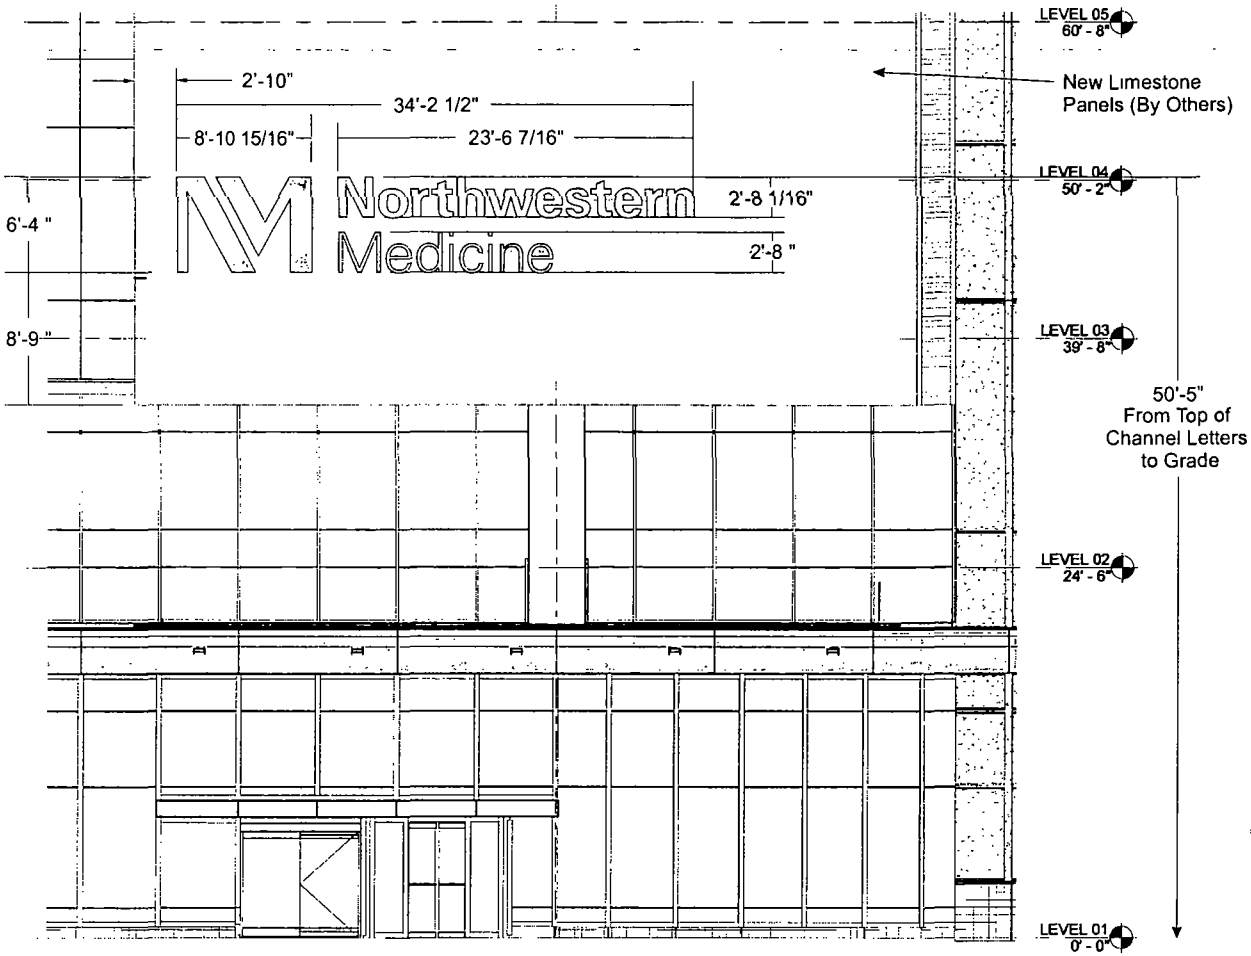


NORTH LOWER ELEVATION - With Proposed Non-Illuminated Channel Letterset

Scale: 1/8" = 1'-0"

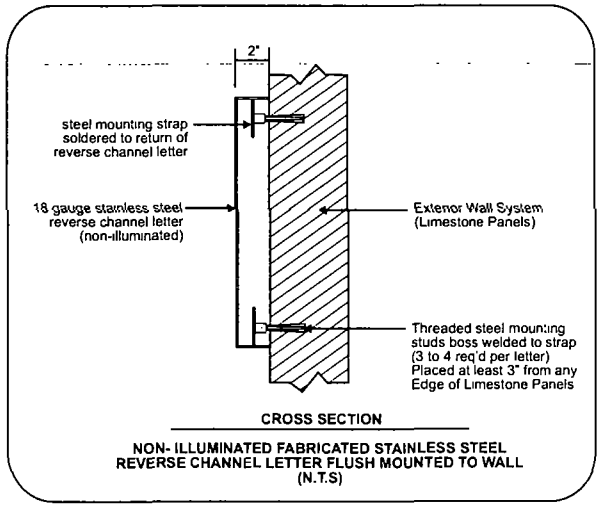

CROSS SECTION

NON- ILLUMINATED FABRICATED STAINLESS STEEL REVERSE CHANNEL LETTER FLUSH MOUNTED TO WALL (N.T.S)

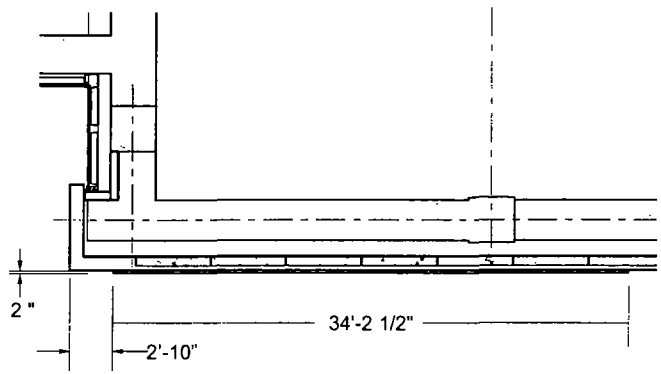

NORTH LOWER PLAN VIEW
- With Proposed Non-Illuminated Channel Letterset

Scale: 1/8" = 1'-0"

COLOR PRINTS MAY NOT ACCURATELY REPRESENT SPECIFIED COLORS
FOR ACCURATE COLOR ASSESSMENT REFER TO COLOR SPECIFICATIONS AND UTILIZE STANDARD VINYL AND PANTONE COLOR CHARTS

PHOTO RENDERINGS MAY NOT REFLECT SCALE ACCURATELY
REFER TO SPECIFIED DIMENSIONS FOR CORRECT SIZES


LETTER	REVISION	DATE	APPROVAL
A	Changed O A H Placement of Letterset / Added Limestone Pieces from Cust Supplied Drwg	5/6/14	TV

Customer Approval	Date
Production Number 14-4729	
Approved for Production	Date
Done to Permits	Permit Date

This is an original drawing created by White Way Sign for a project being planned for you. It is not to be shown to anyone outside your organization, nor copied, reproduced or exhibited in any fashion


WHITE WAY SIGN COMPANY
451 Kingston Ct Mount Prospect, IL 60056
Phone (847) 391-0200 Fax (847) 391-0099

Customer Lend Lease		File Name 14-4729 NM Gnrl Ltr PERMIT.cdr	
Job Name Northwest Medicine Outpatient Care Pavilion		Scale As Noted	Drawn By Tom Valenzano
Address 237-259 E Erie Street		Date 4/18/14	Sales Rep Bob Flannery III
City Chicago, IL	State / Zip IL 60611	Page 4 of 4	Drawing No 86427

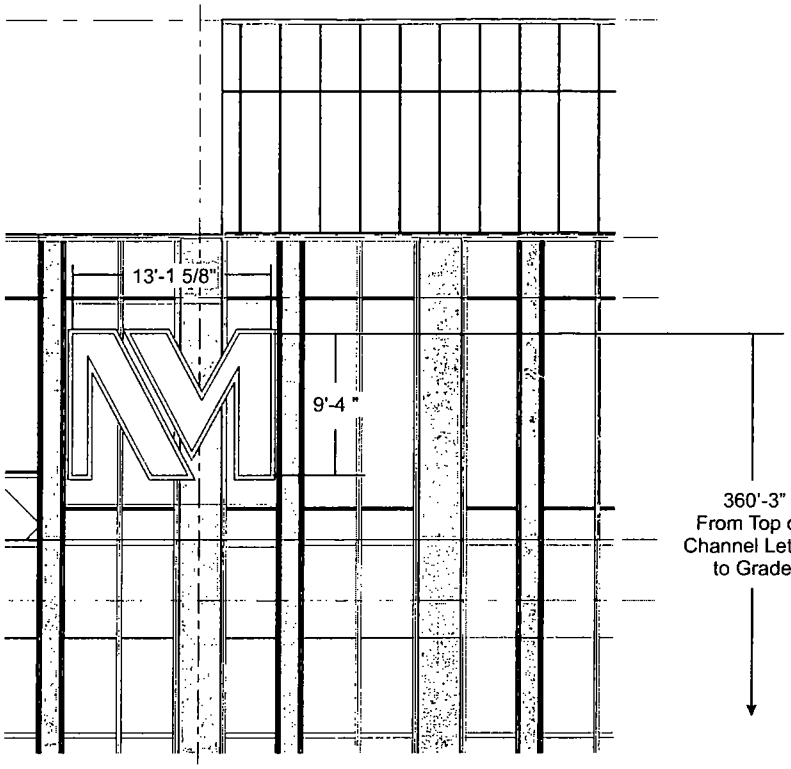


With Proposed Internally Illuminated Back-Lit Reverse Channel Letterset

Scale: 1/8" = 1'-0"

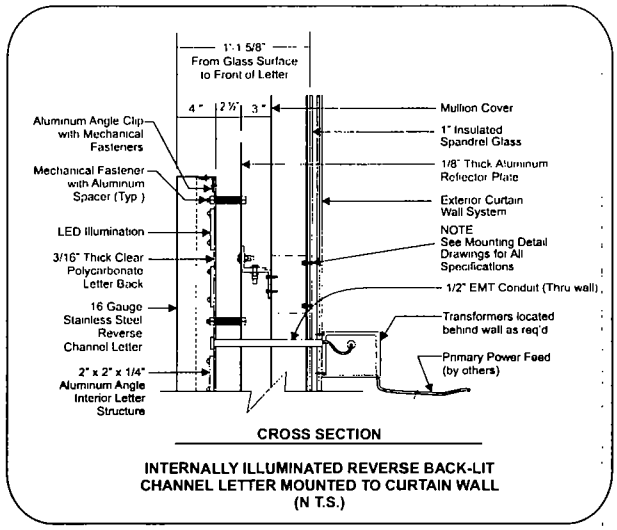

CROSS SECTION

INTERNALLY ILLUMINATED REVERSE BACK-LIT CHANNEL LETTER MOUNTED TO CURTAIN WALL (N T.S.)

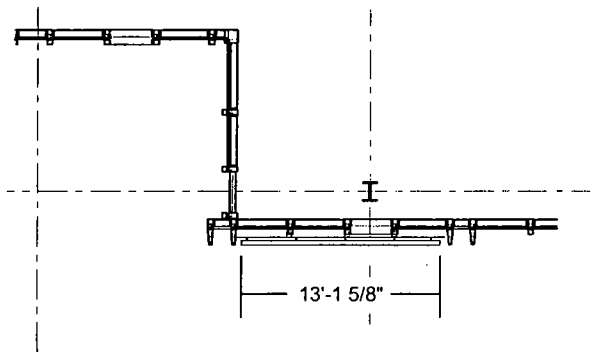

WEST UPPER FLOOR PLAN - Level 25
With Proposed Internally Illuminated Back-Lit Reverse Channel Letterset

Scale: 1/8" = 1'-0"

COLOR PRINTS MAY NOT ACCURATELY REPRESENT SPECIFIED COLORS
FOR ACCURATE COLOR ASSESSMENT REFER TO COLOR SPECIFICATIONS AND UTILIZE STANDARD VINYL AND PANTONE COLOR CHARTS


PHOTO RENDERINGS MAY NOT REFLECT SCALE ACCURATELY
REFER TO SPECIFIED DIMENSIONS FOR CORRECT SIZES

LETTER	REVISION	DATE	APPROVAL

This is an original drawing created by White Way Sign for a project being planned for you. It is not to be shown to anyone outside your organization, nor copied, reproduced or exhibited in any fashion


WHITE WAY SIGN COMPANY
451 Kingston Ct Mount Prospect, IL 60056
Phone (847) 391-0200 Fax (847) 391-0099

Customer: Lend Lease		File Name: 14-4729 NM Cnst Ltr PERMIT.cdr	
Job Name: Northwest Medicine Outpatient Care Pavilion		Scale: As Noted	Drawn By: Tom Valenzano
Address: 237-259 E. Erie Street		Date: 4/18/14	Sales Rep: Bob Flannery III
City: Chicago, IL	State / Zip: IL 60611	Page: 3 of 4	Drawing No: 86427

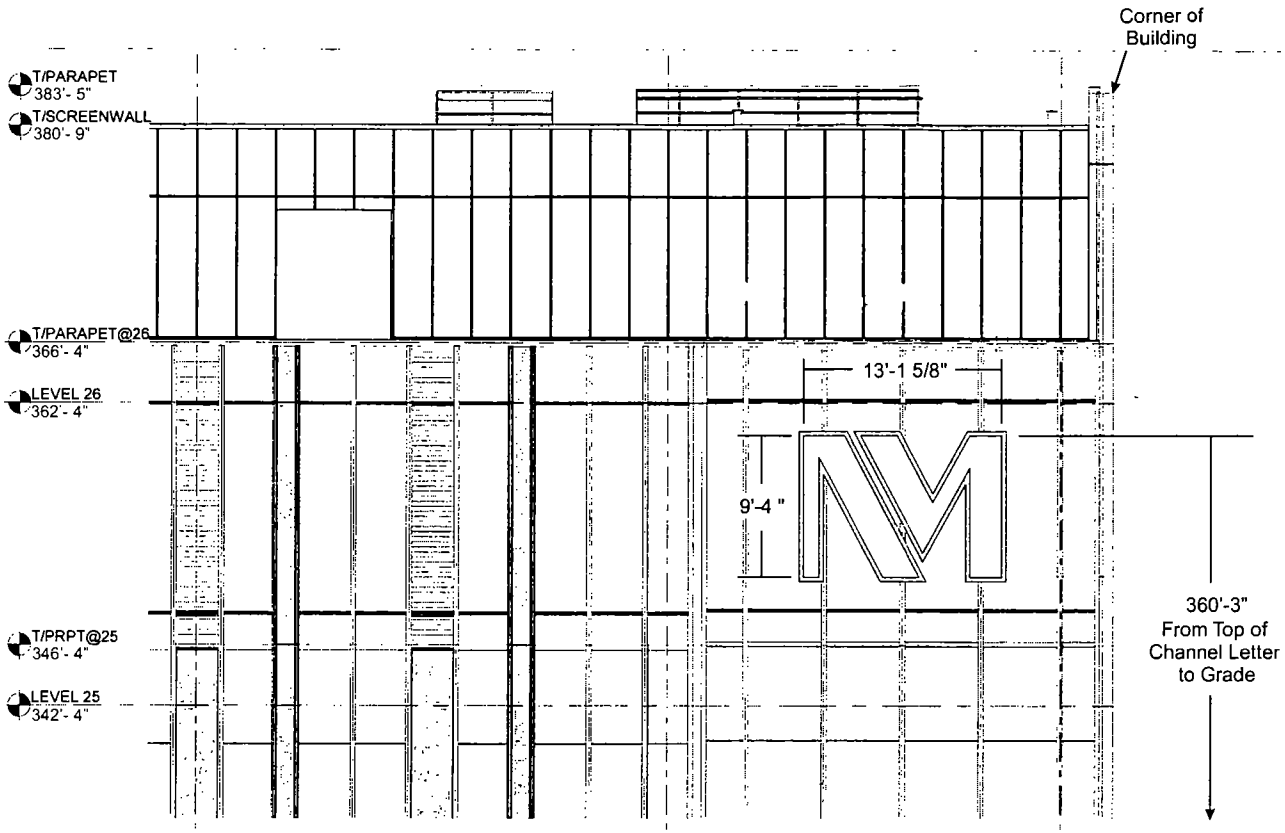


SOUTH UPPER ELEVATION - With Proposed Internally Illuminated Back-Lit Reverse Channel Letter Set

Scale. 1/8" = 1'-0"

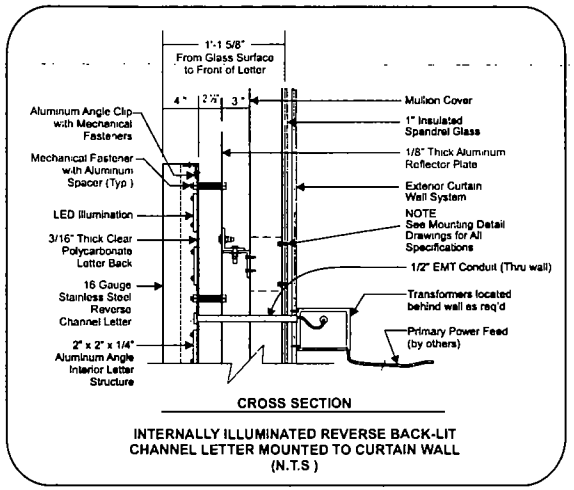

CROSS SECTION

INTERNALLY ILLUMINATED REVERSE BACK-LIT CHANNEL LETTER MOUNTED TO CURTAIN WALL (N.T.S)

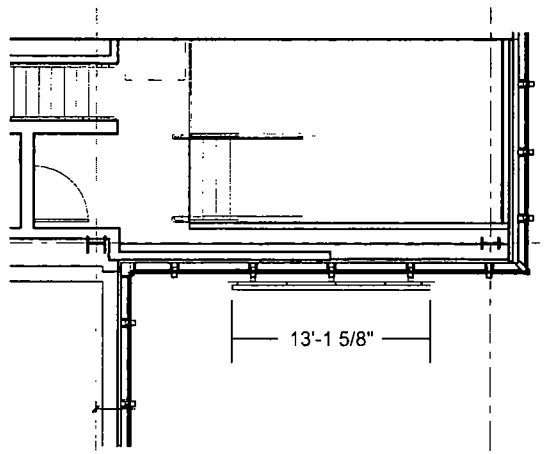

SOUTH UPPER FLOOR PLAN - Level 25 With Proposed Internally Illuminated Back-Lit Reverse Channel Letterset

Scale: 1/8" = 1'-0"

COLOR PRINTS MAY NOT ACCURATELY REPRESENT SPECIFIED COLORS
FOR ACCURATE COLOR ASSESSMENT REFER TO COLOR SPECIFICATIONS AND UTILIZE STANDARD VINYL AND PANTONE COLOR CHARTS

PHOTO RENDERINGS MAY NOT REFLECT SCALE ACCURATELY
REFER TO SPECIFIED DIMENSIONS FOR CORRECT SIZES


LETTER	REVISION	DATE	APPROVAL

Customer Approval	Date
Production Number 14-4729	
Approved for Production	Date
Date to Patterns	Permit Date


This is an original drawing created by White Way Sign for a project being planned for you. It is not to be shown to anyone outside your organization, nor copied, reproduced or exhibited in any fashion.

WHITE WAY SIGN COMPANY
451 Kingston Ct Mount Prospect, IL 60056
Phone (847) 391-0200 Fax: (847) 391-0099


Customer: Lend Lease		File Name: 14-4729 NM Chnl Ltr PERMIT.cdr	
Job Name: Northwest Medicine Outpatient Care Pavillion		Scale: As Noted	Drawn By: Tom Valenzano
Address: 237-259 E. Erie Street		Date: 4/18/14	Sales Rep: Bob Flannery III
City: Chicago, IL	State / Zip: IL 60611	Page: 2 of 4	Drawing No: 86427

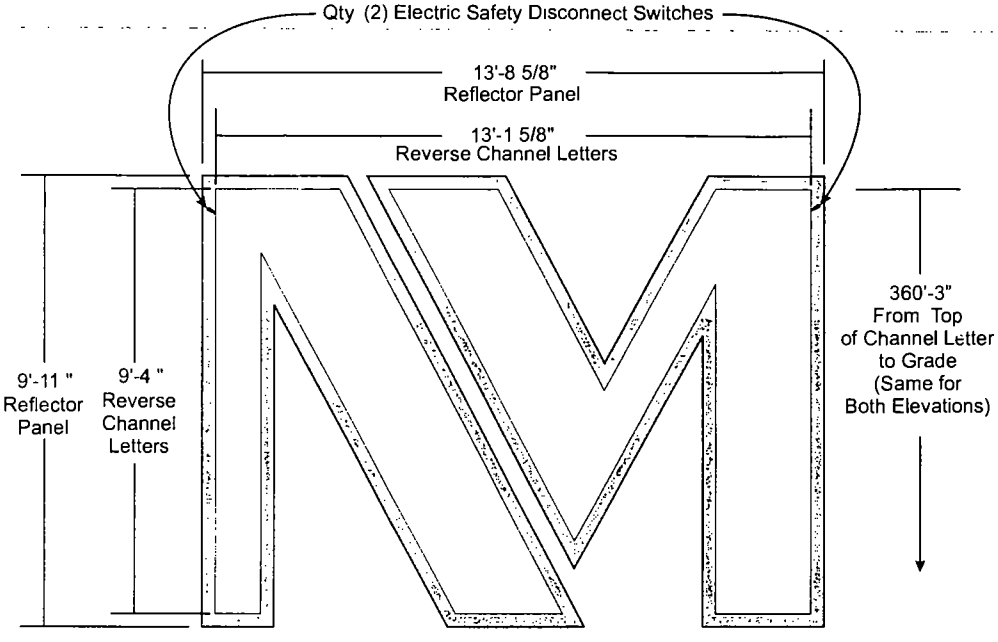

FRONT ELEVATION
Scale: 3/8" = 1'-0"

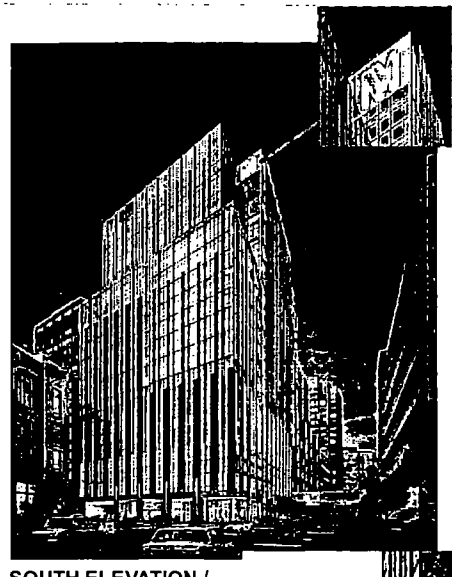

SOUTH ELEVATION / PERSPECTIVE VIEW- AT DUSK
With Proposed Channel Letterset
N.T.S.

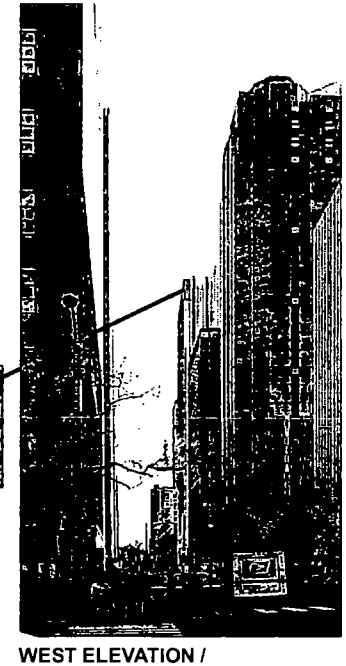

WEST ELEVATION / PERSPECTIVE VIEW- DURING DAY
With Proposed Channel Letterset
N.T.S.

Qty. (2) Sets of Internally Illuminated Back-Lit Reverse Channel Letters with Flat Reflector Background Panel Installed Onto Top of High-Rise Building as Shown.

Reverse Channel Letter: Fabricated from 16 Gauge Stainless Steel Painted White with Enamel Finish on Face and Sides (Returns). Letter Depth (Return) to be 4".
Inside "Channel" to be Painted White for Maximum Light Reflectivity

Letter Backs: 3/16" Thick Clear Polycarbonate to Allow Illumination.

Internal Illumination: Programmable DMX Controlled RGB Color Changing L.E.D. System.

Flat Reflector Panel: Contour Cut from 1/8" Thick Aluminum, Painted Light Grey with Enamel Finish (Necessary to Provide "Halo-Lit" Effect).

COLOR PRINTS MAY NOT ACCURATELY REPRESENT SPECIFIED COLORS
FOR ACCURATE COLOR ASSESSMENT REFER TO COLOR SPECIFICATIONS AND UTILIZE STANDARD VINYL AND PANTONE COLOR CHARTS

PHOTO RENDERINGS MAY NOT REFLECT SCALE ACCURATELY
REFER TO SPECIFIED DIMENSIONS FOR CORRECT SIZES

LETTER	REVISION	DATE	APPROVAL
A	Removed "Option A"	5/13/14	TV

Customer Approval	Date		
Production Number	14-4729		
Approved for Production	Date		
Date in Patterns	Permit / Date		

This is an original drawing created by White Way Sign for a project being planned for you. It is not to be shown to anyone outside your organization, nor copied, reproduced or exhibited in any fashion

WHITE WAY SIGN COMPANY
451 Kingston Ct Mount Prospect, IL 60056
Phone. (847) 391-0200 Fax (847) 391-0099

Customer	Lend Lease	File Name	14-4729 NM Chnl Ltr PERMIT.cdr
Job Name	Northwest Medicine Outpatient Care Pavilion	Scale	As Noted
Address	237-259 E Erie Street	Date	4/18/14
City	Chicago, IL State / Zip IL 60611	Page	1 of 4
Drawn By	Tom Valenzano		
Sales Rep	Bob Flannery III		
Drawing No	86427		

City of Chicago

Office of the City Clerk

Document Tracking Sheet

Or2014-359

Meeting Date:	7/30/2014
Sponsor(s):	Reilly (42)
Type:	Order
Title:	Issuance of permits for sign(s)/signboard(s) at 259 E Erie St - north elevation
Committee(s) Assignment:	Committee on Zoning, Landmarks and Building Standards

Committee on Buildings

(signs)

ORDERED, that the Commissioner of Buildings is hereby directed to issue a sign permit to: (Contractor's NAME & ADDRESS)

White Way Sign & Maintenance

451 Kingston Court

Mt. Prospect, IL 60056

For the erection of a sign/signboard over 24 feet in height and/**or over 100 square feet (in area of one face)** at: (Business NAME & ADDRESS)

Northwestern Memorial Hospital

259 E. Erie Street


Chicago, IL 60611

Dimensions: length	34'-2 1/2"	height	6'-4"
height above grade/roof to top of sign			50'-5"
TOTAL SQUARE FOOT AREA			216.65 sf

North Lower Elevation

Such sign(s) shall comply with all applicable provisions of TITLE 17 of the Chicago Zoning Ordinance and all other applicable provisions of the Municipal Code of the City of Chicago governing the construction and maintenance of outdoor signs, signboards and structures.

Alderman, Brendan Reilly, 42nd Ward

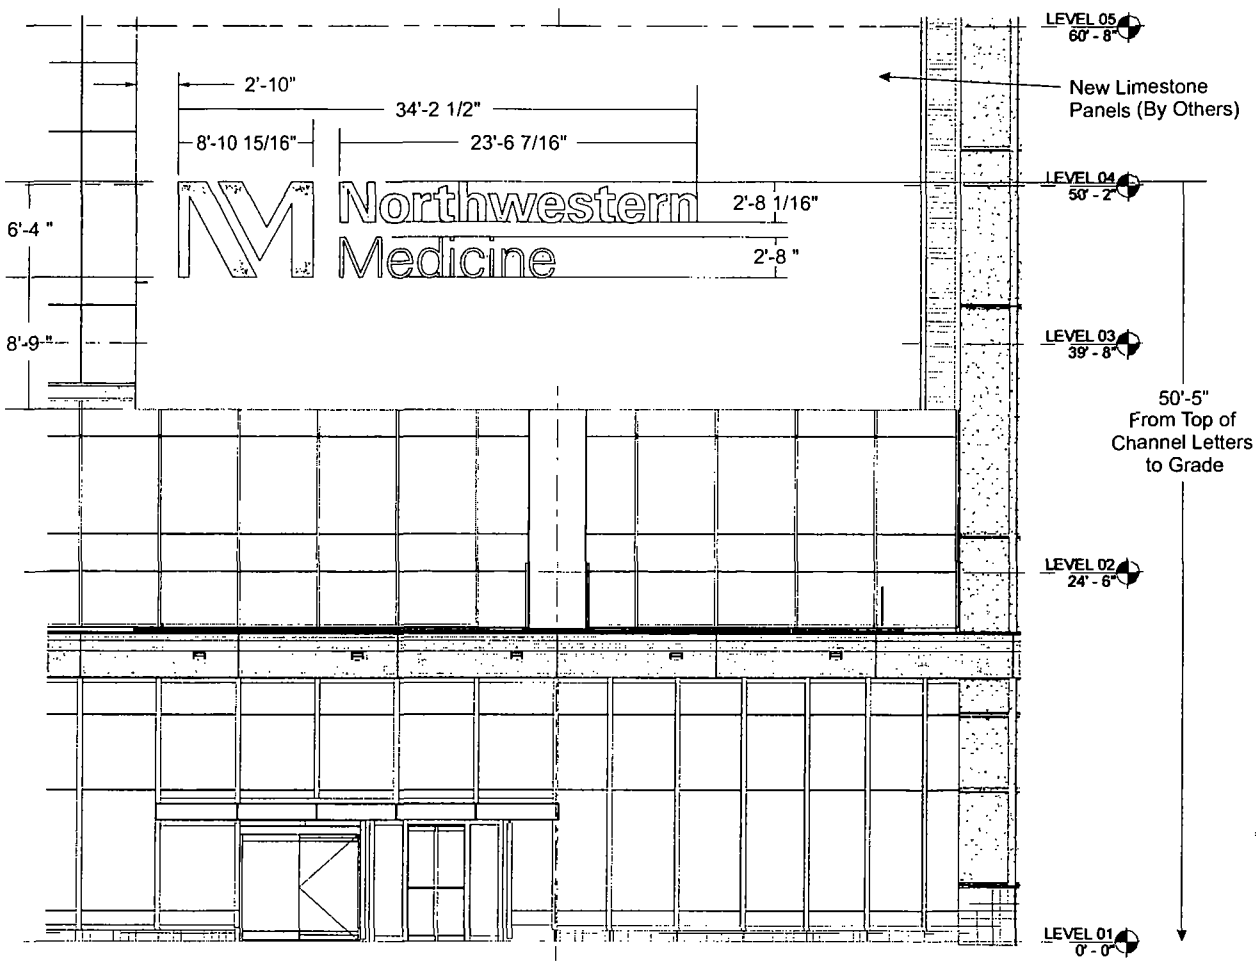


NORTH LOWER ELEVATION - With Proposed Non-Illuminated Channel Letterset

Scale: 1/8" = 1'-0"

steel mounting stra
soldered to return c
reverse channel lette

18 gauge stainless steel
reverse channel letter
(non-illuminated)

NON- IL
REVERSE

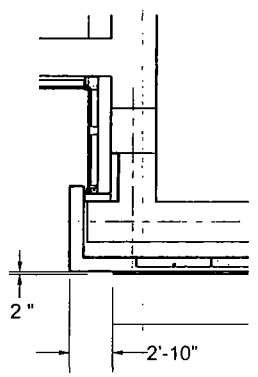

NC
- With Propos

COLOR PRINTS MAY NOT ACCURATELY REPRESENT SPECIFIED COLORS
FOR ACCURATE COLOR ASSESSMENT REFER TO COLOR SPECIFICATIONS AND UTILIZE STANDARD VINYL AND PANTONE COLOR CHARTS


PHOTO RENDERINGS MAY NOT REFLECT SCALE ACCURATELY
REFER TO SPECIFIED DIMENSIONS FOR CORRECT SIZES

Customer Approval	Date
Production Number 14-4729	
Approved for Production	Date
Date to Patterns	Proof Date

This is an original drawing created by White Way Sign for a project being planned for you. It is not to be shown to anyone outside your organization nor copied, reproduced or exhibited in any fashion.


WHITE WAY SIGN COMPANY
451 Kingston Ct Mount Prospect, IL 60056
Phone (847) 391-0200 Fax (847) 391-0099

Customer	Lend Lease
Job Name	Northwest Medicine Outpatie
Address	237-259 E. Erie Street
City	Chicago, IL

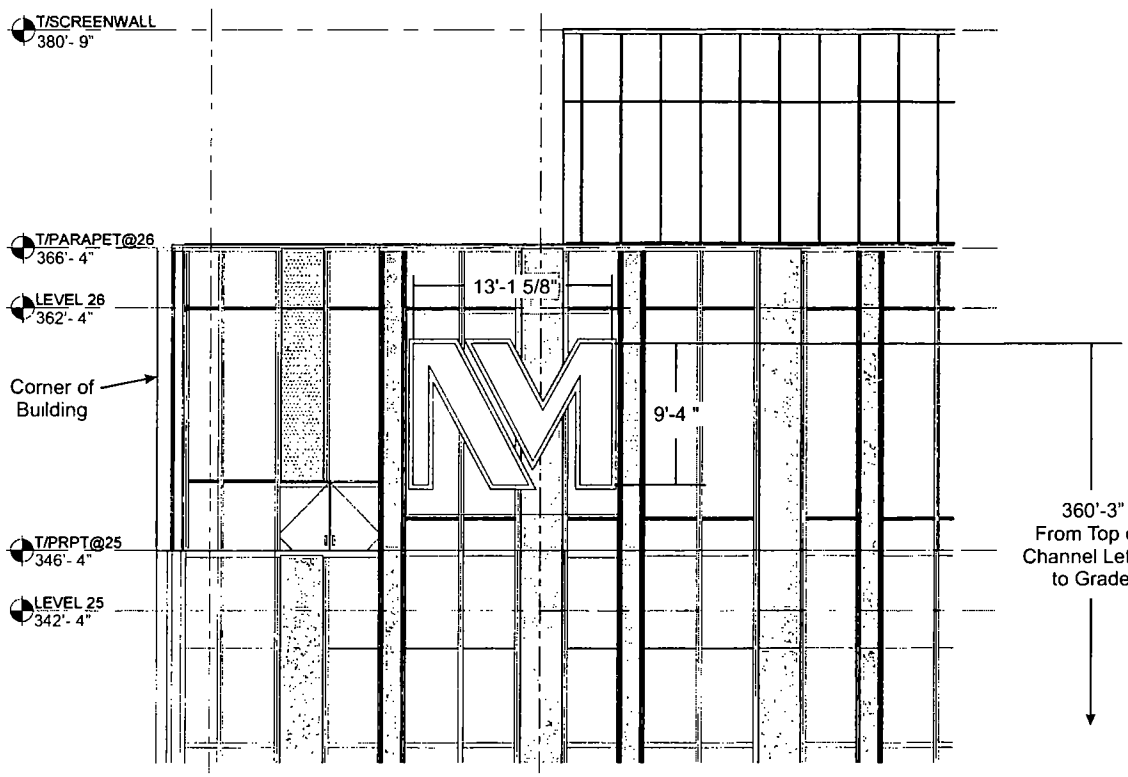

WEST UPPER ELEVATION - With Proposed Internally Illuminated Back-Lit Reverse Channel Letterset

Scale 1/8" = 1'-0"

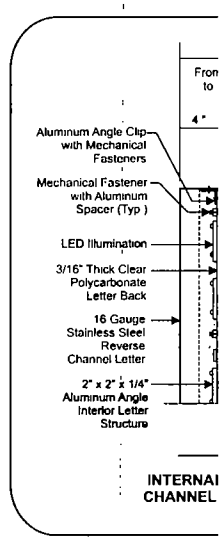

INTERNAL
CHANNEL

WEST
With
Back

COLOR PRINTS MAY NOT ACCURATELY REPRESENT SPECIFIED COLORS
FOR ACCURATE COLOR ASSESSMENT REFER TO COLOR SPECIFICATIONS AND UTILIZE STANDARD VINYL AND PANTONE COLOR CHARTS


PHOTO RENDERINGS MAY NOT REFLECT SCALE ACCURATELY
REFER TO SPECIFIED DIMENSIONS FOR CORRECT SIZES

Customer Approval	Date
Production Number 14-4729	
Approved for Production	Date
Date to Permits	Permit Date

This is an original drawing created by White Way Sign for a project being planned for you. It is not to be shown to anyone outside your organization, nor copied, reproduced or exhibited in any fashion.


WHITE WAY SIGN COMPANY
451 Kingston Ct Mount Prospect, IL 60056
Phone (847) 391-0200 Fax (847) 391-0099


Customer	Lend Lease
Job Name	Northwest Medicine Outpatie
Address	237-259 E. Erie Street
City	Chicago, IL

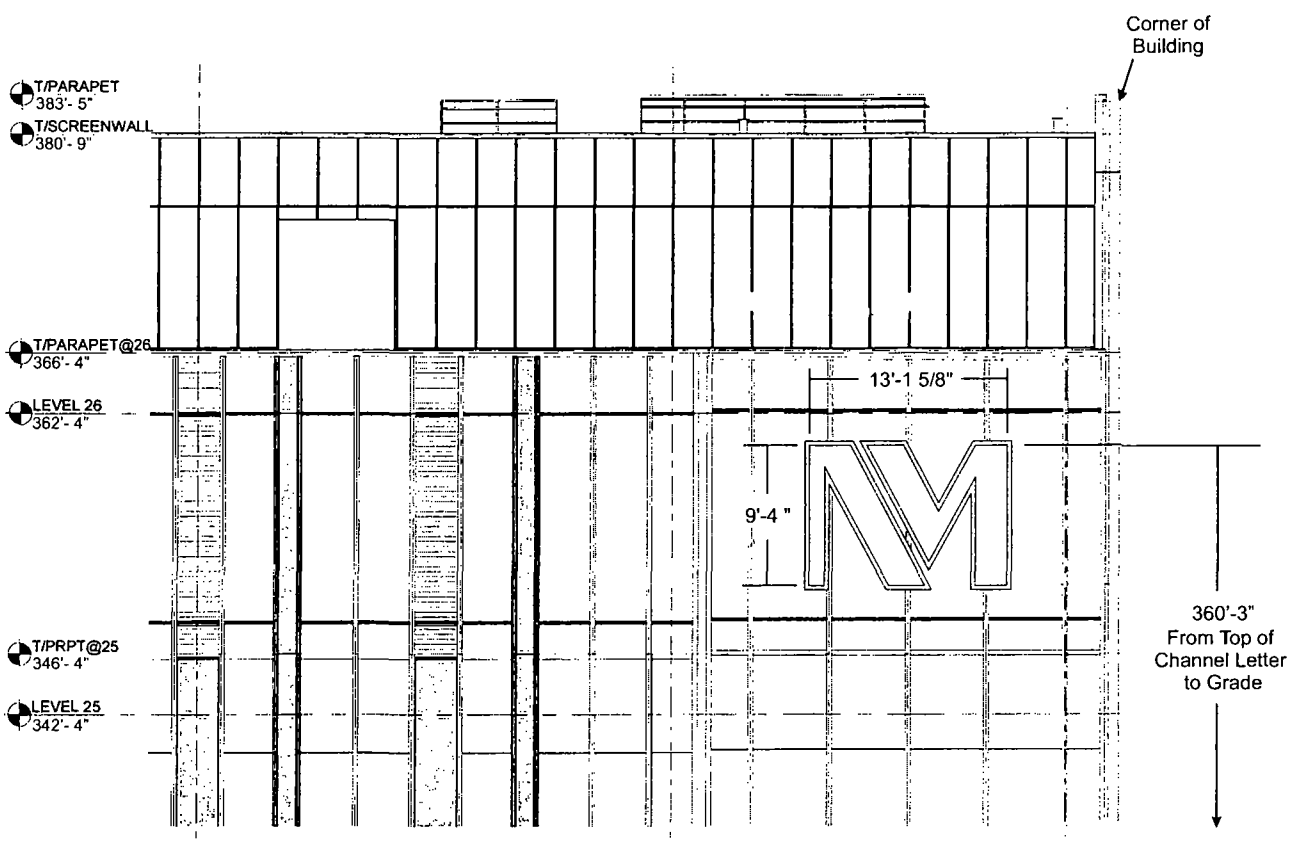

SOUTH UPPER ELEVATION - With Proposed Internally Illuminated Back-Lit Reverse Channel Letter Set

Scale 1/8" = 1'-0"

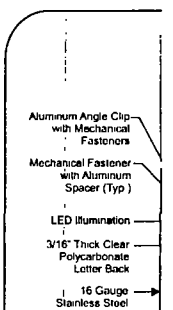

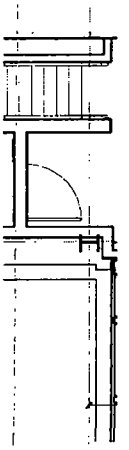

COLOR PRINTS MAY NOT ACCURATELY REPRESENT SPECIFIED COLORS
FOR ACCURATE COLOR ASSESSMENT REFER TO COLOR SPECIFICATIONS AND UTILIZE STANDARD VINYL AND PANTONE COLOR CHARTS


PHOTO RENDERINGS MAY NOT REFLECT SCALE ACCURATELY
REFER TO SPECIFIED DIMENSIONS FOR CORRECT SIZES

Customer Approval	Date
Production Number 14-4729	
Approved for Production	Date
Date in Patterns	Permit Date

This is an original drawing created by White Way Sign for a project being planned for you. It is not to be shown to anyone outside your organization, nor copied, reproduced or exhibited in any fashion.

WHITE WAY SIGN COMPANY
451 Kingston Ct Mount Prospect, IL 60056
Phone (847) 391-0200 Fax (847) 391-0099

Customer	Lend Lease
Job Name	Northwest Medicine Outpati
Address	237-259 E. Erie Street
City	Chicago, IL

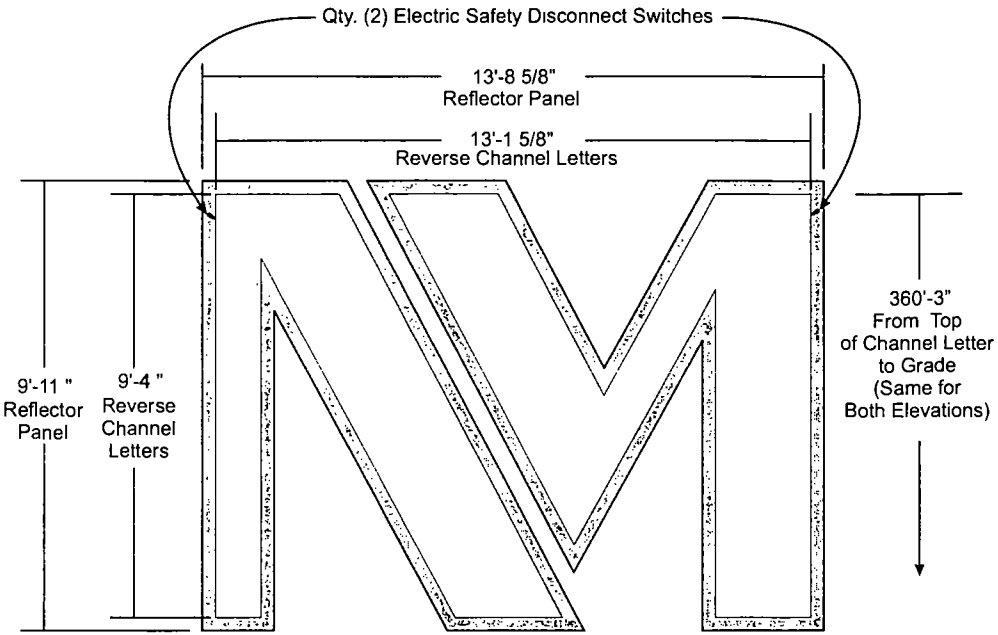

FRONT ELEVATION
Scale: 3/8" = 1'-0"

Qty. (2) Sets of Internally Illuminated Back-Lit Reverse Channel Letters with Flat Reflector Background Panel Installed Onto Top of High-Rise Building as Shown.

Reverse Channel Letter: Fabricated from 16 Gauge Stainless Steel Painted White with Enamel Finish on Face and Sides (Returns). Letter Depth (Return) to be 4".
Inside "Channel" to be Painted White for Maximum Light Reflectivity


Letter Backs: 3/16" Thick Clear Polycarbonate to Allow Illumination.

Internal Illumination: Programmable DMX Controlled RGB Color Changing L.E.D. System.

Flat Reflector Panel: Contour Cut from 1/8" Thick Aluminum, Painted Light Grey with Enamel Finish (Necessary to Provide "Halo-Lit" Effect).



SOUTH ELEVATION / PERSPECTIVE VIEW- AT DUSK
With Proposed Channel Letterset
N.T.S.

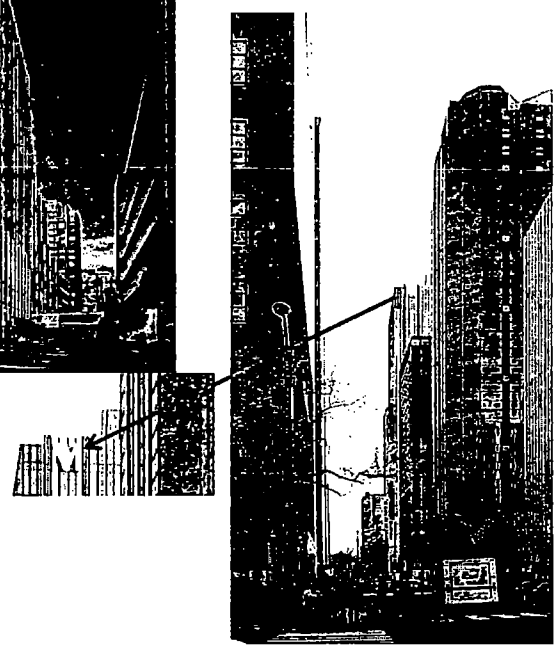

WEST ELEVATION / PERSPECTIVE VIEW- DURING DAY
With Proposed Channel Letterset
N.T.S.

COLOR PRINTS MAY NOT ACCURATELY REPRESENT SPECIFIED COLORS
FOR ACCURATE COLOR ASSESSMENT REFER TO COLOR SPECIFICATIONS AND UTILIZE STANDARD VINYL AND PANTONE COLOR CHARTS

PHOTO RENDERINGS MAY NOT REFLECT SCALE ACCURATELY
REFER TO SPECIFIED DIMENSIONS FOR CORRECT SIZES

LETTER	REVISION	DATE	APPROVAL
A	Removed "Option A"	5/13/14	TV

Customer Approval	Date
Production Number 14-4729	
Approved for Production	Date
Date to Patterns	Permit Date

This is an original drawing created by White Way Sign for a project being planned for you. It is not to be shown to anyone outside your organization, nor copied, reproduced or exhibited in any fashion.

WHITE WAY SIGN COMPANY
451 Kingston Ct Mount Prospect, IL 60056
Phone (847) 391-0200 Fax (847) 391-0099

Customer	Lond Lease	File Name	14-4729 NM Chnl Ltr PERMIT.cdr
Job Name	Northwest Medicine Outpatient Care Pavilion	Scale	As Noted
Address	237-259 E Erie Street	Date	4/18/14
City	Chicago, IL State / Zip IL 60611	Page	1 of 4
Drawn By	Tom Valenzano	Sales Rep	Bob Flannery III
Drawing No	86427		

City of Chicago

Or2014-369

Office of the City Clerk

Document Tracking Sheet

Meeting Date:	7/30/2014
Sponsor(s):	Reilly (42)
Type:	Order
Title:	Issuance of permits for sign(s)/signboard(s) at 455 N Cityfront Plaza Dr - 88 sq. ft.
Committee(s) Assignment:	Committee on Zoning, Landmarks and Building Standards

Committee on Zoning, Landmarks
and Building Standards
City Council Meeting 7-30-2014
Alderman Brendan Reilly, 42nd Ward
Sign Order, Permit #100532696

ORDERED, That the Commissioner of Buildings is hereby directed to issue a sign permit to:

Modern Signs, Inc.
1727 Armitage Ct.
Addison, IL 60101

For the erection of a sign/signboard over 24 feet in height and/or over 100 square feet (in area of one face) at:

University of Chicago
455 N. Cityfront Plaza Dr.
Chicago, IL 60611

Dimensions: length 22' height 4' – 5"

Height above grade/roof to top of sign 35 feet


Total Square Foot Area 88 square feet

Such sign shall comply with all applicable provisions of TITLE 17 of the Chicago Zoning Ordinance and all other applicable provisions of the Municipal Code of the City of Chicago governing the construction and maintenance of outdoor signs, signboards and structures.

Brendan Reilly
Alderman, 42nd Ward

Booth School - NBC Building Signage

Finished Letter

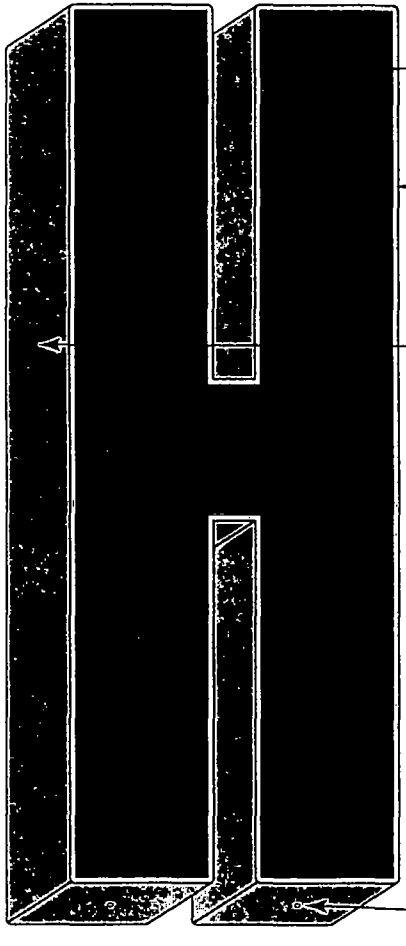


.177" Acrylic Face w/ 3M vinyl applied to 1st surface

.25" Flange in aluminum return that retains letter face

0.063" Aluminum Return painted Gold to match building details

.25" weep holes

Open Letter w/o Face

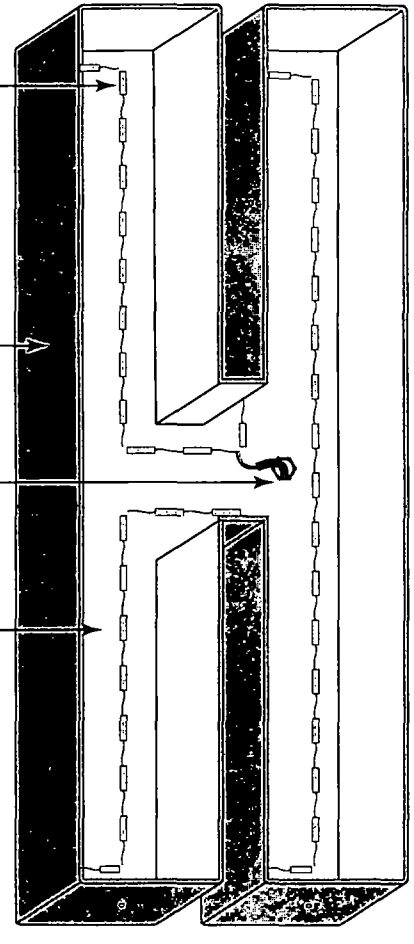


UL Listed LED modules

Low Voltage wire inlet connected to LEDs

0.080" Aluminum Back

Face Retainer Detail
Side Edge Cutaway

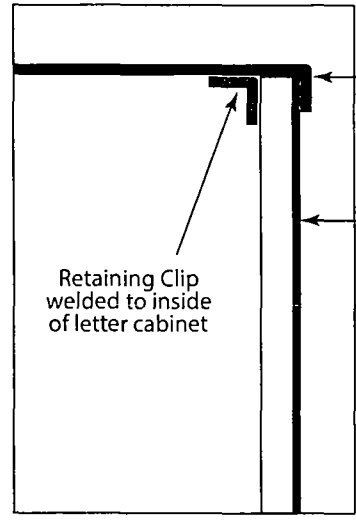

Return w Flange

White acrylic face with vinyl applied

Retaining Clip welded to inside of letter cabinet


INFINITY COMMUNICATIONS GROUP
5350 East Ave • Countryside, IL 60525
Ph. 708.352.1086 Fx. 708.352.1237

PROJECT
UNIVERSITY OF CHICAGO - BOOTH SCHOOL
CHANNEL LETTERS - NBC BUILDING
PANFACE W/ PUSH-THRU - GLEACHER CENTER

DATE	REVISED	VERSION
03 / 01 / 2014	YES	3

PROJECT NO.	SCALE	APPROVED BY
CYR 4972-73		
DRAWN/DESIGNED	DATE APPROVED	
BRL	00/ 00/ 0000	
SHEET 4 OF 7	APPROVED BY XXX	

Booth School - NBC Building Signage

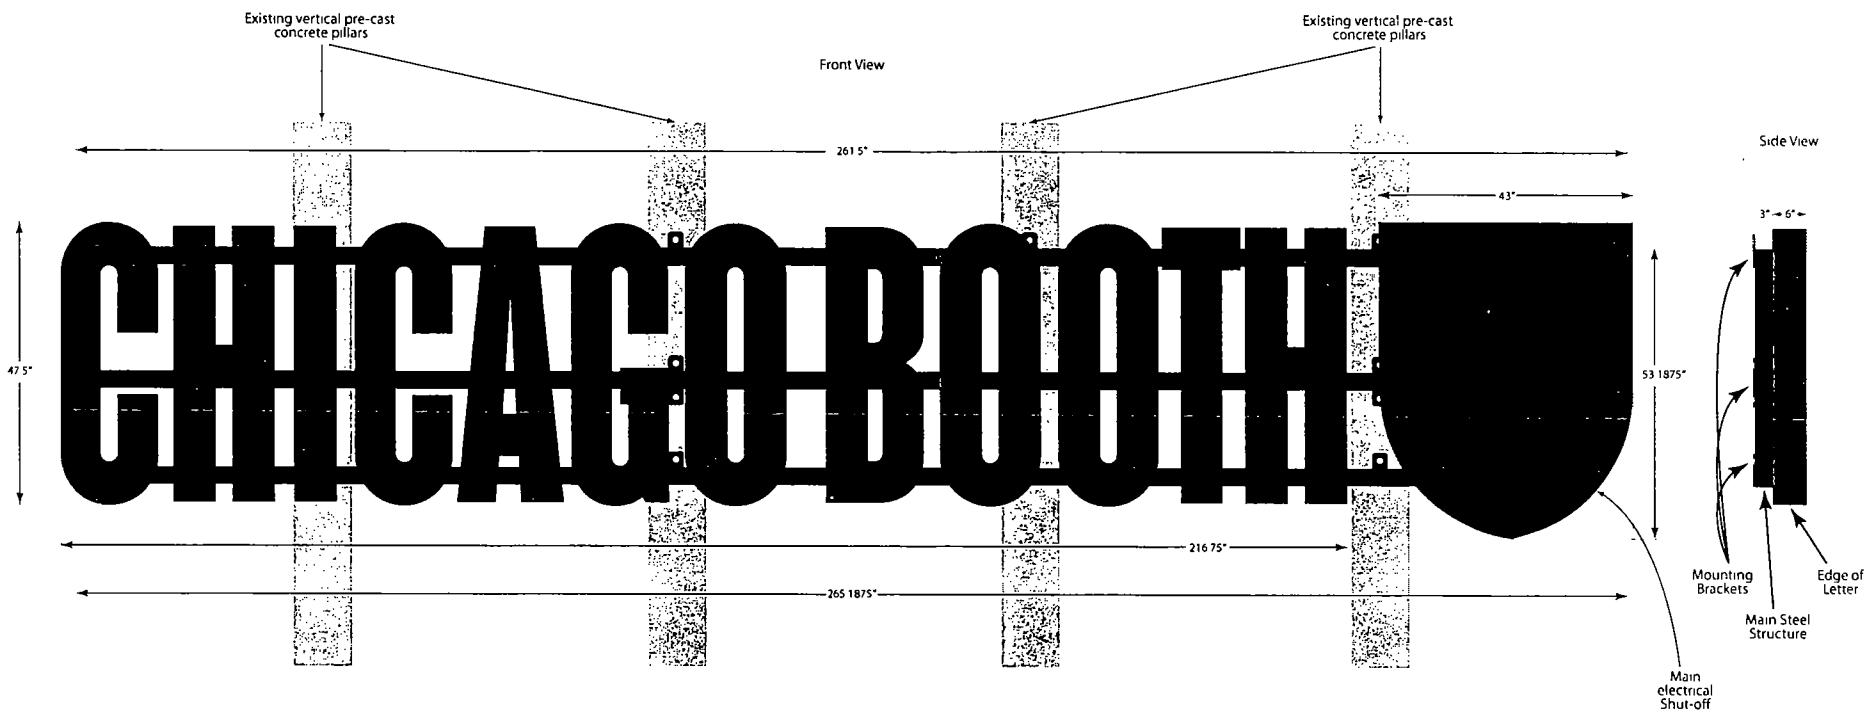


INFINITY COMMUNICATIONS GROUP
5350 EAST AVE • COUNTRYSIDE, IL 60525
PH. 708.352.1086 FX. 708.352.1237

PROJECT
UNIVERSITY OF CHICAGO - BOOTH SCHOOL
CHANNEL LETTERS - NBC BUILDING
PANFACE W/ PUSH-THRU - GLEACHER CENTER

DATE	REVISED	VERSION
03 / 01 / 2014	YES	3


PROJECT NO.	SCALE	APPROVED BY
CYR 4972-73		
DRAWN/DESIGNED	DATE APPROVED	
BRL	00/ 00/ 0000	
SHEET 3 OF 7	APPROVED BY XXX	

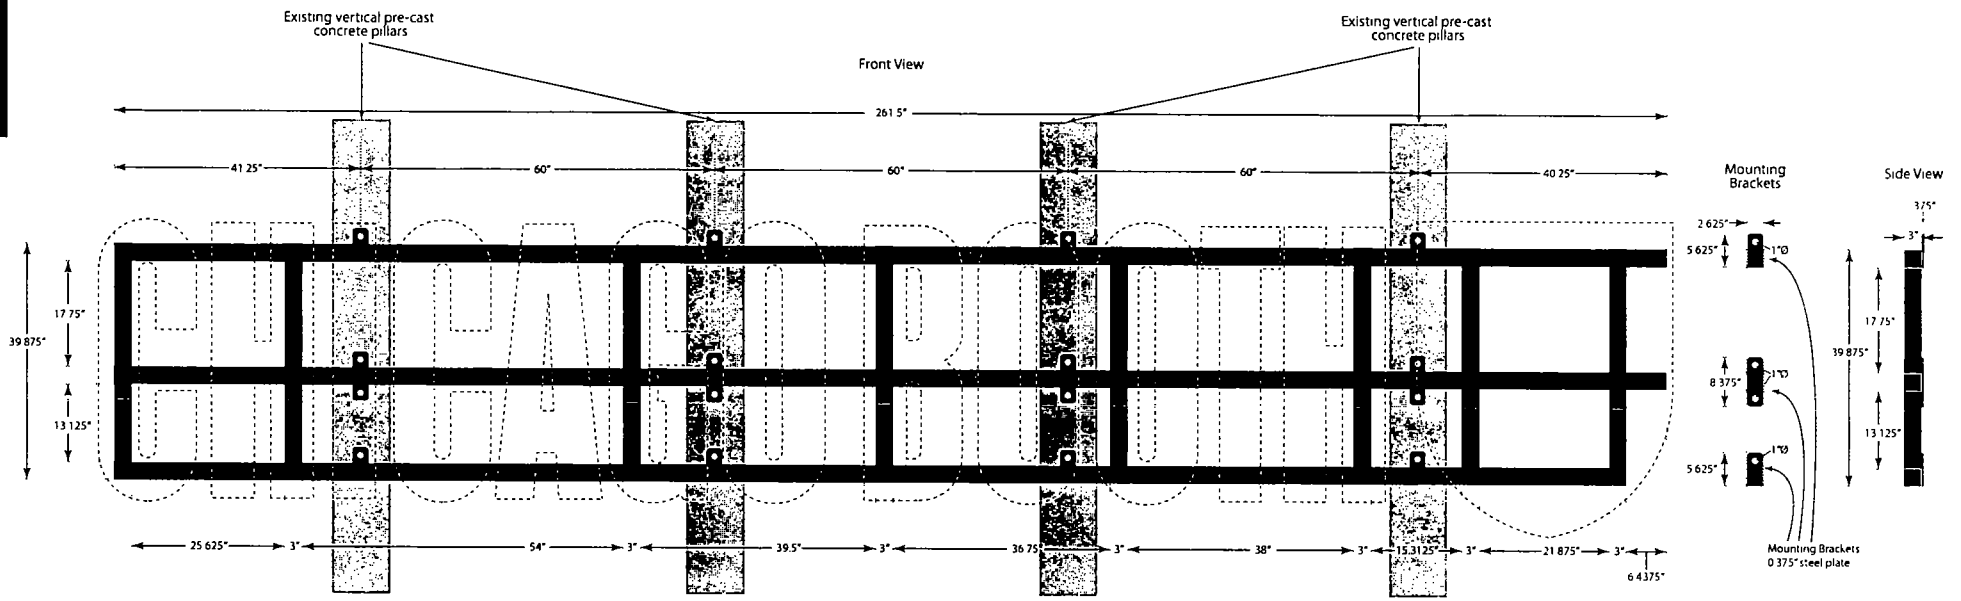

INFINITY COMMUNICATIONS GROUP
5350 East Ave • Countryside, IL 60525
Ph. 708.352.1086 Fx. 708.352.1237

PROJECT
UNIVERSITY OF CHICAGO - BOOTH SCHOOL
CHANNEL LETTERS - NBC BUILDING
PANFACE W/ PUSH-THRU - GLEACHER CENTER

DATE		PROJECT NO.	SCALE	APPROVED BY
03 / 01 / 2014		CYR 4972-73		
REVISED	VERSION	DRAWN/DESIGNED	DATE APPROVED	
YES	3	BRL	00/ 00/ 0000	
		SHEET 2 OF 7	APPROVED BY XXX	

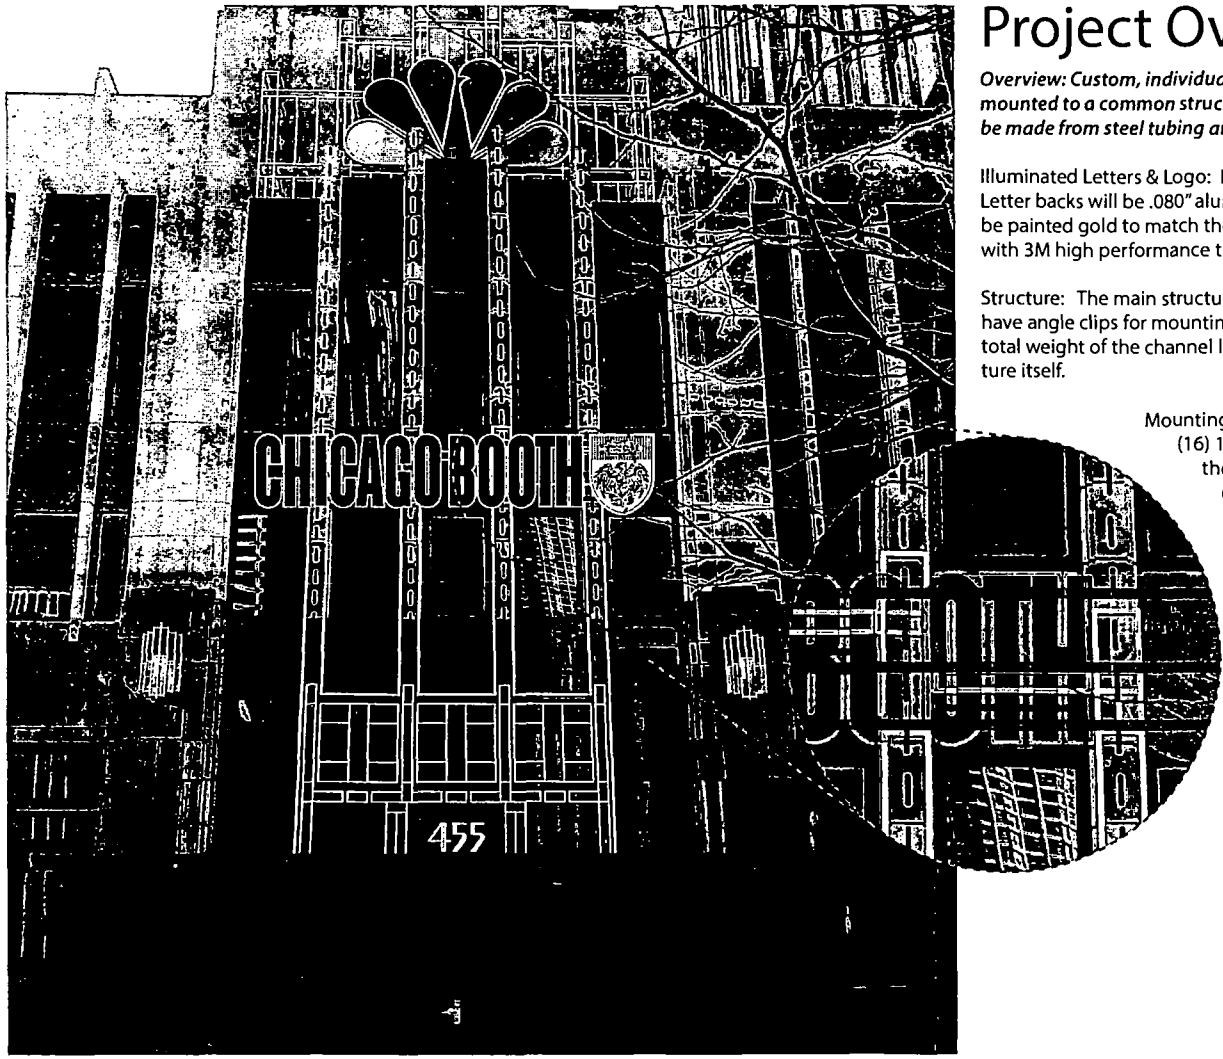

Project Overview

Overview: Custom, individual front lit channel letter set with common mounting structure. Letters will be mounted to a common structure, that structure will mount directly to the building. This v structure will be made from steel tubing and attach to the building using concrete anchors.

Illuminated Letters & Logo: Letters will be constructed of aluminum and illuminated with UL listed LEDs. Letter backs will be .080" aluminum, letter returns will be .063" aluminum. Sides and backs of letters will be painted gold to match the architectural detail on the building. Faces will be made from .177" acrylic with 3M high performance translucent vinyl applied to the first surface.

Structure: The main structure will be a grid made of 10 ga. (0.1019") HSS tubular steel . Structure will have angle clips for mounting to the building. Steel Structure is engineered to hold more than10x the total weight of the channel letters, including all lighting components, power supplies and the grid structure itself.

Mounting Details: Main structure will anchor into the concrete substrate using approx (16) 1/2" sleeve anchors. Holes will be drilled through the limestone façade into the structural concrete pillars. Each anchor has a static load value of approx 6000#. The sign, including the letters and structure will weigh no more that 1000#. The anchor system will have a total static holding value of 96,000#.

INFINITY COMMUNICATIONS GROUP
5350 EAST AVE • COUNTRYSIDE, IL 60525
PH. 708.352.1086 FX. 708.352.1237

PROJECT
UNIVERSITY OF CHICAGO - BOOTH SCHOOL
CHANNEL LETTERS - NBC BUILDING
PANFACE W/ PUSH-THRU - GLEACHER CENTER

DATE		PROJECT NO.	SCALE	APPROVED BY
03 / 01 / 2014		CYR 4972-73		
REVISED	VERSION	DRAWN/DESIGNED	DATE APPROVED	
YES	3	BrL	00/00/0000	
		SHEET 1 OF 7	APPROVED BY XXX	

City of Chicago

Office of the City Clerk

Document Tracking Sheet

Or2014-370

Meeting Date:	7/30/2014
Sponsor(s):	Reilly (42)
Type:	Order
Title:	Issuance of permits for sign(s)/signboard(s) at 455 N Cityfront Plaza Dr - 144 sq. ft.
Committee(s) Assignment:	Committee on Zoning, Landmarks and Building Standards

Committee on Zoning, Landmarks
and Building Standards
City Council Meeting 7-30-2014
Alderman Brendan Reilly, 42nd Ward
Sign Order, Permit #100532706

ORDERED, That the Commissioner of Buildings is hereby directed to issue a sign permit to:

Modern Signs, Inc.
1727 Armitage Ct.
Addison, IL 60101

For the erection of a sign/signboard over 24 feet in height and/or over 100 square feet (in area of one face) at:

University of Chicago
455 N. Cityfront Plaza Dr.
Chicago, IL 60611

Dimensions: length 24 height 6

Height above grade/roof to top of sign 7 feet

Total Square Foot Area 144 square feet


Such sign shall comply with all applicable provisions of TITLE 17 of the Chicago Zoning Ordinance and all other applicable provisions of the Municipal Code of the City of Chicago governing the construction and maintenance of outdoor signs, signboards and structures.

Brendan Reilly
Alderman, 42nd Ward

Booth School - Gleacher Center Signage

**This drawing is not to scale -
sizes are exagerated to show detail

Side View

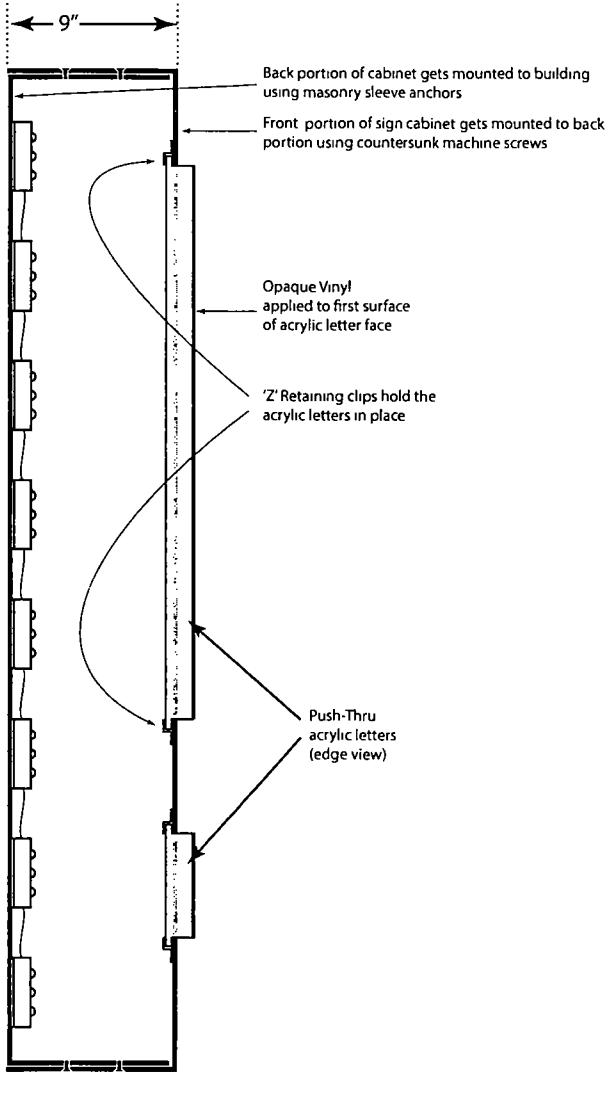

Cabinet Assembly Detail


INFINITY COMMUNICATIONS GROUP
5350 East Ave • Countryside, IL 60525
Ph. 708.352.1086 Fx. 708.352.1237

PROJECT
UNIVERSITY OF CHICAGO - BOOTH SCHOOL
CHANNEL LETTERS - NBC BUILDING
PANFACE W/ PUSH-THRU - GLEACHER CENTER


DATE		PROJECT NO.	SCALE	APPROVED BY
03 / 01 / 2014		CYR 4972-73		
REVISED	VERSION	DRAWN/DESIGNED	DATE APPROVED	
YES	3	BRL	00/ 00/ 0000	
		SHEET 7 OF 7	APPROVED BY XXX	

Booth School - Gleacher Center Signage

Front View

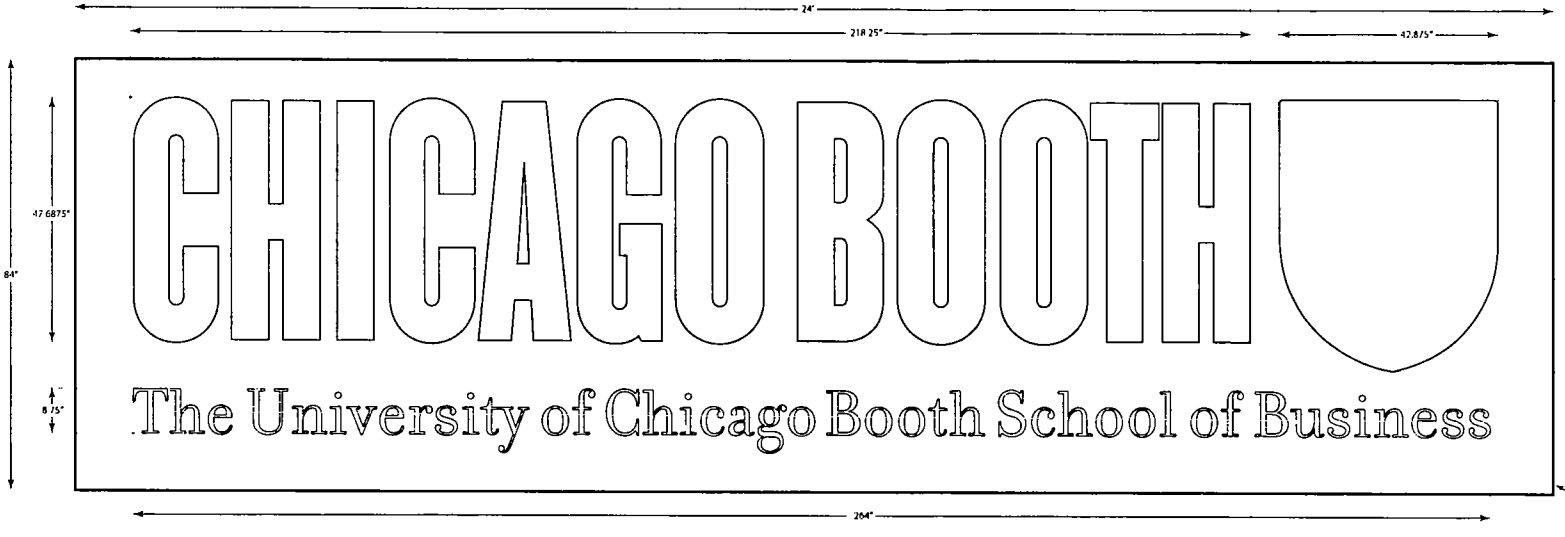

Side View

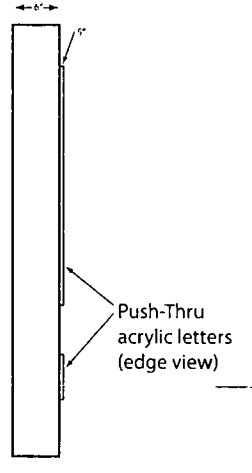

Materials: Aluminum & Acrylic


Back of cabinet: .080" aluminum reinforced by 2x2x.125 alum angle
Face of cabinet: .063" brushed aluminum sheet
Acrylic Letters & Logo: .75" & .50" clear acrylic
- "Chicago Booth" & [LOGO] - .75" acrylic
- "The University of..." - .50" acrylic

INFINITY COMMUNICATIONS GROUP
5350 East Ave • Countryside, IL 60525
Ph. 708.352.1086 Fx. 708.352.1237

PROJECT
UNIVERSITY OF CHICAGO - BOOTH SCHOOL
CHANNEL LETTERS - NBC BUILDING
PANFACE W/ PUSH-THRU - GLEACHER CENTER

DATE	REVISED	VERSION
03 / 01 / 2014	YES	3

PROJECT NO.	SCALE	APPROVED BY
CYR 4972-73		
DRAWN/DESIGNED	DATE APPROVED	
BRL	00/ 00/ 0000	
SHEET 6 OF 7	APPROVED BY XXX	

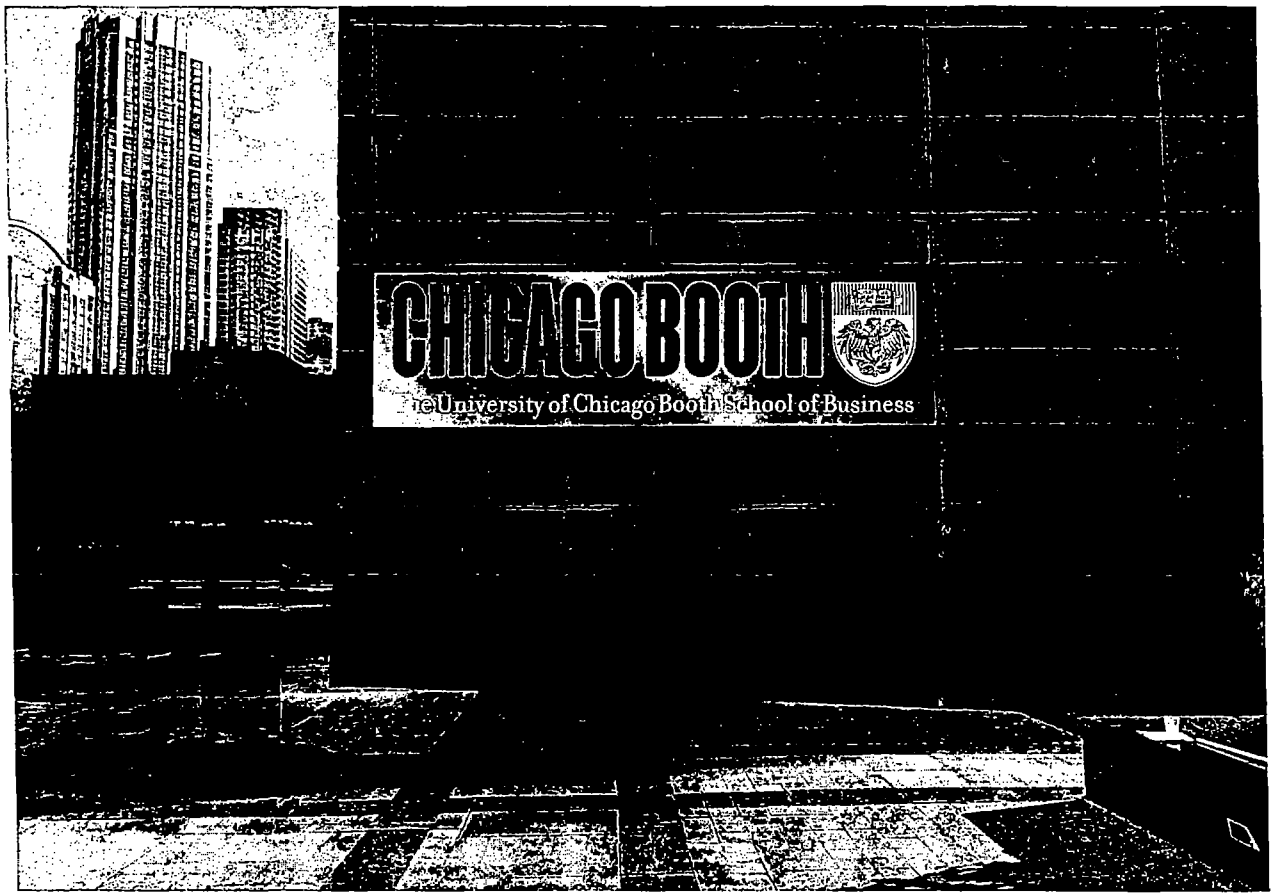

Project Overview

Overview: Internally Illuminated custom fabricated aluminum extrusion cabinet with routed face and push-thru acrylic letters & logo.

Aluminum Cabinet: Aluminum extrusion cabinet with a routed, brushed aluminum face. ¾" clear acrylic letters will be cut and pushed through the routed aluminum face. This will make the letters protrude from the face approx ½". 3M high performance opaque vinyl will be applied to the first surface of the letters. Sign will be internally illuminated by UL listed LEDs. Edges of letters will remain exposed and will illuminate.

Mounting Details: The cabinet has a shoe box cover design. The back portion will house the LEDs & power supplies. This will get mounted to the building using (12) .375" masonry sleeve anchors. The front portion, or lid, will carry the push-thru letters and slip over the back portion. The lid will fasten across the top and bottom. All fasteners connecting the 2 parts will be countersunk.

INFINITY COMMUNICATIONS GROUP
5350 EAST AVE • COUNTRYSIDE, IL 60525
PH. 708.352.1086 FX. 708.352.1237

PROJECT
UNIVERSITY OF CHICAGO - BOOTH SCHOOL
CHANNEL LETTERS - NBC BUILDING
PANFACE W/ PUSH-THRU - GLEACHER CENTER

DATE		PROJECT NO.	SCALE	APPROVED BY
03 / 01 / 2014		CYR 4972-73		
REVISED	VERSION	DRAWN/DESIGNED	DATE APPROVED	
YES	3	BRL	00/ 00/ 0000	
		SHEET 5 OF 7	APPROVED BY XXX	

City of Chicago

O2014-5843

Office of the City Clerk

Document Tracking Sheet

Meeting Date:	7/30/2014
Sponsor(s):	Dowell (3)
Type:	Ordinance
Title:	Vacation and dedication of public alley(s) in area bounded by S Indiana Ave, E 38th St, S Prairie Ave and E Pershing Rd
Committee(s) Assignment:	Committee on Transportation and Public Way

Transportation

NOT FOR PROFIT ORDINANCE

WHEREAS, the City of Chicago ("City") is a home rule unit of local government pursuant to Article VII, Section 6(a) of the 1970 Constitution of the State of Illinois, and, as such, may exercise any power and perform any function pertaining to its government and affairs; and

WHEREAS, the City wishes to support the charitable, educational and philanthropic activities of established Not for Profit Corporations and encourage the continued viability and growth of such activities; and

WHEREAS, many Not For Profit Corporations own property that adjoins streets and alleys that are no longer required for public use and might more productively be used in furtherance of such activities; and

WHEREAS, the City would benefit from the vacation of these streets and alleys by reducing City expenditures on maintenance, repair and replacement; by reducing fly-dumping, vandalism and other criminal activity; and by providing support for such charitable, educational and philanthropic activities; and

WHEREAS, the City can promote strong communities by facilitating services to the public, and increase the City's job base through the vacation of public street(s) and/or alley(s) for no compensation; and

WHEREAS, the properties at 3801-3857 S. Indiana Avenue, 3806-3858 S. Prairie Avenue and 200-224 E. Pershing Road, are owned by Apostolic Faith Church, an Illinois Not For Profit Corporation; and

WHEREAS, Apostolic Faith Church, an Illinois Not For Profit Corporation, proposes to assemble and use the portion of the public alleys to be vacated herein for parking in association with the construction of their new facility; and

WHEREAS, the City Council of the City of Chicago, after due investigation and consideration, has determined that the nature and extent of the public use and the public interest to be subserved is such as to warrant the vacation and dedication of parts of public alleys described in the following ordinance; now therefore,

BE IT ORDAINED BY THE CITY COUNCIL OF THE CITY OF CHICAGO:

SECTION 1.

Dedication:
THAT PARCEL OF LAND IN HOLMES' SUBDIVISION LOCATED IN THE WEST HALF OF THE SOUTHWEST 1/4 OF THE SOUTHEAST 1/4 OF THE SOUTHWEST 1/4 OF SECTION 34, TOWNSHIP 39 NORTH, RANGE 14, EAST OF THE THIRD PRINCIPAL MERIDIAN, IN COOK COUNTY, ILLINOIS. ANTE-FIRE MORE PARTICULARLY DESCRIBED AS FOLLOWS: LOT 47 (EXCEPT THE SOUTH 6 FEET THEREOF) IN HOLMES' SUBDIVISION OF THE WEST 1/2 OF THE SOUTHWEST 1/4 OF THE SOUTHEAST 1/4 OF THE SOUTHWEST 1/4 OF SECTION 34, TOWNSHIP 39 NORTH, RANGE 14, EAST OF THE THIRD PRINCIPAL MERIDIAN, ACCORDING TO THE ANTE-FIRE PLAT THEREOF RECORDED MAY 28TH, 1873, BOOK 9, PAGE 185, DOCUMENT NUMBER 105491, IN COOK COUNTY, ILLINOIS

Vacation:
THAT PARCEL OF LAND IN PICKET'S RESUBDIVISION OF LOTS 1 TO 19, INCLUSIVE OF HOLMES' SUBDIVISION LOCATED IN THE WEST HALF OF THE SOUTHWEST 1/4 OF THE SOUTHEAST 1/4 OF THE SOUTHWEST 1/4 OF SECTION 34, TOWNSHIP 39 NORTH, RANGE 14, EAST OF THE THIRD PRINCIPAL MERIDIAN, ACCORDING TO THE ANTE-FIRE PLAT THEREOF RECORDED MAY 28TH, 1873, BOOK 9, PAGE 185, DOCUMENT NUMBER 105491, IN COOK COUNTY, ILLINOIS, MORE PARTICULARLY DESCRIBED AS FOLLOWS: THE ENTIRE NORTH-SOUTH 16 FOOT WIDE ALLEY (EXCEPT THE NORTH 69 FEET THEREOF, ALSO BEING THAT PORTION FROM THE WESTERLY EXTENSION OF THE NORTH LINE OF THE SOUTH 6 FEET OF LOT 47 IN SAID HOLMES' SUBDIVISION NORTH) IN THE BLOCK BOUNDED BY AND PARALLEL TO SOUTH INDIANA AVENUE TO THE WEST, AND SOUTH PRAIRIE AVENUE TO THE EAST; EAST PERSHING ROAD TO THE SOUTH AND EAST 38TH STREET TO THE NORTH; ALSO THE ENTIRE EAST-WEST 16 FOOT WIDE ALLEY JUST NORTH OF AND PARALLEL TO EAST PERSHING ROAD IN THE BLOCK BOUNDED BY EAST 38TH STREET TO THE NORTH, EAST PERSHING ROAD TO THE SOUTH, SOUTH PRAIRIE AVENUE TO THE EAST AND SOUTH INDIANA AVENUE TO THE WEST

both as shaded and legally described by the words HEREBY DEDICATED FOR PUBLIC ALLEY" and "HEREBY VACATED" on the plats hereto attached as Exhibit A and Exhibit B respectively, which plats for greater clarity, are hereby made a part of this ordinance, be and the same vacations are hereby closed, inasmuch as the same are no longer required for public use and the public interest will be subserved by such vacations.

SECTION 2. The Commissioner of Transportation is hereby authorized to accept and approve a redevelopment agreement or similar instrument restricting the use and improvement of the public way vacated in Section 1 of this ordinance to social service purposes which include, but shall not be limited to the preparation of meals and food boxes for community distribution, homework assistance to neighborhood schoolchildren, collection of clothes, toys and outerwear for community members, outreach to seniors, provision of summer camp services, and for such use and improvements that are accessory, as that term is defined in the Chicago Zoning Ordinance, to such social service purposes, such uses and improvements to be owned and operated by a non-profit corporation, subject to the approval of the Corporation Counsel as to form and legality. The restriction on use and improvement in the covenant, agreement or instrument shall be for a term of 40 years and upon breach of such restriction the public way herein vacated shall revert to the City and be subject to the terms and conditions of the dedication by which it has been heretofore held by the City.

SECTION 3. Apostolic Faith Church, an Illinois Not For Profit Corporation acknowledges that all currently public sewers and appurtenances within the areas to be vacated shall become the private property and maintenance responsibility of the Apostolic Faith Church, an Illinois Not For Profit Corporation. If and when the existing sewer and appurtenances within the areas being vacated are abandoned, the abandonment plans must meet the Department of Water Management Sewer Design Section's requirements.

SECTION 4. The dedication for a public alley is accepted upon the express condition that it be constructed according to the most current version of the Chicago Department of Transportation *Regulations for Opening, Repair and Construction in the Public Way* and its appendices, and as agreed to by the applicant in the attached Duty to Build Agreement (Exhibit C), hereby made a part of this ordinance.

SECTION 5. The vacation and dedication herein provided for are made upon the express condition that within 180 days after the passage of this ordinance, the Apostolic Faith Church, an Illinois Not For Profit Corporation shall deposit in the City Treasury of the City of Chicago, a sum sufficient to defray the costs of removing paving and curb returns, and constructing sidewalk and curb at the entrance to that part of the alleys hereby vacated; and constructing the new alley to be dedicated, in accordance with current Department of Transportation Construction Guidelines for construction of public way.

SECTION 6. The vacation and dedication herein provided for are made upon the express condition that within 180 days after the passage of this ordinance, Apostolic Faith Church, an Illinois Not For Profit Corporation, shall file or cause to be filed for record in the Office of the Recorder of Deeds of Cook County, Illinois, a certified copy of this ordinance, a redevelopment agreement complying with Section 2 of this ordinance and approved by the Corporation Counsel, and original plats as approved by the Superintendent of Maps and Plats.

SECTION 7. This ordinance shall take effect and be in force from and after its passage. The vacation and dedication shall take effect and be in force from and after its recording.

Vacation/Dedication Approved:

Rebekah Scheinfeld
Commissioner of Transportation

Approved as to Form and Legality:

Richard Wendy
Deputy Corporation Counsel

Honorable Pat Dowell
Alderman, 3rd Ward

EXHIBIT "A"

PLAT OF DEDICATION


LEGAL DESCRIPTION OF DEDICATION:

THAT PARCEL OF LAND IN HOLMES SUBDIVISION LOCATED IN THE WEST HALF OF THE SOUTHWEST 1/4 OF THE SOUTHEAST 1/4 OF THE SOUTHWEST 1/4 OF SECTION 34, TOWNSHIP 39 NORTH, RANGE 14, EAST OF THE THIRD PRINCIPAL MERIDIAN, IN COOK COUNTY, ILLINOIS. ANTE-FIRE

MORE PARTICULARY DESCRIBED AS FOLLOWS:

LOT 47 (EXCEPT THE SOUTH 6 FEET THEREOF) IN HOLMES SUBDIVISION OF THE WEST 1/2 OF THE SOUTHWEST 1/4 OF THE SOUTHEAST 1/4 OF THE SOUTHWEST 1/4 OF SECTION 34, TOWNSHIP 39 NORTH, RANGE 14, EAST OF THE THIRD PRINCIPAL MERIDIAN, ACCORDING TO THE ANTE-FIRE PLAT THEREOF RECORDED MAY 28th, 1873, BOOK 9, PAGE 185, DOCUMENT NUMBER 105491, IN COOK COUNTY, ILLINOIS.

SCALE 1"=30'

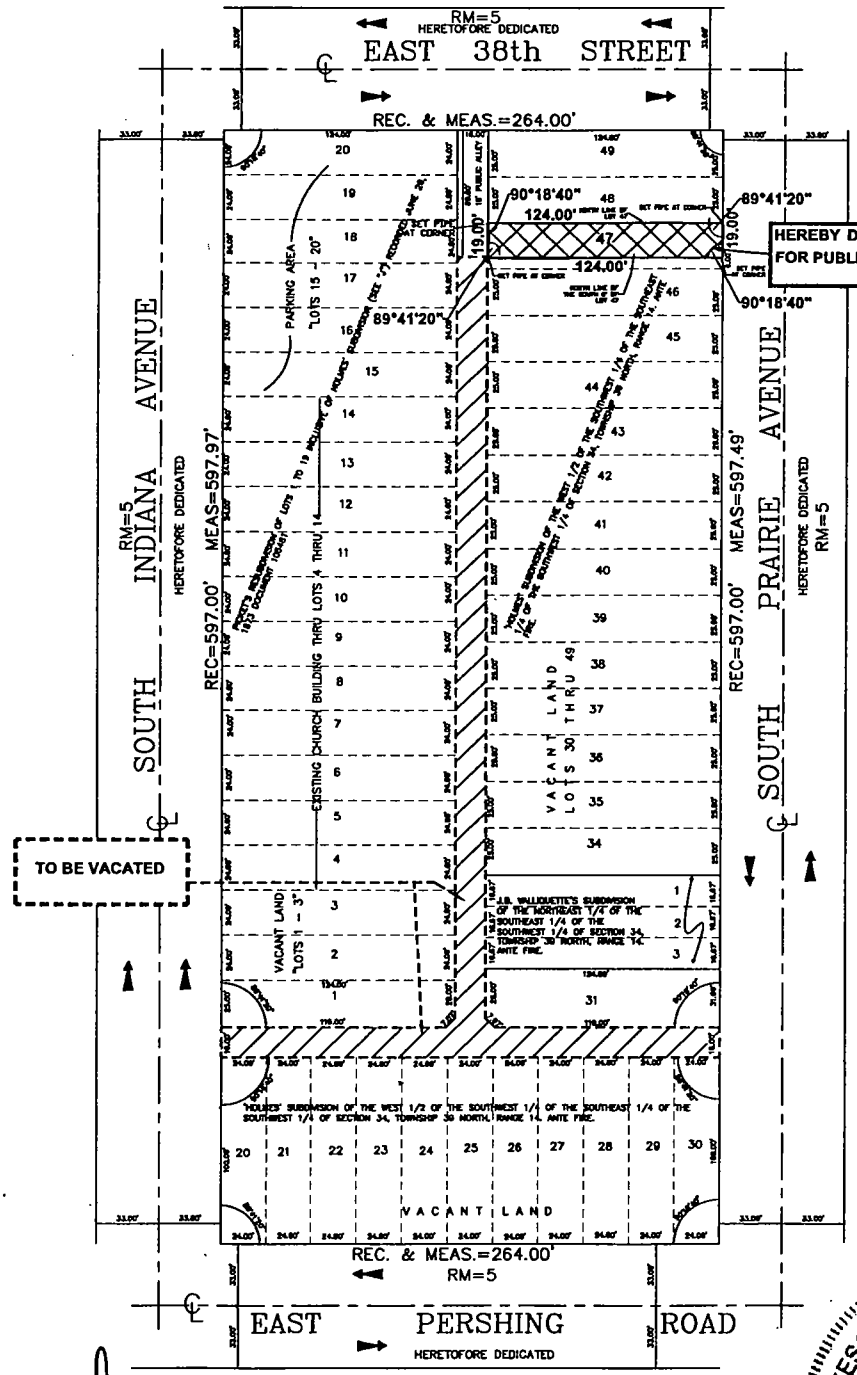

COMMONLY KNOWN AS EAST SIDE OF INDIANA AVENUE FROM EAST PERSHING ROAD TO E. 38TH STREET.
PIN'S STARTING WITH

PIN#: 17-34-324-022-0000 LOT 47

AREA 2,356 SQ. FEET
ACRES 0.0541 ACRES

SURVEYOR'S NOTES/LEGEND

THE ZONING CLASSIFICATION OF THE "TO BE OPENED" PROPERTY SHOWN HEREON IS RM-5 AS DELINEATED ON THE CITY OF CHICAGO, DEPARTMENT OF ZONING WEBSITE.

THE SURVEYOR HAS NOT RESEARCHED THE APPLICABLE ZONING, BUILDING CODES, SETBACKS OR SPECIFIC USES ALLOWED WITHIN THIS ZONING CLASSIFICATION, CONTACT THE CITY OF CHICAGO.

DEPARTMENT OF ZONING, CITY HALL 121 NORTH LASALLE STREET ROOM 905, CHICAGO ILLINOIS (312) 744-6317, FAX:312-744-8552 FOR CERTIFICATION, VERIFICATION AND SPECIFIC MATTERS PERTAINING TO THE ABOVE NOTED ZONING CLASSIFICATION.

ZONING RM-5
LAST DATE OF FIELD WORK: 9/23/13

HEREBY DEDICATED FOR PUBLIC ALLEY

TO BE VACATED

STREET CENTER LINE
PROPERTY BOUNDARY LINES
LOT LINES

NOTE** NO MONUMENTS FOUND

COMPARE ALL POINTS BEFORE BUILDING, NO IMPROVEMENTS SHOULD BE MADE ON THE BASIS OF THIS PLAT ALONE.
CRITICAL FIELD MONUMENTATION SHOULD BE ESTABLISHED PRIOR TO THE COMMENCEMENT OF ANY AND ALL CONSTRUCTION.
PLEASE REFER TO DEED, TITLE POLICY AND/OR LOCAL ORDINANCES FOR BUILDING LINE RESTRICTIONS AND/OR EASEMENTS NOT SHOWN HEREON
PLEASE CHECK LEGAL DESCRIPTION WITH DEED AND IMMEDIATELY REPORT ANY DISCREPANCY TO THE SURVEYOR FOR EXPLANATION AND/OR CORRECTION.

ALL DIMENSIONS AND MEASUREMENTS ARE SHOWN IN FEET AND DECIMAL PARTS THEREOF, AND ARE CORRECTED TO A TEMPERATURE OF 62 DEGREES FAHRENHEIT.

UNLESS REQUESTED OTHERWISE (BY THE CLIENT OR HIS/HER AGENT) MONUMENTS OR WITNESS POINTS SHALL BE SET FOR ALL ACCESSIBLE CORNERS OF THE SURVEY

THIS PROFESSIONAL SERVICE CONFORMS TO THE CURRENT ILLINOIS MINIMUM STANDARDS OF PRACTICE APPLICABLE TO BOUNDARY SURVEYS. ILLINOIS PROFESSIONAL LAND SURVEYOR NO. 035-0053083.

OWNER'S CERTIFICATION:

HORACE E. SMITH, PASTOR, CHIEF EXECUTIVE OFFICER AND CHAIRMAN OF THE BOARD OF TRUSTEES OF THE APOSTOLIC FAITH CHURCH, AN ILLINOIS NOT-FOR-PROFIT CORPORATION, (THE "CHURCH") HEREBY CERTIFIES THAT IT IS THE OWNER OF THE PROPERTY DESCRIBED HEREON AND AS SUCH OWNER HAS CAUSED SAID PROPERTY TO BE SURVEYED FOR THE PURPOSE OF DEDICATING A PUBLIC STREET AS SHOWN HEREON IN WITNESS THEREOF SAID CHURCH, HAS CAUSED THIS CERTIFICATE TO BE SIGNED BY ITS DULY AUTHORIZED PASTOR, CHIEF EXECUTIVE OFFICER AND CHAIRMAN OF THE BOARD OF TRUSTEES OR IT'S BEHALF ON THIS _____ DAY OF _____ A.D. 20____.

BY: APOSTOLIC FAITH CHURCH, AN ILLINOIS NOT-FOR-PROFIT CORPORATION

BY: _____
NAME: HORACE E. SMITH
ITS: PASTOR, CHIEF EXECUTIVE OFFICER AND CHAIRMAN OF THE BOARD OF TRUSTEES

NOTARY

STATE OF ILLINOIS
COUNTY OF COOK

I, _____, A NOTARY PUBLIC IN AND FOR SAID COUNTY IN THE STATE AFORESAID DO HEREBY CERTIFY THAT _____ ONE OF THE OWNERS OF LAND DESCRIBED IN THE FORGOING PLAT APPEARED BEFORE ME THIS DAY IN PERSON AND ACKNOWLEDGED THAT HE EXECUTED THE SAID PLAT AS HIS FREE AND VOLUNTARY ACT FOR THE USES AND PURPOSES THEREIN SET FORTH

DATE _____ SIGNATURE _____

SUBSCRIBED AND SWORN TO BEFORE ME THIS ____ DAY OF _____

NOTARY PUBLIC

PROFESSIONAL LAND SURVEYOR'S CERTIFICATE

LEON R. PASS & ASSOCIATES

LEON R PASS
035-0053083
STATE OF ILLINOIS
COUNTY OF COOK

PROFESSIONAL DESIGN FIRM
LAND SURVEYING
CORPORATION

CHICAGO
ILLINOIS

STATE OF ILLINOIS

Rev 9/22/2014

COOK COUNTY

CITY CLERK

CDOT

CDOT #34-03-12-3589

LEON R. PASS & ASSOCIATES, P.L.L.C.
Professional Land Surveyors
Illinois Land Surveyor No. 35-0053083
Tel.: (773) 779-1700 Chicago, Illinois 60643 Fax: (773) 779-9143
E-mail: lpassassoc@aol.com
DESIGN FIRM NO. 184-004144

APOSTOLIC FAITH CHURCH
BISHOP HORACE P. SMITH
8825 S. INDIANA AVENUE
Tel.: (773) 873-8500 Chicago, Illinois 60653 Fax: (773) 873-8003

NO.	DATE	BY	DESCRIPTION
1	9/27/13	RP	NO PLAT BOARD REQUEST
2	10/4/13	RP	REVISED PLAT PER CLIENT
3	10/8/13	RP	REVISED PLAT PER CDOT
4	10/22/14	RP	ADDED SPACE FOR SIGNATURES

DRAWN BY: RP
CHECKED BY: LRP
SCALE: 1"=30'
PROJECT NO.: 13-09-3265
SHEET NO.: 1 of 1


EXHIBIT "B"

PLAT OF VACATION

LEGAL DESCRIPTION OF VACATION:

THAT PARCEL OF LAND IN PICKECT'S RESUBDIVISION OF LOTS 1 TO 19 INCLUSIVE OF HOLMES' SUBDIVISION LOCATED IN THE WEST HALF OF THE SOUTHWEST 1/4 OF THE SOUTHEAST 1/4 OF THE SOUTHWEST 1/4 OF SECTION 34, TOWNSHIP 39 NORTH, RANGE 14, EAST OF THE THIRD PRINCIPAL MERIDIAN, ACCORDING TO THE ANTE-FIRE PLAT THEREOF RECORDED MAY 28th, 1873, BOOK 9, PAGE 185, DOCUMENT NUMBER 105491, IN COOK COUNTY, ILLINOIS, MORE PARTICULARLY DESCRIBED AS FOLLOWS: THE ENTIRE NORTH-SOUTH 16 FOOT WIDE ALLEY (EXCEPT THE NORTH 69 FEET THEREOF, ALSO BEING THAT PORTION FROM THE WESTERLY EXTENSION OF THE NORTH LINE OF THE SOUTH 6 FEET OF LOT 47 IN SAID HOLMES' SUBDIVISION NORTH) IN THE BLOCK BOUNDED BY AND PARALLEL TO SOUTH INDIANA AVENUE TO THE WEST, AND SOUTH PRAIRIE AVENUE TO THE EAST; EAST PERSHING ROAD TO THE SOUTH AND EAST 38TH STREET TO THE NORTH; ALSO THE ENTIRE EAST-WEST 16 FOOT WIDE ALLEY JUST NORTH OF AND PARALLEL TO EAST PERSHING ROAD IN THE BLOCK BOUNDED BY EAST 38TH STREET TO THE NORTH, EAST PERSHING ROAD TO THE SOUTH, SOUTH PRAIRIE AVENUE TO THE EAST AND SOUTH INDIANA AVENUE TO THE WEST.

TOTAL AREA=10,764.50
ACRES=0.2471

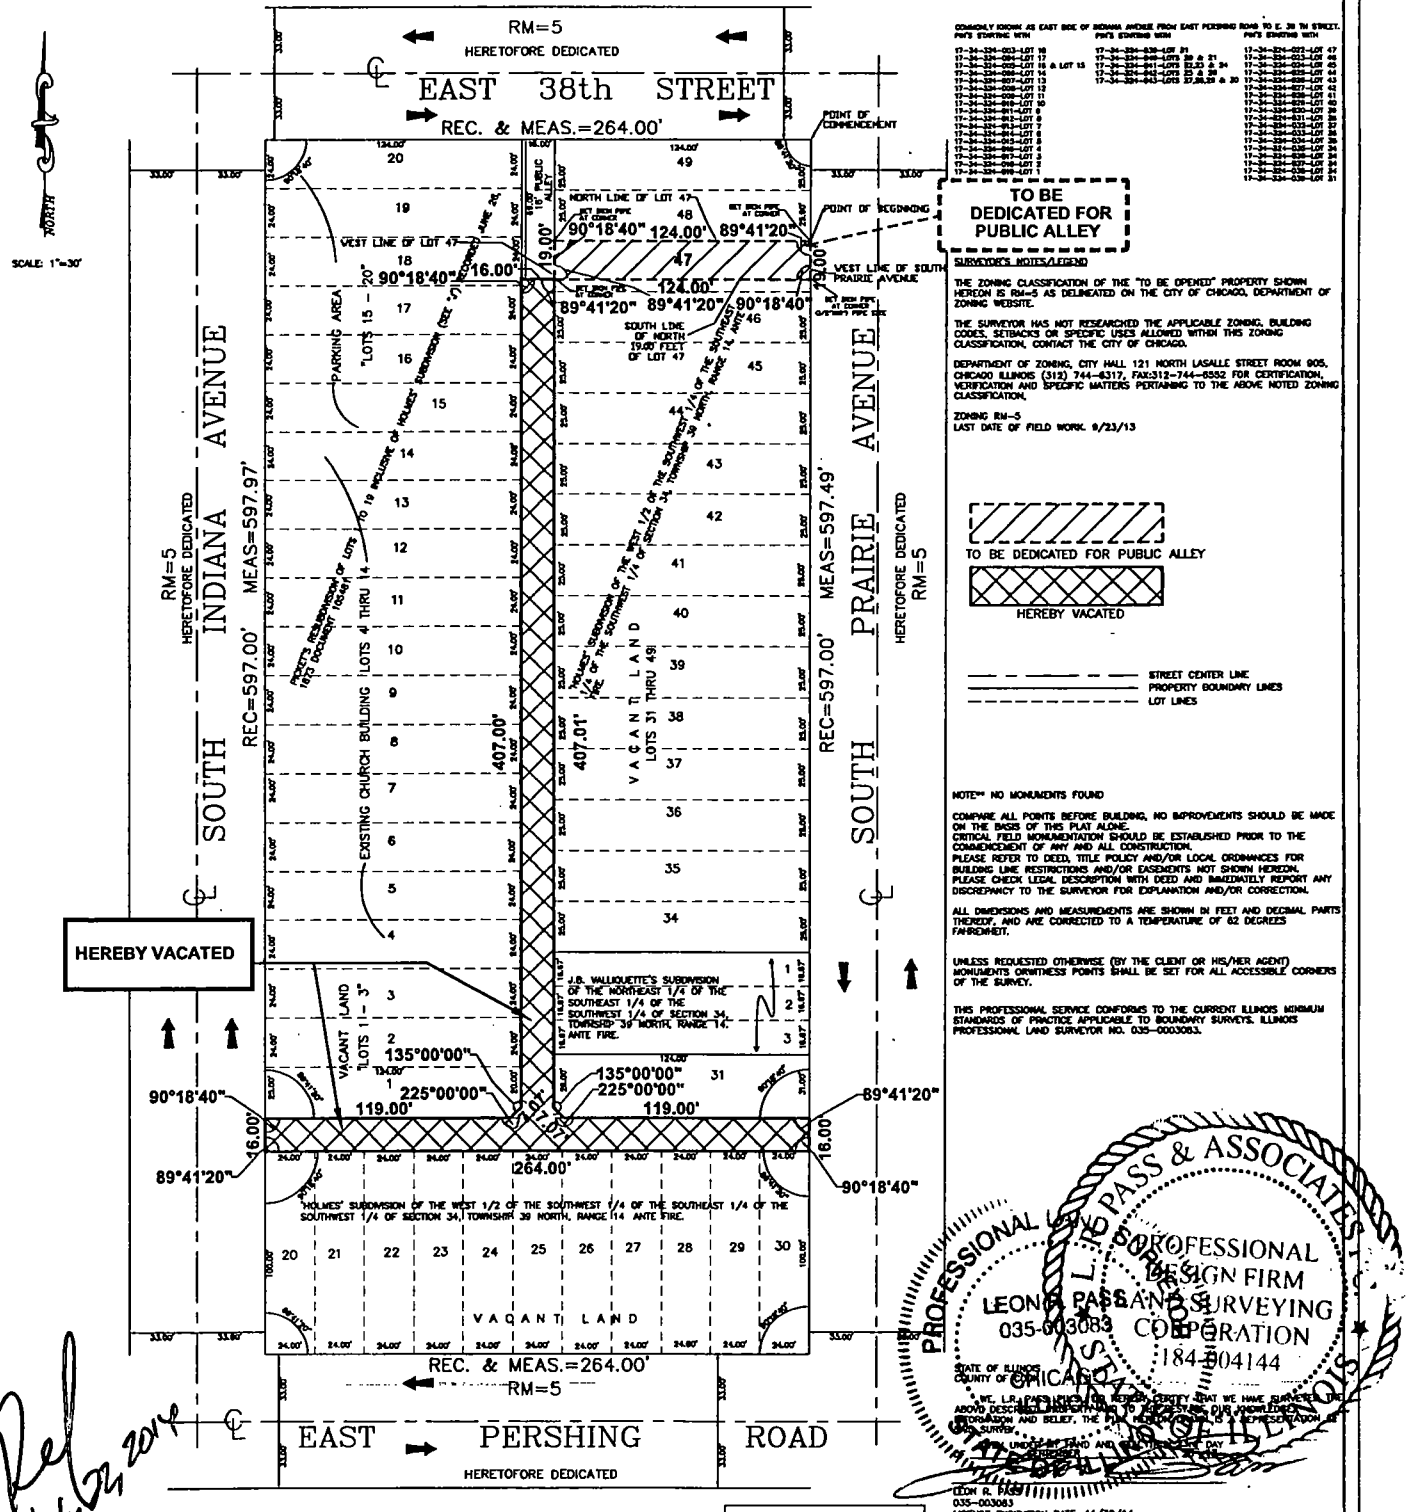

COMMONLY KNOWN AS EAST SIDE OF INDIANA AVENUE FROM EAST PERSHING ROAD TO E. 38 TH STREET.

PIN'S STARTING WITH	PIN'S STARTING WITH	PIN'S STARTING WITH
17-34-414-003-LOT 18	17-34-414-030-LOT 31	17-34-414-054-LOT 47
17-34-414-004-LOT 19	17-34-414-031-LOT 32	17-34-414-055-LOT 48
17-34-414-005-LOT 20	17-34-414-032-LOT 33	17-34-414-056-LOT 49
17-34-414-006-LOT 21 & LOT 15	17-34-414-033-LOT 34	17-34-414-057-LOT 50
17-34-414-007-LOT 14	17-34-414-034-LOT 35	17-34-414-058-LOT 51
17-34-414-008-LOT 13	17-34-414-035-LOT 36	17-34-414-059-LOT 52
17-34-414-009-LOT 12	17-34-414-036-LOT 37	17-34-414-060-LOT 53
17-34-414-010-LOT 11	17-34-414-037-LOT 38	17-34-414-061-LOT 54
17-34-414-011-LOT 10	17-34-414-038-LOT 39	17-34-414-062-LOT 55
17-34-414-012-LOT 9	17-34-414-039-LOT 40	17-34-414-063-LOT 56
17-34-414-013-LOT 8	17-34-414-040-LOT 41	17-34-414-064-LOT 57
17-34-414-014-LOT 7	17-34-414-041-LOT 42	17-34-414-065-LOT 58
17-34-414-015-LOT 6	17-34-414-042-LOT 43	17-34-414-066-LOT 59
17-34-414-016-LOT 5	17-34-414-043-LOT 44	17-34-414-067-LOT 60
17-34-414-017-LOT 4	17-34-414-044-LOT 45	17-34-414-068-LOT 61
17-34-414-018-LOT 3	17-34-414-045-LOT 46	17-34-414-069-LOT 62
17-34-414-019-LOT 2	17-34-414-046-LOT 47	17-34-414-070-LOT 63
17-34-414-020-LOT 1	17-34-414-047-LOT 48	17-34-414-071-LOT 64
	17-34-414-048-LOT 49	17-34-414-072-LOT 65
	17-34-414-049-LOT 50	17-34-414-073-LOT 66
	17-34-414-050-LOT 51	17-34-414-074-LOT 67
	17-34-414-051-LOT 52	17-34-414-075-LOT 68
	17-34-414-052-LOT 53	17-34-414-076-LOT 69
	17-34-414-053-LOT 54	17-34-414-077-LOT 70

SURVEYOR'S NOTES/LEGEND

THE ZONING CLASSIFICATION OF THE "TO BE OPENED" PROPERTY SHOWN HEREON IS RM-5 AS DELINEATED ON THE CITY OF CHICAGO, DEPARTMENT OF ZONING WEBSITE.

THE SURVEYOR HAS NOT RESEARCHED THE APPLICABLE ZONING, BUILDING CODES, SETBACKS OR SPECIFIC USES ALLOWED WITHIN THIS ZONING CLASSIFICATION, CONTACT THE CITY OF CHICAGO.

DEPARTMENT OF ZONING, CITY HALL 121 NORTH LASALLE STREET ROOM 905, CHICAGO ILLINOIS (312) 744-6317, FAX:312-744-6552 FOR CERTIFICATION, VERIFICATION AND SPECIFIC MATTERS PERTAINING TO THE ABOVE NOTED ZONING CLASSIFICATION.

ZONING RM-5
LAST DATE OF FIELD WORK. 9/23/13

TO BE DEDICATED FOR PUBLIC ALLEY

HEREBY VACATED

STREET CENTER LINE
PROPERTY BOUNDARY LINES
LOT LINES

NOTE** NO MONUMENTS FOUND

COMPARE ALL POINTS BEFORE BUILDING, NO IMPROVEMENTS SHOULD BE MADE ON THE BASIS OF THIS PLAT ALONE.
CRITICAL FIELD MONUMENTATION SHOULD BE ESTABLISHED PRIOR TO THE COMMENCEMENT OF ANY AND ALL CONSTRUCTION.
PLEASE REFER TO DEED, TITLE POLICY AND/OR LOCAL ORDINANCES FOR BUILDING LINE RESTRICTIONS AND/OR EASEMENTS NOT SHOWN HEREON.
PLEASE CHECK LEGAL DESCRIPTION WITH DEED AND IMMEDIATELY REPORT ANY DISCREPANCY TO THE SURVEYOR FOR EXPLANATION AND/OR CORRECTION.

ALL DIMENSIONS AND MEASUREMENTS ARE SHOWN IN FEET AND DECIMAL PARTS THEREOF, AND ARE CORRECTED TO A TEMPERATURE OF 62 DEGREES FAHRENHEIT.

UNLESS REQUESTED OTHERWISE (BY THE CLIENT OR HIS/HER AGENT) MONUMENTS OR WITNESS POINTS SHALL BE SET FOR ALL ACCESSIBLE CORNERS OF THE SURVEY.

THIS PROFESSIONAL SERVICE CONFORMS TO THE CURRENT ILLINOIS MINIMUM STANDARDS OF PRACTICE APPLICABLE TO BOUNDARY SURVEYS. ILLINOIS PROFESSIONAL LAND SURVEYOR NO. 035-003083.

L.R. PASS & ASSOCIATES
PROFESSIONAL DESIGN FIRM
LEON R. PASS AND SURVEYING
035-003083 CORPORATION
184-004144
PROFESSIONAL LAND SURVEYOR
STATE OF ILLINOIS

STATE OF ILLINOIS
COUNTY OF CHICAGO

I, L.R. PASS, LEON R. PASS, CERTIFY THAT WE HAVE SURVEYED THE ABOVE DESCRIBED PROPERTY AND TO THE BEST OF OUR KNOWLEDGE, INFORMATION AND BELIEF, THE PLAT HEREON DRAWN IS A REPRESENTATION OF SAID SURVEY.

GIVEN UNDER MY HAND AND SEAL THIS 17TH DAY OF JULY A.D. 2014

LEON R. PASS
035-003083
LICENSE EXPIRATION DATE. 11/30/14

July 22, 2014

COOK COUNTY

CITY CLERK

CDOT

CDOT #34-03-12-3589

L.R. Pass, P.L.S.
Professional Land Surveyors
P.O. Box 43568
Tel.: (773) 779-1708 Chicago, Illinois 60643 Fax: (773) 779-0143
E-mail: lrpassassoc@yahoo.com
DESIGN FIRM NO. 184-004144

APOSTOLIC FAITH CHURCH
BISHOP HORACE P. SMITH
9623 S. INDIANA AVENUE
Tel.: (773) 379-8500 Chicago, Illinois 60653 Fax: (773) 379-8902

NO.	DATE	BY	DESCRIPTION	APVD.
6	7/21/14	LP	RE-PLAT REVIEW REQUEST	LRP
5	7/15/14	LP	REVISION OF TITLE "B"	LRP
4	7/9/14	LP	MONUMENTS DESIGNATED ADDED	LRP
3	6/17/14	LP	REVISIONS	LRP
2	6/11/14	LP	ADDED BASIS OF BEARINGS	LRP
1	5/21/14	LP	ORIGINAL	LRP

DRAWN BY: LP
CHECKED BY: LRP
BOOK NO.: LP
PROJECT NO.: 13-64-287
SHEET NO.: 1 OF 1
DATE: 5/21/14
SURVEYED: LP, LRP
SCALE: 1"=30'



EXHIBIT C

Apostolic Faith Church

Bishop Horace E. Smith, M.D.
Pastor

SUBDIVISION/DEDICATION APPLICATION
DUTY TO BUILD AGREEMENT

(Must be completed by the applicant, not their attorney)

For the a. construction of the new alley; b. inclusion of a guardrail at the northern edge of the new alley (to protect the nonapplicant property), and c. the improvement of the remaining public alley.

In support of my current application with the Chicago Department of Transportation's Maps and Plats unit, for a subdivision/dedication of my private property, I hereby state that I am the applicant or the company agent for the applicant company involved in the project, and that I have the authority to agree to the below terms of the Subdivision. Please initial:

(HS) I am aware that I am responsible for the construction of all public, and private rights of way (streets, alleys, etc) described on the Plat of Subdivision/Dedication.

(HS) I further understand that all rights of way (both public and private) must be built to City specifications, as detailed in CDOT's Regulation for Openings, Construction and Repair in the Public Way.

(HS) Lastly, I understand that construction deposits will be required to assure that the work is done correctly. An inspection will be conducted by the City upon completion of the work. The City of Chicago reserves the right to require demolition and reinstallation of any facilities that are judged to be sub par or that do not adhere to the City's standards.

Signed: _____ Date: 1/18/2013

Printed name: Horace E. Smith Title: Pastor, CEO on behalf of Apostolic Faith Church

Organization: Apostolic Faith Church, an Illinois not-for-profit corporation

Address: 3823 South Indiana Avenue, Chicago, Illinois Zip: 60653

Phone/fax: (773) 373-8500/(773) 373-6902

Email: susan.smith@afcchicago.org / laurie.jordan@afcchicago.org

Signed and sworn to me before me on (date) 1/18/2013

at Cook County, Illinois (State).

_____ Notary Public.

Commission expires: 9/11/13.

OFFICIAL SEAL
LAURIE S JORDAN
NOTARY PUBLIC - STATE OF ILLINOIS
MY COMMISSION EXPIRES:09/11/13

CITY OF CHICAGO
ECONOMIC DISCLOSURE STATEMENT
AND AFFIDAVIT

SECTION I -- GENERAL INFORMATION

A. Legal name of the Disclosing Party submitting this EDS. Include d/b/a/ if applicable:

Apostolic Faith Church

Check ONE of the following three boxes:

Indicate whether the Disclosing Party submitting this EDS is:

1. [X] the Applicant
   OR
2. [ ] a legal entity holding a direct or indirect interest in the Applicant. State the legal name of the Applicant in which the Disclosing Party holds an interest: _____
   OR
3. [ ] a legal entity with a right of control (see Section II.B.1.) State the legal name of the entity in which the Disclosing Party holds a right of control: _____

B. Business address of the Disclosing Party: 3823 South Indiana Avenue
Chicago, Illinois 60653

C. Telephone: 773-373-8500 Fax: 773-373-6902 Email: susan.smith@afcchicago.org / laurie.jordan@afcchicago.org

D. Name of contact person: Susan D. Smith

E. Federal Employer Identification No. (if you have one): _____

F. Brief description of contract, transaction or other undertaking (referred to below as the "Matter") to which this EDS pertains. (Include project number and location of property, if applicable):

Please see "Attachment A"

G. Which City agency or department is requesting this EDS? Department of Transportation

If the Matter is a contract being handled by the City's Department of Procurement Services, please complete the following:

Specification # _____ and Contract # _____

SECTION II – DISCLOSURE OF OWNERSHIP INTERESTS

A. NATURE OF THE DISCLOSING PARTY

1. Indicate the nature of the Disclosing Party:

[ ] Person
[ ] Publicly registered business corporation
[ ] Privately held business corporation
[ ] Sole proprietorship
[ ] General partnership
[ ] Limited partnership
[ ] Trust
[ ] Limited liability company
[ ] Limited liability partnership
[ ] Joint venture
[X] Not-for-profit corporation
(Is the not-for-profit corporation also a 501(c)(3))?
[X] Yes [ ] No
[ ] Other (please specify)

2. For legal entities, the state (or foreign country) of incorporation or organization, if applicable:

Illinois

3. For legal entities not organized in the State of Illinois: Has the organization registered to do business in the State of Illinois as a foreign entity?

[ ] Yes [ ] No [ ] N/A

B. IF THE DISCLOSING PARTY IS A LEGAL ENTITY:

1. List below the full names and titles of all executive officers and all directors of the entity. **NOTE:** For not-for-profit corporations, also list below all members, if any, which are legal entities. If there are no such members, write "no members." For trusts, estates or other similar entities, list below the legal titleholder(s).

If the entity is a general partnership, limited partnership, limited liability company, limited liability partnership or joint venture, list below the name and title of each general partner, managing member, manager or any other person or entity that controls the day-to-day management of the Disclosing Party. **NOTE:** Each legal entity listed below must submit an EDS on its own behalf.

Name	Title
Please see "Attachment B"	

2. Please provide the following information concerning each person or entity having a direct or indirect beneficial interest (including ownership) in excess of 7.5% of the Disclosing Party. Examples of such an interest include shares in a corporation, partnership interest in a partnership or joint venture,

interest of a member or manager in a limited liability company, or interest of a beneficiary of a trust, estate or other similar entity. If none, state "None." **NOTE**: Pursuant to Section 2-154-030 of the Municipal Code of Chicago ("Municipal Code"), the City may require any such additional information from any applicant which is reasonably intended to achieve full disclosure.

Name	Business Address	Percentage Interest in the Disclosing Party
None		

SECTION III -- BUSINESS RELATIONSHIPS WITH CITY ELECTED OFFICIALS

Has the Disclosing Party had a "business relationship," as defined in Chapter 2-156 of the Municipal Code, with any City elected official in the 12 months before the date this EDS is signed?

[ ] Yes [X] No

If yes, please identify below the name(s) of such City elected official(s) and describe such relationship(s):

SECTION IV – DISCLOSURE OF SUBCONTRACTORS AND OTHER RETAINED PARTIES

The Disclosing Party must disclose the name and business address of each subcontractor, attorney, lobbyist, accountant, consultant and any other person or entity whom the Disclosing Party has retained or expects to retain in connection with the Matter, as well as the nature of the relationship, and the total amount of the fees paid or estimated to be paid. The Disclosing Party is not required to disclose employees who are paid solely through the Disclosing Party's regular payroll.

"Lobbyist" means any person or entity who undertakes to influence any legislative or administrative action on behalf of any person or entity other than: (1) a not-for-profit entity, on an unpaid basis, or (2) himself. "Lobbyist" also means any person or entity any part of whose duties as an employee of another includes undertaking to influence any legislative or administrative action.

If the Disclosing Party is uncertain whether a disclosure is required under this Section, the Disclosing Party must either ask the City whether disclosure is required or make the disclosure.

Name (indicate whether retained or anticipated to be retained)	Business Address	Relationship to Disclosing Party (subcontractor, attorney, lobbyist, etc.)	Fees (indicate whether paid or estimated.) NOTE: "hourly rate" or "t.b.d." is not an acceptable response.
Charity & Assoc.	20 N. Clark St., #1150, Chicago, IL 60602	Attorney	Est. $40,000
Slutzky & Blumenthal	33 N. Dearborn, Ste. 800, Chicago, IL 60602	Attorney	Est. $40,000
HD Incorporated	3921 N. Meridian St., #100 Indianapolis IN 46208	Architect	Est. $1,400,000
Brown & Mineo, Inc.	823 E. Drexel Sq., Chicago, IL 60615	Construction Manager	Est. $350,000

(Add sheets if necessary)

[ ] Check here if the Disclosing Party has not retained, nor expects to retain, any such persons or entities.

SECTION V – CERTIFICATIONS

A. COURT-ORDERED CHILD SUPPORT COMPLIANCE

Under Municipal Code Section 2-92-415, substantial owners of business entities that contract with the City must remain in compliance with their child support obligations throughout the contract's term.

Has any person who directly or indirectly owns 10% or more of the Disclosing Party been declared in arrearage on any child support obligations by any Illinois court of competent jurisdiction?

[ ] Yes [X] No [ ] No person directly or indirectly owns 10% or more of the Disclosing Party.

If "Yes," has the person entered into a court-approved agreement for payment of all support owed and is the person in compliance with that agreement?

[ ] Yes [ ] No

B. FURTHER CERTIFICATIONS

1. Pursuant to Municipal Code Chapter 1-23, Article I ("Article I")(which the Applicant should consult for defined terms (e.g., "doing business") and legal requirements), if the Disclosing Party submitting this EDS is the Applicant and is doing business with the City, then the Disclosing Party certifies as follows: (i) neither the Applicant nor any controlling person is currently indicted or charged with, or has admitted guilt of, or has ever been convicted of, or placed under supervision for, any criminal offense involving actual, attempted, or conspiracy to commit bribery, theft, fraud, forgery, perjury, dishonesty or deceit against an officer or employee of the City or any sister agency; and (ii) the Applicant understands and acknowledges that compliance with Article I is a continuing requirement for doing business with the City. NOTE: If Article I applies to the Applicant, the permanent compliance timeframe in Article I supersedes some five-year compliance timeframes in certifications 2 and 3 below.

SECTION IV – DISCLOSURE OF SUBCONTRACTORS AND OTHER RETAINED PARTIES

Kenig, Lindgren, O'Hara, Aboona, Inc. 9575 West Higgins Road, Suite 400, Rosemont, IL 60018 Traffic Consultant Est. $6,500

2. The Disclosing Party and, if the Disclosing Party is a legal entity, all of those persons or entities identified in Section II.B.1. of this EDS:

a. are not presently debarred, suspended, proposed for debarment, declared ineligible or voluntarily excluded from any transactions by any federal, state or local unit of government;

b. have not, within a five-year period preceding the date of this EDS, been convicted of a criminal offense, adjudged guilty, or had a civil judgment rendered against them in connection with: obtaining, attempting to obtain, or performing a public (federal, state or local) transaction or contract under a public transaction; a violation of federal or state antitrust statutes; fraud; embezzlement; theft; forgery; bribery; falsification or destruction of records; making false statements; or receiving stolen property;

c. are not presently indicted for, or criminally or civilly charged by, a governmental entity (federal, state or local) with committing any of the offenses set forth in clause B.2.b. of this Section V;

d. have not, within a five-year period preceding the date of this EDS, had one or more public transactions (federal, state or local) terminated for cause or default; and

e. have not, within a five-year period preceding the date of this EDS, been convicted, adjudged guilty, or found liable in a civil proceeding, or in any criminal or civil action, including actions concerning environmental violations, instituted by the City or by the federal government, any state, or any other unit of local government.

3. The certifications in subparts 3, 4 and 5 concern:

• the Disclosing Party;
• any "Contractor" (meaning any contractor or subcontractor used by the Disclosing Party in connection with the Matter, including but not limited to all persons or legal entities disclosed under Section IV, "Disclosure of Subcontractors and Other Retained Parties");
• any "Affiliated Entity" (meaning a person or entity that, directly or indirectly: controls the Disclosing Party, is controlled by the Disclosing Party, or is, with the Disclosing Party, under common control of another person or entity. Indicia of control include, without limitation: interlocking management or ownership; identity of interests among family members, shared facilities and equipment; common use of employees; or organization of a business entity following the ineligibility of a business entity to do business with federal or state or local government, including the City, using substantially the same management, ownership, or principals as the ineligible entity); with respect to Contractors, the term Affiliated Entity means a person or entity that directly or indirectly controls the Contractor, is controlled by it, or, with the Contractor, is under common control of another person or entity;
• any responsible official of the Disclosing Party, any Contractor or any Affiliated Entity or any other official, agent or employee of the Disclosing Party, any Contractor or any Affiliated Entity, acting pursuant to the direction or authorization of a responsible official of the Disclosing Party, any Contractor or any Affiliated Entity (collectively "Agents").

Neither the Disclosing Party, nor any Contractor, nor any Affiliated Entity of either the Disclosing Party or any Contractor nor any Agents have, during the five years before the date this EDS is signed, or, with respect to a Contractor, an Affiliated Entity, or an Affiliated Entity of a Contractor during the five years before the date of such Contractor's or Affiliated Entity's contract or engagement in connection with the Matter:

a. bribed or attempted to bribe, or been convicted or adjudged guilty of bribery or attempting to bribe, a public officer or employee of the City, the State of Illinois, or any agency of the federal government or of any state or local government in the United States of America, in that officer's or employee's official capacity;

b. agreed or colluded with other bidders or prospective bidders, or been a party to any such agreement, or been convicted or adjudged guilty of agreement or collusion among bidders or prospective bidders, in restraint of freedom of competition by agreement to bid a fixed price or otherwise; or

c. made an admission of such conduct described in a. or b. above that is a matter of record, but have not been prosecuted for such conduct; or

d. violated the provisions of Municipal Code Section 2-92-610 (Living Wage Ordinance).

4. Neither the Disclosing Party, Affiliated Entity or Contractor, or any of their employees, officials, agents or partners, is barred from contracting with any unit of state or local government as a result of engaging in or being convicted of (1) bid-rigging in violation of 720 ILCS 5/33E-3; (2) bid-rotating in violation of 720 ILCS 5/33E-4; or (3) any similar offense of any state or of the United States of America that contains the same elements as the offense of bid-rigging or bid-rotating.

5. Neither the Disclosing Party nor any Affiliated Entity is listed on any of the following lists maintained by the Office of Foreign Assets Control of the U.S. Department of the Treasury or the Bureau of Industry and Security of the U.S. Department of Commerce or their successors: the Specially Designated Nationals List, the Denied Persons List, the Unverified List, the Entity List and the Debarred List.

6. The Disclosing Party understands and shall comply with the applicable requirements of Chapters 2-55 (Legislative Inspector General), 2-56 (Inspector General) and 2-156 (Governmental Ethics) of the Municipal Code.

7. If the Disclosing Party is unable to certify to any of the above statements in this Part B (Further Certifications), the Disclosing Party must explain below:

_____

_____

_____

_____

If the letters "NA," the word "None," or no response appears on the lines above, it will be conclusively presumed that the Disclosing Party certified to the above statements.

8. To the best of the Disclosing Party's knowledge after reasonable inquiry, the following is a complete list of all current employees of the Disclosing Party who were, at any time during the 12-month period preceding the execution date of this EDS, an employee, or elected or appointed official, of the City of Chicago (if none, indicate with "N/A" or "none").

None

9. To the best of the Disclosing Party's knowledge after reasonable inquiry, the following is a complete list of all gifts that the Disclosing Party has given or caused to be given, at any time during the 12-month period preceding the execution date of this EDS, to an employee, or elected or appointed official, of the City of Chicago. For purposes of this statement, a "gift" does not include: (i) anything made generally available to City employees or to the general public, or (ii) food or drink provided in the course of official City business and having a retail value of less than $20 per recipient (if none, indicate with "N/A" or "none"). As to any gift listed below, please also list the name of the City recipient.

None

C. CERTIFICATION OF STATUS AS FINANCIAL INSTITUTION

1. The Disclosing Party certifies that the Disclosing Party (check one)

[ ] is [X] is not

a "financial institution" as defined in Section 2-32-455(b) of the Municipal Code.

2. If the Disclosing Party IS a financial institution, then the Disclosing Party pledges:

"We are not and will not become a predatory lender as defined in Chapter 2-32 of the Municipal Code. We further pledge that none of our affiliates is, and none of them will become, a predatory lender as defined in Chapter 2-32 of the Municipal Code. We understand that becoming a predatory lender or becoming an affiliate of a predatory lender may result in the loss of the privilege of doing business with the City."

If the Disclosing Party is unable to make this pledge because it or any of its affiliates (as defined in Section 2-32-455(b) of the Municipal Code) is a predatory lender within the meaning of Chapter 2-32 of the Municipal Code, explain here (attach additional pages if necessary):

If the letters "NA," the word "None," or no response appears on the lines above, it will be conclusively presumed that the Disclosing Party certified to the above statements.

D. CERTIFICATION REGARDING INTEREST IN CITY BUSINESS

Any words or terms that are defined in Chapter 2-156 of the Municipal Code have the same meanings when used in this Part D.

1. In accordance with Section 2-156-110 of the Municipal Code: Does any official or employee of the City have a financial interest in his or her own name or in the name of any other person or entity in the Matter?

[ ] Yes [x] No

NOTE: If you checked "Yes" to Item D.1., proceed to Items D.2. and D.3. If you checked "No" to Item D.1., proceed to Part E.

2. Unless sold pursuant to a process of competitive bidding, or otherwise permitted, no City elected official or employee shall have a financial interest in his or her own name or in the name of any other person or entity in the purchase of any property that (i) belongs to the City, or (ii) is sold for taxes or assessments, or (iii) is sold by virtue of legal process at the suit of the City (collectively, "City Property Sale"). Compensation for property taken pursuant to the City's eminent domain power does not constitute a financial interest within the meaning of this Part D.

Does the Matter involve a City Property Sale?

[ ] Yes [ ] No

3. If you checked "Yes" to Item D.1., provide the names and business addresses of the City officials or employees having such interest and identify the nature of such interest:

Name	Business Address	Nature of Interest

4. The Disclosing Party further certifies that no prohibited financial interest in the Matter will be acquired by any City official or employee.

E. CERTIFICATION REGARDING SLAVERY ERA BUSINESS

Please check either 1. or 2. below. If the Disclosing Party checks 2., the Disclosing Party must disclose below or in an attachment to this EDS all information required by paragraph 2. Failure to

comply with these disclosure requirements may make any contract entered into with the City in connection with the Matter voidable by the City.

X 1. The Disclosing Party verifies that the Disclosing Party has searched any and all records of the Disclosing Party and any and all predecessor entities regarding records of investments or profits from slavery or slaveholder insurance policies during the slavery era (including insurance policies issued to slaveholders that provided coverage for damage to or injury or death of their slaves), and the Disclosing Party has found no such records.

____2. The Disclosing Party verifies that, as a result of conducting the search in step 1 above, the Disclosing Party has found records of investments or profits from slavery or slaveholder insurance policies. The Disclosing Party verifies that the following constitutes full disclosure of all such records, including the names of any and all slaves or slaveholders described in those records:

_____

_____

_____

_____

SECTION VI -- CERTIFICATIONS FOR FEDERALLY FUNDED MATTERS

NOTE: If the Matter is federally funded, complete this Section VI. **If the Matter is not federally funded,** proceed to Section VII. For purposes of this Section VI, tax credits allocated by the City and proceeds of debt obligations of the City are not federal funding.

A. CERTIFICATION REGARDING LOBBYING

1. List below the names of all persons or entities registered under the federal Lobbying Disclosure Act of 1995 who have made lobbying contacts on behalf of the Disclosing Party with respect to the Matter: (Add sheets if necessary):

_____

_____

_____

(If no explanation appears or begins on the lines above, or if the letters "NA" or if the word "None" appear, it will be conclusively presumed that the Disclosing Party means that NO persons or entities registered under the Lobbying Disclosure Act of 1995 have made lobbying contacts on behalf of the Disclosing Party with respect to the Matter.)

2. The Disclosing Party has not spent and will not expend any federally appropriated funds to pay any person or entity listed in Paragraph A.1. above for his or her lobbying activities or to pay any person or entity to influence or attempt to influence an officer or employee of any agency, as defined by applicable federal law, a member of Congress, an officer or employee of Congress, or an employee of a member of Congress, in connection with the award of any federally funded contract, making any federally funded grant or loan, entering into any cooperative agreement, or to extend, continue, renew, amend, or modify any federally funded contract, grant, loan, or cooperative agreement.

3. The Disclosing Party will submit an updated certification at the end of each calendar quarter in which there occurs any event that materially affects the accuracy of the statements and information set forth in paragraphs A.1. and A.2. above.

4. The Disclosing Party certifies that either: (i) it is not an organization described in section 501(c)(4) of the Internal Revenue Code of 1986; or (ii) it is an organization described in section 501(c)(4) of the Internal Revenue Code of 1986 but has not engaged and will not engage in "Lobbying Activities".

5. If the Disclosing Party is the Applicant, the Disclosing Party must obtain certifications equal in form and substance to paragraphs A.1. through A.4. above from all subcontractors before it awards any subcontract and the Disclosing Party must maintain all such subcontractors' certifications for the duration of the Matter and must make such certifications promptly available to the City upon request.

B. CERTIFICATION REGARDING EQUAL EMPLOYMENT OPPORTUNITY

If the Matter is federally funded, federal regulations require the Applicant and all proposed subcontractors to submit the following information with their bids or in writing at the outset of negotiations.

Is the Disclosing Party the Applicant?

[ ] Yes [ ] No

If "Yes," answer the three questions below:

1. Have you developed and do you have on file affirmative action programs pursuant to applicable federal regulations? (See 41 CFR Part 60-2.)
[ ] Yes [ ] No

2. Have you filed with the Joint Reporting Committee, the Director of the Office of Federal Contract Compliance Programs, or the Equal Employment Opportunity Commission all reports due under the applicable filing requirements?
[ ] Yes [ ] No

3. Have you participated in any previous contracts or subcontracts subject to the equal opportunity clause?
[ ] Yes [ ] No

If you checked "No" to question 1. or 2. above, please provide an explanation:

_____

_____

SECTION VII -- ACKNOWLEDGMENTS, CONTRACT INCORPORATION, COMPLIANCE, PENALTIES, DISCLOSURE

The Disclosing Party understands and agrees that:

A. The certifications, disclosures, and acknowledgments contained in this EDS will become part of any contract or other agreement between the Applicant and the City in connection with the Matter, whether procurement, City assistance, or other City action, and are material inducements to the City's execution of any contract or taking other action with respect to the Matter. The Disclosing Party understands that it must comply with all statutes, ordinances, and regulations on which this EDS is based.

B. The City's Governmental Ethics and Campaign Financing Ordinances, Chapters 2-156 and 2-164 of the Municipal Code, impose certain duties and obligations on persons or entities seeking City contracts, work, business, or transactions. The full text of these ordinances and a training program is available on line at www.cityofchicago.org/Ethics, and may also be obtained from the City's Board of Ethics, 740 N.

Sedgwick St., Suite 500, Chicago, IL 60610, (312) 744-9660. The Disclosing Party must comply fully with the applicable ordinances.

C. If the City determines that any information provided in this EDS is false, incomplete or inaccurate, any contract or other agreement in connection with which it is submitted may be rescinded or be void or voidable, and the City may pursue any remedies under the contract or agreement (if not rescinded or void), at law, or in equity, including terminating the Disclosing Party's participation in the Matter and/or declining to allow the Disclosing Party to participate in other transactions with the City. Remedies at law for a false statement of material fact may include incarceration and an award to the City of treble damages.

D. It is the City's policy to make this document available to the public on its Internet site and/or upon request. Some or all of the information provided on this EDS and any attachments to this EDS may be made available to the public on the Internet, in response to a Freedom of Information Act request, or otherwise. By completing and signing this EDS, the Disclosing Party waives and releases any possible rights or claims which it may have against the City in connection with the public release of information contained in this EDS and also authorizes the City to verify the accuracy of any information submitted in this EDS.

E. The information provided in this EDS must be kept current. In the event of changes, the Disclosing Party must supplement this EDS up to the time the City takes action on the Matter. If the Matter is a contract being handled by the City's Department of Procurement Services, the Disclosing Party must update this EDS as the contract requires. **NOTE:** With respect to Matters subject to Article I of Chapter 1-23 of the Municipal Code (imposing **PERMANENT INELIGIBILITY** for certain specified offenses), the information provided herein regarding eligibility must be kept current for a longer period, as required by Chapter 1-23 and Section 2-154-020 of the Municipal Code.

The Disclosing Party represents and warrants that:

F.1. The Disclosing Party is not delinquent in the payment of any tax administered by the Illinois Department of Revenue, nor are the Disclosing Party or its Affiliated Entities delinquent in paying any fine, fee, tax or other charge owed to the City. This includes, but is not limited to, all water charges, sewer charges, license fees, parking tickets, property taxes or sales taxes.

F.2 If the Disclosing Party is the Applicant, the Disclosing Party and its Affiliated Entities will not use, nor permit their subcontractors to use, any facility listed by the U.S. E.P.A. on the federal Excluded Parties List System ("EPLS") maintained by the U. S. General Services Administration.

F.3 If the Disclosing Party is the Applicant, the Disclosing Party will obtain from any contractors/subcontractors hired or to be hired in connection with the Matter certifications equal in form and substance to those in F.1. and F.2. above and will not, without the prior written consent of the City, use any such contractor/subcontractor that does not provide such certifications or that the Disclosing Party has reason to believe has not provided or cannot provide truthful certifications.

NOTE: If the Disclosing Party cannot certify as to any of the items in F.1., F.2. or F.3. above, an explanatory statement must be attached to this EDS.

CERTIFICATION

Under penalty of perjury, the person signing below: (1) warrants that he/she is authorized to execute this EDS and Appendix A (if applicable) on behalf of the Disclosing Party, and (2) warrants that all certifications and statements contained in this EDS and Appendix A (if applicable) are true, accurate and complete as of the date furnished to the City.

Apostolic Faith Church
(Print or type name of Disclosing Party)

By: _____
(Sign here)

Horace E. Smith
(Print or type name of person signing)


CEO / Pastor
(Print or type title of person signing)

Signed and sworn to before me on (date) 4/24/14,
at Cook County, Illinois (state).

Laurie S. Robinson-Jordan Notary Public.

Commission expires: 9/11/17.

OFFICIAL SEAL
LAURIE S ROBINSON-JORDAN
NOTARY PUBLIC - STATE OF ILLINOIS
MY COMMISSION EXPIRES:09/11/17

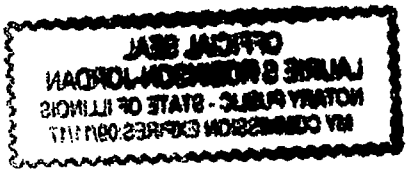
OFFICIAL SEAL
LAURIE S ROBINSON-LORDAN
NOTARY PUBLIC - STATE OF ILLINOIS
MY COMMISSION EXPIRES:09/11/17

CITY OF CHICAGO
ECONOMIC DISCLOSURE STATEMENT AND AFFIDAVIT
APPENDIX A

FAMILIAL RELATIONSHIPS WITH ELECTED CITY OFFICIALS AND DEPARTMENT HEADS

This Appendix is to be completed only by (a) the Applicant, and (b) any legal entity which has a direct ownership interest in the Applicant exceeding 7.5 percent. It is not to be completed by any legal entity which has only an indirect ownership interest in the Applicant.

Under Municipal Code Section 2-154-015, the Disclosing Party must disclose whether such Disclosing Party or any "Applicable Party" or any Spouse or Domestic Partner thereof currently has a "familial relationship" with any elected city official or department head. A "familial relationship" exists if, as of the date this EDS is signed, the Disclosing Party or any "Applicable Party" or any Spouse or Domestic Partner thereof is related to the mayor, any alderman, the city clerk, the city treasurer or any city department head as spouse or domestic partner or as any of the following, whether by blood or adoption: parent, child, brother or sister, aunt or uncle, niece or nephew, grandparent, grandchild, father-in-law, mother-in-law, son-in-law, daughter-in-law, stepfather or stepmother, stepson or stepdaughter, stepbrother or stepsister or half-brother or half-sister.

"Applicable Party" means (1) all executive officers of the Disclosing Party listed in Section II.B.1.a., if the Disclosing Party is a corporation; all partners of the Disclosing Party, if the Disclosing Party is a general partnership; all general partners and limited partners of the Disclosing Party, if the Disclosing Party is a limited partnership; all managers, managing members and members of the Disclosing Party, if the Disclosing Party is a limited liability company; (2) all principal officers of the Disclosing Party; and (3) any person having more than a 7.5 percent ownership interest in the Disclosing Party. "Principal officers" means the president, chief operating officer, executive director, chief financial officer, treasurer or secretary of a legal entity or any person exercising similar authority.

Does the Disclosing Party or any "Applicable Party" or any Spouse or Domestic Partner thereof currently have a "familial relationship" with an elected city official or department head?

[ ] Yes [X] No

If yes, please identify below (1) the name and title of such person, (2) the name of the legal entity to which such person is connected; (3) the name and title of the elected city official or department head to whom such person has a familial relationship, and (4) the precise nature of such familial relationship.

_____

_____

_____

Attachment A

Applicant's Application for Not-For-Profit Street or Alley Vacation with the City of Chicago's Department of Transportation for the vacation or closure of a portion of the north-south public alley just west of, and parallel to, S. Prairie Avenue and the vacation or closure of the entire east-west public alley just north of, and parallel to, E. Pershing Road within the block bounded by S. Prairie Avenue to the east, S. Indiana Avenue to the west, E. 38th Street to the north and E. Pershing Road to the south.

Attachment B

Horace B. Smith, M.D., Pastor, Chief Executive Officer, Chairman, Board of Trustees,
Sylvia Franklin, Trustee,
Susan D. Smith, Administrator,
Gayle L. Kates, Trustee,
Alphonso Adams, Trustee,
Tommie James Selvie, Trustee,
James E. Spark, Trustee

F.1. The Disclosing Party is not delinquent in the payment of any tax administered by the Illinois Department of Revenue, nor are the Disclosing Party or its Affiliated Entities delinquent in paying any fine, fee, tax or other charge owed to the City. This includes, but is not limited to, all water charges, sewer charges, license fees, parking tickets, property taxes or sales taxes.

F.2 If the Disclosing Party is the Applicant, the Disclosing Party and its Affiliated Entities will not use, nor permit their subcontractors to use, any facility listed by the U.S. E.P.A. on the federal Excluded Parties List System ("EPLS") maintained by the U. S. General Services Administration.

F.3 If the Disclosing Party is the Applicant, the Disclosing Party will obtain from any contractors/subcontractors hired or to be hired in connection with the Matter certifications equal in form and substance to those in F.1. and F.2. above and will not, without the prior written consent of the City, use any such contractor/subcontractor that does not provide such certifications or that the Disclosing Party has reason to believe has not provided or cannot provide truthful certifications.

NOTE: If the Disclosing Party cannot certify as to any of the items in F.1., F.2. or F.3. above, an explanatory statement must be attached to this EDS.

CERTIFICATION

Under penalty of perjury, the person signing below: (1) warrants that he/she is authorized to execute this EDS and Appendix A (if applicable) on behalf of the Disclosing Party, and (2) warrants that all certifications and statements contained in this EDS and Appendix A (if applicable) are true, accurate and complete as of the date furnished to the City.

Apostolic Faith Church
(Print or type name of Disclosing Party)

By: Horace E. Smith for AFC
(Sign here)

Horace E. Smith
(Print or type name of person signing)

Pastor / CEO
(Print or type title of person signing)

Signed and sworn to before me on (date) July 11, 2014,
at Cook County, ILLINOIS (state).

Laurie S. Robinson-Jordan Notary Public.

Commission expires: 9/11/17.

OFFICIAL SEAL
LAURIE S ROBINSON-JORDAN
NOTARY PUBLIC - STATE OF ILLINOIS
MY COMMISSION EXPIRES:09/11/17

OFFICIAL SEAL
LAURIE S ROBINSON-JORDAN
NOTARY PUBLIC - STATE OF ILLINOIS
MY COMMISSION EXPIRES:

CITY OF CHICAGO
ECONOMIC DISCLOSURE STATEMENT
AND AFFIDAVIT

SECTION I -- GENERAL INFORMATION

A. Legal name of the Disclosing Party submitting this EDS. Include d/b/a/ if applicable:

Apostolic Faith Church

Check ONE of the following three boxes:

Indicate whether the Disclosing Party submitting this EDS is:

1. [X] the Applicant
   OR
2. [ ] a legal entity holding a direct or indirect interest in the Applicant. State the legal name of the Applicant in which the Disclosing Party holds an interest: _____
   OR
3. [ ] a legal entity with a right of control (see Section II.B.1.) State the legal name of the entity in which the Disclosing Party holds a right of control: _____

B. Business address of the Disclosing Party: 3823 South Indiana Avenue
Chicago, Illinois 60653

C. Telephone: 773-373-8500 Fax: 773-373-6902 Email: susan.smith@afcchicago.org / laurie.jordan@afcchicago.org

D. Name of contact person: Susan D. Smith

E. Federal Employer Identification No. (if you have one): _____

F. Brief description of contract, transaction or other undertaking (referred to below as the "Matter") to which this EDS pertains. (Include project number and location of property, if applicable):

Please see "Attachment A"

G. Which City agency or department is requesting this EDS? Department of Transportation

If the Matter is a contract being handled by the City's Department of Procurement Services, please complete the following:

Specification # _____ and Contract # _____

SECTION II – DISCLOSURE OF OWNERSHIP INTERESTS

A. NATURE OF THE DISCLOSING PARTY

1. Indicate the nature of the Disclosing Party:

[ ] Person
[ ] Publicly registered business corporation
[ ] Privately held business corporation
[ ] Sole proprietorship
[ ] General partnership
[ ] Limited partnership
[ ] Trust
[ ] Limited liability company
[ ] Limited liability partnership
[ ] Joint venture
[X] Not-for-profit corporation
(Is the not-for-profit corporation also a 501(c)(3))?
[X] Yes [ ] No
[ ] Other (please specify)

2. For legal entities, the state (or foreign country) of incorporation or organization, if applicable:

Illinois

3. For legal entities not organized in the State of Illinois: Has the organization registered to do business in the State of Illinois as a foreign entity?

[ ] Yes [ ] No [ ] N/A

B. IF THE DISCLOSING PARTY IS A LEGAL ENTITY:

1. List below the full names and titles of all executive officers and all directors of the entity. **NOTE:** For not-for-profit corporations, also list below all members, if any, which are legal entities. If there are no such members, write "no members." For trusts, estates or other similar entities, list below the legal titleholder(s).

If the entity is a general partnership, limited partnership, limited liability company, limited liability partnership or joint venture, list below the name and title of each general partner, managing member, manager or any other person or entity that controls the day-to-day management of the Disclosing Party. **NOTE:** Each legal entity listed below must submit an EDS on its own behalf.

Name	Title
Please see "Attachment B"	

2. Please provide the following information concerning each person or entity having a direct or indirect beneficial interest (including ownership) in excess of 7.5% of the Disclosing Party. Examples of such an interest include shares in a corporation, partnership interest in a partnership or joint venture,

interest of a member or manager in a limited liability company, or interest of a beneficiary of a trust, estate or other similar entity. If none, state "None." **NOTE**: Pursuant to Section 2-154-030 of the Municipal Code of Chicago ("Municipal Code"), the City may require any such additional information from any applicant which is reasonably intended to achieve full disclosure.

Name	Business Address	Percentage Interest in the Disclosing Party
None		

SECTION III -- BUSINESS RELATIONSHIPS WITH CITY ELECTED OFFICIALS

Has the Disclosing Party had a "business relationship," as defined in Chapter 2-156 of the Municipal Code, with any City elected official in the 12 months before the date this EDS is signed?

[ ] Yes [X] No

If yes, please identify below the name(s) of such City elected official(s) and describe such relationship(s):

SECTION IV -- DISCLOSURE OF SUBCONTRACTORS AND OTHER RETAINED PARTIES

The Disclosing Party must disclose the name and business address of each subcontractor, attorney, lobbyist, accountant, consultant and any other person or entity whom the Disclosing Party has retained or expects to retain in connection with the Matter, as well as the nature of the relationship, and the total amount of the fees paid or estimated to be paid. The Disclosing Party is not required to disclose employees who are paid solely through the Disclosing Party's regular payroll.

"Lobbyist" means any person or entity who undertakes to influence any legislative or administrative action on behalf of any person or entity other than: (1) a not-for-profit entity, on an unpaid basis, or (2) himself. "Lobbyist" also means any person or entity any part of whose duties as an employee of another includes undertaking to influence any legislative or administrative action.

If the Disclosing Party is uncertain whether a disclosure is required under this Section, the Disclosing Party must either ask the City whether disclosure is required or make the disclosure.

Name (indicate whether retained or anticipated to be retained)	Business Address	Relationship to Disclosing Party (subcontractor, attorney, lobbyist, etc.)	Fees (indicate whether paid or estimated.) NOTE: "hourly rate" or "t.b.d." is not an acceptable response.
Charity & Assoc.	20 N. Clark St., #1150, Chicago, IL 60602	Attorney	Est. $40,000
Slutzky & Blumenthal	33 N. Dearborn, Ste. 800, Chicago, IL 60602	Attorney	Est. $40,000
HD Incorporated	3921 N. Meridian St., #100 Indianapolis IN 46208	Architect	Est. $1,400,000
Brown & Mineo, Inc.	823 E. Diesel Sq., Chicago, IL 60615	Construction Manager	Est. $350,000

(Add sheets if necessary)

[ ] Check here if the Disclosing Party has not retained, nor expects to retain, any such persons or entities.

SECTION V – CERTIFICATIONS

A. COURT-ORDERED CHILD SUPPORT COMPLIANCE

Under Municipal Code Section 2-92-415, substantial owners of business entities that contract with the City must remain in compliance with their child support obligations throughout the contract's term.

Has any person who directly or indirectly owns 10% or more of the Disclosing Party been declared in arrearage on any child support obligations by any Illinois court of competent jurisdiction?

[ ] Yes [X] No [ ] No person directly or indirectly owns 10% or more of the Disclosing Party.

If "Yes," has the person entered into a court-approved agreement for payment of all support owed and is the person in compliance with that agreement?

[ ] Yes [ ] No

B. FURTHER CERTIFICATIONS

1. Pursuant to Municipal Code Chapter 1-23, Article I ("Article I")(which the Applicant should consult for defined terms (e.g., "doing business") and legal requirements), if the Disclosing Party submitting this EDS is the Applicant and is doing business with the City, then the Disclosing Party certifies as follows: (i) neither the Applicant nor any controlling person is currently indicted or charged with, or has admitted guilt of, or has ever been convicted of, or placed under supervision for, any criminal offense involving actual, attempted, or conspiracy to commit bribery, theft, fraud, forgery, perjury, dishonesty or deceit against an officer or employee of the City or any sister agency; and (ii) the Applicant understands and acknowledges that compliance with Article I is a continuing requirement for doing business with the City. NOTE: If Article I applies to the Applicant, the permanent compliance timeframe in Article I supersedes some five-year compliance timeframes in certifications 2 and 3 below.

SECTION IV – DISCLOSURE OF SUBCONTRACTORS AND OTHER RETAINED PARTIES

Kenig, Lindgren, O'Hara, Aboona, Inc. 9575 West Higgins Road, Suite 400, Rosemont, IL 60018 Traffic Consultant Est. $6,500

2. The Disclosing Party and, if the Disclosing Party is a legal entity, all of those persons or entities identified in Section II.B.1. of this EDS:

a. are not presently debarred, suspended, proposed for debarment, declared ineligible or voluntarily excluded from any transactions by any federal, state or local unit of government;

b. have not, within a five-year period preceding the date of this EDS, been convicted of a criminal offense, adjudged guilty, or had a civil judgment rendered against them in connection with: obtaining, attempting to obtain, or performing a public (federal, state or local) transaction or contract under a public transaction; a violation of federal or state antitrust statutes; fraud; embezzlement; theft; forgery; bribery; falsification or destruction of records; making false statements; or receiving stolen property;

c. are not presently indicted for, or criminally or civilly charged by, a governmental entity (federal, state or local) with committing any of the offenses set forth in clause B.2.b. of this Section V;

d. have not, within a five-year period preceding the date of this EDS, had one or more public transactions (federal, state or local) terminated for cause or default; and

e. have not, within a five-year period preceding the date of this EDS, been convicted, adjudged guilty, or found liable in a civil proceeding, or in any criminal or civil action, including actions concerning environmental violations, instituted by the City or by the federal government, any state, or any other unit of local government.

3. The certifications in subparts 3, 4 and 5 concern:

• the Disclosing Party;
• any "Contractor" (meaning any contractor or subcontractor used by the Disclosing Party in connection with the Matter, including but not limited to all persons or legal entities disclosed under Section IV, "Disclosure of Subcontractors and Other Retained Parties");
• any "Affiliated Entity" (meaning a person or entity that, directly or indirectly: controls the Disclosing Party, is controlled by the Disclosing Party, or is, with the Disclosing Party, under common control of another person or entity. Indicia of control include, without limitation: interlocking management or ownership; identity of interests among family members, shared facilities and equipment; common use of employees; or organization of a business entity following the ineligibility of a business entity to do business with federal or state or local government, including the City, using substantially the same management, ownership, or principals as the ineligible entity); with respect to Contractors, the term Affiliated Entity means a person or entity that directly or indirectly controls the Contractor, is controlled by it, or, with the Contractor, is under common control of another person or entity;
• any responsible official of the Disclosing Party, any Contractor or any Affiliated Entity or any other official, agent or employee of the Disclosing Party, any Contractor or any Affiliated Entity, acting pursuant to the direction or authorization of a responsible official of the Disclosing Party, any Contractor or any Affiliated Entity (collectively "Agents").

Neither the Disclosing Party, nor any Contractor, nor any Affiliated Entity of either the Disclosing Party or any Contractor nor any Agents have, during the five years before the date this EDS is signed, or, with respect to a Contractor, an Affiliated Entity, or an Affiliated Entity of a Contractor during the five years before the date of such Contractor's or Affiliated Entity's contract or engagement in connection with the Matter:

a. bribed or attempted to bribe, or been convicted or adjudged guilty of bribery or attempting to bribe, a public officer or employee of the City, the State of Illinois, or any agency of the federal government or of any state or local government in the United States of America, in that officer's or employee's official capacity;

b. agreed or colluded with other bidders or prospective bidders, or been a party to any such agreement, or been convicted or adjudged guilty of agreement or collusion among bidders or prospective bidders, in restraint of freedom of competition by agreement to bid a fixed price or otherwise; or

c. made an admission of such conduct described in a. or b. above that is a matter of record, but have not been prosecuted for such conduct; or

d. violated the provisions of Municipal Code Section 2-92-610 (Living Wage Ordinance).

4. Neither the Disclosing Party, Affiliated Entity or Contractor, or any of their employees, officials, agents or partners, is barred from contracting with any unit of state or local government as a result of engaging in or being convicted of (1) bid-rigging in violation of 720 ILCS 5/33E-3; (2) bid-rotating in violation of 720 ILCS 5/33E-4; or (3) any similar offense of any state or of the United States of America that contains the same elements as the offense of bid-rigging or bid-rotating.

5. Neither the Disclosing Party nor any Affiliated Entity is listed on any of the following lists maintained by the Office of Foreign Assets Control of the U.S. Department of the Treasury or the Bureau of Industry and Security of the U.S. Department of Commerce or their successors: the Specially Designated Nationals List, the Denied Persons List, the Unverified List, the Entity List and the Debarred List.

6. The Disclosing Party understands and shall comply with the applicable requirements of Chapters 2-55 (Legislative Inspector General), 2-56 (Inspector General) and 2-156 (Governmental Ethics) of the Municipal Code.

7. If the Disclosing Party is unable to certify to any of the above statements in this Part B (Further Certifications), the Disclosing Party must explain below:

_____

_____

_____

_____

If the letters "NA," the word "None," or no response appears on the lines above, it will be conclusively presumed that the Disclosing Party certified to the above statements.

8. To the best of the Disclosing Party's knowledge after reasonable inquiry, the following is a complete list of all current employees of the Disclosing Party who were, at any time during the 12-month period preceding the execution date of this EDS, an employee, or elected or appointed official, of the City of Chicago (if none, indicate with "N/A" or "none").

None

9. To the best of the Disclosing Party's knowledge after reasonable inquiry, the following is a complete list of all gifts that the Disclosing Party has given or caused to be given, at any time during the 12-month period preceding the execution date of this EDS, to an employee, or elected or appointed official, of the City of Chicago. For purposes of this statement, a "gift" does not include: (i) anything made generally available to City employees or to the general public, or (ii) food or drink provided in the course of official City business and having a retail value of less than $20 per recipient (if none, indicate with "N/A" or "none"). As to any gift listed below, please also list the name of the City recipient.

None

C. CERTIFICATION OF STATUS AS FINANCIAL INSTITUTION

1. The Disclosing Party certifies that the Disclosing Party (check one)

[ ] is [X] is not

a "financial institution" as defined in Section 2-32-455(b) of the Municipal Code.

2. If the Disclosing Party IS a financial institution, then the Disclosing Party pledges:

"We are not and will not become a predatory lender as defined in Chapter 2-32 of the Municipal Code. We further pledge that none of our affiliates is, and none of them will become, a predatory lender as defined in Chapter 2-32 of the Municipal Code. We understand that becoming a predatory lender or becoming an affiliate of a predatory lender may result in the loss of the privilege of doing business with the City."

If the Disclosing Party is unable to make this pledge because it or any of its affiliates (as defined in Section 2-32-455(b) of the Municipal Code) is a predatory lender within the meaning of Chapter 2-32 of the Municipal Code, explain here (attach additional pages if necessary):

If the letters "NA," the word "None," or no response appears on the lines above, it will be conclusively presumed that the Disclosing Party certified to the above statements.

D. CERTIFICATION REGARDING INTEREST IN CITY BUSINESS

Any words or terms that are defined in Chapter 2-156 of the Municipal Code have the same meanings when used in this Part D.

1. In accordance with Section 2-156-110 of the Municipal Code: Does any official or employee of the City have a financial interest in his or her own name or in the name of any other person or entity in the Matter?

[ ] Yes [x] No

NOTE: If you checked "Yes" to Item D.1., proceed to Items D.2. and D.3. If you checked "No" to Item D.1., proceed to Part E.

2. Unless sold pursuant to a process of competitive bidding, or otherwise permitted, no City elected official or employee shall have a financial interest in his or her own name or in the name of any other person or entity in the purchase of any property that (i) belongs to the City, or (ii) is sold for taxes or assessments, or (iii) is sold by virtue of legal process at the suit of the City (collectively, "City Property Sale"). Compensation for property taken pursuant to the City's eminent domain power does not constitute a financial interest within the meaning of this Part D.

Does the Matter involve a City Property Sale?

[ ] Yes [ ] No

3. If you checked "Yes" to Item D.1., provide the names and business addresses of the City officials or employees having such interest and identify the nature of such interest:

Name	Business Address	Nature of Interest

4. The Disclosing Party further certifies that no prohibited financial interest in the Matter will be acquired by any City official or employee.

E. CERTIFICATION REGARDING SLAVERY ERA BUSINESS

Please check either 1. or 2. below. If the Disclosing Party checks 2., the Disclosing Party must disclose below or in an attachment to this EDS all information required by paragraph 2. Failure to

comply with these disclosure requirements may make any contract entered into with the City in connection with the Matter voidable by the City.

X 1. The Disclosing Party verifies that the Disclosing Party has searched any and all records of the Disclosing Party and any and all predecessor entities regarding records of investments or profits from slavery or slaveholder insurance policies during the slavery era (including insurance policies issued to slaveholders that provided coverage for damage to or injury or death of their slaves), and the Disclosing Party has found no such records.

____2. The Disclosing Party verifies that, as a result of conducting the search in step 1 above, the Disclosing Party has found records of investments or profits from slavery or slaveholder insurance policies. The Disclosing Party verifies that the following constitutes full disclosure of all such records, including the names of any and all slaves or slaveholders described in those records:

_____

_____

_____

_____

SECTION VI -- CERTIFICATIONS FOR FEDERALLY FUNDED MATTERS

NOTE: If the Matter is federally funded, complete this Section VI. **If the Matter is not federally funded,** proceed to Section VII. For purposes of this Section VI, tax credits allocated by the City and proceeds of debt obligations of the City are not federal funding.

A. CERTIFICATION REGARDING LOBBYING

1. List below the names of all persons or entities registered under the federal Lobbying Disclosure Act of 1995 who have made lobbying contacts on behalf of the Disclosing Party with respect to the Matter: (Add sheets if necessary):

_____

_____

_____

(If no explanation appears or begins on the lines above, or if the letters "NA" or if the word "None" appear, it will be conclusively presumed that the Disclosing Party means that NO persons or entities registered under the Lobbying Disclosure Act of 1995 have made lobbying contacts on behalf of the Disclosing Party with respect to the Matter.)

2. The Disclosing Party has not spent and will not expend any federally appropriated funds to pay any person or entity listed in Paragraph A.1. above for his or her lobbying activities or to pay any person or entity to influence or attempt to influence an officer or employee of any agency, as defined by applicable federal law, a member of Congress, an officer or employee of Congress, or an employee of a member of Congress, in connection with the award of any federally funded contract, making any federally funded grant or loan, entering into any cooperative agreement, or to extend, continue, renew, amend, or modify any federally funded contract, grant, loan, or cooperative agreement.

3. The Disclosing Party will submit an updated certification at the end of each calendar quarter in which there occurs any event that materially affects the accuracy of the statements and information set forth in paragraphs A.1. and A.2. above.

4. The Disclosing Party certifies that either: (i) it is not an organization described in section 501(c)(4) of the Internal Revenue Code of 1986; or (ii) it is an organization described in section 501(c)(4) of the Internal Revenue Code of 1986 but has not engaged and will not engage in "Lobbying Activities".

5. If the Disclosing Party is the Applicant, the Disclosing Party must obtain certifications equal in form and substance to paragraphs A.1. through A.4. above from all subcontractors before it awards any subcontract and the Disclosing Party must maintain all such subcontractors' certifications for the duration of the Matter and must make such certifications promptly available to the City upon request.

B. CERTIFICATION REGARDING EQUAL EMPLOYMENT OPPORTUNITY

If the Matter is federally funded, federal regulations require the Applicant and all proposed subcontractors to submit the following information with their bids or in writing at the outset of negotiations.

Is the Disclosing Party the Applicant?

[ ] Yes [ ] No

If "Yes," answer the three questions below:

1. Have you developed and do you have on file affirmative action programs pursuant to applicable federal regulations? (See 41 CFR Part 60-2.)
[ ] Yes [ ] No

2. Have you filed with the Joint Reporting Committee, the Director of the Office of Federal Contract Compliance Programs, or the Equal Employment Opportunity Commission all reports due under the applicable filing requirements?
[ ] Yes [ ] No

3. Have you participated in any previous contracts or subcontracts subject to the equal opportunity clause?
[ ] Yes [ ] No

If you checked "No" to question 1. or 2. above, please provide an explanation:

_____

_____

SECTION VII – ACKNOWLEDGMENTS, CONTRACT INCORPORATION, COMPLIANCE, PENALTIES, DISCLOSURE

The Disclosing Party understands and agrees that:

A. The certifications, disclosures, and acknowledgments contained in this EDS will become part of any contract or other agreement between the Applicant and the City in connection with the Matter, whether procurement, City assistance, or other City action, and are material inducements to the City's execution of any contract or taking other action with respect to the Matter. The Disclosing Party understands that it must comply with all statutes, ordinances, and regulations on which this EDS is based.

B. The City's Governmental Ethics and Campaign Financing Ordinances, Chapters 2-156 and 2-164 of the Municipal Code, impose certain duties and obligations on persons or entities seeking City contracts, work, business, or transactions. The full text of these ordinances and a training program is available on line at www.cityofchicago.org/Ethics, and may also be obtained from the City's Board of Ethics, 740 N.

Sedgwick St., Suite 500, Chicago, IL 60610, (312) 744-9660. The Disclosing Party must comply fully with the applicable ordinances.

C. If the City determines that any information provided in this EDS is false, incomplete or inaccurate, any contract or other agreement in connection with which it is submitted may be rescinded or be void or voidable, and the City may pursue any remedies under the contract or agreement (if not rescinded or void), at law, or in equity, including terminating the Disclosing Party's participation in the Matter and/or declining to allow the Disclosing Party to participate in other transactions with the City. Remedies at law for a false statement of material fact may include incarceration and an award to the City of treble damages.

D. It is the City's policy to make this document available to the public on its Internet site and/or upon request. Some or all of the information provided on this EDS and any attachments to this EDS may be made available to the public on the Internet, in response to a Freedom of Information Act request, or otherwise. By completing and signing this EDS, the Disclosing Party waives and releases any possible rights or claims which it may have against the City in connection with the public release of information contained in this EDS and also authorizes the City to verify the accuracy of any information submitted in this EDS.

E. The information provided in this EDS must be kept current. In the event of changes, the Disclosing Party must supplement this EDS up to the time the City takes action on the Matter. If the Matter is a contract being handled by the City's Department of Procurement Services, the Disclosing Party must update this EDS as the contract requires. **NOTE:** With respect to Matters subject to Article I of Chapter 1-23 of the Municipal Code (imposing **PERMANENT INELIGIBILITY** for certain specified offenses), the information provided herein regarding eligibility must be kept current for a longer period, as required by Chapter 1-23 and Section 2-154-020 of the Municipal Code.

The Disclosing Party represents and warrants that:

F.1. The Disclosing Party is not delinquent in the payment of any tax administered by the Illinois Department of Revenue, nor are the Disclosing Party or its Affiliated Entities delinquent in paying any fine, fee, tax or other charge owed to the City. This includes, but is not limited to, all water charges, sewer charges, license fees, parking tickets, property taxes or sales taxes.

F.2 If the Disclosing Party is the Applicant, the Disclosing Party and its Affiliated Entities will not use, nor permit their subcontractors to use, any facility listed by the U.S. E.P.A. on the federal Excluded Parties List System ("EPLS") maintained by the U. S. General Services Administration.

F.3 If the Disclosing Party is the Applicant, the Disclosing Party will obtain from any contractors/subcontractors hired or to be hired in connection with the Matter certifications equal in form and substance to those in F.1. and F.2. above and will not, without the prior written consent of the City, use any such contractor/subcontractor that does not provide such certifications or that the Disclosing Party has reason to believe has not provided or cannot provide truthful certifications.

NOTE: If the Disclosing Party cannot certify as to any of the items in F.1., F.2. or F.3. above, an explanatory statement must be attached to this EDS.

CERTIFICATION

Under penalty of perjury, the person signing below: (1) warrants that he/she is authorized to execute this EDS and Appendix A (if applicable) on behalf of the Disclosing Party, and (2) warrants that all certifications and statements contained in this EDS and Appendix A (if applicable) are true, accurate and complete as of the date furnished to the City.

Apostolic Faith Church
(Print or type name of Disclosing Party)

By: _____
(Sign here)

Prince E. Smith
(Print or type name of person signing)

CEO / Pastor
(Print or type title of person signing)

Signed and sworn to before me on (date) 4/24/14,
at Cook County, Illinois (state).

Laurie S. Robinson-Jordan Notary Public.

Commission expires: 9/11/17.

OFFICIAL SEAL
LAURIE S ROBINSON-JORDAN
NOTARY PUBLIC - STATE OF ILLINOIS
MY COMMISSION EXPIRES:09/11/17

CITY OF CHICAGO
ECONOMIC DISCLOSURE STATEMENT AND AFFIDAVIT
APPENDIX A

FAMILIAL RELATIONSHIPS WITH ELECTED CITY OFFICIALS AND DEPARTMENT HEADS

This Appendix is to be completed only by (a) the Applicant, and (b) any legal entity which has a direct ownership interest in the Applicant exceeding 7.5 percent. It is not to be completed by any legal entity which has only an indirect ownership interest in the Applicant.

Under Municipal Code Section 2-154-015, the Disclosing Party must disclose whether such Disclosing Party or any "Applicable Party" or any Spouse or Domestic Partner thereof currently has a "familial relationship" with any elected city official or department head. A "familial relationship" exists if, as of the date this EDS is signed, the Disclosing Party or any "Applicable Party" or any Spouse or Domestic Partner thereof is related to the mayor, any alderman, the city clerk, the city treasurer or any city department head as spouse or domestic partner or as any of the following, whether by blood or adoption: parent, child, brother or sister, aunt or uncle, niece or nephew, grandparent, grandchild, father-in-law, mother-in-law, son-in-law, daughter-in-law, stepfather or stepmother, stepson or stepdaughter, stepbrother or stepsister or half-brother or half-sister.

"Applicable Party" means (1) all executive officers of the Disclosing Party listed in Section II.B.1.a., if the Disclosing Party is a corporation; all partners of the Disclosing Party, if the Disclosing Party is a general partnership; all general partners and limited partners of the Disclosing Party, if the Disclosing Party is a limited partnership; all managers, managing members and members of the Disclosing Party, if the Disclosing Party is a limited liability company; (2) all principal officers of the Disclosing Party; and (3) any person having more than a 7.5 percent ownership interest in the Disclosing Party. "Principal officers" means the president, chief operating officer, executive director, chief financial officer, treasurer or secretary of a legal entity or any person exercising similar authority.

Does the Disclosing Party or any "Applicable Party" or any Spouse or Domestic Partner thereof currently have a "familial relationship" with an elected city official or department head?

[ ] Yes [X] No

If yes, please identify below (1) the name and title of such person, (2) the name of the legal entity to which such person is connected; (3) the name and title of the elected city official or department head to whom such person has a familial relationship, and (4) the precise nature of such familial relationship.

_____

_____

_____

Attachment A

Applicant's Application for Not-For-Profit Street or Alley Vacation with the City of Chicago's Department of Transportation for the vacation or closure of a portion of the north-south public alley just west of, and parallel to, S. Prairie Avenue and the vacation or closure of the entire east-west public alley just north of, and parallel to, E. Pershing Road within the block bounded by S. Prairie Avenue to the east, S. Indiana Avenue to the west, E. 38th Street to the north and E. Pershing Road to the south.

Attachment B

Horace B. Smith, M.D., Pastor, Chief Executive Officer, Chairman, Board of Trustees,
Sylvia Franklin, Trustee,
Susan D. Smith, Administrator,
Gayle L. Kates, Trustee,
Alphonso Adams, Trustee,
Tommie James Selvie, Trustee,
James E. Spark, Trustee

F.1. The Disclosing Party is not delinquent in the payment of any tax administered by the Illinois Department of Revenue, nor are the Disclosing Party or its Affiliated Entities delinquent in paying any fine, fee, tax or other charge owed to the City. This includes, but is not limited to, all water charges, sewer charges, license fees, parking tickets, property taxes or sales taxes.

F.2 If the Disclosing Party is the Applicant, the Disclosing Party and its Affiliated Entities will not use, nor permit their subcontractors to use, any facility listed by the U.S. E.P.A. on the federal Excluded Parties List System ("EPLS") maintained by the U. S. General Services Administration.

F.3 If the Disclosing Party is the Applicant, the Disclosing Party will obtain from any contractors/subcontractors hired or to be hired in connection with the Matter certifications equal in form and substance to those in F.1. and F.2. above and will not, without the prior written consent of the City, use any such contractor/subcontractor that does not provide such certifications or that the Disclosing Party has reason to believe has not provided or cannot provide truthful certifications.

NOTE: If the Disclosing Party cannot certify as to any of the items in F.1., F.2. or F.3. above, an explanatory statement must be attached to this EDS.

CERTIFICATION

Under penalty of perjury, the person signing below: (1) warrants that he/she is authorized to execute this EDS and Appendix A (if applicable) on behalf of the Disclosing Party, and (2) warrants that all certifications and statements contained in this EDS and Appendix A (if applicable) are true, accurate and complete as of the date furnished to the City.

Apostolic Faith Church
(Print or type name of Disclosing Party)

By: _____
(Sign here)

Horace E. Smith
(Print or type name of person signing)

Pastor / CEO
(Print or type title of person signing)

Signed and sworn to before me on (date) July 11, 2014,
at Cook County, ILLINOIS (state).

_____ Notary Public.

Commission expires: 9/11/17.

OFFICIAL SEAL
LAURIE S ROBINSON-JORDAN
NOTARY PUBLIC - STATE OF ILLINOIS
MY COMMISSION EXPIRES:09/11/17

OFFICIAL SEAL
LAURIE S ROSINSON-JORDAN
NOTARY PUBLIC - STATE OF ILLINOIS
MY COMMISSION EXPIRES:05/17/17

City of Chicago

O2014-5840

Office of the City Clerk

Document Tracking Sheet

Meeting Date:	7/30/2014
Sponsor(s):	O'Shea (19)
Type:	Ordinance
Title:	Vacation of public alley bounded by S Western Ave, W 97th St, S Claremont Ave and W 99th Street
Committee(s) Assignment:	Committee on Transportation and Public Way

Committee on Transportation

COMMERCIAL ORDINANCE

WHEREAS, the City of Chicago ("City") is a home rule unit of local government pursuant to Article VII, Section 6 (a) of the 1970 constitution of the State of Illinois and, as such, may exercise any power and perform any function pertaining to its government and affairs; and

WHEREAS, the properties at 9801-9803 S. Western Avenue and 9807-9809 S. Western Avenue are owned by Beverly Center L.L.C.; and

WHEREAS, Beverly Center L.L.C. proposes to use the portion of the alley to be vacated herein for integration into their existing parking lot; and

WHEREAS, the City Council of the City of Chicago, after due investigation and consideration, has determined that the nature and extent of the public use and the public interest to be subserved is such as to warrant the vacation of part of public alley, described in the following ordinance; now therefore,

BE IT ORDAINED BY THE CITY COUNCIL OF THE CITY OF CHICAGO:

SECTION 1. **THE NORTH 16.00 FEET OF LOT 38 IN BLOCK 2 IN JOHN JENSEN AND SONS' BEVERLY HIGHLANDS, BEING A SUBDIVISION OF THE SOUTH 9.25 ACRES OF THE SOUTHWEST QUARTER OF THE SOUTHWEST QUARTER OF THE NORTHWEST QUARTER OF SECTION 7, TOWNSHIP 37 NORTH, RANGE 14, EAST OF THE THIRD PRINCIPAL MERIDIAN, ACCORDING TO THE PLAT THEREOF RECORDED MAY 29, 1925 AS DOCUMENT NUMBER 258206 IN COOK COUNTY, ILLINOIS,** on the drawing hereto attached as Exhibit A, which drawing for greater clarity, is hereby made a part of this ordinance, be and the same is hereby vacated and closed, inasmuch as the same is no longer required for public use and the public interest will be subserved by such vacation.

SECTION 2. The City of Chicago hereby reserves for the benefit of AT&T Illinois /SBC and its successors or assigns, a non-exclusive utility easement to operate, maintain, construct, replace and renew overhead wires, poles, and associated equipment and underground conduit, cables, and associated equipment for the transmission and distribution of electrical energy, telephonic and associated services under, over and along the alley herein vacated, with the right of ingress and egress. The grade of the vacated public way shall not be altered in a manner so as to interfere with the operation and maintenance of AT&T Illinois/SBC facilities. No buildings, permanent structures or obstructions shall be placed over AT&T Illinois/SBC facilities without written release of easement by AT&T Illinois/SBC. Any future vacation-beneficiary prompted relocation of AT&T Illinois/SBC facilities lying within the area being vacated will be accomplished by AT&T Illinois/SBC and done at the expense of beneficiary of the vacation.

SECTION 3. The vacation herein provided for is made upon the express condition that within 180 days after the passage of this ordinance, Beverly Center L.L.C. shall deposit in the City Treasury of the City of Chicago, a sum sufficient to defray the costs of removing paving and curb returns and constructing sidewalk and curb at the entrance to that part of the alley hereby vacated, similar to the adjacent and contiguous sidewalk and curb.

SECTION 4. The vacation herein provided for is made upon the express condition that within 180 days after the passage of this ordinance, Beverly Center L.L.C. shall pay or cause to be paid to the City of Chicago as compensation for the benefits which will accrue to the owner of the property abutting said part of public alley hereby vacated the sum _____ dollars ($), which sum in the judgment of this body will be equal to such benefits.

SECTION 5. The vacation herein provided for is made upon the express condition that within one hundred eighty (180) days after the passage of this ordinance, the Beverly Center LLC shall file or cause to be filed for record in the Office of the Recorder of Deeds of Cook County, Illinois a certified copy of this ordinance, together with an attached plat as approved by the Superintendent of Maps and Plats.

SECTION 6. This ordinance shall take effect and be in force from and after its passage. The vacation shall take effect and be in force from and after its recording.

Vacation Approved:

Rebekah Scheinfeld
Commissioner of Transportation

Approved as to Form and Legality

Richard Wendy
Deputy Corporation Counsel

Honorable Matt O'Shea
Alderman, 19th Ward

EXHIBIT "A"

PLAT OF VACATION

THE NORTH 16.00 FEET OF LOT 38 IN BLOCK 2 IN JOHN JENSEN AND SONS' BEVERLY HIGHLANDS, BEING A SUBDIVISION OF THE SOUTH 9 25 ACRES OF THE SOUTHWEST QUARTER OF THE SOUTHWEST QUARTER OF THE NORTHWEST QUARTER OF SECTION 7, TOWNSHIP 37 NORTH, RANGE 14, EAST OF THE THIRD PRINCIPAL MERIDIAN, ACCORDING TO THE PLAT THEREOF RECORDED MAY 29, 1925 AS DOCUMENT NUMBER 258206 IN COOK COUNTY, ILLINOIS

CONTAINING 1,773 SQUARE FEET, MORE OR LESS.

GRAPHIC SCALE

15 0 7.5 15


(IN FEET)

1" = 15'

PRIMARY BENCHMARK
CITY OF CHICAGO STANDARD BENCHMARK #424
ELEVATION= 82 845
10 FT WEST OF THE EAST LINE OF S SEELEY AVENUE
12 6 FT SOUTH OF THE SOUTH LINE OF W 95TH STREET

SECONDARY BENCHMARK
CITY OF CHICAGO STANDARD BENCHMARK #521
ELEVATION= 79 413
24 FT WEST OF THE WEST LINE OF S SEELEY AVENUE
9 4 FT SOUTH OF THE NORTH LINE OF W 96TH STREET


VICINITY MAP

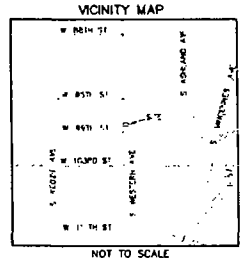

NOT TO SCALE

TRAFFIC FLOW

WEST 97TH STREET
66 FT. RECORD WIDTH

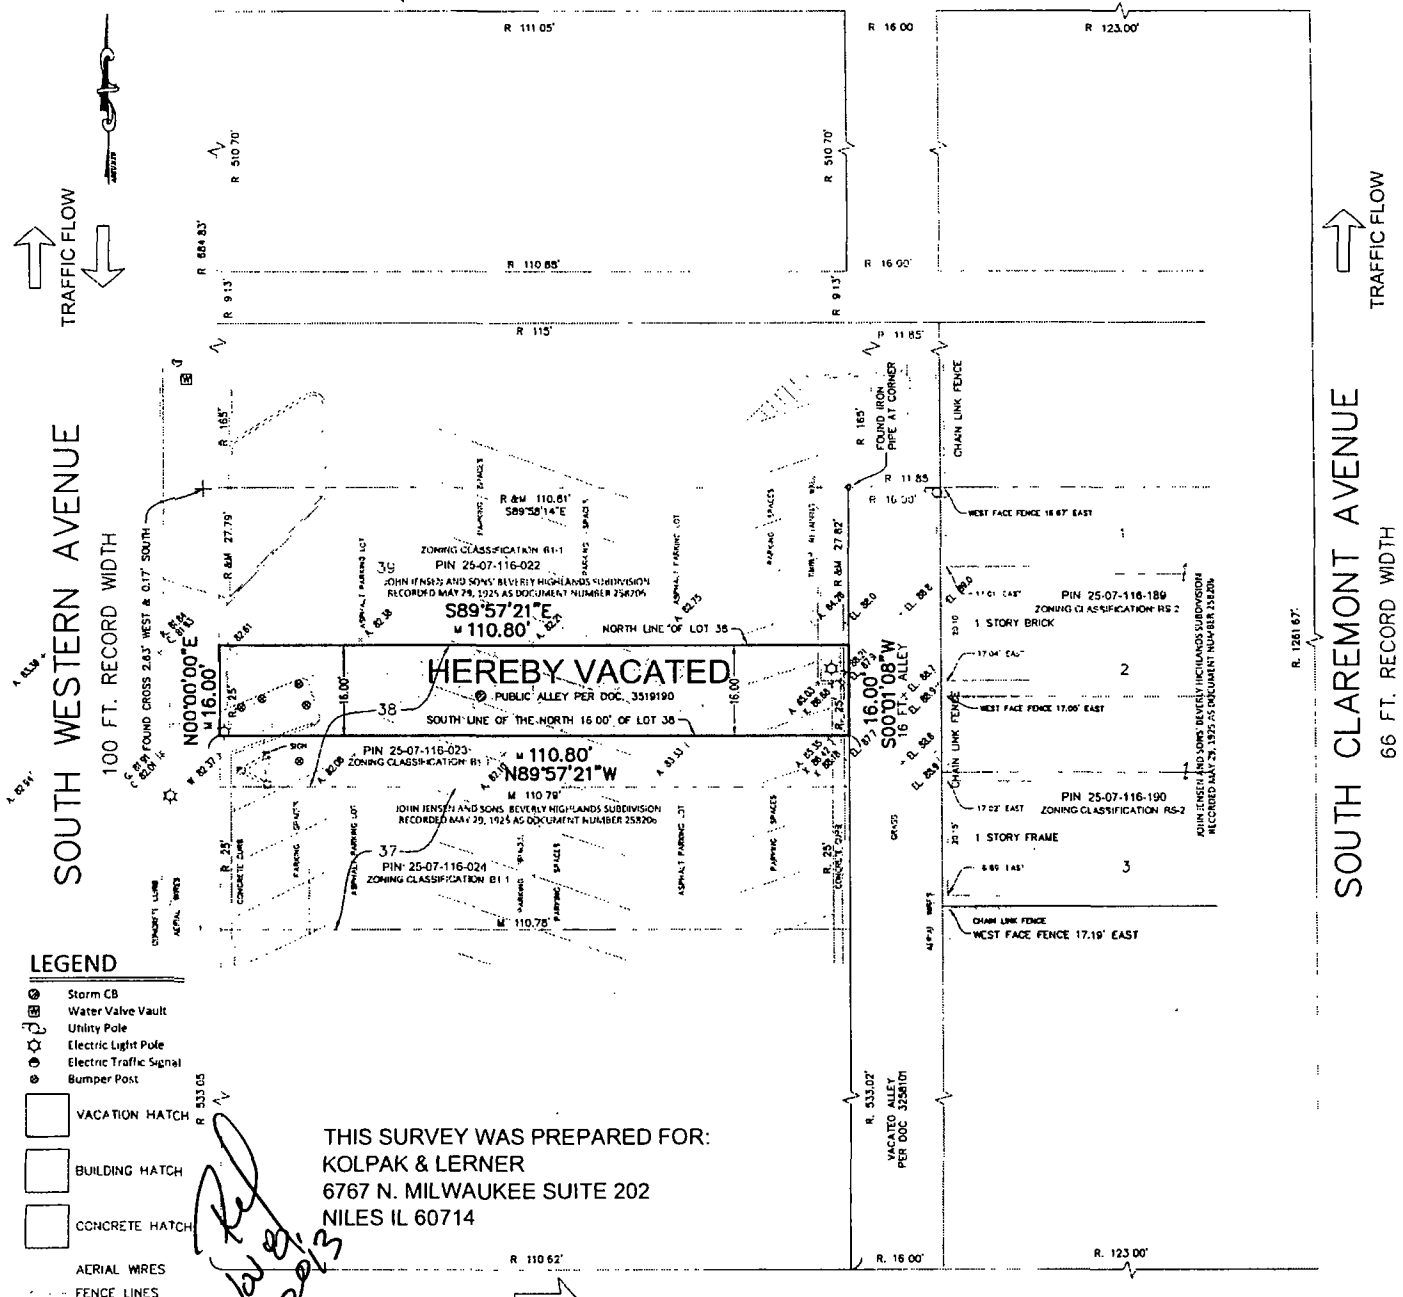

LEGEND

- Storm CB
- Water Valve Vault
- Utility Pole
- Electric Light Pole
- Electric Traffic Signal
- Bumper Post
- VACATION HATCH
- BUILDING HATCH
- CONCRETE HATCH
- AERIAL WIRES
- FENCE LINES
- UNDERLYING LOTS

THIS SURVEY WAS PREPARED FOR:
KOLPAK & LERNER
6767 N. MILWAUKEE SUITE 202
NILES IL 60714

Nov 8 2013

TRAFFIC FLOW

WEST 99TH STREET
73 FT RECORD WIDTH

CDOT# 07-19-13-3619

REVISED NOVEMBER 7, 2013 PER ORDER #2013-18540
ELEVATIONS ADDED AUGUST 19 2013 PER ORDER #2013-18205

ORDERED BY	KOLPAK & LERNER	CHECKED	DRAWN
ADDRESS	933 SOUTH WESTERN AVENUE CHICAGO		RJT

GREMLEY & BIEDERMANN
A Member of PLCS CORPORATION
License No 184-002522 Professional Land Surveyors
2505 North Elston Avenue Chicago IL 60647
Telephone (773) 665 5102 Fax (773) 486 4746 Email INFO@PLCS Survey.com

ORDER NO	DATE	FIELD NO
2012-17109-001	NOVEMBER 6 2012	1 OF 1
	SCALE 1 INCH = 15 FEET	

G:\CAD\2012\2012-17109\2012-17109-001.dwg

THE "HEREBY VACATED" PROPERTY SHOWN HEREON IS PUBLIC PROPERTY AND IS NOT DELINEATED WITH A ZONING CLASSIFICATION PER THE CITY OF CHICAGO DEPARTMENT OF ZONING WEBSITE

THE SURVEYOR HAS NOT RESEARCHED THE APPLICABLE ZONING BUILDING CODES SETBACKS OR SPECIFIC USES ALLOWED WITHIN THIS ZONING CLASSIFICATION CONTACT THE CITY OF CHICAGO

DEPARTMENT OF ZONING CITY HALL 121 NORTH LASALLE STREET, ROOM 905 CHICAGO ILLINOIS (312) 744 9317 FAX (312) 744 6550 FOR CERTIFICATION VERIFICATION AND SPECIFIC MATTERS PERTAINING TO THE ABOVE NOTED ZONING CLASSIFICATION

SURVEY NOTES
Note R & M denotes Record and Measured distances respectively The bearing base is assumed All bearings on the survey are measured

Distances are marked in feet and decimal parts thereof Compare all points BEFORE building by same and at once report any differences BEFORE damage is done

For easements building lines and other restrictions not shown on survey plat refer to your abstract deed contract title policy and local building line regulations

No dimensions shall be assumed by scale ruler or apparent from the plat

Only measurements or bearings generally recognized as such are shown or noted hereon

Unless otherwise noted herein the Bearing Base Elevation Datum and Coordinate Datum if any ASSUMED

COPYRIGHT GREMLEY & BIEDERMANN INC 2012 All Rights Reserved

State of Illinois)
County of Cook)ss

We, GREMLEY & BIEDERMANN, INC hereby certify that we have surveyed the above described property and that the plat hereon drawn is a correct representation of said survey corrected to a temperature of 62° Fahrenheit

Field measurements completed on October 6 2012

Signed on Nov. 7, 2013

By

GREMLEY & BIEDERMANN
PROFESSIONAL LAND SURVEYOR
STATE OF ILLINOIS
280
CHICAGO, ILLINOIS

Professional Illinois Land Surveyor No 2802
My license expires November 30 2014
This professional service conforms to the current Illinois minimum standards for a boundary survey

CITY OF CHICAGO
ECONOMIC DISCLOSURE STATEMENT
AND AFFIDAVIT

SECTION I -- GENERAL INFORMATION

A. Legal name of the Disclosing Party submitting this EDS. Include d/b/a/ if applicable:

BEVERLY CENTER LLC

Check ONE of the following three boxes:

Indicate whether the Disclosing Party submitting this EDS is:

1. [X] the Applicant
   OR
2. [ ] a legal entity holding a direct or indirect interest in the Applicant. State the legal name of the Applicant in which the Disclosing Party holds an interest: _____
   OR
3. [ ] a legal entity with a right of control (see Section II.B.1.) State the legal name of the entity in which the Disclosing Party holds a right of control: _____

B. Business address of the Disclosing Party: 1300 Bull Valley Drive
Woodstock, IL 60098

C. Telephone: (312)953-5063 Fax: N/A Email: N/A

D. Name of contact person: BRETT WALROD

E. Federal Employer Identification No. (if you have one): _____

F. Brief description of contract, transaction or other undertaking (referred to below as the "Matter") to which this EDS pertains. (Include project number and location of property, if applicable):

PETITION TO VACATE A PUBLIC ALLEY AT 9831 S. WESTERN

G. Which City agency or department is requesting this EDS? CITY OF CHICAGO DEPARTMENT OF TRANSPORTATION

If the Matter is a contract being handled by the City's Department of Procurement Services, please complete the following:

Specification # _____ and Contract # _____

SECTION II -- DISCLOSURE OF OWNERSHIP INTERESTS

A. NATURE OF THE DISCLOSING PARTY

1. Indicate the nature of the Disclosing Party:

[ ] Person
[ ] Publicly registered business corporation
[ ] Privately held business corporation
[ ] Sole proprietorship
[ ] General partnership
[ ] Limited partnership
[ ] Trust
[X] Limited liability company
[ ] Limited liability partnership
[ ] Joint venture
[ ] Not-for-profit corporation
(Is the not-for-profit corporation also a 501(c)(3))?
[ ] Yes [ ] No
[ ] Other (please specify)

_____

2. For legal entities, the state (or foreign country) of incorporation or organization, if applicable:

_____

3. For legal entities not organized in the State of Illinois: Has the organization registered to do business in the State of Illinois as a foreign entity?

[ ] Yes [ ] No [X] N/A

B. IF THE DISCLOSING PARTY IS A LEGAL ENTITY:

1. List below the full names and titles of all executive officers and all directors of the entity.
NOTE: For not-for-profit corporations, also list below all members, if any, which are legal entities. If there are no such members, write "no members." For trusts, estates or other similar entities, list below the legal titleholder(s).
If the entity is a general partnership, limited partnership, limited liability company, limited liability partnership or joint venture, list below the name and title of each general partner, managing member, manager or any other person or entity that controls the day-to-day management of the Disclosing Party.
NOTE: Each legal entity listed below must submit an EDS on its own behalf.

Name	Title
BRETT WALROD	MEMBER/MANAGER
MICHAEL MADURA	MEMBER/MANAGER

2. Please provide the following information concerning each person or entity having a direct or indirect beneficial interest (including ownership) in excess of 7.5% of the Disclosing Party. Examples of such an interest include shares in a corporation, partnership interest in a partnership or joint venture,

interest of a member or manager in a limited liability company, or interest of a beneficiary of a trust, estate or other similar entity. If none, state "None." **NOTE**: Pursuant to Section 2-154-030 of the Municipal Code of Chicago ("Municipal Code"), the City may require any such additional information from any applicant which is reasonably intended to achieve full disclosure.

Name	Business Address	Percentage Interest in the Disclosing Party
MICHAEL MADURA	3842 N. GREENVIEW CHICAGO, IL	20%
BRETT WALROD	1300 BULL VALLEY DR., WOODSTOCK, IL	20%
STEVE DISSE	1737 W. NEWPORT AVE., CHICAGO, IL	20%
JEFFREY DEVINE	2225 SWAINWOOD DR., GLENVIEW, IL	20%
ESTATE OF KHAN		20%

SECTION III -- BUSINESS RELATIONSHIPS WITH CITY ELECTED OFFICIALS

Has the Disclosing Party had a "business relationship," as defined in Chapter 2-156 of the Municipal Code, with any City elected official in the 12 months before the date this EDS is signed?

[ ] Yes [X] No

If yes, please identify below the name(s) of such City elected official(s) and describe such relationship(s):

SECTION IV -- DISCLOSURE OF SUBCONTRACTORS AND OTHER RETAINED PARTIES

The Disclosing Party must disclose the name and business address of each subcontractor, attorney, lobbyist, accountant, consultant and any other person or entity whom the Disclosing Party has retained or expects to retain in connection with the Matter, as well as the nature of the relationship, and the total amount of the fees paid or estimated to be paid. The Disclosing Party is not required to disclose employees who are paid solely through the Disclosing Party's regular payroll.

"Lobbyist" means any person or entity who undertakes to influence any legislative or administrative action on behalf of any person or entity other than: (1) a not-for-profit entity, on an unpaid basis, or (2) himself. "Lobbyist" also means any person or entity any part of whose duties as an employee of another includes undertaking to influence any legislative or administrative action.

If the Disclosing Party is uncertain whether a disclosure is required under this Section, the Disclosing Party must either ask the City whether disclosure is required or make the disclosure.

Name (indicate whether retained or anticipated to be retained)	Business Address	Relationship to Disclosing Party (subcontractor, attorney, lobbyist, etc.)	Fees (indicate whether paid or estimated.) **NOTE:** "hourly rate" or "t.b.d." is not an acceptable response.
PAUL KOLPAK	6767 N. MILWAUKEE AVE., NILES, IL 60714	ATTORNEY	$1,666.67 Plus Cost Paid

(Add sheets if necessary)

[ ] Check here if the Disclosing Party has not retained, nor expects to retain, any such persons or entities.

SECTION V -- CERTIFICATIONS

A. COURT-ORDERED CHILD SUPPORT COMPLIANCE

Under Municipal Code Section 2-92-415, substantial owners of business entities that contract with the City must remain in compliance with their child support obligations throughout the contract's term.

Has any person who directly or indirectly owns 10% or more of the Disclosing Party been declared in arrearage on any child support obligations by any Illinois court of competent jurisdiction?

[ ] Yes [X] No [ ] No person directly or indirectly owns 10% or more of the Disclosing Party.

If "Yes," has the person entered into a court-approved agreement for payment of all support owed and is the person in compliance with that agreement?

[ ] Yes [ ] No

B. FURTHER CERTIFICATIONS

1. Pursuant to Municipal Code Chapter 1-23, Article I ("Article I")(which the Applicant should consult for defined terms (e.g., "doing business") and legal requirements), if the Disclosing Party submitting this EDS is the Applicant and is doing business with the City, then the Disclosing Party certifies as follows: (i) neither the Applicant nor any controlling person is currently indicted or charged with, or has admitted guilt of, or has ever been convicted of, or placed under supervision for, any criminal offense involving actual, attempted, or conspiracy to commit bribery, theft, fraud, forgery, perjury, dishonesty or deceit against an officer or employee of the City or any sister agency; and (ii) the Applicant understands and acknowledges that compliance with Article I is a continuing requirement for doing business with the City. NOTE: If Article I applies to the Applicant, the permanent compliance timeframe in Article I supersedes some five-year compliance timeframes in certifications 2 and 3 below.

2. The Disclosing Party and, if the Disclosing Party is a legal entity, all of those persons or entities identified in Section II.B.1. of this EDS:

a. are not presently debarred, suspended, proposed for debarment, declared ineligible or voluntarily excluded from any transactions by any federal, state or local unit of government;

b. have not, within a five-year period preceding the date of this EDS, been convicted of a criminal offense, adjudged guilty, or had a civil judgment rendered against them in connection with: obtaining, attempting to obtain, or performing a public (federal, state or local) transaction or contract under a public transaction; a violation of federal or state antitrust statutes; fraud; embezzlement; theft; forgery; bribery; falsification or destruction of records; making false statements; or receiving stolen property;

c. are not presently indicted for, or criminally or civilly charged by, a governmental entity (federal, state or local) with committing any of the offenses set forth in clause B.2.b. of this Section V;

d. have not, within a five-year period preceding the date of this EDS, had one or more public transactions (federal, state or local) terminated for cause or default; and

e. have not, within a five-year period preceding the date of this EDS, been convicted, adjudged guilty, or found liable in a civil proceeding, or in any criminal or civil action, including actions concerning environmental violations, instituted by the City or by the federal government, any state, or any other unit of local government.

3. The certifications in subparts 3, 4 and 5 concern:

• the Disclosing Party;
• any "Contractor" (meaning any contractor or subcontractor used by the Disclosing Party in connection with the Matter, including but not limited to all persons or legal entities disclosed under Section IV, "Disclosure of Subcontractors and Other Retained Parties");
• any "Affiliated Entity" (meaning a person or entity that, directly or indirectly: controls the Disclosing Party, is controlled by the Disclosing Party, or is, with the Disclosing Party, under common control of another person or entity. Indicia of control include, without limitation: interlocking management or ownership; identity of interests among family members, shared facilities and equipment; common use of employees; or organization of a business entity following the ineligibility of a business entity to do business with federal or state or local government, including the City, using substantially the same management, ownership, or principals as the ineligible entity); with respect to Contractors, the term Affiliated Entity means a person or entity that directly or indirectly controls the Contractor, is controlled by it, or, with the Contractor, is under common control of another person or entity;
• any responsible official of the Disclosing Party, any Contractor or any Affiliated Entity or any other official, agent or employee of the Disclosing Party, any Contractor or any Affiliated Entity, acting pursuant to the direction or authorization of a responsible official of the Disclosing Party, any Contractor or any Affiliated Entity (collectively "Agents").

Neither the Disclosing Party, nor any Contractor, nor any Affiliated Entity of either the Disclosing Party or any Contractor nor any Agents have, during the five years before the date this EDS is signed, or, with respect to a Contractor, an Affiliated Entity, or an Affiliated Entity of a Contractor during the five years before the date of such Contractor's or Affiliated Entity's contract or engagement in connection with the Matter:

a. bribed or attempted to bribe, or been convicted or adjudged guilty of bribery or attempting to bribe, a public officer or employee of the City, the State of Illinois, or any agency of the federal government or of any state or local government in the United States of America, in that officer's or employee's official capacity;

b. agreed or colluded with other bidders or prospective bidders, or been a party to any such agreement, or been convicted or adjudged guilty of agreement or collusion among bidders or prospective bidders, in restraint of freedom of competition by agreement to bid a fixed price or otherwise; or

c. made an admission of such conduct described in a. or b. above that is a matter of record, but have not been prosecuted for such conduct; or

d. violated the provisions of Municipal Code Section 2-92-610 (Living Wage Ordinance).

4. Neither the Disclosing Party, Affiliated Entity or Contractor, or any of their employees, officials, agents or partners, is barred from contracting with any unit of state or local government as a result of engaging in or being convicted of (1) bid-rigging in violation of 720 ILCS 5/33E-3; (2) bid-rotating in violation of 720 ILCS 5/33E-4; or (3) any similar offense of any state or of the United States of America that contains the same elements as the offense of bid-rigging or bid-rotating.

5. Neither the Disclosing Party nor any Affiliated Entity is listed on any of the following lists maintained by the Office of Foreign Assets Control of the U.S. Department of the Treasury or the Bureau of Industry and Security of the U.S. Department of Commerce or their successors: the Specially Designated Nationals List, the Denied Persons List, the Unverified List, the Entity List and the Debarred List.

6. The Disclosing Party understands and shall comply with the applicable requirements of Chapters 2-55 (Legislative Inspector General), 2-56 (Inspector General) and 2-156 (Governmental Ethics) of the Municipal Code.

7. If the Disclosing Party is unable to certify to any of the above statements in this Part B (Further Certifications), the Disclosing Party must explain below:

_____

_____

_____

_____

If the letters "NA," the word "None," or no response appears on the lines above, it will be conclusively presumed that the Disclosing Party certified to the above statements.

8. To the best of the Disclosing Party's knowledge after reasonable inquiry, the following is a complete list of all current employees of the Disclosing Party who were, at any time during the 12-month period preceding the execution date of this EDS, an employee, or elected or appointed official, of the City of Chicago (if none, indicate with "N/A" or "none").

N/A

9. To the best of the Disclosing Party's knowledge after reasonable inquiry, the following is a complete list of all gifts that the Disclosing Party has given or caused to be given, at any time during the 12-month period preceding the execution date of this EDS, to an employee, or elected or appointed official, of the City of Chicago. For purposes of this statement, a "gift" does not include: (i) anything made generally available to City employees or to the general public, or (ii) food or drink provided in the course of official City business and having a retail value of less than $20 per recipient (if none, indicate with "N/A" or "none"). As to any gift listed below, please also list the name of the City recipient.

N/A

C. CERTIFICATION OF STATUS AS FINANCIAL INSTITUTION

1. The Disclosing Party certifies that the Disclosing Party (check one)

[ ] is [X] is not

a "financial institution" as defined in Section 2-32-455(b) of the Municipal Code.

2. If the Disclosing Party IS a financial institution, then the Disclosing Party pledges:

"We are not and will not become a predatory lender as defined in Chapter 2-32 of the Municipal Code. We further pledge that none of our affiliates is, and none of them will become, a predatory lender as defined in Chapter 2-32 of the Municipal Code. We understand that becoming a predatory lender or becoming an affiliate of a predatory lender may result in the loss of the privilege of doing business with the City."

If the Disclosing Party is unable to make this pledge because it or any of its affiliates (as defined in Section 2-32-455(b) of the Municipal Code) is a predatory lender within the meaning of Chapter 2-32 of the Municipal Code, explain here (attach additional pages if necessary):

N/A

If the letters "NA," the word "None," or no response appears on the lines above, it will be conclusively presumed that the Disclosing Party certified to the above statements.

D. CERTIFICATION REGARDING INTEREST IN CITY BUSINESS

Any words or terms that are defined in Chapter 2-156 of the Municipal Code have the same meanings when used in this Part D.

1. In accordance with Section 2-156-110 of the Municipal Code: Does any official or employee of the City have a financial interest in his or her own name or in the name of any other person or entity in the Matter?

[ ] Yes [X] No

NOTE: If you checked "Yes" to Item D.1., proceed to Items D.2. and D.3. If you checked "No" to Item D.1., proceed to Part E.

2. Unless sold pursuant to a process of competitive bidding, or otherwise permitted, no City elected official or employee shall have a financial interest in his or her own name or in the name of any other person or entity in the purchase of any property that (i) belongs to the City, or (ii) is sold for taxes or assessments, or (iii) is sold by virtue of legal process at the suit of the City (collectively, "City Property Sale"). Compensation for property taken pursuant to the City's eminent domain power does not constitute a financial interest within the meaning of this Part D.

Does the Matter involve a City Property Sale?

[X] Yes [ ] No

3. If you checked "Yes" to Item D.1., provide the names and business addresses of the City officials or employees having such interest and identify the nature of such interest:

Name	Business Address	Nature of Interest
N/A		

4. The Disclosing Party further certifies that no prohibited financial interest in the Matter will be acquired by any City official or employee.

E. CERTIFICATION REGARDING SLAVERY ERA BUSINESS

Please check either 1. or 2. below. If the Disclosing Party checks 2., the Disclosing Party must disclose below or in an attachment to this EDS all information required by paragraph 2. Failure to

comply with these disclosure requirements may make any contract entered into with the City in connection with the Matter voidable by the City.

_X_ 1. The Disclosing Party verifies that the Disclosing Party has searched any and all records of the Disclosing Party and any and all predecessor entities regarding records of investments or profits from slavery or slaveholder insurance policies during the slavery era (including insurance policies issued to slaveholders that provided coverage for damage to or injury or death of their slaves), and the Disclosing Party has found no such records.

____2. The Disclosing Party verifies that, as a result of conducting the search in step 1 above, the Disclosing Party has found records of investments or profits from slavery or slaveholder insurance policies. The Disclosing Party verifies that the following constitutes full disclosure of all such records, including the names of any and all slaves or slaveholders described in those records:

_____

_____

_____

_____

SECTION VI -- CERTIFICATIONS FOR FEDERALLY FUNDED MATTERS

NOTE: If the Matter is federally funded, complete this Section VI. **If the Matter is not federally funded**, proceed to Section VII. For purposes of this Section VI, tax credits allocated by the City and proceeds of debt obligations of the City are not federal funding.

A. CERTIFICATION REGARDING LOBBYING

1. List below the names of all persons or entities registered under the federal Lobbying Disclosure Act of 1995 who have made lobbying contacts on behalf of the Disclosing Party with respect to the Matter: (Add sheets if necessary):

N/A

_____

_____

(If no explanation appears or begins on the lines above, or if the letters "NA" or if the word "None" appear, it will be conclusively presumed that the Disclosing Party means that NO persons or entities registered under the Lobbying Disclosure Act of 1995 have made lobbying contacts on behalf of the Disclosing Party with respect to the Matter.)

2. The Disclosing Party has not spent and will not expend any federally appropriated funds to pay any person or entity listed in Paragraph A.1. above for his or her lobbying activities or to pay any person or entity to influence or attempt to influence an officer or employee of any agency, as defined by applicable federal law, a member of Congress, an officer or employee of Congress, or an employee of a member of Congress, in connection with the award of any federally funded contract, making any federally funded grant or loan, entering into any cooperative agreement, or to extend, continue, renew, amend, or modify any federally funded contract, grant, loan, or cooperative agreement.

SECTION VII -- ACKNOWLEDGMENTS, CONTRACT INCORPORATION, COMPLIANCE, PENALTIES, DISCLOSURE

The Disclosing Party understands and agrees that:

A. The certifications, disclosures, and acknowledgments contained in this EDS will become part of any contract or other agreement between the Applicant and the City in connection with the Matter, whether procurement, City assistance, or other City action, and are material inducements to the City's execution of any contract or taking other action with respect to the Matter. The Disclosing Party understands that it must comply with all statutes, ordinances, and regulations on which this EDS is based.

B. The City's Governmental Ethics and Campaign Financing Ordinances, Chapters 2-156 and 2-164 of the Municipal Code, impose certain duties and obligations on persons or entities seeking City contracts, work, business, or transactions. The full text of these ordinances and a training program is available on line at www.cityofchicago.org/Ethics, and may also be obtained from the City's Board of Ethics, 740 N.

Sedgwick St., Suite 500, Chicago, IL 60610, (312) 744-9660. The Disclosing Party must comply fully with the applicable ordinances.

C. If the City determines that any information provided in this EDS is false, incomplete or inaccurate, any contract or other agreement in connection with which it is submitted may be rescinded or be void or voidable, and the City may pursue any remedies under the contract or agreement (if not rescinded or void), at law, or in equity, including terminating the Disclosing Party's participation in the Matter and/or declining to allow the Disclosing Party to participate in other transactions with the City. Remedies at law for a false statement of material fact may include incarceration and an award to the City of treble damages.

D. It is the City's policy to make this document available to the public on its Internet site and/or upon request. Some or all of the information provided on this EDS and any attachments to this EDS may be made available to the public on the Internet, in response to a Freedom of Information Act request, or otherwise. By completing and signing this EDS, the Disclosing Party waives and releases any possible rights or claims which it may have against the City in connection with the public release of information contained in this EDS and also authorizes the City to verify the accuracy of any information submitted in this EDS.

E. The information provided in this EDS must be kept current. In the event of changes, the Disclosing Party must supplement this EDS up to the time the City takes action on the Matter. If the Matter is a contract being handled by the City's Department of Procurement Services, the Disclosing Party must update this EDS as the contract requires. **NOTE:** With respect to Matters subject to Article I of Chapter 1-23 of the Municipal Code (imposing **PERMANENT INELIGIBILITY** for certain specified offenses), the information provided herein regarding eligibility must be kept current for a longer period, as required by Chapter 1-23 and Section 2-154-020 of the Municipal Code.

The Disclosing Party represents and warrants that:

F.1. The Disclosing Party is not delinquent in the payment of any tax administered by the Illinois Department of Revenue, nor are the Disclosing Party or its Affiliated Entities delinquent in paying any fine, fee, tax or other charge owed to the City. This includes, but is not limited to, all water charges, sewer charges, license fees, parking tickets, property taxes or sales taxes.

F.2 If the Disclosing Party is the Applicant, the Disclosing Party and its Affiliated Entities will not use, nor permit their subcontractors to use, any facility listed by the U.S. E.P.A. on the federal Excluded Parties List System ("EPLS") maintained by the U. S. General Services Administration.

F.3 If the Disclosing Party is the Applicant, the Disclosing Party will obtain from any contractors/subcontractors hired or to be hired in connection with the Matter certifications equal in form and substance to those in F.1. and F.2. above and will not, without the prior written consent of the City, use any such contractor/subcontractor that does not provide such certifications or that the Disclosing Party has reason to believe has not provided or cannot provide truthful certifications.

NOTE: If the Disclosing Party cannot certify as to any of the items in F.1., F.2. or F.3. above, an explanatory statement must be attached to this EDS.

CERTIFICATION

Under penalty of perjury, the person signing below: (1) warrants that he/she is authorized to execute this EDS and Appendix A (if applicable) on behalf of the Disclosing Party, and (2) warrants that all certifications and statements contained in this EDS and Appendix A (if applicable) are true, accurate and complete as of the date furnished to the City.

Beverly Center LLC
(Print or type name of Disclosing Party)

By: _____
(Sign here)

Steve Disse
(Print or type name of person signing)

Disclosing Party
(Print or type title of person signing)

Signed and sworn to before me on (date) 5/9/14,
at Cook County, IL (state).

Julia Gajda Notary Public.

Commission expires: 12/06/17.

OFFICIAL SEAL
JULIA GAJDA
NOTARY PUBLIC - STATE OF ILLINOIS
MY COMMISSION EXPIRES:12/06/17

CITY OF CHICAGO
ECONOMIC DISCLOSURE STATEMENT AND AFFIDAVIT
APPENDIX A

FAMILIAL RELATIONSHIPS WITH ELECTED CITY OFFICIALS AND DEPARTMENT HEADS

This Appendix is to be completed only by (a) the Applicant, and (b) any legal entity which has a direct ownership interest in the Applicant exceeding 7.5 percent. It is not to be completed by any legal entity which has only an indirect ownership interest in the Applicant.

Under Municipal Code Section 2-154-015, the Disclosing Party must disclose whether such Disclosing Party or any "Applicable Party" or any Spouse or Domestic Partner thereof currently has a "familial relationship" with any elected city official or department head. A "familial relationship" exists if, as of the date this EDS is signed, the Disclosing Party or any "Applicable Party" or any Spouse or Domestic Partner thereof is related to the mayor, any alderman, the city clerk, the city treasurer or any city department head as spouse or domestic partner or as any of the following, whether by blood or adoption: parent, child, brother or sister, aunt or uncle, niece or nephew, grandparent, grandchild, father-in-law, mother-in-law, son-in-law, daughter-in-law, stepfather or stepmother, stepson or stepdaughter, stepbrother or stepsister or half-brother or half-sister.

"Applicable Party" means (1) all executive officers of the Disclosing Party listed in Section II.B.1.a., if the Disclosing Party is a corporation; all partners of the Disclosing Party, if the Disclosing Party is a general partnership; all general partners and limited partners of the Disclosing Party, if the Disclosing Party is a limited partnership; all managers, managing members and members of the Disclosing Party, if the Disclosing Party is a limited liability company; (2) all principal officers of the Disclosing Party; and (3) any person having more than a 7.5 percent ownership interest in the Disclosing Party. "Principal officers" means the president, chief operating officer, executive director, chief financial officer, treasurer or secretary of a legal entity or any person exercising similar authority.

Does the Disclosing Party or any "Applicable Party" or any Spouse or Domestic Partner thereof currently have a "familial relationship" with an elected city official or department head?

[ ] Yes [X] No

If yes, please identify below (1) the name and title of such person, (2) the name of the legal entity to which such person is connected; (3) the name and title of the elected city official or department head to whom such person has a familial relationship, and (4) the precise nature of such familial relationship.

CITY OF CHICAGO
ECONOMIC DISCLOSURE STATEMENT
AND AFFIDAVIT

SECTION I -- GENERAL INFORMATION

A. Legal name of the Disclosing Party submitting this EDS. Include d/b/a/ if applicable:

ESTATE OF JEFFREY KAHAN

Check ONE of the following three boxes:

Indicate whether the Disclosing Party submitting this EDS is:

1. [ ] the Applicant
   OR
2. [X] a legal entity holding a direct or indirect interest in the Applicant. State the legal name of the Applicant in which the Disclosing Party holds an interest: BEVERLY CENTER LLC
   OR
3. [ ] a legal entity with a right of control (see Section II.B.1.) State the legal name of the entity in which the Disclosing Party holds a right of control: _____

B. Business address of the Disclosing Party: 6250 N. River Rd - Ste. 11-10
Rosemont, IL 60018

C. Telephone: N/A Email: N/A

D. Name of contact person: DIANE KAHAN

E. Federal Employer Identification No. (if you have one): _____

F. Brief description of contract, transaction or other undertaking (referred to below as the "Matter") to which this EDS pertains. (Include project number and location of property, if applicable):

PETITION TO VACATE A PUBLIC ALLEY AT 9831 S. WESTERN

G. Which City agency or department is requesting this EDS? CITY OF CHICAGO DEPARTMENT OF TRANSPORTATION

If the Matter is a contract being handled by the City's Department of Procurement Services, please complete the following:

Specification # _____ and Contract # _____

SECTION II -- DISCLOSURE OF OWNERSHIP INTERESTS

A. NATURE OF THE DISCLOSING PARTY

1. Indicate the nature of the Disclosing Party:

[ ] Person
[ ] Publicly registered business corporation
[ ] Privately held business corporation
[ ] Sole proprietorship
[ ] General partnership
[ ] Limited partnership
[X] Trust
[ ] Limited liability company
[ ] Limited liability partnership
[ ] Joint venture
[ ] Not-for-profit corporation
(Is the not-for-profit corporation also a 501(c)(3))?
[ ] Yes [ ] No
[ ] Other (please specify)

2. For legal entities, the state (or foreign country) of incorporation or organization, if applicable:

Illinois

3. For legal entities not organized in the State of Illinois: Has the organization registered to do business in the State of Illinois as a foreign entity?

[ ] Yes [ ] No [X] N/A

B. IF THE DISCLOSING PARTY IS A LEGAL ENTITY:

1. List below the full names and titles of all executive officers and all directors of the entity. **NOTE:** For not-for-profit corporations, also list below all members, if any, which are legal entities. If there are no such members, write "no members." For trusts, estates or other similar entities, list below the legal titleholder(s).

If the entity is a general partnership, limited partnership, limited liability company, limited liability partnership or joint venture, list below the name and title of each general partner, managing member, manager or any other person or entity that controls the day-to-day management of the Disclosing Party. **NOTE:** Each legal entity listed below must submit an EDS on its own behalf.

Name	Title
Diane Kahan	Trustee

2. Please provide the following information concerning each person or entity having a direct or indirect beneficial interest (including ownership) in excess of 7.5% of the Disclosing Party. Examples of such an interest include shares in a corporation, partnership interest in a partnership or joint venture,

interest of a member or manager in a limited liability company, or interest of a beneficiary of a trust, estate or other similar entity. If none, state "None." **NOTE**: Pursuant to Section 2-154-030 of the Municipal Code of Chicago ("Municipal Code"), the City may require any such additional information from any applicant which is reasonably intended to achieve full disclosure.

Name	Business Address	Percentage Interest in the Disclosing Party
Diane Kahan	641 W Willow	100%

SECTION III -- BUSINESS RELATIONSHIPS WITH CITY ELECTED OFFICIALS

Has the Disclosing Party had a "business relationship," as defined in Chapter 2-156 of the Municipal Code, with any City elected official in the 12 months before the date this EDS is signed?

[ ] Yes [X] No

If yes, please identify below the name(s) of such City elected official(s) and describe such relationship(s):

SECTION IV -- DISCLOSURE OF SUBCONTRACTORS AND OTHER RETAINED PARTIES

The Disclosing Party must disclose the name and business address of each subcontractor, attorney, lobbyist, accountant, consultant and any other person or entity whom the Disclosing Party has retained or expects to retain in connection with the Matter, as well as the nature of the relationship, and the total amount of the fees paid or estimated to be paid. The Disclosing Party is not required to disclose employees who are paid solely through the Disclosing Party's regular payroll.

"Lobbyist" means any person or entity who undertakes to influence any legislative or administrative action on behalf of any person or entity other than: (1) a not-for-profit entity, on an unpaid basis, or (2) himself. "Lobbyist" also means any person or entity any part of whose duties as an employee of another includes undertaking to influence any legislative or administrative action.

If the Disclosing Party is uncertain whether a disclosure is required under this Section, the Disclosing Party must either ask the City whether disclosure is required or make the disclosure.

Name (indicate whether retained or anticipated to be retained)	Business Address	Relationship to Disclosing Party (subcontractor, attorney, lobbyist, etc.)	Fees (indicate whether paid or estimated.) **NOTE:** "hourly rate" or "t.b.d." is not an acceptable response.
PAUL KOLPAK	6767 N. MILWAUKEE AVE., NILES, IL 60714	ATTORNEY	$1,666.67 Plus Cost Paid

(Add sheets if necessary)

[ ] Check here if the Disclosing Party has not retained, nor expects to retain, any such persons or entities.

SECTION V -- CERTIFICATIONS

A. COURT-ORDERED CHILD SUPPORT COMPLIANCE

Under Municipal Code Section 2-92-415, substantial owners of business entities that contract with the City must remain in compliance with their child support obligations throughout the contract's term.

Has any person who directly or indirectly owns 10% or more of the Disclosing Party been declared in arrearage on any child support obligations by any Illinois court of competent jurisdiction?

[ ] Yes [X] No [ ] No person directly or indirectly owns 10% or more of the Disclosing Party.

If "Yes," has the person entered into a court-approved agreement for payment of all support owed and is the person in compliance with that agreement?

[ ] Yes [ ] No

B. FURTHER CERTIFICATIONS

1. Pursuant to Municipal Code Chapter 1-23, Article I ("Article I")(which the Applicant should consult for defined terms (e.g., "doing business") and legal requirements), if the Disclosing Party submitting this EDS is the Applicant and is doing business with the City, then the Disclosing Party certifies as follows: (i) neither the Applicant nor any controlling person is currently indicted or charged with, or has admitted guilt of, or has ever been convicted of, or placed under supervision for, any criminal offense involving actual, attempted, or conspiracy to commit bribery, theft, fraud, forgery, perjury, dishonesty or deceit against an officer or employee of the City or any sister agency; and (ii) the Applicant understands and acknowledges that compliance with Article I is a continuing requirement for doing business with the City. NOTE: If Article I applies to the Applicant, the permanent compliance timeframe in Article I supersedes some five-year compliance timeframes in certifications 2 and 3 below.

2. The Disclosing Party and, if the Disclosing Party is a legal entity, all of those persons or entities identified in Section II.B.1. of this EDS:

a. are not presently debarred, suspended, proposed for debarment, declared ineligible or voluntarily excluded from any transactions by any federal, state or local unit of government;

b. have not, within a five-year period preceding the date of this EDS, been convicted of a criminal offense, adjudged guilty, or had a civil judgment rendered against them in connection with: obtaining, attempting to obtain, or performing a public (federal, state or local) transaction or contract under a public transaction; a violation of federal or state antitrust statutes; fraud; embezzlement; theft; forgery; bribery; falsification or destruction of records; making false statements; or receiving stolen property;

c. are not presently indicted for, or criminally or civilly charged by, a governmental entity (federal, state or local) with committing any of the offenses set forth in clause B.2.b. of this Section V;

d. have not, within a five-year period preceding the date of this EDS, had one or more public transactions (federal, state or local) terminated for cause or default; and

e. have not, within a five-year period preceding the date of this EDS, been convicted, adjudged guilty, or found liable in a civil proceeding, or in any criminal or civil action, including actions concerning environmental violations, instituted by the City or by the federal government, any state, or any other unit of local government.

3. The certifications in subparts 3, 4 and 5 concern:

• the Disclosing Party;
• any "Contractor" (meaning any contractor or subcontractor used by the Disclosing Party in connection with the Matter, including but not limited to all persons or legal entities disclosed under Section IV, "Disclosure of Subcontractors and Other Retained Parties");
• any "Affiliated Entity" (meaning a person or entity that, directly or indirectly: controls the Disclosing Party, is controlled by the Disclosing Party, or is, with the Disclosing Party, under common control of another person or entity. Indicia of control include, without limitation: interlocking management or ownership; identity of interests among family members, shared facilities and equipment; common use of employees; or organization of a business entity following the ineligibility of a business entity to do business with federal or state or local government, including the City, using substantially the same management, ownership, or principals as the ineligible entity); with respect to Contractors, the term Affiliated Entity means a person or entity that directly or indirectly controls the Contractor, is controlled by it, or, with the Contractor, is under common control of another person or entity;
• any responsible official of the Disclosing Party, any Contractor or any Affiliated Entity or any other official, agent or employee of the Disclosing Party, any Contractor or any Affiliated Entity, acting pursuant to the direction or authorization of a responsible official of the Disclosing Party, any Contractor or any Affiliated Entity (collectively "Agents").

Neither the Disclosing Party, nor any Contractor, nor any Affiliated Entity of either the Disclosing Party or any Contractor nor any Agents have, during the five years before the date this EDS is signed, or, with respect to a Contractor, an Affiliated Entity, or an Affiliated Entity of a Contractor during the five years before the date of such Contractor's or Affiliated Entity's contract or engagement in connection with the Matter:

a. bribed or attempted to bribe, or been convicted or adjudged guilty of bribery or attempting to bribe, a public officer or employee of the City, the State of Illinois, or any agency of the federal government or of any state or local government in the United States of America, in that officer's or employee's official capacity;

b. agreed or colluded with other bidders or prospective bidders, or been a party to any such agreement, or been convicted or adjudged guilty of agreement or collusion among bidders or prospective bidders, in restraint of freedom of competition by agreement to bid a fixed price or otherwise; or

c. made an admission of such conduct described in a. or b. above that is a matter of record, but have not been prosecuted for such conduct; or

d. violated the provisions of Municipal Code Section 2-92-610 (Living Wage Ordinance).

4. Neither the Disclosing Party, Affiliated Entity or Contractor, or any of their employees, officials, agents or partners, is barred from contracting with any unit of state or local government as a result of engaging in or being convicted of (1) bid-rigging in violation of 720 ILCS 5/33E-3; (2) bid-rotating in violation of 720 ILCS 5/33E-4; or (3) any similar offense of any state or of the United States of America that contains the same elements as the offense of bid-rigging or bid-rotating.

5. Neither the Disclosing Party nor any Affiliated Entity is listed on any of the following lists maintained by the Office of Foreign Assets Control of the U.S. Department of the Treasury or the Bureau of Industry and Security of the U.S. Department of Commerce or their successors: the Specially Designated Nationals List, the Denied Persons List, the Unverified List, the Entity List and the Debarred List.

6. The Disclosing Party understands and shall comply with the applicable requirements of Chapters 2-55 (Legislative Inspector General), 2-56 (Inspector General) and 2-156 (Governmental Ethics) of the Municipal Code.

7. If the Disclosing Party is unable to certify to any of the above statements in this Part B (Further Certifications), the Disclosing Party must explain below:

_____

_____

_____

_____

If the letters "NA," the word "None," or no response appears on the lines above, it will be conclusively presumed that the Disclosing Party certified to the above statements.

D. CERTIFICATION REGARDING INTEREST IN CITY BUSINESS

Any words or terms that are defined in Chapter 2-156 of the Municipal Code have the same meanings when used in this Part D.

1. In accordance with Section 2-156-110 of the Municipal Code: Does any official or employee of the City have a financial interest in his or her own name or in the name of any other person or entity in the Matter?

[ ] Yes [X] No

NOTE: If you checked "Yes" to Item D.1., proceed to Items D.2. and D.3. If you checked "No" to Item D.1., proceed to Part E.

2. Unless sold pursuant to a process of competitive bidding, or otherwise permitted, no City elected official or employee shall have a financial interest in his or her own name or in the name of any other person or entity in the purchase of any property that (i) belongs to the City, or (ii) is sold for taxes or assessments, or (iii) is sold by virtue of legal process at the suit of the City (collectively, "City Property Sale"). Compensation for property taken pursuant to the City's eminent domain power does not constitute a financial interest within the meaning of this Part D.

Does the Matter involve a City Property Sale?

[X] Yes [ ] No

3. If you checked "Yes" to Item D.1., provide the names and business addresses of the City officials or employees having such interest and identify the nature of such interest:

Name	Business Address	Nature of Interest
N/A		

4. The Disclosing Party further certifies that no prohibited financial interest in the Matter will be acquired by any City official or employee.

E. CERTIFICATION REGARDING SLAVERY ERA BUSINESS

Please check either 1. or 2. below. If the Disclosing Party checks 2., the Disclosing Party must disclose below or in an attachment to this EDS all information required by paragraph 2. Failure to

comply with these disclosure requirements may make any contract entered into with the City in connection with the Matter voidable by the City.

_X_ 1. The Disclosing Party verifies that the Disclosing Party has searched any and all records of the Disclosing Party and any and all predecessor entities regarding records of investments or profits from slavery or slaveholder insurance policies during the slavery era (including insurance policies issued to slaveholders that provided coverage for damage to or injury or death of their slaves), and the Disclosing Party has found no such records.

____ 2. The Disclosing Party verifies that, as a result of conducting the search in step 1 above, the Disclosing Party has found records of investments or profits from slavery or slaveholder insurance policies. The Disclosing Party verifies that the following constitutes full disclosure of all such records, including the names of any and all slaves or slaveholders described in those records:

_____

_____

_____

_____

SECTION VI -- CERTIFICATIONS FOR FEDERALLY FUNDED MATTERS

NOTE: If the Matter is federally funded, complete this Section VI. **If the Matter is not federally funded**, proceed to Section VII. For purposes of this Section VI, tax credits allocated by the City and proceeds of debt obligations of the City are not federal funding.

A. CERTIFICATION REGARDING LOBBYING

1. List below the names of all persons or entities registered under the federal Lobbying Disclosure Act of 1995 who have made lobbying contacts on behalf of the Disclosing Party with respect to the Matter: (Add sheets if necessary):

N/A

_____

_____

(If no explanation appears or begins on the lines above, or if the letters "NA" or if the word "None" appear, it will be conclusively presumed that the Disclosing Party means that NO persons or entities registered under the Lobbying Disclosure Act of 1995 have made lobbying contacts on behalf of the Disclosing Party with respect to the Matter.)

2. The Disclosing Party has not spent and will not expend any federally appropriated funds to pay any person or entity listed in Paragraph A.1. above for his or her lobbying activities or to pay any person or entity to influence or attempt to influence an officer or employee of any agency, as defined by applicable federal law, a member of Congress, an officer or employee of Congress, or an employee of a member of Congress, in connection with the award of any federally funded contract, making any federally funded grant or loan, entering into any cooperative agreement, or to extend, continue, renew, amend, or modify any federally funded contract, grant, loan, or cooperative agreement.

F.1. The Disclosing Party is not delinquent in the payment of any tax administered by the Illinois Department of Revenue, nor are the Disclosing Party or its Affiliated Entities delinquent in paying any fine, fee, tax or other charge owed to the City. This includes, but is not limited to, all water charges, sewer charges, license fees, parking tickets, property taxes or sales taxes.

F.2 If the Disclosing Party is the Applicant, the Disclosing Party and its Affiliated Entities will not use, nor permit their subcontractors to use, any facility listed by the U.S. E.P.A. on the federal Excluded Parties List System ("EPLS") maintained by the U. S. General Services Administration.

F.3 If the Disclosing Party is the Applicant, the Disclosing Party will obtain from any contractors/subcontractors hired or to be hired in connection with the Matter certifications equal in form and substance to those in F.1. and F.2. above and will not, without the prior written consent of the City, use any such contractor/subcontractor that does not provide such certifications or that the Disclosing Party has reason to believe has not provided or cannot provide truthful certifications.

NOTE: If the Disclosing Party cannot certify as to any of the items in F.1., F.2. or F.3. above, an explanatory statement must be attached to this EDS.

CERTIFICATION

Under penalty of perjury, the person signing below: (1) warrants that he/she is authorized to execute this EDS and Appendix A (if applicable) on behalf of the Disclosing Party, and (2) warrants that all certifications and statements contained in this EDS and Appendix A (if applicable) are true, accurate and complete as of the date furnished to the City.

Estate of Jeffrey Kahan
(Print or type name of Disclosing Party)

By: Diane Kahan
(Sign here)

Diane Kahan
(Print or type name of person signing)

Disclosing Party
(Print or type title of person signing)

Signed and sworn to before me on (date) 5/12/14,
at Cook County, IL (state).

Julia Gajda Notary Public.

Commission expires: 12/06/17.

OFFICIAL SEAL
JULIA GAJDA
NOTARY PUBLIC - STATE OF ILLINOIS
MY COMMISSION EXPIRES.12/06/17

CITY OF CHICAGO
ECONOMIC DISCLOSURE STATEMENT AND AFFIDAVIT
APPENDIX A

FAMILIAL RELATIONSHIPS WITH ELECTED CITY OFFICIALS AND DEPARTMENT HEADS

This Appendix is to be completed only by (a) the Applicant, and (b) any legal entity which has a direct ownership interest in the Applicant exceeding 7.5 percent. It is not to be completed by any legal entity which has only an indirect ownership interest in the Applicant.

Under Municipal Code Section 2-154-015, the Disclosing Party must disclose whether such Disclosing Party or any "Applicable Party" or any Spouse or Domestic Partner thereof currently has a "familial relationship" with any elected city official or department head. A "familial relationship" exists if, as of the date this EDS is signed, the Disclosing Party or any "Applicable Party" or any Spouse or Domestic Partner thereof is related to the mayor, any alderman, the city clerk, the city treasurer or any city department head as spouse or domestic partner or as any of the following, whether by blood or adoption: parent, child, brother or sister, aunt or uncle, niece or nephew, grandparent, grandchild, father-in-law, mother-in-law, son-in-law, daughter-in-law, stepfather or stepmother, stepson or stepdaughter, stepbrother or stepsister or half-brother or half-sister.

"Applicable Party" means (1) all executive officers of the Disclosing Party listed in Section II.B.1.a., if the Disclosing Party is a corporation; all partners of the Disclosing Party, if the Disclosing Party is a general partnership; all general partners and limited partners of the Disclosing Party, if the Disclosing Party is a limited partnership; all managers, managing members and members of the Disclosing Party, if the Disclosing Party is a limited liability company; (2) all principal officers of the Disclosing Party; and (3) any person having more than a 7.5 percent ownership interest in the Disclosing Party. "Principal officers" means the president, chief operating officer, executive director, chief financial officer, treasurer or secretary of a legal entity or any person exercising similar authority.

Does the Disclosing Party or any "Applicable Party" or any Spouse or Domestic Partner thereof currently have a "familial relationship" with an elected city official or department head?

[ ] Yes [X] No

If yes, please identify below (1) the name and title of such person, (2) the name of the legal entity to which such person is connected; (3) the name and title of the elected city official or department head to whom such person has a familial relationship, and (4) the precise nature of such familial relationship.