City of Chicago
Office of the City Clerk

City Hall
121 North LaSalle Street
Room 107
Chicago, IL 60602
www.chicityclerk.com

Legislation Referred to Committees at the Chicago City Council Meeting 9/10/2014
Section 3c - Aldermanic Introductions Regarding Unclassified Matters

	File #	Title	Sponsor(s)	Committee Referral
4-60-022 Allow Alcoholic Liquor				
1	O2014-6835	Amendment of Municipal Code Section 4-60-022 (7.224) to allow additional alcoholic liquor licenses on portion(s) of E 92nd St	Holmes (7)	License
2	O2014-6850	Amendment of Municipal Code Section 4-60-022 (8.41) to allow additional alcoholic liquor licenses on portion(s) of S Stony Island Ave	Harris (8)	License
3	SO2014-6894	Amendment of Municipal Code Section 4-60-022 (27.212) to allow additional alcoholic liquor licenses on portion(s) of W Washington Blvd	Burnett (27)	License
4	O2014-6858	Amendment of Municipal Code Section 4-60-022 (34.15) to allow additional alcoholic liquor licenses on portion(s) of S Halsted St	Austin (34)	License
4-60-023 Allow Package Goods				
5	O2014-6899	Amendment of Municipal Code Section 4-60-023 (35.32) and (35.53) to allow additional package goods licenses on portion(s) of N California Ave	Moreno (1)	License
6	O2014-6826	Amendment of Municipal Code Section 4-60-023 (12.139) to allow additional package goods licenses on portion(s) of S Western Ave	Cardenas (12)	License
7	O2014-6870	Amendment of Municipal Code Section 4-60-023 (25.29) to allow additional package goods licenses on portion(s) of W 18th St	Solis (25)	License
8	O2014-6854	Amendment of Municipal Code Section 4-60-023 (49.24) to allow additional package goods licenses on portion(s) of N Sheridan Rd	Moore (49)	License
4-60-023 Disallow Package Goods				
9	O2014-6834	Amendment of Municipal Code Section 4-60-023 (37.24) to disallow additional package goods licenses on portion(s) of W Division St	Mitts (37)	License
Agreement(s) - Redevelopment				
10	O2014-6905	Easement agreement with Presence Saints Mary and Elizabeth Medical Center	Moreno (1) Waguespack (32)	Transportation
11	O2014-6839	Easement agreement with First FM LLC and 40 W. Hubbard LLC for pedestrian overpass improvements	Reilly (42)	Transportation
12	O2014-6842	Long term easement agreement with SP5 Wood K2 Apartments LLC for pedestrian overpass	Reilly (42)	Transportation

	File #	Title	Sponsor(s)	Committee Referral	
13	O2014-6847	Long term easement agreement with Presence Saint Joseph Hospital-Chicago for pedestrian overpass	Tunney (44)	Transportation	
Alley Access Barrier(s)					
14	O2014-6901	Exemption from physical barrier requirement for commercial driveway alley access for Learn and Grow Child Care Center	Moreno (1)	Transportation	
15	O2014-6863	Exemption from physical barrier requirement for commercial driveway alley access for Three Chickens LLC	Dowell (3)	Transportation	
16	O2014-6821	Exemption from physical barrier requirement for commercial driveway alley access for International Group Design and Sanchez Paving Co., Inc.	Burns (4)	Transportation	
17	O2014-6830	Exemption from physical barrier requirement for commercial driveway alley access for Pathways in Education	Burke (14)	Transportation	
18	O2014-6841	Exemption from physical barrier requirement for commercial driveway alley access for M. Furniture Warehouse, Inc.	Thompson (16)	Transportation	*Redacted Record*
19	O2014-6827	Exemption from physical barrier requirement for commercial driveway alley access for Ricardo Mendina of Quintana's Auto Electric Corp.	Zalewski (23)	Transportation	
20	O2014-6855	Exemption from physical barrier requirement for commercial driveway alley access for Wes Health	Solis (25)	Transportation	
21	O2014-6856	Exemption from physical barrier requirement for commercial driveway alley access for Madison Throop LLC	Solis (25)	Transportation	
22	O2014-6892	Exemption from physical barrier requirement for commercial driveway alley access for VCP Funding 3 LLC	Burnett (27)	Transportation	
23	O2014-6770	Exemption from physical barrier requirement for commercial driveway alley access for Accurate Imports, Inc., Oscar Montoya	Reboyras (30)	Transportation	
24	O2014-6846	Exemption from physical barrier requirement for commercial driveway alley access for U.S. Auto Build Group, Inc.	Suarez (31)	Transportation	
25	O2014-6843	Exemption from physical barrier requirement for commercial driveway alley access for Lazos Tacos	Waguespack (32)	Transportation	
26	O2014-6844	Exemption from physical barrier requirement for commercial driveway alley access for Clybourn Webster Condominium Association	Waguespack (32)	Transportation	
27	O2014-6845	Exemption from physical barrier requirement for commercial driveway alley access for R&M Property Development LLC	Waguespack (32)	Transportation	
28	O2014-6853	Exemption from physical barrier requirement for commercial driveway alley access for Nik's Body Shop	Laurino (39)	Transportation	

Legislation Referred to Committees at the Chicago City Council Meeting
9/10/2014
Section 3c - Aldermanic Introductions Regarding Unclassified Matters

	File #	Title	Sponsor(s)	Committee Referral
29	O2014-6914	Exemption from physical barrier requirement for commercial driveway alley access for Metropolitan Valet	Reilly (42)	Transportation
30	O2014-6849	Exemption from physical barrier requirement for commercial driveway alley access for B&N Builders	Tunney (44)	Transportation
31	O2014-6885	Exemption from physical barrier requirement for commercial driveway alley access for Adler Schools, Inc.	Pawar (47)	Transportation
32	O2014-6866	Exemption from physical barrier requirement for commercial driveway alley access for Chicago Community Kollel Institute for Advanced Torah Studies	Silverstein (50)	Transportation
Amend Order				
33	Or2014-447	Chief Procurement Officer authorized and directed to undertake full review of all contracts by Clear Channel Airports	Moreno (1) Pope (10) Cardenas (12) Burke (14) Foulkes (15) Munoz (22) Solis (25) Reboyras (30) Colón (35) Pawar (47) Burnett (27) Lane (18) Arena (45) Waguespack (32) Austin (34) Zalewski (23) Maldonado (26) Suarez (31) Sposato (36) Mell (33) Thomas (17) Sawyer (6) Fioretti (2) Brookins (21) Chandler (24)	Aviation

Legislation Referred to Committees at the Chicago City Council Meeting
9/10/2014
Section 3c - Aldermanic Introductions Regarding Unclassified Matters

	File #	Title	Sponsor(s)	Committee Referral
Amend Ordinance				
34	O2014-7069	Call for reparations for victims and family members affected by law enforcement torture and abuse	Brookins (21) Moreno (1) Moore (49) Sawyer (6) Munoz (22) Hairston (5) Pawar (47) Foulkes (15) Lane (18) Dowell (3) Maldonado (26) Sposato (36) Cappleman (46) Colón (35) Burnett (27) Burns (4) Cochran (20) Reilly (42) Smith (43) Chandler (24) Solis (25) Arena (45) Mell (33) Mitts (37)	Finance
Awning(s)				
35	O2014-7034	Awning(s) for Classic Hand Carwash & Detail Center, Inc.	Moreno (1)	Transportation
36	O2014-7038	Awning(s) for Crossroads Trading Co.	Moreno (1)	Transportation
37	O2014-7040	Awning(s) for Danny Hair Studio	Moreno (1)	Transportation
38	O2014-7041	Awning(s) for Heads & Threads Boutique	Moreno (1)	Transportation
39	O2014-7043	Awning(s) for Jimmy John's Sandwich Shops	Moreno (1)	Transportation
40	O2014-7044	Awning(s) for Dearborn Station Associates II Partnership	Fioretti (2)	Transportation
41	O2014-7046	Awning(s) for Dylan's Tavern & Grill	Fioretti (2)	Transportation
42	O2014-7047	Awning(s) for La Quinta Inn & Suites	Fioretti (2)	Transportation
43	O2014-7050	Awning(s) for Little Green Treehouse, The	Fioretti (2)	Transportation
44	O2014-7052	Awning(s) for Panda Express No. 591	Fioretti (2)	Transportation
45	O2014-7053	Awning(s) for YS Jewelry	Fioretti (2)	Transportation
46	O2014-7056	Awning(s) for 1313-25 S. Wabash LLC	Fioretti (2)	Transportation
47	O2014-7057	Awning(s) for Cafe Bionda	Dowell (3)	Transportation
48	O2014-7058	Awning(s) for Reggie's Bar & Grill	Dowell (3)	Transportation
49	O2014-7060	Awning(s) for Rain or Shine M.B. Church	Burns (4)	Transportation
50	O2014-7062	Awning(s) for 4950 Powhatan Bld. Corp.	Burns (4)	Transportation

Legislation Referred to Committees at the Chicago City Council Meeting 9/10/2014
Section 3c - Aldermanic Introductions Regarding Unclassified Matters

	File #	Title	Sponsor(s)	Committee Referral
51	O2014-7063	Awning(s) for Divine Creators Beauty Salon	Hairston (5)	Transportation
52	O2014-7065	Awning(s) for Birrieria Ocotlan	Pope (10)	Transportation
53	O2014-7066	Awning(s) for Vrdolyak Law Group LLC, The	Pope (10)	Transportation
54	O2014-7067	Awning(s) for La Central Bakery	Cardenas (12)	Transportation
55	O2014-7068	Awning(s) for Letty's Unisex & Flower Shop	Cardenas (12)	Transportation
56	O2014-7071	Awning(s) for Taqueria El Arco No. 3 El Pollo Feliz, Inc.	Quinn (13)	Transportation
57	O2014-7072	Awning(s) for Guide's Sports Club	Burke (14)	Transportation
58	O2014-7082	Awning(s) for IM&N Dollar Plus	Burke (14)	Transportation
59	O2014-7084	Awning(s) for La Cebollita Restaurant	Burke (14)	Transportation
60	O2014-7086	Awning(s) for La Central Bakery	Burke (14)	Transportation
61	O2014-7090	Awning(s) for Las Esperanzas	Foulkes (15)	Transportation
62	O2014-7092	Awning(s) for African American Tailoring Boutique	Thomas (17)	Transportation
63	O2014-7095	Awning(s) for GQ Grocery & Fast Food, Inc.	Thomas (17)	Transportation
64	O2014-7098	Awning(s) for Kids R First Learning, Inc.	Thomas (17)	Transportation
65	O2014-7101	Awning(s) for RH Sneed's Hardware	Thomas (17)	Transportation
66	O2014-7102	Awning(s) for Riverdale Body Shop	Thomas (17)	Transportation
67	O2014-7107	Awning(s) for Toussaint & Associates	Thomas (17)	Transportation
68	O2014-7112	Awning(s) for 7400 S Halsted Food and Liquors	Thomas (17)	Transportation
69	O2014-7117	Awning(s) for New Knowledge Learning Center, Inc.	Lane (18)	Transportation
70	O2014-7124	Awning(s) for Antonios Cafe and Restaurant	O'Shea (19)	Transportation
71	O2014-7129	Awning(s) for Street Life	Cochran (20)	Transportation
72	O2014-7155	Awning(s) for Holy Trinity Pentecostal Church	Brookins (21)	Transportation
73	O2014-7157	Awning(s) for Los Globos Ballroom	Munoz (22)	Transportation
74	O2014-7160	Awning(s) for Reliable Auto Repair Service	Munoz (22)	Transportation
75	O2014-7165	Awning(s) for Victor Barber Shop and Beauty Salon	Munoz (22)	Transportation
76	O2014-7172	Awning(s) for Argus Financial Services Ltd.	Zalewski (23)	Transportation
77	O2014-7178	Awning(s) for Blooming Lotus Corp., The	Zalewski (23)	Transportation
78	O2014-7181	Awning(s) for Sportho Physical Therapy	Zalewski (23)	Transportation
79	O2014-7186	Awning(s) for Fine Fair Food & Liquor	Chandler (24)	Transportation
80	O2014-7196	Awning(s) for Pulaski Dollar & Food, Inc.	Chandler (24)	Transportation
81	O2014-7202	Awning(s) for Sun Shine Food & Liquor, Inc.	Chandler (24)	Transportation
82	O2014-7206	Awning(s) for Birrieria Reyes De Ocotlan	Solis (25)	Transportation

	File #	Title	Sponsor(s)	Committee Referral
83	O2014-7213	Awning(s) for Chela's Gift Shop	Solis (25)	Transportation
84	O2014-7219	Awning(s) for Chicago Foto Studio	Solis (25)	Transportation
85	O2014-7223	Awning(s) for Chinatown Sro	Solis (25)	Transportation
86	O2014-7230	Awning(s) for Delgado Travel Agency, Inc.	Solis (25)	Transportation
87	O2014-7235	Awning(s) for El Milagro	Solis (25)	Transportation
88	O2014-7242	Awning(s) for Flor Del Monte, Inc.	Solis (25)	Transportation
89	O2014-7255	Awning(s) for La Casa Del Pueblo, Inc.	Solis (25)	Transportation
90	O2014-7256	Awning(s) for La Fontanella	Solis (25)	Transportation
91	O2014-7260	Awning(s) for Libreria Giron, Inc.	Solis (25)	Transportation
92	O2014-7264	Awning(s) for Mova Jewelry, Inc.	Solis (25)	Transportation
93	O2014-7267	Awning(s) for Rick's Cafe	Solis (25)	Transportation
94	O2014-7271	Awning(s) for Super Food Mart	Solis (25)	Transportation
95	O2014-7275	Awning(s) for Threading Salon, The	Solis (25)	Transportation
96	O2014-7279	Awning(s) for Law Office of Michael A. Perez	Maldonado (26)	Transportation
97	O2014-7281	Awning(s) for West Town Community Law Office	Maldonado (26)	Transportation
98	O2014-7282	Awning(s) for Athena Restaurant	Burnett (27)	Transportation
99	O2014-7286	Awning(s) for Fireplace Inn	Burnett (27)	Transportation
100	O2014-7289	Awning(s) for Kiki's Bistro	Burnett (27)	Transportation
101	O2014-7294	Awning(s) for OK Heating & Cooling, Inc.	Burnett (27)	Transportation
102	O2014-7391	Awning(s) for Pompei Bakery	Ervin (28)	Transportation
103	O2014-7395	Awning(s) for Magic Touch	Graham (29)	Transportation
104	O2014-7398	Awning(s) for Andrew's Caramel Apples	Reboyras (30)	Transportation
105	O2014-7401	Awning(s) for Foremost Liquors	Reboyras (30)	Transportation
106	O2014-7402	Awning(s) for Fresh Market Place	Reboyras (30)	Transportation
107	O2014-7405	Awning(s) for Children City Childcare, Inc.	Suarez (31)	Transportation
108	O2014-7407	Awning(s) for Paraiso Flowers	Suarez (31)	Transportation
109	O2014-7408	Awning(s) for Anything is Pawsible, Inc.	Waguespack (32)	Transportation
110	O2014-7409	Awning(s) for A Pied	Waguespack (32)	Transportation
111	O2014-7410	Awning(s) for Akira	Waguespack (32)	Transportation
112	O2014-7413	Awning(s) for Be By Baby LLC	Waguespack (32)	Transportation
113	O2014-7414	Awning(s) for Bed Bath & Beyond of California LLC	Waguespack (32)	Transportation
114	O2014-7416	Awning(s) for Fast Frame	Waguespack (32)	Transportation
115	O2014-7418	Awning(s) for Florentino's	Waguespack (32)	Transportation
116	O2014-7419	Awning(s) for Lakeshore Sports Physical Therapy, PC	Waguespack (32)	Transportation

	File #	Title	Sponsor(s)	Committee Referral
117	O2014-7420	Awning(s) for Lottie's Pub	Waguespack (32)	Transportation
118	O2014-7421	Awning(s) for Northside Bar & Grill	Waguespack (32)	Transportation
119	O2014-7450	Awning(s) for Red June, Inc.	Waguespack (32)	Transportation
120	O2014-7451	Awning(s) for Starbucks Coffee No. 2514	Waguespack (32)	Transportation
121	O2014-7454	Awning(s) for Webster's Wine Bar	Waguespack (32)	Transportation
122	O2014-7432	Awning(s) for Andys Fruit Ranch	Mell (33)	Transportation
123	O2014-7440	Awning(s) for Vanessa's & Wendy's Family Hair Care	Mell (33)	Transportation
124	O2014-7442	Awning(s) for Warehouse, The	Austin (34)	Transportation
125	O2014-7460	Awning(s) for GTO Auto Repair	Colón (35)	Transportation
126	O2014-7464	Awning(s) for New Polonia Club, Inc.	Sposato (36)	Transportation
127	O2014-7467	Awning(s) for We Smile Dental	Sposato (36)	Transportation
128	O2014-7470	Awning(s) for Alexandra Foods Co.	Cullerton (38)	Transportation
129	O2014-7474	Awning(s) for Chicago Billiard Cafe	Cullerton (38)	Transportation
130	O2014-7478	Awning(s) for Gene's Sausage Shop & Deli, Inc.	Cullerton (38)	Transportation
131	O2014-7482	Awning(s) for Best Friends Veterinary Center	Laurino (39)	Transportation
132	O2014-7489	Awning(s) for Cafe Huong	O'Connor (40)	Transportation
133	O2014-7495	Awning(s) for George's Ice Cream Sweets	O'Connor (40)	Transportation
134	O2014-7497	Awning(s) for La Unica Food Mart, Inc.	O'Connor (40)	Transportation
135	O2014-7499	Awning(s) for Lian's	O'Connor (40)	Transportation
136	O2014-7502	Awning(s) for Marty's	O'Connor (40)	Transportation
137	O2014-7505	Awning(s) for Chan's Nails	Reilly (42)	Transportation
138	O2014-7506	Awning(s) for Dublin Bar & Grill	Reilly (42)	Transportation
139	O2014-7508	Awning(s) for Eleaven Food Co.	Reilly (42)	Transportation
140	O2014-7509	Awning(s) for Hubbard State Cigar Shop	Reilly (42)	Transportation
141	O2014-7512	Awning(s) for Kinzie St. Chop House	Reilly (42)	Transportation
142	O2014-7514	Awning(s) for Jake Melnick's Corner Tap	Reilly (42)	Transportation
143	O2014-7516	Awning(s) for LaSalle Towers Condo Assn.	Reilly (42)	Transportation
144	O2014-7519	Awning(s) for Maggiano's Little Italy	Reilly (42)	Transportation
145	O2014-7521	Awning(s) for Naniwa	Reilly (42)	Transportation
146	O2014-7523	Awning(s) for Popeyes Chicken	Reilly (42)	Transportation
147	O2014-7524	Awning(s) for Rosebud-Rush	Reilly (42)	Transportation
148	O2014-7527	Awning(s) for Rosebud Steakhouse	Reilly (42)	Transportation
149	O2014-7528	Awning(s) for Yolk	Reilly (42)	Transportation
150	O2014-7530	Awning(s) for 437 Rush	Reilly (42)	Transportation

Legislation Referred to Committees at the Chicago City Council Meeting
9/10/2014
Section 3c - Aldermanic Introductions Regarding Unclassified Matters

	File #	Title	Sponsor(s)	Committee Referral
151	O2014-7536	Awning(s) for Adobo Grill	Smith (43)	Transportation
152	O2014-7539	Awning(s) for Boka	Smith (43)	Transportation
153	O2014-7543	Awning(s) for Cafe Vienna & Catering, Inc.	Smith (43)	Transportation
154	O2014-7545	Awning(s) for Gemini Bistro	Smith (43)	Transportation
155	O2014-7571	Awning(s) for Glascott's Groggery	Smith (43)	Transportation
156	O2014-7577	Awning(s) for JPMorgan Chase Bank, N.A.	Smith (43)	Transportation
157	O2014-7581	Awning(s) for Lou Malnati's Pizzeria	Smith (43)	Transportation
158	O2014-7584	Awning(s) for Newport Capital Partners	Smith (43)	Transportation
159	O2014-7597	Awning(s) for Sedgwick's	Smith (43)	Transportation
160	O2014-7601	Awning(s) for Zig Zag Kitchen	Smith (43)	Transportation
161	O2014-7602	Awning(s) for Tarascas International	Smith (43)	Transportation
162	O2014-7457	Awning(s) for Bernie's	Tunney (44)	Transportation
163	O2014-7458	Awning(s) for Big G's Pizza	Tunney (44)	Transportation
164	O2014-7461	Awning(s) for Cartridge World-Lakeview	Tunney (44)	Transportation
165	O2014-7463	Awning(s) for Cram Chicago	Tunney (44)	Transportation
166	O2014-7465	Awning(s) for Efes Restaurant	Tunney (44)	Transportation
167	O2014-7469	Awning(s) for General Nutrition Center No. 3903	Tunney (44)	Transportation
168	O2014-7472	Awning(s) for Melrose Restaurant	Tunney (44)	Transportation
169	O2014-7475	Awning(s) for Moe's Cantina	Tunney (44)	Transportation
170	O2014-7477	Awning(s) for New Tokyo	Tunney (44)	Transportation
171	O2014-7481	Awning(s) for Pinky Nail on Southport	Tunney (44)	Transportation
172	O2014-7484	Awning(s) for Rise Restaurant	Tunney (44)	Transportation
173	O2014-7486	Awning(s) for Toon's Bar & Grill	Tunney (44)	Transportation
174	O2014-7490	Awning(s) for Uncle Han's Shoe Repair	Tunney (44)	Transportation
175	O2014-7494	Awning(s) for Waxing Room, The	Tunney (44)	Transportation
176	O2014-7496	Awning(s) for Wrigleyville Dairy Queen	Tunney (44)	Transportation
177	O2014-7511	Awning(s) for Accurate Auto Service, Inc.	Arena (45)	Transportation
178	O2014-7517	Awning(s) for Dr. Cesar L. Lau	Arena (45)	Transportation
179	O2014-7520	Awning(s) for MM Surveying Co., Inc.	Arena (45)	Transportation
180	O2014-7522	Awning(s) for Riviera Maya	Arena (45)	Transportation
181	O2014-7532	Awning(s) for Bobby Love's	Cappleman (46)	Transportation
182	O2014-7534	Awning(s) for Jimmy John's Sandwich Shops	Cappleman (46)	Transportation
183	O2014-7540	Awning(s) for Kit Kat Lounge and Restaurant	Cappleman (46)	Transportation
184	O2014-7549	Awning(s) for Essence of India	Pawar (47)	Transportation

	File #	Title	Sponsor(s)	Committee Referral
185	O2014-7550	Awning(s) for Fountain Head	Pawar (47)	Transportation
186	O2014-7553	Awning(s) for JPMorgan Chase Bank, N.A. (Lincoln and Byron)	Pawar (47)	Transportation
187	O2014-7555	Awning(s) for La Sierra Corp.	Pawar (47)	Transportation
188	O2014-7557	Awning(s) for Sola Restaurant	Pawar (47)	Transportation
189	O2014-7560	Awning(s) for Thai Room Restaurant, Inc.	Pawar (47)	Transportation
190	O2014-7562	Awning(s) for Xippo	Pawar (47)	Transportation
191	O2014-7563	Awning(s) for Young's Restaurant	Pawar (47)	Transportation
192	O2014-7570	Awning(s) for All American Nursing Home	Osterman (48)	Transportation
193	O2014-7572	Awning(s) for Josephine Luk	Osterman (48)	Transportation
194	O2014-7576	Awning(s) for Kitchen Sink	Osterman (48)	Transportation
195	O2014-7580	Awning(s) for La Fonda Latino Grill	Osterman (48)	Transportation
196	O2014-7583	Awning(s) for Noodle Zone, Inc.	Osterman (48)	Transportation
197	O2014-7585	Awning(s) for Value Services, Inc.	Osterman (48)	Transportation
198	O2014-7589	Awning(s) for Taste	Moore (49)	Transportation
199	O2014-7591	Awning(s) for Vtone Fitness	Moore (49)	Transportation
Canopy(s)				
200	O2014-7141	Canopy(s) for Bob San Sushi Bar	Moreno (1)	Transportation
201	O2014-7144	Canopy(s) for Hollywood Grill	Moreno (1)	Transportation
202	O2014-7148	Canopy(s) for Indigo Lofts Condo Assn.	Moreno (1)	Transportation
203	O2014-7150	Canopy(s) for Thai Village Restaurant	Moreno (1)	Transportation
204	O2014-7161	Canopy(s) for Bonivino's, Inc.	Fioretti (2)	Transportation
205	O2014-7166	Canopy(s) for Red Apple Food & Liquor, Inc.	Dowell (3)	Transportation
206	O2014-7170	Canopy(s) for Supermercado Mi Lupita	Cardenas (12)	Transportation
207	O2014-7173	Canopy(s) for Regal Beagle	Burke (14)	Transportation
208	O2014-7174	Canopy(s) for Dollar Store	Munoz (22)	Transportation
209	O2014-7177	Canopy(s) for Harmony Restaurant	Zalewski (23)	Transportation
210	O2014-7180	Canopy(s) for Pui Tak Center	Solis (25)	Transportation
211	O2014-7184	Canopy(s) for Steffi's Unisex	Solis (25)	Transportation
212	O2014-7188	Canopy(s) for Tuscany Restaurant	Solis (25)	Transportation
213	O2014-7191	Canopy(s) for Acadia Lincoln Park Centre LLC	Burnett (27)	Transportation
214	O2014-7198	Canopy(s) for Fastenal Company	Burnett (27)	Transportation
215	O2014-7203	Canopy(s) for Goose Island Beer Company	Burnett (27)	Transportation
216	O2014-7207	Canopy(s) for RS Retail LLC	Ervin (28)	Transportation
217	O2014-7210	Canopy(s) for Francesca's	Waguespack (32)	Transportation

	File #	Title	Sponsor(s)	Committee Referral	
218	O2014-7215	Canopy(s) for Green Dolphin, The	Waguespack (32)	Transportation	
219	O2014-7218	Canopy(s) for Lincoln Antique Mall	Mell (33)	Transportation	
220	O2014-7222	Canopy(s) for Richard's Body Shop	Mell (33)	Transportation	
221	O2014-7226	Canopy(s) for Capricornio Hair Studio	Colón (35)	Transportation	
222	O2014-7234	Canopy(s) for Domingo Appliance	Colón (35)	Transportation	
223	O2014-7236	Canopy(s) for Acadia Rush Walton LLC	Reilly (42)	Transportation	
224	O2014-7241	Canopy(s) for American Osteopathic Assoc.	Reilly (42)	Transportation	
225	O2014-7244	Canopy(s) for Acadia Heritage Shops LLC	Reilly (42)	Transportation	
226	O2014-7245	Canopy(s) for Bank of America Theatre	Reilly (42)	Transportation	
227	O2014-7247	Canopy(s) for Elm State Property LLC	Reilly (42)	Transportation	
228	O2014-7249	Canopy(s) for Hampton Inn and Homewood Suites Chicago Downtown/Magnificent Mile	Reilly (42)	Transportation	
229	O2014-7252	Canopy(s) for Hotel Allegro	Reilly (42)	Transportation	
230	O2014-7253	Canopy(s) for Hyatt the Loop Chicago	Reilly (42)	Transportation	
231	O2014-7257	Canopy(s) for Roque Company	Reilly (42)	Transportation	
232	O2014-7258	Canopy(s) for Social Twenty Five	Reilly (42)	Transportation	
233	O2014-7261	Canopy(s) for Water Tower LLC	Reilly (42)	Transportation	
234	O2014-7263	Canopy(s) for 440 W Ontario LLC	Reilly (42)	Transportation	
235	O2014-7265	Canopy(s) for Einstein Bros. Bagels No. 1200	Smith (43)	Transportation	
236	O2014-7270	Canopy(s) for Gaslight Bar & Grille	Smith (43)	Transportation	
237	O2014-7273	Canopy(s) for Grossinger City Autoplex, Inc.	Smith (43)	Transportation	
238	O2014-7276	Canopy(s) for Pottery Barn Kids	Smith (43)	Transportation	
239	O2014-7278	Canopy(s) for Sidetrack	Tunney (44)	Transportation	
240	O2014-7284	Canopy(s) for Yakzie's Bar & Grill	Tunney (44)	Transportation	
241	O2014-7285	Canopy(s) for Friendly Tavern	Arena (45)	Transportation	
242	O2014-7287	Canopy(s) for Mc Namara's Food & Drinks	Arena (45)	Transportation	
243	O2014-7290	Canopy(s) for Supera Property Management, Inc.	Cappleman (46)	Transportation	
244	O2014-7292	Canopy(s) for Thorek Hospital & Medical Center	Cappleman (46)	Transportation	
Class 6(b) Tax Incentive(s)					
245	R2014-632	Support of Class 6(b) tax incentive for 4301 S Packers Ave	Balcer (11)	Economic	*Redacted Record*
Closed to Traffic					
246	Or2014-446	Closed to traffic portion of S Langley Ave for Poe Elementary Classical School	Beale (9)	Pedestrian and Traffic Safety	

Legislation Referred to Committees at the Chicago City Council Meeting
9/10/2014
Section 3c - Aldermanic Introductions Regarding Unclassified Matters

	File #	Title	Sponsor(s)	Committee Referral
Committee/Public Hearing(s)				
247	R2014-637	Call for Chicago City Council to support plan to establish high-quality universal early care and education programs for all children from birth to age five	Sawyer (6) Hairston (5) Munoz (22) O'Connor (40) Foulkes (15) Lane (18) Arena (45) Cappleman (46) Thompson (16) Waguespack (32) Cullerton (38) Reboyras (30) Fioretti (2) Smith (43) Sposato (36) Colón (35) Solis (25) Chandler (24)	Education
248	R2014-631	Call for Committee on Health to conduct hearings concerning sleep deprivation in teenagers and explore possibility of later school start time across Chicago Public Schools	Laurino (39)	Health & Environment
249	R2014-634	Call for all licensed alcohol beverage retailers to participate in We Don't Serve Teens outreach efforts	Reilly (42)	Finance
250	R2014-636	Submission of public question to Chicago voters at February 24, 2015 municipal general election regarding whether employers in Chicago be required to provide their employees with paid leave in event of illness or public health emergency	Moore (49) Moreno (1) Burns (4)	Rules
Grant(s) of Privilege				
251	O2014-7087	Grant(s) of privilege in public way for American Thrift Store	Moreno (1)	Transportation
252	O2014-7089	Grant(s) of privilege in public way for Bob San	Moreno (1)	Transportation
253	O2014-7091	Grant(s) of privilege in public way for Boden Products LLC	Moreno (1)	Transportation
254	O2014-7094	Grant(s) of privilege in public way for Bucktown Wicker Park Dental	Moreno (1)	Transportation
255	O2014-7096	Grant(s) of privilege in public way for Chandelier Factory Lofts	Moreno (1)	Transportation
256	O2014-7099	Grant(s) of privilege in public way for Chopin Theatre, Inc. - door swing	Moreno (1)	Transportation
257	O2014-7105	Grant(s) of privilege in public way for Chopin Theatre, Inc. - fire escape	Moreno (1)	Transportation
258	O2014-7119	Grant(s) of privilege in public way for Classic Hand Carwash & Detail Center, Inc.	Moreno (1)	Transportation

Legislation Referred to Committees at the Chicago City Council Meeting
9/10/2014
Section 3c - Aldermanic Introductions Regarding Unclassified Matters

	File #	Title	Sponsor(s)	Committee Referral
259	O2014-7126	Grant(s) of privilege in public way for Dermatology and Aesthetics of Wicker Park LLC - light fixtures	Moreno (1)	Transportation
260	O2014-7131	Grant(s) of privilege in public way for Dermatology and Aesthetics of Wicker Park LLC - sign	Moreno (1)	Transportation
261	O2014-7132	Grant(s) of privilege in public way for Family Dollar No. 2877	Moreno (1)	Transportation
262	O2014-7133	Grant(s) of privilege in public way for Fulton Grace Realty	Moreno (1)	Transportation
263	O2014-7136	Grant(s) of privilege in public way for Industrial Optical Service Ltd.	Moreno (1)	Transportation
264	O2014-7138	Grant(s) of privilege in public way for Jerry's Sandwiches	Moreno (1)	Transportation
265	O2014-7143	Grant(s) of privilege in public way for Joshua A. Lee, Attorney at Law	Moreno (1)	Transportation
266	O2014-7147	Grant(s) of privilege in public way for JPMorgan Chase Bank, N.A.	Moreno (1)	Transportation
267	O2014-7151	Grant(s) of privilege in public way for Levi's Store, The	Moreno (1)	Transportation
268	O2014-7183	Grant(s) of privilege in public way for Lock Up Storage Centers, The	Moreno (1)	Transportation
269	O2014-7187	Grant(s) of privilege in public way for Max's Wine Dive	Moreno (1)	Transportation
270	O2014-7190	Grant(s) of privilege in public way for Mirai Sushi	Moreno (1)	Transportation
271	O2014-7197	Grant(s) of privilege in public way for Squasht by Les	Moreno (1)	Transportation
272	O2014-7200	Grant(s) of privilege in public way for Thomas, Perez	Moreno (1)	Transportation
273	O2014-7204	Grant(s) of privilege in public way for Toledo Insurance Agency, Inc.	Moreno (1)	Transportation
274	O2014-7208	Grant(s) of privilege in public way for Una Mae's Freak Boutique	Moreno (1)	Transportation
275	O2014-7212	Grant(s) of privilege in public way for U-Spystore	Moreno (1)	Transportation
276	O2014-7216	Grant(s) of privilege in public way for Western Avenue Storage LLC	Moreno (1)	Transportation
277	O2014-7229	Grant(s) of privilege in public way for 90 Miles Cuban Cafe - facades	Moreno (1)	Transportation
278	O2014-7233	Grant(s) of privilege in public way for 90 Miles Cuban Cafe - fence	Moreno (1)	Transportation
279	O2014-7237	Grant(s) of privilege in public way for 90 Miles Cuban Cafe - occupation of space	Moreno (1)	Transportation
280	O2014-7240	Grant(s) of privilege in public way for 90 Miles Cuban Cafe - steps	Moreno (1)	Transportation
281	O2014-7246	Grant(s) of privilege in public way for 1524 N Milwaukee LLC - privilege No. 1114597	Moreno (1)	Transportation
282	O2014-7250	Grant(s) of privilege in public way for 1524 N Milwaukee - privilege No. - 1114439	Moreno (1)	Transportation

	File #	Title	Sponsor(s)	Committee Referral
283	O2014-7262	Grant(s) of privilege in public way for 1524 N Milwuakee LLC - privilege No. 1114596	Moreno (1)	Transportation
284	O2014-7266	Grant(s) of privilege in public way for 1524 N Milwaukee - privilege No. 1114438	Moreno (1)	Transportation
285	O2014-7274	Grant(s) of privilege in public way for 2318 W Huron LLC	Moreno (1)	Transportation
286	O2014-7277	Grant(s) of privilege in public way for 5411 Empanadas	Moreno (1)	Transportation
287	O2014-7291	Grant(s) of privilege in public way for Avanti Caffe	Fioretti (2)	Transportation
288	O2014-7295	Grant(s) of privilege in public way for Bank Note Place Condo Assn. - catch basin	Fioretti (2)	Transportation
289	O2014-7299	Grant(s) of privilege in public way for Bank Note Place Condo Assn. - grease basin	Fioretti (2)	Transportation
290	O2014-7300	Grant(s) of privilege in public way for Bank Note Place Condo Assn. - manhole	Fioretti (2)	Transportation
291	O2014-7302	Grant(s) of privilege in public way for Billy Goat	Fioretti (2)	Transportation
292	O2014-7304	Grant(s) of privilege in public way for Bonivino's, Inc.	Fioretti (2)	Transportation
293	O2014-7307	Grant(s) of privilege in public way for Chicago Bar Association Condo Assn. - flagpoles	Fioretti (2)	Transportation
294	O2014-7310	Grant(s) of privilege in public way for Chicago Bar Association Condo Assn. - statue	Fioretti (2)	Transportation
295	O2014-7312	Grant(s) of privilege in public way for Chicago Board of Trade of the City of Chicago, Inc.	Fioretti (2)	Transportation
296	O2014-7314	Grant(s) of privilege in public way for Digital Lakeside LLC - covered bridge	Fioretti (2)	Transportation
297	O2014-7315	Grant(s) of privilege in public way for Digital Lakeside LLC - light fixtures	Fioretti (2)	Transportation
298	O2014-7317	Grant(s) of privilege in public way for Digital Lakeside LLC - pedestrian tunnel	Fioretti (2)	Transportation
299	O2014-7319	Grant(s) of privilege in public way for Franklin Tap, The	Fioretti (2)	Transportation
300	O2014-7320	Grant(s) of privilege in public way for Floyd's 99 Illinois LLC	Fioretti (2)	Transportation
301	O2014-7322	Grant(s) of privilege in public way for La Cocina Restaurant & Bar	Fioretti (2)	Transportation
302	O2014-7324	Grant(s) of privilege in public way for Lakeside on the Park Condo Assn.	Fioretti (2)	Transportation
303	O2014-7327	Grant(s) of privilege in public way for Peoples Auto Parking Co.	Fioretti (2)	Transportation
304	O2014-7331	Grant(s) of privilege in public way for Plymouth Court Garage Co.	Fioretti (2)	Transportation
305	O2014-7332	Grant(s) of privilege in public way for Pope Building Condo Assn. c/o Remax Alliance Downtown	Fioretti (2)	Transportation

	File #	Title	Sponsor(s)	Committee Referral
306	O2014-7334	Grant(s) of privilege in public way for Safeguard Self Storage	Fioretti (2)	Transportation
307	O2014-7338	Grant(s) of privilege in public way for Shrine-Coup D'etat, The - facade	Fioretti (2)	Transportation
308	O2014-7340	Grant(s) of privilege in public way for Shrine-Coup D'etat, The - signs	Fioretti (2)	Transportation
309	O2014-7342	Grant(s) of privilege in public way for Sterling Bay Companies LLC	Fioretti (2)	Transportation
310	O2014-7344	Grant(s) of privilege in public way for Western & Lake Currency Exchange	Fioretti (2)	Transportation
311	O2014-7345	Grant(s) of privilege in public way for West Loop Smile Studio, Inc.	Fioretti (2)	Transportation
312	O2014-7347	Grant(s) of privilege in public way for Vanburen & Ashland Currency Exchange	Fioretti (2)	Transportation
313	O2014-7349	Grant(s) of privilege in public way for 233 S Wacker LLC	Fioretti (2)	Transportation
314	O2014-7351	Grant(s) of privilege in public way for 303 Madison	Fioretti (2)	Transportation
315	O2014-7353	Grant(s) of privilege in public way for 2400 Michigan Adventures LLC	Fioretti (2)	Transportation
316	O2014-7354	Grant(s) of privilege in public way for Cafe Bionda	Dowell (3)	Transportation
317	O2014-7355	Grant(s) of privilege in public way for CM Stone Works	Dowell (3)	Transportation
318	O2014-7356	Grant(s) of privilege in public way for Dynaprop XVIII:State Street LLC	Dowell (3)	Transportation
319	O2014-7357	Grant(s) of privilege in public way for JPMorgan Chase Bank N.A.	Dowell (3)	Transportation
320	O2014-7358	Grant(s) of privilege in public way for Michael Development Co. - S Indiana Ave	Dowell (3)	Transportation
321	O2014-7360	Grant(s) of privilege in public way for Michaels Development Co. - S Wabash Ave	Dowell (3)	Transportation
322	O2014-7361	Grant(s) of privilege in public way for New 35th Indiana Currency Exchange	Dowell (3)	Transportation
323	O2014-7363	Grant(s) of privilege in public way for Willow Automotive Services, Inc.	Dowell (3)	Transportation
324	O2014-7365	Grant(s) of privilege in public way for 47th & Calumet Currency Exchange	Dowell (3)	Transportation
325	O2014-7941	Grant(s) of privilege in public way for CM Stone Works - sign	Dowell (3)	Transportation
326	O2014-7371	Grant(s) of privilege in public way for DJ's Bike Doctor, Inc.	Burns (4)	Transportation
327	O2014-7373	Grant(s) of privilege in public way for Family Dollar No. 6083	Burns (4)	Transportation
328	O2014-7376	Grant(s) of privilege in public way for Giordano's Pizza - grease trap	Burns (4)	Transportation
329	O2014-7379	Grant(s) of privilege in public way for Giordano's Pizza - revolvng door	Burns (4)	Transportation
330	O2014-7381	Grant(s) of privilege in public way for Liberety Life Center, Inc.	Burns (4)	Transportation

	File #	Title	Sponsor(s)	Committee Referral
331	O2014-7382	Grant(s) of privilege in public way for M.W. Prince Hall Grand Lodge	Burns (4)	Transportation
332	O2014-7383	Grant(s) of privilege in public way for Pepe's Mexican Food	Burns (4)	Transportation
333	O2014-7385	Grant(s) of privilege in public way for T-Mobile	Burns (4)	Transportation
334	O2014-7390	Grant(s) of privilege in public way for Dollar Tree Connection	Hairston (5)	Transportation
335	O2014-7393	Grant(s) of privilege in public way for E.T.A. Creative Arts Foundation	Hairston (5)	Transportation
336	O2014-7396	Grant(s) of privilege in public way for GCYC LLC	Hairston (5)	Transportation
337	O2014-7397	Grant(s) of privilege in public way for University of Chicago Facilites Services	Hairston (5)	Transportation
338	O2014-7387	Grant(s) of privilege in public way for Family Dollar No. 3895	Sawyer (6)	Transportation
339	O2014-7388	Grant(s) of privilege in public way for Family Dollar Store No. 6642	Sawyer (6)	Transportation
340	O2014-7403	Grant(s) of privilege in public way for Harold's Chicken No. 24	Sawyer (6)	Transportation
341	O2014-7404	Grant(s) of privilege in public way for Subway	Sawyer (6)	Transportation
342	O2014-7406	Grant(s) of privilege in public way for Town Dollar Store	Sawyer (6)	Transportation
343	O2014-7411	Grant(s) of privilege in public way for DJ Travis Development Co.	Harris (8)	Transportation
344	O2014-7415	Grant(s) of privilege in public way for Woodard Building, Inc. - light fixtures	Harris (8)	Transportation
345	O2014-7417	Grant(s) of privilege in public way for Woodard Building, Inc. - security cameras	Harris (8)	Transportation
346	O2014-7447	Grant(s) of privilege in public way for Quick Stop Food & Liquor Mart, Inc. - light fixtures	Beale (9)	Transportation
347	O2014-7453	Grant(s) of privilege in public way for Quick Stop Food & Liquor Mart, Inc. - security cameras	Beale (9)	Transportation
348	O2014-7456	Grant(s) of privilege in public way for Quick Stop Food & Liquor Mart, Inc. - sign	Beale (9)	Transportation
349	O2014-7471	Grant(s) of privilege in public way for Rosemoor Town & Country Liquors	Beale (9)	Transportation
350	O2014-7479	Grant(s) of privilege in public way for Chapala Restaurant	Pope (10)	Transportation
351	O2014-7483	Grant(s) of privilege in public way for Eastside Soccer Dome, Inc.	Pope (10)	Transportation
352	O2014-7488	Grant(s) of privilege in public way for Family Dollar Number 1860	Pope (10)	Transportation
353	O2014-7492	Grant(s) of privilege in public way for Jaimes Truck Repair LLC	Pope (10)	Transportation
354	O2014-7500	Grant(s) of privilege in public way for JPMorgan Chase Bank, N.A.	Pope (10)	Transportation

	File #	Title	Sponsor(s)	Committee Referral
355	O2014-7503	Grant(s) of privilege in public way for Raul's Auto Service, Inc.	Pope (10)	Transportation
356	O2014-7525	Grant(s) of privilege in public way for Allan Nichols	Balcer (11)	Transportation
357	O2014-7533	Grant(s) of privilege in public way for Carbon	Balcer (11)	Transportation
358	O2014-7537	Grant(s) of privilege in public way for Janet Carey - bay windows	Balcer (11)	Transportation
359	O2014-7542	Grant(s) of privilege in public way for Janet Carey - staircase	Balcer (11)	Transportation
360	O2014-7546	Grant(s) of privilege in public way for New Archer Halsted CE, Inc.	Balcer (11)	Transportation
361	O2014-7552	Grant(s) of privilege in public way for University Commons VI Condominium Association - 1111 -- 1151 W 14th Pl	Balcer (11)	Transportation
362	O2014-7556	Grant(s) of privilege in public way for University Commons VI Condominium Association - 1111 -- 1151 W 15th St	Balcer (11)	Transportation
363	O2014-7565	Grant(s) of privilege in public way for Wei Hao Chen	Balcer (11)	Transportation
364	O2014-7568	Grant(s) of privilege in public way for 2500 Throop LLC	Balcer (11)	Transportation
365	O2014-7575	Grant(s) of privilege in public way for Club Volkan	Cardenas (12)	Transportation
366	O2014-7579	Grant(s) of privilege in public way for 3500 Archer LLC	Cardenas (12)	Transportation
367	O2014-7423	Grant(s) of privilege in public way for Taqueria El Arco No. 3 El Pollo Feliz, Inc.	Quinn (13)	Transportation
368	O2014-7425	Grant(s) of privilege in public way for Angelo's Stuffed Pizza Corp.	Burke (14)	Transportation
369	O2014-7426	Grant(s) of privilege in public way for Cicero Archer Currency Exchange, Inc.	Burke (14)	Transportation
370	O2014-7428	Grant(s) of privilege in public way for El Tarasco	Burke (14)	Transportation
371	O2014-7429	Grant(s) of privilege in public way for Family Dollar No. 5287	Burke (14)	Transportation
372	O2014-7430	Grant(s) of privilege in public way for Handle Bars Gym II, Inc.	Burke (14)	Transportation
373	O2014-7431	Grant(s) of privilege in public way for Jose Valle Dental	Burke (14)	Transportation
374	O2014-7433	Grant(s) of privilege in public way for La Cebollita Restaurant	Burke (14)	Transportation
375	O2014-7434	Grant(s) of privilege in public way for Liquorama	Burke (14)	Transportation
376	O2014-7435	Grant(s) of privilege in public way for Ponci-Tax	Burke (14)	Transportation
377	O2014-7437	Grant(s) of privilege in public way for Regal Beagle	Burke (14)	Transportation
378	O2014-7438	Grant(s) of privilege in public way for Subway	Burke (14)	Transportation

Legislation Referred to Committees at the Chicago City Council Meeting
9/10/2014
Section 3c - Aldermanic Introductions Regarding Unclassified Matters

	File #	Title	Sponsor(s)	Committee Referral
379	O2014-7441	Grant(s) of privilege in public way for Teddy Bear Nursery Schools, Inc.	Burke (14)	Transportation
380	O2014-7444	Grant(s) of privilege in public way for Family Dollar Store No. 7057 - light fixtures	Foulkes (15)	Transportation
381	O2014-7446	Grant(s) of privilege in public way for Family Dollar Store No. 7057 - sign	Foulkes (15)	Transportation
382	O2014-7449	Grant(s) of privilege in public way for G.D.T. Properties	Foulkes (15)	Transportation
383	O2014-7452	Grant(s) of privilege in public way for Milenium Travel & Income Tax Corp.	Foulkes (15)	Transportation
384	O2014-7455	Grant(s) of privilege in public way for U.S. Bank	Foulkes (15)	Transportation
385	O2014-7459	Grant(s) of privilege in public way for Family Dollar Store No. 6730 - light fixtures	Thompson (16)	Transportation
386	O2014-7462	Grant(s) of privilege in public way for Family Dollar Store No. 6730 - sign	Thompson (16)	Transportation
387	O2014-7468	Grant(s) of privilege in public way for International Yoshitaka Karate-Do, Inc. - sign	Thompson (16)	Transportation
388	O2014-7473	Grant(s) of privilege in public way for International Yoshitaka Karate-Do, Inc. - sliding security gate	Thompson (16)	Transportation
389	O2014-7586	Grant(s) of privilege in public way for ABC Choice	Thomas (17)	Transportation
390	O2014-7590	Grant(s) of privilege in public way for Safe & Sound Mobile Electronic	Thomas (17)	Transportation
391	O2014-7593	Grant(s) of privilege in public way for Salvation Army	Thomas (17)	Transportation
392	O2014-7480	Grant(s) of privilege in public way for Wright Renaissance Child Care	Lane (18)	Transportation
393	O2014-7487	Grant(s) of privilege in public way for Beverly Glass Service	O'Shea (19)	Transportation
394	O2014-7493	Grant(s) of privilege in public way for Family Dollar No. 2431	O'Shea (19)	Transportation
395	O2014-7498	Grant(s) of privilege in public way for McNally's	O'Shea (19)	Transportation
396	O2014-7504	Grant(s) of privilege in public way for Nightingale Home Health Care	O'Shea (19)	Transportation
397	O2014-7510	Grant(s) of privilege in public way for Women In Partnership	O'Shea (19)	Transportation
398	O2014-7515	Grant(s) of privilege in public way for 95th Street Beverly Hills Business Assn. - 1751 W 95th St	O'Shea (19)	Transportation
399	O2014-7518	Grant(s) of privilege in public way for 95th Street Beverly Hills Business Assn. - 2321 W 95th St	O'Shea (19)	Transportation
400	O2014-7526	Grant(s) of privilege in public way for Historic Stand LP Holsten Real Estate	Cochran (20)	Transportation
401	O2014-7529	Grant(s) of privilege in public way for JPMorgan Chase Bank N.A.	Cochran (20)	Transportation

	File #	Title	Sponsor(s)	Committee Referral
402	O2014-7535	Grant(s) of privilege in public way for Tenorio Tire Shop	Cochran (20)	Transportation
403	O2014-7541	Grant(s) of privilege in public way for L.A. Style Hair Salon	Brookins (21)	Transportation
404	O2014-7608	Grant(s) of privilege in public way for Dollar Store	Munoz (22)	Transportation
405	O2014-7610	Grant(s) of privilege in public way for El Sinaloense	Munoz (22)	Transportation
406	O2014-7612	Grant(s) of privilege in public way for Gerardo Izaguirre	Munoz (22)	Transportation
407	O2014-7614	Grant(s) of privilege in public way for Home Run Inn	Munoz (22)	Transportation
408	O2014-7616	Grant(s) of privilege in public way for Mickeys Auto	Munoz (22)	Transportation
409	O2014-7618	Grant(s) of privilege in public way for Oxford Auto Insurance	Munoz (22)	Transportation
410	O2014-7620	Grant(s) of privilege in public way for Self-Help Federal Credit Union	Munoz (22)	Transportation
411	O2014-7622	Grant(s) of privilege in public way for Tropical Optical	Munoz (22)	Transportation
412	O2014-7544	Grant(s) of privilege in public way for Archer Heights Credit Union	Zalewski (23)	Transportation
413	O2014-7551	Grant(s) of privilege in public way for Gleatis Family Trust Larraine Zografos as Agent	Zalewski (23)	Transportation
414	O2014-7559	Grant(s) of privilege in public way for Metropolitan Mortgage Co.	Zalewski (23)	Transportation
415	O2014-7564	Grant(s) of privilege in public way for Racine Bakery, Inc.	Zalewski (23)	Transportation
416	O2014-7567	Grant(s) of privilege in public way for Ridge Funeral Home No. 4190	Zalewski (23)	Transportation
417	O2014-7573	Grant(s) of privilege in public way for Taco Bell No. 2513	Zalewski (23)	Transportation
418	O2014-7628	Grant(s) of privilege in public way for Fine Fair Food & Liquor	Chandler (24)	Transportation
419	O2014-7630	Grant(s) of privilege in public way for Fine Fair Food & Liquor	Chandler (24)	Transportation
420	O2014-7632	Grant(s) of privilege in public way for Howard Food Market, Inc.	Chandler (24)	Transportation
421	O2014-7634	Grant(s) of privilege in public way for Lou Malnati's Pizzeria	Chandler (24)	Transportation
422	O2014-7637	Grant(s) of privilege in public way for Pulaski Dollar & Food, Inc.	Chandler (24)	Transportation
423	O2014-7639	Grant(s) of privilege in public way for Sun Shine Food & Liquor, Inc. - sign	Chandler (24)	Transportation
424	O2014-7648	Grant(s) of privilege in public way for Sun Shine Food & Liquor, Inc. - light fixtures	Chandler (24)	Transportation
425	O2014-7665	Grant(s) of privilege in public way for Ymen	Chandler (24)	Transportation
426	O2014-7582	Grant(s) of privilege in public way for Bacci Cafe & Pizzeria Ltd.	Solis (25)	Transportation

	File #	Title	Sponsor(s)	Committee Referral
427	O2014-7587	Grant(s) of privilege in public way for Czarnowski Display Service	Solis (25)	Transportation
428	O2014-7594	Grant(s) of privilege in public way for El Milagro	Solis (25)	Transportation
429	O2014-7596	Grant(s) of privilege in public way for Men's Wearhouse No. 4657	Solis (25)	Transportation
430	O2014-7598	Grant(s) of privilege in public way for Nam Bac Hang, Inc.	Solis (25)	Transportation
431	O2014-7599	Grant(s) of privilege in public way for Regiomontano	Solis (25)	Transportation
432	O2014-7603	Grant(s) of privilege in public way for Star Light Food Market	Solis (25)	Transportation
433	O2014-7605	Grant(s) of privilege in public way for Taylor Street Partners LP - bay windows	Solis (25)	Transportation
434	O2014-7607	Grant(s) of privilege in public way for Taylor Street Partners LP - steps	Solis (25)	Transportation
435	O2014-7609	Grant(s) of privilege in public way for US Bank	Solis (25)	Transportation
436	O2014-7650	Grant(s) of privilege in public way for Acorn Loftominium Owners Association	Solis (25)	Transportation
437	O2014-7653	Grant(s) of privilege in public way for Jam RE LLC - fire escape	Solis (25)	Transportation
438	O2014-7656	Grant(s) of privilege in public way for Jam RE LLC - steps	Solis (25)	Transportation
439	O2014-7661	Grant(s) of privilege in public way for La Casa Del Pueblo, Inc.	Solis (25)	Transportation
440	O2014-7663	Grant(s) of privilege in public way for Nam Bac Hang, Inc.	Solis (25)	Transportation
441	O2014-7668	Grant(s) of privilege in public way for Potbelly Sandwich Shop	Solis (25)	Transportation
442	O2014-7677	Grant(s) of privilege in public way for Taylor Street Partners, LP - bay windows	Solis (25)	Transportation
443	O2014-7680	Grant(s) of privilege in public way for Taylor Street Partners, LP - steps	Solis (25)	Transportation
444	O2014-7683	Grant(s) of privilege in public way for Vernon Park Tap	Solis (25)	Transportation
445	O2014-7687	Grant(s) of privilege in public way for 18th Place Fee Owner LLC	Solis (25)	Transportation
446	O2014-7690	Grant(s) of privilege in public way for California Division Currency Exchange	Maldonado (26)	Transportation
447	O2014-7697	Grant(s) of privilege in public way for Division Dental Clinic	Maldonado (26)	Transportation
448	O2014-7613	Grant(s) of privilege in public way for ADM Milling Co.	Burnett (27)	Transportation
449	O2014-7617	Grant(s) of privilege in public way for Arabia Cafe - light fixtures	Burnett (27)	Transportation
450	O2014-7619	Grant(s) of privilege in public way for Arabia Cafe - signs	Burnett (27)	Transportation

	File #	Title	Sponsor(s)	Committee Referral	
451	O2014-7623	Grant(s) of privilege in public way for Catholic Charities of the Archdiocese of Chicago, The	Burnett (27)	Transportation	
452	O2014-7624	Grant(s) of privilege in public way for CW 600 West Chicago LLC	Burnett (27)	Transportation	
453	O2014-7625	Grant(s) of privilege in public way for Denovo Constructors, Inc.	Burnett (27)	Transportation	
454	O2014-7627	Grant(s) of privilege in public way for Energy Infuser, Inc., The	Burnett (27)	Transportation	
455	O2014-7631	Grant(s) of privilege in public way for Fastenal Co.	Burnett (27)	Transportation	
456	O2014-7633	Grant(s) of privilege in public way for Goose Island Beer Co.	Burnett (27)	Transportation	
457	O2014-7636	Grant(s) of privilege in public way for Haymarket Square Assn.	Burnett (27)	Transportation	
458	O2014-7638	Grant(s) of privilege in public way for Insight Studios	Burnett (27)	Transportation	
459	O2014-7640	Grant(s) of privilege in public way for International Marble & Supply	Burnett (27)	Transportation	
460	O2014-7642	Grant(s) of privilege in public way for Momotaro	Burnett (27)	Transportation	
461	O2014-7644	Grant(s) of privilege in public way for Monroe Manor Condo Assn. c/o Heil, Heil, Smart & Golee	Burnett (27)	Transportation	
462	O2014-7647	Grant(s) of privilege in public way for Mutt Hutt, Inc.	Burnett (27)	Transportation	
463	O2014-7649	Grant(s) of privilege in public way for O'Briens Restaurant & Bar	Burnett (27)	Transportation	
464	O2014-7651	Grant(s) of privilege in public way for Partis LLC	Burnett (27)	Transportation	
465	O2014-7652	Grant(s) of privilege in public way for Pet Care Plus Ltd	Burnett (27)	Transportation	
466	O2014-7655	Grant(s) of privilege in public way for Potbelly Sandwich Works	Burnett (27)	Transportation	
467	O2014-7660	Grant(s) of privilege in public way for SRI-ASW Green Venture LLC	Burnett (27)	Transportation	
468	O2014-7664	Grant(s) of privilege in public way for Starbucks Coffee No. 11719 - Privilege No. 1114509	Burnett (27)	Transportation	
469	O2014-7666	Grant(s) of privilege in public way for Starbucks Coffee No. 11719 - Privilege No. 1114510	Burnett (27)	Transportation	
470	O2014-7667	Grant(s) of privilege in public way for Steve's Flower Market	Burnett (27)	Transportation	*Redacted Record*
471	O2014-7669	Grant(s) of privilege in public way for T-Mobile Central LLC	Burnett (27)	Transportation	
472	O2014-7672	Grant(s) of privilege in public way for United Center Joint Venture	Burnett (27)	Transportation	
473	O2014-7675	Grant(s) of privilege in public way for 1K Fulton LLC	Burnett (27)	Transportation	

Legislation Referred to Committees at the Chicago City Council Meeting
9/10/2014
Section 3c - Aldermanic Introductions Regarding Unclassified Matters

	File #	Title	Sponsor(s)	Committee Referral
474	O2014-7678	Grant(s) of privilege in public way for 123 Grocery Plus	Burnett (27)	Transportation
475	O2014-7643	Grant(s) of privilege in public way for Breakthrough Urban Ministries	Ervin (28)	Transportation
476	O2014-7645	Grant(s) of privilege in public way for Michael's Wine & Spirits	Ervin (28)	Transportation
477	O2014-7646	Grant(s) of privilege in public way for Henderson's Studio	Ervin (28)	Transportation
478	O2014-7654	Grant(s) of privilege in public way for Tec Foods, Inc.	Ervin (28)	Transportation
479	O2014-7657	Grant(s) of privilege in public way for Roosevelt Western Currency	Ervin (28)	Transportation
480	O2014-7659	Grant(s) of privilege in public way for Ulises Rodriguez	Ervin (28)	Transportation
481	O2014-7662	Grant(s) of privilege in public way for VB 1224 Lofts Condo Assn. - balconies	Ervin (28)	Transportation
482	O2014-7701	Grant(s) of privilege in public way for VB 1224 Lofts Condo Assn. - siamese connection	Ervin (28)	Transportation
483	O2014-7706	Grant(s) of privilege in public way for Austin Dollar Plus	Graham (29)	Transportation
484	O2014-7711	Grant(s) of privilege in public way for Restaurant El Ranchito - light fixtures	Graham (29)	Transportation
485	O2014-7715	Grant(s) of privilege in public way for Restaurant El Ranchito - security fences	Graham (29)	Transportation
486	O2014-7717	Grant(s) of privilege in public way for Restaurant El Ranchito - signs	Graham (29)	Transportation
487	O2014-7720	Grant(s) of privilege in public way for Subway Restaurant	Graham (29)	Transportation
488	O2014-7723	Grant(s) of privilege in public way for Armitage Hair Salon	Reboyras (30)	Transportation
489	O2014-7725	Grant(s) of privilege in public way for Belmont-Central Chamber of Commerce	Reboyras (30)	Transportation
490	O2014-7726	Grant(s) of privilege in public way for Chicago Soccer	Reboyras (30)	Transportation
491	O2014-7729	Grant(s) of privilege in public way for D&Z Dom Ksiazki	Reboyras (30)	Transportation
492	O2014-7731	Grant(s) of privilege in public way for Fresh Market Place - light fixtures	Reboyras (30)	Transportation
493	O2014-7733	Grant(s) of privilege in public way for Fresh Market Place - signs	Reboyras (30)	Transportation
494	O2014-7682	Grant(s) of privilege in public way for Diversey Family Dental	Suarez (31)	Transportation
495	O2014-7686	Grant(s) of privilege in public way for Morgan Canine Academy	Suarez (31)	Transportation
496	O2014-7693	Grant(s) of privilege in public way for Crossing Tavern, The	Waguespack (32)	Transportation
497	O2014-7696	Grant(s) of privilege in public way for Finish Line	Waguespack (32)	Transportation

	File #	Title	Sponsor(s)	Committee Referral
498	O2014-7700	Grant(s) of privilege in public way for Fiorentino's	Waguespack (32)	Transportation
499	O2014-7703	Grant(s) of privilege in public way for Folklore	Waguespack (32)	Transportation
500	O2014-7707	Grant(s) of privilege in public way for Gallery Cabaret - light fixtures	Waguespack (32)	Transportation
501	O2014-7709	Grant(s) of privilege in public way for Gallery Cabaret - sign	Waguespack (32)	Transportation
502	O2014-7712	Grant(s) of privilege in public way for Green Dog, Inc.	Waguespack (32)	Transportation
503	O2014-7716	Grant(s) of privilege in public way for K Chula Hair Salon, Inc.	Waguespack (32)	Transportation
504	O2014-7719	Grant(s) of privilege in public way for Labor Temps	Waguespack (32)	Transportation
505	O2014-7727	Grant(s) of privilege in public way for Las Tablas on Lincoln - banners	Waguespack (32)	Transportation
506	O2014-7730	Grant(s) of privilege in public way for Las Tablas on Lincoln - signs	Waguespack (32)	Transportation
507	O2014-7734	Grant(s) of privilege in public way for Mariano's No. 8516	Waguespack (32)	Transportation
508	O2014-7736	Grant(s) of privilege in public way for North Avenue Collection LLC - banners	Waguespack (32)	Transportation
509	O2014-7740	Grant(s) of privilege in public way for North Avenue Collection LLC - cornices	Waguespack (32)	Transportation
510	O2014-7743	Grant(s) of privilege in public way for North Avenue Collection LLC - signs	Waguespack (32)	Transportation
511	O2014-7748	Grant(s) of privilege in public way for North Avenue Collection LLC - ventiliation wells	Waguespack (32)	Transportation
512	O2014-7750	Grant(s) of privilege in public way for Rapid Transit, Inc.	Waguespack (32)	Transportation
513	O2014-7752	Grant(s) of privilege in public way for Scooter's Frozen Custard LLC - park benches	Waguespack (32)	Transportation
514	O2014-7753	Grant(s) of privilege in public way for Scooter's Frozen Custard LLC - trash container	Waguespack (32)	Transportation
515	O2014-7755	Grant(s) of privilege in public way for Spa Soak, Inc.	Waguespack (32)	Transportation
516	O2014-7759	Grant(s) of privilege in public way for State Farm Insurance, Ann M Nolan, Agent	Waguespack (32)	Transportation
517	O2014-7761	Grant(s) of privilege in public way for Underbar - light fixtures	Waguespack (32)	Transportation
518	O2014-7763	Grant(s) of privilege in public way for Underbar - security cameras	Waguespack (32)	Transportation
519	O2014-7766	Grant(s) of privilege in public way for Underbar - sign	Waguespack (32)	Transportation
520	O2014-7768	Grant(s) of privilege in public way for Whole Foods Market	Waguespack (32)	Transportation
521	O2014-7769	Grant(s) of privilege in public way for Wolcoe LLC	Waguespack (32)	Transportation

	File #	Title	Sponsor(s)	Committee Referral
522	O2014-7771	Grant(s) of privilege in public way for 2724-2728 N Lincoln Condo Assns.	Waguespack (32)	Transportation
523	O2014-7773	Grant(s) of privilege in public way for 2915 N Clybourn Condo Assn.	Waguespack (32)	Transportation
524	O2014-7767	Grant(s) of privilege in public way for Vanessa's & Wendy's Family Hair Care	Mell (33)	Transportation
525	O2014-7774	Grant(s) of privilege in public way for Kedzie Plaza LLC	Mell (33)	Transportation
526	O2014-7778	Grant(s) of privilege in public way for Burlington, The	Colón (35)	Transportation
527	O2014-7780	Grant(s) of privilege in public way for Cheng Chopsticks	Colón (35)	Transportation
528	O2014-7783	Grant(s) of privilege in public way for El Cid Tacos No. 2	Colón (35)	Transportation
529	O2014-7786	Grant(s) of privilege in public way for Family Dollar No. 5532	Colón (35)	Transportation
530	O2014-7788	Grant(s) of privilege in public way for Family Dollar Store No. 7469 - light fixtures	Colón (35)	Transportation
531	O2014-7790	Grant(s) of privilege in public way for Family Dollar Store No. 7469 - sign	Colón (35)	Transportation
532	O2014-7791	Grant(s) of privilege in public way for Fullerton Kimball Jewelry & Pawn	Colón (35)	Transportation
533	O2014-7793	Grant(s) of privilege in public way for Full Smile Family Dentist	Colón (35)	Transportation
534	O2014-7795	Grant(s) of privilege in public way for Hairpin Arts Center	Colón (35)	Transportation
535	O2014-7797	Grant(s) of privilege in public way for JCBK Marathon Gas Mart, Inc.	Colón (35)	Transportation
536	O2014-7798	Grant(s) of privilege in public way for Pioneer Forms, Inc.	Colón (35)	Transportation
537	O2014-7801	Grant(s) of privilege in public way for Belmont Assembly of God	Sposato (36)	Transportation
538	O2014-7807	Grant(s) of privilege in public way for Cleary & Associates Ltd.	Sposato (36)	Transportation
539	O2014-7808	Grant(s) of privilege in public way for North Neva LLC c/o Centrum Properties, Inc.	Sposato (36)	Transportation
540	O2014-7809	Grant(s) of privilege in public way for State Farm Insurance	Sposato (36)	Transportation
541	O2014-7812	Grant(s) of privilege in public way for Chicago Submarine, Inc.	Mitts (37)	Transportation
542	O2014-7816	Grant(s) of privilege in public way for Family Dollar No. 2458	Mitts (37)	Transportation
543	O2014-7817	Grant(s) of privilege in public way for Family Dollar Store No. 6681 - light fixtures	Mitts (37)	Transportation
544	O2014-7820	Grant(s) of privilege in public way for Family Dollar Store No. 6681 - signs	Mitts (37)	Transportation
545	O2014-7825	Grant(s) of privilege in public way for Family Dollar Store No. 7570	Mitts (37)	Transportation
546	O2014-7828	Grant(s) of privilege in public way for Athena Flowers	Cullerton (38)	Transportation

	File #	Title	Sponsor(s)	Committee Referral
547	O2014-7829	Grant(s) of privilege in public way for Club E	Cullerton (38)	Transportation
548	O2014-7831	Grant(s) of privilege in public way for Gene's Sausage Shop & Deli, Inc.	Cullerton (38)	Transportation
549	O2014-7833	Grant(s) of privilege in public way for B&B Business Media Productions, Inc.	Laurino (39)	Transportation
550	O2014-7835	Grant(s) of privilege in public way for Best Friends Veterinary Center	Laurino (39)	Transportation
551	O2014-7837	Grant(s) of privilege in public way for Blue Ribbon Taxi Assn., Inc.	Laurino (39)	Transportation
552	O2014-7840	Grant(s) of privilege in public way for Brother's Hair Salon, Inc.	Laurino (39)	Transportation
553	O2014-7842	Grant(s) of privilege in public way for State Farm Insurance	Laurino (39)	Transportation
554	O2014-7844	Grant(s) of privilege in public way for Subway 26445	Laurino (39)	Transportation
555	O2014-7846	Grant(s) of privilege in public way for T-Mobile	O'Connor (40)	Transportation
556	O2014-7109	Grant(s) of privilege in public way for Acadia Heritage Shops LLC	Reilly (42)	Transportation
557	O2014-7118	Grant(s) of privilege in public way for Acadia Rush Walton LLC - landscapings	Reilly (42)	Transportation
558	O2014-7120	Grant(s) of privilege in public way for Acadia Rush Walton LLC - planters	Reilly (42)	Transportation
559	O2014-7152	Grant(s) of privilege in public way for AEB III Corp.	Reilly (42)	Transportation
560	O2014-7154	Grant(s) of privilege in public way for Allen-Edmonds Shoe Corp.	Reilly (42)	Transportation
561	O2014-7156	Grant(s) of privilege in public way for Amalgamated Bank of Chicago	Reilly (42)	Transportation
562	O2014-7159	Grant(s) of privilege in public way for Bandera	Reilly (42)	Transportation
563	O2014-7162	Grant(s) of privilege in public way for Bank of America Theatre	Reilly (42)	Transportation
564	O2014-7164	Grant(s) of privilege in public way for Bombay Wraps	Reilly (42)	Transportation
565	O2014-7168	Grant(s) of privilege in public way for Center Nails and Spa	Reilly (42)	Transportation
566	O2014-7175	Grant(s) of privilege in public way for Chicago Tribune Co. - elevator hatchway	Reilly (42)	Transportation
567	O2014-7179	Grant(s) of privilege in public way for Chicago Tribune Co. - loading platform docks	Reilly (42)	Transportation
568	O2014-7182	Grant(s) of privilege in public way for Chicago Tribune Co. - pipes	Reilly (42)	Transportation
569	O2014-7185	Grant(s) of privilege in public way for Chicago Tribune Co. - vault	Reilly (42)	Transportation
570	O2014-7193	Grant(s) of privilege in public way for Courtyard by Marriott - planters	Reilly (42)	Transportation

	File #	Title	Sponsor(s)	Committee Referral
571	O2014-7201	Grant(s) of privilege in public way for Courtyard by Marriott - smoking management receptacles	Reilly (42)	Transportation
572	O2014-7211	Grant(s) of privilege in public way for Double Tree Hotel Magnificent Mile - flagpoles	Reilly (42)	Transportation
573	O2014-7217	Grant(s) of privilege in public way for Double Tree Hotel Magnificent Mile - planters	Reilly (42)	Transportation
574	O2014-7228	Grant(s) of privilege in public way for East Bank Storage - Ohio and Kingsbury	Reilly (42)	Transportation
575	O2014-7232	Grant(s) of privilege in public way for European Wax Center	Reilly (42)	Transportation
576	O2014-7238	Grant(s) of privilege in public way for Fairfield Inn & Suites - Downtown Chicago	Reilly (42)	Transportation
577	O2014-7239	Grant(s) of privilege in public way for Forever 21	Reilly (42)	Transportation
578	O2014-7243	Grant(s) of privilege in public way for Freshii	Reilly (42)	Transportation
579	O2014-7248	Grant(s) of privilege in public way for Friedman Properties Ltd. as agent for Goodman-Friedman LLC - cornices	Reilly (42)	Transportation
580	O2014-7268	Grant(s) of privilege in public way for Friedman Properties Ltd. as agent for Goodman-Friedman LLC - roof eave	Reilly (42)	Transportation
581	O2014-7272	Grant(s) of privilege in public way for Friedman Properties Ltd. as agent for Goodman-Friedman LLC - steel sheet pilings	Reilly (42)	Transportation
582	O2014-7293	Grant(s) of privilege in public way for Garland Office Condo LLC	Reilly (42)	Transportation
583	O2014-7296	Grant(s) of privilege in public way for Gloria Jeans Coffee	Reilly (42)	Transportation
584	O2014-7298	Grant(s) of privilege in public way for Hertz Corp., The	Reilly (42)	Transportation
585	O2014-7303	Grant(s) of privilege in public way for Hines Interest Limited Partnership	Reilly (42)	Transportation
586	O2014-7306	Grant(s) of privilege in public way for Hyatt Regency Chicago	Reilly (42)	Transportation
587	O2014-7308	Grant(s) of privilege in public way for IA Lodging Chicago Wabash LLC - facades	Reilly (42)	Transportation
588	O2014-7311	Grant(s) of privilege in public way for IA Lodging Chicago Wabash LLC - occupation of space	Reilly (42)	Transportation
589	O2014-7313	Grant(s) of privilege in public way for "I Am" Temple of Chicago, Inc.	Reilly (42)	Transportation
590	O2014-7318	Grant(s) of privilege in public way for Interpark - 211 W Adams St	Reilly (42)	Transportation
591	O2014-7321	Grant(s) of privilege in public way for Interpark - 318 S Federal St	Reilly (42)	Transportation
592	O2014-7323	Grant(s) of privilege in public way for Interpark - 525 W Monroe St	Reilly (42)	Transportation
593	O2014-7326	Grant(s) of privilege in public way for Interpark - 747 N Wabash Ave	Reilly (42)	Transportation

	File #	Title	Sponsor(s)	Committee Referral
594	O2014-7328	Grant(s) of privilege in public way for James Hotel Chicago	Reilly (42)	Transportation
595	O2014-7330	Grant(s) of privilege in public way for JBC/155 Development	Reilly (42)	Transportation
596	O2014-7333	Grant(s) of privilege in public way for Joseph Freed and Associates LLC	Reilly (42)	Transportation
597	O2014-7335	Grant(s) of privilege in public way for JP Morgan Chase Bank, N.A.	Reilly (42)	Transportation
598	O2014-7336	Grant(s) of privilege in public way for Kay Jewelers No. 4138	Reilly (42)	Transportation
599	O2014-7337	Grant(s) of privilege in public way for KHL Imports Ltd.	Reilly (42)	Transportation
600	O2014-7343	Grant(s) of privilege in public way for Kingsbury on the Park Condo Assn. - building projection	Reilly (42)	Transportation
601	O2014-7346	Grant(s) of privilege in public way for Kingsbury on the Park Condo Assn. - planters	Reilly (42)	Transportation
602	O2014-7348	Grant(s) of privilege in public way for Dr. John A. Kotis and Christina Kotis	Reilly (42)	Transportation
603	O2014-7350	Grant(s) of privilege in public way for Labriola Bakery Cafe	Reilly (42)	Transportation
604	O2014-7352	Grant(s) of privilege in public way for Le Pain Quotidien	Reilly (42)	Transportation
605	O2014-7362	Grant(s) of privilege in public way for Macerich Management - arch	Reilly (42)	Transportation
606	O2014-7366	Grant(s) of privilege in public way for Macerich Management - building projections	Reilly (42)	Transportation
607	O2014-7367	Grant(s) of privilege in public way for Macerich Management - door swing	Reilly (42)	Transportation
608	O2014-7369	Grant(s) of privilege in public way for Macerich Management - vault	Reilly (42)	Transportation
609	O2014-7372	Grant(s) of privilege in public way for Mac Mangement Co., Inc.	Reilly (42)	Transportation
610	O2014-7375	Grant(s) of privilege in public way for Madison La Salle Partners LLC	Reilly (42)	Transportation
611	O2014-7377	Grant(s) of privilege in public way for Metropolitan Life Insurance Co.	Reilly (42)	Transportation
612	O2014-7380	Grant(s) of privilege in public way for Greg Mutz	Reilly (42)	Transportation
613	O2014-7392	Grant(s) of privilege in public way for Newsberry Townhome Owners Association - sprinkler heads	Reilly (42)	Transportation
614	O2014-7399	Grant(s) of privilege in public way for Newberry Townhome Owners Association - wrought iron fence	Reilly (42)	Transportation
615	O2014-7422	Grant(s) of privilege in public way for Northern Trust Co., The - covered pedestrian bridge	Reilly (42)	Transportation
616	O2014-7424	Grant(s) of privilege in public way for Northern Trust Co., The - pedestrian bridge	Reilly (42)	Transportation

	File #	Title	Sponsor(s)	Committee Referral
617	O2014-7670	Grant(s) of privilege in public way for Northwestern Memorial Hospital - sign	Reilly (42)	Transportation
618	O2014-7673	Grant(s) of privilege in public way for Northwestern Memorial Hospital - signs	Reilly (42)	Transportation
619	O2014-7676	Grant(s) of privilege in public way for Popeyes/gold Coast Dogs	Reilly (42)	Transportation
620	O2014-7679	Grant(s) of privilege in public way for Prentice Kitchen	Reilly (42)	Transportation
621	O2014-7684	Grant(s) of privilege in public way for Red Roof Inns Number 281	Reilly (42)	Transportation
622	O2014-7688	Grant(s) of privilege in public way for Residences Condominium on the Manificent Mile Condominium Association, The	Reilly (42)	Transportation
623	O2014-7689	Grant(s) of privilege in public way for Smithfield Properties XVII/State & Washington LLC	Reilly (42)	Transportation
624	O2014-7691	Grant(s) of privilege in public way for Social Twenty Five	Reilly (42)	Transportation
625	O2014-7694	Grant(s) of privilege in public way for Social Twenty Five - security cameras	Reilly (42)	Transportation
626	O2014-7698	Grant(s) of privilege in public way for Streeterville Center Garage LLC	Reilly (42)	Transportation
627	O2014-7702	Grant(s) of privilege in public way for Superior Limited Partnership	Reilly (42)	Transportation
628	O2014-7704	Grant(s) of privilege in public way for Thor Palmer House Hotel & Shops LLC	Reilly (42)	Transportation
629	O2014-7708	Grant(s) of privilege in public way for U.S. Equities Asset Management LLC	Reilly (42)	Transportation
630	O2014-7710	Grant(s) of privilege in public way for Wells Bookstore	Reilly (42)	Transportation
631	O2014-7713	Grant(s) of privilege in public way for Wit, The	Reilly (42)	Transportation
632	O2014-7718	Grant(s) of privilege in public way for WLS Television, Inc.	Reilly (42)	Transportation
633	O2014-7721	Grant(s) of privilege in public way for 26 -- 30 West Hubbard LLC	Reilly (42)	Transportation
634	O2014-7722	Grant(s) of privilege in public way for 54 West Hubbard LLC	Reilly (42)	Transportation
635	O2014-7724	Grant(s) of privilege in public way for 55 East Monroe Investors IV LLC	Reilly (42)	Transportation
636	O2014-7737	Grant(s) of privilege in public way for 111 West Wacker Partners LLC	Reilly (42)	Transportation
637	O2014-7739	Grant(s) of privilege in public way for 162 W Hubbard Building LLC	Reilly (42)	Transportation
638	O2014-7742	Grant(s) of privilege in public way for 162 W Hubbard Building Partnership	Reilly (42)	Transportation
639	O2014-7744	Grant(s) of privilege in public way for 200 N. Michigan Owner LLC	Reilly (42)	Transportation
640	O2014-7745	Grant(s) of privilege in public way for 314 West Hubbard Superior Limited Partnership	Reilly (42)	Transportation

	File #	Title	Sponsor(s)	Committee Referral
641	O2014-7747	Grant(s) of privilege in public way for 720 Franklin Associates LLC	Reilly (42)	Transportation
642	O2014-7749	Grant(s) of privilege in public way for 830 NMA LLC	Reilly (42)	Transportation
643	O2014-7836	Grant(s) of privilege in public way for Lincoln Elementary School	Smith (43)	Transportation
644	O2014-7838	Grant(s) of privilege in public way for S. Group	Smith (43)	Transportation
645	O2014-7839	Grant(s) of privilege in public way for Elysian	Smith (43)	Transportation
646	O2014-7841	Grant(s) of privilege in public way for Floyd's 99 Barbershop	Smith (43)	Transportation
647	O2014-7843	Grant(s) of privilege in public way for Parkview Apartments	Smith (43)	Transportation
648	O2014-7845	Grant(s) of privilege in public way for JPMorgan Chase Bank, N.A. - 1350 N Wells St	Smith (43)	Transportation
649	O2014-7847	Grant(s) of privilege in public way for 2548 North Burling, Inc.	Smith (43)	Transportation
650	O2014-7848	Grant(s) of privilege in public way for Astor Tower Condominium Association	Smith (43)	Transportation
651	O2014-7849	Grant(s) of privilege in public way for Boka	Smith (43)	Transportation
652	O2014-7851	Grant(s) of privilege in public way for Shine Restaurant	Smith (43)	Transportation
653	O2014-7853	Grant(s) of privilege in public way for Fifth Third Bank	Smith (43)	Transportation
654	O2014-7857	Grant(s) of privilege in public way for Red Lion Pub	Smith (43)	Transportation
655	O2014-7861	Grant(s) of privilege in public way for Rodolfo de la Rose	Smith (43)	Transportation
656	O2014-7863	Grant(s) of privilege in public way for Uncle Julio's Hacienda	Smith (43)	Transportation
657	O2014-7876	Grant(s) of privilege in public way for JPMorgan Chase Bank, N.A. - 2603 N Halsted St	Smith (43)	Transportation
658	O2014-7878	Grant(s) of privilege in public way for Dr Steven K. Kajita Prof. Corp.	Smith (43)	Transportation
659	O2014-7879	Grant(s) of privilege in public way for Uncle Julio's Hacienda - signs	Smith (43)	Transportation
660	O2014-7880	Grant(s) of privilege in public way for Lavender Park	Smith (43)	Transportation
661	O2014-7881	Grant(s) of privilege in public way for Pretty Nails & Spa	Smith (43)	Transportation
662	O2014-7882	Grant(s) of privilege in public way for Floyd's 99 Barbershop - signs	Smith (43)	Transportation
663	O2014-7754	Grant(s) of privilege in public way for Angle Guilly LLC	Tunney (44)	Transportation
664	O2014-7756	Grant(s) of privilege in public way for Black Sheep Beer Garden	Tunney (44)	Transportation

Legislation Referred to Committees at the Chicago City Council Meeting 9/10/2014
Section 3c - Aldermanic Introductions Regarding Unclassified Matters

	File #	Title	Sponsor(s)	Committee Referral	
665	O2014-7758	Grant(s) of privilege in public way for Carrozza Real Estate Partnership	Tunney (44)	Transportation	
666	O2014-7760	Grant(s) of privilege in public way for Carrozza Real Estate Partnership - fire escape	Tunney (44)	Transportation	
667	O2014-7762	Grant(s) of privilege in public way for Central Lakeview Mechants Association, The - 3800 N Clark St	Tunney (44)	Transportation	
668	O2014-7777	Grant(s) of privilege in public way for Central Lakeview Mechants Association, The - 1202 W Grace St	Tunney (44)	Transportation	*Redacted Record*
669	O2014-7779	Grant(s) of privilege in public way for Central Lakeview Mechants Association, The - 1209 W Grace St	Tunney (44)	Transportation	
670	O2014-7782	Grant(s) of privilege in public way for Central Lakeview Mechants Association, The - 2925 N Sheffield Ave	Tunney (44)	Transportation	
671	O2014-7784	Grant(s) of privilege in public way for Central Lakeview Mechants Association, The - 3154 N Clark St	Tunney (44)	Transportation	
672	O2014-7785	Grant(s) of privilege in public way for Egor's Dungeon	Tunney (44)	Transportation	
673	O2014-7787	Grant(s) of privilege in public way for Harmony Management	Tunney (44)	Transportation	
674	O2014-7789	Grant(s) of privilege in public way for James Schemitsch	Tunney (44)	Transportation	
675	O2014-7794	Grant(s) of privilege in public way for Kirkwood Bar & Grill	Tunney (44)	Transportation	
676	O2014-7796	Grant(s) of privilege in public way for Kirkwood Bar & Grill - light fixtures	Tunney (44)	Transportation	
677	O2014-7800	Grant(s) of privilege in public way for Lakeview Chamber of Commerce - 3300 N Southport Ave	Tunney (44)	Transportation	
678	O2014-7802	Grant(s) of privilege in public way for Lakeview Chamber of Commerce - 3409 N Southport Ave	Tunney (44)	Transportation	
679	O2014-7805	Grant(s) of privilege in public way for Mi Tierra	Tunney (44)	Transportation	
680	O2014-7810	Grant(s) of privilege in public way for Mini Bar	Tunney (44)	Transportation	
681	O2014-7811	Grant(s) of privilege in public way for Northside Stretch, The	Tunney (44)	Transportation	
682	O2014-7813	Grant(s) of privilege in public way for Q-BBQ Lakeview	Tunney (44)	Transportation	
683	O2014-7815	Grant(s) of privilege in public way for Reside on Belmont	Tunney (44)	Transportation	
684	O2014-7818	Grant(s) of privilege in public way for Schoolyard Tavern & Grill - flagpoles	Tunney (44)	Transportation	
685	O2014-7819	Grant(s) of privilege in public way for Schoolyard Tavern & Grill - light fixtures	Tunney (44)	Transportation	

Legislation Referred to Committees at the Chicago City Council Meeting
9/10/2014
Section 3c - Aldermanic Introductions Regarding Unclassified Matters

	File #	Title	Sponsor(s)	Committee Referral
686	O2014-7821	Grant(s) of privilege in public way for St. Peter's Episcopal Church	Tunney (44)	Transportation
687	O2014-7823	Grant(s) of privilege in public way for Taco & Burrito House	Tunney (44)	Transportation
688	O2014-7824	Grant(s) of privilege in public way for Ultimate Exposure	Tunney (44)	Transportation
689	O2014-7826	Grant(s) of privilege in public way for Warshawsky DDS/Get It Straight	Tunney (44)	Transportation
690	O2014-7850	Grant(s) of privilege in public way for Accurate Auto Service, Inc. - light fixtures	Arena (45)	Transportation
691	O2014-7852	Grant(s) of privilege in public way for Accurate Auto Service, Inc. - security camera	Arena (45)	Transportation
692	O2014-7855	Grant(s) of privilege in public way for Chicago Northside Storage	Arena (45)	Transportation
693	O2014-7858	Grant(s) of privilege in public way for Fischman Liquors	Arena (45)	Transportation
694	O2014-7860	Grant(s) of privilege in public way for Hops and Barley	Arena (45)	Transportation
695	O2014-7862	Grant(s) of privilege in public way for JPMorgan Chase Bank N.A.	Arena (45)	Transportation
696	O2014-7866	Grant(s) of privilege in public way for McDonald's	Arena (45)	Transportation
697	O2014-7867	Grant(s) of privilege in public way for Riviera Maya	Arena (45)	Transportation
698	O2014-7870	Grant(s) of privilege in public way for Rycoline Products, Inc.	Arena (45)	Transportation
699	O2014-7888	Grant(s) of privilege in public way for Broadway Clark Building Corp.	Cappleman (46)	Transportation
700	O2014-7890	Grant(s) of privilege in public way for Broadway Irving CheckChangers, Inc.	Cappleman (46)	Transportation
701	O2014-7891	Grant(s) of privilege in public way for Central Lakeview Merchants	Cappleman (46)	Transportation
702	O2014-7893	Grant(s) of privilege in public way for Central Lakeview Merchants Assn., The - 927 W Irving Park Rd	Cappleman (46)	Transportation
703	O2014-7894	Grant(s) of privilege in public way for Central Lakeview Merchants Assn., The - 935 W Irving Park Rd	Cappleman (46)	Transportation
704	O2014-7895	Grant(s) of privilege in public way for Chicago Aquarium & Aquatic Life, Inc.	Cappleman (46)	Transportation
705	O2014-7896	Grant(s) of privilege in public way for Fifth Third Bank	Cappleman (46)	Transportation
706	O2014-7897	Grant(s) of privilege in public way for Howard Brown Health Center	Cappleman (46)	Transportation
707	O2014-7898	Grant(s) of privilege in public way for Payless Shoesource No. 2513 - Privilege No. 1114010	Cappleman (46)	Transportation
708	O2014-7899	Grant(s) of privilege in public way for Payless Shoesource No. 2513 - Privilege No. 1114011	Cappleman (46)	Transportation

	File #	Title	Sponsor(s)	Committee Referral
709	O2014-7900	Grant(s) of privilege in public way for Amy's Candy Bar	Pawar (47)	Transportation
710	O2014-7902	Grant(s) of privilege in public way for Conviction Fitness	Pawar (47)	Transportation
711	O2014-7903	Grant(s) of privilege in public way for Family Dollar Store No. 7149 - light fixtures	Pawar (47)	Transportation
712	O2014-7904	Grant(s) of privilege in public way for Family Dollar Store No. 7149 - signs	Pawar (47)	Transportation
713	O2014-7905	Grant(s) of privilege in public way for Hansa Clipper	Pawar (47)	Transportation
714	O2014-7906	Grant(s) of privilege in public way for JPMorgan Chase Bank N.A.	Pawar (47)	Transportation
715	O2014-7907	Grant(s) of privilege in public way for JPMorgan Chase Bank N.A. (Lincoln & Byron)	Pawar (47)	Transportation
716	O2014-7908	Grant(s) of privilege in public way for Stay, Inc.	Pawar (47)	Transportation
717	O2014-7909	Grant(s) of privilege in public way for Pony Inn, The	Pawar (47)	Transportation
718	O2014-7910	Grant(s) of privilege in public way for Potbelly Sandwich Works LLC	Pawar (47)	Transportation
719	O2014-7911	Grant(s) of privilege in public way for Resi's Bierstube, Inc.	Pawar (47)	Transportation
720	O2014-7913	Grant(s) of privilege in public way for Broadway Cellars	Osterman (48)	Transportation
721	O2014-7914	Grant(s) of privilege in public way for Diana's Daycare Center LLC	Osterman (48)	Transportation
722	O2014-7915	Grant(s) of privilege in public way for Dunkin Donut	Osterman (48)	Transportation
723	O2014-7916	Grant(s) of privilege in public way for Gordono Pharmacy, Inc.	Osterman (48)	Transportation
724	O2014-7917	Grant(s) of privilege in public way for Uptown Regency	Osterman (48)	Transportation
725	O2014-7918	Grant(s) of privilege in public way for Clark Manor Convalescent Center	Moore (49)	Transportation
726	O2014-7919	Grant(s) of privilege in public way for Supermercado Chapala	Moore (49)	Transportation
727	O2014-7920	Grant(s) of privilege in public way for Thresholds Grais Apts - light fixtures	Moore (49)	Transportation
728	O2014-7921	Grant(s) of privilege in public way for Thresholds Grais Apts - landscaping	Moore (49)	Transportation
729	O2014-7922	Grant(s) of privilege in public way for Seymour Gertz	Silverstein (50)	Transportation
Grant(s) of Privilege - Amend				
730	O2014-7134	Amendment of grant(s) of privilege in public way to Jimmy John's	Reilly (42)	Transportation
731	O2014-7140	Amendment of grant(s) of privilege in public way to John Barleycorn Memorial Pub	Smith (43)	Transportation

Legislation Referred to Committees at the Chicago City Council Meeting 9/10/2014
Section 3c - Aldermanic Introductions Regarding Unclassified Matters

	File #	Title	Sponsor(s)	Committee Referral	
732	O2014-7146	Amendment of grant(s) of privilege in public way to Bryn Mawr Belle Shore Limited Partnership	Osterman (48)	Transportation	
733	O2014-7149	Amendment of grant(s) of privilege in public way to Holsten Management Corp.	Osterman (48)	Transportation	
Historical Landmark Designation(s)					
734	Or2014-437	Landmark designation for 1725 N Hudson Ave	Smith (43)	Zoning	*Redacted Record*
Historical Landmark Fee Waiver(s)					
735	Or2014-458	Landmark fee waiver for property at 1323 S Michigan Ave	Dowell (3)	Zoning	*Redacted Record*
Honorary Street Designation(s)					
736	O2014-6829	Honorary street designation as "Saint Simeon Drive"	Pope (10)	Transportation	
737	O2014-6851	Honorary street designation as "Peter Thornton, Sr. Way"	Burke (14)	Transportation	
738	O2014-6876	Honorary street designation as "Reverend J.E. Storey Way"	Chandler (24)	Transportation	
739	O2014-6913	Honorary street designation as "Jason V. Mayoski Way"	Solis (25)	Transportation	
740	O2014-6880	Honorary street designation as "Honorary Merillac Way"	Burnett (27)	Transportation	
741	O2014-6881	Honorary street designation as "Honorary Walter L Sojka Way"	Burnett (27)	Transportation	
742	O2014-6832	Honorary street designation as "Honorary Paulette Horton Way"	Cappleman (46)	Transportation	
Journal Correction(s)					
743	O2014-6890	Correction of City Council Journal of Proceedings of July 6, 2011	Pawar (47)	Rules	
Municipal Code Amendment(s)					
744	O2014-6897	Amendment of Municipal Code Chapter 10-28 regarding waiver of public way use permit fees for Special Service Areas	Moreno (1)	Finance	
745	O2014-7076	Amendment of Municipal Code Section 3-56-050 regarding fees for smaller or larger passenger automobiles registered to persons 65 years of age or older	Beale (9) Lane (18) Foulkes (15) Thompson (16)	Budget	

Legislation Referred to Committees at the Chicago City Council Meeting
9/10/2014
Section 3c - Aldermanic Introductions Regarding Unclassified Matters

	File #	Title	Sponsor(s)	Committee Referral
746	O2014-7225	Amendment of Municipal Code establishing new chapter entitled "The City of Chicago Keeping the Promise Ordinance"	Pope (10) Chandler (24) Maldonado (26) Fioretti (2) Moore (49) Arena (45) Solis (25) Sposato (36) Waguespack (32) Colón (35) Munoz (22) Cappleman (46) Foulkes (15) Thompson (16)	Housing
747	O2014-6864	Amendment of Municipal Code Title 17 concerning specific use types and planned development review and approval within Planned Manufacturing Districts	Balcer (11)	Zoning
748	O2014-6831	Amendment of Municipal Code Title 17 modifying segment of W Cermak Rd as pedestrian street	Cardenas (12)	Zoning
749	SO2014-6848	Amendment of Municipal Code Section 2-152-120 concerning badges for city employees	Lane (18)	Workforce Development
750	O2014-6873	Amendment of Municipal Code Title 17 concerning landmark off-street parking exemptions and parking reductions for transit-served locations	Solis (25)	Zoning
751	O2014-6804	Amendment of Code Section 4-244-140 prohibiting peddling in certain areas of 30th Ward	Reboyras (30)	License

Legislation Referred to Committees at the Chicago City Council Meeting
9/10/2014
Section 3c - Aldermanic Introductions Regarding Unclassified Matters

	File #	Title	Sponsor(s)	Committee Referral
752	O2014-6857	Amendment of Municipal Code Section 9-64-170 concerning parking restrictions for limousines on residential and business streets	Suarez (31) Balcer (11) O'Connor (40) Cardenas (12) Thompson (16) Smith (43) Quinn (13) Moreno (1) Pope (10) Mitts (37) Fioretti (2) Cappleman (46) Silverstein (50) Colón (35) Sposato (36) Pawar (47) Reilly (42) Reboyras (30) Tunney (44) Dowell (3) Mell (33) Austin (34) O'Connor (41) Osterman (48) Foulkes (15)	Pedestrian and Traffic Safety
753	O2014-6915	Amendment of Municipal Code Section 17-12-1101-B concerning regulations and standards for signs within Michigan Avenue Corridor Special Sign District	Reilly (42)	Zoning
754	O2014-6874	Amendment of Municipal Code Section 17-3-0503-E to classify 4700-4900 N Broadway, 1100-1230 W Lawrence Ave and 4700-4800 N Racine as pedestrian streets	Cappleman (46)	Zoning

	File #	Title	Sponsor(s)	Committee Referral
755	O2014-7122	Amendment of Municipal Code Chapter 2-56 regarding Office of Inspector General	Moore (49) O'Connor (40) Pawar (47) O'Shea (19) Reilly (42) O'Connor (41) Burns (4) Cappleman (46) Silverstein (50) Tunney (44) Smith (43) Dowell (3) Osterman (48) Laurino (39) Cullerton (38) Colón (35) Mitts (37) Zalewski (23) Harris (8) Moreno (1) Balcer (11) Cochran (20) Lane (18) Quinn (13) Mell (33) Chandler (24) Pope (10) Solis (25) Sawyer (6) Foulkes (15) Munoz (22) Graham (29) Cardenas (12) Suarez (31) Maldonado (26)	Rules
Opening of Public Way(s)				
756	O2014-6838	Opening of public way(s) in area bounded by W 63rd Pkwy, W 63rd St and S Halsted St	Thompson (16)	Transportation
Plat(s) of Resubdivision				
757	O2014-6836	Approval of plat of Halsted Parkway Resubdivision	Thompson (16)	Transportation
Sidewalk Cafe(s)				
758	O2014-7093	Sidewalk cafe(s) for Yogurt Daze	Moreno (1)	Transportation
759	O2014-7100	Sidewalk cafe(s) for Chipotle Mexican Grill No. 2153	Fioretti (2)	Transportation
760	O2014-7103	Sidewalk cafe(s) for Peet's Coffee & Tea	Fioretti (2)	Transportation
761	O2014-7106	Sidewalk cafe(s) for Hyatt Place Chicago South	Burns (4)	Transportation
762	O2014-7110	Sidewalk cafe(s) for Don Pepe Carnes En Su Jugo	Munoz (22)	Transportation

	File #	Title	Sponsor(s)	Committee Referral	
763	O2014-7111	Sidewalk cafe(s) for Peet's Coffee & Tea	Solis (25)	Transportation	
764	O2014-7114	Sidewalk cafe(s) for Starbucks Coffee No. 2877	Reilly (42)	Transportation	
765	O2014-7116	Sidewalk cafe(s) for Peet's Coffee & Tea - 3300 N Broadway	Tunney (44)	Transportation	
766	O2014-7125	Sidewalk cafe(s) for Peet's Coffee & Tea - 3500 N Halsted St	Tunney (44)	Transportation	
767	O2014-7130	Sidewalk cafe(s) for Dollop Coffee and Tea	Cappleman (46)	Transportation	
Sign(s)/Signboard(s)					
768	Or2014-436	Issuance of permits for sign(s)/signboard(s) at 324 S Racine Ave	Fioretti (2)	Zoning	
769	O2014-6822	Issuance of permits for sign(s)/signboard(s) at 1452 E 53rd St	Burns (4)	Zoning	
770	Or2014-415	Issuance of permits for sign(s)/signboard(s) at 5460 S Archer Ave - 108 sq. ft.	Burke (14)	Zoning	
771	Or2014-417	Issuance of permits for sign(s)/signboard(s) at 5460 S Archer Ave - 134 sq. ft.	Burke (14)	Zoning	
772	Or2014-416	Issuance of permits for sign(s)/signboard(s) at 6057 S Western Ave	Thompson (16)	Zoning	
773	O2014-6868	Issuance of permits for sign(s)/signboard(s) at 1930 N Clybourn Ave	Waguespack (32)	Zoning	
774	O2014-6869	Issuance of permits for sign(s)/signboard(s) at 1930 N Clybourn Ave (facing Marcy St)	Waguespack (32)	Zoning	
775	O2014-7951	Issuance of permits for sign(s)/signboard(s) at 1232 W North Ave	Waguespack (32)	Zoning	
776	Or2014-422	Issuance of permits for sign(s)/signboard(s) at 2112 N Ashland Ave	Waguespack (32)	Zoning	
777	Or2014-418	Issuance of permits for sign(s)/signboard(s) at 11601 W Touhy Ave - concourse B	O'Connor (41)	Zoning	
778	Or2014-419	Issuance of permits for sign(s)/signboard(s) at 11601 W Touhy Ave - concourse C	O'Connor (41)	Zoning	
Taxicab Stand(s) - Establish					
779	O2014-7004	Establishment of taxicab stand(s) at S Wacker Dr and W Adams St	Reilly (42)	Transportation	
Vacation(s) of Public Alley(s)					
780	O2014-6861	Vacation of public alleys in area bounded by S Wells St, W Root St, S Wentworth Ave and W 43rd St	Dowell (3)	Transportation	*Redacted Record*
781	O2014-6852	Vacation of public alleys in area bounded by S Merron Ave, E 98th St and E 99th St	Holmes (7)	Transportation	*Redacted Record*
782	O2014-6837	Vacation of public streets in area bounded by W 63rd Pkwy, S Peoria Dr, S Green St and W 63rd St	Thompson (16)	Transportation	
Vacation(s) of Public Street(s)					
783	O2014-6896	Vacation of public street(s) on portions of S Millard Ave, W 99th St and W 100th St	O'Shea (19)	Transportation	

Legislation Referred to Committees at the Chicago City Council Meeting
9/10/2014
Section 3c - Aldermanic Introductions Regarding Unclassified Matters

	File #	Title	Sponsor(s)	Committee Referral
Vacation(s) of Public Way(s)				
784	O2014-6859	Vacation of public alley and W Court Pl in area bounded by N Halsted St, W Randolph St and N Union St	Burnett (27)	Transportation

City of Chicago

O2014-6835

Office of the City Clerk

Document Tracking Sheet

Meeting Date:	9/10/2014
Sponsor(s):	Holmes (7)
Type:	Ordinance
Title:	Amendment of Municipal Code Section 4-60-022 (7.224) to allow additional alcoholic liquor licenses on portion(s) of E 92nd St
Committee(s) Assignment:	Committee on License and Consumer Protection

ORDINANCE

BE IT ORDAINED BY THE CITY COUNCIL OF THE CITY OF CHICAGO:

SECTION 1. Section 4-60-022 of the Municipal Code of Chicago is hereby amended by deleting the language struck through, as follows:

4-60-022 Restrictions on additional licenses.

Subject to the provisions of subsection 4-60-021(c), no additional license shall be issued for the sale of alcoholic liquor, for consumption on the premises within the following areas:

(Omitted text is unaffected by this ordinance)

~~(7.224) On 92nd Street, from Saginaw Avenue to Anthony Avenue.~~

(Omitted text is unaffected by this ordinance)

SECTION 2. This ordinance shall be in force and effect upon passage and approval.

Natasha Holmes
Alderman, 7th Ward

City of Chicago

O2014-6850

Office of the City Clerk

Document Tracking Sheet

Meeting Date:	9/10/2014
Sponsor(s):	Harris (8)
Type:	Ordinance
Title:	Amendment of Municipal Code Section 4-60-022 (8.41) to allow additional alcoholic liquor licenses on portion(s) of S Stony Island Ave
Committee(s) Assignment:	Committee on License and Consumer Protection

ORDINANCE

BE IT ORDAINED BY THE CITY COUNCIL OF THE CITY OF CHICAGO:

SECTION 1. Section 4-60-022 of the Municipal Code of Chicago is hereby amended by deleting the language struck through, as follows:

4-60-022 Restrictions on additional licenses.

Subject to the provisions of subsection 4-60-021(c), no additional license shall be issued for the sale of alcoholic liquor, for consumption on the premises within the following areas:

(Omitted text is unaffected by this ordinance)

~~**(8.41)** On Stony Island Avenue, from 87th Street to 91st Street.~~

(Omitted text is unaffected by this ordinance)

SECTION 2. This ordinance shall be in force and effect upon passage and approval.

Michelle Harris
Alderman, 8th Ward

City of Chicago

SO2014-6894

Office of the City Clerk

Document Tracking Sheet

Meeting Date:	9/10/2014
Sponsor(s):	Burnett (27)
Type:	Ordinance
Title:	Amendment of Municipal Code Section 4-60-022 (27.212) to allow additional alcoholic liquor licenses on portion(s) of W Washington Blvd
Committee(s) Assignment:	Committee on License and Consumer Protection

O2014-5835

SUBSTITUTE ORDINANCE

BE IT ORDAINED BY THE CITY COUNCIL OF THE CITY OF CHICAGO:

SECTION 1. Section 4-60-022 of the Municipal Code of Chicago is hereby amended by deleting the language struck through, as follows:

4-60-022 Restrictions on additional licenses.

Subject to the provisions of subsection 4-60-021(c), no additional license shall be issued for the sale of alcoholic liquor, for consumption on the premises within the following areas:

(Omitted text is unaffected by this ordinance)

~~(27.212) On Washington Boulevard, from Racine Avenue to Loomis Street.~~

(Omitted text is unaffected by this ordinance)

SECTION 2. This ordinance shall be in force and effect upon passage and approval.

Walter Burnett, Jr.
Alderman, 27th Ward

Moratorium Repeal Checklist

Please complete and return to Committee prior to committee meeting.

Alderman Burnett **27th Ward**

Date of Intro: 7/30/2014 Committee Meeting: 8/27/14

Tavern Package Goods

Code # 4-60-022(27.212) **Code #**

General Location: **Washington, Racine to Loomis**

Name of Business: Plumbers Hall

Address: 1340 W. Washington

Since imposition of the moratorium: (Attach any written reports or testimony on listed concerns).

New development planned? _____

New owner?_____ Change of Officers? _____

If so, nature, size and proposed start date: _____

_____

Describe any changes in land use in and/or around area. _____

Changes in demand for police response related to local liquor sales? _____

Changes in loitering / gang activity in area? _____

Changes in noise complaints related to liquor sales in area? _____

C.P.D. comment on changes in area? _____

Changes in traffic patterns or traffic density in area? _____

Changes in local sanitation / littering complaints? _____

Neighborhood comments? _____

Other comments? _____

City of Chicago

O2014-6858

Office of the City Clerk

Document Tracking Sheet

Meeting Date:	9/10/2014
Sponsor(s):	Austin (34)
Type:	Ordinance
Title:	Amendment of Municipal Code Section 4-60-022 (34.15) to allow additional alcoholic liquor licenses on portion(s) of S Halsted St
Committee(s) Assignment:	Committee on License and Consumer Protection

ORDINANCE

BE IT ORDAINED BY THE CITY COUNCIL OF THE CITY OF CHICAGO:

SECTION 1. Section 4-60-022 of the Municipal Code of Chicago is hereby amended by deleting the language struck through, as follows:

4-60-022 Restrictions on additional licenses.

Subject to the provisions of subsection 4-60-021(c), no additional license shall be issued for the sale of alcoholic liquor, for consumption on the premises within the following areas:

(Omitted text is unaffected by this ordinance)

~~**(34.15) On Halsted Street, from 127th Street to 129th Street.**~~

(Omitted text is unaffected by this ordinance)

SECTION 2. This ordinance shall be in force and effect upon passage and approval.

Carrie M. Austin

Carrie Austin
Alderman, 34th Ward

City of Chicago

O2014-6899

Office of the City Clerk

Document Tracking Sheet

Meeting Date:	9/10/2014
Sponsor(s):	Moreno (1)
Type:	Ordinance
Title:	Amendment of Section 4-60-023(35.32) and (35.53) of Municipal Code to allow additional package goods licenses on portion(s) of N California Ave
Committee(s) Assignment:	Committee on License and Consumer Protection

License 9-10-2014

ORDINANCE

BE IT ORDAINED BY THE CITY COUNCIL OF THE CITY OF CHICAGO:

SECTION 1. Section 4-60-023 of the Municipal Code of Chicago is hereby amended by deleting the language struck through, as follows:

4-60-023 Restrictions on additional licenses.

Subject to the provisions of subsection 4-60-021(c), no additional package goods license shall be issued for any premises located within the following areas:

(Omitted text is unaffected by this ordinance)

~~**(35.32)** On North California Avenue, from West Fullerton Avenue to West Logan Boulevard.~~

~~**(35.53)** On California Avenue, from Logan Boulevard to Fullerton Avenue.~~

(Omitted text is unaffected by this ordinance)

SECTION 2. This ordinance shall be in force and effect upon passage and publication.

Proco Joe Moreno
Alderman, 1st Ward

Moratorium Repeal Checklist

Please complete and return to Committee prior to committee meeting.

Alderman Moreno **1st Ward**

Date of Intro: 9/10/2014 Committee Meeting:

Tavern Package Goods

Code # **Code # 4-60-023(35.32, 35.53)**

General Location: **California, Fullerton to Logan**

Name of Business: Provenance Food & Wine

Address: 2528 N. California

Since imposition of the moratorium: (Attach any written reports or testimony on listed concerns).

New development planned? _____

New owner?_____ Change of Officers? _____

If so, nature, size and proposed start date: _____

_____

Describe any changes in land use in and/or around area. _____

Changes in demand for police response related to local liquor sales? _____

Changes in loitering / gang activity in area? _____

Changes in noise complaints related to liquor sales in area? _____

C.P.D. comment on changes in area? _____

Changes in traffic patterns or traffic density in area? _____

Changes in local sanitation / littering complaints? _____

Neighborhood comments? _____

Other comments? _____

City of Chicago

O2014-6826

Office of the City Clerk

Document Tracking Sheet

Meeting Date:	9/10/2014
Sponsor(s):	Cardenas (12)
Type:	Ordinance
Title:	Amendment of Section 4-60-023 of Municipal Code to allow additional package goods licenses on portion(s) of S Western Ave
Committee(s) Assignment:	Committee on License and Consumer Protection

License 9-10-2014

ORDINANCE

BE IT ORDAINED BY THE CITY COUNCIL OF THE CITY OF CHICAGO:

SECTION 1. Section 4-60-023 of the Municipal Code of Chicago is hereby amended by deleting the language struck through, as follows:

4-60-023 Restrictions on additional licenses.

Subject to the provisions of subsection 4-60-021(c), no additional package goods license shall be issued for any premises located within the following areas:

(Omitted text is unaffected by this ordinance)

~~(12.139) On Western Avenue, from Bross Avenue to 35th Street; and on that portion of 34th Place, between Western Avenue and Campbell Avenue.~~

(Omitted text is unaffected by this ordinance)

SECTION 2. This ordinance shall be in force and effect upon passage and publication.

George Cardenas
Alderman, 12th Ward

City of Chicago

O2014-6870

Office of the City Clerk

Document Tracking Sheet

Meeting Date:	9/10/2014
Sponsor(s):	Solis (25)
Type:	Ordinance
Title:	Amendment of Section 4-60-023 of Municipal Code to allow additional package goods licenses on portion(s) of W 18th St
Committee(s) Assignment:	Committee on License and Consumer Protection

ORDINANCE

BE IT ORDAINED BY THE CITY COUNCIL OF THE CITY OF CHICAGO:

SECTION 1. Section 4-60-023 of the Municipal Code of Chicago is hereby amended by deleting the language struck through, as follows:

4-60-023 Restrictions on additional package goods licenses.

Subject to the provisions of subsection 4-60-021(c), no additional package goods license shall be issued for the sale of alcoholic liquor, for any premises located in the following areas:

(Omitted text is unaffected by this ordinance)

~~(25.29) On 18th Street, from Loomis Street to Ashland Avenue; and on Bishop Street, between 18th Street and 19th Street.~~

(Omitted text is unaffected by this ordinance)

SECTION 2. This ordinance shall be in force and effect upon passage and publication.

Daniel S. Solis
Alderman, 25th Ward

City of Chicago

O2014-6854

Office of the City Clerk

Document Tracking Sheet

Meeting Date:	9/10/2014
Sponsor(s):	Moore (49)
Type:	Ordinance
Title:	Amendment of Municipal Code Section 4-60-023 (49.24) to allow additional package goods licenses on portion(s) of N Sheridan Rd
Committee(s) Assignment:	Committee on License and Consumer Protection

ORDINANCE

BE IT ORDAINED BY THE CITY COUNCIL OF THE CITY OF CHICAGO:

SECTION 1. Section 4-60-023 of the Municipal Code of Chicago is hereby amended by deleting the language struck through, as follows:

4-60-023 Restrictions on additional licenses.

Subject to the provisions of subsection 4-60-021 (c), no additional package goods license
shall be issued for any premises located within the following areas:

(Omitted text is unaffected by this ordinance)

~~(49.24), On Sheridan Road, from Albion Avenue to Broadway~~

(Omitted text is unaffected by this ordinance)

SECTION 2. This ordinance shall be in full force and effect from and after its passage and approval.

Joseph A. Moore
Alderman 49th Ward

City of Chicago

O2014-6834

Office of the City Clerk

Document Tracking Sheet

Meeting Date:	9/10/2014
Sponsor(s):	Mitts (37)
Type:	Ordinance
Title:	Amendment of Section 4-60-023 of Municipal Code to disallow additional package goods licenses on portion(s) of W Division St
Committee(s) Assignment:	Committee on License and Consumer Protection

Comm. on License
September 10, 2014

ORDINANCE

BE IT ORDAINED BY THE CITY COUNCIL OF THE CITY OF CHICAGO:

SECTION 1. The City Council finds that the areas described in Section 2 of this ordinance are adversely affected by the over-concentration of businesses licensed to sell alcoholic liquor within and near the areas.

SECTION 2. Section 4-60-023 of the Municipal Code of Chicago is hereby amended by replacing subsection 4-60-023 (37.24), which was previously deleted as shown in the Journal of Proceedings of May 9, 2012 at pages 26716-26717, with the following underscored text:

4-60-023 (37.24) On West Division Street, from North Long Avenue to North Central Avenue.

SECTION 3. This ordinance shall be in full force and effect from and after its passage and publication.

Emma Mitts
Alderman, 37th Ward

City of Chicago

O2014-6905

Office of the City Clerk

Document Tracking Sheet

Meeting Date:	9/10/2014
Sponsor(s):	Moreno (1) Waguespack (32)
Type:	Ordinance
Title:	Easement agreement with Presence Saints Mary & Elizabeth Medical Center
Committee(s) Assignment:	Committee on Transportation and Public Way

ORDINANCE FOR LONG TERM EASEMENT

WHEREAS, The City of Chicago ("City") is a home rule unit of government by virtue of the provisions of the Constitution of the State of Illinois of 1970 and, as such, may exercise any power and perform any function pertaining to its government and affairs; and

WHEREAS, the City wishes to support the charitable, educational and philanthropic activities of established Not for Profit Corporations and encourage the continued viability and growth of their activities; and

WHEREAS, in furtherance of such activities, many Not for Profit Corporations must move large numbers of vulnerable clients between adjacent properties that are bisected by public streets and alleys that are still required for public use; and

WHEREAS, the City wishes to facilitate Not for Profit-originated services to the public, and provide safe passage above public street(s) and alley(s) where necessary, for no compensation; and

WHEREAS, Presence Saints Mary & Elizabeth Medical Center, an Illinois Not for Profit corporation organized and existing under and by virtue of the Statues of the State of Illinois ("Grantee") is owner of the hospital properties commonly identified as 2200 – 2224, 2234 – 2248, & 2201 – 2259 W. Division Street (together, the "Site"); and

WHEREAS, Grantee currently uses the Site for hospital purposes; and

WHEREAS, the City Council of the City of Chicago, after due investigation and consideration, has determined that the nature and extent of the public use and the public interest to be subserved is such as to warrant a long term easement for a pedestrian overpass over the public street described in the following ordinance; and

WHEREAS, Grantee has constructed a pedestrian overpass (the "Pedestrian Overpass') to bridge the public right of way between hospital buildings at the Site; and

WHEREAS, Grantee has expended substantial sums in constructing the Pedestrian Overpass and related construction in order to facilitate the interconnection between the hospital buildings at the Site; and

WHEREAS, the Pedestrian Overpass will continue to promote public health, safety and welfare by allowing patients, medical staff, program participants, staff and visitors to traverse between the Grantee's Site's hospital buildings, protected from weather and from vehicular traffic; and

WHEREAS, the Pedestrian Overpass requires the use of the public right-of-way, specifically the air rights above the street; and

WHEREAS, the Department of Transportation has determined that the Pedestrian Overpass will not interfere with the City's traffic infrastructure and will benefit the citizens of the City of Chicago; and

WHEREAS, the City is willing to grant Grantee an easement on the same terms and conditions set forth in the Public Way Easement Agreement (the "Public Way Easement Agreement") attached hereto and incorporated herein as Exhibit A; now, therefore,

Be it Ordained by the City Council of the City of Chicago;

SECTION 1. The foregoing recitals are hereby incorporated herein and adopted as the findings of the City Council.

SECTION 2. The Commissioner of the Department of Transportation (the "Commissioner") or a designee of the Commissioner is each hereby authorized, along with the approval of the City's Corporation Counsel as to form and legality, to execute and deliver the Public Way Easement Agreement between Grantee and the City, in the form attached hereto as Exhibit A and made a part hereof, and such other supporting documents as may be necessary or appropriate to carry out and comply with the provisions of the Public Way Easement Agreement.

SECTION 3. If any provision of this ordinance shall be held to be invalid or unenforceable for any reason, the invalidity or unenforceability of such provision shall not affect any of the other provisions of this ordinance.

SECTION 4. The Public Way Easement Agreement herein provided for is made upon the express condition that within one hundred eighty (180) days after the passage of this ordinance, Presence Saints Mary & Elizabeth Medical Center shall file or cause to be filed for recording in the Office of the Recorder of Deeds of Cook County, Illinois a copy of the Public Way Easement Agreement, together with its accompanying Plat of Easement as approved by the Department of Transportation's Superintendent of Maps and Plats, as well as a separately recorded oversized and legible copy of the same Plat of Easement for greater clarity.

SECTION 5. This ordinance shall take effect upon its passage and need not be recorded.

SECTION 6. The Public Way Easement Agreement will take effect upon recording.

Easement approved:

Rebekah Scheinfeld
Commissioner of Transportation

Approved as to form and legality:

Richard Wendy
Deputy Corporation Counsel

Honorable Proco Joe Moreno
Alderman 1st Ward

Honorable Scott Waguespack
Alderman 32nd Ward

EXHIBIT "A"

PLAT OF EASEMENT

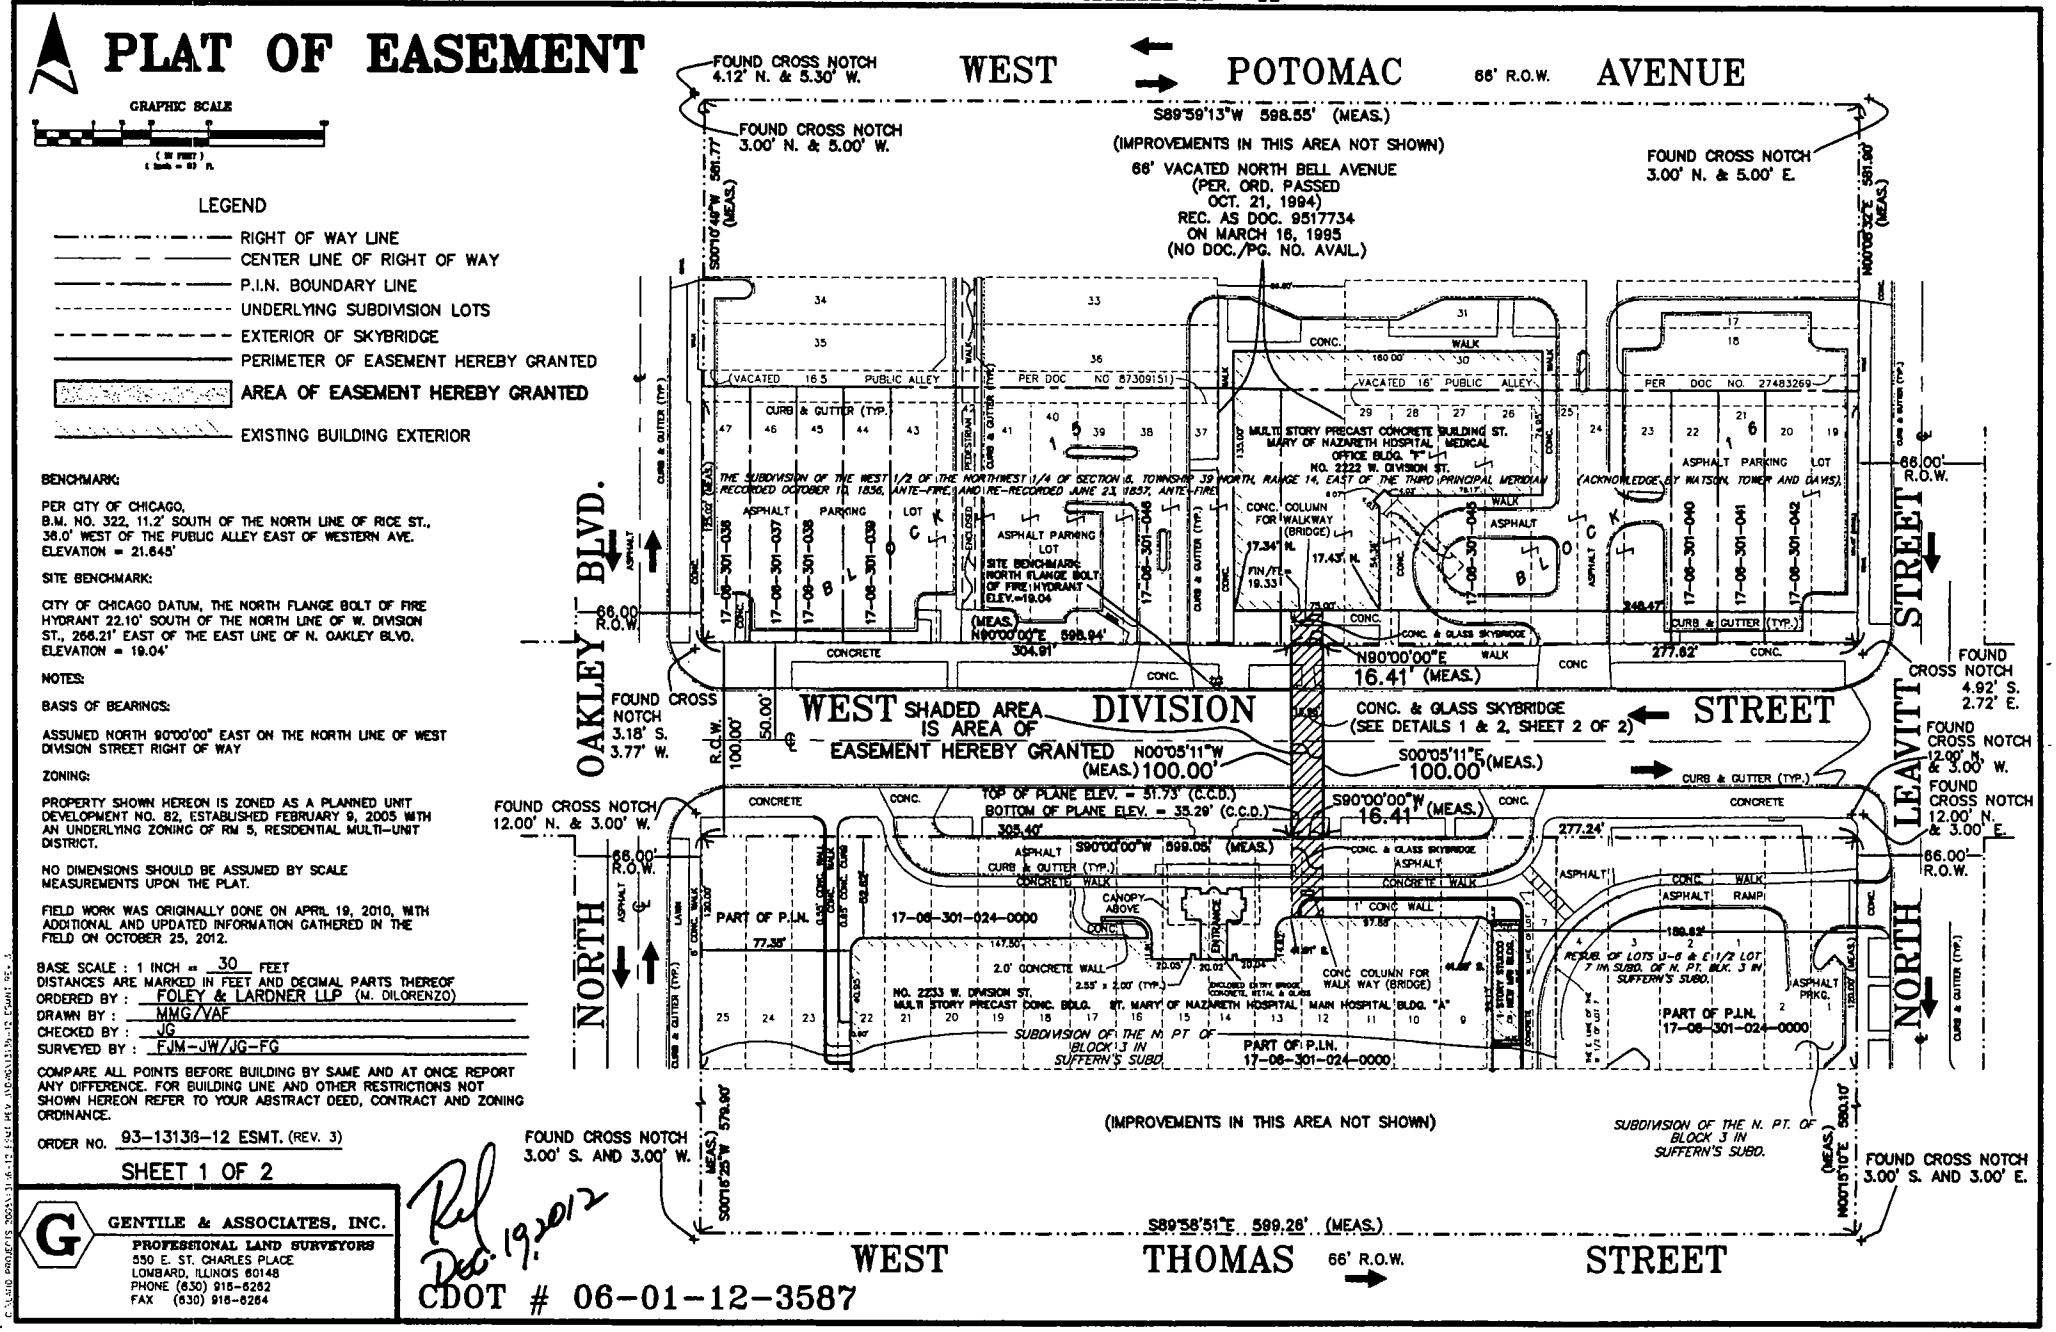

LEGEND

- RIGHT OF WAY LINE
- CENTER LINE OF RIGHT OF WAY
- P.I.N. BOUNDARY LINE
- UNDERLYING SUBDIVISION LOTS
- EXTERIOR OF SKYBRIDGE
- PERIMETER OF EASEMENT HEREBY GRANTED
- AREA OF EASEMENT HEREBY GRANTED
- EXISTING BUILDING EXTERIOR

BENCHMARK:

PER CITY OF CHICAGO,
B.M. NO. 322, 11.2' SOUTH OF THE NORTH LINE OF RICE ST., 38.0' WEST OF THE PUBLIC ALLEY EAST OF WESTERN AVE.
ELEVATION = 21.645'

SITE BENCHMARK:

CITY OF CHICAGO DATUM, THE NORTH FLANGE BOLT OF FIRE HYDRANT 22.10' SOUTH OF THE NORTH LINE OF W. DIVISION ST., 266.21' EAST OF THE EAST LINE OF N. OAKLEY BLVD.
ELEVATION = 19.04'

NOTES:

BASIS OF BEARINGS:

ASSUMED NORTH 90°00'00" EAST ON THE NORTH LINE OF WEST DIVISION STREET RIGHT OF WAY

ZONING:

PROPERTY SHOWN HEREON IS ZONED AS A PLANNED UNIT DEVELOPMENT NO. 82, ESTABLISHED FEBRUARY 9, 2005 WITH AN UNDERLYING ZONING OF RM 5, RESIDENTIAL MULTI-UNIT DISTRICT.

NO DIMENSIONS SHOULD BE ASSUMED BY SCALE MEASUREMENTS UPON THE PLAT.

FIELD WORK WAS ORIGINALLY DONE ON APRIL 19, 2010, WITH ADDITIONAL AND UPDATED INFORMATION GATHERED IN THE FIELD ON OCTOBER 25, 2012.

BASE SCALE : 1 INCH = 30 FEET
DISTANCES ARE MARKED IN FEET AND DECIMAL PARTS THEREOF
ORDERED BY : FOLEY & LARDNER LLP (M. DILORENZO)
DRAWN BY : MMG/VAF
CHECKED BY : JG
SURVEYED BY : FJM-JW/JG-FG

COMPARE ALL POINTS BEFORE BUILDING BY SAME AND AT ONCE REPORT ANY DIFFERENCE. FOR BUILDING LINE AND OTHER RESTRICTIONS NOT SHOWN HEREON REFER TO YOUR ABSTRACT DEED, CONTRACT AND ZONING ORDINANCE.

ORDER NO. 93-13136-12 ESMT. (REV. 3)

SHEET 1 OF 2

GENTILE & ASSOCIATES, INC.
PROFESSIONAL LAND SURVEYORS
550 E. ST. CHARLES PLACE
LOMBARD, ILLINOIS 60148
PHONE (630) 218-5262
FAX (630) 916-5264

Rec. 12/19/2012

CDOT # 06-01-12-3587

EXHIBIT "A"

PLAT OF EASEMENT

GRAPHIC SCALE

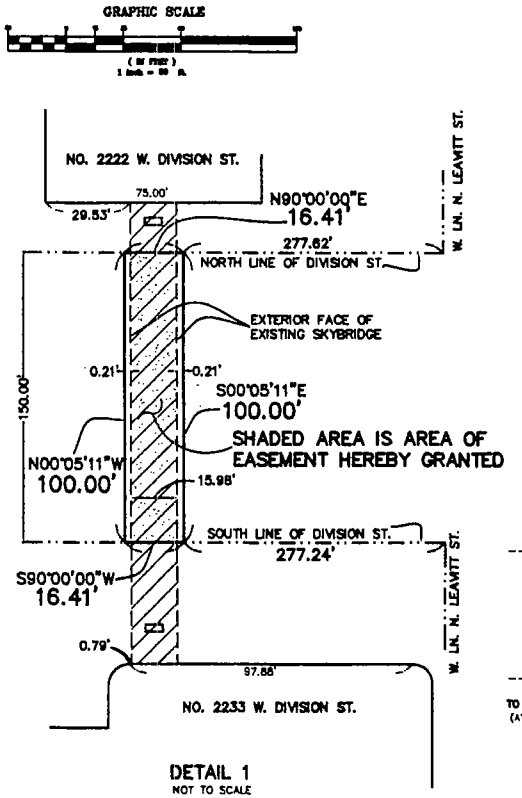

DETAIL 1
NOT TO SCALE

EASEMENT LEGAL DESCRIPTION:

A 3 DIMENSIONAL EASEMENT 16.41 FEET IN WIDTH OVER THAT PART OF WEST DIVISION STREET RIGHT OF WAY (PER DOCUMENT RECORDED JULY 10, 1857 AS NO. 88896), LYING BELOW A HORIZONTAL PLANE AT THE VERTICAL ELEVATION (CHICAGO CITY DATUM) OF 51.73 FEET AND ABOVE THE HORIZONTAL PLANE CREATED BY CONNECTING THE VERTICES FORMED BY THE VERTICAL ELEVATION POINTS (SAID POINTS ALL HAVING A VERTICAL ELEVATION OF 35.29 FEET) ATTACHED TO THE FOLLOWING CALLS OF THE PERIMETER DESCRIBED AS FOLLOWS: COMMENCING AT THE INTERSECTION OF THE SOUTH LINE OF SAID WEST DIVISION STREET WITH THE WEST LINE OF NORTH LEAVITT STREET (PER DOCUMENT RECORDED JULY 10, 1857 AS NO. 88896); THENCE SOUTH 90°00'00" WEST (ON AN ASSUMED BEARING) ALONG THE SOUTH LINE OF SAID WEST DIVISION STREET, 277.24 FEET TO THE POINT OF BEGINNING; THENCE CONTINUING SOUTH 90°00'00" WEST ALONG THE LAST DESCRIBED COURSE 16.41 FEET; THENCE NORTH 00°05'11" WEST, 100.00 FEET TO A POINT ON THE NORTH LINE OF WEST DIVISION STREET RIGHT OF WAY AFORESAID; THENCE NORTH 90°00'00" EAST, ALONG SAID RIGHT OF WAY 16.41 FEET; THENCE SOUTH 00°05'11" EAST, 100.00 FEET TO THE POINT OF BEGINNING, IN THE CITY OF CHICAGO, COOK COUNTY, ILLINOIS.

CONTAINING: 1,641.00 SQ. FT., 26,978.04 CU. FT., MORE OR LESS

SHADED AREA IS AREA OF EASEMENT HEREBY GRANTED

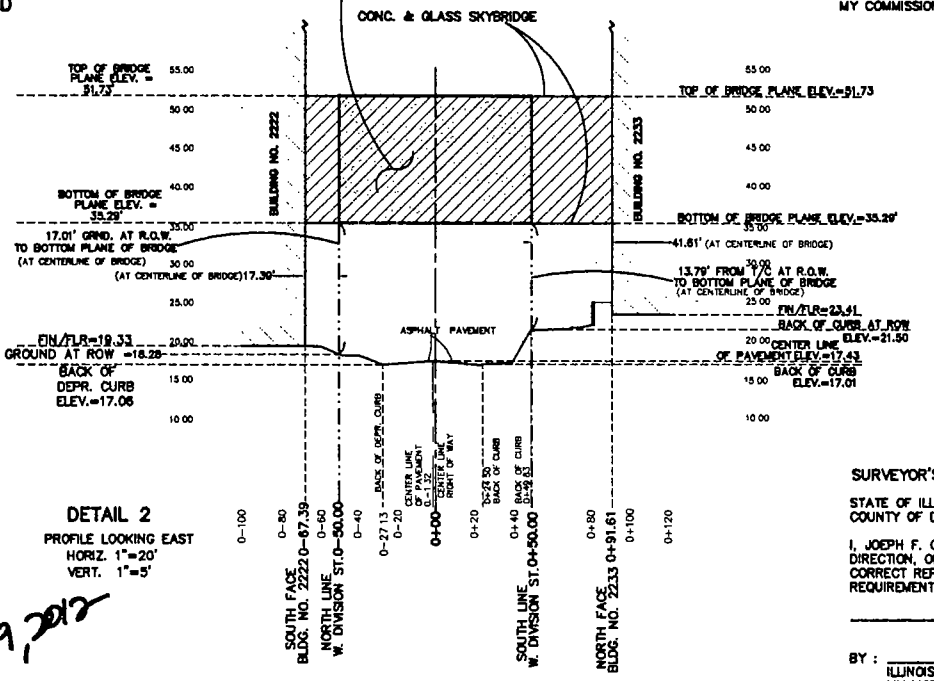

DETAIL 2
PROFILE LOOKING EAST
HORIZ. 1"=20'
VERT. 1"=5'

SOUTH FACE BLDG. NO. 2222 0+67.39
NORTH LINE W. DIVISION ST. 0+50.00
SOUTH LINE W. DIVISION ST. 0+50.00
NORTH FACE BLDG. NO. 2233 0+91.61

OWNER'S CERTIFICATE

STATE OF ILLINOIS } S.S.
COUNTY OF COOK }

THIS IS TO CERTIFY THAT SAINTS MARY AND ELIZABETH MEDICAL CENTER, AN ILLINOIS NOT FOR PROFIT CORPORATION, IS THE OWNER OF THE LAND COINCIDENT WITH THE NORTH AND SOUTH BOUNDARY OF THE PROPOSED EASEMENT AS SHOWN ON THE ANNEXED EXHIBIT AND THAT NO OTHER PERSON HAS ANY RIGHT, TITLE OR INTEREST IN SAID LAND, AND THAT IT HAS CAUSED THIS EASEMENT TO BE MADE FOR THE USES AND PURPOSE THEREIN SET FORTH.

DATED THIS _____ DAY OF _____ A.D. 20____

BY: _____

TITLE: _____

NOTARY PUBLIC CERTIFICATE

STATE OF ILLINOIS } S.S.
COUNTY OF COOK }

I, _____ A NOTARY PUBLIC, IN AND FOR THE COUNTY AND STATE AFORESAID, DO HEREBY CERTIFY THAT _____ IS PERSONALLY KNOWN TO ME TO BE THE SAME PERSON WHOSE NAME IS SUBSCRIBED TO THE FOREGOING INSTRUMENT, APPEARED BEFORE ME THIS DAY IN PERSON AND SIGNED AND DELIVERED THIS EXHIBIT AS HIS/HER FREE AND VOLUNTARY ACT, FOR THE PURPOSED THEREIN SET FORTH.

GIVEN UNDER MY HAND AND NOTARIAL SEAL, THIS_____DAY OF _____A.D. 20____

MY COMMISSION EXPIRES_____

JOSEPH F. GENTILE 2925 PROFESSIONAL LAND SURVEYOR STATE OF ILLINOIS LOMBARD, IL.

SURVEYOR'S CERTIFICATE

STATE OF ILLINOIS } S.S.
COUNTY OF DuPAGE }

I, JOEPH F. GENTILE, HEREBY CERTIFY THAT A SURVEY HAS BEEN MADE AT AND UNDER MY DIRECTION, OF THE PROPERTY HEREON SHOWN, AND THAT THE PLAT HEREON DRAWN IS A CORRECT REPRESENTATION OF SAID SURVEY. THIS PLAT CONFORMS TO THE MINIMUM STANDARD REQUIREMENTS FOR A BOUNDARY SURVEY.

DECEMBER 4, A.D. 20 12

BY: _____

ILLINOIS PROFESSIONAL LAND SURVEYOR NO. 2925
MY LICENS EEXPIRES NOVEMBER 30, 2014
ILLINOIS PROFESSIONAL DESIGN FIRM LICENSE NO.184.002870

ORDER NO. 93-13136-12 ESMT. (REV. 3)
SHEET 2 OF 2

GENTILE & ASSOCIATES, INC.
PROFESSIONAL LAND SURVEYORS
550 E. ST. CHARLES PLACE
LOMBARD, ILLINOIS 60148
PHONE (630) 916-6262
FAX (630) 916-6264

Rel. Dec. 19, 2012

CDOT # 06-01-12-3587

EXHIBIT B TO ORDINANCE

This Instrument Prepared
By and After Recording
Return to:
Karen Bielarz
Senior Counsel
City of Chicago
Department of Law
121 North LaSalle Street
Room 600
Chicago, Illinois 60602

(The Above Space For Recorder's Use Only)

Public Way Easement Agreement
(Pedestrian Bridge)

This Agreement (the "Agreement") is entered into as of this ____day of ____ 2014, by and between the City of Chicago, an Illinois home rule municipal corporation, by and through its Department of Transportation, (the "City") and Presence Saints Mary and Elizabeth Medical Center, a not-for-profit corporation organized and existing under and by virtue of the statutes of the State of Illinois ("Grantee"). City and Grantee together shall be referred to herein from time to time as the "Parties".

Witnesseth:

WHEREAS, Grantee is the owner of real property commonly known as 2200-2224, 2234-2248, and 2201-2259 W. Division Street, Chicago, Illinois, as legally described on Exhibit A attached hereto and made a part hereof (the "Property"), and currently improved with buildings that serve as the Grantee's medical campus; and;

WHEREAS, Grantee, an Illinois not for profit institution, is the owner of the medical buildings along W. Division Street bounded by N. Oakley Boulevard and N. Leavitt Street; and

WHEREAS, the adjacent buildings together shall be referred to herein from time to time as the Overpass Buildings ("Overpass Buildings"); and

WHEREAS, Grantee erected and was previously permitted for a pedestrian overpass ("Overpass") to connect the Overpass Buildings over and above the grade of the City's public right-of-way ("Street") by approximately one thousand six hundred and forty one (1641) square feet, and twenty six thousand nine hundred and seventy eight (26,978) cubic feet, more or less ("Easement Area"), as more fully described on the Plat of Easement ("Plat") attached hereto as **Exhibit B**; and

WHEREAS, the Overpass will continue to require the use of the street, specifically use of certain of the air rights above the street, as more fully depicted on the Plat; and

WHEREAS, the Grantee requires the use of the Overpass, which lies above the grade of the street, and the Easement Area, for safe pedestrian movement within the Overpass Buildings; and

WHEREAS, the Overpass will benefit the facility by allowing vulnerable patients, visitors, doctors and other pedestrians to traverse between the Overpass Buildings protected from the weather and vehicular traffic; and

NOW, THEREFORE, in consideration of the above preambles, the mutual covenants herein contained, and other good and valuable consideration, the receipt and sufficiency of which are hereby acknowledged, the parties agree as follows:

1. **Grant of Easement Area.** The City hereby grants to Grantee an easement ("Easement") to use and occupy, in accordance with this Agreement, those certain limited air rights in and above the Street in the Easement Area, as identified and legally described on the Plat, for the installation, operation, maintenance, repair and replacement of the Overpass. The Parties hereto may, upon review and approval of the Commissioner ("Commissioner") of the Department of Transportation, or any successor department ("CDOT"), substitute a revised Easement legal description for the Easement legal description set forth on **Exhibit C** attached hereto and made a part hereof, subject to review and approval of the City's Corporation Counsel.

2. **Terms.** The following terms and conditions apply to the Easement:

(a) The Easement is an easement appurtenant in favor of Presence Saints Mary and Elizabeth Medical Center and its successors and assigns.

(b) The Easement is granted for a term of twenty (20) years ("Term") provided that the Grantee or any successor to Grantee as owner of the hospital is recognized by the Federal Government as a not-for-profit entity.

(c) The Easement shall burden the Easement Area as the servient tenement.

(d) Grantee warrants to the City that it is the owner ("Owner") of the adjacent Property, is owner of the Overpass structure, and that the Grantee has sufficient title and fee interest to/in the Property to enter into this Agreement.

(e) The public way Easement granted pursuant to this Agreement constitutes a contemporaneous grant of interest in real property and is not executory in nature.

(f) Grantee shall not transfer any interest in the Easement without prior written consent by the Commissioner, which shall not be unreasonably withheld (provided, however, that such consent shall not be required in connection with any transfer of ownership of the hospital to another not-for-profit corporation).

3. **Grantee's Obligations.**

(a) The Grantee expressly warrants that the Overpass is designed and constructed in compliance with all federal, state and local laws and regulations. The Grantee further expressly warrants that the Overpass is designed and constructed in compliance with accessibility standards, including, but not limited to: (1) the Americans with Disabilities Act of 1990, 42 U.S.C. 12101, et seq., and the regulations promulgated thereunder; (2) the Illinois Environmental Barriers Act (410 ILCS 25/ 1 et seq. (1996)); (3) The Illinois Accessibility Code, 71 Ill. A. Code 400; and (4) all local City ordinances, codes, regulations.

(b) The Grantee shall be responsible for obtaining ongoing approvals of and payment for any and all removals, relocations, alterations, additional maintenance and restorations of or to any utility or public service structures or facilities, or any structures or facilities located in or adjacent to the Easement Area which are owned by the City, including pavements, bridges, poles, and other facilities and utilities, which are or may be necessary or appropriate to facilitate work related to the Overpass. The Grantee shall be responsible for obtaining the consent of and making suitable arrangements with all entities owning and having an interest in such structures and facilities, including any City department.

(d) The Grantee shall secure all necessary permits, including but not limited to, building permits.

4. **Uses Within the Easement Areas.**

a) The Overpass shall be open for use by the public at such times that the Overpass Buildings are open to the public.

b) The Grantee may not authorize the use of the Overpass for any purpose that will substantially interfere with the use of the Overpass by the public.

c) The Grantee may utilize the Overpass for exhibits, displays and the like that shall not substantially interfere with the public's use described in this Agreement.

d) Grantee may establish reasonable rules and regulations related to the use by the public of the Overpass. Grantee may at its sole discretion control the use of and access to the Overpass Buildings through the Overpass. Notwithstanding the foregoing, the City reserves a right to access the Overpass and Easement Area for City business purposes and services available to all similarly situated improvements.

5. **Overpass Alterations.**

Grantee may from time to time replace, remodel or demolish all or any portion of the Overpass so long as the Grantee secures the prior written approval of the Commissioner (or any successor department's Commissioner) and City Council for alterations that may affect the Easement Area or other portions of the public right-of-way before making any alterations to the Overpass that would change the description provided on the Plat.

6. **Not for Profit.** The Grantee covenants that it is a not-for-profit entity. In the event of a change in the Grantee's not-for-profit status, or Grantee's transfer of any interest

in the Easement, except as permitted by Section 2(f) hereof, the Easement will immediately terminate and the new owner of the Property must apply for an easement or promptly remove the Overpass at the new owner's sole cost and expense.

7. **Removal and Restoration.** Grantee shall have the right to terminate this Easement at any time. Upon termination of the Easement granted by this Agreement the Grantee, without cost or expense to the City, shall promptly remove the Overpass, and all other structures and facilities related to the Overpass as may be located in the Easement Area and other affected public way at the Grantee's sole cost and expense. Grantee shall restore the public way to the extent altered, disturbed, or damaged by the installation, construction, use, operation, inspection, maintenance, repair, replacement or removal of the Overpass, and all work related thereto, to a proper condition under the supervision and to the satisfaction of the Commissioner and in accordance with the Municipal Code of Chicago.

8. **Indemnity.** Except with respect to the negligent or wrongful intentional acts of City (to the extent the same are the cause of an injury or loss to a third person), Grantee hereby indemnifies and agrees to hold harmless and defend City from and against any and all claims, demands, damages, lawsuits, legal proceedings, losses, liens, liabilities, judgments, orders or decrees, and all reasonable costs and expenses (including, without limitation, reasonable attorneys' fees, court costs, and other reasonable expenses related to litigation), arising from or as a result of the death of, or any accident, injury, loss or damage whatsoever caused to the City, any natural person, or the City's property, including but not limited to the Easement Area and all other impacted City right-of-way, the property of any person, arising out of, or occurring in any manner relating to the Easement Area, or the Overpass. In the event any legal action is taken against City or its agents or any claim is made relating to the Easement Area or the Overpass, the City may elect to tender said defense to Grantee which shall and must defend such action or claim at Grantee's own expense and City shall cooperate with Grantee in the defense thereof. City shall have the right to join Grantee as a party defendant in any such legal action. This indemnity shall not be the exclusive remedy of the City, and City shall maintain whatever other right of indemnity it may have under common law, by statute, or by ordinance.

9. **Grantee's Operation, Maintenance and Security of the Easement Area and Overpass during the Term of this Agreement.**

(a) Grantee shall maintain the Easement Area and Overpass at its sole cost and expense.

(b) Grantee shall maintain the Easement Area and Overpass so that the improvement does not unduly interfere with any use of the public way by the City, the public, or any person or entity authorized to use or occupy the public way.

(c) Grantee shall conduct regular, documented inspections of the Overpass and the Easement Area and maintain the Overpass and Easement Area in a structurally sound, clean, aesthetically attractive, and usable condition consistent with the public use required by this Agreement. All Overpass and Easement Area maintenance records shall be made available to CDOT upon CDOT's written request for such documentation to Grantee.

(d) Grantee shall attach no fixtures, post no verbiage, signage, symbols, art or

advertising of any kind on the structure, or on the interior of the structure that may be visible from the exterior, other than the name of Grantee hospital in fixed letters no larger than one sixth of the functional height of the structure as permitted under a compensated Use of the Public Way permit submitted to the Department of Business Affairs & Consumer Protection, or its successor department. The Grantee shall not lease nor enter into any agreement for the Overpass or Easement Area lying over, under, on or in the public way for advertising space purposes, or for any other promotional use(s) for the Grantee or any third parties.

(e) Grantee shall cooperate with the City concerning the coordination of uses of the public way, including prompt responses to inquiries, attending meetings and site visits, and providing complete disclosure of information concerning the Easement Area and Overpass.

(f) Grantee shall pay for any and all utility expenses incurred with respect to the operation, maintenance, repair, replacement, and/or removal, or any part thereof, of the Overpass, or any part thereof, within the Easement Area.

(g) Grantee shall provide security over the Easement Area and Overpass at its sole cost and expense.

10. **City Has No Maintenance and Operational Duties.** The Grantee acknowledges that City is not responsible for the operation, maintenance, repair, replacement, and/or removal, or any part thereof, of or security of the Easement Area and the Overpass, and City has no obligations with respect thereto (other than the provision, through the exercise of the City's right to access the Overpass and Easement Area for City business purposes and services available to all similarly situated improvements).

11. **Insurance.**

(a) The Grantee shall procure and maintain, at all times, or shall cause to be procured and maintained, all of the types and coverages of insurance specified below, with insurance companies authorized to do business in the State of Illinois, covering all operations under this Agreement, whether performed by the Grantee or any of its contractors.

(b) The kinds and amounts of insurance required are as follows:

(i) Workers' Compensation and Occupational Disease Insurance.

Workers' Compensation and Occupational Disease Insurance, in statutory amounts, covering all employees who are to provide Work under this Agreement. Employers' liability coverage with limits of not less than One Million Dollars ($1,000,000) each accident, illness or disease.

(ii) Commercial Liability Insurance (Primary and Umbrella).

Commercial General Liability Insurance, or equivalent, with limits of not less than Five Million Dollars ($5,000,000) per occurrence for bodily injury, personal injury, and property

damage liability. All premises and operations, products/completed operations, independent contractors, explosion, collapse, underground, pollution (if commercially available), separation of insureds, defense and contractual liability coverages are to be included. The City is to be named as an additional insured on a primary non-contributory basis for any liability related directly or indirectly to this Agreement.

Contractors performing work for Grantee must maintain limits of not less than $2,000,000 with the same terms herein.

(iii) Automobile Liability Insurance. (Primary and Umbrella)

When any motor vehicles (owned, non-owned and hired) are used in connection with work to be performed, the Grantee provide or cause to be provided, Automobile Liability Insurance with limits of not less than Two Million Dollars ($2,000,000) per occurrence for bodily injury and property damage. The City is to be named as an additional insured on a primary, non-contributory basis.

Contractor performing work for Grantee must maintain limits of not less than $1,000,000 with the same terms herein.

(c) Additional Requirements

The Grantee must provide and cause any of its contractors to provide the City of Chicago, Department of Transportation, 30 North LaSalle Street, Room 500, Chicago, Illinois 60602-2570, original Certificates of Insurance, to be in force on the date of this Agreement, and Renewal Certificates of Insurance, or such similar evidence, if the coverages have an expiration or renewal date occurring during the term of this Agreement. The receipt of any certificate does not constitute agreement by the City that the insurance requirements in the Agreement have been fully met or that the insurance policies indicated on the certificate are in compliance with all Agreement requirements. The failure of the City to obtain certificates or other insurance evidence from Grantee and contractor is not a waiver by the City of any requirements for the Grantee to obtain and maintain the specified coverages. The Grantee and contractor must advise all insurers of the Agreement provisions regarding insurance. Non-conforming insurance does not relieve Grantee and contractor of the obligation to provide insurance as specified herein. Non-fulfillment of the insurance conditions may constitute a violation of the Agreement, and the City retains the right to stop work until proper evidence of insurance is provided.

Grantee agrees to make commercially reasonable efforts to obtain from its insurers, when and if available in the industry, a certificate providing that such coverage shall not be suspended, voided, canceled, non-renewed, or reduced in scope or limits except after thirty (30) days' prior written notice by certified mail, return receipt requested, has been given to the City.

Any deductibles or self–insured retentions on referenced insurance coverages must be borne by Grantee and contractor.

The Grantee hereby agrees and will cause its contractors to agree that insurers waive their rights of subrogation against the City of Chicago, its employees, elected officials, agents, or representatives.

The coverages and limits furnished by Grantee and contractor in no way limit the Grantee's and contractor's liabilities and responsibilities specified within the Agreement or by law.

Any insurance or self-insurance programs maintained by the City of Chicago do not contribute with insurance provided by the Grantee and contractor under the Agreement.

The required insurance to be carried is not limited by any limitations expressed in the indemnification language in this Agreement or any limitation placed on the indemnity in this Agreement given as a matter of law.

If Grantee or contractor is a joint venture or limited liability company, the insurance policies must name the joint venture or limited liability company as a named insured.

The Grantee must require the contractor to provide the insurance required herein. All contractors are subject to the same insurance requirements of Grantee unless otherwise specified in this Agreement.

The City's Risk Management Department maintains the right to modify, delete, alter or change these requirements.

12. **Default.** The Grantee shall be in default hereunder in the event of a material breach by Grantee of any term or condition of this Agreement including, but not limited to, a representation or warranty, where Grantee has failed to cure such breach within sixty (60) days after written notice of breach is given to Grantee by City setting forth the nature of such breach. Failure of City to give written notice of breach to Grantee shall not be deemed to be a waiver of the City's right to assert such breach at a later time. If the default is not capable of being cured within the sixty (60) day period, then provided Grantee has commenced to cure the default and is diligently proceeding to cure the default within the sixty (60) day period, and thereafter diligently prosecutes such cure through to completion, then the sixty (60) day period shall be extended for the length of time that is reasonably necessary to cure the default. If the default is not cured in the time period provided for herein, the City may institute such proceedings at law or in equity as may be necessary or desirable to cure and remedy the default, including but not limited to, termination of this Agreement and removal of the Overpass at the Grantee's sole expense.

13. **Compliance With Law.** The Grantee agrees that the Easement Area and Overpass shall be used, and any alterations to the Overpass shall be constructed, installed, used, operated, inspected, maintained, repaired and replaced in complete compliance with all applicable laws, statutes and ordinances.

14. **Partial Invalidity.** If any clause, sentence or other portion of this Agreement shall become illegal, null or void for any reason, or shall be held by any court of competent jurisdiction to be so, the remaining portion hereof shall remain in full force and effect.

15. **Notices.** Any and all notices or other communications required or permitted pursuant hereto shall be in writing and shall be deemed to have been given if and when personally delivered or on the next following business day if transmitted by reputable overnight carrier. Notices shall be addressed to Grantee and City at their respective

addresses set forth below, or to such substitute address as Grantee or City may have designated by notice in accordance herewith:

If to City:

Commissioner of Transportation
30 North LaSalle Street, Room 500
Chicago, Illinois 60602
Attn: Maps and Plats / Vacations

With a copy to:

Department of Law
121 North LaSalle Street, Room 600
Chicago, Illinois 60602
Attn: Senior Corporation Counsel
Real Estate and Land Use Division

If to Grantee:

Presence Saints Mary and Elizabeth Medical Center
c/o Presence RHC Corporation
200 S. Wacker Drive
Chicago, Illinois 60606
Attn: General Counsel

With a copy to:

Ms. Donna Pugh
Foley & Lardner, LLP
321 N. Clark Street, Suite 2800
Chicago, IL 60654

16. **Illinois Law.** This Agreement has been negotiated, executed and delivered at Chicago, Illinois and shall be construed and enforced in accordance with the laws of Illinois, including the law of public trust with respect to the use and occupation of the public way.

17. **Execution And Recordation of Agreement.** The execution and recordation of this Agreement shall be subject to the finalization of all utility negotiations and further provided that the Grantee supplies the City with sufficient proof of ownership of the Property, and any other documents that the City may deem necessary.

18. **No Third-Party Beneficiaries.** This Agreement shall be binding upon and inure to the benefit solely of Grantee and City and their respective successors, assigns, licensees and legal representatives. This document and the terms hereof are intended solely for the benefit of the parties hereto and their successors, licensee and assigns, as

expressly referred to herein. No other person shall have any rights, responsibilities or obligations hereunder nor may such person enforce any of the terms or be entitled to any of the benefits hereof.

19. **Authority and Validity.** Each party represents and warrants to the other party that (i) this Agreement has been duly authorized, executed and delivered by it and (ii) this Agreement constitutes the legal, valid and binding obligation of it, enforceable against it in accordance with its terms.

20. **Miscellaneous.**

(a) The terms, benefits, and privileges set forth in this Agreement shall be deemed and taken to be covenants running with the Property and shall be binding upon the Grantee, its successors and assigns having any interest in the Property.

(b) If any provision of this Agreement, or any paragraph, sentence, clause, phrase, or word or the application thereof is held invalid, illegal, null or void for any reason, or shall be held by any court of competent jurisdiction to be so, the remainder of this Agreement shall be construed as if such invalid part were never included and this Agreement shall be and remain valid and enforceable to the fullest extent permitted by law provided that this Agreement, in its entirety as so reconstituted, does not represent a material change to the rights or obligations of either of the Parties.

(c) In the event the time for performance hereunder falls on a Saturday, Sunday, or legal holiday, the actual time for performance shall be the next business day.

(d) This Agreement and the accompanying Plat shall be governed by, and construed in accordance with, the internal laws of the State of Illinois. In the event that an adjudication of any kind shall be required in connection with this Agreement, the Parties agree that the venue therefor shall be the state or federal courts located in Cook County, Illinois, whichever may be applicable.

(e) This Agreement constitutes the entire contract between the Parties with respect to the subject matter of this Agreement, and may not be modified except by an instrument in writing signed by all the Parties and dated a date subsequent to the date of this Agreement.

(f) Each Party agrees that it will execute and deliver such other reasonable documents and take such other reasonable actions as may be reasonably requested by the other party to effectuate the purposes and intention of this Agreement.

21. **Business Relationships.**

The Grantee acknowledges (A) receipt of a copy of Section 2-156-030 (b) of the Municipal Code of Chicago, (B) that it has read such provision and understands that pursuant to such Section 2-156-030 (b) it is illegal for any elected official of the City, or any person acting at the direction of such official, to contact, either orally or in writing, any other City official or employee with respect to any matter involving any person with whom the elected City official or employee has a "Business Relationship" (as defined in Section 2-156-080 of the Municipal Code of Chicago), or to participate in any discussion in any City Council committee hearing or in any City Council meeting or to vote on any matter involving the person with whom an elected official has a Business Relationship, and (c) notwithstanding anything to the contrary contained in this

Agreement, that a violation of Section 2-156-030 (b) by an elected official, or any person acting at the direction of such official, with respect to any transaction contemplated by this Agreement shall be grounds for termination of this Agreement and the transactions contemplated hereby. The Grantee hereby represents and warrants that no violation of Section 2-156-030 (b) has occurred with respect to this Agreement or the transactions contemplated hereby.

22. **Patriot Act Certification.**

The Grantee represents and warrants that neither the Grantee nor any Affiliate thereof (as defined in the next paragraph) is listed on any of the following lists maintained by the Office of Foreign Assets Control of the U.S. Department of the Treasury, the Bureau of Industry and Security of the U.S. Department of Commerce or their successors, or on any other list of persons or entities with which the City may not do business under any applicable law, rule, regulation, order or judgment: the Specially Designated Nationals List, the Denied Persons List, the Unverified List, the Entity List and the Debarred List.

As used in the above paragraph, an "Affiliate" shall be deemed to be a person or entity related to the Grantee that, directly or indirectly, through one or more intermediaries, controls, is controlled by or is under common control with Grantee, and a person or entity shall be deemed to be controlled by another person or entity, if controlled in any manner whatsoever that results in control in fact by that other person or entity (or that other person or entity and any persons or entities with whom that other person or entity is acting jointly or in concert), whether directly or indirectly and whether through share ownership, a trust, a contract or otherwise.

23. **Prohibition on Certain Contributions Mayoral Executive Order 2011-4.**

Grantee agrees that Grantee, any person or entity who directly or indirectly has an ownership or beneficial interest in Grantee of more than 7.5 percent ("Owners"), spouses and domestic partners of such Owners, Grantee's contractors (i.e., any person or entity in direct contractual privity with Grantee regarding the subject matter of this Agreement) ("Contractors"), any person or entity who directly or indirectly has an ownership or beneficial interest in any Contractor of more than 7.5 percent ("Sub-owners") and spouses and domestic partners of such Sub-owners (Grantee and all the other preceding classes of persons and entities are together, the "Identified Parties"), shall not make a contribution of any amount to the Mayor of the City of Chicago (the "Mayor") or to his political fundraising committee (i) after execution of this Agreement by Grantee, (ii) while this Agreement or any Other Contract is executory, (iii) during the term of this Agreement or any Other Contract between Grantee and the City, or (iv) during any period while an extension of this Agreement or any Other Contract is being sought or negotiated.

Grantee represents and warrants that from the later to occur of (a) May 16, 2011, and (b) the date the City approached the Grantee or the date the Grantee approached the City, as applicable, regarding the formulation of this Agreement, no Identified Parties have made a contribution of any amount to the Mayor or to his political fundraising committee.

Grantee agrees that it shall not: (a) coerce, compel or intimidate its employees to make a contribution of any amount to the Mayor or to the Mayor's political fundraising committee; (b) reimburse its employees for a contribution of any amount made to the Mayor or to the Mayor's political fundraising committee; or (c) Bundle or solicit others to bundle contributions to the Mayor or to his political fundraising committee.

Grantee agrees that the Identified Parties must not engage in any conduct whatsoever designed to intentionally violate this provision or Mayoral Executive Order No. 2011-4 or to entice, direct or solicit others to intentionally violate this provision or Mayoral Executive Order No. 2011-4.

Grantee agrees that a violation of, non-compliance with, misrepresentation with respect to, or breach of any covenant or warranty under this provision or violation of Mayoral Executive Order No. 2011-4 constitutes a breach and default under this Agreement, and under any Other Contract for which no opportunity to cure will be granted, unless the City, in its sole discretion, elects to grant such an opportunity to cure. Such breach and default entitles the City to all remedies (including without limitation termination for default) under this Agreement, under any Other Contract, at law and in equity. This provision amends any Other Contract and supersedes any inconsistent provision contained therein.

If Grantee intentionally violates this provision or Mayoral Executive Order No. 2011-4 prior to the closing of this Agreement, the City may elect to decline to close the transaction contemplated by this Agreement.

For purposes of this provision:

"Bundle" means to collect contributions from more than one source, which is then delivered by one person to the Mayor or to his political fundraising committee.

"Other Contract" means any other agreement with the City of Chicago to which Grantee is a party that is (i) formed under the authority of chapter 2-92 of the Municipal Code of Chicago; (ii) entered into for the purchase or lease of real or personal property; or (iii) for materials, supplies, equipment or services which are approved or authorized by the City Council of the City of Chicago.

"Contribution" means a "political contribution" as defined in Chapter 2-156 of the Municipal Code of Chicago, as amended.

Individuals are "Domestic Partners" if they satisfy the following criteria:

(A) they are each other's sole domestic partner, responsible for each other's common welfare; and
(B) neither party is married; and
(C) the partners are not related by blood closer than would bar marriage in the State of Illinois; and
(D) each partner is at least 18 years of age, and the partners are the same sex, and the partners reside at the same residence; and
(E) two of the following four conditions exist for the partners:
    1. The partners have been residing together for at least 12 months.
    2. The partners have common or joint ownership of a residence.
    3. The partners have at least two of the following arrangements:
        a. joint ownership of a motor vehicle;
        b. a joint credit account;
        c. a joint checking account;
        d. a lease for a residence identifying both domestic partners as tenants.
    4. Each partner identifies the other partner as a primary beneficiary in a will.

"Political fundraising committee" means a "political fundraising committee" as defined in Chapter 2-156 of the Municipal Code of Chicago, as amended.

24. **Failure To Maintain Eligibility To Do Business With The City.**

Failure by Grantee or any controlling person (as defined in Section 1-23-010 of the Municipal Code of Chicago) thereof to maintain eligibility to do business with the City of Chicago as required by Section 1-23-030 of the Municipal Code of Chicago shall be grounds for termination of the Agreement and the transactions contemplated thereby. Grantee shall at all times comply with Section 2-154-020 of the Municipal Code of Chicago.

25. **Inspector General and Legislative Inspector General.**

It is the duty of every officer, employee, department, agency, contractor, subcontractor, Grantee and licensee of the City, and every applicant for certification of eligibility for a City contract or program, to cooperate with the City's Legislative Inspector General and with the City's Inspector General in any investigation or hearing undertaken pursuant to Chapters 2-55 and 2-56, respectively, of the Municipal Code of Chicago. The Grantee understands and will abide by all provisions of Chapters 2-55 and 2-56 of the Municipal Code of Chicago.

26. **Waste Ordinance Provisions.**

In accordance with Section 11-4-1600(e) of the Municipal Code of Chicago, Grantee warrants and represents that it, and to the best of its knowledge, its contractors and subcontractors, have not violated and are not in violation of any provisions of Section 7-28 or Section 11-4 of the Municipal Code (the "Waste Sections"). During the period while this Amendment is executory, Grantee's, any general contractor's or any subcontractor's violation of the Waste Sections, whether or not relating to the performance of this Agreement, constitutes a breach of and an event of default under this Agreement, for which the opportunity to cure, if curable, will be granted only at the sole designation of the Chief Procurement Officer. Such breach and default entitles the City to all remedies under the Amendment, at law or in equity. This section does not limit Grantee's, general contractor's and its subcontractor's duty to comply with all applicable federal, state, county and municipal laws, statutes, ordinances and executive orders, in effect now or later, and whether or not they appear in this Amendment. Non-compliance with these terms and conditions may be used by the City as grounds for the termination of this Amendment, and may further affect Grantee's eligibility for future contract awards.

27. **Shakman Accord.**

(a) The City is subject to the May 31, 2007 Order entitled "Agreed Settlement Order and Accord" (the "Shakman Accord") and the August 16, 2007 "City of Chicago Hiring Plan" (the "City Hiring Plan") entered in Shakman v. Democratic Organization of Cook County, Case No 69 C 2145 (United States District Court for the Northern District of Illinois). Among other things, the Shakman Accord and the City Hiring Plan prohibit the City from hiring persons as governmental employees in non-exempt positions on the basis of political reasons or factors.

(b) Grantee is aware that City policy prohibits City employees from directing any individual to apply for a position with Grantee, either as an employee or as a subcontractor, and from directing Grantee to hire an individual as an employee or as a subcontractor. Accordingly,

Grantee must follow its own hiring and contracting procedures, without being influenced by City employees. Any and all personnel provided by Grantee under this Agreement are employees or subcontractors of Grantee, not employees of the City of Chicago. This Agreement is not intended to and does not constitute, create, give rise to, or otherwise recognize an employer-employee relationship of any kind between the City and any personnel provided by Grantee.

(c) Grantee will not condition, base, or knowingly prejudice or affect any term or aspect to the employment of any personnel provided under this Agreement, or offer employment to any individual to provide services under this Agreement, based upon or because of any political reason or factor, including, without limitation, any individual's political affiliation, membership in a political organization or party, political support or activity, political financial contributions, promises of such political support, activity or financial contributions, or such individual's political sponsorship or recommendation. For purposes of this Agreement, a political organization or party is an identifiable group or entity that has as its primary purpose the support of or opposition to candidates for elected public office. Individual political activities are the activities of individual persons in support of or in opposition to political organizations or parties or candidates for elected public office.

(d) In the event of any communication to Grantee by a City employee or City official in violation of Section 27 (b) above, or advocating a violation of Section 27 (c) above, Grantee will, as soon as is reasonably practicable, report such communication to the Hiring Oversight Section of the City's Office of the Inspector General ("IGO Hiring Oversight"), and also to the head of the relevant City Department utilizing services provided under this Agreement. Grantee will also cooperate with any inquiries by IGO Hiring Oversight or the *Shakman* Monitor's Office related to the contract.

THE BALANCE OF THIS PAGE IS INTENTIONALLY LEFT BLANK

IN WITNESS WHEREOF, Grantee and City have caused this Agreement to be executed by their duly authorized officers, as of the day and year first written above.

PRESENCE SAINTS MARY AND ELIZABETH MEDICAL CENTER
an Illinois not for profit corporation

By:_____

Name: _____

Title: _____

CITY OF CHICAGO,
a municipal corporation,
by and through its Department of Transportation

By: _____

Name: Rebekah Scheinfeld
Title: Commissioner

Approved As To Form And Legality
(excluding the Legal Descriptions):

CITY OF CHICAGO
Department of Law

By:_____

Name: Karen BielarzTitle: Senior Counsel

STATE OF ILLINOIS)
) SS.
COUNTY OF COOK)

I, _____, a Notary Public in and for said County, in the State aforesaid, do hereby certify that Rebekah Scheinfeld personally known to me to be the Commissioner of the Department of Transportation of the City of Chicago, an Illinois municipal corporation, and personally known to me to be the same person whose name is subscribed to the foregoing instrument, appeared before me this day in person and being first duly sworn by me acknowledged that as the Commissioner, she signed and delivered the instrument pursuant to authority given by the City of Chicago, as her free and voluntary act and as the free and voluntary act and deed of the corporation, for the uses and purposes therein set forth.

GIVEN under my notarial seal this _____ day of _____, 2014.

_____
NOTARY PUBLIC

STATE OF ILLINOIS)
) SS.
COUNTY OF COOK)

I, _____, a Notary Public in and for said County, in the State aforesaid, do hereby certify that _____, personally known to me to be the of _____, and personally known to me to be the same person whose name is subscribed to the foregoing instrument, appeared before me this day in person and being first duly sworn by me severally acknowledged that as such _____, he signed and delivered the instrument pursuant to authority given by as his free and voluntary act and as the free and voluntary act and deed of _____, for the uses and purposes therein set forth.

GIVEN under my notarial seal this _____ day of _____, 2014.

_____
NOTARY PUBLIC

EXHIBIT A
LEGAL DESCRIPTION OF
PRESENCE SAINTS MARY & ELIZABETH MEDICAL CENTER

LAND ON NORTH SIDE OF WEST DIVISION STREET (NORTH OF SKYBRIDGE)-

PARCEL I:

LOTS 23 THROUGH 47 BOTH INCLUSIVE IN BLOCK 16 IN THE SUBDIVISION OF THE WEST ½ OF THE NORTHWEST ¼ OF SECTION 6, TOWNSHIP 39 NORTH, RANGE 14 EAST OF THE THIRD PRINCIPAL MERIDIAN (ACKNOWLEDGED BY WATSON, TOWER AND DAVIS), RECORDED OCTOBER 10, 1856, ANTE-FIRE, AND RE-RECORDED JUNE 23, 1857, ANTE-FIRE, TOGETHER WITH ALL OF THE VACATED ALLEYS LYING WITHIN SAID BLOCK 16 AND, ALSO TOGETHER WITH THAT PART OF VACATED NORTH BELL AVENUE LYING BETWEEN SAID BLOCKS 15 AND 16 AND LYING SOUTH OF A LINE DRAWN BETWEEN THE NORTHEAST CORNER OF SAID BLOCK 15 AND THE NORTHWEST CORNER OF SAID BLOCK 16 AND LYING NORTH OF A LINE DRAWN BETWEEN THE SOUTHEAST CORNER OF SAID BLOCK 15 AND THE SOUTHWEST CORNER OF SAID BLOCK 16, ALL TAKEN AS ONE TRACT IN COOK COUNTY, ILLINOIS

EXCEPTING THEREFROM:

THAT PART OF BLOCKS 15 AND 16 IN THE SUBDIVISION OF THE WEST ½ OF THE NORTHWEST ¼ OF SECTION 6, TOWNSHIP 39 NORTH, RANGE 14 EAST OF THE THIRD PRINCIPAL MERIDIAN (ACKNOWLEDGE BY WATSON, TOWER AND DAVIS), RECORDED OCTOBER 10, 1856, ANTE-FIRE, AND RE-RECORDED JUNE 23, 1857, ANTE-FIRE, TOGETHER WITH ALL OF THE VACATED ALLEYS LYING WITHIN SAID BLOCKS 15 AND 16 AND, ALSO TOGETHER WITH THAT PART OF VACATED NORTH BELL AVENUE LYING BETWEEN SAID BLOCKS 15 AND 16 AND LYING SOUTH OF A LINE DRAWN BETWEEN THE NORTHEAST CORNER OF SAID BLOCK 15 AND THE NORTHWEST CORNER OF SAID BLOCK 16 AND LYING NORTH OF A LINE DRAWN BETWEEN THE SOUTHEAST CORNER OF SAID BLOCK 16 AND LYING NORTH OF A LINE BETWEEN THE SOUTH EAST CORNER OF SAID BLOCK 15 AND THE SOUTHWEST CORNER OF SAID BLOCK 16, ALL TAKEN AS ONE TRACT, BOUNDED AND DESCRIBED AS FOLLOWS: BEGINNING AT A POINT IN THE SOUTH LINE OF SAID BLOCK 16 155.36 FEET WEST OF THE SOUTHEAST CORNER OF SAID BLOCK 16; THENCE NORTH 89 DEGREES 55 MINUTES 22 SECONDS WEST ALONG SAID SOUTH LINE A DISTANCE OF 175.69 FEET; THENCE NORTH 00 DEGREES 00 MINUTES 00 SECONDS EAST A DISTANCE OF 154.00 FEET; THENCE SOUTH 89 DEGREES 55 MINUTES 22 SECONDS EAST ALONG A LINE 154.00 FEET NORTH OF AND PARALLEL WITH SAID SOUTH LINE, A DISTANCE OF 175.69 FEET; THENCE SOUTH 00 DEGREES 00 MINUTES 00 SECONDS WEST 154.00 FEET TO THE POINT OF BEGINNING, IN COOK COUNTY, ILLINOIS

PARCEL II:

THAT PART OF BLOCKS 15 AND 16 IN THE SUBDIVISION OF THE WEST ½ OF THE NORTHWEST ¼ OF SECTION 6, TOWNSHIP 39 NORTH, RANGE 14 EAST OF THE THIRD PRINCIPAL MERIDIAN (ACKNOWLEDGE BY WATSON, TOWER AND DAVIS), RECORDED OCTOBER 10, 1856, ANTE-FIRE, AND RE-RECORDED JUNE 23, 1857, ANTE-FIRE, TOGETHER WITH ALL OF THE VACATED ALLEYS LYING WITHIN SAID BLOCKS 15 AND

16 AND, ALSO TOGETHER WITH THAT PART OF VACATED NORTH BELL AVENUE LYING BETWEEN SAID BLOCKS 15 AND 16 AND LYING SOUTH OF A LINE DRAWN BETWEEN THE NORTHEAST CORNER OF SAID BLOCK 15 AND THE NORTHWEST CORNER OF SAID BLOCK 16 AND LYING NORTH OF A LINE DRAWN BETWEEN THE SOUTHEAST CORNER OF SAID BLOCK 16 AND LYING NORTH OF A LINE BETWEEN THE SOUTH EAST CORNER OF SAID BLOCK 15 AND THE SOUTHWEST CORNER OF SAID BLOCK 16, ALL TAKEN AS ONE TRACT, BOUNDED AND DESCRIBED AS FOLLOWS: BEGINNING AT A POINT IN THE SOUTH LINE OF SAID BLOCK 16 155.36 FEET WEST OF THE SOUTHEAST CORNER OF SAID BLOCK 16; THENCE NORTH 89 DEGREES 55 MINUTES 22 SECONDS WEST ALONG SAID SOUTH LINE A DISTANCE OF 175.69 FEET; THENCE NORTH 00 DEGREES 00 MINUTES 00 SECONDS EAST A DISTANCE OF 154.00 FEET; THENCE SOUTH 89 DEGREES 55 MINUTES 22 SECONDS EAST ALONG A LINE 154.00 FEET NORTH OF AND PARALLEL WITH SAID SOUTH LINE, A DISTANCE OF 175.69 FEET; THENCE SOUTH 00 DEGREES 00 MINUTES 00 SECONDS WEST 154.00 FEET TO THE POINT OF BEGINNING, IN COOK COUNTY, ILLINOIS

COMMONLY KNOWN AS 2233 WEST DIVISION STREET, CHICAGO, IL

PROPERTY INDEX NUMBERS:
17-06-125-001-0000
17-06-125-005-0000
17-06-125-043-0000
17-06-125-044-0000
17-06-125-045-0000

<u>LAND ON SOUTH SIDE OF WEST DIVISION STREET (SOUTH OF SKYBRIDGE)-</u>

PARCEL I:

THE SOUTH HALF (EXCEPT THE NORTH 33 FEET THEREOF TAKEN FOR WEST HADDON AVENUE) OF BLOCK 3 IN SUFREN'S SUBDIVISION OF THE SOUTHWEST QUARTER OF SECTION 6, TOWNSHIP 39 NORTH, RANGE 14 EAST OF THE THIRD PRINCIPAL MERIDIAN, IN COOK COUNTY, ILLINOIS.

PARCEL II:

LOTS 1 AND 2, THE WEST HALF OF LOT 7, ALL OF LOTS 46 TO 50, INCLUSIVE, THE VACATED 16 FOOT ALLEY EAST OF AND ADJOINING SAID LOT 45 AND LOTS 46 TO 50, INCLUSIVE, IN THE SUBDIVISION OF THE NORTH PART OF BLOCK 3 IN SUFREN'S SUBDIVISION OF THE SOUTHWEST QUARTER OF SECTION 6, TOWNSHIP 39 NORTH, RANGE 14 EAST OF THE THIRD PRINCIPAL MERIDIAN, IN COOK COUNTY, ILLINOIS.

PARCEL III:

LOTS 1, 2, 3 AND 4 IN THE RESUBDIVISION OF LOTS 3 TO 6, INCLUSIVE, AND THE EAST HALF OF LOT 7 IN THE SUBDIVISION OF THE NORTH PART OF BLOCK 3 IN SUFREN'S SUBDIVISION OF THE SOUTHWEST QUARTER OF SECTION 6, TOWNSHIP 39 NORTH, RANGE 14 EAST OF THE THIRD PRINCIPAL MERIDIAN, IN COOK COUNTY, ILLINOIS.

PARCEL IV:

ALL OF THE PUBLIC ALLEYS AND ALL THAT PART OF HADDON AVENUE VACATED BY ORDINANCE PASSED BY THE CITY COUNCIL OF THE CITY OF CHICAGO ON NOVEMBER 21, 1971 AND RECORDED IN THE OFFICE OF RECORDER OF DEEDS OF COOK COUNTY, ILLINOIS ON JANUARY 4, 1972 AS DOCUMENT NO. 21766647.

PARCEL V:

EASEMENTS IN FAVOR OF PARCELS I THRU IV AS CREATED BY EASEMENT AND COVENANT AGREEMENT MADE BY ST. MARY'S AND ELIZABETH MEDICAL CENTER AND RESURRECTION SERVICES RECORDED MAY 27, 2010 AS DOCUMENT NO. 1014710022.

COMMONLY KNOWN AS 2233 WEST DIVISION STREET, CHICAGO, IL

PROPERTY INDEX NUMBERS:
17-06-301-024-0000

EXHIBIT B

PLAT OF EASEMENT
(Attached)

EXHIBIT "B"

PLAT OF EASEMENT

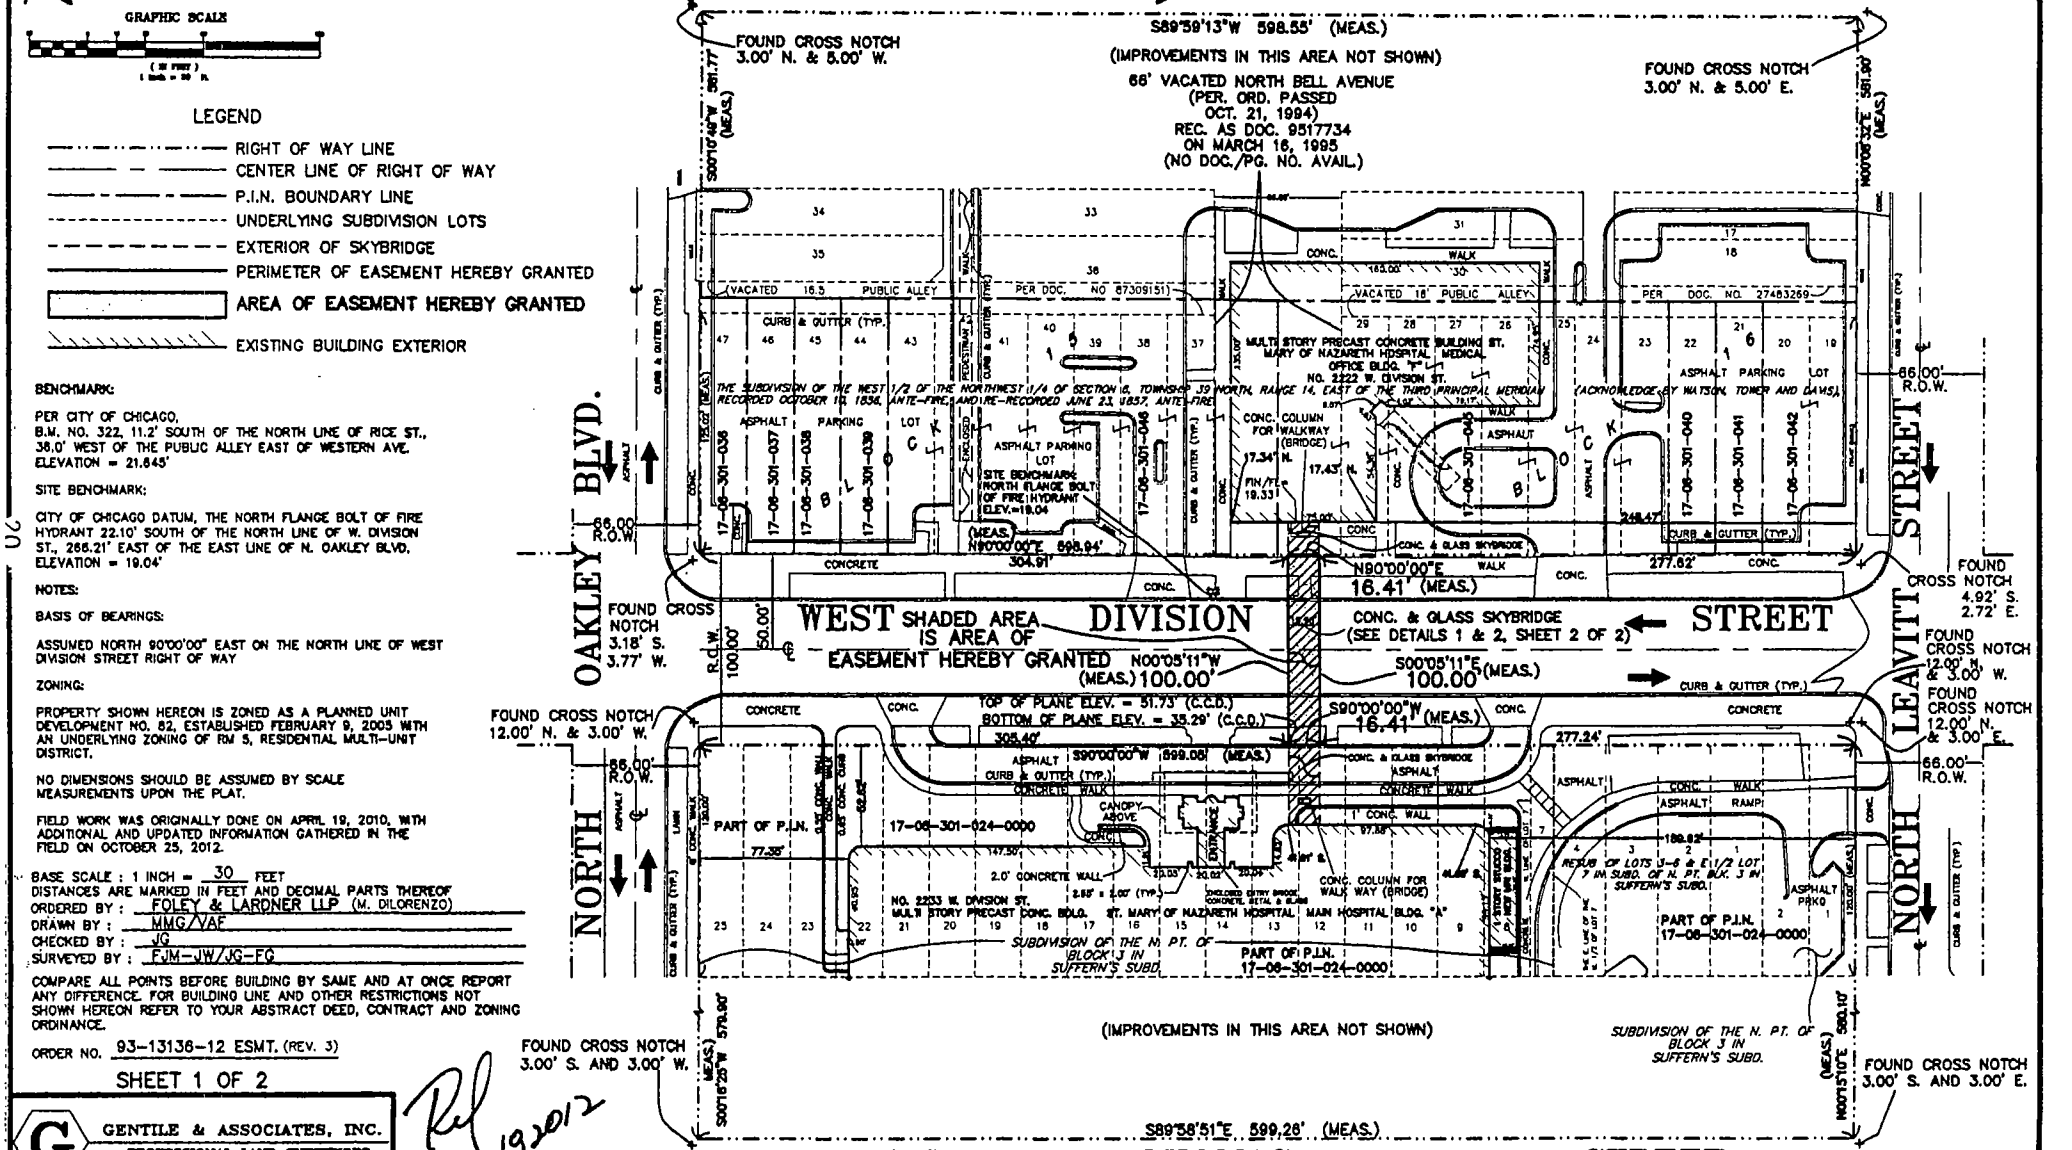

BENCHMARK:

PER CITY OF CHICAGO,
B.M. NO. 322, 11.2' SOUTH OF THE NORTH LINE OF RICE ST., 36.0' WEST OF THE PUBLIC ALLEY EAST OF WESTERN AVE.
ELEVATION = 21.645'

SITE BENCHMARK:

CITY OF CHICAGO DATUM, THE NORTH FLANGE BOLT OF FIRE HYDRANT 22.10' SOUTH OF THE NORTH LINE OF W. DIVISION ST., 266.21' EAST OF THE EAST LINE OF N. OAKLEY BLVD.
ELEVATION = 19.04'

NOTES:

BASIS OF BEARINGS:

ASSUMED NORTH 90°00'00" EAST ON THE NORTH LINE OF WEST DIVISION STREET RIGHT OF WAY

ZONING:

PROPERTY SHOWN HEREON IS ZONED AS A PLANNED UNIT DEVELOPMENT NO. 82, ESTABLISHED FEBRUARY 9, 2005 WITH AN UNDERLYING ZONING OF RM 5, RESIDENTIAL MULTI-UNIT DISTRICT.

NO DIMENSIONS SHOULD BE ASSUMED BY SCALE MEASUREMENTS UPON THE PLAT.

FIELD WORK WAS ORIGINALLY DONE ON APRIL 19, 2010, WITH ADDITIONAL AND UPDATED INFORMATION GATHERED IN THE FIELD ON OCTOBER 25, 2012.

BASE SCALE : 1 INCH = 30 FEET
DISTANCES ARE MARKED IN FEET AND DECIMAL PARTS THEREOF
ORDERED BY : FOLEY & LARDNER LLP (M. DILORENZO)
DRAWN BY : MMG/VAF
CHECKED BY : JG
SURVEYED BY : FJM-JW/JG-FG

COMPARE ALL POINTS BEFORE BUILDING BY SAME AND AT ONCE REPORT ANY DIFFERENCE. FOR BUILDING LINE AND OTHER RESTRICTIONS NOT SHOWN HEREON REFER TO YOUR ABSTRACT DEED, CONTRACT AND ZONING ORDINANCE.

ORDER NO. 93-13136-12 ESMT. (REV. 3)

SHEET 1 OF 2

GENTILE & ASSOCIATES, INC.
PROFESSIONAL LAND SURVEYORS
550 E. ST. CHARLES PLACE
LOMBARD, ILLINOIS 60148
PHONE (630) 916-6262
FAX (630) 916-6264

Rel Dec. 19, 2012

CDOT # 06-01-12-3587

EXHIBIT "B"

PLAT OF EASEMENT

GRAPHIC SCALE

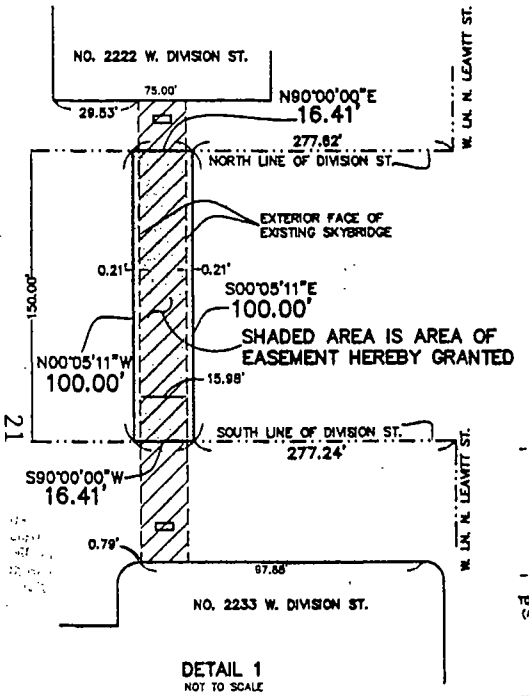

DETAIL 1
NOT TO SCALE

EASEMENT LEGAL DESCRIPTION:

A 3 DIMENSIONAL EASEMENT 16.41 FEET IN WIDTH OVER THAT PART OF WEST DIVISION STREET RIGHT OF WAY (PER DOCUMENT RECORDED JULY 10, 1857 AS NO. 88896), LYING BELOW A HORIZONTAL PLANE AT THE VERTICAL ELEVATION (CHICAGO CITY DATUM) OF 51.73 FEET AND ABOVE THE HORIZONTAL PLANE CREATED BY CONNECTING THE VERTICES FORMED BY THE VERTICAL ELEVATION POINTS (SAID POINTS ALL HAVING A VERTICAL ELEVATION OF 35.29 FEET) ATTACHED TO THE FOLLOWING CALLS OF THE PERIMETER DESCRIBED AS FOLLOWS: COMMENCING AT THE INTERSECTION OF THE SOUTH LINE OF SAID WEST DIVISION STREET WITH THE WEST LINE OF NORTH LEAVITT STREET (PER DOCUMENT RECORDED JULY 10, 1857 AS NO. 88896); THENCE SOUTH 90°00'00" WEST (ON AN ASSUMED BEARING) ALONG THE SOUTH LINE OF SAID WEST DIVISION STREET, 277.24 FEET TO THE POINT OF BEGINNING; THENCE CONTINUING SOUTH 90°00'00" WEST ALONG THE LAST DESCRIBED COURSE 16.41 FEET; THENCE NORTH 00°05'11" WEST, 100.00 FEET TO A POINT ON THE NORTH LINE OF WEST DIVISION STREET RIGHT OF WAY AFORESAID; THENCE NORTH 90°00'00" EAST, ALONG SAID RIGHT OF WAY 16.41 FEET; THENCE SOUTH 00°05'11" EAST, 100.00 FEET TO THE POINT OF BEGINNING, IN THE CITY OF CHICAGO, COOK COUNTY, ILLINOIS.

CONTAINING: 1,641.00 SQ. FT., 26,978.04 CU. FT., MORE OR LESS

SHADED AREA IS AREA OF EASEMENT HEREBY GRANTED

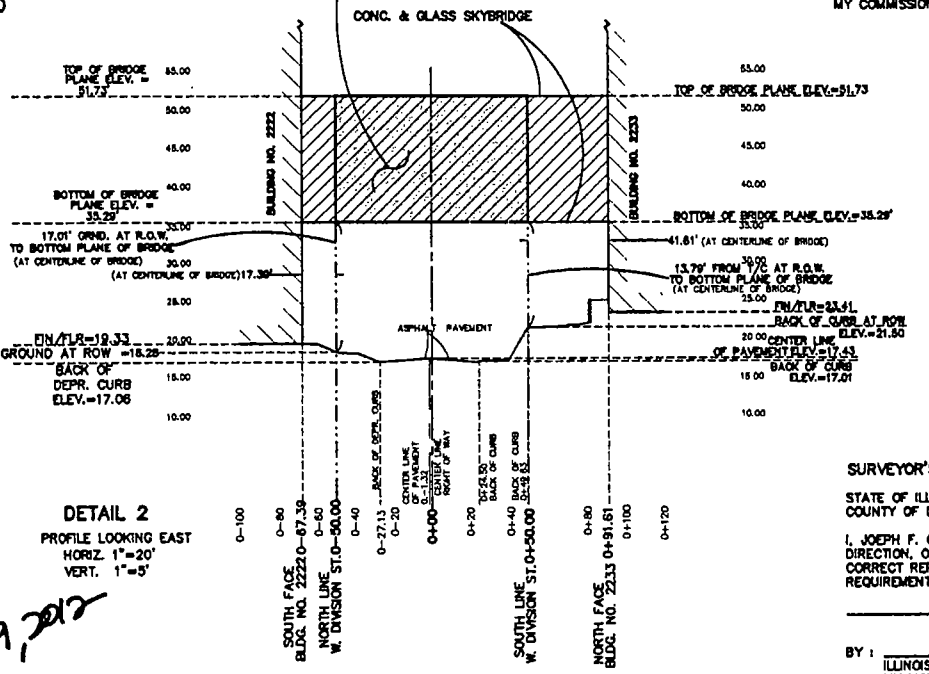

DETAIL 2
PROFILE LOOKING EAST
HORIZ. 1"=20'
VERT. 1"=5'

OWNER'S CERTIFICATE

STATE OF ILLINOIS } S.S.
COUNTY OF COOK }

THIS IS TO CERTIFY THAT SAINTS MARY AND ELIZABETH MEDICAL CENTER, AN ILLINOIS NOT FOR PROFIT CORPORATION, IS THE OWNER OF THE LAND COINCIDENT WITH THE NORTH AND SOUTH BOUNDARY OF THE PROPOSED EASEMENT AS SHOWN ON THE ANNEXED EXHIBIT AND THAT NO OTHER PERSON HAS ANY RIGHT, TITLE OR INTEREST IN SAID LAND, AND THAT IT HAS CAUSED THIS EASEMENT TO BE MADE FOR THE USES AND PURPOSE THEREIN SET FORTH.

DATED THIS _____ DAY OF _____ A.D. 20____

BY: _____

TITLE: _____

NOTARY PUBLIC CERTIFICATE

STATE OF ILLINOIS } S.S.
COUNTY OF COOK }

I, _____ A NOTARY PUBLIC, IN AND FOR THE COUNTY AND STATE AFORESAID, DO HEREBY CERTIFY THAT _____ IS PERSONALLY KNOWN TO ME TO BE THE SAME PERSON WHOSE NAME IS SUBSCRIBED TO THE FOREGOING INSTRUMENT, APPEARED BEFORE ME THIS DAY IN PERSON AND SIGNED AND DELIVERED THIS EXHIBIT AS HIS/HER FREE AND VOLUNTARY ACT, FOR THE PURPOSED THEREIN SET FORTH.

GIVEN UNDER MY HAND AND NOTARIAL SEAL, THIS_____DAY OF _____A.D. 20____

MY COMMISSION EXPIRES_____

JOSEPH F. GENTILE 2925 PROFESSIONAL LAND SURVEYOR STATE OF ILLINOIS LOMBARD, IL.

SURVEYOR'S CERTIFICATE

STATE OF ILLINOIS } S.S.
COUNTY OF DuPAGE }

I, JOSEPH F. GENTILE, HEREBY CERTIFY THAT A SURVEY HAS BEEN MADE AT AND UNDER MY DIRECTION, OF THE PROPERTY HEREON SHOWN, AND THAT THE PLAT HEREON DRAWN IS A CORRECT REPRESENTATION OF SAID SURVEY. THIS PLAT CONFORMS TO THE MINIMUM STANDARD REQUIREMENTS FOR A BOUNDARY SURVEY.

DECEMBER 4, A.D. 20____

BY: _____

ILLINOIS PROFESSIONAL LAND SURVEYOR NO. 2925
MY LICENS EEXPIRES NOVEMBER 30, 2014
ILLINOIS PROFESSIONAL DESIGN FIRM LICENSE NO.184.002870

ORDER NO. 93-13136-12 ESMT. (REV. 3)
SHEET 2 OF 2

GENTILE & ASSOCIATES, INC.
PROFESSIONAL LAND SURVEYORS
550 E. ST. CHARLES PLACE
LOMBARD, ILLINOIS 60148
PHONE (630) 916-6262
FAX (630) 916-6264

Rel Dec. 19, 2012

CDOT # 06-01-12-3587

EXHIBIT C
LEGAL DESCRIPTION OF EASEMENT AREA

A 3 DIMENSIONAL EASEMENT 16.41 FEET IN WIDTH OVER THAT PART OF WEST DIVISION STREET RIGHT OF WAY (PER DOCUMENT RECORDED JULY 10, 1857 AS NO. 88896), LYING BELOW A HORIZONTAL PLANE AT THE VERTICAL ELEVATION (CHICAGO CITY DATUM) OF 51.73 FEET AND ABOVE THE HORIZONTAL PLANE CREATED BY CONNECTING THE VERTICES FORMED BY THE VERTICAL ELEVATION POINTS (SAID POINTS ALL HAVING A VERTICAL ELEVATION OF 35.29 FEET) ATTACHED TO THE FOLLOWING CALLS OF THE PERIMETER DESCRIBED AS FOLLOWS: COMMENCING AT THE INTERSECTION OF THE SOUTH LINE OF SAID WEST DIVISION STREET WITH THE WEST LINE OF NORTH LEAVITT STREET (PER DOCUMENT RECORDED JULY 10, 1857 AS NO. 88896); THENCE SOUTH 90°00'00" WEST (ON AN ASSUMED BEARING) ALONG THE SOUTH LINE OF SAID WEST DIVISION STREET, 277.24 FEET TO THE POINT OF BEGINNING; THENCE CONTINUING SOUTH 90°00'00" WEST ALONG THE LAST DESCRIBED COURSE 16.41 FEET; THENCE NORTH 00°05'11" WEST, 100.00 FEET TO A POINT ON THE NORTH LINE OF WEST DIVISION STREET RIGHT OF WAY AFORESAID; THENCE NORTH 90°00'00" EAST, ALONG SAID RIGHT OF WAY 16.41 FEET; THENCE SOUTH 00°05'11" EAST, 100.00 FEET TO THE POINT OF BEGINNING, IN THE CITY OF CHICAGO, COOK COUNTY, ILLINOIS.

CONTAINING: 1,641.00 SQ. FT., 26,978.04 CU. FT., MORE OR LESS

EXHIBIT D
PLANS
(Attached)

EXHIBIT D

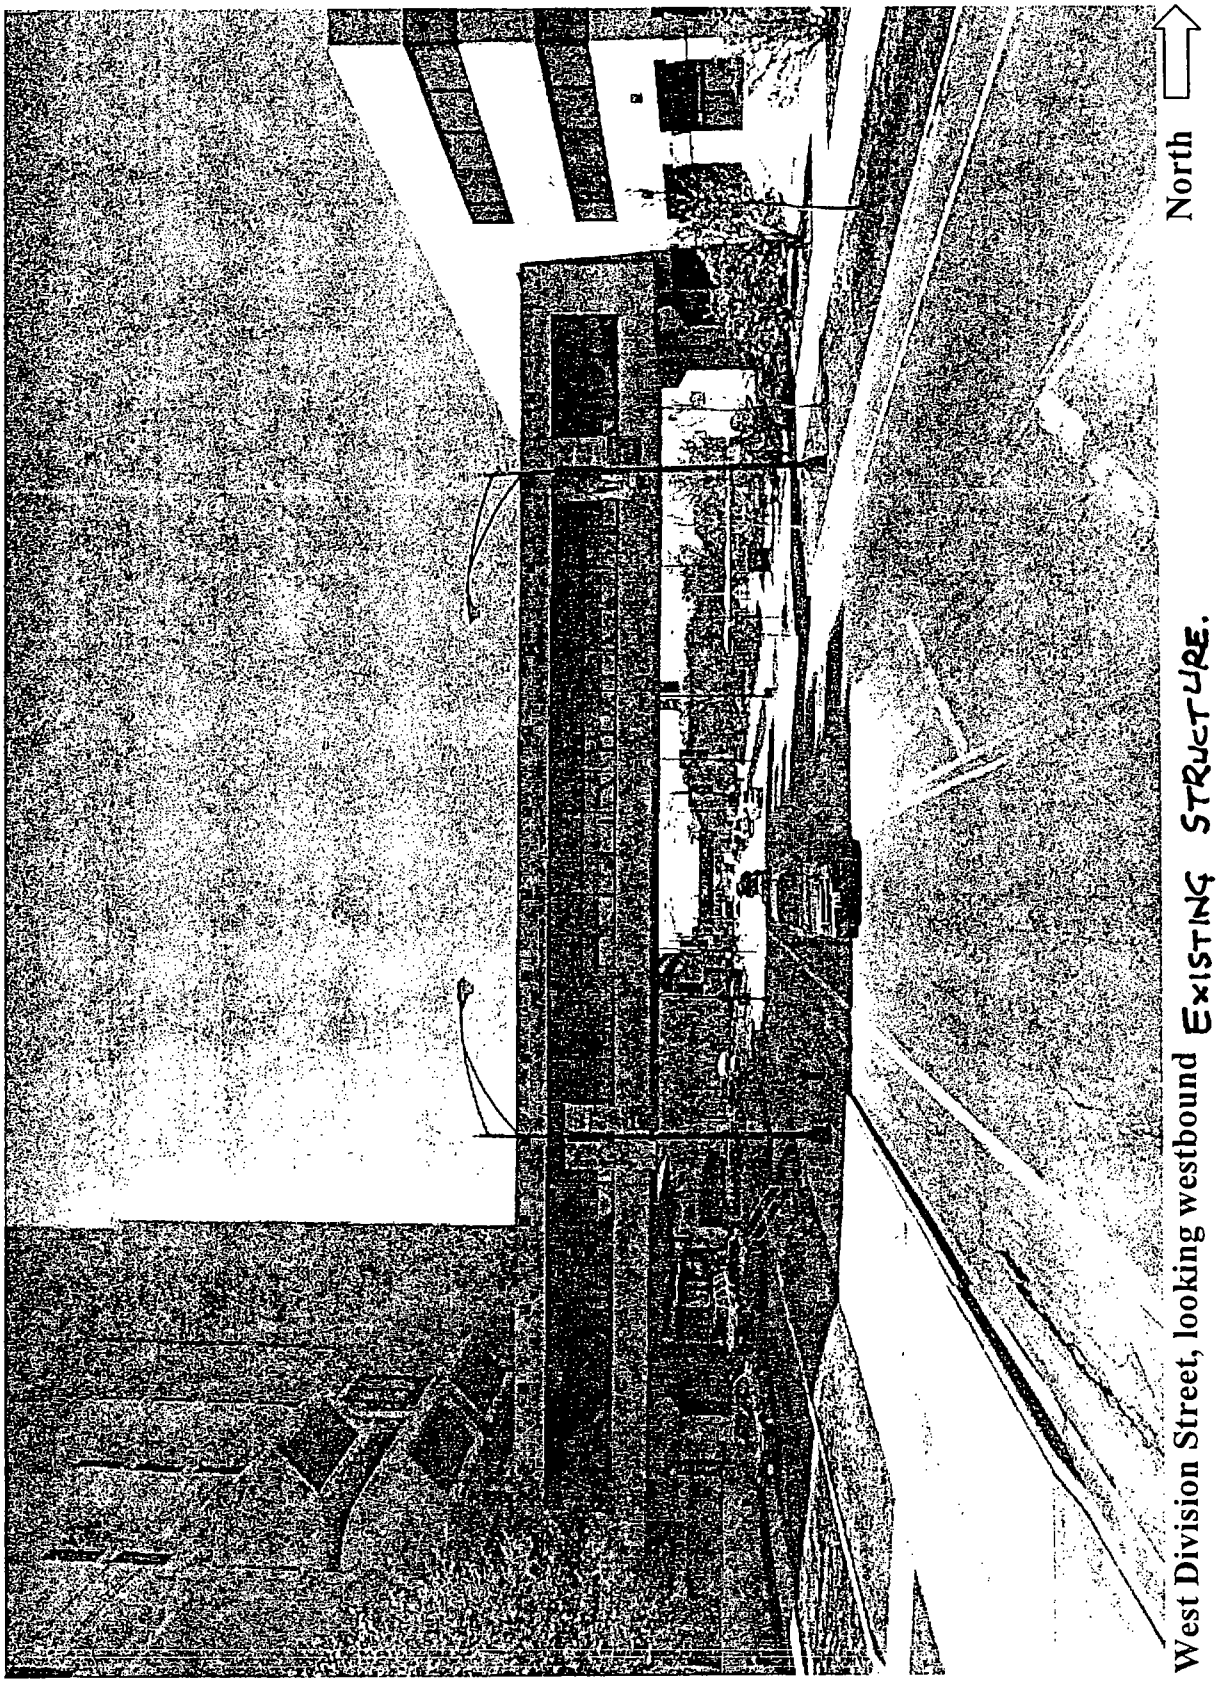

West Division Street, looking westbound EXISTING STRUCTURE.

City of Chicago

O2014-6839

Office of the City Clerk

Document Tracking Sheet

Meeting Date:	9/10/2014
Sponsor(s):	Reilly (42)
Type:	Ordinance
Title:	Easement agreement with First FM LLC and 40 W. Hubbard LLC for pedestrian overpass improvements
Committee(s) Assignment:	Committee on Transportation and Public Way

TRANSPORTATION

ORDINANCE FOR LONG TERM EASEMENT

WHEREAS, The City of Chicago ("City") is a home rule unit of government by virtue of the provisions of the Constitution of the State of Illinois of 1970 and, as such, may exercise any power and perform any function pertaining to its government and affairs; and

WHEREAS, the City Council of the City of Chicago, after due investigation and consideration, has determined that the nature and extent of the public use and the public interest to be subserved is such as to warrant a long term easement for an existing pedestrian overpass over the public alley described in the following ordinance; now therefore,

WHEREAS, First FM, LLC, an Illinois limited liability company and 40 W. Hubbard, LLC, an Illinois limited liability company (together, the "Grantees") are the owners of the properties commonly identified as 32-36 W. Hubbard Street, 431-451 N. Dearborn Street, and 441-443 N. Dearborn Street; and

WHEREAS, Grantees own an existing pedestrian overpass (the "Pedestrian Overpass") that bridges the public right of way between adjacent properties owned by the Grantees; and

WHEREAS, the Pedestrian Overpass was previously permitted under the Use of the Public Way Program by the Department of Business Affairs and Consumer Protection, but is now not being handled by that program; and

WHEREAS, Grantees have expended a substantial sum in constructing the Pedestrian Overpass, and related construction, in order to facilitate the interconnection between their buildings; and

WHEREAS, the Pedestrian Overpass will require the use of the public right-of-way, specifically the limited air rights above the grade of the alley, as more fully described on the Plat of Easement attached hereto and make a part hereof as Exhibit A; and

WHEREAS, the Department of Transportation has determined that the Pedestrian Overpass will not interfere with the City's traffic infrastructure and will benefit the businesses; and

WHEREAS, the City is willing to grant Grantees an easement on the same terms and conditions set forth in the Public Way Easement Agreement (the "Public Way Easement Agreement") attached hereto and incorporated herein as Exhibit B; now, therefore,

Be it Ordained by the City Council of the City of Chicago;

SECTION 1. The foregoing recitals are hereby incorporated herein and adopted as the findings of the City Council.

SECTION 2. The Commissioner of the Department of Transportation or a designee of the Commissioner (the "Commissioner") is each hereby authorized, along with the approval of the City's Corporation Counsel as to form and legality, to execute and deliver the Public Way Easement Agreement between Grantees and the City, in the form attached thereto as Exhibit B and made a part hereof, and such other supporting documents as may be necessary or appropriate to carry out and comply with the provisions of the Public Way Easement Agreement.

SECTION 3. If any provision of this ordinance shall be held to be invalid or unenforceable for any reason, the invalidity or unenforceability of such provision shall not affect any of the other provisions of this ordinance.

SECTION 4. The vacation herein provided for is made upon the express condition that within 180 days after the passage of this ordinance, Grantees shall pay or cause to be paid to the City of Chicago as compensation for the benefits which will accrue to the owners of the properties abutting said part of the public alley hereby bridged the sum of _____ dollars ($), which sum in the judgment of this body will be equal to such benefits.

SECTION 5. The Public Way Easement Agreement herein provided for is made upon the express condition that within one hundred eighty (180) days after the passage of this ordinance, First FM, LLC and 40 W. Hubbard, LLC shall file or cause to be filed for recording in the Office of the Recorder of Deeds of Cook County, Illinois a copy of the Public Way Easement Agreement, together with its accompanying Plat of Easement as approved by the Department of Transportation's Superintendent of Maps and Plats, as well as a separately recorded oversized and legible copy of the same Plat of Easement for greater clarity.

SECTION 6. This ordinance shall take effect upon its passage and need not be recorded. The Public Way Easement Agreement will take effect upon recording.

Easement approved:

Rebekah Scheinfeld
Commissioner of Transportation

Approved as to form and legality:

Richard Wendy
Deputy Corporation Counsel

Honorable Brendan Reilly
Alderman 42nd Ward

EXHIBIT "A"

PLAT OF EASEMENT

THAT PART OF THE 18 FOOT PUBLIC ALLEY LYING NORTH OF AND ADJOINING LOT 8 IN BLOCK 8 IN WOLCOTT'S ADDITION TO CHICAGO, A SUBDIVISION IN THE EAST 1/2 OF THE NORTHEAST 1/4 OF SECTION 9, TOWNSHIP 39 NORTH, RANGE 14, EAST OF THE THIRD PRINCIPAL MERIDIAN, RECORDED JULY 2, 1835, LYING BELOW A HORIZONTAL PLANE HAVING AN ELEVATION OF +43.39 FEET CHICAGO CITY DATUM AND LYING ABOVE A HORIZONTAL PLANE HAVING AN ELEVATION OF +28.39 FEET CHICAGO CITY DATUM AND LYING WITHIN ITS HORIZONTAL BOUNDARY PROJECTED VERTICALLY AND DESCRIBED AS FOLLOWS: BEGINNING AT A POINT 18.99 FEET WEST OF THE NORTHWEST CORNER OF SAID LOT 8 AS MEASURED ALONG THE NORTH LINE THEREOF, SAID NORTH LINE HAVING AN ASSUMED BEARING OF NORTH 89°44'49" EAST; THENCE NORTH 00°38'54" EAST 18.00 FEET TO A POINT ON THE NORTH LINE OF SAID ALLEY; THENCE NORTH 89°44'49" EAST ALONG THE NORTH LINE OF SAID ALLEY 10.00 FEET; THENCE SOUTH 00°38'54" WEST 18.00 FEET TO A POINT ON THE SOUTH LINE OF SAID ALLEY; THENCE SOUTH 89°44'49" WEST ALONG THE SOUTH LINE OF SAID ALLEY 10.00 FEET TO THE POINT OF BEGINNING, IN COOK COUNTY, ILLINOIS

CONTAINING 180 SQUARE FEET, MORE OR LESS.

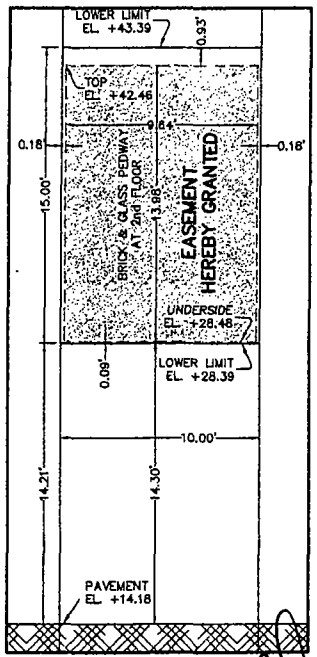

SECTION A–A
NO SCALE

BELOW GRADE
PAVEMENT
BUILDING
BUILDING ABOVE GRADE

DEARBORN STREET (RECORD 80 FT. PUBLIC R.O.W.)
N.

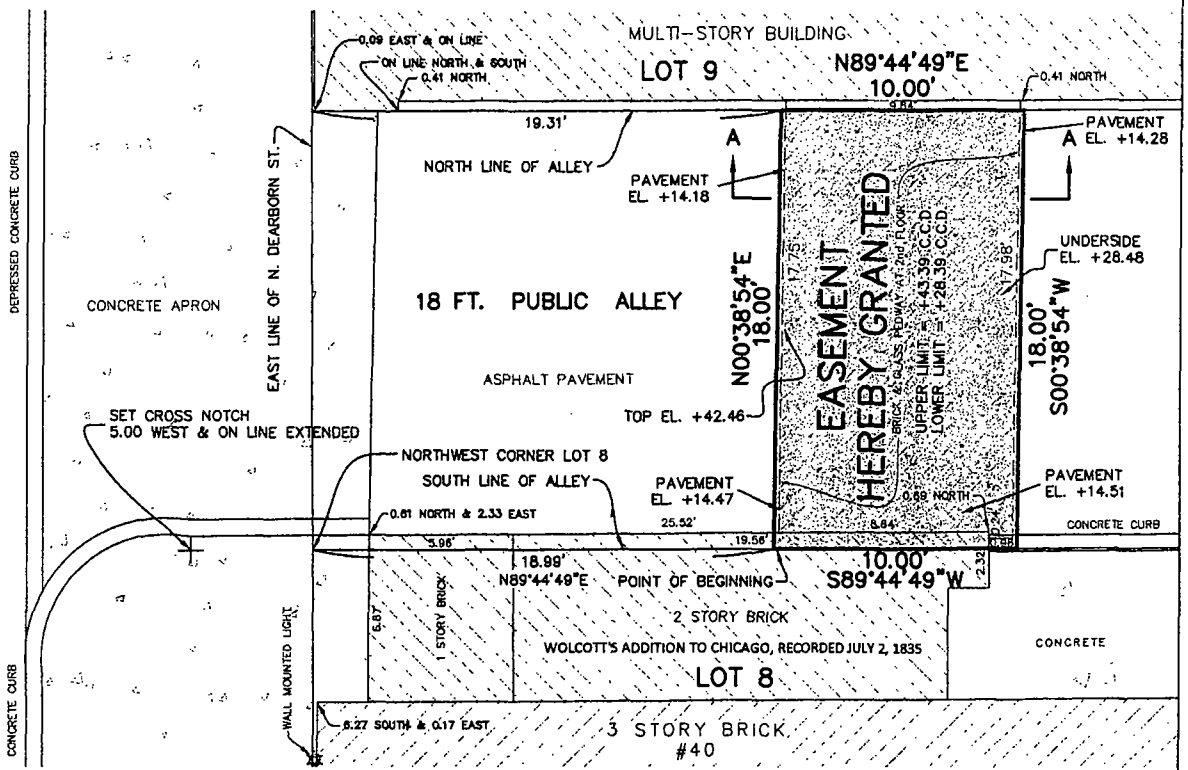

PREPARED FOR:
FRIEDMAN PROPERTIES LTD
350 NORTH CLARK STREET SUITE 400
CHICAGO, IL 60654

SURVEY NOTES:

DIMENSIONS SHOWN HEREON ARE MEASURED UNLESS OTHERWISE NOTE.

R. & M. denotes Record and Measured distances respectively.

Distances are marked in feet and decimal parts thereof. Compare all points BEFORE building by same and at once report any differences BEFORE damage is done.

For easements, building lines and other restrictions not shown on survey plat refer to your abstract, deed, contract, title policy and local building line regulations.

NO dimensions shall be assumed by scale measurement upon this plat.

Monumentation or witness points were not set at the clients request.

Unless otherwise noted hereon the Bearing Basis, Elevation Datum and Coordinate Datum if used is ASSUMED.

COPYRIGHT GREMLEY & BIEDERMANN, INC. 2013 "All Rights Reserved"

GRAPHIC SCALE

5 0 2.5 5

(IN FEET)
1" = 5'

CITY OF CHICAGO BENCHMARK # 4345
ELEVATION = 22.534 CHICAGO CITY DATUM

LOCATION: NORTH CLARK STREET & WEST KINZIE STREET ABOUT ON THE SOUTH LINE OF WEST KINZIE STREET; ABOUT 190 FEET WEST OF THE WEST LINE OF NORTH CLARK STREET; A MARK CUT AT THE NORTHEAST CORNER OF A GRANITE BASE OF A 6-STORY BUILDING. MARK IS 3.42 FEET ABOVE SIDEWALK.

State of Illinois)
County of Cook)ss

We, GREMLEY & BIEDERMANN, INC. hereby certify that we have surveyed the above described property and that the plat hereon drawn is a correct representation of said survey corrected to a temperature of 62° Fahrenheit.

Field measurements completed on MAY 14, 2013

Signed on Aug. 19, 2013.

By: Robert G. Biedermann

ROBERT G. BIEDERMANN
Professional Illinois Land Surveyor No. 2802
My license expires November 30, 2014
This professional service conforms to the current Illinois minimum standards for a boundary survey.

ROBERT G. BIEDERMANN 2802 PROFESSIONAL LAND SURVEYOR STATE OF ILLINOIS CHICAGO, ILLINOIS

CDOT# 09-42-12-3582

AUG 27 2013

REVISED: AUGUST 16, 2013 PER ORDER #2013-18222 [RJT]

ORDERED BY: FRIEDMAN PROPERTIES LTD		CHECKED:	DRAWN: RJT
ADDRESS: 40 WEST HUBBARD STREET			
GREMLEY & BIEDERMANN, A Division of PLCS, CORPORATION, Licensed No. 184-005322, PROFESSIONAL LAND SURVEYORS, 6545 North Elston Avenue, Chicago, IL 60630, Telephone: (773) 463-5402 Fax: (773) 256-4184 Email: INFO@PLCS-SURVEY.COM			
ORDER NO. 2013-17766-001	DATE: JUNE 5, 2013 SCALE: 1 inch = 5 FEET		PAGE NO. 1 OF 2

G:\CAD\2013\2013-17766\2013-17766-001.dwg

EXHIBIT "A"

PLAT OF EASEMENT

"A"
KINZIE'S ADDITION TO CHICAGO BEING A SUB OF
THE N. FRAC. OF SEC. 9-39-14
REC. JAN 18, 1834 DOC. # 69 1/2.

"B"
WOLCOTT'S ADDN. TO CHICAGO, THE E1/2 OF
THE N.E. 1/4 OF SEC. 9-39-14
THAT PORTION S. OF OHIO ST. REC. JULY 2, 1835.
THAT PORTION N. OF OHIO ST. REC. AUG. 2, 1835.

"C"
ASSR'S DIVN. OF LOTS 9 TO 16 INCL. IN BLK. 8,
WOLCOTT'S ADDN. TO CHICAGO.
ANTE-FIRE

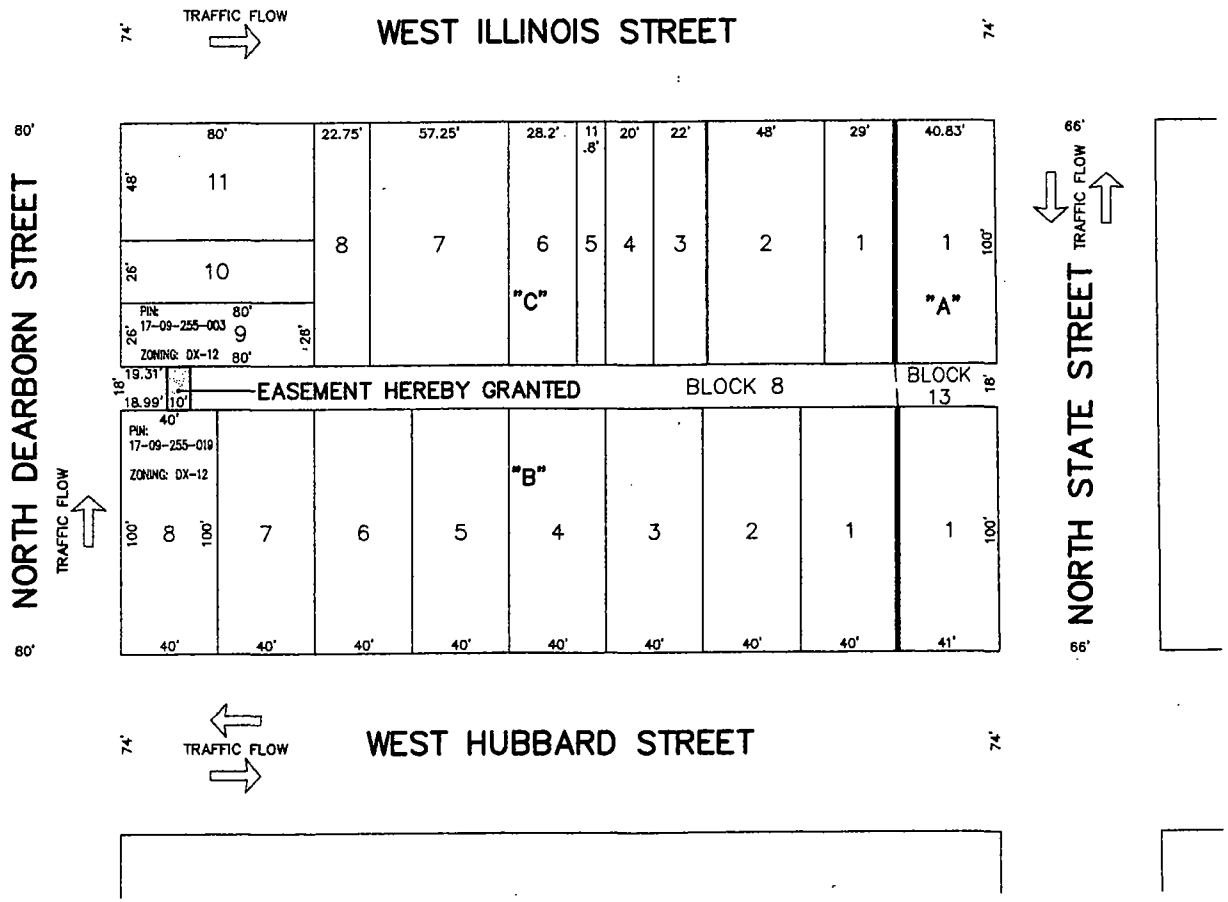

CDOT# 09-42-12-3582

REVISED: AUGUST 16, 2013 PER ORDER #2013-18222 [RJT]

AUG 27, 2013

ORDERED BY: FRIEDMAN PROPERTIES LTD		CHECKED:	DRAWN: RJT
ADDRESS: 40 WEST HUBBARD STREET			

GREMLEY & BIEDERMANN
A Division of PLCS, CORPORATION
LICENSE NO. 184-005372 PROFESSIONAL LAND SURVEYOR
4505 NORTH ELSTON AVENUE, CHICAGO, IL 60630
TELEPHONE: (773) 588-6102 FAX: (773) 286-4184 EMAIL: INFO@PLCS-SURVEY.COM

ORDER NO.	DATE: JUNE 6, 2013	PAGE NO.
2013-17766-001	SCALE: 1 INCH = 8 FEET	2 OF 2

G:\CAD\2013\2013-17766\2013-17766-001.dwg

SURVEY NOTES:

DIMENSIONS SHOWN HEREON ARE RECORD UNLESS OTHERWISE NOTE.

R. & M. denotes Record and Measured distances respectively.

EXHIBIT B TO ORDINANCE

This Instrument Prepared
By and After Recording
Return to:
Karen Bielarz
Senior Counsel
City of Chicago
Department of Law
121 North LaSalle Street
Room 600
Chicago, Illinois 60602

(The Above Space For Recorder's Use Only)

Public Way Easement Agreement
(Pedestrian Bridge)

This Agreement (the "Agreement") is entered into as of this ____day of ____ 2014, by and between the City of Chicago, an Illinois home rule municipal corporation, by and through its Department of Transportation, (the "City") and: First FM, LLC, an Illinois limited liability company and 40 W. Hubbard, LLC, an Illinois limited liability company (together, the "Grantees"). City and Grantees together shall be referred to herein from time to time as the "Parties".

Witnesseth:

WHEREAS, the Grantees are the owners of real property commonly known as 34-36 W. Hubbard Street, 431-439 N. Dearborn Street and 441-443 N. Dearborn Street, Chicago, Illinois, as legally described on **Exhibit A** attached hereto and made a part hereof (the "Property"), upon which Property the Grantees currently have an office building complex comprised of buildings that are bisected by an east-west, 18' wide City public alley ("Alley") bounded by W. Hubbard Street, W. Illinois Street, N. Dearborn Street and N. State Street; and;

WHEREAS, the Grantees' buildings together shall be referred to herein from time to time as the Overpass Buildings ("Overpass Buildings"); and

WHEREAS, the Grantees erected and were previously permitted for a pedestrian overpass ("Overpass") to connect the Overpass Buildings over and above the grade of the City's Alley by approximately one hundred seventy six square feet (176), and two thousand nine hundred and ninety two (2992) cubic feet more or less ("Easement Area"), as more fully described on the Plat of Easement ("Plat") attached hereto as **Exhibit B**; and

WHEREAS, the Overpass will continue to require the use of the Alley, specifically use of certain of the air rights above the alley, as more fully depicted on the Plat; and

WHEREAS, the Grantees require the use of the Overpass, which lies above the grade of the Alley, and the Easement Area, for safe pedestrian movement within the Overpass Buildings; and

WHEREAS, the Overpass will benefit the business by allowing customers, visitors and staff to traverse between the Overpass Buildings protected from the weather and vehicular traffic; and

NOW, THEREFORE, in consideration of the above preambles, the mutual covenants herein contained, and other good and valuable consideration, the receipt and sufficiency of which are hereby acknowledged, the parties agree as follows:

Grant of Easement Area. The City hereby grants to Grantees an easement ("Easement") to use and occupy, in accordance with this Agreement, those certain limited air rights in and above the Alley in the Easement Area, as identified and legally described on the Plat, for the installation, operation, maintenance, repair and replacement of the Overpass. The Parties hereto may, upon review and approval of the Commissioner ("Commissioner") of the Department of Transportation, or any successor department ("CDOT"), may substitute a revised Easement legal description for the Easement legal description set forth on **Exhibit C** attached hereto and made a part hereof, subject to review and approval of the City's Corporation Counsel.

1. **Terms.** The following terms and conditions apply to the Easement:

(a) The Easement is an easement appurtenant in favor of First FM, LLC, and 40 W. Hubbard, LLC.

(b) The Easement is granted for a term of twenty (20) years ("Term") provided that the Grantees pay compensation to the City in the amount described in the Easement Ordinance.

(c) The Easement shall burden the Easement Area as the servient tenement.

(d) The Grantees warrant to the City that they are the owners ("Owners") of the Overpass Buildings, are owners of the existing Overpass structure, and that the Grantees have sufficient title and fee interest to/in the Property to enter into this Agreement.

(e) The public way Easement granted pursuant to this Agreement constitutes a contemporaneous grant of interest in real property and is not executory in nature.

(f) Grantees shall not transfer any interest in the Easement without prior written consent by the Commissioner ("Commissioner") of the City's Department of Transportation ("CDOT").

2. **Grantees' Obligations.**

(a) The Grantees expressly warrant that the Overpass is designed and constructed in compliance with all federal, state and local laws and regulations. The Grantees further expressly warrant that the Overpass is designed and constructed in compliance with accessibility standards, including, but not limited to: (1) the Americans with Disabilities Act of 1990, 42 U.S.C. 12101, et seq., and the regulations promulgated thereunder; (2) the Illinois Environmental Barriers Act (410 ILCS 25/ 1 et seq. (1996)); (3) The Illinois Accessibility Code, 71 Ill. A. Code 400; (4) all local City ordinances, codes, regulations.

(b) The Grantees shall be responsible for obtaining ongoing approvals of and payment for any and all removals, relocations, alterations, additional maintenance and restorations of or to any utility or public service structures or facilities, or any structures or facilities located in or adjacent to the Easement Area which are owned by the City, including pavements, bridges, poles, and other facilities and utilities, which are or may be necessary or appropriate to facilitate work related to the Overpass. The Grantees shall be responsible for obtaining the consent of and making suitable arrangements with all entities owning and having an interest in such structures and facilities, including any City department.

(d) The Grantees shall secure all necessary permits, including but not limited to, building permits.

3. **Uses Within the Easement Areas.**

a) The Overpass shall be open for use by the public at such times that the Overpass Buildings are open to the public.

b) The Grantees may not authorize the Overpass for any purpose that will substantially interfere with the use of the Overpass by the public.

c) The Grantees may utilize the Overpass for exhibits, displays and the like that shall not substantially interfere with the public's use described in this Agreement.

d) Grantees may establish reasonable rules and regulations related to the use by the public of the Overpass. Grantees may at their sole discretion control the use of and access to the Buildings through the Overpass. Notwithstanding the foregoing, the City reserves a right to access the Overpass and Easement Area for City business purposes and services available to all similarly situated improvements.

4. **Overpass Alterations.**

Grantees may from time to time replace, remodel or demolish all or any portion of the Overpass so long as the Grantees secure the prior written approval of the Commissioner (or any successor department's Commissioner) and City Council for alterations that may affect the Easement Area or other portions of the public right-of-way before making any alterations to the Overpass that would change the description provided on the Plat.

5. **Removal and Restoration.** Grantees shall have the right to terminate this Easement at any time. Upon termination of the Easement granted by this Agreement the

Grantees, without cost or expense to the City, shall promptly remove the Overpass, and all other structures and facilities related to the Overpass as may be located in the Easement Area and other affected public way. Grantees shall restore the public way to the extent altered, disturbed, or damaged by the installation, construction, use, operation, inspection, maintenance, repair, replacement or removal of the Overpass, and all work related thereto, to a proper condition under the supervision and to the satisfaction of the Commissioner and in accordance with the Municipal Code of Chicago.

6. **Indemnity.** Except with respect to the negligent or wrongful intentional acts of City (to the extent the same are the cause of an injury or loss to a third person), Grantees hereby indemnify and agrees to hold harmless and defend City from and against any and all claims, demands, damages, lawsuits, legal proceedings, losses, liens, liabilities, judgments, orders or decrees, and all reasonable costs and expenses (including, without limitation, reasonable attorneys' fees, court costs, and other reasonable expenses related to litigation), arising from or as a result of the death of, or any accident, injury, loss or damage whatsoever caused to the City, any natural person, or the City's property, including but not limited to the Easement Area and all other impacted City right-of-way, the property of any person, arising out of, or occurring in any manner relating to the Easement Area, or the Overpass. In the event any legal action is taken against City or its agents or any claim is made relating to the Easement Area or the Overpass, the City may elect to tender said defense to Grantees which shall and must defend such action or claim at Grantees' own expense and City shall cooperate with Grantees in the defense thereof. City shall have the right to join Grantees as a party defendant in any such legal action. This indemnity shall not be the exclusive remedy of the City, and City shall maintain whatever other right of indemnity it may have under common law, by statute, or by ordinance.

7. **Grantees' Operation, Maintenance and Security of the Easement Area and Overpass during the Term of this Agreement.**

(a) Grantees shall maintain the Easement Area and Overpass at their sole cost and expense.

(b) Grantees shall maintain the Easement Area and Overpass so that the improvement does not unduly interfere with any use of the public way by the City, the public, or any person or entity authorized to use or occupy the public way.

(c) Grantees shall conduct regular, documented inspections of the Overpass and the Easement Area and maintain the Overpass and Easement Area in a structurally sound, clean, aesthetically attractive, and usable condition consistent with the public use required by this Agreement. All Overpass and Easement Area maintenance records shall be made available to CDOT upon CDOT's written request for such documentation to one or both of the Grantees.

(d) Grantees shall attach no fixtures, post no verbiage, signage, symbols, art or advertising of any kind on the structure, or on the interior of the structure that may be visible from the exterior. The Grantees shall not lease nor enter into any agreement for the Overpass or Easement Area lying over, under, on or in the public way for advertising space purposes, or for any other promotional use(s) for the Grantees or any third parties.

(e) Grantees shall cooperate with the City concerning the coordination of uses of the public way, including prompt responses to inquiries, attending meetings and site visits,

and providing complete disclosure of information concerning the Easement Area and Overpass.

(f) Grantees shall pay for any and all utility expenses incurred with respect to the operation, maintenance, repair, and/or replacement of the Overpass, or any part thereof, within the Easement Area.

(g) Grantees shall provide security over the Easement Area and Overpass at their sole cost and expense.

8. **City Has No Maintenance and Operational Duties.** The Grantees acknowledge that City is not responsible for the operation, maintenance, repair, and/or replacement of or security of the Easement Area and the Overpass, and City has no obligations with respect thereto (other than the provision, through the exercise of the City's right to access the Overpass and Easement Area for City business purposes and services available to all similarly situated improvements).

9. **Insurance.**

(a) The Grantees shall procure and maintain, at all times, or shall cause to be procured and maintained, all of the types and coverages of insurance specified below, with insurance companies authorized to do business in the State of Illinois, covering all operations under this Agreement, whether performed by the Grantees or any of its contractors.

(b) The kinds and amounts of insurance required are as follows:

(i) Workers' Compensation and Occupational Disease Insurance.

Workers' Compensation and Occupational Disease Insurance, in statutory amounts, covering all employees who are to provide Work under this Agreement. Employers' liability coverage with limits of not less than One Million Dollars ($1,000,000) each accident, illness or disease.

(ii) Commercial Liability Insurance (Primary and Umbrella).

Commercial General Liability Insurance, or equivalent, with limits of not less that Five Million Dollars ($5,000,000) per occurrence for bodily injury, personal injury, and property damage liability. All premises and operations, products/completed operations, independent contractors, explosion, collapse, underground, pollution (if commercially available), separation of insureds, defense and contractual liability coverages are to be included. The City is to be named as an additional insured on a primary non-contributory basis for any liability related directly or indirectly to this Agreement.

Contractors performing work for Grantees must maintain limits of not less than $2,000,000 with the same terms herein.

(iii) Automobile Liability Insurance. (Primary and Umbrella)

When any motor vehicles (owned, non-owned and hired) are used in connection with work to be performed, the Grantees provide or cause to be provided, Automobile Liability Insurance with limits of not less than Two Million Dollars ($2,000,000) per occurrence for bodily injury and property damage. The City is to be named as an additional insured on a primary, non-contributory basis.

Contractor performing work for Grantees must maintain limits of not less than $1,000,000 with the same terms herein.

(c) Additional Requirements

The Grantees must provide and cause any of its contractors to provide the City of Chicago, Department of Transportation, 30 North LaSalle Street, Room 500, Chicago, Illinois 60602-2570, original Certificates of Insurance, to be in force on the date of this Agreement, and Renewal Certificates of Insurance, or such similar evidence, if the coverages have an expiration or renewal date occurring during the term of this Agreement. The receipt of any certificate does not constitute agreement by the City that the insurance requirements in the Agreement have been fully met or that the insurance policies indicated on the certificate are in compliance with all Agreement requirements. The failure of the City to obtain certificates or other insurance evidence from Grantees and contractor is not a waiver by the City of any requirements for the Grantees to obtain and maintain the specified coverages. The Grantees and contractor must advise all insurers of the Agreement provisions regarding insurance. Non-conforming insurance does not relieve Grantees and contractor of the obligation to provide insurance as specified herein. Non-fulfillment of the insurance conditions may constitute a violation of the Agreement, and the City retains the right to stop work until proper evidence of insurance is provided.

Grantees agree to make commercially reasonable efforts to obtain from its insurers, when and if available in the industry, a certificate providing that such coverage shall not be suspended, voided, canceled, non-renewed, or reduced in scope or limits except after thirty (30) days' prior written notice by certified mail, return receipt requested, has been given to the City.

Any deductibles or self–insured retentions on referenced insurance coverages must be borne by Grantees and contractor.

The Grantees hereby agree and will cause their contractors to agree that insurers waive their rights of subrogation against the City of Chicago, its employees, elected officials, agents, or representatives.

The coverages and limits furnished by Grantees and contractor in no way limit the Grantees' and contractor's liabilities and responsibilities specified within the Agreement or by law.

Any insurance or self-insurance programs maintained by the City of Chicago do not contribute with insurance provided by the Grantees and contractor under the Agreement.

The required insurance to be carried is not limited by any limitations expressed in the indemnification language in this Agreement or any limitation placed on the indemnity in this Agreement given as a matter of law.

If Grantees or contractor are a joint venture or limited liability company, the insurance policies must name the joint venture or limited liability company as a named insured.

The Grantees must require the contractor to provide the insurance required herein. All contractors are subject to the same insurance requirements of Grantees unless otherwise specified in this Agreement.

The City's Risk Management Department maintains the right to modify, delete, alter or change these requirements.

11. **Default.** The Grantees shall be in default hereunder in the event of a material breach by Grantee/s of any term or condition of this Agreement including, but not limited to, a representation or warranty, where Grantees have failed to cure such breach within sixty (60) days after written notice of breach is given to Grantees by City setting forth the nature of such breach. Failure of City to give written notice of breach to Grantees shall not be deemed to be a waiver of the City's right to assert such breach at a later time. If the default is not capable of being cured within the sixty (60) day period, then provided Grantees have commenced to cure the default and is diligently proceeding to cure the default within the sixty (60) day period, and thereafter diligently prosecutes such cure through to completion, then the sixty (60) day period shall be extended for the length of time that is reasonably necessary to cure the default. If the default is not cured in the time period provided for herein, the City may institute such proceedings at law or in equity as may be necessary or desirable to cure and remedy the default, including but not limited to, termination of this Agreement and removal of the Overpass at the Grantees' sole expense.

12. **Compliance With Law.** The Grantees agree that the Easement Area and Overpass shall be used, and any alterations to the Overpass shall be constructed, installed, used, operated, inspected, maintained, repaired and replaced in complete compliance with all applicable laws, statutes and ordinances.

13. **Partial Invalidity.** If any clause, sentence or other portion of this Agreement shall become illegal, null or void for any reason, or shall be held by any court of competent jurisdiction to be so, the remaining portion hereof shall remain in full force and effect.

14. **Notices.** Any and all notices or other communications required or permitted pursuant hereto shall be in writing and shall be deemed to have been given if and when personally delivered or on the next following business day if transmitted by reputable overnight carrier. Notices shall be addressed to Grantees and City at their respective addresses set forth below, or to such substitute address as Grantees or City may have designated by notice in accordance herewith:

If to City:

Department of Transportation
30 North LaSalle Street, Room 500
Chicago, Illinois 60602
Attn: Maps and Plats / Vacations

With a copy to:

Department of Law / Real Estate and Land Use Division
121 North LaSalle Street, Room 600
Chicago, Illinois 60602
Attn: Deputy Corporation Counsel

If to Grantees:

Mr. Nick Helmer
First FM, LLC (on behalf of both First FM, LLC and 40 West Hubbard, LLC)
350 N. Clark Street, Suite 400
Chicago, IL 60654

With a copy to:

Mr. Richard Toth
Daley & Georges
20 S. Clark Street, Suite 400
Chicago, Illinois 60603

16) **Illinois Law.** This Agreement has been negotiated, executed and delivered at Chicago, Illinois and shall be construed and enforced in accordance with the laws of Illinois, including the law of public trust with respect to the use and occupation of the public way.

17) **Execution And Recordation of Agreement.** The execution and recordation of this Agreement shall be subject to the finalization of all utility negotiations and further provided that the Grantees supply the City with sufficient proof of ownership of the Property, and any other documents that the City may deem necessary.

18) **No Third-Party Beneficiaries.** This Agreement shall be binding upon and inure to the benefit solely of Grantees and City and their respective successors, assigns, licensees and legal representatives. This document and the terms hereof are intended solely for the benefit of the parties hereto and their successors, licensee and assigns, as expressly referred to herein. No other person shall have any rights, responsibilities or obligations hereunder nor may such person enforce any of the terms or be entitled to any of the benefits hereof.

19) **Authority and Validity.** Each party represents and warrants to the other party that (i) this Agreement has been duly authorized, executed and delivered by it and (ii) this Agreement constitutes the legal, valid and binding obligation of it, enforceable against it in accordance with its terms.

20) **Miscellaneous.**

(a) The terms, benefits, and privileges set forth in this Agreement shall be deemed and taken to be covenants running with the Property and shall be binding upon the Grantees,

their successors and assigns having any interest in the Property.

(b) If any provision of this Agreement, or any paragraph, sentence, clause, phrase, or word or the application thereof is held invalid, illegal, null or void for any reason, or shall be held by any court of competent jurisdiction to be so, the remainder of this Agreement shall be construed as if such invalid part were never included and this Agreement shall be and remain valid and enforceable to the fullest extent permitted by law provided that this Agreement, in its entirety as so reconstituted, does not represent a material change to the rights or obligations of either of the Parties.

(c) In the event the time for performance hereunder falls on a Saturday, Sunday, or legal holiday, the actual time for performance shall be the next business day.

(d) This Agreement and the accompanying Plat shall be governed by, and construed in accordance with, the internal laws of the State of Illinois. In the event that an adjudication of any kind shall be required in connection with this Agreement, the Parties agree that the venue therefor shall be the state or federal courts located in Cook County, Illinois, whichever may be applicable.

(e) This Agreement constitutes the entire contract between the Parties with respect to the subject matter of this Agreement, and may not be modified except by an instrument in writing signed by all the Parties and dated a date subsequent to the date of this Agreement.

(f) Each Party agrees that it will execute and deliver such other reasonable documents and take such other reasonable actions as may be reasonably requested by the other party to effectuate the purposes and intention of this Agreement.

21) **Business Relationships.**

The Grantees acknowledge (A) receipt of a copy of Section 2-156-030 (b) of the Municipal Code of Chicago, (B) that it has read such provision and understands that pursuant to such Section 2-156-030 (b) it is illegal for any elected official of the City, or any person acting at the direction of such official, to contact, either orally or in writing, any other City official or employee with respect to any matter involving any person with whom the elected City official or employee has a "Business Relationship" (as defined in Section 2-156-080 of the Municipal Code of Chicago), or to participate in any discussion in any City Council committee hearing or in any City Council meeting or to vote on any matter involving the person with whom an elected official has a Business Relationship, and (c) notwithstanding anything to the contrary contained in this Agreement, that a violation of Section 2-156-030 (b) by an elected official, or any person acting at the direction of such official, with respect to any transaction contemplated by this Agreement shall be grounds for termination of this Agreement and the transactions contemplated hereby. The Grantees hereby represent and warrant that no violation of Section 2-156-030 (b) has occurred with respect to this Agreement or the transactions contemplated hereby.

22) **Patriot Act Certification.**

The Grantees represent and warrant that neither the Grantees nor any Affiliate thereof (as defined in the next paragraph) is listed on any of the following lists maintained by the Office of Foreign Assets Control of the U.S. Department of the Treasury, the Bureau of Industry and Security of the U.S. Department of Commerce or their successors, or on any other list of persons or entities with which the City may not do business under any applicable law, rule,

regulation, order or judgment: the Specially Designated Nationals List, the Denied Persons List, the Unverified List, the Entity List and the Debarred List.

As used in the above paragraph, an "Affiliate" shall be deemed to be a person or entity related to the Grantees that, directly or indirectly, through one or more intermediaries, controls, is controlled by or is under common control with Grantees, and a person or entity shall be deemed to be controlled by another person or entity, if controlled in any manner whatsoever that results in control in fact by that other person or entity (or that other person or entity and any persons or entities with whom that other person or entity is acting jointly or in concert), whether directly or indirectly and whether through share ownership, a trust, a contract or otherwise.

23) **Prohibition on Certain Contributions Mayoral Executive Order 2011-4.**

Grantees agree that Grantees, any person or entity who directly or indirectly have an ownership or beneficial interest in Grantees of more than 7.5 percent ("Owners"), spouses and domestic partners of such Owners, Grantees' contractors (i.e., any person or entity in direct contractual privity with Grantees regarding the subject matter of this Agreement) ("Contractors"), any person or entity who directly or indirectly has an ownership or beneficial interest in any Contractor of more than 7.5 percent ("Sub-owners") and spouses and domestic partners of such Sub-owners (Grantees and all the other preceding classes of persons and entities are together, the "Identified Parties"), shall not make a contribution of any amount to the Mayor of the City of Chicago (the "Mayor") or to his political fundraising committee (i) after execution of this Agreement by Grantees, (ii) while this Agreement or any Other Contract is executory, (iii) during the term of this Agreement or any Other Contract between Grantees and the City, or (iv) during any period while an extension of this Agreement or any Other Contract is being sought or negotiated.

Grantees represent and warrant that from the later to occur of (a) May 16, 2011, and (b) the date the City approached the Grantees or the date the Grantees approached the City, as applicable, regarding the formulation of this Agreement, no Identified Parties have made a contribution of any amount to the Mayor or to his political fundraising committee.

Grantees agree that they shall not: (a) coerce, compel or intimidate its employees to make a contribution of any amount to the Mayor or to the Mayor's political fundraising committee; (b) reimburse its employees for a contribution of any amount made to the Mayor or to the Mayor's political fundraising committee; or (c) Bundle or solicit others to bundle contributions to the Mayor or to his political fundraising committee.

Grantees agree that the Identified Parties must not engage in any conduct whatsoever designed to intentionally violate this provision or Mayoral Executive Order No. 2011-4 or to entice, direct or solicit others to intentionally violate this provision or Mayoral Executive Order No. 2011-4.

Grantees agree that a violation of, non-compliance with, misrepresentation with respect to, or breach of any covenant or warranty under this provision or violation of Mayoral Executive Order No. 2011-4 constitutes a breach and default under this Agreement, and under any Other Contract for which no opportunity to cure will be granted, unless the City, in its sole discretion, elects to grant such an opportunity to cure. Such breach and default entitles the City to all remedies (including without limitation termination for default) under this Agreement, under any Other Contract, at law and in equity. This provision amends any Other Contract and supersedes any inconsistent provision contained therein.

If Grantees intentionally violate this provision or Mayoral Executive Order No. 2011-4 prior to the closing of this Agreement, the City may elect to decline to close the transaction contemplated by this Agreement.

For purposes of this provision:

"Bundle" means to collect contributions from more than one source, which is then delivered by one person to the Mayor or to his political fundraising committee.

"Other Contract" means any other agreement with the City of Chicago to which Grantees are a party that is (i) formed under the authority of chapter 2-92 of the Municipal Code of Chicago; (ii) entered into for the purchase or lease of real or personal property; or (iii) for materials, supplies, equipment or services which are approved or authorized by the City Council of the City of Chicago.

"Contribution" means a "political contribution" as defined in Chapter 2-156 of the Municipal Code of Chicago, as amended.

Individuals are "Domestic Partners" if they satisfy the following criteria:

(A) they are each other's sole domestic partner, responsible for each other's common welfare; and
(B) neither party is married; and
(C) the partners are not related by blood closer than would bar marriage in the State of Illinois; and
(D) each partner is at least 18 years of age, and the partners are the same sex, and the partners reside at the same residence; and
(E) two of the following four conditions exist for the partners:
    1. The partners have been residing together for at least 12 months.
    2. The partners have common or joint ownership of a residence.
    3. The partners have at least two of the following arrangements:
        a. joint ownership of a motor vehicle;
        b. a joint credit account;
        c. a joint checking account;
        d. a lease for a residence identifying both domestic partners as tenants.
    4. Each partner identifies the other partner as a primary beneficiary in a will.

"Political fundraising committee" means a "political fundraising committee" as defined in Chapter 2-156 of the Municipal Code of Chicago, as amended.

24) **Failure To Maintain Eligibility To Do Business With The City.**

Failure by Grantees or any controlling person (as defined in Section 1-23-010 of the Municipal Code of Chicago) thereof to maintain eligibility to do business with the City of Chicago as required by Section 1-23-030 of the Municipal Code of Chicago shall be grounds for termination of the Agreement and the transactions contemplated thereby. Grantees shall at all times comply with Section 2-154-020 of the Municipal Code of Chicago.

25) **Inspector General and Legislative Inspector General.**

It is the duty of every officer, employee, department, agency, contractor, subcontractor, Grantees and licensee of the City, and every applicant for certification of eligibility for a City contract or program, to cooperate with the City's Legislative Inspector General and with the City's Inspector General in any investigation or hearing undertaken pursuant to Chapters 2-55 and 2-56, respectively, of the Municipal Code of Chicago. The Grantees understand and will abide by all provisions of Chapters 2-55 and 2-56 of the Municipal Code of Chicago.

26) **Waste Ordinance Provisions.**

In accordance with Section 11-4-1600(e) of the Municipal Code of Chicago, Grantees warrant and represent that they, and to the best of their knowledge, their contractors and subcontractors, have not violated and are not in violation of any provisions of Section 7-28 or Section 11-4 of the Municipal Code (the "Waste Sections"). During the period while this Amendment is executory, Grantees, any general contractors or any subcontractors violation of the Waste Sections, whether or not relating to the performance of this Agreement, constitutes a breach of and an event of default under this Agreement, for which the opportunity to cure, if curable, will be granted only at the sole designation of the Chief Procurement Officer. Such breach and default entitles the City to all remedies under the Amendment, at law or in equity. This section does not limit Grantees', general contractor's and its subcontractor's duty to comply with all applicable federal, state, county and municipal laws, statutes, ordinances and executive orders, in effect now or later, and whether or not they appear in this Amendment. Non-compliance with these terms and conditions may be used by the City as grounds for the termination of this Amendment, and may further affect Grantees' eligibility for future contract awards.

27) **Shakman Accord.**

(a) The City is subject to the May 31, 2007 Order entitled "Agreed Settlement Order and Accord" (the "Shakman Accord") and the August 16, 2007 "City of Chicago Hiring Plan" (the "City Hiring Plan") entered in Shakman v. Democratic Organization of Cook County, Case No 69 C 2145 (United States District Court for the Northern District of Illinois). Among other things, the Shakman Accord and the City Hiring Plan prohibit the City from hiring persons as governmental employees in non-exempt positions on the basis of political reasons or factors.

(b) Grantees are aware that City policy prohibits City employees from directing any individual to apply for a position with Grantees, either as an employee or as a subcontractor, and from directing Grantees to hire an individual as an employee or as a subcontractor. Accordingly, Grantees must follow their own hiring and contracting procedures, without being influenced by City employees. Any and all personnel provided by Grantees under this Agreement are employees or subcontractors of Grantees, not employees of the City of Chicago. This Agreement is not intended to and does not constitute, create, give rise to, or otherwise recognize an employer-employee relationship of any kind between the City and any personnel provided by Grantees.

(c) Grantees will not condition, base, or knowingly prejudice or affect any term or aspect to the employment of any personnel provided under this Agreement, or offer employment to any individual to provide services under this Agreement, based upon or because of any political reason or factor, including, without limitation, any individual's political affiliation, membership in a political organization or party, political support or activity, political financial contributions,

promises of such political support, activity or financial contributions, or such individual's political sponsorship or recommendation. For purposes of this Agreement, a political organization or party is an identifiable group or entity that has as its primary purpose the support of or opposition to candidates for elected public office. Individual political activities are the activities of individual persons in support of or in opposition to political organizations or parties or candidates for elected public office.

(d) In the event of any communication to Grantees by a City employee or City official in violation of Section 27 (b) above, or advocating a violation of Section 27 (c) above, Grantees will, as soon as is reasonably practicable, report such communication to the Hiring Oversight Section of the City's Office of the Inspector General ("IGO Hiring Oversight"), and also to the head of the relevant City Department utilizing services provided under this Agreement. Grantees will also cooperate with any inquiries by IGO Hiring Oversight or the *Shakman* Monitor's Office related to the contract.

THE BALANCE OF THIS PAGE IS INTENTIONALLY LEFT BLANK

IN WITNESS WHEREOF, Grantees and City have caused this Agreement to be executed by their duly authorized officers, as of the day and year first written above.

40 W. Hubbard, LLC
an Illinois limited liability company

By:_____

Name: _____

Title: _____

First FM, LLC
an Illinois limited liability company

By:_____

Name: _____

Title: _____

CITY OF CHICAGO,
a municipal corporation by and through its
Department of Transportation

By: _____
Name: Rebekah Scheinfeld
Title: Commissioner

Approved As To Form And Legality
(excluding the Legal Descriptions):

CITY OF CHICAGO
Department of Law

By:_____
Name: Karen Bielarz
Title: Senior Counsel

STATE OF ILLINOIS)
) SS.
COUNTY OF COOK)

I, _____, a Notary Public in and for said County, in the State aforesaid, do hereby certify that Rebekah Scheinfeld personally known to me to be the Commissioner of the Department of Transportation of the City of Chicago, an Illinois municipal corporation, and personally known to me to be the same person whose name is subscribed to the foregoing instrument, appeared before me this day in person and being first duly sworn by me acknowledged that as the Commissioner, she signed and delivered the instrument pursuant to authority given by the City of Chicago, as her free and voluntary act and as the free and voluntary act and deed of the corporation, for the uses and purposes therein set forth.

GIVEN under my notarial seal this _____ day of _____, 2014.

_____
NOTARY PUBLIC

STATE OF ILLINOIS)
) SS.
COUNTY OF COOK)

I, _____, a Notary Public in and for said County, in the State aforesaid, do hereby certify that _____, personally known to me to be the of _____, and personally known to me to be the same person whose name is subscribed to the foregoing instrument, appeared before me this day in person and being first duly sworn by me severally acknowledged that as such _____, he signed and delivered the instrument pursuant to authority given by as his free and voluntary act and as the free and voluntary act and deed of _____, for the uses and purposes therein set forth.

GIVEN under my notarial seal this _____ day of _____, 2014.

_____
NOTARY PUBLIC

STATE OF ILLINOIS)
) SS.
COUNTY OF COOK)

I, _____, a Notary Public in and for said County, in the State aforesaid, do hereby certify that _____, personally known to me to be the of _____, and personally known to me to be the same person whose name is subscribed to the foregoing instrument, appeared before me this day in person and being first duly sworn by me severally acknowledged that as such _____, he signed and delivered the instrument pursuant to authority given by as his free and voluntary act and as the free and voluntary act and deed of _____, for the uses and purposes therein set forth.

GIVEN under my notarial seal this _____ day of _____, 2014.

_____
NOTARY PUBLIC

EXHIBIT A
LEGAL DESCRIPTION OF
FIRST FM, LLC

LOT 7 (EXCEPT THE EAST 6 INCHES THEREOF) AND ALL OF LOT 9, 10 AND 11 IN ASSESSOR'S SECOND DIVISION OF LOTS 9 TO 16 INCLUSIVE IN BLOCK 8 IN WOLCOTT'S ADDITION TO CHICAGO IN SECTION 9, TOWNSHIP 39 NORTH RANGE 14 EAST OF THE THIRD PRINCIPAL MERIDIAN, IN COOK COUNTY, ILLINOIS

Commonly known as: 33 W. Illinois Street, Chicago, Illinois
Property Index No.: 17-09-255-001-0000; 17-09-255-002-0000; 17-09-255-003-0000; 17-09-255-004-0000; and 17-09-255-005-0000

LEGAL DESCRIPTION OF
40 W. HUBBARD, LLC

LOT 8 AND THE WEST 1/2 OF LOT 7 IN BLOCK 8 IN WOLCOTT'S ADDITION TO CHICAGO, A SUBDIVISION IN THE EAST 1/2 OF THE NORTHEAST 1/4 OF SECTION 9, TOWNSHIP 39 NORTH, RANGE 14, EAST OF THE THIRD PRINCIPAL MERIDIAN, IN COOK COUNTY, ILLINOIS

Commonly known as: 40 W. Hubbard Street, Chicago, Illinois
Property Index No.: 17-09-255-019-0000 and 17-09-255-020-0000

EXHIBIT B

PLAT OF EASEMENT
(Attached)

EXHIBIT "B"

PLAT OF EASEMENT

THAT PART OF THE 18 FOOT PUBLIC ALLEY LYING NORTH OF AND ADJOINING LOT 8 IN BLOCK 8 IN WOLCOTT'S ADDITION TO CHICAGO, A SUBDIVISION IN THE EAST 1/2 OF THE NORTHEAST 1/4 OF SECTION 9, TOWNSHIP 39 NORTH, RANGE 14, EAST OF THE THIRD PRINCIPAL MERIDIAN, RECORDED JULY 2, 1835, LYING BELOW A HORIZONTAL PLANE HAVING AN ELEVATION OF +43.39 FEET CHICAGO CITY DATUM AND LYING ABOVE A HORIZONTAL PLANE HAVING AN ELEVATION OF +28.39 FEET CHICAGO CITY DATUM AND LYING WITHIN ITS HORIZONTAL BOUNDARY PROJECTED VERTICALLY AND DESCRIBED AS FOLLOWS: BEGINNING AT A POINT 18.99 FEET WEST OF THE NORTHWEST CORNER OF SAID LOT 8 AS MEASURED ALONG THE NORTH LINE THEREOF, SAID NORTH LINE HAVING AN ASSUMED BEARING OF NORTH 89°44'49" EAST; THENCE NORTH 00°38'54" EAST 18.00 FEET TO A POINT ON THE NORTH LINE OF SAID ALLEY; THENCE NORTH 89°44'49" EAST ALONG THE NORTH LINE OF SAID ALLEY 10.00 FEET; THENCE SOUTH 00°38'54" WEST 18.00 FEET TO A POINT ON THE SOUTH LINE OF SAID ALLEY; THENCE SOUTH 89°44'49" WEST ALONG THE SOUTH LINE OF SAID ALLEY 10.00 FEET TO THE POINT OF BEGINNING, IN COOK COUNTY, ILLINOIS

CONTAINING 180 SQUARE FEET, MORE OR LESS.

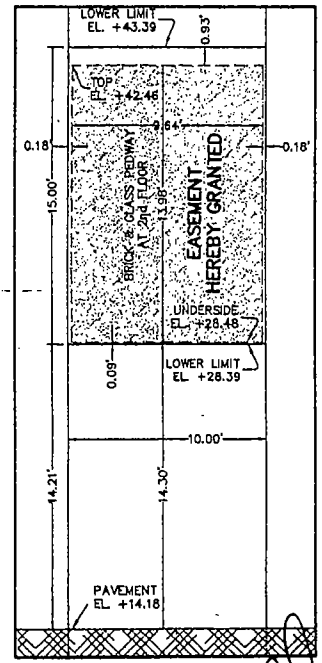

SECTION A–A
NO SCALE

BELOW GRADE
PAVEMENT
BUILDING
BUILDING ABOVE GRADE

N. DEARBORN STREET
(RECORD 80 FT. PUBLIC R.O.W.)

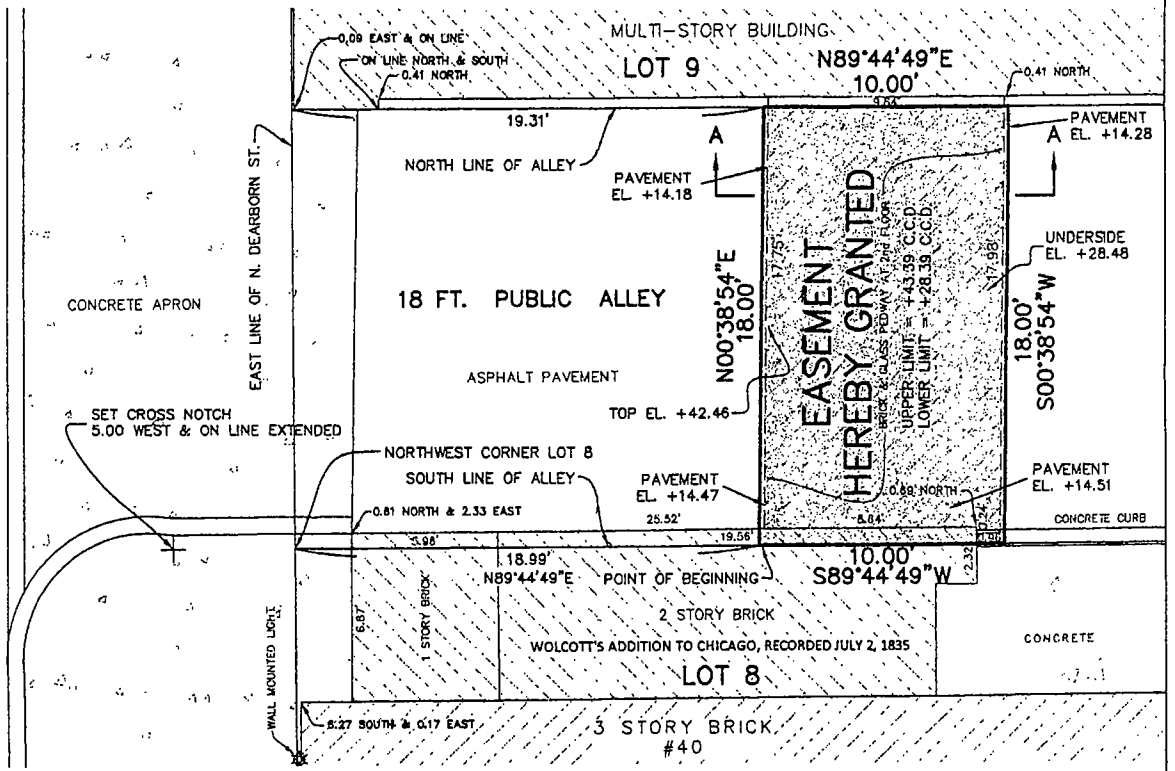

PREPARED FOR:
FRIEDMAN PROPERTIES LTD
350 NORTH CLARK STREET SUITE 400
CHICAGO, IL 60654

SURVEY NOTES:

DIMENSIONS SHOWN HEREON ARE MEASURED UNLESS OTHERWISE NOTE.

R. & M. denotes Record and Measured distances respectively.

Distances are marked in feet and decimal parts thereof. Compare all points BEFORE building by same and at once report any differences BEFORE damage is done.

For easements, building lines and other restrictions not shown on survey plat refer to your abstract, deed, contract, title policy and local building line regulations.

NO dimensions shall be assumed by scale measurement upon this plat.

Monumentation or witness points were not set at the clients request.

Unless otherwise noted hereon the Bearing Basis, Elevation Datum and Coordinate Datum if used is ASSUMED.

COPYRIGHT GREMLEY & BIEDERMANN, INC. 2013 "All Rights Reserved"

GRAPHIC SCALE

5 0 2.5 5
(IN FEET)
1" = 5'

CITY OF CHICAGO BENCHMARK # 4345
ELEVATION = 22.534 CHICAGO CITY DATUM

LOCATION: NORTH CLARK STREET & WEST KINZIE STREET ABOUT ON THE SOUTH LINE OF WEST KINZIE STREET, ABOUT 19.0 FEET WEST OF THE WEST LINE OF NORTH CLARK STREET; A MARK CUT AT THE NORTHEAST CORNER OF A GRANITE BASE OF A 6-STORY BUILDING. MARK IS 3.42 FEET ABOVE SIDEWALK.

State of Illinois)
County of Cook)ss

We, GREMLEY & BIEDERMANN, INC. hereby certify that we have surveyed the above described property and that the plat hereon drawn is a correct representation of said survey corrected to a temperature of 62° Fahrenheit.

Field measurements completed on MAY 14, 2013

Signed on Aug. 19, 2013.

By: Robert G. Biedermann

ROBERT G. BIEDERMANN
Professional Illinois Land Surveyor No. 2802
My license expires November 30, 2014
This professional service conforms to the current Illinois minimum standards for a boundary survey

ROBERT G. BIEDERMANN 2802 PROFESSIONAL LAND SURVEYOR STATE OF ILLINOIS CHICAGO, ILLINOIS

CDOT# 09-42-12-3582

REVISED: AUGUST 16, 2013 PER ORDER #2013-18222 [RJT]

ORDERED BY: FRIEDMAN PROPERTIES LTD		CHECKED	DRAWN: RJT
ADDRESS: 40 WEST HUBBARD STREET			

GREMLEY & BIEDERMANN
A Division of PLCS, CORPORATION
License No. 184-005522 Professional Land Surveyors
6685 North Blaton Avenue, Chicago, IL 60630
Telephone: (773) 693-9102 FAX: (773) 286-4184 EMAIL: INFO@PLCS-SURVEY.COM

ORDER NO.	DATE	PAGE NO.
2013-17766-001	JUNE 5, 2013	1 OF 2
	SCALE 1 INCH = 5 FEET	

G:\CAD\2013\2013-17766\2013-17766-001.dwg

EXHIBIT "B"

PLAT OF EASEMENT

"A"
KINZIE'S ADDITION TO CHICAGO BEING A SUB OF
THE N. FRAC. OF SEC. 9-39-14
REC. JAN 18, 1834 DOC. # 69 1/2.

"B"
WOLCOTT'S ADDN. TO CHICAGO, THE E1/2 OF
THE N.E. 1/4 OF SEC. 9-39-14
THAT PORTION S. OF OHIO ST. REC. JULY 2, 1835.
THAT PORTION N. OF OHIO ST. REC. AUG. 2, 1835.

"C"
ASSR'S DIVN. OF LOTS 9 TO 16 INCL. IN BLK. 8,
WOLCOTT'S ADDN. TO CHICAGO.
ANTE-FIRE

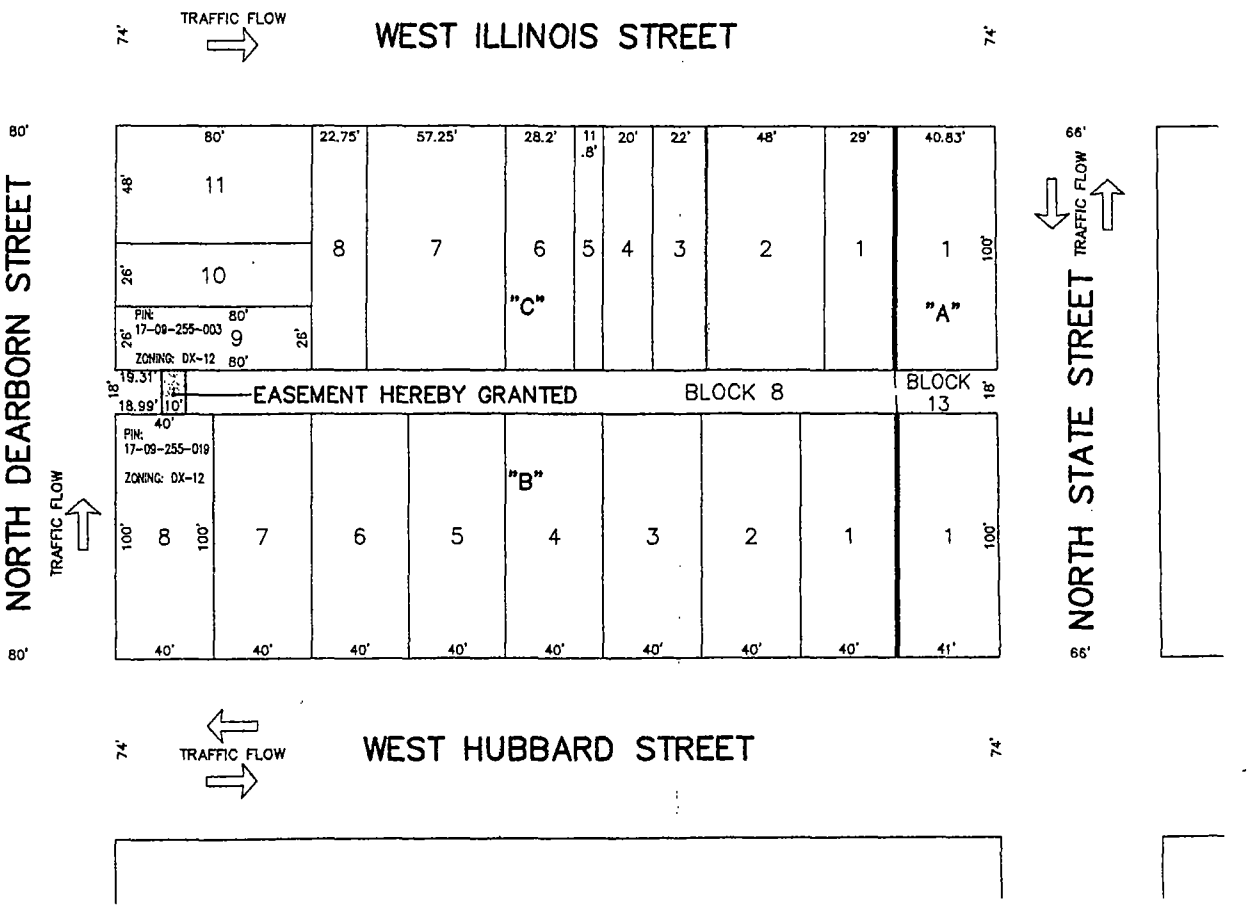

20

CDOT# 09-42-12-3582

REVISED: AUGUST 16, 2013 PER ORDER #2013-18222 [RJT]

AUG 27, 2013

ORDERED BY: FRIEDMAN PROPERTIES LTD		CHECKED:	DRAWN: RJT
ADDRESS: 40 WEST HUBBARD STREET			

GREMLEY & BIEDERMANN
A DIVISION OF PLCS, CORPORATION
License No. 184-005372 PROFESSIONAL LAND SURVEYORS
4368 NORTH ELSTON AVENUE, CHICAGO, IL 60630
TELEPHONE: (773) 685-8102 FAX: (773) 286-4184 EMAIL: INFO@PLCS-SURVEY.COM

ORDER NO.	DATE:	PAGE NO.
2013-17766-001	JUNE 6, 2013	2 OF 2
	SCALE: 1 INCH = 5 FEET	

G:\CAD\2013\2013-17766\2013-17766-001.dwg

SURVEY NOTES:

DIMENSIONS SHOWN HEREON ARE RECORD UNLESS OTHERWISE NOTE.

R. & M. denotes Record and Measured distances respectively.

EXHIBIT C
LEGAL DESCRIPTION OF EASEMENT AREA

THAT PART OF THE 18 FOOT PUBLIC ALLEY LYING NORTH OF AND ADJOINING LOT 8 IN BLOCK 8 IN WOLCOTT'S ADDITION TO CHICAGO, A SUBDIVISION IN THE EAST 1/2 OF THE NORTHEAST 1/4 OF SECTION 9, TOWNSHIP 39 NORTH, RANGE 14, EAST OF THE THIRD PRINCIPAL MERIDIAN, RECORDED JULY 2, 1835, LYING BELOW A HORIZONTAL PLANE HAVING AN ELEVATION OF +43.39 FEET CHICAGO CITY DATUM AND LYING ABOVE A HORIZONTAL PLANE HAVING AN ELEVATION OF +28.39 FEET CHICAGO CITY DATUM AND LYING WITHIN ITS HORIZONTAL BOUNDARY PROJECTED VERTICALLY AND DESCRIBED AS FOLLOWS: BEGINNING AT A POINT 18.99 FEET WEST OF THE NORTHWEST CORNER OF SAID LOT 8 AS MEASURED ALONG THE NORTH LINE THEREOF, SAID NORTH LINE HAVING AN ASSUMED BEARING OF NORTH 89°44'49" EAST; THENCE NORTH 00°38'54" EAST 18.00 FEET TO A POINT ON THE NORTH LINE OF SAID ALLEY; THENCE NORTH 89°44'49" EAST ALONG THE NORTH LINE OF SAID ALLEY 10.00 FEET; THENCE SOUTH 00°38'54" WEST 18.00 FEET TO A POINT ON THE SOUTH LINE OF SAID ALLEY; THENCE SOUTH 89°44'49" WEST ALONG THE SOUTH LINE OF SAID ALLEY 10.00 FEET TO THE POINT OF BEGINNING, IN COOK COUNTY, ILLINOIS.

EXHIBIT D
PLANS
(Attached)

EXHIBIT D
EXISTING STRUCTURE

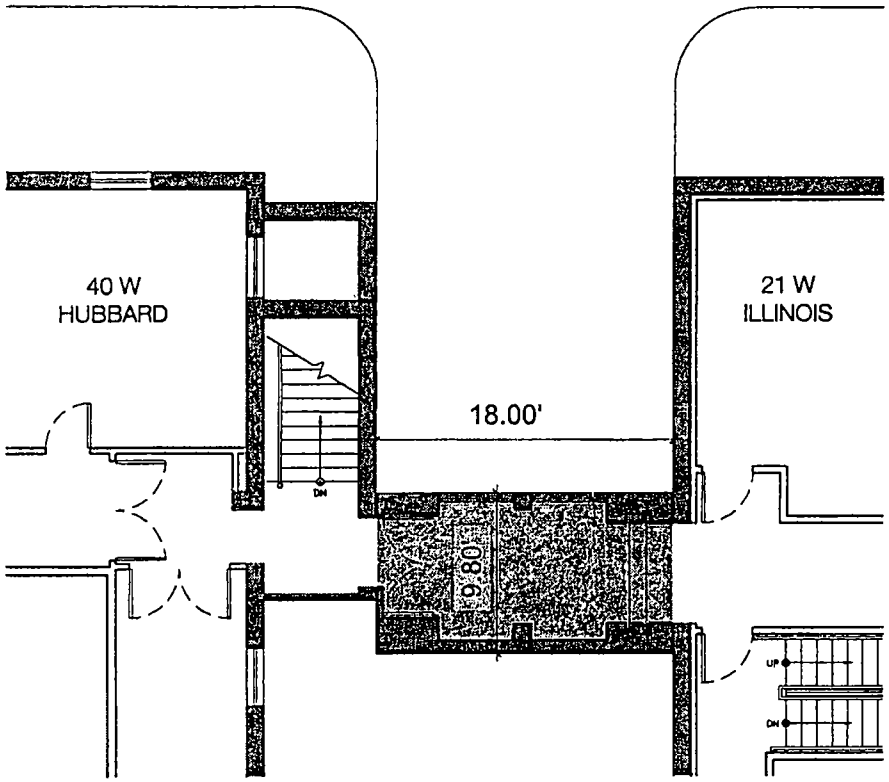

1 BRIDGE PLAN
3/32" = 1'-0"

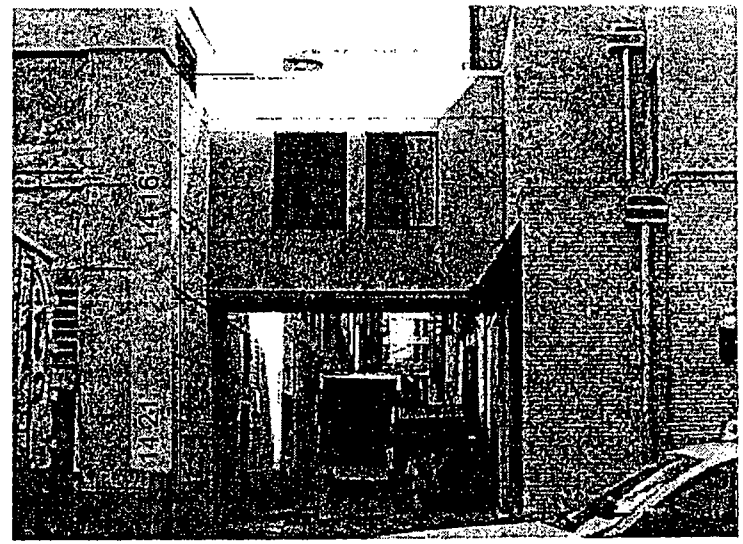

2 SKYBRIDGE IMAGE- WEST ELEV
NTS

Note: Subject premises is shaded

FRIEDMAN PROPERTIES
350 North Clark Street Suite 400 Chicago IL 60654
Phone (312) 644-1100 Facsimile (312) 644-2898
friedmanproperties.com

40 West Hubbard
Skybridge

Plans are for preliminary design purposes. Friedman Properties,Ltd. advises field verification of existing conditions and dimensions prior to use.

City of Chicago

O2014-6842

Office of the City Clerk

Document Tracking Sheet

Meeting Date:	9/10/2014
Sponsor(s):	Reilly (42)
Type:	Ordinance
Title:	Long term easement agreement with SP5 Wood K2 Apartments LLC for pedestrian overpass
Committee(s) Assignment:	Committee on Transportation and Public Way

TRANSPORTATION

ORDINANCE FOR LONG TERM EASEMENT

WHEREAS, the City of Chicago ("City") is a home rule unit of government by virtue of the provisions of the Constitution of the State of Illinois of 1970 and, as such, may exercise any power and perform any function pertaining to its government and affairs; and

WHEREAS, the City Council of the City of Chicago, after due investigation and consideration, has determined that the nature and extent of the public use and the public interest to be subserved is such as to warrant a long term easement for an existing pedestrian overpass over the public alley described in the following ordinance; now therefore,

WHEREAS, SP5 Wood K2 Apartments, LLC, a Delaware limited liability company ("Grantee") is the owner of the property commonly identified as 365 North Halsted Street, Chicago, Illinois ("Grantee's Property"); and

WHEREAS, Grantee has proposed the development of a pedestrian overpass (the "Overpass') to bridge the public right of way between the Grantee's Property and the existing commercial building occupied by a grocery store located at 370 North Des Plaines Avenue (the "Des Plaines Building"); and

WHEREAS, the Overpass will promote safety and welfare by allowing the residents of the Grantee's Property to traverse between the Grantee's Property and the Des Plaines Building protected from the weather and vehicular traffic on N. Union Avenue; and

WHEREAS, Grantee has expended a substantial sum in constructing the Overpass, and related construction, in order to facilitate the interconnection between the Grantee's Property and the Des Plaines Building; and

WHEREAS, the Overpass will require the use of the public right-of-way, specifically the limited air rights above the grade of the alley, as more fully described on the Plat of Easement attached hereto and make a part hereof as Exhibit A; and

WHEREAS, the Department of Transportation has determined that the Overpass will not interfere with the City's traffic infrastructure and will benefit the business; and

WHEREAS, the City is willing to grant Grantee an easement on the same terms and conditions set forth in the Public Way Easement Agreement (the "Public Way Easement Agreement") attached hereto and incorporated herein as Exhibit B; now, therefore,

Be it Ordained by the City Council of the City of Chicago;

SECTION 1. The foregoing recitals are hereby incorporated herein and adopted as the findings of the City Council.

SECTION 2. The Commissioner of the Department of Transportation (the "Commissioner") or a designee of the Commissioner is each hereby authorized, along

with the approval of the City's Corporation Counsel as to form and legality, to execute and deliver the Public Way Easement Agreement between Grantee and the City, in the form attached thereto as Exhibit B and made a part hereof, and such other supporting documents as may be necessary or appropriate to carry out and comply with the provisions of the Public Way Easement Agreement.

SECTION 3. If any provision of this ordinance shall be held to be invalid or unenforceable for any reason, the invalidity or unenforceability of such provision shall not affect any of the other provisions of this ordinance.

SECTION 4. The long term easement herein provided for is made upon the express condition that within 180 days after the passage of this ordinance, Grantee shall pay or cause to be paid to the City of Chicago as compensation for the benefits which will accrue to the owner of the property abutting said part of the public alley hereby bridged the sum of _____ dollars ($) which sum in the judgment of this body will be equal to such benefits.

SECTION 5. The Public Way Easement Agreement herein provided for is made upon the express condition that within one hundred eighty (180) days after the passage of this ordinance, SP5 Wood K2 Apartments, LLC shall file or cause to be filed for recording in the Office of the Recorder of Deeds of Cook County, Illinois a copy of the Public Way Easement Agreement, together with its accompanying Plat of Easement as approved by the Department of Transportation's Superintendent of Maps and Plats; as well as a separately recorded oversized and legible copy of the same Plat of Easement for greater clarity.

SECTION 6. This ordinance shall take effect upon its passage and need not be recorded. The Public Way Easement Agreement will take effect upon recording.

Easement approved:

Rebekah Scheinfeld
Commissioner of Transportation

Approved as to form and legality:

Richard Wendy
Deputy Corporation Counsel

Honorable Brendan Reilly
Alderman 42nd Ward

EXHIBIT A

PLAT OF EASEMENT
(Attached)

EXHIBIT "A"

PLAT OF EASEMENT

BENCHMARK # 2263
ELEVATION = 19.029 CHICAGO CITY DATUM (C.C.D.)

LOCATION: CLINTON STREET & LAKE STREET, SOUTHEAST CORNER MARK CUT ON NORTHWEST CORNER ON TOP OF GRANITE BASE AT THE NORTHWEST CORNER OF CHICAGO & NORTHWESTERN STATION BUILDING, 4.92 FEET ABOVE CEMENT WALK

SURVEY NOTES:

ALL DIMENSIONS SHOWN ON THIS PAGE ARE MEASURED DISTANCES
UNLESS OTHERWISE NOTED

Note R. & M. denotes Record and Measured distances respectively.

Distances are marked in feet and decimal parts thereof. Compare all points BEFORE building by same and at once report any differences BEFORE damage is done.

For easements, building lines and other restrictions not shown on survey plat refer to your abstract, deed, contract, title policy and local building line regulations.

NO dimensions shall be assumed by scale measurement upon this plat.

Monumentation or witness points were not set at the clients request.

Monuments not found.

Unless otherwise noted hereon the Bearing Basis, Elevation Datum and Coordinate Datum if used is ASSUMED.

COPYRIGHT GREMLEY & BIEDERMANN, INC. 2013 "All Rights Reserved"

SURVEY PREPARED FOR:
SP5 WOOD K2 APARTMENTS LLC c/o FRC REALTY INC
222 S RIVERSIDE PLAZA STE 600
CHICAGO IL 60606

THAT PART OF NORTH UNION STREET, A 66 FOOT WIDE PUBLIC RIGHT OF WAY, LYING ABOVE AN ELEVATION OF +31.00 FEET ABOVE CHICAGO CITY DATUM, LYING BELOW AN ELEVATION OF +45.00 FEET ABOVE CHICAGO CITY DATUM AND LYING EAST OF AND ADJOINING BLOCK 60 AND LYING WEST OF AND ADJOINING BLOCK 59 IN CANAL TRUSTEES' SUBDIVISION OF LOTS AND BLOCKS IN THE ORIGINAL TOWN OF CHICAGO IN THE SOUTHWEST 1/4 OF SECTION 9, TOWNSHIP 39 NORTH, RANGE 14, EAST OF THE THIRD PRINCIPAL MERIDIAN, RECORDED AUGUST 31, 1848 ANTE-FIRE AND RE-RECORDED APRIL 9, 1872 AS DOCUMENT 23136 AND RE-RECORDED SEPTEMBER 24, 1877 AS DOCUMENT 151607, DESCRIBED AS FOLLOWS: BEGINNING AT THE INTERSECTION OF THE NORTHERLY EXTENSION OF THE EAST LINE OF BLOCK 60 AFORESAID WITH A LINE 14 FEET NORTH OF AND PARALLEL WITH THE NORTH LINE OF SAID BLOCK 60, BEING ALSO WEST LINE OF NORTH UNION STREET AFORESAID; THENCE SOUTH 00 DEGREES 12 MINUTES 33 SECONDS EAST ALONG SAID WEST LINE OF NORTH UNION STREET, 115.79 FEET TO THE **POINT OF BEGINNING**; THENCE SOUTH 55 DEGREES 05 MINUTES 57 SECONDS EAST 80.57 FEET TO THE EAST LINE OF SAID NORTH UNION STREET, BEING ALSO THE WEST LINE OF BLOCK 59 AFORESAID; THENCE SOUTH 00 DEGREES 13 MINUTES 38 SECONDS EAST ALONG SAID EAST LINE OF NORTH UNION STREET, 17.12 FEET; THENCE NORTH 55 DEGREES 05 MINUTES 57 SECONDS WEST 80.57 FEET TO THE WEST LINE OF SAID NORTH UNION STREET, BEING ALSO THE EAST LINE OF BLOCK 60 AFORESAID; THENCE NORTH 00 DEGREES 12 MINUTES 33 SECONDS WEST ALONG SAID WEST LINE OF NORTH UNION STREET, 17.11 FEET TO THE POINT OF BEGINNING, IN COOK COUNTY, ILLINOIS.

CONTAINING 1,128 SQUARE FEET OF LAND, MORE OR LESS.

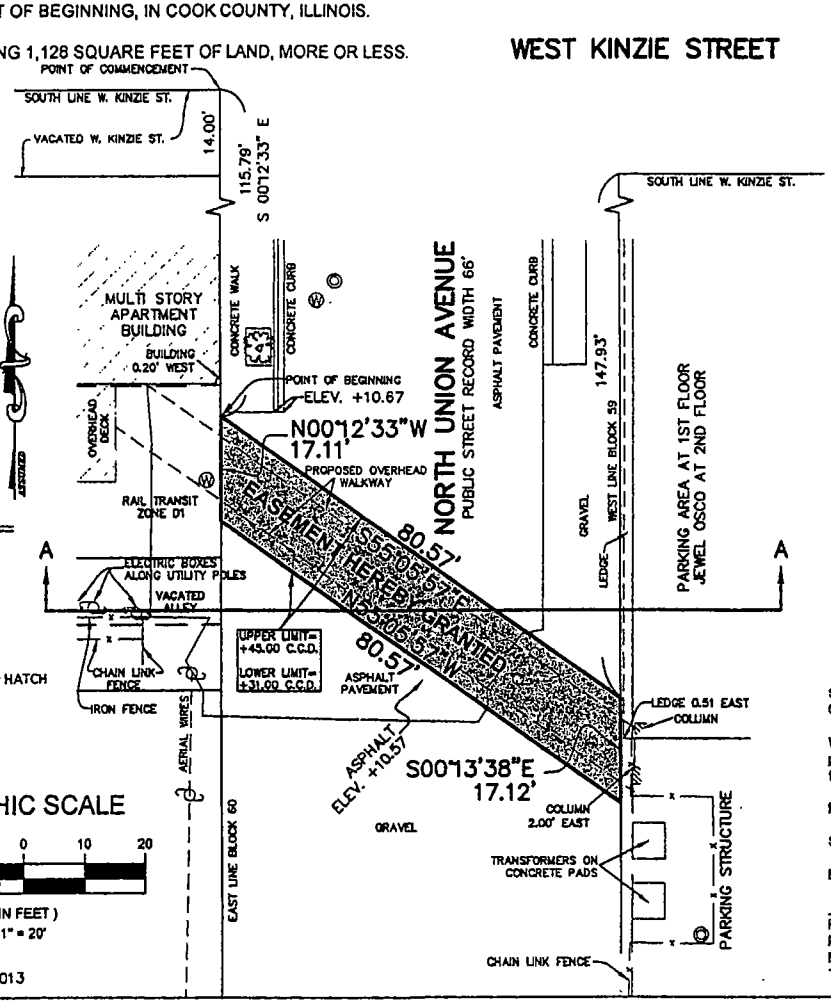

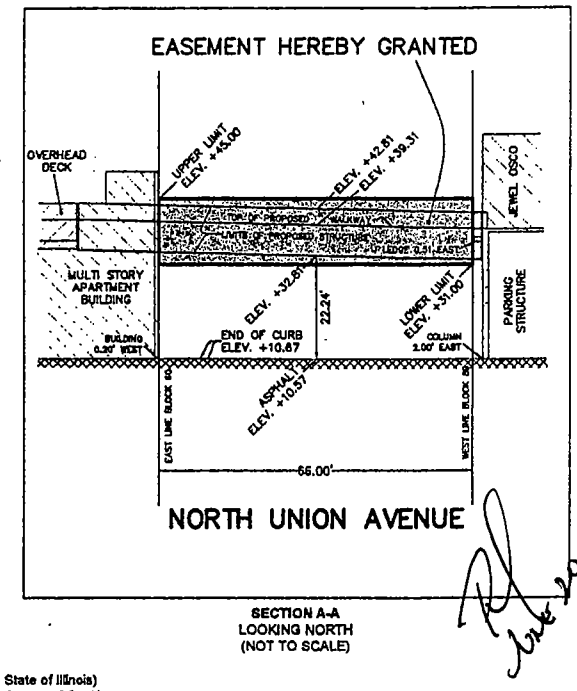

SECTION A-A
LOOKING NORTH
(NOT TO SCALE)

LEGEND

- Water MH
- Utility Pole
- Electric Light Pole
- Tree - Deciduous
- Unclassified Manhole
- AERIAL WIRES
- OVERHEAD LEDGE
- PROPOSED WALK WAY
- RAIL TRANSIT ZONE D1
- BUILDING HATCH
- EASEMENT HEREBY GRANTED HATCH

CDOT# 09-27-13-3611

ORDERED BY: SP5 WOOD K2 APARTMENTS LLC | CHECKED: | DRAWN: RJT
ADDRESS: KINZIE STATION NORTH PARCEL D (345 N HALSTED ST)

GREMLEY & BIEDERMANN
A Division of FLCS, Corporation
License No. 184-005329
Professional Land Surveyor
4505 North Elston Avenue, Chicago, IL 60630
Telephone: (773) 685-5152 Fax: (773) 286-4184 Email: INFO@FLCS-Survey.com

ORDER NO. 2013-17912-001 | DATE: JUNE 10, 2013 | SCALE: 1 INCH = 100 FEET | PAGE NO. 1 OF 2

G:\CAD\2013\2013-17912\2013-17912-001 p1.dwg

GRAPHIC SCALE
20 0 10 20
(IN FEET)
1" = 20'

REVISED: JUNE 20, 2013

State of Illinois)
County of Cook)ss

We, GREMLEY & BIEDERMANN, INC. hereby certify that we have surveyed the above described property and that the plat hereon drawn is a correct representation of said survey corrected to a temperature of 62° Fahrenheit.

Field measurements completed on JUNE 10, 2013.

Signed on June 20, 2013

By: Robert G. Biedermann

Robert G. Biedermann
Professional Illinois Land Surveyor No. 2802
My license expires November 30, 2014
This professional service conforms to the current Illinois minimum standards for a boundary survey.

ROBERT G. BIEDERMANN 2802 PROFESSIONAL LAND SURVEYOR STATE OF ILLINOIS CHICAGO, ILLINOIS

EXHIBIT B

PUBLIC WAY EASEMENT AGREEMENT

This Instrument Prepared
By and After Recording
Return to:
Karen Bielarz
Senior Counsel
City of Chicago
Department of Law
121 North LaSalle Street
Room 600
Chicago, Illinois 60602

(The Above Space For Recorder's Use Only)

Public Way Easement Agreement
(North Union Street Pedestrian Bridge)

This Agreement (the "Agreement") is entered into as of this ____day of ____ 2014, by and between the **CITY OF CHICAGO**, an Illinois home rule municipal corporation, by and through its Department of Transportation, (the "City") and **SP5 WOOD K2 APARTMENTS, LLC,** a Delaware limited liability company ("Grantee"). City and Grantee together shall be referred to herein from time to time as the "Parties".

Witnesseth:

WHEREAS, Grantee is the owner of a to be constructed multi-story residential property commonly known as 365 North Halsted Street, Chicago, Illinois, as legally described on **Exhibit A** attached hereto and made a part hereof (the "Property"); and

WHEREAS, Grantee has proposed the construction and development of a pedestrian overpass ("Overpass") to connect the Property to an existing commercial building occupied by a grocery store located at 370 North Des Plaines Avenue (the "Des Plaines Building") over and above the grade of the City's public right-of-way ("Street") by approximately 1,128 square feet, more or less ("Easement Area"), as more fully described on the Plat of Easement ("Plat") attached hereto as **Exhibit B**; and

WHEREAS, the Property and Des Plaines Building together shall be referred to herein as the "Overpass Buildings"; and

WHEREAS, the Overpass will require the use of the Street, specifically use of certain of the air rights above North Union Avenue, as more fully depicted on the Plat; and

WHEREAS, the Grantee requires the use of the Overpass, which lies above the grade of the Street, and the Easement Area, for safe pedestrian movement within the Overpass Buildings; and

WHEREAS, the Overpass will promote public safety and welfare by allowing the residents of the Property to traverse between the Property and the Des Plaines Building protected from the weather and vehicular traffic on N. Union Avenue; and

NOW, THEREFORE, in consideration of the above preambles, the mutual covenants herein contained, and other good and valuable consideration, the receipt and sufficiency of which are hereby acknowledged, the parties agree as follows:

Grant of Easement Area. The City hereby grants to Grantee an easement ("Easement") to use and occupy, in accordance with this Agreement, those certain limited air rights in and above the Street in the Easement Area, as identified and legally described on the Plat, for the installation, operation, maintenance, use, repair and replacement of the Overpass at Grantee's sole cost and expense. The Parties hereto may, upon review and approval of the Commissioner ("Commissioner") of the Department of Transportation, or any successor department ("CDOT"), may substitute a revised Easement legal description for the Easement legal description set forth on **Exhibit C** attached hereto and made a part hereof, subject to review and approval of the City's Corporation Counsel.

1. **Terms.** The following terms and conditions apply to the Easement:

(a) The Easement is an easement appurtenant in favor of the Grantee's Property.

(b) The Easement is granted for a term of twenty (20) years ("Term") provided that the Grantee pays to the City of Chicago the appraised fair market value of the Easement in the amount of ($_____).

(c) The Easement shall burden the Easement Area as the servient tenement.

(d) Grantee warrants to the City that it is the owner ("Owner") of the Property and will be the Owner of the Overpass upon its completion and that the Grantee has sufficient title and fee interest to/in the Property to enter into this Agreement.

(e) The public way Easement granted pursuant to this Agreement constitutes a contemporaneous grant of interest in real property and is not executory in nature.

(f) Grantee shall not transfer any interest in the Easement without prior written consent by the CDOT Commissioner.

2. **Grantee's Obligations.**

(a) The Grantee, at its own cost and expense, shall design, construct and diligently pursue completion of the Overpass in accordance with the plans ("Plans") contained in **Exhibit D**, attached hereto and incorporated herein.

(b) Prior to the commencement of the construction of the Overpass, the Grantee shall develop and deliver to the Commissioner for his review and approval proposed Plans. The Grantee expressly warrants that the Overpass shall be designed and constructed in compliance with all federal, state and local laws and regulations. The Grantee expressly warrants that the Overpass shall be designed and constructed in compliance with accessibility standards, including, but not limited to: (1) the Americans with Disabilities Act of 1990, 42 U.S.C. 12101, et seq., and the regulations promulgated thereunder; (2) the Illinois Environmental Barriers Act (410 ILCS 25/ 1 et seq. (1996)); (3) The Illinois Accessibility Code, 71 Ill. A. Code 400; (4) all local City ordinances, codes, regulations.

(c) The Grantee shall be responsible for obtaining approvals of and paying for any and all removals, relocations, alterations, additional maintenance and restorations of or to any utility or public service structures or facilities, or any structures or facilities located in or adjacent to the Easement Area which are owned by the City, including pavements, bridges, poles, and other facilities and utilities, which are or may be necessary or appropriate to facilitate construction of or work related to the Overpass. The Grantee shall be responsible for obtaining the consent of and making suitable arrangements with all entities owning and having an interest in such structures and facilities, including any City department.

(d) The Grantee shall secure all necessary permits, including but not limited to, building permits.

(e) Prior to commencement of the construction of the Overpass, the Grantee shall provide evident reasonably acceptable to the Commissioner that the owner of the Des Plaines Building has consented to the attachment of the Overpass to the Des Plaines Building; and

(f) In the event Grantor or any other party proceeds with construction of the high speed rail project, the planned route of which runs through Union Avenue under the Easement Area, Grantor hereby reserves the right to attach emergency pedestrian egress facilities relating to such high speed rail project to the Overpass, and Grantee hereby agrees to cooperate with Grantee and any other party construction the high speed rail project in connection therewith, provided such emergency egress facilities do not unreasonably interfere with Grantee's use of the Overpass for the purposes herein described.

3. **Uses Within the Easement Area.**

a) The Overpass shall be open for use by the public at such times that the Overpass Buildings are open to the public.

b) The Grantee may not authorize the Overpass for any purpose that will substantially interfere with the use of the Overpass by the public.

c) The Grantee may utilize the Overpass for exhibits, displays and the like that shall not substantially interfere with the public's use described in this Agreement.

d) Grantee may establish reasonable rules and regulations related to the use by the public of the Overpass. Grantee may at its sole discretion control the use of and access to the Overpass Buildings through the Overpass. Notwithstanding the foregoing, the City reserves a right to access the Overpass and Easement Area for City business purposes and services available to all similarly situated improvements.

4. **Overpass Alterations.**

Grantee may from time to time replace, remodel or demolish all or any portion of the Overpass so long as the Grantee secures the prior written approval of the Commissioner (or any successor department's Commissioner) and City Council for alterations that may affect the Easement Area or other portions of the public right-of-way before making any alterations to the Overpass that would change the description provided on the Plat.

5. **Removal and Restoration.** Grantee shall have the right to terminate this Easement at any time. Upon termination of the Easement granted by this Agreement the Grantee, without cost or expense to the City, shall promptly remove the Overpass, and all other structures and facilities related to the Overpass as may be located in the Easement Area and other affected public way. Grantee shall restore the public way to the extent altered, disturbed, or damaged by the installation, construction, use, operation, inspection, maintenance, repair, replacement or removal of the Overpass, and all work related thereto, to a proper condition under the supervision and to the satisfaction of the Commissioner and in accordance with the Municipal Code of Chicago.

6. **Indemnity.** Except with respect to the negligent or wrongful intentional acts of City (to the extent the same are the cause of an injury or loss to a third person), Grantee hereby indemnifies and agrees to hold harmless and defend City from and against any and all claims, demands, damages, lawsuits, legal proceedings, losses, liens, liabilities, judgments, orders or decrees, and all reasonable costs and expenses (including, without limitation, reasonable attorneys' fees, court costs, and other reasonable expenses related to litigation), arising from or as a result of the death of, or any accident, injury, loss or damage whatsoever caused to the City, any natural person, or the City's property, including but not limited to the Easement Area and all other impacted City right-of-way, the property of any person, arising out of, or occurring in any manner relating to the Easement Area, or the Overpass. In the event any legal action is taken against City or its agents or any claim is made relating to the Easement Area or the Overpass, the City may elect to tender said defense to Grantee which shall and must defend such action or claim at Grantee's own expense and City shall cooperate with Grantee in the defense thereof. Grantor shall have the right to join Grantee as a party defendant in any such legal action. This indemnity shall not be the exclusive remedy of the City, and City shall maintain whatever other right of indemnity it may have under common law, by statute, or by ordinance. This indemnification shall survive any termination or expiration of this Agreement.

7. **Grantee's Operation, Maintenance and Security of the Easement Area and Overpass during the Term of this Agreement.**

(a) Grantee shall maintain the Easement Area and Overpass at its sole cost and expense.

(b) Grantee shall maintain the Easement Area and Overpass so that the improvement does not unduly interfere with any use of the public way by the City, the public, or any person or entity authorized to use or occupy the public way.

(c) Grantee shall conduct regular, documented inspections of the Overpass and the Easement Area and maintain the Overpass and Easement Area in a structurally sound, clean, aesthetically attractive, and usable condition consistent with the public use required by this Agreement. All Overpass and Easement Area maintenance records shall be made available to CDOT upon CDOT's written request for such documentation to Grantee.

(d) Grantee shall attach no fixtures, post no verbiage, signage, symbols, art or advertising of any kind on the structure, or on the interior of the structure that may be visible from the exterior. The Grantee shall not lease nor enter into any agreement for the Overpass or Easement Area lying over, under, on or in the public way for advertising space purposes, or for any other promotional use(s) for the Grantee or any third parties.

(e) Grantee shall cooperate with the City concerning the coordination of uses of the public way, including prompt responses to inquiries, attending meetings and site visits, and providing complete disclosure of information concerning the Easement Area and Overpass.

(f) Grantee shall pay for any and all utility expenses incurred with respect to the operation, maintenance, repair, and/or replacement of the Overpass, or any part thereof, within the Easement Area.

(g) Grantee shall provide security over the Easement Area and Overpass at its sole cost and expense.

8. **City Has No Maintenance and Operational Duties.** The Grantee acknowledges that City is not responsible for the operation, maintenance, repair, and/or replacement of or security of the Easement Area and the Overpass, and City has no obligations with respect thereto (other than the provision, through the exercise of the City's right to access the Overpass and Easement Area for City business purposes and services available to all similarly situated improvements).

9. **Insurance.**

(a) The Grantee shall procure and maintain, at all times, including but not limited to, prior to commencement of construction of the Overpass, all of the types and coverages of insurance specified below, with insurance companies authorized to do business in the State of Illinois, covering all operations under this Agreement, whether performed by the Grantee or any of its contractors or subcontractors ("Contractor"). Grantee shall procure and maintain, or shall cause any/all Contractors to procure and maintain, all of the types and coverages of insurance specified below, with insurance companies authorized to do business in the State of Illinois, covering all operations under this Agreement, whether performed by Grantee or any of its Contractors.

(b) The kinds and amounts of insurance required are as follows:

(i) Workers' Compensation and Occupational Disease Insurance.

Workers' Compensation and Occupational Disease Insurance, in statutory amounts, covering all employees who are to provide Work under this Agreement. Employers' liability coverage with limits of not less than One Million Dollars ($1,000,000) each accident, illness or disease.

(ii) Commercial Liability Insurance (Primary and Umbrella).

Commercial General Liability Insurance, or equivalent, with limits of not less that Five Million Dollars ($5,000,000) per occurrence for bodily injury, personal injury, and property damage liability. All premises and operations, products/completed operations, independent contractors, explosion, collapse, underground, pollution, separation of insureds, defense and contractual liability coverages are to be included. The City is to be named as an additional insured on a primary non-contributory basis for any liability related directly or indirectly to this Agreement.

Contractors performing work for Grantee must maintain limits of not less than $2,000,000 with the same terms herein.

(iii) Automobile Liability Insurance. (Primary and Umbrella)

When any motor vehicles (owned, non-owned and hired) are used in connection with work to be performed, the Grantee provide or cause to be provided, Automobile Liability Insurance with limits of not less than Two Million Dollars ($2,000,000) per occurrence for bodily injury and property damage. The Grantor is to be named as an additional insured on a primary, non-contributory basis.

Contractor performing work for Grantee must maintain limits of not less than $1,000,000 with the same terms herein.

(c) Additional Requirements

At least thirty (30) days prior to commencement of any construction in or use of the Easement Area and/or Overpass, the Grantee must provide and cause any of its

contractors to provide the City of Chicago, Department of Transportation, 30 North LaSalle Street, Room 500, Chicago, Illinois 60602-2570, original Certificates of Insurance, to be in force on the date of this Agreement, and Renewal Certificates of Insurance, or such similar evidence, if the coverages have an expiration or renewal date occurring during the term of this Agreement. The receipt of any certificate does not constitute agreement by the City that the insurance requirements in the Agreement have been fully met or that the insurance policies indicated on the certificate are in compliance with all Agreement requirements. The failure of the City to obtain certificates or other insurance evidence from Grantee and contractor is not a waiver by the City of any requirements for the Grantee to obtain and maintain the specified coverages. The Grantee and contractor must advise all insurers of the Agreement provisions regarding insurance. Non-conforming insurance does not relieve Grantee and contractor of the obligation to provide insurance as specified herein. Non-fulfillment of the insurance conditions may constitute a violation of the Agreement, and the City retains the right to stop work until proper evidence of insurance is provided.

Grantee agrees to make commercially reasonable efforts to obtain from its insurers, when and if available in the industry, a certificate providing that such coverage shall not be suspended, voided, canceled, non-renewed, or reduced in scope or limits except after thirty (30) days' prior written notice by certified mail, return receipt requested, has been given to the City.

Any deductibles or self–insured retentions on referenced insurance coverages must be borne by Grantee and Contractor.

The Grantee hereby agrees and will cause its Contractors to agree that insurers waive their rights of subrogation against the City of Chicago, its employees, elected officials, agents, or representatives.

The coverages and limits furnished by Grantee and contractor in no way limit the Grantee's and contractor's liabilities and responsibilities specified within the Agreement or by law.

Any insurance or self-insurance programs maintained by the City of Chicago do not contribute with insurance provided by the Grantee and Contractor under the Agreement.

The required insurance to be carried is not limited by any limitations expressed in the indemnification language in this Agreement or any limitation placed on the indemnity in this Agreement given as a matter of law.

If Grantee or Contractor is a joint venture or limited liability company, the insurance policies must name the joint venture or limited liability company as a named insured.

The Grantee must require the contractor to provide the insurance required herein. All contractors are subject to the same insurance requirements of Grantee unless otherwise specified in this Agreement.

Notwithstanding any provisions in this Agreement to the contrary, the City's Risk Management Department maintains the right to modify, delete, alter or change these requirements.

10. **Default.** The Grantee shall be in default hereunder in the event of a material breach by Grantee of any term or condition of this Agreement including, but not limited to, a representation or warranty, where Grantee has failed to cure such breach within sixty (60) days after written notice of breach is given to Grantee by City setting forth the nature of such breach. Failure of City to give written notice of breach to Grantee shall not be deemed to be a waiver of the City's right to assert such breach at a later time. If the default is not capable of being cured within the sixty (60) day period, then provided Grantee has commenced to cure the default and is diligently proceeding to cure the default within the sixty (60) day period, and thereafter diligently prosecutes such cure through to completion, then the sixty (60) day period shall be extended for the length of time that is reasonably necessary to cure the default. If the default is not cured in the time period provided for herein, the City may institute such proceedings at law or in equity as may be necessary or desirable to cure and remedy the default, including but not limited to, termination of this Agreement and removal of the Overpass at the Grantee's sole expense.

11. **No Lien.** Grantee shall not permit any lien to stand against the Easement Area, North Union Avenue or any improvement thereon for any labor or material in connection with work of any character performed on the Easement Area or North Union Avenue at the discretion or sufferance of Grantee.

12. **Compliance With Law.** The Grantee agrees that the Easement Area and Overpass shall be used, and any alterations to the Overpass shall be constructed, installed, used, operated, inspected, maintained, repaired and replaced in complete compliance with all applicable laws, statutes and ordinances.

13. **Partial Invalidity.** If any clause, sentence or other portion of this Agreement shall become illegal, null or void for any reason, or shall be held by any court of competent jurisdiction to be so, the remaining portion hereof shall remain in full force and effect.

14. **Notices.** Any and all notices or other communications required or permitted pursuant hereto shall be in writing and shall be deemed to have been given if and when personally delivered or on the next following business day if transmitted by reputable overnight carrier. Notices shall be addressed to Grantee and City at their respective addresses set forth below, or to such substitute address as Grantee or City may have designated by notice in accordance herewith:

If to City:

Commissioner of Transportation
30 North LaSalle Street, Room 500
Chicago, Illinois 60602
Attn: Maps and Plats /Easements

With a copy to:

Department of Law
121 North LaSalle Street, Room 600
Chicago, Illinois 60602
Attn: Deputy Corporation Counsel
Real Estate and Land Use Division

If to Grantee:

Fifield Realty Co.
222 S. Riverside Plaza
Suite 600
Chicago, IL 60606
Attn: Alan Schachtman, Senior Vice President

With a copy to:

DLA Piper LLP
203 N. LaSalle Street
Suite 1900
Chicago, IL 60601
Attn: Richard F. Klawiter, Esq.

Addressees may be changed by the Parties by notice given in accordance with the provisions hereof.

15) **Illinois Law.** This Agreement has been negotiated, executed and delivered at Chicago, Illinois and shall be construed and enforced in accordance with the laws of Illinois, including the law of public trust with respect to the use and occupation of the public way.

16) **Execution And Recordation of Agreement.** The execution and recordation of this Agreement shall be subject to the finalization of all utility negotiations and further provided that the Grantee supplies the City with sufficient proof of ownership of the Property, and when completed, the Overpass and Property, and any other documents that the City may deem necessary.

17) **No Third-Party Beneficiaries.** This Agreement shall be binding upon and inure to the benefit solely of Grantee and City and their respective successors, assigns, licensees and legal representatives. This document and the terms hereof are intended solely for the benefit of the parties hereto and their successors, licensee and assigns, as expressly referred to herein. No other person shall have any rights, responsibilities or obligations hereunder nor may such person enforce any of the terms or be entitled to any of the benefits hereof.

18) **Authority and Validity.** Each party represents and warrants to the other party that (i) this Agreement has been duly authorized, executed and delivered by it and (ii) this Agreement constitutes the legal, valid and binding obligation of it, enforceable against it in accordance with its terms.

19) **Miscellaneous.**

(a) The terms, benefits, and privileges set forth in this Agreement shall be deemed and taken to be covenants running with the Property and shall be binding upon the Grantee, its successors and assigns having any interest in the Property.

(b) If any provision of this Agreement, or any paragraph, sentence, clause, phrase, or word or the application thereof is held invalid, illegal, null or void for any reason, or shall be held by any court of competent jurisdiction to be so, the remainder of this Agreement shall be construed as if such invalid part were never included and this Agreement shall be and remain valid and enforceable to the fullest extent permitted by law provided that this Agreement, in its entirety as so reconstituted, does not represent a material change to the rights or obligations of either of the Parties.

(c) In the event the time for performance hereunder falls on a Saturday, Sunday, or legal holiday, the actual time for performance shall be the next business day.

(d) This Agreement and the accompanying Plat shall be governed by, and construed in accordance with, the internal laws of the State of Illinois. In the event that an adjudication of any kind shall be required in connection with this Agreement, the Parties agree that the venue therefor shall be the state or federal courts located in Cook County, Illinois, whichever may be applicable.

(e) This Agreement constitutes the entire contract between the Parties with respect to the subject matter of this Agreement, and may not be modified except by an instrument in writing signed by all the Parties and dated a date subsequent to the date of this Agreement.

(f) Each Party agrees that it will execute and deliver such other reasonable documents and take such other reasonable actions as may be reasonably requested by the other party to effectuate the purposes and intention of this Agreement.

20) **Business Relationships.**

The Grantee acknowledges (A) receipt of a copy of Section 2-156-030 (b) of the Municipal Code of Chicago, (B) that it has read such provision and understands that pursuant to such Section 2-156-030 (b) it is illegal for any elected official of the City, or any person acting at the direction of such official, to contact, either orally or in writing, any other City official or employee with respect to any matter involving any person with whom the elected City official or employee has a "Business Relationship" (as defined in Section 2-156-080 of the Municipal Code of Chicago), or to participate in any discussion in any City Council committee hearing or in any City Council meeting or to vote on any matter involving the person with whom an elected official has a Business Relationship, and (c) notwithstanding anything to the contrary contained in this Agreement, that a violation of Section 2-156-030 (b) by an elected official, or any person acting at the direction of such official, with respect to any transaction contemplated by this Agreement shall be grounds for termination of this Agreement and the transactions contemplated hereby. The Grantee hereby represents and warrants that no violation of Section 2-156-030 (b) has occurred with respect to this Agreement or the transactions contemplated hereby.

21) **Patriot Act Certification.**

The Grantee represents and warrants that neither the Grantee nor any Affiliate thereof (as defined in the next paragraph) is listed on any of the following lists maintained by the Office of Foreign Assets Control of the U.S. Department of the Treasury, the Bureau of Industry and Security of the U.S. Department of Commerce or their successors, or on any other list of persons or entities with which the City may not do business under any applicable law, rule, regulation, order or judgment: the Specially Designated Nationals List, the Denied Persons List, the Unverified List, the Entity List and the Debarred List.

As used in the above paragraph, an "Affiliate" shall be deemed to be a person or entity related to the Grantee that, directly or indirectly, through one or more intermediaries, controls, is controlled by or is under common control with Grantee, and a person or entity shall be deemed to be controlled by another person or entity, if controlled in any manner whatsoever that results in control in fact by that other person or entity (or that other person or entity and any persons or entities with whom that other person or entity is acting jointly or in concert), whether directly or indirectly and whether through share ownership, a trust, a contract or otherwise.

22) **Prohibition on Certain Contributions Mayoral Executive Order 2011-4.**

Grantee agrees that Grantee, any person or entity who directly or indirectly has an ownership or beneficial interest in Grantee of more than 7.5 percent ("Owners"), spouses and domestic partners of such Owners, Grantee's contractors (i.e., any person or entity in direct contractual privity with Grantee regarding the subject matter of this Agreement) ("Contractors"), any person or entity who directly or indirectly has an ownership or beneficial interest in any Contractor of more than 7.5 percent ("Sub-owners") and spouses and domestic partners of such Sub-owners (Grantee and all the other preceding classes of persons and entities are together, the "Identified Parties"), shall not make a contribution of any amount to the Mayor of the City of Chicago (the "Mayor") or to his political fundraising committee (i) after execution of this Agreement by Grantee, (ii) while this Agreement or any Other Contract is executory, (iii) during the term of this Agreement or any Other Contract between Grantee and the City, or (iv) during any period while an extension of this Agreement or any Other Contract is being sought or negotiated.

Grantee represents and warrants that from the later to occur of (a) May 16, 2011, and (b) the date the City approached the Grantee or the date the Grantee approached the City, as applicable, regarding the formulation of this Agreement, no Identified Parties have made a contribution of any amount to the Mayor or to his political fundraising committee.

Grantee agrees that it shall not: (a) coerce, compel or intimidate its employees to make a contribution of any amount to the Mayor or to the Mayor's political fundraising committee; (b) reimburse its employees for a contribution of any amount made to the Mayor or to the Mayor's political fundraising committee; or (c) Bundle or solicit others to bundle contributions to the Mayor or to his political fundraising committee.

Grantee agrees that the Identified Parties must not engage in any conduct whatsoever designed to intentionally violate this provision or Mayoral Executive Order No. 2011-4 or to entice, direct or solicit others to intentionally violate this provision or Mayoral Executive Order No. 2011-4.

Grantee agrees that a violation of, non-compliance with, misrepresentation with respect to, or breach of any covenant or warranty under this provision or violation of Mayoral Executive Order No. 2011-4 constitutes a breach and default under this Agreement, and under any Other Contract for which no opportunity to cure will be granted, unless the City, in its sole discretion, elects to grant such an opportunity to cure. Such breach and default entitles the City to all remedies (including without limitation termination for default) under this Agreement, under any Other Contract, at law and in equity. This provision amends any Other Contract and supersedes any inconsistent provision contained therein.

If Grantee intentionally violates this provision or Mayoral Executive Order No. 2011-4 prior to the closing of this Agreement, the City may elect to decline to close the transaction contemplated by this Agreement.

For purposes of this provision:

"Bundle" means to collect contributions from more than one source, which is then delivered by one person to the Mayor or to his political fundraising committee.

"Other Contract" means any other agreement with the City of Chicago to which Grantee is a party that is (i) formed under the authority of chapter 2-92 of the Municipal Code of Chicago; (ii) entered into for the purchase or lease of real or personal property; or (iii) for materials, supplies, equipment or services which are approved or authorized by the City Council of the City of Chicago.

"Contribution" means a "political contribution" as defined in Chapter 2-156 of the Municipal Code of Chicago, as amended.

Individuals are "Domestic Partners" if they satisfy the following criteria:

(A) they are each other's sole domestic partner, responsible for each other's common welfare; and
(B) neither party is married; and
(C) the partners are not related by blood closer than would bar marriage in the State of Illinois; and
(D) each partner is at least 18 years of age, and the partners are the same sex, and the partners reside at the same residence; and
(E) two of the following four conditions exist for the partners:
    1. The partners have been residing together for at least 12 months.
    2. The partners have common or joint ownership of a residence.
    3. The partners have at least two of the following arrangements:
        a. joint ownership of a motor vehicle;
        b. a joint credit account;
        c. a joint checking account;

d. a lease for a residence identifying both domestic partners as tenants.

4. Each partner identifies the other partner as a primary beneficiary in a will.

"Political fundraising committee" means a "political fundraising committee" as defined in Chapter 2-156 of the Municipal Code of Chicago, as amended.

23) **Failure To Maintain Eligibility To Do Business With The City.**

Failure by Grantee or any controlling person (as defined in Section 1-23-010 of the Municipal Code of Chicago) thereof to maintain eligibility to do business with the City of Chicago as required by Section 1-23-030 of the Municipal Code of Chicago shall be grounds for termination of the Agreement and the transactions contemplated thereby. Grantee shall at all times comply with Section 2-154-020 of the Municipal Code of Chicago.

24) **Inspector General and Legislative Inspector General.**

It is the duty of every officer, employee, department, agency, contractor, subcontractor, Grantee and licensee of the City, and every applicant for certification of eligibility for a City contract or program, to cooperate with the City's Legislative Inspector General and with the City's Inspector General in any investigation or hearing undertaken pursuant to Chapters 2-55 and 2-56, respectively, of the Municipal Code of Chicago. The Grantee understands and will abide by all provisions of Chapters 2-55 and 2-56 of the Municipal Code of Chicago.

25) **Waste Ordinance Provisions.**

In accordance with Section 11-4-1600(e) of the Municipal Code of Chicago, Grantee warrants and represents that it, and to the best of its knowledge, its contractors and subcontractors, have not violated and are not in violation of any provisions of Section 7-28 or Section 11-4 of the Municipal Code (the "Waste Sections"). During the period while this Amendment is executory, Grantees, any general contractors or any subcontractors violation of the Waste Sections, whether or not relating to the performance of this Agreement, constitutes a breach of and an event of default under this Agreement, for which the opportunity to cure, if curable, will be granted only at the sole designation of the Chief Procurement Officer. Such breach and default entitles the City to all remedies under the Amendment, at law or in equity. This section does not limit Grantee's, general contractor's and its subcontractor's duty to comply with all applicable federal, state, county and municipal laws, statutes, ordinances and executive orders, in effect now or later, and whether or not they appear in this Amendment. Non-compliance with these terms and conditions may be used by the City as grounds for the termination of this Amendment, and may further affect Grantee's eligibility for future contract awards.

26) **Shakman Accord.**

(a) The City is subject to the May 31, 2007 Order entitled "Agreed Settlement Order and Accord" (the "Shakman Accord") and the August 16, 2007 "City of Chicago Hiring Plan" (the "City Hiring Plan") entered in Shakman v. Democratic Organization of Cook County, Case No 69 C 2145 (United States District Court for the Northern District of Illinois). Among other things, the Shakman Accord and the City Hiring Plan prohibit the City from hiring persons as governmental employees in non-exempt positions on the basis of political reasons or factors.

(b) Grantee is aware that City policy prohibits City employees from directing any individual to apply for a position with Grantee, either as an employee or as a subcontractor, and from directing Grantee to hire an individual as an employee or as a subcontractor. Accordingly, Grantee must follow its own hiring and contracting procedures, without being influenced by City employees. Any and all personnel provided by Grantee under this Agreement are employees or subcontractors of Grantee, not employees of the City of Chicago. This Agreement is not intended to and does not constitute, create, give rise to, or otherwise recognize an employer-employee relationship of any kind between the City and any personnel provided by Grantee.

(c) Grantee will not condition, base, or knowingly prejudice or affect any term or aspect to the employment of any personnel provided under this Agreement, or offer employment to any individual to provide services under this Agreement, based upon or because of any political reason or factor, including, without limitation, any individual's political affiliation, membership in a political organization or party, political support or activity, political financial contributions, promises of such political support, activity or financial contributions, or such individual's political sponsorship or recommendation. For purposes of this Agreement, a political organization or party is an identifiable group or entity that has as its primary purpose the support of or opposition to candidates for elected public office. Individual political activities are the activities of individual persons in support of or in opposition to political organizations or parties or candidates for elected public office.

(d) In the event of any communication to Grantee by a City employee or City official in violation of Section 26 (b) above, or advocating a violation of Section 26 (c) above, Grantee will, as soon as is reasonably practicable, report such communication to the Hiring Oversight Section of the City's Office of the Inspector General ("IGO Hiring Oversight"), and also to the head of the relevant City Department utilizing services provided under this Agreement. Grantee will also cooperate with any inquiries by IGO Hiring Oversight or the *Shakman* Monitor's Office related to the contract.

THE BALANCE OF THIS PAGE IS INTENTIONALLY LEFT BLANK

IN WITNESS WHEREOF, Grantee and City have caused this Agreement to be executed by their duly authorized officers, as of the day and year first written above.

SP5 WOOD K2 APARTMENTS, LLC,
a Delaware limited liability company

By:_____

Name: _____

Title: _____

CITY OF CHICAGO,
a municipal corporation,
by and through its Department of Transportation

By: _____

Name: Rebekah Scheinfeld
Title: Commissioner

Approved As To Form And Legality
(excluding the Legal Descriptions):

CITY OF CHICAGO
Department of Law

By:_____
Name: Karen Bielarz
Title: Senior Counsel

STATE OF ILLINOIS)
) SS.
COUNTY OF COOK)

I, _____, a Notary Public in and for said County, in the State aforesaid, do hereby certify that Rebekah Scheinfeld personally known to me to be the Commissioner of the Department of Transportation of the City of Chicago, an Illinois municipal corporation, and personally known to me to be the same person whose name is subscribed to the foregoing instrument, appeared before me this day in person and being first duly sworn by me acknowledged that as the Commissioner, she signed and delivered the instrument pursuant to authority given by the City of Chicago, as her free and voluntary act and as the free and voluntary act and deed of the corporation, for the uses and purposes therein set forth.

GIVEN under my notarial seal this _____ day of _____, 2014.

_____
NOTARY PUBLIC

STATE OF ILLINOIS)
) SS.
COUNTY OF COOK)

I, _____, a Notary Public in and for said County, in the State aforesaid, do hereby certify that _____, personally known to me to be the _____ of _____, and personally known to me to be the same person whose name is subscribed to the foregoing instrument, appeared before me this day in person and being first duly sworn by me severally acknowledged that as such _____, he signed and delivered the instrument pursuant to authority given by _____ as his free and voluntary act and as the free and voluntary act and deed of _____, for the uses and purposes therein set forth.

GIVEN under my notarial seal this _____ day of _____, 2014.

_____
NOTARY PUBLIC

EXHIBIT A
LEGAL DESCRIPTION
OF THE PROPERTY

LOTS 1 TO 14, BOTH INCLUSIVE, AND THE NORTH HALF OF THE VACATED ALLEY LYING SOUTH OF AND ADJOINING SAID LOTS IN BLOCK 60 IN CANAL TRUSTEES' SUBDIVISION OF LOTS AND BLOCKS IN THE ORIGINAL TOWN OF CHICAGO IN THE SOUTHWEST 1/4 OF SECTION 9, TOWNSHIP 39 NORTH, RANGE 14 EAST OF THE THIRD PRINCIPAL MERIDIAN, IN COOK COUNTY, ILLINOIS.

EXHIBIT B

PLAT OF EASEMENT
(Attached)

EXHIBIT "B"

PLAT OF EASEMENT

BENCHMARK # 2283
ELEVATION = 19.029 CHICAGO CITY DATUM (C.C.D.)

LOCATION: CLINTON STREET & LAKE STREET, SOUTHEAST CORNER MARK CUT ON NORTHWEST CORNER ON TOP OF GRANITE BASE AT THE NORTHWEST CORNER OF CHICAGO & NORTHWESTERN STATION BUILDING, 4.92 FEET ABOVE CEMENT WALK

SURVEY NOTES:

ALL DIMENSIONS SHOWN ON THIS PAGE ARE MEASURED DISTANCES UNLESS OTHERWISE NOTED

Note R. & M. denotes Record and Measured distances respectively.

Distances are marked in feet and decimal parts thereof. Compare all points BEFORE building by same and at once report any differences BEFORE damage is done.

For easements, building lines and other restrictions not shown on survey plat refer to your abstract, deed, contract, title policy and local building line regulations.

NO dimensions shall be assumed by scale measurement upon this plat.

Monumentation or witness points were not set at the clients request.

Monuments not found.

Unless otherwise noted hereon the Bearing Basis, Elevation Datum and Coordinate Datum if used is ASSUMED.

COPYRIGHT GREMLEY & BIEDERMANN, INC. 2013 "All Rights Reserved"

SURVEY PREPARED FOR:
SP5 WOOD K2 APARTMENTS LLC c/o FRC REALTY INC
222 S RIVERSIDE PLAZA STE 600
CHICAGO IL 60606

THAT PART OF NORTH UNION STREET, A 66 FOOT WIDE PUBLIC RIGHT OF WAY, LYING ABOVE AN ELEVATION OF +31.00 FEET ABOVE CHICAGO CITY DATUM, LYING BELOW AN ELEVATION OF +45.00 FEET ABOVE CHICAGO CITY DATUM AND LYING EAST OF AND ADJOINING BLOCK 60 AND LYING WEST OF AND ADJOINING BLOCK 59 IN CANAL TRUSTEES' SUBDIVISION OF LOTS AND BLOCKS IN THE ORIGINAL TOWN OF CHICAGO IN THE SOUTHWEST 1/4 OF SECTION 9, TOWNSHIP 39 NORTH, RANGE 14, EAST OF THE THIRD PRINCIPAL MERIDIAN, RECORDED AUGUST 31, 1848 ANTE-FIRE AND RE-RECORDED APRIL 9, 1872 AS DOCUMENT 23136 AND RE-RECORDED SEPTEMBER 24, 1877 AS DOCUMENT 151607, DESCRIBED AS FOLLOWS: BEGINNING AT THE INTERSECTION OF THE NORTHERLY EXTENSION OF THE EAST LINE OF BLOCK 60 AFORESAID WITH A LINE 14 FEET NORTH OF AND PARALLEL WITH THE NORTH LINE OF SAID BLOCK 60, BEING ALSO WEST LINE OF NORTH UNION STREET AFORESAID; THENCE SOUTH 00 DEGREES 12 MINUTES 33 SECONDS EAST ALONG SAID WEST LINE OF NORTH UNION STREET, 115.79 FEET TO THE POINT OF BEGINNING; THENCE SOUTH 55 DEGREES 05 MINUTES 57 SECONDS EAST 80.57 FEET TO THE EAST LINE OF SAID NORTH UNION STREET, BEING ALSO THE WEST LINE OF BLOCK 59 AFORESAID; THENCE SOUTH 00 DEGREES 13 MINUTES 38 SECONDS EAST ALONG SAID EAST LINE OF NORTH UNION STREET, 17.12 FEET; THENCE NORTH 55 DEGREES 05 MINUTES 57 SECONDS WEST 80.57 FEET TO THE WEST LINE OF SAID NORTH UNION STREET, BEING ALSO THE EAST LINE OF BLOCK 60 AFORESAID; THENCE NORTH 00 DEGREES 12 MINUTES 33 SECONDS WEST ALONG SAID WEST LINE OF NORTH UNION STREET, 17.11 FEET TO THE POINT OF BEGINNING, IN COOK COUNTY, ILLINOIS.

CONTAINING 1,128 SQUARE FEET OF LAND, MORE OR LESS.

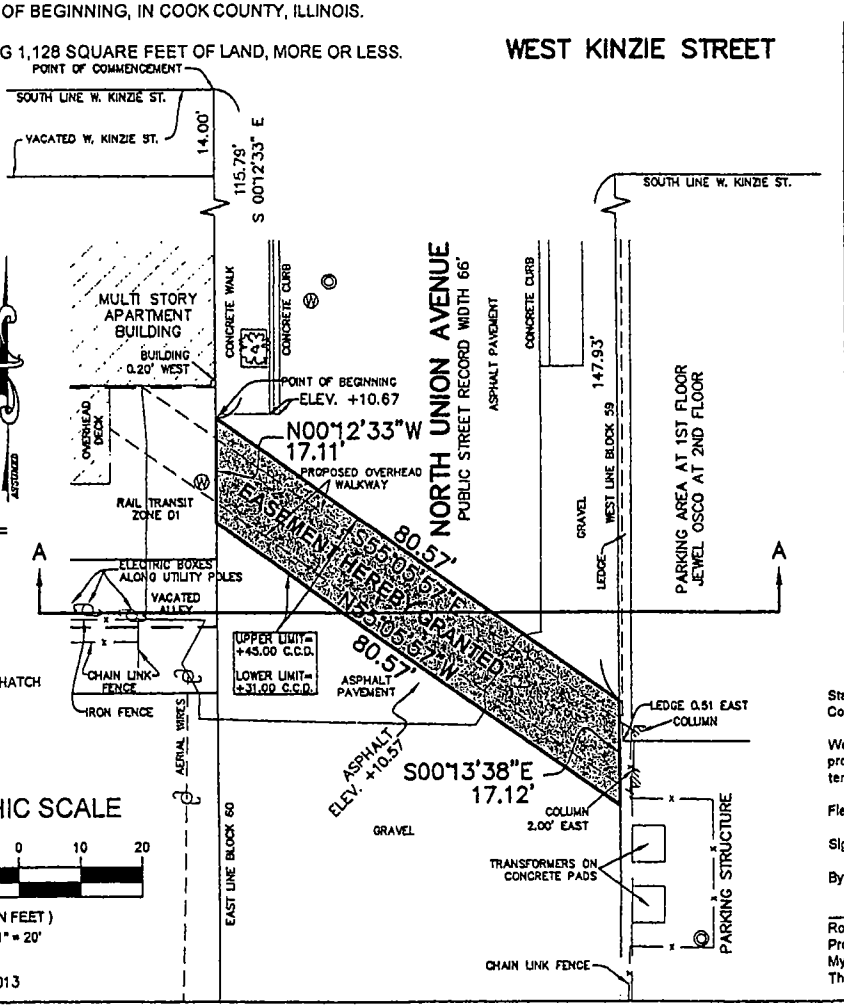

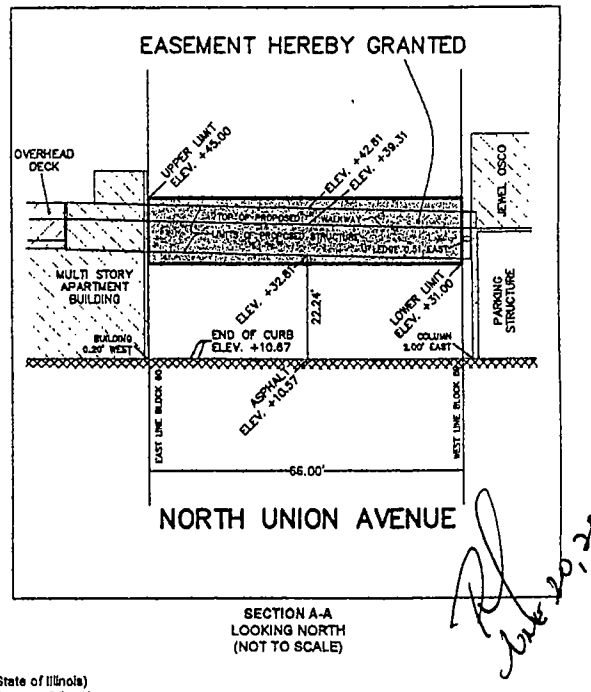

SECTION A-A
LOOKING NORTH
(NOT TO SCALE)

LEGEND

- Water MH
- Utility Pole
- Electric Light Pole
- Tree - Deciduous
- Unclassified Manhole
- AERIAL WIRES
- OVERHEAD LEDGE
- PROPOSED WALK WAY
- RAIL TRANSIT ZONE D1
- BUILDING HATCH
- EASEMENT HEREBY GRANTED HATCH

CDOT# 09-27-13-3611

ORDERED BY: SP5 WOOD K2 APARTMENTS LLC | CHECKED | DRAWN: RJT
ADDRESS: KINZIE STATION NORTH PARCEL D (345 N HALSTED ST)

GREMLEY & BIEDERMANN
A Division of PLCS, Corporation
License No. 184-005327
Professional Land Surveyor
4505 North Elston Avenue, Chicago, IL 60630
Telephone: (773) 685-6102 Fax: (773) 286-4684 Email: INFO@PLCS-Survey.com

ORDER NO.	DATE	PAGE NO.
2013-17912-001	JUNE 19, 2013	1 OF 2
	SCALE: 1 INCH = 100 FEET	

G:\CAD\2013\2013-17912\2013-17912-001 p1.dwg

GRAPHIC SCALE

20 0 10 20
(IN FEET)
1" = 20'

REVISED: JUNE 20, 2013

State of Illinois)
County of Cook)ss

We, GREMLEY & BIEDERMANN, INC. hereby certify that we have surveyed the above described property and that the plat hereon drawn is a correct representation of said survey corrected to a temperature of 62° Fahrenheit.

Field measurements completed on JUNE 10, 2013.

Signed on June 20, 2013

By: Robert G. Biedermann

Robert G. Biedermann
Professional Illinois Land Surveyor No. 2802
My license expires November 30, 2014
This professional service conforms to the current Illinois minimum standards for a boundary survey

ROBERT G. BIEDERMANN 2802 PROFESSIONAL LAND SURVEYOR STATE OF ILLINOIS CHICAGO, ILLINOIS

June 20, 2013

EXHIBIT C
LEGAL DESCRIPTION OF
EASEMENT AREA

THAT PART OF NORTH UNION STREET, A 66 FOOT WIDE PUBLIC RIGHT OF WAY, LYING ABOVE AN ELEVATION OF +31.00 FEET ABOVE CHICAGO CITY DATUM, LYING BELOW AN ELEVATION OF +45.00 FEET ABOVE CHICAGO CITY DATUM AND LYING EAST OF AND ADJOINING BLOCK 60 AND LYING WEST OF AND ADJOINING BLOCK 59 IN CANAL TRUSTEES' SUBDIVISION OF LOTS AND BLOCKS IN THE ORIGINAL TOWN OF CHICAGO IN THE SOUTHWEST 1/4 OF SECTION 9, TOWNSHIP 39 NORTH, RANGE 14, EAST OF THE THIRD PRINCIPAL MERIDIAN, RECORDED AUGUST 31, 1848 ANTE-FIRE AND RE-RECORDED APRIL 9, 1872 AS DOCUMENT 23136 AND RE-RECORDED SEPTEMBER 24, 1877 AS DOCUMENT 151607, DESCRIBED AS FOLLOWS: BEGINNING AT THE INTERSECTION OF THE NORTHERLY EXTENSION OF THE EAST LINE OF BLOCK 60 AFORESAID WITH A LINE 14 FEET NORTH OF AND PARALLEL WITH THE NORTH LINE OF SAID BLOCK 60, BEING ALSO WEST LINE OF NORTH UNION STREET AFORESAID; THENCE SOUTH 00 DEGREES 12 MINUTES 33 SECONDS EAST ALONG SAID WEST LINE OF NORTH UNION STREET, 115.79 FEET TO THE **POINT OF BEGINNING**; THENCE SOUTH 55 DEGREES 05 MINUTES 57 SECONDS EAST 80.57 FEET TO THE EAST LINE OF SAID NORTH UNION STREET, BEING ALSO THE WEST LINE OF BLOCK 59 AFORESAID; THENCE SOUTH 00 DEGREES 13 MINUTES 38 SECONDS EAST ALONG SAID EAST LINE OF NORTH UNION STREET, 17.12 FEET; THENCE NORTH 55 DEGREES 05 MINUTES 57 SECONDS WEST 80.57 FEET TO THE WEST LINE OF SAID NORTH UNION STREET, BEING ALSO THE EAST LINE OF BLOCK 60 AFORESAID; THENCE NORTH 00 DEGREES 12 MINUTES 33 SECONDS WEST ALONG SAID WEST LINE OF NORTH UNION STREET, 17.11 FEET TO THE POINT OF BEGINNING, IN COOK COUNTY, ILLINOIS.

CONTAINING 1,128 SQUARE FEET OF LAND, MORE OR LESS.

EXHIBIT D
PLANS
(Attached)

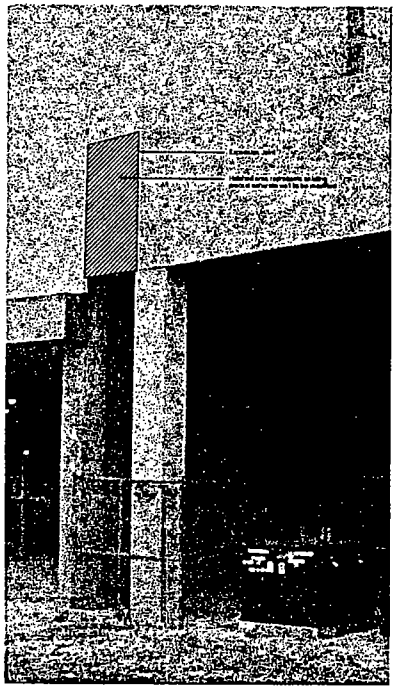

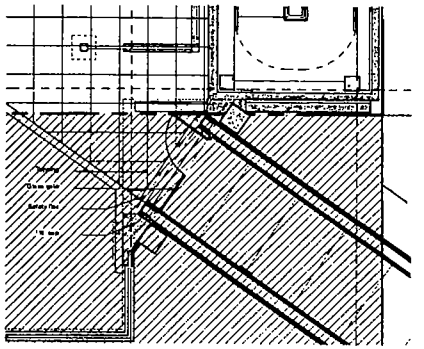

5 Bridge Level Enlarged Plan - West
SCALE 1/4" = 1'-0"

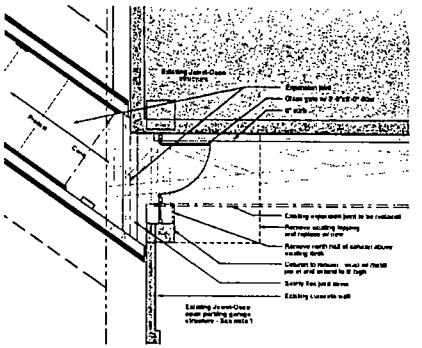

4 Bridge Level Enlarged Plan - East
SCALE 1/4" = 1'-0"

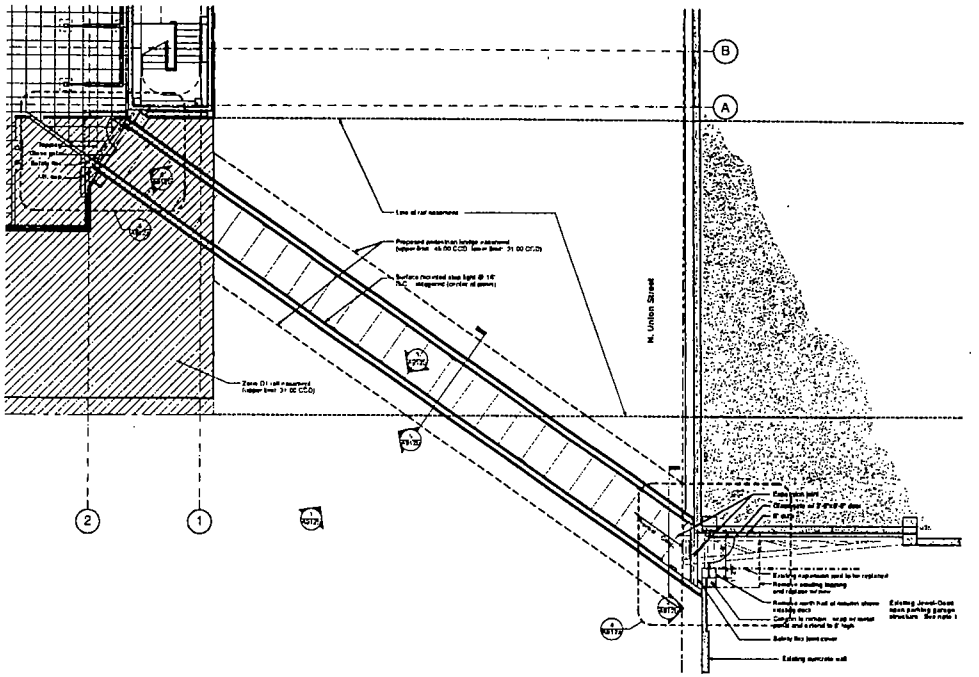

2 K2-Jewel Osco Pedestrian Bridge Plan
SCALE 1/8" = 1'-0"

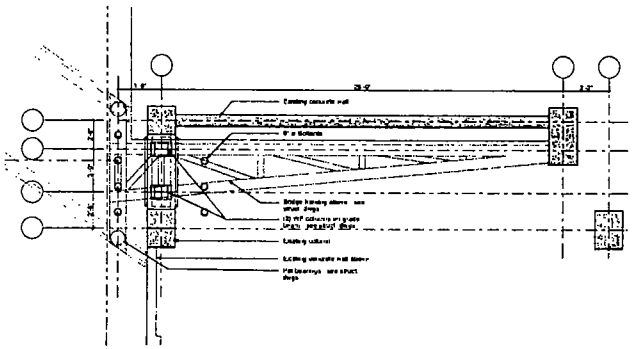

3 Grade Level Enlarged Plan
SCALE 1/4" = 1'-0"

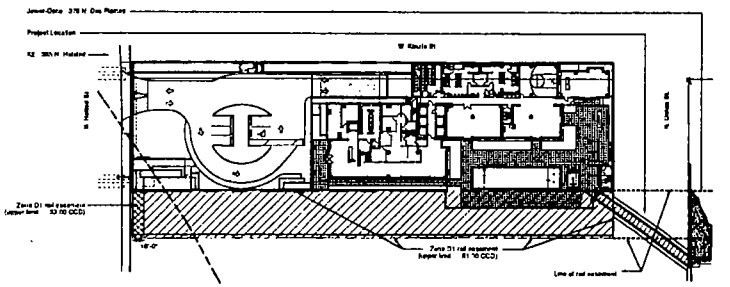

1 Overall Site Plan
SCALE 1" = 50'

PAPPAGEORGE HAYMES

Fifield

K2
365 N. Halsted
Chicago,Illinois 60654
FRC Realty, Inc
owner

	date	description
	01.27.2011	DD Set
	03.10.2011	Issue for CUC
	04.27.2011	Issue for Fnd Permit
	05.7.2011	Issue for Part I
	05.13.2011	Issue for Bridge Permit
	05.20.2011	Issue for Ocean Permit
	07.15.2011	Foundation Construction
	08.19.2011	IDPH Pool Permit
	08.26.2011	Issue for Building Permit
1	10.27.2011	IDPH Permit Correction
2	10.27.2011	Hydro Pool Assessor
3	12.23.2011	Bldg Permit Revision
4	01.18.2012	IDPH Permit Correction
5	03.19.2012	Issue for Construction

orientation

project number 101970

scale

date 4/27/12

sheet title Pedestrian Bridge

sheet number A912a

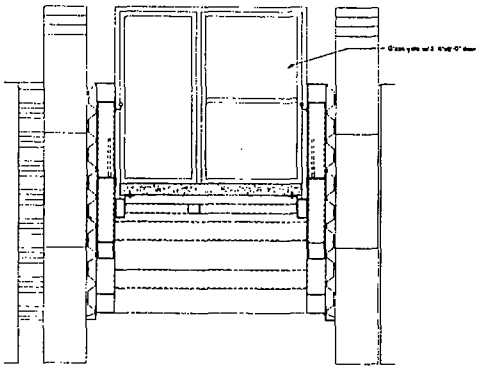

6 End elevation
SCALE 1/2" = 1'-0"

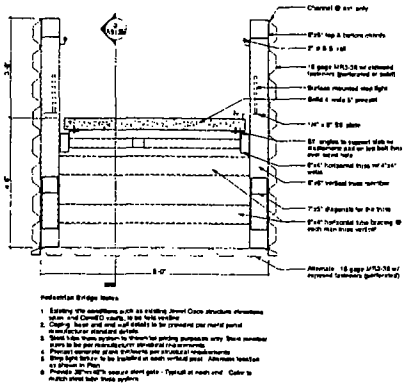

5 Cross Section
SCALE 1/2" = 1'-0"

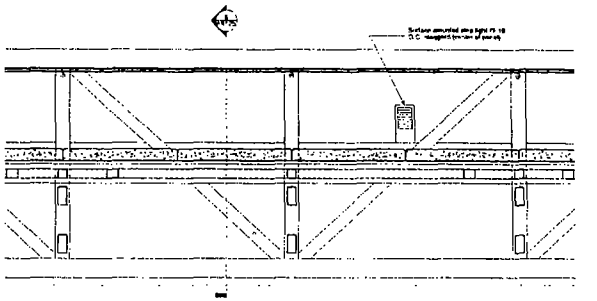

4 Enlarged Section
SCALE 1/2" = 1'-0"

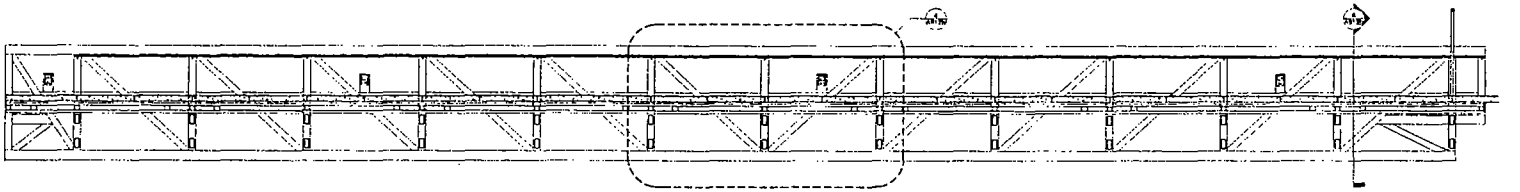

3 Cross Section
SCALE 1/4" = 1'-0"

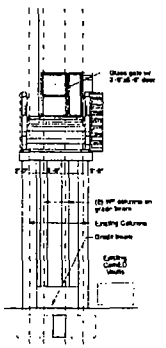

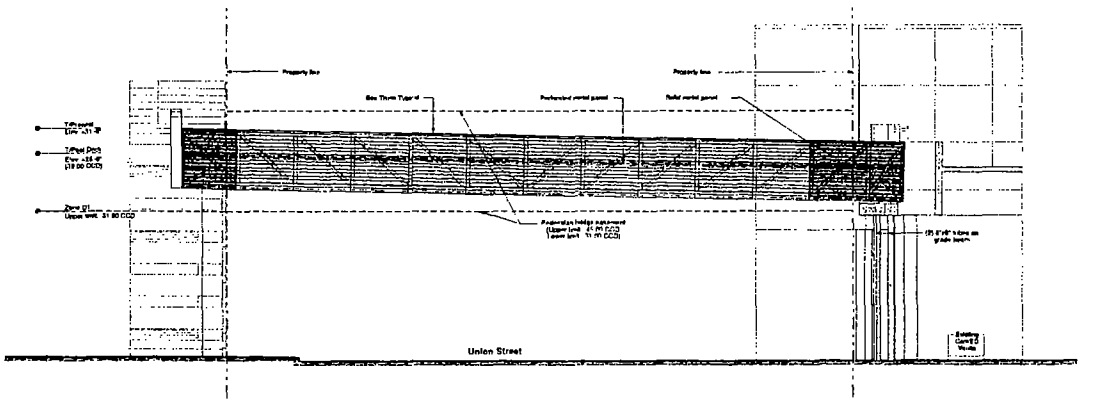

2 Pedestrian Bridge Elevation
SCALE 1/8" = 1'-0"

1 Pedestrian Bridge Elevation
SCALE 1/8" = 1'-0"

FARR BRIDGE HAYNES

These drawings may not be used without the written permission of Farr Bridge Haynes and shall remain the property of Farr Bridge Haynes. Unauthorized use of these drawings will be prosecuted to the fullest extent of the law.

STATE OF ILLINOIS
GEORGE A. PAPPAGEORGE
01-0000
REGISTERED ARCHITECT

WOOD PARTNERS

Fifield

K2
385 N Halsted
Chicago Illinois 60654
FRC Realty Inc
owner

	date	description
	09.27.2021	DD Set
	09.10.2021	Issue for CUC
	04.22.2021	Issue for Pond Permit
	04.9.2021	Issue for Part 2
	09.15.2021	Issue for Bridge Permit
	04.30.2020	Issue for Phase Permit
	01.3.2021	Foundation Construction
	09.18.2020	Issue for Building Permit
1.	01.27.2021	IDNR Permit Correction
2.	01.27.2021	Hydro Pond Submission
3.	10.27.2021	Bldg. Permit Correction
4.	01.18.2022	IDNR Permit Correction
	03.18.2022	Issue for Construction

project number 101280

date 4/7/22

sheet title Pedestrian Bridge

sheet number A912b

City of Chicago

O2014-6847

Office of the City Clerk

Document Tracking Sheet

Meeting Date:	9/10/2014
Sponsor(s):	Tunney (44)
Type:	Ordinance
Title:	Long term easement agreement with Presence Saint Joseph Hospital-Chicago for pedestrian overpass
Committee(s) Assignment:	Committee on Transportation and Public Way

tens + public way

ORDINANCE FOR LONG TERM EASEMENT

WHEREAS, The City of Chicago ("City") is a home rule unit of government by virtue of the provisions of the Constitution of the State of Illinois of 1970 and, as such, may exercise any power and perform any function pertaining to its government and affairs; and

WHEREAS, the City wishes to support the charitable, educational and philanthropic activities of established Not for Profit Corporations and encourage the continued viability and growth of such activities; and

WHEREAS, in furtherance of such activities, many Not for Profit Corporations must more large numbers of vulnerable clients between adjacent properties that are bisected by public streets and alleys that are still required for public use; and

WHEREAS, the City wishes to facilitate Not for Profit-originated services to the public, and provide safe passage above public street(s) and alley(s) where necessary, for no compensation; and

WHEREAS, Presence Saint Joseph Hospital-Chicago, an Illinois not-for-profit corporation, uses the site currently for its medical campus; and

WHEREAS, the City Council of the City of Chicago, after due investigation and consideration, has determined that the nature and extent of the public use and the public interest to be subserved is such as to warrant a long term easement for a pedestrian overpass over the public street; and

WHEREAS, Presence Saint Joseph Hospital-Chicago, a Not for Profit Corporation organized and existing under and by virtue of the Statutes of the State of Illinois ("Grantee") is owner of the properties commonly identified as 2822 - 2844 and 2817 - 2845 N. Commonwealth Avenue; and

WHEREAS, Grantee has proposed the development of a pedestrian overpass (the "Pedestrian Overpass') to bridge the public right of way between adjacent lots owned by the Grantee and containing a hospital-owned building and a building to be constructed and owned by Grantee (together, the "Overpass Buildings"); and

WHEREAS, the Pedestrian Overpass will promote public health, safety and welfare by allowing patients, administrative and medical staff, program participants and visitors to traverse between the Overpass Buildings, protected from weather and from vehicular traffic; and

WHEREAS, the Grantee will expend substantial sums in constructing the Pedestrian Overpass and related construction in order to facilitate the interconnection between the Overpass Buildings; and

WHEREAS, the Pedestrian Overpass will require the use of the public right-of-way, specifically certain air rights above the grade of the street limited to the elevations as set forth in the Plat of Easement attached hereto and made a part hereof as EXHIBIT A; and

WHEREAS, the Department of Transportation has determined that the Pedestrian Overpass will not interfere with the City's traffic infrastructure and will benefit the citizens of the City of Chicago; and

WHEREAS, the City is willing to grant Grantee an easement on the same terms and conditions set forth in the Public Way Easement Agreement (the "Public Way Easement Agreement") attached hereto and incorporated herein as EXHIBIT B; now, therefore,

Be it Ordained by the City Council of the City of Chicago;

SECTION 1. The foregoing recitals are hereby incorporated herein and adopted as the findings of the City Council.

SECTION 2. The Commissioner of the Department of Transportation or a designee of the Commissioner (the "Commissioner") is each hereby authorized, along with the approval of the City's Corporation Counsel as to form and legality, to execute and deliver the Public Way Easement Agreement, subject to the Plat of Easement attached hereto and made a part hereof as EXHIBIT A, between Grantee and the City, in the form attached thereto as EXHIBIT B and made a part hereof, and such other supporting documents as may be necessary or appropriate to carry out and comply with the provisions of the Public Way Easement Agreement.

SECTION 3. If any provision of this ordinance shall be held to be invalid or unenforceable for any reason, the invalidity or unenforceability of such provision shall not affect any of the other provisions of this ordinance.

SECTION 4. The Public Way Easement Agreement herein provided for is made upon the express condition that within one hundred eighty (180) days after the passage of this ordinance, Presence Saint Joseph Hospital-Chicago shall file or cause to be filed for recording in the Office of the Recorder of Deeds of Cook County, Illinois a copy of the Public Way Easement Agreement, together with its accompanying Plat of Easement, EXHIBIT A, as approved by the Department of Transportation's Superintendent of Maps and Plats; as well as a separately recorded oversized and legible copy of the same Plat of Easement for greater clarity.

SECTION 5. This ordinance shall take effect upon its passage and need not be recorded. The Public Way Easement Agreement will take effect upon recording.

Easement approved:

Rebekah Scheinfeld
Commissioner of Transportation

Approved as to form and legality:

Richard Wendy
Deputy Corporation Counsel

Honorable Thomas Tunney
Alderman 44th Ward

EXHIBIT A

PLAT OF EASEMENT

EXHIBIT "A"

PLAT OF EASEMENT

EASEMENT LEGAL DESCRIPTION

A 3 DIMENSIONAL EASEMENT 15.00 FEET IN WIDTH OVER THAT PART OF NORTH COMMONWEALTH AVENUE ACCORDING TO A PLAT OF DEDICATION RECORDED NOVEMBER 17, 1896 AS DOCUMENT NO. 2484722, LYING BELOW A HORIZONTAL PLANE AT THE VERTICAL ELEVATION (CHICAGO CITY DATUM) OF 53.50 FEET AND ABOVE THE HORIZONTAL PLANE CREATED BY CONNECTING THE VERTICES FORMED BY THE VERTICAL ELEVATION POINTS ATTACHED TO THE FOLLOWING CALLS OF THE CENTERLINE DESCRIBED AS FOLLOWS: COMMENCING AT THE INTERSECTION OF THE WEST LINE OF SAID NORTH COMMONWEALTH AVENUE WITH THE SOUTH LINE OF WEST SURF STREET AS OPENED BY THE COMMISSIONERS OF HIGHWAY OF LAKEVIEW DATED MARCH 29, 1858 AND RECORDED NOVEMBER 5, 1914 AS DOCUMENT NO. 5525026; THENCE SOUTH 00°00'02" EAST (ON AN ASSUMED BEARING) ALONG THE WEST LINE OF SAID NORTH COMMONWEALTH AVENUE, 87.14 FEET TO THE POINT OF BEGINNING HAVING A VERTICAL ELEVATION OF 32.50 FEET; THENCE NORTH 89°59'58" EAST, 56.00 FEET TO A POINT HAVING A VERTICAL ELEVATION OF 32.50 FEET; THENCE REMAINING AT SAID LAST DESCRIBED POINT GOING 20.00 FEET IN A VERTICAL DIRECTION TO A POINT HAVING A VERTICAL ELEVATION OF 12.50 FEET; THENCE NORTH 89°59'58" EAST, 4.00 FEET TO THE TO THE EAST LINE OF SAID NORTH COMMONWEALTH AVENUE FOR A POINT OF TERMINUS HAVING A VERTICAL ELEVATION OF 12.50 FEET, IN THE CITY OF CHICAGO, COOK COUNTY, ILLINOIS. CONTAINING 20,100 CU. FT., 900 SQ. FT.

THE AFFECTED PARCELS ARE ZONED PD1019, CITY OF CHICAGO

GRAPHIC SCALE
40 0 20 40
(IN FEET)
1 inch = 40 ft.

BASIS OF BEARINGS ASSUME N. 89°55'41" E. FOR THE SOUTH LINE OF W. SURF STREET

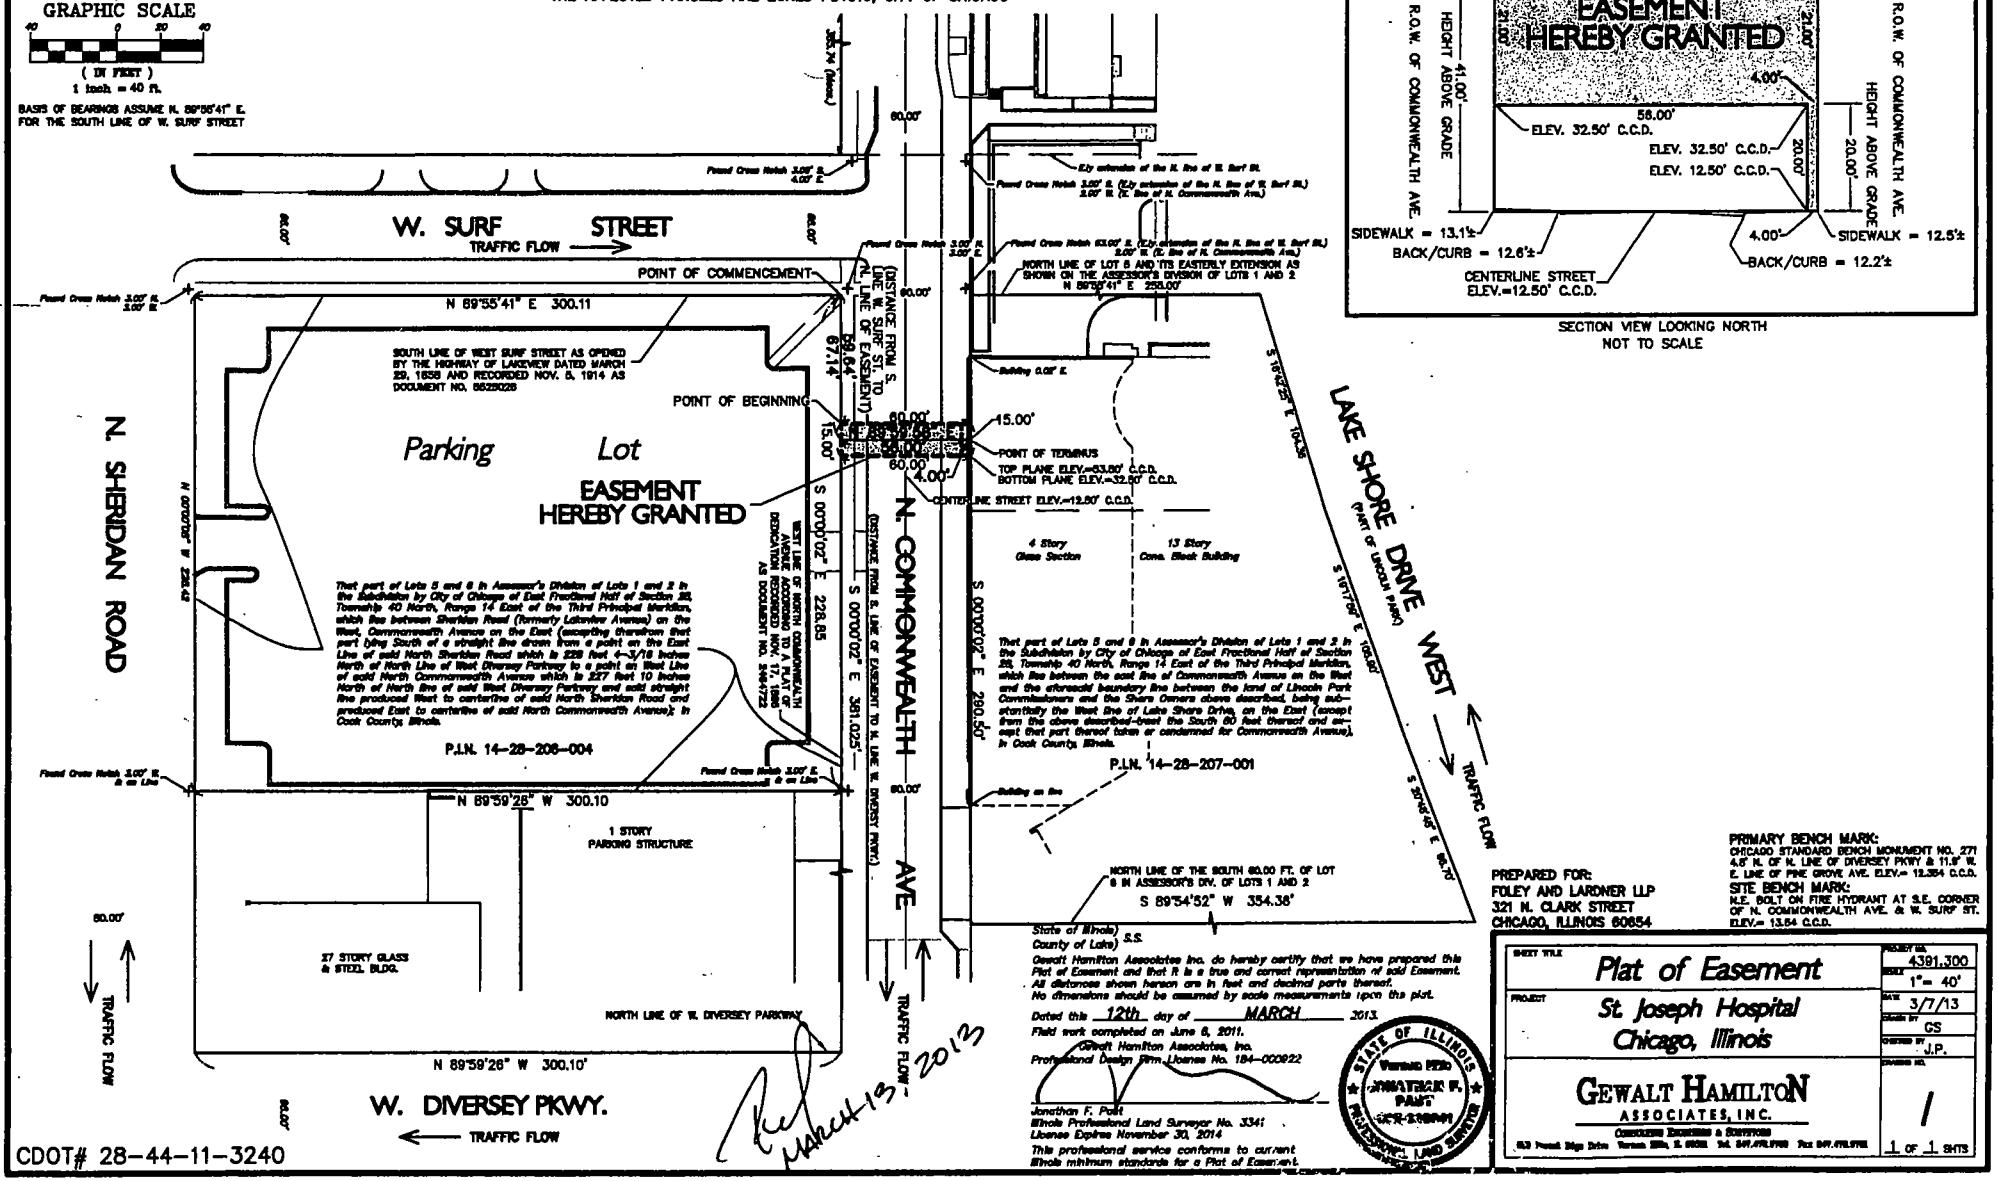

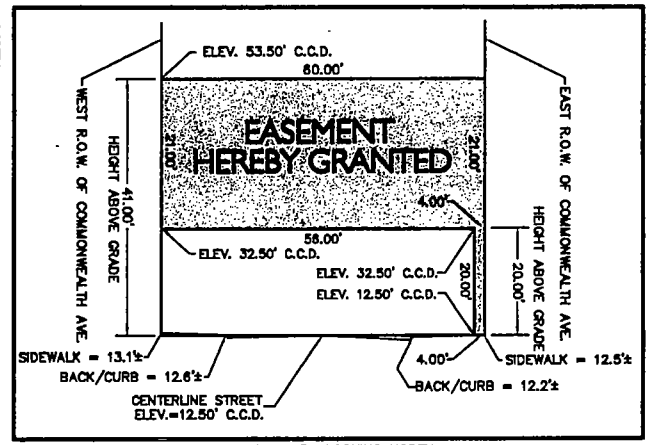

SECTION VIEW LOOKING NORTH
NOT TO SCALE

PREPARED FOR:
FOLEY AND LARDNER LLP
321 N. CLARK STREET
CHICAGO, ILLINOIS 60654

PRIMARY BENCH MARK:
CHICAGO STANDARD BENCH MONUMENT NO. 271
4.6' N. OF N. LINE OF DIVERSEY PKWY & 11.8' W. E. LINE OF PINE GROVE AVE. ELEV.= 12.354 C.C.D.

SITE BENCH MARK:
N.E. BOLT ON FIRE HYDRANT AT S.E. CORNER OF N. COMMONWEALTH AVE. & W. SURF ST. ELEV.= 13.54 C.C.D.

State of Illinois) S.S.
County of Lake)

Gewalt Hamilton Associates Inc. do hereby certify that we have prepared this Plat of Easement and that it is a true and correct representation of said Easement. All distances shown hereon are in feet and decimal parts thereof. No dimensions should be assumed by scale measurements upon this plat.

Dated this 12th day of MARCH 2013.
Field work completed on June 6, 2011.
Gewalt Hamilton Associates, Inc.
Professional Design Firm License No. 184-000922

Jonathan F. Pohl
Illinois Professional Land Surveyor No. 3341
License Expires November 30, 2014
This professional service conforms to current Illinois minimum standards for a Plat of Easement.

STATE OF ILLINOIS — JONATHAN F. POHL — 3341 — PROFESSIONAL LAND SURVEYOR

SHEET TITLE	Plat of Easement
PROJECT	St. Joseph Hospital, Chicago, Illinois
PROJECT NO.	4381.300
SCALE	1" = 40'
DATE	3/7/13
DRAWN BY	GS
CHECKED BY	J.P.
DRAWING NO.	1
SHTS	1 OF 1 SHTS

GEWALT HAMILTON ASSOCIATES, INC.
CONSULTING ENGINEERS & SURVEYORS
625 Forest Edge Drive Vernon Hills, IL 60061 Tel. 847.478.9700 Fax 847.478.9701

CDOT# 28-44-11-3240

EXHIBIT B

PUBLIC WAY EASEMENT AGREEMENT

This Instrument Prepared
By and After Recording
Return to:

Karen Bielarz
Senior Counsel
City of Chicago
Department of Law
121 North LaSalle Street
Room 600
Chicago, Illinois 60602

(The Above Space For Recorder's Use Only)

Public Way Easement Agreement
(Pedestrian Bridge)

This Agreement (the "Agreement") is entered into as of this _____ day of _____, 2014, by and between the City of Chicago, an Illinois home rule municipal corporation, by and through its Department of Transportation, (the "City") and Presence Saint Joseph Hospital-Chicago, an Illinois not-for-profit corporation organized and existing under and by virtue of the statutes of the State of Illinois ("Grantee"). City and Grantee together shall be referred to herein from time to time as the "Parties".

Witnesseth:

WHEREAS, Grantee is the owner of real property commonly known as 2822-2844 and 2817-2845 N. Commonwealth Avenue, Chicago, Illinois, as legally described on **Exhibit A** attached hereto and made a part hereof (the "Property"), and currently partially improved with a building on one side of the street that serves as part of the Grantee's medical hospital; and

WHEREAS, Grantee proposes to engage with Hammes Partnership Saint Joseph ACC, LLC ("Hammes"), a Delaware limited liability company, to construct a pedestrian overpass ("Overpass") to connect the existing hospital owned building and a new building to be owned by Hammes, with a majority of the occupancy (77%) of that new building to be to leased by Grantee, to be built on the opposite side of the street (together, the "Overpass Buildings") over and above the grade of the City's public right-of-way ("Street") by approximately nine hundred (900) square feet, and twenty thousand and one hundred (20,100) cubic feet, more or less ("Easement Area"), as more fully described on the Plat of Easement ("Plat") attached hereto as **Exhibit B**; and

WHEREAS, the Overpass will require the use of the street, specifically use of certain of the air rights above the street, as more fully depicted on the Plat; and

WHEREAS, the Grantee requires the use of the Overpass, which will lie above the grade of the street, and the Easement Area, for safe pedestrian movement between the Overpass Buildings; and

WHEREAS, the Overpass will benefit the Overpass Buildings by allowing vulnerable patients, visitors, doctors and other pedestrians to traverse between the Overpass Buildings protected from the weather and vehicular traffic; and

NOW, THEREFORE, in consideration of the above preambles, the mutual covenants herein contained, and other good and valuable consideration, the receipt and sufficiency of which are hereby acknowledged, the parties agree as follows:

1. **Grant of Easement Area**. The City hereby grants to Grantee an easement ("Easement") to use and occupy, in accordance with this Agreement, those certain limited air rights in and above the Street in the Easement Area, as identified and legally described on the Plat, for the installation, operation, maintenance, repair and replacement of the Overpass. The Parties hereto may, upon review and approval of the Commissioner ("Commissioner") of the Department of Transportation, or any successor department ("CDOT"), and subject to Corporation Counsel approval, substitute a revised Easement legal description for the Easement legal description set forth on **Exhibit C** attached hereto and made a part hereof, subject to review and approval of the City's Corporation Counsel.

2. **Terms**. The following terms and conditions apply to the Easement:

a. The Easement is an easement appurtenant in favor of Presence Saint Joseph Hospital-Chicago and its successors and assigns.

b. The Easement is granted for a term of twenty (20) years ("Term") provided that the Grantee or any successor to Grantee as owner of the hospital is recognized by the Federal government as a not-for-profit entity.

c. The Easement shall burden the Easement Area as the servient tenement.

d. Grantee warrants to the City that it is the owner ("Owner") of the one of the Overpass Buildings, and shall hold a majority of the occupancy (currently estimated at 77% upon completion of construction) interests in the second Overpass Building. Grantee shall be the owner of the Overpass structure. Grantee has sufficient title and fee interest to/in the Property to enter into this Agreement.

e. The public way Easement granted pursuant to this Agreement constitutes a contemporaneous grant of interest in real property and is not executory in nature.

f. Grantee shall not transfer any interest in the Easement without prior written consent by the Commissioner ("Commissioner") of the City's Department of Transportation ("CDOT"), which shall not be unreasonably withheld (provided, however, that such consent shall not be required in connection with any transfer of ownership of the hospital to another not-for-profit corporation). Notwithstanding the foregoing, Grantee may allow Hammes use of the Overpass for purposes solely serving the Grantee and the needs of Grantee's agents, employees,

contractors, subcontractors, tenants, occupants, guests, invitees and licensees (together, the "Grantee's Beneficiaries").

3. **Grantee's Obligations**.

a. The Grantee expressly warrants that the Overpass shall be designed and constructed in compliance with all federal, state and local laws and regulations. The Grantee further expressly warrants that the Overpass shall be designed and constructed in compliance with accessibility standards, including, but not limited to: (1) the Americans with Disabilities Act of 1990, 42 U.S.C. 12101, et seq., and the regulations promulgated thereunder; (2) the Illinois Environmental Barriers Act (410 ILCS 25/ 1 et seq. (1996)); (3) the Illinois Accessibility Code, 71 III. A. Code 400; and (4) all local City ordinances, codes, regulations.

b. The Grantee shall be responsible for obtaining ongoing approvals of and payment for any and all removals, relocations, alterations, additional maintenance and restorations of or to any utility or public service structures or facilities, or any structures or facilities located in or adjacent to the Easement Area which are owned by the City, including pavements, bridges, poles, and other facilities and utilities, which are or may be necessary or appropriate to facilitate work related to the Overpass. The Grantee shall be responsible for obtaining the consent of and making suitable arrangements with all entities owning and having an interest in such structures and facilities, including any City department.

c. The Grantee shall secure, and shall cause Hammes to secure, all necessary permits, including but not limited to, building permits.

4. **Uses Within the Easement Areas**.

a. The Overpass shall be open for use by the public at such times that the Overpass Buildings are open to the public.

b. The Grantee may not authorize use of the Overpass for any purpose that will substantially interfere with the use of the Overpass by the public.

c. The Grantee may utilize the Overpass for exhibits, displays and the like that shall not substantially interfere with the public's use described in this Agreement.

d. Grantee may establish reasonable rules and regulations related to the use by the public of the Overpass. Grantee may at its sole discretion control the use of and access to the Overpass Buildings through the Overpass. Notwithstanding the foregoing, the City reserves a right to access the Overpass and Easement Area for City business purposes and services available to all similarly situated improvements.

5. **Overpass Alterations**. Grantee may from time to time replace, remodel or demolish all or any portion of the Overpass so long as the Grantee secures the prior written approval of the Commissioner (or any successor department's Commissioner) and City Council for alterations that may affect the Easement Area or other portions of the public right-of-way before making any alterations to the Overpass that would change the description provided on the Plat.

6. **Not for Profit**. The Grantee covenants that it is a not-for-profit entity. In the event of a change in the Grantee's not-for-profit status, or Grantee's transfer of any interest in the Easement, except as permitted by Section 2.(f) hereof, the Easement will immediately terminate and the new owner of the Property must apply for an easement or promptly remove the Overpass without cost or expense to the City.

7. **Removal and Restoration**. Grantee shall have the right to terminate this Easement at any time. Upon termination of the Easement granted by this Agreement the Grantee, without cost or expense to the City, shall promptly remove the Overpass, and all other structures and facilities related to the Overpass as may be located in the Easement Area and other affected public way at the Grantee's sole cost and expense. Grantee shall restore the public way to the extent altered, disturbed, or damaged by the installation, construction, use, operation, inspection, maintenance, repair, replacement or removal of the Overpass, and all work related thereto, to a proper condition under the supervision and to the satisfaction of the Commissioner and in accordance with the Municipal Code of Chicago.

8. **Indemnity**. Except with respect to the negligent or wrongful intentional acts of City (to the extent the same are the cause of an injury or loss to a third person), Grantee hereby indemnifies and agrees to hold harmless and defend City from and against any and all claims, demands, damages, lawsuits, legal proceedings, losses, liens, liabilities, judgments, orders or decrees, and all reasonable costs and expenses (including, without limitation, reasonable attorneys' fees, court costs, and other reasonable expenses related to litigation), including but not limited to all claims arising from Hammes' actions and inactions (together, the "Claims"), arising from or as a result of the death of, or any accident, injury, loss or damage whatsoever caused to the City, any natural person, any of the Grantee's Beneficiaries, or the City's property, including but not limited to the Easement Area and all other impacted City right-of-way, the property of any person, arising out of, or occurring in any manner relating to the Easement Area, or the Overpass. In the event any legal action is taken against City or its agents or any claim is made relating to the Easement Area or the Overpass, the City may elect to tender said defense to Grantee which shall and must defend such action or claim at Grantee's own expense and City shall cooperate with Grantee in the defense thereof. City shall have the right to join Grantee as a party defendant in any such legal action. This indemnity shall not be the exclusive remedy of the City, and City shall maintain whatever other right of indemnity it may have under common law, by statute, or by ordinance.

9. **Grantee's Operation, Maintenance and Security of the Easement Area and Overpass during the Term of this Agreement**.

a. Grantee shall maintain the Easement Area and Overpass without cost or expense to the City.

b. Grantee shall maintain the Easement Area and Overpass so that the improvement does not unduly interfere with any use of the public way by the City, the public, or any person or entity authorized to use or occupy the public way.

c. Grantee shall conduct regular, documented inspections of the Overpass and the Easement Area and maintain the Overpass and Easement Area in a structurally sound, clean,

aesthetically attractive, and usable condition consistent with the public use required by this Agreement. All Overpass and Easement Area maintenance records shall be made available to CDOT upon CDOT's written request for such documentation to Grantee.

d. Grantee shall attach no fixtures, post no verbiage, signage, symbols, art or advertising of any kind on the structure, or on the interior of the structure that may be visible from the exterior, other than the name of Grantee hospital in fixed letters no larger than one sixth of the functional height of the structure as permitted under a compensated Use of the Public Way permit submitted to the Department of Business Affairs & Consumer Protection, or its successor department. The Grantee shall not lease nor enter into any agreement for the Overpass or Easement Area lying over, under, on or in the public way for advertising space purposes, or for any other promotional use(s) for the Grantee or any third parties, including but not limited to Hammes.

e. Grantee shall cooperate with the City concerning the coordination of uses of the public way, including prompt responses to inquiries, attending meetings and site visits, and providing complete disclosure of information concerning the Easement Area and Overpass.

f. Grantee shall pay for any and all utility expenses incurred with respect to the operation, maintenance, repair, replacement, and/or removal, or any part thereof, of the Overpass, or any part thereof, within the Easement Area.

g. Grantee shall provide security over the Easement Area and Overpass without cost or expense to the City.

10. **City Has No Maintenance and Operational Duties**. The Grantee acknowledges that City is not responsible for the operation, maintenance, repair, replacement and/or removal, or any part thereof, or security of the Easement Area and the Overpass, and City has no obligations with respect thereto (other than the provision, through the exercise of the City's right to access the Overpass and Easement Area for City business purposes and services available to all similarly situated improvements).

11. **Insurance**.

a. The Grantee shall procure and maintain, at all times, or shall cause to be procured and maintained, all of the types and coverages of insurance specified below, with insurance companies authorized to do business in the State of Illinois, covering all operations under this Agreement, whether performed by the Grantee, Hammes, or any of its contractors.

b. The kinds and amounts of insurance required are as follows:

i. Workers' Compensation and Occupational Disease Insurance.

Workers Compensation and Occupational Disease Insurance, in statutory amounts, covering all employees who are to provide Work under this Agreement. Employers' liability coverage with limits of not less than One Million Dollars ($1,000,000) each accident, illness or disease.

ii. Commercial Liability Insurance (Primary and Umbrella).

Commercial General Liability Insurance, or equivalent, with limits of not less than Five Million Dollars ($5,000,000) per occurrence for bodily injury, personal injury, and property damage liability. All premises and operations, products/completed operations, independent contractors, explosion, collapse, underground, pollution (if commercially available), separation of insureds, defense and contractual liability coverages are to be included. The City is to be named as an additional insured on a primary non-contributory basis for any liability related directly or indirectly to this Agreement.

Contractors performing work for Grantee must maintain limits of not less than $2,000,000 with the same terms herein.

iii. Automobile Liability Insurance. (Primary and Umbrella)

When any motor vehicles (owned, non-owned and hired) are used in connection with work to be performed, the Grantee provide or cause to be provided, Automobile Liability Insurance with limits of not less than Two Million Dollars ($2,000,000) per occurrence for bodily injury and property damage. The City is to be named as an additional insured on a primary, non-contributory basis.

Contractor performing work for Grantee must maintain limits of not less than $1,000,000 with the same terms herein.

c. Additional Requirements

The Grantee must provide and cause Hammes, and any of its contractors to provide the City of Chicago, Department of Transportation, 30 North LaSalle Street, Room 500, Chicago, Illinois 60602-2570, original Certificates of Insurance, to be in force on the date of this Agreement, and Renewal Certificates of Insurance, or such similar evidence, if the coverages have an expiration or renewal date occurring during the term of this Agreement. The receipt of any certificate does not constitute agreement by the City that the insurance requirements in the Agreement have been fully met or that the insurance policies indicated on the certificate are in compliance with all Agreement requirements. The failure of the City to obtain certificates or other insurance evidence from Grantee, Hammes, and contractor is not a waiver by the City of any requirements for the Grantee to obtain and maintain the specified coverages. The Grantee, Hammes, and contractor must advise all insurers of the Agreement provisions regarding insurance. Non-conforming insurance does not relieve Grantee, Hammes, and contractor of the obligation to provide insurance as specified herein. Non-fulfillment of the insurance conditions may constitute a violation of the Agreement, and the City retains the right to stop work until proper evidence of insurance is provided.

Grantee agrees to make commercially reasonable efforts to obtain from its insurers, when and if available in the industry, a certificate providing that such coverage shall not be suspended, voided, canceled, non-renewed, or reduced in scope or limits except after thirty (30) days' prior written notice by certified mail, return receipt requested, has been given to the City.

Any deductibles or self-insured retentions on referenced insurance coverages must be borne by Grantee and contractor.

The Grantee hereby agrees and will cause its contractors to agree that insurers waive their rights of subrogation against the City of Chicago, its employees, elected officials, agents, or representatives.

The coverages and limits furnished by Grantee and contractor in no way limit the Grantee's and contractor's liabilities and responsibilities specified within the Agreement or by law.

Any insurance or self-insurance programs maintained by the City of Chicago do not contribute with insurance provided by the Grantee, Hammes, and contractor under the Agreement.

The required insurance to be carried is not limited by any limitations expressed in the indemnification language in this Agreement or any limitation placed on the indemnity in this Agreement given as a matter of law.

If Grantee, Hammes, or contractor is a joint venture or limited liability company, the insurance policies must name the joint venture or limited liability company as a named insured.

The Grantee must require Hammes and the contractor to provide the insurance required herein. Hammes and all contractors are subject to the same insurance requirements of Grantee unless otherwise specified in this Agreement.

The City's Risk Management Department maintains the right to modify, delete, alter or change these requirements.

12. **Default**. The Grantee shall be in default hereunder in the event of a material breach by Grantee of any term or condition of this Agreement including, but not limited to, a representation or warranty, where Grantee has failed to cure such breach within sixty (60) days after written notice of breach is given to Grantee by City setting forth the nature of such breach. Failure of City to give written notice of breach to Grantee shall not be deemed to be a waiver of the City's right to assert such breach at a later time. If the default is not capable of being cured within the sixty (60) day period, then provided Grantee has commenced to cure the default and is diligently proceeding to cure the default within the sixty (60) day period, and thereafter diligently prosecutes such cure through to completion, then the sixty (60) day period shall be extended for the length of time that is reasonably necessary to cure the default. If the default is not cured in the time period provided for herein, the City may institute such proceedings at law or in equity as may be necessary or desirable to cure and remedy the default, including but not limited to, termination of this Agreement and removal of the Overpass at the Grantee's sole expense.

13. **Compliance With Law**. The Grantee agrees that the Easement Area and Overpass shall be used, and any alterations to the Overpass shall be constructed, installed, used, operated, inspected, maintained, repaired and replaced in complete compliance with all applicable laws, statutes and ordinances.

14. **Partial Invalidity**. If any clause, sentence or other portion of this Agreement shall become illegal, null or void for any reason, or shall be held by any court of competent jurisdiction to be so, the remaining portion hereof shall remain in full force and effect.

15. **Notices**. Any and all notices or other communications required or permitted pursuant hereto shall be in writing and shall be deemed to have been given if and when personally delivered or on the next following business day if transmitted by reputable overnight carrier. Notices shall be addressed to Grantee and City at their respective addresses set forth below, or to such substitute address as Grantee or City may have designated by notice in accordance herewith:

If to City:

Commissioner of Transportation
30 North LaSalle Street, Room 500
Chicago, Illinois 60602
Attn: Maps and Plats / Vacations

With a copy to:

Department of Law
121 North LaSalle Street, Room 600
Chicago, Illinois 60602
Attn: Deputy Corporation Counsel
Real Estate and Land Use Division

If to Grantee:

Presence Saint Joseph Hospital-Chicago
c/o Presence RHC Corporation
200 S. Wacker Drive
Chicago, IL 60606
Attn: General Counsel

With a copy to:

Donna Pugh
Foley & Lardner LLP
321 N. Clark Street, Suite 2800
Chicago, IL 60654

16. **Illinois Law**. This Agreement has been negotiated, executed and delivered at Chicago, Illinois and shall be construed and enforced in accordance with the laws of Illinois, including the law of public trust with respect to the use and occupation of the public way.

17. **Execution And Recordation of Agreement**. The execution and recordation of this Agreement shall be subject to the finalization of all utility negotiations and further provided that the Grantee supplies the City with sufficient proof of ownership of the Property, and any other documents that the City may deem necessary.

18. **No Third-Party Beneficiaries**. This Agreement shall be binding upon and inure to the benefit solely of Grantee and City and their respective successors, assigns, licensees and legal representatives. This document and the terms hereof are intended solely for the benefit of the parties hereto and their successors, licensee and assigns, as expressly referred to herein. No other person shall have any rights, responsibilities or obligations hereunder nor may such person enforce any of the terms or be entitled to any of the benefits hereof.

19. **Authority and Validity**. Each party represents and warrants to the other party that (i) this Agreement has been duly authorized, executed and delivered by it and (ii) this Agreement constitutes the legal, valid and binding obligation of it, enforceable against it in accordance with its terms.

20. **Miscellaneous**.

a. The terms, benefits, and privileges set forth in this Agreement shall be deemed and taken to be covenants running with the Property and shall be binding upon the Grantee, its successors and assigns having any interest in the Property.

b. If any provision of this Agreement, or any paragraph, sentence, clause, phrase, or word or the application thereof is held invalid, illegal, null or void for any reason, or shall be held by any court of competent jurisdiction to be so, the remainder of this Agreement shall be construed as if such invalid part were never included and this Agreement shall be and remain valid and enforceable to the fullest extent permitted by law provided that this Agreement, in its entirety as so reconstituted, does not represent a material change to the rights or obligations of either of the Parties.

c. In the event the time for performance hereunder falls on a Saturday, Sunday, or legal holiday, the actual time for performance shall be the next business day.

d. This Agreement and the accompanying Plat shall be governed by, and construed in accordance with, the internal laws of the State of Illinois. In the event that an adjudication of any kind shall be required in connection with this Agreement, the Parties agree that the venue therefor shall be the state or federal courts located in Cook County, Illinois, whichever may be applicable.

e. This Agreement constitutes the entire contract between the Parties with respect to the subject matter of this Agreement, and may not be modified except by an instrument in writing signed by all the Parties and dated a date subsequent to the date of this Agreement.

f. Each Party agrees that it will execute and deliver such other reasonable documents and take such other reasonable actions as may be reasonably requested by the other party to effectuate the purposes and intention of this Agreement.

21. **Business Relationships**.

The Grantee acknowledges (A) receipt of a copy of Section 2-156-030 (b) of the Municipal Code of Chicago, (B) that it has read such provision and understands that pursuant to such Section 2-156-030 (b) it is illegal for any elected official of the City, or any person acting at

the direction of such official, to contact, either orally or in writing, any other City official or employee with respect to any matter involving any person with whom the elected City official or employee has a "Business Relationship" (as defined in Section 2-156-080 of the Municipal Code of Chicago), or to participate in any discussion in any City Council committee hearing or in any City Council meeting or to vote on any matter involving the person with whom an elected official has a Business Relationship, and (c) notwithstanding anything to the contrary contained in this Agreement, that a violation of Section 2-156-030 (b) by an elected official, or any person acting at the direction of such official, with respect to any transaction contemplated by this Agreement shall be grounds for termination of this Agreement and the transactions contemplated hereby. The Grantee hereby represents and warrants that no violation of Section 2-156-030 (b) has occurred with respect to this Agreement or the transactions contemplated hereby.

22. **Patriot Act Certification**.

The Grantee represents and warrants that neither the Grantee nor any Affiliate thereof (as defined in the next paragraph) is listed on any of the following lists maintained by the Office of Foreign Assets Control of the U.S. Department of the Treasury, the Bureau of Industry and Security of the U.S. Department of Commerce or their successors, or on any other list of persons or entities with which the City may not do business under any applicable law, rule, regulation, order or judgment: the Specially Designated Nationals List, the Denied Persons List, the Unverified List, the Entity List and the Debarred List.

As used in the above paragraph, an "Affiliate" shall be deemed to be a person or entity related to the Grantee that, directly or indirectly, through one or more intermediaries, controls, is controlled by or is under common control with Grantee, and a person or entity shall be deemed to be controlled by another person or entity, if controlled in any manner whatsoever that results in control in fact by that other person or entity (or that other person or entity and any persons or entities with whom that other person or entity is acting jointly or in concert), whether directly or indirectly and whether through share ownership, a trust, a contract or otherwise.

23. **Prohibition on Certain Contributions Mayoral Executive Order 2011-4**.

Grantee agrees that Grantee, any person or entity who directly or indirectly has an ownership or beneficial interest in Grantee of more than 7.5 percent ("Owners"), spouses and domestic partners of such Owners, Grantee's contractors (i.e., any person or entity in direct contractual privity with Grantee regarding the subject matter of this Agreement) ("Contractors"), any person or entity who directly or indirectly has an ownership or beneficial interest in any Contractor of more than 7.5 percent ("Sub-owners") and spouses and domestic partners of such Sub-owners (Grantee and all the other preceding classes of persons and entities are together, the "Identified Parties"), shall not make a contribution of any amount to the Mayor of the City of Chicago (the "Mayor") or to his political fundraising committee (i) after execution of this Agreement by Grantee, (ii) while this Agreement or any Other Contract is executory, (iii) during the term of this Agreement or any Other Contract between Grantee and the City, or (iv) during any period while an extension of this Agreement or any Other Contract is being sought or negotiated.

Grantee represents and warrants that from the later to occur of (a) May 16, 2011, and (b) the date the City approached the Grantee or the date the Grantee approached the City, as applicable, regarding the formulation of this Agreement, no Identified Parties have made a contribution of any amount to the Mayor or to his political fundraising committee.

Grantee agrees that it shall not (a) coerce, compel or intimidate its employees to make a contribution of any amount to the Mayor or to the Mayor's political fundraising committee; (b) reimburse its employees for a contribution of any amount made to the Mayor or to the Mayor's political fundraising committee; or (c) Bundle or solicit others to bundle contributions to the Mayor or to his political fundraising committee.

Grantee agrees that the Identified Parties must not engage in any conduct whatsoever designed to intentionally violate this provision or Mayoral Executive Order No. 2011-4 or to entice, direct or solicit others to intentionally violate this provision or Mayoral Executive Order No. 2011-4.

Grantee agrees that a violation of, non-compliance with, misrepresentation with respect to, or breach of any covenant or warranty under this provision or violation of Mayoral Executive Order No. 2011-4 constitutes a breach and default under this Agreement, and under any Other Contract for which no opportunity to cure will be granted, unless the City, in its sole discretion, elects to grant such an opportunity to cure. Such breach and default entitles the City to all remedies (including without limitation termination for default) under this Agreement, under any Other Contract, at law and in equity. This provision amends any Other Contract and supersedes any inconsistent provision contained therein.

If Grantee intentionally violates this provision or Mayoral Executive Order No. 2011-4 prior to the closing of this Agreement, the City may elect to decline to close the transaction contemplated by this Agreement.

For purposes of this provision:

"Bundle" means to collect contributions from more than one source, which is then delivered by one person to the Mayor or to his political fundraising committee.

"Other Contract" means any other agreement with the City of Chicago to which Grantee is a party that is (i) formed under the authority of chapter 2-92 of the Municipal Code of Chicago; (ii) entered into for the purchase or lease of real or personal property; or (iii) for materials, supplies, equipment or services which are approved or authorized by the City Council of the City of Chicago.

"Contribution" means a "political contribution" as defined in Chapter 2-156 of the Municipal Code of Chicago, as amended.

Individuals are "Domestic Partners" if they satisfy the following criteria:

(A) they are each other's sole domestic partner, responsible for each other's common welfare; and

(B) neither party is married; and

(C) the partners are not related by blood closer than would bar marriage in the State of Illinois; and

(D) each partner is at least 18 years of age, and the partners are the same sex, and the partners reside at the same residence; and

(E) two of the following four conditions exist for the partners:

1. The partners have been residing together for at least 12 months.

2. The partners have common or joint ownership of a residence.

3. The partners have at least two of the following arrangements:

   a. joint ownership of a motor vehicle;

   b. a joint credit account;

   c. a joint checking account;

   d. a lease for a residence identifying both domestic partners as tenants.

4. Each partner identifies the other partner as a primary beneficiary in a will.

"Political fundraising committee" means a "political fundraising committee" as defined in Chapter 2-156 of the Municipal Code of Chicago, as amended.

24. **Failure To Maintain Eligibility To Do Business With The City**.

Failure by Grantee or any controlling person (as defined in Section 1-23-010 of the Municipal Code of Chicago) thereof to maintain eligibility to do business with the City of Chicago as required by Section 1-23-030 of the Municipal Code of Chicago shall be grounds for termination of the Agreement and the transactions contemplated thereby. Grantee shall at all times comply with Section 2-154-020 of the Municipal Code of Chicago.

25. **Inspector General and Legislative Inspector General**.

It is the duty of every officer, employee, department, agency, contractor, subcontractor, Grantee and licensee of the City, and every applicant for certification of eligibility for a City contract or program, to cooperate with the City's Legislative Inspector General and with the City's Inspector General in any investigation or hearing undertaken pursuant to Chapters 2-55 and 2-56, respectively, of the Municipal Code of Chicago. The Grantee understands and will abide by all provisions of Chapters 2-55 and 2-56 of the Municipal Code of Chicago.

26. **Waste Ordinance Provisions**.

In accordance with Section 11-4-1600(e) of the Municipal Code of Chicago, Grantee warrants and represents that it, and to the best of its knowledge, its contractors and subcontractors, have not violated and are not in violation of any provisions of Section 7-28 or Section 11-4 of the Municipal Code (the "Waste Sections"). During the period while this Amendment is executory, Grantee's, any general contractor's or any subcontractor's violation of the Waste Sections, whether or not relating to the performance of this Agreement, constitutes a breach of and an event of default under this Agreement, for which the opportunity to cure, if curable, will be granted only at the sole designation of the Chief Procurement Officer. Such breach and default entitles the City to all remedies under the Amendment, at law or in equity. This section does not limit Grantee's, general contractor's and its subcontractor's duty to comply with all applicable federal, state, county and municipal laws, statutes, ordinances and executive orders, in effect now or later, and whether or not they appear in this Amendment. Non-compliance with these terms and conditions may be used by the City as grounds for the termination of this Amendment, and may further affect Grantee's eligibility for future contract awards.

27. **Shakman Accord**.

a. The City is subject to the May 31, 2007 Order entitled "Agreed Settlement Order and Accord" (the "Shakman Accord") and the August 16, 2007 "City of Chicago Hiring Plan" (the "City Hiring Plan") entered in Shakman v. Democratic Organization of Cook County, Case No 69 C 2145 (United States District Court for the Northern District of Illinois). Among other things, the Shakman Accord and the City Hiring Plan prohibit the City from hiring persons as governmental employees in non-exempt positions on the basis of political reasons or factors.

b. Grantee is aware that City policy prohibits City employees from directing any individual to apply for a position with Grantee, either as an employee or as a subcontractor, and from directing Grantee to hire an individual as an employee or as a subcontractor. Accordingly, Grantee must follow its own hiring and contracting procedures, without being influenced by City employees. Any and all personnel provided by Grantee under this Agreement are employees or subcontractors of Grantee, not employees of the City of Chicago. This Agreement is not intended to and does not constitute, create, give rise to, or otherwise recognize an employer-employee relationship of any kind between the City and any personnel provided by Grantee.

c. Grantee will not condition, base, or knowingly prejudice or affect any term or aspect to the employment of any personnel provided under this Agreement, or offer employment to any individual to provide services under this Agreement, based upon or because of any political reason or factor, including, without limitation, any individual's political affiliation, membership in a political organization or party, political support or activity, political financial contributions, promises of such political support, activity or financial contributions, or such individual's political sponsorship or recommendation. For purposes of this Agreement, a political organization or party is an identifiable group or entity that has as its primary purpose the support of or opposition to candidates for elected public office. Individual political activities are the activities of individual persons in support of or in opposition to political organizations or parties or candidates for elected public office.

d. In the event of any communication to Grantee by a City employee or City official in violation of Section 27 (b) above, or advocating a violation of Section 27 (c) above, Grantee will, as soon as is reasonably practicable, report such communication to the Hiring Oversight Section of the City's Office of the Inspector General ("IGO Hiring Oversight"), and also to the head of the relevant City Department utilizing services provided under this Agreement. Grantee will also cooperate with any inquiries by IGO Hiring Oversight or the *Shakman* Monitor's Office related to the contract.

THE BALANCE OF THIS PAGE IS INTENTIONALLY LEFT BLANK

IN WITNESS WHEREOF, Grantee and City have caused this Agreement to be executed by their duly authorized officers, as of the day and year first written above.

PRESENCE SAINT JOSEPH HOSPITAL-CHICAGO,
an Illinois not for profit corporation

By:_____

Name:_____

Title:_____

CITY OF CHICAGO,
a municipal corporation,
by and through its Department of Transportation

By:_____

Name: Rebekah Scheinfeld
Title: Commissioner

Approved As To Form And Legality
(excluding the Legal Descriptions):

CITY OF CHICAGO
Department of Law

By:_____

Name: Karen Bielarz
Title: Senior Counsel

STATE OF ILLINOIS)
) SS.
COUNTY OF COOK)

I, _____, a Notary Public in and for said County, in the State aforesaid, do hereby certify that Rebekah Scheinfeld personally known to me to be the Commissioner of the Department of Transportation of the City of Chicago, an Illinois municipal corporation, and personally known to me to be the same person whose name is subscribed to the foregoing instrument, appeared before me this day in person and being first duly sworn by me acknowledged that as the Commissioner, she signed and delivered the instrument pursuant to authority given by the City of Chicago, as her free and voluntary act and as the free and voluntary act and deed of the corporation, for the uses and purposes therein set forth.

GIVEN under my notarial seal this _____ day of _____, 2014.

_____
NOTARY PUBLIC

STATE OF ILLINOIS)
) SS.
COUNTY OF COOK)

I, _____, a Notary Public in and for said County, in the State aforesaid, do hereby certify that _____, personally known to me to be the of _____, and personally known to me to be the same person whose name is subscribed to the foregoing instrument, appeared before me this day in person and being first duly sworn by me severally acknowledged that as such _____, he signed and delivered the instrument pursuant to authority given by as his free and voluntary act and as the free and voluntary act and deed of _____, for the uses and purposes therein set forth.

GIVEN under my notarial seal this _____ day of _____, 2014.

_____
NOTARY PUBLIC

EXHIBIT A

LEGAL DESCRIPTION OF PROPERTY

LAND ON WEST SIDE OF NORTH COMMONWEALTH AVENUE (WEST OF SKYBRIDGE)

THAT PART OF LOTS 5 AND 6 IN ASSESSOR'S DIVISION OF LOTS 1 AND 2 IN SUBDIVISION BY CITY OF CHICAGO OF EAST FRACTION HALF OF SECTION 28, TOWNSHIP 40 NORTH, RANGE 14 EAST OF THE THIRD PRINCIPAL MERIDIAN, WHICH LIES BETWEEN SHERIDAN ROAD (FORMERLY LAKEVIEW AVENUE) ON THE WEST, COMMONWEALTH AVENUE ON THE EAST (EXCEPTING THEREFROM THAT PART LYING SOUTH OF A STRAIGHT LINE DRAWN FROM A POINT ON THE EAST LINE OF SAID NORTH SHERIDAN ROAD WHICH IS 228 FEET 4 3/16 INCHES NORTH OF NORTH LINE OF WEST DIVERSEY PARKWAY TO A POINT ON WEST LINE OF SAID NORTH COMMONWEALTH AVENUE WHICH IS 227 FEET 10 INCHES NORTH OF NORTH LINE OF SAID WEST DIVERSEY PARKWAY AND SAID STRAIGHT LINE PRODUCED WEST TO THE CENTERLINE OF SAID NORTH SHERIDAN ROAD AND PRODUCED EAST TO CENTERLINE OF SAID NORTH COMMONWEALTH AVENUE) IN COOK COUNTY, ILLINOIS.

COMMONLY KNOWN AS 2832-2842 NORTH COMMONWEALTH AVENUE, CHICAGO, IL

PROPERTY INDEX NUMBERS:
14-28-206-004-0000

LAND ON EAST SIDE OF NORTH COMMONWEALTH AVENUE (EAST OF SKYBRIDGE)

THAT PART OF LOTS 5 AND 6 EXCEPTING THEREFROM THE SOUTH 60.00 FEET OF SAID LOT 6 (TAKEN AS A TRACT) WHICH LIES BETWEEN THE EAST LINE OF COMMONWEALTH AVENUE ON THE WEST AND THE WEST BOUNDARY LINE OF LAKE SHORE DRIVE, SOUTH OF THE CENTER LINE OF SURF STREET (EXCEPTING THEREFROM THAT PART FALLING IN SURF STREET) IN ASSESSOR'S SUBDIVISION OF LOTS 1 AND 2 OF CITY OF CHICAGO SUBDIVISION IN THE EAST FRACTIONAL ONE HALF OF SECTION 28, TOWNSHIP 40 NORTH, RANGE 14 EAST OF THE THIRD PRINCIPAL MERIDIAN, IN COOK COUNTY, ILLINOIS.

ALSO

THAT PART OF SURF STREET (AND SAID SURF STREET EXTENDED EAST) WHICH LIES BETWEEN THE EASTERLY LINE OF COMMONWEALTH AVENUE TO THE WEST, THE SOUTH LINE OF LOT 12, (AND SAID SOUTH LINE EXTENDED EAST), OF

THE COUNTY CLERK'S DIVISION OF LOTS 2, 3, AND 4 AND THE SOUTH 33 FEET OF LOT 1 OF THE ASSESSOR'S DIVISION AFORESAID ON THE NORTH, THE BOUNDARY BETWEEN THE LAND OF LINCOLN PARK COMMISSIONERS AND THE LAND OF THE SHORE OWNERS, AS ESTABLISHED BY DECREE OF THE CIRCUIT COURT OF COOK COUNTY, ILLINOIS ENTERED OCTOBER 31, 1904 IN CASE 256886 ENTITLED AUGUSTA LEHMANN AND OTHERS AGAINST LINCOLN PARK COMMISSIONERS, BEING SUBSTANTIALLY THE WEST LINE OF LAKE SHORE DRIVE, THE EAST, AND THE NORTH LINE OF LOT 5 (AND SAID NORTH LINE EXTENDED EAST) OF THE ASSESSOR'S DIVISION OF LOTS 1 AND 2 AFORESAID, ON THE SOUTH, ALL IN COOK COUNTY, ILLINOIS, EXCEPT THE NORTH HALF, OF AFORESAID SURF STREET.

COMMONLY KNOWN AS 2831-2843 NORTH COMMONWEALTH AVENUE, CHICAGO, IL

PROPERTY INDEX NUMBERS:
14-28-207-001-0000

EXHIBIT B

PLAT OF EASEMENT
(Attached)

EXHIBIT "B"

PLAT OF EASEMENT

EASEMENT LEGAL DESCRIPTION

A 3 DIMENSIONAL EASEMENT 15.00 FEET IN WIDTH OVER THAT PART OF NORTH COMMONWEALTH AVENUE ACCORDING TO A PLAT OF DEDICATION RECORDED NOVEMBER 17, 1896 AS DOCUMENT NO. 2484722, LYING BELOW A HORIZONTAL PLANE AT THE VERTICAL ELEVATION (CHICAGO CITY DATUM) OF 53.50 FEET AND ABOVE THE HORIZONTAL PLANE CREATED BY CONNECTING THE VERTICES FORMED BY THE VERTICAL ELEVATION POINTS ATTACHED TO THE FOLLOWING CALLS OF THE CENTERLINE DESCRIBED AS FOLLOWS: COMMENCING AT THE INTERSECTION OF THE WEST LINE OF SAID NORTH COMMONWEALTH AVENUE WITH THE SOUTH LINE OF WEST SURF STREET AS OPENED BY THE COMMISSIONERS OF HIGHWAY OF LAKEVIEW DATED MARCH 29, 1858 AND RECORDED NOVEMBER 5, 1914 AS DOCUMENT NO. 5525026; THENCE SOUTH 00°00'02" EAST (ON AN ASSUMED BEARING) ALONG THE WEST LINE OF SAID NORTH COMMONWEALTH AVENUE, 67.14 FEET TO THE POINT OF BEGINNING HAVING A VERTICAL ELEVATION OF 32.50 FEET; THENCE NORTH 89°59'58" EAST, 56.00 FEET TO A POINT HAVING A VERTICAL ELEVATION OF 32.50 FEET; THENCE REMAINING AT SAID LAST DESCRIBED POINT GOING 20.00 FEET IN A VERTICAL DIRECTION TO A POINT HAVING A VERTICAL ELEVATION OF 12.50 FEET; THENCE NORTH 89°59'58" EAST, 4.00 FEET TO THE TO THE EAST LINE OF SAID NORTH COMMONWEALTH AVENUE FOR A POINT OF TERMINUS HAVING A VERTICAL ELEVATION OF 12.50 FEET, IN THE CITY OF CHICAGO, COOK COUNTY, ILLINOIS. CONTAINING 20,100 CU. FT., 900 SQ. FT.

THE AFFECTED PARCELS ARE ZONED PD1019, CITY OF CHICAGO

GRAPHIC SCALE

40 0 20 40

(IN FEET)

1 inch = 40 ft.

BASIS OF BEARINGS ASSUME N. 89°55'41" E. FOR THE SOUTH LINE OF W. SURF STREET

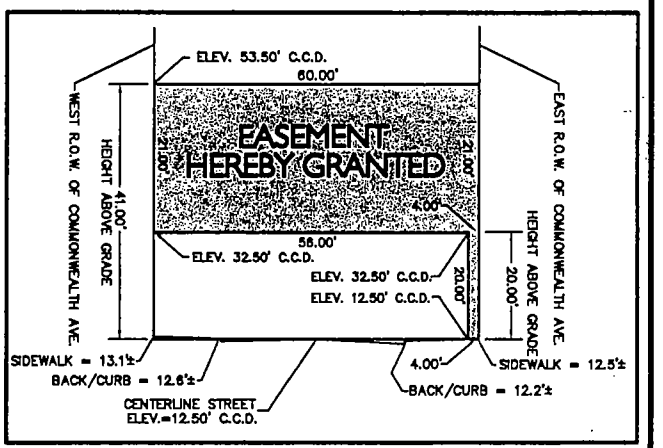

SECTION VIEW LOOKING NORTH
NOT TO SCALE

W. SURF STREET
TRAFFIC FLOW
POINT OF COMMENCEMENT
N 89°55'41" E 300.11
SOUTH LINE OF WEST SURF STREET AS OPENED BY THE HIGHWAY OF LAKEVIEW DATED MARCH 29, 1858 AND RECORDED NOV. 5, 1914 AS DOCUMENT NO. 5525029
POINT OF BEGINNING
Parking Lot
EASEMENT HEREBY GRANTED
N. SHERIDAN ROAD
N. COMMONWEALTH AVE.
LAKE SHORE DRIVE WEST
(PART OF LINCOLN PARK)
TRAFFIC FLOW
P.I.N. 14-28-206-004
P.I.N. 14-28-207-001
That part of Lots 5 and 6 in Assessor's Division of Lots 1 and 2 in the Subdivision by City of Chicago of East Fractional Half of Section 28, Township 40 North, Range 14 East of the Third Principal Meridian, which lies between Sheridan Road (formerly Lakeview Avenue) on the West, Commonwealth Avenue on the East (excepting therefrom that part lying South of a straight line drawn from a point on the East Line of said North Sheridan Road which is 228 feet 4-3/16 inches North of North Line of West Diversey Parkway to a point on West Line of said North Commonwealth Avenue which is 227 feet 10 inches North of North line of said West Diversey Parkway and said straight line produced West to centerline of said North Sheridan Road and produced East to centerline of said North Commonwealth Avenue); in Cook County, Illinois.
That part of Lots 5 and 6 in Assessor's Division of Lots 1 and 2 in the Subdivision by City of Chicago of East Fractional Half of Section 28, Township 40 North, Range 14 East of the Third Principal Meridian, which lies between the east line of Commonwealth Avenue on the West and the aforesaid boundary line between the land of Lincoln Park Commissioners and the Shore Owners above described, being substantially the West line of Lake Shore Drive, on the East (except from the above described-tract the South 60 feet thereof and except that part thereof taken or condemned for Commonwealth Avenue), in Cook County, Illinois.
N 89°59'26" W 300.10
1 STORY PARKING STRUCTURE
27 STORY GLASS & STEEL BLDG.
NORTH LINE OF W. DIVERSEY PARKWAY
W. DIVERSEY PKWY.
TRAFFIC FLOW
NORTH LINE OF LOT 5 AND ITS EASTERLY EXTENSION AS SHOWN ON THE ASSESSOR'S DIVISION OF LOTS 1 AND 2
N 89°55'41" E 256.00'
POINT OF TERMINUS
TOP PLANE ELEV.=63.50' C.C.D.
BOTTOM PLANE ELEV.=32.50' C.C.D.
CENTER LINE STREET ELEV.=12.50' C.C.D.
4 Story Glass Section
13 Story Conc. Block Building
NORTH LINE OF THE SOUTH 60.00 FT. OF LOT 5 IN ASSESSOR'S DIV. OF LOTS 1 AND 2
S 89°54'52" W 354.36'
S 00°00'02" E 228.85
S 00°00'02" E 381.025'
S 00°00'02" E 230.50'
S 19°17'25" E 102.36'
S 20°45'48" E 86.70'
N 00°00'02" W 228.42
67.14
559.84'
15.00'
4.00'
60.00'
80.00'
66.00'

PREPARED FOR:
FOLEY AND LARDNER LLP
321 N. CLARK STREET
CHICAGO, ILLINOIS 60654

PRIMARY BENCH MARK:
CHICAGO STANDARD BENCH MONUMENT NO. 271
4.8' N. OF N. LINE OF DIVERSEY PKWY & 11.8' W. E. LINE OF PINE GROVE AVE. ELEV.= 12.354 C.C.D.

SITE BENCH MARK:
N.E. BOLT ON FIRE HYDRANT AT S.E. CORNER OF N. COMMONWEALTH AVE. & W. SURF ST. ELEV.= 13.84 C.C.D.

State of Illinois) S.S.
County of Lake)

Gewalt Hamilton Associates Inc. do hereby certify that we have prepared this Plat of Easement and that it is a true and correct representation of said Easement. All distances shown hereon are in feet and decimal parts thereof. No dimensions should be assumed by scale measurements upon this plat.

Dated this 12th day of MARCH 2013.

Field work completed on June 6, 2011.

Gewalt Hamilton Associates, Inc.
Professional Design Firm, License No. 184-000822

Jonathan F. Pahl
Illinois Professional Land Surveyor No. 3341
License Expires November 30, 2014

This professional service conforms to current Illinois minimum standards for a Plat of Easement.

STATE OF ILLINOIS — JONATHAN F. PAHL — 3341 — PROFESSIONAL LAND SURVEYOR

SHEET TITLE	Plat of Easement
PROJECT	St. Joseph Hospital Chicago, Illinois
PROJECT NO.	4391.300
SCALE	1" = 40'
DATE	3/7/13
DRAWN BY	GS
CHECKED BY	J.P.
DRAWING NO.	1
	1 OF 1 SHTS

GEWALT HAMILTON ASSOCIATES, INC.
CONSULTING ENGINEERS & SURVEYORS
853 Forest Edge Drive Vernon Hills, IL 60061 Tel. 847.478.9700 Fax 847.478.9701

CDOT# 28-44-11-3240

20

EXHIBIT C

LEGAL DESCRIPTION OF EASEMENT AREA

A 3 DIMENSIONAL EASEMENT 15.00 FEET IN WIDTH OVER THAT PART OF NORTH COMMONWEALTH AVENUE ACCORDING TO A PLAT OF DEDICATION RECORDED NOVEMBER 17, 1896 AS DOCUMENT NO. 2464722, LYING BELOW A HORIZONTAL PLANE AT THE VERTICAL ELEVATION (CHICAGO CITY DATUM) OF 53.50 FEET AND ABOVE THE HORIZONTAL PLANE CREATED BY CONNECTING THE VERTICES FORMED BY THE VERTICAL ELEVATION POINTS ATTACHED TO THE FOLLOWING CALLS OF THE CENTERLINE DESCRIBED AS FOLLOWS: COMMENCING AT THE INTERSECTION OF THE WEST LINE OF SAID NORTH COMMONWEALTH AVENUE WITH THE SOUTH LINE OF WEST SURF STREET AS OPENED BY THE COMMISSIONERS OF HIGHWAY OF LAKEVIEW DATED MARCH 29, 1858 AND RECORDED NOVEMBER 5, 1914 AS DOCUMENT NO. 5525026; THENCE SOUTH 00°00'02" EAST (ON AN ASSUMED BEARING) ALONG THE WEST LINE OF SAID NORTH COMMONWEALTH AVENUE, 67.14 FEET TO THE POINT OF BEGINNING HAVING A VERTICAL ELEVATION OF 32.50 FEET; THENCE NORTH 89°59'58" EAST, 56.00 FEET TO A POINT HAVING A VERTICAL ELEVATION OF 32.50 FEET; THENCE REMAINING AT SAID LAST DESCRIBED POINT GOING 20.00 FEET IN A VERTICAL DIRECTION TO A POINT HAVING A VERTICAL ELEVATION OF 12.50 FEET; THENCE NORTH 89°59'58" EAST, 4.00 FEET TO THE TO THE EAST LINE OF SAID NORTH COMMONWEALTH AVENUE FOR A POINT OF TERMINUS HAVING A VERTICAL ELEVATION OF 12.50 FEET, IN THE CITY OF CHICAGO, COOK COUNTY, ILLINOIS.

CONTAINING 20,100 CU. FT., 900 SQ. FT.

EXHIBIT D
PLANS
(Attached)

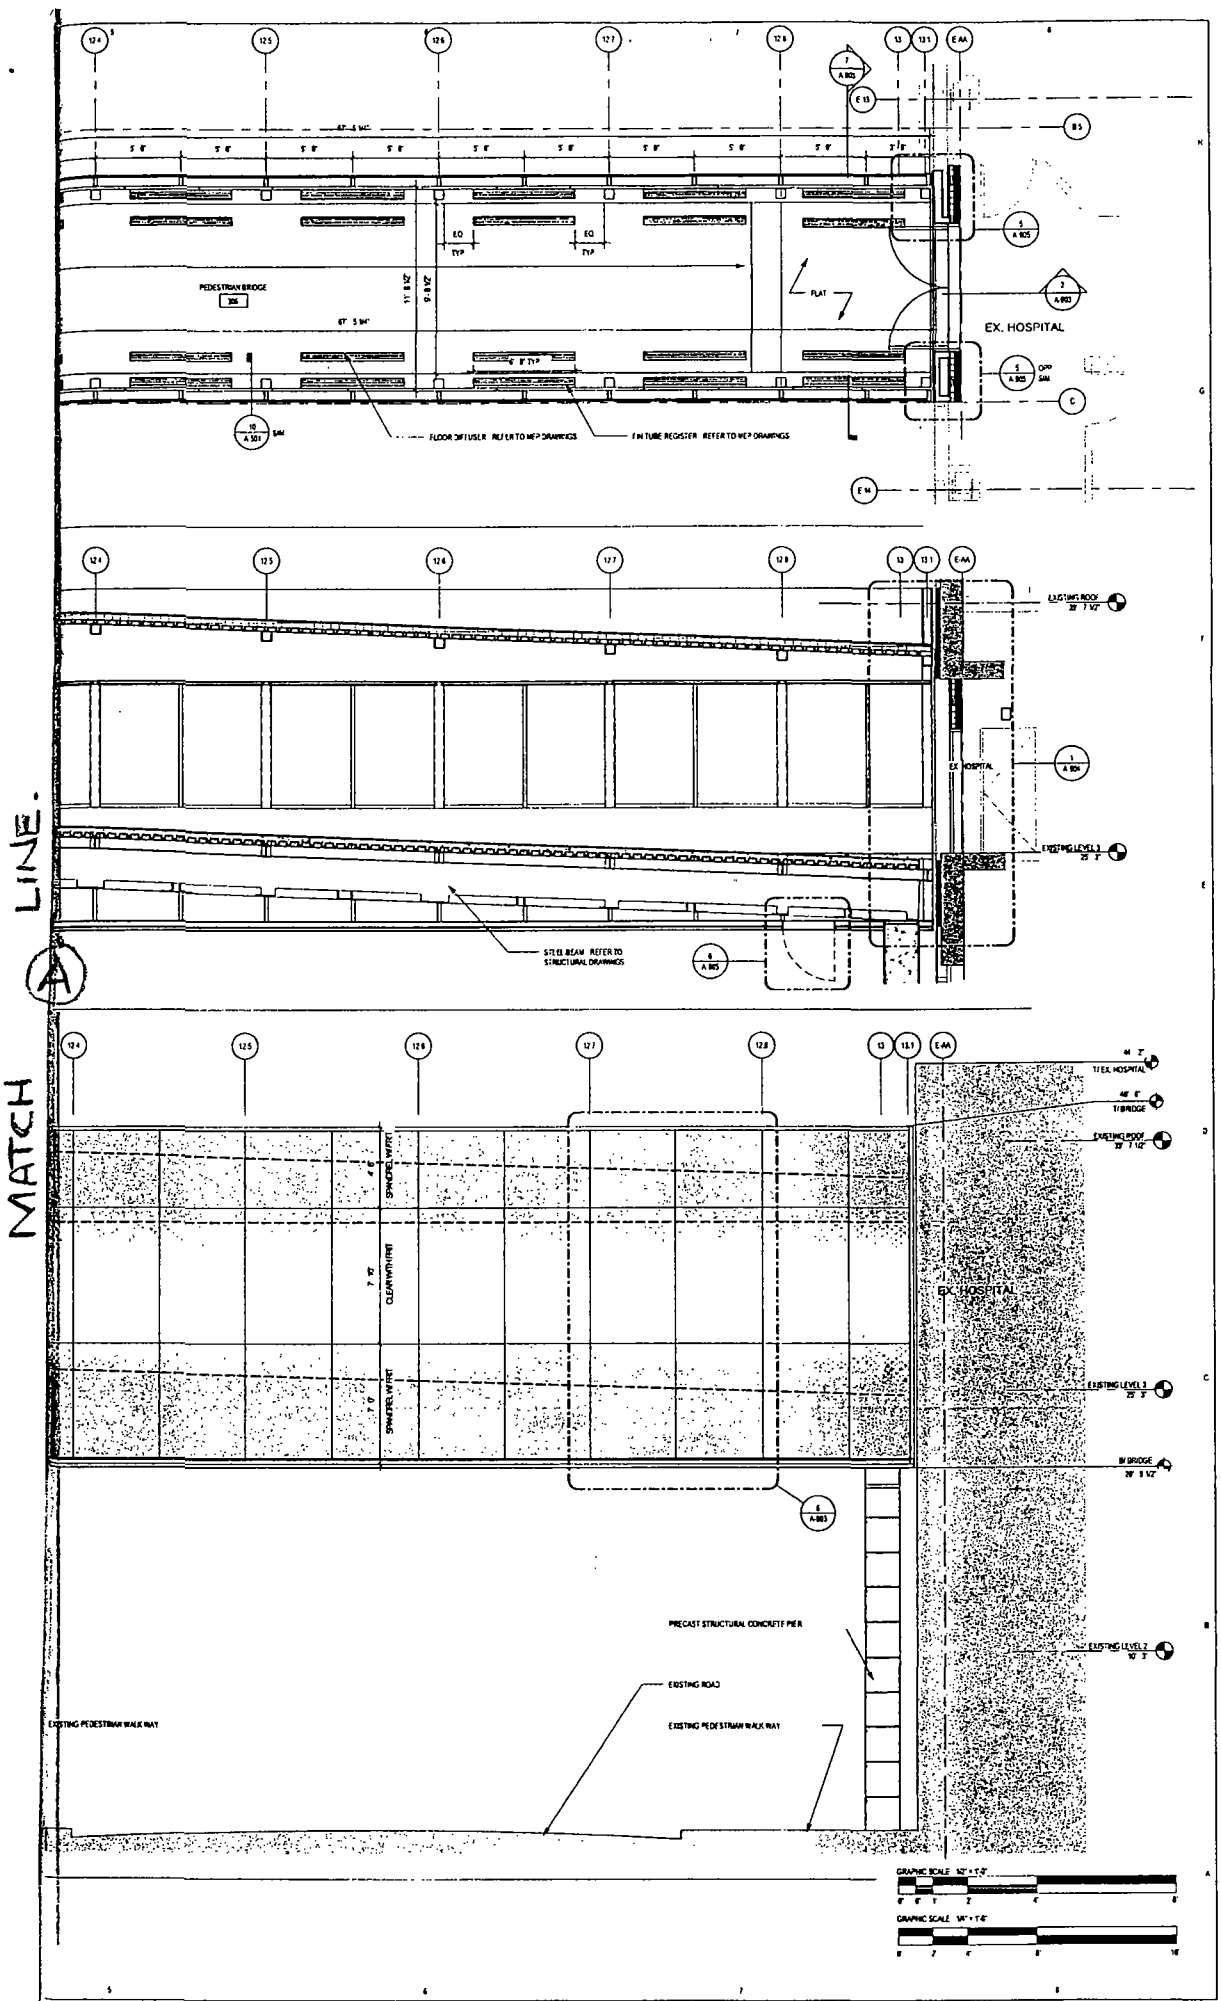

MATCH LINE. (A)

RTKL

RTKL ASSOCIATES INC
200 S MICHIGAN AVE , SUITE 1800
CHICAGO, IL 60604
312 542 5900 VOICE
312 542 5901 FAX
WWW.RTKL.COM
PROJECT NUMBER 30-10026 00

CONSULTANT

PROJECT

SAINT JOSEPH OUTPATIENT PAVILION

CLIENT

Resurrection Health Care

SAINT JOSEPH HOSPITAL
331 W SURF STREET
CHICAGO, IL 60657

ISSUE DRAWING LOG

	04.29.2011	100% SCHEMATIC DESIGN
	06.27.2011	100% DESIGN DEVELOPMENT
	09.01.2011	50% CONSTRUCTION DOCUMENTS
	07.23.2012	DEEP FOUNDATION REVIEW (OUC
	09.04.2012	ISSUED FOR BUILDING PERMIT
	10.31.2012	ISSUED FOR OUC

SEAL

SHEET IDENTIFICATION

TITLE

SKYBRIDGE

NUMBER

A-903

© 2011 RTKL ASSOCIATES INC

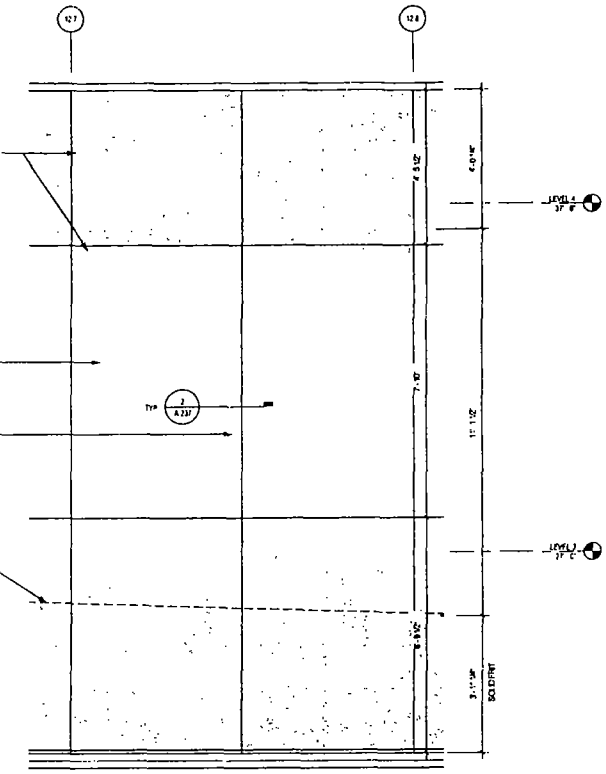

6 ENLARGED ELEVATION OF SKYBRIDGE GLAZING
1/2" = 1'-0"

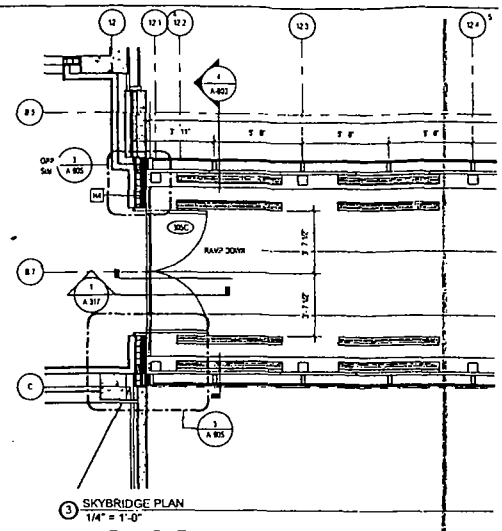

3 SKYBRIDGE PLAN
1/4" = 1'-0"

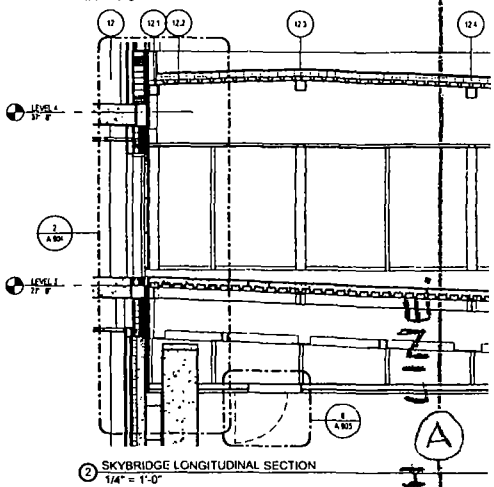

2 SKYBRIDGE LONGITUDINAL SECTION
1/4" = 1'-0"

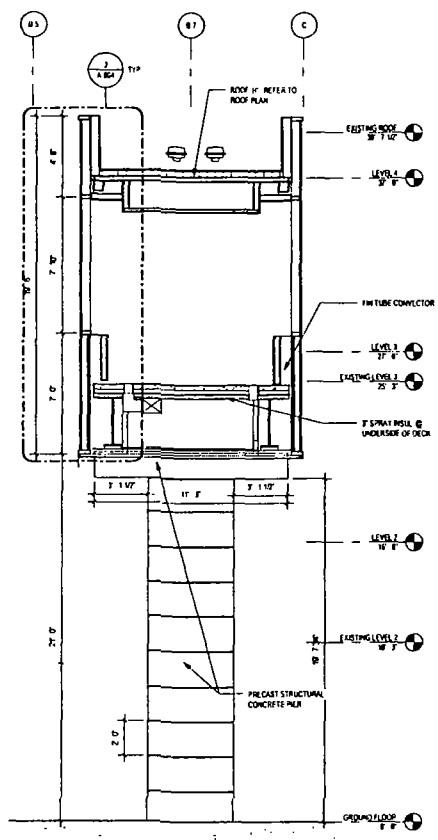

7 SKYBRIDGE @ EX. HOSPITAL
1/4" = 1'-0"

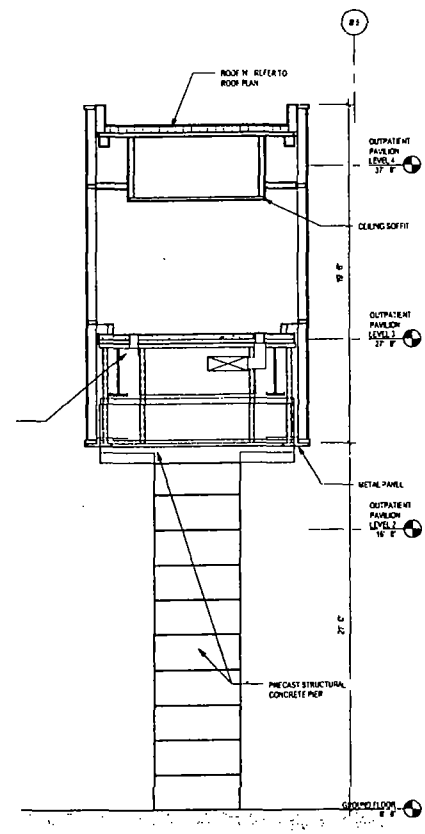

4 SKYBRIDGE CROSS SECTION
1/4" = 1'-0"

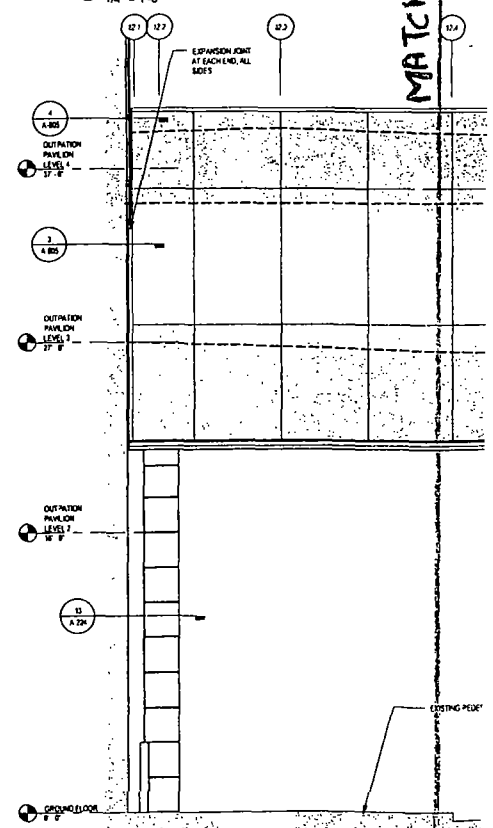

1 SKYBRIDGE SOUTH ELEVATION
1/4" = 1'-0"

MATCH LINE A

FILENAME:C:\Users\dcrawford\Desktop\Projects\FSU\MSB\MOB-roof-structure-2011 rvt 11/1/2012 2:43:49 PM

City of Chicago

O2014-6901

Office of the City Clerk

Document Tracking Sheet

Meeting Date:	9/10/2014
Sponsor(s):	Moreno (1)
Type:	Ordinance
Title:	Exemption from physical barrier requirement for commercial driveway alley access for Learn and Grow Child Care Center
Committee(s) Assignment:	Committee on Transportation and Public Way

BE IT ORDAINED BY THE CITY COUNCIL OF THE CITY OF CHICAGO:

SECTION 1. Per Section 10-20-430 of the Municipal Code of Chicago, the Director of Revenue is hereby authorized and directed to exempt **Learn and Grow Child Care Center** from the provisions requiring barriers as a prerequisite to prohibit alley ingress and egress into **2818 W North Ave**.

SECTION 2. This ordinance shall be in force and take effect from and after its passage and publication.

Proco Joe Moreno
Alderman, 1st Ward

City of Chicago

O2014-6863

Office of the City Clerk

Document Tracking Sheet

Meeting Date:	9/10/2014
Sponsor(s):	Dowell (3)
Type:	Ordinance
Title:	Exemption from physical barrier requirement for commercial driveway alley access for Three Chickens LLC
Committee(s) Assignment:	Committee on Transportation and Public Way

BE IT ORDAINED BY THE CITY COUNCIL OF THE CITY OF CHICAGO:

SECTION 1: **Section 10-20-430 of the Municipal Code of Chicago, the Commissioner of Transportation is hereby authorized and directed to exempt Three Chickens, LLC of 2021 South Wabash Avenue, Chicago, IL from requiring barriers as a prerequisite to prohibit alley ingress and egress to parking facilities for premise address: 2021 South Wabash Avenue.**

SECTION 2: **This ordinance shall take effect and be in force from and after its passage and publication.**

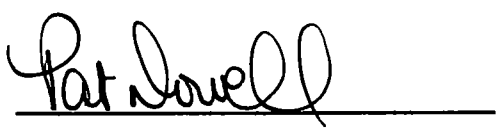

Pat Dowell

Alderman, 3rd Ward

City of Chicago

O2014-6821

Office of the City Clerk

Document Tracking Sheet

Meeting Date:	9/10/2014
Sponsor(s):	Burns (4)
Type:	Ordinance
Title:	Exemption from physical barrier requirement for commercial driveway alley access for International Group Design and Sanchez Paving Co., Inc.
Committee(s) Assignment:	Committee on Transportation and Public Way

ORDINANCE

BE IT ORDAINED BY THE CITY COUNCIL OF THE CITY OF CHICAGO:

SECTION 1. Section 10-20-430 of the Municipal Code of Chicago, Commissioner of Transportation is hereby authorized and directed to exempt International Group Design and Sanchez Paving Co., Inc. on behalf of Owner, Rigo Sanchez from the provisions requiring barriers as a prerequisite to prohibit alley ingress and egress to parking facilities for Premise Address at 4453 South Lake Park.

SECTION 2. This ordinance shall take effect and be in force from and after its passage and publication.

William D. Burns
Alderman, 4th Ward

City of Chicago

O2014-6830

Office of the City Clerk

Document Tracking Sheet

Meeting Date:	9/10/2014
Sponsor(s):	Burke (14)
Type:	Ordinance
Title:	Exemption from physical barrier requirement for commercial driveway alley access for Pathways in Education
Committee(s) Assignment:	Committee on Transportation and Public Way

BE IT ORDAINED BY THE CITY COUNCIL OF CHICAGO:

SECTION 1. Section 10-20-430 of the Municipal Code of Chicago, the Commissioner of Transportation is hereby authorized and directed to exempt **Pathways in Education of 3124 West 47th Street,** from the provisions requiring barriers as a prerequisite to prohibit alley ingress and egress to parking facilities for premise address.

SECTION 2. This ordinance shall take effect and be in force from and after its passage and publication.

EDWARD M. BURKE
Alderman, 14th Ward

City of Chicago

O2014-6841

Office of the City Clerk

Document Tracking Sheet

Meeting Date:	9/10/2014
Sponsor(s):	Thompson (16)
Type:	Ordinance
Title:	Exemption from physical barrier requirement for commercial driveway alley access for M. Furniture Warehouse, Inc.
Committee(s) Assignment:	Committee on Transportation and Public Way

BE IT ORDAINED BY THE CITY COUNCIL OF CHICAGO:

SECTION 1. Section 10-20-430 of the Municipal Code of Chicago, the Commissioner of Transportation is hereby authorized and directed to exempt **M. Furniture Warehouse Inc. of 5830 South Western Avenue** from the provisions requiring barriers as a prerequisite to prohibit alley ingress and egress to parking facilities for Premise Address.

SECTION 2. This ordinance shall take effect and be in force from and after its passage and publication.

Contact: Jose Luis Mejia
M. Furniture Warehouse Inc.
5830 South Western Avenue
1st Floor
Chicago, Illinois 60609

JoANN THOMPSON
Alderman, 16th Ward

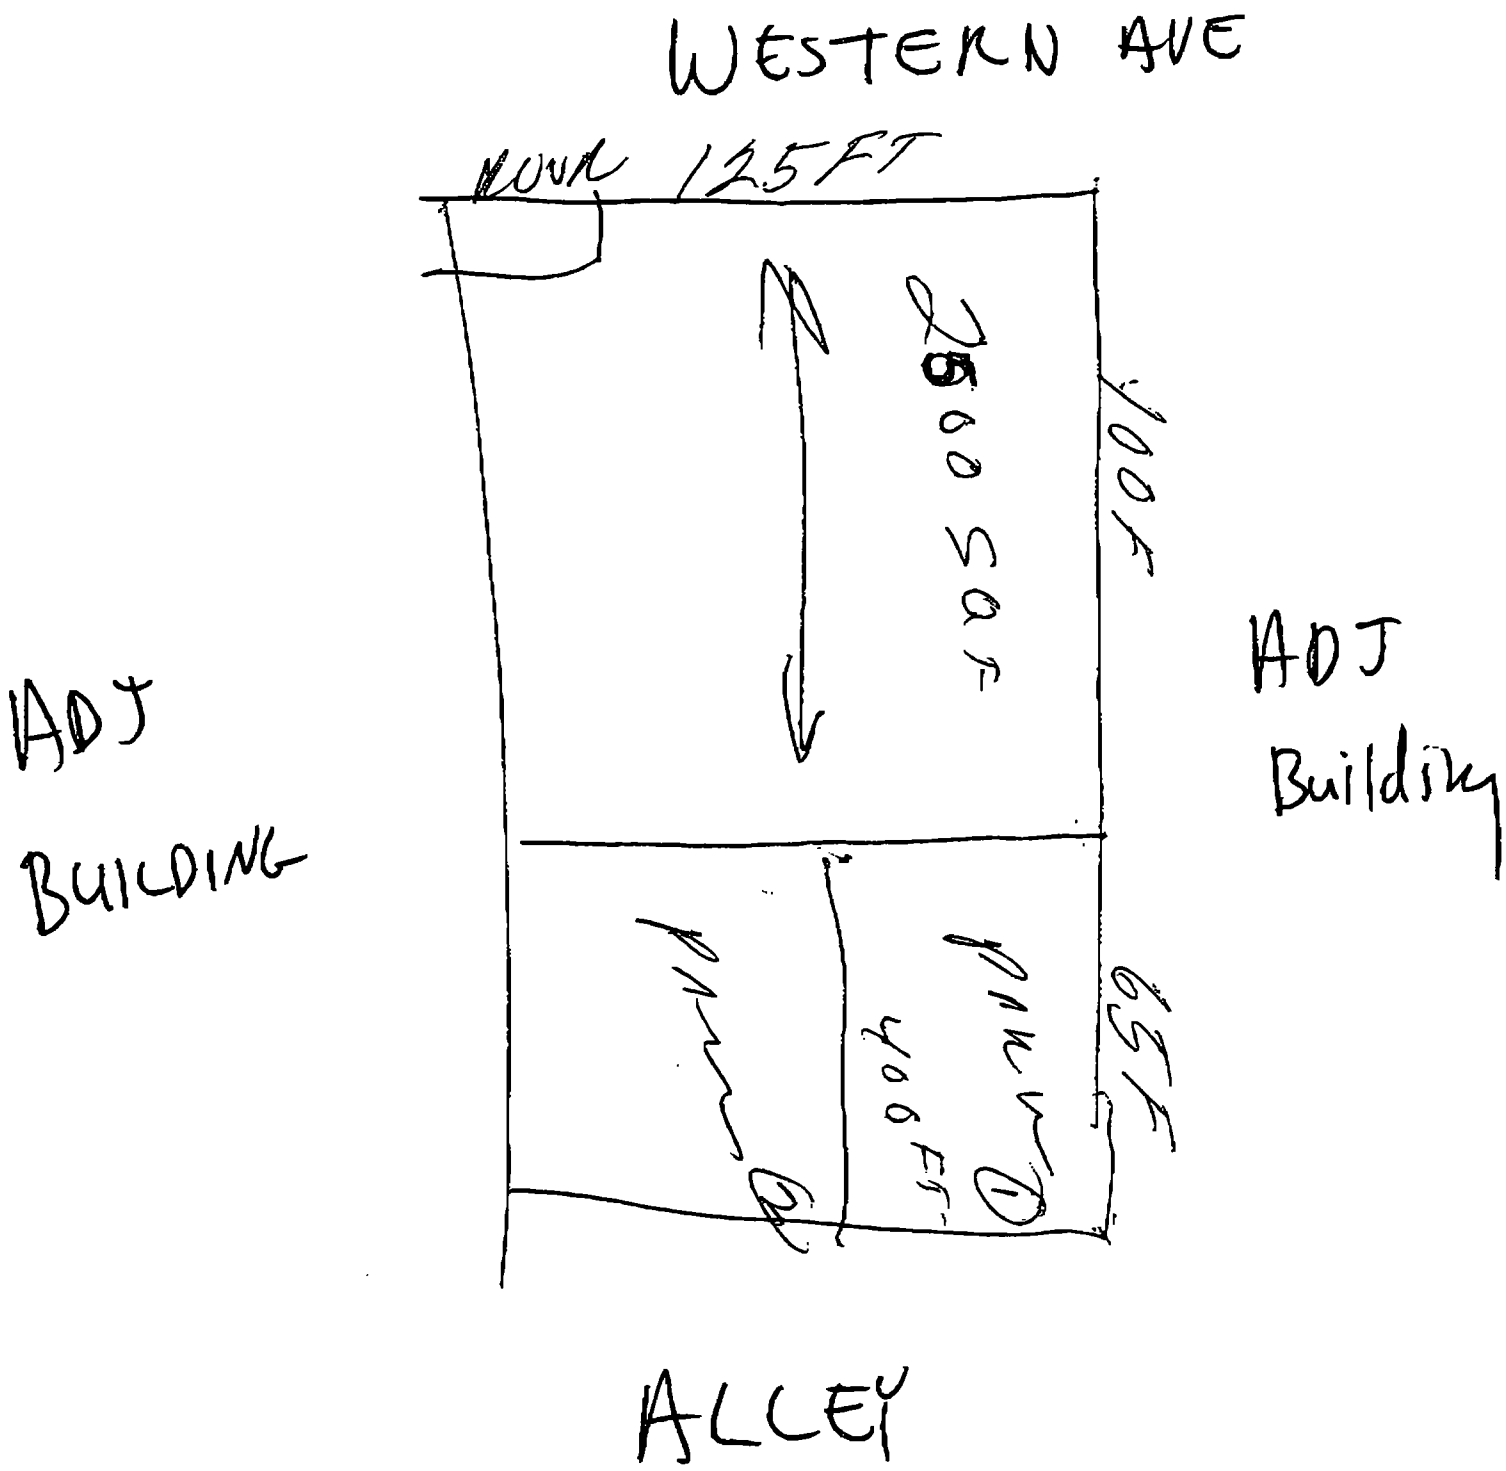
WESTERN AVE
NOW 125FT
2500 SQ FT
100FT
ADJ BUILDING
ADJ Building
65FT
PARKING
400 FT
PARKING
ALLEY

City of Chicago

O2014-6827

Office of the City Clerk

Document Tracking Sheet

Meeting Date:	9/10/2014
Sponsor(s):	Zalewski (23)
Type:	Ordinance
Title:	Exemption from physical barrier requirement for commercial driveway alley access for Ricardo Mendina of Quintana's Auto Electric Corp.
Committee(s) Assignment:	Committee on Transportation and Public Way

BE IT ORDAINED BY THE COUNCIL OF THE CITY OF CHICAGO:

SECTIONS 1. Pursuant to Section 10-20-430 of the Municipal Code of Chicago, the Commissioner of Transportation is hereby authorized and directed to exempt Ricardo Mendina of Quintana's Auto Electric Corp. from the provisions requiring barriers as a prerequisite to prohibit alley ingress and egress to the parking facilities for 4034 W. 63rd Street, Chicago, IL.

SECTION 2. This ordinance shall take effect and be in force from and after its passage and publication.

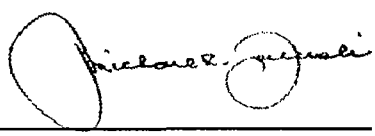

City Council Meeting
September 10, 2014

Michael R. Zalewski
Alderman, 23rd Ward

City of Chicago

O2014-6855

Office of the City Clerk

Document Tracking Sheet

Meeting Date:	9/10/2014
Sponsor(s):	Solis (25)
Type:	Ordinance
Title:	Exemption from physical barrier requirement for commercial driveway alley access for Wes Health
Committee(s) Assignment:	Committee on Transportation and Public Way

September 10, 2014

BE IT ORDAINED BY THE CITY COUNCIL OF THE CITY OF CHICAGO:

SECTION 1. Section 10-20-430 of the Municipal Code of Chicago, Commissioner of Transportation is hereby authorized and directed to exempt:
Property Owner: Wes Health
Business Type: Clinic
Address: 2310 W Roosevelt Chicago, IL 60608
Business Contact: Scott Borstein (312-641-7144)
from the provisions requiring barriers as a prerequisite to prohibit alley ingress and egress to parking facilities for Premise Address.

SECTION 2. This ordinance shall take effect and be in force from and after its passage and publication.

Alderman

Date _____

City of Chicago

O2014-6856

Office of the City Clerk

Document Tracking Sheet

Meeting Date:	9/10/2014
Sponsor(s):	Solis (25)
Type:	Ordinance
Title:	Exemption from physical barrier requirement for commercial driveway alley access for Madison Throop LLC
Committee(s) Assignment:	Committee on Transportation and Public Way

September 10, 2014

BE IT ORDAINED BY THE CITY COUNCIL OF THE CITY OF CHICAGO:

SECTION 1. Section 10-20-430 of the Municipal Code of Chicago, Commissioner of Transportation is hereby authorized and directed to exempt:
Property Owner: Madison Throop LLC
Use: egress and ingress from Parking Facility
Address: 1247-1249 West Madison Chicago, IL 60607
from the provisions requiring barriers as a prerequisite to prohibit alley ingress and egress to parking facilities for Premise Address.

SECTION 2. This ordinance shall take effect and be in force from and after its passage and publication.

Alderman _____

Date _____

City of Chicago

O2014-6892

Office of the City Clerk

Document Tracking Sheet

Meeting Date:	9/10/2014
Sponsor(s):	Burnett (27)
Type:	Ordinance
Title:	Exemption from physical barrier requirement for commercial driveway alley access for VCP Funding 3 LLC
Committee(s) Assignment:	Committee on Transportation and Public Way

City Council Meeting
September 10, 2014

BE IT ORDAINED BY THE CITY COUNCIL OF THE CITY OF CHICAGO

SECTION 1. Section 10-20-430 of the Municipal Code of Chicago, Commissioner of Transportation is hereby authorized and directed to exempt

VCP FUNDING 3 LLc
459 N.ABERDEEN STREET
Chicago, IL 60607

From the provisions requiring barriers as a prerequisite to prohibit alley ingress and egress to parking facilities for premise address.

SECTION 2. This ordinance shall take effect and be in force from and after its passage and publication

Walter Burnett, Jr.
Alderman, 27th Ward

City of Chicago

O2014-6770

Office of the City Clerk

Document Tracking Sheet

Meeting Date:	9/10/2014
Sponsor(s):	Reboyras (30)
Type:	Ordinance
Title:	Exemption from physical barrier requirement for commercial driveway alley access for Accurate Imports, Inc., Oscar Montoya
Committee(s) Assignment:	Committee on Transportation and Public Way

Council Meeting
September 10, 2014
Committee on Transportation

BE IT ORDAINED BY THE CITY COUNCIL OF THE CITY OF CHICAGO:

SECTION 1. Section 10-20-430 of the Municipal Code of Chicago, the Director of Revenue is hereby authorized and directed to exempt:

Oscar Montoya
Accurate Imports, Inc.
4329 W. Addison St.

from the provisions requiring barriers as a prerequisite to prohibit alley ingress and egress to parking facilities for premise(s) address.

SECTION 2. This ordinance shall take effect and be in force from and after its passage and due publication.

Ariel E. Reboyras
30th Ward Alderman

OFFICE OF THE
CITY CLERK

2014 AUG 20 AM 10: 07

RECEIVED
#2

City of Chicago

O2014-6846

Office of the City Clerk

Document Tracking Sheet

Meeting Date:	9/10/2014
Sponsor(s):	Suarez (31)
Type:	Ordinance
Title:	Exemption from physical barrier requirement for commercial driveway alley access for US Auto Build Group, Inc.
Committee(s) Assignment:	Committee on Transportation and Public Way

CITY COUNCIL
September 10, 2014

BE IT ORDAINED BY THE CITY COUNCIL OF THE CITY OF CHICAGO:

SECTION 1. Pursuant to Section 10-20-430 of the Municipal Code of Chicago, the Commissioner of Transportation is hereby authorized and directed to exempt US Auto Build Group, Inc. of 3037-39 N. Cicero Avenue from the provisions requiring barriers as a prerequisite to prohibit alley ingress and/or egress to parking facilities at 3037-39 N. Cicero Avenue, Chicago, Illinois.

SECTION 2. This ordinance shall take effect and be in force from and after its passage and publication.

Alderman Ray Suarez, 31st Ward

City of Chicago

O2014-6843

Office of the City Clerk

Document Tracking Sheet

Meeting Date:	9/10/2014
Sponsor(s):	Waguespack (32)
Type:	Ordinance
Title:	Exemption from physical barrier requirement for commercial driveway alley access for Lazos Tacos
Committee(s) Assignment:	Committee on Transportation and Public Way

BE IT ORDAINED BY THE CITY COUNCIL OF THE CITY OF CHICAGO:

SECTION 1. Pursuant to Section 10-20-430 of the Municipal Code of Chicago, the Director of the Department of Revenue is hereby authorized and directed to exempt **Lazos Tacos at 2013 N Western Avenue** from requiring barriers as a prerequisite to prohibit alley ingress and egress to parking facilities for premise address.

SECTION 2. This ordinance shall take effect and be in force upon its passage and publication.

Scott Waguespack
Alderman, 32nd Ward

City of Chicago

O2014-6844

Office of the City Clerk

Document Tracking Sheet

Meeting Date:	9/10/2014
Sponsor(s):	Waguespack (32)
Type:	Ordinance
Title:	Exemption from physical barrier requirement for commercial driveway alley access for Clybourn Webster Condominium Association
Committee(s) Assignment:	Committee on Transportation and Public Way

BE IT ORDAINED BY THE CITY COUNCIL OF THE CITY OF CHICAGO:

SECTION 1. Pursuant to Section 10-20-430 of the Municipal Code of Chicago, the Director of the Department of Revenue is hereby authorized and directed to exempt **Clybourn Webster Condominium Association at 2200-2204 N Clybourn Avenue** from requiring barriers as a prerequisite to prohibit alley ingress and egress to parking facilities for premise address.

SECTION 2. This ordinance shall take effect and be in force upon its passage and publication.

Scott Waguespack
Alderman, 32nd Ward

City of Chicago

O2014-6845

Office of the City Clerk

Document Tracking Sheet

Meeting Date:	9/10/2014
Sponsor(s):	Waguespack (32)
Type:	Ordinance
Title:	Exemption from physical barrier requirement for commercial driveway alley access for R & M Property Development LLC
Committee(s) Assignment:	Committee on Transportation and Public Way

BE IT ORDAINED BY THE CITY COUNCIL OF THE CITY OF CHICAGO:

SECTION 1. Pursuant to Section 10-20-430 of the Municipal Code of Chicago, the Director of the Department of Revenue is hereby authorized and directed to exempt **R & M Property Development LLC at 1648-50 W Belmont Avenue** from requiring barriers as a prerequisite to prohibit alley ingress and egress to parking facilities for premise address.

SECTION 2. This ordinance shall take effect and be in force upon its passage and publication.

Scott Waguespack
Alderman, 32nd Ward

City of Chicago

O2014-6853

Office of the City Clerk

Document Tracking Sheet

Meeting Date:	9/10/2014
Sponsor(s):	Laurino (39)
Type:	Ordinance
Title:	Exemption from physical barrier requirement for commercial driveway alley access for Nik's Body Shop
Committee(s) Assignment:	Committee on Transportation and Public Way

Committee on Transportation and Public Way
September 10, 2014 City Council Meeting

AUTHORIZATION FOR EXEMPTION OF NIK'S BODY SHOP FROM PHYSICAL BARRIER REQUIREMENT PERTAINING TO ALLEY ACCESSIBILITY FOR PARKING FACILITIES AT 4545 N. Pulaski Rd.

Be It Ordained by the City Council of the City of Chicago:

SECTION 1. Pursuant to Section 10-20-430 of the Municipal Code of Chicago, the Commissioner of Transportation is hereby authorized and directed to exempt **Nik's Body Shop** from the provisions requiring barriers as a prerequisite to prohibit alley ingress and egress to parking facilities for **4545 N. Pulaski Rd**.

SECTION 2. This ordinance shall take effect and be in force from and after its passage and publication.

MARGARET LAURINO
Alderman, 39th Ward

City of Chicago

O2014-6914

Office of the City Clerk

Document Tracking Sheet

Meeting Date:	9/10/2014
Sponsor(s):	Reilly (42)
Type:	Ordinance
Title:	Exemption from physical barrier requirement for commercial driveway alley access for Metropolitan Valet
Committee(s) Assignment:	*Committee on Transportation and Public Way*

Committee on Transportation and Public Way
City Council Meeting September 10, 2014
Alderman Brendan Reilly, 42nd Ward
Alley Access Ordinance

BE IT ORDAINED BY THE CITY COUNCIL OF THE CITY OF CHICAGO:

SECTION 1. Pursuant to Section 10-20-430 of the Municipal Code of Chicago, the Commissioner of Transportation is hereby authorized and directed to exempt Metropolitan Valet from the provisions requiring barriers as a prerequisite to prohibit alley ingress and/or egress 357 West Huron Street.

SECTION 2. This ordinance shall take effect and be in force upon its passage and publication.

Brendan Reilly
Alderman, 42nd Ward

City of Chicago

O2014-6849

Office of the City Clerk

Document Tracking Sheet

Meeting Date:	9/10/2014
Sponsor(s):	Tunney (44)
Type:	Ordinance
Title:	Exemption from physical barrier requirement for commercial driveway alley access for B & N Builders
Committee(s) Assignment:	Committee on Transportation and Public Way

City Council Meeting
September 10, 2014

BE IT ORDAINED BY THE CITY COUNCIL OF THE CITY OF CHICAGO:

SECTION 1. Section 10-20-430 of the Municipal Code of Chicago, the Director of Revenue is hereby authorized and directed to exempt:

B&N Builders located at 1163-67 West Eddy Avenue, from the provisions requiring barriers as a prerequisite to prohibit alley ingress and egress to parking facilities.

SECTION 2. This ordinance shall take effect and be in force from and after its passage and publication.

Thomas M. Tunney
Alderman, 44th Ward

City of Chicago

O2014-6885

Office of the City Clerk

Document Tracking Sheet

Meeting Date:	9/10/2014
Sponsor(s):	Pawar (47)
Type:	Ordinance
Title:	Exemption from physical barrier requirement for commercial driveway alley access for Adler Schools, Inc.
Committee(s) Assignment:	Committee on Transportation and Public Way

Committee on Transportation and Public Way
September 10, 2014
City Council Meeting

BE IT ORDAINED BY THE CITY COUNCIL OF THE CITY OF CHICAGO:

SECTION 1. Pursuant to Section 10-20-430 of the Municipal Code of Chicago, the Director of the Department of Revenue is hereby authorized and directed to exempt **Adler Schools Inc.** at **2239 W Lawrence Ave** from requiring barriers as a prerequisite to prohibit alley ingress and egress to parking facilities for premise address.

SECTION 2. This ordinance shall take effect and be in force upon its passage and publication.

Ameya Pawar
Alderman, Ward 47

City of Chicago

O2014-6866

Office of the City Clerk

Document Tracking Sheet

Meeting Date:	9/10/2014
Sponsor(s):	Silverstein (50)
Type:	*Ordinance*
Title:	Exemption from physical barrier requirement for commercial driveway alley access for Chicago Community Kollel Institute for Advanced Torah Studies
Committee(s) Assignment:	Committee on Transportation and Public Way

City Council Meeting
September 5, 2014
Transportation & Public Way

BE IT ORDAINED BY THE CITY COUNCIL OF CHICAGO:

SECTION 1. Pursuant to Section 10-20-430 of the Municipal Code of Chicago, the Commissioner of Transportation is hereby authorized and directed to exempt Chicago Community Kollel Institute for Advanced Torah Studies, 6506 North California Avenue, from provisions requiring barriers as a prerequisite to prohibit alley ingress and egress to parking facilities for premise address.

SECTION 2. This ordinance shall take effect and be force from and after its passage and publication.

DEBRA L. SILVERSTEIN
Alderman, 50th Ward

City of Chicago

Office of the City Clerk

Document Tracking Sheet

Or2014-447

Meeting Date:	9/10/2014
Sponsor(s):	Moreno (1) Pope (10) Cardenas (12) Burke (14) Foulkes (15) Munoz (22) Solis (25) Reboyras (30) Colón (35) Pawar (47) Burnett (27) Lane (18) Arena (45) Waguespack (32) Austin (34) Zalewski (23) Maldonado (26) Suarez (31) Sposato (36) Mell (33) Thomas (17) Sawyer (6) Fioretti (2) Brookins (21) Chandler (24)
Type:	Order
Title:	Chief Procurement officer authorized and directed to undertake full review of all contracts by Clear Channel Airports
Committee(s) Assignment:	Committee on Aviation

ORDER

WHEREAS, On August 8, 2011, the City of Chicago's Department of Aviation issued a request for proposals to develop, install, and operate commercial advertising concessions at Chicago O'Hare and Chicago Midway International Airports; and

WHEREAS, The goals of this commercial advertising program are to: (1) achieve a high quality, innovative advertising display and interaction program so that the Airports become the industry models in advertising delivery platforms; (2) enhance the image of the City; (3) provide business opportunities for airport concessions disadvantaged business enterprises ("ACDBE"s); and (4) optimize concession revenues to the Airports; and

WHEREAS, Clear Channel Airports, a unit of Clear Channel Outdoor and a subsidiary of Clear Channel Communications, Inc., a Texas-based corporation, filed a submission and eventually won a contract for the development, installation, and operation of commercial advertising kiosks at Chicago O'Hare International Airport; and

WHEREAS, It has come to the attention of this legislative body that certain information concerning the use of subcontractors that was provided in the submission by Clear Channel Airports and relied upon by the Department of Aviation and the City of Chicago's chief procurement officer in awarding the contract may have been falsified to give the impression that such work would be provided to minority and local companies when, in fact, the identical work was performed by a non-minority, non-local California-based corporation; and

ORDERED That the chief procurement officer is hereby authorized and directed to undertake a full review of any and all contracts let by the City of Chicago to Clear Channel Airports to determine if any substantive violations of said contracts have occurred and report the findings of this review within 60 days to the chairman of the committee on aviation.

Proco "Joe" Moreno
Alderman - 1st Ward

John Pope
Alderman – 10th Ward

George Cardenas
Alderman – 12th Ward

Marty Quinn
Alderman- 13th Ward

Edward M. Burke
Alderman- 14th Ward

Toni Foulkes
Alderman- 15th Ward

Ricardo Munoz
Alderman – 22nd Ward

Michael R. Zalewski
Alderman- 23rd Ward

Daniel S. Solis
Alderman – 25th Ward

Roberto Maldonado
Alderman- 26th Ward

Ariel Reboyras
Alderman -30th Ward

Ray Suarz
Alderman- 31st Ward

Rey Colon
Alderman- 35th Ward

Nick Sposato
Alderman- 36th Ward

Ameya Pawar
Alderman 47th Ward

Deborah Mell 33rd ward

27th ward

17 Ward

18th

(6)

95

2nd

21

24th

34

City of Chicago

O2014-7069

Office of the City Clerk

Document Tracking Sheet

Meeting Date: 9/10/2014

Sponsor(s): Brookins (21)
Moreno (1)
Moore (49)
Sawyer (6)
Munoz (22)
Hairston (5)
Pawar (47)
Foulkes (15)
Lane (18)
Dowell (3)
Maldonado (26)
Sposato (36)
Cappleman (46)
Colón (35)
Burnett (27)
Burns (4)
Cochran (20)
Reilly (42)
Smith (43)
Chandler (24)
Solis (25)
Arena (45)
Mell (33)
Mitts (37)

Type: Ordinance

Title: Call for reparations for victims and family members affected by law enforcement torture and abuse

Committee(s) Assignment: Committee on Finance

ORDINANCE

REPARATIONS FOR THE CHICAGO POLICE TORTURE SURVIVORS

WHEREAS, the City of Chicago acknowledges that former Chicago Police Commander Jon Burge and detectives under his command systematically engaged in acts of torture, physical abuse and coercion of African American men and women at Area 2 and 3 Police Headquarters from 1972 through 1991; and

WHEREAS, the acts of torture committed by Burge and detectives under his command included electrically shocking individuals on their genitals, lips and ears with an electric shock box or cattle prod; suffocating individuals with plastic bags; subjecting individuals to mock execution with guns; physical beatings with telephone books and rubber hoses; and other forms of physical and psychological abuse; and

WHEREAS, Burge and his men committed these acts of torture and abuse to extract confessions from the victims which were subsequently admitted against them in their criminal prosecutions resulting in their wrongful convictions; and

WHEREAS, these acts of torture, physical abuse and coercion violate state, federal and international law and such acts are universally condemned worldwide; and

WHEREAS, the trauma and damage caused by these heinous acts continue to deleteriously effect the torture survivors, their family members, African American communities and the City of Chicago; and

WHEREAS, the trauma and damage caused by these heinous acts will continue to cause egregious harm to those affected unless the City of Chicago and other municipal bodies enact reparations to mitigate the harm; and

WHERAS, the City of Chicago has been complicit in the torture practices and tacitly supported those acts by expending more than $20 million of taxpayers funds to defend Burge and other implicated detectives implicated in civil litigation brought by the torture survivors, and

WHEREAS, Mayor Emanuel has recently acknowledged that the torture scandal was a dark chapter in the history of the City of Chicago that stained its reputation and that he was sorry for it;

WHEREAS, the City of Chicago must officially acknowledge the torture that occurred in the City and resolve to never allow such acts to go undeterred and unpunished ever again, now therefore,

BE IT ORDAINED BY THE CITY COUNCIL OF CHICAGO AND THE MAYOR OF CHICAGO:

§ Hereby issues a formal apology to the torture survivors, their family members, and other affected individuals and communities on behalf of the City of Chicago for the violations and harm incurred by these torture practices.

§ Hereby creates a Chicago Police Torture Reparations Commission that is responsible for administering financial reparations to the torture survivors to compensate them for the torture they endured.

§ Hereby creates a center on the south side of Chicago that will provide psychological counseling, health care services and vocational training to the torture survivors, their family members and others affected by law enforcement torture and abuse.

§ Hereby provides that all torture survivors and their family members be allowed to enroll in City Colleges and receive their education and degree for free.

§ Hereby calls on the Chicago Public School system to incorporate into its curriculum a history lesson about the Chicago Police torture cases and the struggles to hold those accountable and to seek reparations for the survivors and affected family members.

§ Hereby calls on local law enforcement officials to provide evidentiary hearings to the torture survivors who remain behind bars who had their coerced confessions used against in their criminal proceedings resulting in their wrongful convictions, and moreover, supports the torture survivors' rights to have a full and fair opportunity to present evidence that demonstrates they were physically coerced into giving a confession.

§ Hereby commits to supporting the creation of public memorials that memorialize the Chicago Police Torture survivors and the struggle for justice on their behalf.

§ Hereby provides a minimum of $20 million to finance the Chicago Police Torture Reparations Commission, the center on the Southside Center, the creation of a curriculum and to fund the creation of public memorials set forth herein.

§ Hereby directs the Corporation Counsel to take whatever legal steps are available to support the stripping of Jon Burge's pension.

HOWARD B. BROOKINS, JR.
Alderman, 21st Ward

PROCO JOE MORENO
Alderman, 1st Ward

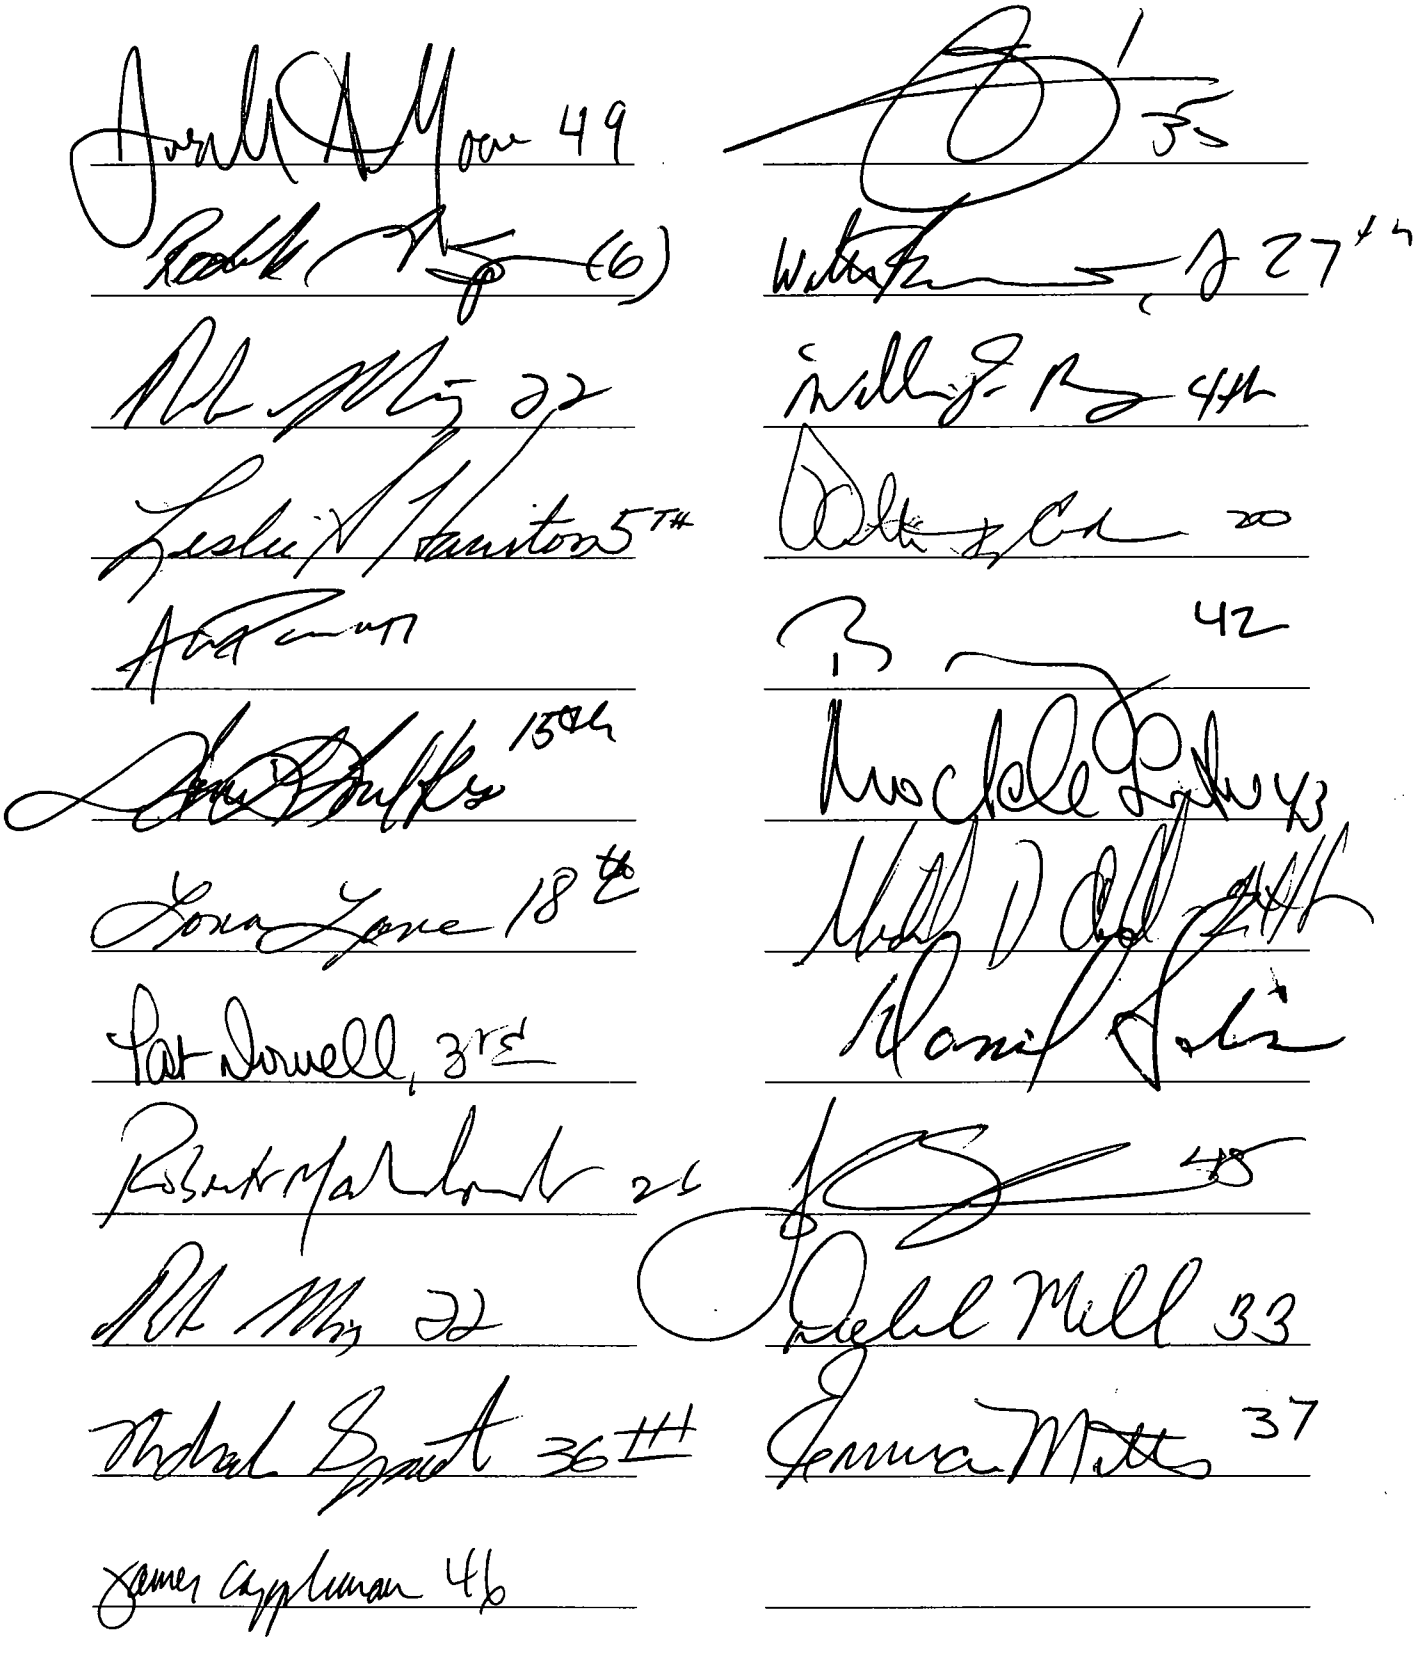

City of Chicago

O2014-7034

Office of the City Clerk

Document Tracking Sheet

Meeting Date:	9/10/2014
Sponsor(s):	Moreno (1)
Type:	Ordinance
Title:	Awning(s) for Classic Hand Carwash & Detail Center, Inc.
Committee(s) Assignment:	Committee on Transportation and Public Way

ORDINANCE
CLASSIC HAND CARWASH & DETAIL CENTER INC.
Acct. No. 389507 - 1
Permit No. 1114695

Be It Ordained by the City Council of the City of Chicago:

SECTION 1. Permission and authority are hereby given and granted to CLASSIC HAND CARWASH & DETAIL CENTER INC., upon the terms and subject to the conditions of this ordinance to maintain and use, as now constructed, one (1) Awning(s) projecting over the public right-of-way adjacent to its premises known as 2933 N. Elston Ave..

Said Awning(s) at N. Elston Avenue measure(s):
One (1) at thirty-seven (37) feet in length, and two (2) feet in width for a total of seventy-four (74) square feet.

The location of said privilege shall be as shown on prints kept on file with the Department of Business Affairs and Consumer Protection and the Office of the City Clerk.

Said privilege shall be constructed in accordance with plans and specifications approved by the Zoning Department - Signs.

This grant of privilege in the public way shall be subject to the provisions of Section 10-28-015 and all other required provisions of the Municipal Code of Chicago.

The grantee shall pay to the City of Chicago as compensation for the privilege #1114695 herein granted the sum of sixty-two ($62.00) per annum in advance.

A 25% penalty will be added for payments received after due date.

The permit holder agrees to hold the City of Chicago harmless for any damage, relocation or replacement costs associated with damage, relocation or removal of private property caused by the City performing work in the public way.

Authority herein given and granted for a period of five (5) years from and after 09/09/2014.

Alderman _____

Proco Joe Moreno 1st Ward

HAND CAR WASH

Department of Business Affairs and Consumer Protection
Small Business Center - Public Way Use Unit
City Hall - 121 N. LaSalle Street, Room 800 • Chicago, IL 60602
(312)-74-GOBIZ (312-744-6249) • (312) 744-1944 (TTY)
http://www.cityofchicago.org/bacp

09/10/2014

Alderman **Proco Joe Moreno**
Ward # **01**
City of Chicago
City Hall, Room **300**
121 North LaSalle Street
Chicago, Illinois 60602

Re: An ordinance to use and maintain a portion of the public right-of-way for **one (1) awning(s)** for **CLASSIC HAND CARWASH & DETAIL CENTER INC.**, adjacent to the premises known as **2933 N. Elston Ave.**.

Dear Alderman **Proco Joe Moreno**:

The applicant referenced above has requested the use of the public right-of-way for a **awning(s)**. An ordinance has been prepared by the Department of Business Affairs and Consumer Protection – Small Business Center - Public Way Use Unit for presentation to the City Council. Because this request was made for properties located in your ward, as approved by you as per the attached, I respectfully request that you introduce the attached ordinance at the next City Council meeting.

If you have any questions regarding this ordinance, please contact Anthony Bertuca at (312) 744-5506.

Department of Business Affairs and Consumer Protection

City of Chicago

O2014-7038

Office of the City Clerk

Document Tracking Sheet

Meeting Date:	9/10/2014
Sponsor(s):	Moreno (1)
Type:	Ordinance
Title:	Awning(s) for Crossroads Trading Co.
Committee(s) Assignment:	Committee on Transportation and Public Way

ORDINANCE
CROSSROADS TRADING CO
Acct. No. 287537 - 2
Permit No. 1114399

Be It Ordained by the City Council of the City of Chicago:

SECTION 1. Permission and authority are hereby given and granted to CROSSROADS TRADING CO, upon the terms and subject to the conditions of this ordinance to maintain and use, as now constructed, one (1) Awning(s) projecting over the public right-of-way adjacent to its premises known as 1519 N. Milwaukee Ave..

Said Awning(s) at N MILWAUKEE AVE measure(s):
One (1) at twenty-one point five (21.5) feet in length, and three point five (3.5) feet in width for a total of seventy-five point two five (75.25) square feet.

The location of said privilege shall be as shown on prints kept on file with the Department of Business Affairs and Consumer Protection and the Office of the City Clerk.

Said privilege shall be constructed in accordance with plans and specifications approved by the Zoning Department - Signs.

This grant of privilege in the public way shall be subject to the provisions of Section 10-28-015 and all other required provisions of the Municipal Code of Chicago.

The grantee shall pay to the City of Chicago as compensation for the privilege #1114399 herein granted the sum of fifty ($50.00) per annum in advance.

A 25% penalty will be added for payments received after due date.

The permit holder agrees to hold the City of Chicago harmless for any damage, relocation or replacement costs associated with damage, relocation or removal of private property caused by the City performing work in the public way.

Authority herein given and granted for a period of five (5) years from and after 05/13/2014.

Alderman _____

Proco Joe Moreno 1st Ward

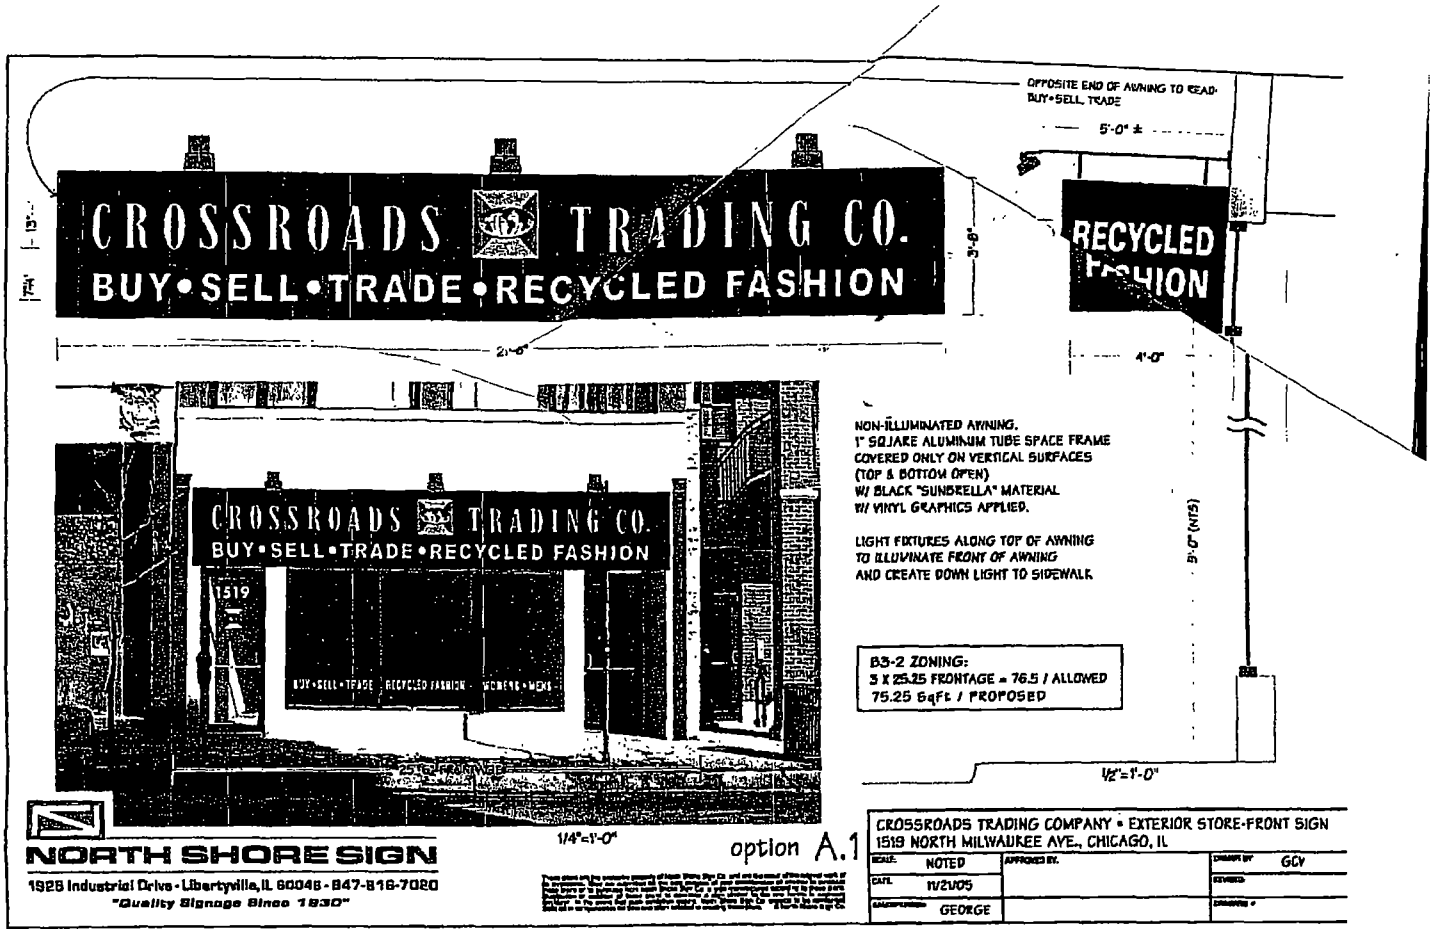
CROSSROADS TRADING CO.
BUY•SELL•TRADE•RECYCLED FASHION
OPPOSITE END OF AWNING TO READ:
BUY•SELL TRADE
5'-0" ±
RECYCLED
FASHION
21'-0"
4'-0"
3'-6"
13"
7'-4"
CROSSROADS TRADING CO.
BUY•SELL•TRADE•RECYCLED FASHION
1519
BUY•SELL•TRADE | RECYCLED FASHION | WOMEN'S•MEN'S
NON-ILLUMINATED AWNING.
1" SQUARE ALUMINUM TUBE SPACE FRAME
COVERED ONLY ON VERTICAL SURFACES
(TOP & BOTTOM OPEN)
W/ BLACK "SUNBRELLA" MATERIAL
W/ VINYL GRAPHICS APPLIED.
LIGHT FIXTURES ALONG TOP OF AWNING
TO ILLUMINATE FRONT OF AWNING
AND CREATE DOWN LIGHT TO SIDEWALK
B3-2 ZONING:
3 X 25.25 FRONTAGE = 76.5 / ALLOWED
75.25 SqFt / PROPOSED
8'-0" (MIN.)
1/4"=1'-0"
1/2"=1'-0"
option A.1
NORTH SHORE SIGN
1925 Industrial Drive - Libertyville, IL 60048 - 847-816-7020
"Quality Signage Since 1930"
CROSSROADS TRADING COMPANY • EXTERIOR STORE-FRONT SIGN
1519 NORTH MILWAUKEE AVE., CHICAGO, IL
SCALE: NOTED
APPROVED BY:
DRAWN BY: GCV
DATE: 11/21/05
REVISED:
SALESPERSON: GEORGE
DRAWING #

Department of Business Affairs and Consumer Protection
Small Business Center - Public Way Use Unit
City Hall - 121 N. LaSalle Street, Room 800 • Chicago, IL 60602
(312)-74-GOBIZ (312-744-6249) • (312) 744-1944 (TTY)
http //www.cityofchicago.org/bacp

09/10/2014

Alderman **Proco Joe Moreno**
Ward # **01**
City of Chicago
City Hall, Room **300**
121 North LaSalle Street
Chicago, Illinois 60602

Re: An ordinance to use and maintain a portion of the public right-of-way for **one (1) awning(s)** for **CROSSROADS TRADING CO**, adjacent to the premises known as **1519 N. Milwaukee Ave.**.

Dear Alderman **Proco Joe Moreno**:

The applicant referenced above has requested the use of the public right-of-way for a **awning(s)**. An ordinance has been prepared by the Department of Business Affairs and Consumer Protection – Small Business Center - Public Way Use Unit for presentation to the City Council. Because this request was made for properties located in your ward, as approved by you as per the attached, I respectfully request that you introduce the attached ordinance at the next City Council meeting.

If you have any questions regarding this ordinance, please contact Anthony Bertuca at (312) 744-5506.

Department of Business Affairs and Consumer Protection

City of Chicago

O2014-7040

Office of the City Clerk

Document Tracking Sheet

Meeting Date:	9/10/2014
Sponsor(s):	Moreno (1)
Type:	Ordinance
Title:	Awning(s) for Danny Hair Studio
Committee(s) Assignment:	Committee on Transportation and Public Way

ORDINANCE
DANNY HAIR STUDIO
Acct. No. 312248 - 1
Permit No. 1114490

Be It Ordained by the City Council of the City of Chicago:

SECTION 1. Permission and authority are hereby given and granted to DANNY HAIR STUDIO, upon the terms and subject to the conditions of this ordinance to maintain and use, as now constructed, one (1) Awning(s) projecting over the public right-of-way adjacent to its premises known as 1849 W. Chicago Ave..

Said Awning(s) at W CHICAGO AVE measure(s):
One (1) at eighteen (18) feet in length, and four (4) feet in width for a total of seventy-two (72) square feet.

The location of said privilege shall be as shown on prints kept on file with the Department of Business Affairs and Consumer Protection and the Office of the City Clerk.

Said privilege shall be constructed in accordance with plans and specifications approved by the Zoning Department - Signs.

This grant of privilege in the public way shall be subject to the provisions of Section 10-28-015 and all other required provisions of the Municipal Code of Chicago.

The grantee shall pay to the City of Chicago as compensation for the privilege #1114490 herein granted the sum of fifty ($50.00) per annum in advance.

A 25% penalty will be added for payments received after due date.

The permit holder agrees to hold the City of Chicago harmless for any damage, relocation or replacement costs associated with damage, relocation or removal of private property caused by the City performing work in the public way.

Authority herein given and granted for a period of five (5) years from and after 04/22/2014.

Alderman _____

Proco Joe Moreno 1st Ward

DANNY HAIR STUDIO
1843
(312)850-3817
WALK-INS WELCOME
DANNY HAIR STUDIO
DANNY HAIR STUDIO

Department of Business Affairs and Consumer Protection
Small Business Center - Public Way Use Unit
City Hall - 121 N. LaSalle Street, Room 800 • Chicago, IL 60602
(312)-74-GOBIZ (312-744-6249) • (312) 744-1944 (TTY)
http //www.cityofchicago.org/bacp

09/10/2014

Alderman **Proco Joe Moreno**
Ward # **01**
City of Chicago
City Hall, Room **300**
121 North LaSalle Street
Chicago, Illinois 60602

Re: An ordinance to use and maintain a portion of the public right-of-way for **one (1) awning(s)** for **DANNY HAIR STUDIO**, adjacent to the premises known as **1849 W. Chicago Ave.**.

Dear Alderman **Proco Joe Moreno**:

The applicant referenced above has requested the use of the public right-of-way for a **awning(s)**. An ordinance has been prepared by the Department of Business Affairs and Consumer Protection – Small Business Center - Public Way Use Unit for presentation to the City Council. Because this request was made for properties located in your ward, as approved by you as per the attached, I respectfully request that you introduce the attached ordinance at the next City Council meeting.

If you have any questions regarding this ordinance, please contact Anthony Bertuca at (312) 744-5506.

Department of Business Affairs and Consumer Protection

City of Chicago

O2014-7041

Office of the City Clerk

Document Tracking Sheet

Meeting Date:	9/10/2014
Sponsor(s):	Moreno (1)
Type:	Ordinance
Title:	Awning(s) for Heads & Threads Boutique
Committee(s) Assignment:	Committee on Transportation and Public Way

ORDINANCE
HEADS & THREADS BOUTIQUE
Acct. No. 51635 - 1
Permit No. 1110006

Be It Ordained by the City Council of the City of Chicago:

SECTION 1. Permission and authority are hereby given and granted to HEADS & THREADS BOUTIQUE, upon the terms and subject to the conditions of this ordinance to construct, install, maintain and use one (1) Awning(s) projecting over the public right-of-way adjacent to its premises known as 1254 N. Milwaukee Ave..

Said Awning(s) at Milwaukee measure(s):
One (1) at twenty-three (23) feet in length, and four (4) feet in width for a total of ninety-two (92) square feet.

The location of said privilege shall be as shown on prints kept on file with the Department of Business Affairs and Consumer Protection and the Office of the City Clerk.

Said privilege shall be constructed in accordance with plans and specifications approved by the Zoning Department - Signs.

This grant of privilege in the public way shall be subject to the provisions of Section 10-28-015 and all other required provisions of the Municipal Code of Chicago.

The grantee shall pay to the City of Chicago as compensation for the privilege #1110006 herein granted the sum of fifty ($50.00) per annum in advance.

A 25% penalty will be added for payments received after due date.

The permit holder agrees to hold the City of Chicago harmless for any damage, relocation or replacement costs associated with damage, relocation or removal of private property caused by the City performing work in the public way.

Authority herein given and granted for a period of five (5) years from and after Date of Passage.

Alderman _____

Proco Joe Moreno 1st Ward

APPLICATION TO USE THE PUBLIC RIGHT OF WAY

EXAMPLE OF CANOPY/AWNING DRAWING

CANOPY DRAWINGS

PROPERTY LOCATION: 1254 N. MILWAUKEE

ORGANIZATION'S NAME: HEADS & THREADS WIGS

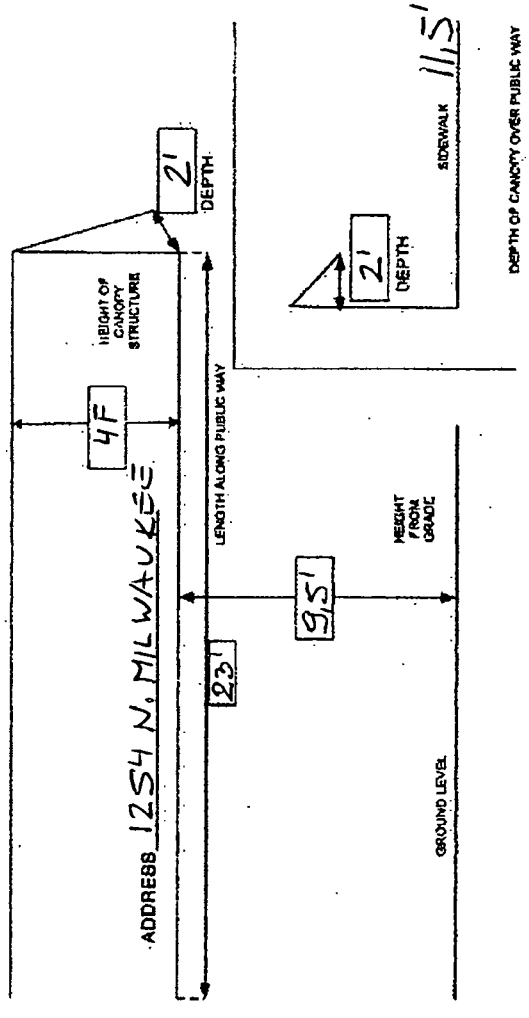

Department of Business Affairs and Consumer Protection
Small Business Center - Public Way Use Unit
City Hall - 121 N. LaSalle Street, Room 800 • Chicago, IL 60602
(312)-74-GOBIZ (312-744-6249) • (312) 744-1944 (TTY)
http://www.cityofchicago.org/bacp

09/10/2014

Alderman **Proco Joe Moreno**
Ward # **01**
City of Chicago
City Hall, Room **300**
121 North LaSalle Street
Chicago, Illinois 60602

Re: An ordinance to use and maintain a portion of the public right-of-way for **one (1) awning(s)** for **HEADS & THREADS BOUTIQUE**, adjacent to the premises known as **1254 N. Milwaukee Ave.**.

Dear Alderman **Proco Joe Moreno**:

The applicant referenced above has requested the use of the public right-of-way for a **awning(s)**. An ordinance has been prepared by the Department of Business Affairs and Consumer Protection – Small Business Center - Public Way Use Unit for presentation to the City Council. Because this request was made for properties located in your ward, as approved by you as per the attached, I respectfully request that you introduce the attached ordinance at the next City Council meeting.

If you have any questions regarding this ordinance, please contact Anthony Bertuca at (312) 744-5506.

Department of Business Affairs and Consumer Protection

City of Chicago

O2014-7043

Office of the City Clerk

Document Tracking Sheet

Meeting Date:	9/10/2014
Sponsor(s):	Moreno (1)
Type:	Ordinance
Title:	Awning(s) for Jimmy John's Sandwich Shops
Committee(s) Assignment:	Committee on Transportation and Public Way

ORDINANCE
JIMMY JOHNS SANDWICH SHOPS
Acct. No. 243721 - 2
Permit No. 1114915

Be It Ordained by the City Council of the City of Chicago:

SECTION 1. Permission and authority are hereby given and granted to JIMMY JOHNS SANDWICH SHOPS, upon the terms and subject to the conditions of this ordinance to maintain and use, as now constructed, one (1) Awning(s) projecting over the public right-of-way adjacent to its premises known as 2029 W. Division St..

Said Awning(s) at W. Division Street measure(s):
One (1) at fifteen point nine (15.9) feet in length, and two point four (2.4) feet in width for a total of thirty-eight point one six (38.16) square feet.

The location of said privilege shall be as shown on prints kept on file with the Department of Business Affairs and Consumer Protection and the Office of the City Clerk.

Said privilege shall be constructed in accordance with plans and specifications approved by the Zoning Department - Signs.

This grant of privilege in the public way shall be subject to the provisions of Section 10-28-015 and all other required provisions of the Municipal Code of Chicago.

The grantee shall pay to the City of Chicago as compensation for the privilege #1114915 herein granted the sum of fifty ($50.00) per annum in advance.

A 25% penalty will be added for payments received after due date.

The permit holder agrees to hold the City of Chicago harmless for any damage, relocation or replacement costs associated with damage, relocation or removal of private property caused by the City performing work in the public way.

Authority herein given and granted for a period of five (5) years from and after 09/13/2014.

Alderman _____

Proco Joe Moreno 1st Ward

15'-9" (MAX. ALLOWED LENGTH)

PROJECTION VIEW

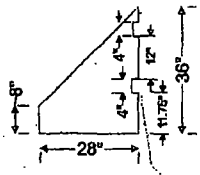

NON-ILLUMINATED AWNING STRUCTURE
-"SHED-TYPE" SHAPE
-MANUFACTURED WITH 1" SQ. ALUM. TUBING INTERNAL FRAMEWORK (MILL FINISH)
-FABRIC RED SUNBRELLA #4666 (CANVASS)
BLACK SUNBRELLA #4608 (CANVASS)
-WHITE VINYL COPY HEAT TRANSFERRED

COPY SQ. FT:
(BOXED OFF)
178" L X 29" H = 35.8 Sq. Ft
(60 Sq. ALLWOWED)

NOTE:
NOTCHED OUT FRAME CONSTRUCTION FOR PROJECTING MASONRY DETAILS

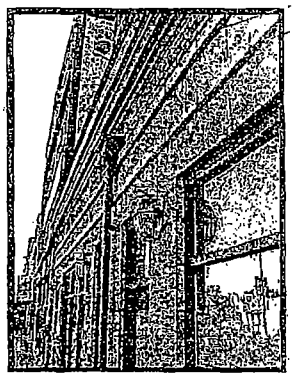

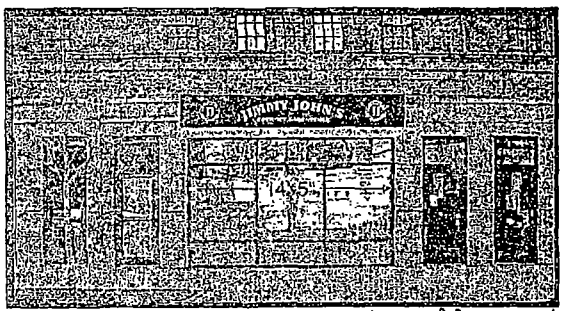

Sidewalk Width 24'

Project: Jimmy John's	Account Rep: Jon Gary	Client Approval:
Address: 2029 W. DIVISION	Request I.D.	
City / State. Chicago, IL	Design Date: Mar. 17, 2008	
Design I.D.: JG-89-00	Photo I D.	
Scale: 3/8" = 1'-0" PHOTO ELEV. 3/32" = 1'-0"		

ATLAS
Sign Company, Inc.
INDIANAPOLIS, IN
3150 Rand Rd., 46241
317-484-4620 1-800-889-7311

Department of Business Affairs and Consumer Protection
Small Business Center - Public Way Use Unit
City Hall - 121 N LaSalle Street, Room 800 • Chicago, IL 60602
(312)-74-GOBIZ (312-744-6249) • (312) 744-1944 (TTY)
http://www.cityofchicago.org/bacp

09/10/2014

Alderman **Proco Joe Moreno**
Ward # **01**
City of Chicago
City Hall, Room **300**
121 North LaSalle Street
Chicago, Illinois 60602

Re: An ordinance to use and maintain a portion of the public right-of-way for **one (1) awning(s)** for **JIMMY JOHNS SANDWICH SHOPS**, adjacent to the premises known as **2029 W. Division St.**.

Dear Alderman **Proco Joe Moreno**:

The applicant referenced above has requested the use of the public right-of-way for a **awning(s)**. An ordinance has been prepared by the Department of Business Affairs and Consumer Protection – Small Business Center - Public Way Use Unit for presentation to the City Council. Because this request was made for properties located in your ward, as approved by you as per the attached, I respectfully request that you introduce the attached ordinance at the next City Council meeting.

If you have any questions regarding this ordinance, please contact Anthony Bertuca at (312) 744-5506.

Department of Business Affairs and Consumer Protection

City of Chicago

O2014-7044

Office of the City Clerk

Document Tracking Sheet

Meeting Date:	9/10/2014
Sponsor(s):	Fioretti (2)
Type:	Ordinance
Title:	Awning(s) for Dearborn Station Associates II Partnership
Committee(s) Assignment:	Committee on Transportation and Public Way

ORDINANCE
DEARBORN STATION ASSOCIATES II PARTNERSHIP
Acct. No. 346359 - 1
Permit No. 1114549

Be It Ordained by the City Council of the City of Chicago:

SECTION 1. Permission and authority are hereby given and granted to DEARBORN STATION ASSOCIATES II PARTNERSHIP, upon the terms and subject to the conditions of this ordinance to maintain and use, as now constructed, one (1) Awning(s) projecting over the public right-of-way adjacent to its premises known as 47 W. Polk St..

Said Awning(s) at W. Polk St. measure(s):
One (1) at nine (9) feet in length, and nine (9) feet in width for a total of eighty-one (81) square feet.

The location of said privilege shall be as shown on prints kept on file with the Department of Business Affairs and Consumer Protection and the Office of the City Clerk.

Said privilege shall be constructed in accordance with plans and specifications approved by the Zoning Department - Signs.

This grant of privilege in the public way shall be subject to the provisions of Section 10-28-015 and all other required provisions of the Municipal Code of Chicago.

The grantee shall pay to the City of Chicago as compensation for the privilege #1114549 herein granted the sum of fifty ($50.00) per annum in advance.

A 25% penalty will be added for payments received after due date.

The permit holder agrees to hold the City of Chicago harmless for any damage, relocation or replacement costs associated with damage, relocation or removal of private property caused by the City performing work in the public way.

Authority herein given and granted for a period of five (5) years from and after 07/29/2014.

Alderman _____

Bob Fioretti 2nd Ward

Department of Business Affairs and Consumer Protection
Small Business Center - Public Way Use Unit
City Hall - 121 N. LaSalle Street, Room 800 • Chicago, IL 60602
(312)-74-GOBIZ (312-744-6249) • (312) 744-1944 (TTY)
http //www cityofchicago.org/bacp

09/10/2014

Alderman **Bob Fioretti**
Ward # **02**
City of Chicago
City Hall, Room **300**
121 North LaSalle Street
Chicago, Illinois 60602

Re: An ordinance to use and maintain a portion of the public right-of-way for **one (1) awning(s)** for **DEARBORN STATION ASSOCIATES II PARTNERSHIP**, adjacent to the premises known as **47 W. Polk St.**.

Dear Alderman **Bob Fioretti**:

The applicant referenced above has requested the use of the public right-of-way for a **awning(s)**. An ordinance has been prepared by the Department of Business Affairs and Consumer Protection – Small Business Center - Public Way Use Unit for presentation to the City Council. Because this request was made for properties located in your ward, as approved by you as per the attached, I respectfully request that you introduce the attached ordinance at the next City Council meeting.

If you have any questions regarding this ordinance, please contact Anthony Bertuca at (312) 744-5506.

Department of Business Affairs and Consumer Protection

City of Chicago

O2014-7046

Office of the City Clerk

Document Tracking Sheet

Meeting Date:	9/10/2014
Sponsor(s):	Fioretti (2)
Type:	Ordinance
Title:	Awning(s) for Dylan's Tavern & Grill
Committee(s) Assignment:	Committee on Transportation and Public Way

ORDINANCE
DYLAN'S TAVERN & GRILL
Acct. No. 23358 - 1
Permit No. 1113210

Be It Ordained by the City Council of the City of Chicago:

SECTION 1. Permission and authority are hereby given and granted to DYLAN'S TAVERN & GRILL, upon the terms and subject to the conditions of this ordinance to maintain and use, as now constructed, three (3) Awning(s) projecting over the public right-of-way adjacent to its premises known as 118 S. Clinton St..

Said Awning(s) at S. Clinton Street measure(s):
Two (2) at thirteen point eight three (13.83) feet in length, and two point five eight (2.58) feet in width for a total of seventy-one point three six (71.36) square feet.
One (1) at eleven (11) feet in length, and two point five eight (2.58) feet in width for a total of twenty-eight point three eight (28.38) square feet.

The location of said privilege shall be as shown on prints kept on file with the Department of Business Affairs and Consumer Protection and the Office of the City Clerk.

Said privilege shall be constructed in accordance with plans and specifications approved by the Zoning Department - Signs.

This grant of privilege in the public way shall be subject to the provisions of Section 10-28-015 and all other required provisions of the Municipal Code of Chicago.

The grantee shall pay to the City of Chicago as compensation for the privilege #1113210 herein granted the sum of one hundred fifty ($150.00) per annum in advance.

A 25% penalty will be added for payments received after due date.

The permit holder agrees to hold the City of Chicago harmless for any damage, relocation or replacement costs associated with damage, relocation or removal of private property caused by the City performing work in the public way.

Authority herein given and granted for a period of five (5) years from and after 09/14/2013.

Alderman _____

Bob Fioretti 2nd Ward

(Page 2 of 2)

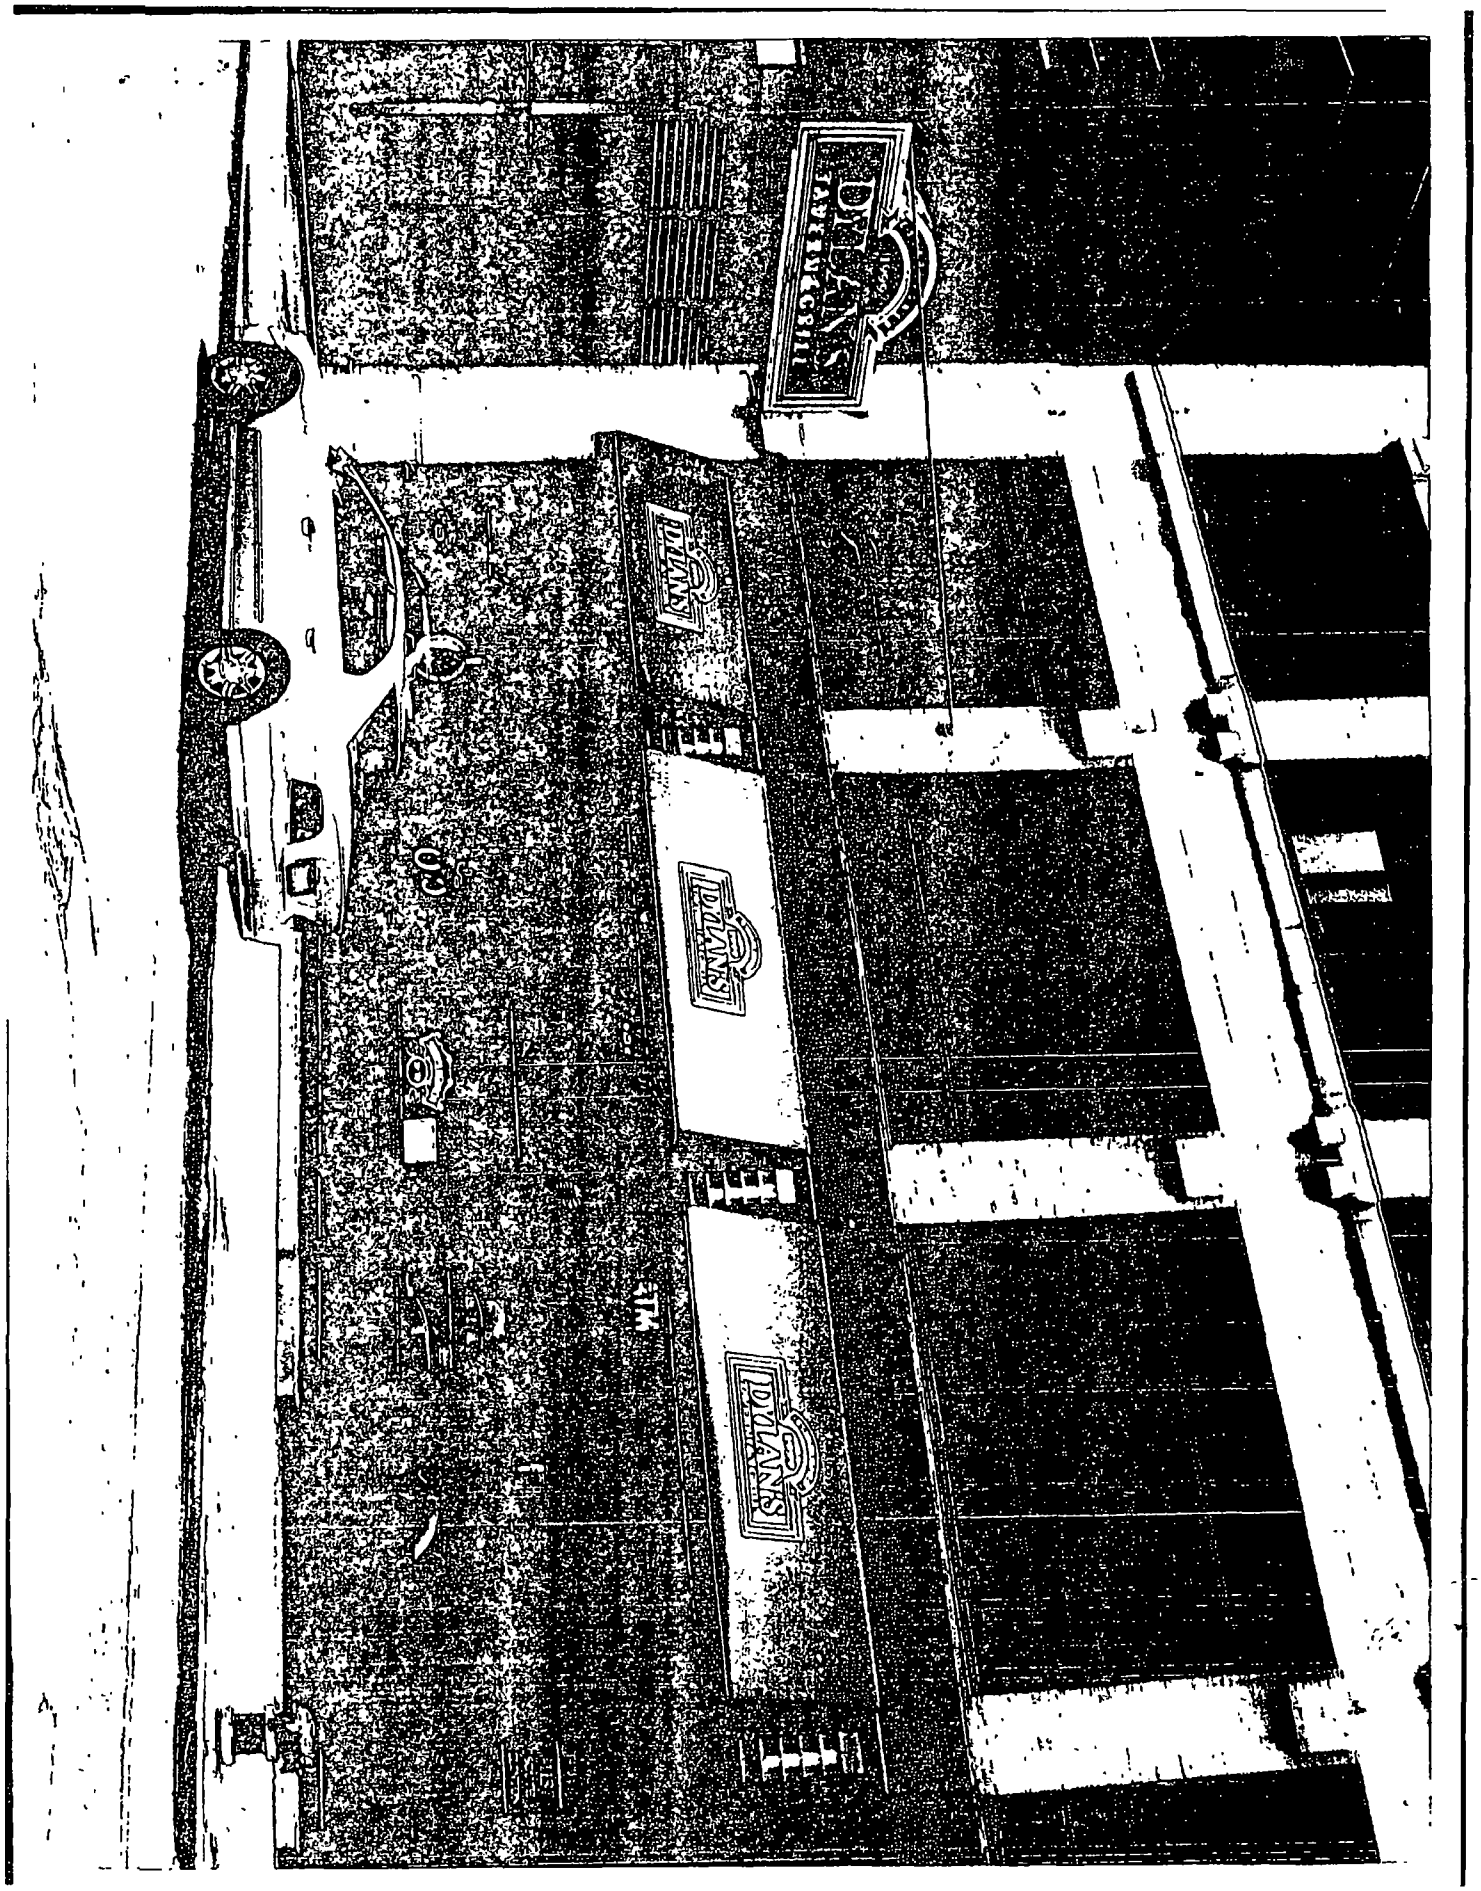

Department of Business Affairs and Consumer Protection
Small Business Center - Public Way Use Unit
City Hall - 121 N. LaSalle Street, Room 800 • Chicago, IL 60602
(312)-74-GOBIZ (312-744-6249) • (312) 744-1944 (TTY)
http //www cityofchicago org/bacp

09/10/2014

Alderman **Bob Fioretti**
Ward # **02**
City of Chicago
City Hall, Room **300**
121 North LaSalle Street
Chicago, Illinois 60602

Re: An ordinance to use and maintain a portion of the public right-of-way for **three (3) awning(s)** for **DYLAN'S TAVERN & GRILL**, adjacent to the premises known as **118 S. Clinton St.**.

Dear Alderman **Bob Fioretti**:

The applicant referenced above has requested the use of the public right-of-way for a **awning(s)**. An ordinance has been prepared by the Department of Business Affairs and Consumer Protection – Small Business Center - Public Way Use Unit for presentation to the City Council. Because this request was made for properties located in your ward, as approved by you as per the attached, I respectfully request that you introduce the attached ordinance at the next City Council meeting.

If you have any questions regarding this ordinance, please contact Anthony Bertuca at (312) 744-5506.

Department of Business Affairs and Consumer Protection

City of Chicago

O2014-7047

Office of the City Clerk

Document Tracking Sheet

Meeting Date:	9/10/2014
Sponsor(s):	Fioretti (2)
Type:	Ordinance
Title:	Awning(s) for La Quinta Inn & Suites
Committee(s) Assignment:	Committee on Transportation and Public Way

ORDINANCE
LA QUINTA INN & SUITES
Acct. No. 340373 - 1
Permit No. 1114047

Be It Ordained by the City Council of the City of Chicago:

SECTION 1. Permission and authority are hereby given and granted to LA QUINTA INN & SUITES, upon the terms and subject to the conditions of this ordinance to maintain and use, as now constructed, one (1) Awning(s) projecting over the public right-of-way adjacent to its premises known as 1 S. Franklin St..

Said Awning(s) at W. MADISON ST. measure(s):
One (1) at thirty-two (32) feet in length, and four (4) feet in width for a total of one hundred twenty-eight (128) square feet.

The location of said privilege shall be as shown on prints kept on file with the Department of Business Affairs and Consumer Protection and the Office of the City Clerk.

Said privilege shall be constructed in accordance with plans and specifications approved by the Zoning Department - Signs.

This grant of privilege in the public way shall be subject to the provisions of Section 10-28-015 and all other required provisions of the Municipal Code of Chicago.

The grantee shall pay to the City of Chicago as compensation for the privilege #1114047 herein granted the sum of fifty-seven ($57.00) per annum in advance.

A 25% penalty will be added for payments received after due date.

The permit holder agrees to hold the City of Chicago harmless for any damage, relocation or replacement costs associated with damage, relocation or removal of private property caused by the City performing work in the public way.

Authority herein given and granted for a period of five (5) years from and after 05/13/2014.

Alderman

Bob Fioretti 2nd Ward

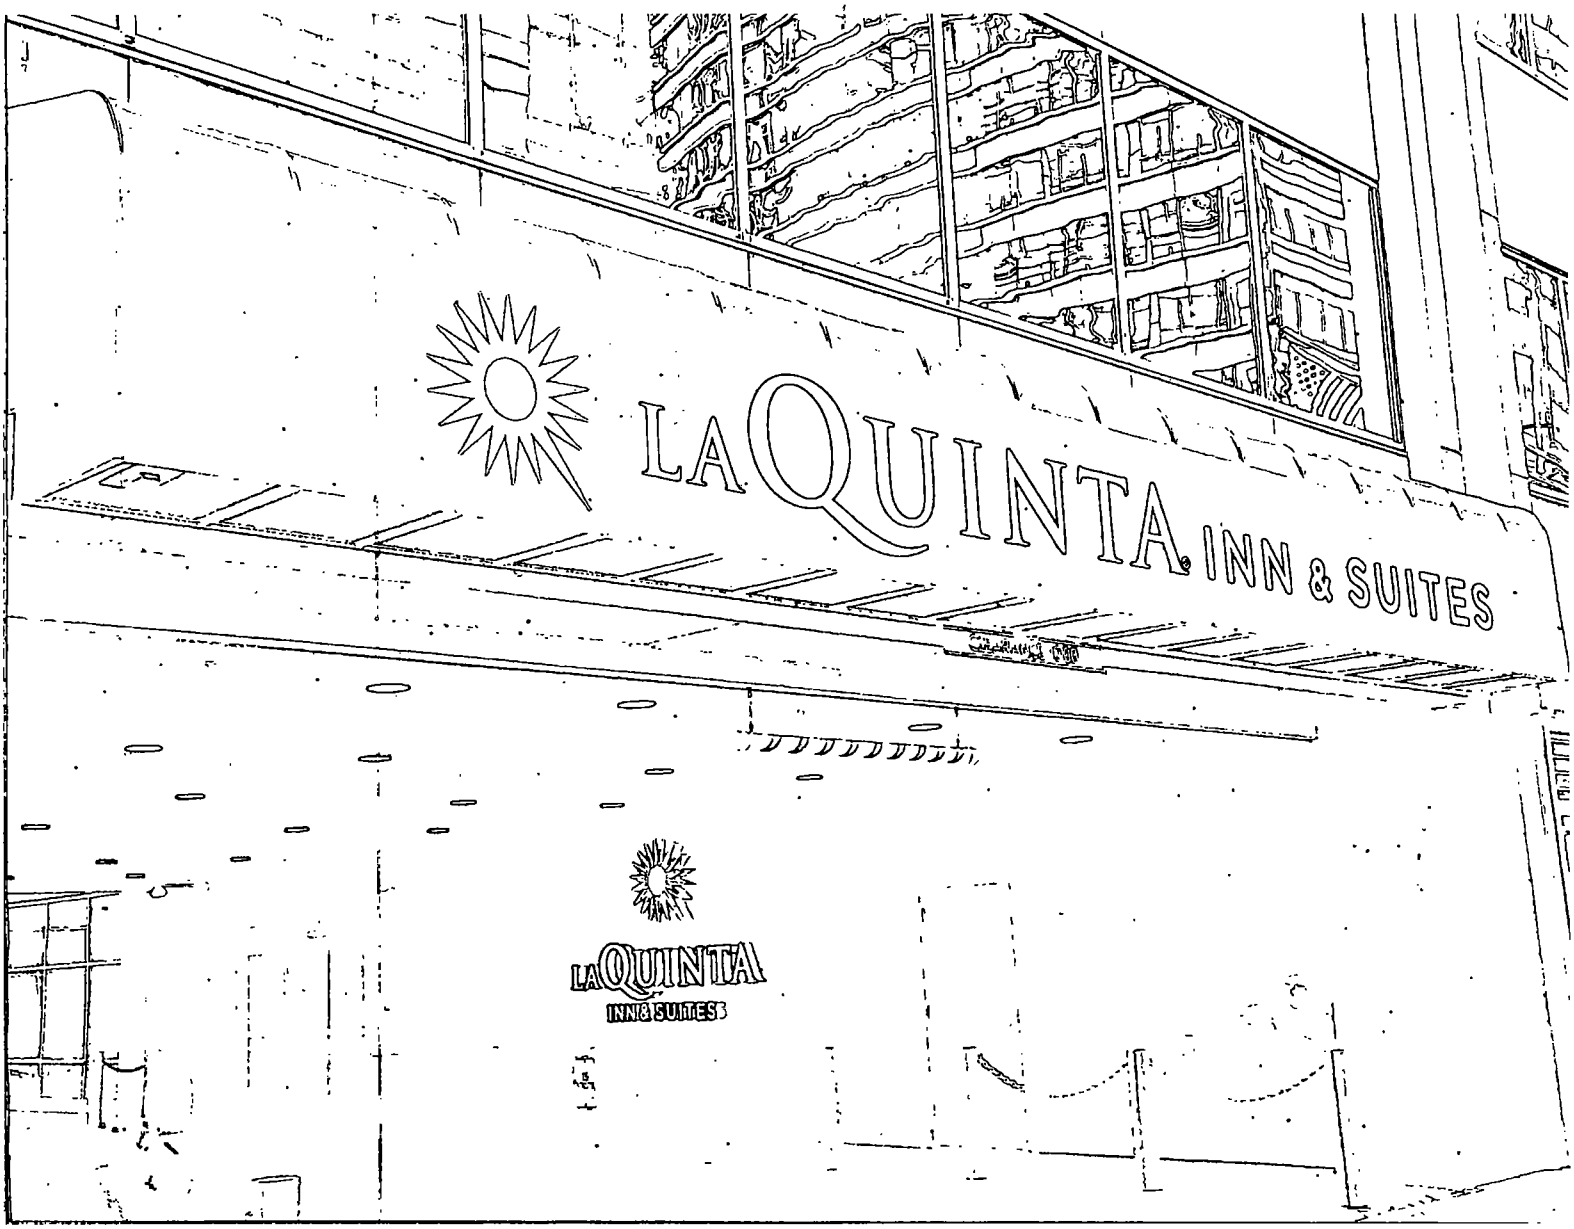
LA QUINTA INN & SUITES
LA QUINTA
INN & SUITES

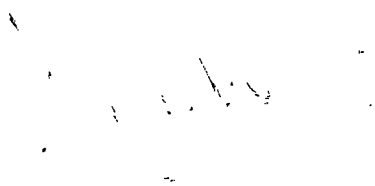

Department of Business Affairs and Consumer Protection
Small Business Center - Public Way Use Unit
City Hall - 121 N. LaSalle Street, Room 800 • Chicago, IL 60602
(312)-74-GOBIZ (312-744-6249) • (312) 744-1944 (TTY)
http://www.cityofchicago.org/bacp

09/10/2014

Alderman **Bob Fioretti**
Ward # **02**
City of Chicago
City Hall, Room **300**
121 North LaSalle Street
Chicago, Illinois 60602

Re: An ordinance to use and maintain a portion of the public right-of-way for **one (1) awning(s)** for **LA QUINTA INN & SUITES**, adjacent to the premises known as **1 S. Franklin St.**.

Dear Alderman **Bob Fioretti**:

The applicant referenced above has requested the use of the public right-of-way for a **awning(s)**. An ordinance has been prepared by the Department of Business Affairs and Consumer Protection – Small Business Center - Public Way Use Unit for presentation to the City Council. Because this request was made for properties located in your ward, as approved by you as per the attached, I respectfully request that you introduce the attached ordinance at the next City Council meeting.

If you have any questions regarding this ordinance, please contact Anthony Bertuca at (312) 744-5506.

Department of Business Affairs and Consumer Protection

City of Chicago

O2014-7050

Office of the City Clerk

Document Tracking Sheet

Meeting Date:	9/10/2014
Sponsor(s):	Fioretti (2)
Type:	Ordinance
Title:	Awning(s) for Little Green Treehouse, The
Committee(s) Assignment:	Committee on Transportation and Public Way

ORDINANCE
THE LITTLE GREEN TREEHOUSE
Acct. No. 338713 - 1
Permit No. 1114800

Be It Ordained by the City Council of the City of Chicago:

SECTION 1. Permission and authority are hereby given and granted to THE LITTLE GREEN TREEHOUSE, upon the terms and subject to the conditions of this ordinance to maintain and use, as now constructed, one (1) Awning(s) projecting over the public right-of-way adjacent to its premises known as 130 S. Ashland Ave..

Said Awning(s) at S Ashland Ave measure(s):
One (1) at twenty-one point zero eight (21.08) feet in length, and three (3) feet in width for a total of sixty-three point two four (63.24) square feet.

The location of said privilege shall be as shown on prints kept on file with the Department of Business Affairs and Consumer Protection and the Office of the City Clerk.

Said privilege shall be constructed in accordance with plans and specifications approved by the Zoning Department - Signs.

This grant of privilege in the public way shall be subject to the provisions of Section 10-28-015 and all other required provisions of the Municipal Code of Chicago.

The grantee shall pay to the City of Chicago as compensation for the privilege #1114800 herein granted the sum of fifty ($50.00) per annum in advance.

A 25% penalty will be added for payments received after due date.

The permit holder agrees to hold the City of Chicago harmless for any damage, relocation or replacement costs associated with damage, relocation or removal of private property caused by the City performing work in the public way.

Authority herein given and granted for a period of five (5) years from and after 07/29/2014.

Alderman _____
Bob Fioretti 2nd Ward

3' 21' 3"

OVERALL GRAPHIC DIMENSION
5' 6"h X 83.25"w
website - 4"h X 74"w
phone - 3.25"h X 28"w

cream red

TCHER OAKS **'NGS & SIGNS** **333-5700 voice** **-333-4394 fax** **Indr trial Dr.** **hurs L 60126**	CLIENT: *Little Green Tree House*			AWNING MATERIAL: *COOLEY LITE*	FILE NAME: *Little Green Tree House*		
	DRAWING DESCRIPTION: *Graphic Approval Layout*	DATE: *12/12/08*	DRAWN BY: *al*	COVER COLOR: ~~HUNTER GREEN~~	NO.	REVISION BY	DATE
	CLIENT APPROVAL:			GRAPHIC APPLICATION: *VINYL - DIGITAL PRINT*	1	*al*	*12/23/08*
	ORDER #:	SALESMAN: *Harry Patten Jr.*	SCALE: *Not To Certain Scale*	GRAPHIC COLOR: *ERADICATED TO WHITE*	2	*al*	*4/30/09*
					3	*al*	*5/5/09*

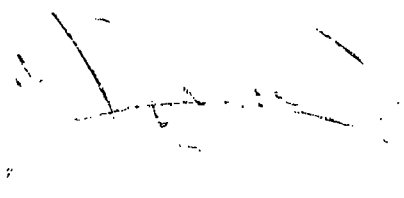

Department of Business Affairs and Consumer Protection
Small Business Center - Public Way Use Unit
City Hall - 121 N. LaSalle Street, Room 800 • Chicago, IL 60602
(312)-74-GOBIZ (312-744-6249) • (312) 744-1944 (TTY)
http://www.cityofchicago.org/bacp

09/10/2014

Alderman **Bob Fioretti**
Ward # **02**
City of Chicago
City Hall, Room **300**
121 North LaSalle Street
Chicago, Illinois 60602

Re: An ordinance to use and maintain a portion of the public right-of-way for **one (1) awning(s)** for **THE LITTLE GREEN TREEHOUSE**, adjacent to the premises known as **130 S. Ashland Ave.**.

Dear Alderman **Bob Fioretti**:

The applicant referenced above has requested the use of the public right-of-way for a **awning(s)**. An ordinance has been prepared by the Department of Business Affairs and Consumer Protection – Small Business Center - Public Way Use Unit for presentation to the City Council. Because this request was made for properties located in your ward, as approved by you as per the attached, I respectfully request that you introduce the attached ordinance at the next City Council meeting.

If you have any questions regarding this ordinance, please contact Anthony Bertuca at (312) 744-5506.

Department of Business Affairs and Consumer Protection

City of Chicago

O2014-7052

Office of the City Clerk

Document Tracking Sheet

Meeting Date:	9/10/2014
Sponsor(s):	Fioretti (2)
Type:	Ordinance
Title:	Awning(s) for Panda Express No. 591
Committee(s) Assignment:	Committee on Transportation and Public Way

ORDINANCE
PANDA EXPRESS #591
Acct. No. 298924 - 15
Permit No. 1114501

Be It Ordained by the City Council of the City of Chicago:

SECTION 1. Permission and authority are hereby given and granted to PANDA EXPRESS #591, upon the terms and subject to the conditions of this ordinance to maintain and use, as now constructed, two (2) Awning(s) projecting over the public right-of-way adjacent to its premises known as 302 S. Wells St..

Said Awning(s) at S. WELLS ST. measure(s):
Two (2) at eleven point two five (11.25) feet in length, and four (4) feet in width for a total of ninety (90) square feet.

The location of said privilege shall be as shown on prints kept on file with the Department of Business Affairs and Consumer Protection and the Office of the City Clerk.

Said privilege shall be constructed in accordance with plans and specifications approved by the Zoning Department - Signs.

This grant of privilege in the public way shall be subject to the provisions of Section 10-28-015 and all other required provisions of the Municipal Code of Chicago.

The grantee shall pay to the City of Chicago as compensation for the privilege #1114501 herein granted the sum of one hundred ($100.00) per annum in advance.

A 25% penalty will be added for payments received after due date.

The permit holder agrees to hold the City of Chicago harmless for any damage, relocation or replacement costs associated with damage, relocation or removal of private property caused by the City performing work in the public way.

Authority herein given and granted for a period of five (5) years from and after 04/22/2014.

Alderman _____
Bob Fioretti 2nd Ward

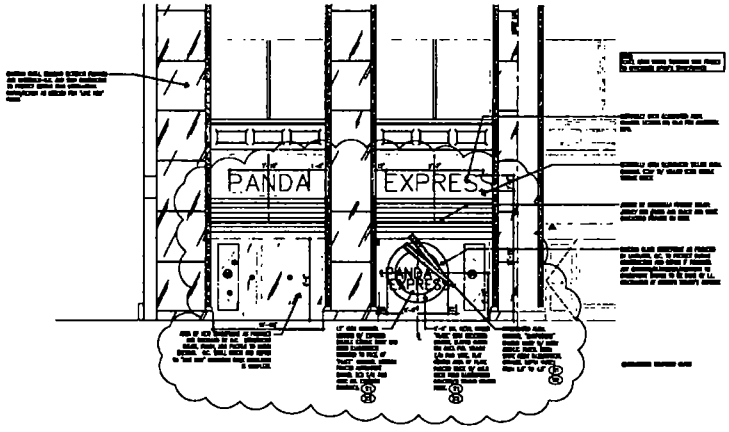

NOT USED ③

NORTH EXTERIOR STOREFRONT ELEVATIONS ②

NOT USED ①

PANDA EXPRESS

PANDA EXPRESS INC
REZKO CITADEL

REVISIONS

ISSUE DATE 8-18-99

DRAWN BY: BEH
CHECKED BY: CS

PANDA PROJECT #
A/E WORK PROJECT #

ARCHITECT
H.C. KLOVER ARCHITECT

STAMP

PANDA EXPRESS
JACKSON BUILDING

A2.4

EXTERIOR STOREFRONT ELEVATIONS

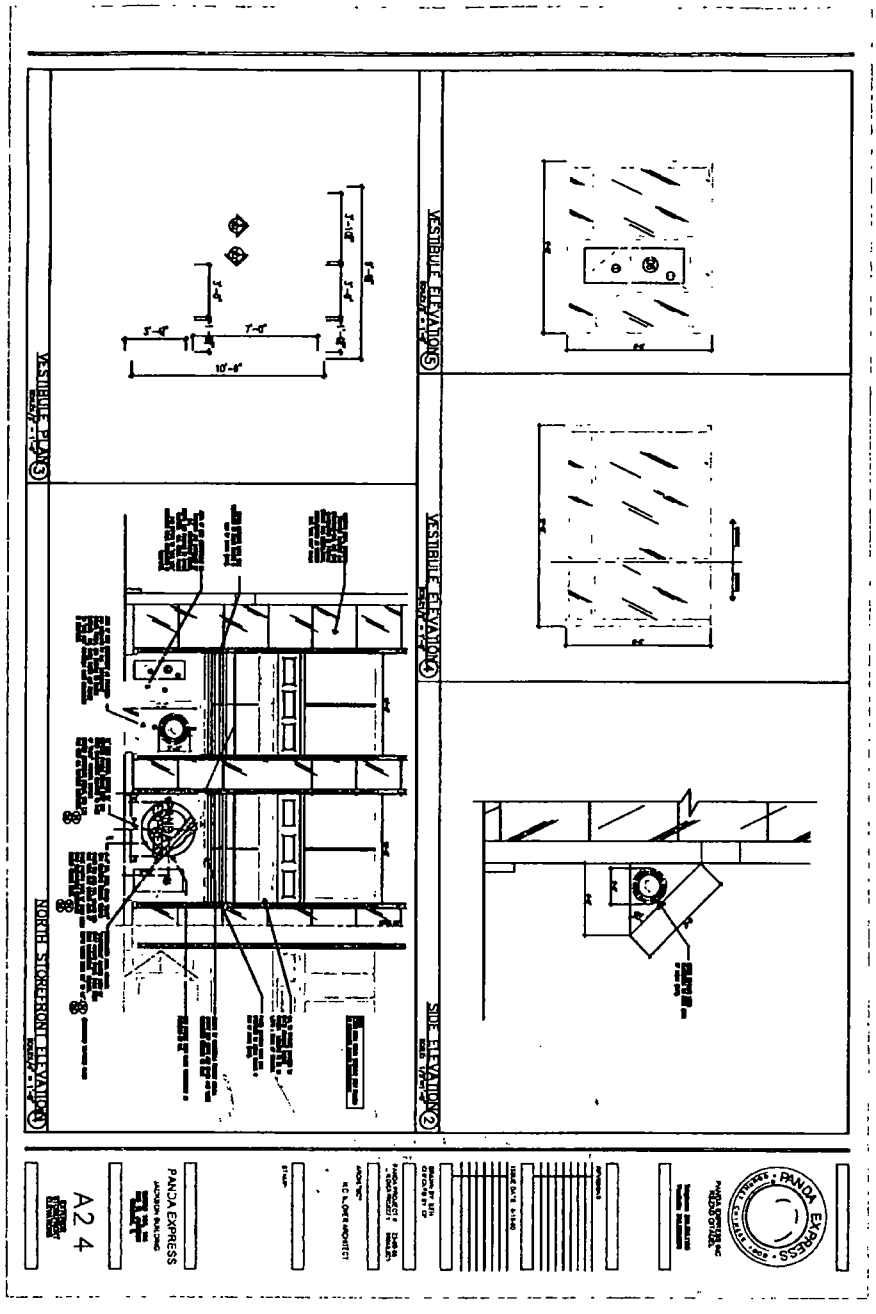
VESTIBULE PLAN
VESTIBULE ELEVATION
VESTIBULE ELEVATION
SIDE ELEVATION
NORTH STOREFRONT ELEVATION
PANDA EXPRESS
A2.4

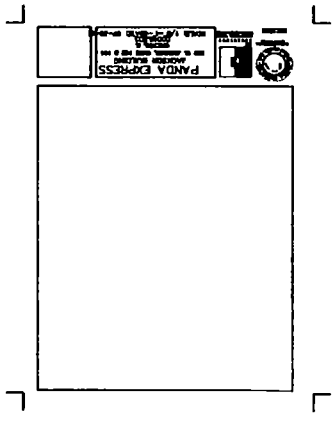

Department of Business Affairs and Consumer Protection
Small Business Center - Public Way Use Unit
City Hall - 121 N. LaSalle Street, Room 800 • Chicago, IL 60602
(312)-74-GOBIZ (312-744-6249) • (312) 744-1944 (TTY)
http://www.cityofchicago.org/bacp

09/10/2014

Alderman **Bob Fioretti**
Ward # **02**
City of Chicago
City Hall, Room **300**
121 North LaSalle Street
Chicago, Illinois 60602

Re: An ordinance to use and maintain a portion of the public right-of-way for **two (2) awning(s)** for **PANDA EXPRESS #591**, adjacent to the premises known as **302 S. Wells St.**.

Dear Alderman **Bob Fioretti**:

The applicant referenced above has requested the use of the public right-of-way for a **awning(s)**. An ordinance has been prepared by the Department of Business Affairs and Consumer Protection – Small Business Center - Public Way Use Unit for presentation to the City Council. Because this request was made for properties located in your ward, as approved by you as per the attached, I respectfully request that you introduce the attached ordinance at the next City Council meeting.

If you have any questions regarding this ordinance, please contact Anthony Bertuca at (312) 744-5506.

Department of Business Affairs and Consumer Protection

City of Chicago

O2014-7053

Office of the City Clerk

Document Tracking Sheet

Meeting Date:	9/10/2014
Sponsor(s):	Fioretti (2)
Type:	Ordinance
Title:	Awning(s) for YS Jewelry
Committee(s) Assignment:	Committee on Transportation and Public Way

ORDINANCE
Y S JEWELRY
Acct. No. 57243 - 1
Permit No. 1114430

Be It Ordained by the City Council of the City of Chicago:

SECTION 1. Permission and authority are hereby given and granted to Y S JEWELRY, upon the terms and subject to the conditions of this ordinance to maintain and use, as now constructed, one (1) Awning(s) projecting over the public right-of-way adjacent to its premises known as 2109 S. Wabash Ave..

Said Awning(s) at S.WABASH measure(s):
One (1) at twenty-one point one (21.1) feet in length, and two point three (2.3) feet in width for a total of forty-eight point five three (48.53) square feet.

The location of said privilege shall be as shown on prints kept on file with the Department of Business Affairs and Consumer Protection and the Office of the City Clerk.

Said privilege shall be constructed in accordance with plans and specifications approved by the Zoning Department - Signs.

This grant of privilege in the public way shall be subject to the provisions of Section 10-28-015 and all other required provisions of the Municipal Code of Chicago.

The grantee shall pay to the City of Chicago as compensation for the privilege #1114430 herein granted the sum of fifty ($50.00) per annum in advance.

A 25% penalty will be added for payments received after due date.

The permit holder agrees to hold the City of Chicago harmless for any damage, relocation or replacement costs associated with damage, relocation or removal of private property caused by the City performing work in the public way.

Authority herein given and granted for a period of five (5) years from and after 07/26/2014.

Alderman _____
Bob Fioretti 2nd Ward

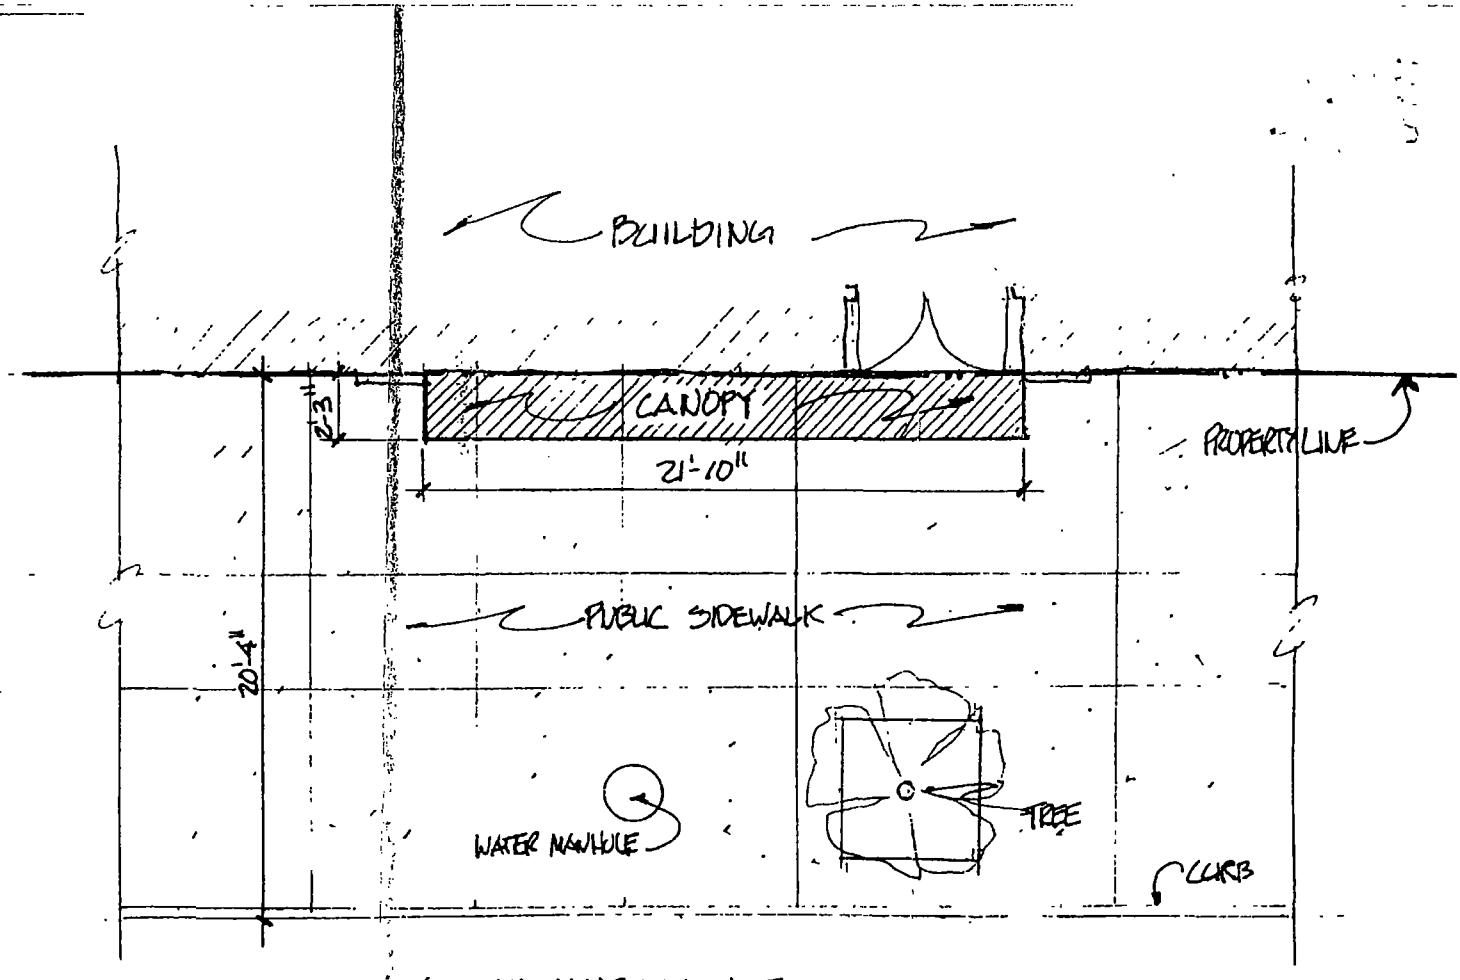

2109 S. WABASH AVE. UNIT 'C'

3/16" = 1'-0"

N

Department of Business Affairs and Consumer Protection
Small Business Center - Public Way Use Unit
City Hall - 121 N. LaSalle Street, Room 800 • Chicago, IL 60602
(312)-74-GOBIZ (312-744-6249) • (312) 744-1944 (TTY)
http://www.cityofchicago.org/bacp

09/10/2014

Alderman **Bob Fioretti**
Ward # **02**
City of Chicago
City Hall, Room **300**
121 North LaSalle Street
Chicago, Illinois 60602

Re: An ordinance to use and maintain a portion of the public right-of-way for **one (1) awning(s)** for **Y S JEWELRY**, adjacent to the premises known as **2109 S. Wabash Ave.**.

Dear Alderman **Bob Fioretti**:

The applicant referenced above has requested the use of the public right-of-way for a **awning(s)**. An ordinance has been prepared by the Department of Business Affairs and Consumer Protection – Small Business Center - Public Way Use Unit for presentation to the City Council. Because this request was made for properties located in your ward, as approved by you as per the attached, I respectfully request that you introduce the attached ordinance at the next City Council meeting.

If you have any questions regarding this ordinance, please contact Anthony Bertuca at (312) 744-5506.

Department of Business Affairs and Consumer Protection

City of Chicago

O2014-7056

Office of the City Clerk

Document Tracking Sheet

Meeting Date:	9/10/2014
Sponsor(s):	Fioretti (2)
Type:	Ordinance
Title:	Awning(s) for 1313-25 S. Wabash LLC
Committee(s) Assignment:	Committee on Transportation and Public Way

ORDINANCE
1313-25 S. WABASH LLC
Acct. No. 392365 - 1
Permit No. 1114322

Be It Ordained by the City Council of the City of Chicago:

SECTION 1. Permission and authority are hereby given and granted to 1313-25 S. WABASH LLC, upon the terms and subject to the conditions of this ordinance to construct, install, maintain and use one (1) Awning(s) projecting over the public right-of-way adjacent to its premises known as 1313-25 S. Wabash Ave..

Said Awning(s) at S. Wabash Avenue measure(s):
One (1) at eleven point six seven (11.67) feet in length, and one point zero eight (1.08) foot in width for a total of twelve point six (12.6) square feet.

The location of said privilege shall be as shown on prints kept on file with the Department of Business Affairs and Consumer Protection and the Office of the City Clerk.

Said privilege shall be constructed in accordance with plans and specifications approved by the Zoning Department - Signs.

This grant of privilege in the public way shall be subject to the provisions of Section 10-28-015 and all other required provisions of the Municipal Code of Chicago.

The grantee shall pay to the City of Chicago as compensation for the privilege #1114322 herein granted the sum of fifty ($50.00) per annum in advance.

A 25% penalty will be added for payments received after due date.

The permit holder agrees to hold the City of Chicago harmless for any damage, relocation or replacement costs associated with damage, relocation or removal of private property caused by the City performing work in the public way.

Authority herein given and granted for a period of five (5) years ~~from and~~ after Date of Passage.

Alderman _____

Bob Fioretti 2nd Ward

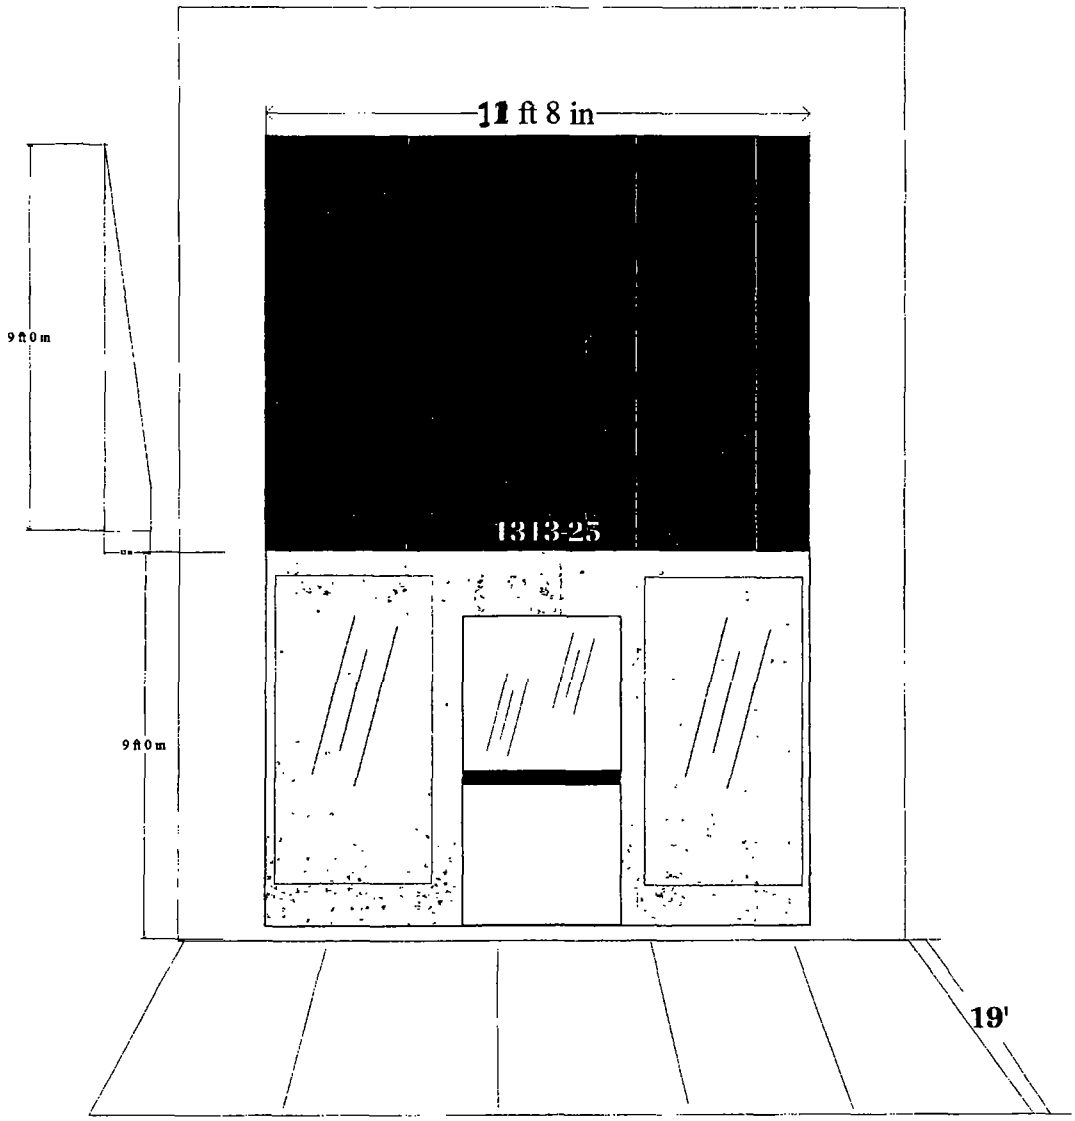
11 ft 8 in
9 ft 0 in
1313-25
9 ft 0 in
19'

Department of Business Affairs and Consumer Protection
Small Business Center - Public Way Use Unit
City Hall - 121 N. LaSalle Street, Room 800 • Chicago, IL 60602
(312)-74-GOBIZ (312-744-6249) • (312) 744-1944 (TTY)
http://www.cityofchicago.org/bacp

09/10/2014

Alderman **Bob Fioretti**
Ward # **02**
City of Chicago
City Hall, Room **300**
121 North LaSalle Street
Chicago, Illinois 60602

Re: An ordinance to use and maintain a portion of the public right-of-way for **one (1) awning(s)** for **1313-25 S. WABASH LLC**, adjacent to the premises known as **1313-25 S. Wabash Ave.**.

Dear Alderman **Bob Fioretti**:

The applicant referenced above has requested the use of the public right-of-way for a **awning(s)**. An ordinance has been prepared by the Department of Business Affairs and Consumer Protection – Small Business Center - Public Way Use Unit for presentation to the City Council. Because this request was made for properties located in your ward, as approved by you as per the attached, I respectfully request that you introduce the attached ordinance at the next City Council meeting.

If you have any questions regarding this ordinance, please contact Anthony Bertuca at (312) 744-5506.

Department of Business Affairs and Consumer Protection

City of Chicago

O2014-7057

Office of the City Clerk

Document Tracking Sheet

Meeting Date:	9/10/2014
Sponsor(s):	Dowell (3)
Type:	Ordinance
Title:	Awning(s) for Cafe Bionda
Committee(s) Assignment:	Committee on Transportation and Public Way

ORDINANCE
CAFE BIONDA
Acct. No. 305393 - 3
Permit No. 1114778

Be It Ordained by the City Council of the City of Chicago:

SECTION 1. Permission and authority are hereby given and granted to CAFE BIONDA, upon the terms and subject to the conditions of this ordinance to maintain and use, as now constructed, one (1) Awning(s) projecting over the public right-of-way adjacent to its premises known as 1924 S. State St..

Said Awning(s) at S.STATE measure(s):
One (1) at twenty point five (20.5) feet in length, and five (5) feet in width for a total of one hundred two point five (102.5) square feet.

The location of said privilege shall be as shown on prints kept on file with the Department of Business Affairs and Consumer Protection and the Office of the City Clerk.

Said privilege shall be constructed in accordance with plans and specifications approved by the Zoning Department - Signs.

This grant of privilege in the public way shall be subject to the provisions of Section 10-28-015 and all other required provisions of the Municipal Code of Chicago.

The grantee shall pay to the City of Chicago as compensation for the privilege #1114778 herein granted the sum of fifty ($50.00) per annum in advance.

A 25% penalty will be added for payments received after due date.

The permit holder agrees to hold the City of Chicago harmless for any damage, relocation or replacement costs associated with damage, relocation or removal of private property caused by the City performing work in the public way.

Authority herein given and granted for a period of five (5) years from and after 09/13/2014.

Alderman Pat Dowell

Pat Dowell 3rd Ward

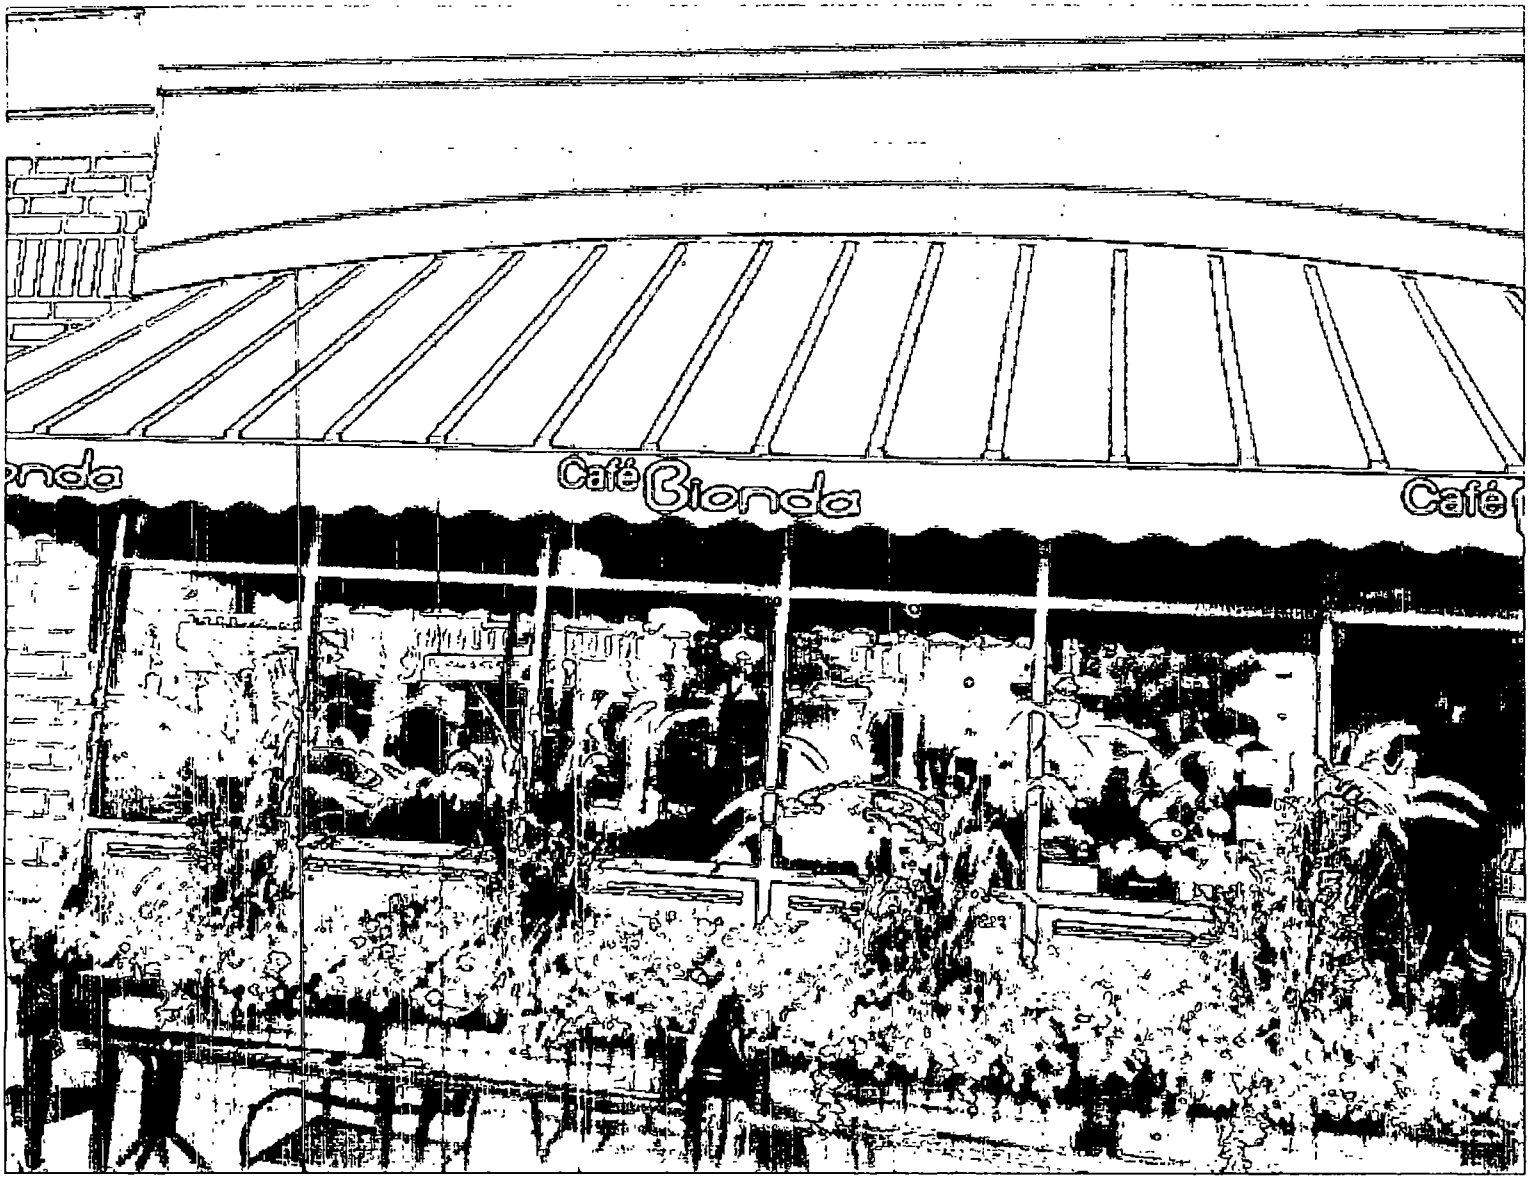
Café Bionda
Café

Department of Business Affairs and Consumer Protection
Small Business Center - Public Way Use Unit
City Hall - 121 N. LaSalle Street, Room 800 • Chicago, IL 60602
(312)-74-GOBIZ (312-744-6249) • (312) 744-1944 (TTY)
http://www.cityofchicago.org/bacp

09/10/2014

Alderman **Pat Dowell**
Ward # **03**
City of Chicago
City Hall, Room **300**
121 North LaSalle Street
Chicago, Illinois 60602

Re: An ordinance to use and maintain a portion of the public right-of-way for **one (1) awning(s)** for **CAFE BIONDA**, adjacent to the premises known as **1924 S. State St.**.

Dear Alderman **Pat Dowell**:

The applicant referenced above has requested the use of the public right-of-way for a **awning(s)**. An ordinance has been prepared by the Department of Business Affairs and Consumer Protection – Small Business Center - Public Way Use Unit for presentation to the City Council. Because this request was made for properties located in your ward, as approved by you as per the attached, I respectfully request that you introduce the attached ordinance at the next City Council meeting.

If you have any questions regarding this ordinance, please contact Anthony Bertuca at (312) 744-5506.

Department of Business Affairs and Consumer Protection

City of Chicago

O2014-7058

Office of the City Clerk

Document Tracking Sheet

Meeting Date:	9/10/2014
Sponsor(s):	Dowell (3)
Type:	Ordinance
Title:	Awning(s) for Reggie's Bar & Grill
Committee(s) Assignment:	Committee on Transportation and Public Way

ORDINANCE
REGGIE'S BAR & GRILL
Acct. No. 307071 - 1
Permit No. 1114978

Be It Ordained by the City Council of the City of Chicago:

SECTION 1. Permission and authority are hereby given and granted to REGGIE'S BAR & GRILL, upon the terms and subject to the conditions of this ordinance to maintain and use, as now constructed, one (1) Awning(s) projecting over the public right-of-way adjacent to its premises known as 2105 S. State St..

Said Awning(s) at S. STATE ST. measure(s):
One (1) at thirty-five (35) feet in length, and three point nine two (3.92) feet in width for a total of one hundred thirty-seven point two (137.2) square feet.

The location of said privilege shall be as shown on prints kept on file with the Department of Business Affairs and Consumer Protection and the Office of the City Clerk.

Said privilege shall be constructed in accordance with plans and specifications approved by the Zoning Department - Signs.

This grant of privilege in the public way shall be subject to the provisions of Section 10-28-015 and all other required provisions of the Municipal Code of Chicago.

The grantee shall pay to the City of Chicago as compensation for the privilege #1114978 herein granted the sum of sixty ($60.00) per annum in advance.

A 25% penalty will be added for payments received after due date.

The permit holder agrees to hold the City of Chicago harmless for any damage, relocation or replacement costs associated with damage, relocation or removal of private property caused by the City performing work in the public way.

Authority herein given and granted for a period of five (5) years from and after 03/18/2014.

Alderman Pat Dowell

Pat Dowell 3rd Ward

2109 S. State Street

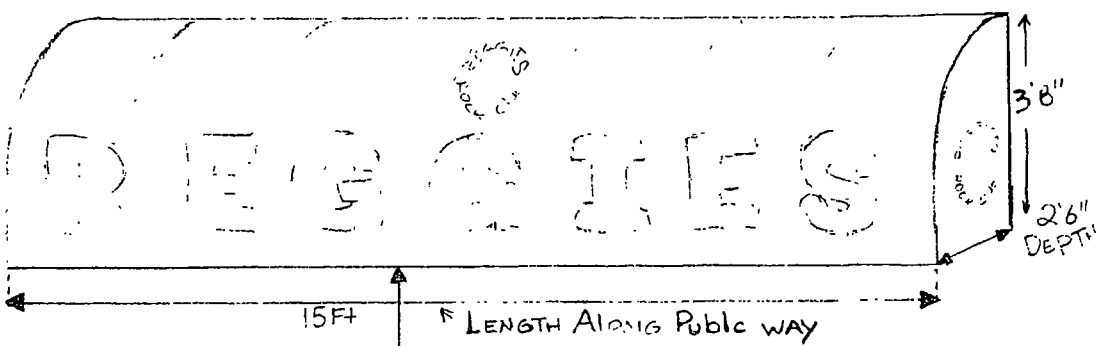

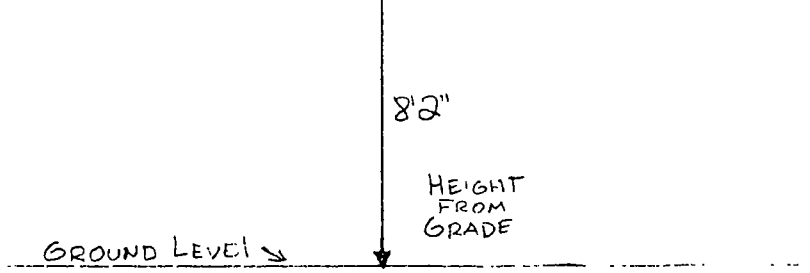

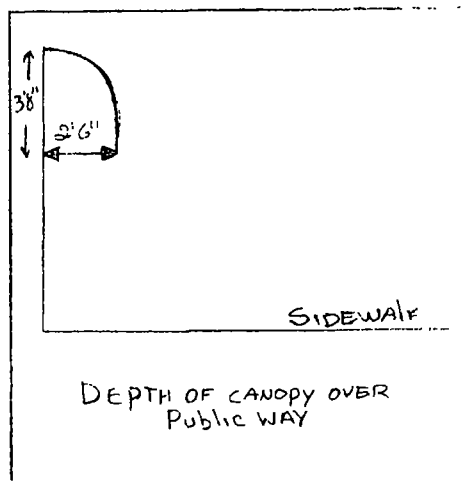

Department of Business Affairs and Consumer Protection
Small Business Center - Public Way Use Unit
City Hall - 121 N. LaSalle Street, Room 800 • Chicago, IL 60602
(312)-74-GOBIZ (312-744-6249) • (312) 744-1944 (TTY)
http://www.cityofchicago.org/bacp

09/10/2014

Alderman **Pat Dowell**
Ward # **03**
City of Chicago
City Hall, Room **300**
121 North LaSalle Street
Chicago, Illinois 60602

Re: An ordinance to use and maintain a portion of the public right-of-way for **one (1) awning(s)** for **REGGIE'S BAR & GRILL**, adjacent to the premises known as **2105 S. State St.**.

Dear Alderman **Pat Dowell**:

The applicant referenced above has requested the use of the public right-of-way for a **awning(s)**. An ordinance has been prepared by the Department of Business Affairs and Consumer Protection – Small Business Center - Public Way Use Unit for presentation to the City Council. Because this request was made for properties located in your ward, as approved by you as per the attached, I respectfully request that you introduce the attached ordinance at the next City Council meeting.

If you have any questions regarding this ordinance, please contact Anthony Bertuca at (312) 744-5506.

Department of Business Affairs and Consumer Protection

City of Chicago

O2014-7060

Office of the City Clerk

Document Tracking Sheet

Meeting Date:	9/10/2014
Sponsor(s):	Burns (4)
Type:	Ordinance
Title:	Awning(s) for Rain or Shine M.B. Church
Committee(s) Assignment:	Committee on Transportation and Public Way

ORDINANCE
RAIN OR SHINE M.B. CHURCH
Acct. No. 270852 - 1
Permit No. 1114556

Be It Ordained by the City Council of the City of Chicago:

SECTION 1. Permission and authority are hereby given and granted to RAIN OR SHINE M.B. CHURCH, upon the terms and subject to the conditions of this ordinance to maintain and use, as now constructed, one (1) Awning(s) projecting over the public right-of-way adjacent to its premises known as 704 E. 43rd St..

Said Awning(s) at E 43RD ST measure(s):
One (1) at nine (9) feet in length, and three point eight three (3.83) feet in width for a total of thirty-four point four seven (34.47) square feet.

The location of said privilege shall be as shown on prints kept on file with the Department of Business Affairs and Consumer Protection and the Office of the City Clerk.

Said privilege shall be constructed in accordance with plans and specifications approved by the Zoning Department - Signs.

This grant of privilege in the public way shall be subject to the provisions of Section 10-28-015 and all other required provisions of the Municipal Code of Chicago.

The grantee shall pay to the City of Chicago as compensation for the privilege #1114556 herein granted the sum of fifty ($50.00) per annum in advance.

A 25% penalty will be added for payments received after due date.

The permit holder agrees to hold the City of Chicago harmless for any damage, relocation or replacement costs associated with damage, relocation or removal of private property caused by the City performing work in the public way.

Authority herein given and granted for a period of five (5) years from and after 04/22/2014.

Alderman William D. Burns

William D. Burns 4th Ward

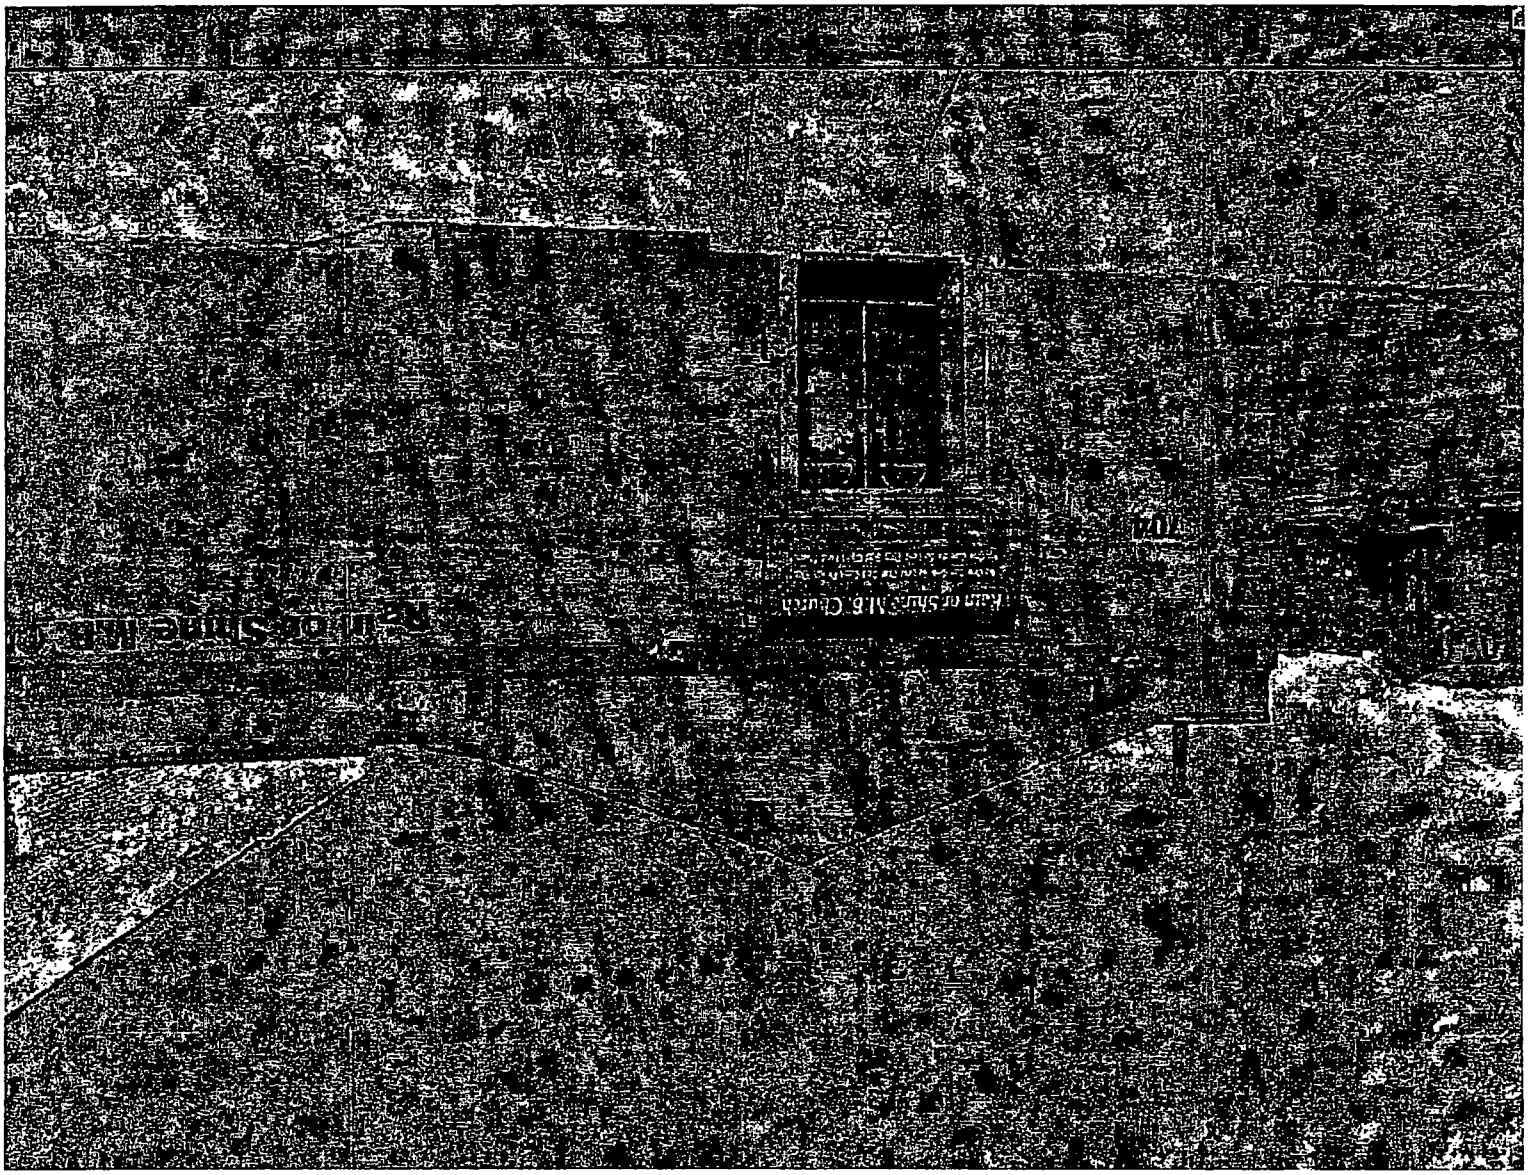

Department of Business Affairs and Consumer Protection
Small Business Center - Public Way Use Unit
City Hall - 121 N. LaSalle Street, Room 800 • Chicago, IL 60602
(312)-74-GOBIZ (312-744-6249) • (312) 744-1944 (TTY)
http://www.cityofchicago.org/bacp

09/10/2014

Alderman **William D. Burns**
Ward # **04**
City of Chicago
City Hall, Room **300**
121 North LaSalle Street
Chicago, Illinois 60602

Re: An ordinance to use and maintain a portion of the public right-of-way for **one (1) awning(s)** for **RAIN OR SHINE M.B. CHURCH**, adjacent to the premises known as **704 E. 43rd St.**.

Dear Alderman **William D. Burns**:

The applicant referenced above has requested the use of the public right-of-way for a **awning(s)**. An ordinance has been prepared by the Department of Business Affairs and Consumer Protection – Small Business Center - Public Way Use Unit for presentation to the City Council. Because this request was made for properties located in your ward, as approved by you as per the attached, I respectfully request that you introduce the attached ordinance at the next City Council meeting.

If you have any questions regarding this ordinance, please contact Anthony Bertuca at (312) 744-5506.

Department of Business Affairs and Consumer Protection

City of Chicago

O2014-7062

Office of the City Clerk

Document Tracking Sheet

Meeting Date:	9/10/2014
Sponsor(s):	Burns (4)
Type:	Ordinance
Title:	Awning(s) for 4950 Powhatan Bld. Corp.
Committee(s) Assignment:	Committee on Transportation and Public Way

ORDINANCE
4950 POWHATAN BLD. CORP.
Acct. No. 68707 - 1
Permit No. 1111993

Be It Ordained by the City Council of the City of Chicago:

SECTION 1. Permission and authority are hereby given and granted to 4950 POWHATAN BLD. CORP., upon the terms and subject to the conditions of this ordinance to maintain and use, as now constructed, one (1) Awning(s) projecting over the public right-of-way adjacent to its premises known as 1648 E. 50th St..

Said Awning(s) at E.50th St. measure(s):
One (1) at seven point three (7.3) feet in length, and sixteen (16) feet in width for a total of one hundred sixteen point eight (116.8) square feet.

The location of said privilege shall be as shown on prints kept on file with the Department of Business Affairs and Consumer Protection and the Office of the City Clerk.

Said privilege shall be constructed in accordance with plans and specifications approved by the Zoning Department - Signs.

This grant of privilege in the public way shall be subject to the provisions of Section 10-28-015 and all other required provisions of the Municipal Code of Chicago.

The grantee shall pay to the City of Chicago as compensation for the privilege #1111993 herein granted the sum of fifty ($50.00) per annum in advance.

A 25% penalty will be added for payments received after due date.

The permit holder agrees to hold the City of Chicago harmless for any damage, relocation or replacement costs associated with damage, relocation or removal of private property caused by the City performing work in the public way.

Authority herein given and granted for a period of five (5) years from and after 01/01/2013.

Alderman

William D. Burns 4th Ward

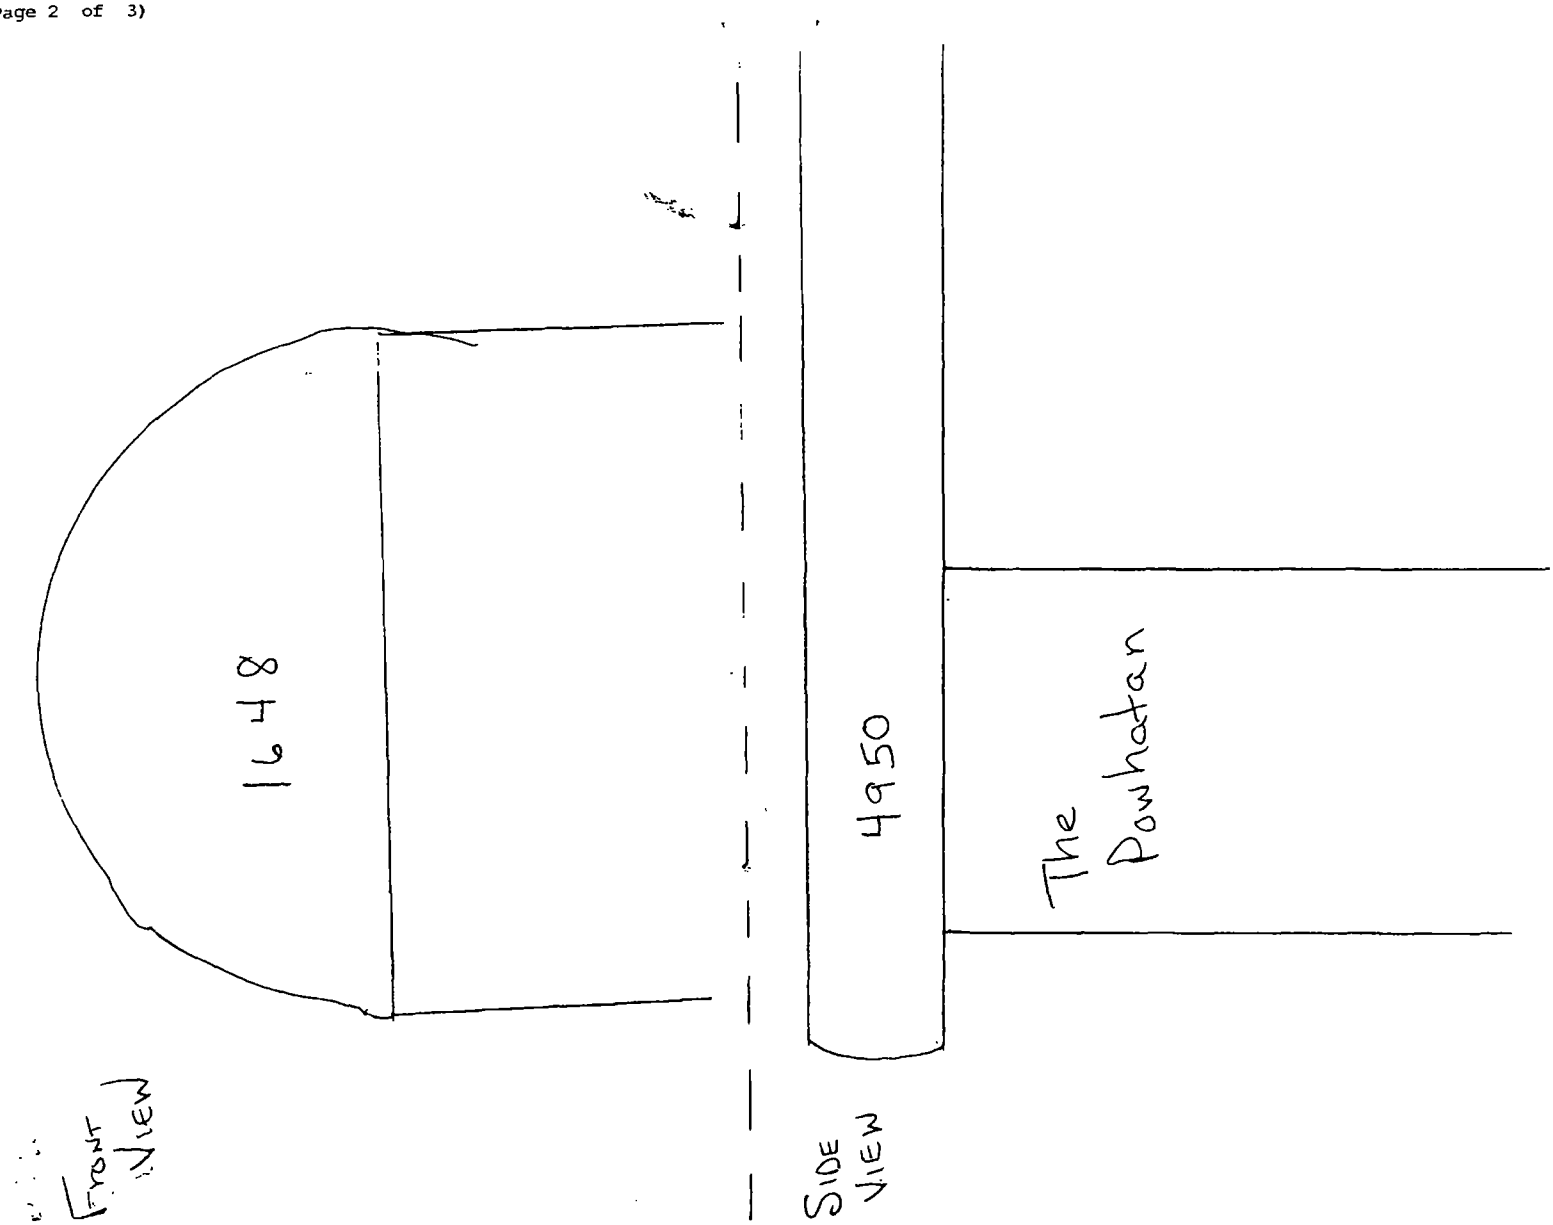
1648
FRONT VIEW
4950
SIDE VIEW
The Powhatan

Department of Business Affairs and Consumer Protection
Small Business Center - Public Way Use Unit
City Hall - 121 N. LaSalle Street, Room 800 • Chicago, IL 60602
(312)-74-GOBIZ (312-744-6249) • (312) 744-1944 (TTY)
http://www.cityofchicago.org/bacp

09/10/2014

Alderman **William D. Burns**
Ward # **04**
City of Chicago
City Hall, Room **300**
121 North LaSalle Street
Chicago, Illinois 60602

Re: An ordinance to use and maintain a portion of the public right-of-way for **one (1) awning(s)** for **4950 POWHATAN BLD. CORP.**, adjacent to the premises known as **1648 E. 50th St.**.

Dear Alderman **William D. Burns**:

The applicant referenced above has requested the use of the public right-of-way for a **awning(s)**. An ordinance has been prepared by the Department of Business Affairs and Consumer Protection – Small Business Center - Public Way Use Unit for presentation to the City Council. Because this request was made for properties located in your ward, as approved by you as per the attached, I respectfully request that you introduce the attached ordinance at the next City Council meeting.

If you have any questions regarding this ordinance, please contact Anthony Bertuca at (312) 744-5506.

Department of Business Affairs and Consumer Protection

City of Chicago

O2014-7063

Office of the City Clerk

Document Tracking Sheet

Meeting Date:	9/10/2014
Sponsor(s):	Hairston (5)
Type:	Ordinance
Title:	Awning(s) for Divine Creators Beauty Salon
Committee(s) Assignment:	Committee on Transportation and Public Way

ORDINANCE
DIVINE CREATORS BEAUTY SALON
Acct. No. 52755 - 1
Permit No. 1114268

Be It Ordained by the City Council of the City of Chicago:

SECTION 1. Permission and authority are hereby given and granted to DIVINE CREATORS BEAUTY SALON, upon the terms and subject to the conditions of this ordinance to maintain and use, as now constructed, one (1) Awning(s) projecting over the public right-of-way adjacent to its premises known as 1637 E. 55th St..

Said Awning(s) at E. 55th Street measure(s):
One (1) at twelve (12) feet in length, and two (2) feet in width for a total of twenty-four (24) square feet.

The location of said privilege shall be as shown on prints kept on file with the Department of Business Affairs and Consumer Protection and the Office of the City Clerk.

Said privilege shall be constructed in accordance with plans and specifications approved by the Zoning Department - Signs.

This grant of privilege in the public way shall be subject to the provisions of Section 10-28-015 and all other required provisions of the Municipal Code of Chicago.

The grantee shall pay to the City of Chicago as compensation for the privilege #1114268 herein granted the sum of fifty ($50.00) per annum in advance.

A 25% penalty will be added for payments received after due date.

The permit holder agrees to hold the City of Chicago harmless for any damage, relocation or replacement costs associated with damage, relocation or removal of private property caused by the City performing work in the public way.

Authority herein given and granted for a period of five (5) years from and after 11/05/2013.

Alderman 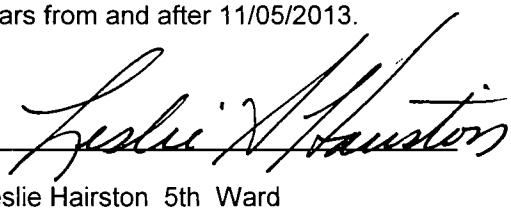

Leslie Hairston 5th Ward

Divine Creators Beauty Salon
1637
773-684-9179

Beauty Salon
773-684-9179

Department of Business Affairs and Consumer Protection
Small Business Center - Public Way Use Unit
City Hall - 121 N. LaSalle Street, Room 800 • Chicago, IL 60602
(312)-74-GOBIZ (312-744-6249) • (312) 744-1944 (TTY)
http://www.cityofchicago.org/bacp

09/10/2014

Alderman **Leslie Hairston**
Ward # **05**
City of Chicago
City Hall, Room **300**
121 North LaSalle Street
Chicago, Illinois 60602

Re: An ordinance to use and maintain a portion of the public right-of-way for **one (1) awning(s)** for **DIVINE CREATORS BEAUTY SALON**, adjacent to the premises known as **1637 E. 55th St.**.

Dear Alderman **Leslie Hairston**:

The applicant referenced above has requested the use of the public right-of-way for a **awning(s)**. An ordinance has been prepared by the Department of Business Affairs and Consumer Protection – Small Business Center - Public Way Use Unit for presentation to the City Council. Because this request was made for properties located in your ward, as approved by you as per the attached, I respectfully request that you introduce the attached ordinance at the next City Council meeting.

If you have any questions regarding this ordinance, please contact Anthony Bertuca at (312) 744-5506.

Department of Business Affairs and Consumer Protection

City of Chicago

O2014-7065

Office of the City Clerk

Document Tracking Sheet

Meeting Date:	9/10/2014
Sponsor(s):	Pope (10)
Type:	Ordinance
Title:	Awning(s) for Birrieria Ocotlan
Committee(s) Assignment:	Committee on Transportation and Public Way

ORDINANCE
BIRRIERIA OCOTLAN
Acct. No. 2917 - 1
Permit No. 1114592

Be It Ordained by the City Council of the City of Chicago:

SECTION 1. Permission and authority are hereby given and granted to BIRRIERIA OCOTLAN, upon the terms and subject to the conditions of this ordinance to maintain and use, as now constructed, one (1) Awning(s) projecting over the public right-of-way adjacent to its premises known as 8726 S. Commercial Ave..

Said Awning(s) at S. Commercial Avenue measure(s):
One (1) at sixteen (16) feet in length, and two (2) feet in width for a total of thirty-two (32) square feet.

The location of said privilege shall be as shown on prints kept on file with the Department of Business Affairs and Consumer Protection and the Office of the City Clerk.

Said privilege shall be constructed in accordance with plans and specifications approved by the Zoning Department - Signs.

This grant of privilege in the public way shall be subject to the provisions of Section 10-28-015 and all other required provisions of the Municipal Code of Chicago.

The grantee shall pay to the City of Chicago as compensation for the privilege #1114592 herein granted the sum of fifty ($50.00) per annum in advance.

A 25% penalty will be added for payments received after due date.

The permit holder agrees to hold the City of Chicago harmless for any damage, relocation or replacement costs associated with damage, relocation or removal of private property caused by the City performing work in the public way.

Authority herein given and granted for a period of five (5) years from and after 05/24/2014.

Alderman _____

John Pope 10th Ward

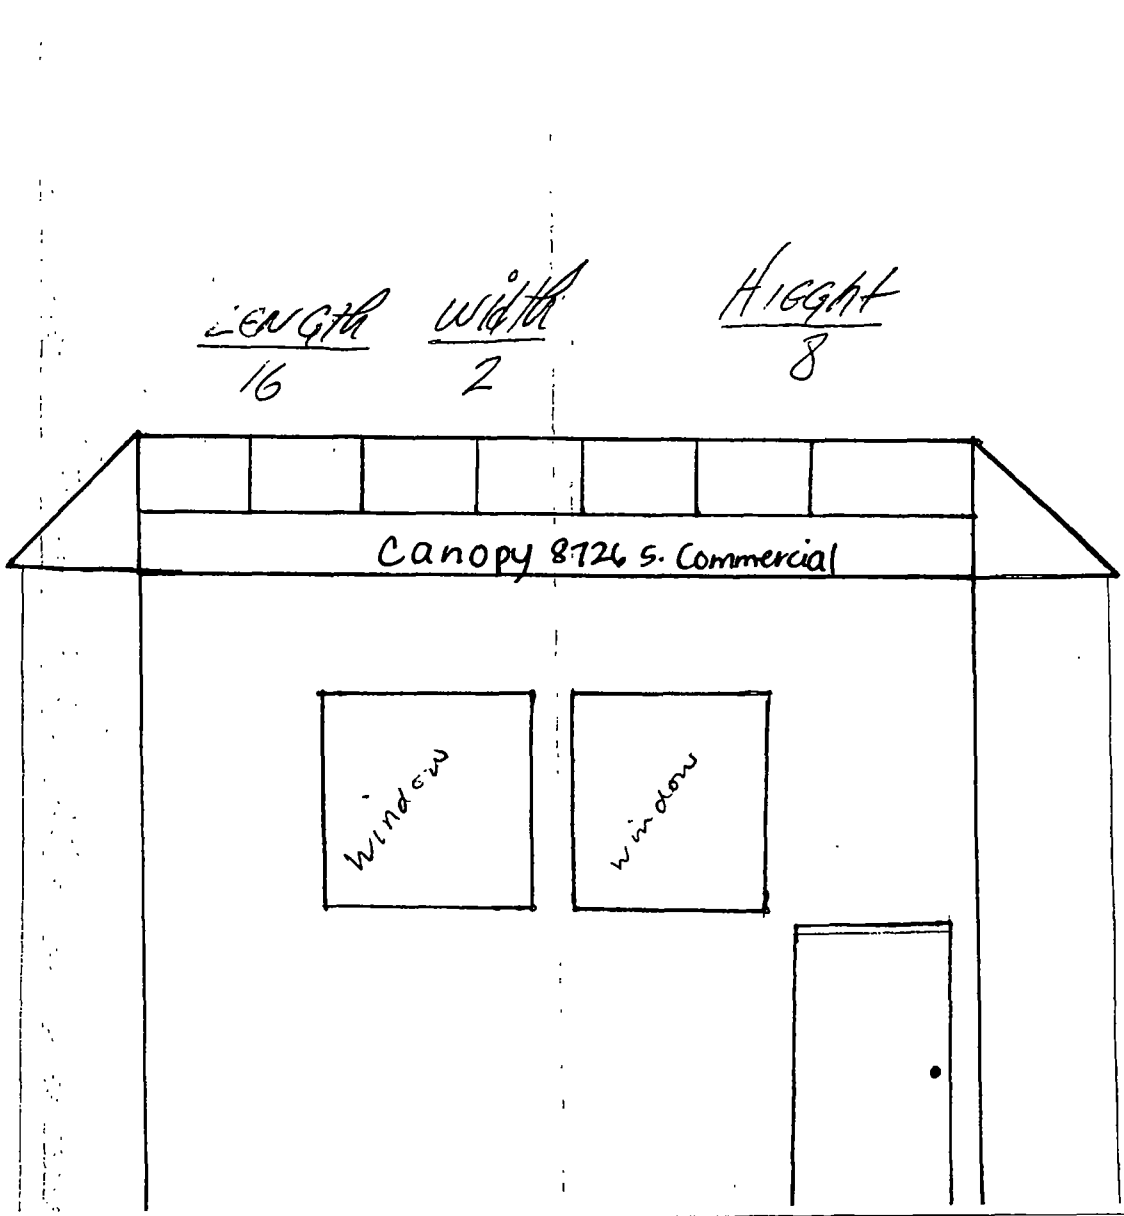
LENGTH
16
width
2
HIGGHT
8
Canopy 8726 S. Commercial
Window
window

Department of Business Affairs and Consumer Protection
Small Business Center - Public Way Use Unit
City Hall - 121 N. LaSalle Street, Room 800 • Chicago, IL 60602
(312)-74-GOBIZ (312-744-6249) • (312) 744-1944 (TTY)
http //www.cityofchicago.org/bacp

09/10/2014

Alderman **John Pope**
Ward # **10**
City of Chicago
City Hall, Room **300**
121 North LaSalle Street
Chicago, Illinois 60602

Re: An ordinance to use and maintain a portion of the public right-of-way for **one (1) awning(s)** for **BIRRIERIA OCOTLAN**, adjacent to the premises known as **8726 S. Commercial Ave.**.

Dear Alderman **John Pope**:

The applicant referenced above has requested the use of the public right-of-way for a **awning(s)**. An ordinance has been prepared by the Department of Business Affairs and Consumer Protection – Small Business Center - Public Way Use Unit for presentation to the City Council. Because this request was made for properties located in your ward, as approved by you as per the attached, I respectfully request that you introduce the attached ordinance at the next City Council meeting.

If you have any questions regarding this ordinance, please contact Anthony Bertuca at (312) 744-5506.

Department of Business Affairs and Consumer Protection

City of Chicago

O2014-7066

Office of the City Clerk

Document Tracking Sheet

Meeting Date:	9/10/2014
Sponsor(s):	Pope (10)
Type:	Ordinance
Title:	Awning(s) for Vrdolyak Law Group LLC, The
Committee(s) Assignment:	Committee on Transportation and Public Way

ORDINANCE
THE VRDOLYAK LAW GROUP, LLC
Acct. No. 72679 - 1
Permit No. 1114689

Be It Ordained by the City Council of the City of Chicago:

SECTION 1. Permission and authority are hereby given and granted to THE VRDOLYAK LAW GROUP, LLC, upon the terms and subject to the conditions of this ordinance to maintain and use, as now constructed, one (1) Awning(s) projecting over the public right-of-way adjacent to its premises known as 9618 S. Commercial Ave..

Said Awning(s) at S. COMMERCIAL measure(s):
One (1) at ten (10) feet in length, and four point three three (4.33) feet in width for a total of forty-three point three (43.3) square feet.

The location of said privilege shall be as shown on prints kept on file with the Department of Business Affairs and Consumer Protection and the Office of the City Clerk.

Said privilege shall be constructed in accordance with plans and specifications approved by the Zoning Department - Signs.

This grant of privilege in the public way shall be subject to the provisions of Section 10-28-015 and all other required provisions of the Municipal Code of Chicago.

The grantee shall pay to the City of Chicago as compensation for the privilege #1114689 herein granted the sum of fifty ($50.00) per annum in advance.

A 25% penalty will be added for payments received after due date.

The permit holder agrees to hold the City of Chicago harmless for any damage, relocation or replacement costs associated with damage, relocation or removal of private property caused by the City performing work in the public way.

Authority herein given and granted for a period of five (5) years from and after 04/22/2014.

Alderman _____

John Pope 10th Ward

(Page 2 of 3)

NO SIGNS FROM OR [illegible]

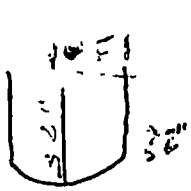

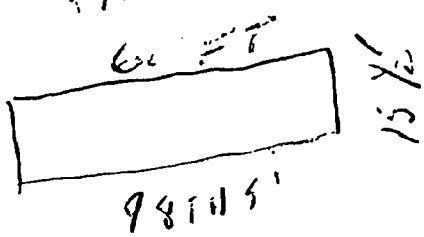

Department of Business Affairs and Consumer Protection
Small Business Center - Public Way Use Unit
City Hall - 121 N. LaSalle Street, Room 800 • Chicago, IL 60602
(312)-74-GOBIZ (312-744-6249) • (312) 744-1944 (TTY)
http://www.cityofchicago.org/bacp

09/10/2014

Alderman **John Pope**
Ward # **10**
City of Chicago
City Hall, Room **300**
121 North LaSalle Street
Chicago, Illinois 60602

Re: An ordinance to use and maintain a portion of the public right-of-way for **one (1) awning(s)** for **THE VRDOLYAK LAW GROUP, LLC**, adjacent to the premises known as **9618 S. Commercial Ave.**.

Dear Alderman **John Pope**:

The applicant referenced above has requested the use of the public right-of-way for a **awning(s)**. An ordinance has been prepared by the Department of Business Affairs and Consumer Protection – Small Business Center - Public Way Use Unit for presentation to the City Council. Because this request was made for properties located in your ward, as approved by you as per the attached, I respectfully request that you introduce the attached ordinance at the next City Council meeting.

If you have any questions regarding this ordinance, please contact Anthony Bertuca at (312) 744-5506.

Department of Business Affairs and Consumer Protection

City of Chicago

O2014-7067

Office of the City Clerk

Document Tracking Sheet

Meeting Date:	9/10/2014
Sponsor(s):	Cardenas (12)
Type:	Ordinance
Title:	Awning(s) for La Central Bakery
Committee(s) Assignment:	Committee on Transportation and Public Way

ORDINANCE
LA CENTRAL BAKERY
Acct. No. 50744 - 1
Permit No. 1114902

Be It Ordained by the City Council of the City of Chicago:

SECTION 1. Permission and authority are hereby given and granted to LA CENTRAL BAKERY, upon the terms and subject to the conditions of this ordinance to maintain and use, as now constructed, one (1) Awning(s) projecting over the public right-of-way adjacent to its premises known as 2702 W. Cermak Rd..

Said Awning(s) at W. CERMAK measure(s):
One (1) at twenty-four (24) feet in length, and two (2) feet in width for a total of forty-eight (48) square feet.

The location of said privilege shall be as shown on prints kept on file with the Department of Business Affairs and Consumer Protection and the Office of the City Clerk.

Said privilege shall be constructed in accordance with plans and specifications approved by the Zoning Department - Signs.

This grant of privilege in the public way shall be subject to the provisions of Section 10-28-015 and all other required provisions of the Municipal Code of Chicago.

The grantee shall pay to the City of Chicago as compensation for the privilege #1114902 herein granted the sum of fifty ($50.00) per annum in advance.

A 25% penalty will be added for payments received after due date.

The permit holder agrees to hold the City of Chicago harmless for any damage, relocation or replacement costs associated with damage, relocation or removal of private property caused by the City performing work in the public way.

Authority herein given and granted for a period of five (5) years from and after 09/13/2014.

Alderman _____

George Cardenas 12th Ward

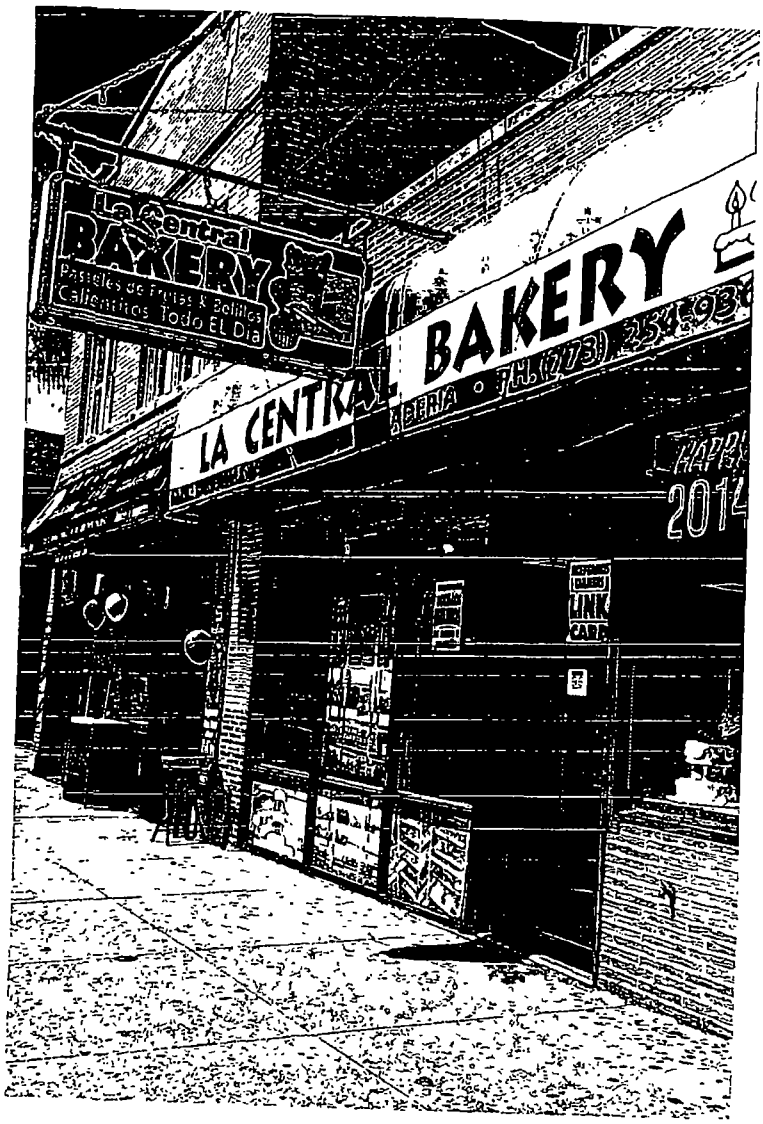
La Central
BAKERY
Pasteles de Frutas & Bolillos
Calientitos Todo EL Dia
LA CENTRAL
BAKERY
2014

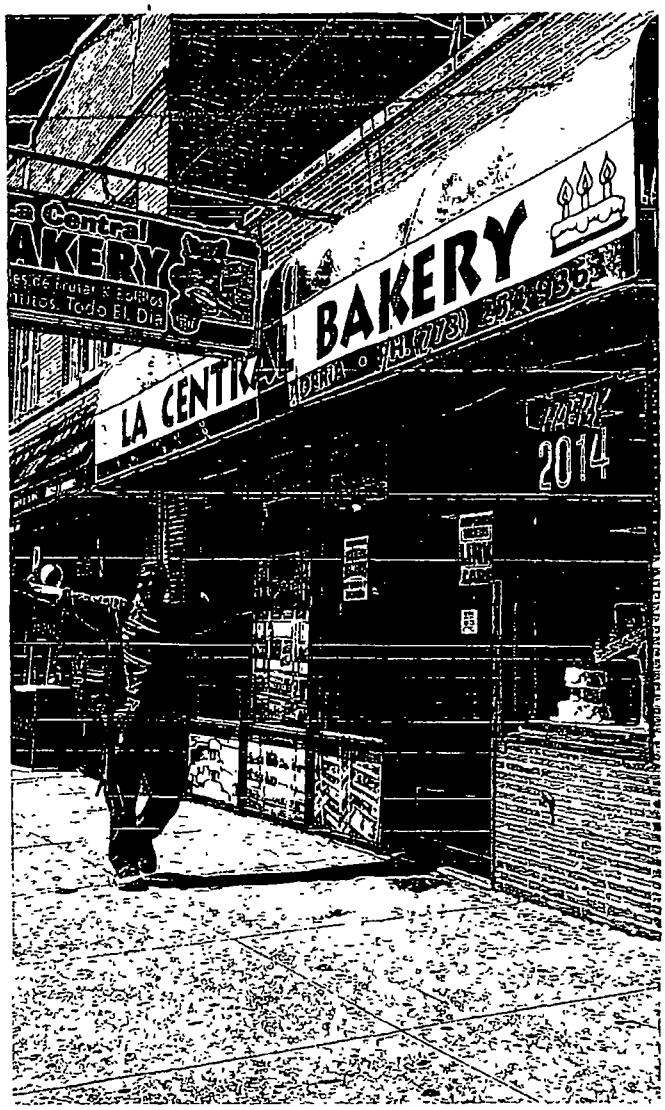
LA CENTRAL
BAKERY
2014

Department of Business Affairs and Consumer Protection
Small Business Center- Public Way Use Unit
City Hall- 121 N. LaSalle Street Room 800 • Chicago, IL 60602
(312)-74-GOBIZ (312-744-6249) • (312) 744-1944 (TTY)
http://www.cityofchicago.org/bacp

09/10/2014

Alderman **George Cardenas**
Ward # **12**
City of Chicago
City Hall, Room **203**
121 North LaSalle Street
Chicago, Illinois 60602

Re: An ordinance to use and maintain a portion of the public right-of-way for **one (1) awning(s)** for **LA CENTRAL BAKERY**, adjacent to the premises known as **2702 W. Cermak Rd.**.

Dear Alderman **George Cardenas**:

The applicant referenced above has requested the use of the public right-of-way for a **awning(s)**. An ordinance has been prepared by the Department of Business Affairs and Consumer Protection – Small Business Center - Public Way Use Unit for presentation to the City Council. Because this request was made for properties located in your ward, as approved by you as per the attached, I respectfully request that you introduce the attached ordinance at the next City Council meeting.

If you have any questions regarding this ordinance, please contact Anthony Bertuca at (312) 744-5506.

Department of Business Affairs and Consumer Protection

City of Chicago

O2014-7068

Office of the City Clerk

Document Tracking Sheet

Meeting Date:	9/10/2014
Sponsor(s):	Cardenas (12)
Type:	Ordinance
Title:	Awning(s) for Letty's Unisex & Flower Shop
Committee(s) Assignment:	Committee on Transportation and Public Way

ORDINANCE
LETTY'S UNISEX & FLOWER SHOP
Acct. No. 58039 - 2
Permit No. 1114947

Be It Ordained by the City Council of the City of Chicago:

SECTION 1. Permission and authority are hereby given and granted to LETTY'S UNISEX & FLOWER SHOP, upon the terms and subject to the conditions of this ordinance to maintain and use, as now constructed, one (1) Awning(s) projecting over the public right-of-way adjacent to its premises known as 4714 S. Damen Ave..

Said Awning(s) at S. Damen Ave. measure(s):
One (1) at twenty-two point three (22.3) feet in length, and two (2) feet in width for a total of forty-four point six (44.6) square feet.

The location of said privilege shall be as shown on prints kept on file with the Department of Business Affairs and Consumer Protection and the Office of the City Clerk.

Said privilege shall be constructed in accordance with plans and specifications approved by the Zoning Department - Signs.

This grant of privilege in the public way shall be subject to the provisions of Section 10-28-015 and all other required provisions of the Municipal Code of Chicago.

The grantee shall pay to the City of Chicago as compensation for the privilege #1114947 herein granted the sum of fifty ($50.00) per annum in advance.

A 25% penalty will be added for payments received after due date.

The permit holder agrees to hold the City of Chicago harmless for any damage, relocation or replacement costs associated with damage, relocation or removal of private property caused by the City performing work in the public way.

Authority herein given and granted for a period of five (5) years from and after 01/11/2014.

Alderman _____

George Cardenas 12th Ward

4714 s. DAMEN AVE CHICAGO, IL. 60609

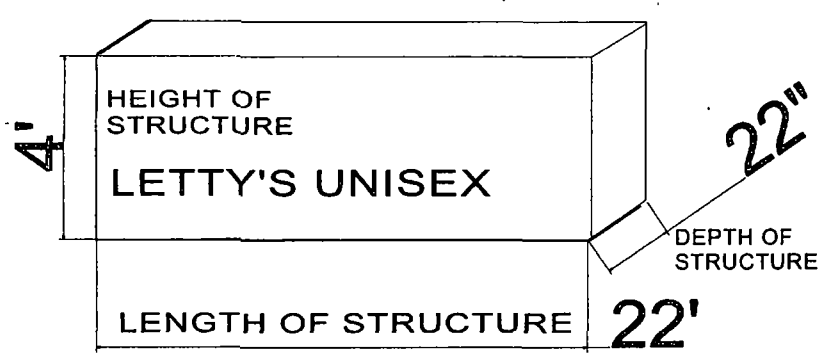

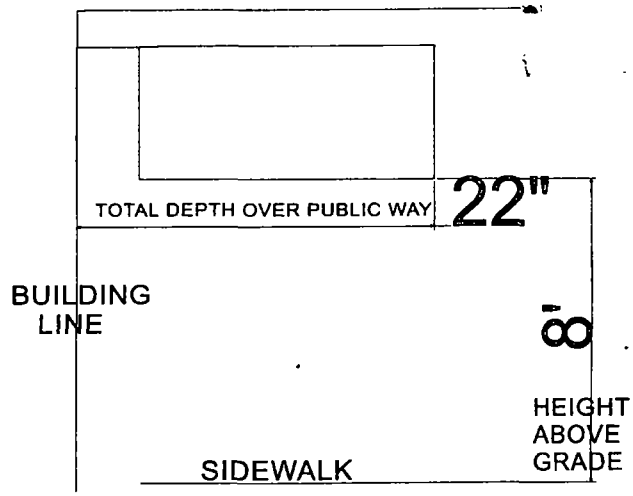

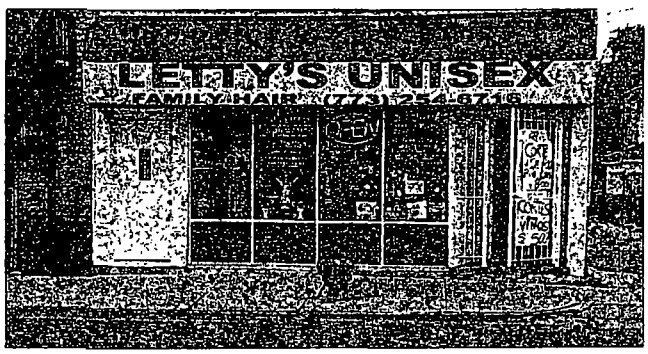

Department of Business Affairs and Consumer Protection
Small Business Center - Public Way Use Unit
City Hall - 121 N. LaSalle Street, Room 800 • Chicago, IL 60602
(312)-74-GOBIZ (312-744-6249) • (312) 744-1944 (TTY)
http://www.cityofchicago.org/bacp

09/10/2014

Alderman **George Cardenas**
Ward # **12**
City of Chicago
City Hall, Room **203**
121 North LaSalle Street
Chicago, Illinois 60602

Re: An ordinance to use and maintain a portion of the public right-of-way for **one (1) awning(s)** for **LETTY'S UNISEX & FLOWER SHOP**, adjacent to the premises known as **4714 S. Damen Ave.**.

Dear Alderman **George Cardenas**:

The applicant referenced above has requested the use of the public right-of-way for a **awning(s)**. An ordinance has been prepared by the Department of Business Affairs and Consumer Protection – Small Business Center - Public Way Use Unit for presentation to the City Council. Because this request was made for properties located in your ward, as approved by you as per the attached, I respectfully request that you introduce the attached ordinance at the next City Council meeting.

If you have any questions regarding this ordinance, please contact Anthony Bertuca at (312) 744-5506.

Department of Business Affairs and Consumer Protection

City of Chicago

O2014-7071

Office of the City Clerk

Document Tracking Sheet

Meeting Date:	9/10/2014
Sponsor(s):	Quinn (13)
Type:	Ordinance
Title:	Awning(s) for Taqueria El Arco No. 3 El Pollo Feliz, Inc.
Committee(s) Assignment:	Committee on Transportation and Public Way

ORDINANCE
TAQUERIA EL ARCO #3 EL POLLO FELIZ, INC.
Acct. No. 342255 - 1
Permit No. 1114470

Be It Ordained by the City Council of the City of Chicago:

SECTION 1. Permission and authority are hereby given and granted to TAQUERIA EL ARCO #3 EL POLLO FELIZ, INC., upon the terms and subject to the conditions of this ordinance to maintain and use, as now constructed, one (1) Awning(s) projecting over the public right-of-way adjacent to its premises known as 7023-25 S. Pulaski Rd..

Said Awning(s) at S PULASKI RD measure(s):
One (1) at seventy-two (72) feet in length, and six (6) feet in width for a total of four hundred thirty-two (432) square feet.

The location of said privilege shall be as shown on prints kept on file with the Department of Business Affairs and Consumer Protection and the Office of the City Clerk.

Said privilege shall be constructed in accordance with plans and specifications approved by the Zoning Department - Signs.

This grant of privilege in the public way shall be subject to the provisions of Section 10-28-015 and all other required provisions of the Municipal Code of Chicago.

The grantee shall pay to the City of Chicago as compensation for the privilege #1114470 herein granted the sum of ninety-seven ($97.00) per annum in advance.

A 25% penalty will be added for payments received after due date.

The permit holder agrees to hold the City of Chicago harmless for any damage, relocation or replacement costs associated with damage, relocation or removal of private property caused by the City performing work in the public way.

Authority herein given and granted for a period of five (5) years from and after 05/13/2014.

Alderman _____

Marty Quinn 13th Ward

algún día es hoy
EL POLLO FELIZ
ICE CREAM
Special
CELEBRE SUS EVENTOS ESPECIALES AQUI!
773 284.7227
Martes Felices!
Medio Pollo GRATIS
FREE
½ CHICKEN
EVERY TUESDAY

Department of Business Affairs and Consumer Protection
Small Business Center - Public Way Use Unit
City Hall - 121 N. LaSalle Street, Room 800 • Chicago, IL 60602
(312)-74-GOBIZ (312-744-6249) • (312) 744-1944 (TTY)
http://www.cityofchicago.org/bacp

09/10/2014

Alderman **Marty Quinn**
Ward # **13**
City of Chicago
City Hall, Room **203**
121 North LaSalle Street
Chicago, Illinois 60602

Re: An ordinance to use and maintain a portion of the public right-of-way for **one (1) awning(s)** for **TAQUERIA EL ARCO #3 EL POLLO FELIZ, INC.**, adjacent to the premises known as **7023-25 S. Pulaski Rd.**.

Dear Alderman **Marty Quinn**:

The applicant referenced above has requested the use of the public right-of-way for a **awning(s)**. An ordinance has been prepared by the Department of Business Affairs and Consumer Protection – Small Business Center - Public Way Use Unit for presentation to the City Council. Because this request was made for properties located in your ward, as approved by you as per the attached, I respectfully request that you introduce the attached ordinance at the next City Council meeting.

If you have any questions regarding this ordinance, please contact Anthony Bertuca at (312) 744-5506.

Department of Business Affairs and Consumer Protection

City of Chicago

O2014-7072

Office of the City Clerk

Document Tracking Sheet

Meeting Date:	9/10/2014
Sponsor(s):	Burke (14)
Type:	Ordinance
Title:	Awning(s) for Guide's Sports Club
Committee(s) Assignment:	Committee on Transportation and Public Way

ORDINANCE
GUIDE'S SPORTS CLUB
Acct. No. 138 - 1
Permit No. 1114516

Be It Ordained by the City Council of the City of Chicago:

SECTION 1. Permission and authority are hereby given and granted to GUIDE'S SPORTS CLUB, upon the terms and subject to the conditions of this ordinance to maintain and use, as now constructed, one (1) Awning(s) projecting over the public right-of-way adjacent to its premises known as 5544 S. Archer Ave..

Said Awning(s) at S ARCHER AVE measure(s):
One (1) at forty-eight (48) feet in length, and two (2) feet in width for a total of ninety-six (96) square feet.

The location of said privilege shall be as shown on prints kept on file with the Department of Business Affairs and Consumer Protection and the Office of the City Clerk.

Said privilege shall be constructed in accordance with plans and specifications approved by the Zoning Department - Signs.

This grant of privilege in the public way shall be subject to the provisions of Section 10-28-015 and all other required provisions of the Municipal Code of Chicago.

The grantee shall pay to the City of Chicago as compensation for the privilege #1114516 herein granted the sum of seventy-three ($73.00) per annum in advance.

A 25% penalty will be added for payments received after due date.

The permit holder agrees to hold the City of Chicago harmless for any damage, relocation or replacement costs associated with damage, relocation or removal of private property caused by the City performing work in the public way.

Authority herein given and granted for a period of five (5) years from and after 01/13/2014.

Alderman

Edward M. Burke 14th Ward

~~EXAMPLE OF CANOPY DIMENSIONS~~

~~120 N. MAIN ST.~~

5544 S. ARCHER

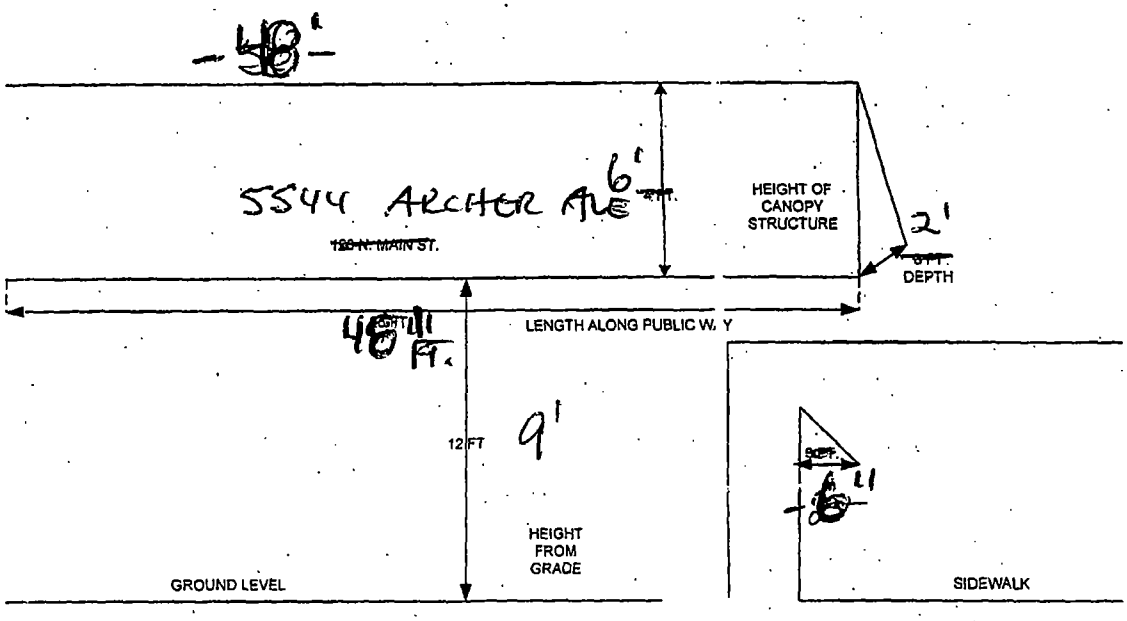

DEPTH OF CANOPY OVER PUBLIC WAY

BUILDING IS RECESSED OFF OF PROPERTY LINE

Department of Business Affairs and Consumer Protection
Small Business Center- Public Way Use Unit
City Hall - 121 N. LaSalle Street Room 800 • Chicago, IL 60602
(312)-74-GOBIZ (312-744-6249) • (312) 744-1944 (TTY)
http //www.cityofchicago org/bacp

09/10/2014

Alderman **Edward M. Burke**
Ward # **14**
City of Chicago
City Hall, Room **302**
121 North LaSalle Street
Chicago, Illinois 60602

Re: An ordinance to use and maintain a portion of the public right-of-way for **one (1) awning(s)** for **GUIDE'S SPORTS CLUB**, adjacent to the premises known as **5544 S. Archer Ave.**.

Dear Alderman **Edward M. Burke**:

The applicant referenced above has requested the use of the public right-of-way for a **awning(s)**. An ordinance has been prepared by the Department of Business Affairs and Consumer Protection – Small Business Center - Public Way Use Unit for presentation to the City Council. Because this request was made for properties located in your ward, as approved by you as per the attached, I respectfully request that you introduce the attached ordinance at the next City Council meeting.

If you have any questions regarding this ordinance, please contact Anthony Bertuca at (312) 744-5506.

Department of Business Affairs and Consumer Protection

City of Chicago

O2014-7082

Office of the City Clerk

Document Tracking Sheet

Meeting Date:	9/10/2014
Sponsor(s):	Burke (14)
Type:	Ordinance
Title:	Awning(s) for IM&N Dollar Plus
Committee(s) Assignment:	Committee on Transportation and Public Way

ORDINANCE
IM & N DOLLAR PLUS
Acct. No. 266647 - 1
Permit No. 1114239

Be It Ordained by the City Council of the City of Chicago:

SECTION 1. Permission and authority are hereby given and granted to IM & N DOLLAR PLUS, upon the terms and subject to the conditions of this ordinance to maintain and use, as now constructed, one (1) Awning(s) projecting over the public right-of-way adjacent to its premises known as 5149 S. Kedzie Ave..

Said Awning(s) at S. Kedzie Avenue measure(s):
One (1) at nineteen (19) feet in length, and two (2) feet in width for a total of thirty-eight (38) square feet.

The location of said privilege shall be as shown on prints kept on file with the Department of Business Affairs and Consumer Protection and the Office of the City Clerk.

Said privilege shall be constructed in accordance with plans and specifications approved by the Zoning Department - Signs.

This grant of privilege in the public way shall be subject to the provisions of Section 10-28-015 and all other required provisions of the Municipal Code of Chicago.

The grantee shall pay to the City of Chicago as compensation for the privilege #1114239 herein granted the sum of fifty ($50.00) per annum in advance.

A 25% penalty will be added for payments received after due date.

The permit holder agrees to hold the City of Chicago harmless for any damage, relocation or replacement costs associated with damage, relocation or removal of private property caused by the City performing work in the public way.

Authority herein given and granted for a period of five (5) years from and after 07/26/2014.

Alderman _____

Edward M. Burke 14th Ward

WARNING
DO NOT REMOVE
BAGS. BAR
BABY
SUFFOCATION

M&N DOLLAR
PLUS
BAGS - BALLOONS -
S BABY SHOWER ITEMS -

Department of Business Affairs and Consumer Protection
Small Business Center - Public Way Use Unit
City Hall - 121 N. LaSalle Street, Room 800 • Chicago, IL 60602
(312)-74-GOBIZ (312-744-6249) • (312) 744-1944 (TTY)
http //www.cityofchicago.org/bacp

09/10/2014

Alderman **Edward M. Burke**
Ward # **14**
City of Chicago
City Hall, Room **302**
121 North LaSalle Street
Chicago, Illinois 60602

Re: An ordinance to use and maintain a portion of the public right-of-way for **one (1) awning(s)** for **IM & N DOLLAR PLUS**, adjacent to the premises known as **5149 S. Kedzie Ave.**.

Dear Alderman **Edward M. Burke**:

The applicant referenced above has requested the use of the public right-of-way for a **awning(s)**. An ordinance has been prepared by the Department of Business Affairs and Consumer Protection – Small Business Center - Public Way Use Unit for presentation to the City Council. Because this request was made for properties located in your ward, as approved by you as per the attached, I respectfully request that you introduce the attached ordinance at the next City Council meeting.

If you have any questions regarding this ordinance, please contact Anthony Bertuca at (312) 744-5506.

Department of Business Affairs and Consumer Protection

City of Chicago

O2014-7084

Office of the City Clerk

Document Tracking Sheet

Meeting Date:	9/10/2014
Sponsor(s):	Burke (14)
Type:	Ordinance
Title:	Awning(s) for La Cebollita Restaurant
Committee(s) Assignment:	Committee on Transportation and Public Way

ORDINANCE
LA CEBOLLITA RESTAURANT
Acct. No. 216110 - 1
Permit No. 1114302

Be It Ordained by the City Council of the City of Chicago:

SECTION 1. Permission and authority are hereby given and granted to LA CEBOLLITA RESTAURANT, upon the terms and subject to the conditions of this ordinance to maintain and use, as now constructed, one (1) Awning(s) projecting over the public right-of-way adjacent to its premises known as 4343 W. 47th St..

Said Awning(s) at W. 47th Street measure(s):
One (1) at twenty-two (22) feet in length, and two (2) feet in width for a total of forty-four (44) square feet.

The location of said privilege shall be as shown on prints kept on file with the Department of Business Affairs and Consumer Protection and the Office of the City Clerk.

Said privilege shall be constructed in accordance with plans and specifications approved by the Zoning Department - Signs.

This grant of privilege in the public way shall be subject to the provisions of Section 10-28-015 and all other required provisions of the Municipal Code of Chicago.

The grantee shall pay to the City of Chicago as compensation for the privilege #1114302 herein granted the sum of fifty ($50.00) per annum in advance.

A 25% penalty will be added for payments received after due date.

The permit holder agrees to hold the City of Chicago harmless for any damage, relocation or replacement costs associated with damage, relocation or removal of private property caused by the City performing work in the public way.

Authority herein given and granted for a period of five (5) years from and after 07/29/2014.

Alderman _____

Edward M. Burke 14th Ward

La cebollita
TAQUERIA
Tel (773) 890-0255
TAQUERIA
La cebollita
773 890-0255

Department of Business Affairs and Consumer Protection
Small Business Center- Public Way Use Unit
City Hall - 121 N LaSalle Street Room 800 • Chicago, IL 60602
(312)-74-GOBIZ (312-744-6249) • (312) 744-1944 (TTY)
http://www.cityofchicago.org/bacp

09/10/2014

Alderman **Edward M. Burke**
Ward # **14**
City of Chicago
City Hall, Room **302**
121 North LaSalle Street
Chicago, Illinois 60602

Re: An ordinance to use and maintain a portion of the public right-of-way for **one (1) awning(s)** for **LA CEBOLLITA RESTAURANT**, adjacent to the premises known as **4343 W. 47th St.**.

Dear Alderman **Edward M. Burke**:

The applicant referenced above has requested the use of the public right-of-way for a **awning(s)**. An ordinance has been prepared by the Department of Business Affairs and Consumer Protection – Small Business Center - Public Way Use Unit for presentation to the City Council. Because this request was made for properties located in your ward, as approved by you as per the attached, I respectfully request that you introduce the attached ordinance at the next City Council meeting.

If you have any questions regarding this ordinance, please contact Anthony Bertuca at (312) 744-5506.

Department of Business Affairs and Consumer Protection

City of Chicago

O2014-7086

Office of the City Clerk

Document Tracking Sheet

Meeting Date:	9/10/2014
Sponsor(s):	Burke (14)
Type:	Ordinance
Title:	Awning(s) for La Central Bakery
Committee(s) Assignment:	Committee on Transportation and Public Way

ORDINANCE
LA CENTRAL BAKERY
Acct. No. 343749 - 1
Permit No. 1114431

Be It Ordained by the City Council of the City of Chicago:

SECTION 1. Permission and authority are hereby given and granted to LA CENTRAL BAKERY, upon the terms and subject to the conditions of this ordinance to maintain and use, as now constructed, one (1) Awning(s) projecting over the public right-of-way adjacent to its premises known as 4124 W. 47th St..

Said Awning(s) at W 47TH ST measure(s):
One (1) at forty-one point five (41.5) feet in length, and three point five (3.5) feet in width for a total of one hundred forty-five point two five (145.25) square feet.

The location of said privilege shall be as shown on prints kept on file with the Department of Business Affairs and Consumer Protection and the Office of the City Clerk.

Said privilege shall be constructed in accordance with plans and specifications approved by the Zoning Department - Signs.

This grant of privilege in the public way shall be subject to the provisions of Section 10-28-015 and all other required provisions of the Municipal Code of Chicago.

The grantee shall pay to the City of Chicago as compensation for the privilege #1114431 herein granted the sum of sixty-six dollars and fifty cents ($66.50) per annum in advance.

A 25% penalty will be added for payments received after due date.

The permit holder agrees to hold the City of Chicago harmless for any damage, relocation or replacement costs associated with damage, relocation or removal of private property caused by the City performing work in the public way.

Authority herein given and granted for a period of five (5) years from and after 07/29/2014.

Alderman _____

Edward M. Burke 14th Ward

PANADERIA LA
4124 W 47th St
S KEDVALE AV
ONE
WAY

Department of Business Affairs and Consumer Protection
Small Business Center - Public Way Use Unit
City Hall - 121 N LaSalle Street, Room 800 • Chicago, IL 60602
(312)-74-GOBIZ (312-744-6249) • (312) 744-1944 (TTY)
http://www.cityofchicago.org/bacp

09/10/2014

Alderman **Edward M. Burke**
Ward # **14**
City of Chicago
City Hall, Room **302**
121 North LaSalle Street
Chicago, Illinois 60602

Re: An ordinance to use and maintain a portion of the public right-of-way for **one (1) awning(s)** for **LA CENTRAL BAKERY**, adjacent to the premises known as **4124 W. 47th St.**.

Dear Alderman **Edward M. Burke**:

The applicant referenced above has requested the use of the public right-of-way for a **awning(s)**. An ordinance has been prepared by the Department of Business Affairs and Consumer Protection – Small Business Center - Public Way Use Unit for presentation to the City Council. Because this request was made for properties located in your ward, as approved by you as per the attached, I respectfully request that you introduce the attached ordinance at the next City Council meeting.

If you have any questions regarding this ordinance, please contact Anthony Bertuca at (312) 744-5506.

Department of Business Affairs and Consumer Protection

City of Chicago

O2014-7090

Office of the City Clerk

Document Tracking Sheet

Meeting Date:	9/10/2014
Sponsor(s):	Foulkes (15)
Type:	Ordinance
Title:	Awning(s) for Las Esperanzas
Committee(s) Assignment:	Committee on Transportation and Public Way

ORDINANCE
LAS ESPERANZAS
Acct. No. 270976 - 1
Permit No. 1114704

Be It Ordained by the City Council of the City of Chicago:

SECTION 1. Permission and authority are hereby given and granted to LAS ESPERANZAS, upon the terms and subject to the conditions of this ordinance to maintain and use, as now constructed, one (1) Awning(s) projecting over the public right-of-way adjacent to its premises known as 1758 W. 47th St..

Said Awning(s) at W. 47th St. measure(s):
One (1) at thirty-seven (37) feet in length, and two point six (2.6) feet in width for a total of ninety-six point two (96.2) square feet.

The location of said privilege shall be as shown on prints kept on file with the Department of Business Affairs and Consumer Protection and the Office of the City Clerk.

Said privilege shall be constructed in accordance with plans and specifications approved by the Zoning Department - Signs.

This grant of privilege in the public way shall be subject to the provisions of Section 10-28-015 and all other required provisions of the Municipal Code of Chicago.

The grantee shall pay to the City of Chicago as compensation for the privilege #1114704 herein granted the sum of sixty-two ($62.00) per annum in advance.

A 25% penalty will be added for payments received after due date.

The permit holder agrees to hold the City of Chicago harmless for any damage, relocation or replacement costs associated with damage, relocation or removal of private property caused by the City performing work in the public way.

Authority herein given and granted for a period of five (5) years from and after 11/01/2013.

Alderman _____

Toni Foulkes 15th Ward

Restaurant Las Esperanzas
1758 W. 47 St Chicago, IL.60609
773-254-7040

Canopie

Material: Galv, tube square 1" x1"

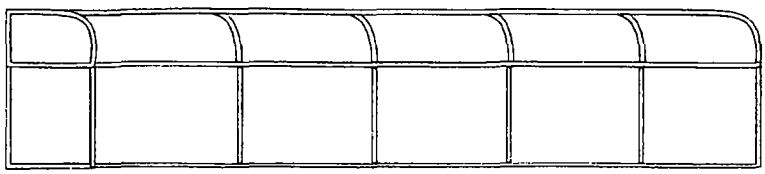

All joints are to be 100 % weld

INSTALLATION

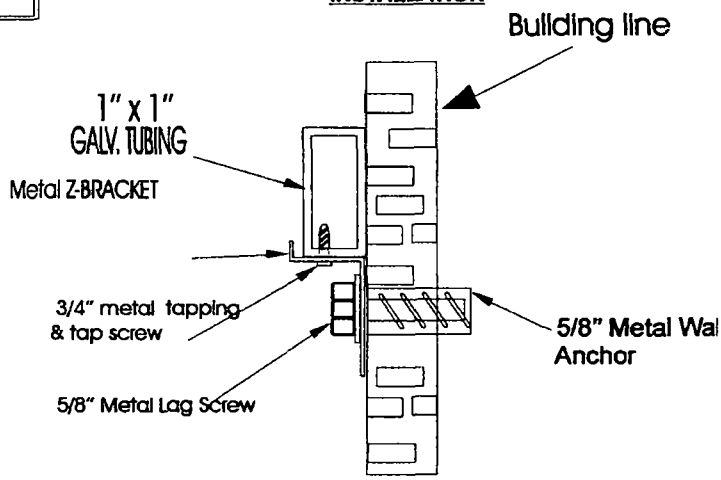

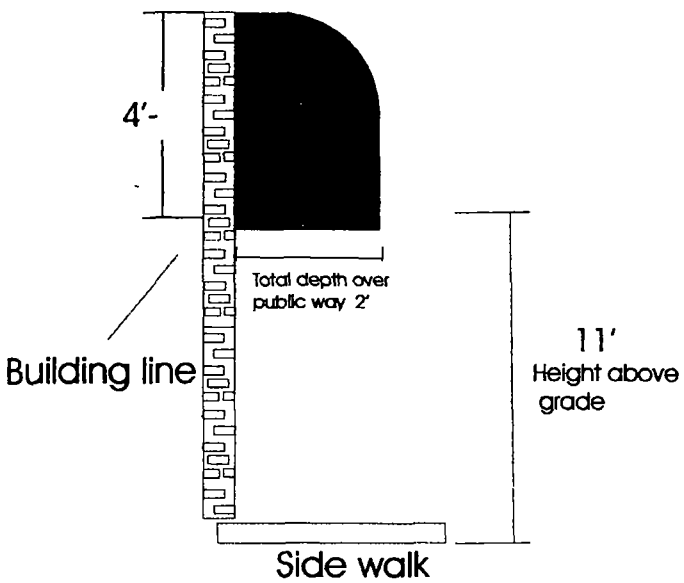

General Specifications

Sign Type:	Canopie
Material:	Galv,. tube square 1" x 1"
	All joints are to be 100 % weld
Face Material:	Nite lite vinyl
Face color:	Yellow & Blue
Vinyl Graphics	Orange letters

City of Chicago

O2014-7092

Office of the City Clerk

Document Tracking Sheet

Meeting Date:	9/10/2014
Sponsor(s):	Thomas (17)
Type:	Ordinance
Title:	Awning(s) for African American Tailoring Boutique
Committee(s) Assignment:	Committee on Transportation and Public Way

ORDINANCE
AFRICAN AMERICAN TAILORING BOUTIQUE
Acct. No. 218301 - 1
Permit No. 1114353

Be It Ordained by the City Council of the City of Chicago:

SECTION 1. Permission and authority are hereby given and granted to AFRICAN AMERICAN TAILORING BOUTIQUE, upon the terms and subject to the conditions of this ordinance to maintain and use, as now constructed, one (1) Awning(s) projecting over the public right-of-way adjacent to its premises known as 441 W. 79th St..

Said Awning(s) at W. 79TH measure(s):
One (1) at six (6) feet in length, and one point five (1.5) foot in width for a total of nine (9) square feet.

The location of said privilege shall be as shown on prints kept on file with the Department of Business Affairs and Consumer Protection and the Office of the City Clerk.

Said privilege shall be constructed in accordance with plans and specifications approved by the Zoning Department - Signs.

This grant of privilege in the public way shall be subject to the provisions of Section 10-28-015 and all other required provisions of the Municipal Code of Chicago.

The grantee shall pay to the City of Chicago as compensation for the privilege #1114353 herein granted the sum of fifty ($50.00) per annum in advance.

A 25% penalty will be added for payments received after due date.

The permit holder agrees to hold the City of Chicago harmless for any damage, relocation or replacement costs associated with damage, relocation or removal of private property caused by the City performing work in the public way.

Authority herein given and granted for a period of five (5) years from and after 11/05/2013.

Alderman

Latasha R. Thomas 17th Ward

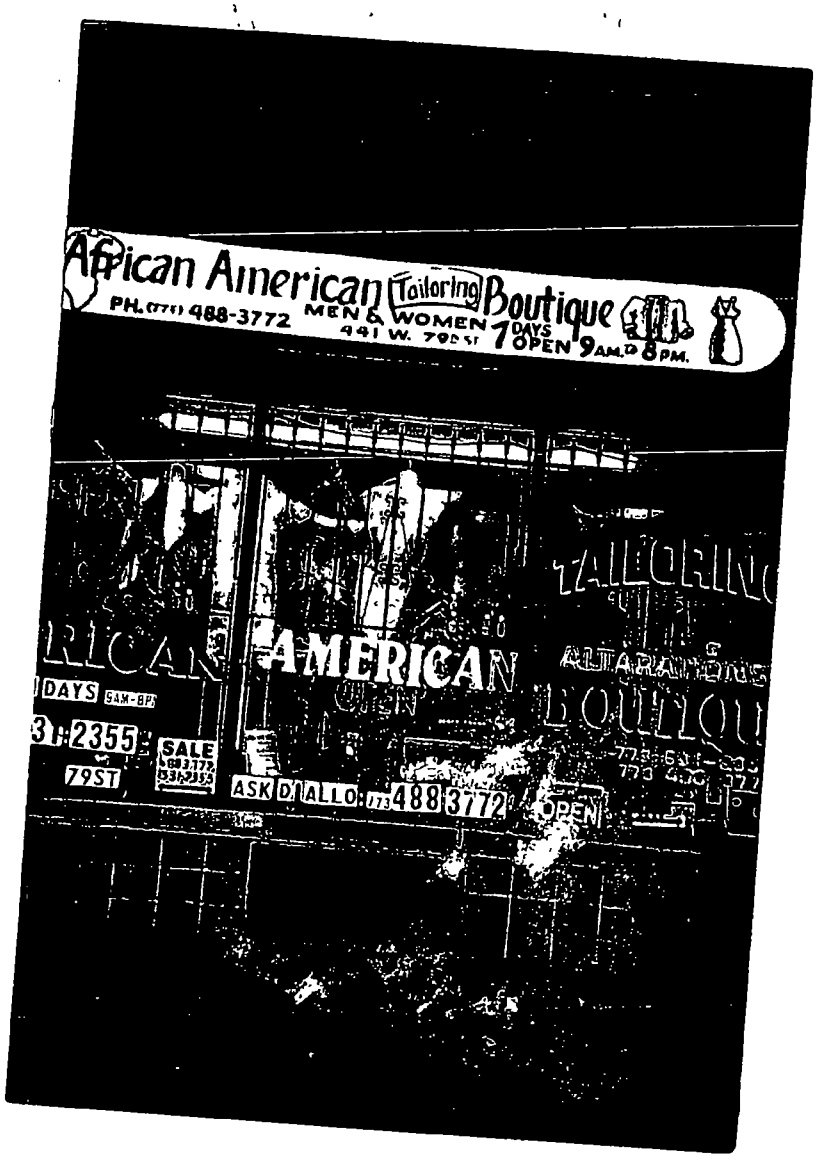
African American Tailoring Boutique
PH. (773) 488-3772
MEN & WOMEN
441 W. 79th St
7 DAYS OPEN 9 AM. TO 8 PM.
AMERICAN
DAYS 9AM-8PM
SALE
79ST
ASK D/ALLO: 773 488 3772
OPEN

City of Chicago

O2014-7095

Office of the City Clerk

Document Tracking Sheet

Meeting Date:	9/10/2014
Sponsor(s):	Thomas (17)
Type:	Ordinance
Title:	Awning(s) for GQ Grocery & Fast Food, Inc.
Committee(s) Assignment:	Committee on Transportation and Public Way

ORDINANCE
GQ GROCERY & FAST FOOD, INC.
Acct. No. 381044 - 1
Permit No. 1113846

Be It Ordained by the City Council of the City of Chicago:

SECTION 1. Permission and authority are hereby given and granted to GQ GROCERY & FAST FOOD, INC., upon the terms and subject to the conditions of this ordinance to maintain and use, as now constructed, one (1) Awning(s) projecting over the public right-of-way adjacent to its premises known as 1542 W. 69th St..

Said Awning(s) at W. 69th Street measure(s):
One (1) at fifteen (15) feet in length, and two (2) feet in width for a total of thirty (30) square feet.

The location of said privilege shall be as shown on prints kept on file with the Department of Business Affairs and Consumer Protection and the Office of the City Clerk.

Said privilege shall be constructed in accordance with plans and specifications approved by the Zoning Department - Signs.

This grant of privilege in the public way shall be subject to the provisions of Section 10-28-015 and all other required provisions of the Municipal Code of Chicago.

The grantee shall pay to the City of Chicago as compensation for the privilege #1113846 herein granted the sum of fifty ($50.00) per annum in advance.

A 25% penalty will be added for payments received after due date.

The permit holder agrees to hold the City of Chicago harmless for any damage, relocation or replacement costs associated with damage, relocation or removal of private property caused by the City performing work in the public way.

Authority herein given and granted for a period of five (5) years from and after Date of Passage.

Alderman _____

Latasha R. Thomas 17th Ward

Anchor

AWNING DRAWING
PROPERTY LOCATION ___1542 W 69TH STREET
ORGANIZATION NAME _G Q GROCERY____

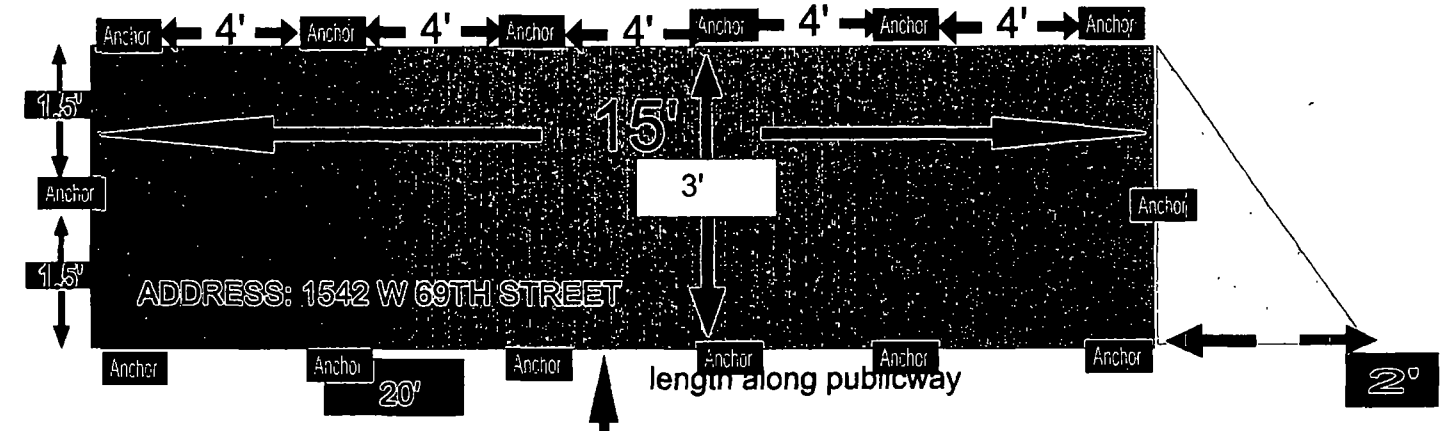

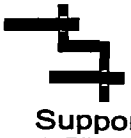

Support System
2.5" J Clamp
with 5." Red Head
Wedge Anchor
Concrete Anchor
with 1" washer
and .5" nut

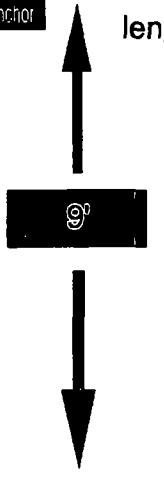

City of Chicago

O2014-7098

Office of the City Clerk

Document Tracking Sheet

Meeting Date:	9/10/2014
Sponsor(s):	Thomas (17)
Type:	Ordinance
Title:	Awning(s) for Kids R First Learning, Inc.
Committee(s) Assignment:	Committee on Transportation and Public Way

ORDINANCE
KIDS R FIRST LEARNING, INC.
Acct. No. 330194 - 1
Permit No. 1114530

Be It Ordained by the City Council of the City of Chicago:

SECTION 1. Permission and authority are hereby given and granted to KIDS R FIRST LEARNING, INC., upon the terms and subject to the conditions of this ordinance to maintain and use, as now constructed, three (3) Awning(s) projecting over the public right-of-way adjacent to its premises known as 7538 S. Halsted St..

Said Awning(s) at S. Halsted Street measure(s):
Three (3) at fifteen (15) feet in length, and two (2) feet in width for a total of ninety (90) square feet.

The location of said privilege shall be as shown on prints kept on file with the Department of Business Affairs and Consumer Protection and the Office of the City Clerk.

Said privilege shall be constructed in accordance with plans and specifications approved by the Zoning Department - Signs.

This grant of privilege in the public way shall be subject to the provisions of Section 10-28-015 and all other required provisions of the Municipal Code of Chicago.

The grantee shall pay to the City of Chicago as compensation for the privilege #1114530 herein granted the sum of one hundred fifty ($150.00) per annum in advance.

A 25% penalty will be added for payments received after due date.

The permit holder agrees to hold the City of Chicago harmless for any damage, relocation or replacement costs associated with damage, relocation or removal of private property caused by the City performing work in the public way.

Authority herein given and granted for a period of five (5) years from and after 07/30/2013.

Alderman _____

Latasha R. Thomas 17th Ward

KIDS R FIR-
LEARNING CENT
WEEKENDS AVAILABLE
KIDS R FIRST
LEARNING CENTER
773.488.9443
7538 S. HALSTED
NO PARKING
WHEN SNOW IS
OVER 2 INCHES
TOW ZONE

City of Chicago

O2014-7101

Office of the City Clerk

Document Tracking Sheet

Meeting Date:	9/10/2014
Sponsor(s):	Thomas (17)
Type:	Ordinance
Title:	Awning(s) for RH Sneed's Hardware
Committee(s) Assignment:	Committee on Transportation and Public Way

ORDINANCE
RH SNEED'S HARDWARE
Acct. No. 308409 - 1
Permit No. 1114301

Be It Ordained by the City Council of the City of Chicago:

SECTION 1. Permission and authority are hereby given and granted to RH SNEED'S HARDWARE, upon the terms and subject to the conditions of this ordinance to maintain and use, as now constructed, one (1) Awning(s) projecting over the public right-of-way adjacent to its premises known as 1650 W. 79th St..

Said Awning(s) at W 79th St measure(s):
One (1) at twenty-five (25) feet in length, and three (3) feet in width for a total of seventy-five (75) square feet.

The location of said privilege shall be as shown on prints kept on file with the Department of Business Affairs and Consumer Protection and the Office of the City Clerk.

Said privilege shall be constructed in accordance with plans and specifications approved by the Zoning Department - Signs.

This grant of privilege in the public way shall be subject to the provisions of Section 10-28-015 and all other required provisions of the Municipal Code of Chicago.

The grantee shall pay to the City of Chicago as compensation for the privilege #1114301 herein granted the sum of fifty ($50.00) per annum in advance.

A 25% penalty will be added for payments received after due date.

The permit holder agrees to hold the City of Chicago harmless for any damage, relocation or replacement costs associated with damage, relocation or removal of private property caused by the City performing work in the public way.

Authority herein given and granted for a period of five (5) years from and after 01/13/2014.

Alderman _____

Latasha R. Thomas 17th Ward

R.H. SNEED'S HARDWARE & PAINT
Keys - Paint - Janitor Supplies - House Wares - Heating Supplies - Plumbing
773-256-9067
JESUS IS LORD
HARRIS
BED-BUG
KILLER
ODORLESS
$19.

City of Chicago

O2014-7102

Office of the City Clerk

Document Tracking Sheet

Meeting Date:	9/10/2014
Sponsor(s):	Thomas (17)
Type:	Ordinance
Title:	Awning(s) for Riverdale Body Shop
Committee(s) Assignment:	Committee on Transportation and Public Way

ORDINANCE
RIVERDALE BODY SHOP
Acct. No. 337863 - 1
Permit No. 1109214

Be It Ordained by the City Council of the City of Chicago:

SECTION 1. Permission and authority are hereby given and granted to RIVERDALE BODY SHOP, upon the terms and subject to the conditions of this ordinance to maintain and use, as now constructed, two (2) Awning(s) projecting over the public right-of-way adjacent to its premises known as 7917 S. Vincennes Ave..

Said Awning(s) at S. Vincennes Avenue measure(s):
One (1) at eighteen point three three (18.33) feet in length, and two point five (2.5) feet in width for a total of forty-five point eight three (45.83) square feet.
One (1) at twenty-three point five (23.5) feet in length, and two point five (2.5) feet in width for a total of fifty-eight point seven five (58.75) square feet.

The location of said privilege shall be as shown on prints kept on file with the Department of Business Affairs and Consumer Protection and the Office of the City Clerk.

Said privilege shall be constructed in accordance with plans and specifications approved by the Zoning Department - Signs.

This grant of privilege in the public way shall be subject to the provisions of Section 10-28-015 and all other required provisions of the Municipal Code of Chicago.

The grantee shall pay to the City of Chicago as compensation for the privilege #1109214 herein granted the sum of one hundred ($100.00) per annum in advance.

A 25% penalty will be added for payments received after due date.

The permit holder agrees to hold the City of Chicago harmless for any damage, relocation or replacement costs associated with damage, relocation or removal of private property caused by the City performing work in the public way.

Authority herein given and granted for a period of five (5) years from and after Date of Passage.

Alderman _____
Latasha R. Thomas 17th Ward

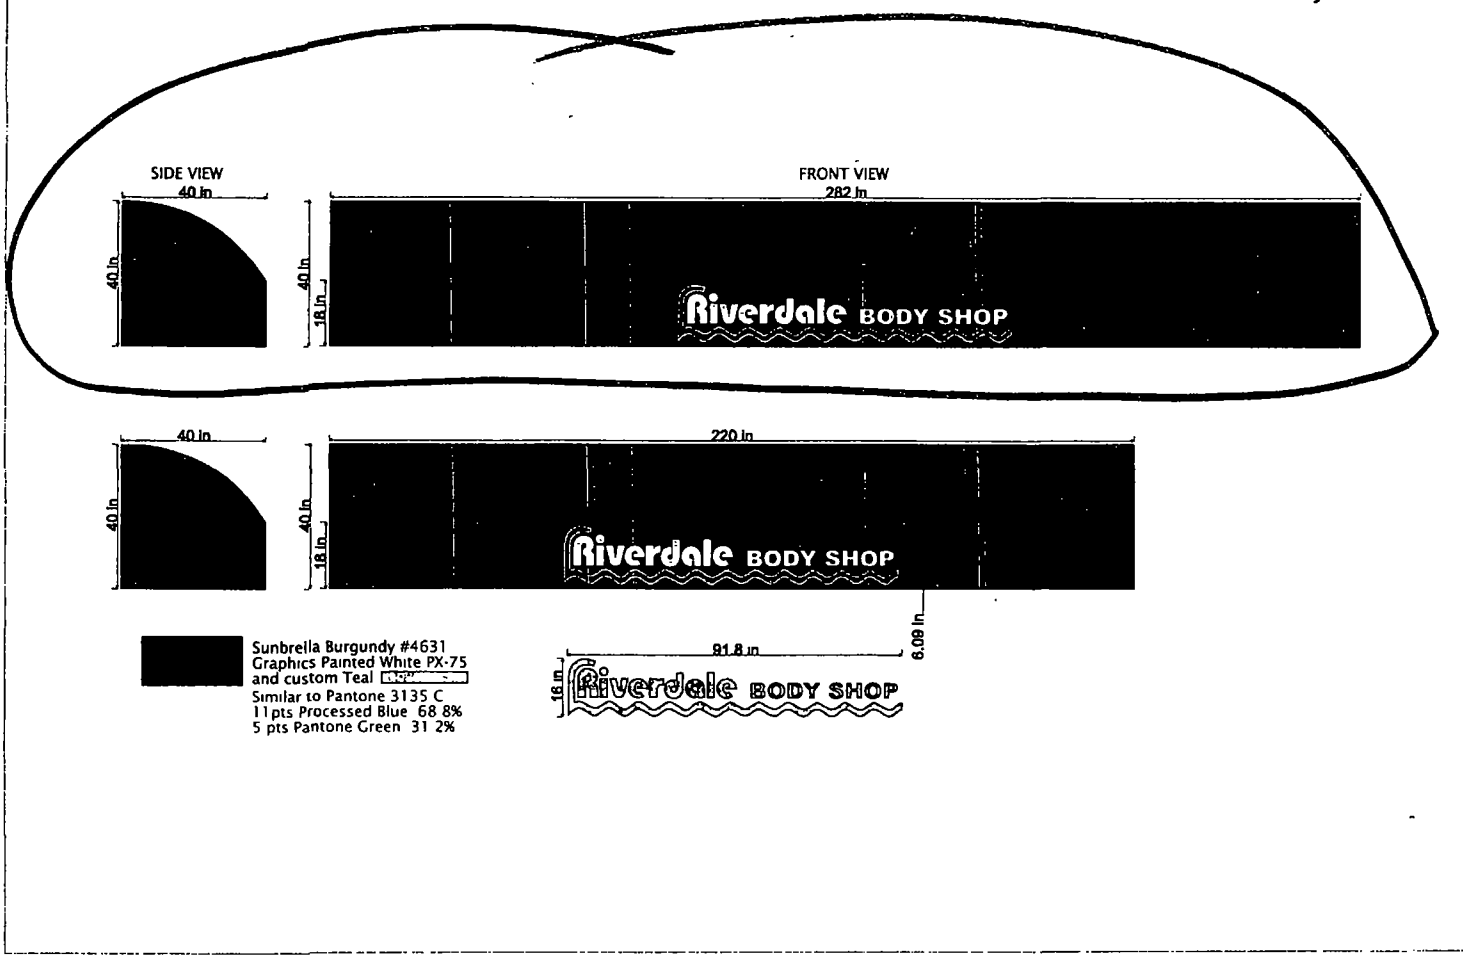
SIDE VIEW
40 in
40 in
FRONT VIEW
282 in
40 in
18 in
Riverdale BODY SHOP
40 in
40 in
220 in
40 in
18 in
Riverdale BODY SHOP
6.09 in
91.8 in
18 in
Riverdale BODY SHOP
Sunbrella Burgundy #4631
Graphics Painted White PX-75
and custom Teal
Similar to Pantone 3135 C
11pts Processed Blue 68 8%
5 pts Pantone Green 31 2%

City of Chicago

O2014-7107

Office of the City Clerk

Document Tracking Sheet

Meeting Date:	9/10/2014
Sponsor(s):	Thomas (17)
Type:	Ordinance
Title:	Awning(s) for Toussaint & Associates
Committee(s) Assignment:	Committee on Transportation and Public Way

ORDINANCE
TOUSSAINT & ASSOCIATES
Acct. No. 272000 - 2
Permit No. 1114375

Be It Ordained by the City Council of the City of Chicago:

SECTION 1. Permission and authority are hereby given and granted to TOUSSAINT & ASSOCIATES, upon the terms and subject to the conditions of this ordinance to maintain and use, as now constructed, one (1) Awning(s) projecting over the public right-of-way adjacent to its premises known as 1738 W. 79th St..

Said Awning(s) at W. 79th Street measure(s):
One (1) at four (4) feet in length, and two (2) feet in width for a total of eight (8) square feet.

The location of said privilege shall be as shown on prints kept on file with the Department of Business Affairs and Consumer Protection and the Office of the City Clerk.

Said privilege shall be constructed in accordance with plans and specifications approved by the Zoning Department - Signs.

This grant of privilege in the public way shall be subject to the provisions of Section 10-28-015 and all other required provisions of the Municipal Code of Chicago.

The grantee shall pay to the City of Chicago as compensation for the privilege #1114375 herein granted the sum of fifty ($50.00) per annum in advance.

A 25% penalty will be added for payments received after due date.

The permit holder agrees to hold the City of Chicago harmless for any damage, relocation or replacement costs associated with damage, relocation or removal of private property caused by the City performing work in the public way.

Authority herein given and granted for a period of five (5) years from and after 03/18/2014.

Alderman _____
Latasha R. Thomas 17th Ward

T&A
TOUSSAINT & ASSOCIATES
1738 W. 79th ST.
REAL ESTATE · INSURANCE · MANAGEMENT · APPRAISALS
773-488-9933

City of Chicago

O2014-7112

Office of the City Clerk

Document Tracking Sheet

Meeting Date:	9/10/2014
Sponsor(s):	Thomas (17)
Type:	Ordinance
Title:	Awning(s) for 7400 S Halsted Food and Liquors
Committee(s) Assignment:	Committee on Transportation and Public Way

ORDINANCE
7400 S HALSTED FOOD AND LIQUORS, INC.
Acct. No. 186 - 1
Permit No. 1114818

Be It Ordained by the City Council of the City of Chicago:

SECTION 1. Permission and authority are hereby given and granted to 7400 S HALSTED FOOD AND LIQUORS, INC., upon the terms and subject to the conditions of this ordinance to maintain and use, as now constructed, one (1) Awning(s) projecting over the public right-of-way adjacent to its premises known as 7400 S. Halsted St..

Said Awning(s) at S. Halsted Street measure(s):
One (1) at seventy-five (75) feet in length, and two (2) feet in width for a total of one hundred fifty (150) square feet.

The location of said privilege shall be as shown on prints kept on file with the Department of Business Affairs and Consumer Protection and the Office of the City Clerk.

Said privilege shall be constructed in accordance with plans and specifications approved by the Zoning Department - Signs.

This grant of privilege in the public way shall be subject to the provisions of Section 10-28-015 and all other required provisions of the Municipal Code of Chicago.

The grantee shall pay to the City of Chicago as compensation for the privilege #1114818 herein granted the sum of one hundred ($100.00) per annum in advance.

A 25% penalty will be added for payments received after due date.

The permit holder agrees to hold the City of Chicago harmless for any damage, relocation or replacement costs associated with damage, relocation or removal of private property caused by the City performing work in the public way.

Authority herein given and granted for a period of five (5) years from and after 07/26/2014.

Alderman _____
Latasha R. Thomas 17th Ward

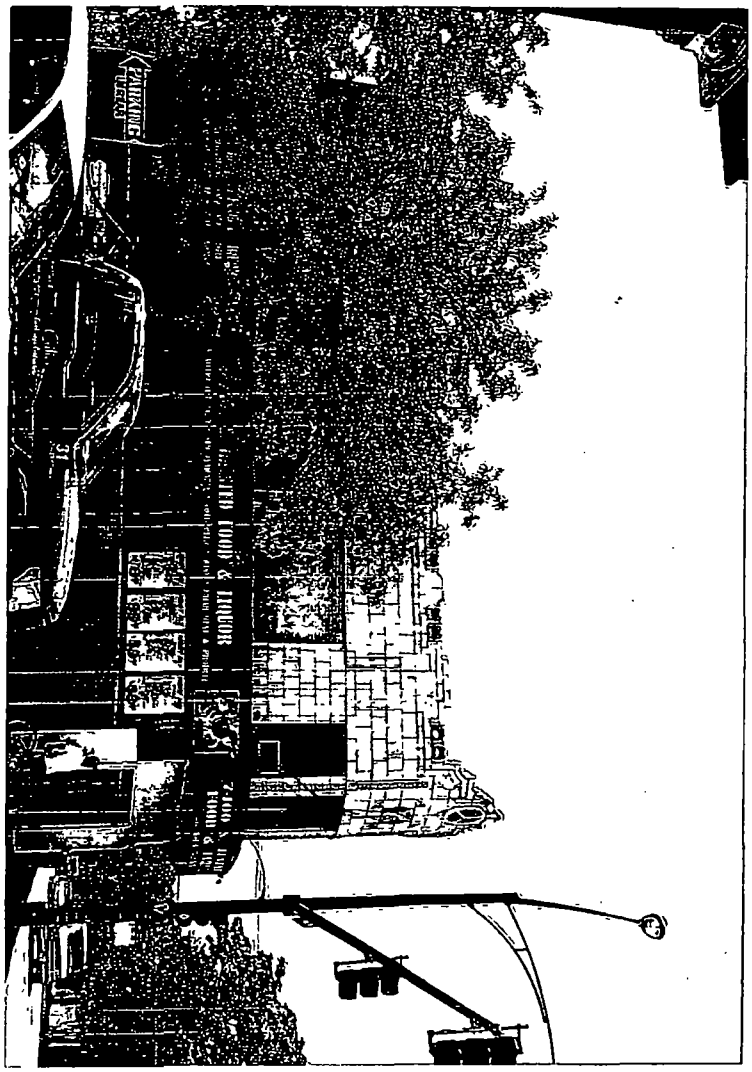
PARKING
FOOD & LIQUOR

GALSTER FOOD & LIQUOR

City of Chicago

O2014-7117

Office of the City Clerk

Document Tracking Sheet

Meeting Date:	9/10/2014
Sponsor(s):	Lane (18)
Type:	Ordinance
Title:	Awning(s) for New Knowledge Learning Center, Inc.
Committee(s) Assignment:	Committee on Transportation and Public Way

ORDINANCE
NEW KNOWLEDGE LEARNING CENTER, INC.
Acct. No. 294677 - 1
Permit No. 1114923

Be It Ordained by the City Council of the City of Chicago:

SECTION 1. Permission and authority are hereby given and granted to NEW KNOWLEDGE LEARNING CENTER, INC., upon the terms and subject to the conditions of this ordinance to maintain and use, as now constructed, one (1) Awning(s) projecting over the public right-of-way adjacent to its premises known as 8440 S. Kedzie Ave..

Said Awning(s) at S. Kedzie Avenue measure(s):
One (1) at forty-eight (48) feet in length, and two (2) feet in width for a total of ninety-six (96) square feet.

The location of said privilege shall be as shown on prints kept on file with the Department of Business Affairs and Consumer Protection and the Office of the City Clerk.

Said privilege shall be constructed in accordance with plans and specifications approved by the Zoning Department - Signs.

This grant of privilege in the public way shall be subject to the provisions of Section 10-28-015 and all other required provisions of the Municipal Code of Chicago.

The grantee shall pay to the City of Chicago as compensation for the privilege #1114923 herein granted the sum of seventy-three ($73.00) per annum in advance.

A 25% penalty will be added for payments received after due date.

The permit holder agrees to hold the City of Chicago harmless for any damage, relocation or replacement costs associated with damage, relocation or removal of private property caused by the City performing work in the public way.

Authority herein given and granted for a period of five (5) years from and after 01/13/2014.

Alderman Lona Lane

Lona Lane 18th Ward

New knowledge Learning center
8440 S. Kedzie Ave.
Chgo IL 60652

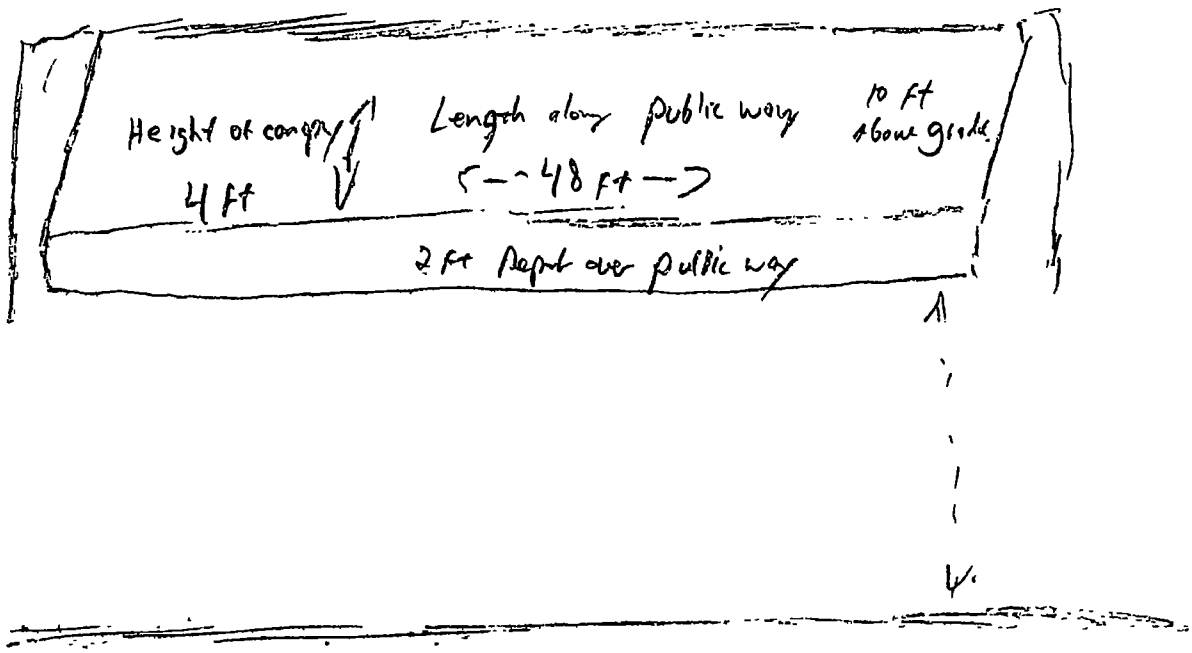

Department of Business Affairs and Consumer Protection
Small Business Center - Public Way Use Unit
City Hall - 121 N. LaSalle Street, Room 800 • Chicago, IL 60602
(312)-74-GOBIZ (312-744-6249) • (312) 744-1944 (TTY)
http://www.cityofchicago.org/bacp

09/10/2014

Alderman **Lona Lane**
Ward # **18**
City of Chicago
City Hall, Room **300**
121 North LaSalle Street
Chicago, Illinois 60602

Re: An ordinance to use and maintain a portion of the public right-of-way for **one (1) awning(s)** for **NEW KNOWLEDGE LEARNING CENTER, INC.**, adjacent to the premises known as **8440 S. Kedzie Ave.**.

Dear Alderman **Lona Lane**:

The applicant referenced above has requested the use of the public right-of-way for a **awning(s)**. An ordinance has been prepared by the Department of Business Affairs and Consumer Protection – Small Business Center - Public Way Use Unit for presentation to the City Council. Because this request was made for properties located in your ward, as approved by you as per the attached, I respectfully request that you introduce the attached ordinance at the next City Council meeting.

If you have any questions regarding this ordinance, please contact Anthony Bertuca at (312) 744-5506.

Department of Business Affairs and Consumer Protection

City of Chicago

O2014-7124

Office of the City Clerk

Document Tracking Sheet

Meeting Date:	9/10/2014
Sponsor(s):	O'Shea (19)
Type:	Ordinance
Title:	Awning(s) for Antonios Cafe and Restaurant
Committee(s) Assignment:	Committee on Transportation and Public Way

ORDINANCE
ANTONIOS CAFE AND RESTAURANT
Acct. No. 392208 - 1
Permit No. 1114434

Be It Ordained by the City Council of the City of Chicago:

SECTION 1. Permission and authority are hereby given and granted to ANTONIOS CAFE AND RESTAURANT, upon the terms and subject to the conditions of this ordinance to maintain and use, as now constructed, one (1) Awning(s) projecting over the public right-of-way adjacent to its premises known as 3335 W. 111th St..

Said Awning(s) at W. 111th Street measure(s):
One (1) at five point five eight (5.58) feet in length, and one point one six (1.16) foot in width for a total of six point four seven (6.47) square feet.

The location of said privilege shall be as shown on prints kept on file with the Department of Business Affairs and Consumer Protection and the Office of the City Clerk.

Said privilege shall be constructed in accordance with plans and specifications approved by the Zoning Department - Signs.

This grant of privilege in the public way shall be subject to the provisions of Section 10-28-015 and all other required provisions of the Municipal Code of Chicago.

The grantee shall pay to the City of Chicago as compensation for the privilege #1114434 herein granted the sum of fifty ($50.00) per annum in advance.

A 25% penalty will be added for payments received after due date.

The permit holder agrees to hold the City of Chicago harmless for any damage, relocation or replacement costs associated with damage, relocation or removal of private property caused by the City performing work in the public way.

Authority herein given and granted for a period of five (5) years from and after Date of Passage.

Alderman _____

Matthew J. O'Shea 19th Ward

APPLICATION TO USE THE PUBLIC RIGHT OF WAY

EXAMPLE OF CANOPY/AWNING DRAWING

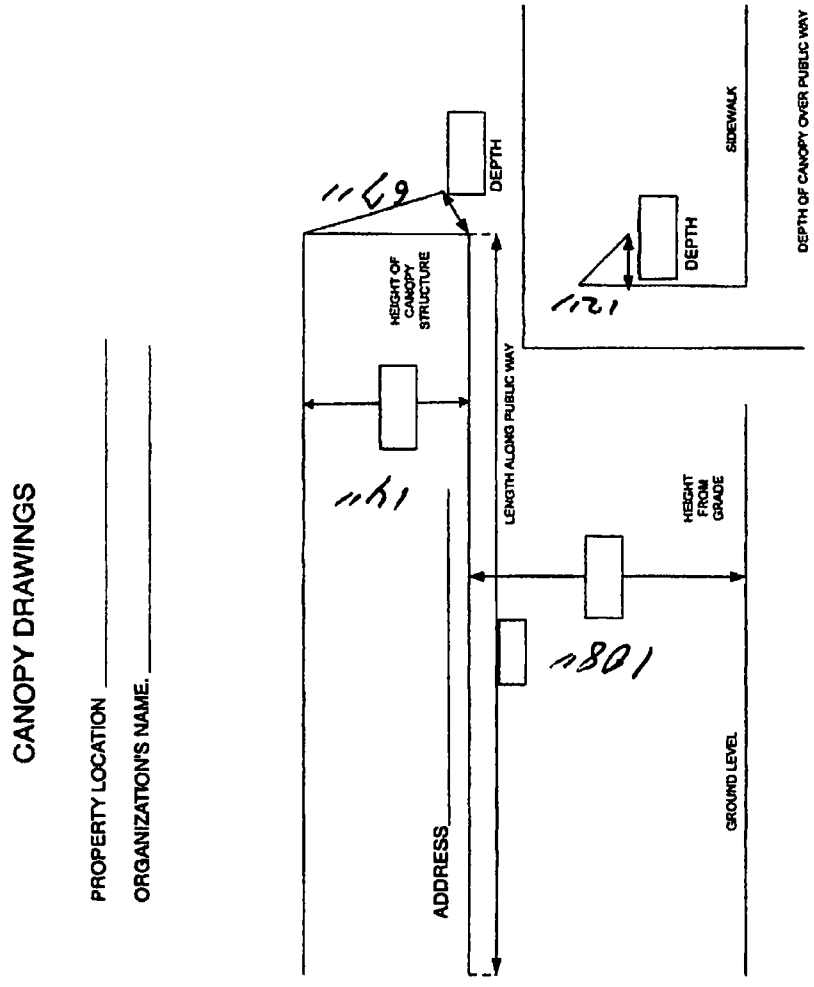

Department of Business Affairs and Consumer Protection
Small Business Center - Public Way Use Unit
City Hall - 121 N. LaSalle Street, Room 800 • Chicago, IL 60602
(312)-74-GOBIZ (312-744-6249) • (312) 744-1944 (TTY)
http //www cityofchicago org/bacp

09/10/2014

Alderman **Matthew J. O'Shea**
Ward # **19**
City of Chicago
City Hall, Room **300**
121 North LaSalle Street
Chicago, Illinois 60602

Re: An ordinance to use and maintain a portion of the public right-of-way for **one (1) awning(s)** for **ANTONIOS CAFE AND RESTAURANT**, adjacent to the premises known as **3335 W. 111th St.**.

Dear Alderman **Matthew J. O'Shea**:

The applicant referenced above has requested the use of the public right-of-way for a **awning(s)**. An ordinance has been prepared by the Department of Business Affairs and Consumer Protection – Small Business Center - Public Way Use Unit for presentation to the City Council. Because this request was made for properties located in your ward, as approved by you as per the attached, I respectfully request that you introduce the attached ordinance at the next City Council meeting.

If you have any questions regarding this ordinance, please contact Anthony Bertuca at (312) 744-5506.

Department of Business Affairs and Consumer Protection

City of Chicago

O2014-7129

Office of the City Clerk

Document Tracking Sheet

Meeting Date:	9/10/2014
Sponsor(s):	Cochran (20)
Type:	Ordinance
Title:	Awning(s) for Street Life
Committee(s) Assignment:	Committee on Transportation and Public Way

ORDINANCE
STREET LIFE
Acct. No. 279069 - 2
Permit No. 1114271

Be It Ordained by the City Council of the City of Chicago:

SECTION 1. Permission and authority are hereby given and granted to STREET LIFE, upon the terms and subject to the conditions of this ordinance to maintain and use, as now constructed, one (1) Awning(s) projecting over the public right-of-way adjacent to its premises known as 4722 S. Ashland Ave..

Said Awning(s) at S. Ashland Avenue measure(s):
One (1) at twenty-five (25) feet in length, and two (2) feet in width for a total of fifty (50) square feet.

The location of said privilege shall be as shown on prints kept on file with the Department of Business Affairs and Consumer Protection and the Office of the City Clerk.

Said privilege shall be constructed in accordance with plans and specifications approved by the Zoning Department - Signs.

This grant of privilege in the public way shall be subject to the provisions of Section 10-28-015 and all other required provisions of the Municipal Code of Chicago.

The grantee shall pay to the City of Chicago as compensation for the privilege #1114271 herein granted the sum of fifty ($50.00) per annum in advance.

A 25% penalty will be added for payments received after due date.

The permit holder agrees to hold the City of Chicago harmless for any damage, relocation or replacement costs associated with damage, relocation or removal of private property caused by the City performing work in the public way.

Authority herein given and granted for a period of five (5) years from and after 07/26/2014.

Alderman 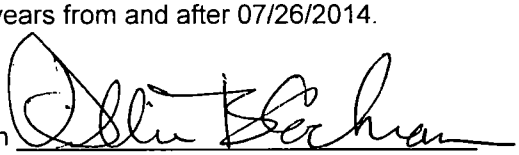

Willie Cochran 20th Ward

4722 S. ASHLAND AVE.

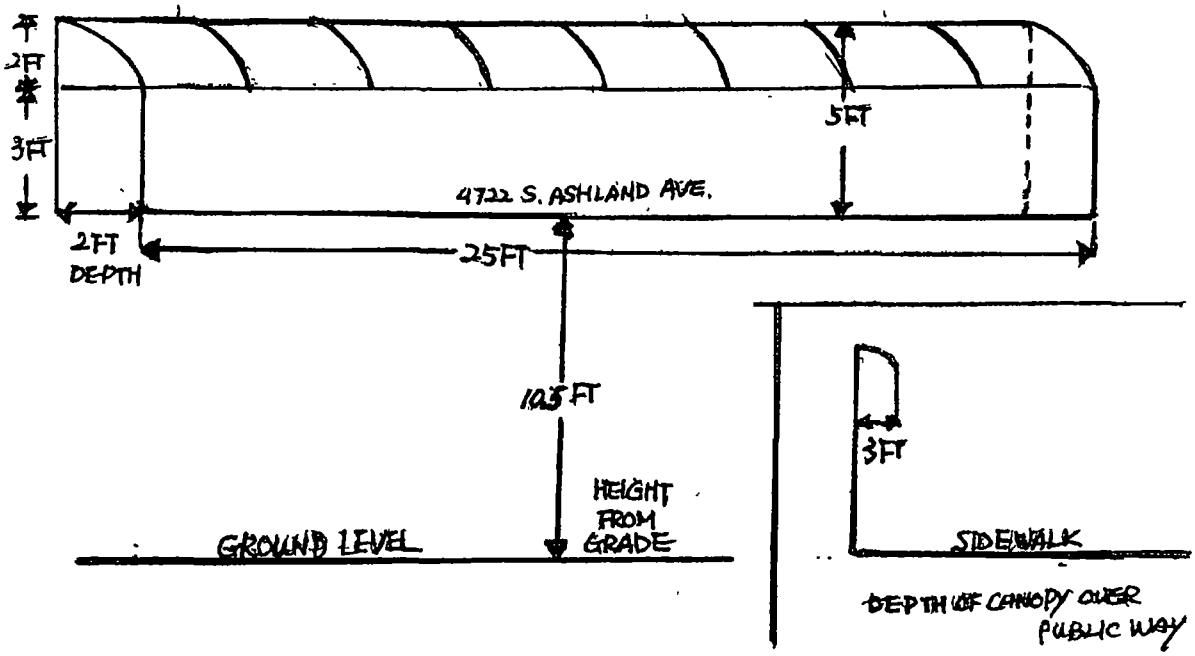

Department of Business Affairs and Consumer Protection
Small Business Center - Public Way Use Unit
City Hall - 121 N. LaSalle Street, Room 800 • Chicago, IL 60602
(312)-74-GOBIZ (312-744-6249) • (312) 744-1944 (TTY)
http://www.cityofchicago.org/bacp

09/10/2014

Alderman **Willie Cochran**
Ward # **20**
City of Chicago
City Hall, Room **300**
121 North LaSalle Street
Chicago, Illinois 60602

Re: An ordinance to use and maintain a portion of the public right-of-way for **one (1) awning(s)** for **STREET LIFE**, adjacent to the premises known as **4722 S. Ashland Ave.**.

Dear Alderman **Willie Cochran**:

The applicant referenced above has requested the use of the public right-of-way for a **awning(s)**. An ordinance has been prepared by the Department of Business Affairs and Consumer Protection – Small Business Center - Public Way Use Unit for presentation to the City Council. Because this request was made for properties located in your ward, as approved by you as per the attached, I respectfully request that you introduce the attached ordinance at the next City Council meeting.

If you have any questions regarding this ordinance, please contact Anthony Bertuca at (312) 744-5506.

Department of Business Affairs and Consumer Protection

City of Chicago

O2014-7155

Office of the City Clerk

Document Tracking Sheet

Meeting Date:	9/10/2014
Sponsor(s):	Brookins (21)
Type:	Ordinance
Title:	Awning(s) for Holy Trinity Pentecostal Church
Committee(s) Assignment:	Committee on Transportation and Public Way

ORDINANCE .
HOLY TRINITY PENTECOSTAL CHURCH
Acct. No. 344160 - 1
Permit No. 1114615

Be It Ordained by the City Council of the City of Chicago:

SECTION 1. Permission and authority are hereby given and granted to HOLY TRINITY PENTECOSTAL CHURCH, upon the terms and subject to the conditions of this ordinance to maintain and use, as now constructed, one (1) Awning(s) projecting over the public right-of-way adjacent to its premises known as 9215 S. Ashland Ave..

Said Awning(s) at S. Ashland Avenue measure(s):
One (1) at seven (7) feet in length, and two (2) feet in width for a total of fourteen (14) square feet.

The location of said privilege shall be as shown on prints kept on file with the Department of Business Affairs and Consumer Protection and the Office of the City Clerk.

Said privilege shall be constructed in accordance with plans and specifications approved by the Zoning Department - Signs.

This grant of privilege in the public way shall be subject to the provisions of Section 10-28-015 and all other required provisions of the Municipal Code of Chicago.

The grantee shall pay to the City of Chicago as compensation for the privilege #1114615 herein granted the sum of fifty ($50.00) per annum in advance.

A 25% penalty will be added for payments received after due date.

The permit holder agrees to hold the City of Chicago harmless for any damage, relocation or replacement costs associated with damage, relocation or removal of private property caused by the City performing work in the public way.

Authority herein given and granted for a period of five (5) years from and after 07/29/2014.

Alderman

Howard Brookins, Jr. 21st Ward

Chesterfield Awning Co.
www.chesterfieldawning.com

Please note that upon signing this schedule it is your responsibility to review it carefully for accuracy. Any changes made to the specifications after the awning order has been placed will result in extra charges to you. Any item not specifically listed on this order will be your responsibility. This is an overall estimate and is subject to change.

Chesterfield Awning Co., Inc
16959 Van Dam Rd.
South Holland, IL 60473
(708) 596-4454

08-14-'14 12:27 FROM-

AWNING SIZE

SIDE VIEW

FRONT VIEW

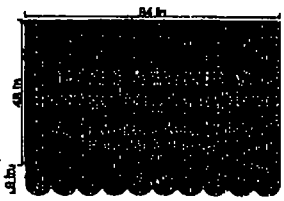

AWNING HYPOTENUSE LAID FLAT

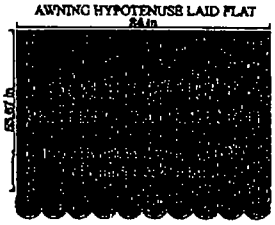

SIDE VIEW (Public Right of Way)

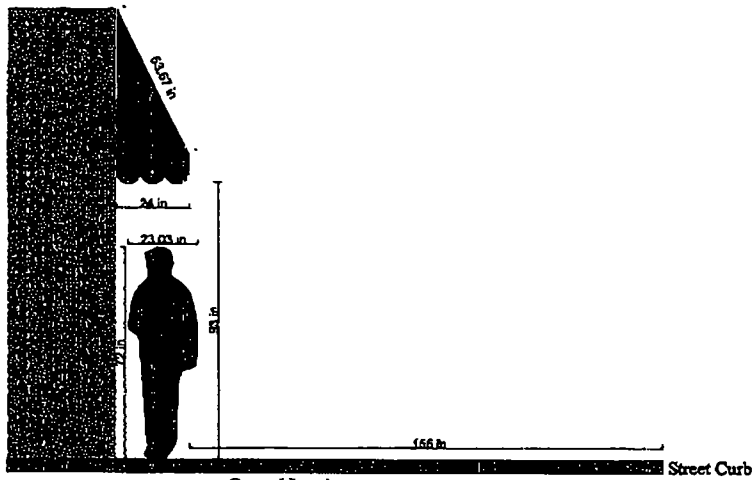

File Name / Job Name:	Holy Trinity Pentecostal Church
Job Number:	
Size/Style:	Sunbrella True Brown 4621
Font Style.	Chesterfield Beige PX paint
Color/Method:	Linen Binding
Contact Person:	
Misc. Notes:	04-14-2009 M.C.
DATE:	
DATE APPROVED:	

This is an original drawing, created by Chesterfield Awning Company, Inc. It is being submitted for your personal use in connection with a project being planned for you by Chesterfield Awning Company, Inc. It is not to be used, reproduced, copied or exhibited in any fashion. In the event any of the above occurs, Chesterfield Awning company, Inc. expects to be riembursed $250.00 in compensation for the time and effort entailed in creating this drawing.

Colors are representative only--for true colors, please see samples.

Customer Approval

Sales Approval

T-026 P0006/0008 F-337

Department of Business Affairs and Consumer Protection
Small Business Center - Public Way Use Unit
City Hall - 121 N LaSalle Street, Room 800 • Chicago, IL 60602
(312)-74-GOBIZ (312-744-6249) • (312) 744-1944 (TTY)
http://www.cityofchicago.org/bacp

09/10/2014

Alderman **Howard Brookins, Jr.**
Ward # **21**
City of Chicago
City Hall, Room **300**
121 North LaSalle Street
Chicago, Illinois 60602

Re: An ordinance to use and maintain a portion of the public right-of-way for **one (1) awning(s)** for **HOLY TRINITY PENTECOSTAL CHURCH**, adjacent to the premises known as **9215 S. Ashland Ave.**.

Dear Alderman **Howard Brookins, Jr.**:

The applicant referenced above has requested the use of the public right-of-way for a **awning(s)**. An ordinance has been prepared by the Department of Business Affairs and Consumer Protection – Small Business Center - Public Way Use Unit for presentation to the City Council. Because this request was made for properties located in your ward, as approved by you as per the attached, I respectfully request that you introduce the attached ordinance at the next City Council meeting.

If you have any questions regarding this ordinance, please contact Anthony Bertuca at (312) 744-5506.

Department of Business Affairs and Consumer Protection

City of Chicago

O2014-7157

Office of the City Clerk

Document Tracking Sheet

Meeting Date:	9/10/2014
Sponsor(s):	Munoz (22)
Type:	Ordinance
Title:	Awning(s) for Los Globos Ballroom
Committee(s) Assignment:	Committee on Transportation and Public Way

ORDINANCE
LOS GLOBOS BALLROOM
Acct. No. 62895 - 1
Permit No. 1114504

Be It Ordained by the City Council of the City of Chicago:

SECTION 1. Permission and authority are hereby given and granted to LOS GLOBOS BALLROOM, upon the terms and subject to the conditions of this ordinance to maintain and use, as now constructed, one (1) Awning(s) projecting over the public right-of-way adjacent to its premises known as 3059 S. Central Park Ave..

Said Awning(s) at W. 31ST ST. measure(s):
One (1) at twelve point seven five (12.75) feet in length, and five point four two (5.42) feet in width for a total of sixty-nine point one one (69.11) square feet.

The location of said privilege shall be as shown on prints kept on file with the Department of Business Affairs and Consumer Protection and the Office of the City Clerk.

Said privilege shall be constructed in accordance with plans and specifications approved by the Zoning Department - Signs.

This grant of privilege in the public way shall be subject to the provisions of Section 10-28-015 and all other required provisions of the Municipal Code of Chicago.

The grantee shall pay to the City of Chicago as compensation for the privilege #1114504 herein granted the sum of fifty ($50.00) per annum in advance.

A 25% penalty will be added for payments received after due date.

The permit holder agrees to hold the City of Chicago harmless for any damage, relocation or replacement costs associated with damage, relocation or removal of private property caused by the City performing work in the public way.

Authority herein given and granted for a period of five (5) years from and after 11/01/2013.

Alderman _____

Ricardo Munoz 22nd Ward

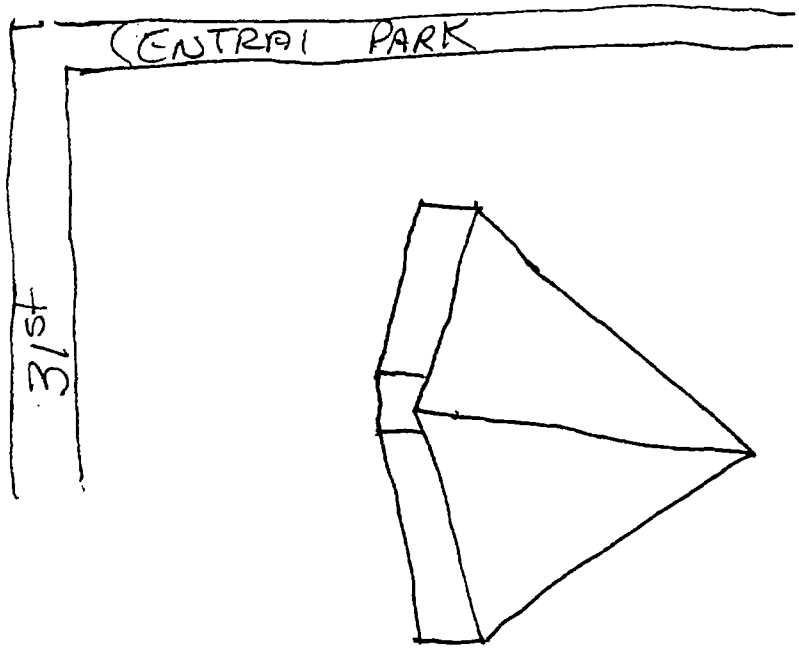

1. Top to Bottom - 92"
2. Across - 40"
3. Wall to front - 87"
4. Ground to bottom - 110"

City of Chicago

O2014-7160

Office of the City Clerk

Document Tracking Sheet

Meeting Date:	9/10/2014
Sponsor(s):	Munoz (22)
Type:	Ordinance
Title:	Awning(s) for Reliable Auto Repair Service
Committee(s) Assignment:	Committee on Transportation and Public Way

ORDINANCE
RELIABLE AUTO REPAIR SERVICE
Acct. No. 284455 - 2
Permit No. 1114294

Be It Ordained by the City Council of the City of Chicago:

SECTION 1. Permission and authority are hereby given and granted to RELIABLE AUTO REPAIR SERVICE, upon the terms and subject to the conditions of this ordinance to maintain and use, as now constructed, one (1) Awning(s) projecting over the public right-of-way adjacent to its premises known as 4168-72 W. Ogden Ave..

Said Awning(s) at W OGDEN AVE measure(s):
One (1) at twenty-five (25) feet in length, and four (4) feet in width for a total of one hundred (100) square feet.

The location of said privilege shall be as shown on prints kept on file with the Department of Business Affairs and Consumer Protection and the Office of the City Clerk.

Said privilege shall be constructed in accordance with plans and specifications approved by the Zoning Department - Signs.

This grant of privilege in the public way shall be subject to the provisions of Section 10-28-015 and all other required provisions of the Municipal Code of Chicago.

The grantee shall pay to the City of Chicago as compensation for the privilege #1114294 herein granted the sum of fifty ($50.00) per annum in advance.

A 25% penalty will be added for payments received after due date.

The permit holder agrees to hold the City of Chicago harmless for any damage, relocation or replacement costs associated with damage, relocation or removal of private property caused by the City performing work in the public way.

Authority herein given and granted for a period of five (5) years from and after 04/22/2014.

Alderman

Ricardo Munoz 22nd Ward

RELIABLE
AUTO REPAIR
(773) 277-4984
277-4330
OIL
CHANGE
EXPRESS
MUFFLERS
&
BRAKES
ONE WAY
OFFICE

City of Chicago

O2014-7165

Office of the City Clerk

Document Tracking Sheet

Meeting Date:	9/10/2014
Sponsor(s):	Munoz (22)
Type:	Ordinance
Title:	Awning(s) for Victor Barber Shop and Beauty Salon
Committee(s) Assignment:	Committee on Transportation and Public Way

ORDINANCE
VICTOR BARBER SHOP AND BEAUTY SALON
Acct. No. 312106 - 1
Permit No. 1114701

Be It Ordained by the City Council of the City of Chicago:

SECTION 1. Permission and authority are hereby given and granted to VICTOR BARBER SHOP AND BEAUTY SALON, upon the terms and subject to the conditions of this ordinance to maintain and use, as now constructed, one (1) Awning(s) projecting over the public right-of-way adjacent to its premises known as 3443 W. 26th St..

Said Awning(s) at W.26TH STREET measure(s):
One (1) at sixteen (16) feet in length, and two (2) feet in width for a total of thirty-two (32) square feet.

The location of said privilege shall be as shown on prints kept on file with the Department of Business Affairs and Consumer Protection and the Office of the City Clerk.

Said privilege shall be constructed in accordance with plans and specifications approved by the Zoning Department - Signs.

This grant of privilege in the public way shall be subject to the provisions of Section 10-28-015 and all other required provisions of the Municipal Code of Chicago.

The grantee shall pay to the City of Chicago as compensation for the privilege #1114701 herein granted the sum of fifty ($50.00) per annum in advance.

A 25% penalty will be added for payments received after due date.

The permit holder agrees to hold the City of Chicago harmless for any damage, relocation or replacement costs associated with damage, relocation or removal of private property caused by the City performing work in the public way.

Authority herein given and granted for a period of five (5) years from and after 07/26/2014.

Alderman _____

Ricardo Munoz 22nd Ward

VICTOR'S BARBER SHOP
Professional Hair cuts
And Beauty Salon
Open
3443 W. 26 st.
773-277-2550
SHAVE
FLAT TOP
BLOW OUT
FADE
SERENA'S
TELEVISION
CHICAGO
#1 NEWS

City of Chicago

O2014-7172

Office of the City Clerk

Document Tracking Sheet

Meeting Date:	9/10/2014
Sponsor(s):	Zalewski (23)
Type:	Ordinance
Title:	Awning(s) for Argus Financial Services Ltd.
Committee(s) Assignment:	Committee on Transportation and Public Way

ORDINANCE
ARGUS FINANCIAL SERVICES, LTD.
Acct. No. 260928 - 1
Permit No. 1114580

Be It Ordained by the City Council of the City of Chicago:

SECTION 1. Permission and authority are hereby given and granted to ARGUS FINANCIAL SERVICES, LTD., upon the terms and subject to the conditions of this ordinance to maintain and use, as now constructed, three (3) Awning(s) projecting over the public right-of-way adjacent to its premises known as 6841 W. Archer Ave..

Said Awning(s) at W. Archer Avenue measure(s):
Two (2) at seven (7) feet in length, and one point eight (1.8) foot in width for a total of twenty-five point two (25.2) square feet.
One (1) at five (5) feet in length, and two point five (2.5) feet in width for a total of twelve point five (12.5) square feet.

The location of said privilege shall be as shown on prints kept on file with the Department of Business Affairs and Consumer Protection and the Office of the City Clerk.

Said privilege shall be constructed in accordance with plans and specifications approved by the Zoning Department - Signs.

This grant of privilege in the public way shall be subject to the provisions of Section 10-28-015 and all other required provisions of the Municipal Code of Chicago.

The grantee shall pay to the City of Chicago as compensation for the privilege #1114580 herein granted the sum of one hundred fifty ($150.00) per annum in advance.

A 25% penalty will be added for payments received after due date.

The permit holder agrees to hold the City of Chicago harmless for any damage, relocation or replacement costs associated with damage, relocation or removal of private property caused by the City performing work in the public way.

Authority herein given and granted for a period of five (5) years from and after 07/26/2014.

Alderman _____
Michael R. Zalewski 23rd Ward

Chesterfield Awning Co.

File Name:
Job Name:
Job Number:

Chesterfield Awning Co., Inc.
15999 Van Dam Rd.
South Holland, IL 60473
(708) 596-1154

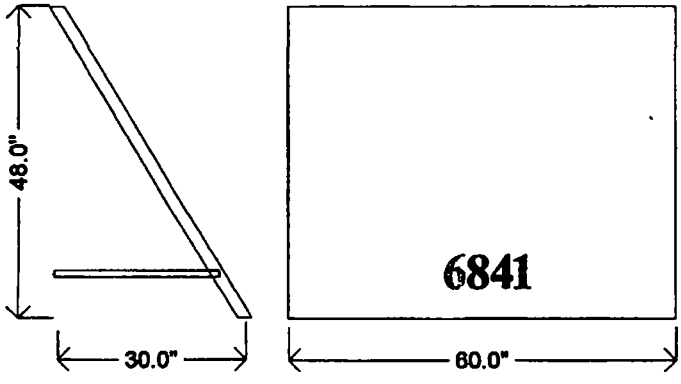

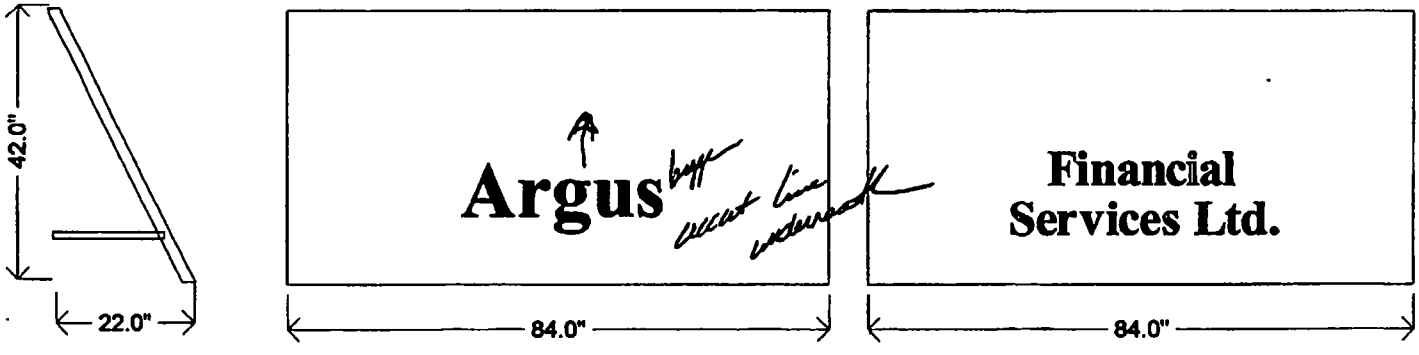

This is an original drawing, created by Chesterfield Awning Company, Inc. It is being submitted for your personal use in connection with a project being planned for you by Chesterfield Awning Company, Inc. It is not to be used, reproduced, copied or exhibited in any fashion. In the event any of the above occurs, Chesterfield Awning Company, Inc. expects to be reimbursed $250.00 in compensation for the time and effort entailed in creating this drawing.

Colors are representative only--for true colors, please see samples.

Size/Style: 6841 - 5" (5.26" x 13.6")
Color/Method: Argos (10.9" x 31.2") 8"
Location: Financial ... - 5" (13.9" x 41")
Misc. Notes: OCT 2 2007

Customer Approval

Sales Approval

Department of Business Affairs and Consumer Protection
Small Business Center - Public Way Use Unit
City Hall - 121 N. LaSalle Street, Room 800 • Chicago, IL 60602
(312)-74-GOBIZ (312-744-6249) • (312) 744-1944 (TTY)
http://www.cityofchicago.org/bacp

09/10/2014

Alderman **Michael R. Zalewski**
Ward # **23**
City of Chicago
City Hall, Room **203**
121 North LaSalle Street
Chicago, Illinois 60602

Re: An ordinance to use and maintain a portion of the public right-of-way for **three (3) awning(s)** for **ARGUS FINANCIAL SERVICES, LTD.**, adjacent to the premises known as **6841 W. Archer Ave.**.

Dear Alderman **Michael R. Zalewski**:

The applicant referenced above has requested the use of the public right-of-way for a **awning(s)**. An ordinance has been prepared by the Department of Business Affairs and Consumer Protection – Small Business Center - Public Way Use Unit for presentation to the City Council. Because this request was made for properties located in your ward, as approved by you as per the attached, I respectfully request that you introduce the attached ordinance at the next City Council meeting.

If you have any questions regarding this ordinance, please contact Anthony Bertuca at (312) 744-5506.

Department of Business Affairs and Consumer Protection

City of Chicago

O2014-7178

Office of the City Clerk

Document Tracking Sheet

Meeting Date:	9/10/2014
Sponsor(s):	Zalewski (23)
Type:	Ordinance
Title:	Awning(s) for Blooming Lotus Corp., The
Committee(s) Assignment:	Committee on Transportation and Public Way

ORDINANCE
THE BLOOMING LOTUS, CORP
Acct. No. 230024 - 2
Permit No. 1114564

Be It Ordained by the City Council of the City of Chicago:

SECTION 1. Permission and authority are hereby given and granted to THE BLOOMING LOTUS, CORP, upon the terms and subject to the conditions of this ordinance to maintain and use, as now constructed, one (1) Awning(s) projecting over the public right-of-way adjacent to its premises known as 6842 W. Archer Ave..

Said Awning(s) at W Archer Ave measure(s):
One (1) at twenty-two (22) feet in length, and two (2) feet in width for a total of forty-four (44) square feet.

The location of said privilege shall be as shown on prints kept on file with the Department of Business Affairs and Consumer Protection and the Office of the City Clerk.

Said privilege shall be constructed in accordance with plans and specifications approved by the Zoning Department - Signs.

This grant of privilege in the public way shall be subject to the provisions of Section 10-28-015 and all other required provisions of the Municipal Code of Chicago.

The grantee shall pay to the City of Chicago as compensation for the privilege #1114564 herein granted the sum of fifty ($50.00) per annum in advance.

A 25% penalty will be added for payments received after due date.

The permit holder agrees to hold the City of Chicago harmless for any damage, relocation or replacement costs associated with damage, relocation or removal of private property caused by the City performing work in the public way.

Authority herein given and granted for a period of five (5) years from and after 07/29/2014.

Alderman _____

Michael R. Zalewski 23rd Ward

p.4

6842 ARCHER AVE

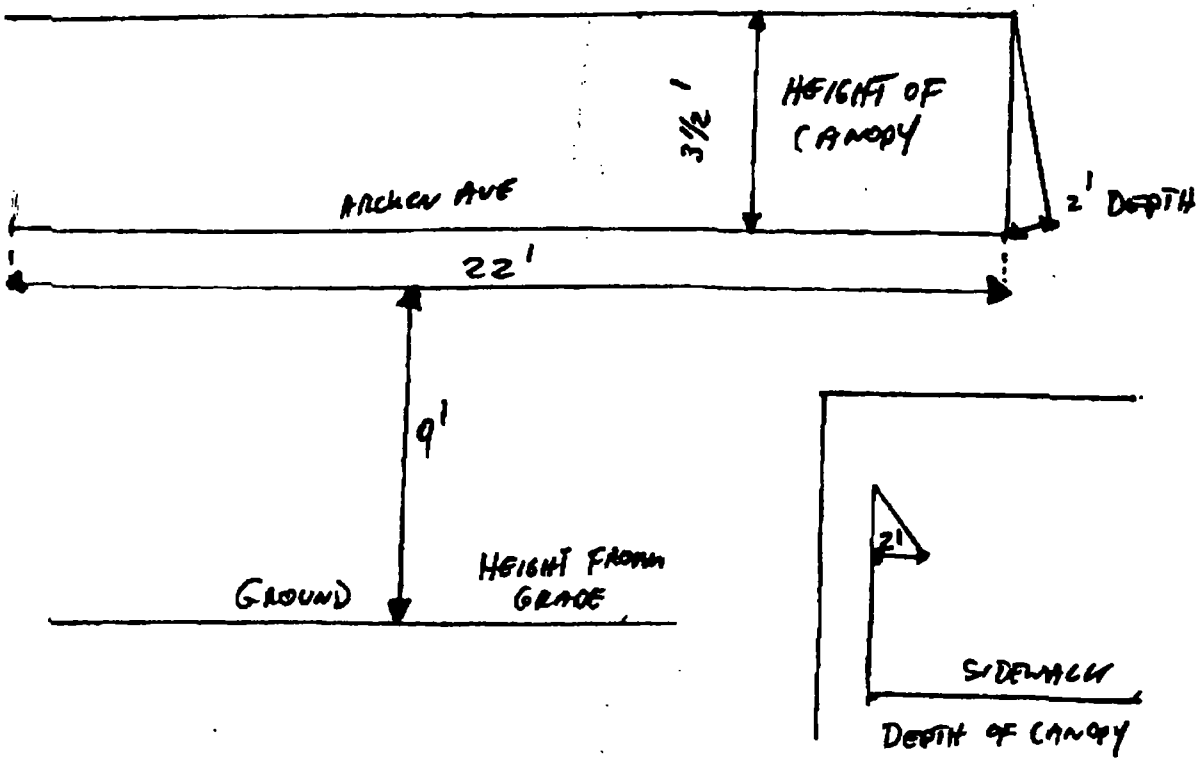

May 22 09 02:05p

Department of Business Affairs and Consumer Protection
Small Business Center - Public Way Use Unit
City Hall - 121 N LaSalle Street, Room 800 • Chicago, IL 60602
(312)-74-GOBIZ (312-744-6249) • (312) 744-1944 (TTY)
http://www.cityofchicago.org/bacp

09/10/2014

Alderman **Michael R. Zalewski**
Ward # **23**
City of Chicago
City Hall, Room **203**
121 North LaSalle Street
Chicago, Illinois 60602

Re: An ordinance to use and maintain a portion of the public right-of-way for **one (1) awning(s)** for **THE BLOOMING LOTUS, CORP**, adjacent to the premises known as **6842 W. Archer Ave.**.

Dear Alderman **Michael R. Zalewski**:

The applicant referenced above has requested the use of the public right-of-way for a **awning(s)**. An ordinance has been prepared by the Department of Business Affairs and Consumer Protection – Small Business Center - Public Way Use Unit for presentation to the City Council. Because this request was made for properties located in your ward, as approved by you as per the attached, I respectfully request that you introduce the attached ordinance at the next City Council meeting.

If you have any questions regarding this ordinance, please contact Anthony Bertuca at (312) 744-5506.

Department of Business Affairs and Consumer Protection

City of Chicago

O2014-7181

Office of the City Clerk

Document Tracking Sheet

Meeting Date:	9/10/2014
Sponsor(s):	Zalewski (23)
Type:	Ordinance
Title:	Awning(s) for Sportho Physical Therapy
Committee(s) Assignment:	Committee on Transportation and Public Way

ORDINANCE
SPORTHO PHYSICAL THERAPY
Acct. No. 78902 - 1
Permit No. 1114770

Be It Ordained by the City Council of the City of Chicago:

SECTION 1. Permission and authority are hereby given and granted to SPORTHO PHYSICAL THERAPY, upon the terms and subject to the conditions of this ordinance to maintain and use, as now constructed, one (1) Awning(s) projecting over the public right-of-way adjacent to its premises known as 6917-21 W. Archer Ave..

Said Awning(s) at W. Archer Avenue measure(s):
One (1) at forty-six (46) feet in length, and two (2) feet in width for a total of ninety-two (92) square feet.

The location of said privilege shall be as shown on prints kept on file with the Department of Business Affairs and Consumer Protection and the Office of the City Clerk.

Said privilege shall be constructed in accordance with plans and specifications approved by the Zoning Department - Signs.

This grant of privilege in the public way shall be subject to the provisions of Section 10-28-015 and all other required provisions of the Municipal Code of Chicago.

The grantee shall pay to the City of Chicago as compensation for the privilege #1114770 herein granted the sum of seventy-one ($71.00) per annum in advance.

A 25% penalty will be added for payments received after due date.

The permit holder agrees to hold the City of Chicago harmless for any damage, relocation or replacement costs associated with damage, relocation or removal of private property caused by the City performing work in the public way.

Authority herein given and granted for a period of five (5) years from and after 01/13/2014.

Alderman _____

Michael R. Zalewski 23rd Ward

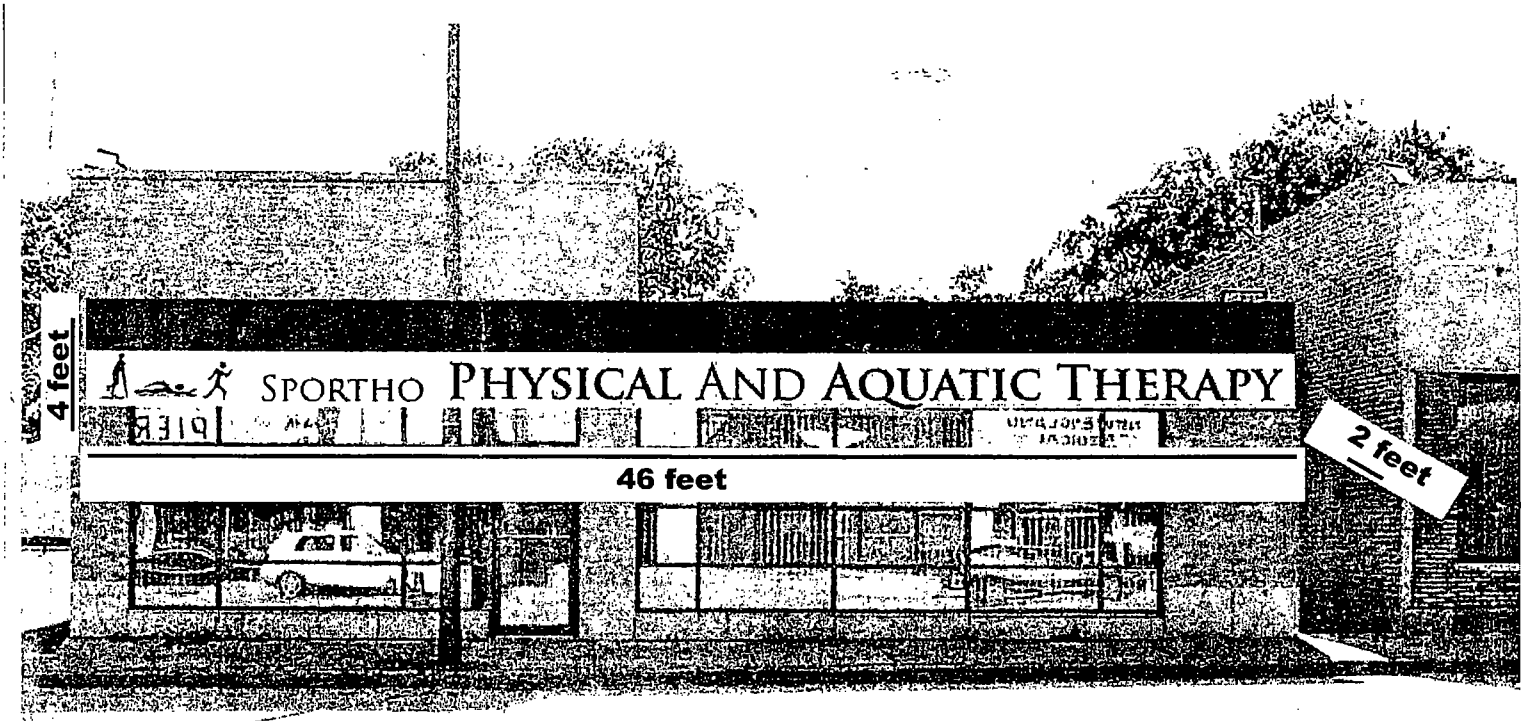

4 feet High

2 feet deep

46 feet long

Department of Business Affairs and Consumer Protection
Small Business Center - Public Way Use Unit
City Hall - 121 N. LaSalle Street, Room 800 • Chicago, IL 60602
(312)-74-GOBIZ (312-744-6249) • (312) 744-1944 (TTY)
http //www.cityofchicago.org/bacp

09/10/2014

Alderman **Michael R. Zalewski**
Ward # **23**
City of Chicago
City Hall, Room **203**
121 North LaSalle Street
Chicago, Illinois 60602

Re: An ordinance to use and maintain a portion of the public right-of-way for **one (1) awning(s)** for **SPORTHO PHYSICAL THERAPY**, adjacent to the premises known as **6917-21 W. Archer Ave.**.

Dear Alderman **Michael R. Zalewski**:

The applicant referenced above has requested the use of the public right-of-way for a **awning(s)**. An ordinance has been prepared by the Department of Business Affairs and Consumer Protection – Small Business Center - Public Way Use Unit for presentation to the City Council. Because this request was made for properties located in your ward, as approved by you as per the attached, I respectfully request that you introduce the attached ordinance at the next City Council meeting.

If you have any questions regarding this ordinance, please contact Anthony Bertuca at (312) 744-5506.

Department of Business Affairs and Consumer Protection

City of Chicago

O2014-7186

Office of the City Clerk

Document Tracking Sheet

Meeting Date:	9/10/2014
Sponsor(s):	Chandler (24)
Type:	Ordinance
Title:	Awning(s) for Fine Fair Food & Liquor
Committee(s) Assignment:	Committee on Transportation and Public Way

ORDINANCE
FINE FAIR FOOD & LIQUOR
Acct. No. 4600 - 1
Permit No. 1114276

Be It Ordained by the City Council of the City of Chicago:

SECTION 1. Permission and authority are hereby given and granted to FINE FAIR FOOD & LIQUOR, upon the terms and subject to the conditions of this ordinance to maintain and use, as now constructed, one (1) Awning(s) projecting over the public right-of-way adjacent to its premises known as 3357-59 W. 16th St..

Said Awning(s) at W. 16th St & S. Homan measure(s):
One (1) at one hundred four (104) feet in length, and two (2) feet in width for a total of two hundred eight (208) square feet.

The location of said privilege shall be as shown on prints kept on file with the Department of Business Affairs and Consumer Protection and the Office of the City Clerk.

Said privilege shall be constructed in accordance with plans and specifications approved by the Zoning Department - Signs.

This grant of privilege in the public way shall be subject to the provisions of Section 10-28-015 and all other required provisions of the Municipal Code of Chicago.

The grantee shall pay to the City of Chicago as compensation for the privilege #1114276 herein granted the sum of one hundred twenty-nine ($129.00) per annum in advance.

A 25% penalty will be added for payments received after due date.

The permit holder agrees to hold the City of Chicago harmless for any damage, relocation or replacement costs associated with damage, relocation or removal of private property caused by the City performing work in the public way.

Authority herein given and granted for a period of five (5) years from and after 01/13/2014.

Alderman _____

Michael D. Chandler 24th Ward

APPLICATION TO USE THE PUBLIC RIGHT OF WAY

EXAMPLE OF CANOPY/AWNING DRAWING

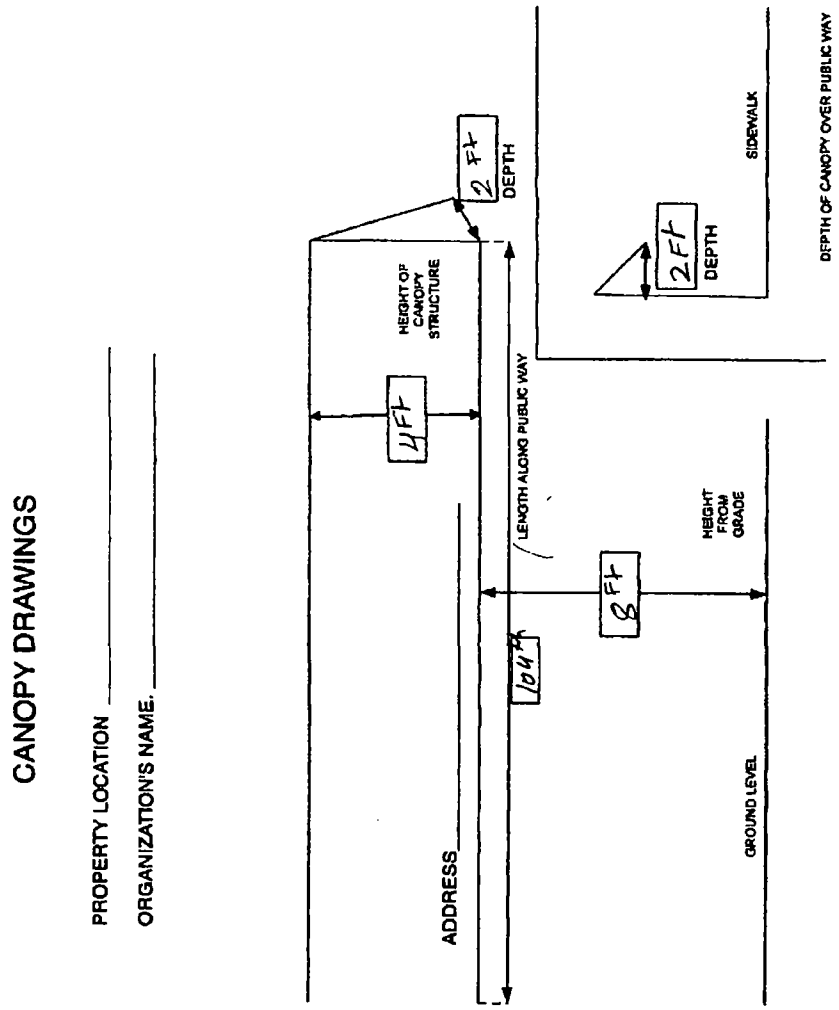

Department of Business Affairs and Consumer Protection
Small Business Center - Public Way Use Unit
City Hall - 121 N. LaSalle Street, Room 800 • Chicago, IL 60602
(312)-74-GOBIZ (312-744-6249) • (312) 744-1944 (TTY)
http //www.cityofchicago.org/bacp

09/10/2014

Alderman **Michael D. Chandler**
Ward # **24**
City of Chicago
City Hall, Room **203**
121 North LaSalle Street
Chicago, Illinois 60602

Re: An ordinance to use and maintain a portion of the public right-of-way for **one (1) awning(s)** for **FINE FAIR FOOD & LIQUOR**, adjacent to the premises known as **3357-59 W. 16th St.**.

Dear Alderman **Michael D. Chandler**:

The applicant referenced above has requested the use of the public right-of-way for a **awning(s)**. An ordinance has been prepared by the Department of Business Affairs and Consumer Protection – Small Business Center - Public Way Use Unit for presentation to the City Council. Because this request was made for properties located in your ward, as approved by you as per the attached, I respectfully request that you introduce the attached ordinance at the next City Council meeting.

If you have any questions regarding this ordinance, please contact Anthony Bertuca at (312) 744-5506.

Department of Business Affairs and Consumer Protection

City of Chicago

O2014-7196

Office of the City Clerk

Document Tracking Sheet

Meeting Date:	9/10/2014
Sponsor(s):	Chandler (24)
Type:	Ordinance
Title:	Awning(s) for Pulaski Dollar & Food, Inc.
Committee(s) Assignment:	Committee on Transportation and Public Way

ORDINANCE
PULASKI DOLLAR & FOOD,INC.
Acct. No. 348216 - 1
Permit No. 1108571

Be It Ordained by the City Council of the City of Chicago:

SECTION 1. Permission and authority are hereby given and granted to PULASKI DOLLAR & FOOD,INC., upon the terms and subject to the conditions of this ordinance to maintain and use, as now constructed, one (1) Awning(s) projecting over the public right-of-way adjacent to its premises known as 737 S. Pulaski Rd..

Said Awning(s) at S PULASKI RD measure(s):
One (1) at thirteen (13) feet in length, and two (2) feet in width for a total of twenty-six (26) square feet.

The location of said privilege shall be as shown on prints kept on file with the Department of Business Affairs and Consumer Protection and the Office of the City Clerk.

Said privilege shall be constructed in accordance with plans and specifications approved by the Zoning Department - Signs.

This grant of privilege in the public way shall be subject to the provisions of Section 10-28-015 and all other required provisions of the Municipal Code of Chicago.

The grantee shall pay to the City of Chicago as compensation for the privilege #1108571 herein granted the sum of fifty ($50.00) per annum in advance.

A 25% penalty will be added for payments received after due date.

The permit holder agrees to hold the City of Chicago harmless for any damage, relocation or replacement costs associated with damage, relocation or removal of private property caused by the City performing work in the public way.

Authority herein given and granted for a period of five (5) years from and after Date of Passage.

Alderman _____

Michael D. Chandler 24th Ward

PULASKI DOLLAR & FOOD
737 S. PULASKI

Awning Drawing

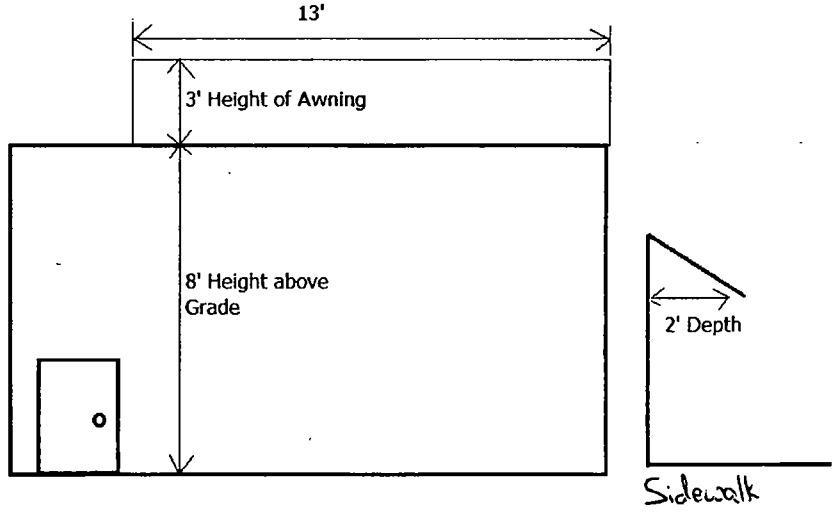

Pulaski Dollar & Food Inc
737 S. Pulaski
Chicago, IL 60624

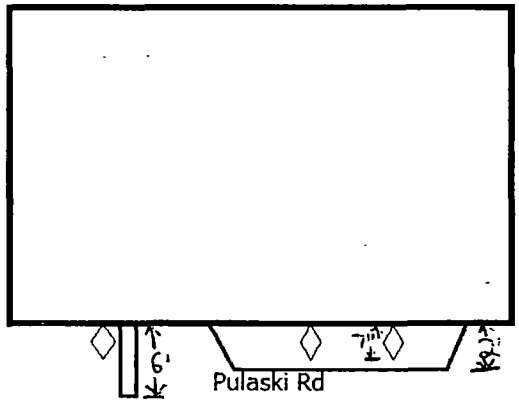

=Sign ◇ = Light Fixture =Awning

Department of Business Affairs and Consumer Protection
Small Business Center - Public Way Use Unit
City Hall - 121 N LaSalle Street, Room 800 • Chicago, IL 60602
(312)-74-GOBIZ (312-744-6249) • (312) 744-1944 (TTY)
http://www.cityofchicago.org/bacp

09/10/2014

Alderman **Michael D. Chandler**
Ward # **24**
City of Chicago
City Hall, Room **203**
121 North LaSalle Street
Chicago, Illinois 60602

Re: An ordinance to use and maintain a portion of the public right-of-way for **one (1) awning(s)** for **PULASKI DOLLAR & FOOD,INC.**, adjacent to the premises known as **737 S. Pulaski Rd.**.

Dear Alderman **Michael D. Chandler**:

The applicant referenced above has requested the use of the public right-of-way for a **awning(s)**. An ordinance has been prepared by the Department of Business Affairs and Consumer Protection – Small Business Center - Public Way Use Unit for presentation to the City Council. Because this request was made for properties located in your ward, as approved by you as per the attached, I respectfully request that you introduce the attached ordinance at the next City Council meeting.

If you have any questions regarding this ordinance, please contact Anthony Bertuca at (312) 744-5506.

Department of Business Affairs and Consumer Protection

City of Chicago

O2014-7202

Office of the City Clerk

Document Tracking Sheet

Meeting Date:	9/10/2014
Sponsor(s):	Chandler (24)
Type:	Ordinance
Title:	Awning(s) for Sun Shine Food & Liquor, Inc.
Committee(s) Assignment:	Committee on Transportation and Public Way

ORDINANCE
SUN SHINE FOOD & LIQUOR INC
Acct. No. 9900 - 1
Permit No. 1114513

Be It Ordained by the City Council of the City of Chicago:

SECTION 1. Permission and authority are hereby given and granted to SUN SHINE FOOD & LIQUOR INC, upon the terms and subject to the conditions of this ordinance to maintain and use, as now constructed, one (1) Awning(s) projecting over the public right-of-way adjacent to its premises known as 3900 W. Roosevelt Rd..

Said Awning(s) at W ROOSEVELT RD measure(s):
One (1) at twenty (20) feet in length, and two (2) feet in width for a total of forty (40) square feet.

The location of said privilege shall be as shown on prints kept on file with the Department of Business Affairs and Consumer Protection and the Office of the City Clerk.

Said privilege shall be constructed in accordance with plans and specifications approved by the Zoning Department - Signs.

This grant of privilege in the public way shall be subject to the provisions of Section 10-28-015 and all other required provisions of the Municipal Code of Chicago.

The grantee shall pay to the City of Chicago as compensation for the privilege #1114513 herein granted the sum of fifty ($50.00) per annum in advance.

A 25% penalty will be added for payments received after due date.

The permit holder agrees to hold the City of Chicago harmless for any damage, relocation or replacement costs associated with damage, relocation or removal of private property caused by the City performing work in the public way.

Authority herein given and granted for a period of five (5) years from and after 05/13/2014.

Alderman _____

Michael D. Chandler 24th Ward

LOITERING
STANDING
IN FRONT OF STORE
SUNSHINE FOOD & LIQUOR
Cold Beer & Wine
SUNSHINE
Food
&
Liquor
SUNSHINE FOOD & LIQUOR
Cold Beer & Wine
SUNSHINE
Food
&
Liquor
3900
PATRON
6 PACK BOTTLES
$3.00
OR 2 FOR
$5.00
Slides
or Colt45
2 Liter
99
TIGEHOUSE
12 Pack Bottles
$6.99
6PK CAN
$3.29
Colts 12
45

Department of Business Affairs and Consumer Protection
Small Business Center - Public Way Use Unit
City Hall - 121 N. LaSalle Street, Room 800 • Chicago, IL 60602
(312)-74-GOBIZ (312-744-6249) • (312) 744-1944 (TTY)
http://www.cityofchicago.org/bacp

09/10/2014

Alderman **Michael D. Chandler**
Ward # **24**
City of Chicago
City Hall, Room **203**
121 North LaSalle Street
Chicago, Illinois 60602

Re: An ordinance to use and maintain a portion of the public right-of-way for **one (1) awning(s)** for **SUN SHINE FOOD & LIQUOR INC**, adjacent to the premises known as **3900 W. Roosevelt Rd.**.

Dear Alderman **Michael D. Chandler**:

The applicant referenced above has requested the use of the public right-of-way for a **awning(s)**. An ordinance has been prepared by the Department of Business Affairs and Consumer Protection – Small Business Center - Public Way Use Unit for presentation to the City Council. Because this request was made for properties located in your ward, as approved by you as per the attached, I respectfully request that you introduce the attached ordinance at the next City Council meeting.

If you have any questions regarding this ordinance, please contact Anthony Bertuca at (312) 744-5506.

Department of Business Affairs and Consumer Protection

City of Chicago

O2014-7206

Office of the City Clerk

Document Tracking Sheet

Meeting Date:	9/10/2014
Sponsor(s):	Solis (25)
Type:	Ordinance
Title:	Awning(s) for Birrieria Reyes De Ocotlan
Committee(s) Assignment:	Committee on Transportation and Public Way

ORDINANCE
BIRRIERIA REYES DE OCOTLAN
Acct. No. 19366 - 1
Permit No. 1114680

Be It Ordained by the City Council of the City of Chicago:

SECTION 1. Permission and authority are hereby given and granted to BIRRIERIA REYES DE OCOTLAN, upon the terms and subject to the conditions of this ordinance to maintain and use, as now constructed, one (1) Awning(s) projecting over the public right-of-way adjacent to its premises known as 1322 W. 18th St..

Said Awning(s) at W. 18th Street measure(s):
One (1) at twenty-two (22) feet in length, and two (2) feet in width for a total of forty-four (44) square feet.

The location of said privilege shall be as shown on prints kept on file with the Department of Business Affairs and Consumer Protection and the Office of the City Clerk.

Said privilege shall be constructed in accordance with plans and specifications approved by the Zoning Department - Signs.

This grant of privilege in the public way shall be subject to the provisions of Section 10-28-015 and all other required provisions of the Municipal Code of Chicago.

The grantee shall pay to the City of Chicago as compensation for the privilege #1114680 herein granted the sum of fifty ($50.00) per annum in advance.

A 25% penalty will be added for payments received after due date.

The permit holder agrees to hold the City of Chicago harmless for any damage, relocation or replacement costs associated with damage, relocation or removal of private property caused by the City performing work in the public way.

Authority herein given and granted for a period of five (5) years from and after 07/26/2014.

Alderman _____
Daniel S. Solis 25th Ward

(Page 2 of 2)

BIRRIERIA REYES
E OCOTLAN
ARRIVA LAS CHIVAS
TEL (312) 733-261
REYES
DE
OCOTLAN
OPEN

BIRRIERIA
REYES
DE
OCOTLAN
LA MEJOR BIRRIA DEL MUNDO
312 733 2613
E OCOTLAN
TEL. (312) 733-26

Department of Business Affairs and Consumer Protection
Small Business Center - Public Way Use Unit
City Hall - 121 N. LaSalle Street, Room 800 • Chicago, IL 60602
(312)-74-GOBIZ (312-744-6249) • (312) 744-1944 (TTY)
http://www.cityofchicago.org/bacp

09/10/2014

Alderman **Daniel S. Solis**
Ward # **25**
City of Chicago
City Hall, Room **203**
121 North LaSalle Street
Chicago, Illinois 60602

Re: An ordinance to use and maintain a portion of the public right-of-way for **one (1) awning(s)** for **BIRRIERIA REYES DE OCOTLAN**, adjacent to the premises known as **1322 W. 18th St.**.

Dear Alderman **Daniel S. Solis**:

The applicant referenced above has requested the use of the public right-of-way for a **awning(s)**. An ordinance has been prepared by the Department of Business Affairs and Consumer Protection – Small Business Center - Public Way Use Unit for presentation to the City Council. Because this request was made for properties located in your ward, as approved by you as per the attached, I respectfully request that you introduce the attached ordinance at the next City Council meeting.

If you have any questions regarding this ordinance, please contact Anthony Bertuca at (312) 744-5506.

Department of Business Affairs and Consumer Protection

City of Chicago

O2014-7213

Office of the City Clerk

Document Tracking Sheet

Meeting Date:	9/10/2014
Sponsor(s):	Solis (25)
Type:	Ordinance
Title:	Awning(s) for Chela's Gift Shop
Committee(s) Assignment:	Committee on Transportation and Public Way

ORDINANCE
CHELA'S GIFT SHOP
Acct. No. 34548 - 1
Permit No. 1114277

Be It Ordained by the City Council of the City of Chicago:

SECTION 1. Permission and authority are hereby given and granted to CHELA'S GIFT SHOP, upon the terms and subject to the conditions of this ordinance to maintain and use, as now constructed, one (1) Awning(s) projecting over the public right-of-way adjacent to its premises known as 1512 W. 18th St..

Said Awning(s) at W. 18th Street measure(s):
One (1) at twenty-five (25) feet in length, and two (2) feet in width for a total of fifty (50) square feet.

The location of said privilege shall be as shown on prints kept on file with the Department of Business Affairs and Consumer Protection and the Office of the City Clerk.

Said privilege shall be constructed in accordance with plans and specifications approved by the Zoning Department - Signs.

This grant of privilege in the public way shall be subject to the provisions of Section 10-28-015 and all other required provisions of the Municipal Code of Chicago.

The grantee shall pay to the City of Chicago as compensation for the privilege #1114277 herein granted the sum of fifty ($50.00) per annum in advance.

A 25% penalty will be added for payments received after due date.

The permit holder agrees to hold the City of Chicago harmless for any damage, relocation or replacement costs associated with damage, relocation or removal of private property caused by the City performing work in the public way.

Authority herein given and granted for a period of five (5) years from and after 05/24/2014.

Alderman _____

Daniel S. Solis 25th Ward

Chela's GIFT SHOP
Ropa y Regalos
Para Toda Ocasion

Department of Business Affairs and Consumer Protection
Small Business Center - Public Way Use Unit
City Hall - 121 N. LaSalle Street, Room 800 • Chicago, IL 60602
(312)-74-GOBIZ (312-744-6249) • (312) 744-1944 (TTY)
http://www.cityofchicago.org/bacp

09/10/2014

Alderman **Daniel S. Solis**
Ward # **25**
City of Chicago
City Hall, Room **203**
121 North LaSalle Street
Chicago, Illinois 60602

Re: An ordinance to use and maintain a portion of the public right-of-way for **one (1) awning(s)** for **CHELA'S GIFT SHOP**, adjacent to the premises known as **1512 W. 18th St.**.

Dear Alderman **Daniel S. Solis**:

The applicant referenced above has requested the use of the public right-of-way for a **awning(s)**. An ordinance has been prepared by the Department of Business Affairs and Consumer Protection – Small Business Center - Public Way Use Unit for presentation to the City Council. Because this request was made for properties located in your ward, as approved by you as per the attached, I respectfully request that you introduce the attached ordinance at the next City Council meeting.

If you have any questions regarding this ordinance, please contact Anthony Bertuca at (312) 744-5506.

Department of Business Affairs and Consumer Protection

City of Chicago

O2014-7219

Office of the City Clerk

Document Tracking Sheet

Meeting Date:	9/10/2014
Sponsor(s):	Solis (25)
Type:	Ordinance
Title:	Awning(s) for Chicago Foto Studio
Committee(s) Assignment:	Committee on Transportation and Public Way

ORDINANCE
CHICAGO FOTO STUDIO
Acct. No. 30577 - 1
Permit No. 1114979

Be It Ordained by the City Council of the City of Chicago:

SECTION 1. Permission and authority are hereby given and granted to CHICAGO FOTO STUDIO, upon the terms and subject to the conditions of this ordinance to maintain and use, as now constructed, one (1) Awning(s) projecting over the public right-of-way adjacent to its premises known as 1326 W. 18th St..

Said Awning(s) at W.18th Street measure(s):
One (1) at seventeen (17) feet in length, and one point eight (1.8) foot in width for a total of thirty point six (30.6) square feet.

The location of said privilege shall be as shown on prints kept on file with the Department of Business Affairs and Consumer Protection and the Office of the City Clerk.

Said privilege shall be constructed in accordance with plans and specifications approved by the Zoning Department - Signs.

This grant of privilege in the public way shall be subject to the provisions of Section 10-28-015 and all other required provisions of the Municipal Code of Chicago.

The grantee shall pay to the City of Chicago as compensation for the privilege #1114979 herein granted the sum of fifty ($50.00) per annum in advance.

A 25% penalty will be added for payments received after due date.

The permit holder agrees to hold the City of Chicago harmless for any damage, relocation or replacement costs associated with damage, relocation or removal of private property caused by the City performing work in the public way.

Authority herein given and granted for a period of five (5) years from and after 09/13/2014.

Alderman _____

Daniel S. Solis 25th Ward

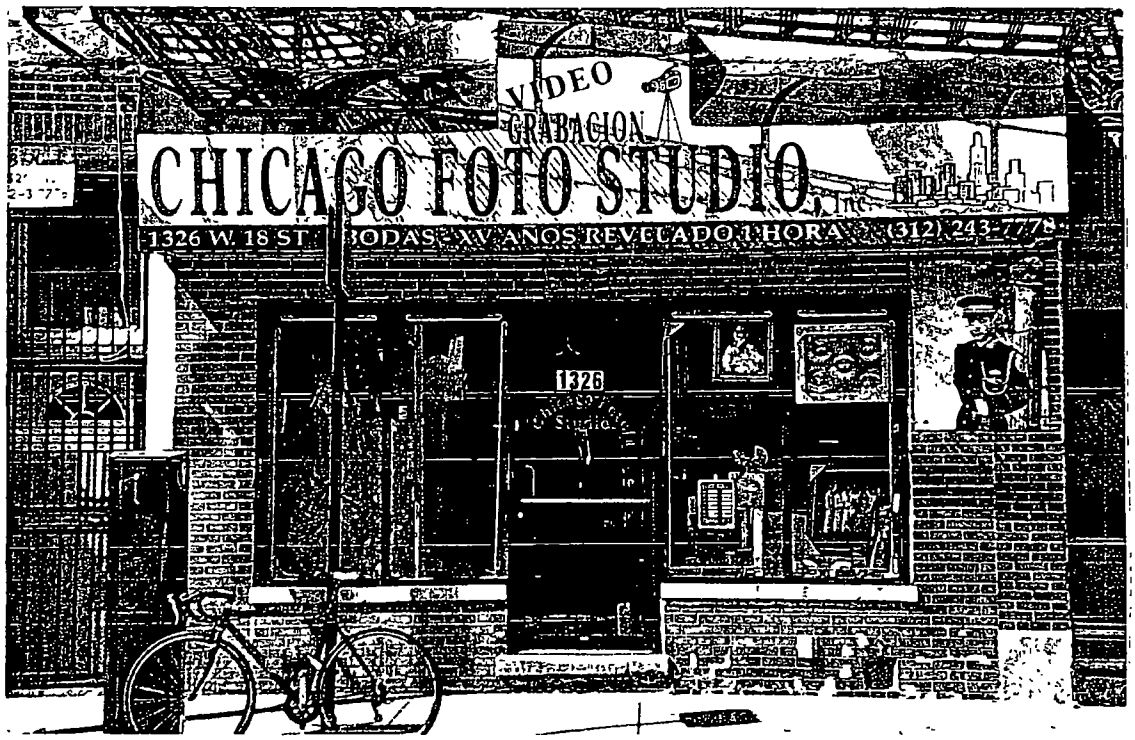
VIDEO
GRABACION
CHICAGO FOTO STUDIO
1326 W. 18 ST
BODAS XV ANOS REVELADO 1 HORA
(312) 243-7778
1326

Department of Business Affairs and Consumer Protection
Small Business Center - Public Way Use Unit
City Hall - 121 N LaSalle Street, Room 800 • Chicago, IL 60602
(312)-74-GOBIZ (312-744-6249) • (312) 744-1944 (TTY)
http://www.cityofchicago.org/bacp

09/10/2014

Alderman **Daniel S. Solis**
Ward # **25**
City of Chicago
City Hall, Room **203**
121 North LaSalle Street
Chicago, Illinois 60602

Re: An ordinance to use and maintain a portion of the public right-of-way for **one (1) awning(s)** for **CHICAGO FOTO STUDIO**, adjacent to the premises known as **1326 W. 18th St.**.

Dear Alderman **Daniel S. Solis**:

The applicant referenced above has requested the use of the public right-of-way for a **awning(s)**. An ordinance has been prepared by the Department of Business Affairs and Consumer Protection – Small Business Center - Public Way Use Unit for presentation to the City Council. Because this request was made for properties located in your ward, as approved by you as per the attached, I respectfully request that you introduce the attached ordinance at the next City Council meeting.

If you have any questions regarding this ordinance, please contact Anthony Bertuca at (312) 744-5506.

Department of Business Affairs and Consumer Protection

City of Chicago

O2014-7223

Office of the City Clerk

Document Tracking Sheet

Meeting Date:	9/10/2014
Sponsor(s):	Solis (25)
Type:	Ordinance
Title:	Awning(s) for Chinatown Sro
Committee(s) Assignment:	Committee on Transportation and Public Way

ORDINANCE
CHINATOWN SRO
Acct. No. 257488 - 1
Permit No. 1113420

Be It Ordained by the City Council of the City of Chicago:

SECTION 1. Permission and authority are hereby given and granted to CHINATOWN SRO, upon the terms and subject to the conditions of this ordinance to maintain and use, as now constructed, one (1) Awning(s) projecting over the public right-of-way adjacent to its premises known as 214 W. 22nd Pl..

Said Awning(s) at W. 22nd Place measure(s):
One (1) at eight (8) feet in length, and two point two (2.2) feet in width for a total of seventeen point six (17.6) square feet.

The location of said privilege shall be as shown on prints kept on file with the Department of Business Affairs and Consumer Protection and the Office of the City Clerk.

Said privilege shall be constructed in accordance with plans and specifications approved by the Zoning Department - Signs.

This grant of privilege in the public way shall be subject to the provisions of Section 10-28-015 and all other required provisions of the Municipal Code of Chicago.

The grantee shall pay to the City of Chicago as compensation for the privilege #1113420 herein granted the sum of fifty ($50.00) per annum in advance.

A 25% penalty will be added for payments received after due date.

The permit holder agrees to hold the City of Chicago harmless for any damage, relocation or replacement costs associated with damage, relocation or removal of private property caused by the City performing work in the public way.

Authority herein given and granted for a period of five (5) years from and after Date of Passage.

Alderman _____

Daniel S. Solis 25th Ward

Hotel
Chinatown
Chinatown
312.225.8888

[redacted]

Exact Street	Qty	Length	Width	Depth	Height / Height Above Grade
W. 22ND St	1	8	2.2		

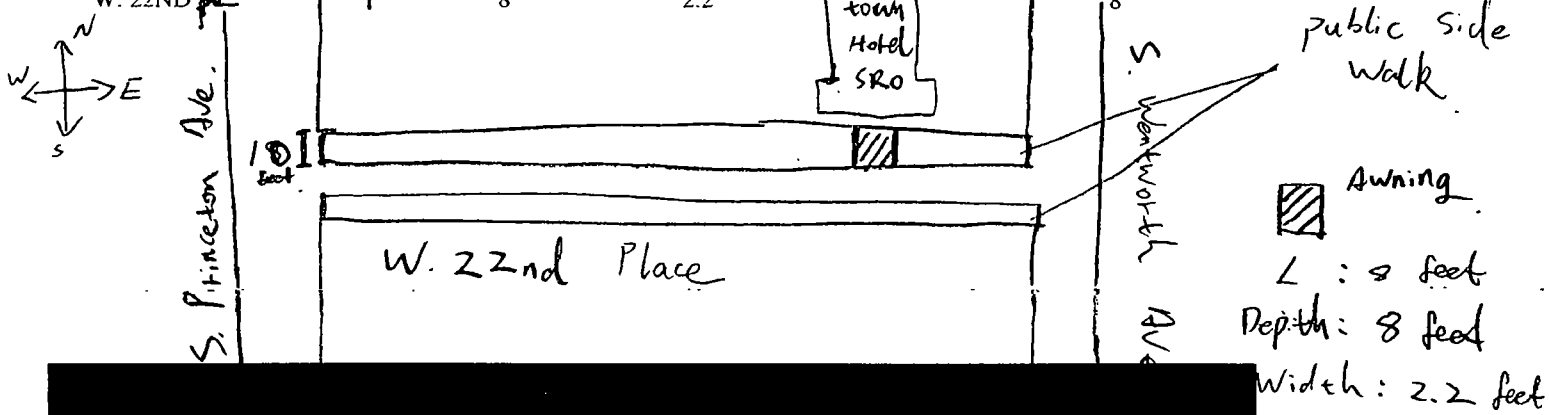

[redacted]

Department of Business Affairs and Consumer Protection
Small Business Center - Public Way Use Unit
City Hall - 121 N. LaSalle Street, Room 800 • Chicago, IL 60602
(312)-74-GOBIZ (312-744-6249) • (312) 744-1944 (TTY)
http://www.cityofchicago.org/bacp

07/30/2014

Alderman **Daniel S. Solis**
Ward # **25**
City of Chicago
City Hall, Room **203**
121 North LaSalle Street
Chicago, Illinois 60602

Re: An ordinance to use and maintain a portion of the public right-of-way for **one (1) awning(s)** for **CHINATOWN SRO**, adjacent to the premises known as **214 W. 22nd Pl.**.

Dear Alderman **Daniel S. Solis**:

The applicant referenced above has requested the use of the public right-of-way for a **awning(s)**. An ordinance has been prepared by the Department of Business Affairs and Consumer Protection – Small Business Center - Public Way Use Unit for presentation to the City Council. Because this request was made for properties located in your ward, as approved by you as per the attached, I respectfully request that you introduce the attached ordinance at the next City Council meeting.

If you have any questions regarding this ordinance, please contact Anthony Bertuca at (312) 744-5506.

Department of Business Affairs and Consumer Protection

ORDINANCE
CHINATOWN SRO
Acct. No. 257488 - 1
Permit No. 1113420

Be It Ordained by the City Council of the City of Chicago:

SECTION 1. Permission and authority are hereby given and granted to CHINATOWN SRO, upon the terms and subject to the conditions of this ordinance to maintain and use, as now constructed, one (1) Awning(s) projecting over the public right-of-way adjacent to its premises known as 214 W. 22nd Pl..

Said Awning(s) at W. 22nd Place measure(s):
One (1) at eight (8) feet in length, and two point two (2.2) feet in width for a total of seventeen point six (17.6) square feet.

The location of said privilege shall be as shown on prints kept on file with the Department of Business Affairs and Consumer Protection and the Office of the City Clerk.

Said privilege shall be constructed in accordance with plans and specifications approved by the Zoning Department - Signs.

This grant of privilege in the public way shall be subject to the provisions of Section 10-28-015 and all other required provisions of the Municipal Code of Chicago.

The grantee shall pay to the City of Chicago as compensation for the privilege #1113420 herein granted the sum of fifty ($50.00) per annum in advance.

A 25% penalty will be added for payments received after due date.

The permit holder agrees to hold the City of Chicago harmless for any damage, relocation or replacement costs associated with damage, relocation or removal of private property caused by the City performing work in the public way.

Authority herein given and granted for a period of five (5) years from and after Date of Passage.

Alderman _____

Daniel S. Solis 25th Ward

City of Chicago

O2014-7230

Office of the City Clerk

Document Tracking Sheet

Meeting Date:	9/10/2014
Sponsor(s):	Solis (25)
Type:	Ordinance
Title:	Awning(s) for Delgado Travel Agency, Inc.
Committee(s) Assignment:	Committee on Transportation and Public Way

ORDINANCE
DELGADO TRAVEL AGENCY, INC
Acct. No. 243293 - 7
Permit No. 1114079

Be It Ordained by the City Council of the City of Chicago:

SECTION 1. Permission and authority are hereby given and granted to DELGADO TRAVEL AGENCY, INC, upon the terms and subject to the conditions of this ordinance to maintain and use, as now constructed, one (1) Awning(s) projecting over the public right-of-way adjacent to its premises known as 2108 W. Cermak Rd..

Said Awning(s) at W. Cermak Rd. measure(s):
One (1) at seventeen (17) feet in length, and two point five (2.5) feet in width for a total of forty-two point five (42.5) square feet.

The location of said privilege shall be as shown on prints kept on file with the Department of Business Affairs and Consumer Protection and the Office of the City Clerk.

Said privilege shall be constructed in accordance with plans and specifications approved by the Zoning Department - Signs.

This grant of privilege in the public way shall be subject to the provisions of Section 10-28-015 and all other required provisions of the Municipal Code of Chicago.

The grantee shall pay to the City of Chicago as compensation for the privilege #1114079 herein granted the sum of fifty ($50.00) per annum in advance.

A 25% penalty will be added for payments received after due date.

The permit holder agrees to hold the City of Chicago harmless for any damage, relocation or replacement costs associated with damage, relocation or removal of private property caused by the City performing work in the public way.

Authority herein given and granted for a period of five (5) years from and after 07/26/2014.

Alderman _____

Daniel S. Solis 25th Ward

Delgado Travel
2108 W. Cermak
Chicago, Illinois, 60608

17′

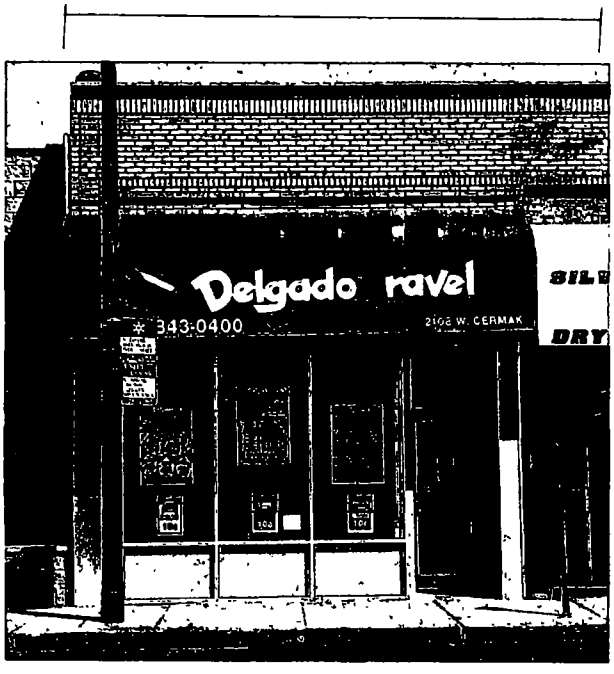

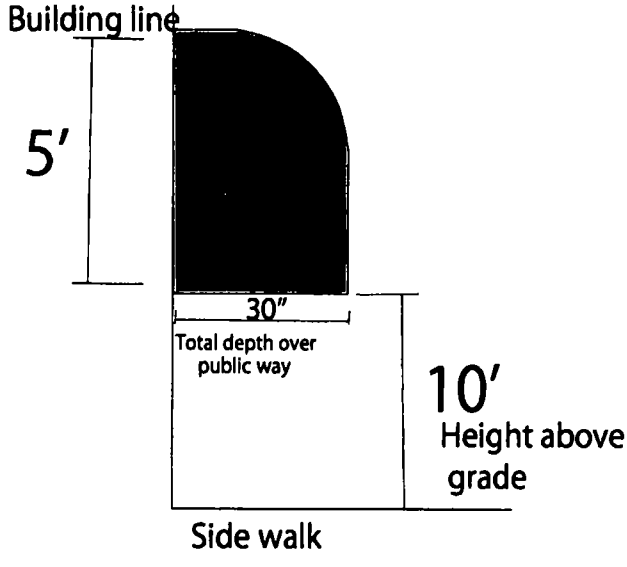

Department of Business Affairs and Consumer Protection
Small Business Center - Public Way Use Unit
City Hall - 121 N. LaSalle Street, Room 800 • Chicago, IL 60602
(312)-74-GOBIZ (312-744-6249) • (312) 744-1944 (TTY)
http://www.cityofchicago.org/bacp

2nd Attempt at Introduction

09/10/2014

Alderman **Daniel S. Solis**
Ward # **25**
City of Chicago
City Hall, Room **203**
121 North LaSalle Street
Chicago, Illinois 60602

Re: An ordinance to use and maintain a portion of the public right-of-way for **one (1) awning(s)** for **DELGADO TRAVEL AGENCY, INC**, adjacent to the premises known as **2108 W. Cermak Rd.**.

Dear Alderman **Daniel S. Solis**:

The applicant referenced above has requested the use of the public right-of-way for a **awning(s)**. An ordinance has been prepared by the Department of Business Affairs and Consumer Protection – Small Business Center - Public Way Use Unit for presentation to the City Council. Because this request was made for properties located in your ward, as approved by you as per the attached, I respectfully request that you introduce the attached ordinance at the next City Council meeting.

If you have any questions regarding this ordinance, please contact Anthony Bertuca at (312) 744-5506.

Department of Business Affairs and Consumer Protection

City of Chicago

O2014-7235

Office of the City Clerk

Document Tracking Sheet

Meeting Date:	9/10/2014
Sponsor(s):	Solis (25)
Type:	Ordinance
Title:	Awning(s) for El Milagro
Committee(s) Assignment:	Committee on Transportation and Public Way

ORDINANCE
EL MILAGRO
Acct. No. 2718 - 7
Permit No. 1114589

Be It Ordained by the City Council of the City of Chicago:

SECTION 1. Permission and authority are hereby given and granted to EL MILAGRO, upon the terms and subject to the conditions of this ordinance to maintain and use, as now constructed, one (1) Awning(s) projecting over the public right-of-way adjacent to its premises known as 1927 S. Blue Island Ave..

Said Awning(s) at S. Blue Island measure(s):
One (1) at sixteen point three three (16.33) feet in length, and five (5) feet in width for a total of eighty-one point six five (81.65) square feet.

The location of said privilege shall be as shown on prints kept on file with the Department of Business Affairs and Consumer Protection and the Office of the City Clerk.

Said privilege shall be constructed in accordance with plans and specifications approved by the Zoning Department - Signs.

This grant of privilege in the public way shall be subject to the provisions of Section 10-28-015 and all other required provisions of the Municipal Code of Chicago.

The grantee shall pay to the City of Chicago as compensation for the privilege #1114589 herein granted the sum of fifty ($50.00) per annum in advance.

A 25% penalty will be added for payments received after due date.

The permit holder agrees to hold the City of Chicago harmless for any damage, relocation or replacement costs associated with damage, relocation or removal of private property caused by the City performing work in the public way.

Authority herein given and granted for a period of five (5) years from and after 11/19/2013.

Alderman _____

Daniel S. Solis 25th Ward

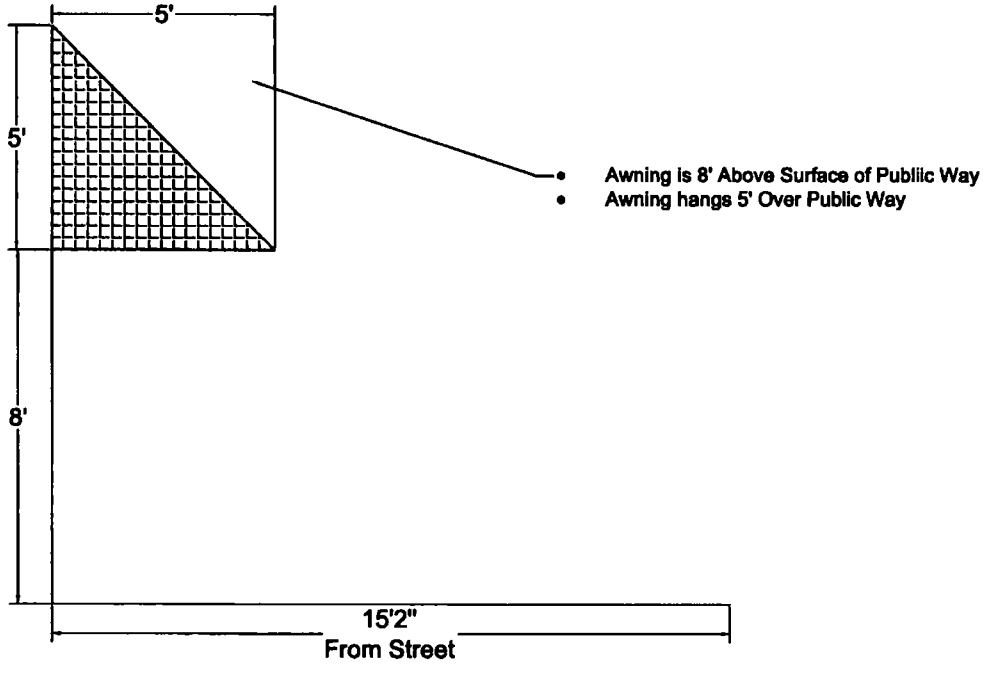

El-Milagro Incorporated	1927 S. Blue Island Ave Storefront Awning Layout	Side View 8/3/14

Department of Business Affairs and Consumer Protection
Small Business Center- Public Way Use Unit
City Hall- 121 N. LaSalle Street Room 800 • Chicago, IL 60602
(312)-74-GOBIZ (312-744-6249) • (312) 744-1944 (TTY)
http://www.cityofchicago.org/bacp

09/10/2014

Alderman **Daniel S. Solis**
Ward # **25**
City of Chicago
City Hall, Room **203**
121 North LaSalle Street
Chicago, Illinois 60602

Re: An ordinance to use and maintain a portion of the public right-of-way for **one (1) awning(s)** for **EL MILAGRO**, adjacent to the premises known as **1927 S. Blue Island Ave.**.

Dear Alderman **Daniel S. Solis**:

The applicant referenced above has requested the use of the public right-of-way for a **awning(s)**. An ordinance has been prepared by the Department of Business Affairs and Consumer Protection – Small Business Center - Public Way Use Unit for presentation to the City Council. Because this request was made for properties located in your ward, as approved by you as per the attached, I respectfully request that you introduce the attached ordinance at the next City Council meeting.

If you have any questions regarding this ordinance, please contact Anthony Bertuca at (312) 744-5506.

Department of Business Affairs and Consumer Protection

City of Chicago

O2014-7242

Office of the City Clerk

Document Tracking Sheet

Meeting Date:	9/10/2014
Sponsor(s):	Solis (25)
Type:	Ordinance
Title:	Awning(s) for Flor Del Monte, Inc.
Committee(s) Assignment:	Committee on Transportation and Public Way

ORDINANCE
FLOR DEL MONTE, INC.
Acct. No. 386388 - 1
Permit No. 1114023

Be It Ordained by the City Council of the City of Chicago:

SECTION 1. Permission and authority are hereby given and granted to FLOR DEL MONTE, INC., upon the terms and subject to the conditions of this ordinance to maintain and use, as now constructed, one (1) Awning(s) projecting over the public right-of-way adjacent to its premises known as 1900 W. Cermak Rd..

Said Awning(s) at W. Cermak Road measure(s):
One (1) at thirty-five (35) feet in length, and two point six (2.6) feet in width for a total of ninety-one (91) square feet.

The location of said privilege shall be as shown on prints kept on file with the Department of Business Affairs and Consumer Protection and the Office of the City Clerk.

Said privilege shall be constructed in accordance with plans and specifications approved by the Zoning Department - Signs.

This grant of privilege in the public way shall be subject to the provisions of Section 10-28-015 and all other required provisions of the Municipal Code of Chicago.

The grantee shall pay to the City of Chicago as compensation for the privilege #1114023 herein granted the sum of sixty ($60.00) per annum in advance.

A 25% penalty will be added for payments received after due date.

The permit holder agrees to hold the City of Chicago harmless for any damage, relocation or replacement costs associated with damage, relocation or removal of private property caused by the City performing work in the public way.

Authority herein given and granted for a period of five (5) years from and after 06/28/2014.

Alderman _____

Daniel S. Solis 25th Ward

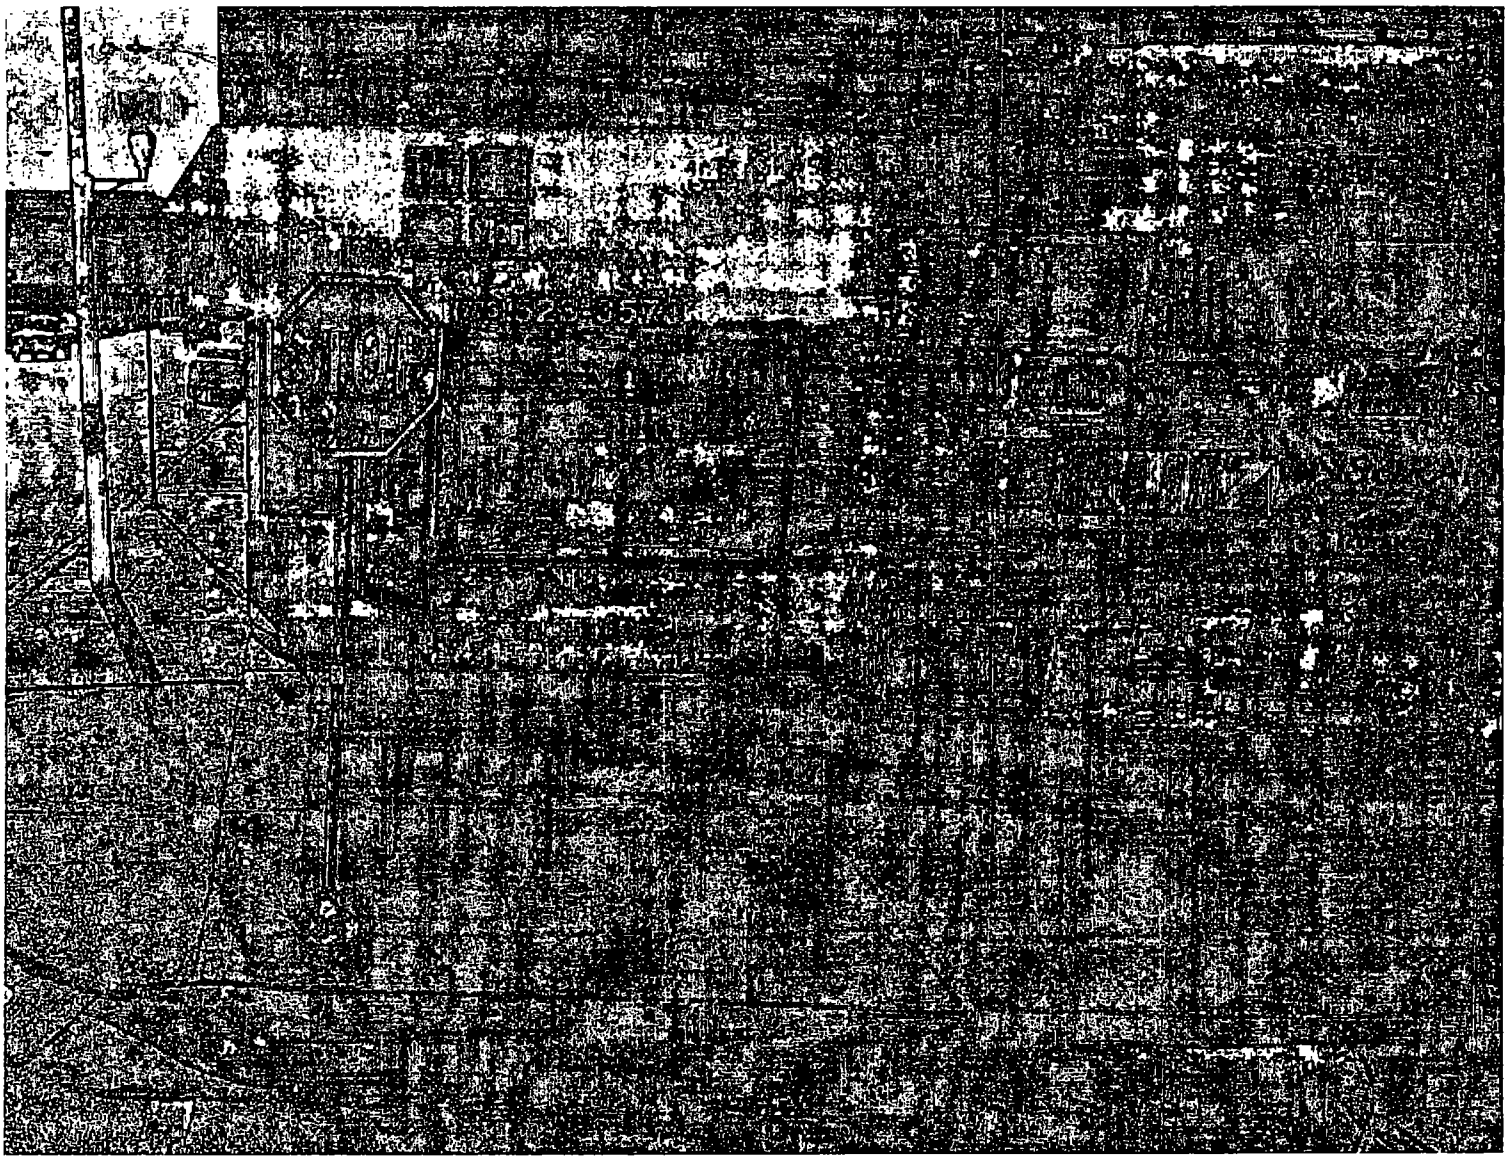

Department of Business Affairs and Consumer Protection
Small Business Center - Public Way Use Unit
City Hall - 121 N. LaSalle Street, Room 800 • Chicago, IL 60602
(312)-74-GOBIZ (312-744-6249) • (312) 744-1944 (TTY)
http://www.cityofchicago.org/bacp

2nd Attempt at Introduction

09/10/2014

Alderman **Daniel S. Solis**
Ward # **25**
City of Chicago
City Hall, Room **203**
121 North LaSalle Street
Chicago, Illinois 60602

Re: An ordinance to use and maintain a portion of the public right-of-way for **one (1) awning(s)** for **FLOR DEL MONTE, INC.**, adjacent to the premises known as **1900 W. Cermak Rd.**.

Dear Alderman **Daniel S. Solis**:

The applicant referenced above has requested the use of the public right-of-way for a **awning(s)**. An ordinance has been prepared by the Department of Business Affairs and Consumer Protection – Small Business Center - Public Way Use Unit for presentation to the City Council. Because this request was made for properties located in your ward, as approved by you as per the attached, I respectfully request that you introduce the attached ordinance at the next City Council meeting.

If you have any questions regarding this ordinance, please contact Anthony Bertuca at (312) 744-5506.

Department of Business Affairs and Consumer Protection

City of Chicago

O2014-7255

Office of the City Clerk

Document Tracking Sheet

Meeting Date:	9/10/2014
Sponsor(s):	Solis (25)
Type:	Ordinance
Title:	Awning(s) for La Casa Del Pueblo, Inc.
Committee(s) Assignment:	Committee on Transportation and Public Way

ORDINANCE
LA CASA DEL PUEBLO INC
Acct. No. 14392 - 1
Permit No. 1113189

Be It Ordained by the City Council of the City of Chicago:

SECTION 1. Permission and authority are hereby given and granted to LA CASA DEL PUEBLO INC, upon the terms and subject to the conditions of this ordinance to maintain and use, as now constructed, one (1) Awning(s) projecting over the public right-of-way adjacent to its premises known as 1810 S. Blue Island Ave..

Said Awning(s) at S. BLUE ISLAND measure(s):
One (1) at fifty (50) feet in length, and four (4) feet in width for a total of two hundred (200) square feet.

The location of said privilege shall be as shown on prints kept on file with the Department of Business Affairs and Consumer Protection and the Office of the City Clerk.

Said privilege shall be constructed in accordance with plans and specifications approved by the Zoning Department - Signs.

This grant of privilege in the public way shall be subject to the provisions of Section 10-28-015 and all other required provisions of the Municipal Code of Chicago.

The grantee shall pay to the City of Chicago as compensation for the privilege #1113189 herein granted the sum of seventy-five ($75.00) per annum in advance.

A 25% penalty will be added for payments received after due date.

The permit holder agrees to hold the City of Chicago harmless for any damage, relocation or replacement costs associated with damage, relocation or removal of private property caused by the City performing work in the public way.

Authority herein given and granted for a period of five (5) years from and after 04/22/2014.

Alderman _____

Daniel S. Solis 25th Ward

(Page 2 of 3)

1810 S Blue Island

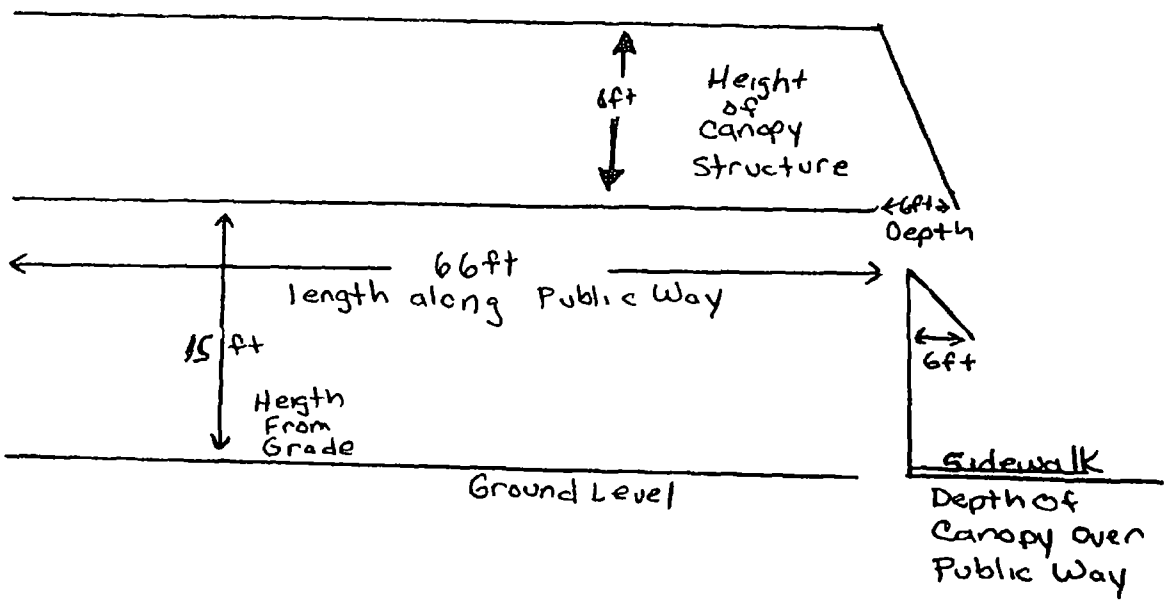

Department of Business Affairs and Consumer Protection
Small Business Center - Public Way Use Unit
City Hall - 121 N. LaSalle Street, Room 800 • Chicago, IL 60602
(312)-74-GOBIZ (312-744-6249) • (312) 744-1944 (TTY)
http://www.cityofchicago.org/bacp

09/10/2014

Alderman **Daniel S. Solis**
Ward # **25**
City of Chicago
City Hall, Room **203**
121 North LaSalle Street
Chicago, Illinois 60602

Re: An ordinance to use and maintain a portion of the public right-of-way for **one (1) awning(s)** for **LA CASA DEL PUEBLO INC**, adjacent to the premises known as **1810 S. Blue Island Ave.**.

Dear Alderman **Daniel S. Solis**:

The applicant referenced above has requested the use of the public right-of-way for a **awning(s)**. An ordinance has been prepared by the Department of Business Affairs and Consumer Protection – Small Business Center - Public Way Use Unit for presentation to the City Council. Because this request was made for properties located in your ward, as approved by you as per the attached, I respectfully request that you introduce the attached ordinance at the next City Council meeting.

If you have any questions regarding this ordinance, please contact Anthony Bertuca at (312) 744-5506.

Department of Business Affairs and Consumer Protection

City of Chicago

O2014-7256

Office of the City Clerk

Document Tracking Sheet

Meeting Date:	9/10/2014
Sponsor(s):	Solis (25)
Type:	Ordinance
Title:	Awning(s) for La Fontanella
Committee(s) Assignment:	Committee on Transportation and Public Way

ORDINANCE
LA FONTANELLA
Acct. No. 4023 - 1
Permit No. 1114708

Be It Ordained by the City Council of the City of Chicago:

SECTION 1. Permission and authority are hereby given and granted to LA FONTANELLA, upon the terms and subject to the conditions of this ordinance to maintain and use, as now constructed, one (1) Awning(s) projecting over the public right-of-way adjacent to its premises known as 2414 S. Oakley Ave..

Said Awning(s) at S. OAKLEY measure(s):
One (1) at sixteen (16) feet in length, and four point three three (4.33) feet in width for a total of sixty-nine point two eight (69.28) square feet.

The location of said privilege shall be as shown on prints kept on file with the Department of Business Affairs and Consumer Protection and the Office of the City Clerk.

Said privilege shall be constructed in accordance with plans and specifications approved by the Zoning Department - Signs.

This grant of privilege in the public way shall be subject to the provisions of Section 10-28-015 and all other required provisions of the Municipal Code of Chicago.

The grantee shall pay to the City of Chicago as compensation for the privilege #1114708 herein granted the sum of fifty ($50.00) per annum in advance.

A 25% penalty will be added for payments received after due date.

The permit holder agrees to hold the City of Chicago harmless for any damage, relocation or replacement costs associated with damage, relocation or removal of private property caused by the City performing work in the public way.

Authority herein given and granted for a period of five (5) years from and after 07/26/2014.

Alderman _____

Daniel S. Solis 25th Ward

La Fontanella Restaurant 2414 S. Oakley Ave.
Chicago, IL. 60608

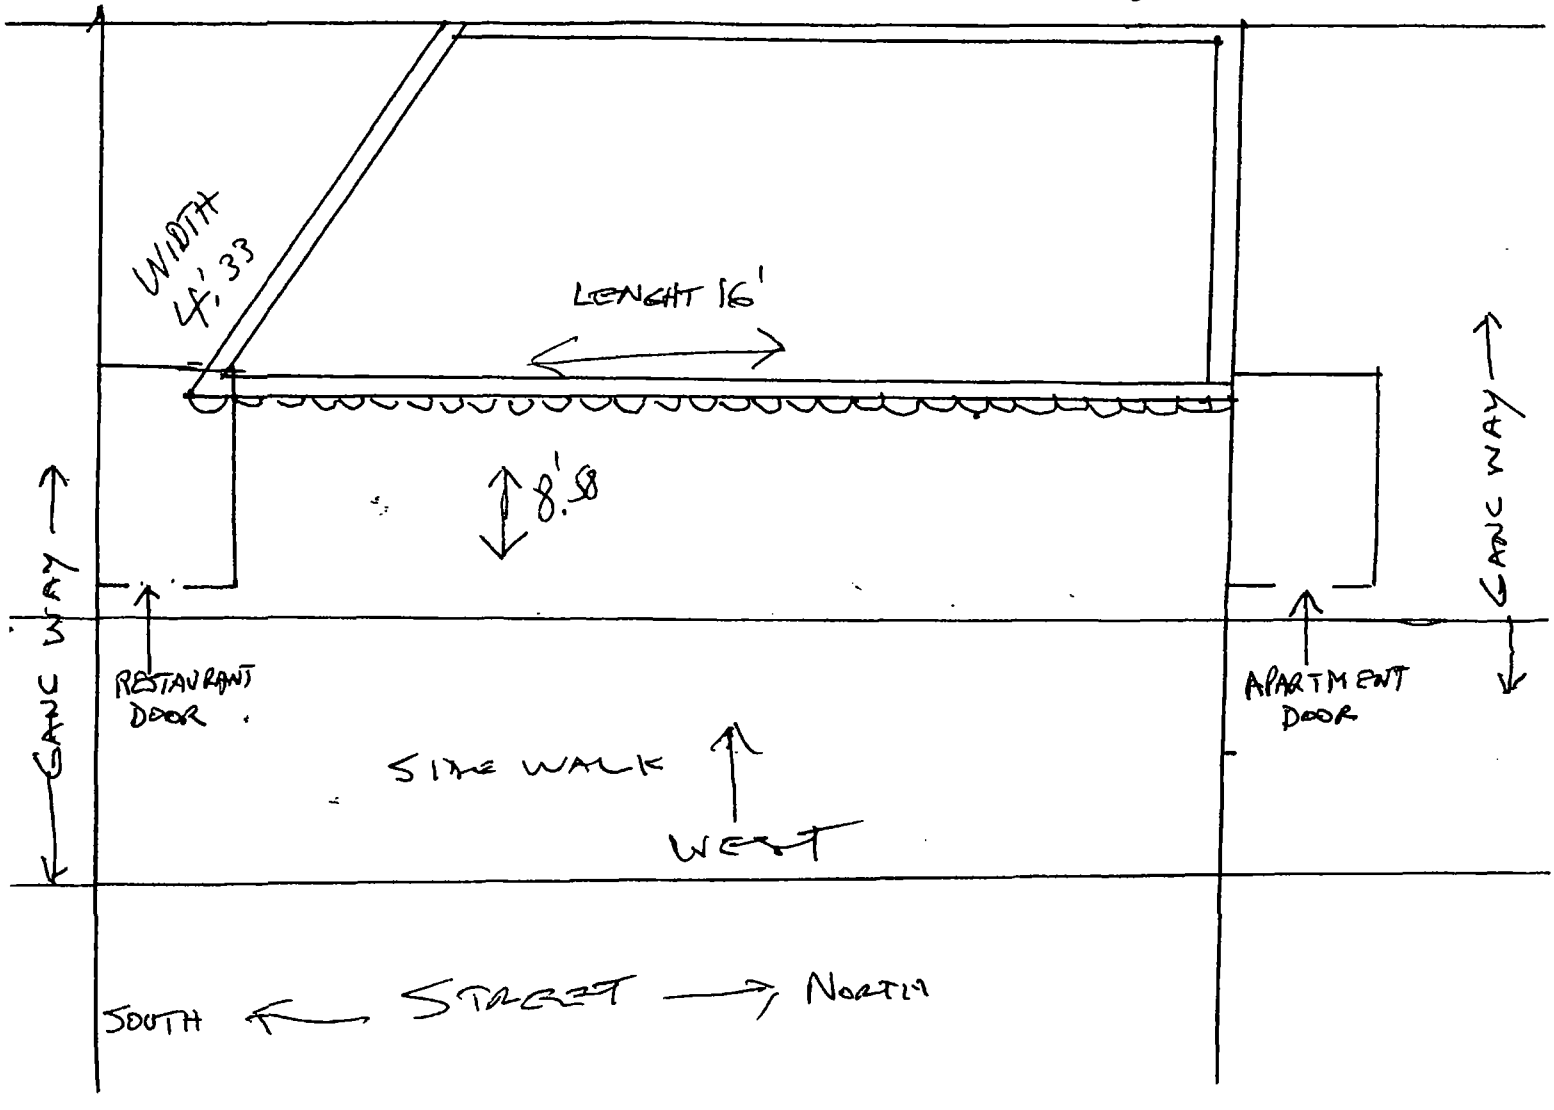

Department of Business Affairs and Consumer Protection
Small Business Center - Public Way Use Unit
City Hall - 121 N. LaSalle Street, Room 800 • Chicago, IL 60602
(312)-74-GOBIZ (312-744-6249) • (312) 744-1944 (TTY)
http://www.cityofchicago.org/bacp

09/10/2014

Alderman **Daniel S. Solis**
Ward # **25**
City of Chicago
City Hall, Room **203**
121 North LaSalle Street
Chicago, Illinois 60602

Re: An ordinance to use and maintain a portion of the public right-of-way for **one (1) awning(s)** for **LA FONTANELLA**, adjacent to the premises known as **2414 S. Oakley Ave.**.

Dear Alderman **Daniel S. Solis**:

The applicant referenced above has requested the use of the public right-of-way for a **awning(s)**. An ordinance has been prepared by the Department of Business Affairs and Consumer Protection – Small Business Center - Public Way Use Unit for presentation to the City Council. Because this request was made for properties located in your ward, as approved by you as per the attached, I respectfully request that you introduce the attached ordinance at the next City Council meeting.

If you have any questions regarding this ordinance, please contact Anthony Bertuca at (312) 744-5506.

Department of Business Affairs and Consumer Protection

City of Chicago

O2014-7260

Office of the City Clerk

Document Tracking Sheet

Meeting Date:	9/10/2014
Sponsor(s):	Solis (25)
Type:	Ordinance
Title:	Awning(s) for Libreria Giron, Inc.
Committee(s) Assignment:	Committee on Transportation and Public Way

ORDINANCE
LIBRERIA GIRON INC
Acct. No. 26255 - 1
Permit No. 1114969

Be It Ordained by the City Council of the City of Chicago:

SECTION 1. Permission and authority are hereby given and granted to LIBRERIA GIRON INC, upon the terms and subject to the conditions of this ordinance to maintain and use, as now constructed, one (1) Awning(s) projecting over the public right-of-way adjacent to its premises known as 1443 W. 18th St..

Said Awning(s) at WEST 18TH STREET measure(s):
One (1) at thirteen point five eight (13.58) feet in length, and one (1) foot in width for a total of thirteen point five eight (13.58) square feet.

The location of said privilege shall be as shown on prints kept on file with the Department of Business Affairs and Consumer Protection and the Office of the City Clerk.

Said privilege shall be constructed in accordance with plans and specifications approved by the Zoning Department - Signs.

This grant of privilege in the public way shall be subject to the provisions of Section 10-28-015 and all other required provisions of the Municipal Code of Chicago.

The grantee shall pay to the City of Chicago as compensation for the privilege #1114969 herein granted the sum of fifty ($50.00) per annum in advance.

A 25% penalty will be added for payments received after due date.

The permit holder agrees to hold the City of Chicago harmless for any damage, relocation or replacement costs associated with damage, relocation or removal of private property caused by the City performing work in the public way.

Authority herein given and granted for a period of five (5) years from and after 09/13/2014.

Alderman _____
Daniel S. Solis 25th Ward

Giron Books
1443 W. 18th Street
Chicago, IL 60608

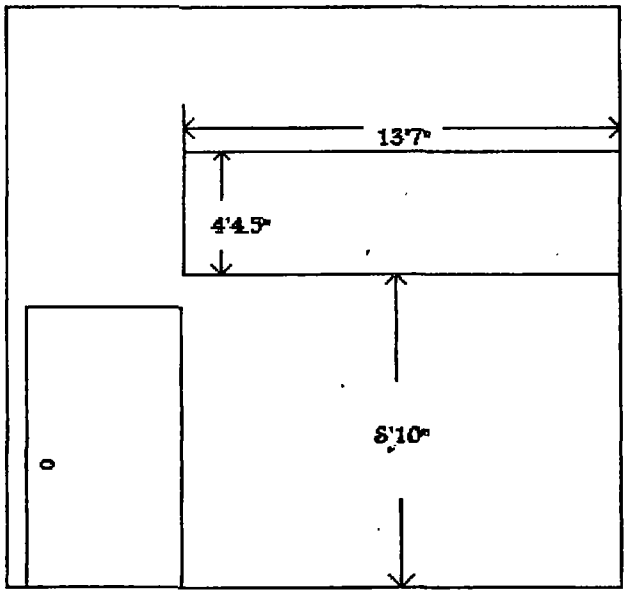

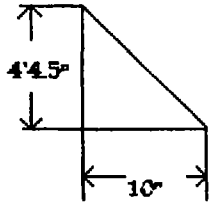

Department of Business Affairs and Consumer Protection
Small Business Center - Public Way Use Unit
City Hall - 121 N LaSalle Street, Room 800 • Chicago, IL 60602
(312)-74-GOBIZ (312-744-6249) • (312) 744-1944 (TTY)
http://www.cityofchicago.org/bacp

09/10/2014

Alderman **Daniel S. Solis**
Ward # **25**
City of Chicago
City Hall, Room **203**
121 North LaSalle Street
Chicago, Illinois 60602

Re: An ordinance to use and maintain a portion of the public right-of-way for **one (1) awning(s)** for **LIBRERIA GIRON INC**, adjacent to the premises known as **1443 W. 18th St.**.

Dear Alderman **Daniel S. Solis**:

The applicant referenced above has requested the use of the public right-of-way for a **awning(s)**. An ordinance has been prepared by the Department of Business Affairs and Consumer Protection – Small Business Center - Public Way Use Unit for presentation to the City Council. Because this request was made for properties located in your ward, as approved by you as per the attached, I respectfully request that you introduce the attached ordinance at the next City Council meeting.

If you have any questions regarding this ordinance, please contact Anthony Bertuca at (312) 744-5506.

Department of Business Affairs and Consumer Protection

City of Chicago

O2014-7264

Office of the City Clerk

Document Tracking Sheet

Meeting Date:	9/10/2014
Sponsor(s):	Solis (25)
Type:	Ordinance
Title:	Awning(s) for Mova Jewelry, Inc.
Committee(s) Assignment:	Committee on Transportation and Public Way

ORDINANCE
MOVA JEWELRY INC.
Acct. No. 259046 - 1
Permit No. 1114269

Be It Ordained by the City Council of the City of Chicago:

SECTION 1. Permission and authority are hereby given and granted to MOVA JEWELRY INC., upon the terms and subject to the conditions of this ordinance to maintain and use, as now constructed, one (1) Awning(s) projecting over the public right-of-way adjacent to its premises known as 2159 W. Cermak Rd..

Said Awning(s) at W. Cermak Road and S. Leavitt Ave. measure(s):
One (1) at thirty-two (32) feet in length, and two (2) feet in width for a total of sixty-four (64) square feet.

The location of said privilege shall be as shown on prints kept on file with the Department of Business Affairs and Consumer Protection and the Office of the City Clerk.

Said privilege shall be constructed in accordance with plans and specifications approved by the Zoning Department - Signs.

This grant of privilege in the public way shall be subject to the provisions of Section 10-28-015 and all other required provisions of the Municipal Code of Chicago.

The grantee shall pay to the City of Chicago as compensation for the privilege #1114269 herein granted the sum of fifty-seven ($57.00) per annum in advance.

A 25% penalty will be added for payments received after due date.

The permit holder agrees to hold the City of Chicago harmless for any damage, relocation or replacement costs associated with damage, relocation or removal of private property caused by the City performing work in the public way.

Authority herein given and granted for a period of five (5) years from and after 05/24/2014.

Alderman _____

Daniel S. Solis 25th Ward

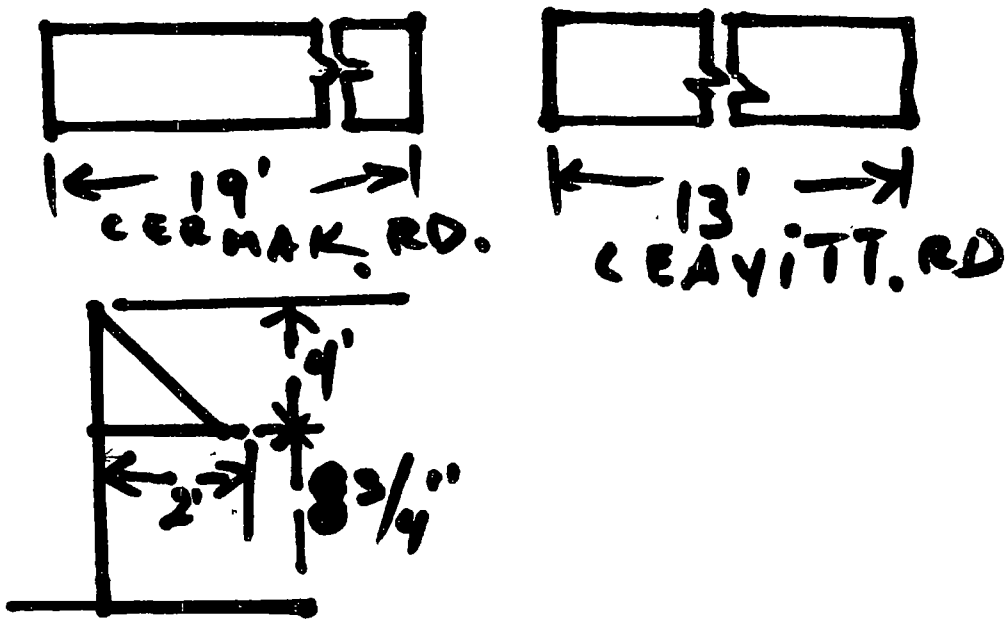
19'
CERMAK. RD.
13'
CERMAK. RD
4'
2"
8 3/4"

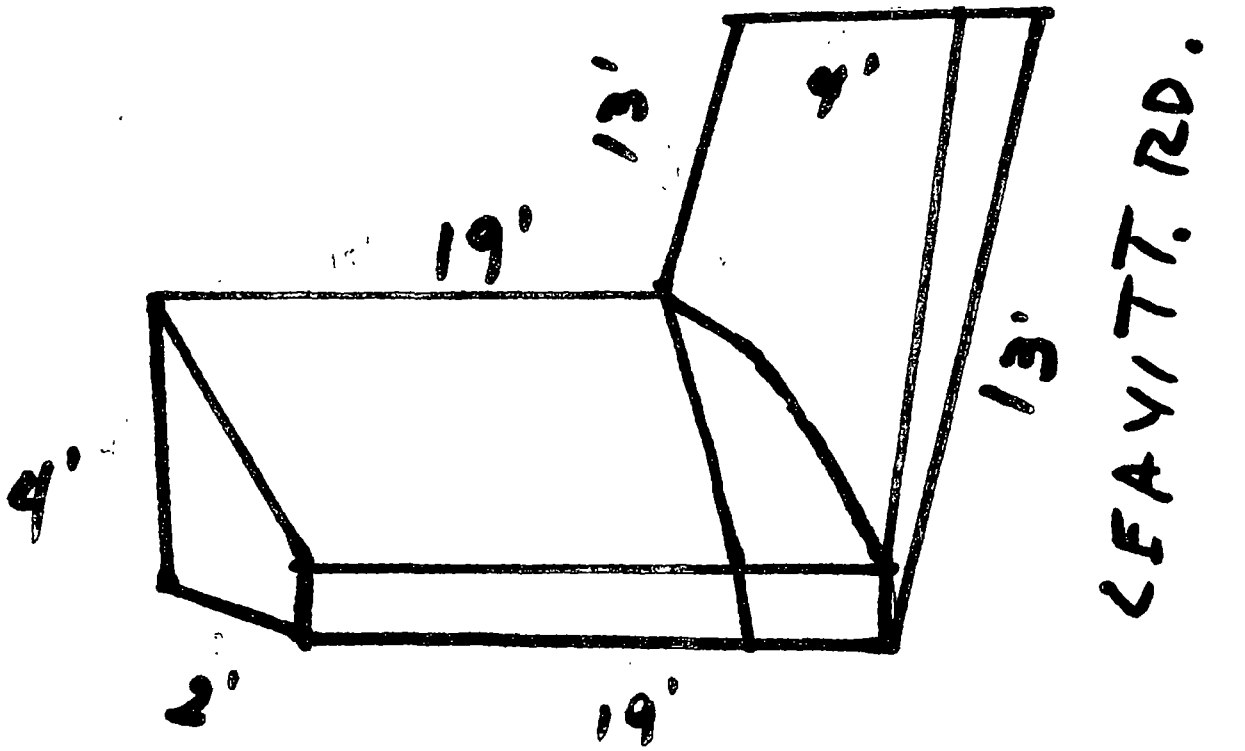
19'
19'
4'
4'
19'
2'
19'
CERMAK. RD.
CLAVITT. RD.

Department of Business Affairs and Consumer Protection
Small Business Center - Public Way Use Unit
City Hall - 121 N LaSalle Street, Room 800 • Chicago, IL 60602
(312)-74-GOBIZ (312-744-6249) • (312) 744-1944 (TTY)
http://www.cityofchicago.org/bacp

09/10/2014

Alderman **Daniel S. Solis**
Ward # **25**
City of Chicago
City Hall, Room **203**
121 North LaSalle Street
Chicago, Illinois 60602

Re: An ordinance to use and maintain a portion of the public right-of-way for **one (1) awning(s)** for **MOVA JEWELRY INC.**, adjacent to the premises known as **2159 W. Cermak Rd.**.

Dear Alderman **Daniel S. Solis**:

The applicant referenced above has requested the use of the public right-of-way for a **awning(s)**. An ordinance has been prepared by the Department of Business Affairs and Consumer Protection – Small Business Center - Public Way Use Unit for presentation to the City Council. Because this request was made for properties located in your ward, as approved by you as per the attached, I respectfully request that you introduce the attached ordinance at the next City Council meeting.

If you have any questions regarding this ordinance, please contact Anthony Bertuca at (312) 744-5506.

Department of Business Affairs and Consumer Protection

City of Chicago

O2014-7267

Office of the City Clerk

Document Tracking Sheet

Meeting Date:	9/10/2014
Sponsor(s):	Solis (25)
Type:	Ordinance
Title:	Awning(s) for Rick's Cafe
Committee(s) Assignment:	Committee on Transportation and Public Way

ORDINANCE
RICK'S CAFE
Acct. No. 86580 - 2
Permit No. 1114880

Be It Ordained by the City Council of the City of Chicago:

SECTION 1. Permission and authority are hereby given and granted to RICK'S CAFE, upon the terms and subject to the conditions of this ordinance to maintain and use, as now constructed, one (1) Awning(s) projecting over the public right-of-way adjacent to its premises known as 2348 W. Taylor St..

Said Awning(s) at W. TAYLOR ST. measure(s):
One (1) at six (6) feet in length, and five point one seven (5.17) feet in width for a total of thirty-one point zero two (31.02) square feet.

The location of said privilege shall be as shown on prints kept on file with the Department of Business Affairs and Consumer Protection and the Office of the City Clerk.

Said privilege shall be constructed in accordance with plans and specifications approved by the Zoning Department - Signs.

This grant of privilege in the public way shall be subject to the provisions of Section 10-28-015 and all other required provisions of the Municipal Code of Chicago.

The grantee shall pay to the City of Chicago as compensation for the privilege #1114880 herein granted the sum of fifty ($50.00) per annum in advance.

A 25% penalty will be added for payments received after due date.

The permit holder agrees to hold the City of Chicago harmless for any damage, relocation or replacement costs associated with damage, relocation or removal of private property caused by the City performing work in the public way.

Authority herein given and granted for a period of five (5) years from and after 04/22/2014.

Alderman _____

Daniel S. Solis 25th Ward

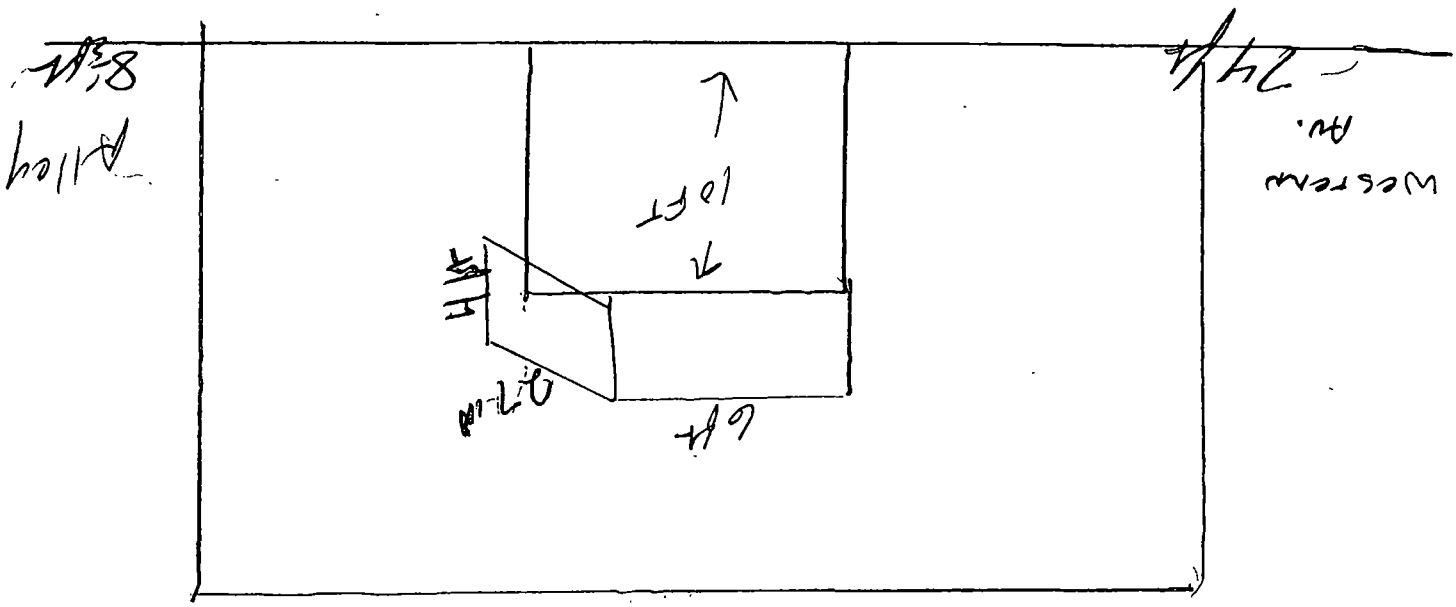
10 FT
6 FT
Westream Av.

Department of Business Affairs and Consumer Protection
Small Business Center - Public Way Use Unit
City Hall - 121 N. LaSalle Street, Room 800 • Chicago, IL 60602
(312)-74-GOBIZ (312-744-6249) • (312) 744-1944 (TTY)
http://www.cityofchicago.org/bacp

09/10/2014

Alderman **Daniel S. Solis**
Ward # **25**
City of Chicago
City Hall, Room **203**
121 North LaSalle Street
Chicago, Illinois 60602

Re: An ordinance to use and maintain a portion of the public right-of-way for **one (1) awning(s)** for **RICK'S CAFE**, adjacent to the premises known as **2348 W. Taylor St.**.

Dear Alderman **Daniel S. Solis**:

The applicant referenced above has requested the use of the public right-of-way for a **awning(s)**. An ordinance has been prepared by the Department of Business Affairs and Consumer Protection – Small Business Center - Public Way Use Unit for presentation to the City Council. Because this request was made for properties located in your ward, as approved by you as per the attached, I respectfully request that you introduce the attached ordinance at the next City Council meeting.

If you have any questions regarding this ordinance, please contact Anthony Bertuca at (312) 744-5506.

Department of Business Affairs and Consumer Protection

City of Chicago

O2014-7271

Office of the City Clerk

Document Tracking Sheet

Meeting Date:	9/10/2014
Sponsor(s):	Solis (25)
Type:	Ordinance
Title:	Awning(s) for Super Food Mart
Committee(s) Assignment:	Committee on Transportation and Public Way

ORDINANCE
SUPER FOOD MART
Acct. No. 332002 - 1
Permit No. 1113927

Be It Ordained by the City Council of the City of Chicago:

SECTION 1. Permission and authority are hereby given and granted to SUPER FOOD MART, upon the terms and subject to the conditions of this ordinance to maintain and use, as now constructed, one (1) Awning(s) projecting over the public right-of-way adjacent to its premises known as 1726 S. Racine Ave..

Said Awning(s) at S. Racine Avenue measure(s):
One (1) at thirty-eight (38) feet in length, and two (2) feet in width for a total of seventy-six (76) square feet.

The location of said privilege shall be as shown on prints kept on file with the Department of Business Affairs and Consumer Protection and the Office of the City Clerk.

Said privilege shall be constructed in accordance with plans and specifications approved by the Zoning Department - Signs.

This grant of privilege in the public way shall be subject to the provisions of Section 10-28-015 and all other required provisions of the Municipal Code of Chicago.

The grantee shall pay to the City of Chicago as compensation for the privilege #1113927 herein granted the sum of sixty-three ($63.00) per annum in advance.

A 25% penalty will be added for payments received after due date.

The permit holder agrees to hold the City of Chicago harmless for any damage, relocation or replacement costs associated with damage, relocation or removal of private property caused by the City performing work in the public way.

Authority herein given and granted for a period of five (5) years from and after 03/18/2014.

Alderman _____

Daniel S. Solis 25th Ward

ER FOOD MART

ART
(312) 850-9860
18'
Marlboro
Play Here

Department of Business Affairs and Consumer Protection
Small Business Center - Public Way Use Unit
City Hall - 121 N. LaSalle Street, Room 800 • Chicago, IL 60602
(312)-74-GOBIZ (312-744-6249) • (312) 744-1944 (TTY)
http://www.cityofchicago.org/bacp

09/10/2014

Alderman **Daniel S. Solis**
Ward # **25**
City of Chicago
City Hall, Room **203**
121 North LaSalle Street
Chicago, Illinois 60602

Re: An ordinance to use and maintain a portion of the public right-of-way for **one (1) awning(s)** for **SUPER FOOD MART**, adjacent to the premises known as **1726 S. Racine Ave.**.

Dear Alderman **Daniel S. Solis**:

The applicant referenced above has requested the use of the public right-of-way for a **awning(s)**. An ordinance has been prepared by the Department of Business Affairs and Consumer Protection – Small Business Center - Public Way Use Unit for presentation to the City Council. Because this request was made for properties located in your ward, as approved by you as per the attached, I respectfully request that you introduce the attached ordinance at the next City Council meeting.

If you have any questions regarding this ordinance, please contact Anthony Bertuca at (312) 744-5506.

Department of Business Affairs and Consumer Protection

City of Chicago

O2014-7275

Office of the City Clerk

Document Tracking Sheet

Meeting Date:	9/10/2014
Sponsor(s):	Solis (25)
Type:	Ordinance
Title:	Awning(s) for Threading Salon, The
Committee(s) Assignment:	Committee on Transportation and Public Way

ORDINANCE
THE THREADING SALON
Acct. No. 340877 - 1
Permit No. 1114401

Be It Ordained by the City Council of the City of Chicago:

SECTION 1. Permission and authority are hereby given and granted to THE THREADING SALON, upon the terms and subject to the conditions of this ordinance to maintain and use, as now constructed, one (1) Awning(s) projecting over the public right-of-way adjacent to its premises known as 1109 W. Taylor St..

Said Awning(s) at W. TAYLOR ST. measure(s):
One (1) at twenty point six seven (20.67) feet in length, and three point eight three (3.83) feet in width for a total of seventy-nine point one seven (79.17) square feet.

The location of said privilege shall be as shown on prints kept on file with the Department of Business Affairs and Consumer Protection and the Office of the City Clerk.

Said privilege shall be constructed in accordance with plans and specifications approved by the Zoning Department - Signs.

This grant of privilege in the public way shall be subject to the provisions of Section 10-28-015 and all other required provisions of the Municipal Code of Chicago.

The grantee shall pay to the City of Chicago as compensation for the privilege #1114401 herein granted the sum of fifty ($50.00) per annum in advance.

A 25% penalty will be added for payments received after due date.

The permit holder agrees to hold the City of Chicago harmless for any damage, relocation or replacement costs associated with damage, relocation or removal of private property caused by the City performing work in the public way.

Authority herein given and granted for a period of five (5) years from and after 06/03/2014.

Alderman _____

Daniel S. Solis 25th Ward

www.theinnerpodcast.com

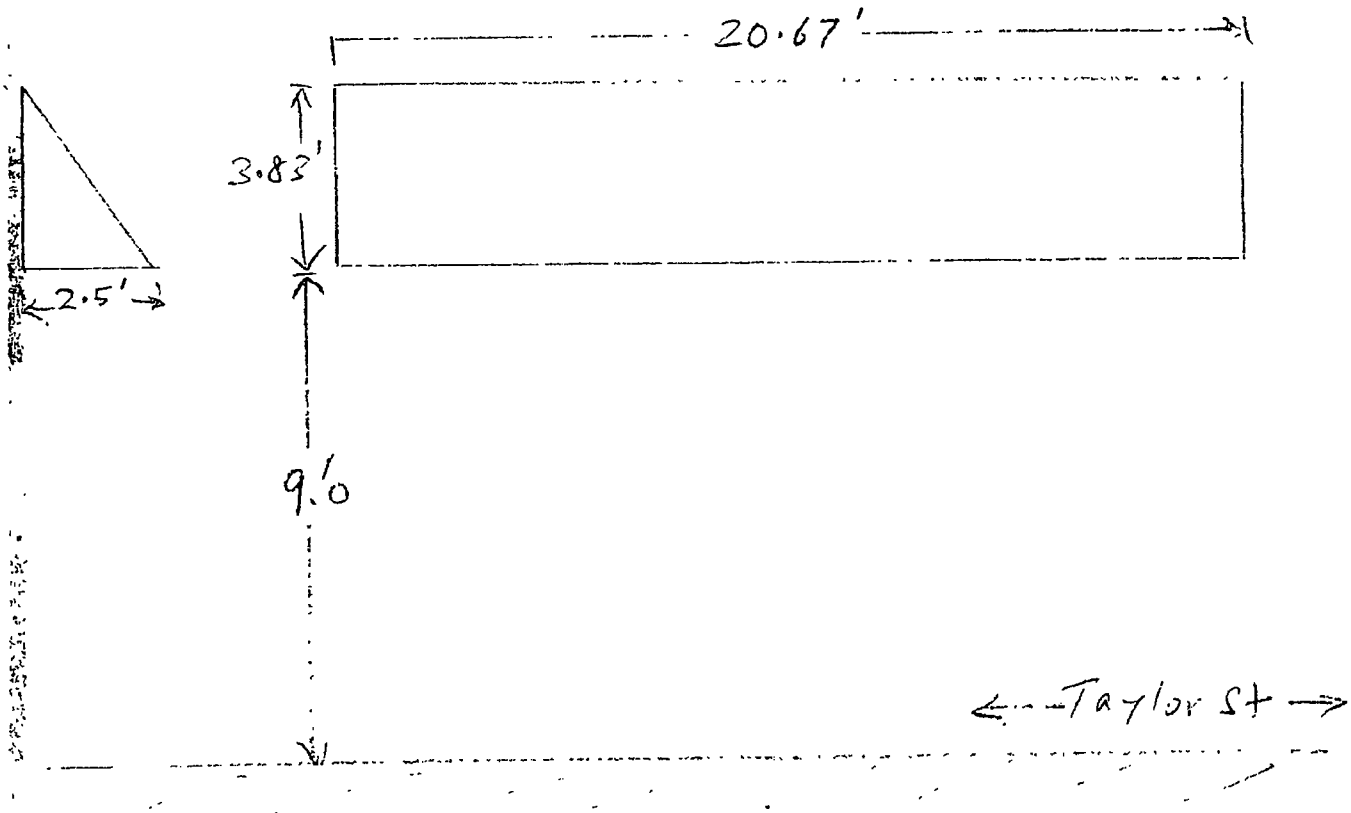
20.67'
3.83'
2.5'
9.10
Taylor St

Department of Business Affairs and Consumer Protection
Small Business Center - Public Way Use Unit
City Hall - 121 N LaSalle Street, Room 800 • Chicago, IL 60602
(312)-74-GOBIZ (312-744-6249) • (312) 744-1944 (TTY)
http //www.cityofchicago.org/bacp

09/10/2014

Alderman **Daniel S. Solis**
Ward # **25**
City of Chicago
City Hall, Room **203**
121 North LaSalle Street
Chicago, Illinois 60602

Re: An ordinance to use and maintain a portion of the public right-of-way for **one (1) awning(s)** for **THE THREADING SALON**, adjacent to the premises known as **1109 W. Taylor St.**.

Dear Alderman **Daniel S. Solis**:

The applicant referenced above has requested the use of the public right-of-way for a **awning(s)**. An ordinance has been prepared by the Department of Business Affairs and Consumer Protection – Small Business Center - Public Way Use Unit for presentation to the City Council. Because this request was made for properties located in your ward, as approved by you as per the attached, I respectfully request that you introduce the attached ordinance at the next City Council meeting.

If you have any questions regarding this ordinance, please contact Anthony Bertuca at (312) 744-5506.

Department of Business Affairs and Consumer Protection

City of Chicago

O2014-7279

Office of the City Clerk

Document Tracking Sheet

Meeting Date:	9/10/2014
Sponsor(s):	Maldonado (26)
Type:	Ordinance
Title:	Awning(s) for Law Office of Michael A. Perez
Committee(s) Assignment:	Committee on Transportation and Public Way

ORDINANCE
LAW OFFICE OF MICHAEL A.PEREZ
Acct. No. 388876 - 1
Permit No. 1111791

Be It Ordained by the City Council of the City of Chicago:

SECTION 1. Permission and authority are hereby given and granted to LAW OFFICE OF MICHAEL A.PEREZ, upon the terms and subject to the conditions of this ordinance to construct, install, maintain and use one (1) Awning(s) projecting over the public right-of-way adjacent to its premises known as 1047 N. California Ave..

Said Awning(s) at N. California Avenue measure(s):
One (1) at nineteen (19) feet in length, and two (2) feet in width for a total of thirty-eight (38) square feet.

The location of said privilege shall be as shown on prints kept on file with the Department of Business Affairs and Consumer Protection and the Office of the City Clerk.

Said privilege shall be constructed in accordance with plans and specifications approved by the Zoning Department - Signs.

This grant of privilege in the public way shall be subject to the provisions of Section 10-28-015 and all other required provisions of the Municipal Code of Chicago.

The grantee shall pay to the City of Chicago as compensation for the privilege #1111791 herein granted the sum of fifty ($50.00) per annum in advance.

A 25% penalty will be added for payments received after due date.

The permit holder agrees to hold the City of Chicago harmless for any damage, relocation or replacement costs associated with damage, relocation or removal of private property caused by the City performing work in the public way.

Authority herein given and granted for a period of five (5) years from and after Date of Passage.

Alderman _____

Roberto Maldonado 26th Ward

VERSION 1

You will have approximately One (1) week from the date below to approve, before delaying production of your project.

This is an original drawing, created by Chesterfield Awning Company, Inc. It is being submitted for your personal use in connection with a project being planned for you by Chesterfield Awning Company, Inc. It is not to be used, reproduced, copied or exhibited in any fashion. In the event any of the above occurs, Chesterfield Awning company, Inc. expects to be reimbursed $250.00 in compensation for the time and effort entailed in creating this drawing

Chesterfield Awning Co.
16999 Van Dam Rd.
South Holland, IL 60473
(708) 596-4434
www.chesterfieldawning.com

SIDE VIEW

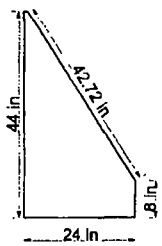

APPROXIMATE SIZE OF AWNING ROOF LAID FLAT

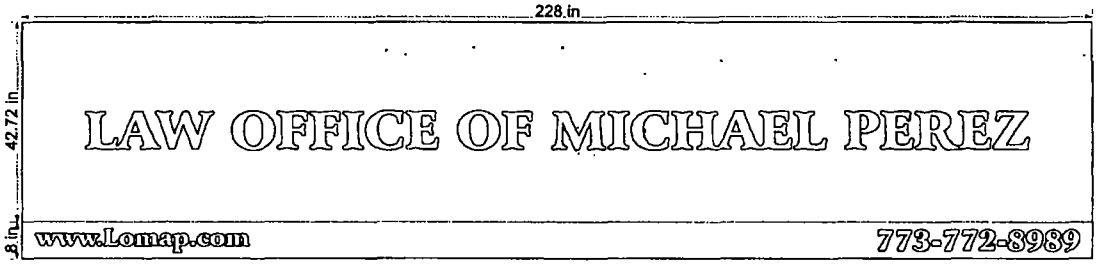

APPROXIMATE SIZE OF AWNING ROOF LAID FLAT

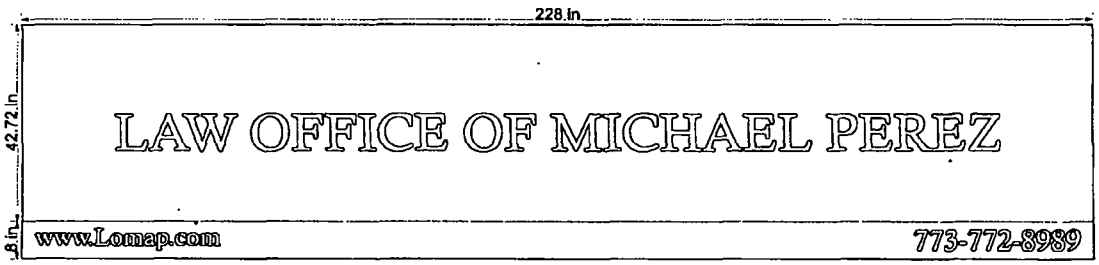

File Name: Perez Law Office
Job Number: Sunbrella Pacific Blue
Font Style: Font TBD
Size/Style:
Color/Method: Color White PX 75 Paint
Salesman: David Ausema
Date: 03/07/2014

PLEASE READ

Please carefully check for grammatical errors, missing fonts, placement, sizing, colors and etc.

Please note this proof is not a true representation of color.

Contact: Matthew Coglianese graphics@chesterfieldawning.com

Sizes are approximate, changes can/will be made after field measuring prior to installation.

PLEASE CAREFULLY REVIEW THIS DRAWING, IF YOU SIGN AND APPROVE IT WITH INCORRECT INFORMATION **IT WILL BE AT YOUR EXPENSE TO CORRECT**

Customer Approval Date

Sales Approval Date

Department of Business Affairs and Consumer Protection
Small Business Center- Public Way Use Unit
City Hall- 121 N. LaSalle Street Room 800 • Chicago, IL 60602
(312)-74-GOBIZ (312-744-6249) • (312) 744-1944 (TTY)
http //www cityofchicago.org/bacp

09/10/2014

Alderman **Roberto Maldonado**
Ward # **26**
City of Chicago
City Hall, Room **300**
121 North LaSalle Street
Chicago, Illinois 60602

Re: An ordinance to use and maintain a portion of the public right-of-way for **one (1) awning(s)** for **LAW OFFICE OF MICHAEL A.PEREZ**, adjacent to the premises known as **1047 N. California Ave.**.

Dear Alderman **Roberto Maldonado**:

The applicant referenced above has requested the use of the public right-of-way for a **awning(s)**. An ordinance has been prepared by the Department of Business Affairs and Consumer Protection – Small Business Center - Public Way Use Unit for presentation to the City Council. Because this request was made for properties located in your ward, as approved by you as per the attached, I respectfully request that you introduce the attached ordinance at the next City Council meeting.

If you have any questions regarding this ordinance, please contact Anthony Bertuca at (312) 744-5506.

Department of Business Affairs and Consumer Protection

City of Chicago

O2014-7281

Office of the City Clerk

Document Tracking Sheet

Meeting Date:	9/10/2014
Sponsor(s):	Maldonado (26)
Type:	Ordinance
Title:	Awning(s) for West Town Community Law Office
Committee(s) Assignment:	Committee on Transportation and Public Way

ORDINANCE
WEST TOWN COMMUNITY LAW OFFICE
Acct. No. 80435 - 1
Permit No. 1115004

Be It Ordained by the City Council of the City of Chicago:

SECTION 1. Permission and authority are hereby given and granted to WEST TOWN COMMUNITY LAW OFFICE, upon the terms and subject to the conditions of this ordinance to maintain and use, as now constructed, one (1) Awning(s) projecting over the public right-of-way adjacent to its premises known as 2502 W. Division St..

Said Awning(s) at W. Division measure(s):
One (1) at twenty-four (24) feet in length, and four (4) feet in width for a total of ninety-six (96) square feet.

The location of said privilege shall be as shown on prints kept on file with the Department of Business Affairs and Consumer Protection and the Office of the City Clerk.

Said privilege shall be constructed in accordance with plans and specifications approved by the Zoning Department - Signs.

This grant of privilege in the public way shall be subject to the provisions of Section 10-28-015 and all other required provisions of the Municipal Code of Chicago.

The grantee shall pay to the City of Chicago as compensation for the privilege #1115004 herein granted the sum of fifty ($50.00) per annum in advance.

A 25% penalty will be added for payments received after due date.

The permit holder agrees to hold the City of Chicago harmless for any damage, relocation or replacement costs associated with damage, relocation or removal of private property caused by the City performing work in the public way.

Authority herein given and granted for a period of five (5) years from and after 07/29/2014.

Alderman 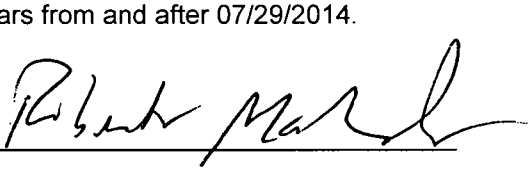

Roberto Maldonado 26th Ward

2502 WEST TOWN COMMUNITY LAW OFFICE 773-278-6706

2502 WEST TOWN COMMUNITY LAW OFFICE 773-278-6706

Department of Business Affairs and Consumer Protection
Small Business Center - Public Way Use Unit
City Hall - 121 N. LaSalle Street, Room 800 • Chicago, IL 60602
(312)-74-GOBIZ (312-744-6249) • (312) 744-1944 (TTY)
http://www.cityofchicago.org/bacp

09/10/2014

Alderman **Roberto Maldonado**
Ward # **26**
City of Chicago
City Hall, Room **300**
121 North LaSalle Street
Chicago, Illinois 60602

Re: An ordinance to use and maintain a portion of the public right-of-way for **one (1) awning(s)** for **WEST TOWN COMMUNITY LAW OFFICE**, adjacent to the premises known as **2502 W. Division St.**.

Dear Alderman **Roberto Maldonado**:

The applicant referenced above has requested the use of the public right-of-way for a **awning(s)**. An ordinance has been prepared by the Department of Business Affairs and Consumer Protection – Small Business Center - Public Way Use Unit for presentation to the City Council. Because this request was made for properties located in your ward, as approved by you as per the attached, I respectfully request that you introduce the attached ordinance at the next City Council meeting.

If you have any questions regarding this ordinance, please contact Anthony Bertuca at (312) 744-5506.

Department of Business Affairs and Consumer Protection

City of Chicago

O2014-7282

Office of the City Clerk

Document Tracking Sheet

Meeting Date:	9/10/2014
Sponsor(s):	Burnett (27)
Type:	Ordinance
Title:	Awning(s) for Athena Restaurant
Committee(s) Assignment:	Committee on Transportation and Public Way

ORDINANCE
ATHENA RESTAURANT
Acct. No. 16781 - 1
Permit No. 1114758

Be It Ordained by the City Council of the City of Chicago:

SECTION 1. Permission and authority are hereby given and granted to ATHENA RESTAURANT, upon the terms and subject to the conditions of this ordinance to maintain and use, as now constructed, one (1) Awning(s) projecting over the public right-of-way adjacent to its premises known as 212 S. Halsted St..

Said Awning(s) at S. HALSTED measure(s):
One (1) at nine point one (9.1) feet in length, and nine (9) feet in width for a total of eighty-one point nine (81.9) square feet.

The location of said privilege shall be as shown on prints kept on file with the Department of Business Affairs and Consumer Protection and the Office of the City Clerk.

Said privilege shall be constructed in accordance with plans and specifications approved by the Zoning Department - Signs.

This grant of privilege in the public way shall be subject to the provisions of Section 10-28-015 and all other required provisions of the Municipal Code of Chicago.

The grantee shall pay to the City of Chicago as compensation for the privilege #1114758 herein granted the sum of fifty ($50.00) per annum in advance.

A 25% penalty will be added for payments received after due date.

The permit holder agrees to hold the City of Chicago harmless for any damage, relocation or replacement costs associated with damage, relocation or removal of private property caused by the City performing work in the public way.

Authority herein given and granted for a period of five (5) years from and after 07/26/2014.

Alderman

Walter Burnett Jr. 27th Ward

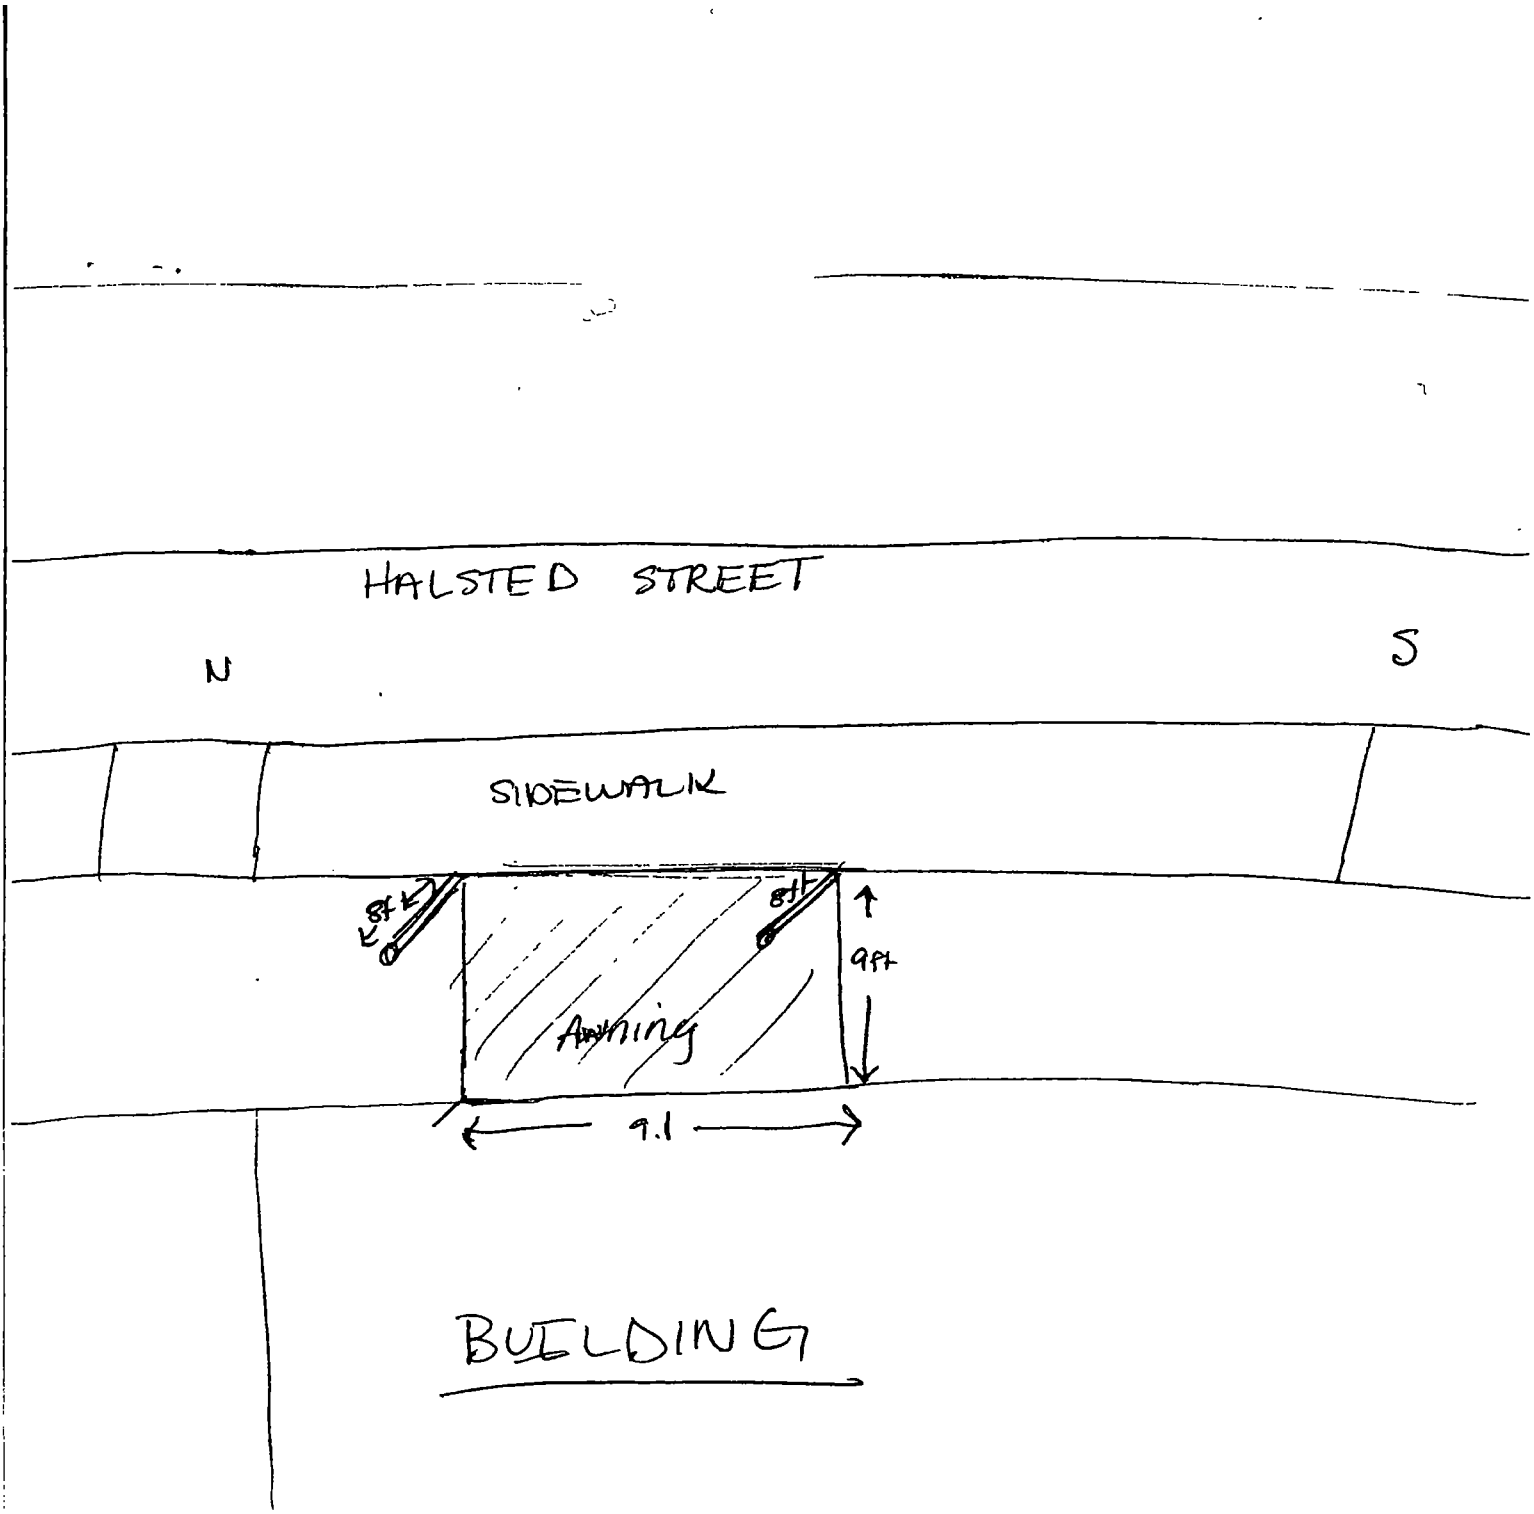
HALSTED STREET
N
S
SIDEWALK
8ft
8ft
9ft
Awning
9.1
BUILDING

City of Chicago

O2014-7286

Office of the City Clerk

Document Tracking Sheet

Meeting Date:	9/10/2014
Sponsor(s):	Burnett (27)
Type:	Ordinance
Title:	Awning(s) for Fireplace Inn
Committee(s) Assignment:	Committee on Transportation and Public Way

ORDINANCE
FIREPLACE INN
Acct. No. 9454 - 1
Permit No. 1114442

Be It Ordained by the City Council of the City of Chicago:

SECTION 1. Permission and authority are hereby given and granted to FIREPLACE INN, upon the terms and subject to the conditions of this ordinance to maintain and use, as now constructed, one (1) Awning(s) projecting over the public right-of-way adjacent to its premises known as 1448 N. Wells St..

Said Awning(s) at N. Wells measure(s):
One (1) at eight (8) feet in length, and six (6) feet in width for a total of forty-eight (48) square feet.

The location of said privilege shall be as shown on prints kept on file with the Department of Business Affairs and Consumer Protection and the Office of the City Clerk.

Said privilege shall be constructed in accordance with plans and specifications approved by the Zoning Department - Signs.

This grant of privilege in the public way shall be subject to the provisions of Section 10-28-015 and all other required provisions of the Municipal Code of Chicago.

The grantee shall pay to the City of Chicago as compensation for the privilege #1114442 herein granted the sum of fifty ($50.00) per annum in advance.

A 25% penalty will be added for payments received after due date.

The permit holder agrees to hold the City of Chicago harmless for any damage, relocation or replacement costs associated with damage, relocation or removal of private property caused by the City performing work in the public way.

Authority herein given and granted for a period of five (5) years from and after 06/28/2019.

Alderman

Walter Burnett Jr. 27th Ward

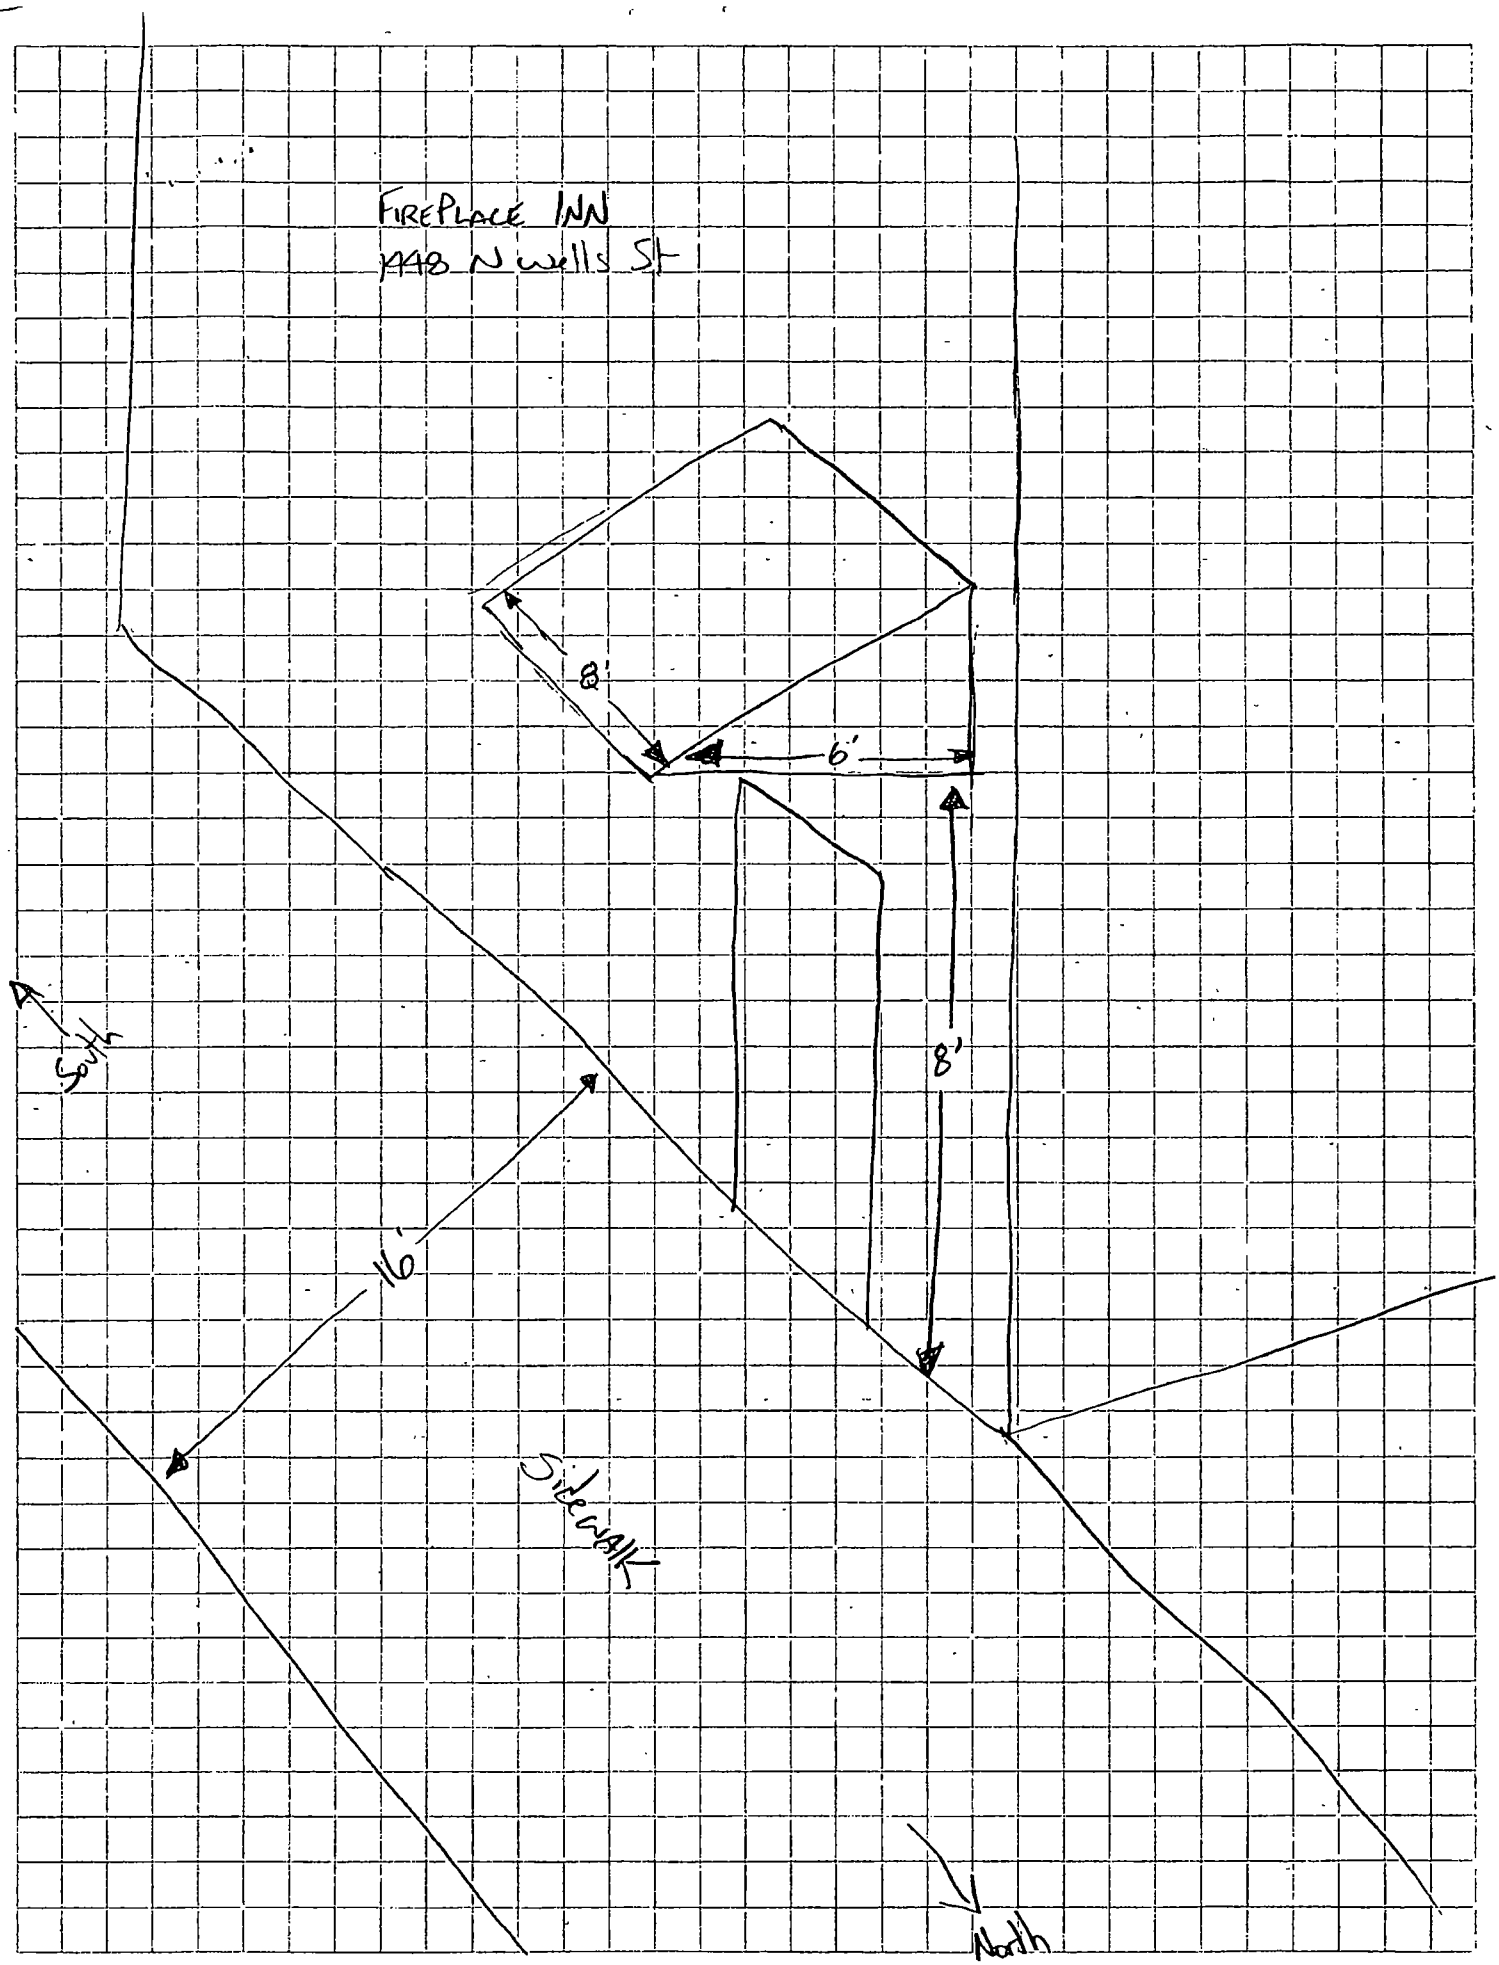
FIREPLACE INN
XXXX N Wells St
8'
6'
8'
16'
South
SIDEWALK
North

City of Chicago

O2014-7289

Office of the City Clerk

Document Tracking Sheet

Meeting Date:	9/10/2014
Sponsor(s):	Burnett (27)
Type:	Ordinance
Title:	Awning(s) for Kiki's Bistro
Committee(s) Assignment:	Committee on Transportation and Public Way

ORDINANCE
KIKI'S BISTRO
Acct. No. 86724 - 2
Permit No. 1114720

Be It Ordained by the City Council of the City of Chicago:

SECTION 1. Permission and authority are hereby given and granted to KIKI'S BISTRO, upon the terms and subject to the conditions of this ordinance to maintain and use, as now constructed, five (5) Awning(s) projecting over the public right-of-way adjacent to its premises known as 900 N. Franklin St..

Said Awning(s) at W. Locust measure(s):
Five (5) at thirteen (13) feet in length, and two (2) feet in width for a total of one hundred thirty (130) square feet.

The location of said privilege shall be as shown on prints kept on file with the Department of Business Affairs and Consumer Protection and the Office of the City Clerk.

Said privilege shall be constructed in accordance with plans and specifications approved by the Zoning Department - Signs.

This grant of privilege in the public way shall be subject to the provisions of Section 10-28-015 and all other required provisions of the Municipal Code of Chicago.

The grantee shall pay to the City of Chicago as compensation for the privilege #1114720 herein granted the sum of one hundred seventy-five ($175.00) per annum in advance.

A 25% penalty will be added for payments received after due date.

The permit holder agrees to hold the City of Chicago harmless for any damage, relocation or replacement costs associated with damage, relocation or removal of private property caused by the City performing work in the public way.

Authority herein given and granted for a period of five (5) years from and after 06/28/2014.

Alderman 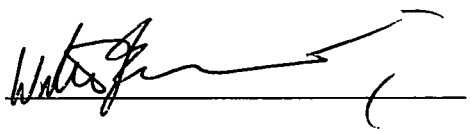

Walter Burnett Jr. 27th Ward

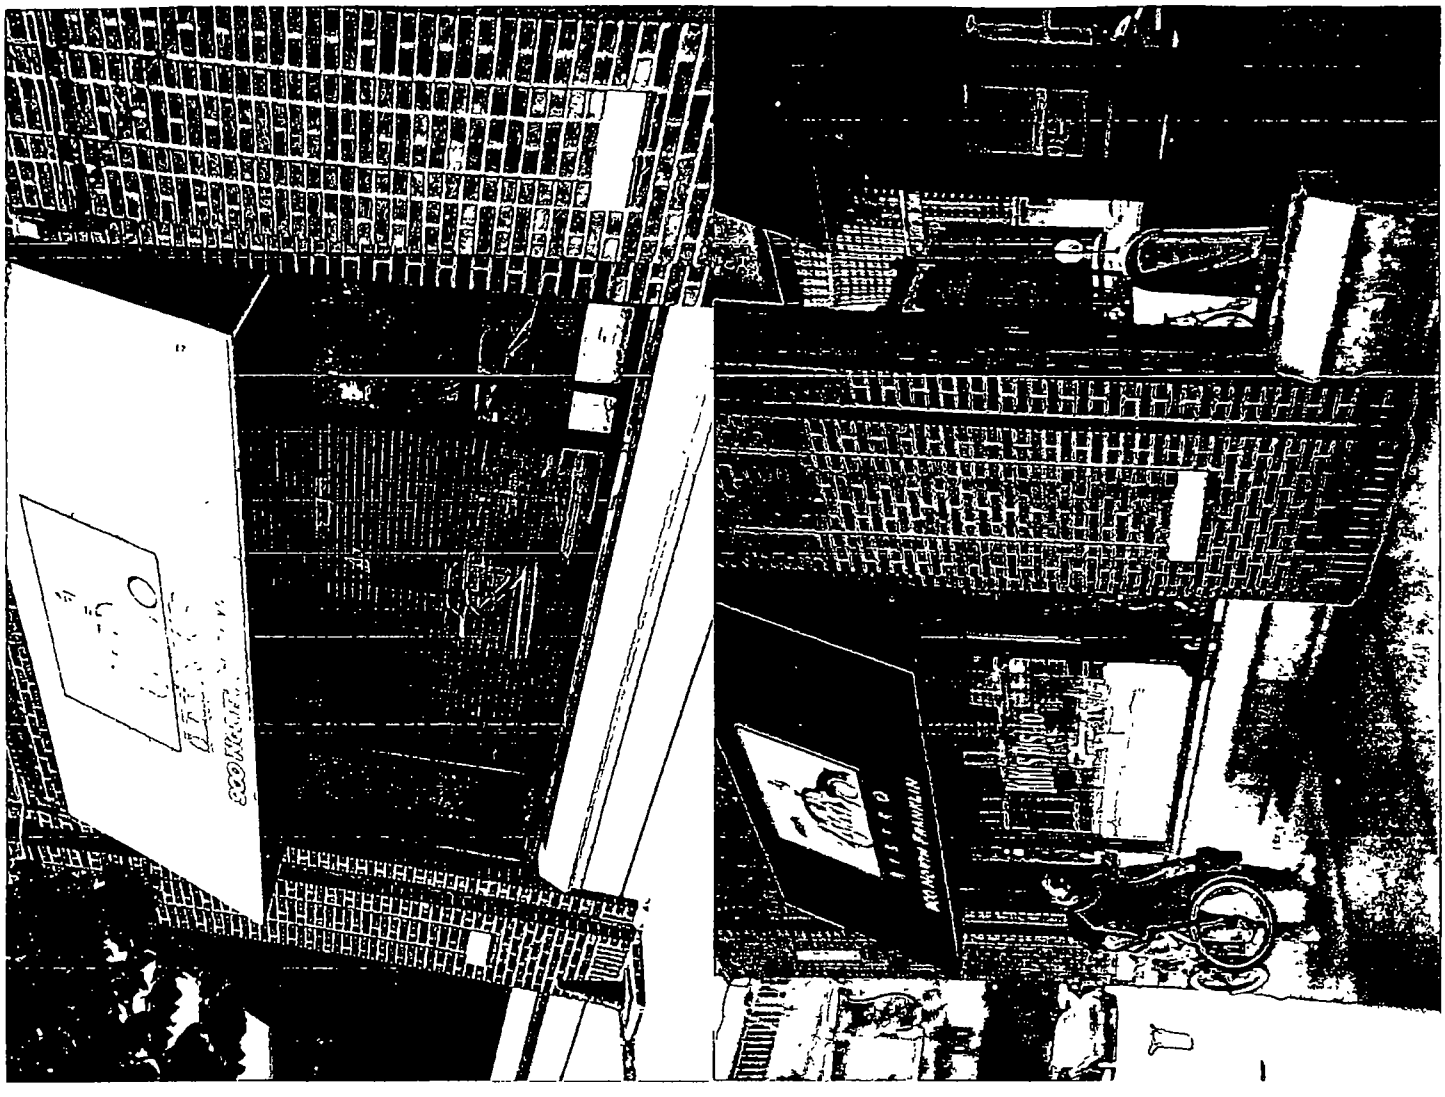
BENJAMIN FRANKLIN

City of Chicago

O2014-7294

Office of the City Clerk

Document Tracking Sheet

Meeting Date:	9/10/2014
Sponsor(s):	Burnett (27)
Type:	Ordinance
Title:	Awning(s) for OK Heating & Cooling, Inc.
Committee(s) Assignment:	Committee on Transportation and Public Way

ORDINANCE
OK HEATING & COOLING INC
Acct. No. 270083 - 1
Permit No. 1114810

Be It Ordained by the City Council of the City of Chicago:

SECTION 1. Permission and authority are hereby given and granted to OK HEATING & COOLING INC, upon the terms and subject to the conditions of this ordinance to maintain and use, as now constructed, one (1) Awning(s) projecting over the public right-of-way adjacent to its premises known as 446 N. Western Ave..

Said Awning(s) at 446 N. WESTERN measure(s):
One (1) at eighteen point four two (18.42) feet in length, and five point five (5.5) feet in width for a total of one hundred one point three one (101.31) square feet.

The location of said privilege shall be as shown on prints kept on file with the Department of Business Affairs and Consumer Protection and the Office of the City Clerk.

Said privilege shall be constructed in accordance with plans and specifications approved by the Zoning Department - Signs.

This grant of privilege in the public way shall be subject to the provisions of Section 10-28-015 and all other required provisions of the Municipal Code of Chicago.

The grantee shall pay to the City of Chicago as compensation for the privilege #1114810 herein granted the sum of fifty ($50.00) per annum in advance.

A 25% penalty will be added for payments received after due date.

The permit holder agrees to hold the City of Chicago harmless for any damage, relocation or replacement costs associated with damage, relocation or removal of private property caused by the City performing work in the public way.

Authority herein given and granted for a period of five (5) years from and after 04/22/2014.

Alderman _____

Walter Burnett Jr. 27th Ward

446 N. Western Ave.
Chicago, Il. 60612

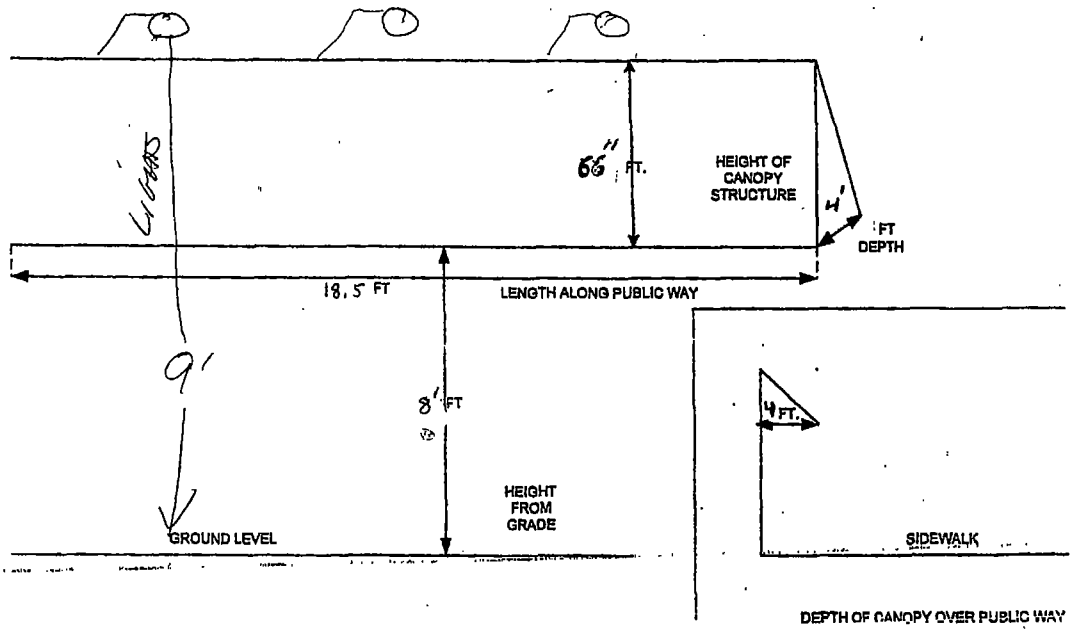

10/10/2008 08:22 FAX 312 747 9018 DBA INVESTGATIONS*** 004

City of Chicago

O2014-7391

Office of the City Clerk

Document Tracking Sheet

Meeting Date:	9/10/2014
Sponsor(s):	Ervin (28)
Type:	Ordinance
Title:	Awning(s) for Pompei Bakery
Committee(s) Assignment:	Committee on Transportation and Public Way

ORDINANCE
POMPEI BAKERY
Acct. No. 63164 - 3
Permit No. 1114454

Be It Ordained by the City Council of the City of Chicago:

SECTION 1. Permission and authority are hereby given and granted to POMPEI BAKERY, upon the terms and subject to the conditions of this ordinance to maintain and use, as now constructed, two (2) Awning(s) projecting over the public right-of-way adjacent to its premises known as 1531 W. Taylor St..

Said Awning(s) at ALLEY WAY measure(s):
One (1) at sixteen point six (16.6) feet in length, and two (2) feet in width for a total of thirty-three point two (33.2) square feet.

Said Awning(s) at W. TATLOR measure(s):
One (1) at sixteen (16) feet in length, and three point four (3.4) feet in width for a total of fifty-four point four (54.4) square feet.

The location of said privilege shall be as shown on prints kept on file with the Department of Business Affairs and Consumer Protection and the Office of the City Clerk.

Said privilege shall be constructed in accordance with plans and specifications approved by the Zoning Department - Signs.

This grant of privilege in the public way shall be subject to the provisions of Section 10-28-015 and all other required provisions of the Municipal Code of Chicago.

The grantee shall pay to the City of Chicago as compensation for the privilege #1114454 herein granted the sum of one hundred ($100.00) per annum in advance.

A 25% penalty will be added for payments received after due date.

The permit holder agrees to hold the City of Chicago harmless for any damage, relocation or replacement costs associated with damage, relocation or removal of private property caused by the City performing work in the public way.

Authority herein given and granted for a period of five (5) years from and after 06/28/2014

Alderman

Jason Ervin 28th Ward

Pompeí
Est 1909

ALLEY - SIDE DOOR (HANDICAPPED)

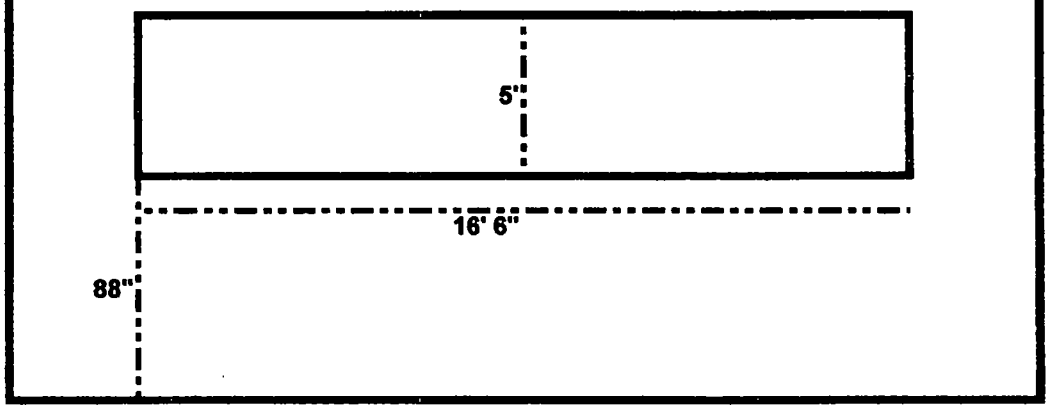

TAYLOR - FRONT DOOR

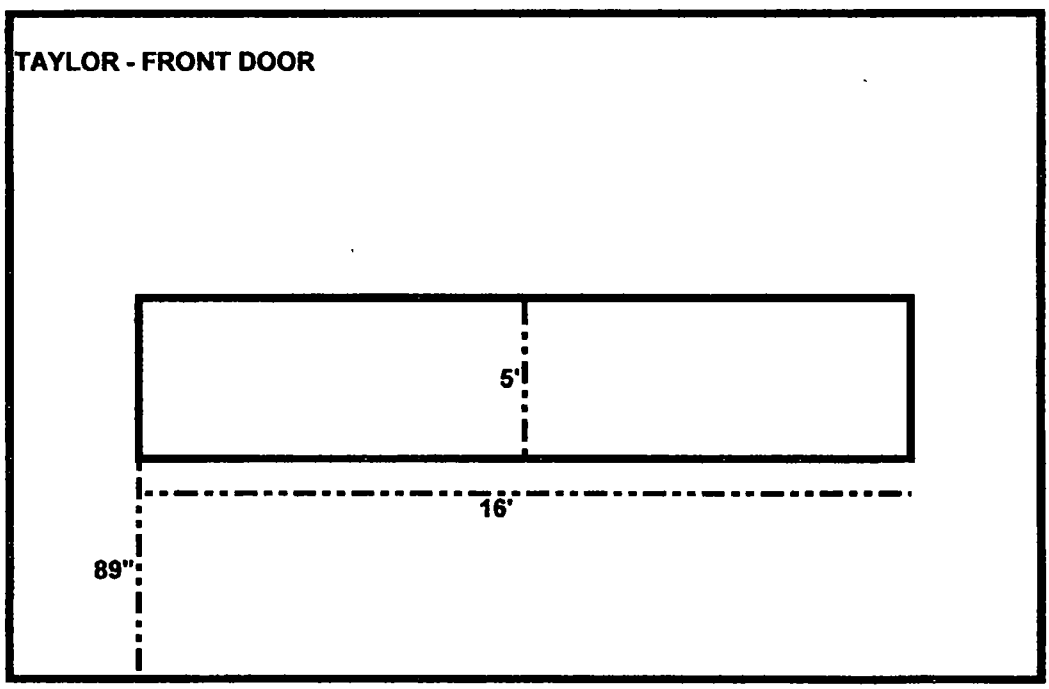

City of Chicago

O2014-7395

Office of the City Clerk

Document Tracking Sheet

Meeting Date:	9/10/2014
Sponsor(s):	Graham (29)
Type:	Ordinance
Title:	Awning(s) for Magic Touch
Committee(s) Assignment:	Committee on Transportation and Public Way

ORDINANCE
MAGIC TOUCH
Acct. No. 37474 - 2
Permit No. 1114145

Be It Ordained by the City Council of the City of Chicago:

SECTION 1. Permission and authority are hereby given and granted to MAGIC TOUCH, upon the terms and subject to the conditions of this ordinance to maintain and use, as now constructed, one (1) Awning(s) projecting over the public right-of-way adjacent to its premises known as 6210 W. Grand Ave..

Said Awning(s) at W GRAND AVE measure(s):
One (1) at twenty (20) feet in length, and three (3) feet in width for a total of sixty (60) square feet.

The location of said privilege shall be as shown on prints kept on file with the Department of Business Affairs and Consumer Protection and the Office of the City Clerk.

Said privilege shall be constructed in accordance with plans and specifications approved by the Zoning Department - Signs.

This grant of privilege in the public way shall be subject to the provisions of Section 10-28-015 and all other required provisions of the Municipal Code of Chicago.

The grantee shall pay to the City of Chicago as compensation for the privilege #1114145 herein granted the sum of fifty ($50.00) per annum in advance.

A 25% penalty will be added for payments received after due date.

The permit holder agrees to hold the City of Chicago harmless for any damage, relocation or replacement costs associated with damage, relocation or removal of private property caused by the City performing work in the public way.

Authority herein given and granted for a period of five (5) years from and after 07/29/2014.

Alderman 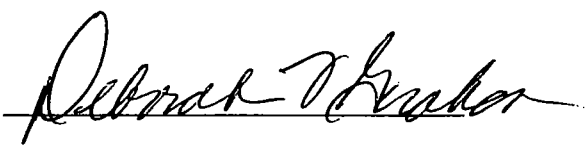

Deborah Graham 29th Ward

6210 W Grand Ave.

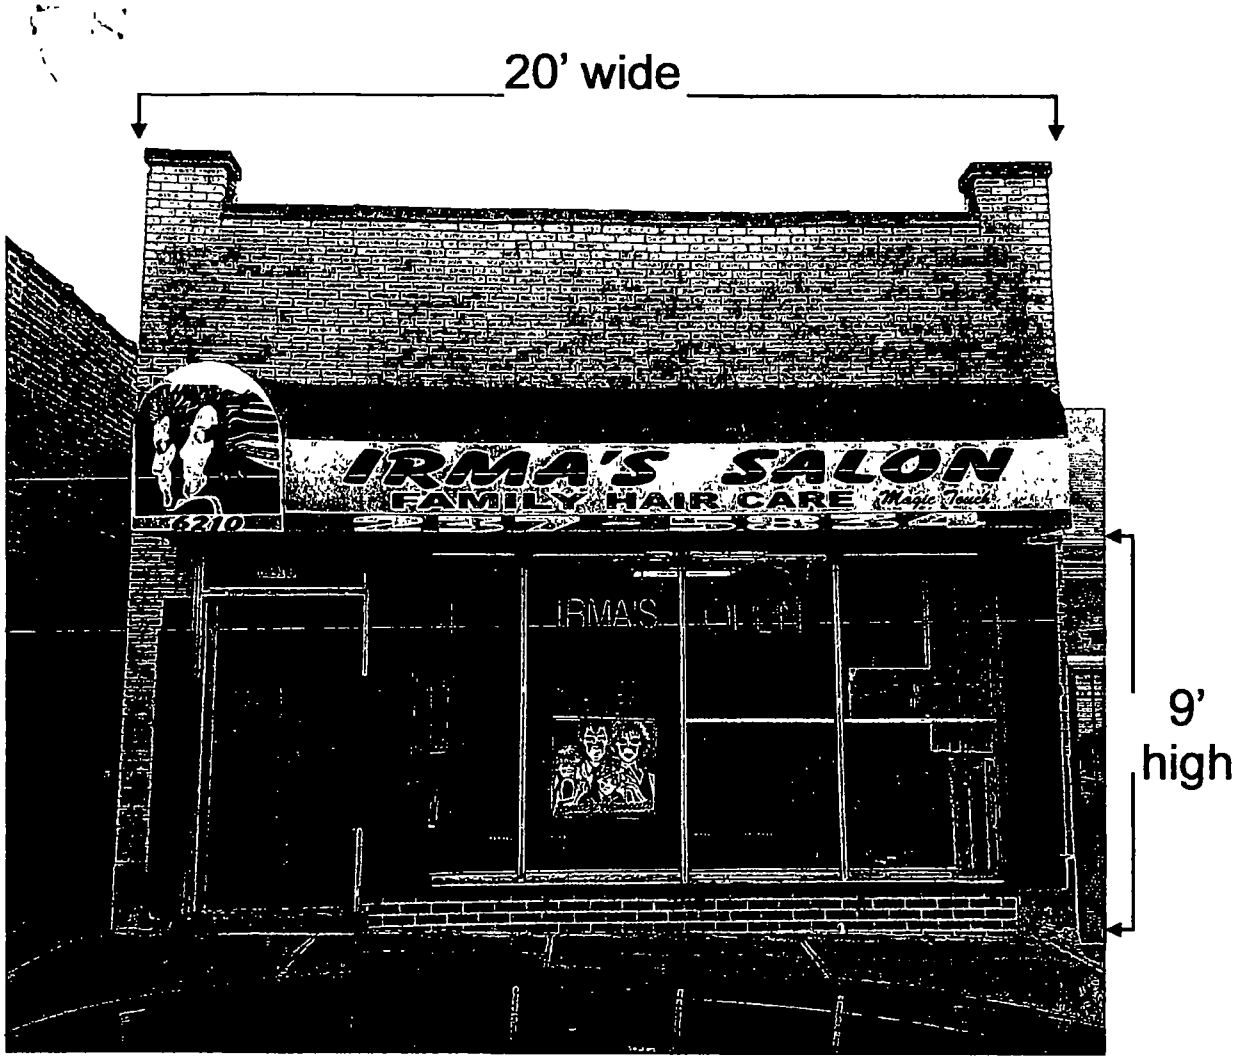

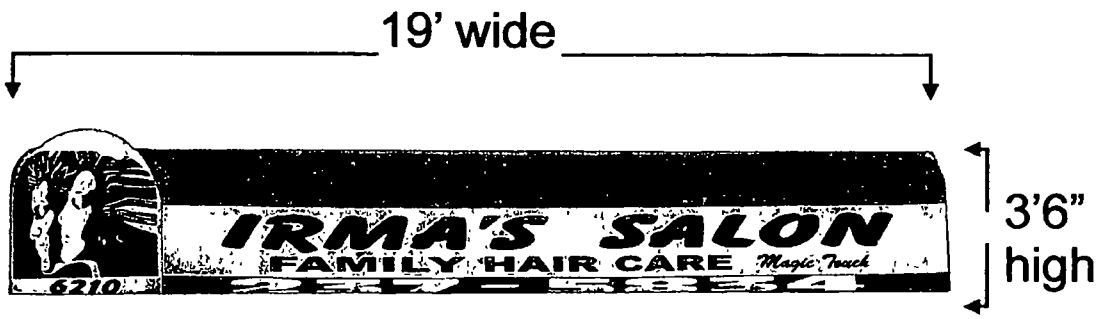

Department of Business Affairs and Consumer Protection
Small Business Center - Public Way Use Unit
City Hall - 121 N. LaSalle Street, Room 800 • Chicago, IL 60602
(312)-74-GOBIZ (312-744-6249) • (312) 744-1944 (TTY)
http://www.cityofchicago.org/bacp

07/30/2014

Alderman **Deborah Graham**
Ward # **29**
City of Chicago
City Hall, Room **300**
121 North LaSalle Street
Chicago, Illinois 60602

Re: An ordinance to use and maintain a portion of the public right-of-way for **one (1) awning(s)** for **MAGIC TOUCH**, adjacent to the premises known as **6210 W. Grand Ave.**.

Dear Alderman **Deborah Graham**:

The applicant referenced above has requested the use of the public right-of-way for a **awning(s)**. An ordinance has been prepared by the Department of Business Affairs and Consumer Protection – Small Business Center - Public Way Use Unit for presentation to the City Council. Because this request was made for properties located in your ward, as approved by you as per the attached, I respectfully request that you introduce the attached ordinance at the next City Council meeting.

If you have any questions regarding this ordinance, please contact Anthony Bertuca at (312) 744-5506.

Department of Business Affairs and Consumer Protection

City of Chicago

O2014-7398

Office of the City Clerk

Document Tracking Sheet

Meeting Date:	9/10/2014
Sponsor(s):	Reboyras (30)
Type:	Ordinance
Title:	Awning(s) for Andrew's Caramel Apples
Committee(s) Assignment:	Committee on Transportation and Public Way

ORDINANCE
ANDREW'S CARMEL APPLES
Acct. No. 26682 - 1
Permit No. 1111810

Be It Ordained by the City Council of the City of Chicago:

SECTION 1. Permission and authority are hereby given and granted to ANDREW'S CARMEL APPLES, upon the terms and subject to the conditions of this ordinance to maintain and use, as now constructed, one (1) Awning(s) projecting over the public right-of-way adjacent to its premises known as 5001 W. Belmont Ave..

Said Awning(s) at W Belmont Ave measure(s):
One (1) at twelve point eight three (12.83) feet in length, and three point one seven (3.17) feet in width for a total of forty point six seven (40.67) square feet.

The location of said privilege shall be as shown on prints kept on file with the Department of Business Affairs and Consumer Protection and the Office of the City Clerk.

Said privilege shall be constructed in accordance with plans and specifications approved by the Zoning Department - Signs.

This grant of privilege in the public way shall be subject to the provisions of Section 10-28-015 and all other required provisions of the Municipal Code of Chicago.

The grantee shall pay to the City of Chicago as compensation for the privilege #1111810 herein granted the sum of fifty ($50.00) per annum in advance.

A 25% penalty will be added for payments received after due date.

The permit holder agrees to hold the City of Chicago harmless for any damage, relocation or replacement costs associated with damage, relocation or removal of private property caused by the City performing work in the public way.

Authority herein given and granted for a period of five (5) years from and after 01/13/2014.

Alderman _____

Ariel Reboyras 30th Ward

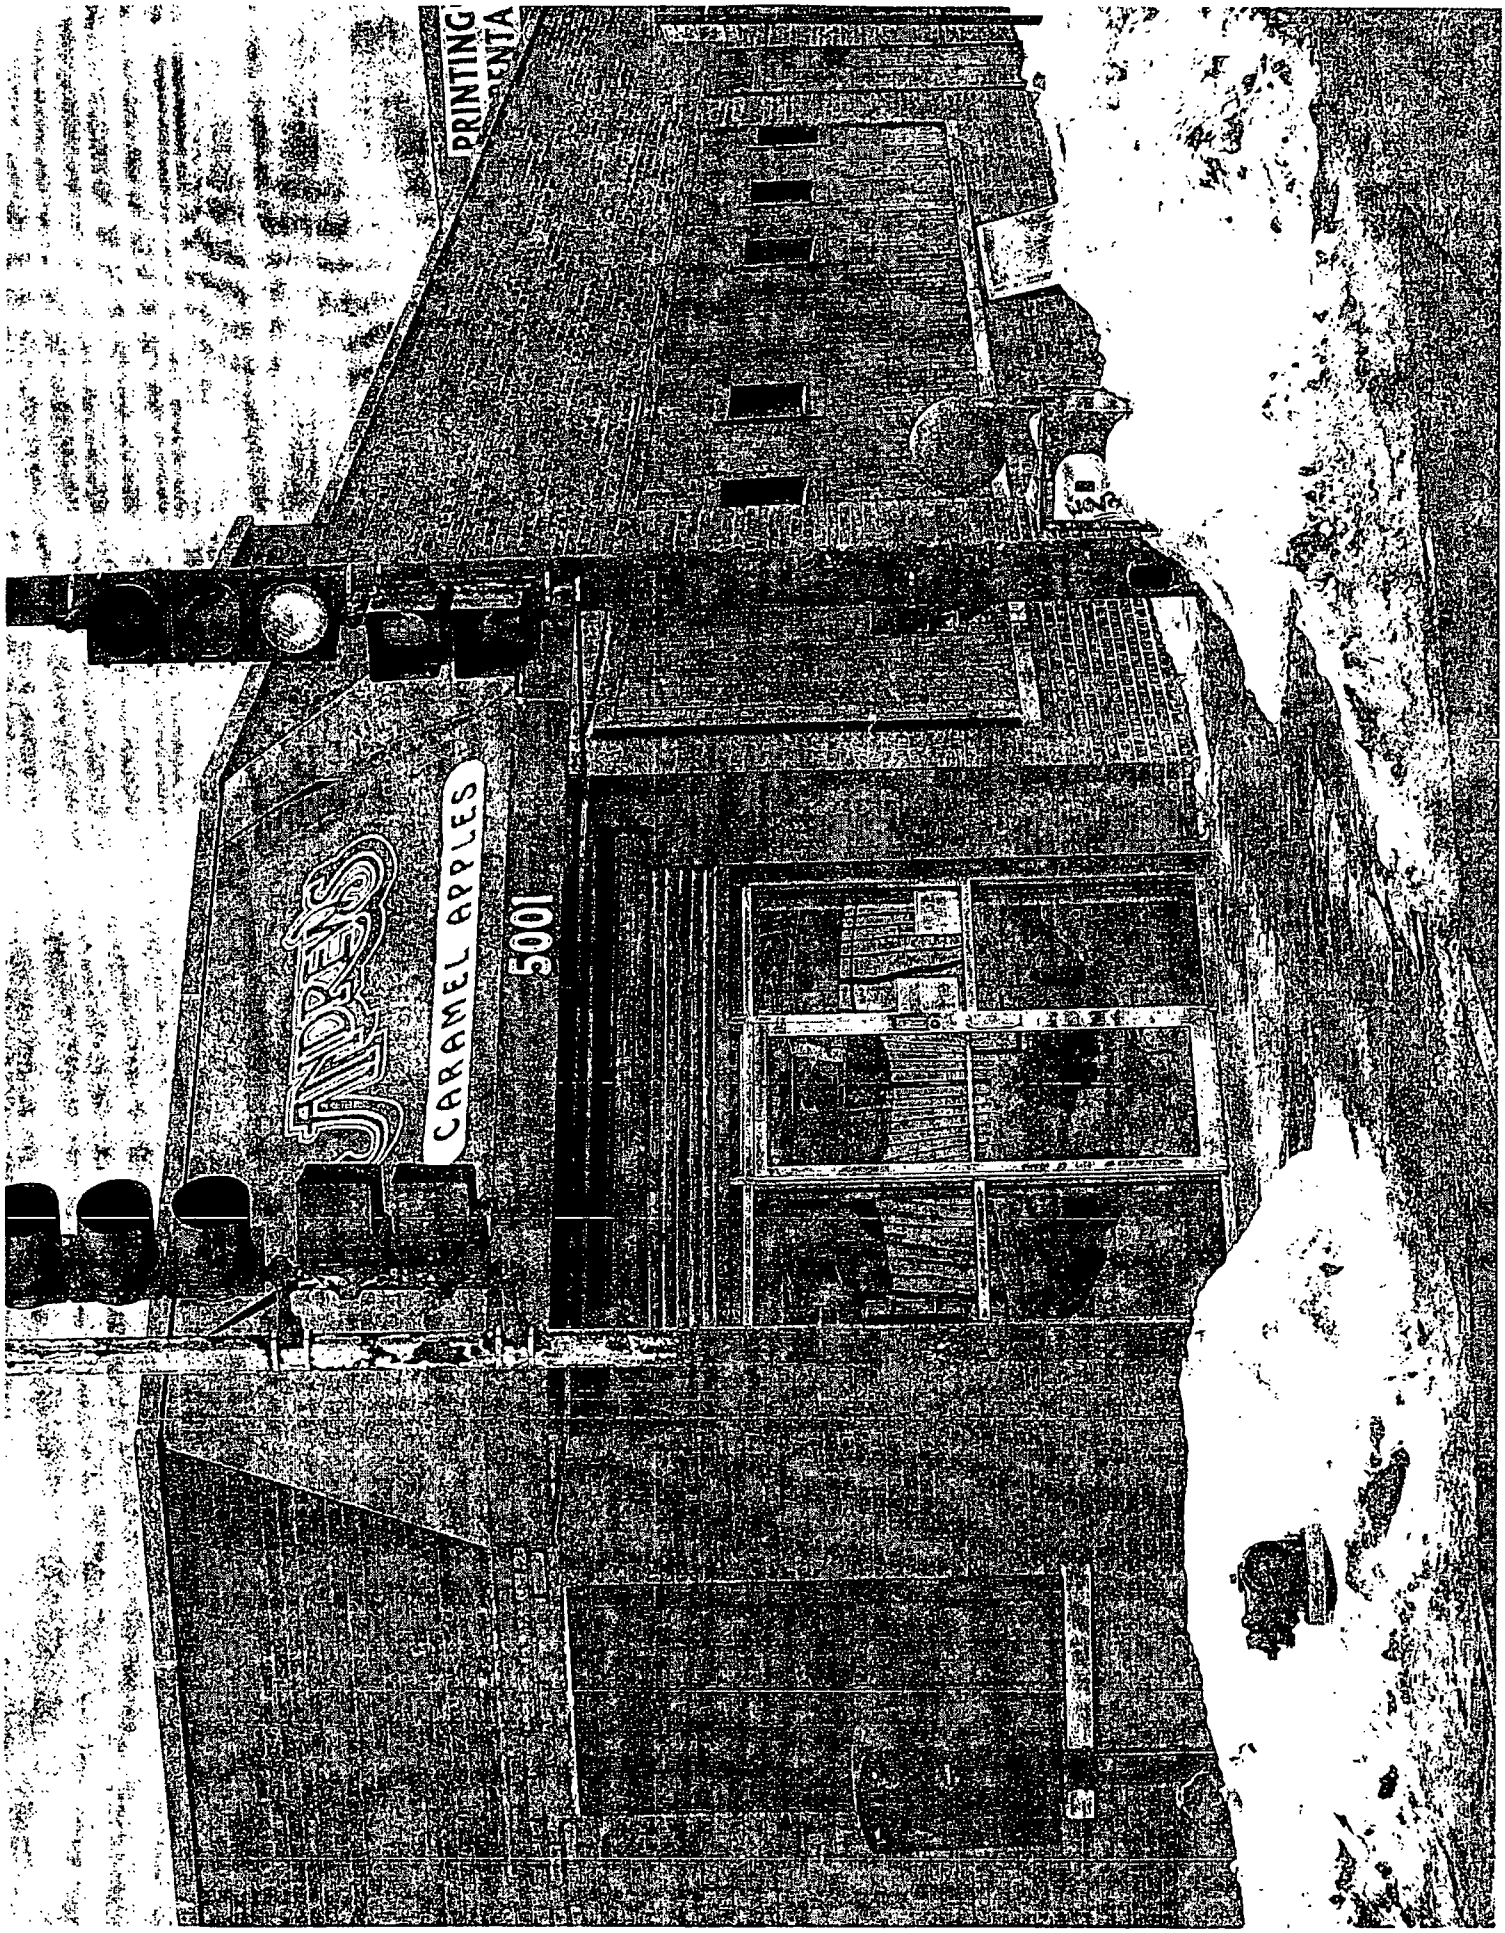
PRINTING
CARAMEL APPLES
5001

Department of Business Affairs and Consumer Protection
Small Business Center - Public Way Use Unit
City Hall - 121 N. LaSalle Street, Room 800 • Chicago, IL 60602
(312)-74-GOBIZ (312-744-6249) • (312) 744-1944 (TTY)
http://www.cityofchicago.org/bacp

09/10/2014

Alderman **Ariel Reboyras**
Ward # **30**
City of Chicago
City Hall, Room **203**
121 North LaSalle Street
Chicago, Illinois 60602

Re: An ordinance to use and maintain a portion of the public right-of-way for **one (1) awning(s)** for **ANDREW'S CARMEL APPLES**, adjacent to the premises known as **5001 W. Belmont Ave.**.

Dear Alderman **Ariel Reboyras**:

The applicant referenced above has requested the use of the public right-of-way for a **awning(s)**. An ordinance has been prepared by the Department of Business Affairs and Consumer Protection – Small Business Center - Public Way Use Unit for presentation to the City Council. Because this request was made for properties located in your ward, as approved by you as per the attached, I respectfully request that you introduce the attached ordinance at the next City Council meeting.

If you have any questions regarding this ordinance, please contact Anthony Bertuca at (312) 744-5506.

Department of Business Affairs and Consumer Protection

City of Chicago

O2014-7401

Office of the City Clerk

Document Tracking Sheet

Meeting Date:	9/10/2014
Sponsor(s):	Reboyras (30)
Type:	Ordinance
Title:	Awning(s) for Foremost Liquors
Committee(s) Assignment:	Committee on Transportation and Public Way

ORDINANCE
FOREMOST LIQUORS
Acct. No. 32666 - 1
Permit No. 1114840

Be It Ordained by the City Council of the City of Chicago:

SECTION 1. Permission and authority are hereby given and granted to FOREMOST LIQUORS, upon the terms and subject to the conditions of this ordinance to maintain and use, as now constructed, one (1) Awning(s) projecting over the public right-of-way adjacent to its premises known as 6107-11 W. Diversey Ave..

Said Awning(s) at W. Diversey Avenue measure(s):
One (1) at thirty-one point five (31.5) feet in length, and two (2) feet in width for a total of sixty-three (63) square feet.

The location of said privilege shall be as shown on prints kept on file with the Department of Business Affairs and Consumer Protection and the Office of the City Clerk.

Said privilege shall be constructed in accordance with plans and specifications approved by the Zoning Department - Signs.

This grant of privilege in the public way shall be subject to the provisions of Section 10-28-015 and all other required provisions of the Municipal Code of Chicago.

The grantee shall pay to the City of Chicago as compensation for the privilege #1114840 herein granted the sum of fifty-six dollars and fifty cents ($56.50) per annum in advance.

A 25% penalty will be added for payments received after due date.

The permit holder agrees to hold the City of Chicago harmless for any damage, relocation or replacement costs associated with damage, relocation or removal of private property caused by the City performing work in the public way.

Authority herein given and granted for a period of five (5) years from and after 07/26/2014.

Alderman _____

Ariel Reboyras 30th Ward

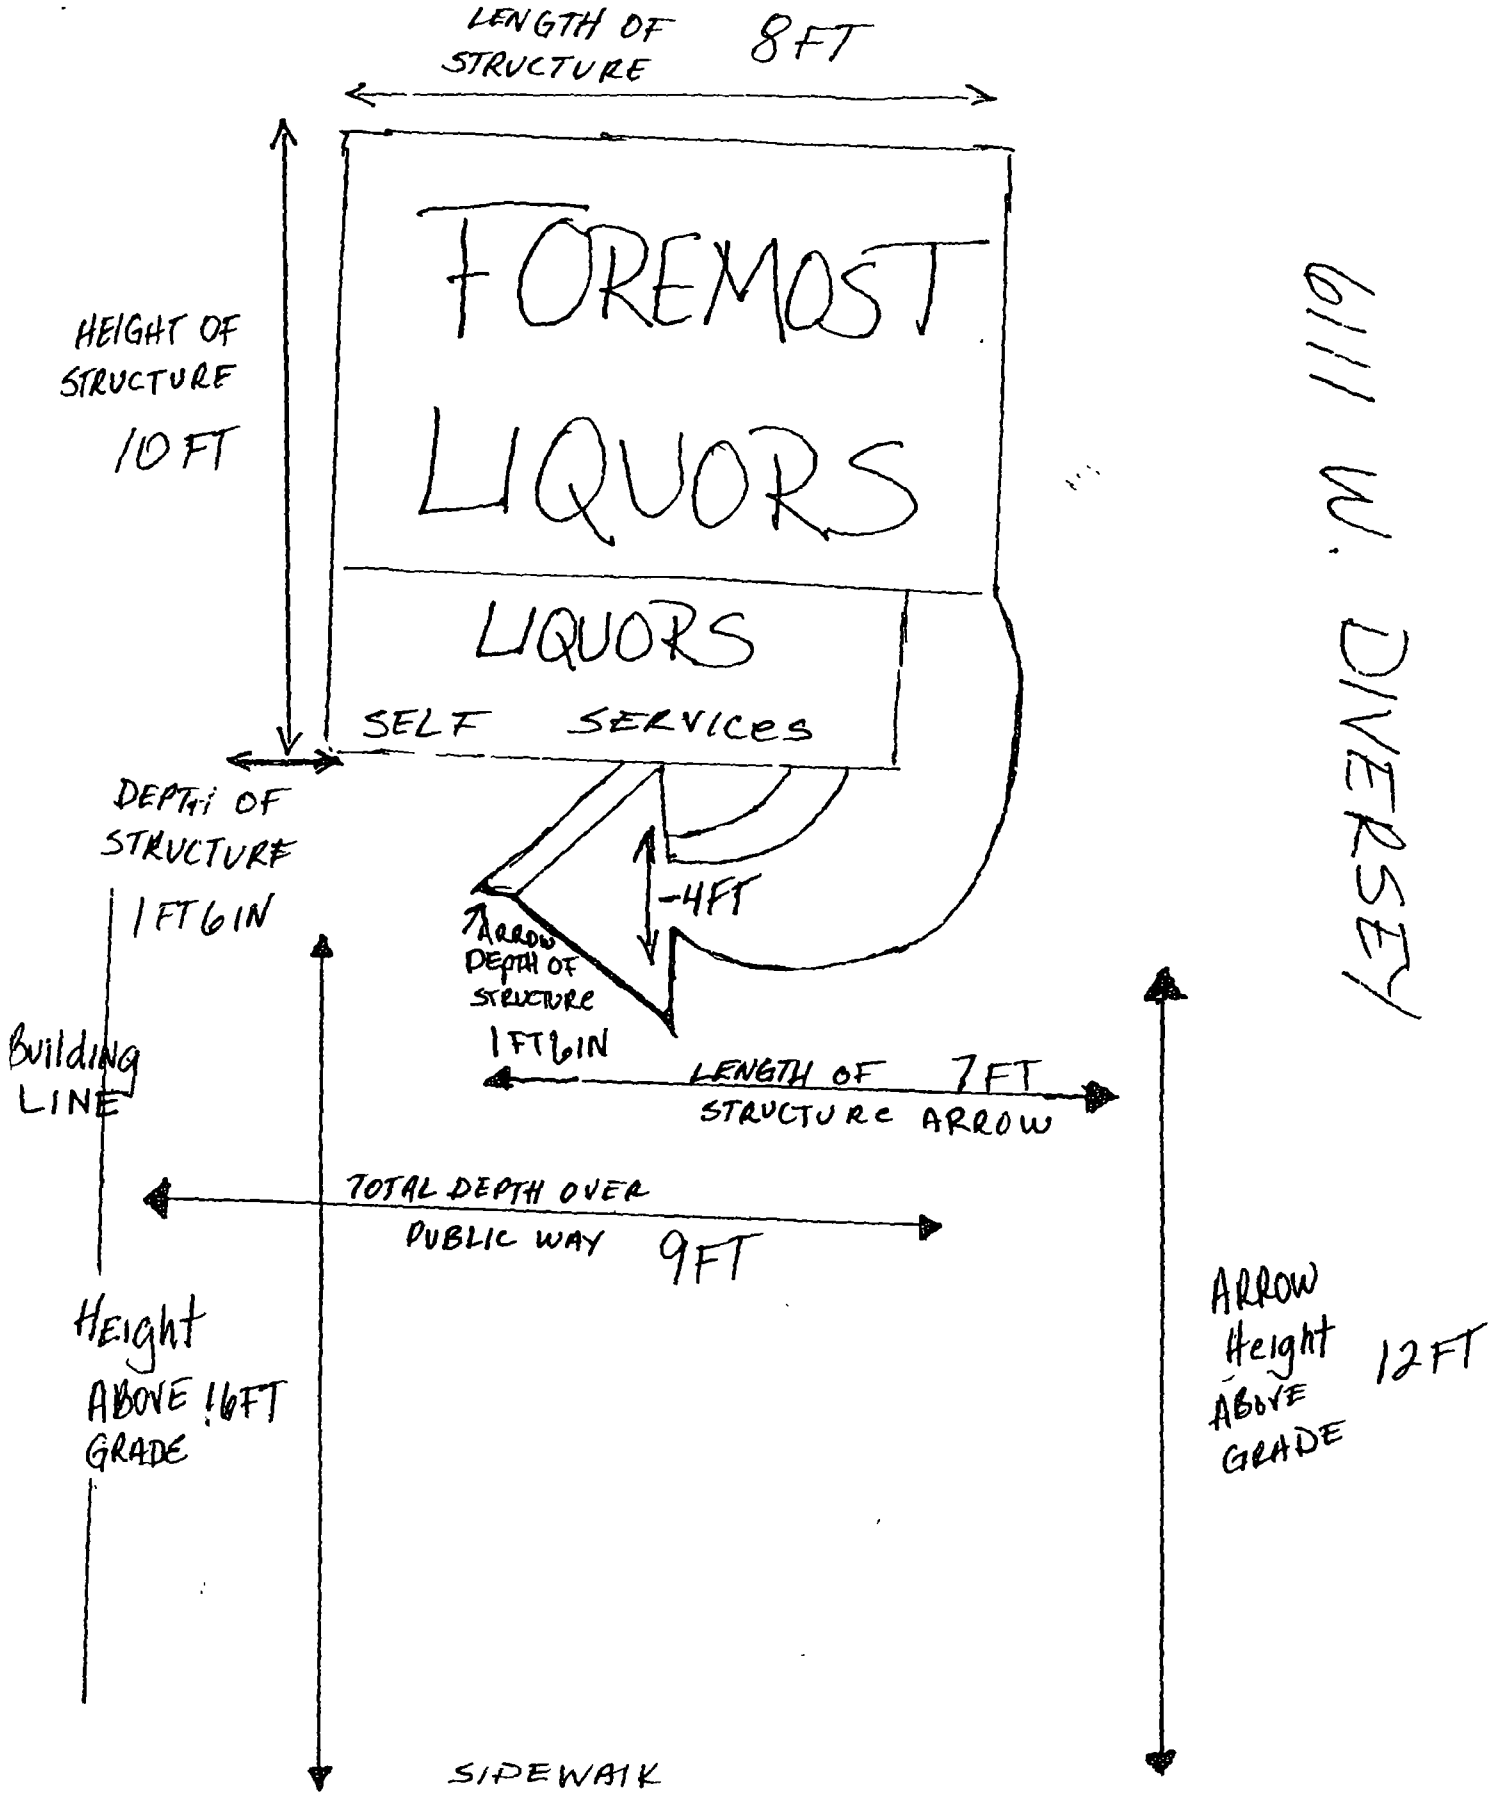
LENGTH OF STRUCTURE 8FT
FOREMOST LIQUORS
LIQUORS
SELF SERVICES
HEIGHT OF STRUCTURE 10 FT
DEPTH OF STRUCTURE 1FT 6IN
4FT
ARROW DEPTH OF STRUCTURE 1FT 6IN
LENGTH OF STRUCTURE ARROW 7FT
Building LINE
TOTAL DEPTH OVER PUBLIC WAY 9FT
Height ABOVE GRADE 16FT
ARROW Height ABOVE GRADE 12FT
SIDEWALK
6111 W. DIVERSEY

Department of Business Affairs and Consumer Protection
Small Business Center- Public Way Use Unit
City Hall - 121 N. LaSalle Street Room 800 • Chicago, IL 60602
(312)-74-GOBIZ (312-744-6249) • (312) 744-1944 (TTY)
http://www.cityofchicago.org/bacp

09/10/2014

Alderman **Ariel Reboyras**
Ward # **30**
City of Chicago
City Hall, Room **203**
121 North LaSalle Street
Chicago, Illinois 60602

Re: An ordinance to use and maintain a portion of the public right-of-way for **one (1) awning(s)** for **FOREMOST LIQUORS**, adjacent to the premises known as **6107-11 W. Diversey Ave.**.

Dear Alderman **Ariel Reboyras**:

The applicant referenced above has requested the use of the public right-of-way for a **awning(s)**. An ordinance has been prepared by the Department of Business Affairs and Consumer Protection – Small Business Center - Public Way Use Unit for presentation to the City Council. Because this request was made for properties located in your ward, as approved by you as per the attached, I respectfully request that you introduce the attached ordinance at the next City Council meeting.

If you have any questions regarding this ordinance, please contact Anthony Bertuca at (312) 744-5506.

Department of Business Affairs and Consumer Protection

City of Chicago

O2014-7402

Office of the City Clerk

Document Tracking Sheet

Meeting Date:	9/10/2014
Sponsor(s):	Reboyras (30)
Type:	Ordinance
Title:	Awning(s) for Fresh Market Place
Committee(s) Assignment:	Committee on Transportation and Public Way

ORDINANCE
FRESH MARKET PLACE
Acct. No. 266140 - 1
Permit No. 1114691

Be It Ordained by the City Council of the City of Chicago:

SECTION 1. Permission and authority are hereby given and granted to FRESH MARKET PLACE, upon the terms and subject to the conditions of this ordinance to maintain and use, as now constructed, six (6) Awning(s) projecting over the public right-of-way adjacent to its premises known as 2600 N. Central Ave..

Said Awning(s) at N CENTRAL AVE measure(s):
One (1) at fifteen point two five (15.25) feet in length, and two point three three (2.33) feet in width for a total of thirty-five point five three (35.53) square feet.

Said Awning(s) at N CENTRAL AVE measure(s):
One (1) at fifteen point two five (15.25) feet in length, and two point three three (2.33) feet in width for a total of thirty-five point five three (35.53) square feet.

Said Awning(s) at N CENTRAL AVE measure(s):
One (1) at fifteen point two five (15.25) feet in length, and two point three three (2.33) feet in width for a total of thirty-five point five three (35.53) square feet.

Said Awning(s) at N CENTRAL AVE measure(s):
One (1) at six point three three (6.33) feet in length, and two point three three (2.33) feet in width for a total of fourteen point seven five (14.75) square feet.

Said Awning(s) at N CENTRAL AVE measure(s):
One (1) at six point three three (6.33) feet in length, and two point three three (2.33) feet in width for a total of fourteen point seven five (14.75) square feet.

Said Awning(s) at N CENTRAL AVE measure(s):
One (1) at six point three three (6.33) feet in length, and two point three three (2.33) feet in width for a total of fourteen point seven five (14.75) square feet.

The location of said privilege shall be as shown on prints kept on file with the Department of Business Affairs and Consumer Protection and the Office of the City Clerk.

Said privilege shall be constructed in accordance with plans and specifications approved by the Zoning Department - Signs.

This grant of privilege in the public way shall be subject to the provisions of Section 10-28-015 and all other required provisions of the Municipal Code of Chicago.

The grantee shall pay to the City of Chicago as compensation for the privilege #1114691 herein granted the sum of one hundred seventy-five ($175.00) per annum in advance.

A 25% penalty will be added for payments received after due date.

The permit holder agrees to hold the City of Chicago harmless for any damage, relocation or replacement costs associated with damage, relocation or removal of private property caused by the City performing work in the public way.

Authority herein given and granted for a period of five (5) years from and after 04/22/2014.

Alderman

Ariel Reboyras 30th Ward

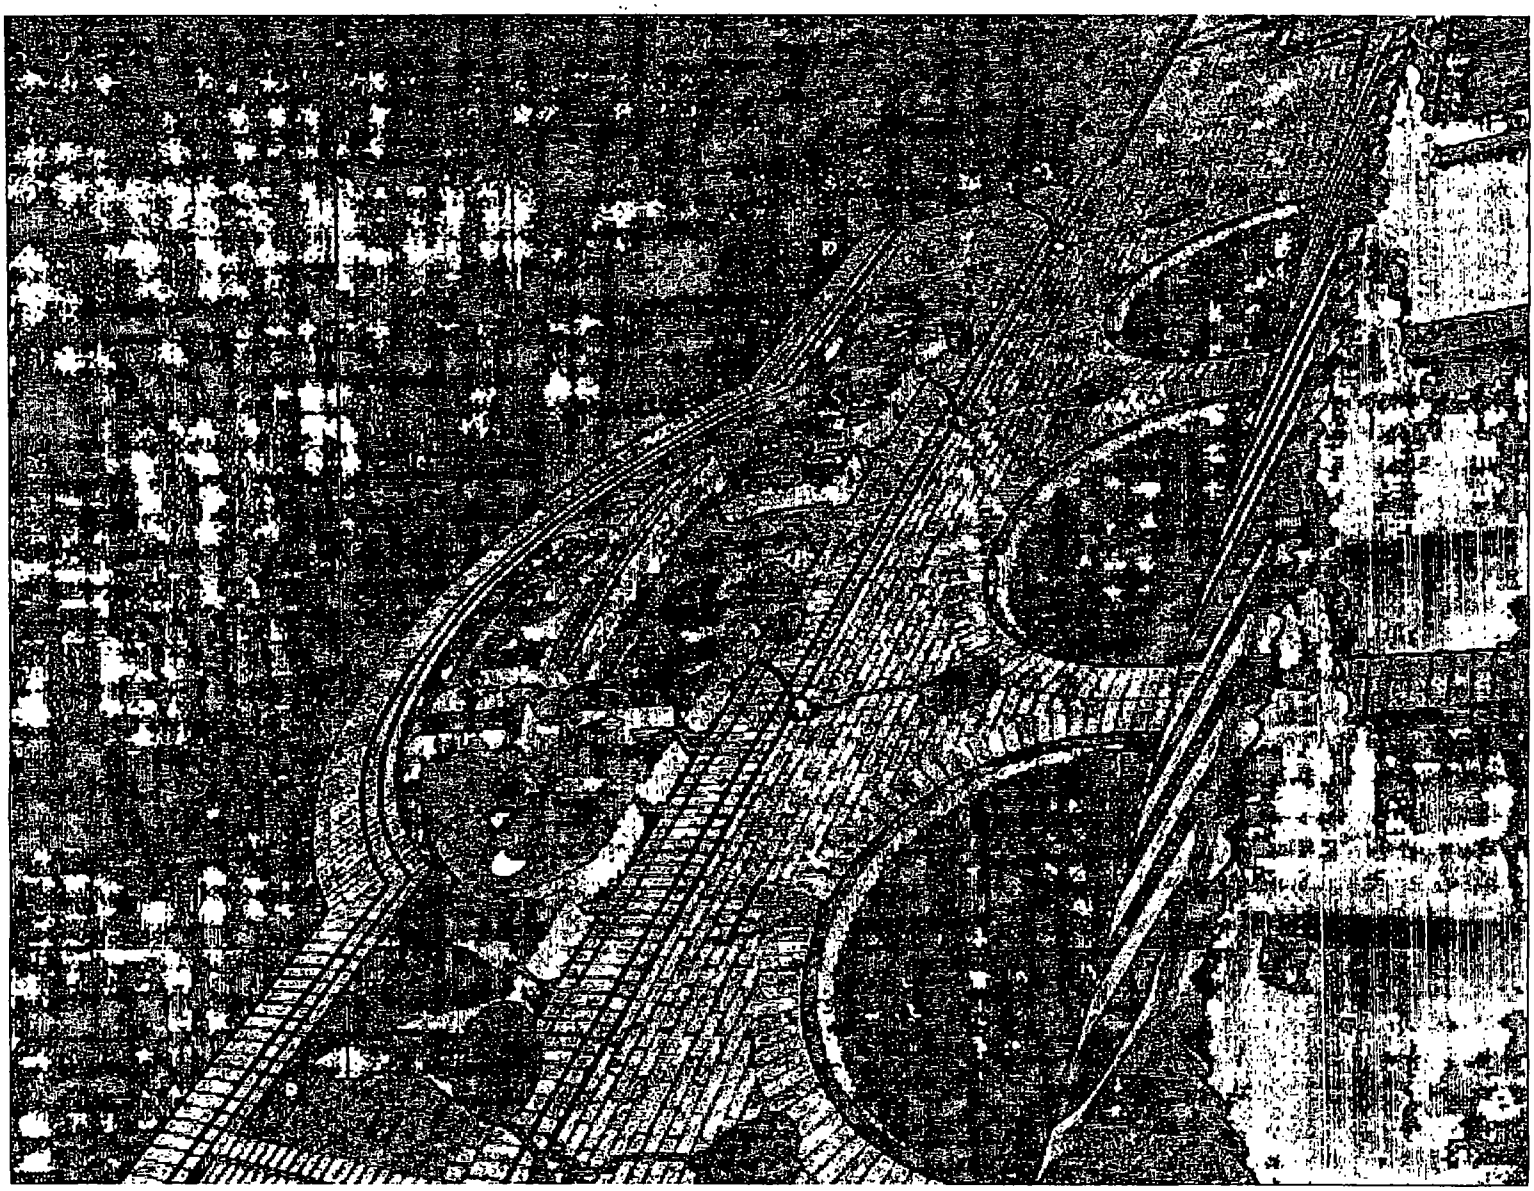

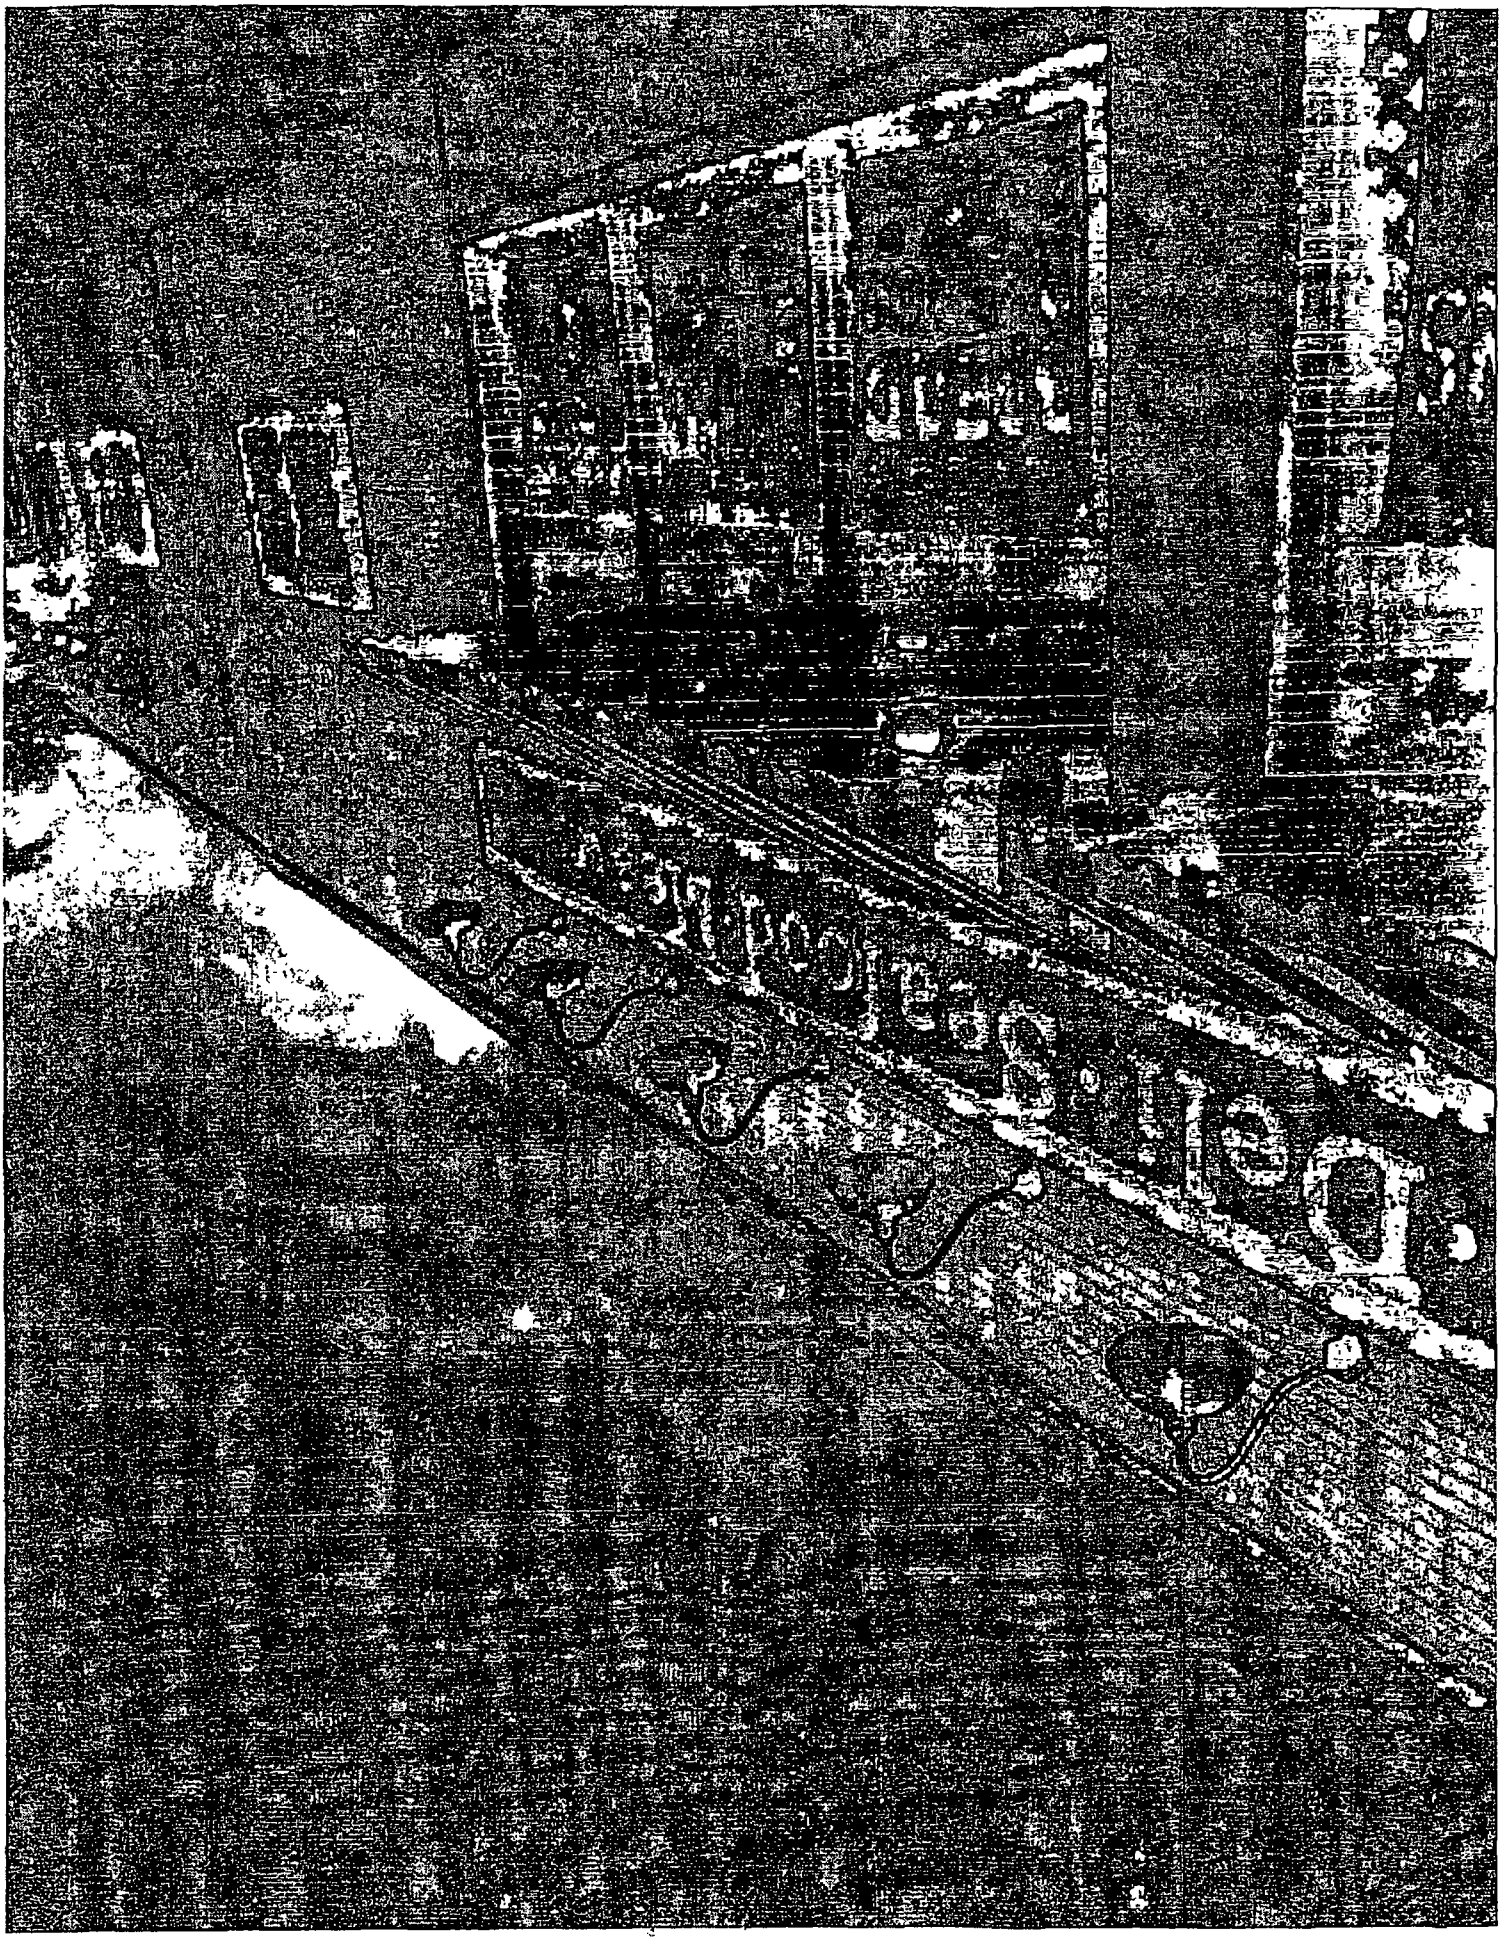

Department of Business Affairs and Consumer Protection
Small Business Center - Public Way Use Unit
City Hall - 121 N. LaSalle Street, Room 800 • Chicago, IL 60602
(312)-74-GOBIZ (312-744-6249) • (312) 744-1944 (TTY)
http://www.cityofchicago.org/bacp

09/10/2014

Alderman **Ariel Reboyras**
Ward # **30**
City of Chicago
City Hall, Room **203**
121 North LaSalle Street
Chicago, Illinois 60602

Re: An ordinance to use and maintain a portion of the public right-of-way for **six (6) awning(s)** for **FRESH MARKET PLACE**, adjacent to the premises known as **2600 N. Central Ave.**.

Dear Alderman **Ariel Reboyras**:

The applicant referenced above has requested the use of the public right-of-way for a **awning(s)**. An ordinance has been prepared by the Department of Business Affairs and Consumer Protection – Small Business Center - Public Way Use Unit for presentation to the City Council. Because this request was made for properties located in your ward, as approved by you as per the attached, I respectfully request that you introduce the attached ordinance at the next City Council meeting.

If you have any questions regarding this ordinance, please contact Anthony Bertuca at (312) 744-5506.

Department of Business Affairs and Consumer Protection

City of Chicago

O2014-7405

Office of the City Clerk

Document Tracking Sheet

Meeting Date:	9/10/2014
Sponsor(s):	Suarez (31)
Type:	Ordinance
Title:	Awning(s) for Children City Childcare, Inc.
Committee(s) Assignment:	Committee on Transportation and Public Way

ORDINANCE
CHILDREN CITY CHILDCARE, INC.
Acct. No. 323755 - 1
Permit No. 1114373

Be It Ordained by the City Council of the City of Chicago:

SECTION 1. Permission and authority are hereby given and granted to CHILDREN CITY CHILDCARE, INC., upon the terms and subject to the conditions of this ordinance to maintain and use, as now constructed, five (5) Awning(s) projecting over the public right-of-way adjacent to its premises known as 4918-4922 W. Fullerton Ave..

Said Awning(s) at W. FULLERTON measure(s):
Five (5) at fifteen (15) feet in length, and three (3) feet in width for a total of two hundred twenty-five (225) square feet.

The location of said privilege shall be as shown on prints kept on file with the Department of Business Affairs and Consumer Protection and the Office of the City Clerk.

Said privilege shall be constructed in accordance with plans and specifications approved by the Zoning Department - Signs.

This grant of privilege in the public way shall be subject to the provisions of Section 10-28-015 and all other required provisions of the Municipal Code of Chicago.

The grantee shall pay to the City of Chicago as compensation for the privilege #1114373 herein granted the sum of one hundred seventy-five ($175.00) per annum in advance.

A 25% penalty will be added for payments received after due date.

The permit holder agrees to hold the City of Chicago harmless for any damage, relocation or replacement costs associated with damage, relocation or removal of private property caused by the City performing work in the public way.

Authority herein given and granted for a period of five (5) years from and after 04/22/2014.

Alderman _____

Ray Suarez 31st Ward

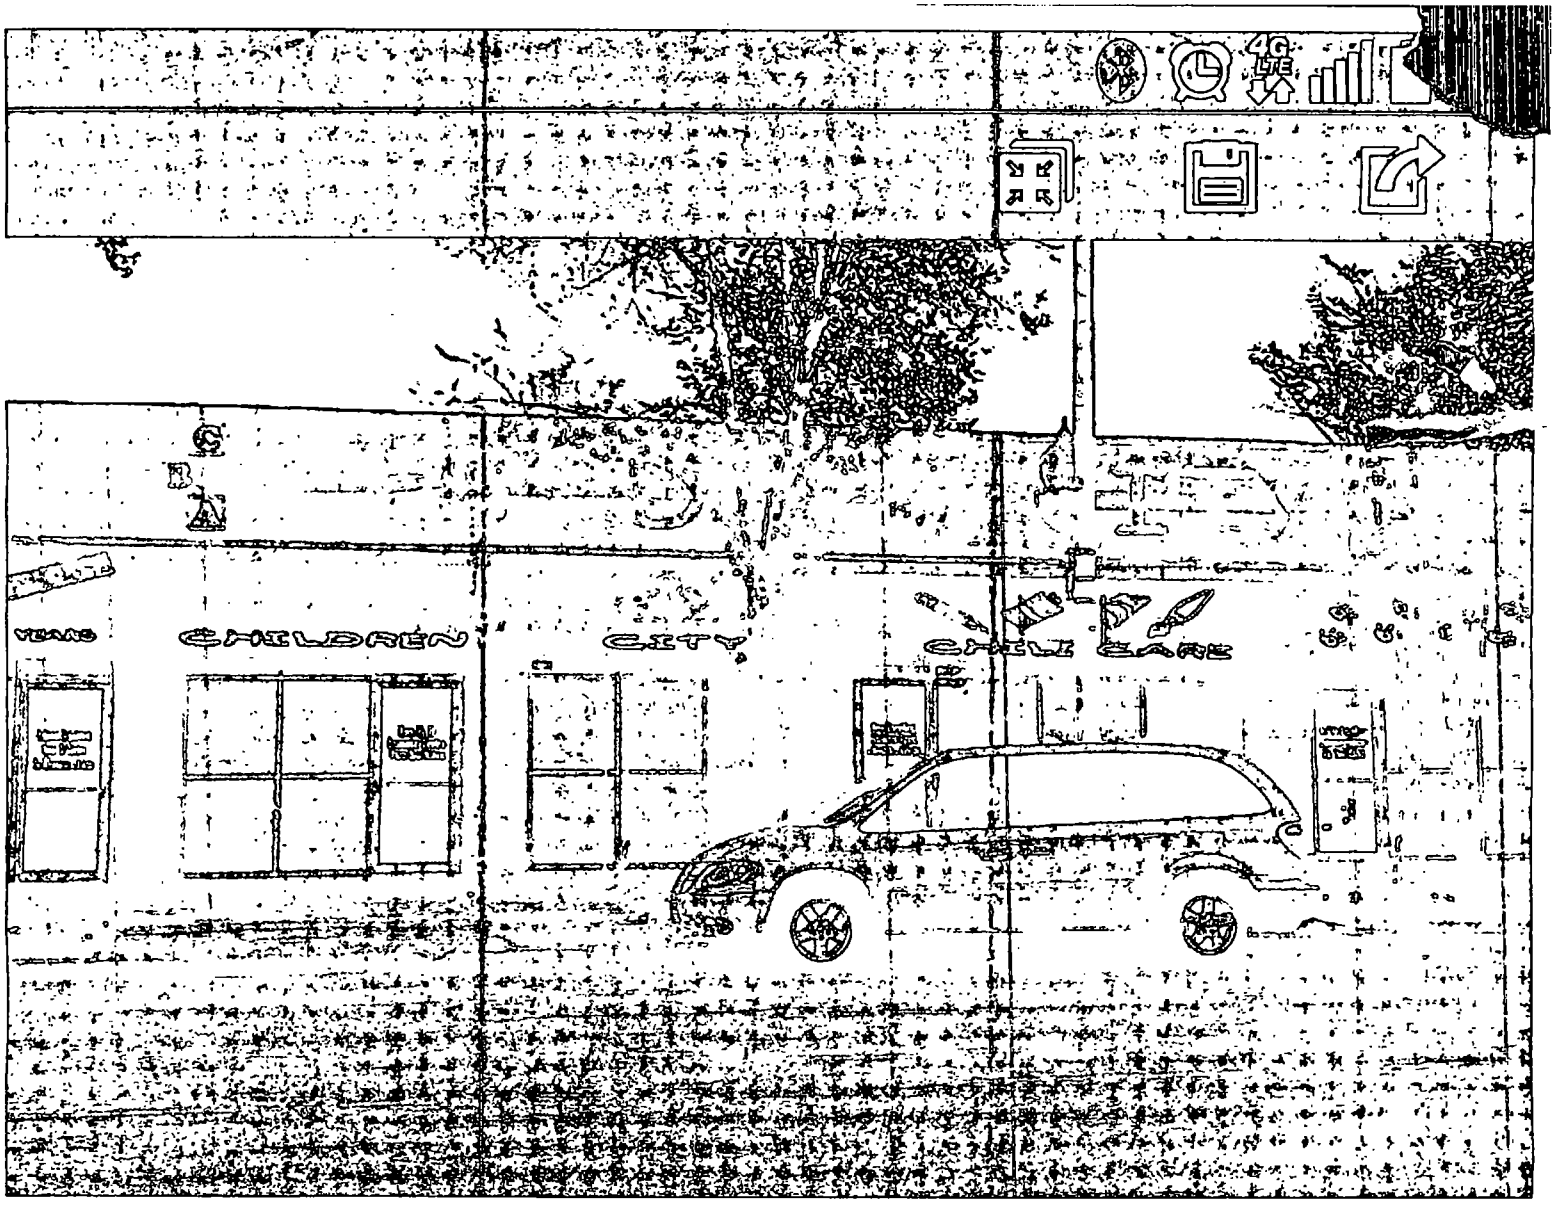
CHILDREN CITY
CHILI BAR

Department of Business Affairs and Consumer Protection
Small Business Center - Public Way Use Unit
City Hall - 121 N. LaSalle Street, Room 800 • Chicago, IL 60602
(312)-74-GOBIZ (312-744-6249) • (312) 744-1944 (TTY)
http://www.cityofchicago.org/bacp

09/10/2014

Alderman **Ray Suarez**
Ward # **31**
City of Chicago
City Hall, Room **203**
121 North LaSalle Street
Chicago, Illinois 60602

Re: An ordinance to use and maintain a portion of the public right-of-way for **five (5) awning(s)** for **CHILDREN CITY CHILDCARE, INC.**, adjacent to the premises known as **4918-4922 W. Fullerton Ave.**.

Dear Alderman **Ray Suarez**:

The applicant referenced above has requested the use of the public right-of-way for a **awning(s)**. An ordinance has been prepared by the Department of Business Affairs and Consumer Protection – Small Business Center - Public Way Use Unit for presentation to the City Council. Because this request was made for properties located in your ward, as approved by you as per the attached, I respectfully request that you introduce the attached ordinance at the next City Council meeting.

If you have any questions regarding this ordinance, please contact Anthony Bertuca at (312) 744-5506.

Department of Business Affairs and Consumer Protection

City of Chicago

O2014-7407

Office of the City Clerk

Document Tracking Sheet

Meeting Date:	9/10/2014
Sponsor(s):	Suarez (31)
Type:	Ordinance
Title:	Awning(s) for Paraiso Flowers
Committee(s) Assignment:	Committee on Transportation and Public Way

ORDINANCE
PARAISO FLOWERS
Acct. No. 359145 - 1
Permit No. 1114124

Be It Ordained by the City Council of the City of Chicago:

SECTION 1. Permission and authority are hereby given and granted to PARAISO FLOWERS, upon the terms and subject to the conditions of this ordinance to maintain and use, as now constructed, one (1) Awning(s) projecting over the public right-of-way adjacent to its premises known as 4211 W. Fullerton Ave..

Said Awning(s) at W. Fullerton Avenue measure(s):
One (1) at eighteen (18) feet in length, and two (2) feet in width for a total of thirty-six (36) square feet.

The location of said privilege shall be as shown on prints kept on file with the Department of Business Affairs and Consumer Protection and the Office of the City Clerk.

Said privilege shall be constructed in accordance with plans and specifications approved by the Zoning Department - Signs.

This grant of privilege in the public way shall be subject to the provisions of Section 10-28-015 and all other required provisions of the Municipal Code of Chicago.

The grantee shall pay to the City of Chicago as compensation for the privilege #1114124 herein granted the sum of fifty ($50.00) per annum in advance.

A 25% penalty will be added for payments received after due date.

The permit holder agrees to hold the City of Chicago harmless for any damage, relocation or replacement costs associated with damage, relocation or removal of private property caused by the City performing work in the public way.

Authority herein given and granted for a period of five (5) years from and after 07/29/2014.

Alderman _____

Ray Suarez 31st Ward

Property Location: 4211 W. Fullerton Ave. FB
Business Name: Paraiso Flowers

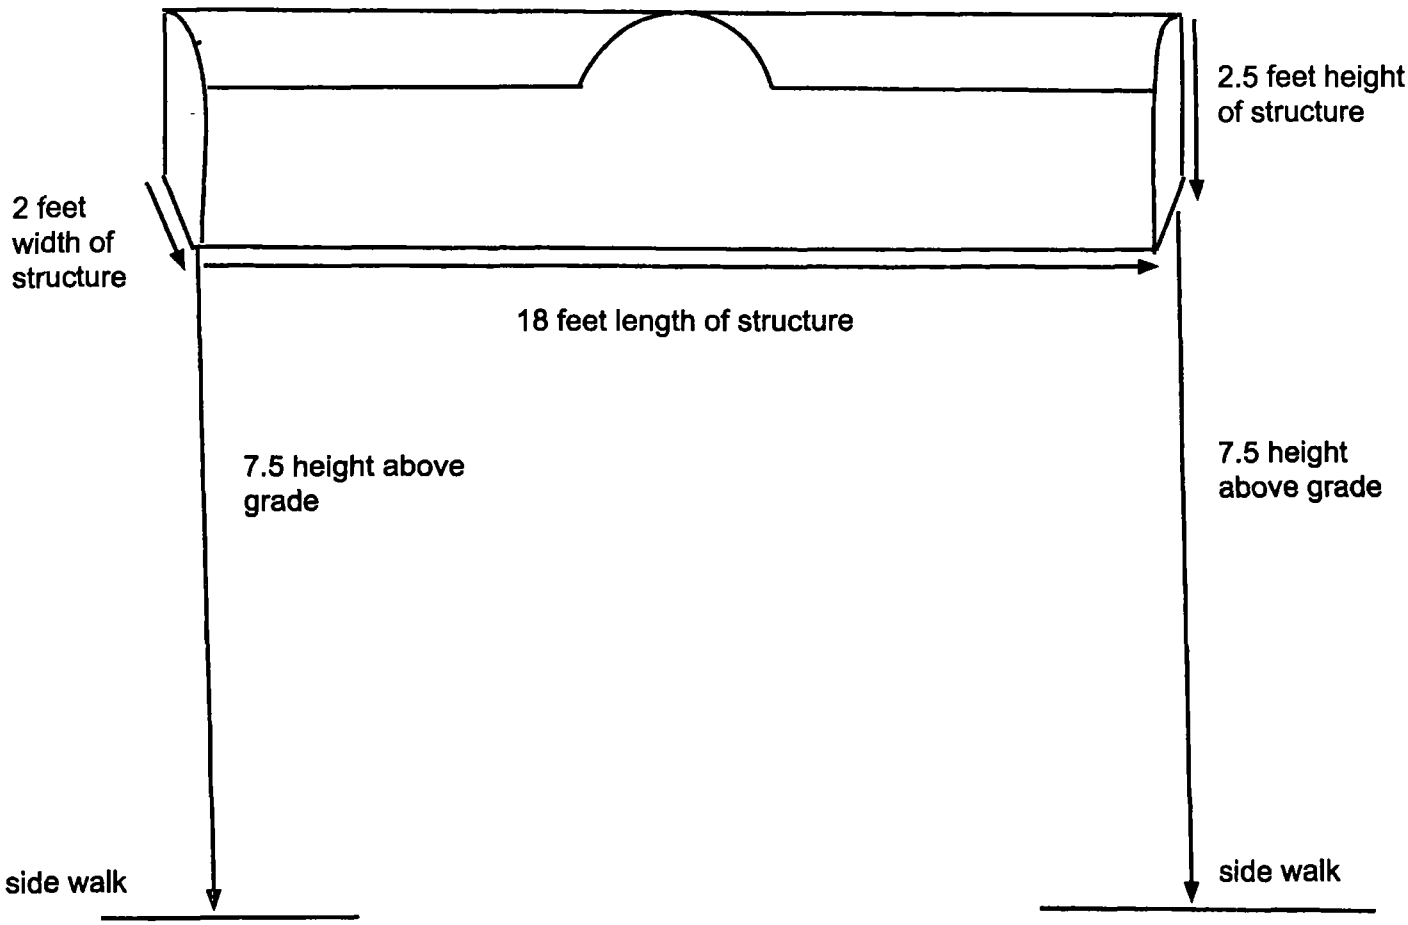

Department of Business Affairs and Consumer Protection
Small Business Center - Public Way Use Unit
City Hall - 121 N LaSalle Street, Room 800 • Chicago, IL 60602
(312)-74-GOBIZ (312-744-6249) • (312) 744-1944 (TTY)
http://www.cityofchicago.org/bacp

09/10/2014

Alderman **Ray Suarez**
Ward # **31**
City of Chicago
City Hall, Room **203**
121 North LaSalle Street
Chicago, Illinois 60602

Re: An ordinance to use and maintain a portion of the public right-of-way for **one (1) awning(s)** for **PARAISO FLOWERS**, adjacent to the premises known as **4211 W. Fullerton Ave.**.

Dear Alderman **Ray Suarez**:

The applicant referenced above has requested the use of the public right-of-way for a **awning(s)**. An ordinance has been prepared by the Department of Business Affairs and Consumer Protection – Small Business Center - Public Way Use Unit for presentation to the City Council. Because this request was made for properties located in your ward, as approved by you as per the attached, I respectfully request that you introduce the attached ordinance at the next City Council meeting.

If you have any questions regarding this ordinance, please contact Anthony Bertuca at (312) 744-5506.

Department of Business Affairs and Consumer Protection

City of Chicago

O2014-7408

Office of the City Clerk

Document Tracking Sheet

Meeting Date:	9/10/2014
Sponsor(s):	Waguespack (32)
Type:	Ordinance
Title:	Awning(s) for Anything is Pawsible, Inc.
Committee(s) Assignment:	Committee on Transportation and Public Way

ORDINANCE
ANYTHING IS PAWSIBLE, INC.
Acct. No. 317800 - 1
Permit No. 1111787

Be It Ordained by the City Council of the City of Chicago:

SECTION 1. Permission and authority are hereby given and granted to ANYTHING IS PAWSIBLE, INC., upon the terms and subject to the conditions of this ordinance to maintain and use, as now constructed, one (1) Awning(s) projecting over the public right-of-way adjacent to its premises known as 1330 W. North Ave..

Said Awning(s) at W NORTH AVE measure(s):
One (1) at nineteen (19) feet in length, and four (4) feet in width for a total of seventy-six (76) square feet.

The location of said privilege shall be as shown on prints kept on file with the Department of Business Affairs and Consumer Protection and the Office of the City Clerk.

Said privilege shall be constructed in accordance with plans and specifications approved by the Zoning Department - Signs.

This grant of privilege in the public way shall be subject to the provisions of Section 10-28-015 and all other required provisions of the Municipal Code of Chicago.

The grantee shall pay to the City of Chicago as compensation for the privilege #1111787 herein granted the sum of fifty ($50.00) per annum in advance.

A 25% penalty will be added for payments received after due date.

The permit holder agrees to hold the City of Chicago harmless for any damage, relocation or replacement costs associated with damage, relocation or removal of private property caused by the City performing work in the public way.

Authority herein given and granted for a period of five (5) years from and after 01/13/2014.

Alderman _____

Scott Waguespack 32nd Ward

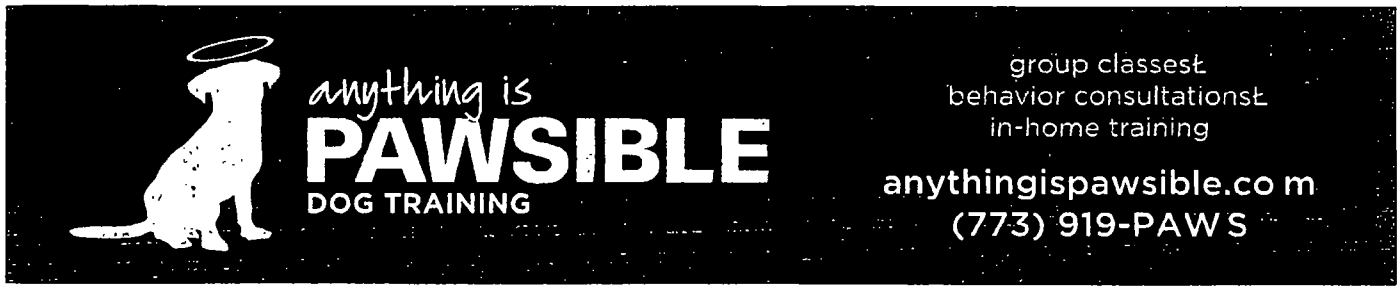
anything is
PAWSIBLE
DOG TRAINING
group classes
behavior consultations
in-home training
anythingispawsible.com
(773) 919-PAWS

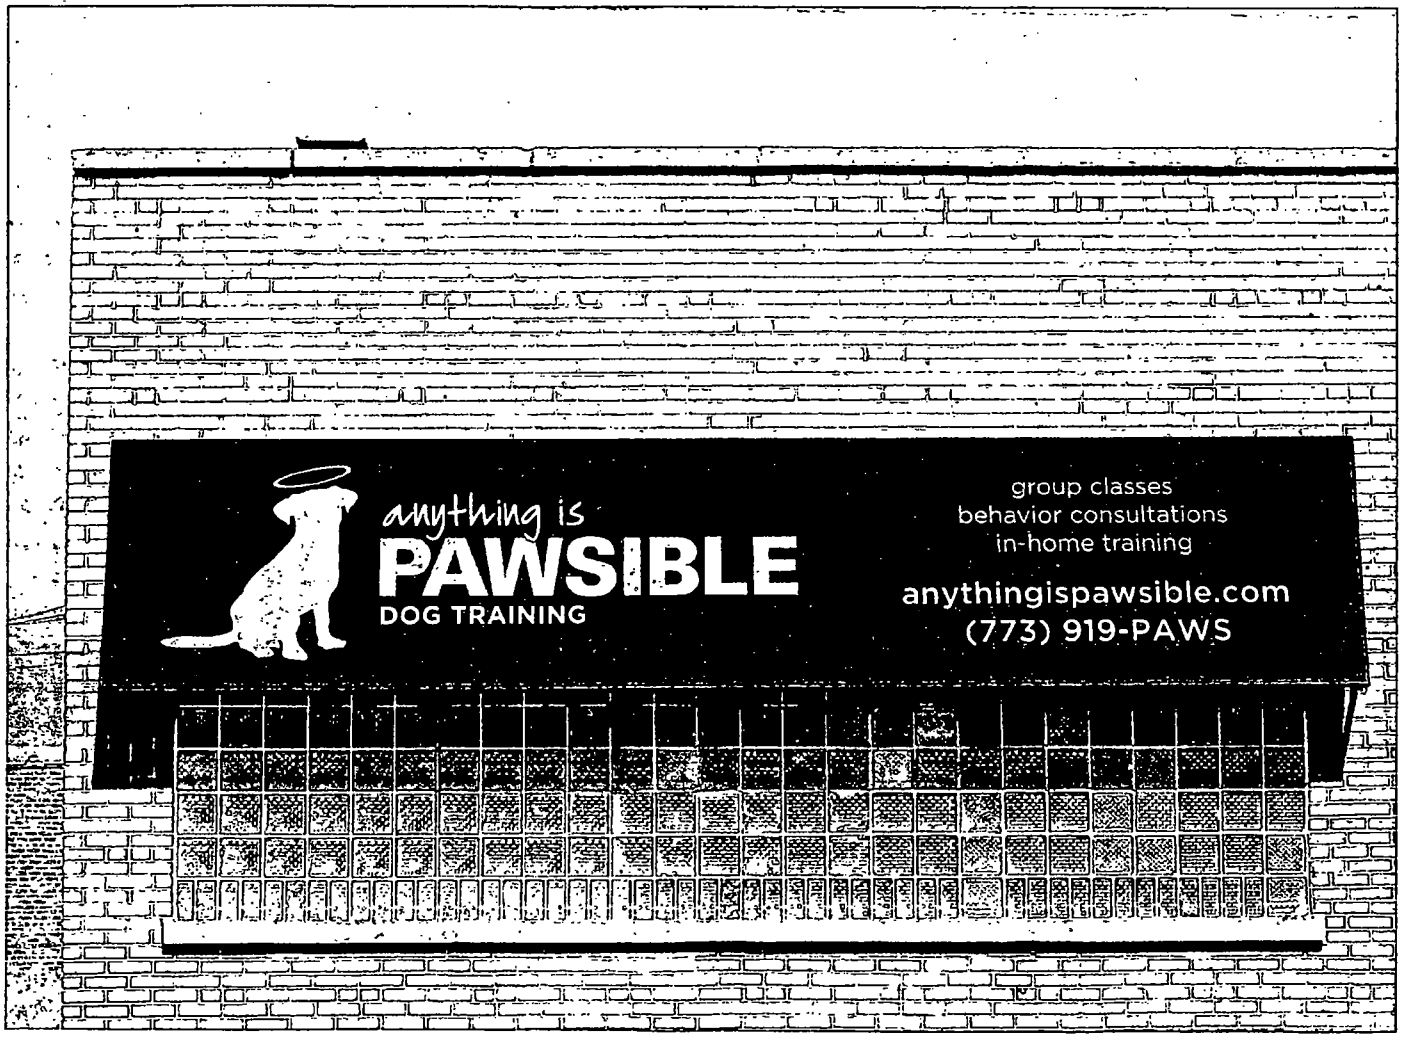
anything is
PAWSIBLE
DOG TRAINING
group classes
behavior consultations
in-home training
anythingispawsible.com
(773) 919-PAWS

Department of Business Affairs and Consumer Protection
Small Business Center - Public Way Use Unit
City Hall - 121 N LaSalle Street, Room 800 • Chicago, IL 60602
(312)-74-GOBIZ (312-744-6249) • (312) 744-1944 (TTY)
http://www.cityofchicago.org/bacp

09/10/2014

Alderman **Scott Waguespack**
Ward # **32**
City of Chicago
City Hall, Room **300**
121 North LaSalle Street
Chicago, Illinois 60602

Re: An ordinance to use and maintain a portion of the public right-of-way for **one (1) awning(s)** for **ANYTHING IS PAWSIBLE, INC.**, adjacent to the premises known as **1330 W. North Ave.**.

Dear Alderman **Scott Waguespack**:

The applicant referenced above has requested the use of the public right-of-way for a **awning(s)**. An ordinance has been prepared by the Department of Business Affairs and Consumer Protection – Small Business Center - Public Way Use Unit for presentation to the City Council. Because this request was made for properties located in your ward, as approved by you as per the attached, I respectfully request that you introduce the attached ordinance at the next City Council meeting.

If you have any questions regarding this ordinance, please contact Anthony Bertuca at (312) 744-5506.

Department of Business Affairs and Consumer Protection

City of Chicago

O2014-7409

Office of the City Clerk

Document Tracking Sheet

Meeting Date:	9/10/2014
Sponsor(s):	Waguespack (32)
Type:	Ordinance
Title:	Awning(s) for A Pied
Committee(s) Assignment:	Committee on Transportation and Public Way

ORDINANCE
A PIED
Acct. No. 302679 - 2
Permit No. 1114568

Be It Ordained by the City Council of the City of Chicago:

SECTION 1. Permission and authority are hereby given and granted to A PIED, upon the terms and subject to the conditions of this ordinance to maintain and use, as now constructed, one (1) Awning(s) projecting over the public right-of-way adjacent to its premises known as 2037 W. Roscoe St..

Said Awning(s) at W ROSCOE ST measure(s):
One (1) at nineteen point five eight (19.58) feet in length, and five point five (5.5) feet in width for a total of one hundred seven point six nine (107.69) square feet.

The location of said privilege shall be as shown on prints kept on file with the Department of Business Affairs and Consumer Protection and the Office of the City Clerk.

Said privilege shall be constructed in accordance with plans and specifications approved by the Zoning Department - Signs.

This grant of privilege in the public way shall be subject to the provisions of Section 10-28-015 and all other required provisions of the Municipal Code of Chicago.

The grantee shall pay to the City of Chicago as compensation for the privilege #1114568 herein granted the sum of fifty ($50.00) per annum in advance.

A 25% penalty will be added for payments received after due date.

The permit holder agrees to hold the City of Chicago harmless for any damage, relocation or replacement costs associated with damage, relocation or removal of private property caused by the City performing work in the public way.

Authority herein given and granted for a period of five (5) years from and after 04/22/2014.

Alderman _____

Scott Waguespack 32nd Ward

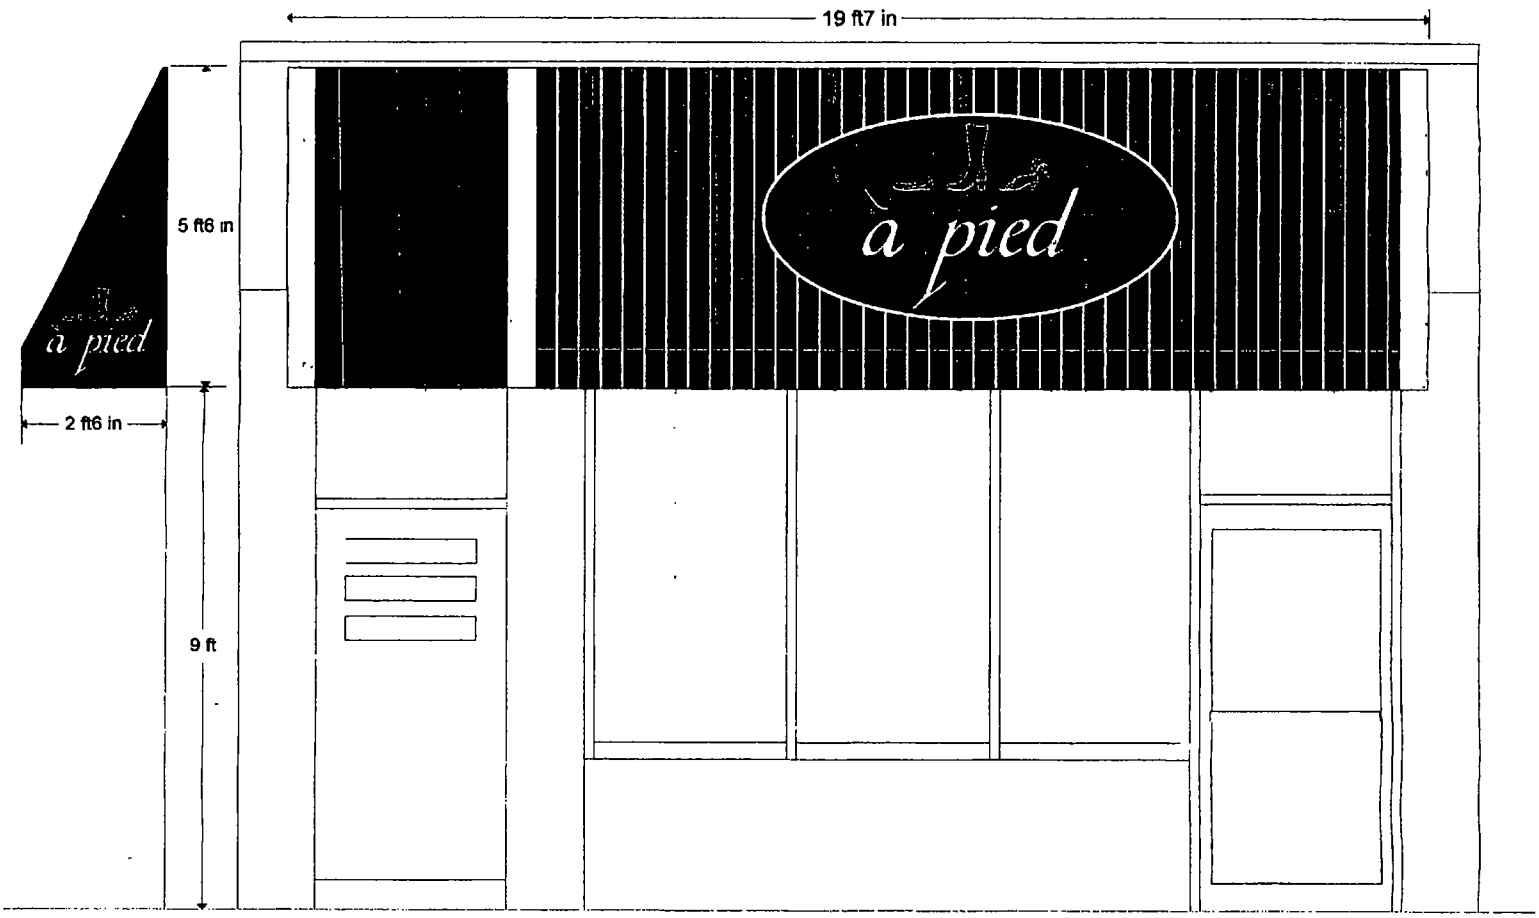
19 ft7 in
5 ft6 in
2 ft6 in
9 ft
à pied
à pied

Department of Business Affairs and Consumer Protection
Small Business Center - Public Way Use Unit
City Hall - 121 N. LaSalle Street, Room 800 • Chicago, IL 60602
(312)-74-GOBIZ (312-744-6249) • (312) 744-1944 (TTY)
http://www.cityofchicago.org/bacp

09/10/2014

Alderman **Scott Waguespack**
Ward # **32**
City of Chicago
City Hall, Room **300**
121 North LaSalle Street
Chicago, Illinois 60602

Re: An ordinance to use and maintain a portion of the public right-of-way for **one (1) awning(s)** for **A PIED**, adjacent to the premises known as **2037 W. Roscoe St.**.

Dear Alderman **Scott Waguespack**:

The applicant referenced above has requested the use of the public right-of-way for a **awning(s)**. An ordinance has been prepared by the Department of Business Affairs and Consumer Protection – Small Business Center - Public Way Use Unit for presentation to the City Council. Because this request was made for properties located in your ward, as approved by you as per the attached, I respectfully request that you introduce the attached ordinance at the next City Council meeting.

If you have any questions regarding this ordinance, please contact Anthony Bertuca at (312) 744-5506.

Department of Business Affairs and Consumer Protection

City of Chicago

O2014-7410

Office of the City Clerk

Document Tracking Sheet

Meeting Date:	9/10/2014
Sponsor(s):	Waguespack (32)
Type:	Ordinance
Title:	Awning(s) for Akira
Committee(s) Assignment:	Committee on Transportation and Public Way

ORDINANCE
AKIRA
Acct. No. 248570 - 6
Permit No. 1114716

Be It Ordained by the City Council of the City of Chicago:

SECTION 1. Permission and authority are hereby given and granted to AKIRA, upon the terms and subject to the conditions of this ordinance to maintain and use, as now constructed, three (3) Awning(s) projecting over the public right-of-way adjacent to its premises known as 1826 W. North Ave..

Said Awning(s) at N HONORE measure(s):
One (1) at twenty-five (25) feet in length, and four (4) feet in width for a total of one hundred (100) square feet.

Said Awning(s) at W NORTH AVE measure(s):
One (1) at fifteen (15) feet in length, and four (4) feet in width for a total of sixty (60) square feet.

Said Awning(s) at W NORTH AVE measure(s):
One (1) at thirty (30) feet in length, and four (4) feet in width for a total of one hundred twenty (120) square feet.

The location of said privilege shall be as shown on prints kept on file with the Department of Business Affairs and Consumer Protection and the Office of the City Clerk.

Said privilege shall be constructed in accordance with plans and specifications approved by the Zoning Department - Signs.

This grant of privilege in the public way shall be subject to the provisions of Section 10-28-015 and all other required provisions of the Municipal Code of Chicago.

The grantee shall pay to the City of Chicago as compensation for the privilege #1114716 herein granted the sum of one hundred fifty-five ($155.00) per annum in advance.

A 25% penalty will be added for payments received after due date.

The permit holder agrees to hold the City of Chicago harmless for any damage, relocation or replacement costs associated with damage, relocation or removal of private property caused by the City performing work in the public way.

Authority herein given and granted for a period of five (5) years from and after 05/13/2014.

Alderman Scott Waguespack

Scott Waguespack 32nd Ward

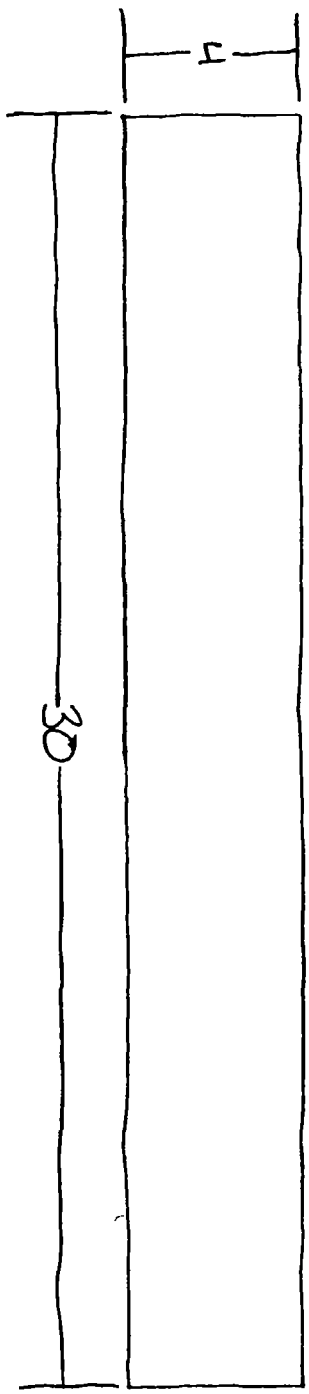

W North Ave

W North Ave

Department of Business Affairs and Consumer Protection
Small Business Center - Public Way Use Unit
City Hall - 121 N LaSalle Street, Room 800 • Chicago, IL 60602
(312)-74-GOBIZ (312-744-6249) • (312) 744-1944 (TTY)
http //www.cityofchicago.org/bacp

09/10/2014

Alderman **Scott Waguespack**
Ward # **32**
City of Chicago
City Hall, Room **300**
121 North LaSalle Street
Chicago, Illinois 60602

Re: An ordinance to use and maintain a portion of the public right-of-way for **three (3) awning(s)** for **AKIRA**, adjacent to the premises known as **1826 W. North Ave.**.

Dear Alderman **Scott Waguespack**:

The applicant referenced above has requested the use of the public right-of-way for a **awning(s)**. An ordinance has been prepared by the Department of Business Affairs and Consumer Protection – Small Business Center - Public Way Use Unit for presentation to the City Council. Because this request was made for properties located in your ward, as approved by you as per the attached, I respectfully request that you introduce the attached ordinance at the next City Council meeting.

If you have any questions regarding this ordinance, please contact Anthony Bertuca at (312) 744-5506.

Department of Business Affairs and Consumer Protection

City of Chicago

O2014-7413

Office of the City Clerk

Document Tracking Sheet

Meeting Date:	9/10/2014
Sponsor(s):	Waguespack (32)
Type:	Ordinance
Title:	Awning(s) for Be By Baby LLC
Committee(s) Assignment:	Committee on Transportation and Public Way

ORDINANCE
BE BY BABY LLC
Acct. No. 303320 - 1
Permit No. 1114825

Be It Ordained by the City Council of the City of Chicago:

SECTION 1. Permission and authority are hereby given and granted to BE BY BABY LLC, upon the terms and subject to the conditions of this ordinance to maintain and use, as now constructed, two (2) Awning(s) projecting over the public right-of-way adjacent to its premises known as 1654 W. Roscoe St..

Said Awning(s) at W. Roscoe Street measure(s):
One (1) at thirty-one (31) feet in length, and two (2) feet in width for a total of sixty-two (62) square feet.
One (1) at thirty-nine (39) feet in length, and two (2) feet in width for a total of seventy-eight (78) square feet.

The location of said privilege shall be as shown on prints kept on file with the Department of Business Affairs and Consumer Protection and the Office of the City Clerk.

Said privilege shall be constructed in accordance with plans and specifications approved by the Zoning Department - Signs.

This grant of privilege in the public way shall be subject to the provisions of Section 10-28-015 and all other required provisions of the Municipal Code of Chicago.

The grantee shall pay to the City of Chicago as compensation for the privilege #1114825 herein granted the sum of one hundred twenty ($120.00) per annum in advance.

A 25% penalty will be added for payments received after due date.

The permit holder agrees to hold the City of Chicago harmless for any damage, relocation or replacement costs associated with damage, relocation or removal of private property caused by the City performing work in the public way.

Authority herein given and granted for a period of five (5) years from and after 06/28/2014.

Alderman _____

Scott Waguespack 32nd Ward

Paulina St.

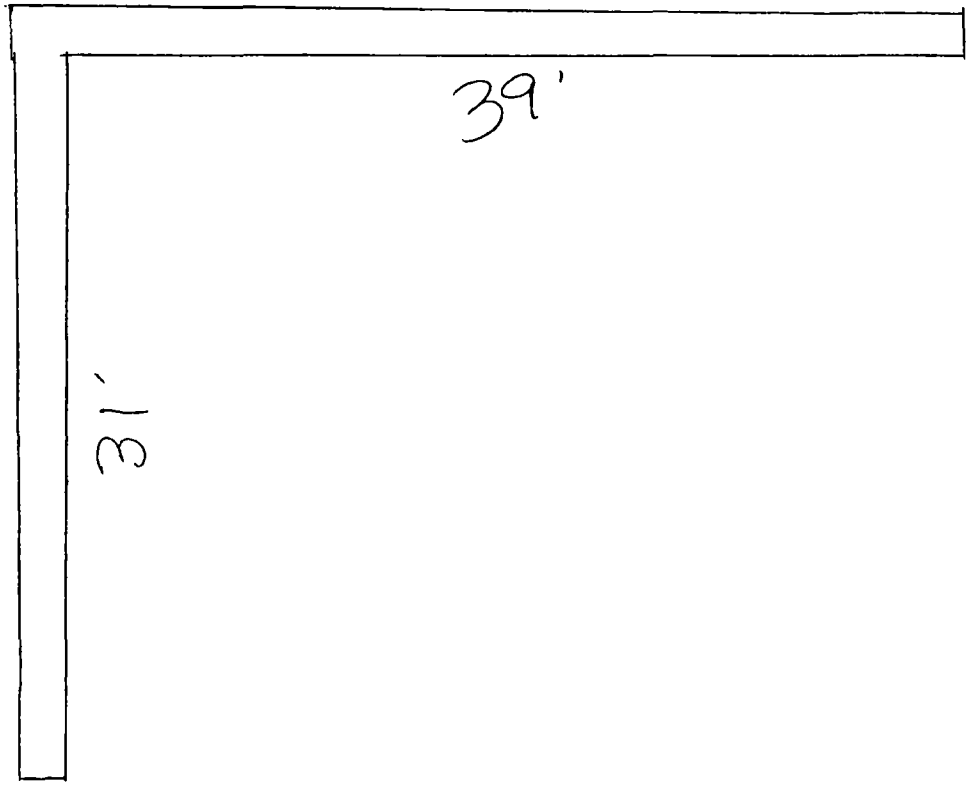

Rosser Ave

Department of Business Affairs and Consumer Protection
Small Business Center - Public Way Use Unit
City Hall - 121 N LaSalle Street, Room 800 • Chicago, IL 60602
(312)-74-GOBIZ (312-744-6249) • (312) 744-1944 (TTY)
http://www.cityofchicago.org/bacp

09/10/2014

Alderman **Scott Waguespack**
Ward # **32**
City of Chicago
City Hall, Room **300**
121 North LaSalle Street
Chicago, Illinois 60602

Re: An ordinance to use and maintain a portion of the public right-of-way for **two (2) awning(s)** for **BE BY BABY LLC**, adjacent to the premises known as **1654 W. Roscoe St.**.

Dear Alderman **Scott Waguespack**:

The applicant referenced above has requested the use of the public right-of-way for a **awning(s)**. An ordinance has been prepared by the Department of Business Affairs and Consumer Protection – Small Business Center - Public Way Use Unit for presentation to the City Council. Because this request was made for properties located in your ward, as approved by you as per the attached, I respectfully request that you introduce the attached ordinance at the next City Council meeting.

If you have any questions regarding this ordinance, please contact Anthony Bertuca at (312) 744-5506.

Department of Business Affairs and Consumer Protection

City of Chicago

O2014-7414

Office of the City Clerk

Document Tracking Sheet

Meeting Date:	9/10/2014
Sponsor(s):	Waguespack (32)
Type:	Ordinance
Title:	Awning(s) for Bed Bath & Beyond of California LLC
Committee(s) Assignment:	Committee on Transportation and Public Way

ORDINANCE
BED BATH & BEYOND OF CALIFORNIA LLC
Acct. No. 254000 - 1
Permit No. 1114964

Be It Ordained by the City Council of the City of Chicago:

SECTION 1. Permission and authority are hereby given and granted to BED BATH & BEYOND OF CALIFORNIA LLC, upon the terms and subject to the conditions of this ordinance to maintain and use, as now constructed, one (1) Awning(s) projecting over the public right-of-way adjacent to its premises known as 1800 N. Clybourn Ave..

Said Awning(s) at N. Clybourn Ave. measure(s):
One (1) at twenty-two point five (22.5) feet in length, and three point one (3.1) feet in width for a total of sixty-nine point seven five (69.75) square feet.

The location of said privilege shall be as shown on prints kept on file with the Department of Business Affairs and Consumer Protection and the Office of the City Clerk.

Said privilege shall be constructed in accordance with plans and specifications approved by the Zoning Department - Signs.

This grant of privilege in the public way shall be subject to the provisions of Section 10-28-015 and all other required provisions of the Municipal Code of Chicago.

The grantee shall pay to the City of Chicago as compensation for the privilege #1114964 herein granted the sum of fifty ($50.00) per annum in advance.

A 25% penalty will be added for payments received after due date.

The permit holder agrees to hold the City of Chicago harmless for any damage, relocation or replacement costs associated with damage, relocation or removal of private property caused by the City performing work in the public way.

Authority herein given and granted for a period of five (5) years from and after 07/30/2014.

Alderman _____

Scott Waguespack 32nd Ward

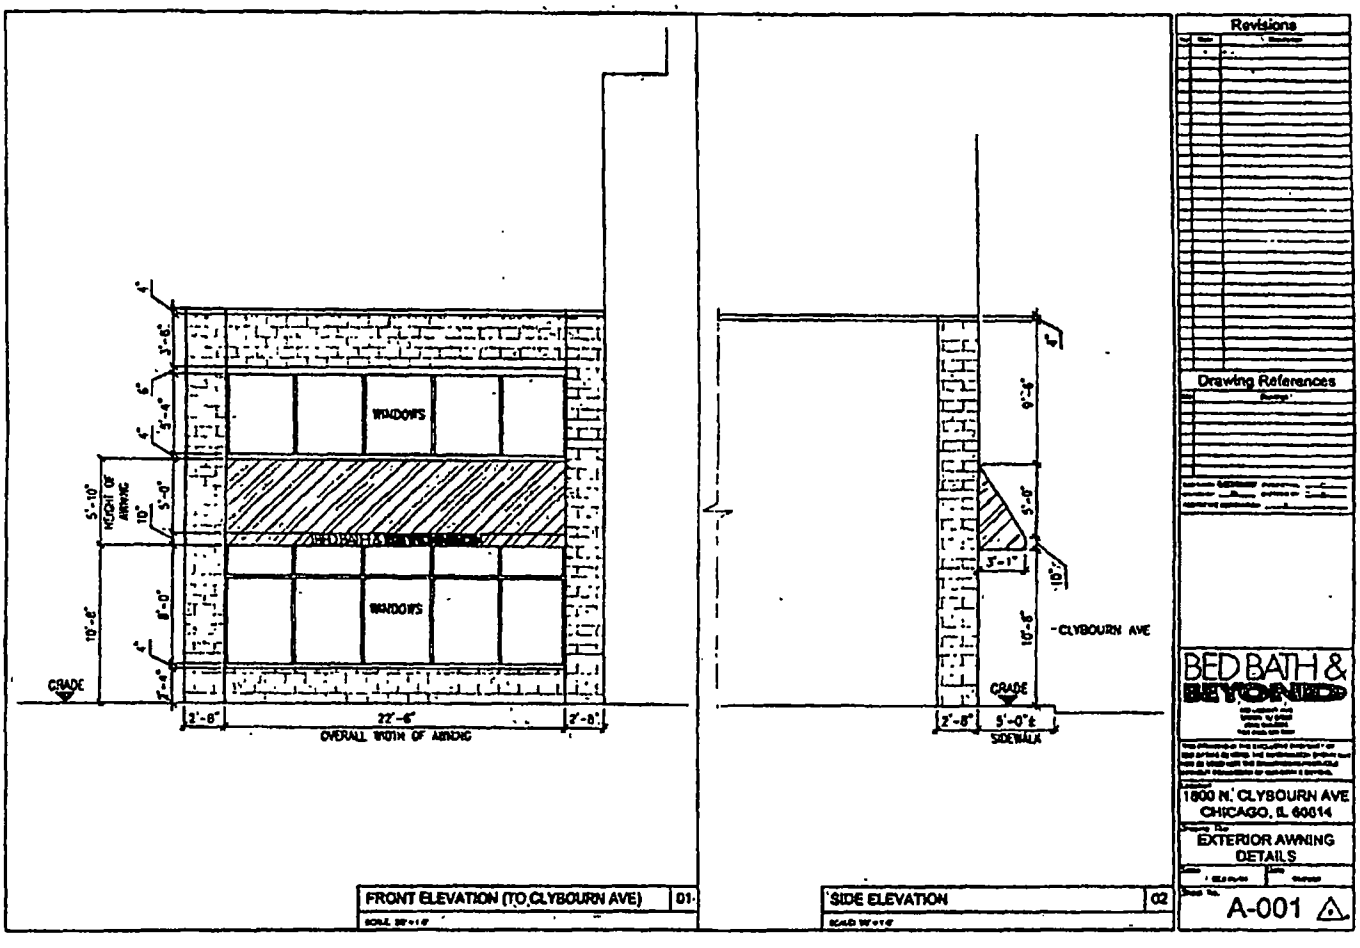
WINDOWS
WINDOWS
BED BATH & BEYOND
5'-10" HEIGHT OF AWNING
10'-6"
CRADE
2'-8"
22'-6"
OVERALL WIDTH OF AWNING
2'-8"
CLYBOURN AVE
CRADE
2'-8"
5'-0"±
SIDEWALK
FRONT ELEVATION (TO CLYBOURN AVE) 01
SIDE ELEVATION 02
Revisions
Drawing References
BED BATH & BEYOND
1800 N. CLYBOURN AVE
CHICAGO, IL 60614
EXTERIOR AWNING DETAILS
A-001

Department of Business Affairs and Consumer Protection
Small Business Center - Public Way Use Unit
City Hall - 121 N. LaSalle Street, Room 800 • Chicago, IL 60602
(312)-74-GOBIZ (312-744-6249) • (312) 744-1944 (TTY)
http://www.cityofchicago.org/bacp

09/10/2014

Alderman **Scott Waguespack**
Ward # **32**
City of Chicago
City Hall, Room **300**
121 North LaSalle Street
Chicago, Illinois 60602

Re: An ordinance to use and maintain a portion of the public right-of-way for **one (1) awning(s)** for **BED BATH & BEYOND OF CALIFORNIA LLC**, adjacent to the premises known as **1800 N. Clybourn Ave.**.

Dear Alderman **Scott Waguespack**:

The applicant referenced above has requested the use of the public right-of-way for a **awning(s)**. An ordinance has been prepared by the Department of Business Affairs and Consumer Protection – Small Business Center - Public Way Use Unit for presentation to the City Council. Because this request was made for properties located in your ward, as approved by you as per the attached, I respectfully request that you introduce the attached ordinance at the next City Council meeting.

If you have any questions regarding this ordinance, please contact Anthony Bertuca at (312) 744-5506.

Department of Business Affairs and Consumer Protection

City of Chicago

O2014-7416

Office of the City Clerk

Document Tracking Sheet

Meeting Date:	9/10/2014
Sponsor(s):	Waguespack (32)
Type:	Ordinance
Title:	Awning(s) for Fast Frame
Committee(s) Assignment:	Committee on Transportation and Public Way

ORDINANCE
FAST FRAME
Acct. No. 264434 - 1
Permit No. 1114394

Be It Ordained by the City Council of the City of Chicago:

SECTION 1. Permission and authority are hereby given and granted to FAST FRAME, upon the terms and subject to the conditions of this ordinance to maintain and use, as now constructed, one (1) Awning(s) projecting over the public right-of-way adjacent to its premises known as 1701 N. Clybourn Ave..

Said Awning(s) at N. Clybourn Avenue measure(s):
One (1) at sixteen (16) feet in length, and five (5) feet in width for a total of eighty (80) square feet.

The location of said privilege shall be as shown on prints kept on file with the Department of Business Affairs and Consumer Protection and the Office of the City Clerk.

Said privilege shall be constructed in accordance with plans and specifications approved by the Zoning Department - Signs.

This grant of privilege in the public way shall be subject to the provisions of Section 10-28-015 and all other required provisions of the Municipal Code of Chicago.

The grantee shall pay to the City of Chicago as compensation for the privilege #1114394 herein granted the sum of fifty ($50.00) per annum in advance.

A 25% penalty will be added for payments received after due date.

The permit holder agrees to hold the City of Chicago harmless for any damage, relocation or replacement costs associated with damage, relocation or removal of private property caused by the City performing work in the public way.

Authority herein given and granted for a period of five (5) years from and after Date of Passage.

Alderman Scott Waguespack

Scott Waguespack 32nd Ward

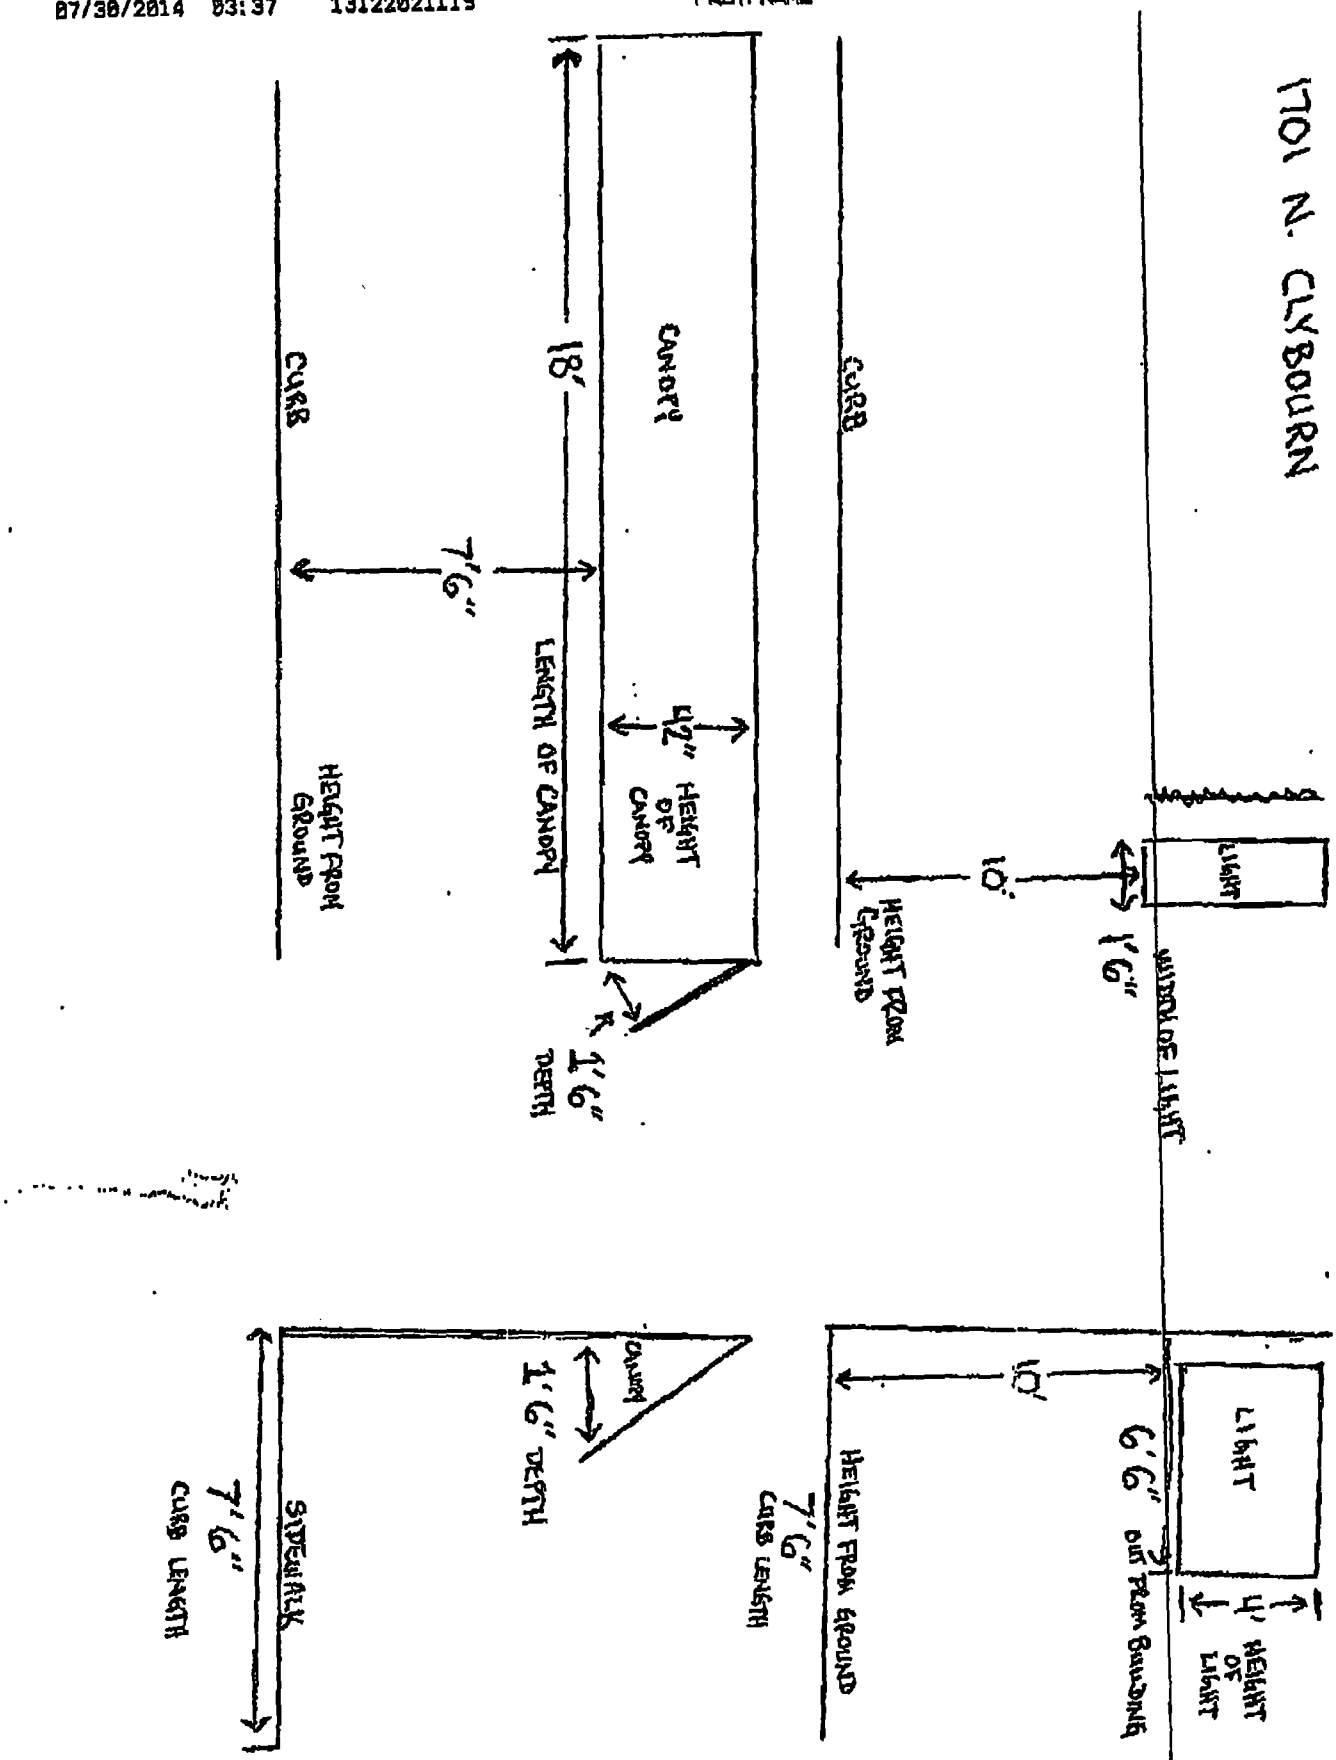
1701 N. CLYBOURN
CANOPY
18'
42" HEIGHT OF CANOPY
LENGTH OF CANOPY
CURB
7'6"
HEIGHT FROM GROUND
1'6" DEPTH
CURB
10'
HEIGHT FROM GROUND
LIGHT
1'6"
MIDDLE OF LIGHT
CANOPY
1'6" DEPTH
7'6" CURB LENGTH
SIDEWALK
10'
HEIGHT FROM GROUND
7'6" CURB LENGTH
LIGHT
6'6"
OUT FROM BUILDING
4" HEIGHT OF LIGHT

Department of Business Affairs and Consumer Protection
Small Business Center - Public Way Use Unit
City Hall - 121 N. LaSalle Street, Room 800 • Chicago, IL 60602
(312)-74-GOBIZ (312-744-6249) • (312) 744-1944 (TTY)
http://www.cityofchicago.org/bacp

09/10/2014

Alderman **Scott Waguespack**
Ward # **32**
City of Chicago
City Hall, Room **300**
121 North LaSalle Street
Chicago, Illinois 60602

Re: An ordinance to use and maintain a portion of the public right-of-way for **one (1) awning(s)** for **FAST FRAME**, adjacent to the premises known as **1701 N. Clybourn Ave.**.

Dear Alderman **Scott Waguespack**:

The applicant referenced above has requested the use of the public right-of-way for a **awning(s)**. An ordinance has been prepared by the Department of Business Affairs and Consumer Protection – Small Business Center - Public Way Use Unit for presentation to the City Council. Because this request was made for properties located in your ward, as approved by you as per the attached, I respectfully request that you introduce the attached ordinance at the next City Council meeting.

If you have any questions regarding this ordinance, please contact Anthony Bertuca at (312) 744-5506.

Department of Business Affairs and Consumer Protection

City of Chicago

O2014-7418

Office of the City Clerk

Document Tracking Sheet

Meeting Date:	9/10/2014
Sponsor(s):	Waguespack (32)
Type:	Ordinance
Title:	Awning(s) for Florentino's
Committee(s) Assignment:	Committee on Transportation and Public Way

ORDINANCE
FIORENTINO'S
Acct. No. 304010 - 1
Permit No. 1114517

Be It Ordained by the City Council of the City of Chicago:

SECTION 1. Permission and authority are hereby given and granted to FIORENTINO'S, upon the terms and subject to the conditions of this ordinance to maintain and use, as now constructed, two (2) Awning(s) projecting over the public right-of-way adjacent to its premises known as 2901 N. Ashland Ave..

Said Awning(s) at N ASHLAND AVE measure(s):
Two (2) at seven point nine two (7.92) feet in length, and three point zero eight (3.08) feet in width for a total of forty-eight point seven nine (48.79) square feet.

The location of said privilege shall be as shown on prints kept on file with the Department of Business Affairs and Consumer Protection and the Office of the City Clerk.

Said privilege shall be constructed in accordance with plans and specifications approved by the Zoning Department - Signs.

This grant of privilege in the public way shall be subject to the provisions of Section 10-28-015 and all other required provisions of the Municipal Code of Chicago.

The grantee shall pay to the City of Chicago as compensation for the privilege #1114517 herein granted the sum of one hundred ($100.00) per annum in advance.

A 25% penalty will be added for payments received after due date.

The permit holder agrees to hold the City of Chicago harmless for any damage, relocation or replacement costs associated with damage, relocation or removal of private property caused by the City performing work in the public way.

Authority herein given and granted for a period of five (5) years from and after 05/13/2014.

Alderman _____

Scott Waguespack 32nd Ward

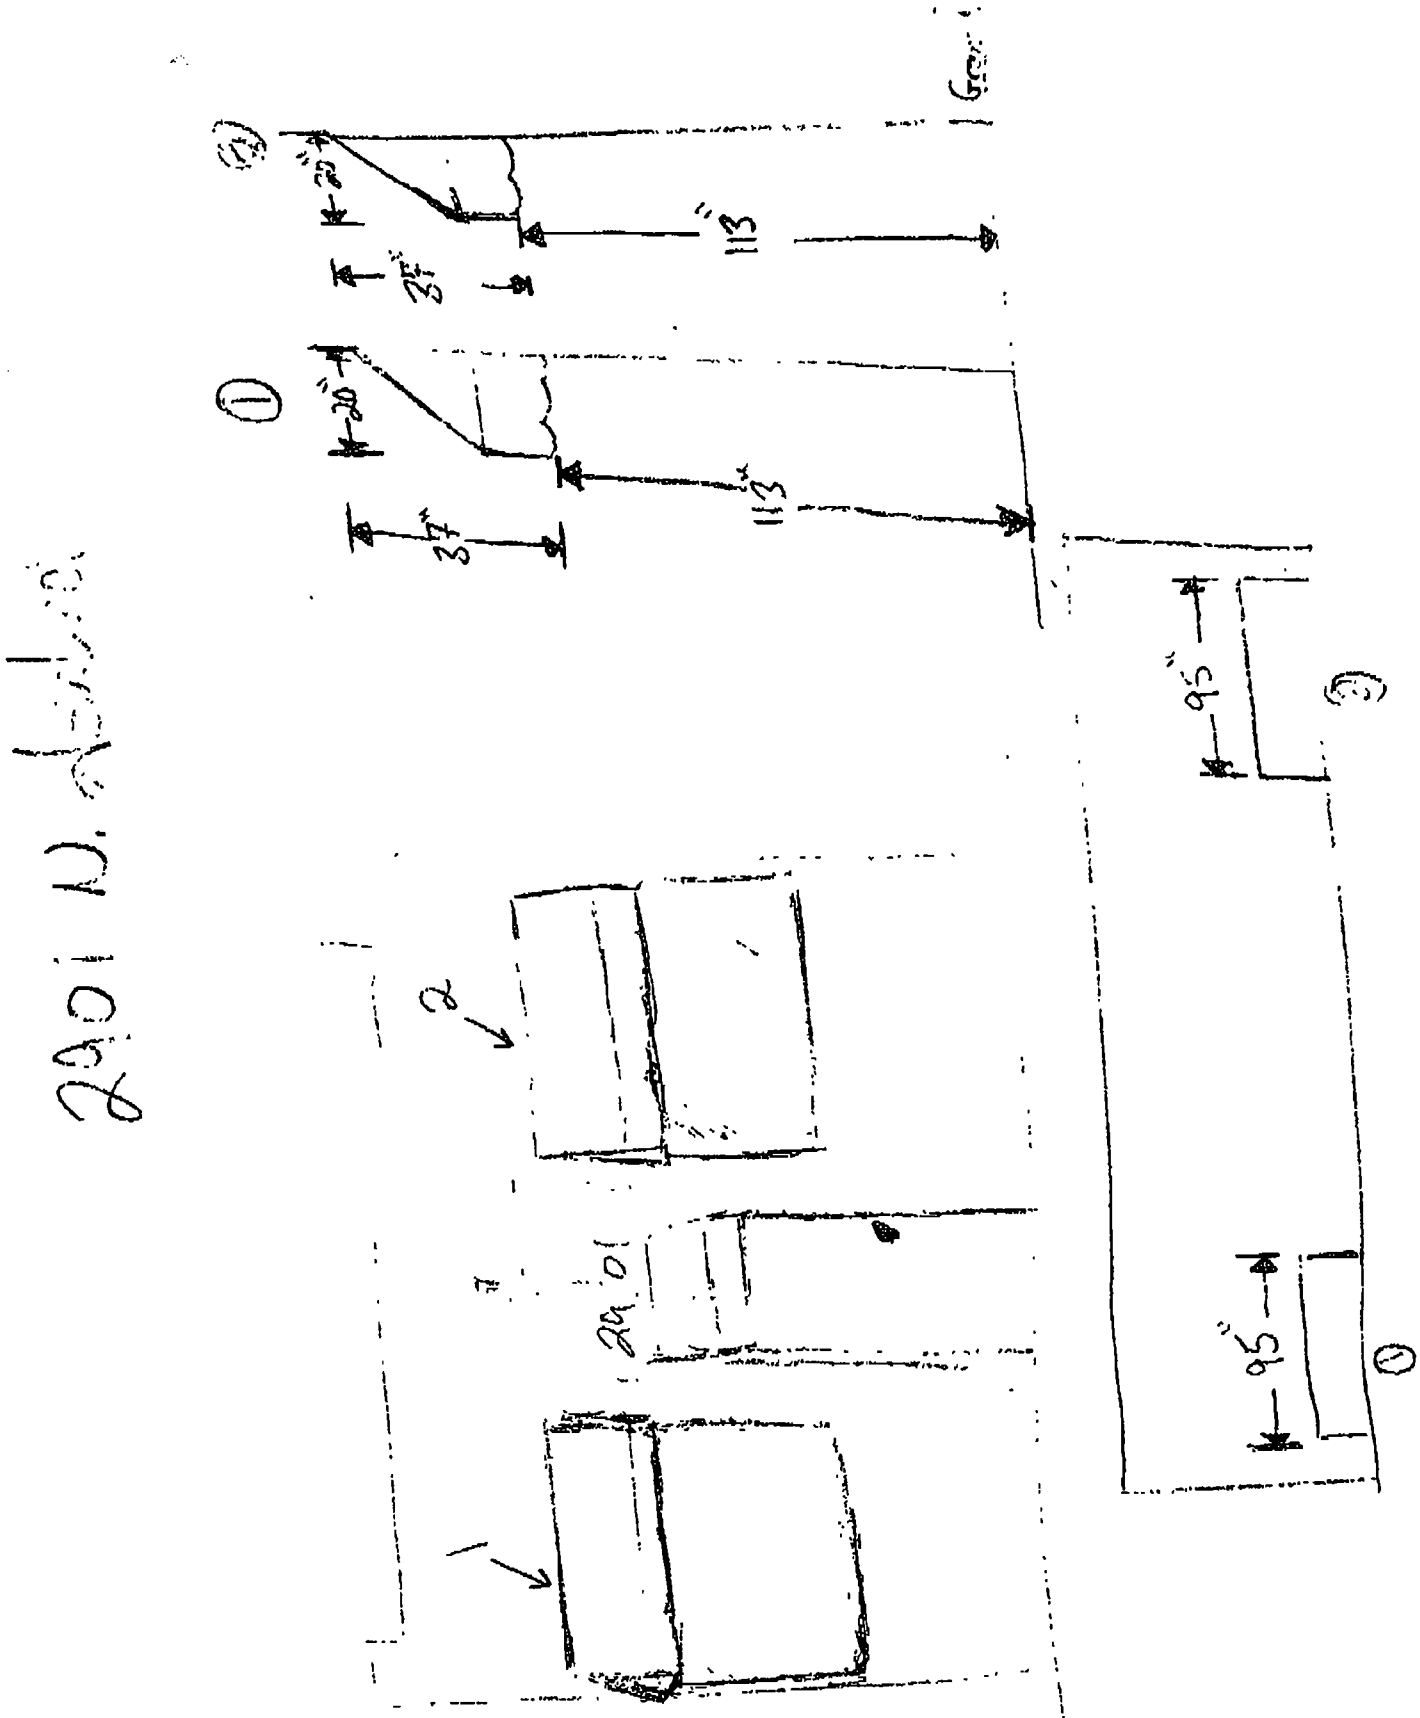
2201 N. Alvord
(12)
22'
27'
113'
(1)
20'
37'
113'
95'
(3)
2
24.01'
95'
(2)
1

Department of Business Affairs and Consumer Protection
Small Business Center - Public Way Use Unit
City Hall - 121 N LaSalle Street, Room 800 • Chicago, IL 60602
(312)-74-GOBIZ (312-744-6249) • (312) 744-1944 (TTY)
http://www.cityofchicago.org/bacp

09/10/2014

Alderman **Scott Waguespack**
Ward # **32**
City of Chicago
City Hall, Room **300**
121 North LaSalle Street
Chicago, Illinois 60602

Re: An ordinance to use and maintain a portion of the public right-of-way for **two (2) awning(s)** for **FIORENTINO'S**, adjacent to the premises known as **2901 N. Ashland Ave.**.

Dear Alderman **Scott Waguespack**:

The applicant referenced above has requested the use of the public right-of-way for a **awning(s)**. An ordinance has been prepared by the Department of Business Affairs and Consumer Protection – Small Business Center - Public Way Use Unit for presentation to the City Council. Because this request was made for properties located in your ward, as approved by you as per the attached, I respectfully request that you introduce the attached ordinance at the next City Council meeting.

If you have any questions regarding this ordinance, please contact Anthony Bertuca at (312) 744-5506.

Department of Business Affairs and Consumer Protection

City of Chicago

O2014-7419

Office of the City Clerk

Document Tracking Sheet

Meeting Date:	9/10/2014
Sponsor(s):	Waguespack (32)
Type:	Ordinance
Title:	Awning(s) for Lakeshore Sports Physical Therapy, PC
Committee(s) Assignment:	Committee on Transportation and Public Way

ORDINANCE
LAKESHORE SPORTS PHYSICAL THERAPY, PC
Acct. No. 258278 - 2
Permit No. 1114578

Be It Ordained by the City Council of the City of Chicago:

SECTION 1. Permission and authority are hereby given and granted to LAKESHORE SPORTS PHYSICAL THERAPY, PC, upon the terms and subject to the conditions of this ordinance to maintain and use, as now constructed, one (1) Awning(s) projecting over the public right-of-way adjacent to its premises known as 2929 N. Southport Ave..

Said Awning(s) at N. SOUTHPORT measure(s):
One (1) at eleven point seven five (11.75) feet in length, and four point five (4.5) feet in width for a total of fifty-two point eight eight (52.88) square feet.

The location of said privilege shall be as shown on prints kept on file with the Department of Business Affairs and Consumer Protection and the Office of the City Clerk.

Said privilege shall be constructed in accordance with plans and specifications approved by the Zoning Department - Signs.

This grant of privilege in the public way shall be subject to the provisions of Section 10-28-015 and all other required provisions of the Municipal Code of Chicago.

The grantee shall pay to the City of Chicago as compensation for the privilege #1114578 herein granted the sum of fifty ($50.00) per annum in advance.

A 25% penalty will be added for payments received after due date.

The permit holder agrees to hold the City of Chicago harmless for any damage, relocation or replacement costs associated with damage, relocation or removal of private property caused by the City performing work in the public way.

Authority herein given and granted for a period of five (5) years from and after 07/29/2014.

Alderman _____

Scott Waguespack 32nd Ward

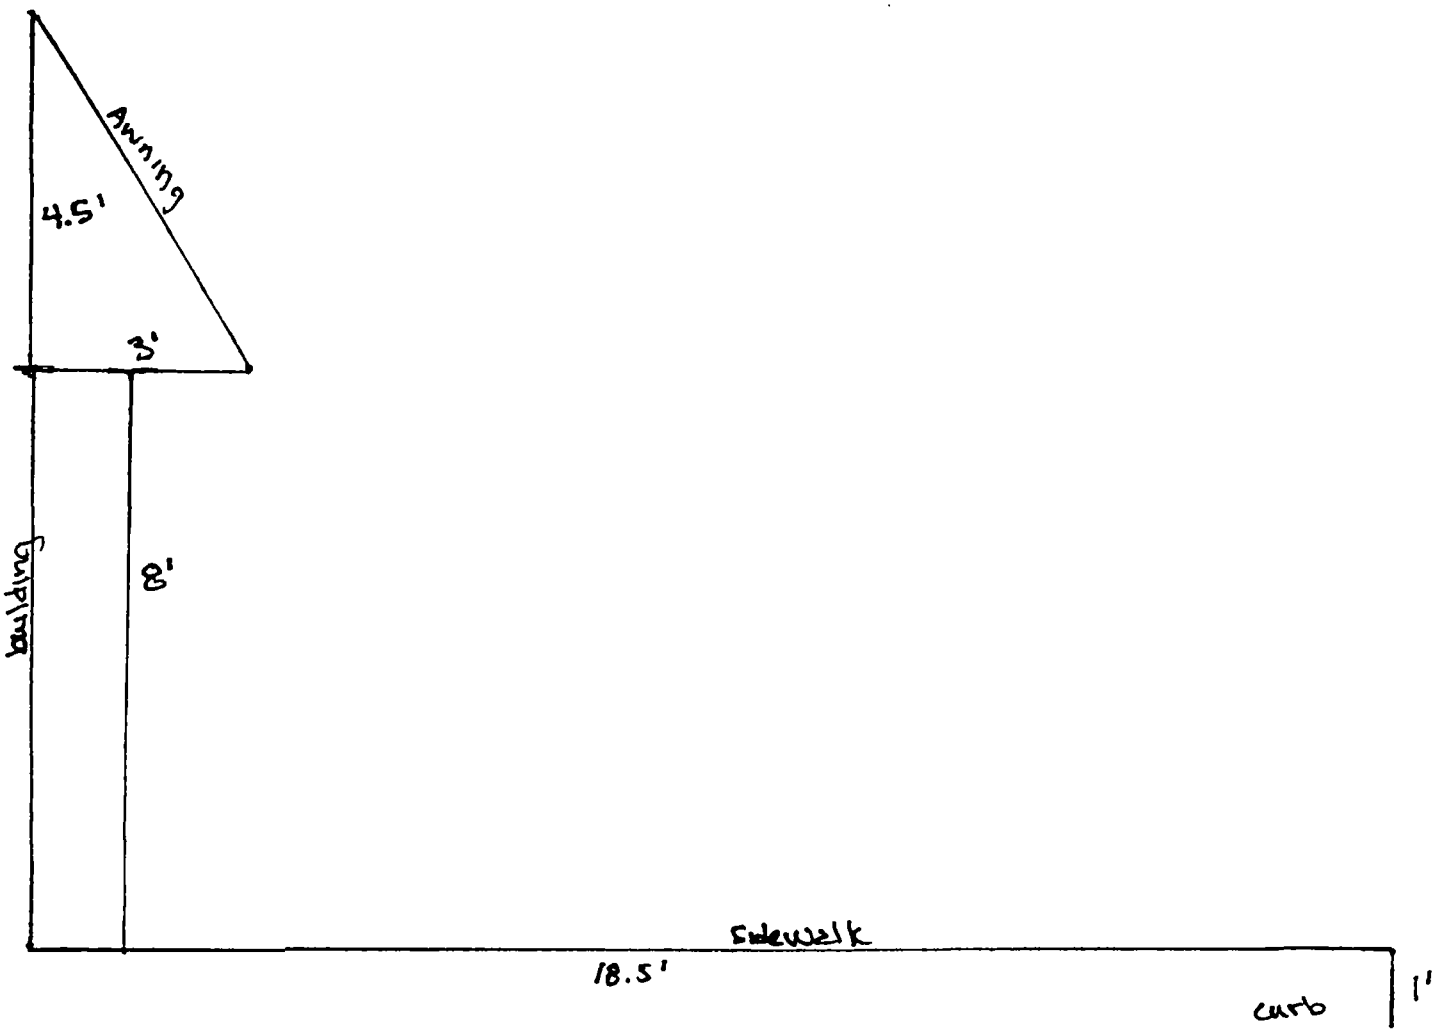

Scale: 1/2" = 1 feet

Department of Business Affairs and Consumer Protection
Small Business Center - Public Way Use Unit
City Hall - 121 N. LaSalle Street, Room 800 • Chicago, IL 60602
(312)-74-GOBIZ (312-744-6249) • (312) 744-1944 (TTY)
http://www.cityofchicago.org/bacp

09/10/2014

Alderman **Scott Waguespack**
Ward # **32**
City of Chicago
City Hall, Room **300**
121 North LaSalle Street
Chicago, Illinois 60602

Re: An ordinance to use and maintain a portion of the public right-of-way for **one (1) awning(s)** for **LAKESHORE SPORTS PHYSICAL THERAPY, PC**, adjacent to the premises known as **2929 N. Southport Ave.**.

Dear Alderman **Scott Waguespack**:

The applicant referenced above has requested the use of the public right-of-way for a **awning(s)**. An ordinance has been prepared by the Department of Business Affairs and Consumer Protection – Small Business Center - Public Way Use Unit for presentation to the City Council. Because this request was made for properties located in your ward, as approved by you as per the attached, I respectfully request that you introduce the attached ordinance at the next City Council meeting.

If you have any questions regarding this ordinance, please contact Anthony Bertuca at (312) 744-5506.

Department of Business Affairs and Consumer Protection

City of Chicago

O2014-7420

Office of the City Clerk

Document Tracking Sheet

Meeting Date:	9/10/2014
Sponsor(s):	Waguespack (32)
Type:	Ordinance
Title:	Awning(s) for Lottie's Pub
Committee(s) Assignment:	Committee on Transportation and Public Way

ORDINANCE
LOTTIE'S PUB
Acct. No. 63784 - 1
Permit No. 1114816

Be It Ordained by the City Council of the City of Chicago:

SECTION 1. Permission and authority are hereby given and granted to LOTTIE'S PUB, upon the terms and subject to the conditions of this ordinance to maintain and use, as now constructed, three (3) Awning(s) projecting over the public right-of-way adjacent to its premises known as 1925 W. Cortland St..

Said Awning(s) at W. Cortland Street measure(s):
One (1) at thirty-three (33) feet in length, and two (2) feet in width for a total of sixty-six (66) square feet.
One (1) at four point four (4.4) feet in length, and two (2) feet in width for a total of eight point eight (8.8) square feet.
One (1) at five (5) feet in length, and four (4) feet in width for a total of twenty (20) square feet.

The location of said privilege shall be as shown on prints kept on file with the Department of Business Affairs and Consumer Protection and the Office of the City Clerk.

Said privilege shall be constructed in accordance with plans and specifications approved by the Zoning Department - Signs.

This grant of privilege in the public way shall be subject to the provisions of Section 10-28-015 and all other required provisions of the Municipal Code of Chicago.

The grantee shall pay to the City of Chicago as compensation for the privilege #1114816 herein granted the sum of one hundred fifty-eight ($158.00) per annum in advance.

A 25% penalty will be added for payments received after due date.

The permit holder agrees to hold the City of Chicago harmless for any damage, relocation or replacement costs associated with damage, relocation or removal of private property caused by the City performing work in the public way.

Authority herein given and granted for a period of five (5) years from and after 07/26/2014.

Alderman Scott Waguespack

Scott Waguespack 32nd Ward

Lotties Pub 1925 W. Cortland

L 33' x W 2' x h 9.1'

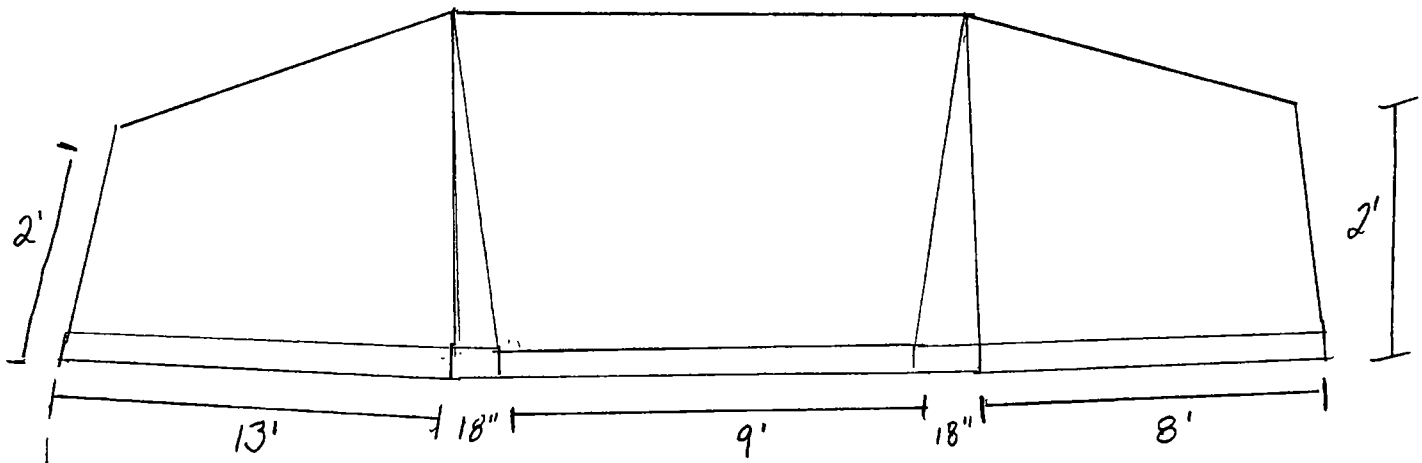

9.1' To Sidewalk

N. WINCHESTER AVE

W. Cortland St.

N

Department of Business Affairs and Consumer Protection
Small Business Center - Public Way Use Unit
City Hall - 121 N. LaSalle Street, Room 800 • Chicago, IL 60602
(312)-74-GOBIZ (312-744-6249) • (312) 744-1944 (TTY)
http //www cityofchicago org/bacp

09/10/2014

Alderman **Scott Waguespack**
Ward # **32**
City of Chicago
City Hall, Room **300**
121 North LaSalle Street
Chicago, Illinois 60602

Re: An ordinance to use and maintain a portion of the public right-of-way for **three (3) awning(s)** for **LOTTIE'S PUB**, adjacent to the premises known as **1925 W. Cortland St.**.

Dear Alderman **Scott Waguespack**:

The applicant referenced above has requested the use of the public right-of-way for a **awning(s)**. An ordinance has been prepared by the Department of Business Affairs and Consumer Protection – Small Business Center - Public Way Use Unit for presentation to the City Council. Because this request was made for properties located in your ward, as approved by you as per the attached, I respectfully request that you introduce the attached ordinance at the next City Council meeting.

If you have any questions regarding this ordinance, please contact Anthony Bertuca at (312) 744-5506.

Department of Business Affairs and Consumer Protection

City of Chicago

O2014-7421

Office of the City Clerk

Document Tracking Sheet

Meeting Date:	9/10/2014
Sponsor(s):	Waguespack (32)
Type:	Ordinance
Title:	Awning(s) for Northside Bar & Grill
Committee(s) Assignment:	Committee on Transportation and Public Way

ORDINANCE
NORTHSIDE BAR & GRILL
Acct. No. 8632 - 1
Permit No. 1114591

Be It Ordained by the City Council of the City of Chicago:

SECTION 1. Permission and authority are hereby given and granted to NORTHSIDE BAR & GRILL, upon the terms and subject to the conditions of this ordinance to maintain and use, as now constructed, one (1) Awning(s) projecting over the public right-of-way adjacent to its premises known as 1635-1637 N. Damen Ave..

Said Awning(s) at N. DAMEN AVE. measure(s):
One (1) at seventeen (17) feet in length, and three (3) feet in width for a total of fifty-one (51) square feet.

The location of said privilege shall be as shown on prints kept on file with the Department of Business Affairs and Consumer Protection and the Office of the City Clerk.

Said privilege shall be constructed in accordance with plans and specifications approved by the Zoning Department - Signs.

This grant of privilege in the public way shall be subject to the provisions of Section 10-28-015 and all other required provisions of the Municipal Code of Chicago.

The grantee shall pay to the City of Chicago as compensation for the privilege #1114591 herein granted the sum of fifty ($50.00) per annum in advance.

A 25% penalty will be added for payments received after due date.

The permit holder agrees to hold the City of Chicago harmless for any damage, relocation or replacement costs associated with damage, relocation or removal of private property caused by the City performing work in the public way.

Authority herein given and granted for a period of five (5) years from and after 07/26/2014.

Alderman Scott Waguespack

Scott Waguespack 32nd Ward

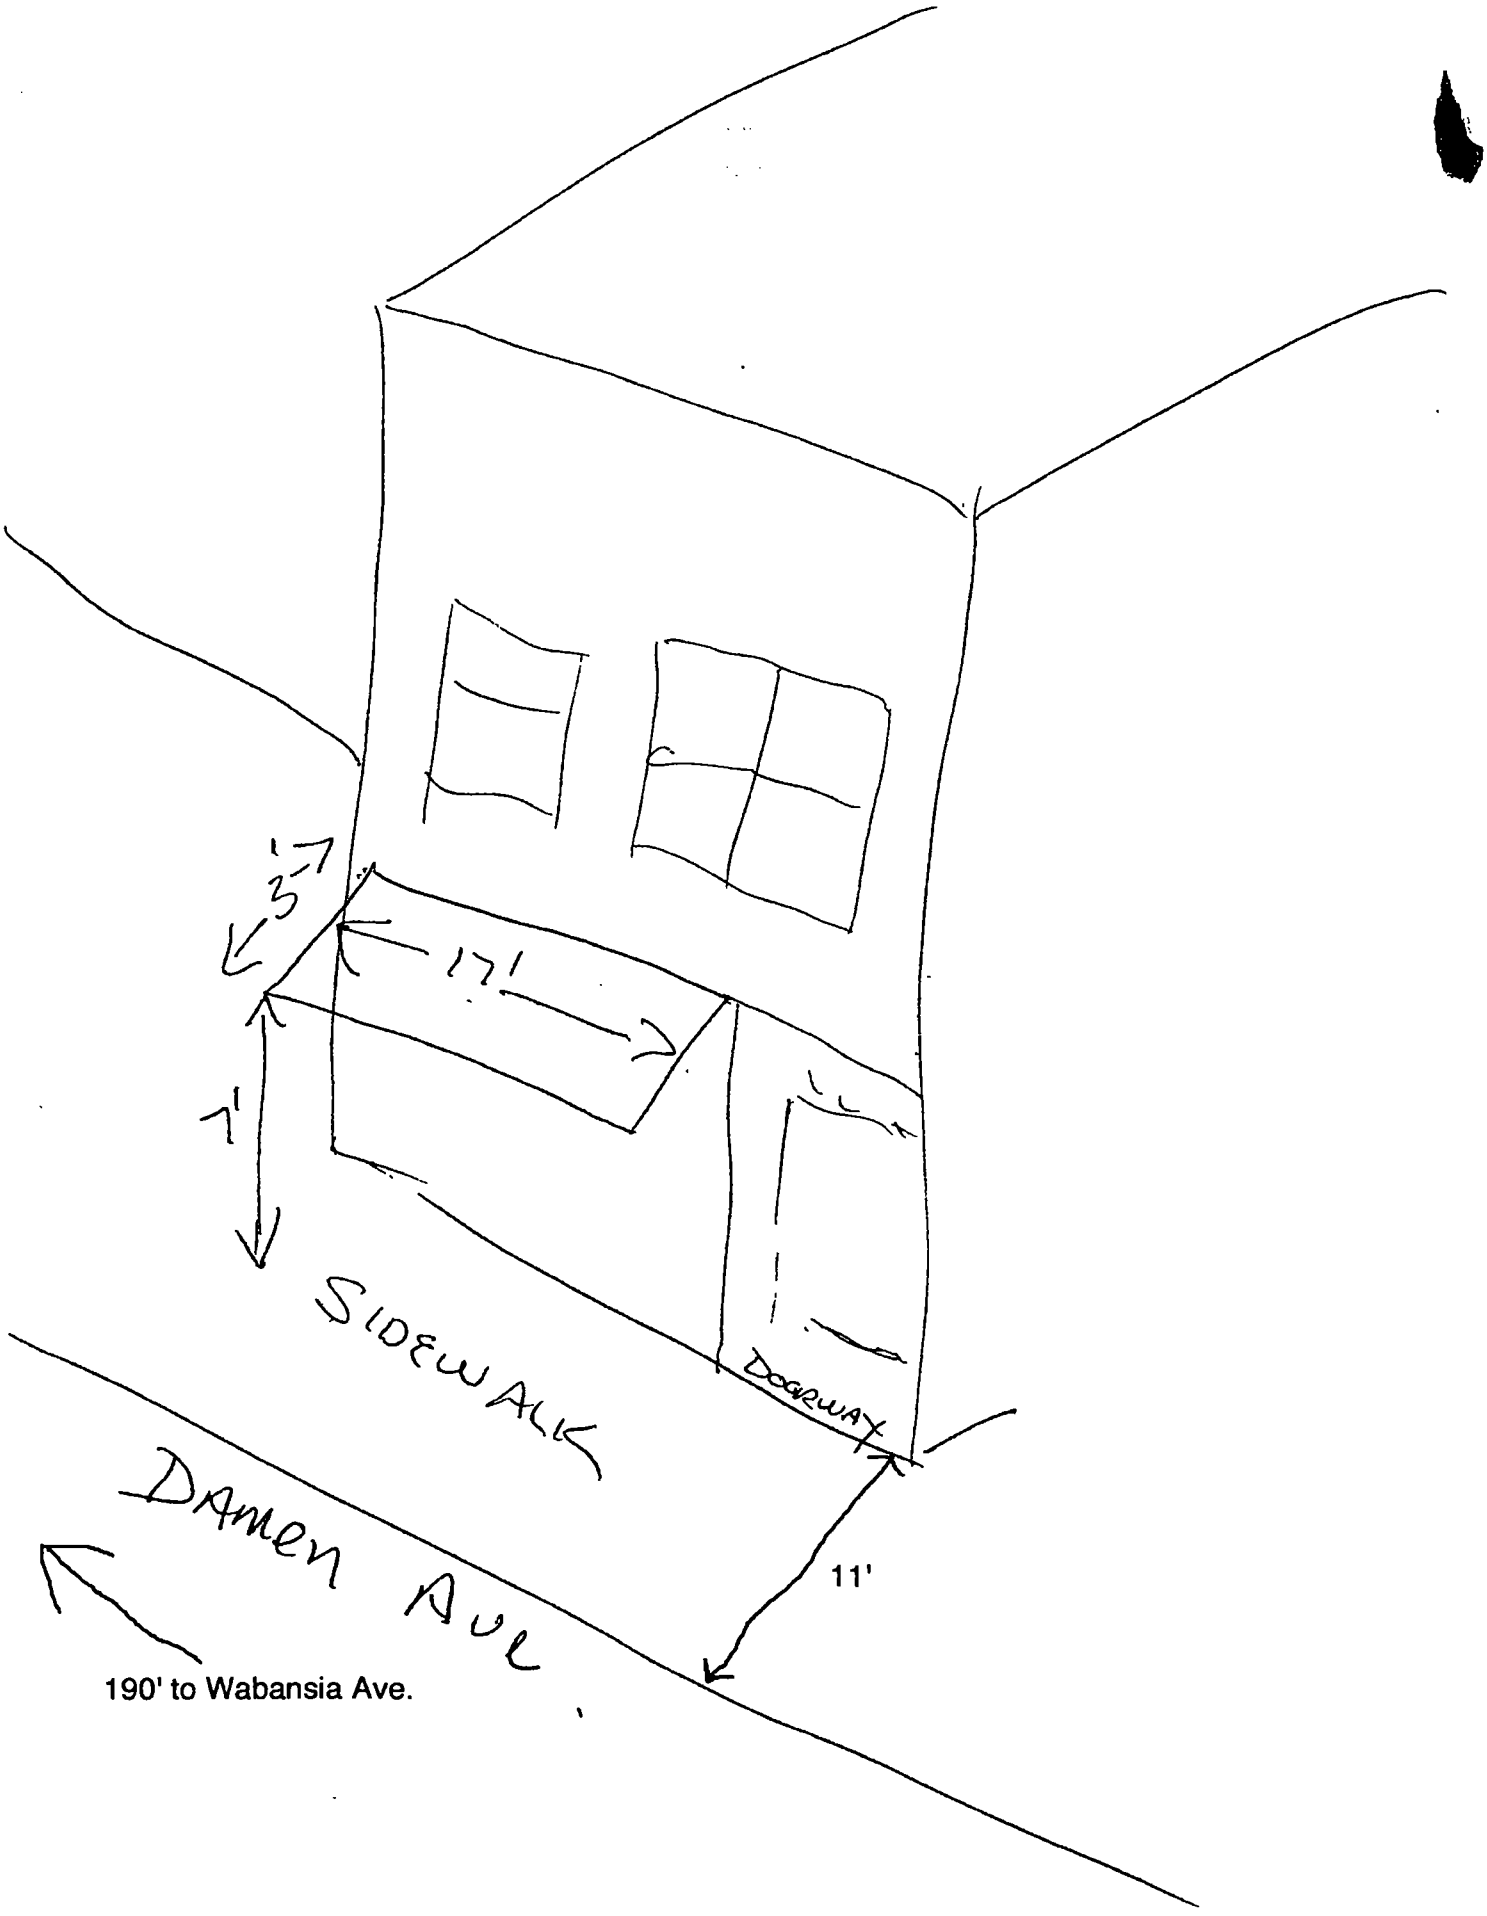
3'
17'
1'
SIDEWALK
DOORWAY
DAMEN AVE
11'
190' to Wabansia Ave.

Department of Business Affairs and Consumer Protection
Small Business Center - Public Way Use Unit
City Hall - 121 N. LaSalle Street, Room 800 • Chicago, IL 60602
(312)-74-GOBIZ (312-744-6249) • (312) 744-1944 (TTY)
http://www.cityofchicago.org/bacp

09/10/2014

Alderman **Scott Waguespack**
Ward # **32**
City of Chicago
City Hall, Room **300**
121 North LaSalle Street
Chicago, Illinois 60602

Re: An ordinance to use and maintain a portion of the public right-of-way for **one (1) awning(s)** for **NORTHSIDE BAR & GRILL**, adjacent to the premises known as **1635-1637 N. Damen Ave.**.

Dear Alderman **Scott Waguespack**:

The applicant referenced above has requested the use of the public right-of-way for a **awning(s)**. An ordinance has been prepared by the Department of Business Affairs and Consumer Protection – Small Business Center - Public Way Use Unit for presentation to the City Council. Because this request was made for properties located in your ward, as approved by you as per the attached, I respectfully request that you introduce the attached ordinance at the next City Council meeting.

If you have any questions regarding this ordinance, please contact Anthony Bertuca at (312) 744-5506.

Department of Business Affairs and Consumer Protection

City of Chicago

O2014-7450

Office of the City Clerk

Document Tracking Sheet

Meeting Date:	9/10/2014
Sponsor(s):	Waguespack (32)
Type:	Ordinance
Title:	Awning(s) for Red June, Inc.
Committee(s) Assignment:	Committee on Transportation and Public Way

ORDINANCE
RED JUNE INC.
Acct. No. 340148 - 1
Permit No. 1114449

Be It Ordained by the City Council of the City of Chicago:

SECTION 1. Permission and authority are hereby given and granted to RED JUNE INC., upon the terms and subject to the conditions of this ordinance to maintain and use, as now constructed, one (1) Awning(s) projecting over the public right-of-way adjacent to its premises known as 2020 N. Leavitt St..

Said Awning(s) at N. LEAVITT measure(s):
One (1) at twenty-four point four two (24.42) feet in length, and four (4) feet in width for a total of ninety-seven point six eight (97.68) square feet.

The location of said privilege shall be as shown on prints kept on file with the Department of Business Affairs and Consumer Protection and the Office of the City Clerk.

Said privilege shall be constructed in accordance with plans and specifications approved by the Zoning Department - Signs.

This grant of privilege in the public way shall be subject to the provisions of Section 10-28-015 and all other required provisions of the Municipal Code of Chicago.

The grantee shall pay to the City of Chicago as compensation for the privilege #1114449 herein granted the sum of fifty ($50.00) per annum in advance.

A 25% penalty will be added for payments received after due date.

The permit holder agrees to hold the City of Chicago harmless for any damage, relocation or replacement costs associated with damage, relocation or removal of private property caused by the City performing work in the public way.

Authority herein given and granted for a period of five (5) years from and after 04/22/2014.

Alderman _____

Scott Waguespack 32nd Ward

AWNING DIMENSIONS

2020 N. LEAVITT, CHICAGO, IL 60647

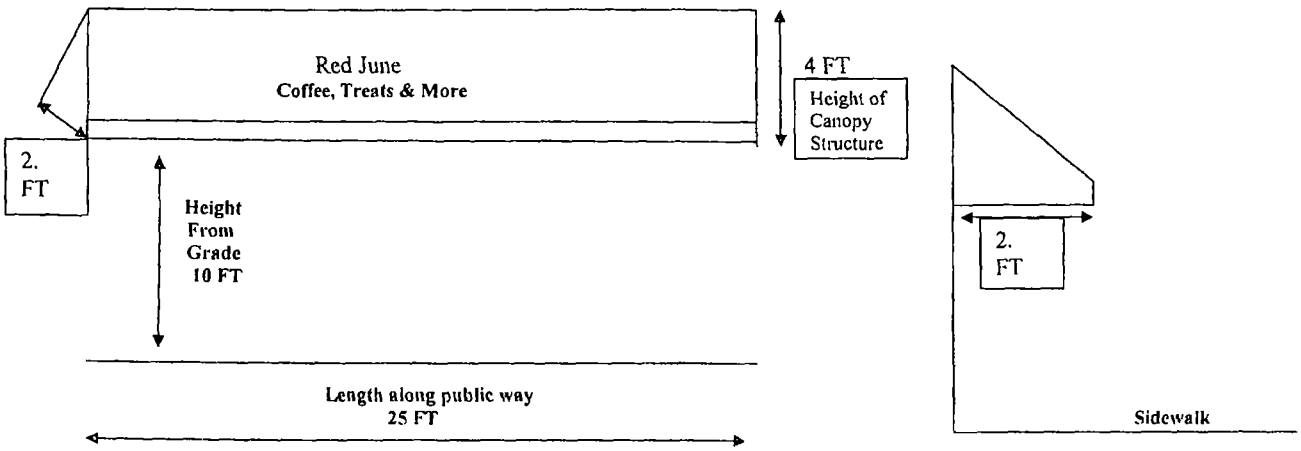

Ground Level
(Front View)

Depth of Canopy
Over Public Way
(Side View)

Department of Business Affairs and Consumer Protection
Small Business Center - Public Way Use Unit
City Hall - 121 N LaSalle Street, Room 800 • Chicago, IL 60602
(312)-74-GOBIZ (312-744-6249) • (312) 744-1944 (TTY)
http://www.cityofchicago.org/bacp

09/10/2014

Alderman **Scott Waguespack**
Ward # **32**
City of Chicago
City Hall, Room **300**
121 North LaSalle Street
Chicago, Illinois 60602

Re: An ordinance to use and maintain a portion of the public right-of-way for **one (1) awning(s)** for **RED JUNE INC.**, adjacent to the premises known as **2020 N. Leavitt St.**.

Dear Alderman **Scott Waguespack**:

The applicant referenced above has requested the use of the public right-of-way for a **awning(s)**. An ordinance has been prepared by the Department of Business Affairs and Consumer Protection – Small Business Center - Public Way Use Unit for presentation to the City Council. Because this request was made for properties located in your ward, as approved by you as per the attached, I respectfully request that you introduce the attached ordinance at the next City Council meeting.

If you have any questions regarding this ordinance, please contact Anthony Bertuca at (312) 744-5506.

Department of Business Affairs and Consumer Protection

City of Chicago

O2014-7451

Office of the City Clerk

Document Tracking Sheet

Meeting Date:	9/10/2014
Sponsor(s):	Waguespack (32)
Type:	Ordinance
Title:	Awning(s) for Starbucks Coffee No. 2514
Committee(s) Assignment:	Committee on Transportation and Public Way

ORDINANCE
STARBUCKS COFFEE #2514
Acct. No. 63414 - 80
Permit No. 1114576

Be It Ordained by the City Council of the City of Chicago:

SECTION 1. Permission and authority are hereby given and granted to STARBUCKS COFFEE #2514, upon the terms and subject to the conditions of this ordinance to maintain and use, as now constructed, one (1) Awning(s) projecting over the public right-of-way adjacent to its premises known as 3045 N. Greenview Ave..

Said Awning(s) at N. Greenview Avenue measure(s):
One (1) at eighty-five (85) feet in length, and three (3) feet in width for a total of two hundred fifty-five (255) square feet.

The location of said privilege shall be as shown on prints kept on file with the Department of Business Affairs and Consumer Protection and the Office of the City Clerk.

Said privilege shall be constructed in accordance with plans and specifications approved by the Zoning Department - Signs.

This grant of privilege in the public way shall be subject to the provisions of Section 10-28-015 and all other required provisions of the Municipal Code of Chicago.

The grantee shall pay to the City of Chicago as compensation for the privilege #1114576 herein granted the sum of one hundred ten ($110.00) per annum in advance.

A 25% penalty will be added for payments received after due date.

The permit holder agrees to hold the City of Chicago harmless for any damage, relocation or replacement costs associated with damage, relocation or removal of private property caused by the City performing work in the public way.

Authority herein given and granted for a period of five (5) years from and after 07/26/2014.

Alderman _____

Scott Waguespack 32nd Ward

APPLICATION TO USE THE PUBLIC RIGHT OF WAY

EXAMPLE OF CANOPY/AWNING DRAWING

CANOPY DRAWINGS

PROPERTY LOCATION 3045 N. Greenview

ORGANIZATION'S NAME: Starbucks

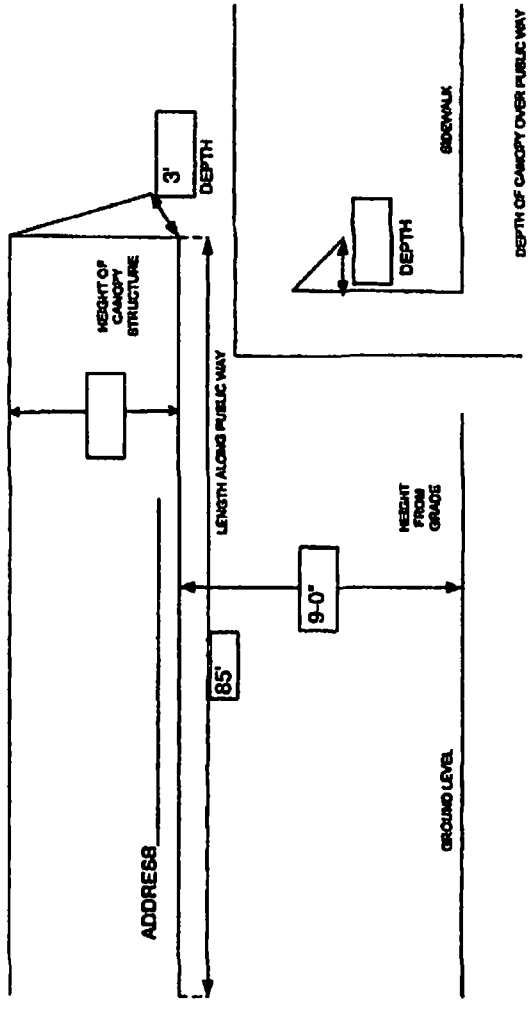

Department of Business Affairs and Consumer Protection
Small Business Center- Public Way Use Unit
City Hall - 121 N LaSalle Street Room 800 • Chicago, IL 60602
(312)-74-GOBIZ (312-744-6249) • (312) 744-1944 (TTY)
http://www.cityofchicago.org/bacp

09/10/2014

Alderman **Scott Waguespack**
Ward # **32**
City of Chicago
City Hall, Room **300**
121 North LaSalle Street
Chicago, Illinois 60602

Re: An ordinance to use and maintain a portion of the public right-of-way for **one (1) awning(s)** for **STARBUCKS COFFEE #2514**, adjacent to the premises known as **3045 N. Greenview Ave.**.

Dear Alderman **Scott Waguespack**:

The applicant referenced above has requested the use of the public right-of-way for a **awning(s)**. An ordinance has been prepared by the Department of Business Affairs and Consumer Protection – Small Business Center - Public Way Use Unit for presentation to the City Council. Because this request was made for properties located in your ward, as approved by you as per the attached, I respectfully request that you introduce the attached ordinance at the next City Council meeting.

If you have any questions regarding this ordinance, please contact Anthony Bertuca at (312) 744-5506.

Department of Business Affairs and Consumer Protection

City of Chicago

O2014-7454

Office of the City Clerk

Document Tracking Sheet

Meeting Date:	9/10/2014
Sponsor(s):	Waguespack (32)
Type:	Ordinance
Title:	Awning(s) for Webster's Wine Bar
Committee(s) Assignment:	Committee on Transportation and Public Way

ORDINANCE
WEBSTER'S WINE BAR
Acct. No. 15488 - 1
Permit No. 1114955

Be It Ordained by the City Council of the City of Chicago:

SECTION 1. Permission and authority are hereby given and granted to WEBSTER'S WINE BAR, upon the terms and subject to the conditions of this ordinance to maintain and use, as now constructed, one (1) Awning(s) projecting over the public right-of-way adjacent to its premises known as 1480 W. Webster Ave..

Said Awning(s) at N. Dominick measure(s):
One (1) at twenty-nine point six (29.6) feet in length, and six (6) feet in width for a total of one hundred seventy-seven point six (177.6) square feet.

The location of said privilege shall be as shown on prints kept on file with the Department of Business Affairs and Consumer Protection and the Office of the City Clerk.

Said privilege shall be constructed in accordance with plans and specifications approved by the Zoning Department - Signs.

This grant of privilege in the public way shall be subject to the provisions of Section 10-28-015 and all other required provisions of the Municipal Code of Chicago.

The grantee shall pay to the City of Chicago as compensation for the privilege #1114955 herein granted the sum of fifty-four dollars and sixty cents ($54.60) per annum in advance.

A 25% penalty will be added for payments received after due date.

The permit holder agrees to hold the City of Chicago harmless for any damage, relocation or replacement costs associated with damage, relocation or removal of private property caused by the City performing work in the public way.

Authority herein given and granted for a period of five (5) years from and after 09/13/2014.

Alderman Scott Waguespack

Scott Waguespack 32nd Ward

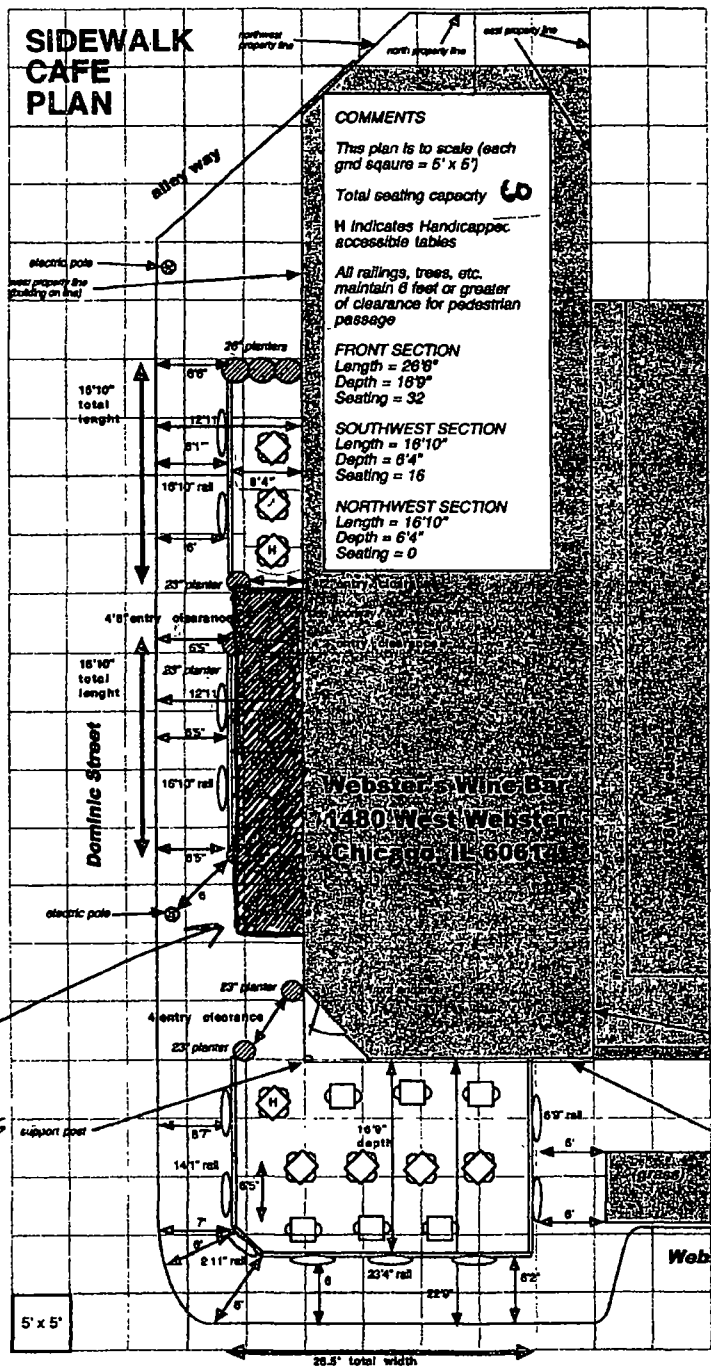

LOCATION OF AWNING ABOVE SIDEWALK

AWNING DIMENSIONS: 29.6' x 6'

AWNING HEIGHT: 7.9'

SIDEWALK DEPTH/WIDTH BENEATH AWNING: 12'11 from CURB

Department of Business Affairs and Consumer Protection
Small Business Center - Public Way Use Unit
City Hall - 121 N. LaSalle Street. Room 800 • Chicago, IL 60602
(312)-74-GOBIZ (312-744-6249) • (312) 744-1944 (TTY)
http://www.cityofchicago.org/bacp

09/10/2014

Alderman **Scott Waguespack**
Ward # **32**
City of Chicago
City Hall, Room **300**
121 North LaSalle Street
Chicago, Illinois 60602

Re: An ordinance to use and maintain a portion of the public right-of-way for **one (1) awning(s)** for **WEBSTER'S WINE BAR**, adjacent to the premises known as **1480 W. Webster Ave.**.

Dear Alderman **Scott Waguespack**:

The applicant referenced above has requested the use of the public right-of-way for a **awning(s)**. An ordinance has been prepared by the Department of Business Affairs and Consumer Protection – Small Business Center - Public Way Use Unit for presentation to the City Council. Because this request was made for properties located in your ward, as approved by you as per the attached, I respectfully request that you introduce the attached ordinance at the next City Council meeting.

If you have any questions regarding this ordinance, please contact Anthony Bertuca at (312) 744-5506.

Department of Business Affairs and Consumer Protection

City of Chicago

O2014-7432

Office of the City Clerk

Document Tracking Sheet

Meeting Date:	9/10/2014
Sponsor(s):	Mell (33)
Type:	Ordinance
Title:	Awning(s) for Andys Fruit Ranch
Committee(s) Assignment:	Committee on Transportation and Public Way

ORDINANCE
ANDYS FRUIT RANCH
Acct. No. 3868 - 2
Permit No. 1111796

Be It Ordained by the City Council of the City of Chicago:

SECTION 1. Permission and authority are hereby given and granted to ANDYS FRUIT RANCH, upon the terms and subject to the conditions of this ordinance to maintain and use, as now constructed, four (4) Awning(s) projecting over the public right-of-way adjacent to its premises known as 4733 N. Kedzie Ave..

Said Awning(s) at N. KEDZIE AVE. measure(s):
Four (4) at eight (8) feet in length, and two point six seven (2.67) feet in width for a total of eighty-five point four four (85.44) square feet.

The location of said privilege shall be as shown on prints kept on file with the Department of Business Affairs and Consumer Protection and the Office of the City Clerk.

Said privilege shall be constructed in accordance with plans and specifications approved by the Zoning Department - Signs.

This grant of privilege in the public way shall be subject to the provisions of Section 10-28-015 and all other required provisions of the Municipal Code of Chicago.

The grantee shall pay to the City of Chicago as compensation for the privilege #1111796 herein granted the sum of one hundred seventy-five ($175.00) per annum in advance.

A 25% penalty will be added for payments received after due date.

The permit holder agrees to hold the City of Chicago harmless for any damage, relocation or replacement costs associated with damage, relocation or removal of private property caused by the City performing work in the public way.

Authority herein given and granted for a period of five (5) years from and after 03/18/2014.

Alderman Deborah Mell 33

Deborah Mell 33rd Ward

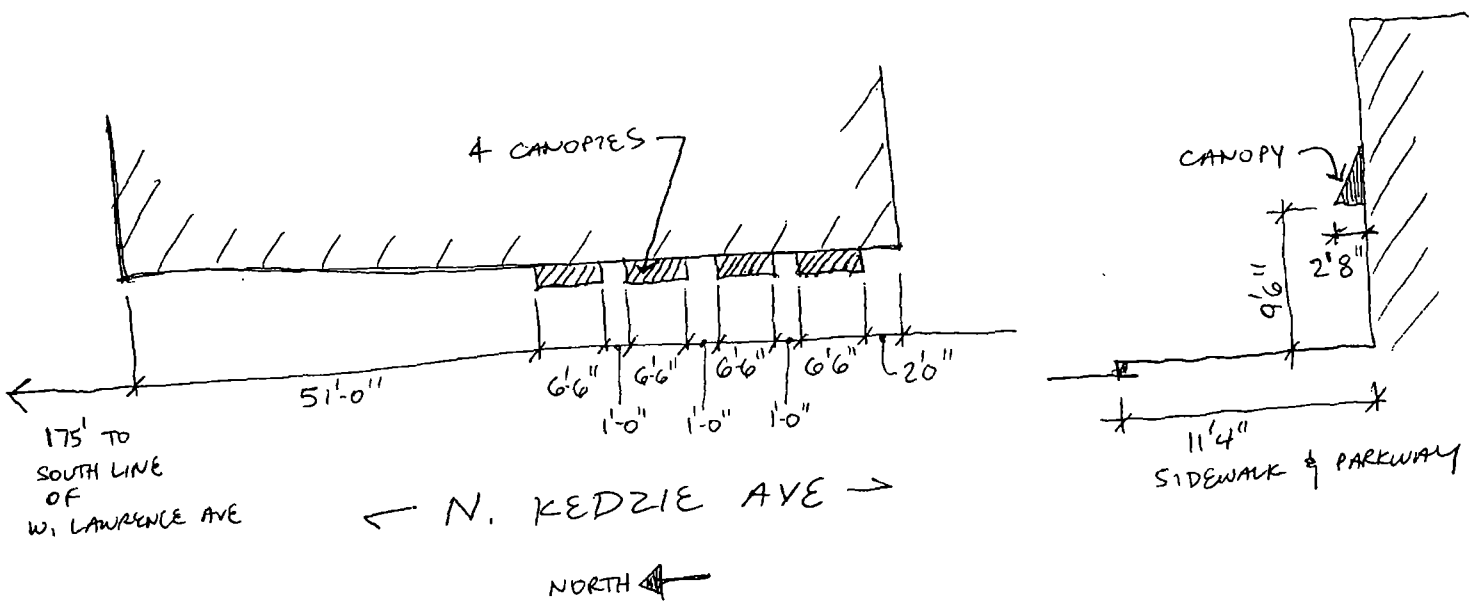

CANOPIES

A & A FRUIT MARKET
4733 N KEDZIE
ACCT # 3868-Z

Department of Business Affairs and Consumer Protection
Small Business Center - Public Way Use Unit
City Hall - 121 N. LaSalle Street, Room 800 • Chicago, IL 60602
(312)-74-GOBIZ (312-744-6249) • (312) 744-1944 (TTY)
http://www.cityofchicago.org/bacp

09/10/2014

Alderman **Deborah Mell**
Ward # **33**
City of Chicago
City Hall, Room **208**
121 North LaSalle Street
Chicago, Illinois 60602

Re: An ordinance to use and maintain a portion of the public right-of-way for **four (4) awning(s)** for **ANDYS FRUIT RANCH**, adjacent to the premises known as **4733 N. Kedzie Ave.**.

Dear Alderman **Deborah Mell**:

The applicant referenced above has requested the use of the public right-of-way for a **awning(s)**. An ordinance has been prepared by the Department of Business Affairs and Consumer Protection – Small Business Center - Public Way Use Unit for presentation to the City Council. Because this request was made for properties located in your ward, as approved by you as per the attached, I respectfully request that you introduce the attached ordinance at the next City Council meeting.

If you have any questions regarding this ordinance, please contact Anthony Bertuca at (312) 744-5506.

Department of Business Affairs and Consumer Protection

City of Chicago

O2014-7440

Office of the City Clerk

Document Tracking Sheet

Meeting Date:	9/10/2014
Sponsor(s):	Mell (33)
Type:	Ordinance
Title:	Awning(s) for Vanessa's & Wendy's Family Hair Care
Committee(s) Assignment:	Committee on Transportation and Public Way

ORDINANCE
VANESSA'S & WENDY'S FAMILY HAIR CARE
Acct. No. 268091 - 2
Permit No. 1114552

Be It Ordained by the City Council of the City of Chicago:

SECTION 1. Permission and authority are hereby given and granted to VANESSA'S & WENDY'S FAMILY HAIR CARE, upon the terms and subject to the conditions of this ordinance to maintain and use, as now constructed, one (1) Awning(s) projecting over the public right-of-way adjacent to its premises known as 3519 W. Lawrence Ave..

Said Awning(s) at W. Lawrence Ave. measure(s):
One (1) at twenty-five (25) feet in length, and four (4) feet in width for a total of one hundred (100) square feet.

The location of said privilege shall be as shown on prints kept on file with the Department of Business Affairs and Consumer Protection and the Office of the City Clerk.

Said privilege shall be constructed in accordance with plans and specifications approved by the Zoning Department - Signs.

This grant of privilege in the public way shall be subject to the provisions of Section 10-28-015 and all other required provisions of the Municipal Code of Chicago.

The grantee shall pay to the City of Chicago as compensation for the privilege #1114552 herein granted the sum of fifty ($50.00) per annum in advance.

A 25% penalty will be added for payments received after due date.

The permit holder agrees to hold the City of Chicago harmless for any damage, relocation or replacement costs associated with damage, relocation or removal of private property caused by the City performing work in the public way.

Authority herein given and granted for a period of five (5) years from and after 01/13/2014.

Alderman _____

Deborah Mell 33rd Ward

APPLICATION TO USE THE PUBLIC RIGHT OF WAY

EXAMPLE OF CANOPY/AWNING DRAWING

CANOPY DRAWINGS

PROPERTY LOCATION: 3519 W. Lawrence Ave. Chicago, IL 60625

ORGANIZATION'S NAME: Usness's and Wendy's Family Hair care

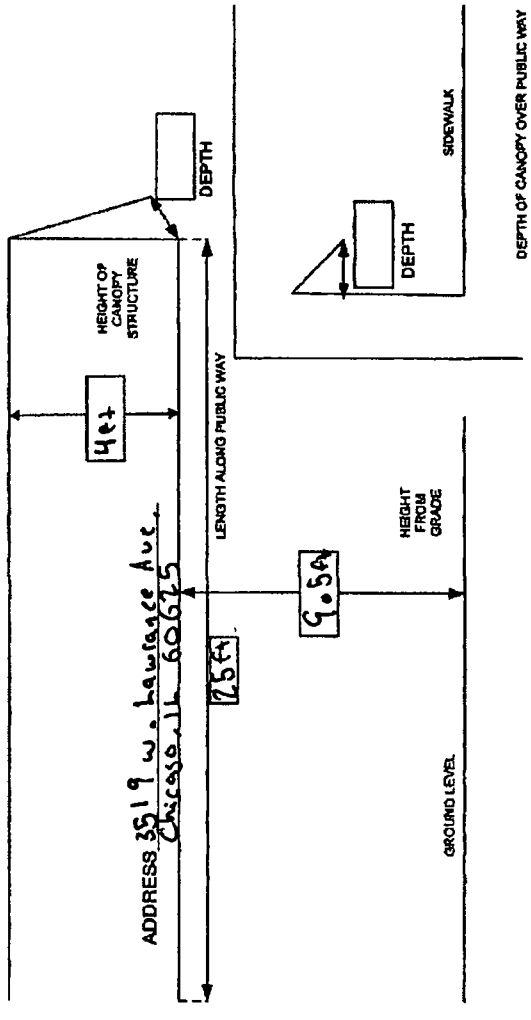

Department of Business Affairs and Consumer Protection
Small Business Center - Public Way Use Unit
City Hall - 121 N. LaSalle Street, Room 800 • Chicago, IL 60602
(312)-74-GOBIZ (312-744-6249) • (312) 744-1944 (TTY)
http://www.cityofchicago.org/bacp

09/10/2014

Alderman **Deborah Mell**
Ward # **33**
City of Chicago
City Hall, Room **208**
121 North LaSalle Street
Chicago, Illinois 60602

Re: An ordinance to use and maintain a portion of the public right-of-way for **one (1) awning(s)** for **VANESSA'S & WENDY'S FAMILY HAIR CARE**, adjacent to the premises known as **3519 W. Lawrence Ave.**.

Dear Alderman **Deborah Mell**:

The applicant referenced above has requested the use of the public right-of-way for a **awning(s)**. An ordinance has been prepared by the Department of Business Affairs and Consumer Protection – Small Business Center - Public Way Use Unit for presentation to the City Council. Because this request was made for properties located in your ward, as approved by you as per the attached, I respectfully request that you introduce the attached ordinance at the next City Council meeting.

If you have any questions regarding this ordinance, please contact Anthony Bertuca at (312) 744-5506.

Department of Business Affairs and Consumer Protection

City of Chicago

O2014-7442

Office of the City Clerk

Document Tracking Sheet

Meeting Date:	9/10/2014
Sponsor(s):	Austin (34)
Type:	Ordinance
Title:	Awning(s) for Warehouse, The
Committee(s) Assignment:	Committee on Transportation and Public Way

ORDINANCE
THE WAREHOUSE
Acct. No. 315225 - 1
Permit No. 1114313

Be It Ordained by the City Council of the City of Chicago:

SECTION 1. Permission and authority are hereby given and granted to THE WAREHOUSE, upon the terms and subject to the conditions of this ordinance to maintain and use, as now constructed, three (3) Awning(s) projecting over the public right-of-way adjacent to its premises known as 538 W. 119th St..

Said Awning(s) at W. 119TH ST. measure(s):
One (1) at thirteen point five (13.5) feet in length, and four (4) feet in width for a total of fifty-four (54) square feet.

Said Awning(s) at W. 119TH measure(s):
One (1) at five (5) feet in length, and four (4) feet in width for a total of twenty (20) square feet.

Said Awning(s) at W. 119TH ST. measure(s):
One (1) at eight (8) feet in length, and four (4) feet in width for a total of thirty-two (32) square feet.

The location of said privilege shall be as shown on prints kept on file with the Department of Business Affairs and Consumer Protection and the Office of the City Clerk.

Said privilege shall be constructed in accordance with plans and specifications approved by the Zoning Department - Signs.

This grant of privilege in the public way shall be subject to the provisions of Section 10-28-015 and all other required provisions of the Municipal Code of Chicago.

The grantee shall pay to the City of Chicago as compensation for the privilege #1114313 herein granted the sum of one hundred fifty ($150.00) per annum in advance.

A 25% penalty will be added for payments received after due date.

The permit holder agrees to hold the City of Chicago harmless for any damage, relocation or replacement costs associated with damage, relocation or removal of private property caused by the City performing work in the public way.

Authority herein given and granted for a period of five (5) years from and after 05/13/2014.

Alderman Carrie M. Austin

Carrie M. Austin 34th Ward

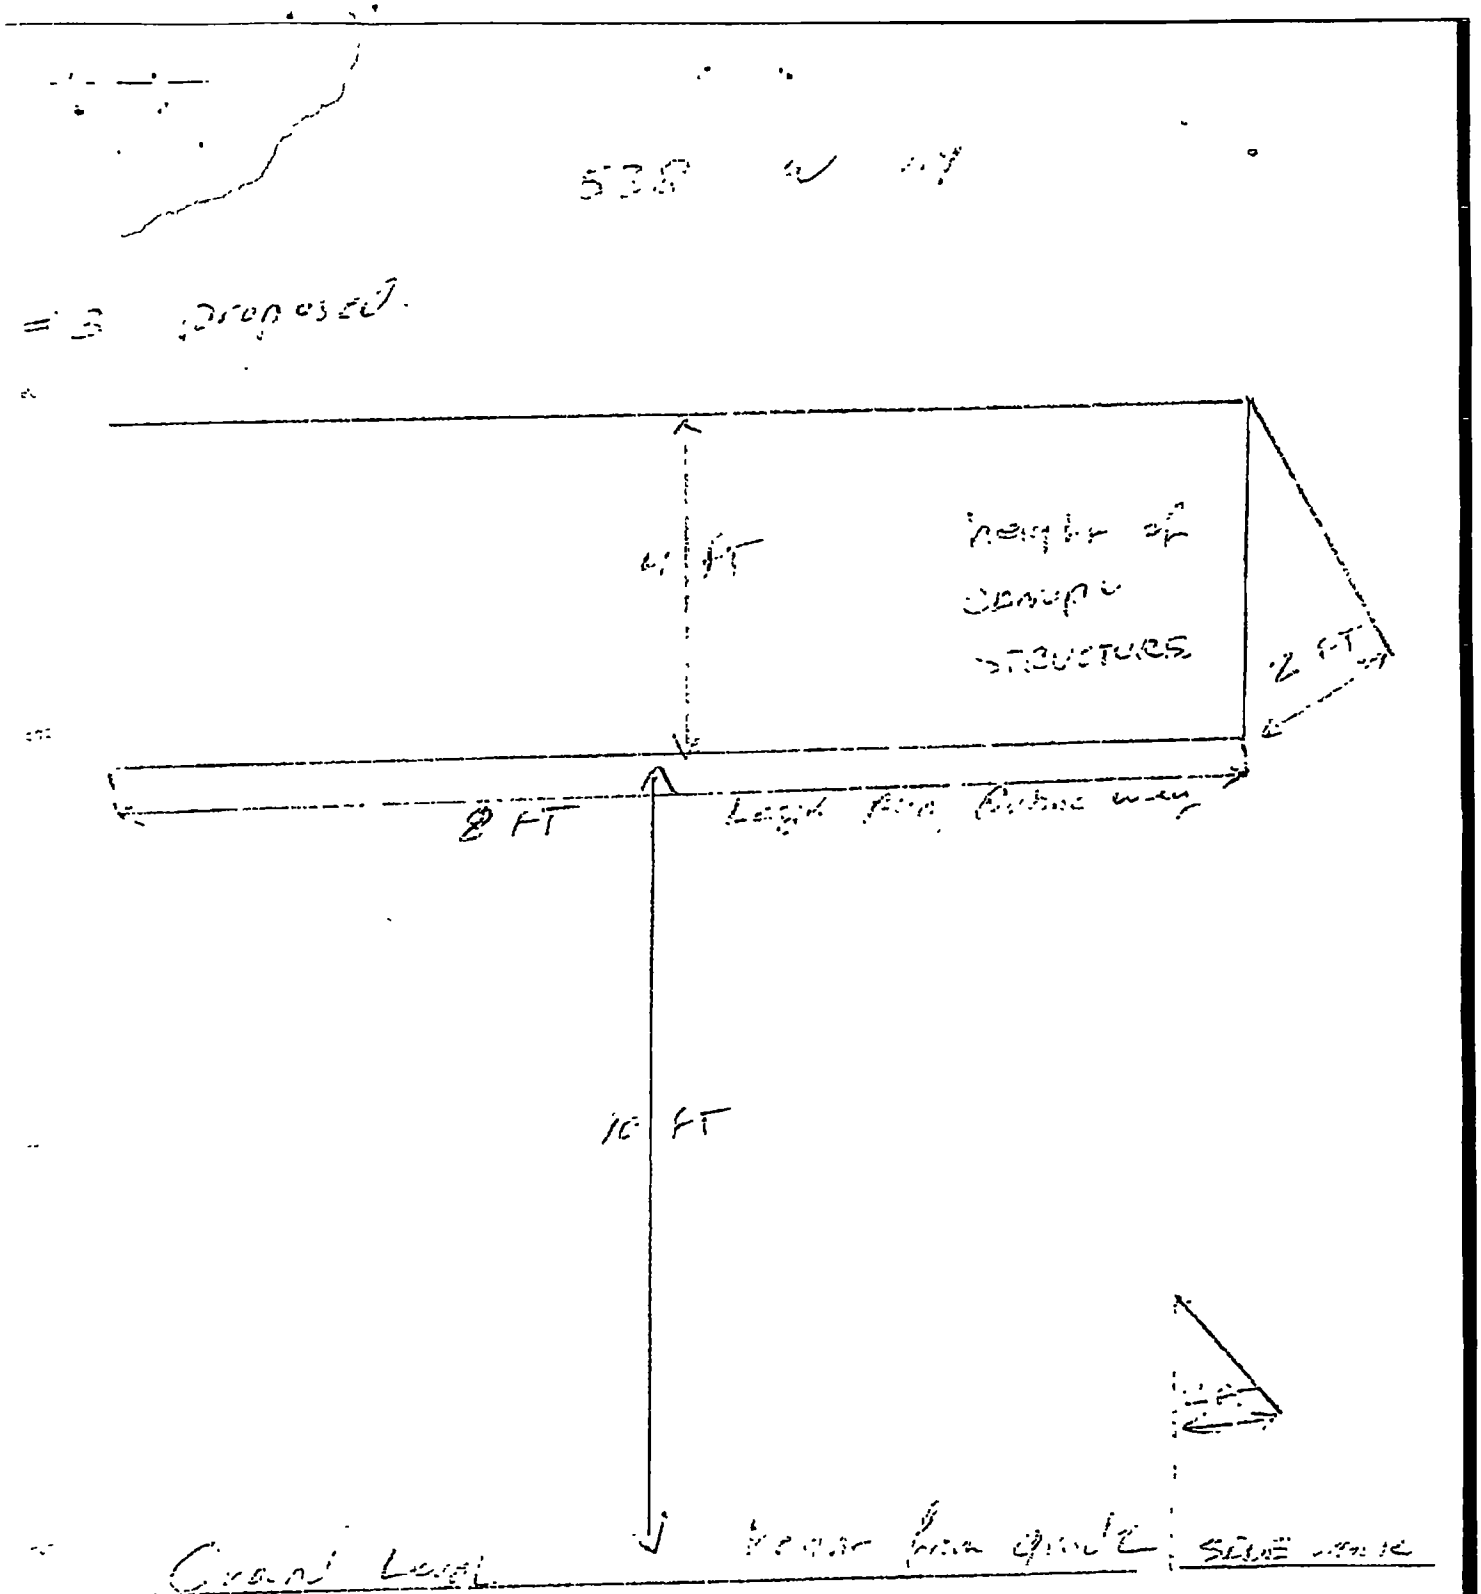
4' FT
Height of
Canopy
Structure
2 FT
8 FT
10' FT
Grade Level

Department of Business Affairs and Consumer Protection
Small Business Center - Public Way Use Unit
City Hall - 121 N. LaSalle Street, Room 800 • Chicago, IL 60602
(312)-74-GOBIZ (312-744-6249) • (312) 744-1944 (TTY)
http://www.cityofchicago.org/bacp

09/10/2014

Alderman **Carrie M. Austin**
Ward # **34**
City of Chicago
City Hall, Room **203**
121 North LaSalle Street
Chicago, Illinois 60602

Re: An ordinance to use and maintain a portion of the public right-of-way for **three (3) awning(s)** for **THE WAREHOUSE**, adjacent to the premises known as **538 W. 119th St.**.

Dear Alderman **Carrie M. Austin**:

The applicant referenced above has requested the use of the public right-of-way for a **awning(s)**. An ordinance has been prepared by the Department of Business Affairs and Consumer Protection – Small Business Center - Public Way Use Unit for presentation to the City Council. Because this request was made for properties located in your ward, as approved by you as per the attached, I respectfully request that you introduce the attached ordinance at the next City Council meeting.

If you have any questions regarding this ordinance, please contact Anthony Bertuca at (312) 744-5506.

Department of Business Affairs and Consumer Protection

City of Chicago

O2014-7460

Office of the City Clerk

Document Tracking Sheet

Meeting Date:	9/10/2014
Sponsor(s):	Colón (35)
Type:	Ordinance
Title:	Awning(s) for GTO Auto Repair
Committee(s) Assignment:	Committee on Transportation and Public Way

ORDINANCE
G T O AUTO REPAIR
Acct. No. 26210 - 1
Permit No. 1114338

Be It Ordained by the City Council of the City of Chicago:

SECTION 1. Permission and authority are hereby given and granted to G T O AUTO REPAIR, upon the terms and subject to the conditions of this ordinance to maintain and use, as now constructed, one (1) Awning(s) projecting over the public right-of-way adjacent to its premises known as 3271 W. Armitage Ave..

Said Awning(s) at W ARMITAGE AVE measure(s):
One (1) at sixteen point two five (16.25) feet in length, and four (4) feet in width for a total of sixty-five (65) square feet.

The location of said privilege shall be as shown on prints kept on file with the Department of Business Affairs and Consumer Protection and the Office of the City Clerk.

Said privilege shall be constructed in accordance with plans and specifications approved by the Zoning Department - Signs.

This grant of privilege in the public way shall be subject to the provisions of Section 10-28-015 and all other required provisions of the Municipal Code of Chicago.

The grantee shall pay to the City of Chicago as compensation for the privilege #1114338 herein granted the sum of fifty ($50.00) per annum in advance.

A 25% penalty will be added for payments received after due date.

The permit holder agrees to hold the City of Chicago harmless for any damage, relocation or replacement costs associated with damage, relocation or removal of private property caused by the City performing work in the public way.

Authority herein given and granted for a period of five (5) years from and after 05/14/2013.

Alderman _____

Reynaldo Colon 35th Ward

GTO
AUTO REPAIR
TUNE-UPS BRAKES & SUSPENSION
773 227 2424

Department of Business Affairs and Consumer Protection
Small Business Center - Public Way Use Unit
City Hall - 121 N. LaSalle Street, Room 800 • Chicago, IL 60602
(312)-74-GOBIZ (312-744-6249) • (312) 744-1944 (TTY)
http://www.cityofchicago.org/bacp

09/10/2014

Alderman **Reynaldo Colon**
Ward # **35**
City of Chicago
City Hall, Room **203**
121 North LaSalle Street
Chicago, Illinois 60602

Re: An ordinance to use and maintain a portion of the public right-of-way for **one (1) awning(s)** for **G T O AUTO REPAIR**, adjacent to the premises known as **3271 W. Armitage Ave.**.

Dear Alderman **Reynaldo Colon**:

The applicant referenced above has requested the use of the public right-of-way for a **awning(s)**. An ordinance has been prepared by the Department of Business Affairs and Consumer Protection – Small Business Center - Public Way Use Unit for presentation to the City Council. Because this request was made for properties located in your ward, as approved by you as per the attached, I respectfully request that you introduce the attached ordinance at the next City Council meeting.

If you have any questions regarding this ordinance, please contact Anthony Bertuca at (312) 744-5506.

Department of Business Affairs and Consumer Protection

City of Chicago

O2014-7464

Office of the City Clerk

Document Tracking Sheet

Meeting Date:	9/10/2014
Sponsor(s):	Sposato (36)
Type:	Ordinance
Title:	Awning(s) for New Polonia Club, Inc.
Committee(s) Assignment:	Committee on Transportation and Public Way

ORDINANCE
New Polonia Club Inc.
Acct. No. 7035 - 2
Permit No. 1114582

Be It Ordained by the City Council of the City of Chicago:

SECTION 1. Permission and authority are hereby given and granted to New Polonia Club Inc., upon the terms and subject to the conditions of this ordinance to maintain and use, as now constructed, two (2) Awning(s) projecting over the public right-of-way adjacent to its premises known as 6101-6103 W. Belmont Ave..

Said Awning(s) at W Belmont Ave measure(s):
One (1) at eight (8) feet in length, and three (3) feet in width for a total of twenty-four (24) square feet.
One (1) at four point six (4.6) feet in length, and three (3) feet in width for a total of thirteen point eight (13.8) square feet.

The location of said privilege shall be as shown on prints kept on file with the Department of Business Affairs and Consumer Protection and the Office of the City Clerk.

Said privilege shall be constructed in accordance with plans and specifications approved by the Zoning Department - Signs.

This grant of privilege in the public way shall be subject to the provisions of Section 10-28-015 and all other required provisions of the Municipal Code of Chicago.

The grantee shall pay to the City of Chicago as compensation for the privilege #1114582 herein granted the sum of one hundred ($100.00) per annum in advance.

A 25% penalty will be added for payments received after due date.

The permit holder agrees to hold the City of Chicago harmless for any damage, relocation or replacement costs associated with damage, relocation or removal of private property caused by the City performing work in the public way.

Authority herein given and granted for a period of five (5) years from and after 06/30/2014.

Alderman Nicholas Sposato

Nicholas Sposato 36th Ward

6101 - 6103 West Belmont

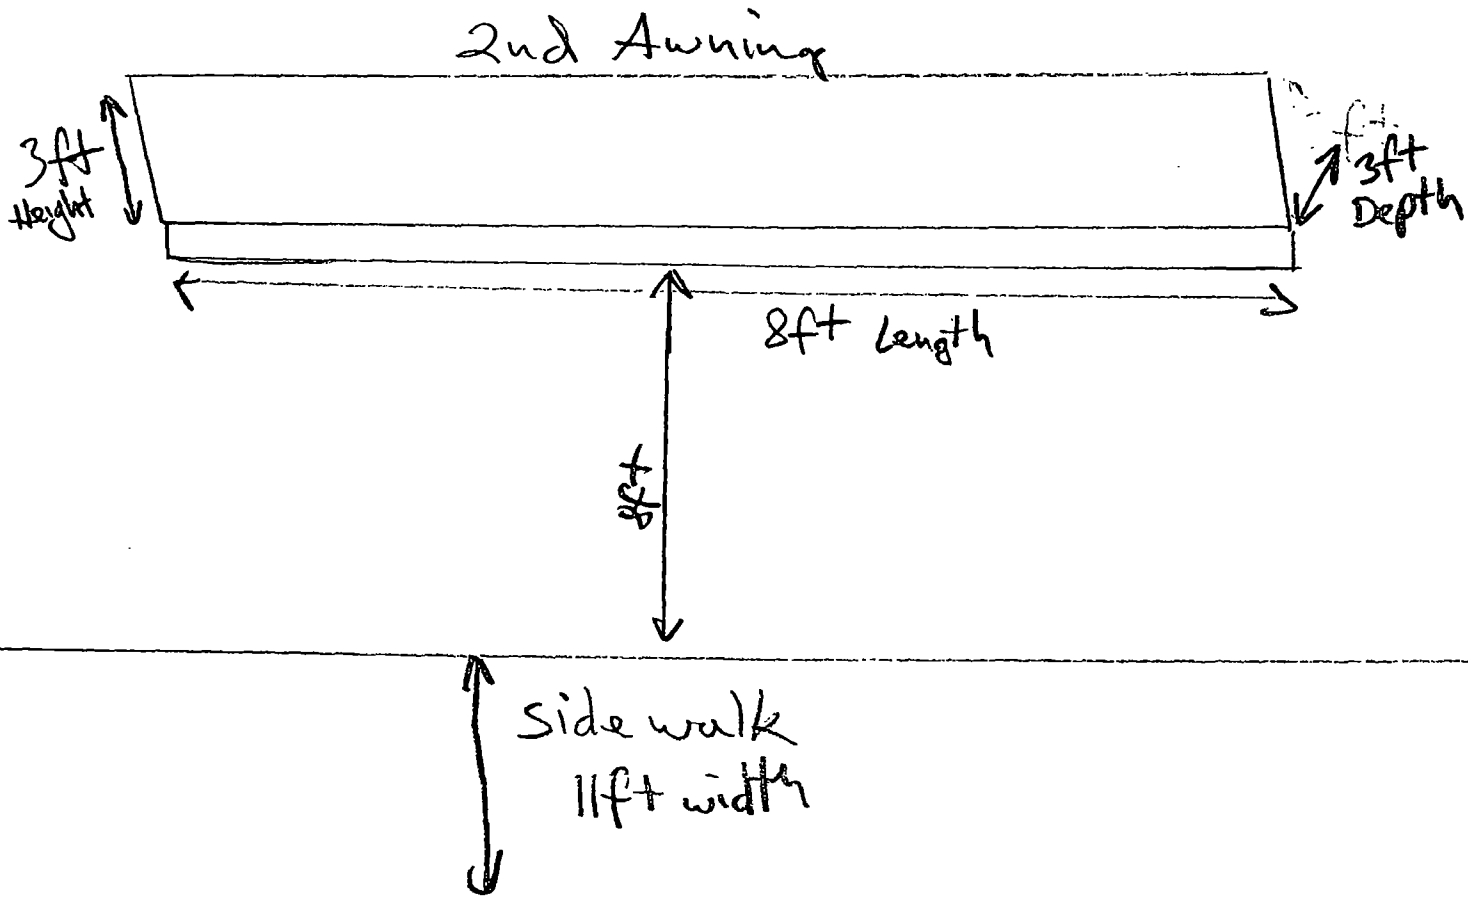

6101-6103 west Belmont

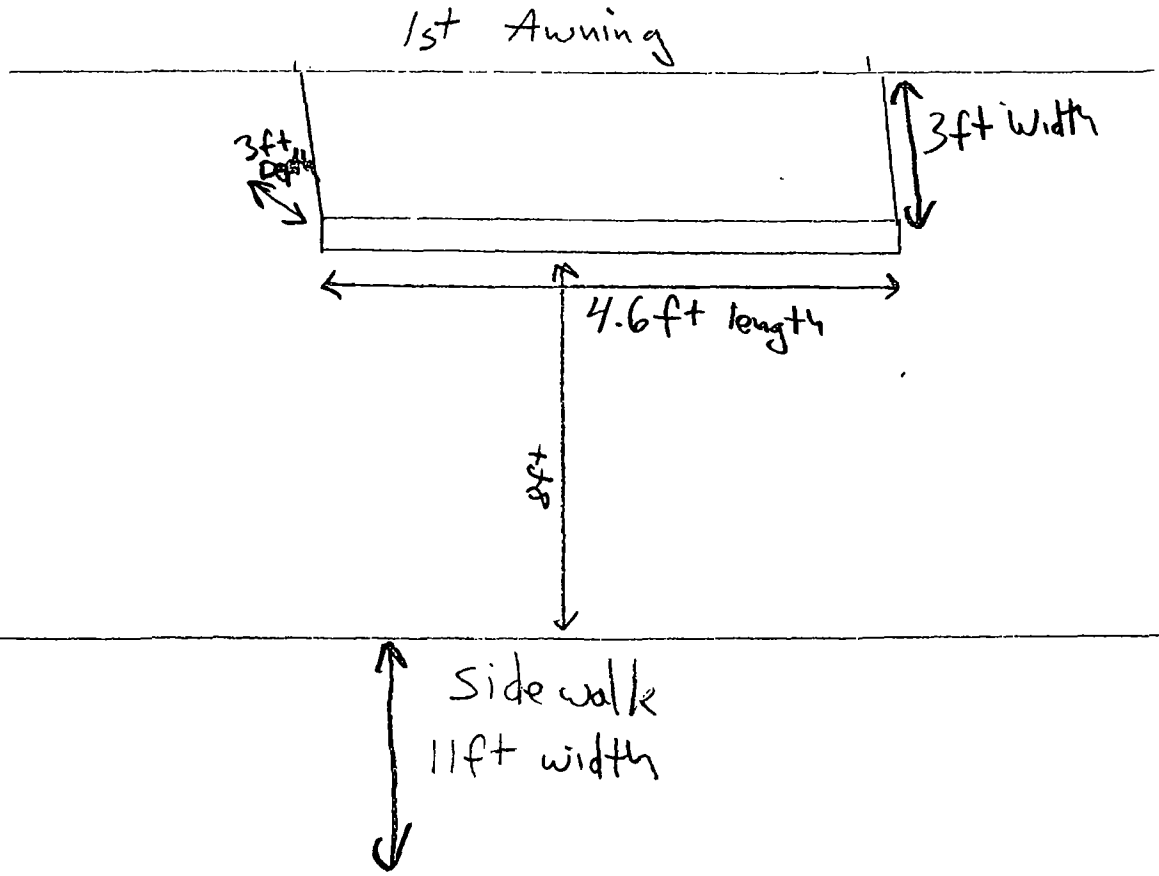

Department of Business Affairs and Consumer Protection
Small Business Center - Public Way Use Unit
City Hall - 121 N. LaSalle Street, Room 800 • Chicago, IL 60602
(312)-74-GOBIZ (312-744-6249) • (312) 744-1944 (TTY)
http://www.cityofchicago.org/bacp

09/10/2014

Alderman **Nicholas Sposato**
Ward # **36**
City of Chicago
City Hall, Room **304**
121 North LaSalle Street
Chicago, Illinois 60602

Re: An ordinance to use and maintain a portion of the public right-of-way for **two (2) awning(s)** for **New Polonia Club Inc.**, adjacent to the premises known as **6101-6103 W. Belmont Ave.**.

Dear Alderman **Nicholas Sposato**:

The applicant referenced above has requested the use of the public right-of-way for a **awning(s)**. An ordinance has been prepared by the Department of Business Affairs and Consumer Protection – Small Business Center - Public Way Use Unit for presentation to the City Council. Because this request was made for properties located in your ward, as approved by you as per the attached, I respectfully request that you introduce the attached ordinance at the next City Council meeting.

If you have any questions regarding this ordinance, please contact Anthony Bertuca at (312) 744-5506.

Department of Business Affairs and Consumer Protection

City of Chicago

O2014-7467

Office of the City Clerk

Document Tracking Sheet

Meeting Date:	9/10/2014
Sponsor(s):	Sposato (36)
Type:	Ordinance
Title:	Awning(s) for We Smile Dental
Committee(s) Assignment:	Committee on Transportation and Public Way

ORDINANCE
WE SMILE DENTAL
Acct. No. 290519 - 1
Permit No. 1115003

Be It Ordained by the City Council of the City of Chicago:

SECTION 1. Permission and authority are hereby given and granted to WE SMILE DENTAL, upon the terms and subject to the conditions of this ordinance to maintain and use, as now constructed, two (2) Awning(s) projecting over the public right-of-way adjacent to its premises known as 7124 W. Diversey Ave..

Said Awning(s) at N. Neva & W. Diversey measure(s):
One (1) at forty-six (46) feet in length, and three (3) feet in width for a total of one hundred thirty-eight (138) square feet.

Said Awning(s) at W. Diversey measure(s):
One (1) at thirteen (13) feet in length, and three (3) feet in width for a total of thirty-nine (39) square feet.

The location of said privilege shall be as shown on prints kept on file with the Department of Business Affairs and Consumer Protection and the Office of the City Clerk.

Said privilege shall be constructed in accordance with plans and specifications approved by the Zoning Department - Signs.

This grant of privilege in the public way shall be subject to the provisions of Section 10-28-015 and all other required provisions of the Municipal Code of Chicago.

The grantee shall pay to the City of Chicago as compensation for the privilege #1115003 herein granted the sum of one hundred twenty-one ($121.00) per annum in advance.

A 25% penalty will be added for payments received after due date.

The permit holder agrees to hold the City of Chicago harmless for any damage, relocation or replacement costs associated with damage, relocation or removal of private property caused by the City performing work in the public way.

Authority herein given and granted for a period of five (5) years from and after 11/19/2013.

Alderman _____

Nicholas Sposato 36th Ward

MATERIAL SUNBRELLA CAPT. NAVY
ADDRESS - 6"H X 50 5/8"W
PHONE - 6"H X 17 1/2"W

WE SMILE DENTAL
28"H X 11' 4"W

TOOTH LOGO
43 5/8"H X 23"W

Department of Business Affairs and Consumer Protection
Small Business Center - Public Way Use Unit
City Hall - 121 N LaSalle Street, Room 800 • Chicago, IL 60602
(312)-74-GOBIZ (312-744-6249) • (312) 744-1944 (TTY)
http://www.cityofchicago.org/bacp

09/10/2014

Alderman **Nicholas Sposato**
Ward # **36**
City of Chicago
City Hall, Room **304**
121 North LaSalle Street
Chicago, Illinois 60602

Re: An ordinance to use and maintain a portion of the public right-of-way for **two (2) awning(s)** for **WE SMILE DENTAL**, adjacent to the premises known as **7124 W. Diversey Ave.**.

Dear Alderman **Nicholas Sposato**:

The applicant referenced above has requested the use of the public right-of-way for a **awning(s)**. An ordinance has been prepared by the Department of Business Affairs and Consumer Protection – Small Business Center - Public Way Use Unit for presentation to the City Council. Because this request was made for properties located in your ward, as approved by you as per the attached, I respectfully request that you introduce the attached ordinance at the next City Council meeting.

If you have any questions regarding this ordinance, please contact Anthony Bertuca at (312) 744-5506.

Department of Business Affairs and Consumer Protection

City of Chicago

O2014-7470

Office of the City Clerk

Document Tracking Sheet

Meeting Date:	9/10/2014
Sponsor(s):	Cullerton (38)
Type:	Ordinance
Title:	Awning(s) for Alexandra Foods Co.
Committee(s) Assignment:	Committee on Transportation and Public Way

ORDINANCE
ALEXANDRA FOODS CO.
Acct. No. 18854 - 3
Permit No. 1114889

Be It Ordained by the City Council of the City of Chicago:

SECTION 1. Permission and authority are hereby given and granted to ALEXANDRA FOODS CO., upon the terms and subject to the conditions of this ordinance to maintain and use, as now constructed, five (5) Awning(s) projecting over the public right-of-way adjacent to its premises known as 3300 N. Central Ave..

Said Awning(s) at N CENTRAL AVE measure(s):
Five (5) at thirty-five (35) feet in length, and three (3) feet in width for a total of five hundred twenty-five (525) square feet.

The location of said privilege shall be as shown on prints kept on file with the Department of Business Affairs and Consumer Protection and the Office of the City Clerk.

Said privilege shall be constructed in accordance with plans and specifications approved by the Zoning Department - Signs.

This grant of privilege in the public way shall be subject to the provisions of Section 10-28-015 and all other required provisions of the Municipal Code of Chicago.

The grantee shall pay to the City of Chicago as compensation for the privilege #1114889 herein granted the sum of one hundred seventy-five ($175.00) per annum in advance.

A 25% penalty will be added for payments received after due date.

The permit holder agrees to hold the City of Chicago harmless for any damage, relocation or replacement costs associated with damage, relocation or removal of private property caused by the City performing work in the public way.

Authority herein given and granted for a period of five (5) years from and after 09/09/2014.

Alderman _____

Timothy Cullerton 38th Ward

CANOPY DRAWING

3300 N. CENTRAL AV. CHICAGO. IL. 60634

ALEXANDRA FOODS CO.

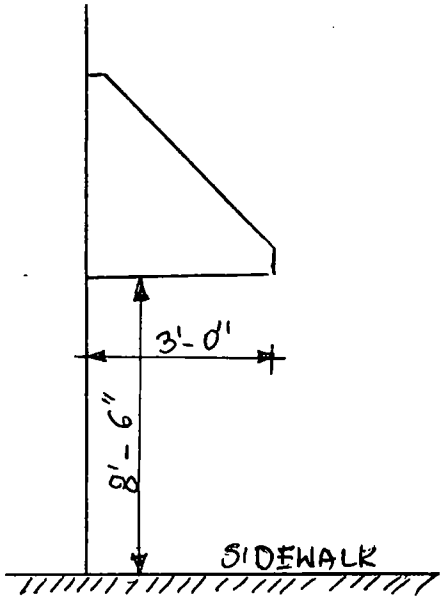

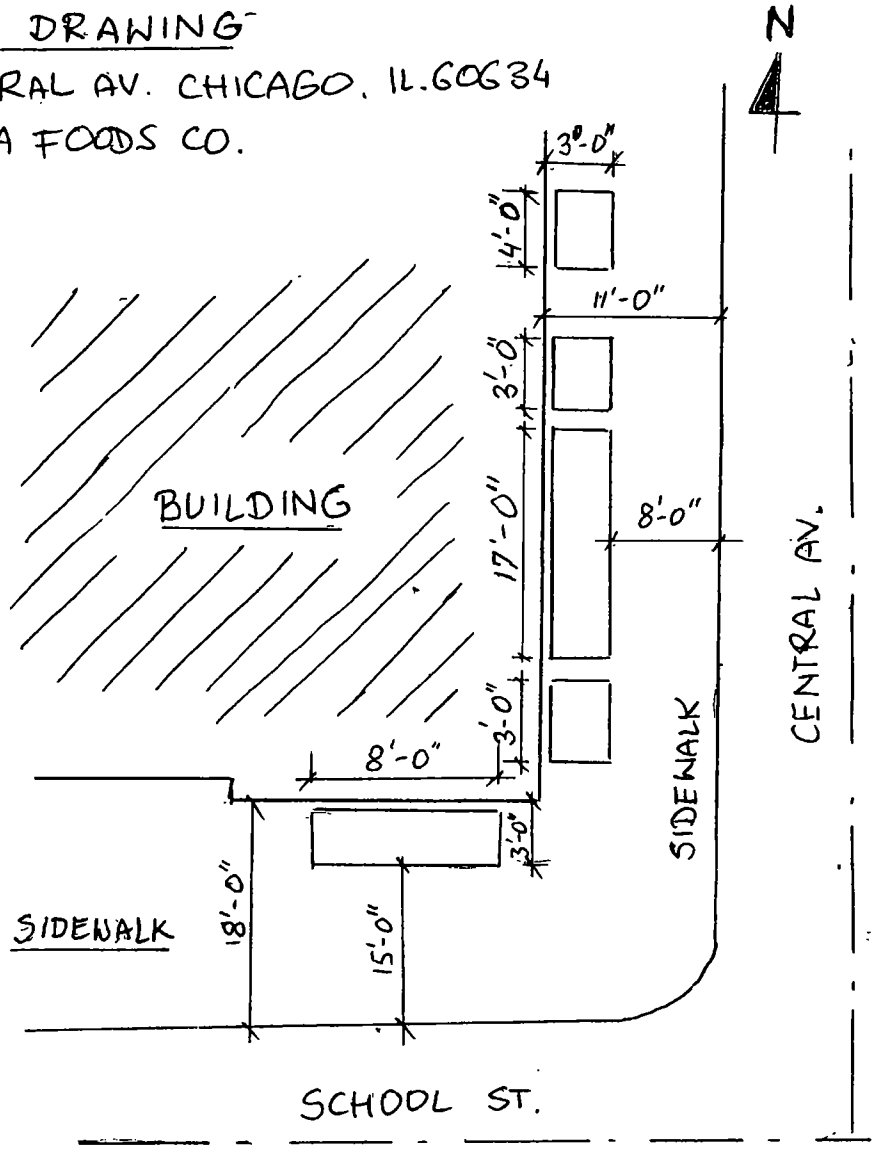

City of Chicago

O2014-7474

Office of the City Clerk

Document Tracking Sheet

Meeting Date:	9/10/2014
Sponsor(s):	Cullerton (38)
Type:	Ordinance
Title:	Awning(s) for Chicago Billiard Cafe
Committee(s) Assignment:	Committee on Transportation and Public Way

ORDINANCE
CHICAGO BILLIARD CAFE
Acct. No. 282984 - 1
Permit No. 1114543

Be It Ordained by the City Council of the City of Chicago:

SECTION 1. Permission and authority are hereby given and granted to CHICAGO BILLIARD CAFE, upon the terms and subject to the conditions of this ordinance to maintain and use, as now constructed, one (1) Awning(s) projecting over the public right-of-way adjacent to its premises known as 5935 W. Irving Park Rd..

Said Awning(s) at W. Irving Park Road measure(s):
One (1) at fifty (50) feet in length, and two (2) feet in width for a total of one hundred (100) square feet.

The location of said privilege shall be as shown on prints kept on file with the Department of Business Affairs and Consumer Protection and the Office of the City Clerk.

Said privilege shall be constructed in accordance with plans and specifications approved by the Zoning Department - Signs.

This grant of privilege in the public way shall be subject to the provisions of Section 10-28-015 and all other required provisions of the Municipal Code of Chicago.

The grantee shall pay to the City of Chicago as compensation for the privilege #1114543 herein granted the sum of seventy-five ($75.00) per annum in advance.

A 25% penalty will be added for payments received after due date.

The permit holder agrees to hold the City of Chicago harmless for any damage, relocation or replacement costs associated with damage, relocation or removal of private property caused by the City performing work in the public way.

Authority herein given and granted for a period of five (5) years from and after 06/28/2014.

Alderman _____

Timothy Cullerton 38th Ward

- CHICAGO BILLIARDS - 5935 W. IRVING PK RD.
- AWNING DIMENSIONS

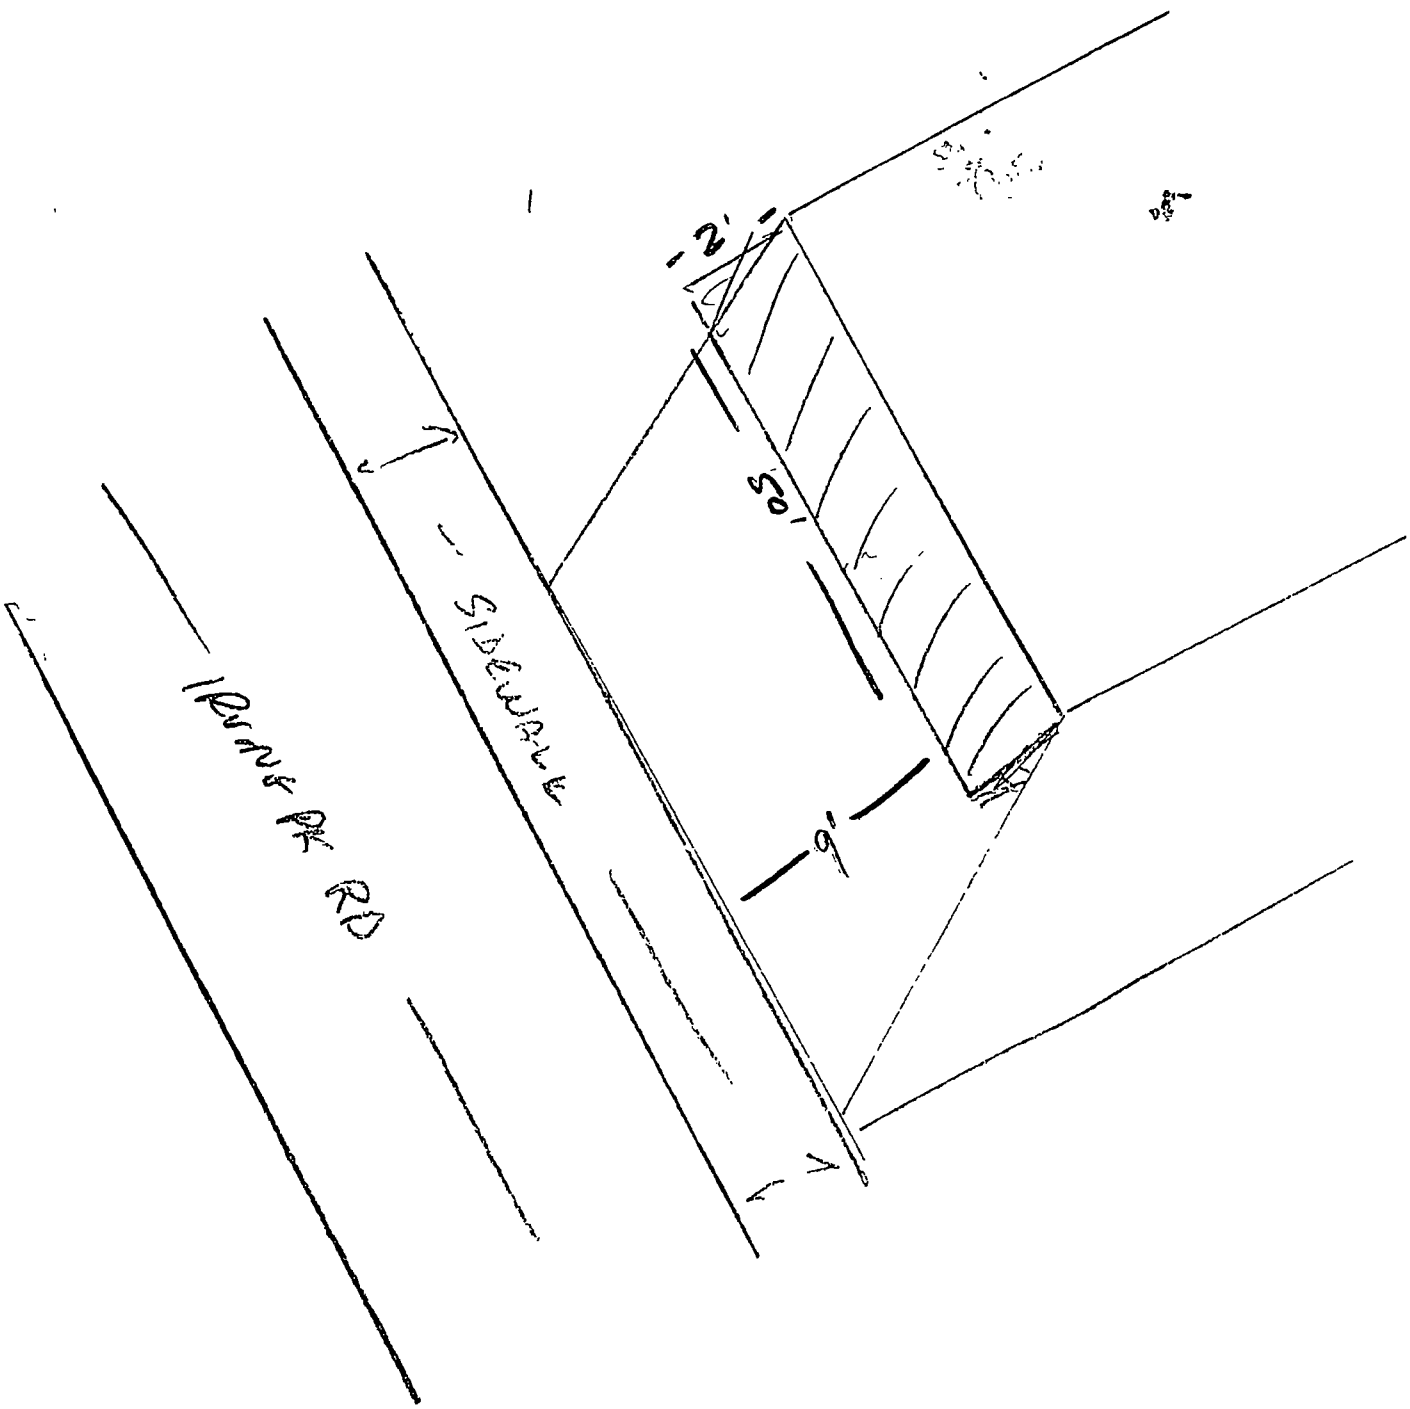

City of Chicago

O2014-7478

Office of the City Clerk

Document Tracking Sheet

Meeting Date:	9/10/2014
Sponsor(s):	Cullerton (38)
Type:	Ordinance
Title:	Awning(s) for Gene's Sausage Shop & Deli, Inc.
Committee(s) Assignment:	Committee on Transportation and Public Way

ORDINANCE
GENE'S SAUSAGE SHOP & DELI INC
Acct. No. 371 - 1
Permit No. 1114584

Be It Ordained by the City Council of the City of Chicago:

SECTION 1. Permission and authority are hereby given and granted to GENE'S SAUSAGE SHOP & DELI INC, upon the terms and subject to the conditions of this ordinance to maintain and use, as now constructed, one (1) Awning(s) projecting over the public right-of-way adjacent to its premises known as 5330 W. Belmont Ave..

Said Awning(s) at W. Belmont Avenue measure(s):
One (1) at forty (40) feet in length, and one point five (1.5) foot in width for a total of sixty (60) square feet.

The location of said privilege shall be as shown on prints kept on file with the Department of Business Affairs and Consumer Protection and the Office of the City Clerk.

Said privilege shall be constructed in accordance with plans and specifications approved by the Zoning Department - Signs.

This grant of privilege in the public way shall be subject to the provisions of Section 10-28-015 and all other required provisions of the Municipal Code of Chicago.

The grantee shall pay to the City of Chicago as compensation for the privilege #1114584 herein granted the sum of sixty-five ($65.00) per annum in advance.

A 25% penalty will be added for payments received after due date.

The permit holder agrees to hold the City of Chicago harmless for any damage, relocation or replacement costs associated with damage, relocation or removal of private property caused by the City performing work in the public way.

Authority herein given and granted for a period of five (5) years from and after 06/03/2014.

Alderman

Timothy Cullerton 38th Ward

EUROPEAN
IMPORTS

City of Chicago

O2014-7482

Office of the City Clerk

Document Tracking Sheet

Meeting Date:	9/10/2014
Sponsor(s):	Laurino (39)
Type:	Ordinance
Title:	Awning(s) for Best Friends Veterinary Center
Committee(s) Assignment:	Committee on Transportation and Public Way

ORDINANCE
BEST FRIENDS VETERINARY CENTER
Acct. No. 41218 - 1
Permit No. 1114604

Be It Ordained by the City Council of the City of Chicago:

SECTION 1. Permission and authority are hereby given and granted to BEST FRIENDS VETERINARY CENTER, upon the terms and subject to the conditions of this ordinance to maintain and use, as now constructed, one (1) Awning(s) projecting over the public right-of-way adjacent to its premises known as 4054 W. Peterson Ave..

Said Awning(s) at W. Peterson Avenue measure(s):
One (1) at twelve (12) feet in length, and two (2) feet in width for a total of twenty-four (24) square feet.

The location of said privilege shall be as shown on prints kept on file with the Department of Business Affairs and Consumer Protection and the Office of the City Clerk.

Said privilege shall be constructed in accordance with plans and specifications approved by the Zoning Department - Signs.

This grant of privilege in the public way shall be subject to the provisions of Section 10-28-015 and all other required provisions of the Municipal Code of Chicago.

The grantee shall pay to the City of Chicago as compensation for the privilege #1114604 herein granted the sum of fifty ($50.00) per annum in advance.

A 25% penalty will be added for payments received after due date.

The permit holder agrees to hold the City of Chicago harmless for any damage, relocation or replacement costs associated with damage, relocation or removal of private property caused by the City performing work in the public way.

Authority herein given and granted for a period of five (5) years from and after 07/29/2014.

Alderman _____

Margaret Laurino 39th Ward

Peterson Ave
Public Alley
VACANT LOT
ANIMAL HOSPITAL
PET HOTEL
773-367
12 ft
38ft

City of Chicago

O2014-7489

Office of the City Clerk

Document Tracking Sheet

Meeting Date:	9/10/2014
Sponsor(s):	O'Connor (40)
Type:	Ordinance
Title:	Awning(s) for Cafe Huong
Committee(s) Assignment:	Committee on Transportation and Public Way

ORDINANCE
CAFE HUONG
Acct. No. 372662 - 1
Permit No. 1112493

Be It Ordained by the City Council of the City of Chicago:

SECTION 1. Permission and authority are hereby given and granted to CAFE HUONG, upon the terms and subject to the conditions of this ordinance to construct, install, maintain and use one (1) Awning(s) projecting over the public right-of-way adjacent to its premises known as 2711-13 W. Lawrence Ave..

Said Awning(s) at W Lawrence Ave measure(s):
One (1) at thirty-three (33) feet in length, and two (2) feet in width for a total of sixty-six (66) square feet.

The location of said privilege shall be as shown on prints kept on file with the Department of Business Affairs and Consumer Protection and the Office of the City Clerk.

Said privilege shall be constructed in accordance with plans and specifications approved by the Zoning Department - Signs.

This grant of privilege in the public way shall be subject to the provisions of Section 10-28-015 and all other required provisions of the Municipal Code of Chicago.

The grantee shall pay to the City of Chicago as compensation for the privilege #1112493 herein granted the sum of fifty-eight ($58.00) per annum in advance.

A 25% penalty will be added for payments received after due date.

The permit holder agrees to hold the City of Chicago harmless for any damage, relocation or replacement costs associated with damage, relocation or removal of private property caused by the City performing work in the public way.

Authority herein given and granted for a period of five (5) years from and after Date of Passage.

Alderman _____

Patrick O'Connor 40th Ward

APPLICATION TO USE THE PUBLIC RIGHT OF WAY

EXAMPLE OF CANOPY/AWNING DRAWING

CANOPY DRAWINGS

PROPERTY LOCATION: 2711 W Lawrence

ORGANIZATION'S NAME: Cafe Hoang

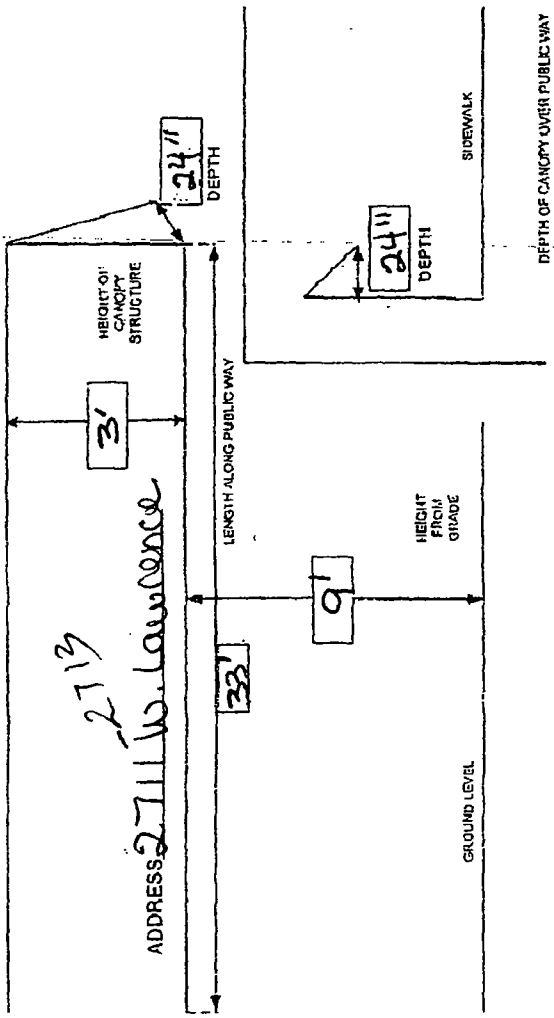

Department of Business Affairs and Consumer Protection
Small Business Center- Public Way Use Unit
City Hall - 121 N LaSalle Street Room 800 • Chicago, IL 60602
(312)-74-GOBIZ (312-744-6249) • (312) 744-1944 (TTY)
http://www.cityofchicago.org/bacp

09/10/2014

Alderman **Patrick O'Connor**
Ward # **40**
City of Chicago
City Hall, Room **305**
121 North LaSalle Street
Chicago, Illinois 60602

Re: An ordinance to use and maintain a portion of the public right-of-way for **one (1) awning(s)** for **CAFE HUONG**, adjacent to the premises known as **2711-13 W. Lawrence Ave.**.

Dear Alderman **Patrick O'Connor**:

The applicant referenced above has requested the use of the public right-of-way for a **awning(s)**. An ordinance has been prepared by the Department of Business Affairs and Consumer Protection – Small Business Center - Public Way Use Unit for presentation to the City Council. Because this request was made for properties located in your ward, as approved by you as per the attached, I respectfully request that you introduce the attached ordinance at the next City Council meeting.

If you have any questions regarding this ordinance, please contact Anthony Bertuca at (312) 744-5506.

Department of Business Affairs and Consumer Protection

City of Chicago

O2014-7495

Office of the City Clerk

Document Tracking Sheet

Meeting Date:	9/10/2014
Sponsor(s):	O'Connor (40)
Type:	Ordinance
Title:	Awning(s) for George's Ice Cream Sweets
Committee(s) Assignment:	Committee on Transportation and Public Way

ORDINANCE
GEORGES ICE CREAM SWEETS
Acct. No. 341596 - 1
Permit No. 1114548

Be It Ordained by the City Council of the City of Chicago:

SECTION 1. Permission and authority are hereby given and granted to GEORGES ICE CREAM SWEETS, upon the terms and subject to the conditions of this ordinance to maintain and use, as now constructed, one (1) Awning(s) projecting over the public right-of-way adjacent to its premises known as 5306 N. Clark St..

Said Awning(s) at N. CLARK ST. measure(s):
One (1) at twenty (20) feet in length, and five (5) feet in width for a total of one hundred (100) square feet.

The location of said privilege shall be as shown on prints kept on file with the Department of Business Affairs and Consumer Protection and the Office of the City Clerk.

Said privilege shall be constructed in accordance with plans and specifications approved by the Zoning Department - Signs.

This grant of privilege in the public way shall be subject to the provisions of Section 10-28-015 and all other required provisions of the Municipal Code of Chicago.

The grantee shall pay to the City of Chicago as compensation for the privilege #1114548 herein granted the sum of fifty ($50.00) per annum in advance.

A 25% penalty will be added for payments received after due date.

The permit holder agrees to hold the City of Chicago harmless for any damage, relocation or replacement costs associated with damage, relocation or removal of private property caused by the City performing work in the public way.

Authority herein given and granted for a period of five (5) years from and after 05/13/2014.

Alderman _____
Patrick O'Connor 40th Ward

5306 N. Clark ST.

Awning Permit

Department of Business Affairs and Consumer Protection
Small Business Center - Public Way Use Unit
City Hall - 121 N. LaSalle Street, Room 800 • Chicago, IL 60602
(312)-74-GOBIZ (312-744-6249) • (312) 744-1944 (TTY)
http://www.cityofchicago.org/bacp

09/10/2014

Alderman **Patrick O'Connor**
Ward # **40**
City of Chicago
City Hall, Room **305**
121 North LaSalle Street
Chicago, Illinois 60602

Re: An ordinance to use and maintain a portion of the public right-of-way for **one (1) awning(s)** for **GEORGES ICE CREAM SWEETS**, adjacent to the premises known as **5306 N. Clark St.**.

Dear Alderman **Patrick O'Connor**:

The applicant referenced above has requested the use of the public right-of-way for a **awning(s)**. An ordinance has been prepared by the Department of Business Affairs and Consumer Protection – Small Business Center - Public Way Use Unit for presentation to the City Council. Because this request was made for properties located in your ward, as approved by you as per the attached, I respectfully request that you introduce the attached ordinance at the next City Council meeting.

If you have any questions regarding this ordinance, please contact Anthony Bertuca at (312) 744-5506.

Department of Business Affairs and Consumer Protection

City of Chicago

O2014-7497

Office of the City Clerk

Document Tracking Sheet

Meeting Date:	9/10/2014
Sponsor(s):	O'Connor (40)
Type:	Ordinance
Title:	Awning(s) for La Unica Food Mart, Inc.
Committee(s) Assignment:	Committee on Transportation and Public Way

ORDINANCE
LA UNICA FOOD MART, INC.
Acct. No. 90 - 1
Permit No. 1114959

Be It Ordained by the City Council of the City of Chicago:

SECTION 1. Permission and authority are hereby given and granted to LA UNICA FOOD MART, INC., upon the terms and subject to the conditions of this ordinance to maintain and use, as now constructed, one (1) Awning(s) projecting over the public right-of-way adjacent to its premises known as 1515 W. Devon Ave..

Said Awning(s) at W. Devon Avenue measure(s):
One (1) at seventy-four (74) feet in length, and three (3) feet in width for a total of two hundred twenty-two (222) square feet.

The location of said privilege shall be as shown on prints kept on file with the Department of Business Affairs and Consumer Protection and the Office of the City Clerk.

Said privilege shall be constructed in accordance with plans and specifications approved by the Zoning Department - Signs.

This grant of privilege in the public way shall be subject to the provisions of Section 10-28-015 and all other required provisions of the Municipal Code of Chicago.

The grantee shall pay to the City of Chicago as compensation for the privilege #1114959 herein granted the sum of ninety-nine ($99.00) per annum in advance.

A 25% penalty will be added for payments received after due date.

The permit holder agrees to hold the City of Chicago harmless for any damage, relocation or replacement costs associated with damage, relocation or removal of private property caused by the City performing work in the public way.

Authority herein given and granted for a period of five (5) years from and after 09/13/2014.

Alderman _____
Patrick O'Connor 40th Ward

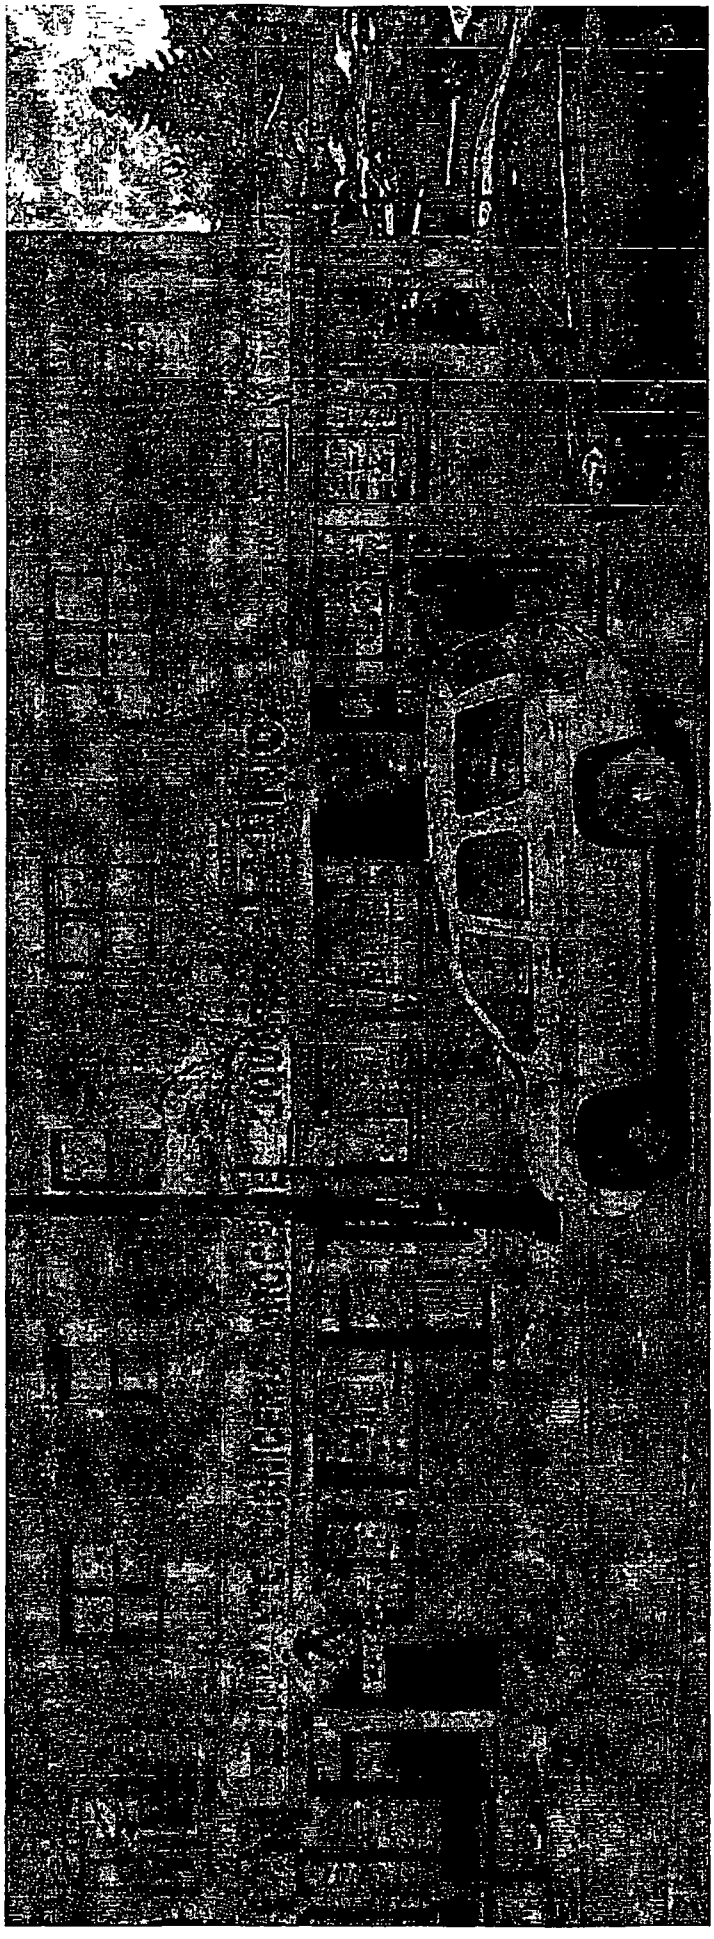

Department of Business Affairs and Consumer Protection
Small Business Center - Public Way Use Unit
City Hall - 121 N. LaSalle Street, Room 800 • Chicago, IL 60602
(312)-74-GOBIZ (312-744-6249) • (312) 744-1944 (TTY)
http://www.cityofchicago.org/bacp

09/10/2014

Alderman **Patrick O'Connor**
Ward # **40**
City of Chicago
City Hall, Room **305**
121 North LaSalle Street
Chicago, Illinois 60602

Re: An ordinance to use and maintain a portion of the public right-of-way for **one (1) awning(s)** for **LA UNICA FOOD MART, INC.**, adjacent to the premises known as **1515 W. Devon Ave.**.

Dear Alderman **Patrick O'Connor**:

The applicant referenced above has requested the use of the public right-of-way for a **awning(s)**. An ordinance has been prepared by the Department of Business Affairs and Consumer Protection – Small Business Center - Public Way Use Unit for presentation to the City Council. Because this request was made for properties located in your ward, as approved by you as per the attached, I respectfully request that you introduce the attached ordinance at the next City Council meeting.

If you have any questions regarding this ordinance, please contact Anthony Bertuca at (312) 744-5506.

Department of Business Affairs and Consumer Protection

City of Chicago

O2014-7499

Office of the City Clerk

Document Tracking Sheet

Meeting Date:	9/10/2014
Sponsor(s):	O'Connor (40)
Type:	Ordinance
Title:	Awning(s) for Lian's
Committee(s) Assignment:	Committee on Transportation and Public Way

ORDINANCE
LIAN'S
Acct. No. 11408 - 1
Permit No. 1114838

Be It Ordained by the City Council of the City of Chicago:

SECTION 1. Permission and authority are hereby given and granted to LIAN'S, upon the terms and subject to the conditions of this ordinance to maintain and use, as now constructed, one (1) Awning(s) projecting over the public right-of-way adjacent to its premises known as 6507 N. Clark St..

Said Awning(s) at N CLARK ST measure(s):
One (1) at twenty-eight (28) feet in length, and three (3) feet in width for a total of eighty-four (84) square feet.

The location of said privilege shall be as shown on prints kept on file with the Department of Business Affairs and Consumer Protection and the Office of the City Clerk.

Said privilege shall be constructed in accordance with plans and specifications approved by the Zoning Department - Signs.

This grant of privilege in the public way shall be subject to the provisions of Section 10-28-015 and all other required provisions of the Municipal Code of Chicago.

The grantee shall pay to the City of Chicago as compensation for the privilege #1114838 herein granted the sum of fifty-three ($53.00) per annum in advance.

A 25% penalty will be added for payments received after due date.

The permit holder agrees to hold the City of Chicago harmless for any damage, relocation or replacement costs associated with damage, relocation or removal of private property caused by the City performing work in the public way.

Authority herein given and granted for a period of five (5) years from and after 12/17/2013.

Alderman _____
Patrick O'Connor 40th Ward

LIAN 'S LIQUORS & GROCERY
6507 N. CLARK
CHICAGO IL 60626

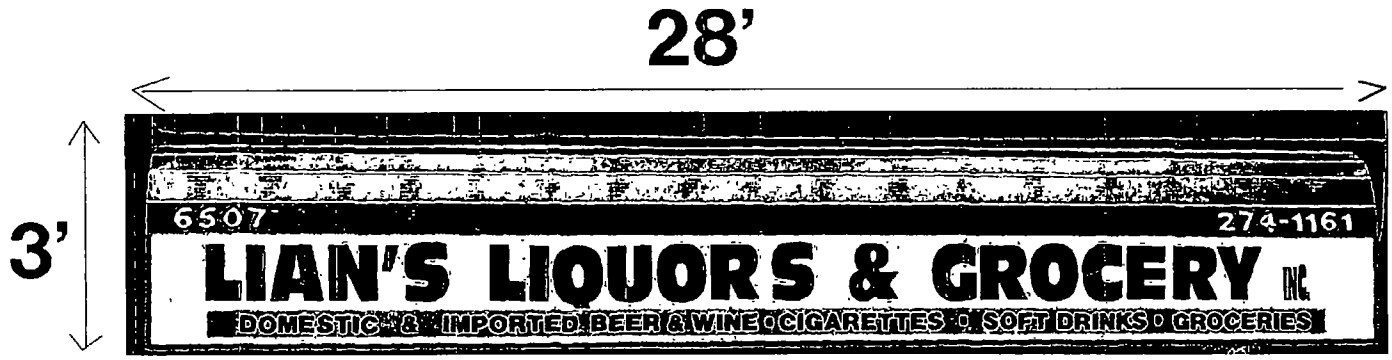

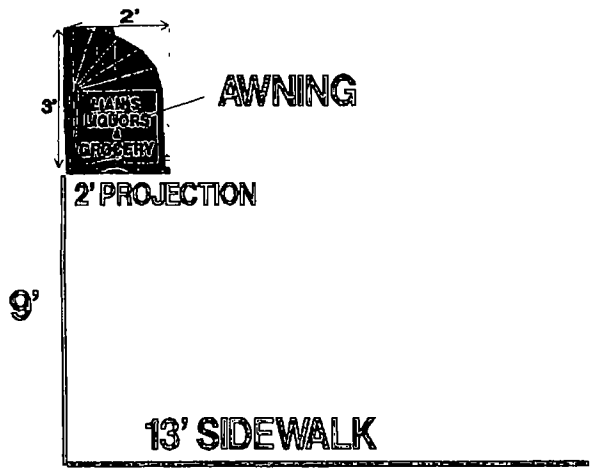

- 3' x 28" AWNING
- 13' SIDE WALK
- 9' FROM GRADE
- 2' PROJECTION

Department of Business Affairs and Consumer Protection
Small Business Center - Public Way Use Unit
City Hall - 121 N. LaSalle Street, Room 800 • Chicago, IL 60602
(312)-74-GOBIZ (312-744-6249) • (312) 744-1944 (TTY)
http //www cityofchicago org/bacp

09/10/2014

Alderman **Patrick O'Connor**
Ward # **40**
City of Chicago
City Hall, Room **305**
121 North LaSalle Street
Chicago, Illinois 60602

Re: An ordinance to use and maintain a portion of the public right-of-way for **one (1) awning(s)** for **LIAN'S**, adjacent to the premises known as **6507 N. Clark St.**.

Dear Alderman **Patrick O'Connor**:

The applicant referenced above has requested the use of the public right-of-way for a **awning(s)**. An ordinance has been prepared by the Department of Business Affairs and Consumer Protection – Small Business Center - Public Way Use Unit for presentation to the City Council. Because this request was made for properties located in your ward, as approved by you as per the attached, I respectfully request that you introduce the attached ordinance at the next City Council meeting.

If you have any questions regarding this ordinance, please contact Anthony Bertuca at (312) 744-5506.

Department of Business Affairs and Consumer Protection

City of Chicago

O2014-7502

Office of the City Clerk

Document Tracking Sheet

Meeting Date:	9/10/2014
Sponsor(s):	O'Connor (40)
Type:	Ordinance
Title:	Awning(s) for Marty's
Committee(s) Assignment:	Committee on Transportation and Public Way

ORDINANCE
MARTY'S
Acct. No. 284721 - 1
Permit No. 1114477

Be It Ordained by the City Council of the City of Chicago:

SECTION 1. Permission and authority are hereby given and granted to MARTY'S, upon the terms and subject to the conditions of this ordinance to maintain and use, as now constructed, one (1) Awning(s) projecting over the public right-of-way adjacent to its premises known as 1511 W. Balmoral Ave..

Said Awning(s) at W.BALMORAL measure(s):
One (1) at six point eight (6.8) feet in length, and five point one (5.1) feet in width for a total of thirty-four point six eight (34.68) square feet.

The location of said privilege shall be as shown on prints kept on file with the Department of Business Affairs and Consumer Protection and the Office of the City Clerk.

Said privilege shall be constructed in accordance with plans and specifications approved by the Zoning Department - Signs.

This grant of privilege in the public way shall be subject to the provisions of Section 10-28-015 and all other required provisions of the Municipal Code of Chicago.

The grantee shall pay to the City of Chicago as compensation for the privilege #1114477 herein granted the sum of fifty ($50.00) per annum in advance.

A 25% penalty will be added for payments received after due date.

The permit holder agrees to hold the City of Chicago harmless for any damage, relocation or replacement costs associated with damage, relocation or removal of private property caused by the City performing work in the public way.

Authority herein given and granted for a period of five (5) years from and after 07/26/2014.

Alderman _____
Patrick O'Connor 40th Ward

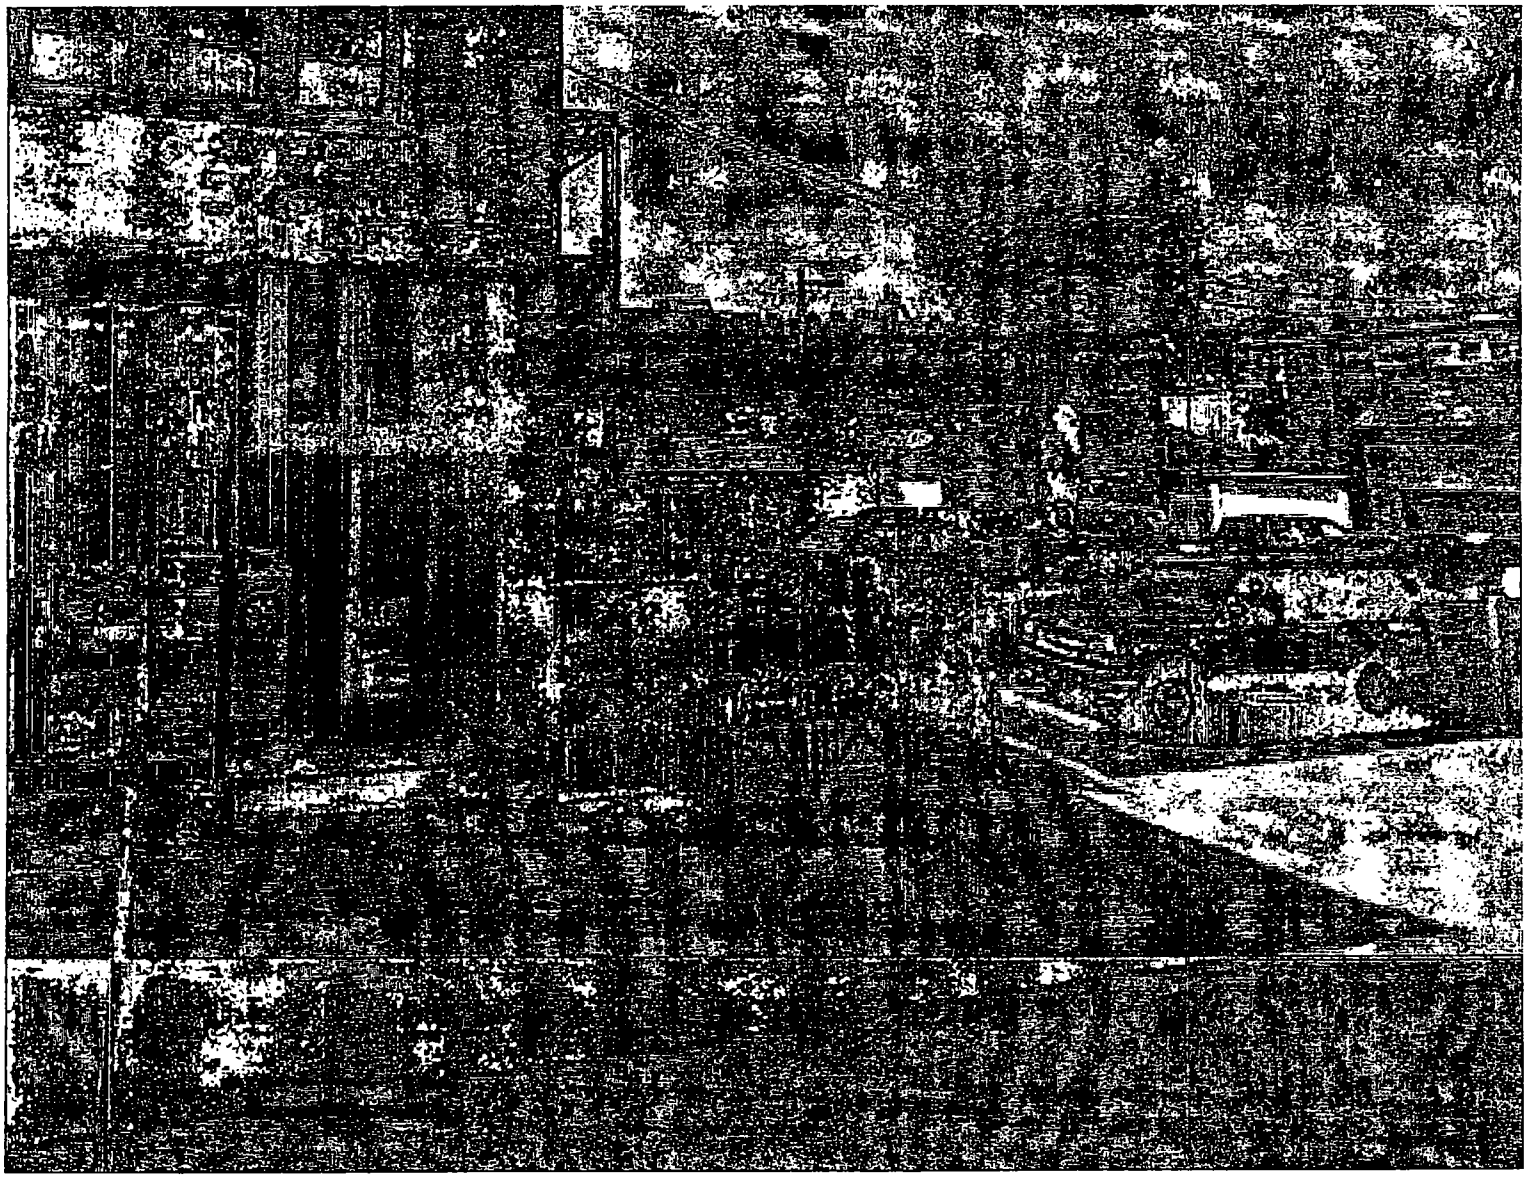

Department of Business Affairs and Consumer Protection
Small Business Center - Public Way Use Unit
City Hall - 121 N LaSalle Street, Room 800 • Chicago, IL 60602
(312)-74-GOBIZ (312-744-6249) • (312) 744-1944 (TTY)
http://www.cityofchicago.org/bacp

09/10/2014

Alderman **Patrick O'Connor**
Ward # **40**
City of Chicago
City Hall, Room **305**
121 North LaSalle Street
Chicago, Illinois 60602

Re: An ordinance to use and maintain a portion of the public right-of-way for **one (1) awning(s)** for **MARTY'S**, adjacent to the premises known as **1511 W. Balmoral Ave.**.

Dear Alderman **Patrick O'Connor**:

The applicant referenced above has requested the use of the public right-of-way for a **awning(s)**. An ordinance has been prepared by the Department of Business Affairs and Consumer Protection – Small Business Center - Public Way Use Unit for presentation to the City Council. Because this request was made for properties located in your ward, as approved by you as per the attached, I respectfully request that you introduce the attached ordinance at the next City Council meeting.

If you have any questions regarding this ordinance, please contact Anthony Bertuca at (312) 744-5506.

Department of Business Affairs and Consumer Protection

City of Chicago

O2014-7505

Office of the City Clerk

Document Tracking Sheet

Meeting Date:	9/10/2014
Sponsor(s):	Reilly (42)
Type:	Ordinance
Title:	Awning(s) for Chan's Nails
Committee(s) Assignment:	Committee on Transportation and Public Way

ORDINANCE
CHAN'S NAILS
Acct. No. 279207 - 1
Permit No. 1114771

Be It Ordained by the City Council of the City of Chicago:

SECTION 1. Permission and authority are hereby given and granted to CHAN'S NAILS, upon the terms and subject to the conditions of this ordinance to maintain and use, as now constructed, one (1) Awning(s) projecting over the public right-of-way adjacent to its premises known as 112 W. Chicago Ave..

Said Awning(s) at W. Chicago Avenue measure(s):
One (1) at eleven point four (11.4) feet in length, and one point five (1.5) foot in width for a total of seventeen point one (17.1) square feet.

The location of said privilege shall be as shown on prints kept on file with the Department of Business Affairs and Consumer Protection and the Office of the City Clerk.

Said privilege shall be constructed in accordance with plans and specifications approved by the Zoning Department - Signs.

This grant of privilege in the public way shall be subject to the provisions of Section 10-28-015 and all other required provisions of the Municipal Code of Chicago.

The grantee shall pay to the City of Chicago as compensation for the privilege #1114771 herein granted the sum of fifty ($50.00) per annum in advance.

A 25% penalty will be added for payments received after due date.

The permit holder agrees to hold the City of Chicago harmless for any damage, relocation or replacement costs associated with damage, relocation or removal of private property caused by the City performing work in the public way.

Authority herein given and granted for a period of five (5) years from and after 06/28/2014.

Alderman _____
Brendan Reilly 42nd Ward

Nails
312-280-8310
112 W Chicago
Spa - Manicure - Pedicure - Acrylic Nails
Manicure & Pedicure $30

City of Chicago

O2014-7506

Office of the City Clerk

Document Tracking Sheet

Meeting Date:	9/10/2014
Sponsor(s):	Reilly (42)
Type:	Ordinance
Title:	Awning(s) for Dublin Bar & Grill
Committee(s) Assignment:	Committee on Transportation and Public Way

ORDINANCE
DUBLIN BAR & GRILL
Acct. No. 11110 - 1
Permit No. 1114415

Be It Ordained by the City Council of the City of Chicago:

SECTION 1. Permission and authority are hereby given and granted to DUBLIN BAR & GRILL, upon the terms and subject to the conditions of this ordinance to maintain and use, as now constructed, three (3) Awning(s) projecting over the public right-of-way adjacent to its premises known as 1050 N. State St..

Said Awning(s) at N. STATE ST. measure(s):
One (1) at sixteen point three three (16.33) feet in length, and two (2) feet in width for a total of thirty-two point six six (32.66) square feet.

Said Awning(s) at N. STATE ST. measure(s):
One (1) at sixteen (16) feet in length, and two (2) feet in width for a total of thirty-two (32) square feet.

Said Awning(s) at N. STATE ST. measure(s):
One (1) at sixteen (16) feet in length, and two (2) feet in width for a total of thirty-two (32) square feet.

The location of said privilege shall be as shown on prints kept on file with the Department of Business Affairs and Consumer Protection and the Office of the City Clerk.

Said privilege shall be constructed in accordance with plans and specifications approved by the Zoning Department - Signs.

This grant of privilege in the public way shall be subject to the provisions of Section 10-28-015 and all other required provisions of the Municipal Code of Chicago.

The grantee shall pay to the City of Chicago as compensation for the privilege #1114415 herein granted the sum of one hundred fifty ($150.00) per annum in advance.

A 25% penalty will be added for payments received after due date.

The permit holder agrees to hold the City of Chicago harmless for any damage, relocation or replacement costs associated with damage, relocation or removal of private property caused by the City performing work in the public way.

Authority herein given and granted for a period of five (5) years from and after 07/26/2014.

Alderman _____

Brendan Reilly 42nd Ward

DUBLINS
BAR & GRILL

City of Chicago

O2014-7508

Office of the City Clerk

Document Tracking Sheet

Meeting Date:	9/10/2014
Sponsor(s):	Reilly (42)
Type:	Ordinance
Title:	Awning(s) for Eleaven Food Co.
Committee(s) Assignment:	Committee on Transportation and Public Way

ORDINANCE
ELEAVEN FOOD COMPANY
Acct. No. 338049 - 1
Permit No. 1114474

Be It Ordained by the City Council of the City of Chicago:

SECTION 1. Permission and authority are hereby given and granted to ELEAVEN FOOD COMPANY, upon the terms and subject to the conditions of this ordinance to maintain and use, as now constructed, one (1) Awning(s) projecting over the public right-of-way adjacent to its premises known as 54 E. Ontario St..

Said Awning(s) at E. ONTARIO measure(s):
One (1) at nine point five (9.5) feet in length, and six point five (6.5) feet in width for a total of sixty-one point seven five (61.75) square feet.

The location of said privilege shall be as shown on prints kept on file with the Department of Business Affairs and Consumer Protection and the Office of the City Clerk.

Said privilege shall be constructed in accordance with plans and specifications approved by the Zoning Department - Signs.

This grant of privilege in the public way shall be subject to the provisions of Section 10-28-015 and all other required provisions of the Municipal Code of Chicago.

The grantee shall pay to the City of Chicago as compensation for the privilege #1114474 herein granted the sum of fifty ($50.00) per annum in advance.

A 25% penalty will be added for payments received after due date.

The permit holder agrees to hold the City of Chicago harmless for any damage, relocation or replacement costs associated with damage, relocation or removal of private property caused by the City performing work in the public way.

Authority herein given and granted for a period of five (5) years from and after 07/29/2014.

Alderman _____

Brendan Reilly 42nd Ward

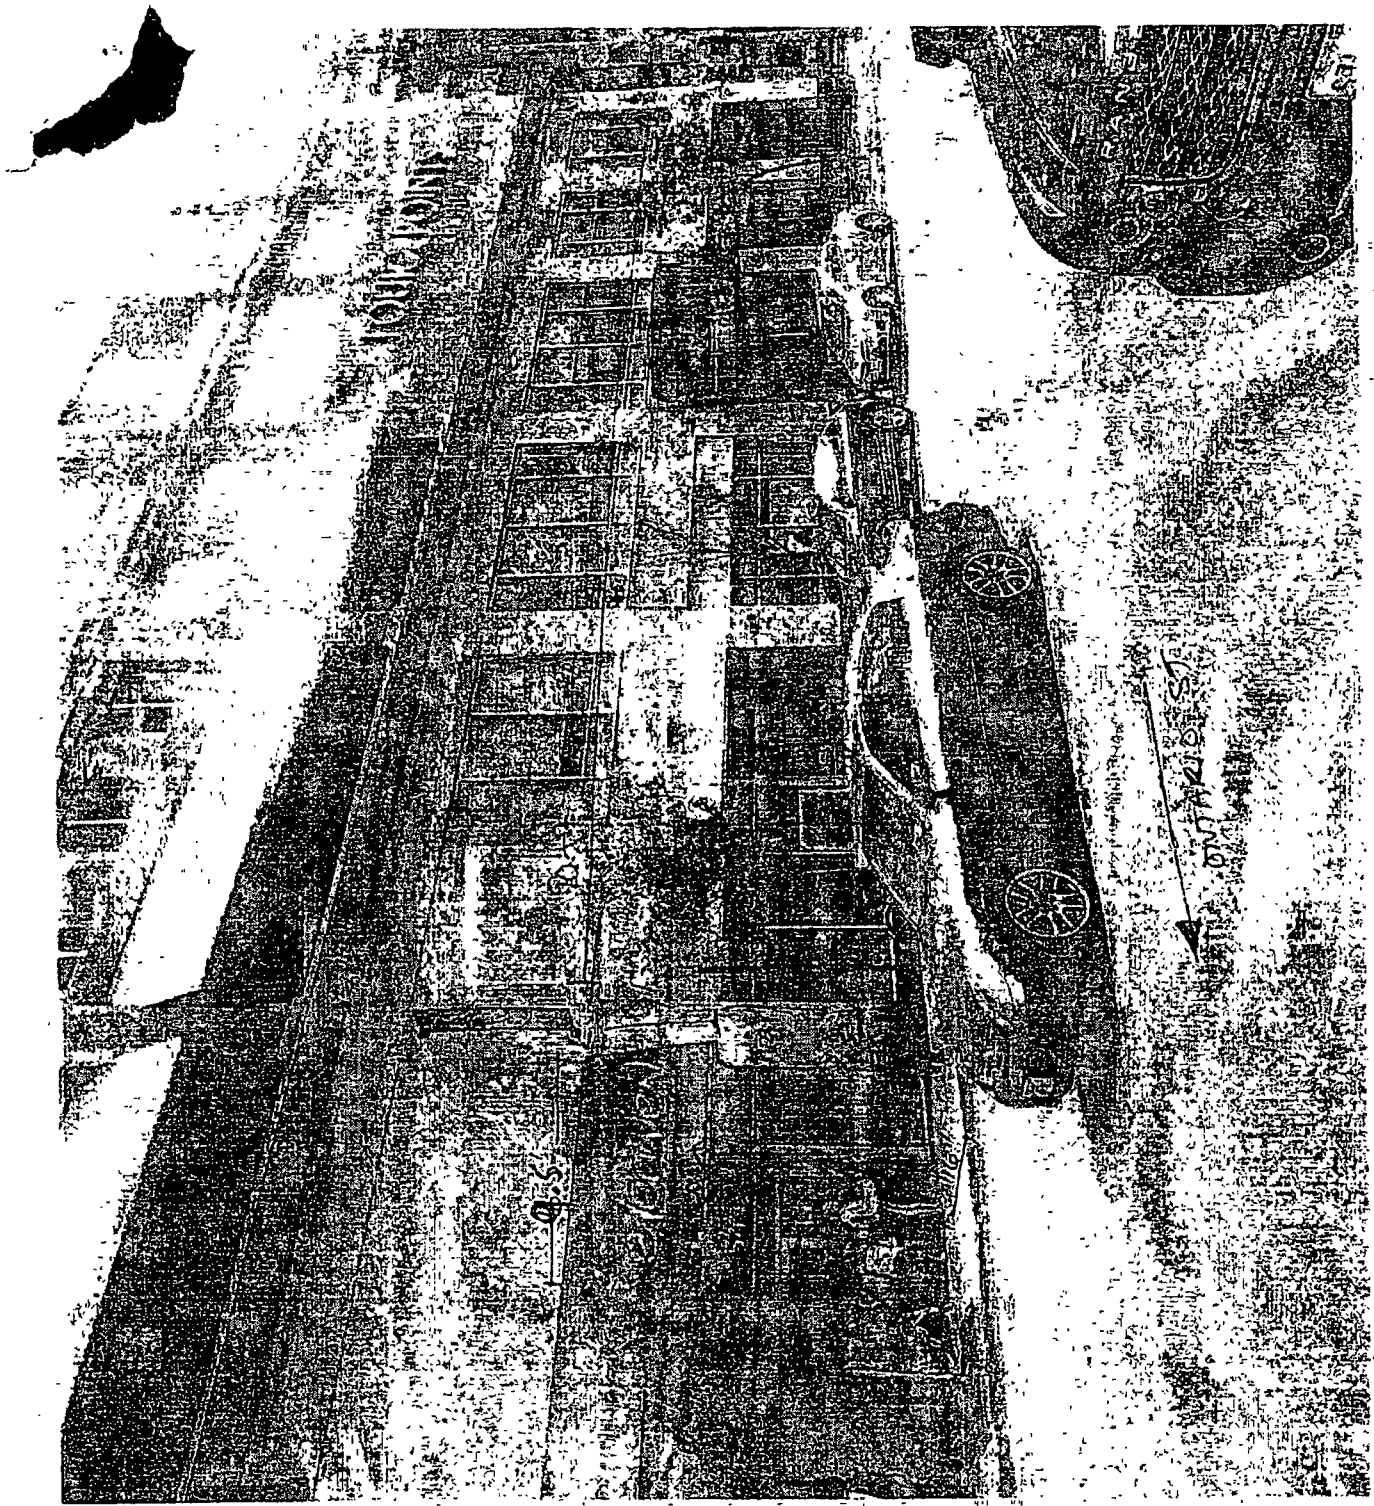
AWNING

City of Chicago

O2014-7509

Office of the City Clerk

Document Tracking Sheet

Meeting Date:	9/10/2014
Sponsor(s):	Reilly (42)
Type:	Ordinance
Title:	Awning(s) for Hubbard State Cigar Shop
Committee(s) Assignment:	Committee on Transportation and Public Way

ORDINANCE
HUBBARD STATE CIGAR SHOP
Acct. No. 41310 - 1
Permit No. 1114335

Be It Ordained by the City Council of the City of Chicago:

SECTION 1. Permission and authority are hereby given and granted to HUBBARD STATE CIGAR SHOP, upon the terms and subject to the conditions of this ordinance to maintain and use, as now constructed, one (1) Awning(s) projecting over the public right-of-way adjacent to its premises known as 6 W. Hubbard St..

Said Awning(s) at W. HUBBARD measure(s):
One (1) at nine point five (9.5) feet in length, and five (5) feet in width for a total of forty-seven point five (47.5) square feet.

The location of said privilege shall be as shown on prints kept on file with the Department of Business Affairs and Consumer Protection and the Office of the City Clerk.

Said privilege shall be constructed in accordance with plans and specifications approved by the Zoning Department - Signs.

This grant of privilege in the public way shall be subject to the provisions of Section 10-28-015 and all other required provisions of the Municipal Code of Chicago.

The grantee shall pay to the City of Chicago as compensation for the privilege #1114335 herein granted the sum of fifty ($50.00) per annum in advance.

A 25% penalty will be added for payments received after due date.

The permit holder agrees to hold the City of Chicago harmless for any damage, relocation or replacement costs associated with damage, relocation or removal of private property caused by the City performing work in the public way.

Authority herein given and granted for a period of five (5) years from and after 06/11/2013.

Alderman _____

Brendan Reilly 42nd Ward

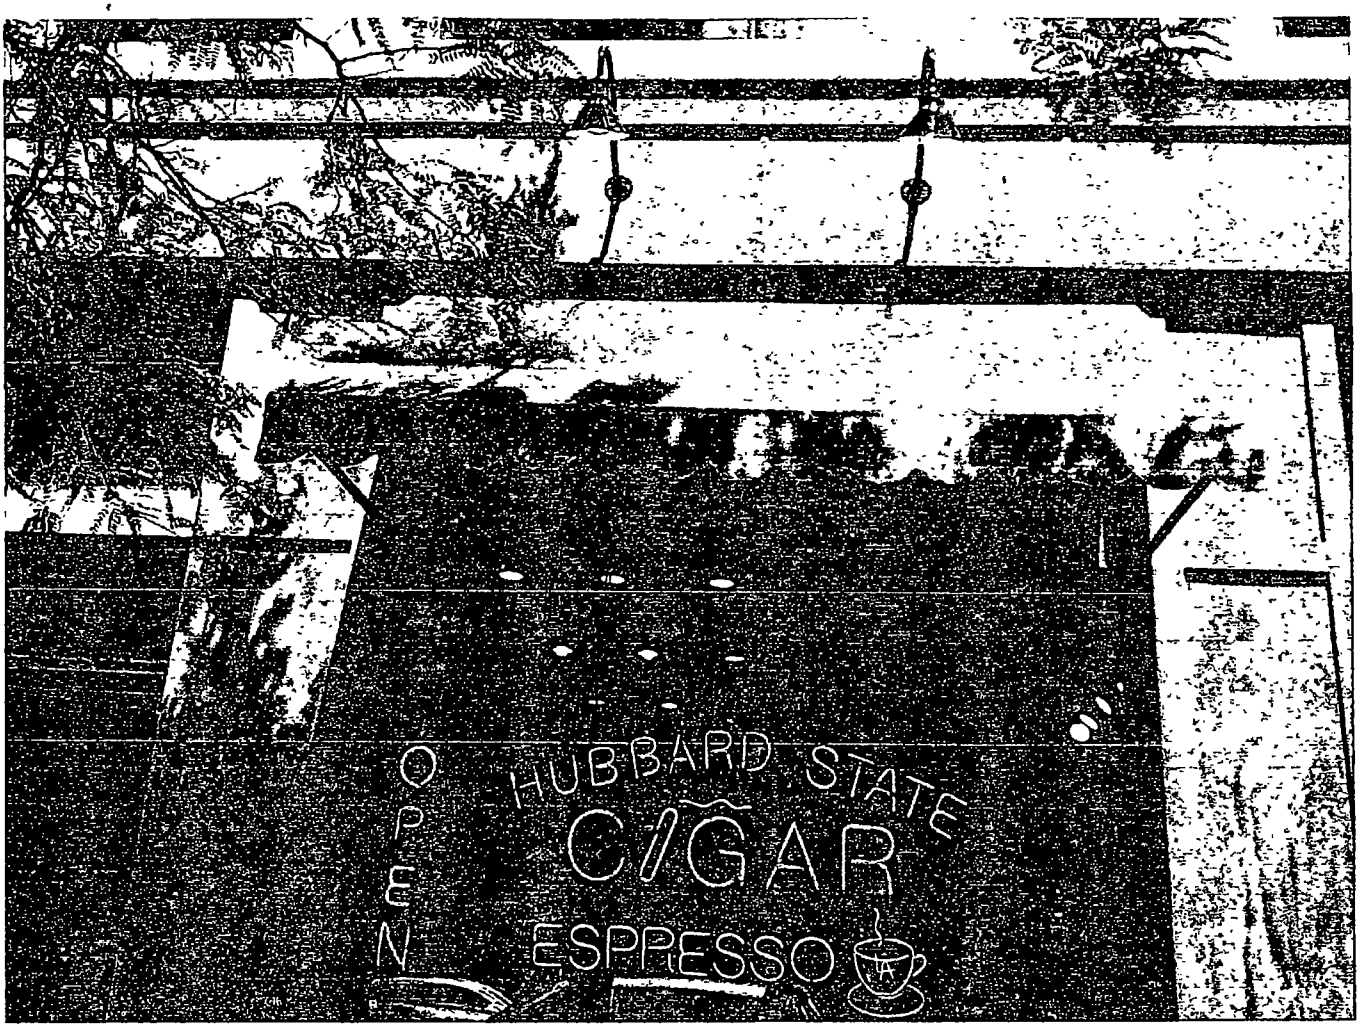
OPEN
HUBBARD STATE
CIGAR
ESPRESSO

City of Chicago

O2014-7512

Office of the City Clerk

Document Tracking Sheet

Meeting Date:	9/10/2014
Sponsor(s):	Reilly (42)
Type:	Ordinance
Title:	Awning(s) for Kinzie St. Chop House
Committee(s) Assignment:	Committee on Transportation and Public Way

ORDINANCE
KINZIE ST. CHOP HOUSE
Acct. No. 82023 - 1
Permit No. 1113193

Be It Ordained by the City Council of the City of Chicago:

SECTION 1. Permission and authority are hereby given and granted to KINZIE ST. CHOP HOUSE, upon the terms and subject to the conditions of this ordinance to maintain and use, as now constructed, six (6) Awning(s) projecting over the public right-of-way adjacent to its premises known as 400 N. Wells St..

Said Awning(s) at Corner of N. Wells Street and W. Kinzie Street measure(s):
One (1) at thirty-two point six seven (32.67) feet in length, and three point five (3.5) feet in width for a total of one hundred fourteen point three five (114.35) square feet.

Said Awning(s) at W. Kinzie Street measure(s):
Four (4) at six (6) feet in length, and three point three three (3.33) feet in width for a total of seventy-nine point nine two (79.92) square feet.
One (1) at sixteen point four two (16.42) feet in length, and three point three three (3.33) feet in width for a total of fifty-four point six eight (54.68) square feet.

The location of said privilege shall be as shown on prints kept on file with the Department of Business Affairs and Consumer Protection and the Office of the City Clerk.

Said privilege shall be constructed in accordance with plans and specifications approved by the Zoning Department - Signs.

This grant of privilege in the public way shall be subject to the provisions of Section 10-28-015 and all other required provisions of the Municipal Code of Chicago.

The grantee shall pay to the City of Chicago as compensation for the privilege #1113193 herein granted the sum of one hundred seventy-five ($175.00) per annum in advance.

A 25% penalty will be added for payments received after due date.

The permit holder agrees to hold the City of Chicago harmless for any damage, relocation or replacement costs associated with damage, relocation or removal of private property caused by the City performing work in the public way.

Authority herein given and granted for a period of five (5) years from and after 05/24/2014.

Alderman _____

Brendan Reilly 42nd Ward

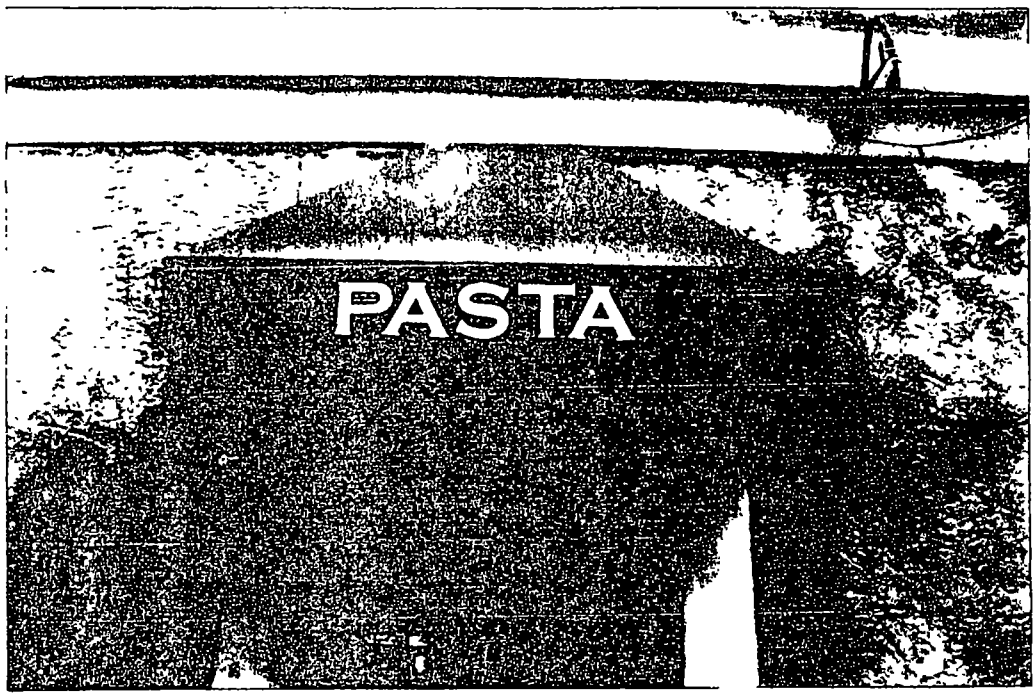
PASTA

SEAFOOD

City of Chicago

O2014-7514

Office of the City Clerk

Document Tracking Sheet

Meeting Date:	9/10/2014
Sponsor(s):	Reilly (42)
Type:	Ordinance
Title:	Awning(s) for Jake Melnick's Corner Tap
Committee(s) Assignment:	Committee on Transportation and Public Way

ORDINANCE
JAKE MELNICK'S CORNER TAP
Acct. No. 63620 - 1
Permit No. 1114417

Be It Ordained by the City Council of the City of Chicago:

SECTION 1. Permission and authority are hereby given and granted to JAKE MELNICK'S CORNER TAP, upon the terms and subject to the conditions of this ordinance to maintain and use, as now constructed, one (1) Awning(s) projecting over the public right-of-way adjacent to its premises known as 41 E. Superior St..

Said Awning(s) at E. Superior Street measure(s):
One (1) at forty-eight (48) feet in length, and ten point six (10.6) feet in width for a total of five hundred eight point eight (508.8) square feet.

The location of said privilege shall be as shown on prints kept on file with the Department of Business Affairs and Consumer Protection and the Office of the City Clerk.

Said privilege shall be constructed in accordance with plans and specifications approved by the Zoning Department - Signs.

This grant of privilege in the public way shall be subject to the provisions of Section 10-28-015 and all other required provisions of the Municipal Code of Chicago.

The grantee shall pay to the City of Chicago as compensation for the privilege #1114417 herein granted the sum of seventy-three ($73.00) per annum in advance.

A 25% penalty will be added for payments received after due date.

The permit holder agrees to hold the City of Chicago harmless for any damage, relocation or replacement costs associated with damage, relocation or removal of private property caused by the City performing work in the public way.

Authority herein given and granted for a period of five (5) years from and after 06/07/2014.

Alderman _____

Brendan Reilly 42nd Ward

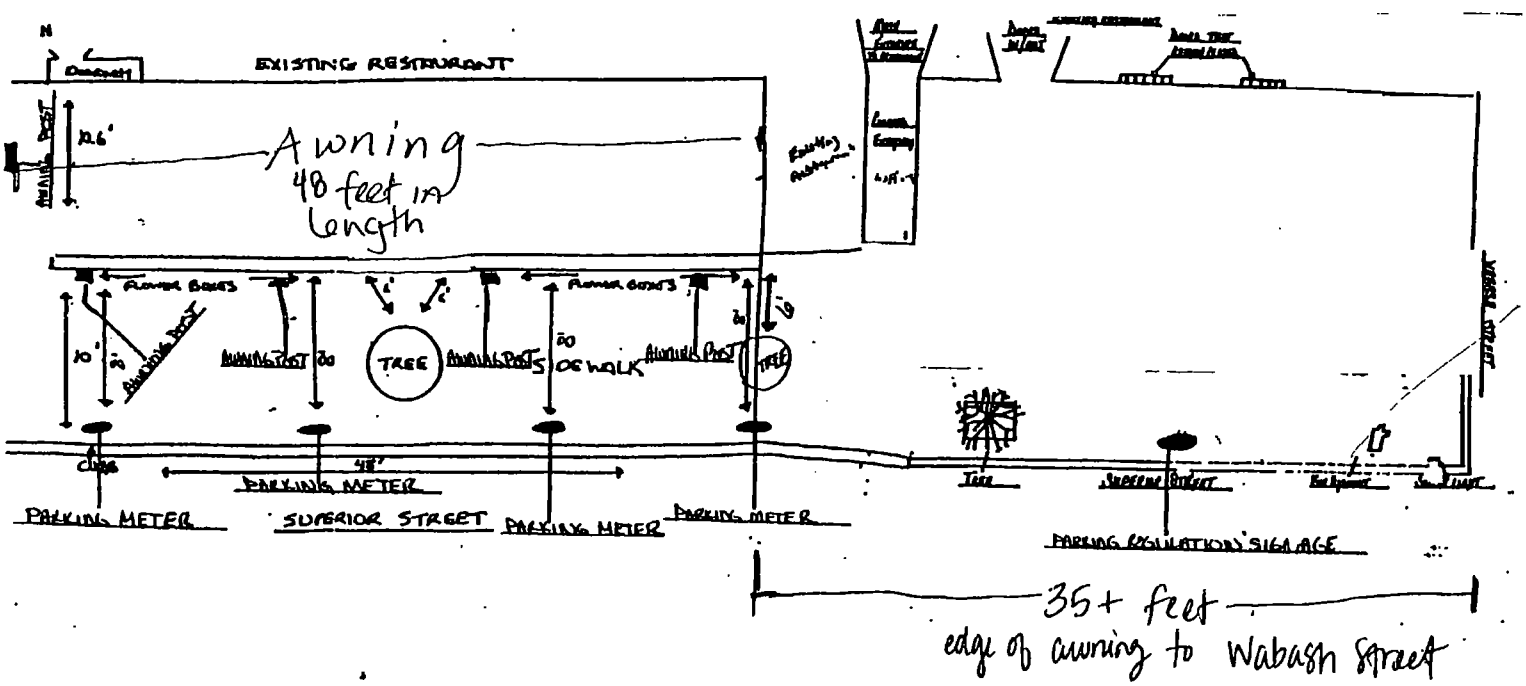
EXISTING RESTAURANT
Awning
48 feet in
length
FLOWER BOXES
TREE
OF WALK
PARKING METER
SUPERIOR STREET
PARKING METER
PARKING METER
PARKING REGULATION SIGNAGE
35+ feet
edge of awning to Wabash Street

City of Chicago

O2014-7516

Office of the City Clerk

Document Tracking Sheet

Meeting Date:	9/10/2014
Sponsor(s):	Reilly (42)
Type:	Ordinance
Title:	Awning(s) for LaSalle Towers Condo Assn.
Committee(s) Assignment:	Committee on Transportation and Public Way

ORDINANCE
LASALLE TOWERS CONDOMINIUM ASSOCIATION
Acct. No. 299076 - 1
Permit No. 1114500

Be It Ordained by the City Council of the City of Chicago:

SECTION 1. Permission and authority are hereby given and granted to LASALLE TOWERS CONDOMINIUM ASSOCIATION, upon the terms and subject to the conditions of this ordinance to maintain and use, as now constructed, one (1) Awning(s) projecting over the public right-of-way adjacent to its premises known as 1211 N. La Salle Dr..

Said Awning(s) at N. LA SALLE DR. measure(s):
One (1) at seven point four (7.4) feet in length, and sixteen (16) feet in width for a total of one hundred eighteen point four (118.4) square feet.

The location of said privilege shall be as shown on prints kept on file with the Department of Business Affairs and Consumer Protection and the Office of the City Clerk.

Said privilege shall be constructed in accordance with plans and specifications approved by the Zoning Department - Signs.

This grant of privilege in the public way shall be subject to the provisions of Section 10-28-015 and all other required provisions of the Municipal Code of Chicago.

The grantee shall pay to the City of Chicago as compensation for the privilege #1114500 herein granted the sum of fifty ($50.00) per annum in advance.

A 25% penalty will be added for payments received after due date.

The permit holder agrees to hold the City of Chicago harmless for any damage, relocation or replacement costs associated with damage, relocation or removal of private property caused by the City performing work in the public way.

Authority herein given and granted for a period of five (5) years from and after 02/08/2014.

Alderman _____

Brendan Reilly 42nd Ward

NAILS—WAXING
1241

City of Chicago

O2014-7519

Office of the City Clerk

Document Tracking Sheet

Meeting Date:	9/10/2014
Sponsor(s):	Reilly (42)
Type:	Ordinance
Title:	Awning(s) for Maggiano's Little Italy
Committee(s) Assignment:	Committee on Transportation and Public Way

ORDINANCE
MAGGIANO'S LITTLE ITALY
Acct. No. 85312 - 2
Permit No. 1114988

Be It Ordained by the City Council of the City of Chicago:

SECTION 1. Permission and authority are hereby given and granted to MAGGIANO'S LITTLE ITALY, upon the terms and subject to the conditions of this ordinance to maintain and use, as now constructed, one (1) Awning(s) projecting over the public right-of-way adjacent to its premises known as 516 N. Clark St..

Said Awning(s) at N. Clark Street measure(s):
One (1) at four point five (4.5) feet in length, and six point two five (6.25) feet in width for a total of twenty-eight point one three (28.13) square feet.

The location of said privilege shall be as shown on prints kept on file with the Department of Business Affairs and Consumer Protection and the Office of the City Clerk.

Said privilege shall be constructed in accordance with plans and specifications approved by the Zoning Department - Signs.

This grant of privilege in the public way shall be subject to the provisions of Section 10-28-015 and all other required provisions of the Municipal Code of Chicago.

The grantee shall pay to the City of Chicago as compensation for the privilege #1114988 herein granted the sum of fifty ($50.00) per annum in advance.

A 25% penalty will be added for payments received after due date.

The permit holder agrees to hold the City of Chicago harmless for any damage, relocation or replacement costs associated with damage, relocation or removal of private property caused by the City performing work in the public way.

Authority herein given and granted for a period of five (5) years from and after 01/14/2014.

Alderman _____

Brendan Reilly 42nd Ward

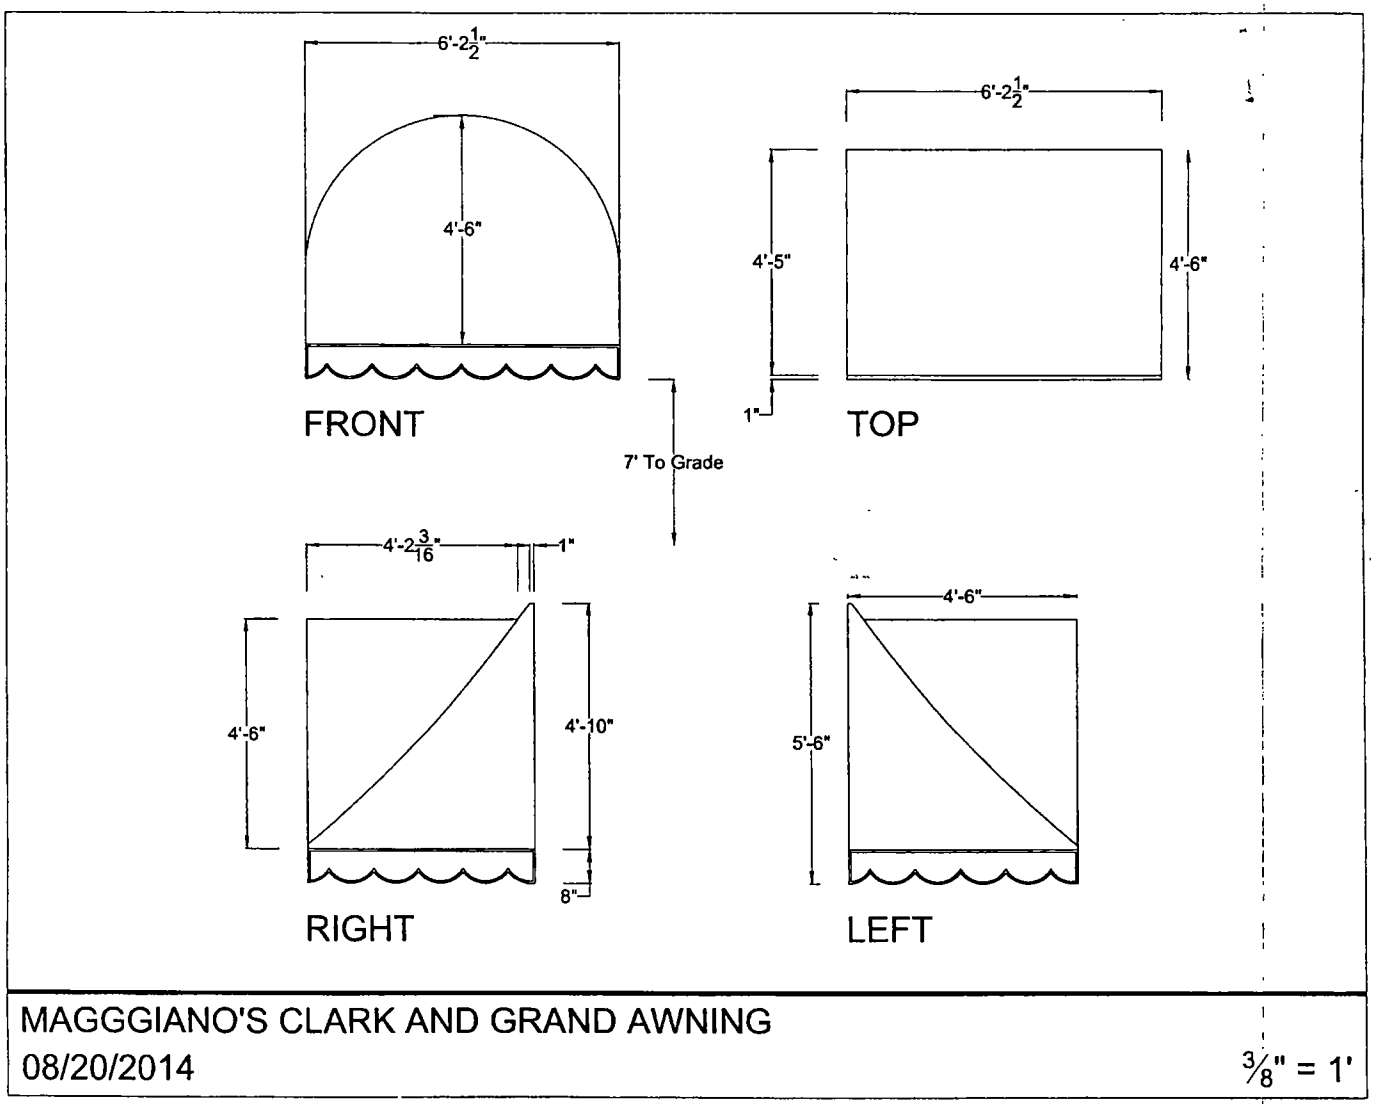

MAGGGIANO'S CLARK AND GRAND AWNING

08/20/2014

3/8" = 1'

City of Chicago

O2014-7521

Office of the City Clerk

Document Tracking Sheet

Meeting Date:	9/10/2014
Sponsor(s):	Reilly (42)
Type:	Ordinance
Title:	Awning(s) for Naniwa
Committee(s) Assignment:	Committee on Transportation and Public Way

ORDINANCE
NANIWA
Acct. No. 18847 - 1
Permit No. 1114419

Be It Ordained by the City Council of the City of Chicago:

SECTION 1. Permission and authority are hereby given and granted to NANIWA, upon the terms and subject to the conditions of this ordinance to maintain and use, as now constructed, three (3) Awning(s) projecting over the public right-of-way adjacent to its premises known as 605 N. Wells St..

Said Awning(s) at N. Wells Street measure(s):
Three (3) at six point five (6.5) feet in length, and one (1) foot in width for a total of nineteen point five (19.5) square feet.

The location of said privilege shall be as shown on prints kept on file with the Department of Business Affairs and Consumer Protection and the Office of the City Clerk.

Said privilege shall be constructed in accordance with plans and specifications approved by the Zoning Department - Signs.

This grant of privilege in the public way shall be subject to the provisions of Section 10-28-015 and all other required provisions of the Municipal Code of Chicago.

The grantee shall pay to the City of Chicago as compensation for the privilege #1114419 herein granted the sum of one hundred fifty ($150.00) per annum in advance.

A 25% penalty will be added for payments received after due date.

The permit holder agrees to hold the City of Chicago harmless for any damage, relocation or replacement costs associated with damage, relocation or removal of private property caused by the City performing work in the public way.

Authority herein given and granted for a period of five (5) years from and after 07/02/2014.

Alderman _____
Brendan Reilly 42nd Ward

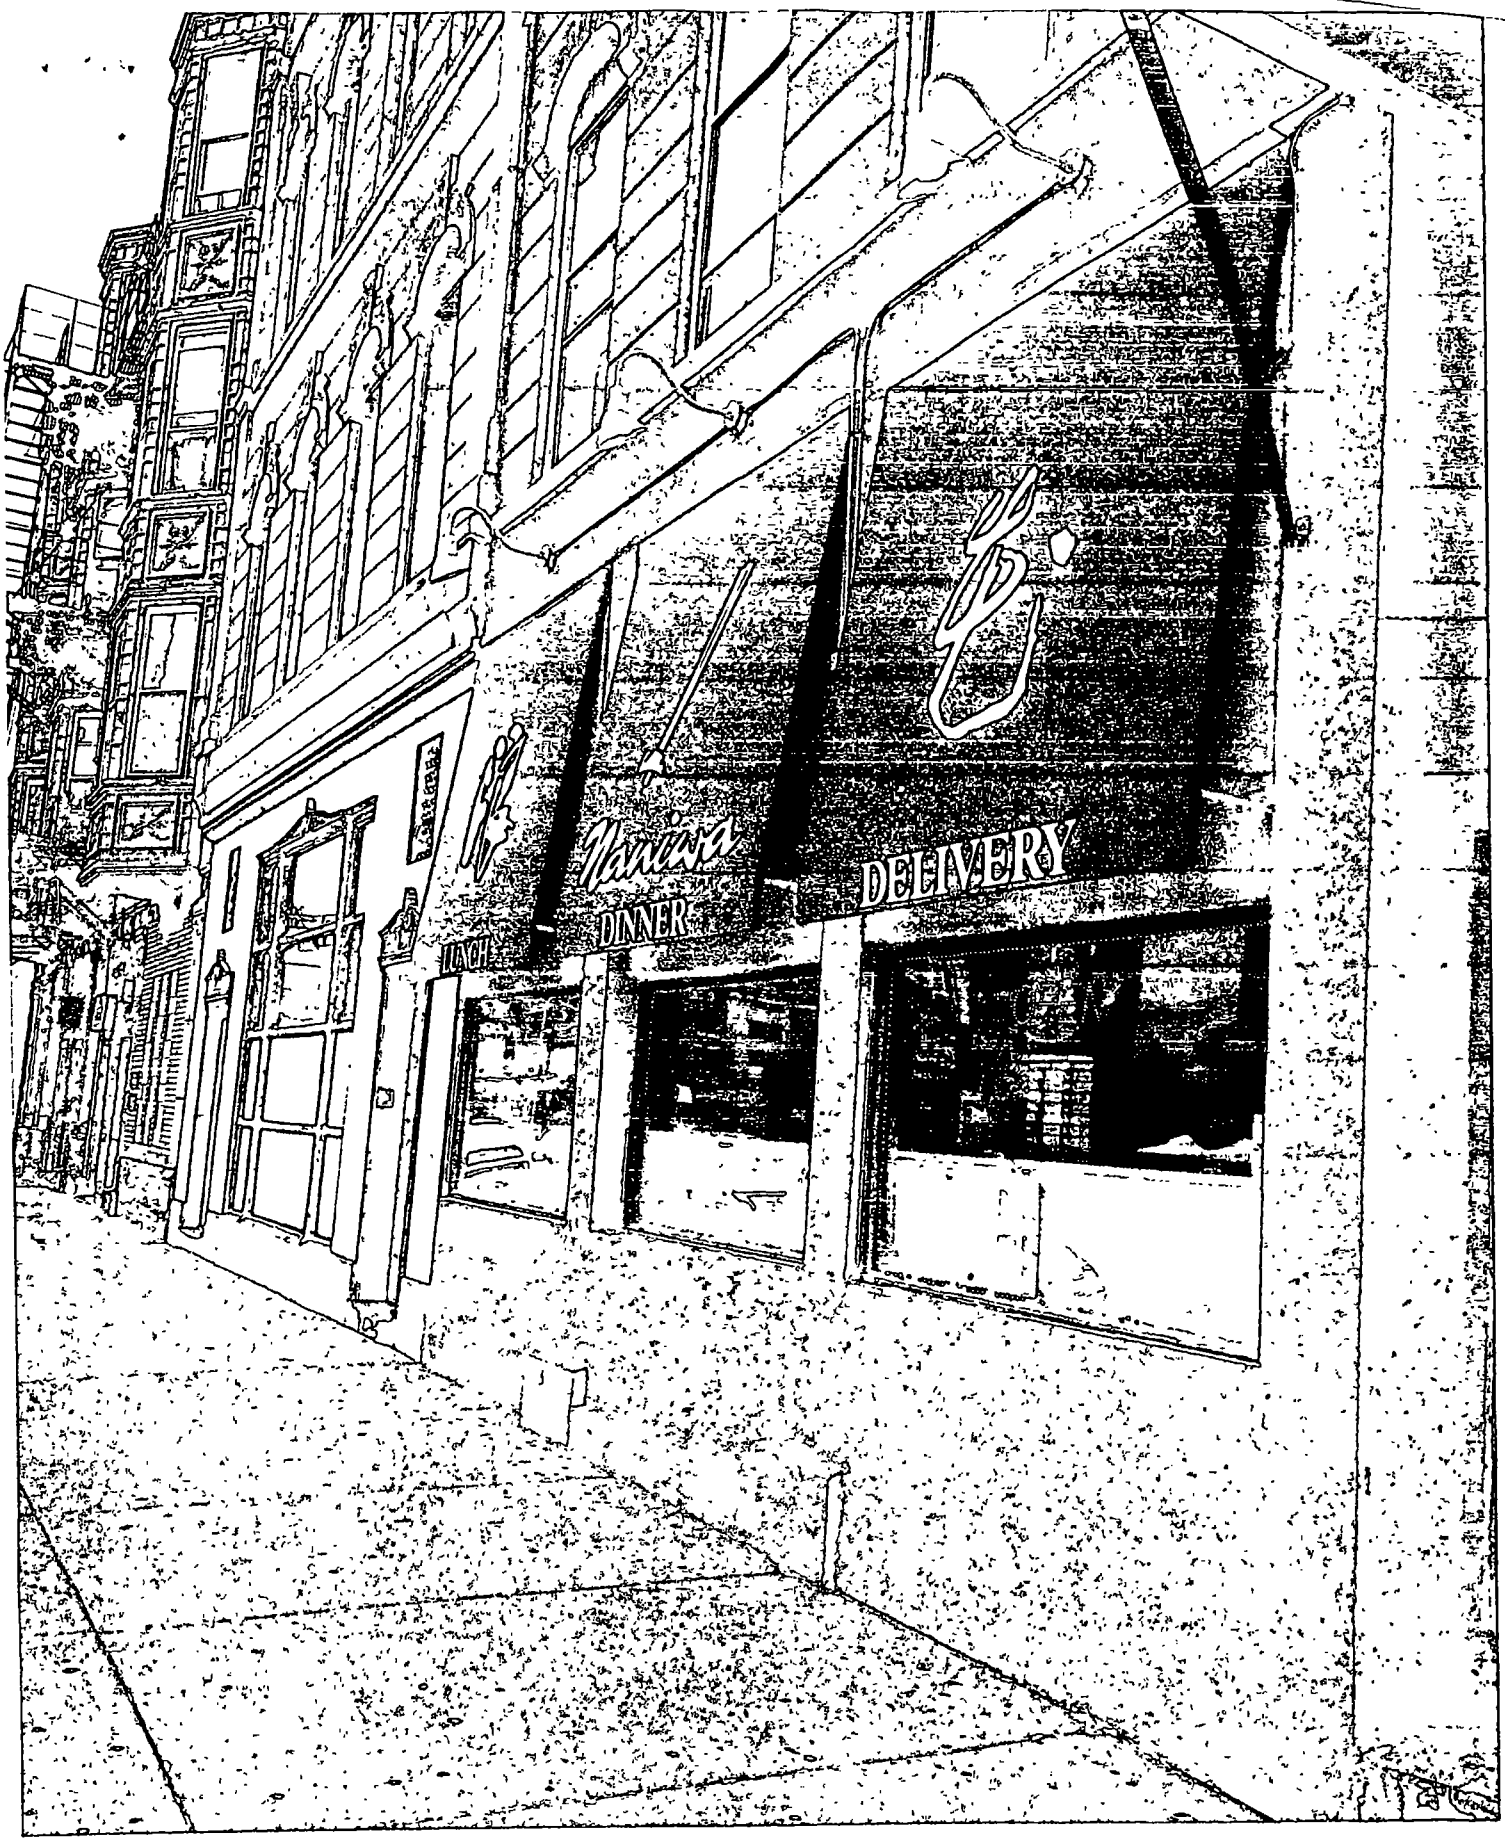
DELIVERY
DINNER

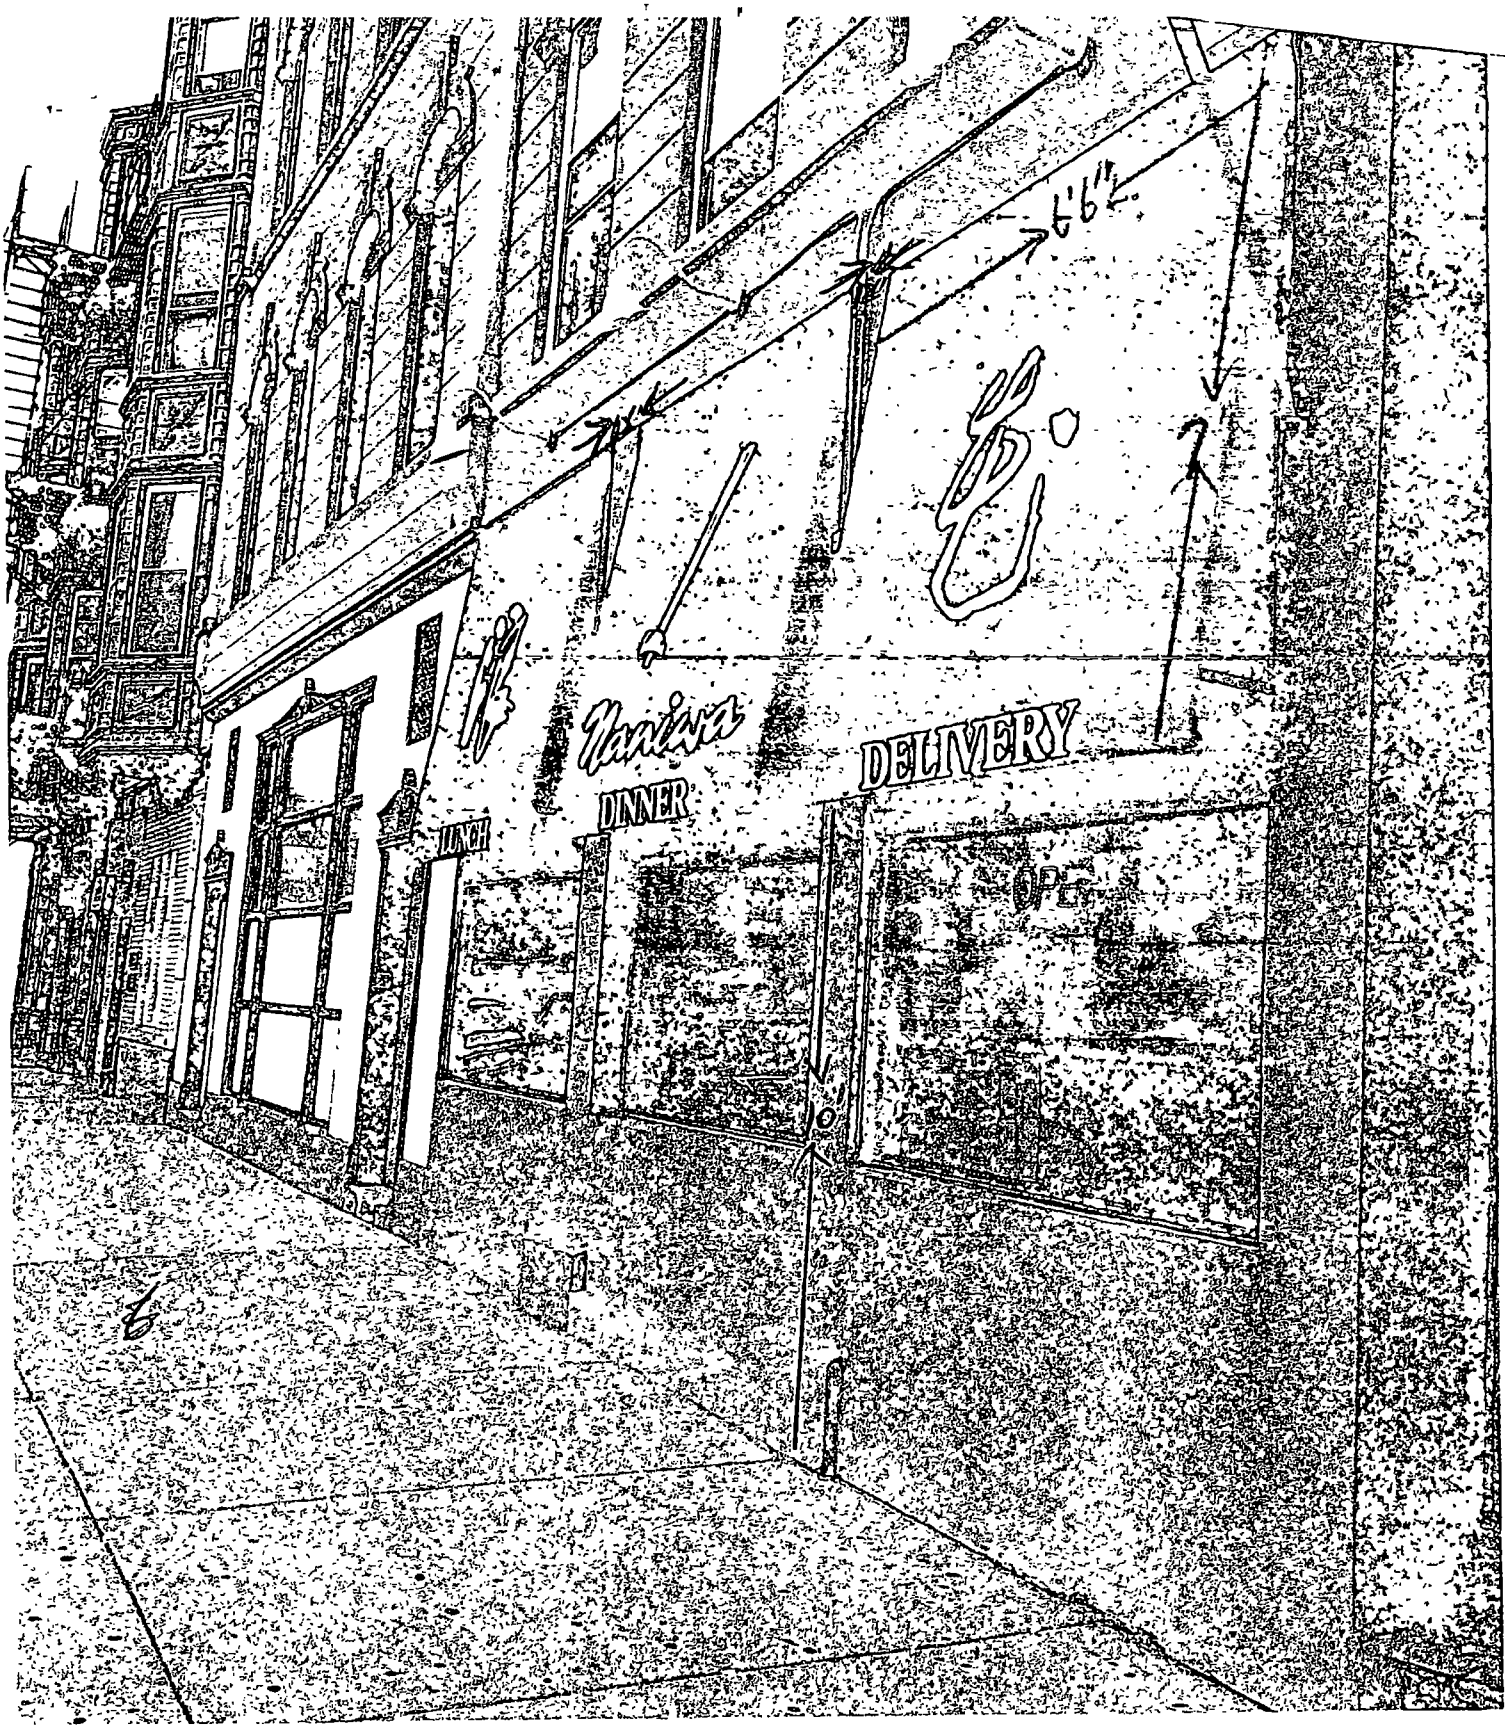

605-607 N. Wells St.

Chicago, IL 60654

City of Chicago

O2014-7523

Office of the City Clerk

Document Tracking Sheet

Meeting Date:	9/10/2014
Sponsor(s):	Reilly (42)
Type:	Ordinance
Title:	Awning(s) for Popeyes Chicken
Committee(s) Assignment:	Committee on Transportation and Public Way

ORDINANCE
POPEYES CHICKEN
Acct. No. 329616 - 1
Permit No. 1111768

Be It Ordained by the City Council of the City of Chicago:

SECTION 1. Permission and authority are hereby given and granted to POPEYES CHICKEN, upon the terms and subject to the conditions of this ordinance to maintain and use, as now constructed, three (3) Awning(s) projecting over the public right-of-way adjacent to its premises known as 17-19 S. Wabash Ave..

Said Awning(s) at S. Wabash Avenue measure(s):
Three (3) at six (6) feet in length, and four (4) feet in width for a total of seventy-two (72) square feet.

The location of said privilege shall be as shown on prints kept on file with the Department of Business Affairs and Consumer Protection and the Office of the City Clerk.

Said privilege shall be constructed in accordance with plans and specifications approved by the Zoning Department - Signs.

This grant of privilege in the public way shall be subject to the provisions of Section 10-28-015 and all other required provisions of the Municipal Code of Chicago.

The grantee shall pay to the City of Chicago as compensation for the privilege #1111768 herein granted the sum of one hundred fifty ($150.00) per annum in advance.

A 25% penalty will be added for payments received after due date.

The permit holder agrees to hold the City of Chicago harmless for any damage, relocation or replacement costs associated with damage, relocation or removal of private property caused by the City performing work in the public way.

Authority herein given and granted for a period of five (5) years from and after 01/13/2014.

Alderman _____

Brendan Reilly 42nd Ward

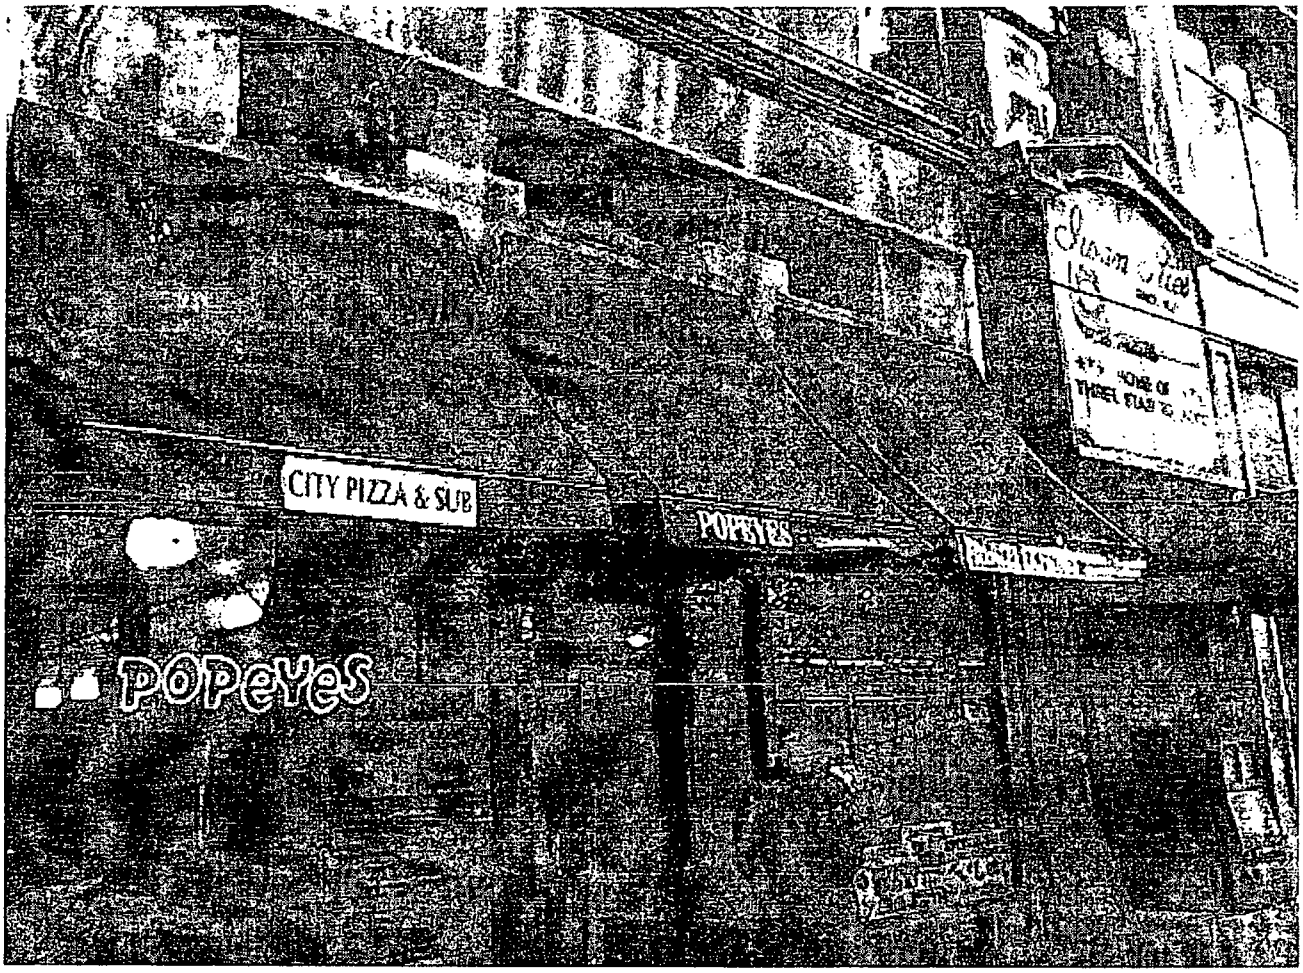

Sent from my iPhone

City of Chicago

O2014-7524

Office of the City Clerk

Document Tracking Sheet

Meeting Date:	9/10/2014
Sponsor(s):	Reilly (42)
Type:	Ordinance
Title:	Awning(s) for Rosebud-Rush
Committee(s) Assignment:	Committee on Transportation and Public Way

ORDINANCE
ROSEBUD-RUSH
Acct. No. 85994 - 2
Permit No. 1114581

Be It Ordained by the City Council of the City of Chicago:

SECTION 1. Permission and authority are hereby given and granted to ROSEBUD-RUSH, upon the terms and subject to the conditions of this ordinance to maintain and use, as now constructed, one (1) Awning(s) projecting over the public right-of-way adjacent to its premises known as 55 E. Superior St..

Said Awning(s) at E.Superior measure(s):
One (1) at four point one (4.1) feet in length, and six (6) feet in width for a total of twenty-four point six (24.6) square feet.

The location of said privilege shall be as shown on prints kept on file with the Department of Business Affairs and Consumer Protection and the Office of the City Clerk.

Said privilege shall be constructed in accordance with plans and specifications approved by the Zoning Department - Signs.

This grant of privilege in the public way shall be subject to the provisions of Section 10-28-015 and all other required provisions of the Municipal Code of Chicago.

The grantee shall pay to the City of Chicago as compensation for the privilege #1114581 herein granted the sum of fifty ($50.00) per annum in advance.

A 25% penalty will be added for payments received after due date.

The permit holder agrees to hold the City of Chicago harmless for any damage, relocation or replacement costs associated with damage, relocation or removal of private property caused by the City performing work in the public way.

Authority herein given and granted for a period of five (5) years from and after 07/29/2014.

Alderman _____

Brendan Reilly 42nd Ward

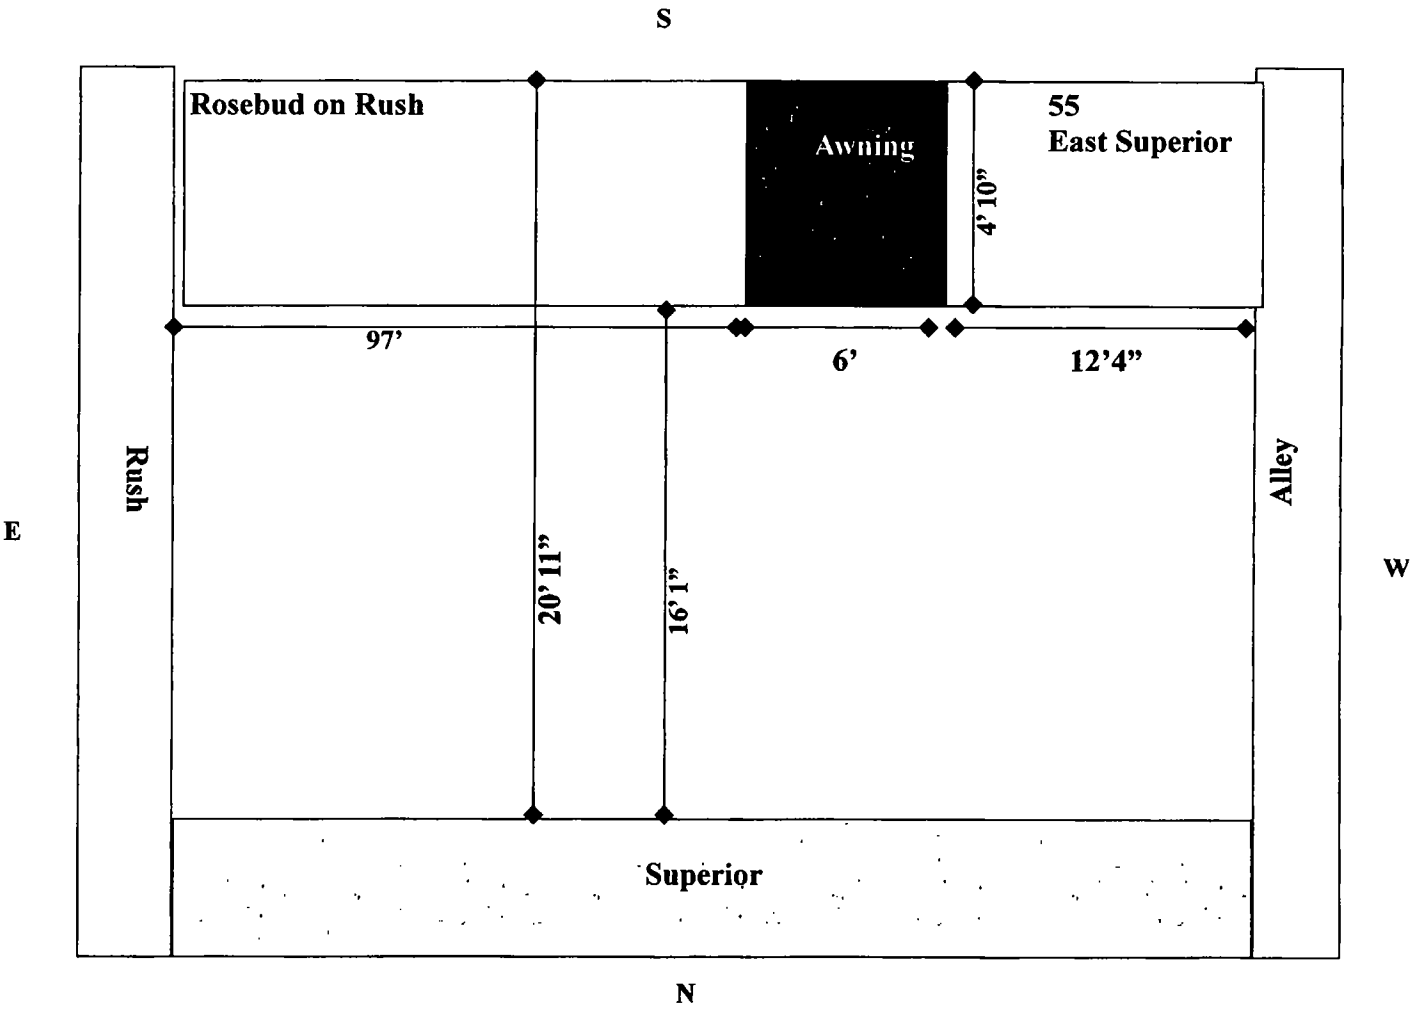
S
Rosebud on Rush
Awning
55
East Superior
4' 10"
97'
6'
12'4"
Rush
Alley
E
W
20' 11"
16' 1"
Superior
N

City of Chicago

O2014-7527

Office of the City Clerk

Document Tracking Sheet

Meeting Date:	9/10/2014
Sponsor(s):	Reilly (42)
Type:	Ordinance
Title:	Awning(s) for Rosebud Steakhouse
Committee(s) Assignment:	Committee on Transportation and Public Way

ORDINANCE
Rosebud Steakhouse
Acct. No. 202047 - 1
Permit No. 1114911

Be It Ordained by the City Council of the City of Chicago:

SECTION 1. Permission and authority are hereby given and granted to Rosebud Steakhouse, upon the terms and subject to the conditions of this ordinance to maintain and use, as now constructed, two (2) Awning(s) projecting over the public right-of-way adjacent to its premises known as 192 E. Walton St..

Said Awning(s) at E. Walton St. measure(s):
One (1) at twenty-one (21) feet in length, and ten (10) feet in width for a total of two hundred ten (210) square feet.
One (1) at seven (7) feet in length, and ten (10) feet in width for a total of seventy (70) square feet.

The location of said privilege shall be as shown on prints kept on file with the Department of Business Affairs and Consumer Protection and the Office of the City Clerk.

Said privilege shall be constructed in accordance with plans and specifications approved by the Zoning Department - Signs.

This grant of privilege in the public way shall be subject to the provisions of Section 10-28-015 and all other required provisions of the Municipal Code of Chicago.

The grantee shall pay to the City of Chicago as compensation for the privilege #1114911 herein granted the sum of one hundred ($100.00) per annum in advance.

A 25% penalty will be added for payments received after due date.

The permit holder agrees to hold the City of Chicago harmless for any damage, relocation or replacement costs associated with damage, relocation or removal of private property caused by the City performing work in the public way.

Authority herein given and granted for a period of five (5) years from and after 08/31/2014.

Alderman _____

Brendan Reilly 42nd Ward

N

Rosebud Steakhouse
192 East Walton

Vertical Measurement from the bottom of both of the awnings to the Sidewalk = 8'2"

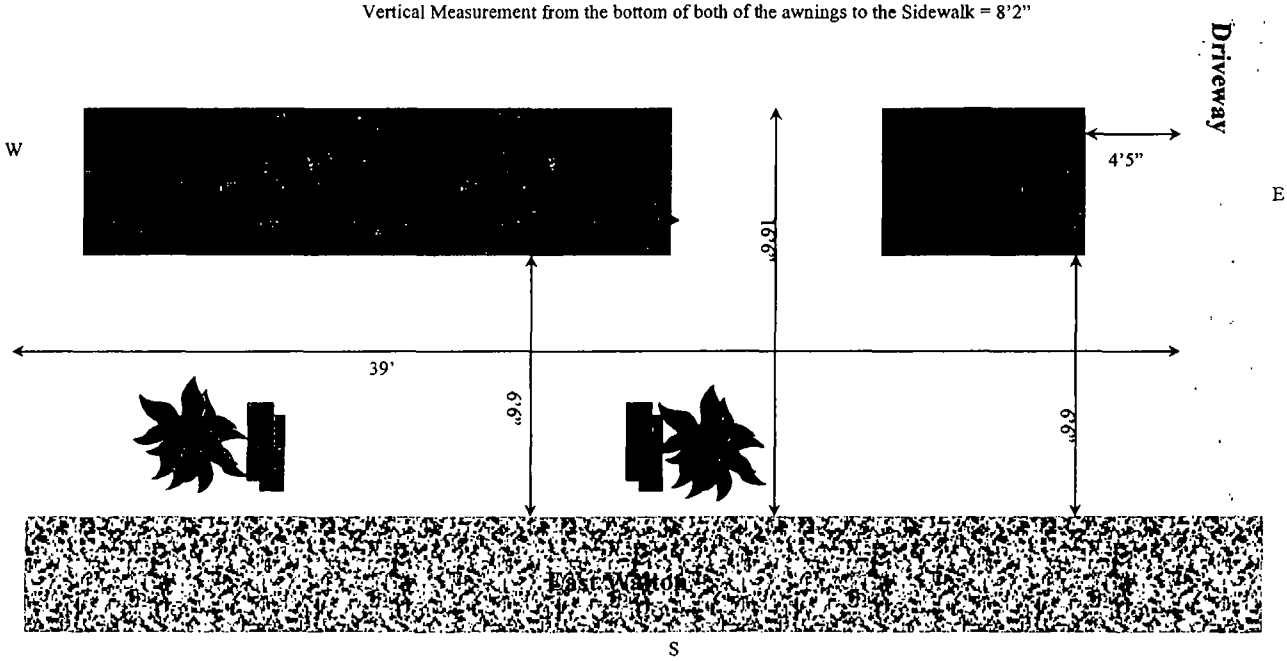

City of Chicago

O2014-7528

Office of the City Clerk

Document Tracking Sheet

Meeting Date:	9/10/2014
Sponsor(s):	Reilly (42)
Type:	Ordinance
Title:	Awning(s) for Yolk
Committee(s) Assignment:	Committee on Transportation and Public Way

ORDINANCE
YOLK
Acct. No. 342349 - 1
Permit No. 1114593

Be It Ordained by the City Council of the City of Chicago:

SECTION 1. Permission and authority are hereby given and granted to YOLK, upon the terms and subject to the conditions of this ordinance to maintain and use, as now constructed, one (1) Awning(s) projecting over the public right-of-way adjacent to its premises known as 747 N. Wells St..

Said Awning(s) at N. WELLS measure(s):
One (1) at twenty-eight point seven five (28.75) feet in length, and two point five (2.5) feet in width for a total of seventy-one point eight eight (71.88) square feet.

The location of said privilege shall be as shown on prints kept on file with the Department of Business Affairs and Consumer Protection and the Office of the City Clerk.

Said privilege shall be constructed in accordance with plans and specifications approved by the Zoning Department - Signs.

This grant of privilege in the public way shall be subject to the provisions of Section 10-28-015 and all other required provisions of the Municipal Code of Chicago.

The grantee shall pay to the City of Chicago as compensation for the privilege #1114593 herein granted the sum of fifty-three dollars and seventy-five cents ($53.75) per annum in advance.

A 25% penalty will be added for payments received after due date.

The permit holder agrees to hold the City of Chicago harmless for any damage, relocation or replacement costs associated with damage, relocation or removal of private property caused by the City performing work in the public way.

Authority herein given and granted for a period of five (5) years from and after 05/13/2014.

Alderman _____

Brendan Reilly 42nd Ward

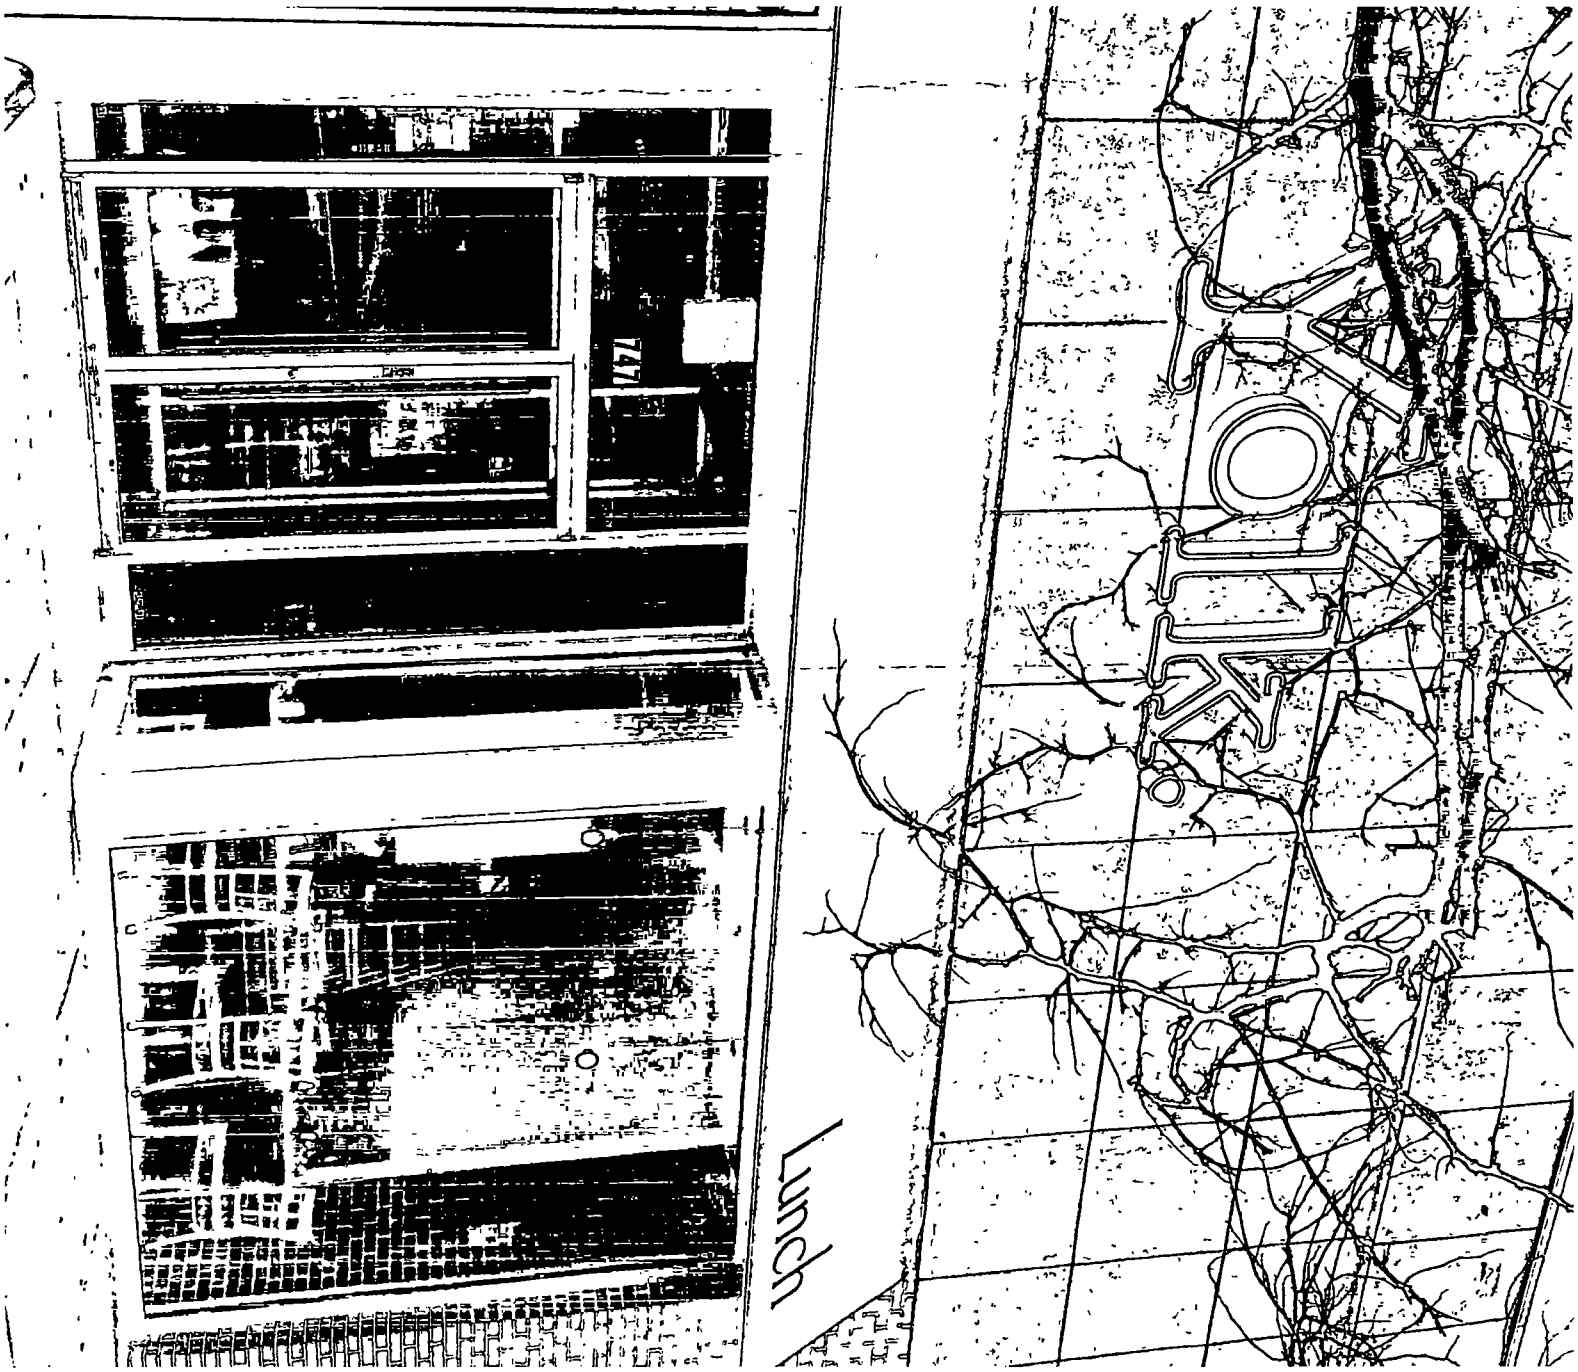
Lunch

City of Chicago

O2014-7530

Office of the City Clerk

Document Tracking Sheet

Meeting Date:	9/10/2014
Sponsor(s):	Reilly (42)
Type:	Ordinance
Title:	Awning(s) for 437 Rush
Committee(s) Assignment:	Committee on Transportation and Public Way

ORDINANCE
437 RUSH
Acct. No. 85155 - 1
Permit No. 1114594

Be It Ordained by the City Council of the City of Chicago:

SECTION 1. Permission and authority are hereby given and granted to 437 RUSH, upon the terms and subject to the conditions of this ordinance to maintain and use, as now constructed, one (1) Awning(s) projecting over the public right-of-way adjacent to its premises known as 437 N. Rush St..

Said Awning(s) at N. Rush Street measure(s):
One (1) at one hundred (100) feet in length, and nine (9) feet in width for a total of nine hundred (900) square feet.

The location of said privilege shall be as shown on prints kept on file with the Department of Business Affairs and Consumer Protection and the Office of the City Clerk.

Said privilege shall be constructed in accordance with plans and specifications approved by the Zoning Department - Signs.

This grant of privilege in the public way shall be subject to the provisions of Section 10-28-015 and all other required provisions of the Municipal Code of Chicago.

The grantee shall pay to the City of Chicago as compensation for the privilege #1114594 herein granted the sum of one hundred twenty-five ($125.00) per annum in advance.

A 25% penalty will be added for payments received after due date.

The permit holder agrees to hold the City of Chicago harmless for any damage, relocation or replacement costs associated with damage, relocation or removal of private property caused by the City performing work in the public way.

Authority herein given and granted for a period of five (5) years from and after 07/26/2014.

Alderman _____

Brendan Reilly 42nd Ward

CANOPY DIMENSIONS

437 N Rush Street

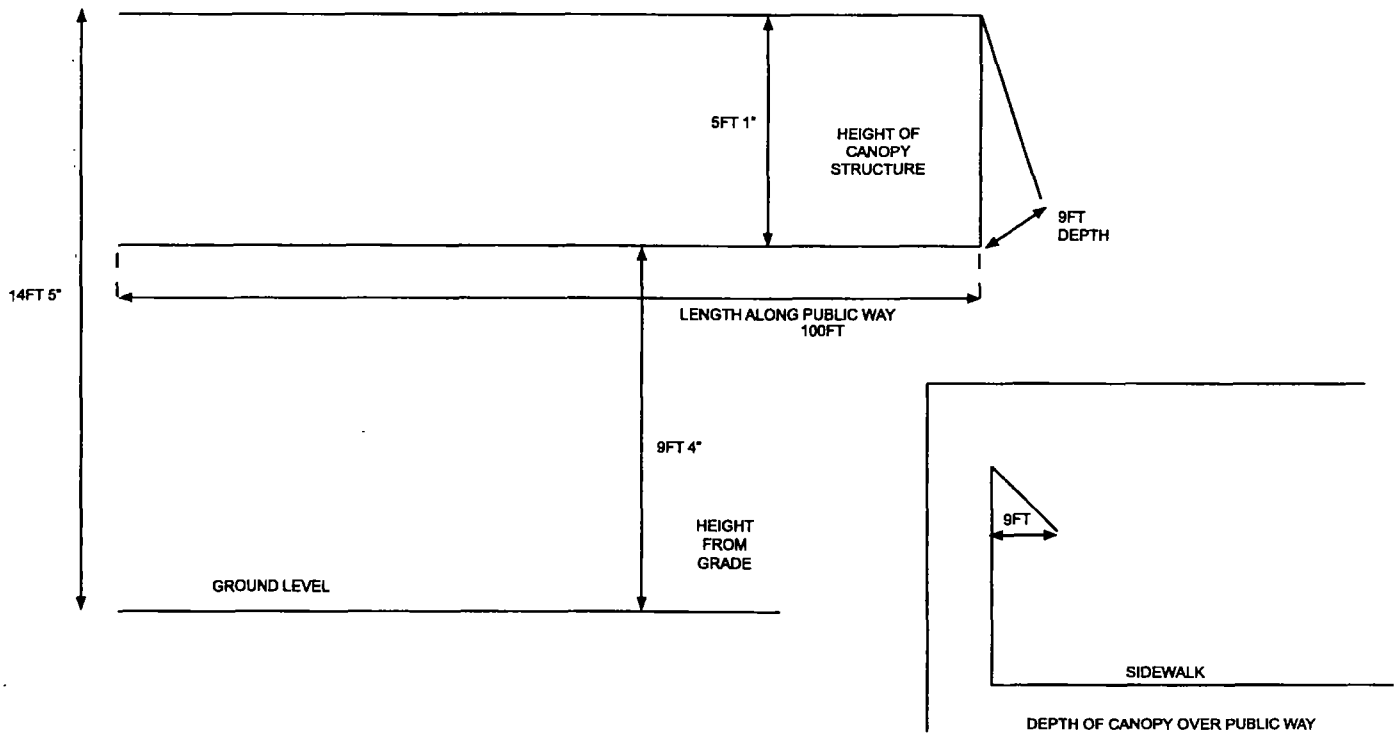

City of Chicago

O2014-7536

Office of the City Clerk

Document Tracking Sheet

Meeting Date:	9/10/2014
Sponsor(s):	Smith (43)
Type:	Ordinance
Title:	Awning(s) for Adobo Grill
Committee(s) Assignment:	Committee on Transportation and Public Way

ORDINANCE
ADOBO GRILL
Acct. No. 23340 - 1
Permit No. 1113735

Be It Ordained by the City Council of the City of Chicago:

SECTION 1. Permission and authority are hereby given and granted to ADOBO GRILL, upon the terms and subject to the conditions of this ordinance to maintain and use, as now constructed, one (1) Awning(s) projecting over the public right-of-way adjacent to its premises known as 1610 N. Wells St..

Said Awning(s) at N. Wells Street measure(s):
One (1) at seven (7) feet in length, and three point six (3.6) feet in width for a total of twenty-five point two (25.2) square feet.

The location of said privilege shall be as shown on prints kept on file with the Department of Business Affairs and Consumer Protection and the Office of the City Clerk.

Said privilege shall be constructed in accordance with plans and specifications approved by the Zoning Department - Signs.

This grant of privilege in the public way shall be subject to the provisions of Section 10-28-015 and all other required provisions of the Municipal Code of Chicago.

The grantee shall pay to the City of Chicago as compensation for the privilege #1113735 herein granted the sum of fifty ($50.00) per annum in advance.

A 25% penalty will be added for payments received after due date.

The permit holder agrees to hold the City of Chicago harmless for any damage, relocation or replacement costs associated with damage, relocation or removal of private property caused by the City performing work in the public way.

Authority herein given and granted for a period of five (5) years from and after 06/28/2014.

Alderman _____

Michele Smith 43rd Ward

TEQUILA BAR

City of Chicago

O2014-7539

Office of the City Clerk

Document Tracking Sheet

Meeting Date:	9/10/2014
Sponsor(s):	Smith (43)
Type:	Ordinance
Title:	Awning(s) for Boka
Committee(s) Assignment:	Committee on Transportation and Public Way

ORDINANCE
BOKA
Acct. No. 264426 - 1
Permit No. 1114356

Be It Ordained by the City Council of the City of Chicago:

SECTION 1. Permission and authority are hereby given and granted to BOKA, upon the terms and subject to the conditions of this ordinance to maintain and use, as now constructed, one (1) Awning(s) projecting over the public right-of-way adjacent to its premises known as 1729 N. Halsted St..

Said Awning(s) at N. Halsted St. measure(s):
One (1) at twenty-four (24) feet in length, and one point eight three (1.83) foot in width for a total of forty-three point nine two (43.92) square feet.

The location of said privilege shall be as shown on prints kept on file with the Department of Business Affairs and Consumer Protection and the Office of the City Clerk.

Said privilege shall be constructed in accordance with plans and specifications approved by the Zoning Department - Signs.

This grant of privilege in the public way shall be subject to the provisions of Section 10-28-015 and all other required provisions of the Municipal Code of Chicago.

The grantee shall pay to the City of Chicago as compensation for the privilege #1114356 herein granted the sum of fifty ($50.00) per annum in advance.

A 25% penalty will be added for payments received after due date.

The permit holder agrees to hold the City of Chicago harmless for any damage, relocation or replacement costs associated with damage, relocation or removal of private property caused by the City performing work in the public way.

Authority herein given and granted for a period of five (5) years from and after 01/11/2014.

Alderman _____

Michele Smith 43rd Ward

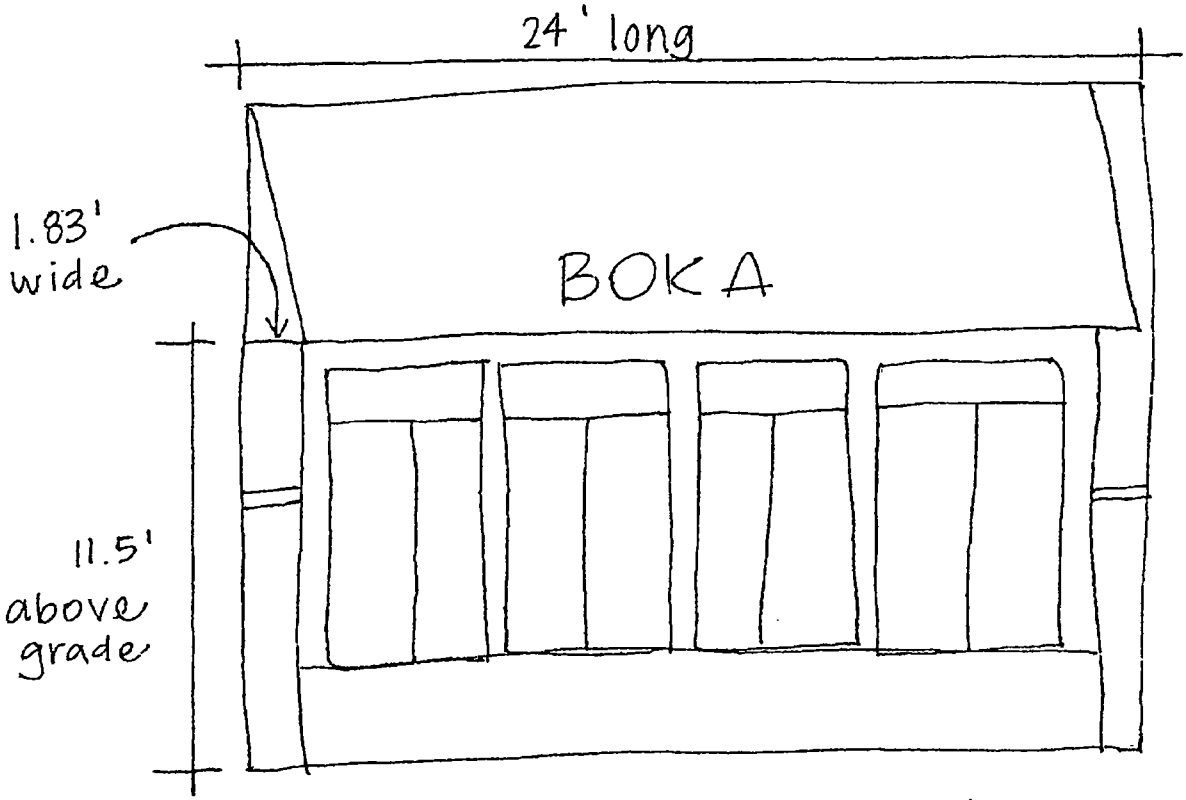

1729 North Halsted Street
Chicago, IL 60614

City of Chicago

O2014-7543

Office of the City Clerk

Document Tracking Sheet

Meeting Date:	9/10/2014
Sponsor(s):	Smith (43)
Type:	Ordinance
Title:	Awning(s) for Cafe Vienna & Catering, Inc.
Committee(s) Assignment:	Committee on Transportation and Public Way

ORDINANCE
CAFE VIENNA & CATERING INC
Acct. No. 283188 - 1
Permit No. 1114705

Be It Ordained by the City Council of the City of Chicago:

SECTION 1. Permission and authority are hereby given and granted to CAFE VIENNA & CATERING INC, upon the terms and subject to the conditions of this ordinance to maintain and use, as now constructed, one (1) Awning(s) projecting over the public right-of-way adjacent to its premises known as 2523 N. Clark St..

Said Awning(s) at N. Clark Street measure(s):
One (1) at twenty-five (25) feet in length, and one point four (1.4) foot in width for a total of thirty-five (35) square feet.

The location of said privilege shall be as shown on prints kept on file with the Department of Business Affairs and Consumer Protection and the Office of the City Clerk.

Said privilege shall be constructed in accordance with plans and specifications approved by the Zoning Department - Signs.

This grant of privilege in the public way shall be subject to the provisions of Section 10-28-015 and all other required provisions of the Municipal Code of Chicago.

The grantee shall pay to the City of Chicago as compensation for the privilege #1114705 herein granted the sum of fifty ($50.00) per annum in advance.

A 25% penalty will be added for payments received after due date.

The permit holder agrees to hold the City of Chicago harmless for any damage, relocation or replacement costs associated with damage, relocation or removal of private property caused by the City performing work in the public way.

Authority herein given and granted for a period of five (5) years from and after 06/28/2014.

Alderman _____

Michele Smith 43rd Ward

283188

Sketch for canopy for Austrian Bakery

2523 N. Clark St., Chicago, IL, 60614

Business License #: 1543605

RECEIVED
JUL 08 2002
CHICAGO DEPT. OF REVENUE

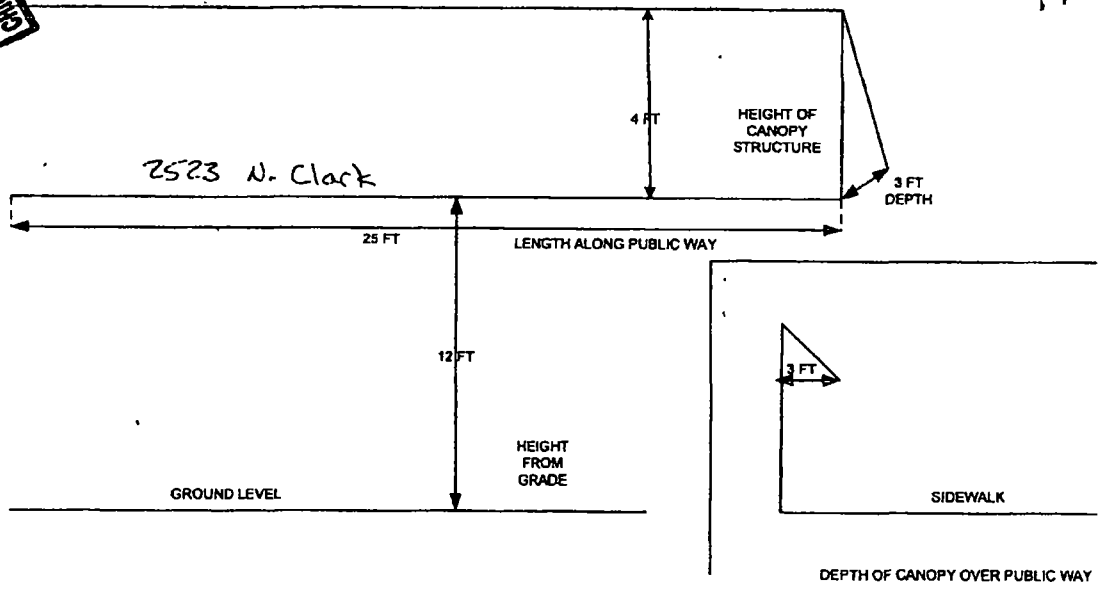

City of Chicago

O2014-7545

Office of the City Clerk

Document Tracking Sheet

Meeting Date:	9/10/2014
Sponsor(s):	Smith (43)
Type:	Ordinance
Title:	Awning(s) for Gemini Bistro
Committee(s) Assignment:	Committee on Transportation and Public Way

ORDINANCE
GEMINI BISTRO
Acct. No. 340340 - 1
Permit No. 1114682

Be It Ordained by the City Council of the City of Chicago:

SECTION 1. Permission and authority are hereby given and granted to GEMINI BISTRO, upon the terms and subject to the conditions of this ordinance to maintain and use, as now constructed, seven (7) Awning(s) projecting over the public right-of-way adjacent to its premises known as 2075 N. Lincoln Ave..

Said Awning(s) at N. LINCOLN measure(s):
One (1) at ten (10) feet in length, and four (4) feet in width for a total of forty (40) square feet.

Said Awning(s) at W. DICKENS measure(s):
Three (3) at ten (10) feet in length, and three (3) feet in width for a total of ninety (90) square feet.

Said Awning(s) at N. LINCOLN measure(s):
Two (2) at twelve (12) feet in length, and three (3) feet in width for a total of seventy-two (72) square feet.

Said Awning(s) at W. DICKENS measure(s):
One (1) at eight (8) feet in length, and three (3) feet in width for a total of twenty-four (24) square feet.

The location of said privilege shall be as shown on prints kept on file with the Department of Business Affairs and Consumer Protection and the Office of the City Clerk.

Said privilege shall be constructed in accordance with plans and specifications approved by the Zoning Department - Signs.

This grant of privilege in the public way shall be subject to the provisions of Section 10-28-015 and all other required provisions of the Municipal Code of Chicago.

The grantee shall pay to the City of Chicago as compensation for the privilege #1114682 herein granted the sum of one hundred seventy-five ($175.00) per annum in advance.

A 25% penalty will be added for payments received after due date.

The permit holder agrees to hold the City of Chicago harmless for any damage, relocation or replacement costs associated with damage, relocation or removal of private property caused by the City performing work in the public way.

Authority herein given and granted for a period of five (5) years from and after 07/29/2014.

Alderman _____

Michele Smith 43rd Ward

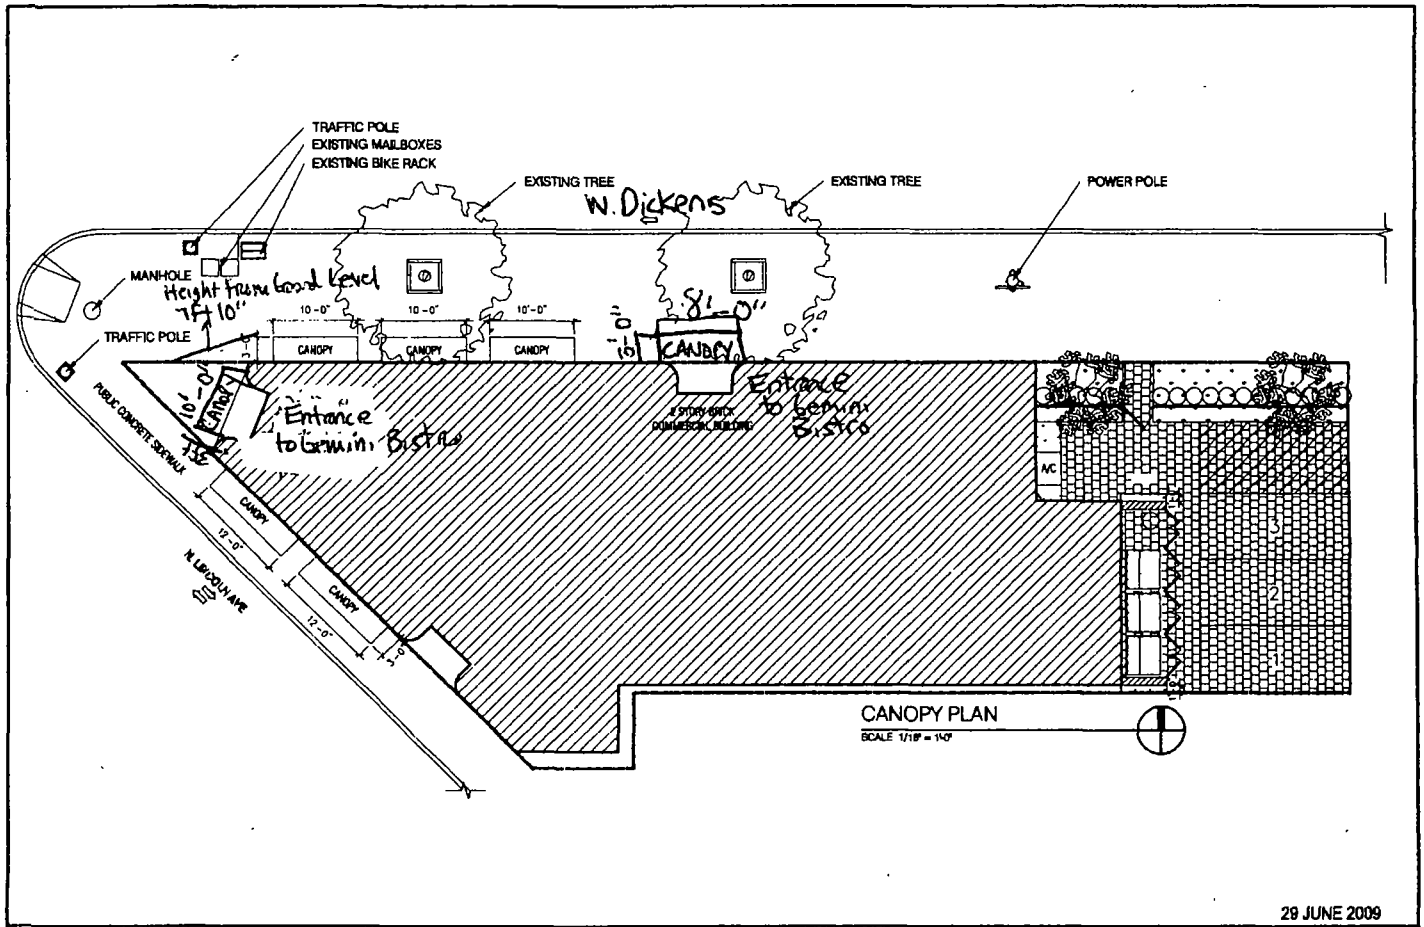

29 JUNE 2009

chicago building design p.c.
346 n. justine, suite 700, chicago, illinois 60607
p: 312.492.9007 f: 312.492.9044 e: info@cbdarchitects.com

GEMINI BISTRO
2075 N. LINCOLN AVENUE
CHICAGO, IL 60614

project number
08-C-50

City of Chicago

O2014-7571

Office of the City Clerk

Document Tracking Sheet

Meeting Date:	9/10/2014
Sponsor(s):	Smith (43)
Type:	Ordinance
Title:	Awning(s) for Glascott's Groggery
Committee(s) Assignment:	Committee on Transportation and Public Way

ORDINANCE
GLASCOTT'S GROGGERY
Acct. No. 34110 - 1
Permit No. 1114661

Be It Ordained by the City Council of the City of Chicago:

SECTION 1. Permission and authority are hereby given and granted to GLASCOTT'S GROGGERY, upon the terms and subject to the conditions of this ordinance to maintain and use, as now constructed, two (2) Awning(s) projecting over the public right-of-way adjacent to its premises known as 2158 N. Halsted St..

Said Awning(s) at W. Webster measure(s):
One (1) at five point six (5.6) feet in length, and two point six (2.6) feet in width for a total of fourteen point five six (14.56) square feet.
One (1) at five (5) feet in length, and two point six (2.6) feet in width for a total of thirteen (13) square feet.

The location of said privilege shall be as shown on prints kept on file with the Department of Business Affairs and Consumer Protection and the Office of the City Clerk.

Said privilege shall be constructed in accordance with plans and specifications approved by the Zoning Department - Signs.

This grant of privilege in the public way shall be subject to the provisions of Section 10-28-015 and all other required provisions of the Municipal Code of Chicago.

The grantee shall pay to the City of Chicago as compensation for the privilege #1114661 herein granted the sum of one hundred ($100.00) per annum in advance.

A 25% penalty will be added for payments received after due date.

The permit holder agrees to hold the City of Chicago harmless for any damage, relocation or replacement costs associated with damage, relocation or removal of private property caused by the City performing work in the public way.

Authority herein given and granted for a period of five (5) years from and after 07/26/2014.

Alderman _____

Michele Smith 43rd Ward

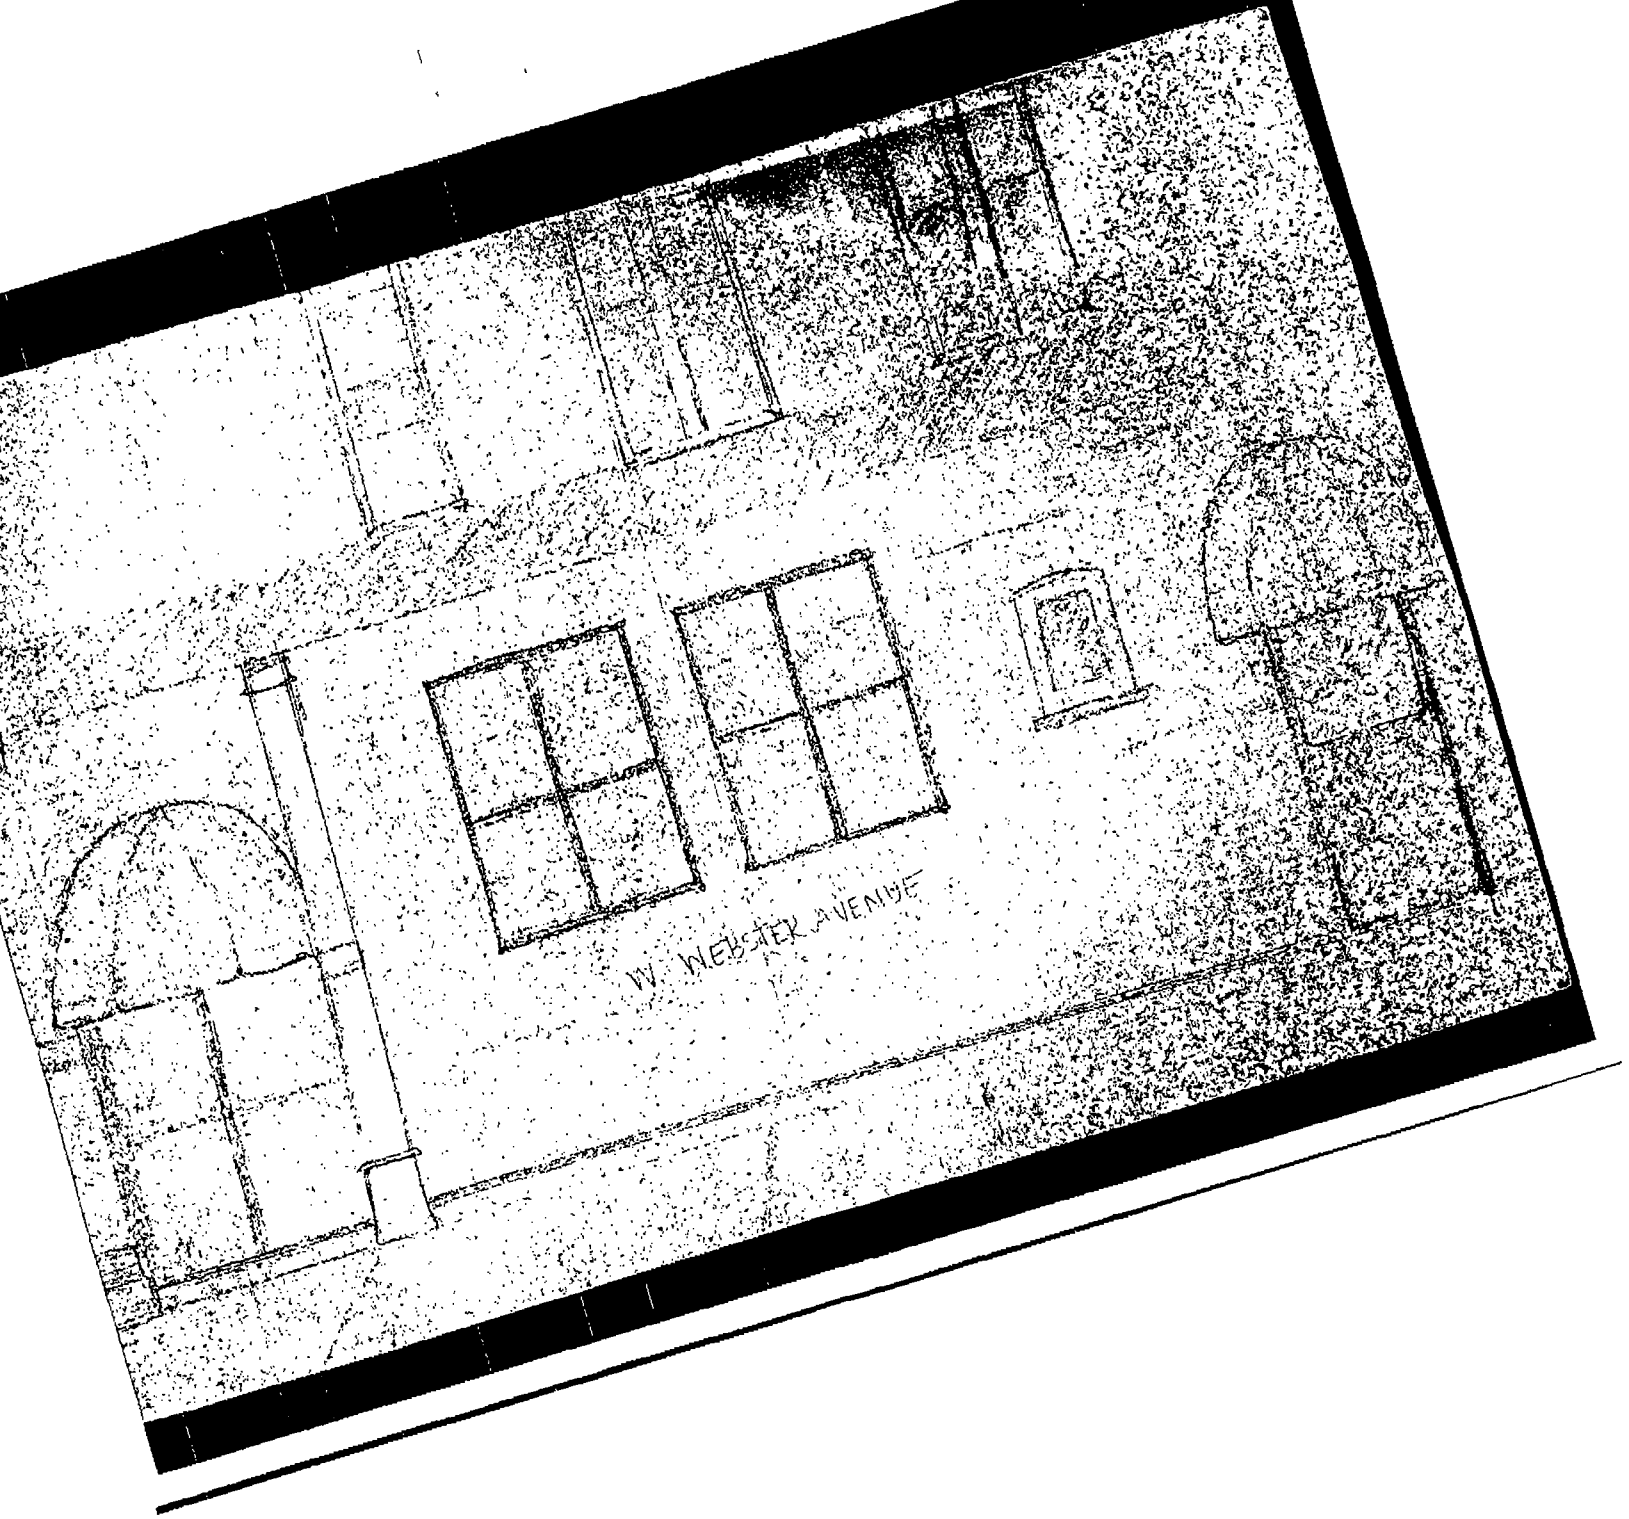
W. WEBSTER AVENUE

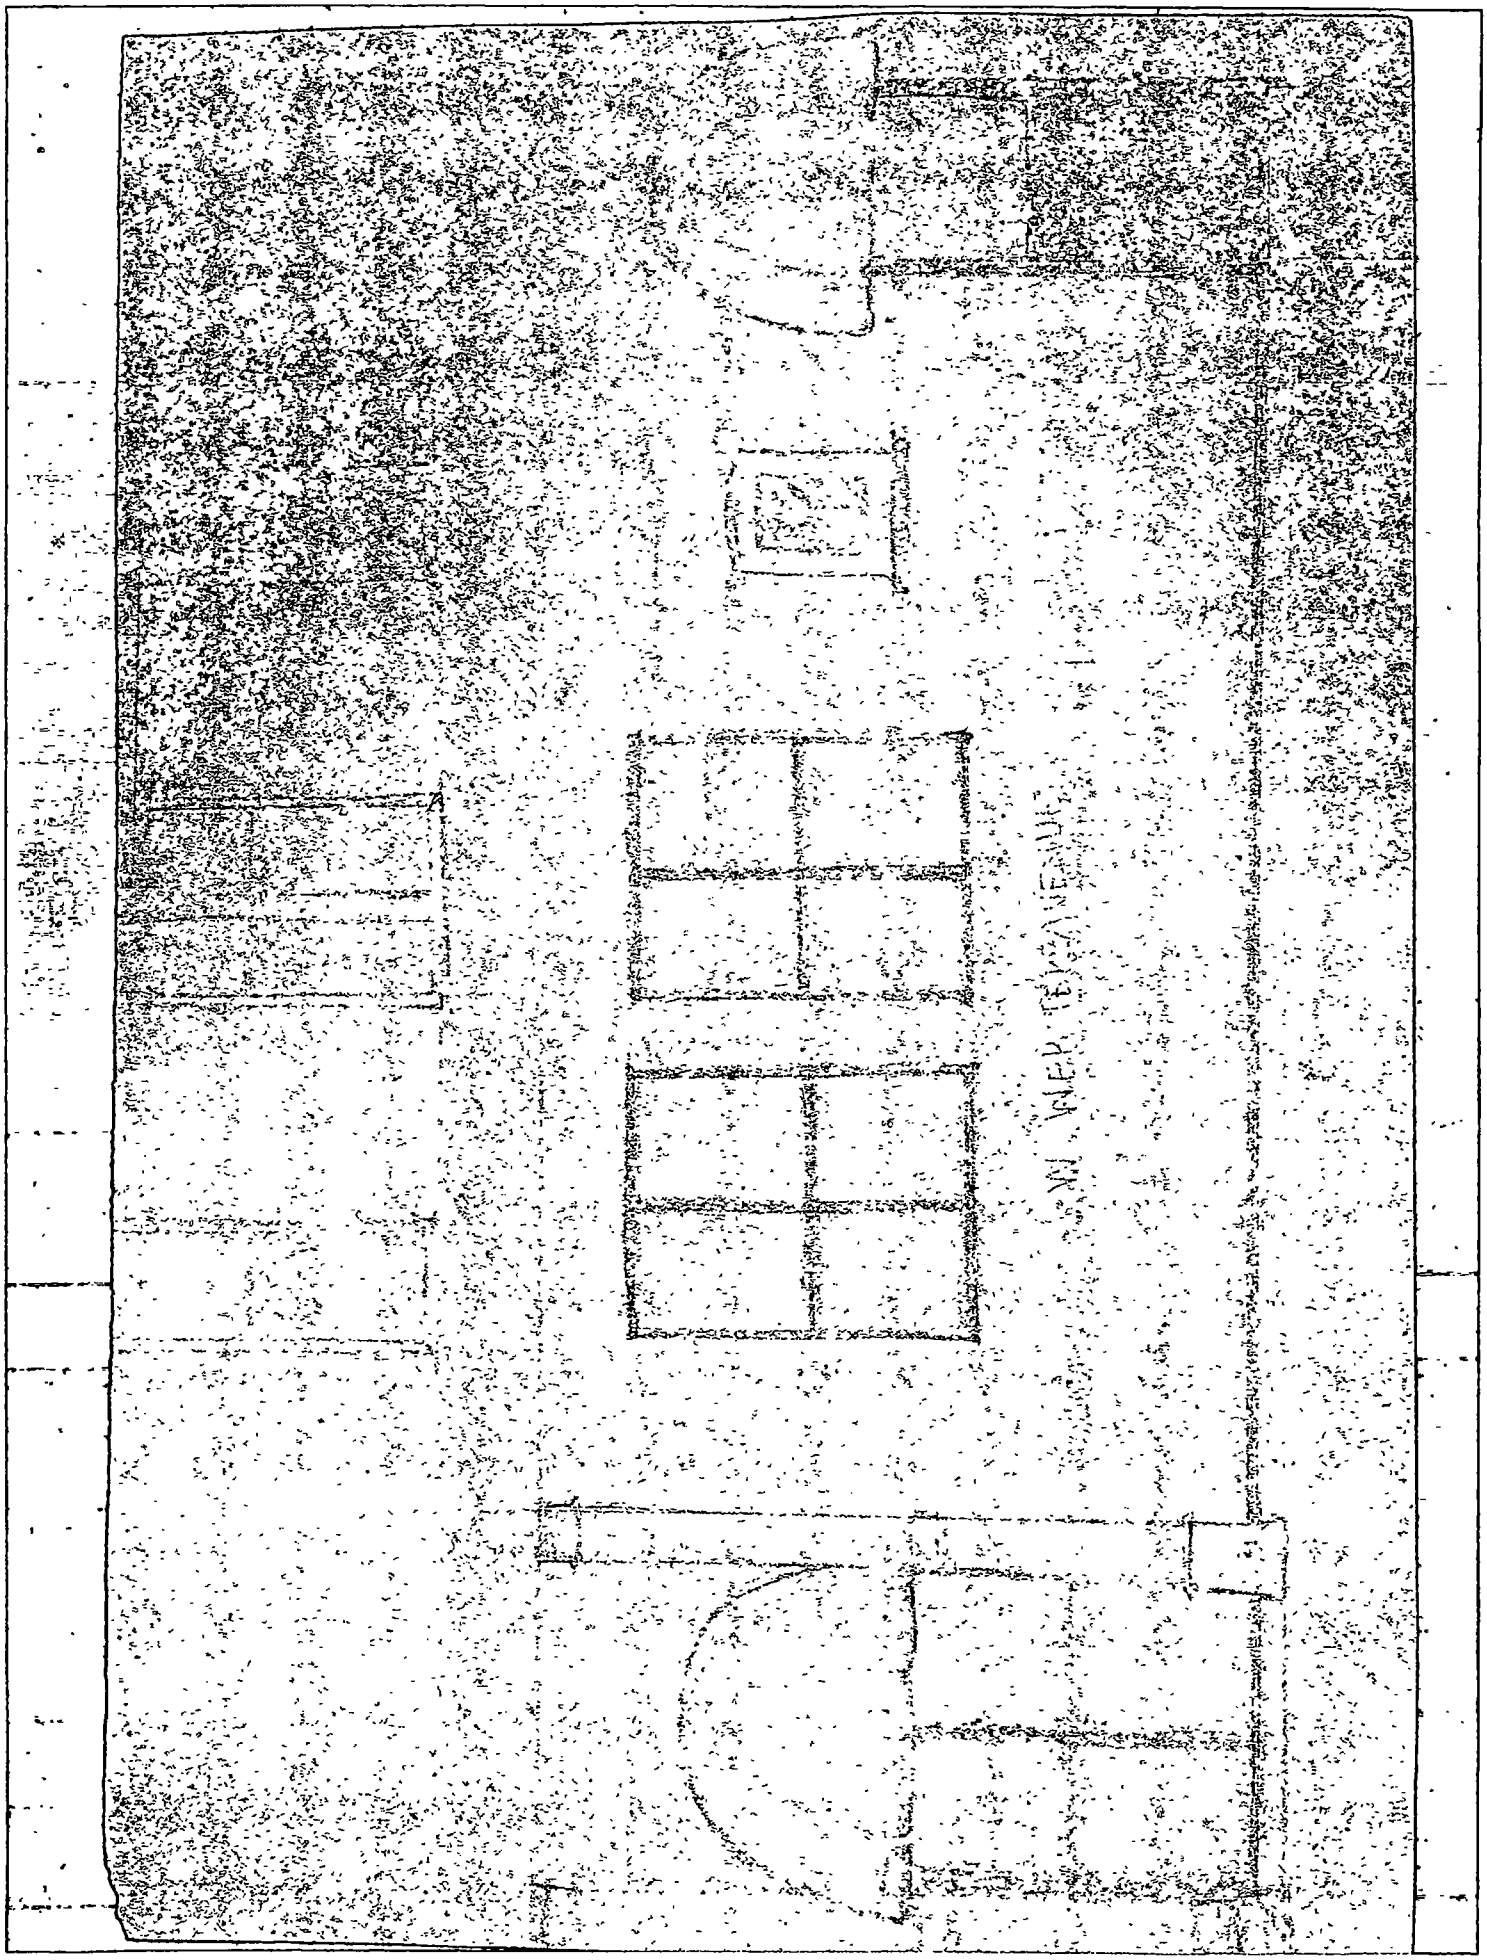

City of Chicago

O2014-7577

Office of the City Clerk

Document Tracking Sheet

Meeting Date:	9/10/2014
Sponsor(s):	Smith (43)
Type:	Ordinance
Title:	Awning(s) for JPMorgan Chase Bank, N.A.
Committee(s) Assignment:	Committee on Transportation and Public Way

ORDINANCE
JPMORGAN CHASE BANK, NA
Acct. No. 88170 - 114
Permit No. 1114640

Be It Ordained by the City Council of the City of Chicago:

SECTION 1. Permission and authority are hereby given and granted to JPMORGAN CHASE BANK, NA, upon the terms and subject to the conditions of this ordinance to maintain and use, as now constructed, two (2) Awning(s) projecting over the public right-of-way adjacent to its premises known as 1350 N. Wells St..

Said Awning(s) at N. Wells measure(s):
Two (2) at fifteen (15) feet in length, and two point five (2.5) feet in width for a total of seventy-five (75) square feet.

The location of said privilege shall be as shown on prints kept on file with the Department of Business Affairs and Consumer Protection and the Office of the City Clerk.

Said privilege shall be constructed in accordance with plans and specifications approved by the Zoning Department - Signs.

This grant of privilege in the public way shall be subject to the provisions of Section 10-28-015 and all other required provisions of the Municipal Code of Chicago.

The grantee shall pay to the City of Chicago as compensation for the privilege #1114640 herein granted the sum of one hundred ($100.00) per annum in advance.

A 25% penalty will be added for payments received after due date.

The permit holder agrees to hold the City of Chicago harmless for any damage, relocation or replacement costs associated with damage, relocation or removal of private property caused by the City performing work in the public way.

Authority herein given and granted for a period of five (5) years from and after 05/24/2014.

Alderman _____

Michele Smith 43rd Ward

(Page 2 of 5)

Chase BANK 1350 N. Wells CANOPY 1

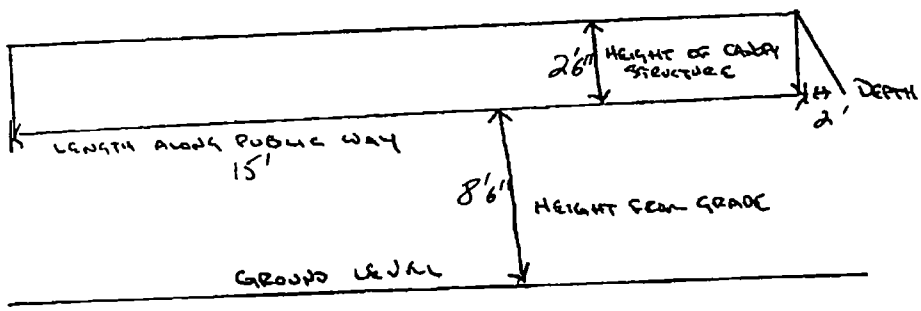

City of Chicago

O2014-7581

Office of the City Clerk

Document Tracking Sheet

Meeting Date:	9/10/2014
Sponsor(s):	Smith (43)
Type:	Ordinance
Title:	Awning(s) for Lou Malnati's Pizzeria
Committee(s) Assignment:	Committee on Transportation and Public Way

ORDINANCE
Lou Malnati's Pizzeria
Acct. No. 50161 - 2
Permit No. 1114671

Be It Ordained by the City Council of the City of Chicago:

SECTION 1. Permission and authority are hereby given and granted to Lou Malnati's Pizzeria, upon the terms and subject to the conditions of this ordinance to maintain and use, as now constructed, nine (9) Awning(s) projecting over the public right-of-way adjacent to its premises known as 958 W. Wrightwood Ave..

Said Awning(s) at WEST WRIGHTWOOD measure(s):
One (1) at seven point nine two (7.92) feet in length, and three (3) feet in width for a total of twenty-three point seven six (23.76) square feet.
One (1) at seven point nine two (7.92) feet in length, and three (3) feet in width for a total of twenty-three point seven six (23.76) square feet.
One (1) at eight point six seven (8.67) feet in length, and three (3) feet in width for a total of twenty-six point zero one (26.01) square feet.
One (1) at five point one seven (5.17) feet in length, and three (3) feet in width for a total of fifteen point five one (15.51) square feet.
One (1) at seven point eight three (7.83) feet in length, and three (3) feet in width for a total of twenty-three point four nine (23.49) square feet.
Two (2) at four (4) feet in length, and three (3) feet in width for a total of twenty-four (24) square feet.
One (1) at seven point zero eight (7.08) feet in length, and three (3) feet in width for a total of twenty-one point two four (21.24) square feet.
One (1) at sixteen point three three (16.33) feet in length, and three (3) feet in width for a total of forty-eight point nine nine (48.99) square feet.

The location of said privilege shall be as shown on prints kept on file with the Department of Business Affairs and Consumer Protection and the Office of the City Clerk.

Said privilege shall be constructed in accordance with plans and specifications approved by the Zoning Department - Signs.

This grant of privilege in the public way shall be subject to the provisions of Section 10-28-015 and all other required provisions of the Municipal Code of Chicago.

The grantee shall pay to the City of Chicago as compensation for the privilege #1114671 herein granted the sum of one hundred seventy-five ($175.00) per annum in advance.

A 25% penalty will be added for payments received after due date.

The permit holder agrees to hold the City of Chicago harmless for any damage, relocation or replacement costs associated with damage, relocation or removal of private property caused by the City performing work in the public way.

Authority herein given and granted for a period of five (5) years from and after 07/26/2014.

Alderman _____

Michele Smith 43rd Ward

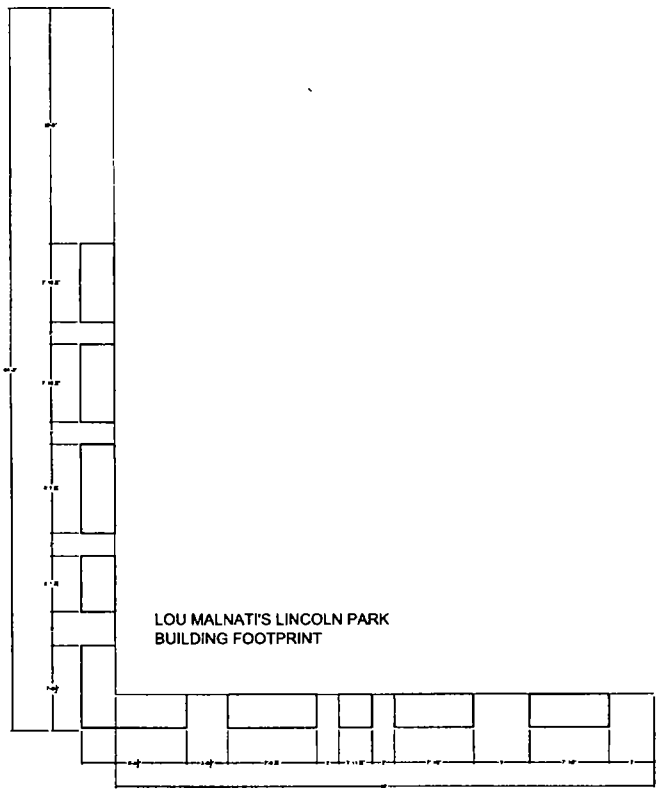

LOU MALNATI'S LINCOLN
PARK AWNING LOCATIONS
SCALE:⅛"=1'-0"

Job # 722115
Lou Malnati's

West elev. location	width
A	7'-10¾"
B	7'-10¼"
C	8'-7¾"
D	5'-1¾"
Corner	see plan
South elev.	
E	7'-9¾"
F	3'-11¾"
G	7'-0½"
H	7'-0½"

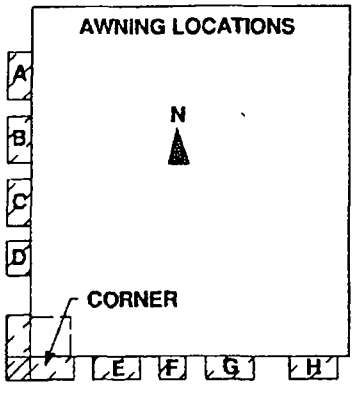

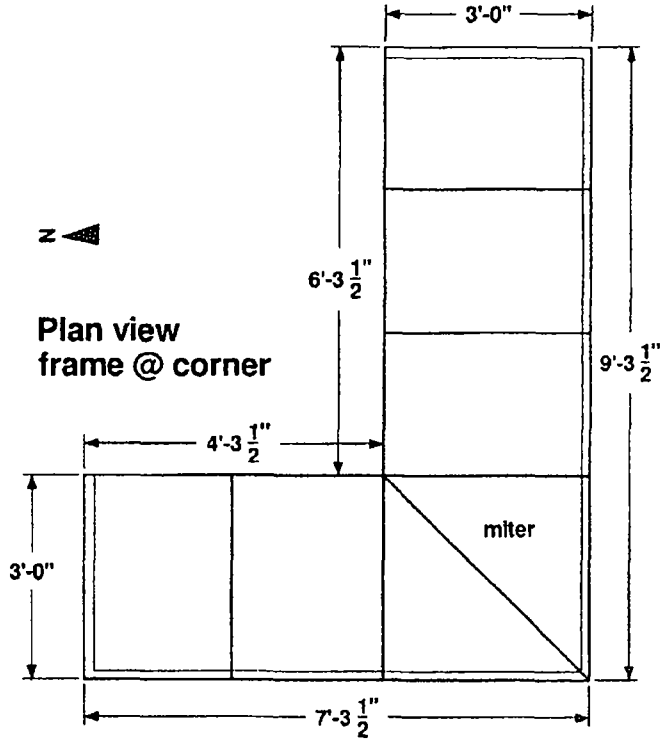

Plan view
frame @ corner

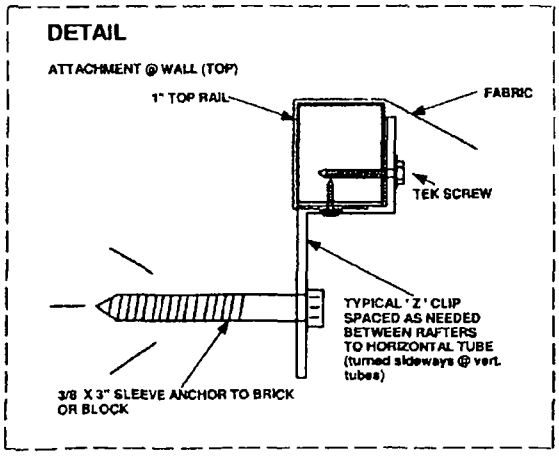

Iso view, frame

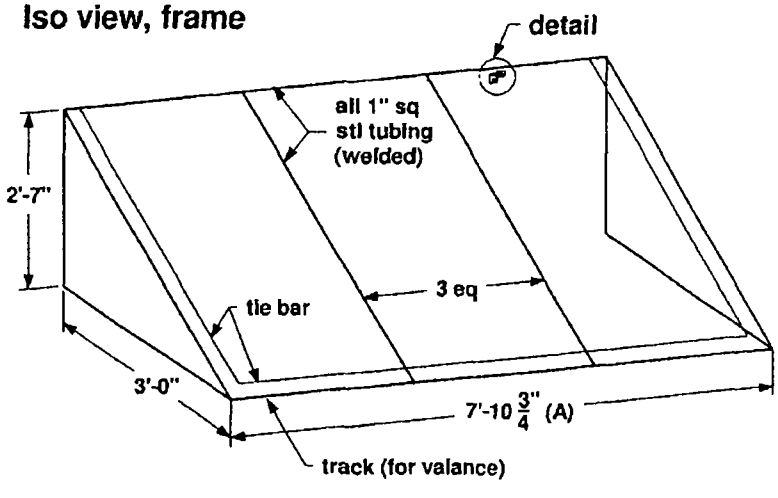

City of Chicago

O2014-7584

Office of the City Clerk

Document Tracking Sheet

Meeting Date:	9/10/2014
Sponsor(s):	Smith (43)
Type:	Ordinance
Title:	Awning(s) for Newport Capital Partners
Committee(s) Assignment:	Committee on Transportation and Public Way

ORDINANCE
NEWPORT CAPITAL PARTNERS
Acct. No. 392837 - 1
Permit No. 1114651

Be It Ordained by the City Council of the City of Chicago:

SECTION 1. Permission and authority are hereby given and granted to NEWPORT CAPITAL PARTNERS, upon the terms and subject to the conditions of this ordinance to maintain and use, as now constructed, eight (8) Awning(s) *projecting over the public right-of-way adjacent to its premises known as 1845 N. Clybourn Ave..*

Said Awning(s) at N. Clybourn Avenue measure(s):
Six (6) at fifteen (15) feet in length, and one point nine two (1.92) foot in width for a total of one hundred seventy-two point eight (172.8) square feet.
One (1) at twenty-seven (27) feet in length, and one point nine two (1.92) foot in width for a total of fifty-one point eight four (51.84) square feet.
One (1) at thirty-three (33) feet in length, and one point nine two (1.92) foot in width for a total of sixty-three point three six (63.36) square feet.

The location of said privilege shall be as shown on prints kept on file with the Department of Business Affairs and *Consumer Protection and the Office of the City Clerk.*

Said privilege shall be constructed in accordance with plans and specifications approved by the Zoning Department - Signs.

This grant of privilege in the public way shall be subject to the provisions of Section 10-28-015 and all other required provisions of the Municipal Code of Chicago.

The grantee shall pay to the City of Chicago as compensation for the privilege #1114651 herein granted the sum of one hundred seventy-five ($175.00) per annum in advance.

A 25% penalty will be added for payments received after due date.

The permit holder agrees to hold the City of Chicago harmless for any damage, relocation or replacement costs associated with damage, relocation or removal of private property caused by the City performing work in the public way.

Authority herein given and granted for a period of five (5) years from and after Date of Passage.

Alderman 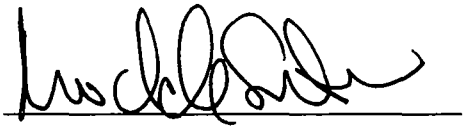

Michele Smith 43rd Ward

Clybourn Galleria Canopy Side View

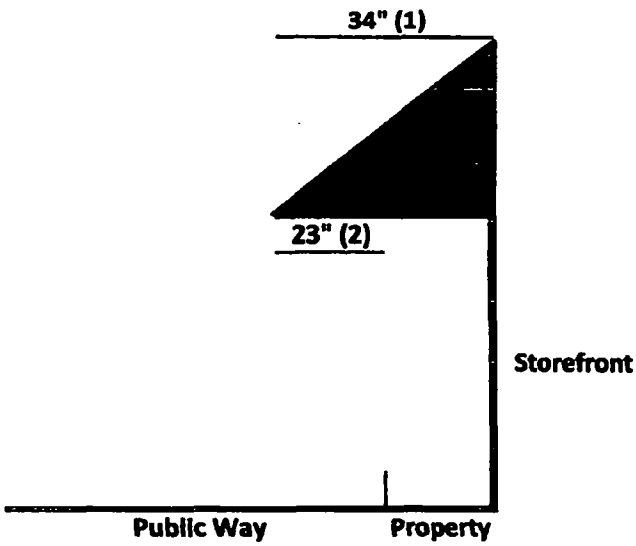

(1) Total depth of awning/canopy = 34 inches
(2) Overhang on public way = 23 inches

Clybourn Galleria Canopy Front View

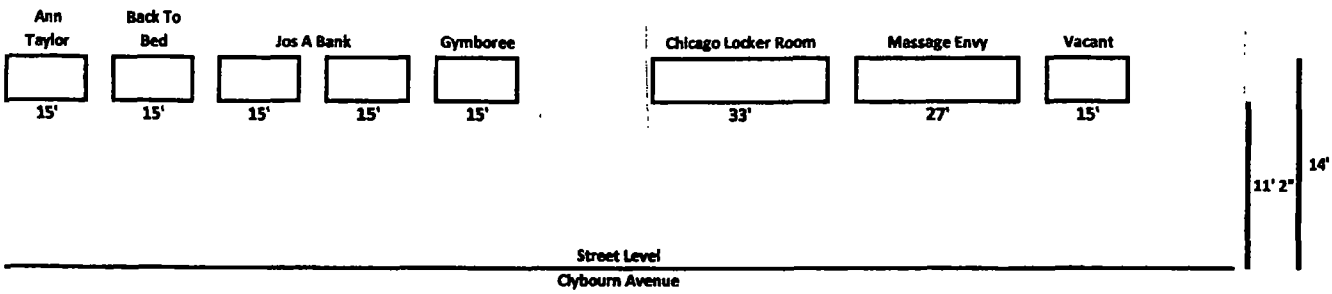

Clybourn Galleria Canopy Front View

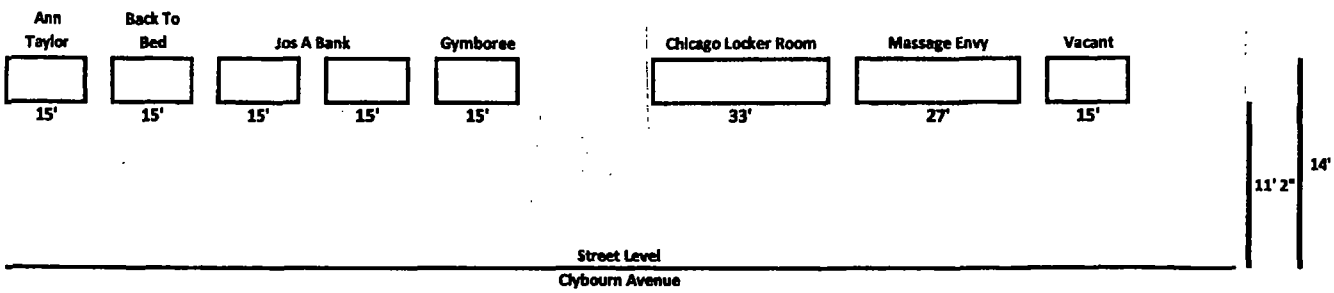

Clybourn Galleria Canopy Side View

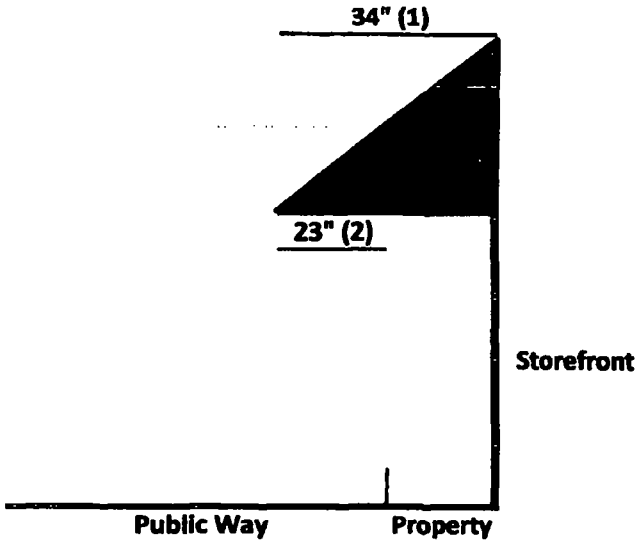

(1) Total depth of awning/canopy = 34 inches
(2) Overhang on public way = 23 inches

City of Chicago

O2014-7597

Office of the City Clerk

Document Tracking Sheet

Meeting Date:	9/10/2014
Sponsor(s):	Smith (43)
Type:	Ordinance
Title:	Awning(s) for Sedgwick's
Committee(s) Assignment:	Committee on Transportation and Public Way

ORDINANCE
SEDGWICK'S
Acct. No. 14146 - 1
Permit No. 1111817

Be It Ordained by the City Council of the City of Chicago:

SECTION 1. Permission and authority are hereby given and granted to SEDGWICK'S, upon the terms and subject to the conditions of this ordinance to maintain and use, as now constructed, four (4) Awning(s) projecting over the public right-of-way adjacent to its premises known as 1935-1943 N. Sedgwick St..

Said Awning(s) at N.SEDGWICK measure(s):
One (1) at sixteen point four (16.4) feet in length, and three point six (3.6) feet in width for a total of fifty-nine point zero four (59.04) square feet.

Said Awning(s) at N.SEDGWICK measure(s):
One (1) at eighteen point five (18.5) feet in length, and three point six (3.6) feet in width for a total of sixty-six point six (66.6) square feet.

Said Awning(s) at N.SEDGWICK measure(s):
One (1) at ten (10) feet in length, and four (4) feet in width for a total of forty (40) square feet.

Said Awning(s) at N.SEDGWICK ST. measure(s):
One (1) at sixteen point one (16.1) feet in length, and three point six (3.6) feet in width for a total of fifty-seven point nine six (57.96) square feet.

The location of said privilege shall be as shown on prints kept on file with the Department of Business Affairs and Consumer Protection and the Office of the City Clerk.

Said privilege shall be constructed in accordance with plans and specifications approved by the Zoning Department - Signs.

This grant of privilege in the public way shall be subject to the provisions of Section 10-28-015 and all other required provisions of the Municipal Code of Chicago.

The grantee shall pay to the City of Chicago as compensation for the privilege #1111817 herein granted the sum of one hundred seventy-five ($175.00) per annum in advance.

A 25% penalty will be added for payments received after due date.

The permit holder agrees to hold the City of Chicago harmless for any damage, relocation or replacement costs associated with damage, relocation or removal of private property caused by the City performing work in the public way.

Authority herein given and granted for a period of five (5) years from and after 03/01/2014.

Alderman _____

Michele Smith 43rd Ward

1935 N. SEDGWICK STREET
CHICAGO, ILLINOIS 60614-5409
(312)337-7900
FAX: (312) 337-9691

CANOPY DIAGRAM

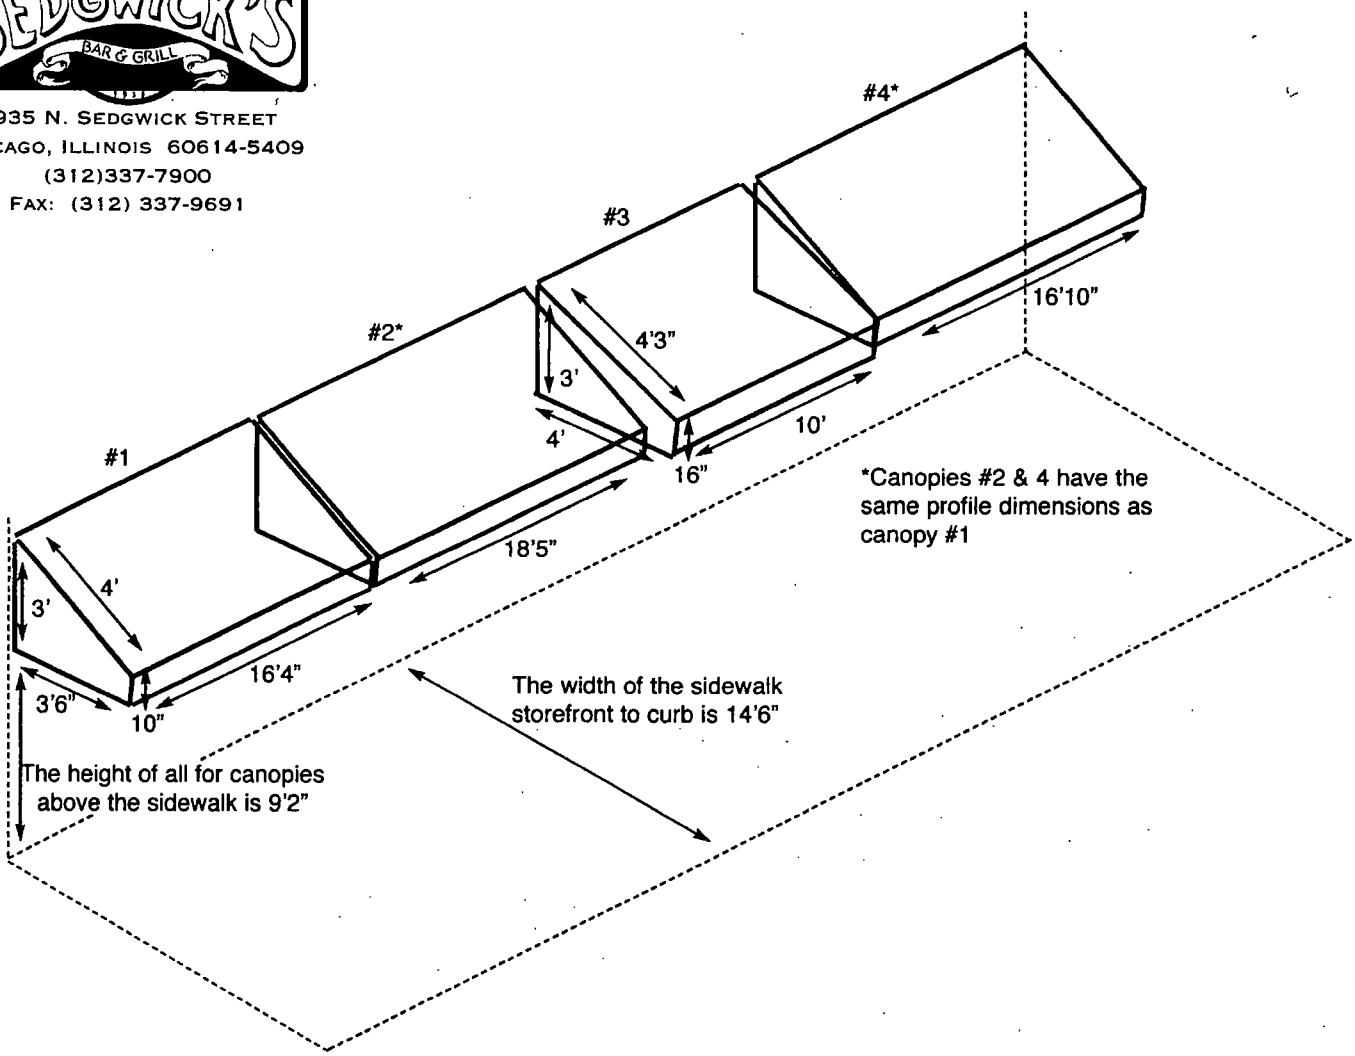

City of Chicago

O2014-7601

Office of the City Clerk

Document Tracking Sheet

Meeting Date:	9/10/2014
Sponsor(s):	Smith (43)
Type:	Ordinance
Title:	Awning(s) for Zig Zag Kitchen
Committee(s) Assignment:	Committee on Transportation and Public Way

ORDINANCE
ZIG ZAG KITCHEN
Acct. No. 216017 - 1
Permit No. 1114376

Be It Ordained by the City Council of the City of Chicago:

SECTION 1. Permission and authority are hereby given and granted to ZIG ZAG KITCHEN, upon the terms and subject to the conditions of this ordinance to maintain and use, as now constructed, one (1) Awning(s) projecting over the public right-of-way adjacent to its premises known as 2436 N. Lincoln Ave..

Said Awning(s) at N. Lincoln Avenue measure(s):
One (1) at twenty-three (23) feet in length, and two (2) feet in width for a total of forty-six (46) square feet.

The location of said privilege shall be as shown on prints kept on file with the Department of Business Affairs and Consumer Protection and the Office of the City Clerk.

Said privilege shall be constructed in accordance with plans and specifications approved by the Zoning Department - Signs.

This grant of privilege in the public way shall be subject to the provisions of Section 10-28-015 and all other required provisions of the Municipal Code of Chicago.

The grantee shall pay to the City of Chicago as compensation for the privilege #1114376 herein granted the sum of fifty ($50.00) per annum in advance.

A 25% penalty will be added for payments received after due date.

The permit holder agrees to hold the City of Chicago harmless for any damage, relocation or replacement costs associated with damage, relocation or removal of private property caused by the City performing work in the public way.

Authority herein given and granted for a period of five (5) years from and after 06/28/2014.

Alderman _____

Michele Smith 43rd Ward

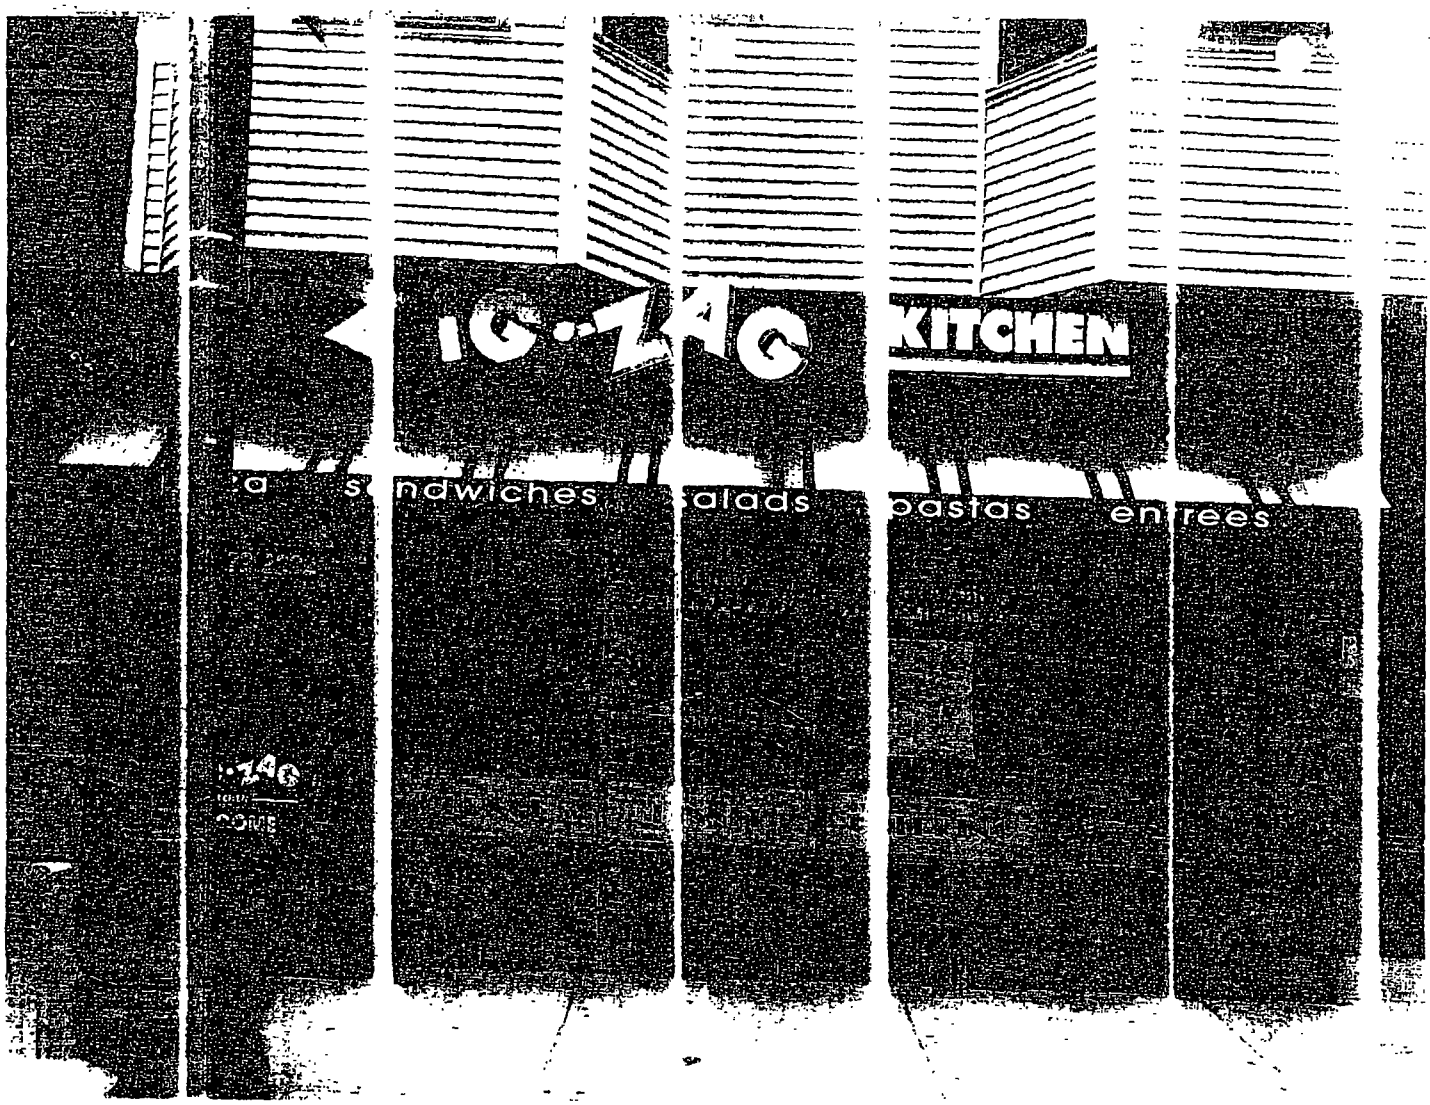
ZIG-ZAG
KITCHEN
sandwiches
salads
pastas
entrees

City of Chicago

O2014-7602

Office of the City Clerk

Document Tracking Sheet

Meeting Date:	9/10/2014
Sponsor(s):	Smith (43)
Type:	Ordinance
Title:	Awning(s) for Tarascas International
Committee(s) Assignment:	Committee on Transportation and Public Way

ORDINANCE
TARASCAS INTERNATIONAL
Acct. No. 207596 - 1
Permit No. 1114436

Be It Ordained by the City Council of the City of Chicago:

SECTION 1. Permission and authority are hereby given and granted to TARASCAS INTERNATIONAL, upon the terms and subject to the conditions of this ordinance to maintain and use, as now constructed, four (4) Awning(s) projecting over the public right-of-way adjacent to its premises known as 2585 N. Clark St..

Said Awning(s) at N.CLARK measure(s):
One (1) at thirty-six point one seven (36.17) feet in length, and one point five (1.5) foot in width for a total of fifty-four point two six (54.26) square feet.

Said Awning(s) at W. Wrightwood measure(s):
Three (3) at six point four two (6.42) feet in length, and one point five (1.5) foot in width for a total of twenty-eight point eight nine (28.89) square feet.

The location of said privilege shall be as shown on prints kept on file with the Department of Business Affairs and Consumer Protection and the Office of the City Clerk.

Said privilege shall be constructed in accordance with plans and specifications approved by the Zoning Department - Signs.

This grant of privilege in the public way shall be subject to the provisions of Section 10-28-015 and all other required provisions of the Municipal Code of Chicago.

The grantee shall pay to the City of Chicago as compensation for the privilege #1114436 herein granted the sum of one hundred seventy-five ($175.00) per annum in advance.

A 25% penalty will be added for payments received after due date.

The permit holder agrees to hold the City of Chicago harmless for any damage, relocation or replacement costs associated with damage, relocation or removal of private property caused by the City performing work in the public way.

Authority herein given and granted for a period of five (5) years from and after 05/24/2014.

Alderman _____

Michele Smith 43rd Ward

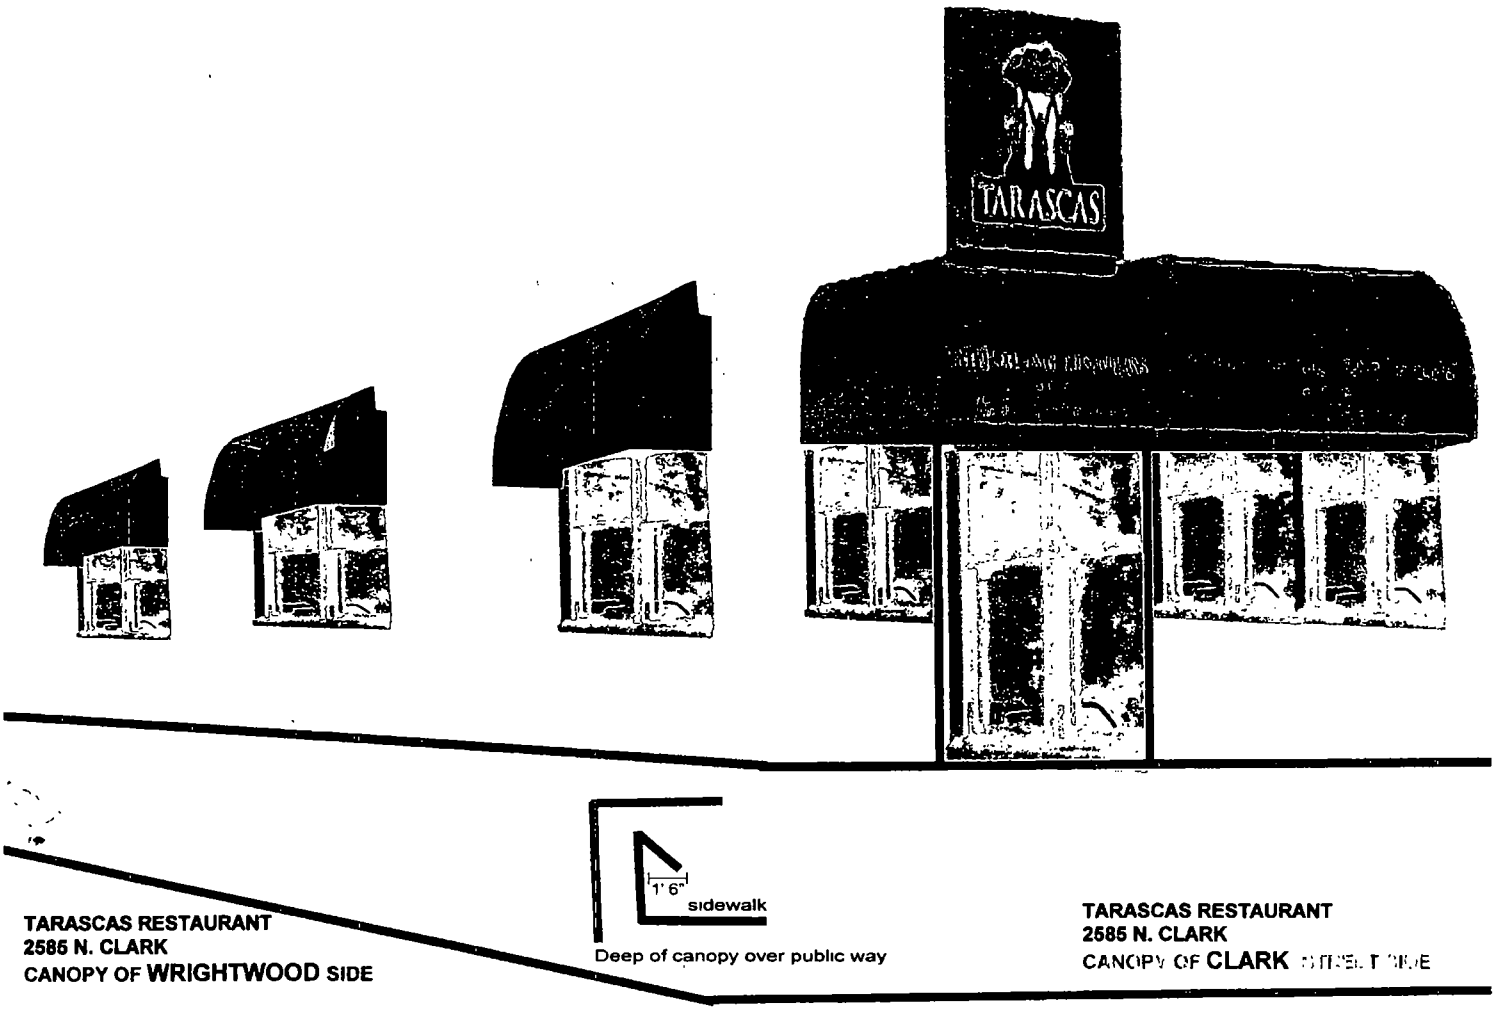

TARASCAS RESTAURANT
2585 N. CLARK
CANOPY OF **WRIGHTWOOD** SIDE

Deep of canopy over public way

TARASCAS RESTAURANT
2585 N. CLARK
CANOPY OF **CLARK** STREET SIDE

City of Chicago

O2014-7457

Office of the City Clerk

Document Tracking Sheet

Meeting Date:	9/10/2014
Sponsor(s):	Tunney (44)
Type:	Ordinance
Title:	Awning(s) for Bernie's
Committee(s) Assignment:	Committee on Transportation and Public Way

ORDINANCE
BERNIE'S
Acct. No. 10393 - 2
Permit No. 1111736

Be It Ordained by the City Council of the City of Chicago:

SECTION 1. Permission and authority are hereby given and granted to BERNIE'S, upon the terms and subject to the conditions of this ordinance to maintain and use, as now constructed, one (1) Awning(s) projecting over the public right-of-way adjacent to its premises known as 3664 N. Clark St..

Said Awning(s) at N. Clark Street measure(s):
One (1) at forty-eight (48) feet in length, and four (4) feet in width for a total of one hundred ninety-two (192) square feet.

The location of said privilege shall be as shown on prints kept on file with the Department of Business Affairs and Consumer Protection and the Office of the City Clerk.

Said privilege shall be constructed in accordance with plans and specifications approved by the Zoning Department - Signs.

This grant of privilege in the public way shall be subject to the provisions of Section 10-28-015 and all other required provisions of the Municipal Code of Chicago.

The grantee shall pay to the City of Chicago as compensation for the privilege #1111736 herein granted the sum of seventy-three ($73.00) per annum in advance.

A 25% penalty will be added for payments received after due date.

The permit holder agrees to hold the City of Chicago harmless for any damage, relocation or replacement costs associated with damage, relocation or removal of private property caused by the City performing work in the public way.

Authority herein given and granted for a period of five (5) years from and after Date of Passage.

Alderman _____
Thomas Tunney 44th Ward

CANOPY DRAWINGS

PROPERTY LOCATION 364 N CLARK

ORGANIZATION'S NAME BERNIES INC.

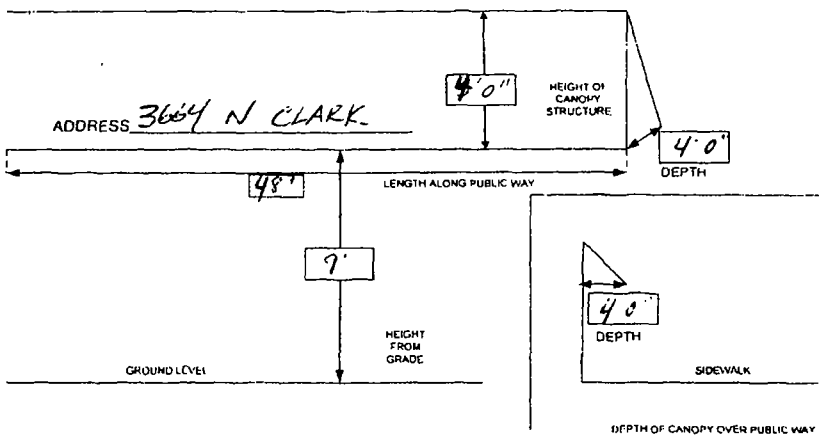

Department of Business Affairs and Consumer Protection
Small Business Center - Public Way Use Unit
City Hall - 121 N. LaSalle Street, Room 800 • Chicago, IL 60602
(312)-74-GOBIZ (312-744-6249) • (312) 744-1944 (TTY)
http://www.cityofchicago.org/bacp

09/10/2014

Alderman **Thomas Tunney**
Ward # **44**
City of Chicago
City Hall, Room **203**
121 North LaSalle Street
Chicago, Illinois 60602

Re: An ordinance to use and maintain a portion of the public right-of-way for **one (1) awning(s)** for **BERNIE'S**, adjacent to the premises known as **3664 N. Clark St.**.

Dear Alderman **Thomas Tunney**:

The applicant referenced above has requested the use of the public right-of-way for a **awning(s)**. An ordinance has been prepared by the Department of Business Affairs and Consumer Protection – Small Business Center - Public Way Use Unit for presentation to the City Council. Because this request was made for properties located in your ward, as approved by you as per the attached, I respectfully request that you introduce the attached ordinance at the next City Council meeting.

If you have any questions regarding this ordinance, please contact Anthony Bertuca at (312) 744-5506.

Department of Business Affairs and Consumer Protection

City of Chicago

O2014-7458

Office of the City Clerk

Document Tracking Sheet

Meeting Date:	9/10/2014
Sponsor(s):	Tunney (44)
Type:	Ordinance
Title:	Awning(s) for Big G's Pizza
Committee(s) Assignment:	Committee on Transportation and Public Way

ORDINANCE
BIG G'S PIZZA
Acct. No. 371783 - 1
Permit No. 1101256

Be It Ordained by the City Council of the City of Chicago:

SECTION 1. Permission and authority are hereby given and granted to BIG G'S PIZZA, upon the terms and subject to the conditions of this ordinance to maintain and use, as now constructed, one (1) Awning(s) projecting over the public right-of-way adjacent to its premises known as 3716 N. Clark St..

Said Awning(s) at N. Clark measure(s):
One (1) at nineteen (19) feet in length, and two (2) feet in width for a total of thirty-eight (38) square feet.

The location of said privilege shall be as shown on prints kept on file with the Department of Business Affairs and Consumer Protection and the Office of the City Clerk.

Said privilege shall be constructed in accordance with plans and specifications approved by the Zoning Department - Signs.

This grant of privilege in the public way shall be subject to the provisions of Section 10-28-015 and all other required provisions of the Municipal Code of Chicago.

The grantee shall pay to the City of Chicago as compensation for the privilege #1101256 herein granted the sum of fifty ($50.00) per annum in advance.

A 25% penalty will be added for payments received after due date.

The permit holder agrees to hold the City of Chicago harmless for any damage, relocation or replacement costs associated with damage, relocation or removal of private property caused by the City performing work in the public way.

Authority herein given and granted for a period of five (5) years from and after Date of Passage.

Alderman _____

Thomas Tunney 44th Ward

APPLICATION TO USE THE PUBLIC RIGHT OF WAY

EXAMPLE OF CANOPY/AWNING DRAWING

CANOPY DRAWINGS

PROPERTY LOCATION: 3716 N. CLARK

ORGANIZATION'S NAME: BIG Gus Pizza

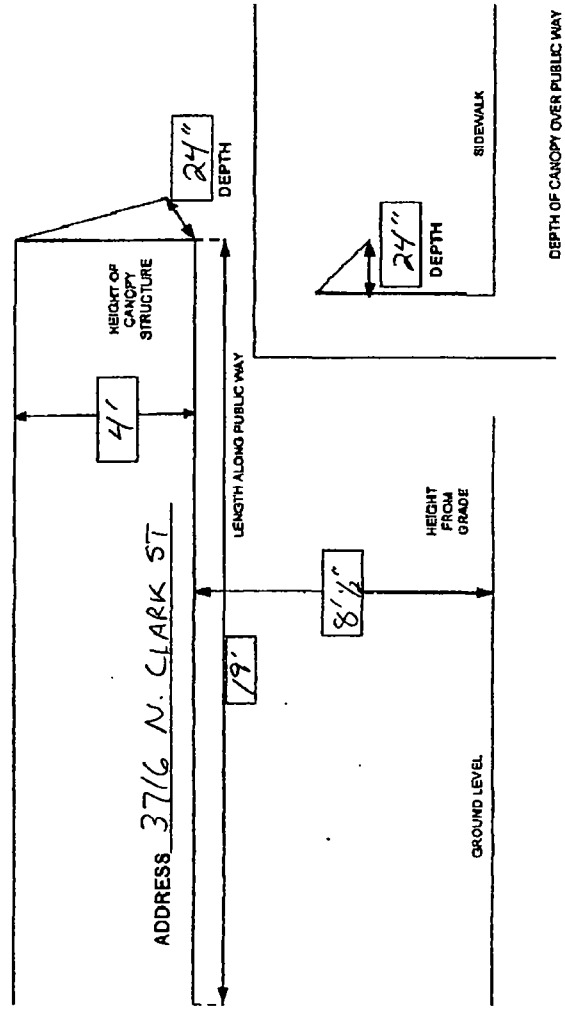

Department of Business Affairs and Consumer Protection
Small Business Center - Public Way Use Unit
City Hall - 121 N. LaSalle Street, Room 800 • Chicago, IL 60602
(312)-74-GOBIZ (312-744-6249) • (312) 744-1944 (TTY)
http://www.cityofchicago.org/bacp

09/10/2014

Alderman **Thomas Tunney**
Ward # **44**
City of Chicago
City Hall, Room **203**
121 North LaSalle Street
Chicago, Illinois 60602

Re: An ordinance to use and maintain a portion of the public right-of-way for **one (1) awning(s)** for **BIG G'S PIZZA**, adjacent to the premises known as **3716 N. Clark St.**.

Dear Alderman **Thomas Tunney**:

The applicant referenced above has requested the use of the public right-of-way for a **awning(s)**. An ordinance has been prepared by the Department of Business Affairs and Consumer Protection – Small Business Center - Public Way Use Unit for presentation to the City Council. Because this request was made for properties located in your ward, as approved by you as per the attached, I respectfully request that you introduce the attached ordinance at the next City Council meeting.

If you have any questions regarding this ordinance, please contact Anthony Bertuca at (312) 744-5506.

Department of Business Affairs and Consumer Protection

City of Chicago

O2014-7461

Office of the City Clerk

Document Tracking Sheet

Meeting Date:	9/10/2014
Sponsor(s):	Tunney (44)
Type:	Ordinance
Title:	Awning(s) for Cartridge World-Lakeview
Committee(s) Assignment:	Committee on Transportation and Public Way

ORDINANCE
CARTRIDGE WORLD-LAKEVIEW
Acct. No. 298083 - 1
Permit No. 1114542

Be It Ordained by the City Council of the City of Chicago:

SECTION 1. Permission and authority are hereby given and granted to CARTRIDGE WORLD-LAKEVIEW, upon the terms and subject to the conditions of this ordinance to maintain and use, as now constructed, one (1) Awning(s) projecting over the public right-of-way adjacent to its premises known as 3259 N. Ashland Ave..

Said Awning(s) at N. Ashland Avenue measure(s):
One (1) at nine (9) feet in length, and three (3) feet in width for a total of twenty-seven (27) square feet.

The location of said privilege shall be as shown on prints kept on file with the Department of Business Affairs and Consumer Protection and the Office of the City Clerk.

Said privilege shall be constructed in accordance with plans and specifications approved by the Zoning Department - Signs.

This grant of privilege in the public way shall be subject to the provisions of Section 10-28-015 and all other required provisions of the Municipal Code of Chicago.

The grantee shall pay to the City of Chicago as compensation for the privilege #1114542 herein granted the sum of fifty ($50.00) per annum in advance.

A 25% penalty will be added for payments received after due date.

The permit holder agrees to hold the City of Chicago harmless for any damage, relocation or replacement costs associated with damage, relocation or removal of private property caused by the City performing work in the public way.

Authority herein given and granted for a period of five (5) years from and after 05/24/2014.

Alderman _____
Thomas Tunney 44th Ward

School St
55'
9'
3'
8'
Cent. Ice. Ward
7.5'
Centrifuge Ward 723-2 REFILL
12'
3'
3659 N Deltona Ave

Department of Business Affairs and Consumer Protection
Small Business Center - Public Way Use Unit
City Hall - 121 N. LaSalle Street, Room 800 • Chicago, IL 60602
(312)-74-GOBIZ (312-744-6249) • (312) 744-1944 (TTY)
http //www.cityofchicago.org/bacp

09/10/2014

Alderman **Thomas Tunney**
Ward # **44**
City of Chicago
City Hall, Room **203**
121 North LaSalle Street
Chicago, Illinois 60602

Re: An ordinance to use and maintain a portion of the public right-of-way for **one (1) awning(s)** for **CARTRIDGE WORLD-LAKEVIEW**, adjacent to the premises known as **3259 N. Ashland Ave.**.

Dear Alderman **Thomas Tunney**:

The applicant referenced above has requested the use of the public right-of-way for a **awning(s)**. An ordinance has been prepared by the Department of Business Affairs and Consumer Protection – Small Business Center - Public Way Use Unit for presentation to the City Council. Because this request was made for properties located in your ward, as approved by you as per the attached, I respectfully request that you introduce the attached ordinance at the next City Council meeting.

If you have any questions regarding this ordinance, please contact Anthony Bertuca at (312) 744-5506.

Department of Business Affairs and Consumer Protection

City of Chicago

O2014-7463

Office of the City Clerk

Document Tracking Sheet

Meeting Date:	9/10/2014
Sponsor(s):	Tunney (44)
Type:	Ordinance
Title:	Awning(s) for Cram Chicago
Committee(s) Assignment:	Committee on Transportation and Public Way

ORDINANCE
CRAM CHICAGO
Acct. No. 343031 - 1
Permit No. 1114443

Be It Ordained by the City Council of the City of Chicago:

SECTION 1. Permission and authority are hereby given and granted to CRAM CHICAGO, upon the terms and subject to the conditions of this ordinance to maintain and use, as now constructed, one (1) Awning(s) projecting over the public right-of-way adjacent to its premises known as 3331 N. Broadway .

Said Awning(s) at N BROADWAY measure(s):
One (1) at fifteen (15) feet in length, and six (6) feet in width for a total of ninety (90) square feet.

The location of said privilege shall be as shown on prints kept on file with the Department of Business Affairs and Consumer Protection and the Office of the City Clerk.

Said privilege shall be constructed in accordance with plans and specifications approved by the Zoning Department - Signs.

This grant of privilege in the public way shall be subject to the provisions of Section 10-28-015 and all other required provisions of the Municipal Code of Chicago.

The grantee shall pay to the City of Chicago as compensation for the privilege #1114443 herein granted the sum of fifty ($50.00) per annum in advance.

A 25% penalty will be added for payments received after due date.

The permit holder agrees to hold the City of Chicago harmless for any damage, relocation or replacement costs associated with damage, relocation or removal of private property caused by the City performing work in the public way.

Authority herein given and granted for a period of five (5) years from and after 06/30/2014.

Alderman _____
Thomas Tunney 44th Ward

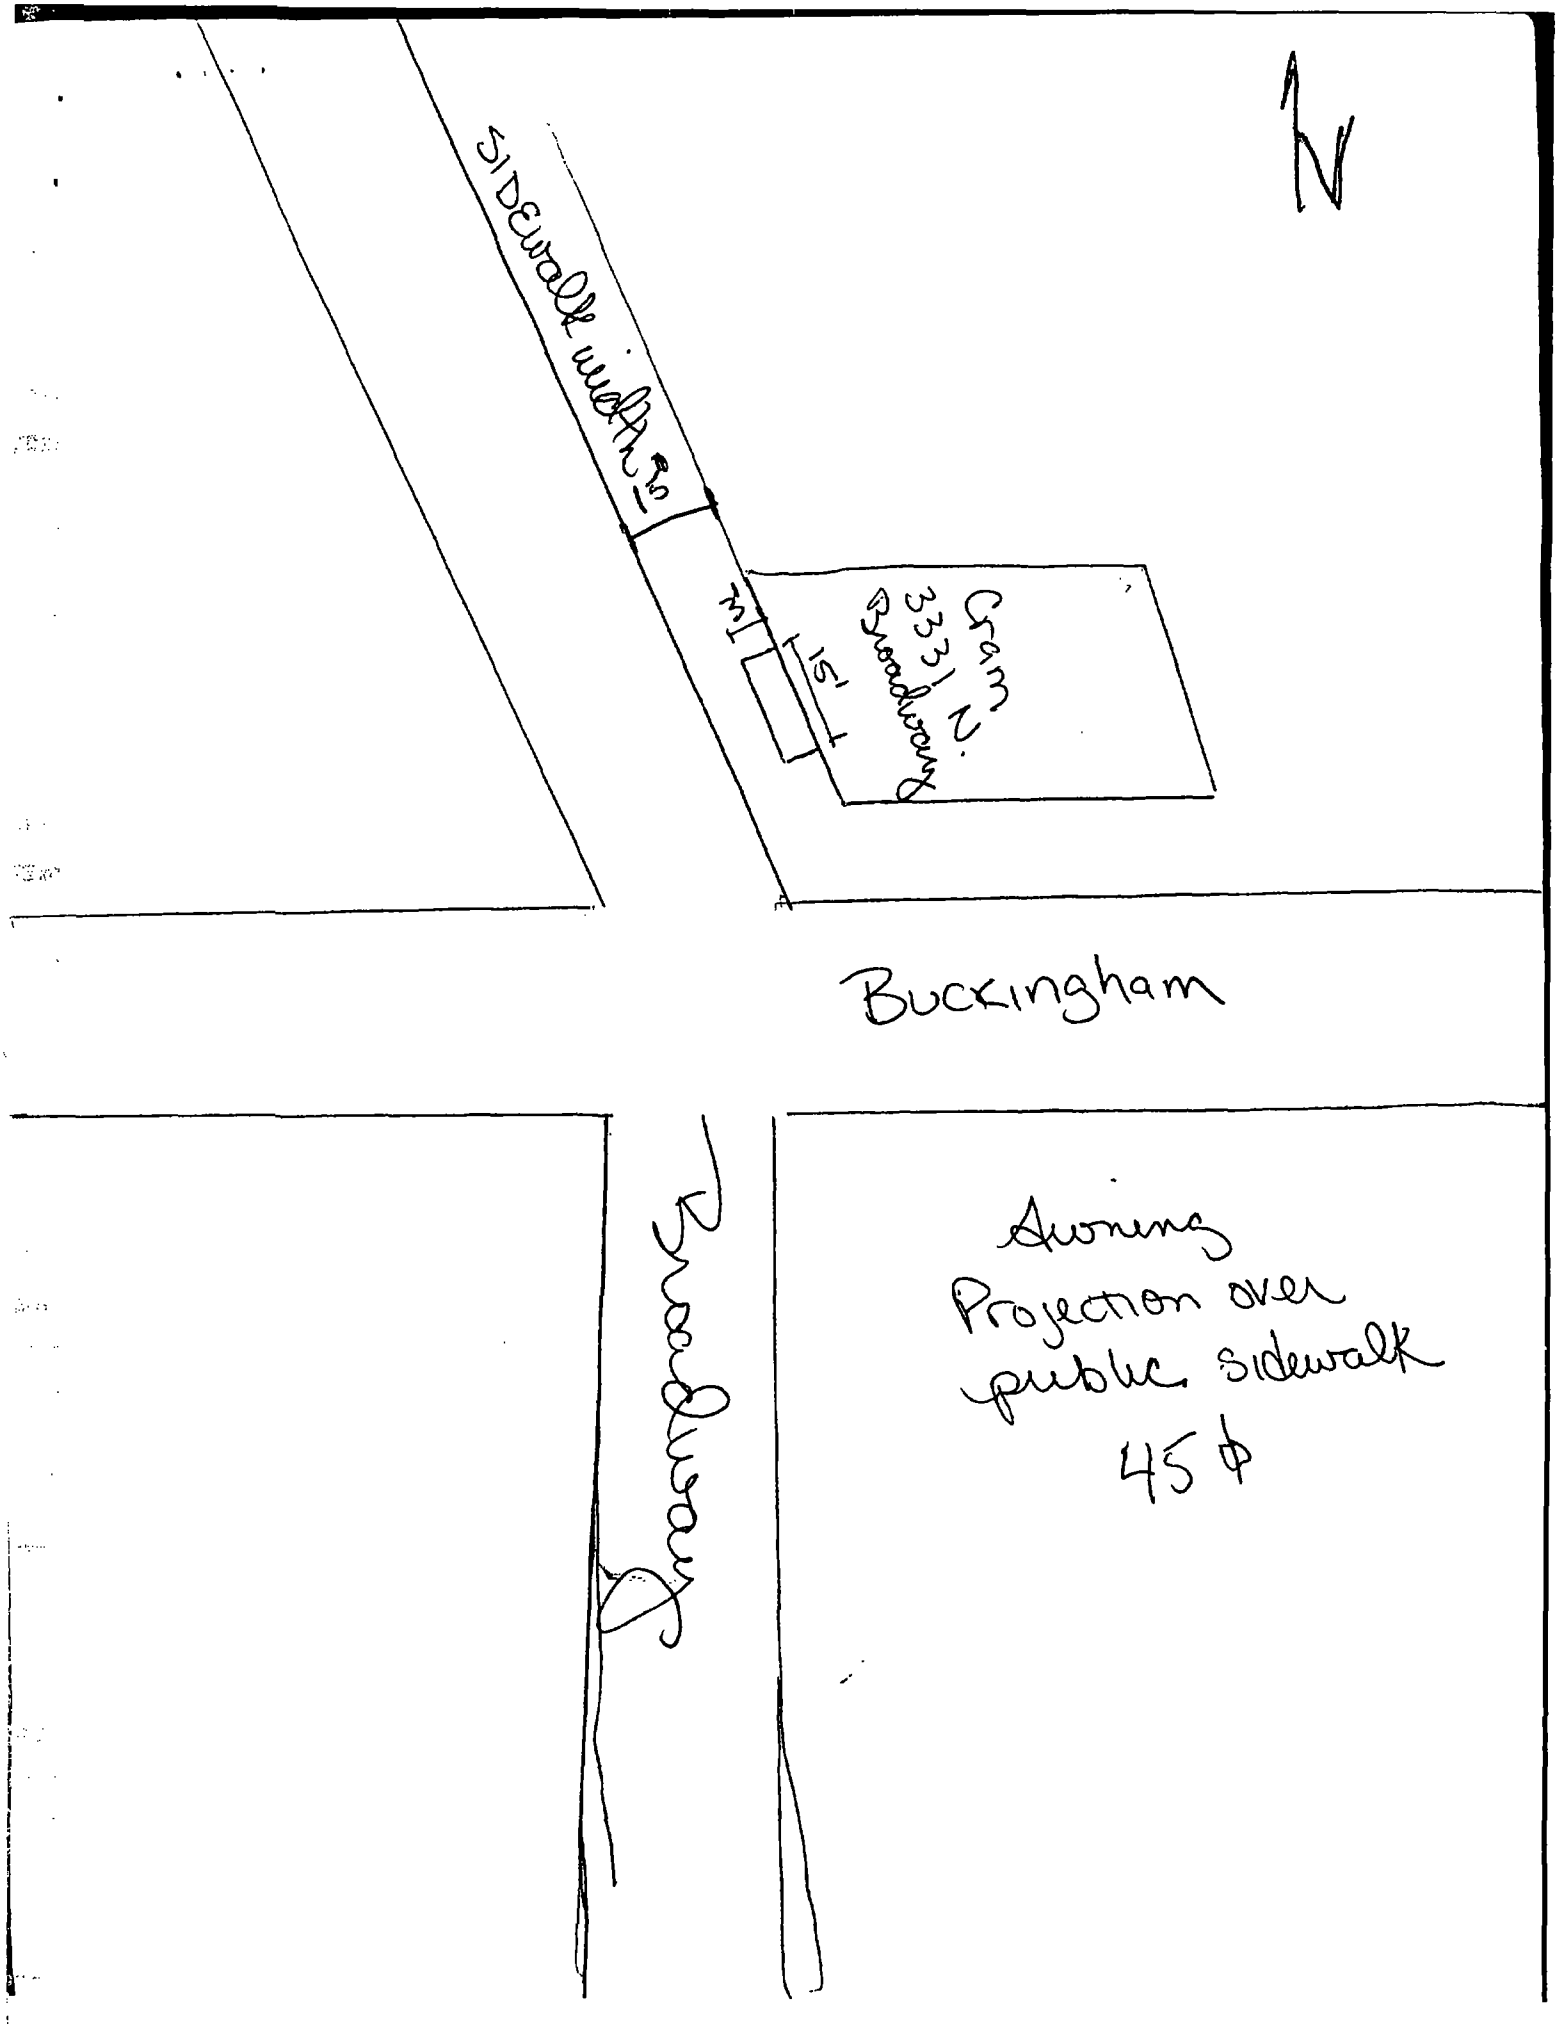
N
Sidewalk width 15'
3'
15'
Gram
3331 N.
Broadway
Buckingham
Broadway
Awning
Projection over
public sidewalk
45 ¢

Department of Business Affairs and Consumer Protection
Small Business Center - Public Way Use Unit
City Hall - 121 N. LaSalle Street, Room 800 • Chicago, IL 60602
(312)-74-GOBIZ (312-744-6249) • (312) 744-1944 (TTY)
http //www cityofchicago.org/bacp

09/10/2014

Alderman **Thomas Tunney**
Ward # **44**
City of Chicago
City Hall, Room **203**
121 North LaSalle Street
Chicago, Illinois 60602

Re: An ordinance to use and maintain a portion of the public right-of-way for **one (1) awning(s)** for **CRAM CHICAGO**, adjacent to the premises known as **3331 N. Broadway** .

Dear Alderman **Thomas Tunney**:

The applicant referenced above has requested the use of the public right-of-way for a **awning(s)**. An ordinance has been prepared by the Department of Business Affairs and Consumer Protection – Small Business Center - Public Way Use Unit for presentation to the City Council. Because this request was made for properties located in your ward, as approved by you as per the attached, I respectfully request that you introduce the attached ordinance at the next City Council meeting.

If you have any questions regarding this ordinance, please contact Anthony Bertuca at (312) 744-5506.

Department of Business Affairs and Consumer Protection

City of Chicago

O2014-7465

Office of the City Clerk

Document Tracking Sheet

Meeting Date:	9/10/2014
Sponsor(s):	Tunney (44)
Type:	Ordinance
Title:	Awning(s) for Efes Restaurant
Committee(s) Assignment:	Committee on Transportation and Public Way

ORDINANCE
EFES RESTAURANT
Acct. No. 368009 - 1
Permit No. 1106385

Be It Ordained by the City Council of the City of Chicago:

SECTION 1. Permission and authority are hereby given and granted to EFES RESTAURANT, upon the terms and subject to the conditions of this ordinance to construct, install, maintain and use one (1) Awning(s) projecting over the public right-of-way adjacent to its premises known as 2833 N. Broadway .

Said Awning(s) at N Broadway measure(s):
One (1) at eight (8) feet in length, and ten (10) feet in width for a total of eighty (80) square feet.

The location of said privilege shall be as shown on prints kept on file with the Department of Business Affairs and Consumer Protection and the Office of the City Clerk.

Said privilege shall be constructed in accordance with plans and specifications approved by the Zoning Department - Signs.

This grant of privilege in the public way shall be subject to the provisions of Section 10-28-015 and all other required provisions of the Municipal Code of Chicago.

The grantee shall pay to the City of Chicago as compensation for the privilege #1106385 herein granted the sum of fifty ($50.00) per annum in advance.

A 25% penalty will be added for payments received after due date.

The permit holder agrees to hold the City of Chicago harmless for any damage, relocation or replacement costs associated with damage, relocation or removal of private property caused by the City performing work in the public way.

Authority herein given and granted for a period of five (5) years from and after Date of Passage.

Alderman _____
Thomas Tunney 44th Ward

SIGN STUDIO
www.signstudiochicago.com
3845 W. Irving Park Rd., Chicago, IL 60618
PH. 773.509.0590 • FX. 773.509.1750

SIGN TYPE: Awning
BUSINESS NAME: Cousin's Turkish Dining & Catering
LOCATION: 2833 N Broadway St, Chicago IL 60657

AWNING

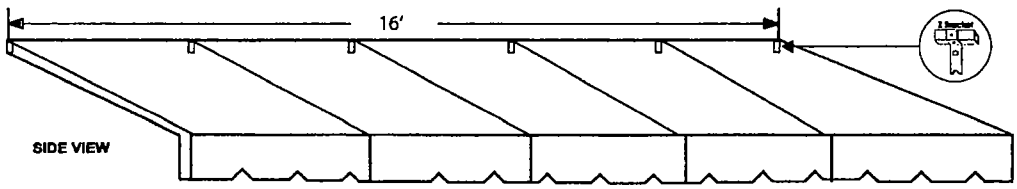

SIDE VIEW

FRONT VIEW

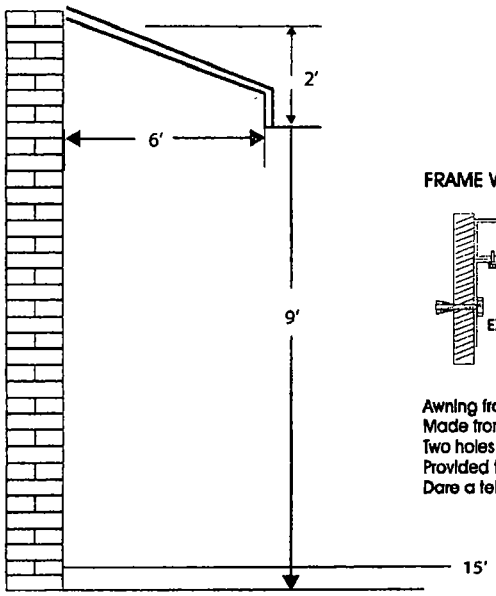

FRAME WALL MOUNTING BRACKET

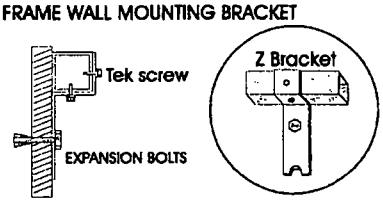

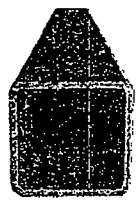

1X1 SQUARE TUBE GALVANIZED

Awning frames can easily be mounted with these bracket.
Made from 3/16 in hot rolled steel,
Two holes spaced equally for lagging into mortar are-
Provided to secure bracket to wall. There is also a 3/16 in. Lag screw.
Dare a tek screw for fastening the frame. Will accommodate a 3/8 in. Lag screw

SIGN STUDIO
www.signstudiochicago.com
3645 W. Irving Park Rd., Chicago, IL 60618
PH. 773.509.0590 • FX. 773.509.1750

SIGN TYPE: Awning
BUSINESS NAME: Cousin's Turkish Dining & Catering
LOCATION: 2833 N Broadway St, Chicago IL 60657

AWNING

2 LIGHT FIXTURES

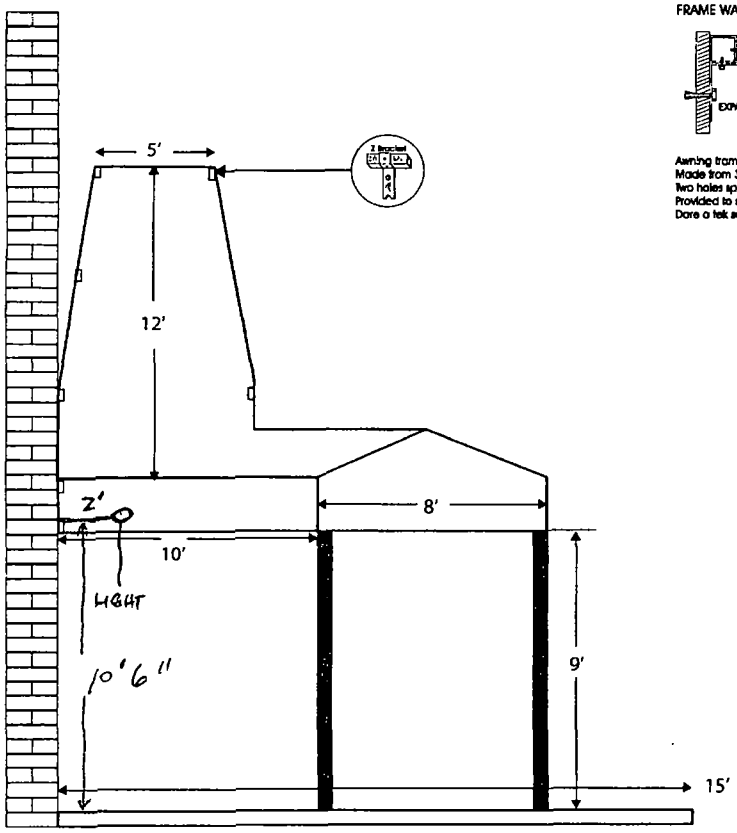

FRAME WALL MOUNTING BRACKET

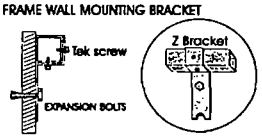

Awning frames can easily be mounted with these bracket.
Made from 3/16 in hot rolled steel.
Two holes spaced equally for lagging into mortar are-
Provided to secure bracket to wall There is also a 3/16 in. Lag screw
Dore a tek screw for fastening the frame Will accommodate a 3/8 in Lag screw

1X1 SQUARE TUBE GALVANIZED

SIGN STUDIO
www.signstudiochicago.com
3645 W. Irving Park Rd., Chicago, IL 60618
PH. 773.509.0590 • FX. 773.509.1750

SIGN TYPE: Awning
BUSINESS NAME: Cousin's Turkish Dining & Catering
LOCATION: 2833 N Broadway St, Chicago IL 60657

AWNING

2 LIGHT FIXTURES

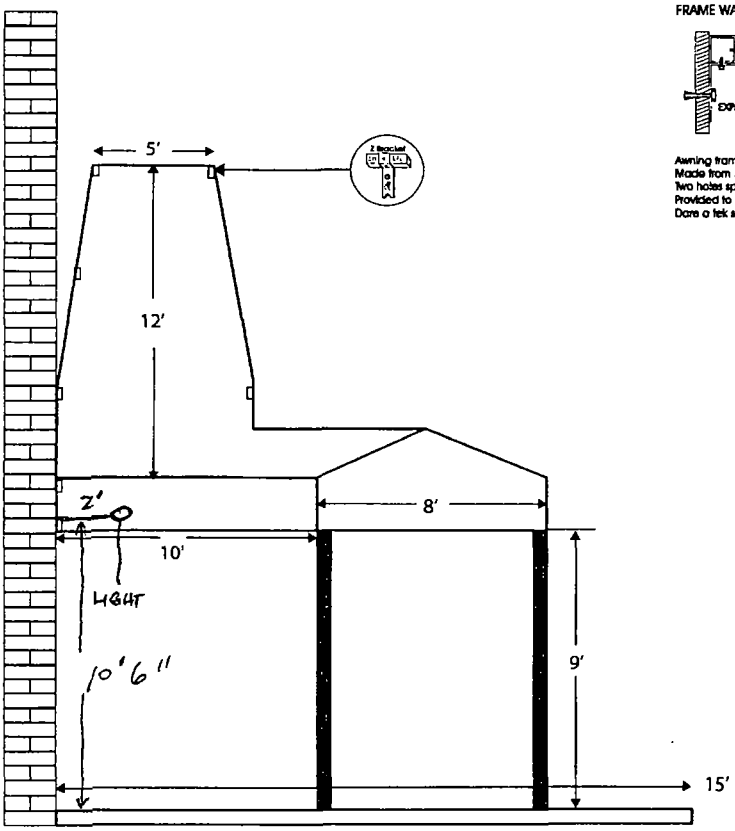

FRAME WALL MOUNTING BRACKET

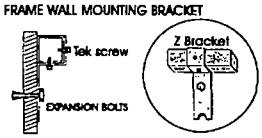

Awning frames can easily be mounted with these bracket
Made from 3/16 in hot rolled steel,
Two holes spaced equally for lagging into mortar are-
Provided to secure bracket to wall There is also a 3/16 in. Lag screw
Dare a tek screw for fastening the frame Will accommodate a 3/8 in Lag screw

1X1 SQUARE TUBE GALVANIZED

SIGN STUDIO
www.signstudiochicago.com
3645 W. Irving Park Rd., Chicago, IL 60618
PH. 773.509.0590 • FX. 773.509.1750

SIGN TYPE: Awning
BUSINESS NAME: Cousin's Turkish Dining & Catering
LOCATION: 2833 N Broadway St, Chicago IL 60657

AWNING

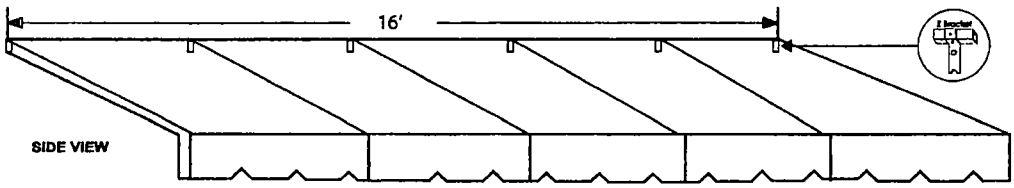

FRONT VIEW

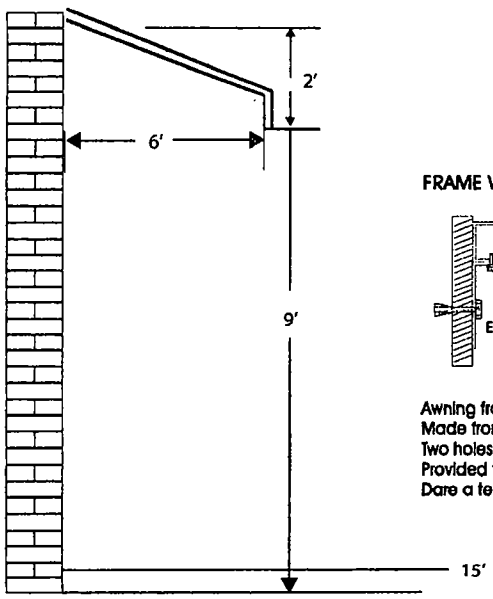

FRAME WALL MOUNTING BRACKET

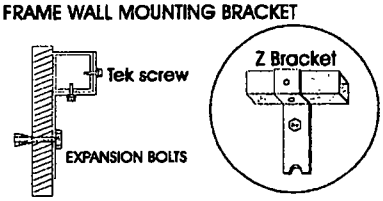

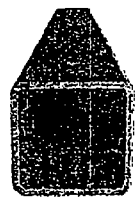

1X1 SQUARE TUBE GALVANIZED

Awning frames can easily be mounted with these bracket.
Made from 3/16 in hot rolled steel,
Two holes spaced equally for lagging into mortar are-
Provided to secure bracket to wall. There is also a 3/16 in. Lag screw.
Dare a tek screw for fastening the frame. Will accommodate a 3/8 in. Lag screw

Department of Business Affairs and Consumer Protection
Small Business Center - Public Way Use Unit
City Hall - 121 N. LaSalle Street, Room 800 • Chicago, IL 60602
(312)-74-GOBIZ (312-744-6249) • (312) 744-1944 (TTY)
http://www.cityofchicago.org/bacp

09/10/2014

Alderman **Thomas Tunney**
Ward # **44**
City of Chicago
City Hall, Room **203**
121 North LaSalle Street
Chicago, Illinois 60602

Re: An ordinance to use and maintain a portion of the public right-of-way for **one (1) awning(s)** for **EFES RESTAURANT**, adjacent to the premises known as **2833 N. Broadway** .

Dear Alderman **Thomas Tunney**:

The applicant referenced above has requested the use of the public right-of-way for a **awning(s)**. An ordinance has been prepared by the Department of Business Affairs and Consumer Protection – Small Business Center - Public Way Use Unit for presentation to the City Council. Because this request was made for properties located in your ward, as approved by you as per the attached, I respectfully request that you introduce the attached ordinance at the next City Council meeting.

If you have any questions regarding this ordinance, please contact Anthony Bertuca at (312) 744-5506.

Department of Business Affairs and Consumer Protection

City of Chicago

O2014-7469

Office of the City Clerk

Document Tracking Sheet

Meeting Date:	9/10/2014
Sponsor(s):	Tunney (44)
Type:	Ordinance
Title:	Awning(s) for General Nutrition Center No. 3903
Committee(s) Assignment:	Committee on Transportation and Public Way

ORDINANCE
GENERAL NUTRITION CENTER #3903
Acct. No. 2156 - 23
Permit No. 1114403

Be It Ordained by the City Council of the City of Chicago:

SECTION 1. Permission and authority are hereby given and granted to GENERAL NUTRITION CENTER #3903, upon the terms and subject to the conditions of this ordinance to maintain and use, as now constructed, one (1) Awning(s) projecting over the public right-of-way adjacent to its premises known as 3206 N. Broadway .

Said Awning(s) at N. Broadway measure(s):
One (1) at twelve (12) feet in length, and one point four (1.4) foot in width for a total of sixteen point eight (16.8) square feet.

The location of said privilege shall be as shown on prints kept on file with the Department of Business Affairs and Consumer Protection and the Office of the City Clerk.

Said privilege shall be constructed in accordance with plans and specifications approved by the Zoning Department - Signs.

This grant of privilege in the public way shall be subject to the provisions of Section 10-28-015 and all other required provisions of the Municipal Code of Chicago.

The grantee shall pay to the City of Chicago as compensation for the privilege #1114403 herein granted the sum of fifty ($50.00) per annum in advance.

A 25% penalty will be added for payments received after due date.

The permit holder agrees to hold the City of Chicago harmless for any damage, relocation or replacement costs associated with damage, relocation or removal of private property caused by the City performing work in the public way.

Authority herein given and granted for a period of five (5) years from and after 05/24/2014.

Alderman _____
Thomas Tunney 44th Ward

STOREFRONT ELEVATION

Department of Business Affairs and Consumer Protection
Small Business Center - Public Way Use Unit
City Hall - 121 N. LaSalle Street, Room 800 • Chicago, IL 60602
(312)-74-GOBIZ (312-744-6249) • (312) 744-1944 (TTY)
http://www.cityofchicago.org/bacp

09/10/2014

Alderman **Thomas Tunney**
Ward # **44**
City of Chicago
City Hall, Room **203**
121 North LaSalle Street
Chicago, Illinois 60602

Re: An ordinance to use and maintain a portion of the public right-of-way for **one (1) awning(s)** for **GENERAL NUTRITION CENTER #3903**, adjacent to the premises known as **3206 N. Broadway**
.

Dear Alderman **Thomas Tunney**:

The applicant referenced above has requested the use of the public right-of-way for a **awning(s)**. An ordinance has been prepared by the Department of Business Affairs and Consumer Protection – Small Business Center - Public Way Use Unit for presentation to the City Council. Because this request was made for properties located in your ward, as approved by you as per the attached, I respectfully request that you introduce the attached ordinance at the next City Council meeting.

If you have any questions regarding this ordinance, please contact Anthony Bertuca at (312) 744-5506.

Department of Business Affairs and Consumer Protection

City of Chicago

O2014-7472

Office of the City Clerk

Document Tracking Sheet

Meeting Date:	9/10/2014
Sponsor(s):	Tunney (44)
Type:	Ordinance
Title:	Awning(s) for Melrose Restaurant
Committee(s) Assignment:	Committee on Transportation and Public Way

ORDINANCE
MELROSE RESTAURANT
Acct. No. 63574 - 1
Permit No. 1114870

Be It Ordained by the City Council of the City of Chicago:

SECTION 1. Permission and authority are hereby given and granted to MELROSE RESTAURANT, upon the terms and subject to the conditions of this ordinance to maintain and use, as now constructed, one (1) Awning(s) projecting over the public right-of-way adjacent to its premises known as 3233 N. Broadway .

Said Awning(s) at N. Broadway measure(s):
One (1) at thirty-five (35) feet in length, and eleven (11) feet in width for a total of three hundred eighty-five (385) square feet.

The location of said privilege shall be as shown on prints kept on file with the Department of Business Affairs and Consumer Protection and the Office of the City Clerk.

Said privilege shall be constructed in accordance with plans and specifications approved by the Zoning Department - Signs.

This grant of privilege in the public way shall be subject to the provisions of Section 10-28-015 and all other required provisions of the Municipal Code of Chicago.

The grantee shall pay to the City of Chicago as compensation for the privilege #1114870 herein granted the sum of sixty ($60.00) per annum in advance.

A 25% penalty will be added for payments received after due date.

The permit holder agrees to hold the City of Chicago harmless for any damage, relocation or replacement costs associated with damage, relocation or removal of private property caused by the City performing work in the public way.

Authority herein given and granted for a period of five (5) years from and after 09/13/2014.

Alderman _____
Thomas Tunney 44th Ward

(Page 2 of 3)

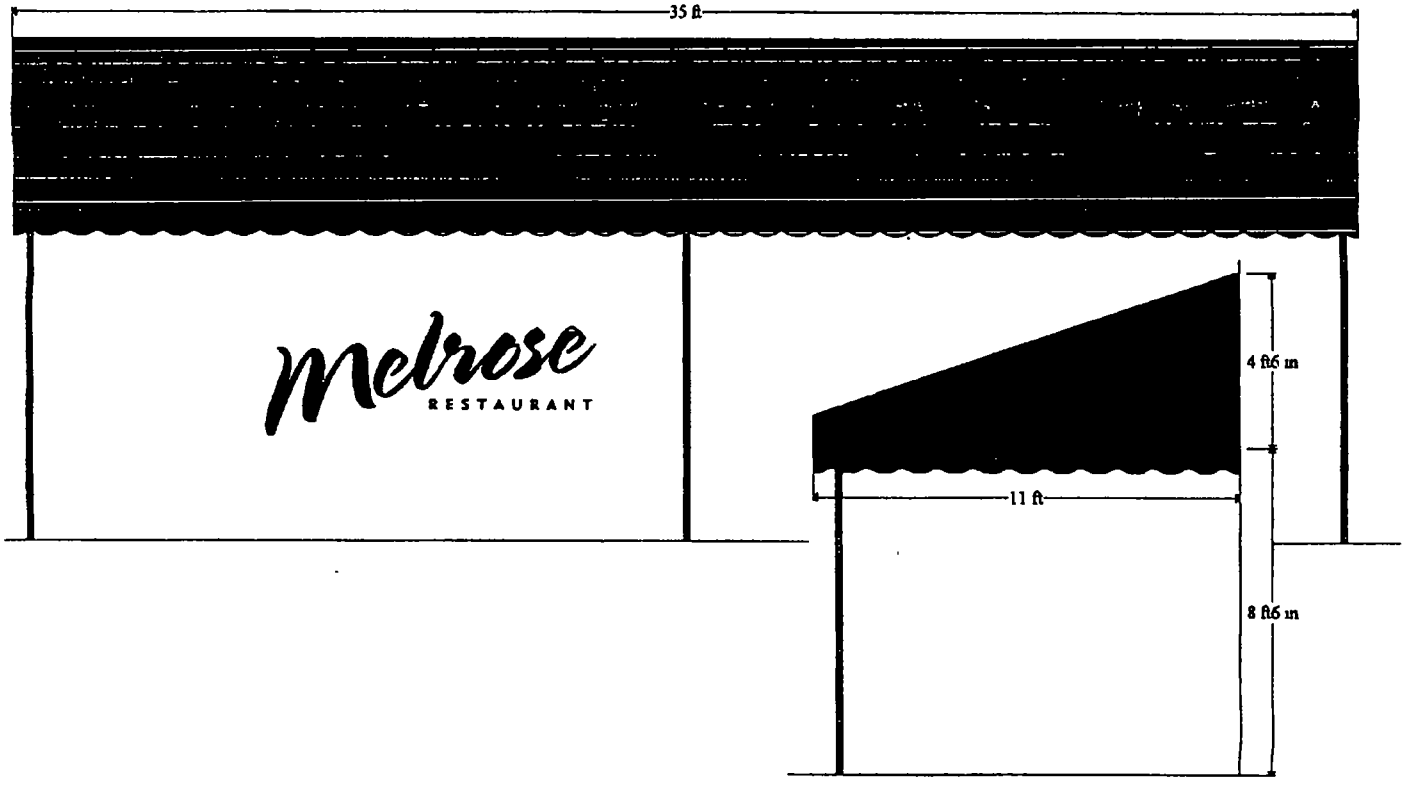

Department of Business Affairs and Consumer Protection
Small Business Center - Public Way Use Unit
City Hall - 121 N. LaSalle Street, Room 800 • Chicago, IL 60602
(312)-74-GOBIZ (312-744-6249) • (312) 744-1944 (TTY)
http://www.cityofchicago.org/bacp

09/10/2014

Alderman **Thomas Tunney**
Ward # **44**
City of Chicago
City Hall, Room **203**
121 North LaSalle Street
Chicago, Illinois 60602

Re: An ordinance to use and maintain a portion of the public right-of-way for **one (1) awning(s)** for **MELROSE RESTAURANT**, adjacent to the premises known as **3233 N. Broadway** .

Dear Alderman **Thomas Tunney**:

The applicant referenced above has requested the use of the public right-of-way for a **awning(s)**. An ordinance has been prepared by the Department of Business Affairs and Consumer Protection – Small Business Center - Public Way Use Unit for presentation to the City Council. Because this request was made for properties located in your ward, as approved by you as per the attached, I respectfully request that you introduce the attached ordinance at the next City Council meeting.

If you have any questions regarding this ordinance, please contact Anthony Bertuca at (312) 744-5506.

Department of Business Affairs and Consumer Protection

City of Chicago

O2014-7475

Office of the City Clerk

Document Tracking Sheet

Meeting Date:	9/10/2014
Sponsor(s):	Tunney (44)
Type:	Ordinance
Title:	Awning(s) for Moe's Cantina
Committee(s) Assignment:	Committee on Transportation and Public Way

ORDINANCE
Moe's Cantina
Acct. No. 280877 - 1
Permit No. 1114312

Be It Ordained by the City Council of the City of Chicago:

SECTION 1. Permission and authority are hereby given and granted to Moe's Cantina, upon the terms and subject to the conditions of this ordinance to maintain and use, as now constructed, three (3) Awning(s) projecting over the public right-of-way adjacent to its premises known as 3518 N. Clark St..

Said Awning(s) at N Clark St measure(s):
Two (2) at thirteen point five eight (13.58) feet in length, and two (2) feet in width for a total of fifty-four point three two (54.32) square feet.
One (1) at thirteen point five eight (13.58) feet in length, and one (1) foot in width for a total of thirteen point five eight (13.58) square feet.

The location of said privilege shall be as shown on prints kept on file with the Department of Business Affairs and Consumer Protection and the Office of the City Clerk.

Said privilege shall be constructed in accordance with plans and specifications approved by the Zoning Department - Signs.

This grant of privilege in the public way shall be subject to the provisions of Section 10-28-015 and all other required provisions of the Municipal Code of Chicago.

The grantee shall pay to the City of Chicago as compensation for the privilege #1114312 herein granted the sum of one hundred fifty ($150.00) per annum in advance.

A 25% penalty will be added for payments received after due date.

The permit holder agrees to hold the City of Chicago harmless for any damage, relocation or replacement costs associated with damage, relocation or removal of private property caused by the City performing work in the public way.

Authority herein given and granted for a period of five (5) years from and after 11/05/2013.

Alderman _____
Thomas Tunney 44th Ward

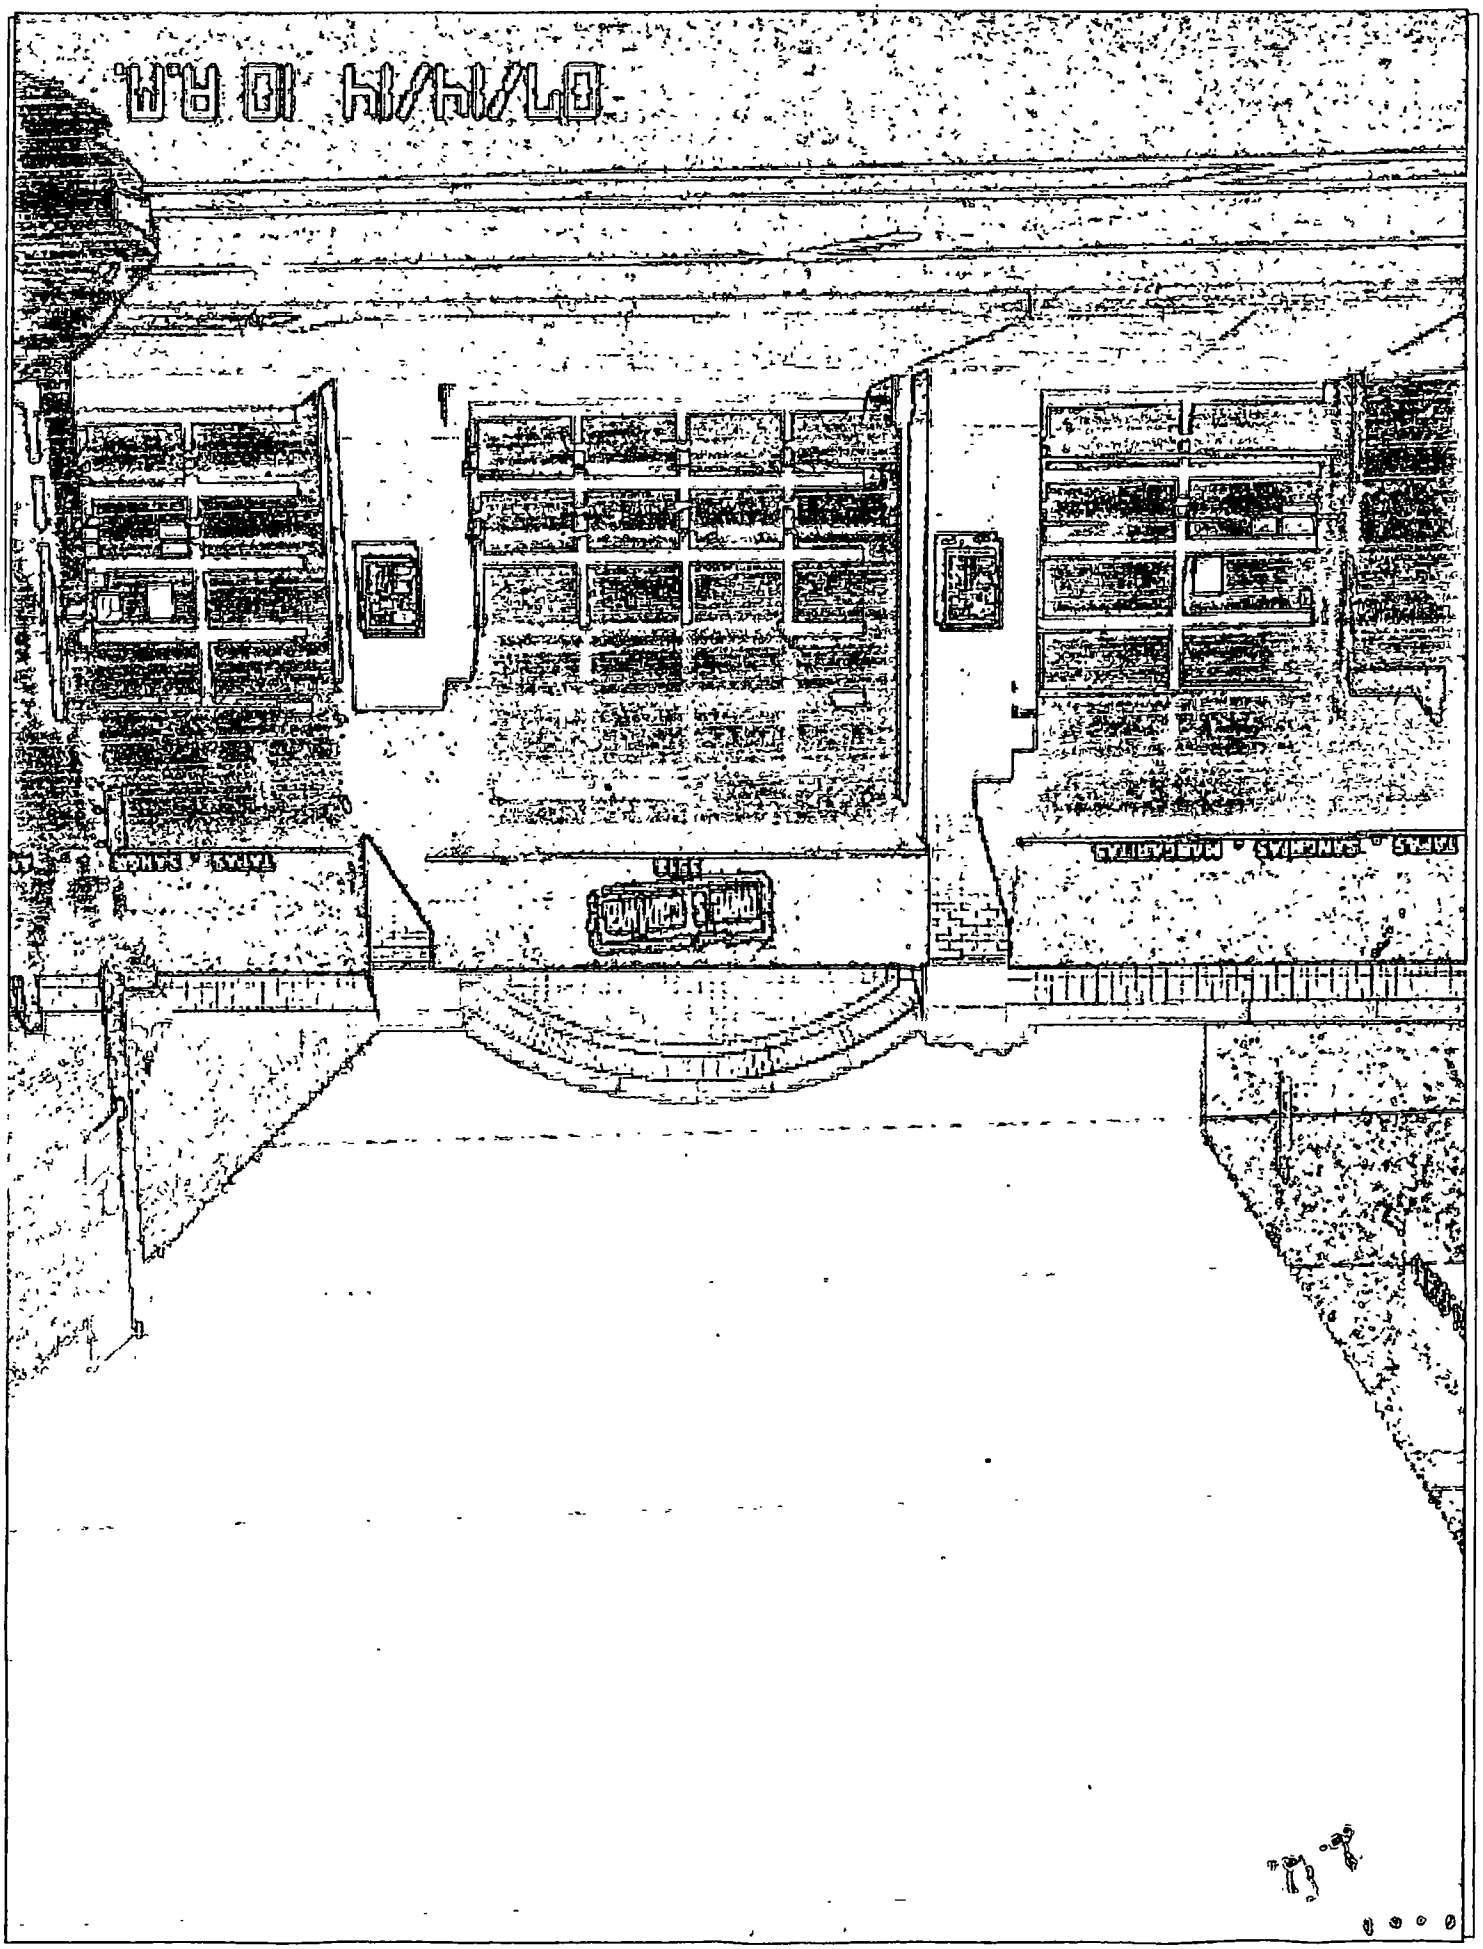

Department of Business Affairs and Consumer Protection
Small Business Center - Public Way Use Unit
City Hall - 121 N. LaSalle Street, Room 800 • Chicago, IL 60602
(312)-74-GOBIZ (312-744-6249) • (312) 744-1944 (TTY)
http://www.cityofchicago.org/bacp

09/10/2014

Alderman **Thomas Tunney**
Ward # **44**
City of Chicago
City Hall, Room **203**
121 North LaSalle Street
Chicago, Illinois 60602

Re: An ordinance to use and maintain a portion of the public right-of-way for **three (3) awning(s)** for **Moe's Cantina**, adjacent to the premises known as **3518 N. Clark St.**.

Dear Alderman **Thomas Tunney**:

The applicant referenced above has requested the use of the public right-of-way for a **awning(s)**. An ordinance has been prepared by the Department of Business Affairs and Consumer Protection – Small Business Center - Public Way Use Unit for presentation to the City Council. Because this request was made for properties located in your ward, as approved by you as per the attached, I respectfully request that you introduce the attached ordinance at the next City Council meeting.

If you have any questions regarding this ordinance, please contact Anthony Bertuca at (312) 744-5506.

Department of Business Affairs and Consumer Protection

City of Chicago

O2014-7477

Office of the City Clerk

Document Tracking Sheet

Meeting Date:	9/10/2014
Sponsor(s):	Tunney (44)
Type:	Ordinance
Title:	Awning(s) for New Tokyo
Committee(s) Assignment:	Committee on Transportation and Public Way

ORDINANCE
NEW TOKYO
Acct. No. 16312 - 1
Permit No. 1114456

Be It Ordained by the City Council of the City of Chicago:

SECTION 1. Permission and authority are hereby given and granted to NEW TOKYO, upon the terms and subject to the conditions of this ordinance to maintain and use, as now constructed, three (3) Awning(s) projecting over the public right-of-way adjacent to its premises known as 3139 N. Broadway .

Said Awning(s) at N. Broadway measure(s):
Three (3) at nine (9) feet in length, and four (4) feet in width for a total of one hundred eight (108) square feet.

The location of said privilege shall be as shown on prints kept on file with the Department of Business Affairs and Consumer Protection and the Office of the City Clerk.

Said privilege shall be constructed in accordance with plans and specifications approved by the Zoning Department - Signs.

This grant of privilege in the public way shall be subject to the provisions of Section 10-28-015 and all other required provisions of the Municipal Code of Chicago.

The grantee shall pay to the City of Chicago as compensation for the privilege #1114456 herein granted the sum of one hundred fifty ($150.00) per annum in advance.

A 25% penalty will be added for payments received after due date.

The permit holder agrees to hold the City of Chicago harmless for any damage, relocation or replacement costs associated with damage, relocation or removal of private property caused by the City performing work in the public way.

Authority herein given and granted for a period of five (5) years from and after 05/24/2014.

Alderman _____
Thomas Tunney 44th Ward

NEW
TOKYO
Japanese Restaurant

NEW
TOKYO
3139

NEW
TOKYO
Japanese Restaurant

Department of Business Affairs and Consumer Protection
Small Business Center - Public Way Use Unit
City Hall - 121 N LaSalle Street, Room 800 • Chicago, IL 60602
(312)-74-GOBIZ (312-744-6249) • (312) 744-1944 (TTY)
http //www.cityofchicago.org/bacp

09/10/2014

Alderman **Thomas Tunney**
Ward # **44**
City of Chicago
City Hall, Room **203**
121 North LaSalle Street
Chicago, Illinois 60602

Re: An ordinance to use and maintain a portion of the public right-of-way for **three (3) awning(s)** for **NEW TOKYO**, adjacent to the premises known as **3139 N. Broadway** .

Dear Alderman **Thomas Tunney**:

The applicant referenced above has requested the use of the public right-of-way for a **awning(s)**. An ordinance has been prepared by the Department of Business Affairs and Consumer Protection – Small Business Center - Public Way Use Unit for presentation to the City Council. Because this request was made for properties located in your ward, as approved by you as per the attached, I respectfully request that you introduce the attached ordinance at the next City Council meeting.

If you have any questions regarding this ordinance, please contact Anthony Bertuca at (312) 744-5506.

Department of Business Affairs and Consumer Protection

City of Chicago

O2014-7481

Office of the City Clerk

Document Tracking Sheet

Meeting Date:	9/10/2014
Sponsor(s):	Tunney (44)
Type:	Ordinance
Title:	Awning(s) for Pinky Nail on Southport
Committee(s) Assignment:	Committee on Transportation and Public Way

ORDINANCE
PINKY NAIL ON SOUTHPORT
Acct. No. 383133 - 1
Permit No. 1114681

Be It Ordained by the City Council of the City of Chicago:

SECTION 1. Permission and authority are hereby given and granted to PINKY NAIL ON SOUTHPORT, upon the terms and subject to the conditions of this ordinance to maintain and use, as now constructed, one (1) Awning(s) projecting over the public right-of-way adjacent to its premises known as 3503 N. Southport Ave..

Said Awning(s) at N.SOUTHPORT measure(s):
One (1) at eighteen point two (18.2) feet in length, and two (2) feet in width for a total of thirty-six point four (36.4) square feet.

The location of said privilege shall be as shown on prints kept on file with the Department of Business Affairs and Consumer Protection and the Office of the City Clerk.

Said privilege shall be constructed in accordance with plans and specifications approved by the Zoning Department - Signs.

This grant of privilege in the public way shall be subject to the provisions of Section 10-28-015 and all other required provisions of the Municipal Code of Chicago.

The grantee shall pay to the City of Chicago as compensation for the privilege #1114681 herein granted the sum of fifty ($50.00) per annum in advance.

A 25% penalty will be added for payments received after due date.

The permit holder agrees to hold the City of Chicago harmless for any damage, relocation or replacement costs associated with damage, relocation or removal of private property caused by the City performing work in the public way.

Authority herein given and granted for a period of five (5) years from and after 07/26/2014.

Alderman _____
Thomas Tunney 44th Ward

Pinky
NAIL STUDIO
3503
WWW.PINKYNAILCHICAGO.COM

Department of Business Affairs and Consumer Protection
Small Business Center - Public Way Use Unit
City Hall - 121 N. LaSalle Street, Room 800 • Chicago, IL 60602
(312)-74-GOBIZ (312-744-6249) • (312) 744-1944 (TTY)
http://www.cityofchicago.org/bacp

09/10/2014

Alderman **Thomas Tunney**
Ward # **44**
City of Chicago
City Hall, Room **203**
121 North LaSalle Street
Chicago, Illinois 60602

Re: An ordinance to use and maintain a portion of the public right-of-way for **one (1) awning(s)** for **PINKY NAIL ON SOUTHPORT**, adjacent to the premises known as **3503 N. Southport Ave.**.

Dear Alderman **Thomas Tunney**:

The applicant referenced above has requested the use of the public right-of-way for a **awning(s)**. An ordinance has been prepared by the Department of Business Affairs and Consumer Protection – Small Business Center - Public Way Use Unit for presentation to the City Council. Because this request was made for properties located in your ward, as approved by you as per the attached, I respectfully request that you introduce the attached ordinance at the next City Council meeting.

If you have any questions regarding this ordinance, please contact Anthony Bertuca at (312) 744-5506.

Department of Business Affairs and Consumer Protection

City of Chicago

O2014-7484

Office of the City Clerk

Document Tracking Sheet

Meeting Date:	9/10/2014
Sponsor(s):	Tunney (44)
Type:	Ordinance
Title:	Awning(s) for Rise Restaurant
Committee(s) Assignment:	Committee on Transportation and Public Way

ORDINANCE
RISE RESTAURANT
Acct. No. 206435 - 1
Permit No. 1114783

Be It Ordained by the City Council of the City of Chicago:

SECTION 1. Permission and authority are hereby given and granted to RISE RESTAURANT, upon the terms and subject to the conditions of this ordinance to maintain and use, as now constructed, four (4) Awning(s) projecting over the public right-of-way adjacent to its premises known as 3401 N. Southport Ave..

Said Awning(s) at N. Southport measure(s):
One (1) at twenty point four (20.4) feet in length, and two (2) feet in width for a total of forty point eight (40.8) square feet.
One (1) at seventeen point eight (17.8) feet in length, and two (2) feet in width for a total of thirty-five point six (35.6) square feet.

Said Awning(s) at W. Roscoe measure(s):
One (1) at nine point one (9.1) feet in length, and two (2) feet in width for a total of eighteen point two (18.2) square feet.
One (1) at eleven point six (11.6) feet in length, and two (2) feet in width for a total of twenty-three point two (23.2) square feet.

The location of said privilege shall be as shown on prints kept on file with the Department of Business Affairs and Consumer Protection and the Office of the City Clerk.

Said privilege shall be constructed in accordance with plans and specifications approved by the Zoning Department - Signs.

This grant of privilege in the public way shall be subject to the provisions of Section 10-28-015 and all other required provisions of the Municipal Code of Chicago.

The grantee shall pay to the City of Chicago as compensation for the privilege #1114783 herein granted the sum of one hundred seventy-five ($175.00) per annum in advance.

A 25% penalty will be added for payments received after due date.

The permit holder agrees to hold the City of Chicago harmless for any damage, relocation or replacement costs associated with damage, relocation or removal of private property caused by the City performing work in the public way.

Authority herein given and granted for a period of five (5) years from and after 06/28/2014.

Alderman

Thomas Tunney 44th Ward

Rise Sushi and Saki Lounge

3401 n. Southport st. Chicago IL 60657 (773)525-3535

On: N. Southport St.

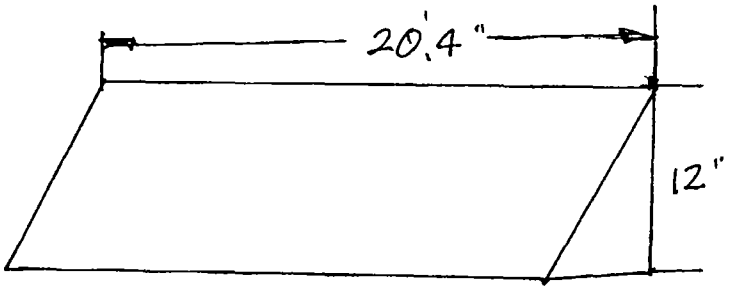

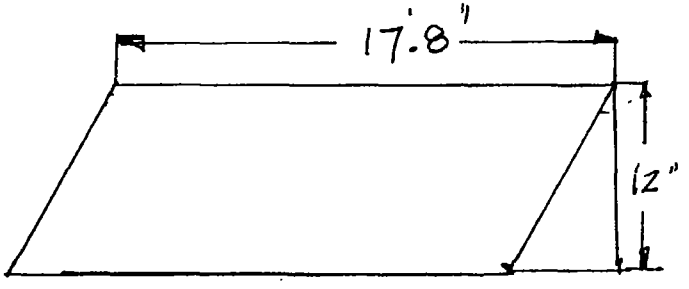

On: Roscoe St.

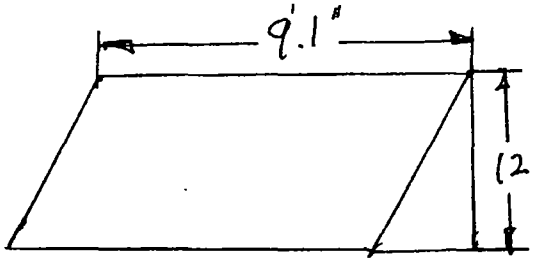

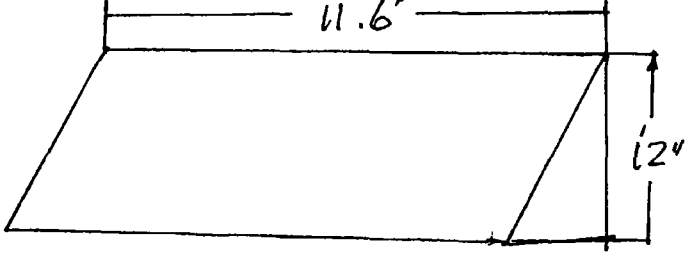

Department of Business Affairs and Consumer Protection
Small Business Center - Public Way Use Unit
City Hall - 121 N LaSalle Street, Room 800 • Chicago, IL 60602
(312)-74-GOBIZ (312-744-6249) • (312) 744-1944 (TTY)
http://www.cityofchicago.org/bacp

09/10/2014

Alderman **Thomas Tunney**
Ward # **44**
City of Chicago
City Hall, Room **203**
121 North LaSalle Street
Chicago, Illinois 60602

Re: An ordinance to use and maintain a portion of the public right-of-way for **four (4) awning(s)** for **RISE RESTAURANT**, adjacent to the premises known as **3401 N. Southport Ave.**.

Dear Alderman **Thomas Tunney**:

The applicant referenced above has requested the use of the public right-of-way for a **awning(s)**. An ordinance has been prepared by the Department of Business Affairs and Consumer Protection – Small Business Center - Public Way Use Unit for presentation to the City Council. Because this request was made for properties located in your ward, as approved by you as per the attached, I respectfully request that you introduce the attached ordinance at the next City Council meeting.

If you have any questions regarding this ordinance, please contact Anthony Bertuca at (312) 744-5506.

Department of Business Affairs and Consumer Protection

City of Chicago

O2014-7486

Office of the City Clerk

Document Tracking Sheet

Meeting Date:	9/10/2014
Sponsor(s):	Tunney (44)
Type:	Ordinance
Title:	Awning(s) for Toon's Bar & Grill
Committee(s) Assignment:	Committee on Transportation and Public Way

ORDINANCE
TOON'S BAR & GRILL
Acct. No. 63203 - 2
Permit No. 1114362

Be It Ordained by the City Council of the City of Chicago:

SECTION 1. Permission and authority are hereby given and granted to TOON'S BAR & GRILL, upon the terms and subject to the conditions of this ordinance to maintain and use, as now constructed, one (1) Awning(s) projecting over the public right-of-way adjacent to its premises known as 3857 N. Southport Ave..

Said Awning(s) at N. Southport Avenue & W Bryon Street measure(s):
One (1) at thirty-seven (37) feet in length, and two point two (2.2) feet in width for a total of eighty-one point four (81.4) square feet.

The location of said privilege shall be as shown on prints kept on file with the Department of Business Affairs and Consumer Protection and the Office of the City Clerk.

Said privilege shall be constructed in accordance with plans and specifications approved by the Zoning Department - Signs.

This grant of privilege in the public way shall be subject to the provisions of Section 10-28-015 and all other required provisions of the Municipal Code of Chicago.

The grantee shall pay to the City of Chicago as compensation for the privilege #1114362 herein granted the sum of sixty-two ($62.00) per annum in advance.

A 25% penalty will be added for payments received after due date.

The permit holder agrees to hold the City of Chicago harmless for any damage, relocation or replacement costs associated with damage, relocation or removal of private property caused by the City performing work in the public way.

Authority herein given and granted for a period of five (5) years from and after 06/28/2014.

Alderman _____
Thomas Tunney 44th Ward

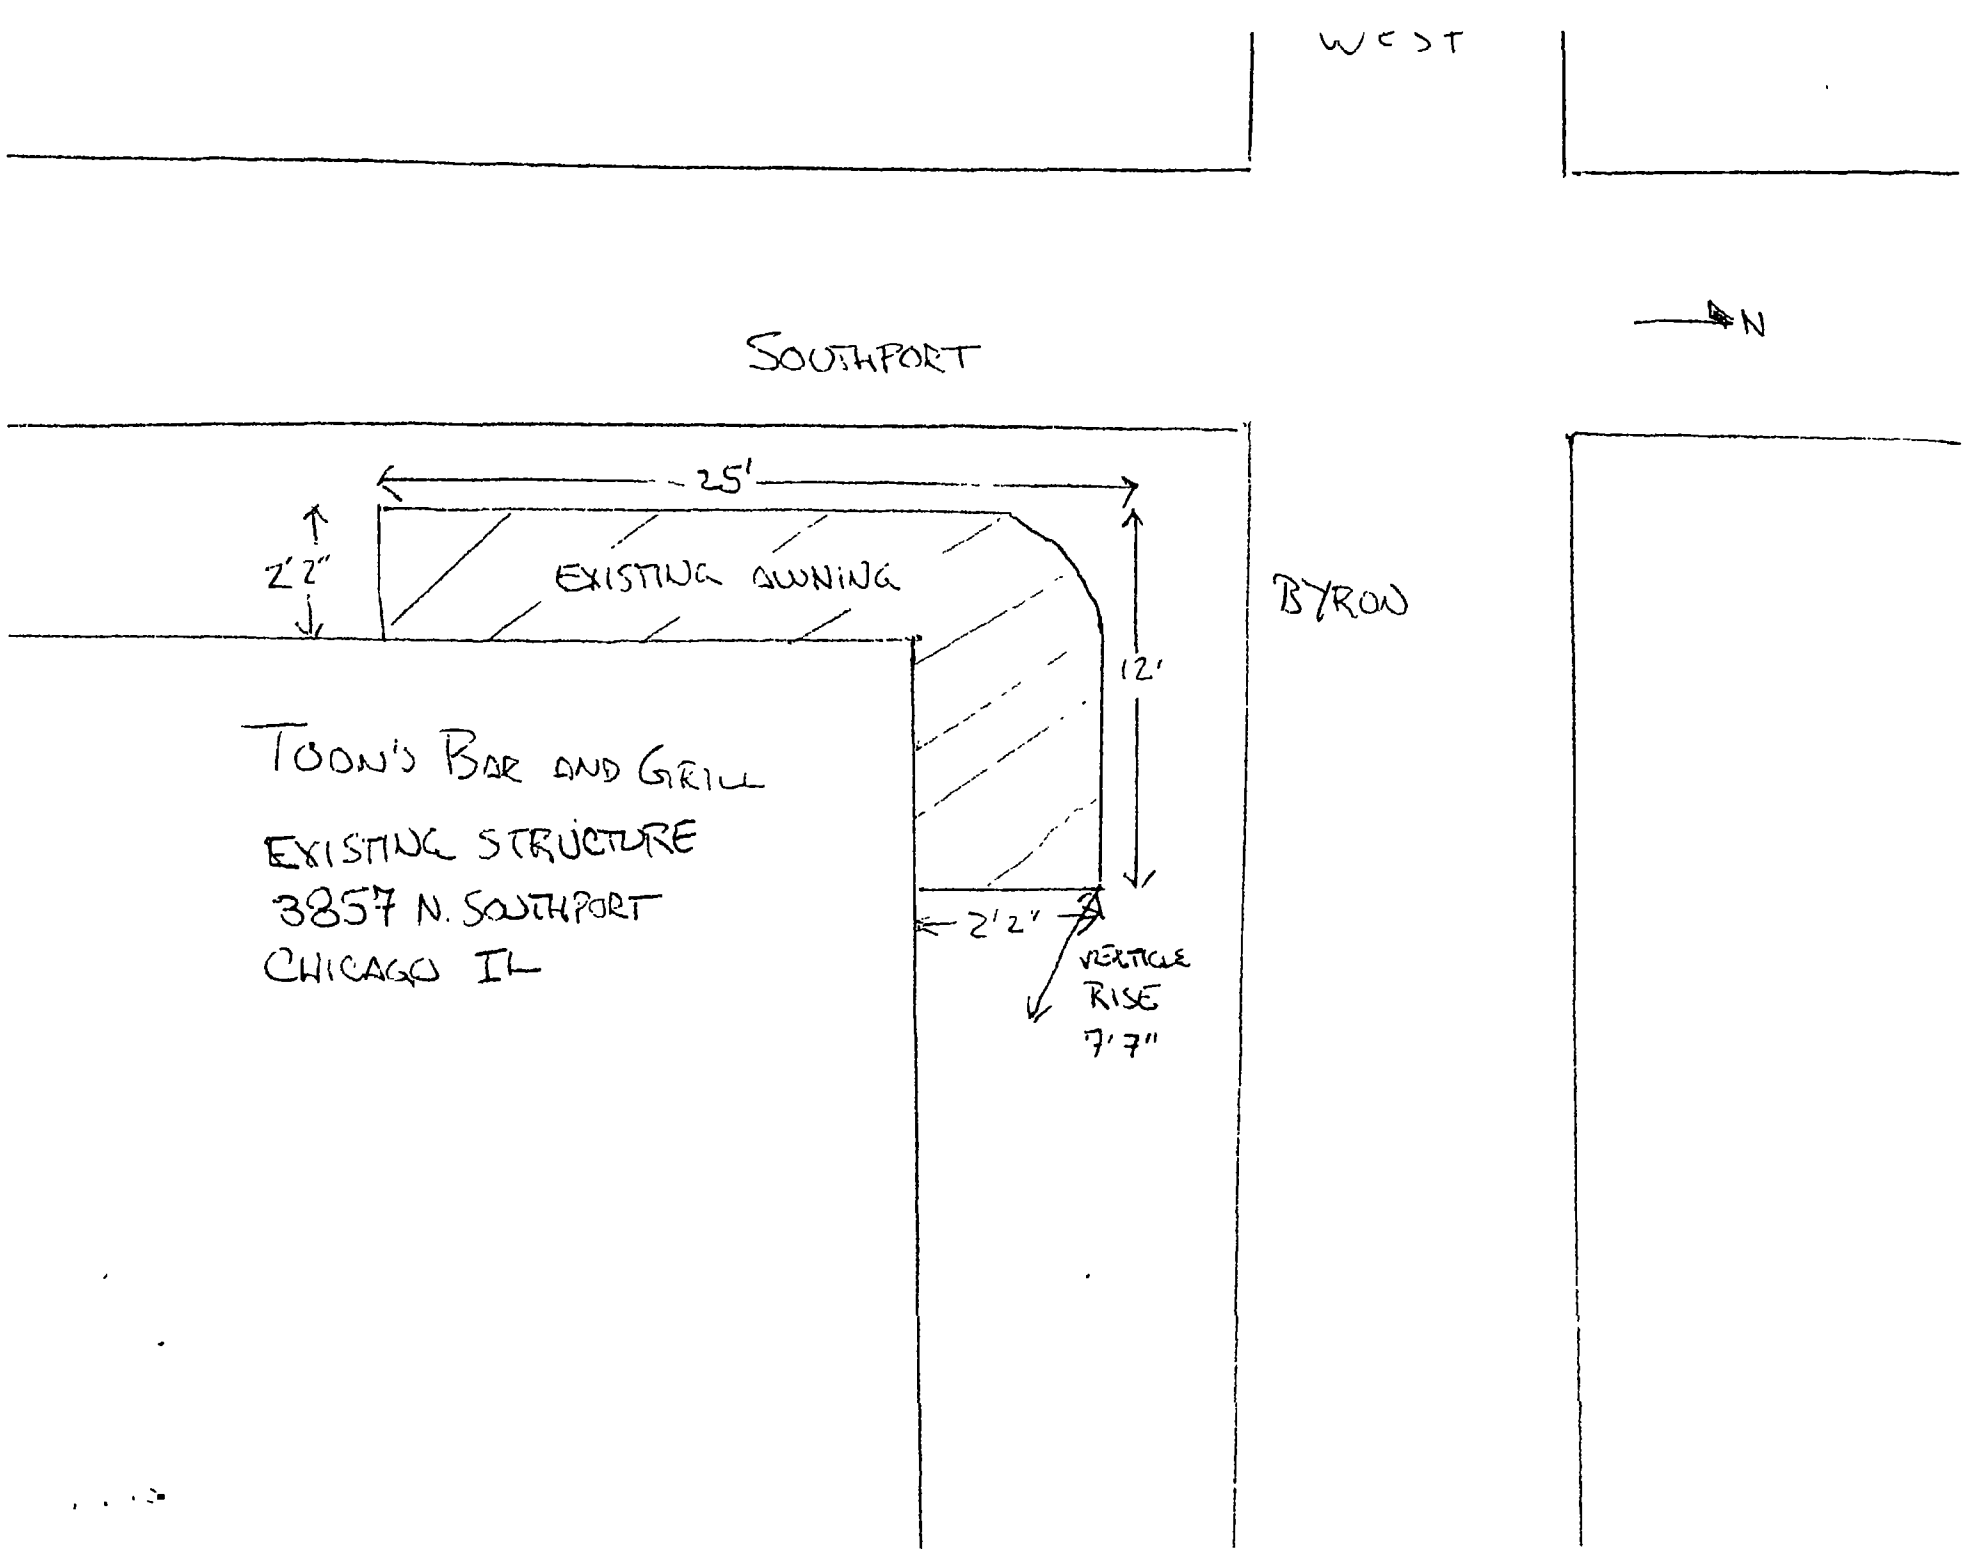
WEST
N
SOUTHPORT
25'
2'2"
EXISTING AWNING
BYRON
12'
TOON'S BAR AND GRILL
EXISTING STRUCTURE
3857 N. SOUTHPORT
CHICAGO IL
2'2"
VERTICLE
RISE
7'7"

Department of Business Affairs and Consumer Protection
Small Business Center- Public Way Use Unit
City Hall - 121 N LaSalle Street Room 800 • Chicago, IL 60602
(312)-74-GOBIZ (312-744-6249) • (312) 744-1944 (TTY)
http://www.cityofchicago.org/bacp

09/10/2014

Alderman **Thomas Tunney**
Ward # **44**
City of Chicago
City Hall, Room **203**
121 North LaSalle Street
Chicago, Illinois 60602

Re: An ordinance to use and maintain a portion of the public right-of-way for **one (1) awning(s)** for **TOON'S BAR & GRILL**, adjacent to the premises known as **3857 N. Southport Ave.**.

Dear Alderman **Thomas Tunney**:

The applicant referenced above has requested the use of the public right-of-way for a **awning(s)**. An ordinance has been prepared by the Department of Business Affairs and Consumer Protection – Small Business Center - Public Way Use Unit for presentation to the City Council. Because this request was made for properties located in your ward, as approved by you as per the attached, I respectfully request that you introduce the attached ordinance at the next City Council meeting.

If you have any questions regarding this ordinance, please contact Anthony Bertuca at (312) 744-5506.

Department of Business Affairs and Consumer Protection

City of Chicago

O2014-7490

Office of the City Clerk

Document Tracking Sheet

Meeting Date:	9/10/2014
Sponsor(s):	Tunney (44)
Type:	Ordinance
Title:	Awning(s) for Uncle Han's Shoe Repair
Committee(s) Assignment:	Committee on Transportation and Public Way

ORDINANCE
UNCLE HAN'S SHOE REPAIR
Acct. No. 259086 - 1
Permit No. 1114751

Be It Ordained by the City Council of the City of Chicago:

SECTION 1. Permission and authority are hereby given and granted to UNCLE HAN'S SHOE REPAIR, upon the terms and subject to the conditions of this ordinance to maintain and use, as now constructed, one (1) Awning(s) projecting over the public right-of-way adjacent to its premises known as 3521 N. Southport Ave..

Said Awning(s) at N SOUTHPORT AVE measure(s):
One (1) at twelve point six seven (12.67) feet in length, and three point four two (3.42) feet in width for a total of forty-three point three three (43.33) square feet.

The location of said privilege shall be as shown on prints kept on file with the Department of Business Affairs and Consumer Protection and the Office of the City Clerk.

Said privilege shall be constructed in accordance with plans and specifications approved by the Zoning Department - Signs.

This grant of privilege in the public way shall be subject to the provisions of Section 10-28-015 and all other required provisions of the Municipal Code of Chicago.

The grantee shall pay to the City of Chicago as compensation for the privilege #1114751 herein granted the sum of fifty ($50.00) per annum in advance.

A 25% penalty will be added for payments received after due date.

The permit holder agrees to hold the City of Chicago harmless for any damage, relocation or replacement costs associated with damage, relocation or removal of private property caused by the City performing work in the public way.

Authority herein given and granted for a period of five (5) years from and after 04/22/2014.

Alderman

Thomas Tunney 44th Ward

3521 N SOUTH PORT AVE

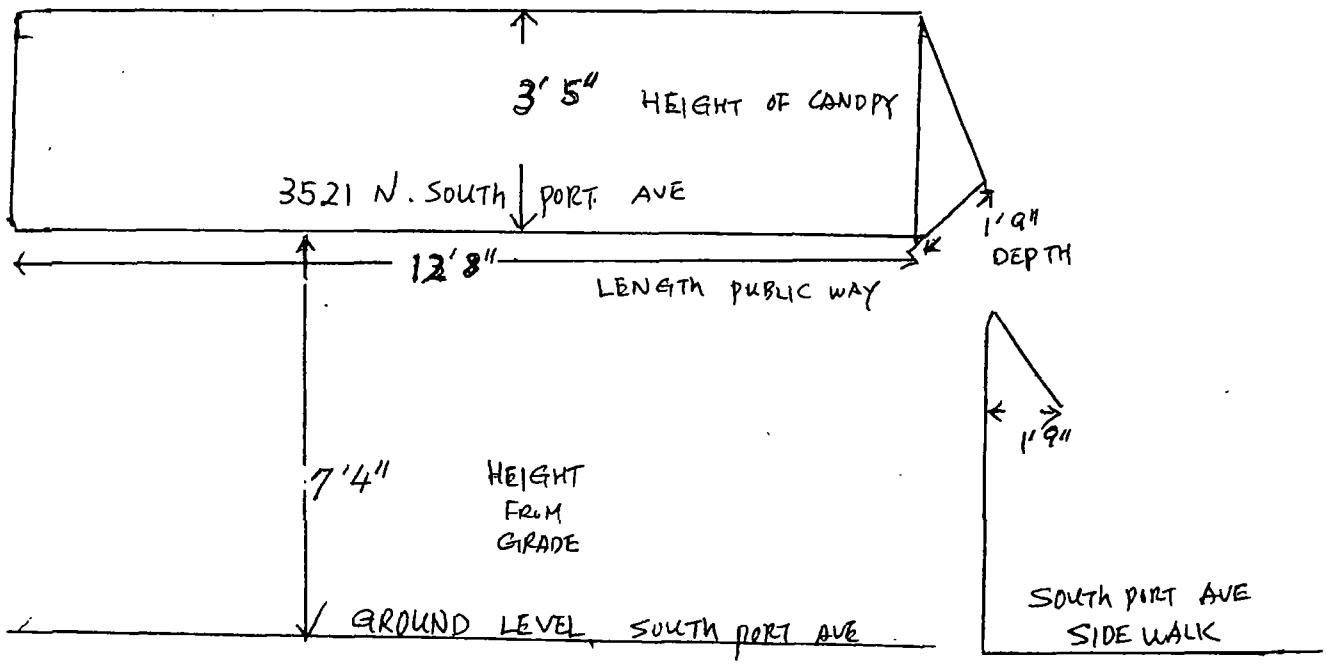

Department of Business Affairs and Consumer Protection
Small Business Center - Public Way Use Unit
City Hall - 121 N LaSalle Street, Room 800 • Chicago, IL 60602
(312)-74-GOBIZ (312-744-6249) • (312) 744-1944 (TTY)
http://www.cityofchicago.org/bacp

09/10/2014

Alderman **Thomas Tunney**
Ward # **44**
City of Chicago
City Hall, Room **203**
121 North LaSalle Street
Chicago, Illinois 60602

Re: An ordinance to use and maintain a portion of the public right-of-way for **one (1) awning(s)** for **UNCLE HAN'S SHOE REPAIR**, adjacent to the premises known as **3521 N. Southport Ave.**.

Dear Alderman **Thomas Tunney**:

The applicant referenced above has requested the use of the public right-of-way for a **awning(s)**. An ordinance has been prepared by the Department of Business Affairs and Consumer Protection – Small Business Center - Public Way Use Unit for presentation to the City Council. Because this request was made for properties located in your ward, as approved by you as per the attached, I respectfully request that you introduce the attached ordinance at the next City Council meeting.

If you have any questions regarding this ordinance, please contact Anthony Bertuca at (312) 744-5506.

Department of Business Affairs and Consumer Protection

City of Chicago

O2014-7494

Office of the City Clerk

Document Tracking Sheet

Meeting Date:	9/10/2014
Sponsor(s):	Tunney (44)
Type:	Ordinance
Title:	Awning(s) for Waxing Room, The
Committee(s) Assignment:	Committee on Transportation and Public Way

ORDINANCE
THE WAXING ROOM
Acct. No. 304924 - 1
Permit No. 1114608

Be It Ordained by the City Council of the City of Chicago:

SECTION 1. Permission and authority are hereby given and granted to THE WAXING ROOM, upon the terms and subject to the conditions of this ordinance to maintain and use, as now constructed, one (1) Awning(s) projecting over the public right-of-way adjacent to its premises known as 3115 N. Halsted St..

Said Awning(s) at N. HALSTED measure(s):
One (1) at twelve (12) feet in length, and four (4) feet in width for a total of forty-eight (48) square feet.

The location of said privilege shall be as shown on prints kept on file with the Department of Business Affairs and Consumer Protection and the Office of the City Clerk.

Said privilege shall be constructed in accordance with plans and specifications approved by the Zoning Department - Signs.

This grant of privilege in the public way shall be subject to the provisions of Section 10-28-015 and all other required provisions of the Municipal Code of Chicago.

The grantee shall pay to the City of Chicago as compensation for the privilege #1114608 herein granted the sum of fifty ($50.00) per annum in advance.

A 25% penalty will be added for payments received after due date.

The permit holder agrees to hold the City of Chicago harmless for any damage, relocation or replacement costs associated with damage, relocation or removal of private property caused by the City performing work in the public way.

Authority herein given and granted for a period of five (5) years from and after 05/13/2014.

Alderman _____
Thomas Tunney 44th Ward

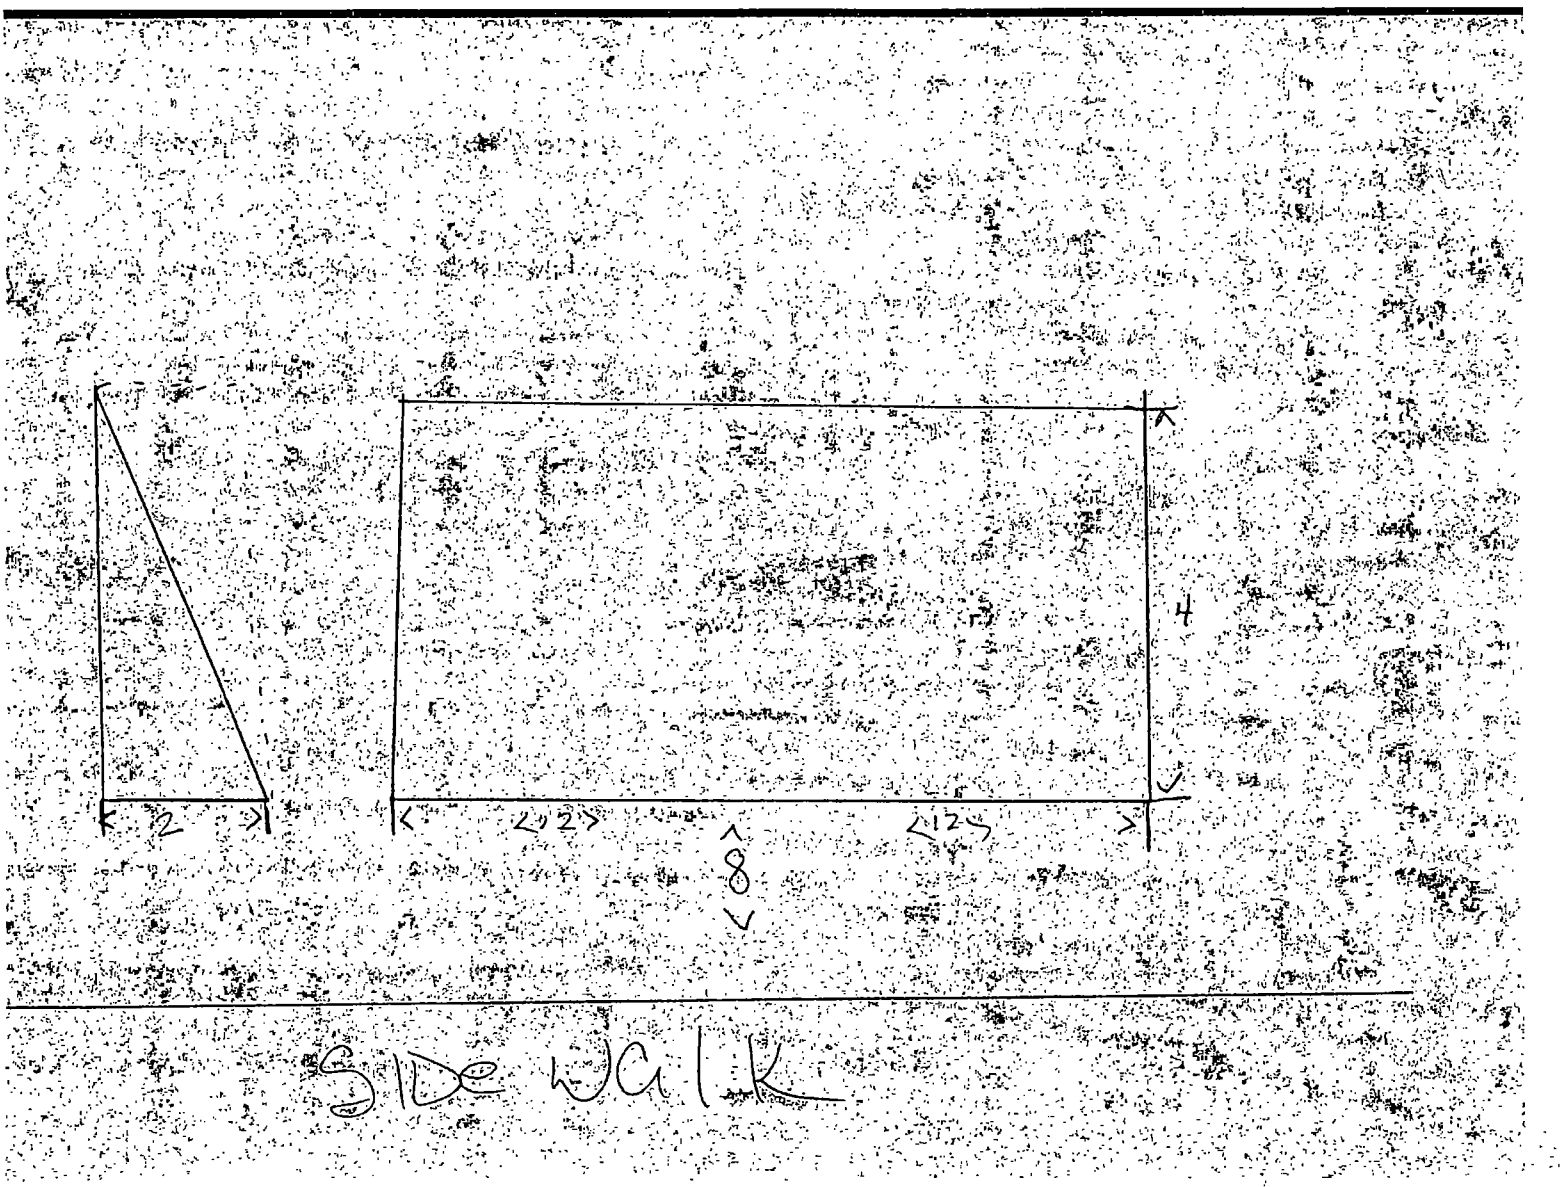
2
22
8
12
4
SIDEWALK

Department of Business Affairs and Consumer Protection
Small Business Center - Public Way Use Unit
City Hall - 121 N. LaSalle Street, Room 800 • Chicago, IL 60602
(312)-74-GOBIZ (312-744-6249) • (312) 744-1944 (TTY)
http://www.cityofchicago.org/bacp

09/10/2014

Alderman **Thomas Tunney**
Ward # **44**
City of Chicago
City Hall, Room **203**
121 North LaSalle Street
Chicago, Illinois 60602

Re: An ordinance to use and maintain a portion of the public right-of-way for **one (1) awning(s)** for **THE WAXING ROOM**, adjacent to the premises known as **3115 N. Halsted St.**.

Dear Alderman **Thomas Tunney**:

The applicant referenced above has requested the use of the public right-of-way for a **awning(s)**. An ordinance has been prepared by the Department of Business Affairs and Consumer Protection – Small Business Center - Public Way Use Unit for presentation to the City Council. Because this request was made for properties located in your ward, as approved by you as per the attached, I respectfully request that you introduce the attached ordinance at the next City Council meeting.

If you have any questions regarding this ordinance, please contact Anthony Bertuca at (312) 744-5506.

Department of Business Affairs and Consumer Protection

City of Chicago

O2014-7496

Office of the City Clerk

Document Tracking Sheet

Meeting Date:	9/10/2014
Sponsor(s):	Tunney (44)
Type:	Ordinance
Title:	Awning(s) for Wrigleyville Dairy Queen
Committee(s) Assignment:	Committee on Transportation and Public Way

ORDINANCE
WRIGLEYVILLE DAIRY QUEEN
Acct. No. 290302 - 1
Permit No. 1114642

Be It Ordained by the City Council of the City of Chicago:

SECTION 1. Permission and authority are hereby given and granted to WRIGLEYVILLE DAIRY QUEEN, upon the terms and subject to the conditions of this ordinance to maintain and use, as now constructed, one (1) Awning(s) projecting over the public right-of-way adjacent to its premises known as 3811 N. Southport Ave..

Said Awning(s) at N. Southport Avenue measure(s):
One (1) at eighty-six (86) feet in length, and two (2) feet in width for a total of one hundred seventy-two (172) square feet.

The location of said privilege shall be as shown on prints kept on file with the Department of Business Affairs and Consumer Protection and the Office of the City Clerk.

Said privilege shall be constructed in accordance with plans and specifications approved by the Zoning Department - Signs.

This grant of privilege in the public way shall be subject to the provisions of Section 10-28-015 and all other required provisions of the Municipal Code of Chicago.

The grantee shall pay to the City of Chicago as compensation for the privilege #1114642 herein granted the sum of one hundred eleven ($111.00) per annum in advance.

A 25% penalty will be added for payments received after due date.

The permit holder agrees to hold the City of Chicago harmless for any damage, relocation or replacement costs associated with damage, relocation or removal of private property caused by the City performing work in the public way.

Authority herein given and granted for a period of five (5) years from and after 07/26/2014.

Alderman _____

Thomas Tunney 44th Ward

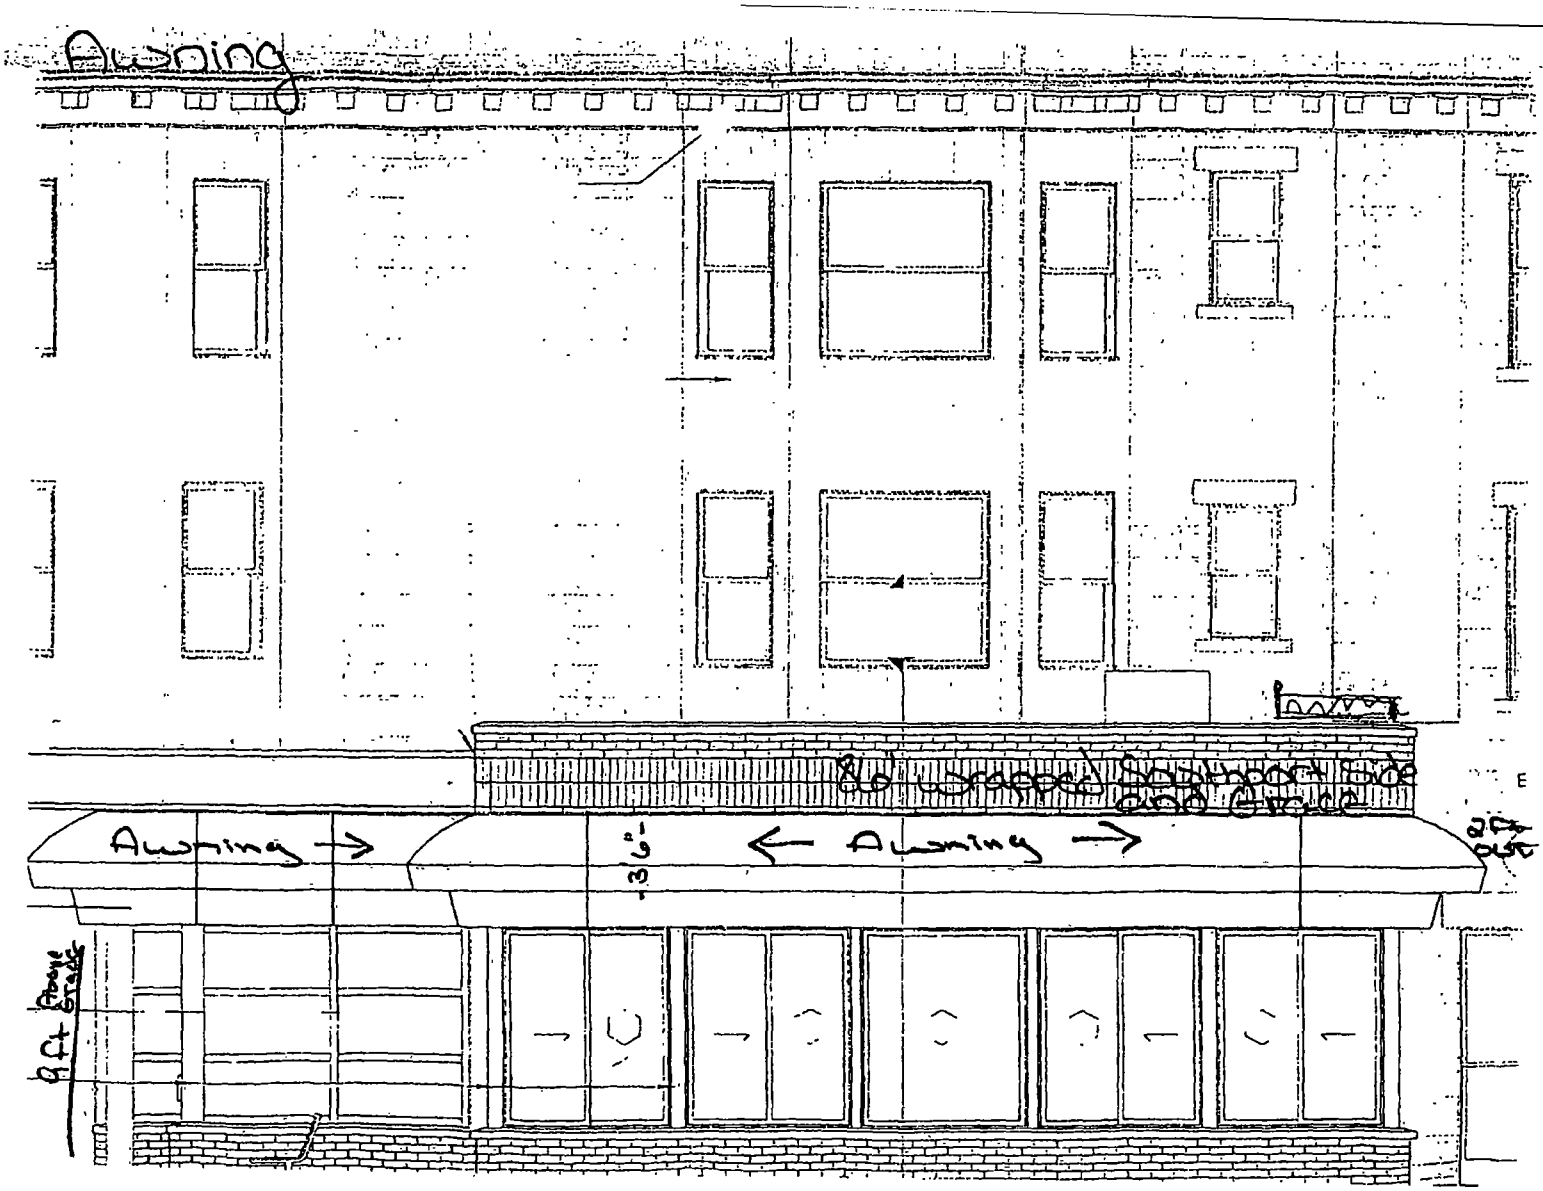
Awning
Awning
Awning
9 Ft above grade

Department of Business Affairs and Consumer Protection
Small Business Center - Public Way Use Unit
City Hall - 121 N. LaSalle Street, Room 800 • Chicago, IL 60602
(312)-74-GOBIZ (312-744-6249) • (312) 744-1944 (TTY)
http://www.cityofchicago.org/bacp

09/10/2014

Alderman **Thomas Tunney**
Ward # **44**
City of Chicago
City Hall, Room **203**
121 North LaSalle Street
Chicago, Illinois 60602

Re: An ordinance to use and maintain a portion of the public right-of-way for **one (1) awning(s)** for **WRIGLEYVILLE DAIRY QUEEN**, adjacent to the premises known as **3811 N. Southport Ave.**.

Dear Alderman **Thomas Tunney**:

The applicant referenced above has requested the use of the public right-of-way for a **awning(s)**. An ordinance has been prepared by the Department of Business Affairs and Consumer Protection – Small Business Center - Public Way Use Unit for presentation to the City Council. Because this request was made for properties located in your ward, as approved by you as per the attached, I respectfully request that you introduce the attached ordinance at the next City Council meeting.

If you have any questions regarding this ordinance, please contact Anthony Bertuca at (312) 744-5506.

Department of Business Affairs and Consumer Protection

City of Chicago

O2014-7511

Office of the City Clerk

Document Tracking Sheet

Meeting Date:	9/10/2014
Sponsor(s):	Arena (45)
Type:	Ordinance
Title:	Awning(s) for Accurate Auto Service, Inc.
Committee(s) Assignment:	Committee on Transportation and Public Way

ORDINANCE
ACCURATE AUTO SERVICE INC
Acct. No. 26195 - 1
Permit No. 1114464

Be It Ordained by the City Council of the City of Chicago:

SECTION 1. Permission and authority are hereby given and granted to ACCURATE AUTO SERVICE INC, upon the terms and subject to the conditions of this ordinance to maintain and use, as now constructed, one (1) Awning(s) projecting over the public right-of-way adjacent to its premises known as 5430 W. Montrose Ave..

Said Awning(s) at W. Montrose Avenue measure(s):
One (1) at six (6) feet in length, and three (3) feet in width for a total of eighteen (18) square feet.

The location of said privilege shall be as shown on prints kept on file with the Department of Business Affairs and Consumer Protection and the Office of the City Clerk.

Said privilege shall be constructed in accordance with plans and specifications approved by the Zoning Department - Signs.

This grant of privilege in the public way shall be subject to the provisions of Section 10-28-015 and all other required provisions of the Municipal Code of Chicago.

The grantee shall pay to the City of Chicago as compensation for the privilege #1114464 herein granted the sum of fifty ($50.00) per annum in advance.

A 25% penalty will be added for payments received after due date.

The permit holder agrees to hold the City of Chicago harmless for any damage, relocation or replacement costs associated with damage, relocation or removal of private property caused by the City performing work in the public way.

Authority herein given and granted for a period of five (5) years from and after Date of Passage.

Alderman _____

John Arena 45th Ward

3/8" = 1'

Awning Drawings
5430 W Montrose
Accurate Carston

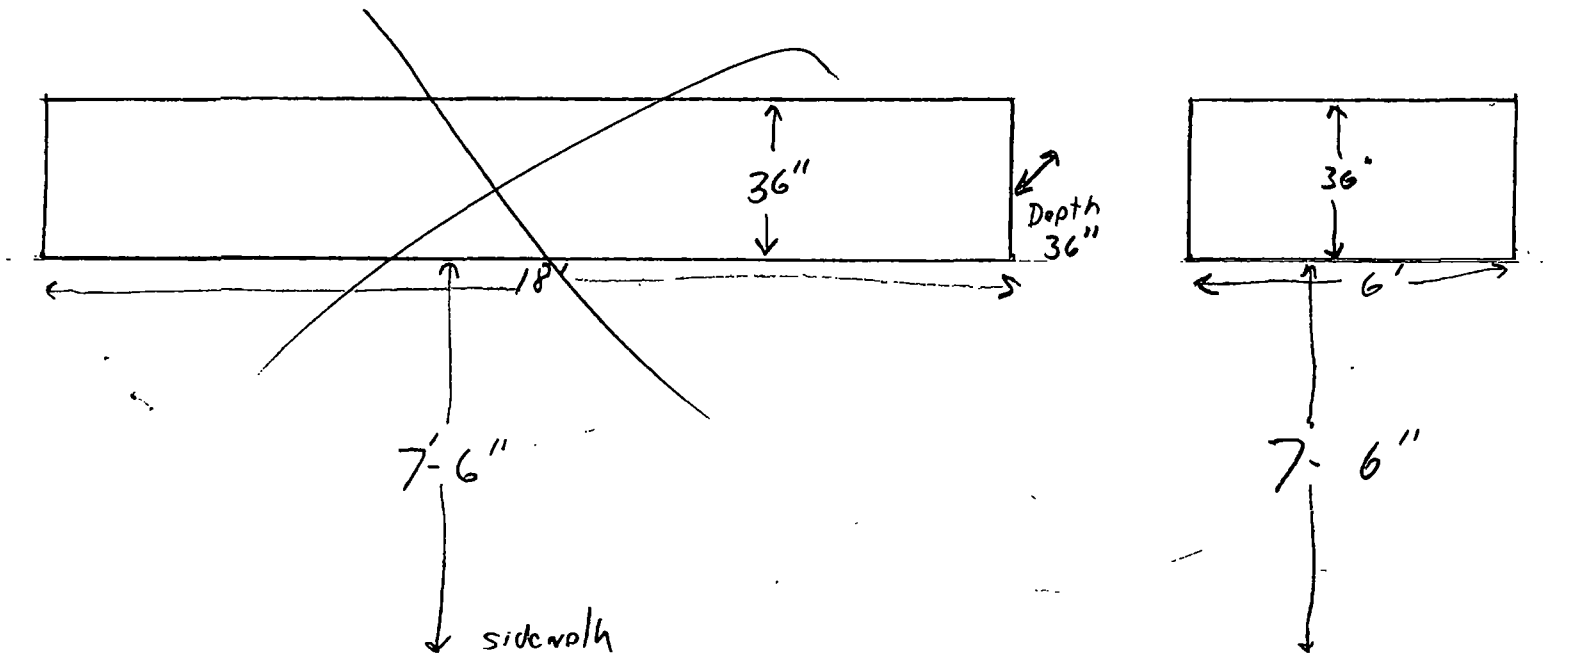

Department of Business Affairs and Consumer Protection
Small Business Center - Public Way Use Unit
City Hall - 121 N LaSalle Street, Room 800 • Chicago, IL 60602
(312)-74-GOBIZ (312-744-6249) • (312) 744-1944 (TTY)
http://www.cityofchicago.org/bacp

09/10/2014

Alderman **John Arena**
Ward # **45**
City of Chicago
City Hall, Room **305**
121 North LaSalle Street
Chicago, Illinois 60602

Re: An ordinance to use and maintain a portion of the public right-of-way for **one (1) awning(s)** for **ACCURATE AUTO SERVICE INC**, adjacent to the premises known as **5430 W. Montrose Ave.**.

Dear Alderman **John Arena**:

The applicant referenced above has requested the use of the public right-of-way for a **awning(s)**. An ordinance has been prepared by the Department of Business Affairs and Consumer Protection – Small Business Center - Public Way Use Unit for presentation to the City Council. Because this request was made for properties located in your ward, as approved by you as per the attached, I respectfully request that you introduce the attached ordinance at the next City Council meeting.

If you have any questions regarding this ordinance, please contact Anthony Bertuca at (312) 744-5506.

Department of Business Affairs and Consumer Protection

City of Chicago

O2014-7517

Office of the City Clerk

Document Tracking Sheet

Meeting Date:	9/10/2014
Sponsor(s):	Arena (45)
Type:	Ordinance
Title:	Awning(s) for Dr. Cesar L. Lau
Committee(s) Assignment:	Committee on Transportation and Public Way

ORDINANCE
DR. CESAR L LAU
Acct. No. 343327 - 1
Permit No. 1115006

Be It Ordained by the City Council of the City of Chicago:

SECTION 1. Permission and authority are hereby given and granted to DR. CESAR L LAU, upon the terms and subject to the conditions of this ordinance to maintain and use, as now constructed, one (1) Awning(s) projecting over the public right-of-way adjacent to its premises known as 4968 N. Milwaukee Ave..

Said Awning(s) at N MILWAUKEE AVE measure(s):
One (1) at sixteen point five (16.5) feet in length, and three (3) feet in width for a total of forty-nine point five (49.5) square feet.

The location of said privilege shall be as shown on prints kept on file with the Department of Business Affairs and Consumer Protection and the Office of the City Clerk.

Said privilege shall be constructed in accordance with plans and specifications approved by the Zoning Department - Signs.

This grant of privilege in the public way shall be subject to the provisions of Section 10-28-015 and all other required provisions of the Municipal Code of Chicago.

The grantee shall pay to the City of Chicago as compensation for the privilege #1115006 herein granted the sum of fifty ($50.00) per annum in advance.

A 25% penalty will be added for payments received after due date.

The permit holder agrees to hold the City of Chicago harmless for any damage, relocation or replacement costs associated with damage, relocation or removal of private property caused by the City performing work in the public way.

Authority herein given and granted for a period of five (5) years from and after 09/09/2014.

Alderman

John Arena 45th Ward

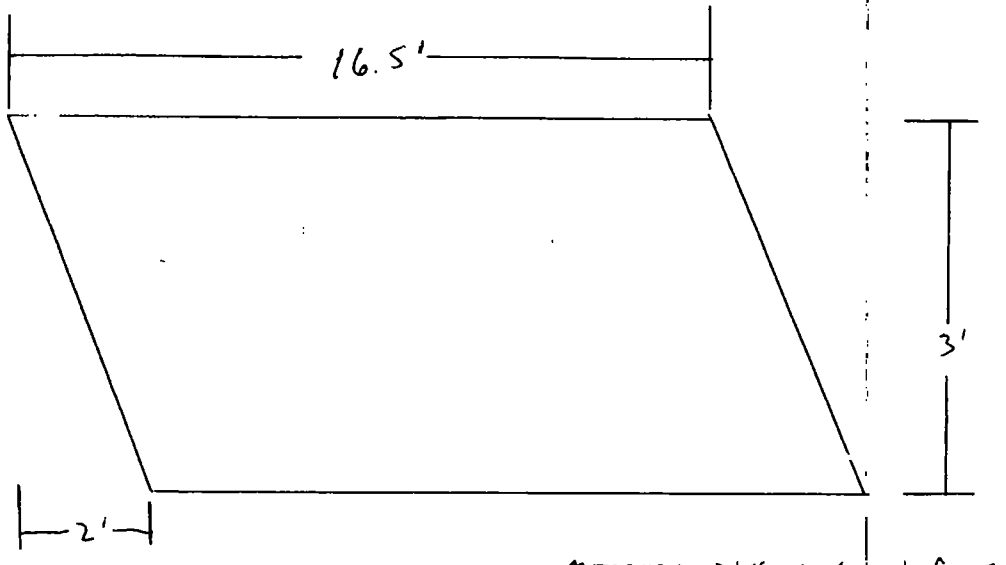

MEASUREMENTS ARE IN FEET.

DIMENSIONS FOR AWNING FOR
DR CESAR L LAU

Department of Business Affairs and Consumer Protection
Small Business Center - Public Way Use Unit
City Hall - 121 N. LaSalle Street, Room 800 • Chicago, IL 60602
(312)-74-GOBIZ (312-744-6249) • (312) 744-1944 (TTY)
http://www.cityofchicago.org/bacp

09/10/2014

Alderman **John Arena**
Ward # **45**
City of Chicago
City Hall, Room **305**
121 North LaSalle Street
Chicago, Illinois 60602

Re: An ordinance to use and maintain a portion of the public right-of-way for **one (1) awning(s)** for **DR. CESAR L LAU**, adjacent to the premises known as **4968 N. Milwaukee Ave.**.

Dear Alderman **John Arena**:

The applicant referenced above has requested the use of the public right-of-way for a **awning(s)**. An ordinance has been prepared by the Department of Business Affairs and Consumer Protection – Small Business Center - Public Way Use Unit for presentation to the City Council. Because this request was made for properties located in your ward, as approved by you as per the attached, I respectfully request that you introduce the attached ordinance at the next City Council meeting.

If you have any questions regarding this ordinance, please contact Anthony Bertuca at (312) 744-5506.

Department of Business Affairs and Consumer Protection

City of Chicago

O2014-7520

Office of the City Clerk

Document Tracking Sheet

Meeting Date:	9/10/2014
Sponsor(s):	Arena (45)
Type:	Ordinance
Title:	Awning(s) for MM Surveying Co., Inc.
Committee(s) Assignment:	Committee on Transportation and Public Way

ORDINANCE
MM SURVEYING COMPANY INC
Acct. No. 339065 - 1
Permit No. 1114475

Be It Ordained by the City Council of the City of Chicago:

SECTION 1. Permission and authority are hereby given and granted to MM SURVEYING COMPANY INC, upon the terms and subject to the conditions of this ordinance to maintain and use, as now constructed, one (1) Awning(s) projecting over the public right-of-way adjacent to its premises known as 5812 W. Higgins Ave..

Said Awning(s) at W. Higgins Avenue measure(s):
One (1) at eighteen (18) feet in length, and three point three (3.3) feet in width for a total of fifty-nine point four (59.4) square feet.

The location of said privilege shall be as shown on prints kept on file with the Department of Business Affairs and Consumer Protection and the Office of the City Clerk.

Said privilege shall be constructed in accordance with plans and specifications approved by the Zoning Department - Signs.

This grant of privilege in the public way shall be subject to the provisions of Section 10-28-015 and all other required provisions of the Municipal Code of Chicago.

The grantee shall pay to the City of Chicago as compensation for the privilege #1114475 herein granted the sum of fifty ($50.00) per annum in advance.

A 25% penalty will be added for payments received after due date.

The permit holder agrees to hold the City of Chicago harmless for any damage, relocation or replacement costs associated with damage, relocation or removal of private property caused by the City performing work in the public way.

Authority herein given and granted for a period of five (5) years from and after 03/18/2014.

Alderman _____
John Arena 45th Ward

MM SURVEYING CO. INC.
(773) 282-5900

Department of Business Affairs and Consumer Protection
Small Business Center - Public Way Use Unit
City Hall - 121 N. LaSalle Street, Room 800 • Chicago, IL 60602
(312)-74-GOBIZ (312-744-6249) • (312) 744-1944 (TTY)
http://www.cityofchicago.org/bacp

09/10/2014

Alderman **John Arena**
Ward # **45**
City of Chicago
City Hall, Room **305**
121 North LaSalle Street
Chicago, Illinois 60602

Re: An ordinance to use and maintain a portion of the public right-of-way for **one (1) awning(s)** for **MM SURVEYING COMPANY INC**, adjacent to the premises known as **5812 W. Higgins Ave.**.

Dear Alderman **John Arena**:

The applicant referenced above has requested the use of the public right-of-way for a **awning(s)**. An ordinance has been prepared by the Department of Business Affairs and Consumer Protection – Small Business Center - Public Way Use Unit for presentation to the City Council. Because this request was made for properties located in your ward, as approved by you as per the attached, I respectfully request that you introduce the attached ordinance at the next City Council meeting.

If you have any questions regarding this ordinance, please contact Anthony Bertuca at (312) 744-5506.

Department of Business Affairs and Consumer Protection

City of Chicago

O2014-7522

Office of the City Clerk

Document Tracking Sheet

Meeting Date:	9/10/2014
Sponsor(s):	Arena (45)
Type:	Ordinance
Title:	Awning(s) for Riviera Maya
Committee(s) Assignment:	Committee on Transportation and Public Way

ORDINANCE
RIVIERA MAYA
Acct. No. 372668 - 1
Permit No. 1102503

Be It Ordained by the City Council of the City of Chicago:

SECTION 1. Permission and authority are hereby given and granted to RIVIERA MAYA, upon the terms and subject to the conditions of this ordinance to construct, install, maintain and use one (1) Awning(s) projecting over the public right-of-way adjacent to its premises known as 4009 N. Elston Ave..

Said Awning(s) at N. Elston measure(s):
One (1) at twenty-five (25) feet in length, and two (2) feet in width for a total of fifty (50) square feet.

The location of said privilege shall be as shown on prints kept on file with the Department of Business Affairs and Consumer Protection and the Office of the City Clerk.

Said privilege shall be constructed in accordance with plans and specifications approved by the Zoning Department - Signs.

This grant of privilege in the public way shall be subject to the provisions of Section 10-28-015 and all other required provisions of the Municipal Code of Chicago.

The grantee shall pay to the City of Chicago as compensation for the privilege #1102503 herein granted the sum of fifty ($50.00) per annum in advance.

A 25% penalty will be added for payments received after due date.

The permit holder agrees to hold the City of Chicago harmless for any damage, relocation or replacement costs associated with damage, relocation or removal of private property caused by the City performing work in the public way.

Authority herein given and granted for a period of five (5) years from and after Date of Passage.

Alderman ~~Deborah Mell 33rd. Ward~~
John Arena 45th Ward

SIGN TYPE: Double Face LightBox
BUSINESS NAME: Riviera Maya
LOCATION: 4009 N. Elston Ave. Chicago IL 60618

AWNING

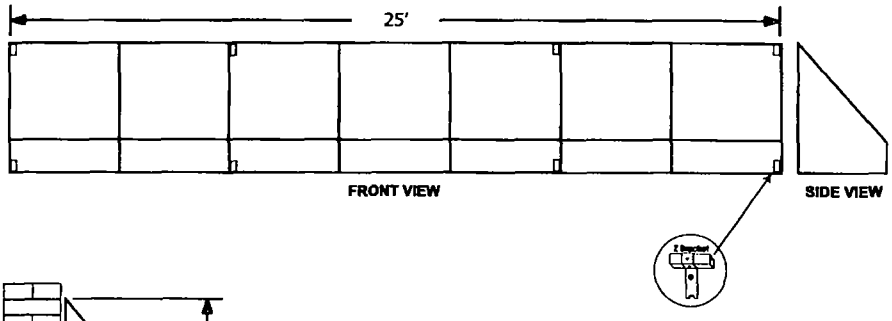

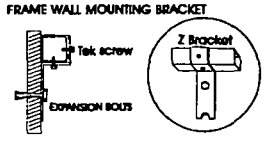

Awning frames can easily be mounted with these bracket
Made from 3/16 in hot rolled steel,
two holes spaced equally for lagging into mortar are-
Provided to secure bracket to wall. There is also a 3/16 in. Lag screw
Dore a tek screw for fastening the frame Will accommodate a 3/8 in Lag screw

1X1 SQUARE GALVANIZED TUBE

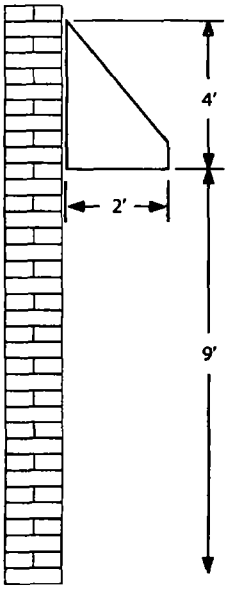

Department of Business Affairs and Consumer Protection
Small Business Center - Public Way Use Unit
City Hall - 121 N. LaSalle Street, Room 800 • Chicago, IL 60602
(312)-74-GOBIZ (312-744-6249) • (312) 744-1944 (TTY)
http://www.cityofchicago.org/bacp

07/30/2014

Alderman ~~**Deborah Mell**~~ John Arena
Ward # ~~33~~ 45
City of Chicago
City Hall, Room ~~208~~ 300
121 North LaSalle Street
Chicago, Illinois 60602

Re: An ordinance to use and maintain a portion of the public right-of-way for **one (1) awning(s)** for **RIVIERA MAYA**, adjacent to the premises known as **4009 N. Elston Ave.**.

Dear Alderman ~~**Deborah Mell:**~~ John Arena

The applicant referenced above has requested the use of the public right-of-way for a **awning(s)**. An ordinance has been prepared by the Department of Business Affairs and Consumer Protection – Small Business Center - Public Way Use Unit for presentation to the City Council. Because this request was made for properties located in your ward, as approved by you as per the attached, I respectfully request that you introduce the attached ordinance at the next City Council meeting.

If you have any questions regarding this ordinance, please contact Anthony Bertuca at (312) 744-5506.

Department of Business Affairs and Consumer Protection

City of Chicago

O2014-7532

Office of the City Clerk

Document Tracking Sheet

Meeting Date:	9/10/2014
Sponsor(s):	Cappleman (46)
Type:	Ordinance
Title:	Awning(s) for Bobby Love's
Committee(s) Assignment:	Committee on Transportation and Public Way

ORDINANCE
BOBBY LOVE'S
Acct. No. 47530 - 1
Permit No. 1114688

Be It Ordained by the City Council of the City of Chicago:

SECTION 1. Permission and authority are hereby given and granted to BOBBY LOVE'S, upon the terms and subject to the conditions of this ordinance to maintain and use, as now constructed, one (1) Awning(s) projecting over the public right-of-way adjacent to its premises known as 3729 N. Halsted St..

Said Awning(s) at N. Halsted measure(s):
One (1) at fourteen point five eight (14.58) feet in length, and four (4) feet in width for a total of fifty-eight point three two (58.32) square feet.

The location of said privilege shall be as shown on prints kept on file with the Department of Business Affairs and Consumer Protection and the Office of the City Clerk.

Said privilege shall be constructed in accordance with plans and specifications approved by the Zoning Department - Signs.

This grant of privilege in the public way shall be subject to the provisions of Section 10-28-015 and all other required provisions of the Municipal Code of Chicago.

The grantee shall pay to the City of Chicago as compensation for the privilege #1114688 herein granted the sum of fifty ($50.00) per annum in advance.

A 25% penalty will be added for payments received after due date.

The permit holder agrees to hold the City of Chicago harmless for any damage, relocation or replacement costs associated with damage, relocation or removal of private property caused by the City performing work in the public way.

Authority herein given and granted for a period of five (5) years from and after 07/26/2014.

Alderman _____
James Cappleman 46th Ward

(Page 2 of 3)

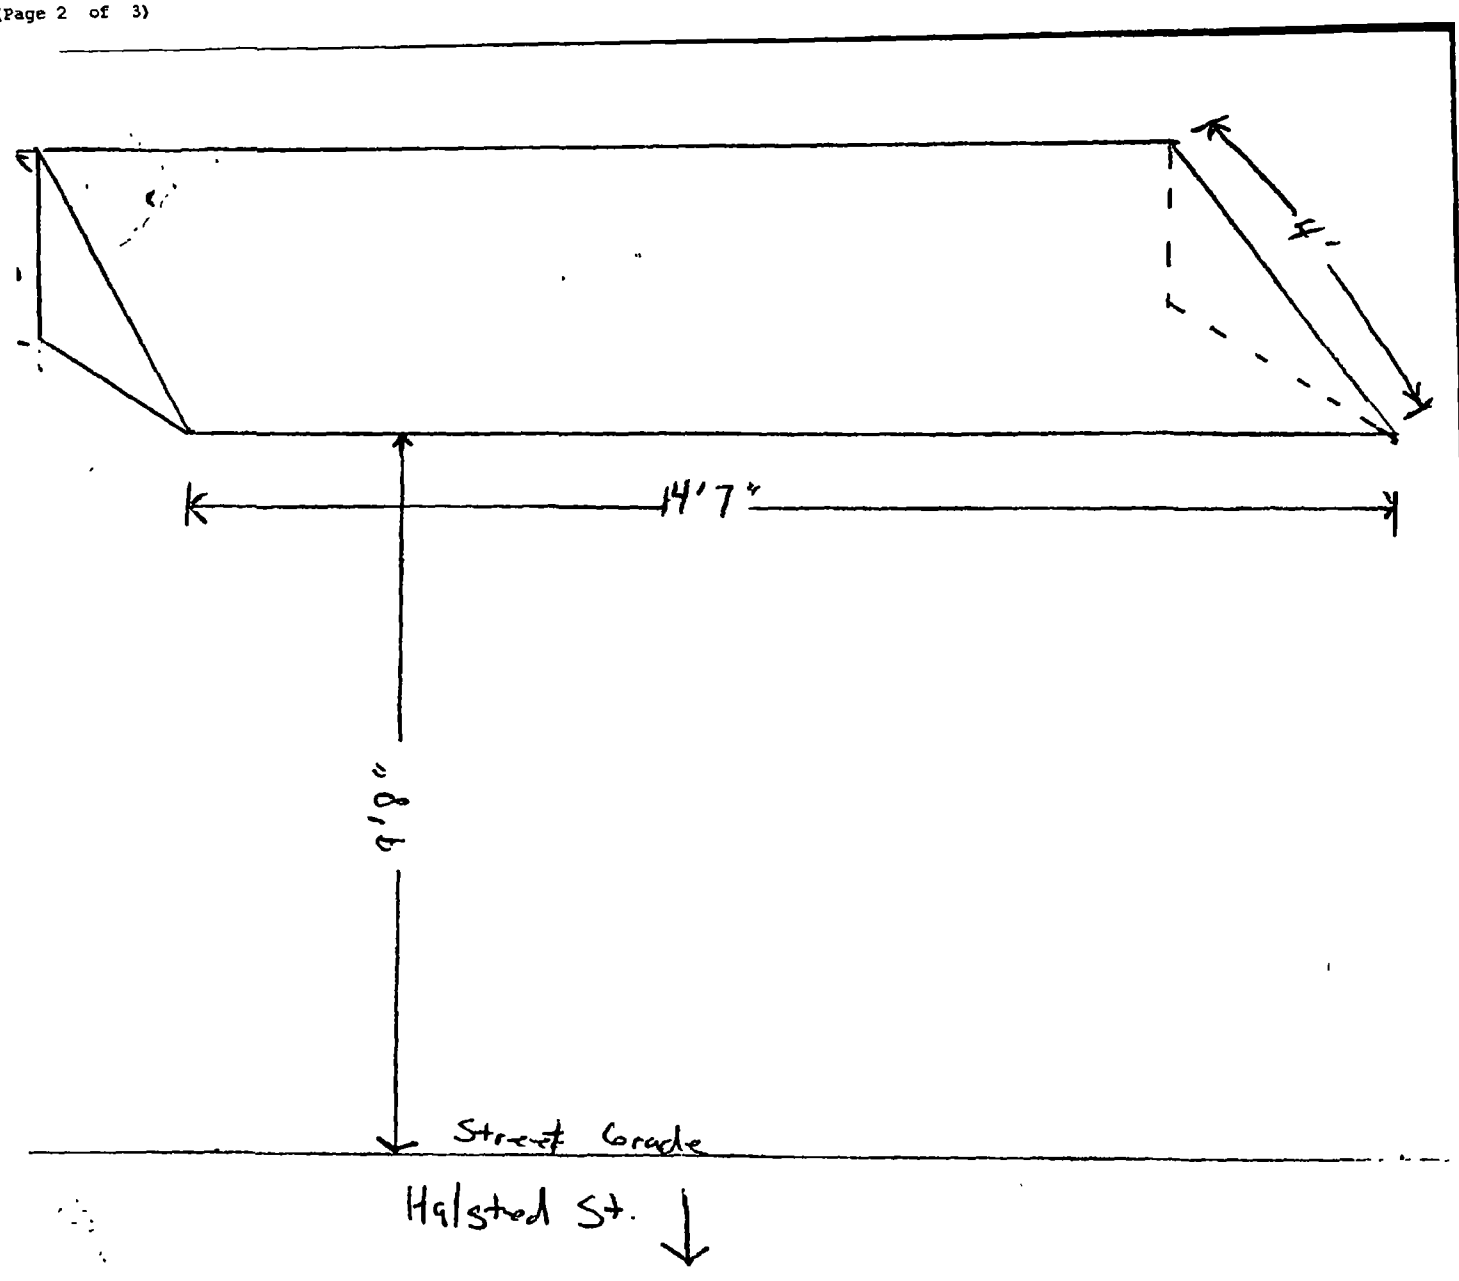

Department of Business Affairs and Consumer Protection
Small Business Center - Public Way Use Unit
City Hall - 121 N. LaSalle Street, Room 800 • Chicago, IL 60602
(312)-74-GOBIZ (312-744-6249) • (312) 744-1944 (TTY)
http://www.cityofchicago.org/bacp

09/10/2014

Alderman **James Cappleman**
Ward # **46**
City of Chicago
City Hall, Room **300**
121 North LaSalle Street
Chicago, Illinois 60602

Re: An ordinance to use and maintain a portion of the public right-of-way for **one (1) awning(s)** for **BOBBY LOVE'S**, adjacent to the premises known as **3729 N. Halsted St.**.

Dear Alderman **James Cappleman**:

The applicant referenced above has requested the use of the public right-of-way for a **awning(s)**. An ordinance has been prepared by the Department of Business Affairs and Consumer Protection – Small Business Center - Public Way Use Unit for presentation to the City Council. Because this request was made for properties located in your ward, as approved by you as per the attached, I respectfully request that you introduce the attached ordinance at the next City Council meeting.

If you have any questions regarding this ordinance, please contact Anthony Bertuca at (312) 744-5506.

Department of Business Affairs and Consumer Protection

City of Chicago

O2014-7534

Office of the City Clerk

Document Tracking Sheet

Meeting Date:	9/10/2014
Sponsor(s):	Cappleman (46)
Type:	Ordinance
Title:	Awning(s) for Jimmy John's Sandwich Shops
Committee(s) Assignment:	Committee on Transportation and Public Way

ORDINANCE
JIMMY JOHNS SANDWICH SHOPS
Acct. No. 243721 - 4
Permit No. 1114945

Be It Ordained by the City Council of the City of Chicago:

SECTION 1. Permission and authority are hereby given and granted to JIMMY JOHNS SANDWICH SHOPS, upon the terms and subject to the conditions of this ordinance to maintain and use, as now constructed, one (1) Awning(s) projecting over the public right-of-way adjacent to its premises known as 5109 N. Clark St..

Said Awning(s) at N. Clark Street measure(s):
One (1) at twelve (12) feet in length, and two point three (2.3) feet in width for a total of twenty-seven point six (27.6) square feet.

The location of said privilege shall be as shown on prints kept on file with the Department of Business Affairs and Consumer Protection and the Office of the City Clerk.

Said privilege shall be constructed in accordance with plans and specifications approved by the Zoning Department - Signs.

This grant of privilege in the public way shall be subject to the provisions of Section 10-28-015 and all other required provisions of the Municipal Code of Chicago.

The grantee shall pay to the City of Chicago as compensation for the privilege #1114945 herein granted the sum of fifty ($50.00) per annum in advance.

A 25% penalty will be added for payments received after due date.

The permit holder agrees to hold the City of Chicago harmless for any damage, relocation or replacement costs associated with damage, relocation or removal of private property caused by the City performing work in the public way.

Authority herein given and granted for a period of five (5) years from and after 09/13/2014.

Alderman _____
James Cappleman 46th Ward

Subj: **(no subject)**
Date: 8/14/2014 5:02:36 P M Eastern Daylight Time
From: Jimmyjohnsub@aol.com
To: jimmyjohnsub@aol.com

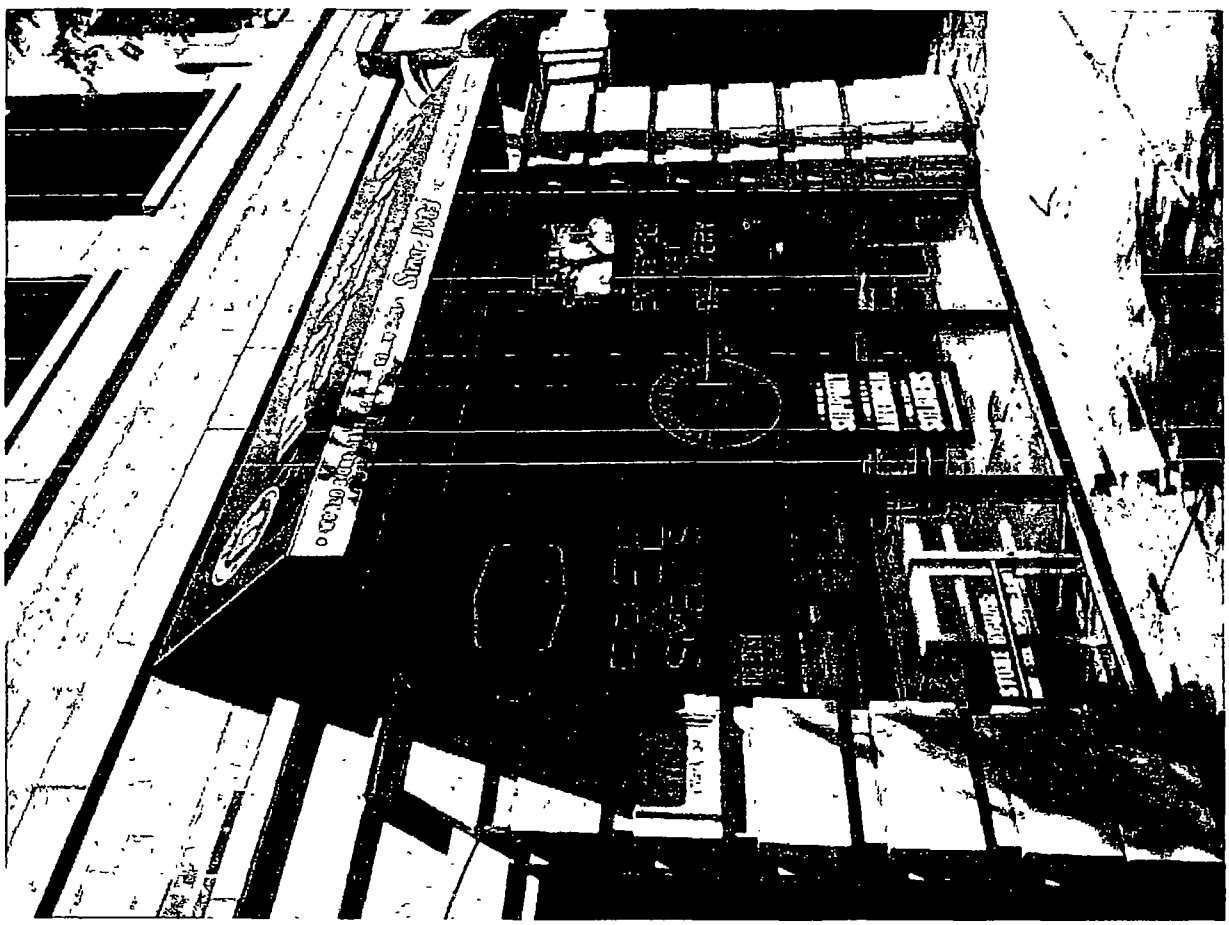

15 Feet from Curb Street - North and South

Sent from my iPhone

Department of Business Affairs and Consumer Protection
Small Business Center - Public Way Use Unit
City Hall - 121 N. LaSalle Street, Room 800 • Chicago, IL 60602
(312)-74-GOBIZ (312-744-6249) • (312) 744-1944 (TTY)
http://www.cityofchicago.org/bacp

09/10/2014

Alderman **James Cappleman**
Ward # **46**
City of Chicago
City Hall, Room **300**
121 North LaSalle Street
Chicago, Illinois 60602

Re: An ordinance to use and maintain a portion of the public right-of-way for **one (1) awning(s)** for **JIMMY JOHNS SANDWICH SHOPS**, adjacent to the premises known as **5109 N. Clark St.**.

Dear Alderman **James Cappleman**:

The applicant referenced above has requested the use of the public right-of-way for a **awning(s)**. An ordinance has been prepared by the Department of Business Affairs and Consumer Protection – Small Business Center - Public Way Use Unit for presentation to the City Council. Because this request was made for properties located in your ward, as approved by you as per the attached, I respectfully request that you introduce the attached ordinance at the next City Council meeting.

If you have any questions regarding this ordinance, please contact Anthony Bertuca at (312) 744-5506.

Department of Business Affairs and Consumer Protection

City of Chicago

O2014-7540

Office of the City Clerk

Document Tracking Sheet

Meeting Date:	9/10/2014
Sponsor(s):	Cappleman (46)
Type:	Ordinance
Title:	Awning(s) for Kit Kat Lounge and Restaurant
Committee(s) Assignment:	Committee on Transportation and Public Way

ORDINANCE
Kit Kat Lounge and Restaurant
Acct. No. 202984 - 1
Permit No. 1114224

Be It Ordained by the City Council of the City of Chicago:

SECTION 1. Permission and authority are hereby given and granted to Kit Kat Lounge and Restaurant, upon the terms and subject to the conditions of this ordinance to maintain and use, as now constructed, two (2) Awning(s) projecting over the public right-of-way adjacent to its premises known as 3700 N. Halsted St..

Said Awning(s) at N. Halsted & W. Waveland measure(s):
One (1) at thirty-two (32) feet in length, and two (2) feet in width for a total of sixty-four (64) square feet.

Said Awning(s) at W. Waveland measure(s):
One (1) at fourteen (14) feet in length, and two (2) feet in width for a total of twenty-eight (28) square feet.

The location of said privilege shall be as shown on prints kept on file with the Department of Business Affairs and Consumer Protection and the Office of the City Clerk.

Said privilege shall be constructed in accordance with plans and specifications approved by the Zoning Department - Signs.

This grant of privilege in the public way shall be subject to the provisions of Section 10-28-015 and all other required provisions of the Municipal Code of Chicago.

The grantee shall pay to the City of Chicago as compensation for the privilege #1114224 herein granted the sum of one hundred seven ($107.00) per annum in advance.

A 25% penalty will be added for payments received after due date.

The permit holder agrees to hold the City of Chicago harmless for any damage, relocation or replacement costs associated with damage, relocation or removal of private property caused by the City performing work in the public way.

Authority herein given and granted for a period of five (5) years from and after 06/28/2014.

Alderman _____
James Cappleman 46th Ward

3700 N. Halsted

Lenght 12 Width 2, Height 8.6

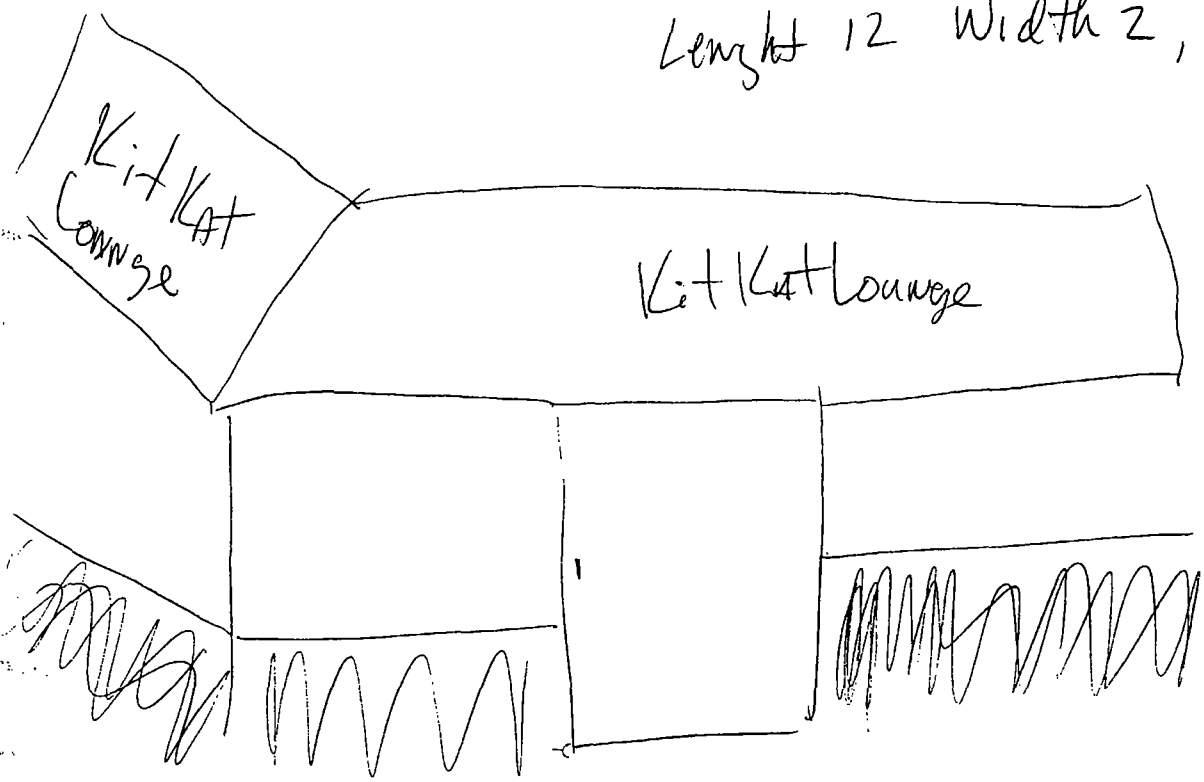

808 Waveland

12 length
2 Width
~~8.6 Height~~

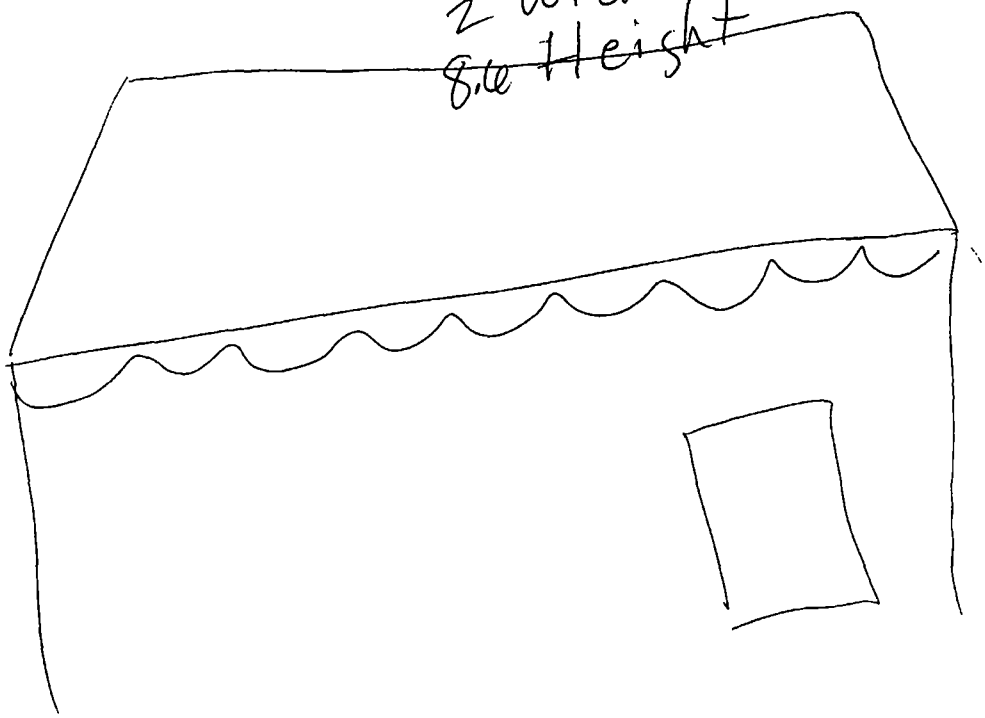

Department of Business Affairs and Consumer Protection
Small Business Center - Public Way Use Unit
City Hall - 121 N. LaSalle Street, Room 800 • Chicago, IL 60602
(312)-74-GOBIZ (312-744-6249) • (312) 744-1944 (TTY)
http://www.cityofchicago.org/bacp

09/10/2014

Alderman **James Cappleman**
Ward # **46**
City of Chicago
City Hall, Room **300**
121 North LaSalle Street
Chicago, Illinois 60602

Re: An ordinance to use and maintain a portion of the public right-of-way for **two (2) awning(s)** for **Kit Kat Lounge and Restaurant**, adjacent to the premises known as **3700 N. Halsted St.**.

Dear Alderman **James Cappleman**:

The applicant referenced above has requested the use of the public right-of-way for a **awning(s)**. An ordinance has been prepared by the Department of Business Affairs and Consumer Protection – Small Business Center - Public Way Use Unit for presentation to the City Council. Because this request was made for properties located in your ward, as approved by you as per the attached, I respectfully request that you introduce the attached ordinance at the next City Council meeting.

If you have any questions regarding this ordinance, please contact Anthony Bertuca at (312) 744-5506.

Department of Business Affairs and Consumer Protection

City of Chicago

O2014-7549

Office of the City Clerk

Document Tracking Sheet

Meeting Date:	9/10/2014
Sponsor(s):	Pawar (47)
Type:	Ordinance
Title:	Awning(s) for Essence of India
Committee(s) Assignment:	Committee on Transportation and Public Way

ORDINANCE
ESSENCE OF INDIA
Acct. No. 277999 - 1
Permit No. 1114388

Be It Ordained by the City Council of the City of Chicago:

SECTION 1. Permission and authority are hereby given and granted to ESSENCE OF INDIA, upon the terms and subject to the conditions of this ordinance to maintain and use, as now constructed, two (2) Awning(s) projecting over the public right-of-way adjacent to its premises known as 4601 N. Lincoln Ave..

Said Awning(s) at N. LINCOLN measure(s):
One (1) at eleven point five (11.5) feet in length, and three point one (3.1) feet in width for a total of thirty-five point six five (35.65) square feet.

Said Awning(s) at N. LINCOLN measure(s):
One (1) at sixteen point one (16.1) feet in length, and three point one (3.1) feet in width for a total of forty-nine point nine one (49.91) square feet.

The location of said privilege shall be as shown on prints kept on file with the Department of Business Affairs and Consumer Protection and the Office of the City Clerk.

Said privilege shall be constructed in accordance with plans and specifications approved by the Zoning Department - Signs.

This grant of privilege in the public way shall be subject to the provisions of Section 10-28-015 and all other required provisions of the Municipal Code of Chicago.

The grantee shall pay to the City of Chicago as compensation for the privilege #1114388 herein granted the sum of one hundred ($100.00) per annum in advance.

A 25% penalty will be added for payments received after due date.

The permit holder agrees to hold the City of Chicago harmless for any damage, relocation or replacement costs associated with damage, relocation or removal of private property caused by the City performing work in the public way.

Authority herein given and granted for a period of five (5) years from and after 05/24/2014.

Alderman _____

Ameya Pawar 47th Ward

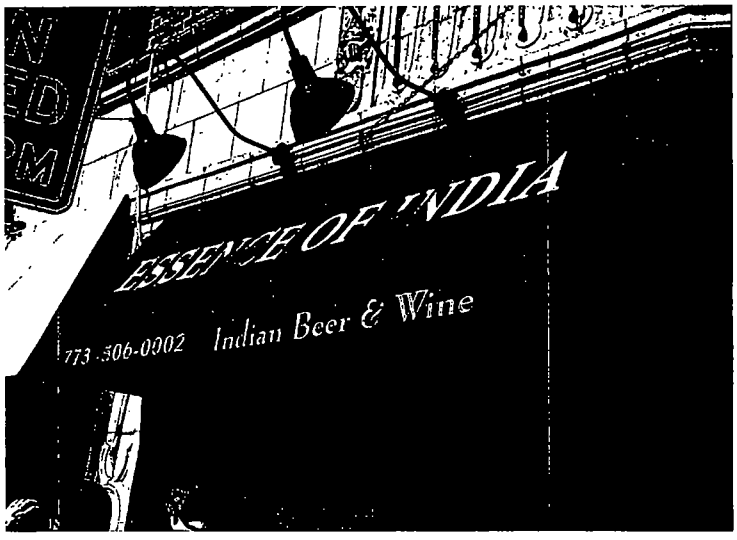
ESSENCE OF INDIA
773-506-0002 Indian Beer & Wine

Department of Business Affairs and Consumer Protection
Small Business Center - Public Way Use Unit
City Hall - 121 N. LaSalle Street, Room 800 • Chicago, IL 60602
(312)-74-GOBIZ (312-744-6249) • (312) 744-1944 (TTY)
http://www.cityofchicago.org/bacp

09/10/2014

Alderman **Ameya Pawar**
Ward # **47**
City of Chicago
City Hall, Room **300**
121 North LaSalle Street
Chicago, Illinois 60602

Re: An ordinance to use and maintain a portion of the public right-of-way for **two (2) awning(s)** for **ESSENCE OF INDIA**, adjacent to the premises known as **4601 N. Lincoln Ave.**.

Dear Alderman **Ameya Pawar**:

The applicant referenced above has requested the use of the public right-of-way for a **awning(s)**. An ordinance has been prepared by the Department of Business Affairs and Consumer Protection – Small Business Center - Public Way Use Unit for presentation to the City Council. Because this request was made for properties located in your ward, as approved by you as per the attached, I respectfully request that you introduce the attached ordinance at the next City Council meeting.

If you have any questions regarding this ordinance, please contact Anthony Bertuca at (312) 744-5506.

Department of Business Affairs and Consumer Protection

City of Chicago

O2014-7550

Office of the City Clerk

Document Tracking Sheet

Meeting Date:	9/10/2014
Sponsor(s):	Pawar (47)
Type:	Ordinance
Title:	Awning(s) for Fountain Head
Committee(s) Assignment:	Committee on Transportation and Public Way

ORDINANCE
FOUNTAIN HEAD
Acct. No. 347461 - 1
Permit No. 1109699

Be It Ordained by the City Council of the City of Chicago:

SECTION 1. Permission and authority are hereby given and granted to FOUNTAIN HEAD, upon the terms and subject to the conditions of this ordinance to maintain and use, as now constructed, four (4) Awning(s) projecting over the public right-of-way adjacent to its premises known as 1970 W. Montrose Ave..

Said Awning(s) at W. Montrose Avenue measure(s):
Two (2) at fourteen point seven seven (14.77) feet in length, and two (2) feet in width for a total of fifty-nine point zero eight (59.08) square feet.

Said Awning(s) at N. Damen Avenue measure(s):
Two (2) at seventeen point five eight (17.58) feet in length, and two (2) feet in width for a total of seventy point three two (70.32) square feet.

The location of said privilege shall be as shown on prints kept on file with the Department of Business Affairs and Consumer Protection and the Office of the City Clerk.

Said privilege shall be constructed in accordance with plans and specifications approved by the Zoning Department - Signs.

This grant of privilege in the public way shall be subject to the provisions of Section 10-28-015 and all other required provisions of the Municipal Code of Chicago.

The grantee shall pay to the City of Chicago as compensation for the privilege #1109699 herein granted the sum of one hundred seventy-five ($175.00) per annum in advance.

A 25% penalty will be added for payments received after due date.

The permit holder agrees to hold the City of Chicago harmless for any damage, relocation or replacement costs associated with damage, relocation or removal of private property caused by the City performing work in the public way.

Authority herein given and granted for a period of five (5) years from and after Date of Passage.

Alderman _____

Ameya Pawar 47th Ward

APPLICATION TO USE THE PUBLIC RIGHT OF WAY

EXAMPLE OF CANOPY/AWNING DRAWING

#3

CANOPY DRAWINGS

PROPERTY LOCATION: 1968-70 W. Monroe - Damen Side

ORGANIZATION'S NAME: Fountainhead

Damen Side

((Southawning))

ADDRESS 1970 W. Monroe

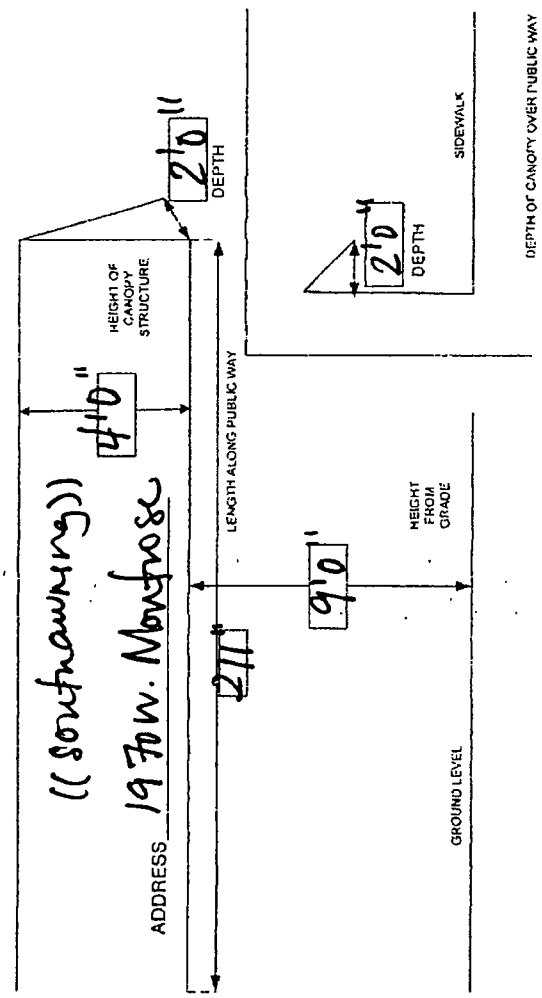

Department of Business Affairs and Consumer Protection
Small Business Center - Public Way Use Unit
City Hall - 121 N LaSalle Street, Room 800 • Chicago, IL 60602
(312)-74-GOBIZ (312-744-6249) • (312) 744-1944 (TTY)
http://www.cityofchicago.org/bacp

09/10/2014

Alderman **Ameya Pawar**
Ward # **47**
City of Chicago
City Hall, Room **300**
121 North LaSalle Street
Chicago, Illinois 60602

Re: An ordinance to use and maintain a portion of the public right-of-way for **four (4) awning(s)** for **FOUNTAIN HEAD**, adjacent to the premises known as **1970 W. Montrose Ave.**.

Dear Alderman **Ameya Pawar**:

The applicant referenced above has requested the use of the public right-of-way for a **awning(s)**. An ordinance has been prepared by the Department of Business Affairs and Consumer Protection – Small Business Center - Public Way Use Unit for presentation to the City Council. Because this request was made for properties located in your ward, as approved by you as per the attached, I respectfully request that you introduce the attached ordinance at the next City Council meeting.

If you have any questions regarding this ordinance, please contact Anthony Bertuca at (312) 744-5506.

Department of Business Affairs and Consumer Protection

City of Chicago

O2014-7553

Office of the City Clerk

Document Tracking Sheet

Meeting Date:	9/10/2014
Sponsor(s):	Pawar (47)
Type:	Ordinance
Title:	Awning(s) for JPMorgan Chase Bank, NA (Lincoln and Byron)
Committee(s) Assignment:	Committee on Transportation and Public Way

ORDINANCE
JPMORGAN CHASE BANK, NA (LINCOLN & BYRON)
Acct. No. 88170 - 73
Permit No. 1114632

Be It Ordained by the City Council of the City of Chicago:

SECTION 1. Permission and authority are hereby given and granted to JPMORGAN CHASE BANK, NA (LINCOLN & BYRON), upon the terms and subject to the conditions of this ordinance to maintain and use, as now constructed, one (1) Awning(s) projecting over the public right-of-way adjacent to its premises known as 3868 N. Lincoln Ave..

Said Awning(s) at N. Lincoln measure(s):
One (1) at eleven (11) feet in length, and three (3) feet in width for a total of thirty-three (33) square feet.

The location of said privilege shall be as shown on prints kept on file with the Department of Business Affairs and Consumer Protection and the Office of the City Clerk.

Said privilege shall be constructed in accordance with plans and specifications approved by the Zoning Department - Signs.

This grant of privilege in the public way shall be subject to the provisions of Section 10-28-015 and all other required provisions of the Municipal Code of Chicago.

The grantee shall pay to the City of Chicago as compensation for the privilege #1114632 herein granted the sum of fifty ($50.00) per annum in advance.

A 25% penalty will be added for payments received after due date.

The permit holder agrees to hold the City of Chicago harmless for any damage, relocation or replacement costs associated with damage, relocation or removal of private property caused by the City performing work in the public way.

Authority herein given and granted for a period of five (5) years from and after 04/22/2014.

Alderman _____

Ameya Pawar 47th Ward

(Page 2 of 3)

3146 N. Lincoln Ave

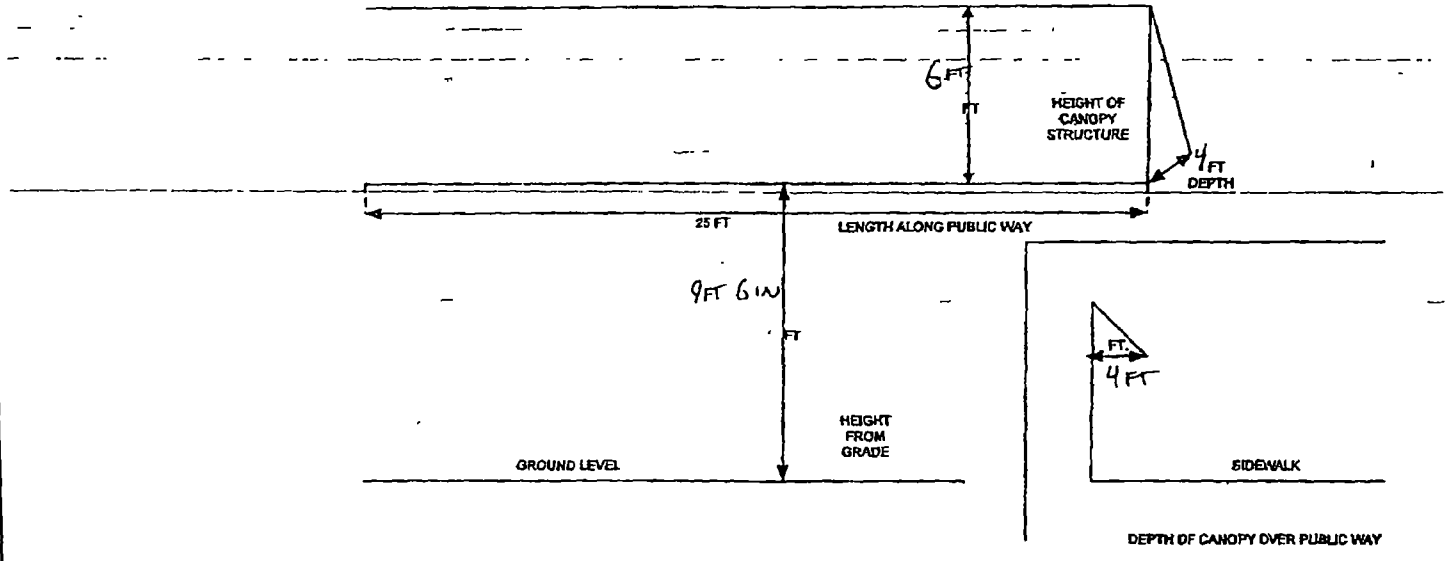

Department of Business Affairs and Consumer Protection
Small Business Center - Public Way Use Unit
City Hall - 121 N. LaSalle Street, Room 800 • Chicago, IL 60602
(312)-74-GOBIZ (312-744-6249) • (312) 744-1944 (TTY)
http //www cityofchicago.org/bacp

09/10/2014

Alderman **Ameya Pawar**
Ward # **47**
City of Chicago
City Hall, Room **300**
121 North LaSalle Street
Chicago, Illinois 60602

Re: An ordinance to use and maintain a portion of the public right-of-way for **one (1) awning(s)** for **JPMORGAN CHASE BANK, NA (LINCOLN & BYRON)**, adjacent to the premises known as **3868 N. Lincoln Ave.**.

Dear Alderman **Ameya Pawar**:

The applicant referenced above has requested the use of the public right-of-way for a **awning(s)**. An ordinance has been prepared by the Department of Business Affairs and Consumer Protection – Small Business Center - Public Way Use Unit for presentation to the City Council. Because this request was made for properties located in your ward, as approved by you as per the attached, I respectfully request that you introduce the attached ordinance at the next City Council meeting.

If you have any questions regarding this ordinance, please contact Anthony Bertuca at (312) 744-5506.

Department of Business Affairs and Consumer Protection

City of Chicago

O2014-7555

Office of the City Clerk

Document Tracking Sheet

Meeting Date:	9/10/2014
Sponsor(s):	Pawar (47)
Type:	Ordinance
Title:	Awning(s) for La Sierra Corp.
Committee(s) Assignment:	Committee on Transportation and Public Way

ORDINANCE
LA SIERRA CORPORATION
Acct. No. 10146 - 1
Permit No. 1114236

Be It Ordained by the City Council of the City of Chicago:

SECTION 1. Permission and authority are hereby given and granted to LA SIERRA CORPORATION, upon the terms and subject to the conditions of this ordinance to maintain and use, as now constructed, three (3) Awning(s) projecting over the public right-of-way adjacent to its premises known as 1637 W. Montrose Ave..

Said Awning(s) at W. Montose measure(s):
One (1) at twelve point seven (12.7) feet in length, and two (2) feet in width for a total of twenty-five point four (25.4) square feet.
One (1) at twelve point two (12.2) feet in length, and two (2) feet in width for a total of twenty-four point four (24.4) square feet.
One (1) at eighteen point six (18.6) feet in length, and two (2) feet in width for a total of thirty-seven point two (37.2) square feet.

The location of said privilege shall be as shown on prints kept on file with the Department of Business Affairs and Consumer Protection and the Office of the City Clerk.

Said privilege shall be constructed in accordance with plans and specifications approved by the Zoning Department - Signs.

This grant of privilege in the public way shall be subject to the provisions of Section 10-28-015 and all other required provisions of the Municipal Code of Chicago.

The grantee shall pay to the City of Chicago as compensation for the privilege #1114236 herein granted the sum of one hundred fifty ($150.00) per annum in advance.

A 25% penalty will be added for payments received after due date.

The permit holder agrees to hold the City of Chicago harmless for any damage, relocation or replacement costs associated with damage, relocation or removal of private property caused by the City performing work in the public way.

Authority herein given and granted for a period of five (5) years from and after 06/28/2014.

Alderman _____

Ameya Pawar 47th Ward

APPLICATION TO USE THE PUBLIC RIGHT OF WAY

EXAMPLE OF CANOPY/AWNING DRAWING

CANOPY DRAWINGS #1

PROPERTY LOCATION: 1637 W. MontroseAV

ORGANIZATION'S NAME: La Sierra Corp.

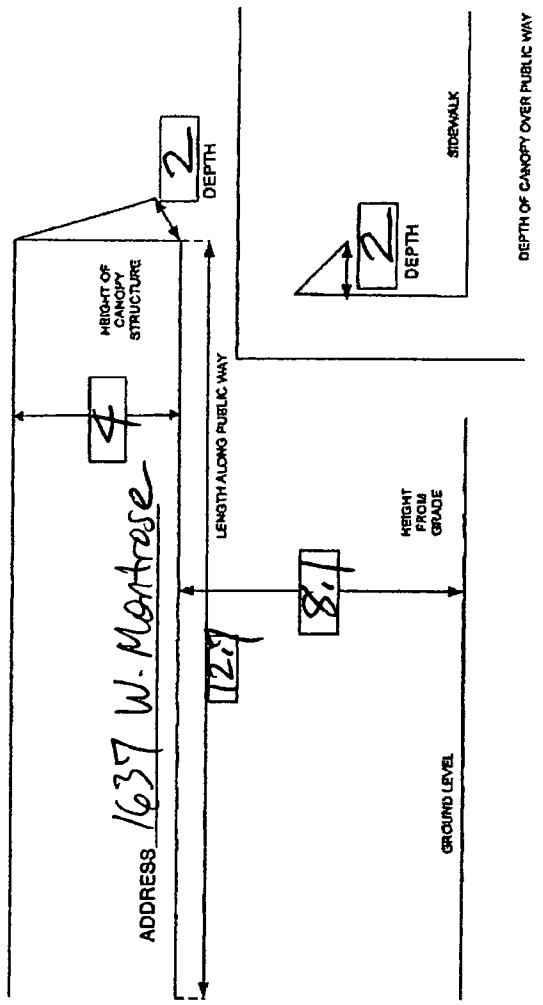

APPLICATION TO USE THE PUBLIC RIGHT OF WAY

EXAMPLE OF CANOPY/AWNING DRAWING

CANOPY DRAWINGS #2

PROPERTY LOCATION: 1637 W. Montrose

ORGANIZATION'S NAME: La Sierra Corp

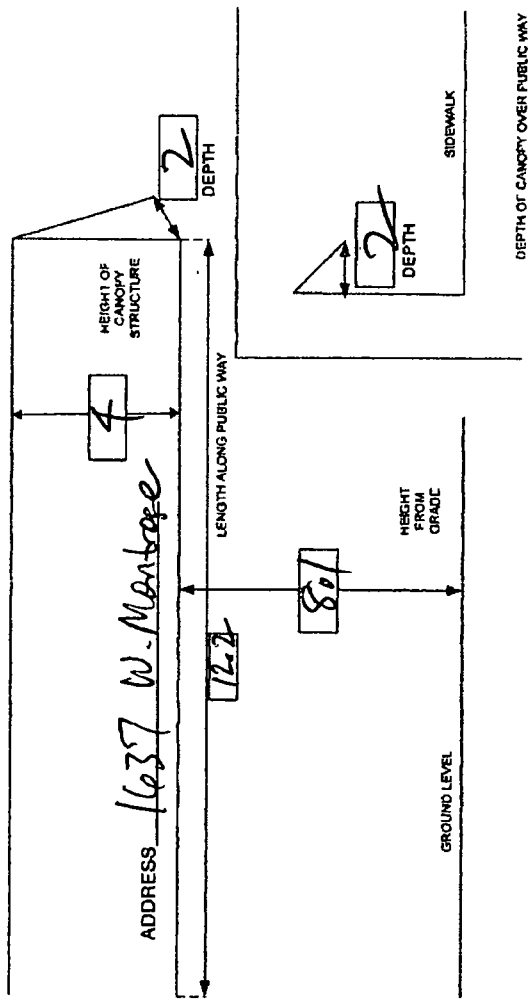

APPLICATION TO USE THE PUBLIC RIGHT OF WAY

EXAMPLE OF CANOPY/AWNING DRAWING

CANOPY DRAWINGS #3

PROPERTY LOCATION: 1637 W. Monroe

ORGANIZATION'S NAME: La Sierra Corp

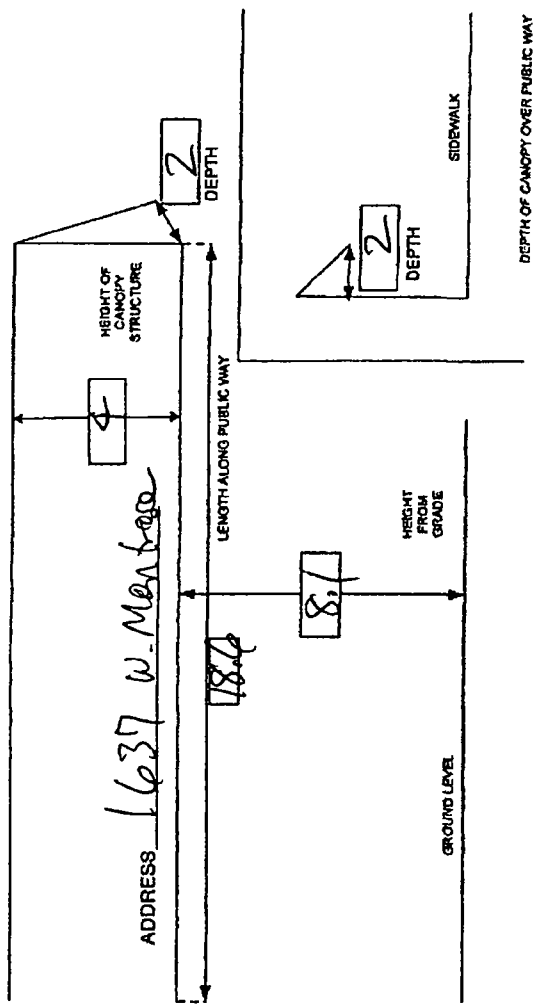

Department of Business Affairs and Consumer Protection
Small Business Center - Public Way Use Unit
City Hall - 121 N. LaSalle Street, Room 800 • Chicago, IL 60602
(312)-74-GOBIZ (312-744-6249) • (312) 744-1944 (TTY)
http://www.cityofchicago.org/bacp

09/10/2014

Alderman **Ameya Pawar**
Ward # **47**
City of Chicago
City Hall, Room **300**
121 North LaSalle Street
Chicago, Illinois 60602

Re: An ordinance to use and maintain a portion of the public right-of-way for **three (3) awning(s)** for **LA SIERRA CORPORATION**, adjacent to the premises known as **1637 W. Montrose Ave.**.

Dear Alderman **Ameya Pawar**:

The applicant referenced above has requested the use of the public right-of-way for a **awning(s)**. An ordinance has been prepared by the Department of Business Affairs and Consumer Protection – Small Business Center - Public Way Use Unit for presentation to the City Council. Because this request was made for properties located in your ward, as approved by you as per the attached, I respectfully request that you introduce the attached ordinance at the next City Council meeting.

If you have any questions regarding this ordinance, please contact Anthony Bertuca at (312) 744-5506.

Department of Business Affairs and Consumer Protection

City of Chicago

O2014-7557

Office of the City Clerk

Document Tracking Sheet

Meeting Date:	9/10/2014
Sponsor(s):	Pawar (47)
Type:	Ordinance
Title:	Awning(s) for Sola Restaurant
Committee(s) Assignment:	Committee on Transportation and Public Way

ORDINANCE
SOLA RESTAURANT
Acct. No. 298175 - 1
Permit No. 1114673

Be It Ordained by the City Council of the City of Chicago:

SECTION 1. Permission and authority are hereby given and granted to SOLA RESTAURANT, upon the terms and subject to the conditions of this ordinance to maintain and use, as now constructed, one (1) Awning(s) projecting over the public right-of-way adjacent to its premises known as 3868 N. Lincoln Ave..

Said Awning(s) at N. Lincoln Avenue measure(s):
One (1) at eleven point nine (11.9) feet in length, and three point six (3.6) feet in width for a total of forty-two point eight four (42.84) square feet.

The location of said privilege shall be as shown on prints kept on file with the Department of Business Affairs and Consumer Protection and the Office of the City Clerk.

Said privilege shall be constructed in accordance with plans and specifications approved by the Zoning Department - Signs.

This grant of privilege in the public way shall be subject to the provisions of Section 10-28-015 and all other required provisions of the Municipal Code of Chicago.

The grantee shall pay to the City of Chicago as compensation for the privilege #1114673 herein granted the sum of fifty ($50.00) per annum in advance.

A 25% penalty will be added for payments received after due date.

The permit holder agrees to hold the City of Chicago harmless for any damage, relocation or replacement costs associated with damage, relocation or removal of private property caused by the City performing work in the public way.

Authority herein given and granted for a period of five (5) years from and after 06/28/2014.

Alderman _____

Ameya Pawar 47th Ward

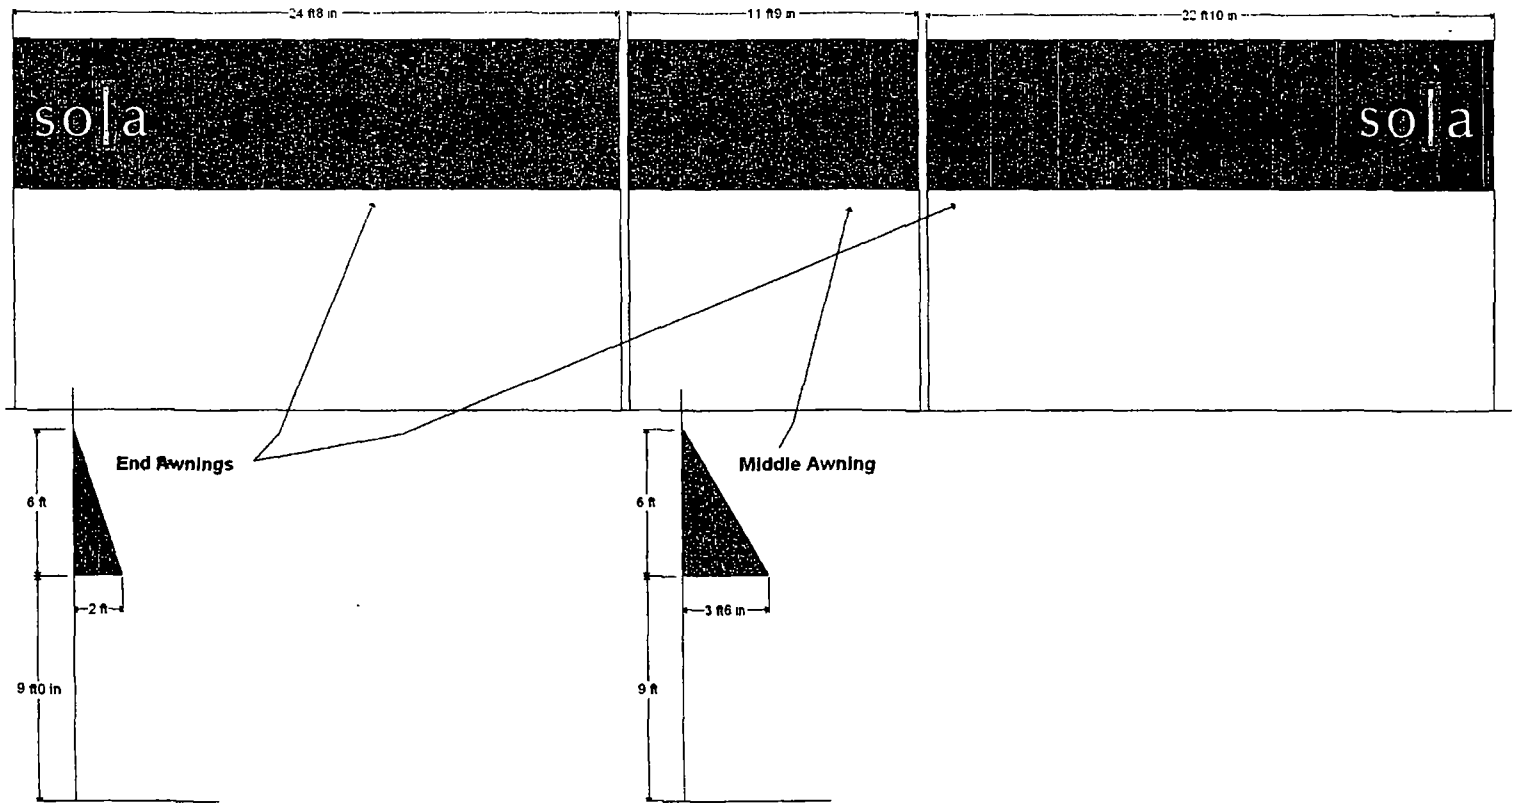
24 ft8 in
11 ft9 in
22 ft10 in
sola
sola
End Awnings
Middle Awning
6 ft
2 ft
9 ft0 in
6 ft
3 ft6 in
9 ft

Department of Business Affairs and Consumer Protection
Small Business Center - Public Way Use Unit
City Hall - 121 N. LaSalle Street, Room 800 • Chicago, IL 60602
(312)-74-GOBIZ (312-744-6249) • (312) 744-1944 (TTY)
http://www.cityofchicago.org/bacp

09/10/2014

Alderman **Ameya Pawar**
Ward # **47**
City of Chicago
City Hall, Room **300**
121 North LaSalle Street
Chicago, Illinois 60602

Re: An ordinance to use and maintain a portion of the public right-of-way for **one (1) awning(s)** for **SOLA RESTAURANT**, adjacent to the premises known as **3868 N. Lincoln Ave.**.

Dear Alderman **Ameya Pawar**:

The applicant referenced above has requested the use of the public right-of-way for a **awning(s)**. An ordinance has been prepared by the Department of Business Affairs and Consumer Protection – Small Business Center - Public Way Use Unit for presentation to the City Council. Because this request was made for properties located in your ward, as approved by you as per the attached, I respectfully request that you introduce the attached ordinance at the next City Council meeting.

If you have any questions regarding this ordinance, please contact Anthony Bertuca at (312) 744-5506.

Department of Business Affairs and Consumer Protection

City of Chicago

O2014-7560

Office of the City Clerk

Document Tracking Sheet

Meeting Date:	9/10/2014
Sponsor(s):	Pawar (47)
Type:	Ordinance
Title:	Awning(s) for Thai Room Restaurant, Inc.
Committee(s) Assignment:	Committee on Transportation and Public Way

ORDINANCE
THAI ROOM RESTAURANT INC.
Acct. No. 4449 - 1
Permit No. 1113470

Be It Ordained by the City Council of the City of Chicago:

SECTION 1. Permission and authority are hereby given and granted to THAI ROOM RESTAURANT INC., upon the terms and subject to the conditions of this ordinance to maintain and use, as now constructed, two (2) Awning(s) projecting over the public right-of-way adjacent to its premises known as 4022 N. Western Ave..

Said Awning(s) at N. WESTERN & W. CUYLER measure(s):
One (1) at twenty-nine point two (29.2) feet in length, and four (4) feet in width for a total of one hundred sixteen point eight (116.8) square feet.

Said Awning(s) at N. WESTERN measure(s):
One (1) at four point six (4.6) feet in length, and three point eight (3.8) feet in width for a total of seventeen point four eight (17.48) square feet.

The location of said privilege shall be as shown on prints kept on file with the Department of Business Affairs and Consumer Protection and the Office of the City Clerk.

Said privilege shall be constructed in accordance with plans and specifications approved by the Zoning Department - Signs.

This grant of privilege in the public way shall be subject to the provisions of Section 10-28-015 and all other required provisions of the Municipal Code of Chicago.

The grantee shall pay to the City of Chicago as compensation for the privilege #1113470 herein granted the sum of one hundred four dollars and twenty cents ($104.20) per annum in advance.

A 25% penalty will be added for payments received after due date.

The permit holder agrees to hold the City of Chicago harmless for any damage, relocation or replacement costs associated with damage, relocation or removal of private property caused by the City performing work in the public way.

Authority herein given and granted for a period of five (5) years from and after 05/24/2014.

Alderman _____

Ameya Pawar 47th Ward

canopy along western Ave.

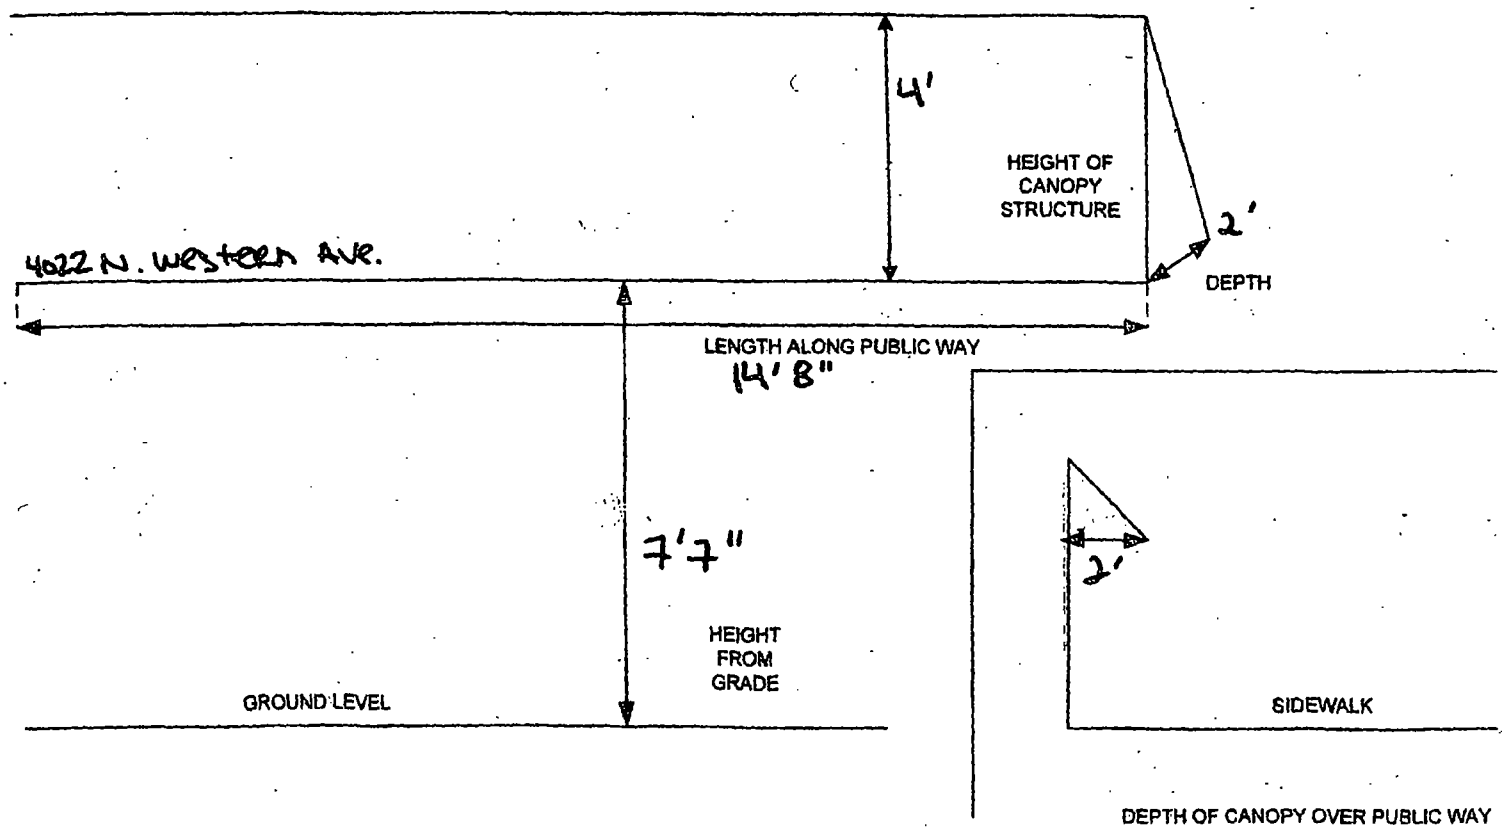

Department of Business Affairs and Consumer Protection
Small Business Center - Public Way Use Unit
City Hall - 121 N LaSalle Street, Room 800 • Chicago, IL 60602
(312)-74-GOBIZ (312-744-6249) • (312) 744-1944 (TTY)
http://www.cityofchicago.org/bacp

09/10/2014

Alderman **Ameya Pawar**
Ward # **47**
City of Chicago
City Hall, Room **300**
121 North LaSalle Street
Chicago, Illinois 60602

Re: An ordinance to use and maintain a portion of the public right-of-way for **two (2) awning(s)** for **THAI ROOM RESTAURANT INC.**, adjacent to the premises known as **4022 N. Western Ave.**.

Dear Alderman **Ameya Pawar**:

The applicant referenced above has requested the use of the public right-of-way for a **awning(s)**. An ordinance has been prepared by the Department of Business Affairs and Consumer Protection – Small Business Center - Public Way Use Unit for presentation to the City Council. Because this request was made for properties located in your ward, as approved by you as per the attached, I respectfully request that you introduce the attached ordinance at the next City Council meeting.

If you have any questions regarding this ordinance, please contact Anthony Bertuca at (312) 744-5506.

Department of Business Affairs and Consumer Protection

City of Chicago

O2014-7562

Office of the City Clerk

Document Tracking Sheet

Meeting Date:	9/10/2014
Sponsor(s):	Pawar (47)
Type:	Ordinance
Title:	Awning(s) for Xippo
Committee(s) Assignment:	Committee on Transportation and Public Way

ORDINANCE
XIPPO
Acct. No. 86582 - 2
Permit No. 1114435

Be It Ordained by the City Council of the City of Chicago:

SECTION 1. Permission and authority are hereby given and granted to XIPPO, upon the terms and subject to the conditions of this ordinance to maintain and use, as now constructed, one (1) Awning(s) projecting over the public right-of-way adjacent to its premises known as 3759 N. Damen Ave..

Said Awning(s) at N. Damen Avenue measure(s):
One (1) at twenty-five (25) feet in length, and two (2) feet in width for a total of fifty (50) square feet.

The location of said privilege shall be as shown on prints kept on file with the Department of Business Affairs and Consumer Protection and the Office of the City Clerk.

Said privilege shall be constructed in accordance with plans and specifications approved by the Zoning Department - Signs.

This grant of privilege in the public way shall be subject to the provisions of Section 10-28-015 and all other required provisions of the Municipal Code of Chicago.

The grantee shall pay to the City of Chicago as compensation for the privilege #1114435 herein granted the sum of fifty ($50.00) per annum in advance.

A 25% penalty will be added for payments received after due date.

The permit holder agrees to hold the City of Chicago harmless for any damage, relocation or replacement costs associated with damage, relocation or removal of private property caused by the City performing work in the public way.

Authority herein given and granted for a period of five (5) years from and after 07/26/2014.

Alderman _____

Ameya Pawar 47th Ward

Property Location 3759 N. DAMEN CHICAGO IL. 60618

Organization's Name DBA Revolver SAM + JOE'S LIQUORS INC.

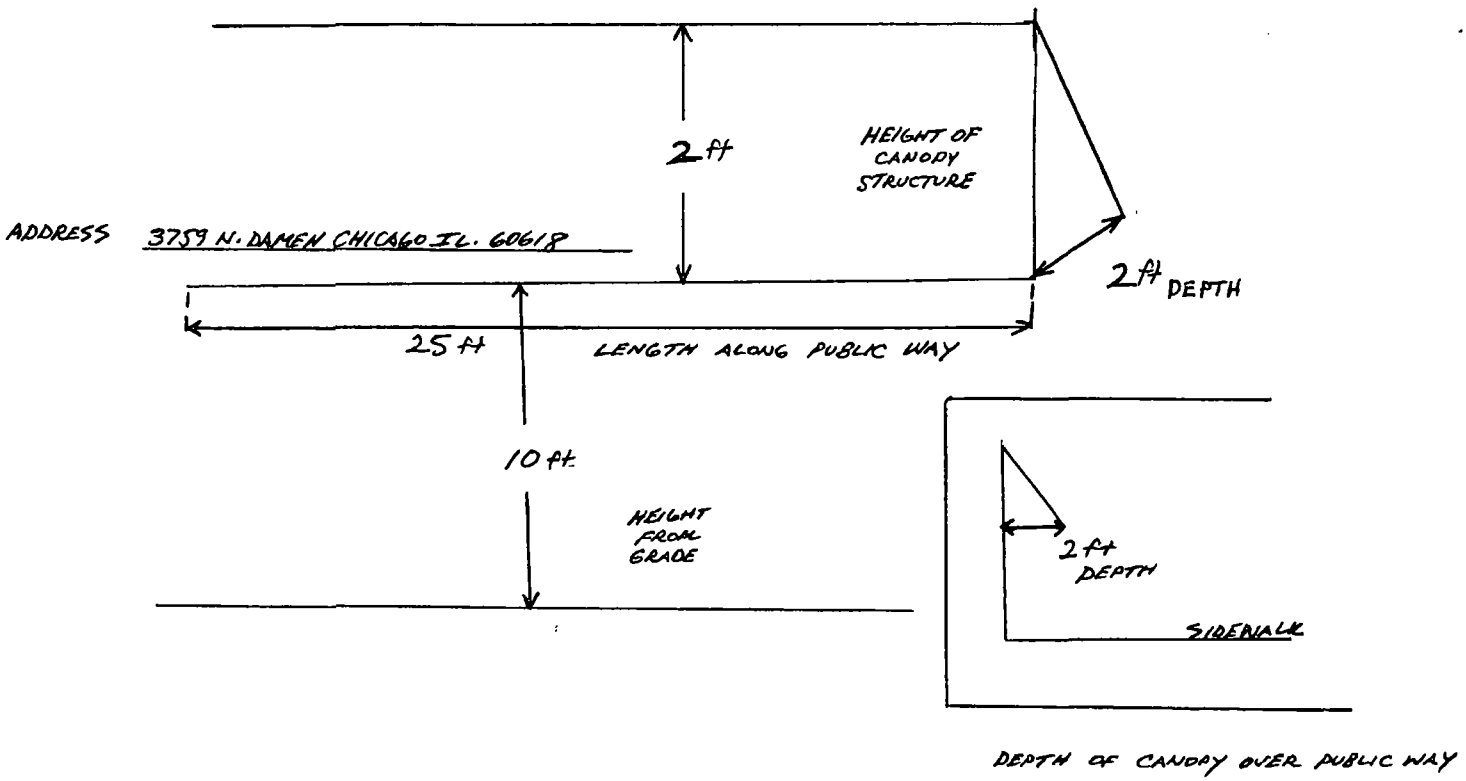

DEPTH OF CANOPY OVER PUBLIC WAY

Department of Business Affairs and Consumer Protection
Small Business Center - Public Way Use Unit
City Hall - 121 N. LaSalle Street, Room 800 • Chicago, IL 60602
(312)-74-GOBIZ (312-744-6249) • (312) 744-1944 (TTY)
http://www.cityofchicago.org/bacp

09/10/2014

Alderman **Ameya Pawar**
Ward # **47**
City of Chicago
City Hall, Room **300**
121 North LaSalle Street
Chicago, Illinois 60602

Re: An ordinance to use and maintain a portion of the public right-of-way for **one (1) awning(s)** for **XIPPO**, adjacent to the premises known as **3759 N. Damen Ave.**.

Dear Alderman **Ameya Pawar**:

The applicant referenced above has requested the use of the public right-of-way for a **awning(s)**. An ordinance has been prepared by the Department of Business Affairs and Consumer Protection – Small Business Center - Public Way Use Unit for presentation to the City Council. Because this request was made for properties located in your ward, as approved by you as per the attached, I respectfully request that you introduce the attached ordinance at the next City Council meeting.

If you have any questions regarding this ordinance, please contact Anthony Bertuca at (312) 744-5506.

Department of Business Affairs and Consumer Protection

City of Chicago

O2014-7563

Office of the City Clerk

Document Tracking Sheet

Meeting Date:	9/10/2014
Sponsor(s):	Pawar (47)
Type:	Ordinance
Title:	Awning(s) for Young's Restaurant
Committee(s) Assignment:	Committee on Transportation and Public Way

ORDINANCE
YOUNG'S RESTAURANT
Acct. No. 258429 - 1
Permit No. 1114970

Be It Ordained by the City Council of the City of Chicago:

SECTION 1. Permission and authority are hereby given and granted to YOUNG'S RESTAURANT, upon the terms and subject to the conditions of this ordinance to maintain and use, as now constructed, one (1) Awning(s) projecting over the public right-of-way adjacent to its premises known as 3949 N. Ashland Ave..

Said Awning(s) at NORTH ASHLAND measure(s):
One (1) at twenty point six (20.6) feet in length, and two point four (2.4) feet in width for a total of forty-nine point four four (49.44) square feet.

The location of said privilege shall be as shown on prints kept on file with the Department of Business Affairs and Consumer Protection and the Office of the City Clerk.

Said privilege shall be constructed in accordance with plans and specifications approved by the Zoning Department - Signs.

This grant of privilege in the public way shall be subject to the provisions of Section 10-28-015 and all other required provisions of the Municipal Code of Chicago.

The grantee shall pay to the City of Chicago as compensation for the privilege #1114970 herein granted the sum of fifty ($50.00) per annum in advance.

A 25% penalty will be added for payments received after due date.

The permit holder agrees to hold the City of Chicago harmless for any damage, relocation or replacement costs associated with damage, relocation or removal of private property caused by the City performing work in the public way.

Authority herein given and granted for a period of five (5) years from and after 09/13/2014.

Alderman _____

Ameya Pawar 47th Ward

APPLICATION TO USE THE PUBLIC RIGHT OF WAY

EXAMPLE OF CANOPY/AWNING DRAWING

CANOPY DRAWINGS

PROPERTY LOCATION 3949 N Ashland

ORGANIZATION'S NAME: Yoshi's restaurant

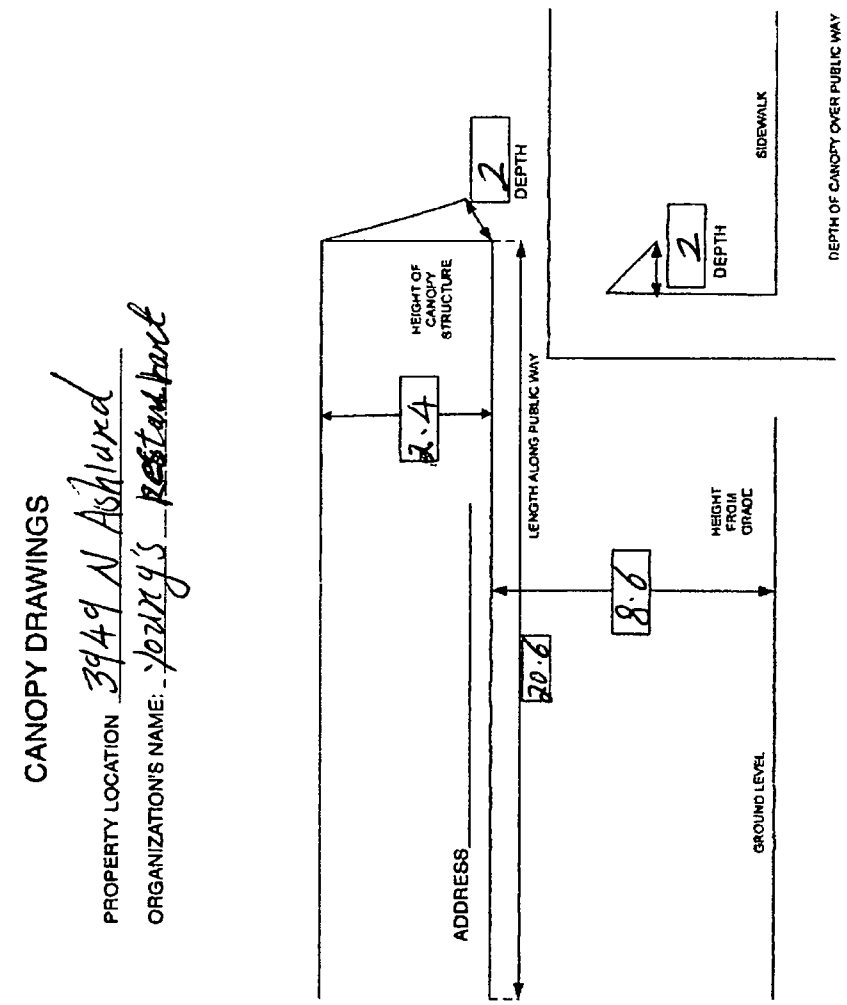

Department of Business Affairs and Consumer Protection
Small Business Center - Public Way Use Unit
City Hall - 121 N. LaSalle Street, Room 800 • Chicago, IL 60602
(312)-74-GOBIZ (312-744-6249) • (312) 744-1944 (TTY)
http://www.cityofchicago.org/bacp

09/10/2014

Alderman **Ameya Pawar**
Ward # **47**
City of Chicago
City Hall, Room **300**
121 North LaSalle Street
Chicago, Illinois 60602

Re: An ordinance to use and maintain a portion of the public right-of-way for **one (1) awning(s)** for **YOUNG'S RESTAURANT**, adjacent to the premises known as **3949 N. Ashland Ave.**.

Dear Alderman **Ameya Pawar**:

The applicant referenced above has requested the use of the public right-of-way for a **awning(s)**. An ordinance has been prepared by the Department of Business Affairs and Consumer Protection – Small Business Center - Public Way Use Unit for presentation to the City Council. Because this request was made for properties located in your ward, as approved by you as per the attached, I respectfully request that you introduce the attached ordinance at the next City Council meeting.

If you have any questions regarding this ordinance, please contact Anthony Bertuca at (312) 744-5506.

Department of Business Affairs and Consumer Protection

City of Chicago

O2014-7570

Office of the City Clerk

Document Tracking Sheet

Meeting Date:	9/10/2014
Sponsor(s):	Osterman (48)
Type:	Ordinance
Title:	Awning(s) for All American Nursing Home
Committee(s) Assignment:	Committee on Transportation and Public Way

ORDINANCE
ALL AMERICAN NURSING HOME
Acct. No. 3007 - 1
Permit No. 1114683

Be It Ordained by the City Council of the City of Chicago:

SECTION 1. Permission and authority are hereby given and granted to ALL AMERICAN NURSING HOME, upon the terms and subject to the conditions of this ordinance to maintain and use, as now constructed, three (3) Awning(s) projecting over the public right-of-way adjacent to its premises known as 5448 N. Broadway .

Said Awning(s) at N. BROADWAY measure(s):
Two (2) at twenty-five (25) feet in length, and five (5) feet in width for a total of two hundred fifty (250) square feet.

Said Awning(s) at N. BROADWAY measure(s):
One (1) at eight (8) feet in length, and seven point five (7.5) feet in width for a total of sixty (60) square feet.

The location of said privilege shall be as shown on prints kept on file with the Department of Business Affairs and Consumer Protection and the Office of the City Clerk.

Said privilege shall be constructed in accordance with plans and specifications approved by the Zoning Department - Signs.

This grant of privilege in the public way shall be subject to the provisions of Section 10-28-015 and all other required provisions of the Municipal Code of Chicago.

The grantee shall pay to the City of Chicago as compensation for the privilege #1114683 herein granted the sum of one hundred fifty ($150.00) per annum in advance.

A 25% penalty will be added for payments received after due date.

The permit holder agrees to hold the City of Chicago harmless for any damage, relocation or replacement costs associated with damage, relocation or removal of private property caused by the City performing work in the public way.

Authority herein given and granted for a period of five (5) years from and after 07/29/2014.

Alderman _____

Harry Osterman 48th Ward

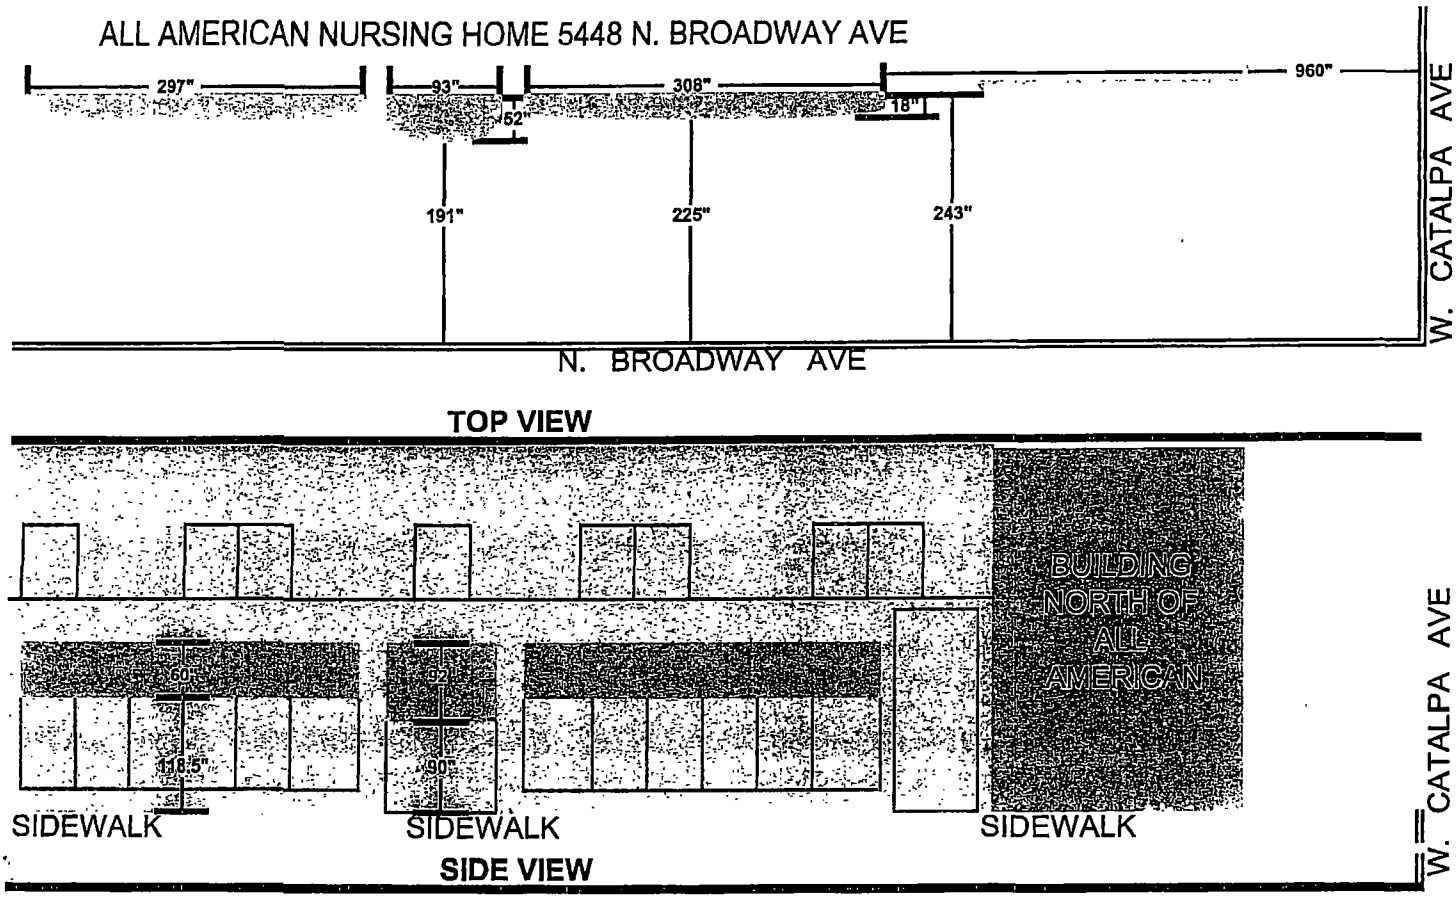
ALL AMERICAN NURSING HOME 5448 N. BROADWAY AVE
297"
93"
52"
308"
18"
960"
191"
225"
243"
W. CATALPA AVE
N. BROADWAY AVE
TOP VIEW
BUILDING NORTH OF ALL AMERICAN
60"
92"
116.5"
90"
SIDEWALK
SIDEWALK
SIDEWALK
W. CATALPA AVE
SIDE VIEW

Department of Business Affairs and Consumer Protection
Small Business Center - Public Way Use Unit
City Hall - 121 N LaSalle Street, Room 800 • Chicago, IL 60602
(312)-74-GOBIZ (312-744-6249) • (312) 744-1944 (TTY)
http://www.cityofchicago.org/bacp

09/10/2014

Alderman **Harry Osterman**
Ward # **48**
City of Chicago
City Hall, Room **300**
121 North LaSalle Street
Chicago, Illinois 60602

Re: An ordinance to use and maintain a portion of the public right-of-way for **three (3) awning(s)** for **ALL AMERICAN NURSING HOME**, adjacent to the premises known as **5448 N. Broadway** .

Dear Alderman **Harry Osterman**:

The applicant referenced above has requested the use of the public right-of-way for a **awning(s)**. An ordinance has been prepared by the Department of Business Affairs and Consumer Protection – Small Business Center - Public Way Use Unit for presentation to the City Council. Because this request was made for properties located in your ward, as approved by you as per the attached, I respectfully request that you introduce the attached ordinance at the next City Council meeting.

If you have any questions regarding this ordinance, please contact Anthony Bertuca at (312) 744-5506.

Department of Business Affairs and Consumer Protection

City of Chicago

O2014-7572

Office of the City Clerk

Document Tracking Sheet

Meeting Date:	9/10/2014
Sponsor(s):	Osterman (48)
Type:	Ordinance
Title:	Awning(s) for Josephine Luk
Committee(s) Assignment:	Committee on Transportation and Public Way

ORDINANCE
JOSEPHINE LUK
Acct. No. 265226 - 1
Permit No. 1114579

Be It Ordained by the City Council of the City of Chicago:

SECTION 1. Permission and authority are hereby given and granted to JOSEPHINE LUK, upon the terms and subject to the conditions of this ordinance to maintain and use, as now constructed, six (6) Awning(s) projecting over the public right-of-way adjacent to its premises known as 5023 N. Broadway .

Said Awning(s) at Broadway and Argyle measure(s):
One (1) at forty-seven (47) feet in length, and four (4) feet in width for a total of one hundred eighty-eight (188) square feet.

Said Awning(s) at W. Argyle measure(s):
One (1) at fourteen point nine (14.9) feet in length, and four (4) feet in width for a total of fifty-nine point six (59.6) square feet.
Three (3) at fourteen point four (14.4) feet in length, and four (4) feet in width for a total of one hundred seventy-two point eight (172.8) square feet.

Said Awning(s) at N. Broadway measure(s):
One (1) at five point four (5.4) feet in length, and four (4) feet in width for a total of twenty-one point six (21.6) square feet.

The location of said privilege shall be as shown on prints kept on file with the Department of Business Affairs and Consumer Protection and the Office of the City Clerk.

Said privilege shall be constructed in accordance with plans and specifications approved by the Zoning Department - Signs.

This grant of privilege in the public way shall be subject to the provisions of Section 10-28-015 and all other required provisions of the Municipal Code of Chicago.

The grantee shall pay to the City of Chicago as compensation for the privilege #1114579 herein granted the sum of one hundred seventy-five ($175.00) per annum in advance.

A 25% penalty will be added for payments received after due date.

The permit holder agrees to hold the City of Chicago harmless for any damage, relocation or replacement costs associated with damage, relocation or removal of private property caused by the City performing work in the public way.

Authority herein given and granted for a period of five (5) years from and after 07/28/2014.

Alderman _____

Harry Osterman 48th Ward

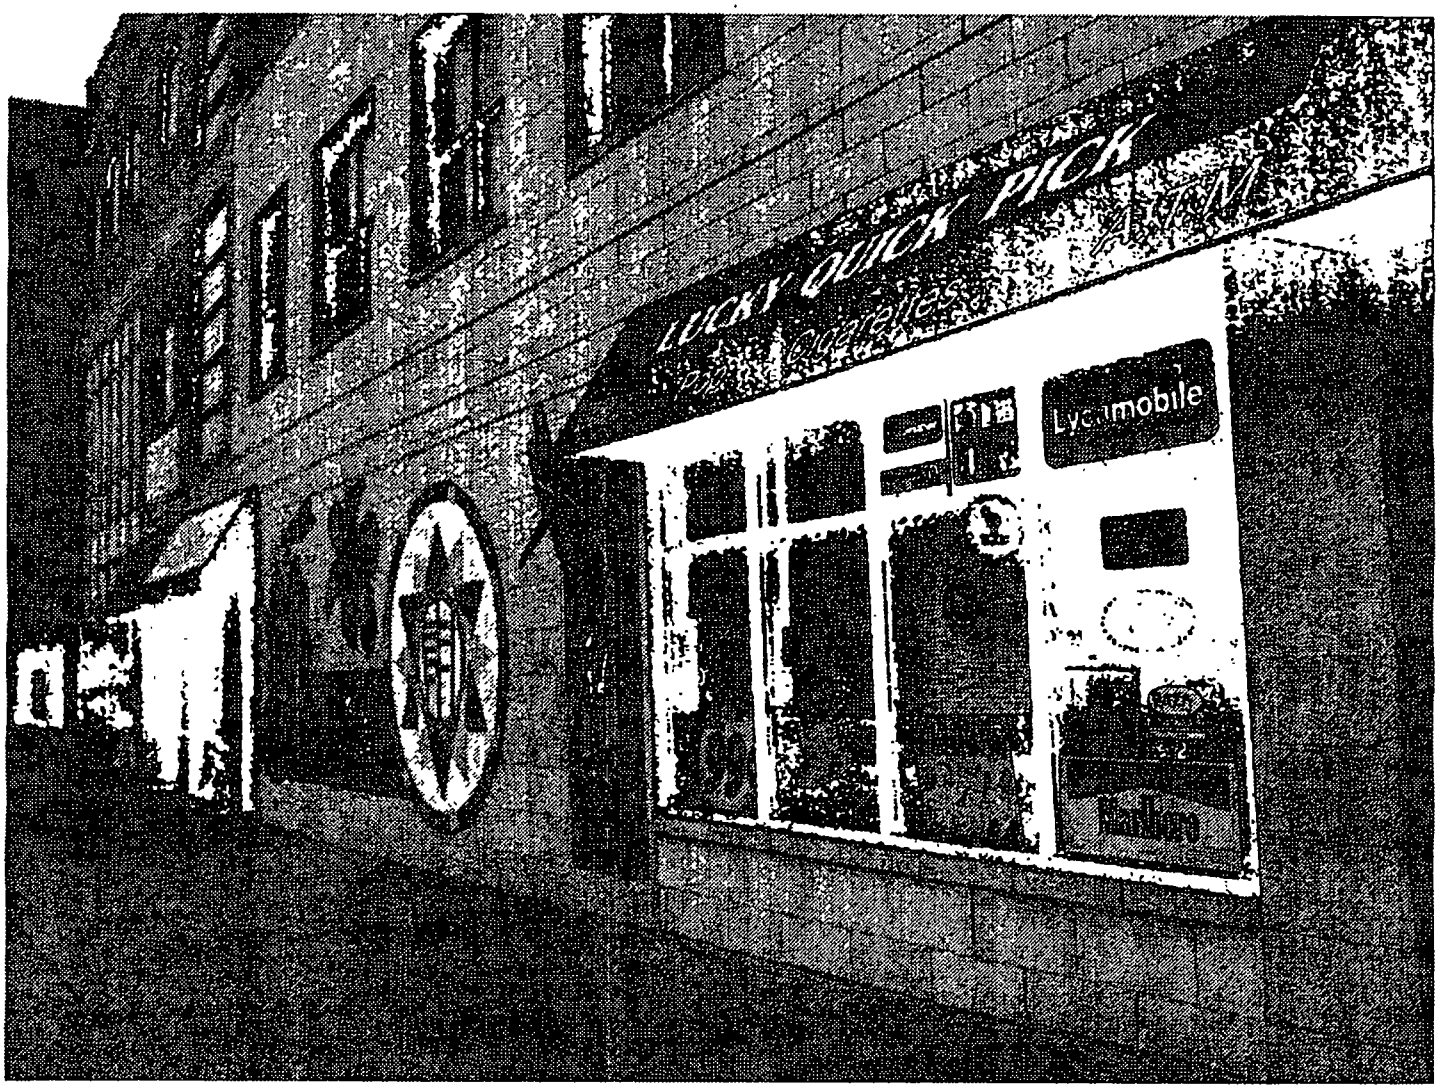
LUCKY QUICK PICK
ATM
Lycamobile

Department of Business Affairs and Consumer Protection
Small Business Center - Public Way Use Unit
City Hall - 121 N LaSalle Street, Room 800 • Chicago, IL 60602
(312)-74-GOBIZ (312-744-6249) • (312) 744-1944 (TTY)
http://www.cityofchicago.org/bacp

09/10/2014

Alderman **Harry Osterman**
Ward # **48**
City of Chicago
City Hall, Room **300**
121 North LaSalle Street
Chicago, Illinois 60602

Re: An ordinance to use and maintain a portion of the public right-of-way for **six (6) awning(s)** for **JOSEPHINE LUK**, adjacent to the premises known as **5023 N. Broadway** .

Dear Alderman **Harry Osterman**:

The applicant referenced above has requested the use of the public right-of-way for a **awning(s)**. An ordinance has been prepared by the Department of Business Affairs and Consumer Protection – Small Business Center - Public Way Use Unit for presentation to the City Council. Because this request was made for properties located in your ward, as approved by you as per the attached, I respectfully request that you introduce the attached ordinance at the next City Council meeting.

If you have any questions regarding this ordinance, please contact Anthony Bertuca at (312) 744-5506.

Department of Business Affairs and Consumer Protection

City of Chicago

O2014-7576

Office of the City Clerk

Document Tracking Sheet

Meeting Date:	9/10/2014
Sponsor(s):	Osterman (48)
Type:	Ordinance
Title:	Awning(s) for Kitchen Sink
Committee(s) Assignment:	Committee on Transportation and Public Way

ORDINANCE
Kitchen Sink
Acct. No. 349132 - 1
Permit No. 1114541

Be It Ordained by the City Council of the City of Chicago:

SECTION 1. Permission and authority are hereby given and granted to Kitchen Sink, upon the terms and subject to the conditions of this ordinance to construct, install, maintain and use one (1) Awning(s) projecting over the public right-of-way adjacent to its premises known as 1107 W. Berwyn Ave..

Said Awning(s) at W. Berwyn measure(s):
One (1) at fourteen point five (14.5) feet in length, and three point one seven (3.17) feet in width for a total of forty-five point nine seven (45.97) square feet.

The location of said privilege shall be as shown on prints kept on file with the Department of Business Affairs and Consumer Protection and the Office of the City Clerk.

Said privilege shall be constructed in accordance with plans and specifications approved by the Zoning Department - Signs.

This grant of privilege in the public way shall be subject to the provisions of Section 10-28-015 and all other required provisions of the Municipal Code of Chicago.

The grantee shall pay to the City of Chicago as compensation for the privilege #1114541 herein granted the sum of fifty ($50.00) per annum in advance.

A 25% penalty will be added for payments received after due date.

The permit holder agrees to hold the City of Chicago harmless for any damage, relocation or replacement costs associated with damage, relocation or removal of private property caused by the City performing work in the public way.

Authority herein given and granted for a period of five (5) years from and after Date of Passage.

Alderman _____

Harry Osterman 48th Ward

Awning Drawing

Property Location: 1107 W. Berwyn Av. Floor 1
Organization's Name: kitchen Sink, LLC

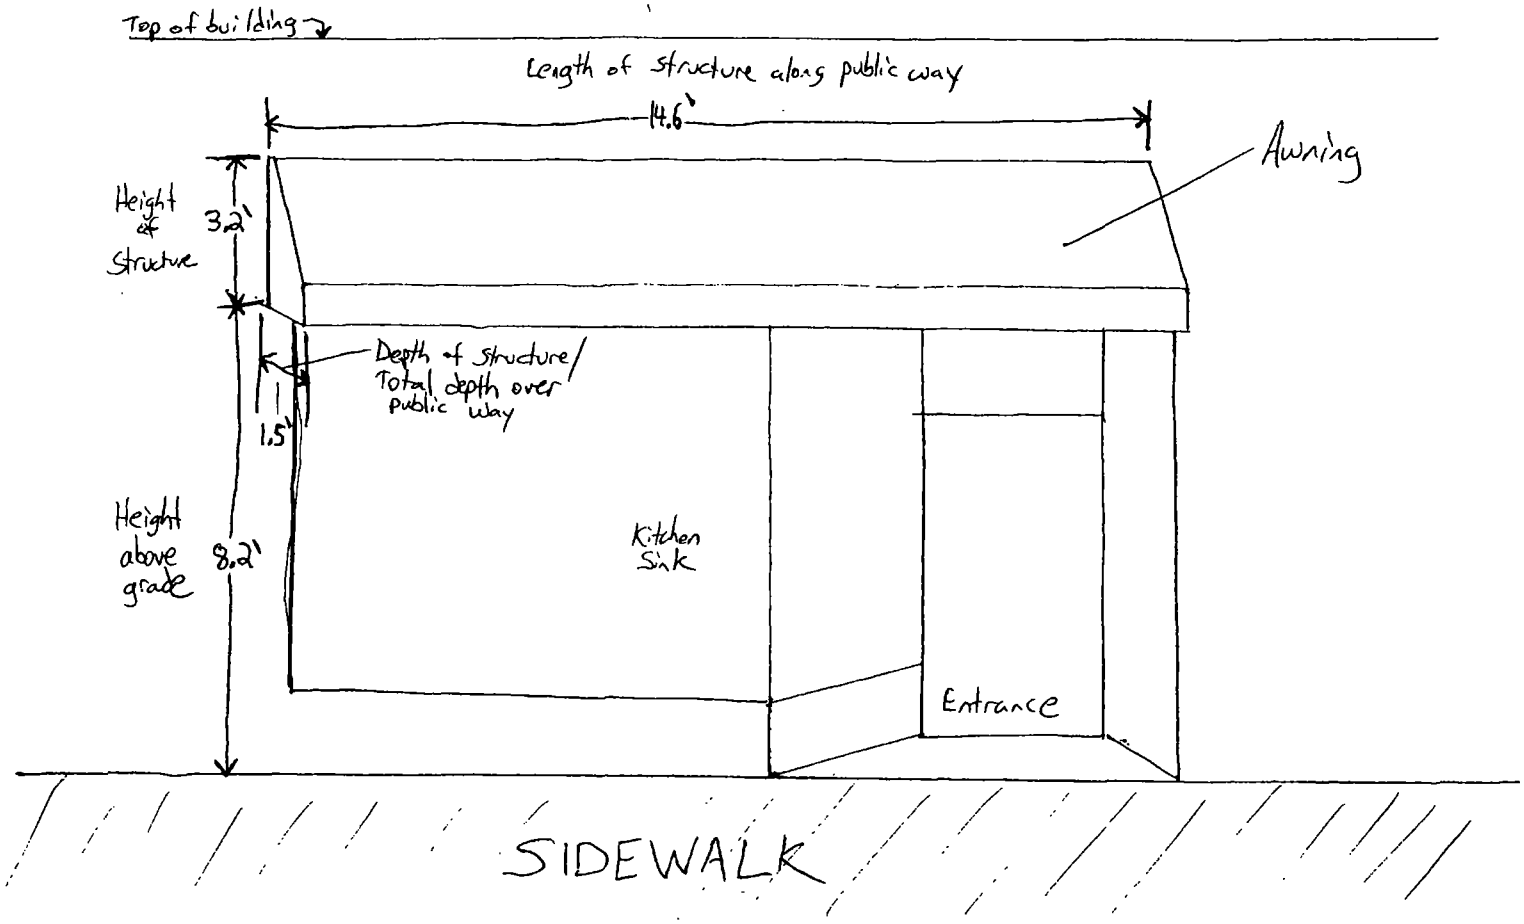

Department of Business Affairs and Consumer Protection
Small Business Center - Public Way Use Unit
City Hall - 121 N. LaSalle Street, Room 800 • Chicago, IL 60602
(312)-74-GOBIZ (312-744-6249) • (312) 744-1944 (TTY)
http://www.cityofchicago.org/bacp

09/10/2014

Alderman **Harry Osterman**
Ward # **48**
City of Chicago
City Hall, Room **300**
121 North LaSalle Street
Chicago, Illinois 60602

Re: An ordinance to use and maintain a portion of the public right-of-way for **one (1) awning(s)** for **Kitchen Sink**, adjacent to the premises known as **1107 W. Berwyn Ave.**.

Dear Alderman **Harry Osterman**:

The applicant referenced above has requested the use of the public right-of-way for a **awning(s)**. An ordinance has been prepared by the Department of Business Affairs and Consumer Protection – Small Business Center - Public Way Use Unit for presentation to the City Council. Because this request was made for properties located in your ward, as approved by you as per the attached, I respectfully request that you introduce the attached ordinance at the next City Council meeting.

If you have any questions regarding this ordinance, please contact Anthony Bertuca at (312) 744-5506.

Department of Business Affairs and Consumer Protection

City of Chicago

O2014-7580

Office of the City Clerk

Document Tracking Sheet

Meeting Date:	9/10/2014
Sponsor(s):	Osterman (48)
Type:	Ordinance
Title:	Awning(s) for La Fonda Latino Grill
Committee(s) Assignment:	Committee on Transportation and Public Way

ORDINANCE
LA FONDA LATINO GRILL
Acct. No. 216058 - 1
Permit No. 1114768

Be It Ordained by the City Council of the City of Chicago:

SECTION 1. Permission and authority are hereby given and granted to LA FONDA LATINO GRILL, upon the terms and subject to the conditions of this ordinance to maintain and use, as now constructed, one (1) Awning(s) projecting over the public right-of-way adjacent to its premises known as 5350 N. Broadway .

Said Awning(s) at NORTH BROADWAY measure(s):
One (1) at nineteen (19) feet in length, and three (3) feet in width for a total of fifty-seven (57) square feet.

The location of said privilege shall be as shown on prints kept on file with the Department of Business Affairs and Consumer Protection and the Office of the City Clerk.

Said privilege shall be constructed in accordance with plans and specifications approved by the Zoning Department - Signs.

This grant of privilege in the public way shall be subject to the provisions of Section 10-28-015 and all other required provisions of the Municipal Code of Chicago.

The grantee shall pay to the City of Chicago as compensation for the privilege #1114768 herein granted the sum of fifty ($50.00) per annum in advance.

A 25% penalty will be added for payments received after due date.

The permit holder agrees to hold the City of Chicago harmless for any damage, relocation or replacement costs associated with damage, relocation or removal of private property caused by the City performing work in the public way.

Authority herein given and granted for a period of five (5) years from and after 06/28/2014.

Alderman _____

Harry Osterman 48th Ward

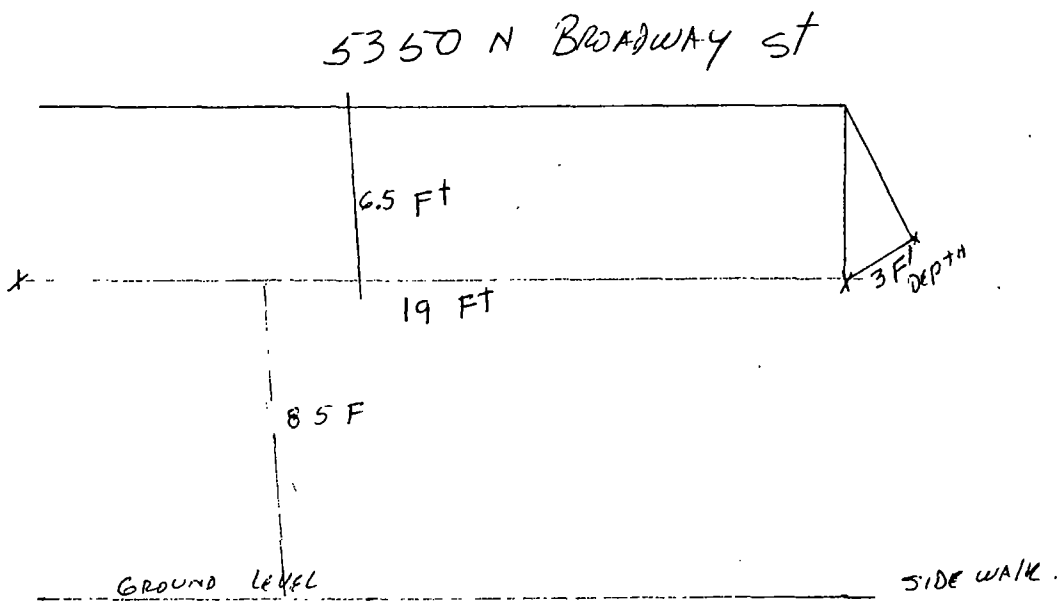
5350 N BROADWAY ST
6.5 Ft
19 FT
3 Ft DEPTH
85 F
GROUND LEVEL
SIDE WALK.

Department of Business Affairs and Consumer Protection
Small Business Center - Public Way Use Unit
City Hall - 121 N. LaSalle Street, Room 800 • Chicago, IL 60602
(312)-74-GOBIZ (312-744-6249) • (312) 744-1944 (TTY)
http://www.cityofchicago.org/bacp

09/10/2014

Alderman **Harry Osterman**
Ward # **48**
City of Chicago
City Hall, Room **300**
121 North LaSalle Street
Chicago, Illinois 60602

Re: An ordinance to use and maintain a portion of the public right-of-way for **one (1) awning(s)** for **LA FONDA LATINO GRILL**, adjacent to the premises known as **5350 N. Broadway** .

Dear Alderman **Harry Osterman**:

The applicant referenced above has requested the use of the public right-of-way for a **awning(s)**. An ordinance has been prepared by the Department of Business Affairs and Consumer Protection – Small Business Center - Public Way Use Unit for presentation to the City Council. Because this request was made for properties located in your ward, as approved by you as per the attached, I respectfully request that you introduce the attached ordinance at the next City Council meeting.

If you have any questions regarding this ordinance, please contact Anthony Bertuca at (312) 744-5506.

Department of Business Affairs and Consumer Protection

City of Chicago

O2014-7583

Office of the City Clerk

Document Tracking Sheet

Meeting Date:	9/10/2014
Sponsor(s):	Osterman (48)
Type:	Ordinance
Title:	Awning(s) for Noodle Zone, Inc.
Committee(s) Assignment:	Committee on Transportation and Public Way

ORDINANCE
NOODLE ZONE INC
Acct. No. 219471 - 2
Permit No. 1114831

Be It Ordained by the City Council of the City of Chicago:

SECTION 1. Permission and authority are hereby given and granted to NOODLE ZONE INC, upon the terms and subject to the conditions of this ordinance to maintain and use, as now constructed, three (3) Awning(s) projecting over the public right-of-way adjacent to its premises known as 5423-5427 N. Clark St..

Said Awning(s) at N. Clark and W. Rascher measure(s):
One (1) at twenty-seven (27) feet in length, and two (2) feet in width for a total of fifty-four (54) square feet.

Said Awning(s) at N. Clark Street measure(s):
One (1) at seven (7) feet in length, and two (2) feet in width for a total of fourteen (14) square feet.
One (1) at twenty-three (23) feet in length, and two (2) feet in width for a total of forty-six (46) square feet.

The location of said privilege shall be as shown on prints kept on file with the Department of Business Affairs and Consumer Protection and the Office of the City Clerk.

Said privilege shall be constructed in accordance with plans and specifications approved by the Zoning Department - Signs.

This grant of privilege in the public way shall be subject to the provisions of Section 10-28-015 and all other required provisions of the Municipal Code of Chicago.

The grantee shall pay to the City of Chicago as compensation for the privilege #1114831 herein granted the sum of one hundred fifty-two ($152.00) per annum in advance.

A 25% penalty will be added for payments received after due date.

The permit holder agrees to hold the City of Chicago harmless for any damage, relocation or replacement costs associated with damage, relocation or removal of private property caused by the City performing work in the public way.

Authority herein given and granted for a period of five (5) years from and after 09/09/2014.

Alderman _____

Harry Osterman 48th Ward

NOODLE ZONE - 5427 N. CLARK ST.

(RASCHER ST. ELEVATION)

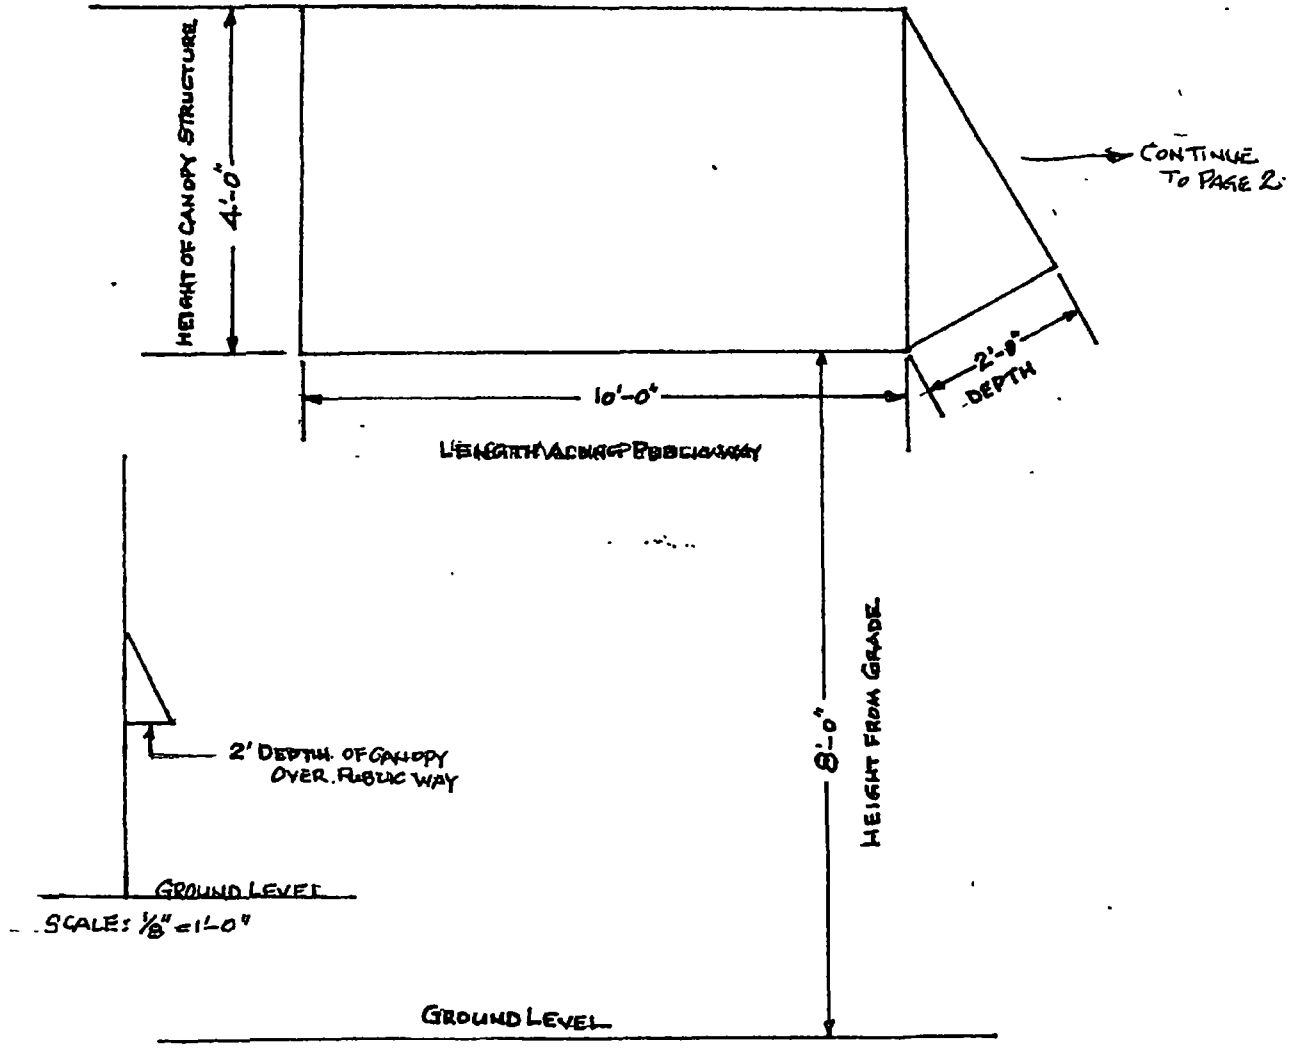

SCALE: 1/2" = 1'-0"

NOODLE ZONE - 5427 N. CLARK ST.

(CLARK ST. ELEVATION)

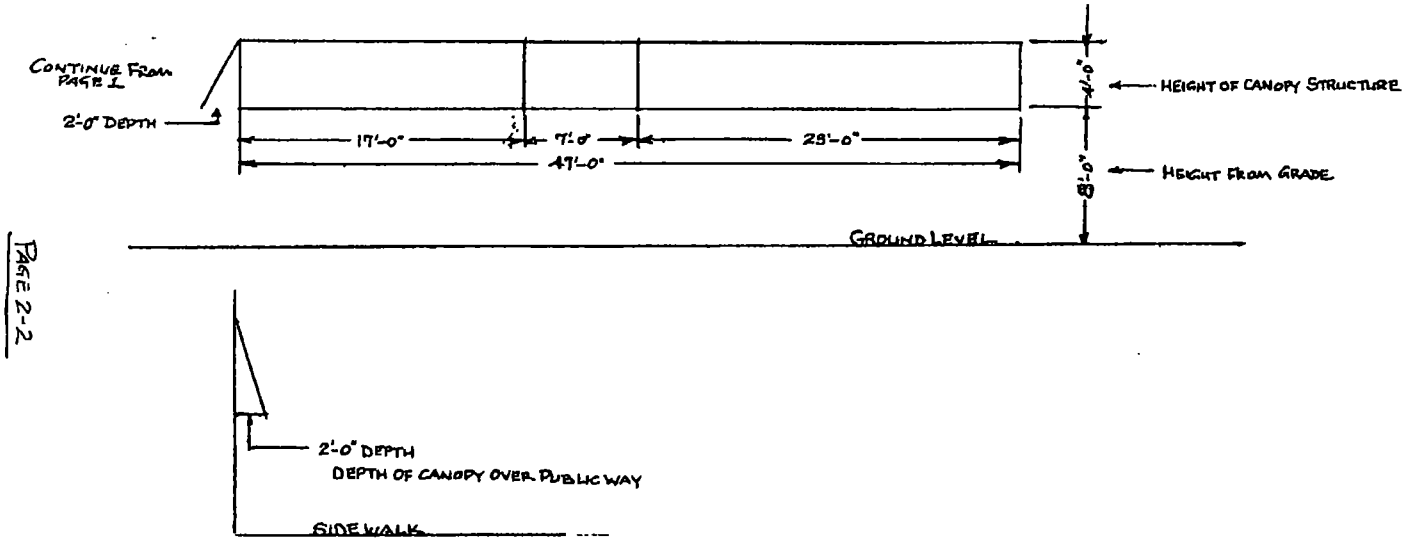

SCALE: 1/8" = 1'-0"

Department of Business Affairs and Consumer Protection
Small Business Center - Public Way Use Unit
City Hall - 121 N. LaSalle Street, Room 800 • Chicago, IL 60602
(312)-74-GOBIZ (312-744-6249) • (312) 744-1944 (TTY)
http://www.cityofchicago.org/bacp

09/10/2014

Alderman **Harry Osterman**
Ward # **48**
City of Chicago
City Hall, Room **300**
121 North LaSalle Street
Chicago, Illinois 60602

Re: An ordinance to use and maintain a portion of the public right-of-way for **three (3) awning(s)** for **NOODLE ZONE INC**, adjacent to the premises known as **5423-5427 N. Clark St.**.

Dear Alderman **Harry Osterman**:

The applicant referenced above has requested the use of the public right-of-way for a **awning(s)**. An ordinance has been prepared by the Department of Business Affairs and Consumer Protection – Small Business Center - Public Way Use Unit for presentation to the City Council. Because this request was made for properties located in your ward, as approved by you as per the attached, I respectfully request that you introduce the attached ordinance at the next City Council meeting.

If you have any questions regarding this ordinance, please contact Anthony Bertuca at (312) 744-5506.

Department of Business Affairs and Consumer Protection

City of Chicago

O2014-7585

Office of the City Clerk

Document Tracking Sheet

Meeting Date:	9/10/2014
Sponsor(s):	Osterman (48)
Type:	Ordinance
Title:	Awning(s) for Value Services, Inc.
Committee(s) Assignment:	Committee on Transportation and Public Way

ORDINANCE
VALUE SERVICES, INC.
Acct. No. 336424 - 1
Permit No. 1114882

Be It Ordained by the City Council of the City of Chicago:

SECTION 1. Permission and authority are hereby given and granted to VALUE SERVICES, INC., upon the terms and subject to the conditions of this ordinance to maintain and use, as now constructed, one (1) Awning(s) projecting over the public right-of-way adjacent to its premises known as 6040 N. Broadway .

Said Awning(s) at N. Broadway measure(s):
One (1) at fifty (50) feet in length, and two point five (2.5) feet in width for a total of one hundred twenty-five (125) square feet.

The location of said privilege shall be as shown on prints kept on file with the Department of Business Affairs and Consumer Protection and the Office of the City Clerk.

Said privilege shall be constructed in accordance with plans and specifications approved by the Zoning Department - Signs.

This grant of privilege in the public way shall be subject to the provisions of Section 10-28-015 and all other required provisions of the Municipal Code of Chicago.

The grantee shall pay to the City of Chicago as compensation for the privilege #1114882 herein granted the sum of seventy-five ($75.00) per annum in advance.

A 25% penalty will be added for payments received after due date.

The permit holder agrees to hold the City of Chicago harmless for any damage, relocation or replacement costs associated with damage, relocation or removal of private property caused by the City performing work in the public way.

Authority herein given and granted for a period of five (5) years from and after 12/17/2013.

Alderman _____

Harry Osterman 48th Ward

(Page 2 of 2)

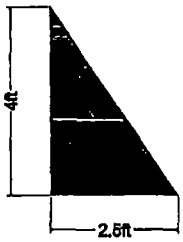

Side View

NEON EXPRESS SIGNS Inc.
www.neonexpress.net
1-888-2NEONEX

CUSTOMER: Auto Service Value
LOCATION: 6040 N. Broadway
Chicago, IL 60660
Design By: CN
Date: 06/26/2008

Customer approval signature _____ Date _____/_____/2008

© by Neon Express Sign. Proprietary and Confidential

This design is the original and unpublished work of Neon Express Sign, Inc. and may not be reproduced, copied or exhibited in any fashion without the expressed written from an authorized personnel of the company. The right to this design may be purchased.

Special Note:

Landlord approval signature _____ Date _____/_____/2008

Department of Business Affairs and Consumer Protection
Small Business Center - Public Way Use Unit
City Hall - 121 N. LaSalle Street, Room 800 • Chicago, IL 60602
(312)-74-GOBIZ (312-744-6249) • (312) 744-1944 (TTY)
http://www.cityofchicago.org/bacp

09/10/2014

Alderman **Harry Osterman**
Ward # **48**
City of Chicago
City Hall, Room **300**
121 North LaSalle Street
Chicago, Illinois 60602

Re: An ordinance to use and maintain a portion of the public right-of-way for **one (1) awning(s)** for **VALUE SERVICES, INC.**, adjacent to the premises known as **6040 N. Broadway** .

Dear Alderman **Harry Osterman**:

The applicant referenced above has requested the use of the public right-of-way for a **awning(s)**. An ordinance has been prepared by the Department of Business Affairs and Consumer Protection – Small Business Center - Public Way Use Unit for presentation to the City Council. Because this request was made for properties located in your ward, as approved by you as per the attached, I respectfully request that you introduce the attached ordinance at the next City Council meeting.

If you have any questions regarding this ordinance, please contact Anthony Bertuca at (312) 744-5506.

Department of Business Affairs and Consumer Protection

City of Chicago

O2014-7589

Office of the City Clerk

Document Tracking Sheet

Meeting Date:	9/10/2014
Sponsor(s):	Moore (49)
Type:	Ordinance
Title:	Awning(s) for Taste
Committee(s) Assignment:	Committee on Transportation and Public Way

ORDINANCE
TASTE
Acct. No. 313311 - 1
Permit No. 1114676

Be It Ordained by the City Council of the City of Chicago:

SECTION 1. Permission and authority are hereby given and granted to TASTE, upon the terms and subject to the conditions of this ordinance to maintain and use, as now constructed, one (1) Awning(s) projecting over the public right-of-way adjacent to its premises known as 1506 W. Jarvis Ave..

Said Awning(s) at W. Jarvis Avenue measure(s):
One (1) at twenty (20) feet in length, and two (2) feet in width for a total of forty (40) square feet.

The location of said privilege shall be as shown on prints kept on file with the Department of Business Affairs and Consumer Protection and the Office of the City Clerk.

Said privilege shall be constructed in accordance with plans and specifications approved by the Zoning Department - Signs.

This grant of privilege in the public way shall be subject to the provisions of Section 10-28-015 and all other required provisions of the Municipal Code of Chicago.

The grantee shall pay to the City of Chicago as compensation for the privilege #1114676 herein granted the sum of fifty ($50.00) per annum in advance.

A 25% penalty will be added for payments received after due date.

The permit holder agrees to hold the City of Chicago harmless for any damage, relocation or replacement costs associated with damage, relocation or removal of private property caused by the City performing work in the public way.

Authority herein given and granted for a period of five (5) years from and after 04/22/2014.

Alderman _____

Joe Moore 49th Ward

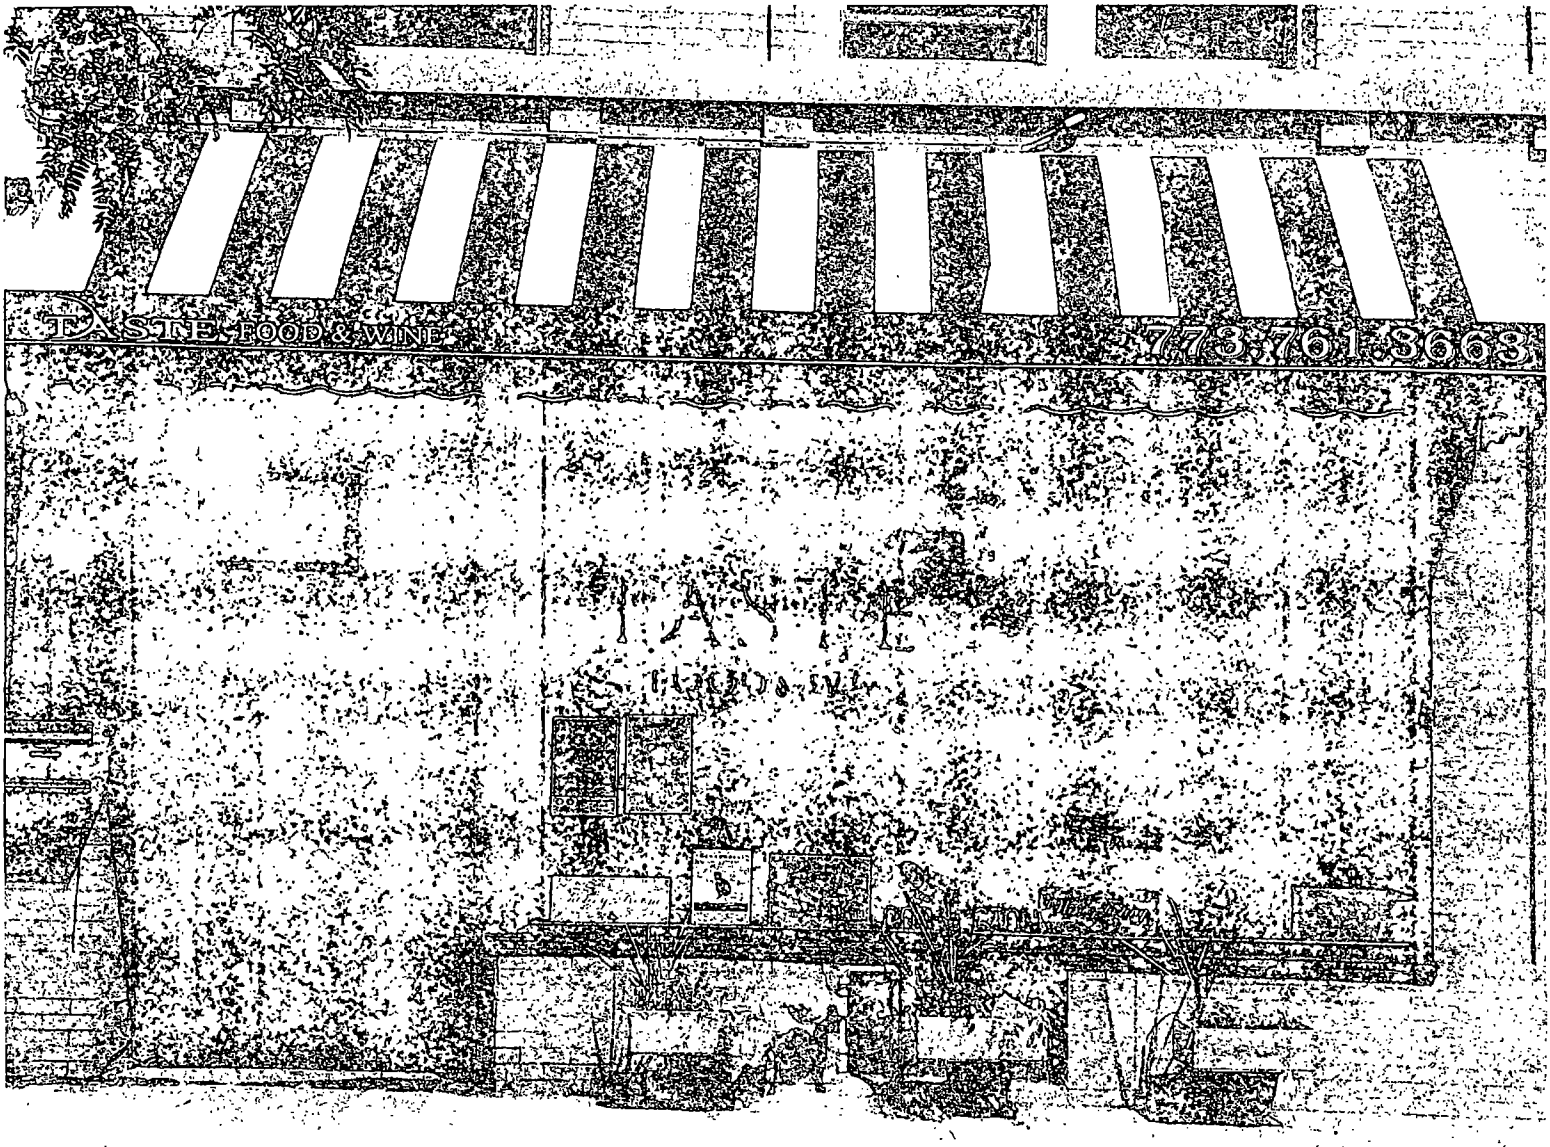
TASTE FOOD & WINE
778.761.3663

Department of Business Affairs and Consumer Protection
Small Business Center - Public Way Use Unit
City Hall - 121 N. LaSalle Street, Room 800 • Chicago, IL 60602
(312)-74-GOBIZ (312-744-6249) • (312) 744-1944 (TTY)
http://www.cityofchicago.org/bacp

09/10/2014

Alderman **Joe Moore**
Ward # **49**
City of Chicago
City Hall, Room **300**
121 North LaSalle Street
Chicago, Illinois 60602

Re: An ordinance to use and maintain a portion of the public right-of-way for **one (1) awning(s)** for **TASTE**, adjacent to the premises known as **1506 W. Jarvis Ave.**.

Dear Alderman **Joe Moore**:

The applicant referenced above has requested the use of the public right-of-way for a **awning(s)**. An ordinance has been prepared by the Department of Business Affairs and Consumer Protection – Small Business Center - Public Way Use Unit for presentation to the City Council. Because this request was made for properties located in your ward, as approved by you as per the attached, I respectfully request that you introduce the attached ordinance at the next City Council meeting.

If you have any questions regarding this ordinance, please contact Anthony Bertuca at (312) 744-5506.

Department of Business Affairs and Consumer Protection

City of Chicago

O2014-7591

Office of the City Clerk

Document Tracking Sheet

Meeting Date:	9/10/2014
Sponsor(s):	Moore (49)
Type:	Ordinance
Title:	Awning(s) for Vtone Fitness
Committee(s) Assignment:	Committee on Transportation and Public Way

ORDINANCE
VTONE FITNESS
Acct. No. 331110 - 1
Permit No. 1114426

Be It Ordained by the City Council of the City of Chicago:

SECTION 1. Permission and authority are hereby given and granted to VTONE FITNESS, upon the terms and subject to the conditions of this ordinance to maintain and use, as now constructed, one (1) Awning(s) projecting over the public right-of-way adjacent to its premises known as 1550 W. Jarvis Ave..

Said Awning(s) at W JARVIS measure(s):
One (1) at one hundred eighty-six (186) feet in length, and two (2) feet in width for a total of three hundred seventy-two (372) square feet.

The location of said privilege shall be as shown on prints kept on file with the Department of Business Affairs and Consumer Protection and the Office of the City Clerk.

Said privilege shall be constructed in accordance with plans and specifications approved by the Zoning Department - Signs.

This grant of privilege in the public way shall be subject to the provisions of Section 10-28-015 and all other required provisions of the Municipal Code of Chicago.

The grantee shall pay to the City of Chicago as compensation for the privilege #1114426 herein granted the sum of two hundred eleven ($211.00) per annum in advance.

A 25% penalty will be added for payments received after due date.

The permit holder agrees to hold the City of Chicago harmless for any damage, relocation or replacement costs associated with damage, relocation or removal of private property caused by the City performing work in the public way.

Authority herein given and granted for a period of five (5) years from and after 07/29/2014.

Alderman _____

Joe Moore 49th Ward

Discovery Awnings
And Signs, Inc.

ADDRESS: 1534-1550 W JARVIS Ave. CHICAGO, IL Z.C.

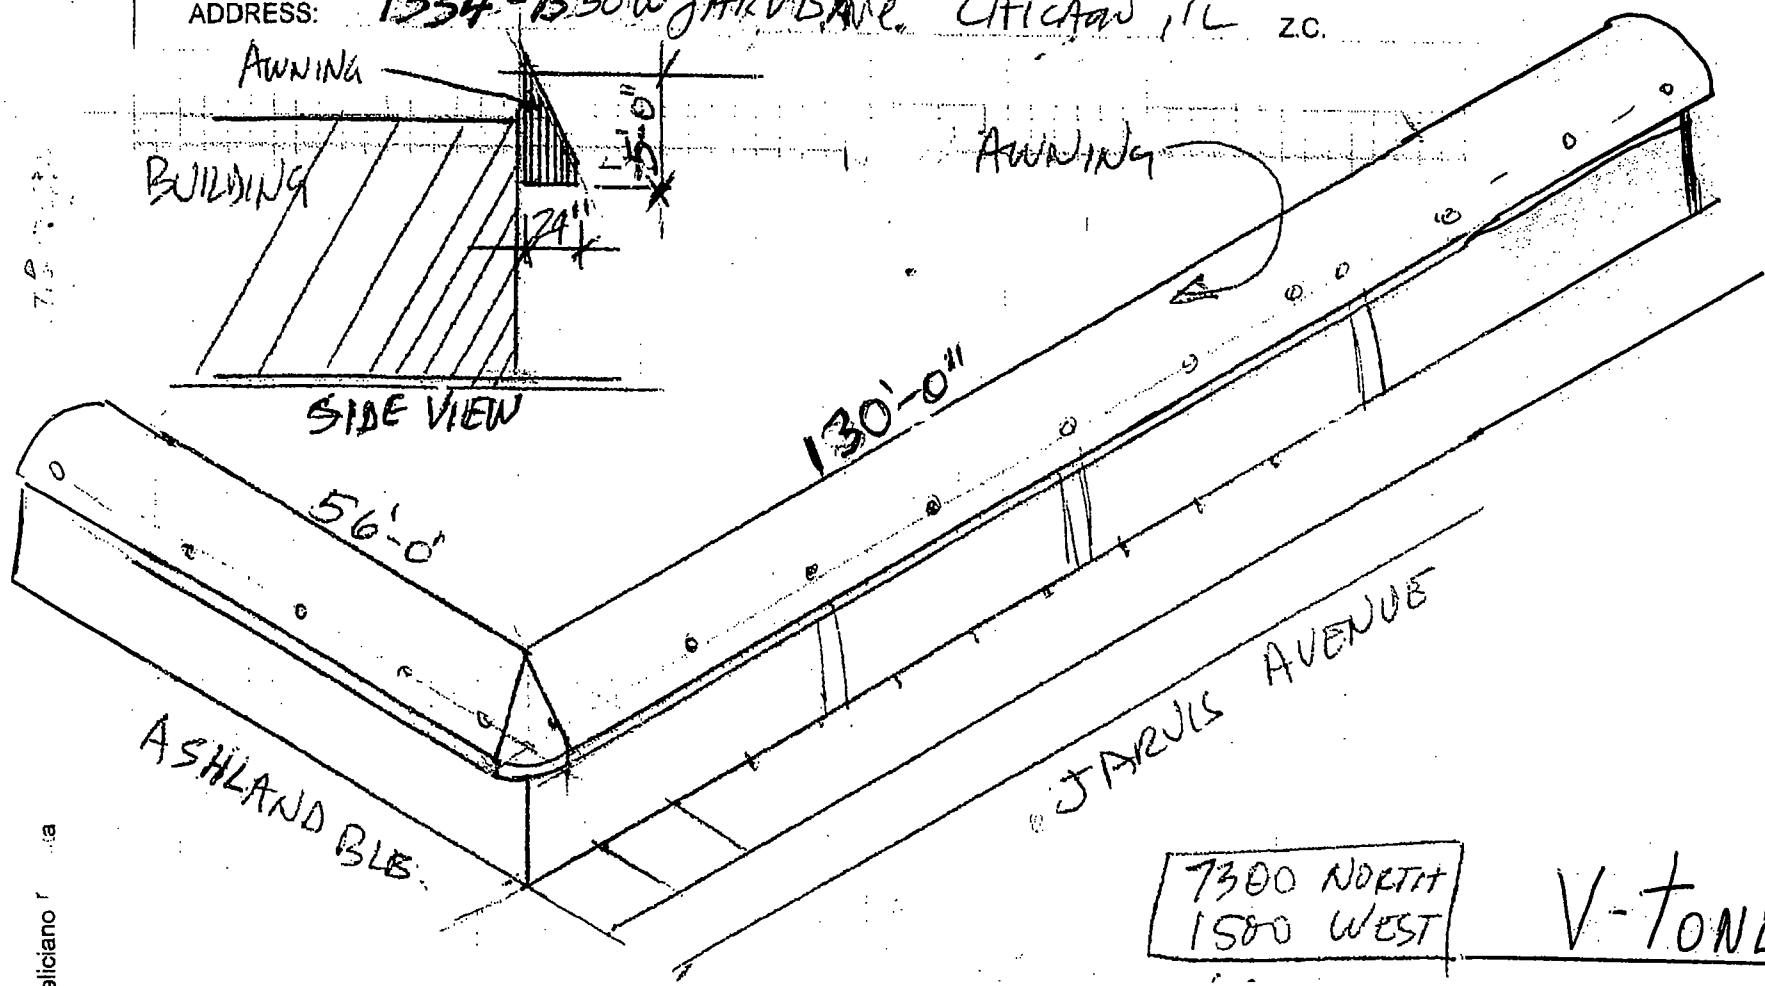

7300 NORTH
1500 WEST

V-TONE FITNESS

Department of Business Affairs and Consumer Protection
Small Business Center - Public Way Use Unit
City Hall - 121 N. LaSalle Street, Room 800 • Chicago, IL 60602
(312)-74-GOBIZ (312-744-6249) • (312) 744-1944 (TTY)
http://www.cityofchicago.org/bacp

09/10/2014

Alderman **Joe Moore**
Ward # **49**
City of Chicago
City Hall, Room **300**
121 North LaSalle Street
Chicago, Illinois 60602

Re: An ordinance to use and maintain a portion of the public right-of-way for **one (1) awning(s)** for **VTONE FITNESS**, adjacent to the premises known as **1550 W. Jarvis Ave.**.

Dear Alderman **Joe Moore**:

The applicant referenced above has requested the use of the public right-of-way for a **awning(s)**. An ordinance has been prepared by the Department of Business Affairs and Consumer Protection – Small Business Center - Public Way Use Unit for presentation to the City Council. Because this request was made for properties located in your ward, as approved by you as per the attached, I respectfully request that you introduce the attached ordinance at the next City Council meeting.

If you have any questions regarding this ordinance, please contact Anthony Bertuca at (312) 744-5506.

Department of Business Affairs and Consumer Protection

City of Chicago

O2014-7141

Office of the City Clerk

Document Tracking Sheet

Meeting Date:	9/10/2014
Sponsor(s):	Moreno (1)
Type:	Ordinance
Title:	Canopy(s) for Bob San Sushi Bar
Committee(s) Assignment:	Committee on Transportation and Public Way

ORDINANCE
BOB SAN SUSHI BAR
Acct. No. 65630 - 2
Permit No. 1114385

Be It Ordained by the City Council of the City of Chicago:

SECTION 1. Permission and authority are hereby given and granted to BOB SAN SUSHI BAR, upon the terms and subject to the conditions of this ordinance to maintain and use, as now constructed, two (2) Canopy(s) projecting over the public right-of-way adjacent to its premises known as 1805-09 W. Division St..

Said Canopy(s) at W. Division Street measure(s):
One (1) at twelve point six seven (12.67) feet in length, and three (3) feet in width for a total of thirty-eight point zero one (38.01) square feet.
One (1) at ten point three three (10.33) feet in length, and four point two five (4.25) feet in width for a total of forty-three point nine (43.9) square feet.

The location of said privilege shall be as shown on prints kept on file with the Department of Business Affairs and Consumer Protection and the Office of the City Clerk.

Said privilege shall be constructed in accordance with plans and specifications approved by the Zoning Department - Signs.

This grant of privilege in the public way shall be subject to the provisions of Section 10-28-015 and all other required provisions of the Municipal Code of Chicago.

The grantee shall pay to the City of Chicago as compensation for the privilege #1114385 herein granted the sum of one hundred ($100.00) per annum in advance.

A 25% penalty will be added for payments received after due date.

The permit holder agrees to hold the City of Chicago harmless for any damage, relocation or replacement costs associated with damage, relocation or removal of private property caused by the City performing work in the public way.

Authority herein given and granted for a period of five (5) years from and after 07/26/2014.

Alderman Joe Moreno

Proco Joe Moreno 1st Ward

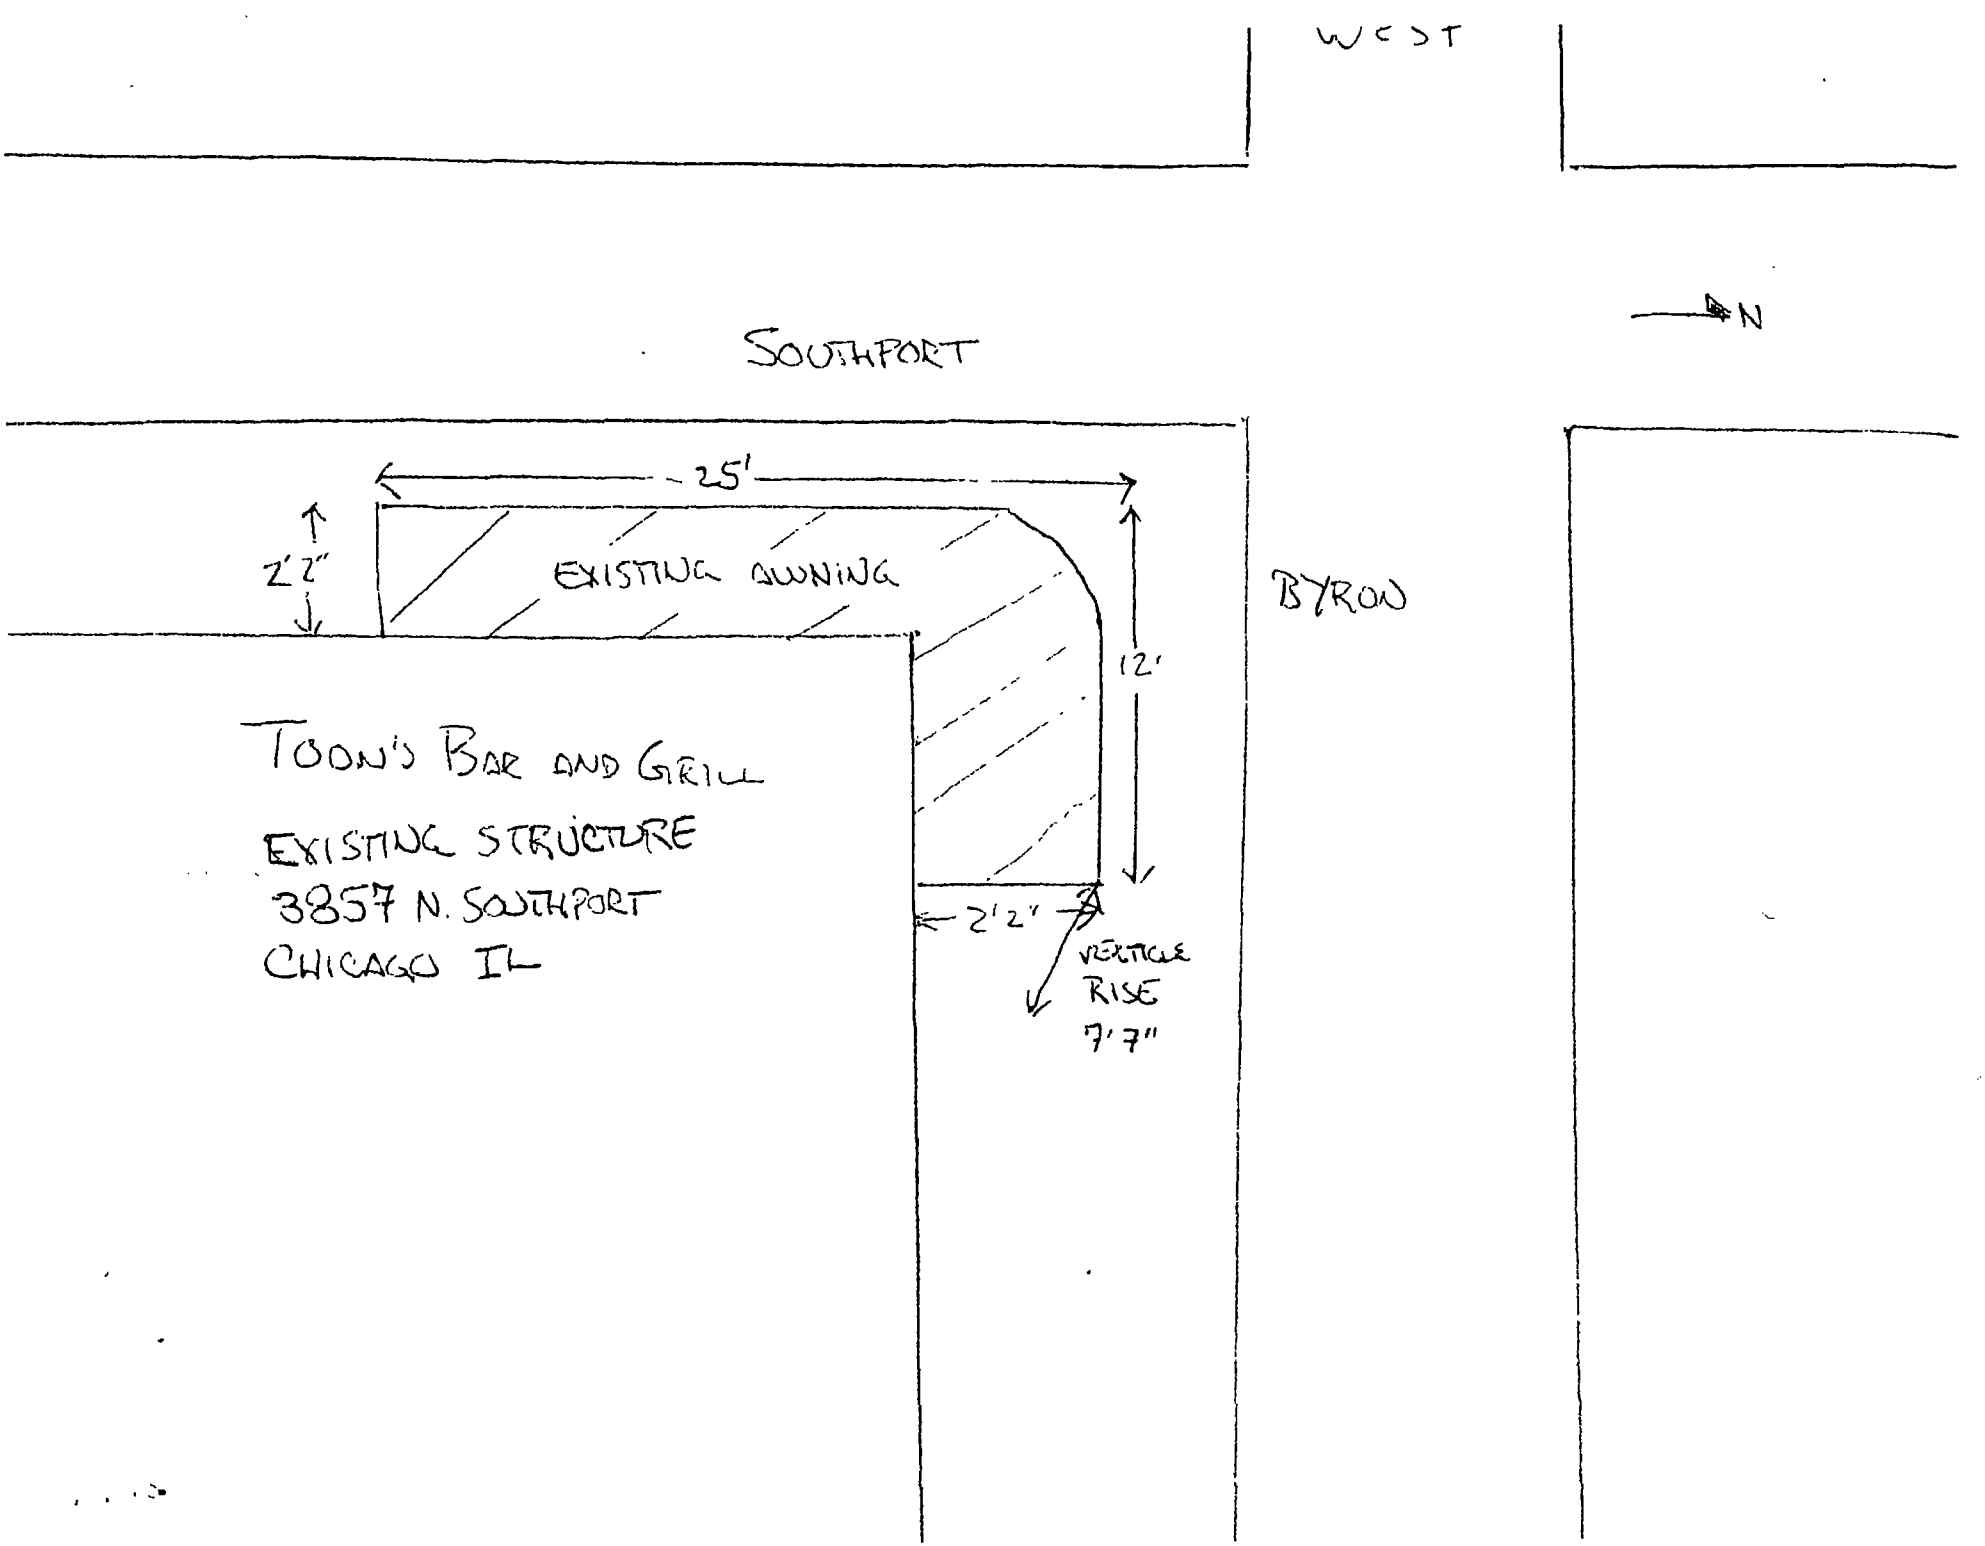
WEST
N
SOUTHPORT
25'
2'2"
EXISTING AWNING
BYRON
12'
TOON'S BAR AND GRILL
EXISTING STRUCTURE
3857 N. SOUTHPORT
CHICAGO IL
2'2"
VERTICLE
RISE
7'7"

Department of Business Affairs and Consumer Protection
Small Business Center - Public Way Use Unit
City Hall - 121 N. LaSalle Street, Room 800 • Chicago, IL 60602
(312)-74-GOBIZ (312-744-6249) • (312) 744-1944 (TTY)
http://www.cityofchicago.org/bacp

09/10/2014

Alderman **Proco Joe Moreno**
Ward # **01**
City of Chicago
City Hall, Room **300**
121 North LaSalle Street
Chicago, Illinois 60602

Re: An ordinance to use and maintain a portion of the public right-of-way for **two (2) canopy(ies)** for **BOB SAN SUSHI BAR**, adjacent to the premises known as **1805-09 W. Division St.**.

Dear Alderman **Proco Joe Moreno**:

The applicant referenced above has requested the use of the public right-of-way for a **canopy(ies)**. An ordinance has been prepared by the Department of Business Affairs and Consumer Protection – Small Business Center - Public Way Use Unit for presentation to the City Council. Because this request was made for properties located in your ward, as approved by you as per the attached, I respectfully request that you introduce the attached ordinance at the next City Council meeting.

If you have any questions regarding this ordinance, please contact Anthony Bertuca at (312) 744-5506.

Department of Business Affairs and Consumer Protection

City of Chicago

O2014-7144

Office of the City Clerk

Document Tracking Sheet

Meeting Date:	9/10/2014
Sponsor(s):	Moreno (1)
Type:	Ordinance
Title:	Canopy(s) for Hollywood Grill
Committee(s) Assignment:	Committee on Transportation and Public Way

ORDINANCE
HOLLYWOOD GRILL
Acct. No. 16463 - 1
Permit No. 1114384

Be It Ordained by the City Council of the City of Chicago:

SECTION 1. Permission and authority are hereby given and granted to HOLLYWOOD GRILL, upon the terms and subject to the conditions of this ordinance to maintain and use, as now constructed, one (1) Canopy(s) projecting over the public right-of-way adjacent to its premises known as 1601 W. North Ave..

Said Canopy(s) at W. NORTH AVE/ N. ASHLAND measure(s):
One (1) at ninety (90) feet in length, and three point five (3.5) feet in width for a total of three hundred fifteen (315) square feet.

The location of said privilege shall be as shown on prints kept on file with the Department of Business Affairs and Consumer Protection and the Office of the City Clerk.

Said privilege shall be constructed in accordance with plans and specifications approved by the Zoning Department - Signs.

This grant of privilege in the public way shall be subject to the provisions of Section 10-28-015 and all other required provisions of the Municipal Code of Chicago.

The grantee shall pay to the City of Chicago as compensation for the privilege #1114384 herein granted the sum of one hundred fifteen ($115.00) per annum in advance.

A 25% penalty will be added for payments received after due date.

The permit holder agrees to hold the City of Chicago harmless for any damage, relocation or replacement costs associated with damage, relocation or removal of private property caused by the City performing work in the public way.

Authority herein given and granted for a period of five (5) years from and after 05/13/2014.

Alderman Joe Moreno

Proco Joe Moreno 1st Ward

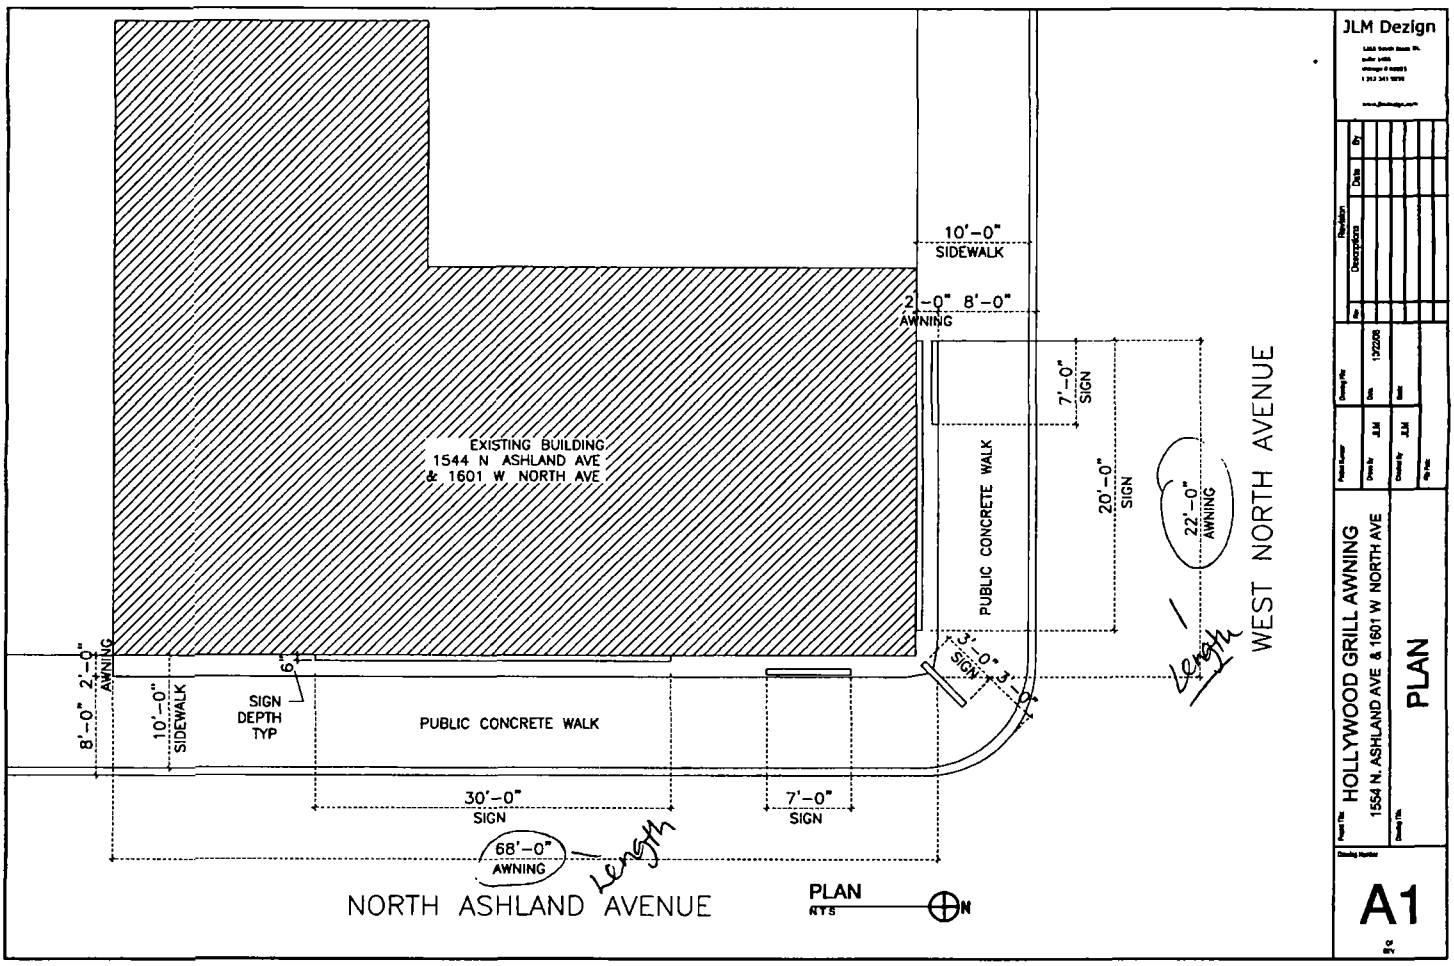
EXISTING BUILDING
1544 N ASHLAND AVE
& 1601 W NORTH AVE
10'-0" SIDEWALK
2'-0" 8'-0" AWNING
7'-0" SIGN
20'-0" SIGN
22'-0" AWNING
PUBLIC CONCRETE WALK
WEST NORTH AVENUE
3'-0" SIGN
3'-0"
8'-0" 2'-0" AWNING
10'-0" SIDEWALK
6" SIGN DEPTH TYP
PUBLIC CONCRETE WALK
30'-0" SIGN
7'-0" SIGN
68'-0" AWNING
Length
Length
NORTH ASHLAND AVENUE
PLAN
N
JLM Dezign
HOLLYWOOD GRILL AWNING
1554 N. ASHLAND AVE & 1601 W NORTH AVE
PLAN
A1

awning height above grade

awning width

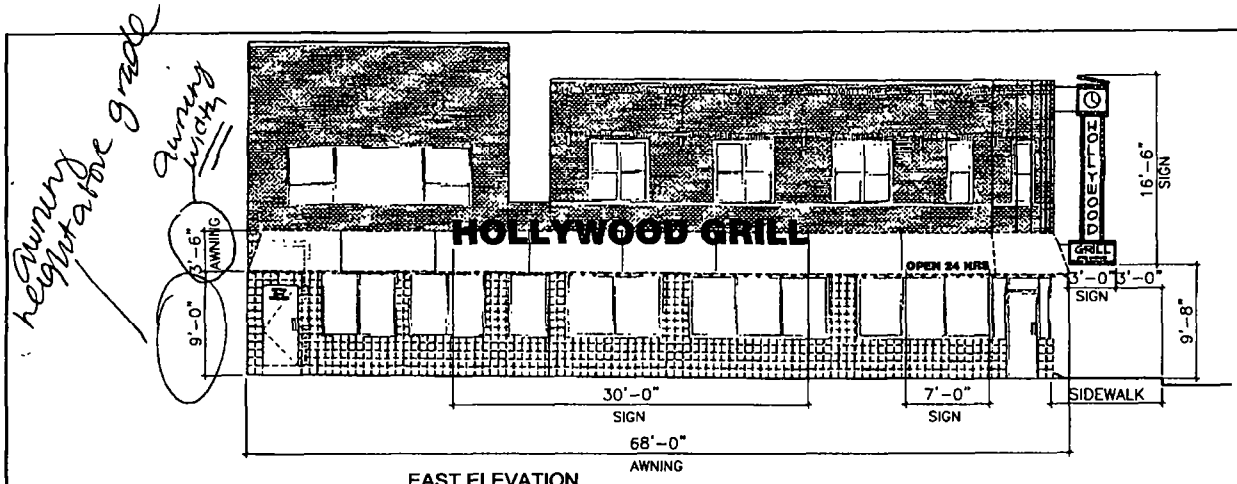

EAST ELEVATION
NTS

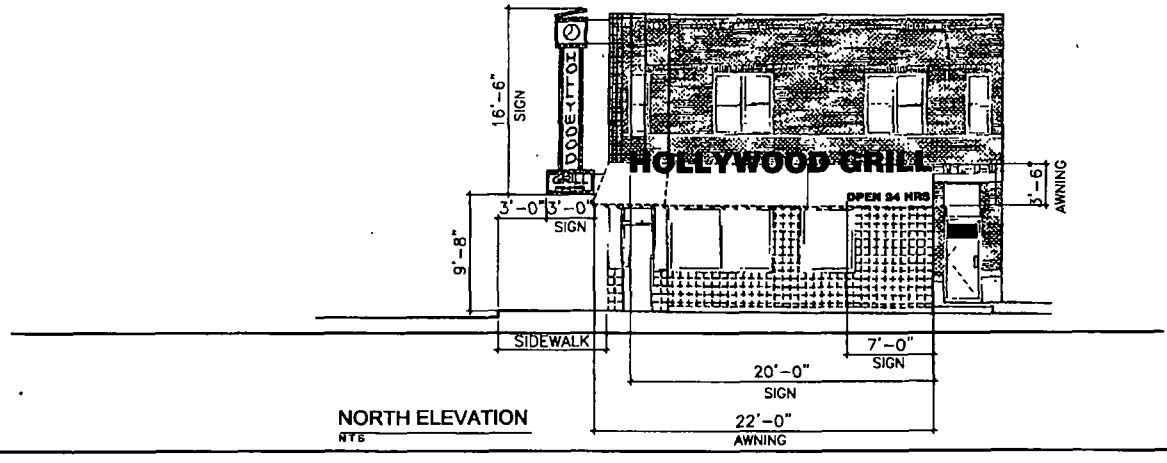

NORTH ELEVATION
NTS

JLM Dezign

HOLLYWOOD GRILL AWNING
1554 N ASHLAND AVE & 1601 W NORTH AVE

ELEVATIONS

A2

Department of Business Affairs and Consumer Protection
Small Business Center - Public Way Use Unit
City Hall - 121 N. LaSalle Street, Room 800 • Chicago, IL 60602
(312)-74-GOBIZ (312-744-6249) • (312) 744-1944 (TTY)
http://www.cityofchicago.org/bacp

09/10/2014

Alderman **Proco Joe Moreno**
Ward # **01**
City of Chicago
City Hall, Room **300**
121 North LaSalle Street
Chicago, Illinois 60602

Re: An ordinance to use and maintain a portion of the public right-of-way for **one (1) canopy(ies)** for **HOLLYWOOD GRILL**, adjacent to the premises known as **1601 W. North Ave.**.

Dear Alderman **Proco Joe Moreno**:

The applicant referenced above has requested the use of the public right-of-way for a **canopy(ies)**. An ordinance has been prepared by the Department of Business Affairs and Consumer Protection – Small Business Center - Public Way Use Unit for presentation to the City Council. Because this request was made for properties located in your ward, as approved by you as per the attached, I respectfully request that you introduce the attached ordinance at the next City Council meeting.

If you have any questions regarding this ordinance, please contact Anthony Bertuca at (312) 744-5506.

Department of Business Affairs and Consumer Protection

City of Chicago

O2014-7148

Office of the City Clerk

Document Tracking Sheet

Meeting Date:	9/10/2014
Sponsor(s):	Moreno (1)
Type:	Ordinance
Title:	Canopy(s) for Indigo Lofts Condo Assn.
Committee(s) Assignment:	Committee on Transportation and Public Way

ORDINANCE
Indigo Lofts Condominium Association
Acct. No. 216082 - 1
Permit No. 1115002

Be It Ordained by the City Council of the City of Chicago:

SECTION 1. Permission and authority are hereby given and granted to Indigo Lofts Condominium Association, upon the terms and subject to the conditions of this ordinance to maintain and use, as now constructed, one (1) Canopy(s) projecting over the public right-of-way adjacent to its premises known as 1400 N. Milwaukee Ave..

Said Canopy(s) at MILWAUKEE AVE. measure(s):
One (1) at eleven point six (11.6) feet in length, and three (3) feet in width for a total of thirty-four point eight (34.8) square feet.

The location of said privilege shall be as shown on prints kept on file with the Department of Business Affairs and Consumer Protection and the Office of the City Clerk.

Said privilege shall be constructed in accordance with plans and specifications approved by the Zoning Department - Signs.

This grant of privilege in the public way shall be subject to the provisions of Section 10-28-015 and all other required provisions of the Municipal Code of Chicago.

The grantee shall pay to the City of Chicago as compensation for the privilege #1115002 herein granted the sum of fifty ($50.00) per annum in advance.

A 25% penalty will be added for payments received after due date.

The permit holder agrees to hold the City of Chicago harmless for any damage, relocation or replacement costs associated with damage, relocation or removal of private property caused by the City performing work in the public way.

Authority herein given and granted for a period of five (5) years from and after 07/25/2014.

Alderman _____

Proco Joe Moreno 1st Ward

1400 N. Milwaukee Ave.

← Canopy

Department of Business Affairs and Consumer Protection
Small Business Center - Public Way Use Unit
City Hall - 121 N. LaSalle Street, Room 800 • Chicago, IL 60602
(312)-74-GOBIZ (312-744-6249) • (312) 744-1944 (TTY)
http://www.cityofchicago.org/bacp

09/10/2014

Alderman **Proco Joe Moreno**
Ward # **01**
City of Chicago
City Hall, Room **300**
121 North LaSalle Street
Chicago, Illinois 60602

Re: An ordinance to use and maintain a portion of the public right-of-way for **one (1) canopy(ies)** for **Indigo Lofts Condominium Association**, adjacent to the premises known as **1400 N. Milwaukee Ave.**.

Dear Alderman **Proco Joe Moreno**:

The applicant referenced above has requested the use of the public right-of-way for a **canopy(ies)**. An ordinance has been prepared by the Department of Business Affairs and Consumer Protection – Small Business Center - Public Way Use Unit for presentation to the City Council. Because this request was made for properties located in your ward, as approved by you as per the attached, I respectfully request that you introduce the attached ordinance at the next City Council meeting.

If you have any questions regarding this ordinance, please contact Anthony Bertuca at (312) 744-5506.

Department of Business Affairs and Consumer Protection

City of Chicago

O2014-7150

Office of the City Clerk

Document Tracking Sheet

Meeting Date:	9/10/2014
Sponsor(s):	Moreno (1)
Type:	Ordinance
Title:	Canopy(s) for Thai Village Restaurant
Committee(s) Assignment:	Committee on Transportation and Public Way

ORDINANCE
THAI VILLAGE RESTAURANT
Acct. No. 18156 - 1
Permit No. 1114289

Be It Ordained by the City Council of the City of Chicago:

SECTION 1. Permission and authority are hereby given and granted to THAI VILLAGE RESTAURANT, upon the terms and subject to the conditions of this ordinance to maintain and use, as now constructed, one (1) Canopy(s) projecting over the public right-of-way adjacent to its premises known as 2053 W. Division St..

Said Canopy(s) at W.DIVISION measure(s):
One (1) at twenty-four (24) feet in length, and two point five (2.5) feet in width for a total of sixty (60) square feet.

The location of said privilege shall be as shown on prints kept on file with the Department of Business Affairs and Consumer Protection and the Office of the City Clerk.

Said privilege shall be constructed in accordance with plans and specifications approved by the Zoning Department - Signs.

This grant of privilege in the public way shall be subject to the provisions of Section 10-28-015 and all other required provisions of the Municipal Code of Chicago.

The grantee shall pay to the City of Chicago as compensation for the privilege #1114289 herein granted the sum of fifty ($50.00) per annum in advance.

A 25% penalty will be added for payments received after due date.

The permit holder agrees to hold the City of Chicago harmless for any damage, relocation or replacement costs associated with damage, relocation or removal of private property caused by the City performing work in the public way.

Authority herein given and granted for a period of five (5) years from and after 07/26/2014.

Alderman _____

Proco Joe Moreno 1st Ward

CANOPY DRAWINGS

PROPERTY LOCATION 2053 W. DIVISION ST

ORGANIZATION'S NAME THAI VILLAGE RESTAURANT

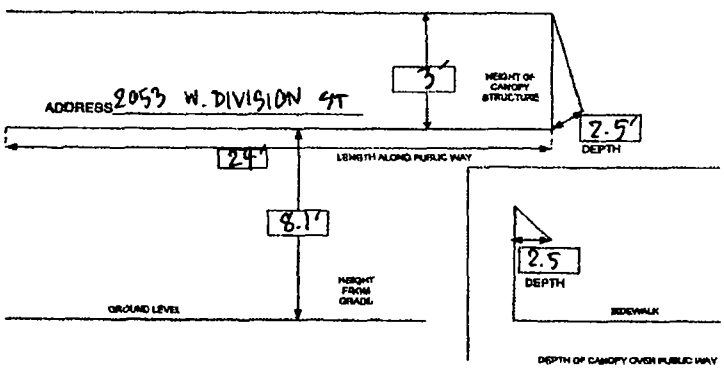

W. DIVISION ST

Department of Business Affairs and Consumer Protection
Small Business Center - Public Way Use Unit
City Hall - 121 N. LaSalle Street, Room 800 • Chicago, IL 60602
(312)-74-GOBIZ (312-744-6249) • (312) 744-1944 (TTY)
http://www.cityofchicago.org/bacp

09/10/2014

Alderman **Proco Joe Moreno**
Ward # **01**
City of Chicago
City Hall, Room **300**
121 North LaSalle Street
Chicago, Illinois 60602

Re: An ordinance to use and maintain a portion of the public right-of-way for **one (1) canopy(ies)** for **THAI VILLAGE RESTAURANT**, adjacent to the premises known as **2053 W. Division St.**.

Dear Alderman **Proco Joe Moreno**:

The applicant referenced above has requested the use of the public right-of-way for a **canopy(ies)**. An ordinance has been prepared by the Department of Business Affairs and Consumer Protection – Small Business Center - Public Way Use Unit for presentation to the City Council. Because this request was made for properties located in your ward, as approved by you as per the attached, I respectfully request that you introduce the attached ordinance at the next City Council meeting.

If you have any questions regarding this ordinance, please contact Anthony Bertuca at (312) 744-5506.

Department of Business Affairs and Consumer Protection

City of Chicago

O2014-7161

Office of the City Clerk

Document Tracking Sheet

Meeting Date:	9/10/2014
Sponsor(s):	Fioretti (2)
Type:	Ordinance
Title:	Canopy(s) for Bonivino's, Inc.
Committee(s) Assignment:	Committee on Transportation and Public Way

ORDINANCE
BONIVINO'S INC
Acct. No. 3727 - 1
Permit No. 1114864

Be It Ordained by the City Council of the City of Chicago:

SECTION 1. Permission and authority are hereby given and granted to BONIVINO'S INC, upon the terms and subject to the conditions of this ordinance to maintain and use, as now constructed, one (1) Canopy(s) projecting over the public right-of-way adjacent to its premises known as 111 W. Van Buren St..

Said Canopy(s) at W. Van Buren St. measure(s):
One (1) at twelve (12) feet in length, and six (6) feet in width for a total of seventy-two (72) square feet.

The location of said privilege shall be as shown on prints kept on file with the Department of Business Affairs and Consumer Protection and the Office of the City Clerk.

Said privilege shall be constructed in accordance with plans and specifications approved by the Zoning Department - Signs.

This grant of privilege in the public way shall be subject to the provisions of Section 10-28-015 and all other required provisions of the Municipal Code of Chicago.

The grantee shall pay to the City of Chicago as compensation for the privilege #1114864 herein granted the sum of fifty ($50.00) per annum in advance.

A 25% penalty will be added for payments received after due date.

The permit holder agrees to hold the City of Chicago harmless for any damage, relocation or replacement costs associated with damage, relocation or removal of private property caused by the City performing work in the public way.

Authority herein given and granted for a period of five (5) years from and after 02/05/2014.

Alderman _____

Bob Fioretti 2nd Ward

BoniVino
TOW ZONE

Department of Business Affairs and Consumer Protection
Small Business Center - Public Way Use Unit
City Hall - 121 N LaSalle Street, Room 800 • Chicago, IL 60602
(312)-74-GOBIZ (312-744-6249) • (312) 744-1944 (TTY)
http://www.cityofchicago.org/bacp

09/10/2014

Alderman **Bob Fioretti**
Ward # **02**
City of Chicago
City Hall, Room **300**
121 North LaSalle Street
Chicago, Illinois 60602

Re: An ordinance to use and maintain a portion of the public right-of-way for **one (1) canopy(ies)** for **BONIVINO'S INC**, adjacent to the premises known as **111 W. Van Buren St.**.

Dear Alderman **Bob Fioretti**:

The applicant referenced above has requested the use of the public right-of-way for a **canopy(ies)**. An ordinance has been prepared by the Department of Business Affairs and Consumer Protection – Small Business Center - Public Way Use Unit for presentation to the City Council. Because this request was made for properties located in your ward, as approved by you as per the attached, I respectfully request that you introduce the attached ordinance at the next City Council meeting.

If you have any questions regarding this ordinance, please contact Anthony Bertuca at (312) 744-5506.

Department of Business Affairs and Consumer Protection

City of Chicago

O2014-7166

Office of the City Clerk

Document Tracking Sheet

Meeting Date:	9/10/2014
Sponsor(s):	Dowell (3)
Type:	Ordinance
Title:	Canopy(s) for Red Apple Food & Liquor, Inc.
Committee(s) Assignment:	Committee on Transportation and Public Way

ORDINANCE
RED APPLE FOOD & LIQUOR INC
Acct. No. 4734 - 1
Permit No. 1111994

Be It Ordained by the City Council of the City of Chicago:

SECTION 1. Permission and authority are hereby given and granted to RED APPLE FOOD & LIQUOR INC, upon the terms and subject to the conditions of this ordinance to construct, install, maintain and use one (1) Canopy(s) projecting over the public right-of-way adjacent to its premises known as 317 E. 51st St..

Said Canopy(s) at E. 51st Street measure(s):
One (1) at fifty-one (51) feet in length, and one point seven five (1.75) foot in width for a total of eighty-nine point two five (89.25) square feet.

The location of said privilege shall be as shown on prints kept on file with the Department of Business Affairs and Consumer Protection and the Office of the City Clerk.

Said privilege shall be constructed in accordance with plans and specifications approved by the Zoning Department - Signs.

This grant of privilege in the public way shall be subject to the provisions of Section 10-28-015 and all other required provisions of the Municipal Code of Chicago.

The grantee shall pay to the City of Chicago as compensation for the privilege #1111994 herein granted the sum of seventy-six ($76.00) per annum in advance.

A 25% penalty will be added for payments received after due date.

The permit holder agrees to hold the City of Chicago harmless for any damage, relocation or replacement costs associated with damage, relocation or removal of private property caused by the City performing work in the public way.

Authority herein given and granted for a period of five (5) years from and after Date of Passage.

Alderman Pat Dowell

Pat Dowell 3rd Ward

APPLICATION TO USE THE PUBLIC RIGHT OF WAY

EXAMPLE OF CANOPY/AWNING DRAWING

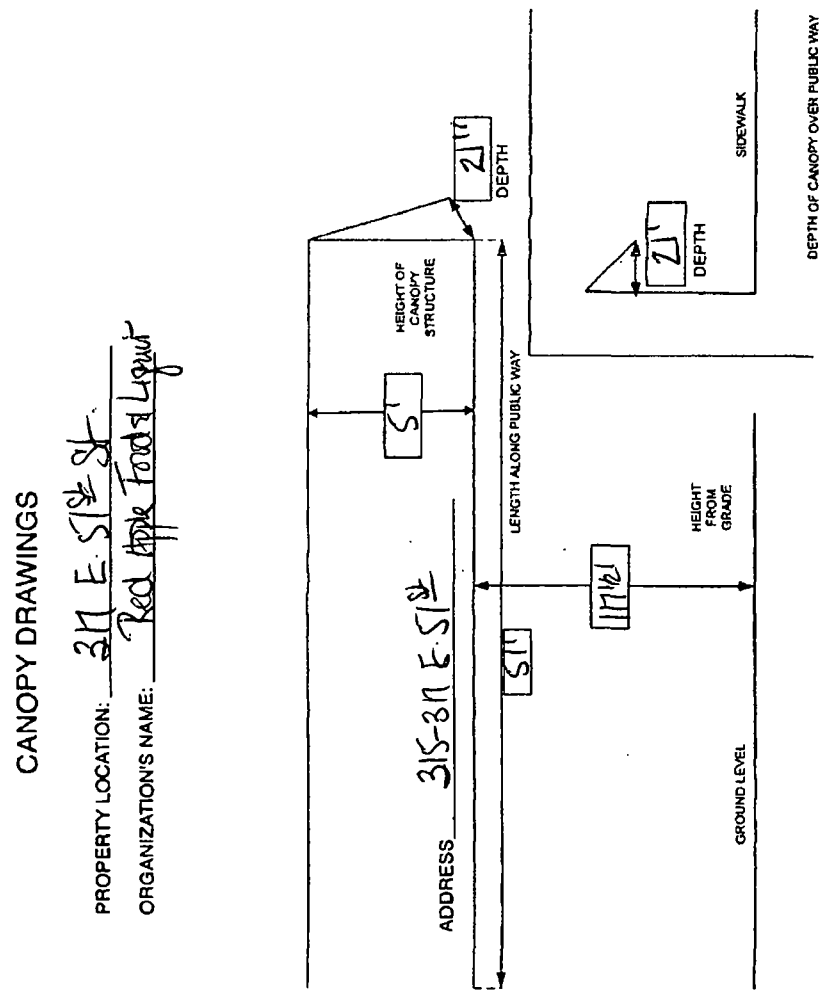

Department of Business Affairs and Consumer Protection
Small Business Center - Public Way Use Unit
City Hall - 121 N. LaSalle Street, Room 800 • Chicago, IL 60602
(312)-74-GOBIZ (312-744-6249) • (312) 744-1944 (TTY)
http://www.cityofchicago.org/bacp

09/10/2014

Alderman **Pat Dowell**
Ward # **03**
City of Chicago
City Hall, Room **300**
121 North LaSalle Street
Chicago, Illinois 60602

Re: An ordinance to use and maintain a portion of the public right-of-way for **one (1) canopy(ies)** for **RED APPLE FOOD & LIQUOR INC**, adjacent to the premises known as **317 E. 51st St.**.

Dear Alderman **Pat Dowell**:

The applicant referenced above has requested the use of the public right-of-way for a **canopy(ies)**. An ordinance has been prepared by the Department of Business Affairs and Consumer Protection – Small Business Center - Public Way Use Unit for presentation to the City Council. Because this request was made for properties located in your ward, as approved by you as per the attached, I respectfully request that you introduce the attached ordinance at the next City Council meeting.

If you have any questions regarding this ordinance, please contact Anthony Bertuca at (312) 744-5506.

Department of Business Affairs and Consumer Protection

City of Chicago

O2014-7170

Office of the City Clerk

Document Tracking Sheet

Meeting Date:	9/10/2014
Sponsor(s):	Cardenas (12)
Type:	Ordinance
Title:	Canopy(s) for Supermercado Mi Lupita
Committee(s) Assignment:	Committee on Transportation and Public Way

ORDINANCE
SUPERMERCADO MI LUPITA
Acct. No. 280621 - 1
Permit No. 1114421

Be It Ordained by the City Council of the City of Chicago:

SECTION 1. Permission and authority are hereby given and granted to SUPERMERCADO MI LUPITA, upon the terms and subject to the conditions of this ordinance to maintain and use, as now constructed, one (1) Canopy(s) projecting over the public right-of-way adjacent to its premises known as 2701 W. 23rd St..

Said Canopy(s) at W. Washtenaw Ave and W. 23rd St. measure(s):
One (1) at forty-three (43) feet in length, and three point five (3.5) feet in width for a total of one hundred fifty point five (150.5) square feet.

The location of said privilege shall be as shown on prints kept on file with the Department of Business Affairs and Consumer Protection and the Office of the City Clerk.

Said privilege shall be constructed in accordance with plans and specifications approved by the Zoning Department - Signs.

This grant of privilege in the public way shall be subject to the provisions of Section 10-28-015 and all other required provisions of the Municipal Code of Chicago.

The grantee shall pay to the City of Chicago as compensation for the privilege #1114421 herein granted the sum of sixty-eight ($68.00) per annum in advance.

A 25% penalty will be added for payments received after due date.

The permit holder agrees to hold the City of Chicago harmless for any damage, relocation or replacement costs associated with damage, relocation or removal of private property caused by the City performing work in the public way.

Authority herein given and granted for a period of five (5) years from and after 07/26/2014.

Alderman _____

George Cardenas 12th Ward

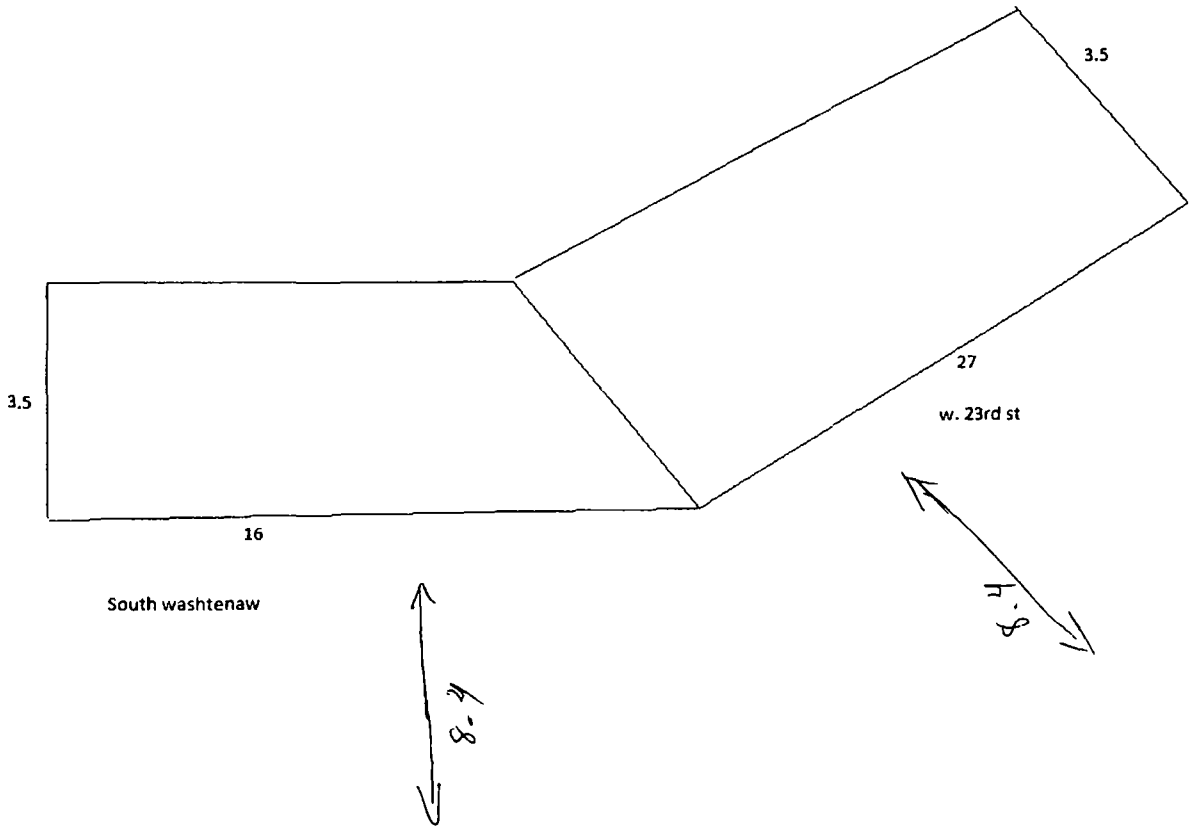

Floor
GROUND

Department of Business Affairs and Consumer Protection
Small Business Center - Public Way Use Unit
City Hall - 121 N. LaSalle Street, Room 800 • Chicago, IL 60602
(312)-74-GOBIZ (312-744-6249) • (312) 744-1944 (TTY)
http://www.cityofchicago.org/bacp

09/10/2014

Alderman **George Cardenas**
Ward # **12**
City of Chicago
City Hall, Room **203**
121 North LaSalle Street
Chicago, Illinois 60602

Re: An ordinance to use and maintain a portion of the public right-of-way for **one (1) canopy(ies)** for **SUPERMERCADO MI LUPITA**, adjacent to the premises known as **2701 W. 23rd St.**.

Dear Alderman **George Cardenas**:

The applicant referenced above has requested the use of the public right-of-way for a **canopy(ies)**. An ordinance has been prepared by the Department of Business Affairs and Consumer Protection – Small Business Center - Public Way Use Unit for presentation to the City Council. Because this request was made for properties located in your ward, as approved by you as per the attached, I respectfully request that you introduce the attached ordinance at the next City Council meeting.

If you have any questions regarding this ordinance, please contact Anthony Bertuca at (312) 744-5506.

Department of Business Affairs and Consumer Protection

City of Chicago

O2014-7173

Office of the City Clerk

Document Tracking Sheet

Meeting Date:	9/10/2014
Sponsor(s):	Burke (14)
Type:	Ordinance
Title:	Canopy(s) for Regal Beagle
Committee(s) Assignment:	Committee on Transportation and Public Way

ORDINANCE
REGAL BEAGLE
Acct. No. 26932 - 1
Permit No. 1111812

Be It Ordained by the City Council of the City of Chicago:

SECTION 1. Permission and authority are hereby given and granted to REGAL BEAGLE, upon the terms and subject to the conditions of this ordinance to maintain and use, as now constructed, one (1) Canopy(s) projecting over the public right-of-way adjacent to its premises known as 3236 W. 55th St..

Said Canopy(s) at W. 55TH ST. measure(s):
One (1) at twenty-four (24) feet in length, and three point zero eight (3.08) feet in width for a total of seventy-three point nine two (73.92) square feet.

The location of said privilege shall be as shown on prints kept on file with the Department of Business Affairs and Consumer Protection and the Office of the City Clerk.

Said privilege shall be constructed in accordance with plans and specifications approved by the Zoning Department - Signs.

This grant of privilege in the public way shall be subject to the provisions of Section 10-28-015 and all other required provisions of the Municipal Code of Chicago.

The grantee shall pay to the City of Chicago as compensation for the privilege #1111812 herein granted the sum of fifty ($50.00) per annum in advance.

A 25% penalty will be added for payments received after due date.

The permit holder agrees to hold the City of Chicago harmless for any damage, relocation or replacement costs associated with damage, relocation or removal of private property caused by the City performing work in the public way.

Authority herein given and granted for a period of five (5) years from and after 01/13/2014.

Alderman _____

Edward M. Burke 14th Ward

HOTEL ALTA

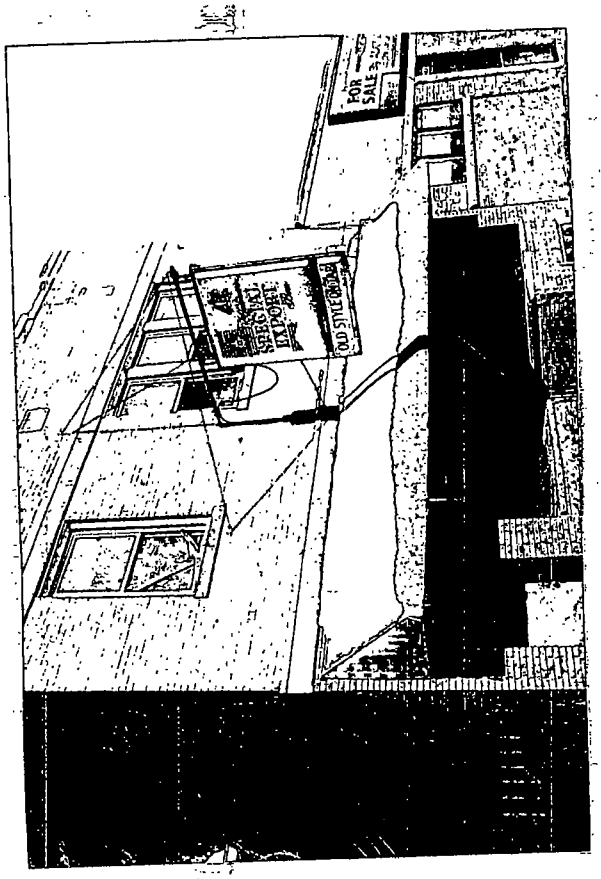
FOR SALE
OLD STYLE ON TAP

SPECIAL EXPORT
OLD STYLE ON TAP

Department of Business Affairs and Consumer Protection
Small Business Center - Public Way Use Unit
City Hall - 121 N LaSalle Street, Room 800 • Chicago, IL 60602
(312)-74-GOBIZ (312-744-6249) • (312) 744-1944 (TTY)
http://www.cityofchicago.org/bacp

09/10/2014

Alderman **Edward M. Burke**
Ward # **14**
City of Chicago
City Hall, Room **302**
121 North LaSalle Street
Chicago, Illinois 60602

Re: An ordinance to use and maintain a portion of the public right-of-way for **one (1) canopy(ies)** for **REGAL BEAGLE**, adjacent to the premises known as **3236 W. 55th St.**.

Dear Alderman **Edward M. Burke**:

The applicant referenced above has requested the use of the public right-of-way for a **canopy(ies)**. An ordinance has been prepared by the Department of Business Affairs and Consumer Protection – Small Business Center - Public Way Use Unit for presentation to the City Council. Because this request was made for properties located in your ward, as approved by you as per the attached, I respectfully request that you introduce the attached ordinance at the next City Council meeting.

If you have any questions regarding this ordinance, please contact Anthony Bertuca at (312) 744-5506.

Department of Business Affairs and Consumer Protection

City of Chicago

O2014-7174

Office of the City Clerk

Document Tracking Sheet

Meeting Date:	9/10/2014
Sponsor(s):	Munoz (22)
Type:	Ordinance
Title:	Canopy(s) for Dollar Store
Committee(s) Assignment:	Committee on Transportation and Public Way

ORDINANCE
DOLLAR STORE
Acct. No. 293128 - 1
Permit No. 1114654

Be It Ordained by the City Council of the City of Chicago:

SECTION 1. Permission and authority are hereby given and granted to DOLLAR STORE, upon the terms and subject to the conditions of this ordinance to maintain and use, as now constructed, one (1) Canopy(s) projecting over the public right-of-way adjacent to its premises known as 4070 W. 26th St..

Said Canopy(s) at 4070 W. 26TH ST. measure(s):
One (1) at sixteen (16) feet in length, and one point six seven (1.67) foot in width for a total of twenty-six point seven two (26.72) square feet.

The location of said privilege shall be as shown on prints kept on file with the Department of Business Affairs and Consumer Protection and the Office of the City Clerk.

Said privilege shall be constructed in accordance with plans and specifications approved by the Zoning Department - Signs.

This grant of privilege in the public way shall be subject to the provisions of Section 10-28-015 and all other required provisions of the Municipal Code of Chicago.

The grantee shall pay to the City of Chicago as compensation for the privilege #1114654 herein granted the sum of fifty ($50.00) per annum in advance.

A 25% penalty will be added for payments received after due date.

The permit holder agrees to hold the City of Chicago harmless for any damage, relocation or replacement costs associated with damage, relocation or removal of private property caused by the City performing work in the public way.

Authority herein given and granted for a period of five (5) years from and after 01/13/2014.

Alderman _____

Ricardo Munoz 22nd Ward

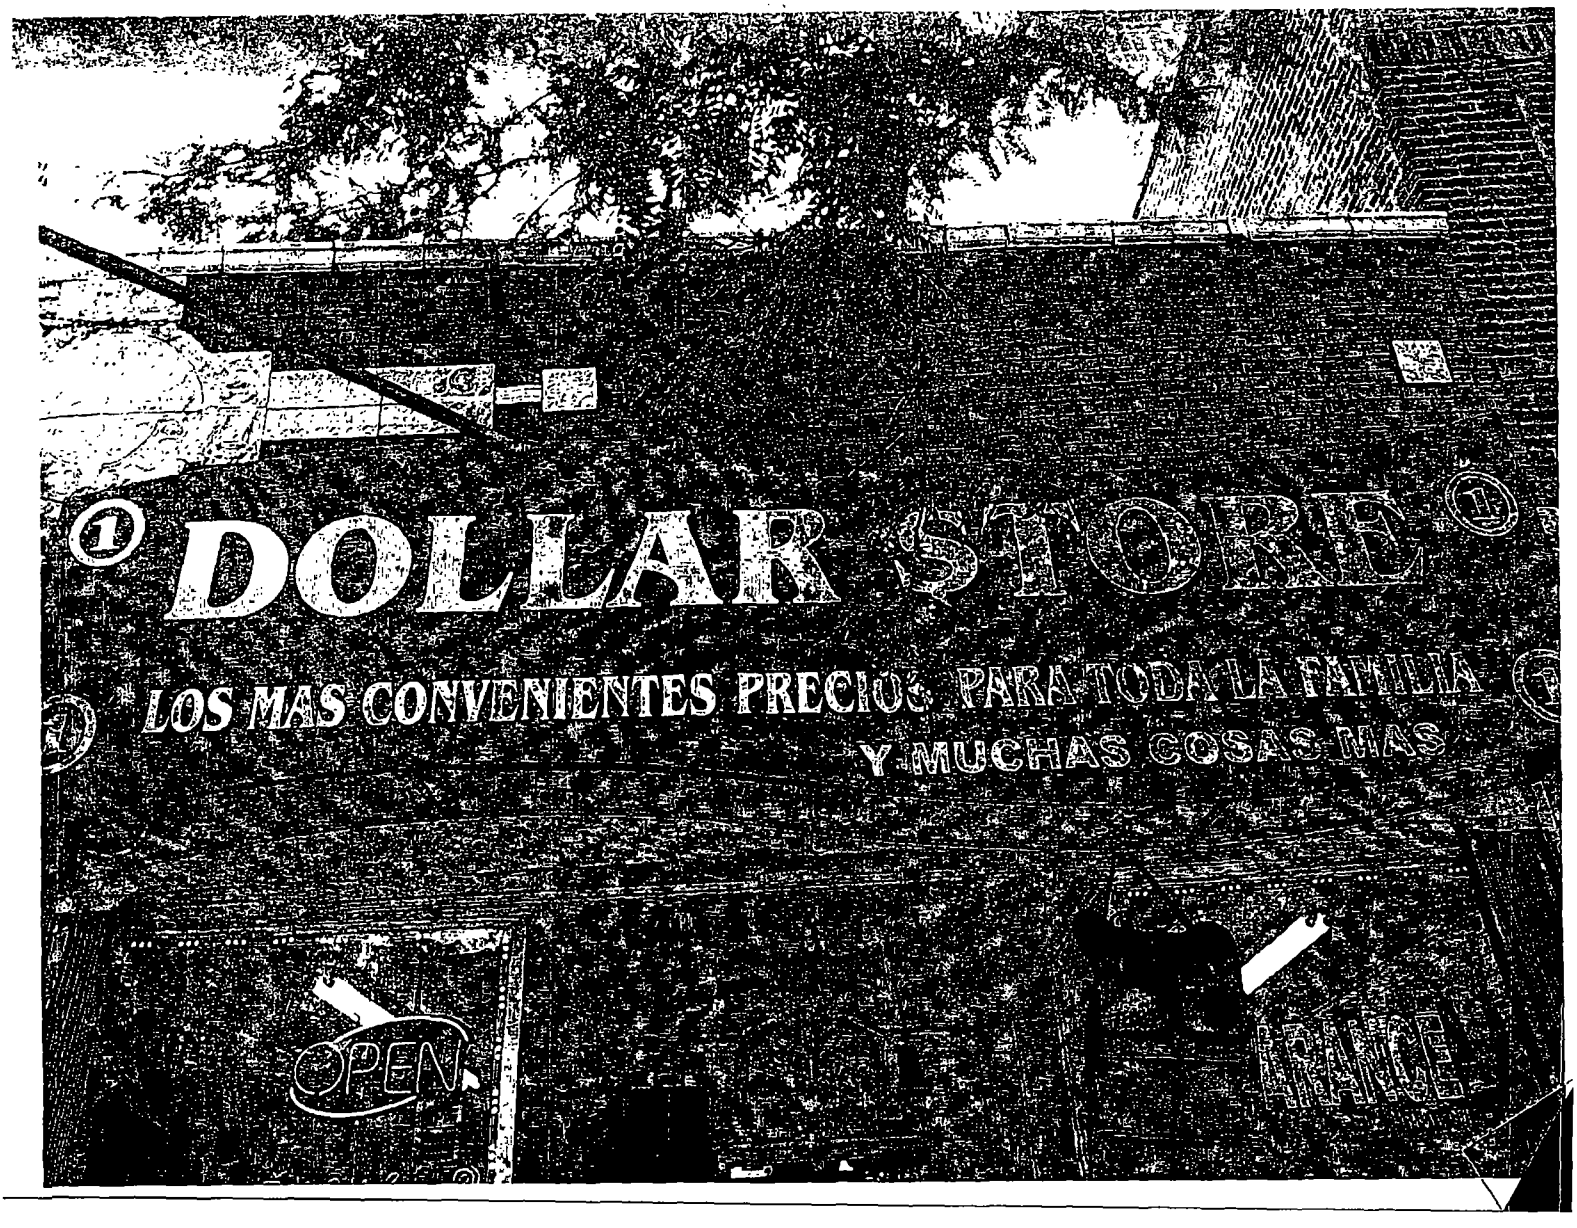
DOLLAR STORE
LOS MAS CONVENIENTES PRECIOS PARA TODA LA FAMILIA
Y MUCHAS COSAS MAS
OPEN

City of Chicago

O2014-7177

Office of the City Clerk

Document Tracking Sheet

Meeting Date:	9/10/2014
Sponsor(s):	Zalewski (23)
Type:	Ordinance
Title:	Canopy(s) for Harmony Restaurant
Committee(s) Assignment:	Committee on Transportation and Public Way

ORDINANCE
HARMONY RESTAURANT
Acct. No. 19544 - 1
Permit No. 1113187

Be It Ordained by the City Council of the City of Chicago:

SECTION 1. Permission and authority are hereby given and granted to HARMONY RESTAURANT, upon the terms and subject to the conditions of this ordinance to maintain and use, as now constructed, one (1) Canopy(s) projecting over the public right-of-way adjacent to its premises known as 6525 W. Archer Ave..

Said Canopy(s) at W.ARCHER AVE. measure(s):
One (1) at eleven point nine (11.9) feet in length, and seven (7) feet in width for a total of eighty-three point three (83.3) square feet.

The location of said privilege shall be as shown on prints kept on file with the Department of Business Affairs and Consumer Protection and the Office of the City Clerk.

Said privilege shall be constructed in accordance with plans and specifications approved by the Zoning Department - Signs.

This grant of privilege in the public way shall be subject to the provisions of Section 10-28-015 and all other required provisions of the Municipal Code of Chicago.

The grantee shall pay to the City of Chicago as compensation for the privilege #1113187 herein granted the sum of fifty ($50.00) per annum in advance.

A 25% penalty will be added for payments received after due date.

The permit holder agrees to hold the City of Chicago harmless for any damage, relocation or replacement costs associated with damage, relocation or removal of private property caused by the City performing work in the public way.

Authority herein given and granted for a period of five (5) years from and after 03/01/2014.

Alderman _____

Michael R. Zalewski 23rd Ward

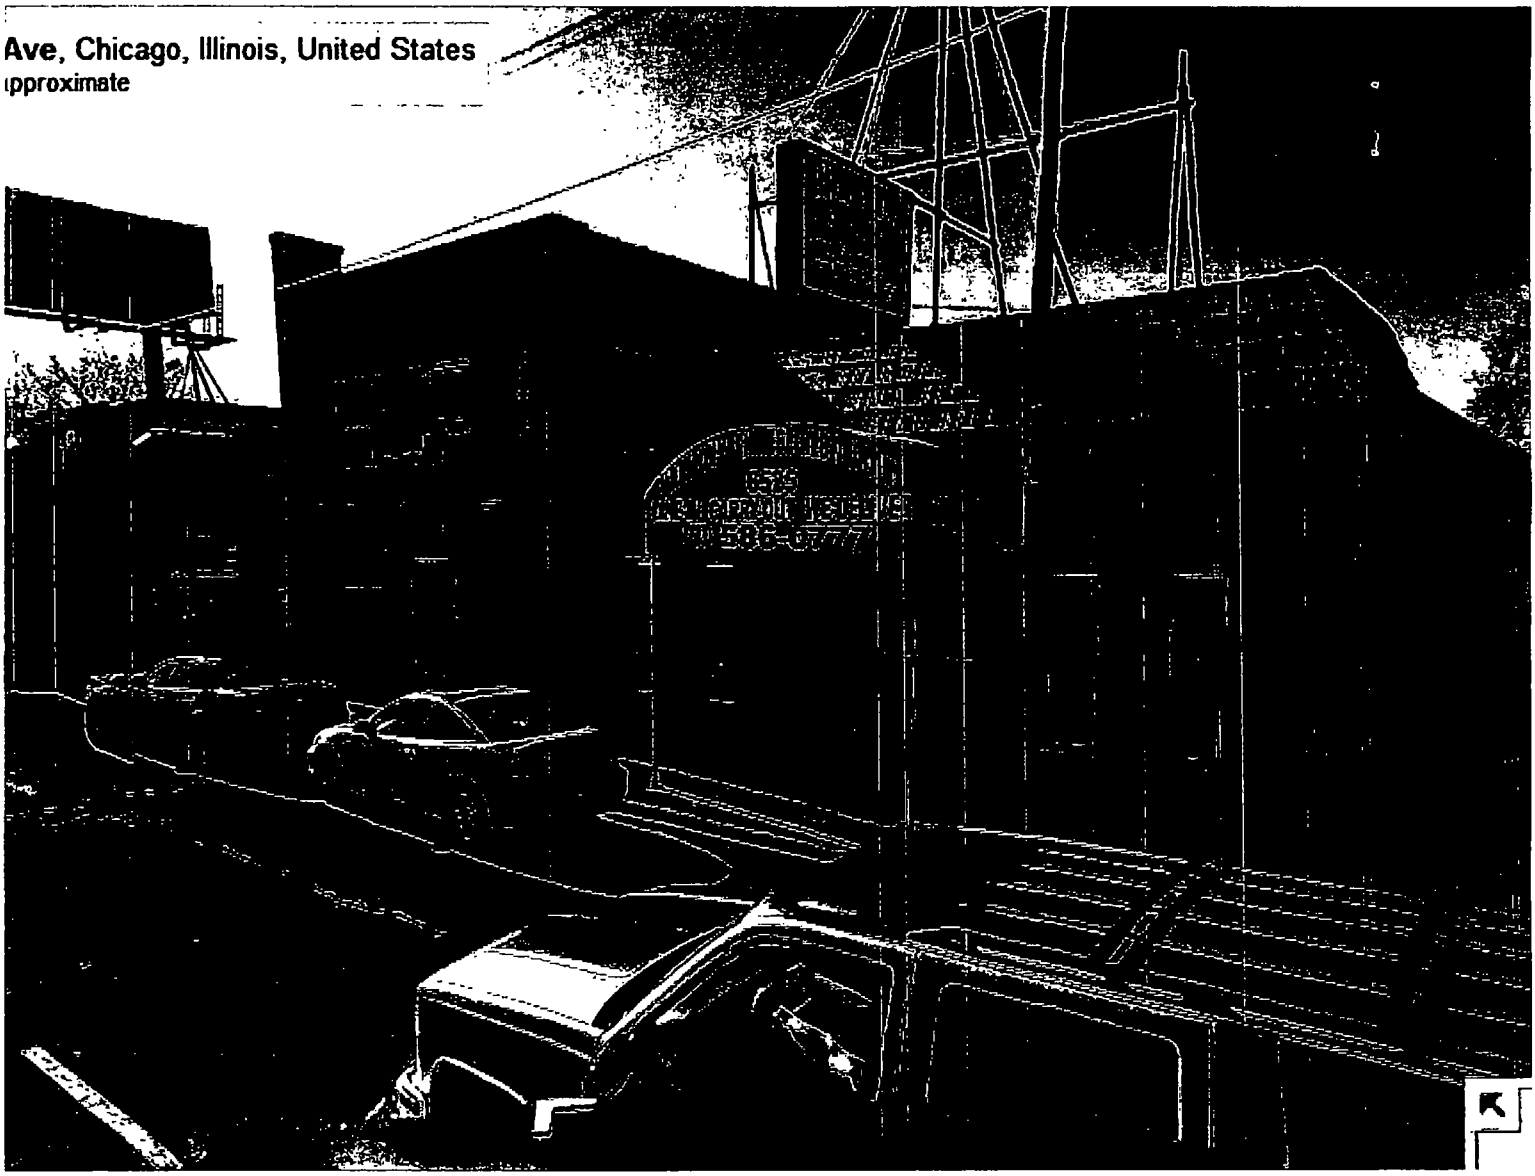
Ave, Chicago, Illinois, United States
pproximate

Department of Business Affairs and Consumer Protection
Small Business Center - Public Way Use Unit
City Hall - 121 N LaSalle Street, Room 800 • Chicago, IL 60602
(312)-74-GOBIZ (312-744-6249) • (312) 744-1944 (TTY)
http://www.cityofchicago.org/bacp

09/10/2014

Alderman **Michael R. Zalewski**
Ward # **23**
City of Chicago
City Hall, Room **203**
121 North LaSalle Street
Chicago, Illinois 60602

Re: An ordinance to use and maintain a portion of the public right-of-way for **one (1) canopy(ies)** for **HARMONY RESTAURANT**, adjacent to the premises known as **6525 W. Archer Ave.**.

Dear Alderman **Michael R. Zalewski**:

The applicant referenced above has requested the use of the public right-of-way for a **canopy(ies)**. An ordinance has been prepared by the Department of Business Affairs and Consumer Protection – Small Business Center - Public Way Use Unit for presentation to the City Council. Because this request was made for properties located in your ward, as approved by you as per the attached, I respectfully request that you introduce the attached ordinance at the next City Council meeting.

If you have any questions regarding this ordinance, please contact Anthony Bertuca at (312) 744-5506.

Department of Business Affairs and Consumer Protection

City of Chicago

O2014-7180

Office of the City Clerk

Document Tracking Sheet

Meeting Date:	9/10/2014
Sponsor(s):	Solis (25)
Type:	Ordinance
Title:	Canopy(s) for Pui Tak Center
Committee(s) Assignment:	Committee on Transportation and Public Way

ORDINANCE
PUI TAK CENTER
Acct. No. 64850 - 2
Permit No. 1113898

Be It Ordained by the City Council of the City of Chicago:

SECTION 1. Permission and authority are hereby given and granted to PUI TAK CENTER, upon the terms and subject to the conditions of this ordinance to maintain and use, as now constructed, one (1) Canopy(s) projecting over the public right-of-way adjacent to its premises known as 2216 S. Wentworth Ave..

Said Canopy(s) at S. WENTWORTH AVE. measure(s):
One (1) at sixteen (16) feet in length, and two (2) feet in width for a total of thirty-two (32) square feet.

The location of said privilege shall be as shown on prints kept on file with the Department of Business Affairs and Consumer Protection and the Office of the City Clerk.

Said privilege shall be constructed in accordance with plans and specifications approved by the Zoning Department - Signs.

This grant of privilege in the public way shall be subject to the provisions of Section 10-28-015 and all other required provisions of the Municipal Code of Chicago.

The grantee shall pay to the City of Chicago as compensation for the privilege #1113898 herein granted the sum of fifty ($50.00) per annum in advance.

A 25% penalty will be added for payments received after due date.

The permit holder agrees to hold the City of Chicago harmless for any damage, relocation or replacement costs associated with damage, relocation or removal of private property caused by the City performing work in the public way.

Authority herein given and granted for a period of five (5) years from and after 06/03/2014.

Alderman _____

Daniel S. Solis 25th Ward

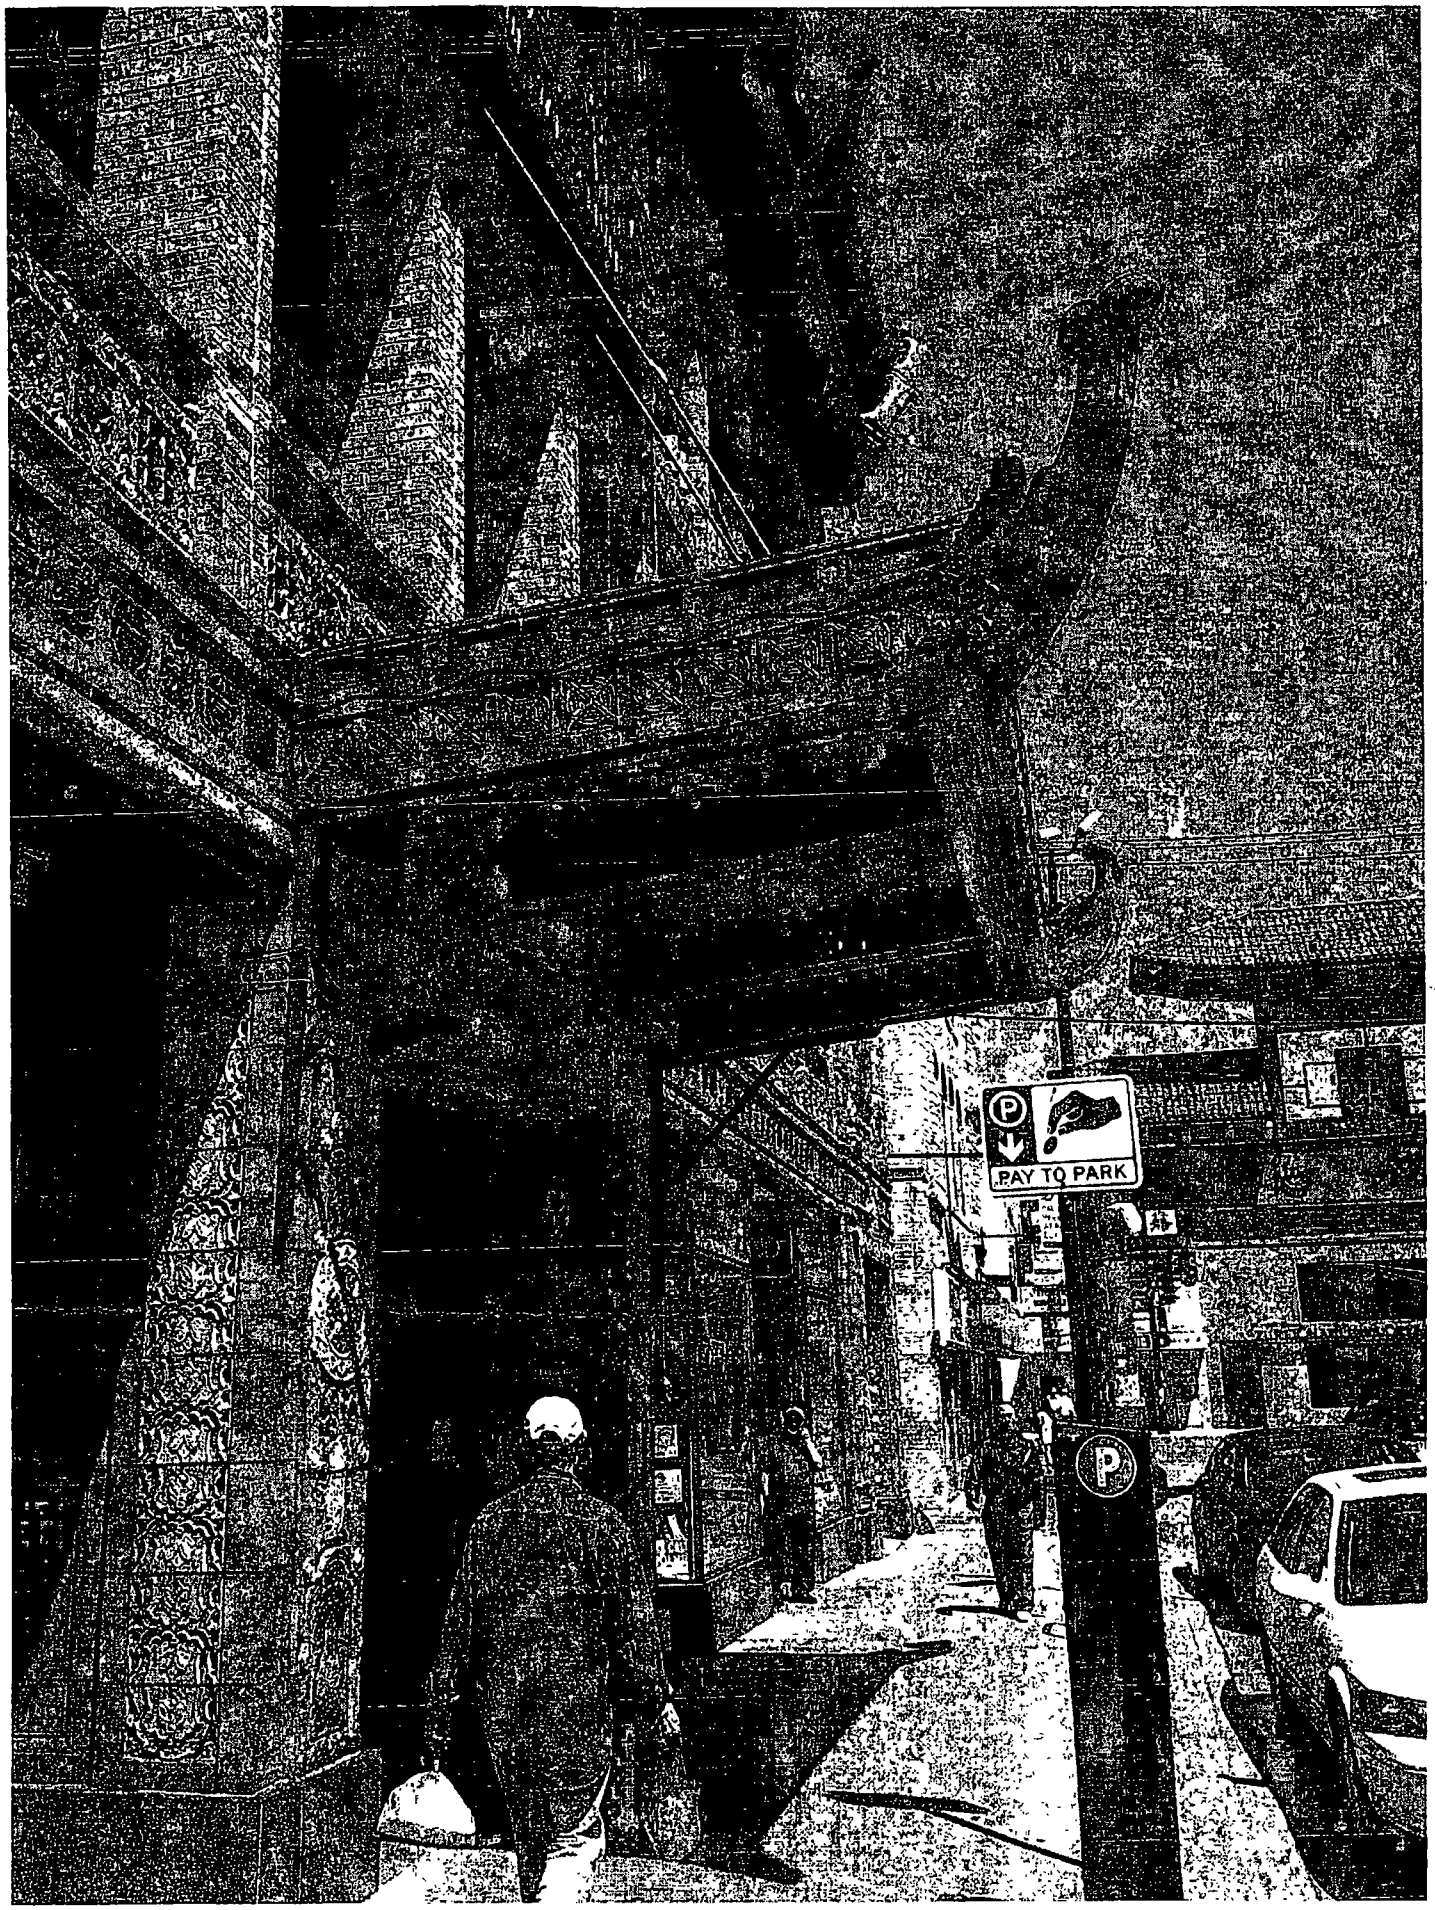
PAY TO PARK

Department of Business Affairs and Consumer Protection
Small Business Center - Public Way Use Unit
City Hall - 121 N. LaSalle Street, Room 800 • Chicago, IL 60602
(312)-74-GOBIZ (312-744-6249) • (312) 744-1944 (TTY)
http://www.cityofchicago.org/bacp

07/30/2014

Alderman **Daniel S. Solis**
Ward # **25**
City of Chicago
City Hall, Room **203**
121 North LaSalle Street
Chicago, Illinois 60602

Re: An ordinance to use and maintain a portion of the public right-of-way for **one (1) canopy(ies)** for **PUI TAK CENTER**, adjacent to the premises known as **2216 S. Wentworth Ave.**.

Dear Alderman **Daniel S. Solis**:

The applicant referenced above has requested the use of the public right-of-way for a **canopy(ies)**. An ordinance has been prepared by the Department of Business Affairs and Consumer Protection – Small Business Center - Public Way Use Unit for presentation to the City Council. Because this request was made for properties located in your ward, as approved by you as per the attached, I respectfully request that you introduce the attached ordinance at the next City Council meeting.

If you have any questions regarding this ordinance, please contact Anthony Bertuca at (312) 744-5506.

Department of Business Affairs and Consumer Protection

City of Chicago

O2014-7184

Office of the City Clerk

Document Tracking Sheet

Meeting Date:	9/10/2014
Sponsor(s):	Solis (25)
Type:	Ordinance
Title:	Canopy(s) for Steffi's Unisex
Committee(s) Assignment:	Committee on Transportation and Public Way

ORDINANCE
STEFFI'S UNISEX
Acct. No. 300873 - 1
Permit No. 1113919

Be It Ordained by the City Council of the City of Chicago:

SECTION 1. Permission and authority are hereby given and granted to STEFFI'S UNISEX, upon the terms and subject to the conditions of this ordinance to maintain and use, as now constructed, one (1) Canopy(s) projecting over the public right-of-way adjacent to its premises known as 1723 W. 18th St..

Said Canopy(s) at WEST 18TH STREET measure(s):
One (1) at thirteen (13) feet in length, and three (3) feet in width for a total of thirty-nine (39) square feet.

The location of said privilege shall be as shown on prints kept on file with the Department of Business Affairs and Consumer Protection and the Office of the City Clerk.

Said privilege shall be constructed in accordance with plans and specifications approved by the Zoning Department - Signs.

This grant of privilege in the public way shall be subject to the provisions of Section 10-28-015 and all other required provisions of the Municipal Code of Chicago.

The grantee shall pay to the City of Chicago as compensation for the privilege #1113919 herein granted the sum of fifty ($50.00) per annum in advance.

A 25% penalty will be added for payments received after due date.

The permit holder agrees to hold the City of Chicago harmless for any damage, relocation or replacement costs associated with damage, relocation or removal of private property caused by the City performing work in the public way.

Authority herein given and granted for a period of five (5) years from and after 05/24/2014.

Alderman _____

Daniel S. Solis 25th Ward

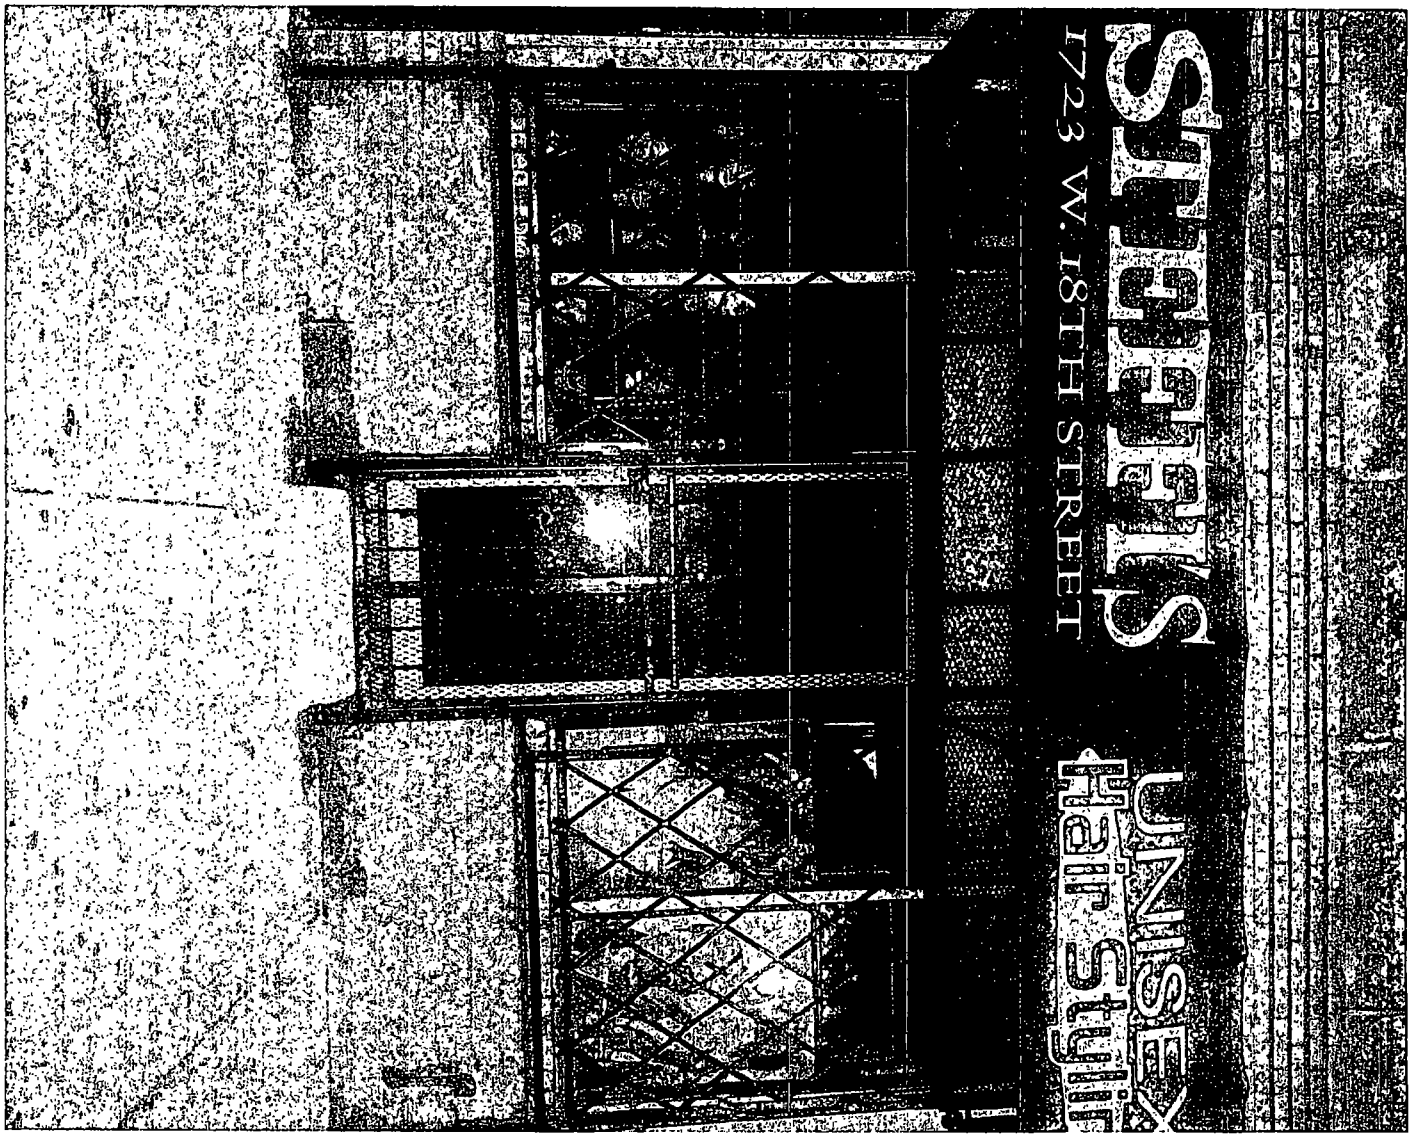
STREETS
1723 W. 18TH STREET
LOUIS
HOUSE

Department of Business Affairs and Consumer Protection
Small Business Center - Public Way Use Unit
City Hall - 121 N. LaSalle Street, Room 800 • Chicago, IL 60602
(312)-74-GOBIZ (312-744-6249) • (312) 744-1944 (TTY)
http://www.cityofchicago.org/bacp

07/30/2014

Alderman **Daniel S. Solis**
Ward # **25**
City of Chicago
City Hall, Room **203**
121 North LaSalle Street
Chicago, Illinois 60602

Re: An ordinance to use and maintain a portion of the public right-of-way for **one (1) canopy(ies)** for **STEFFI'S UNISEX**, adjacent to the premises known as **1723 W. 18th St.**.

Dear Alderman **Daniel S. Solis**:

The applicant referenced above has requested the use of the public right-of-way for a **canopy(ies)**. An ordinance has been prepared by the Department of Business Affairs and Consumer Protection – Small Business Center - Public Way Use Unit for presentation to the City Council. Because this request was made for properties located in your ward, as approved by you as per the attached, I respectfully request that you introduce the attached ordinance at the next City Council meeting.

If you have any questions regarding this ordinance, please contact Anthony Bertuca at (312) 744-5506.

Department of Business Affairs and Consumer Protection

City of Chicago

O2014-7188

Office of the City Clerk

Document Tracking Sheet

Meeting Date:	9/10/2014
Sponsor(s):	Solis (25)
Type:	Ordinance
Title:	Canopy(s) for Tuscany Restaurant
Committee(s) Assignment:	Committee on Transportation and Public Way

ORDINANCE
TUSCANY RESTAURANT
Acct. No. 8914 - 1
Permit No. 1113836

Be It Ordained by the City Council of the City of Chicago:

SECTION 1. Permission and authority are hereby given and granted to TUSCANY RESTAURANT, upon the terms and subject to the conditions of this ordinance to maintain and use, as now constructed, one (1) Canopy(s) projecting over the public right-of-way adjacent to its premises known as 1014 W. Taylor St..

Said Canopy(s) at W. TAYLOR measure(s):
One (1) at forty-six point three (46.3) feet in length, and seven (7) feet in width for a total of three hundred twenty-four point one (324.1) square feet.

The location of said privilege shall be as shown on prints kept on file with the Department of Business Affairs and Consumer Protection and the Office of the City Clerk.

Said privilege shall be constructed in accordance with plans and specifications approved by the Zoning Department - Signs.

This grant of privilege in the public way shall be subject to the provisions of Section 10-28-015 and all other required provisions of the Municipal Code of Chicago.

The grantee shall pay to the City of Chicago as compensation for the privilege #1113836 herein granted the sum of seventy-one dollars and thirty cents ($71.30) per annum in advance.

A 25% penalty will be added for payments received after due date.

The permit holder agrees to hold the City of Chicago harmless for any damage, relocation or replacement costs associated with damage, relocation or removal of private property caused by the City performing work in the public way.

Authority herein given and granted for a period of five (5) years from and after 04/26/2014.

Alderman _____

Daniel S. Solis 25th Ward

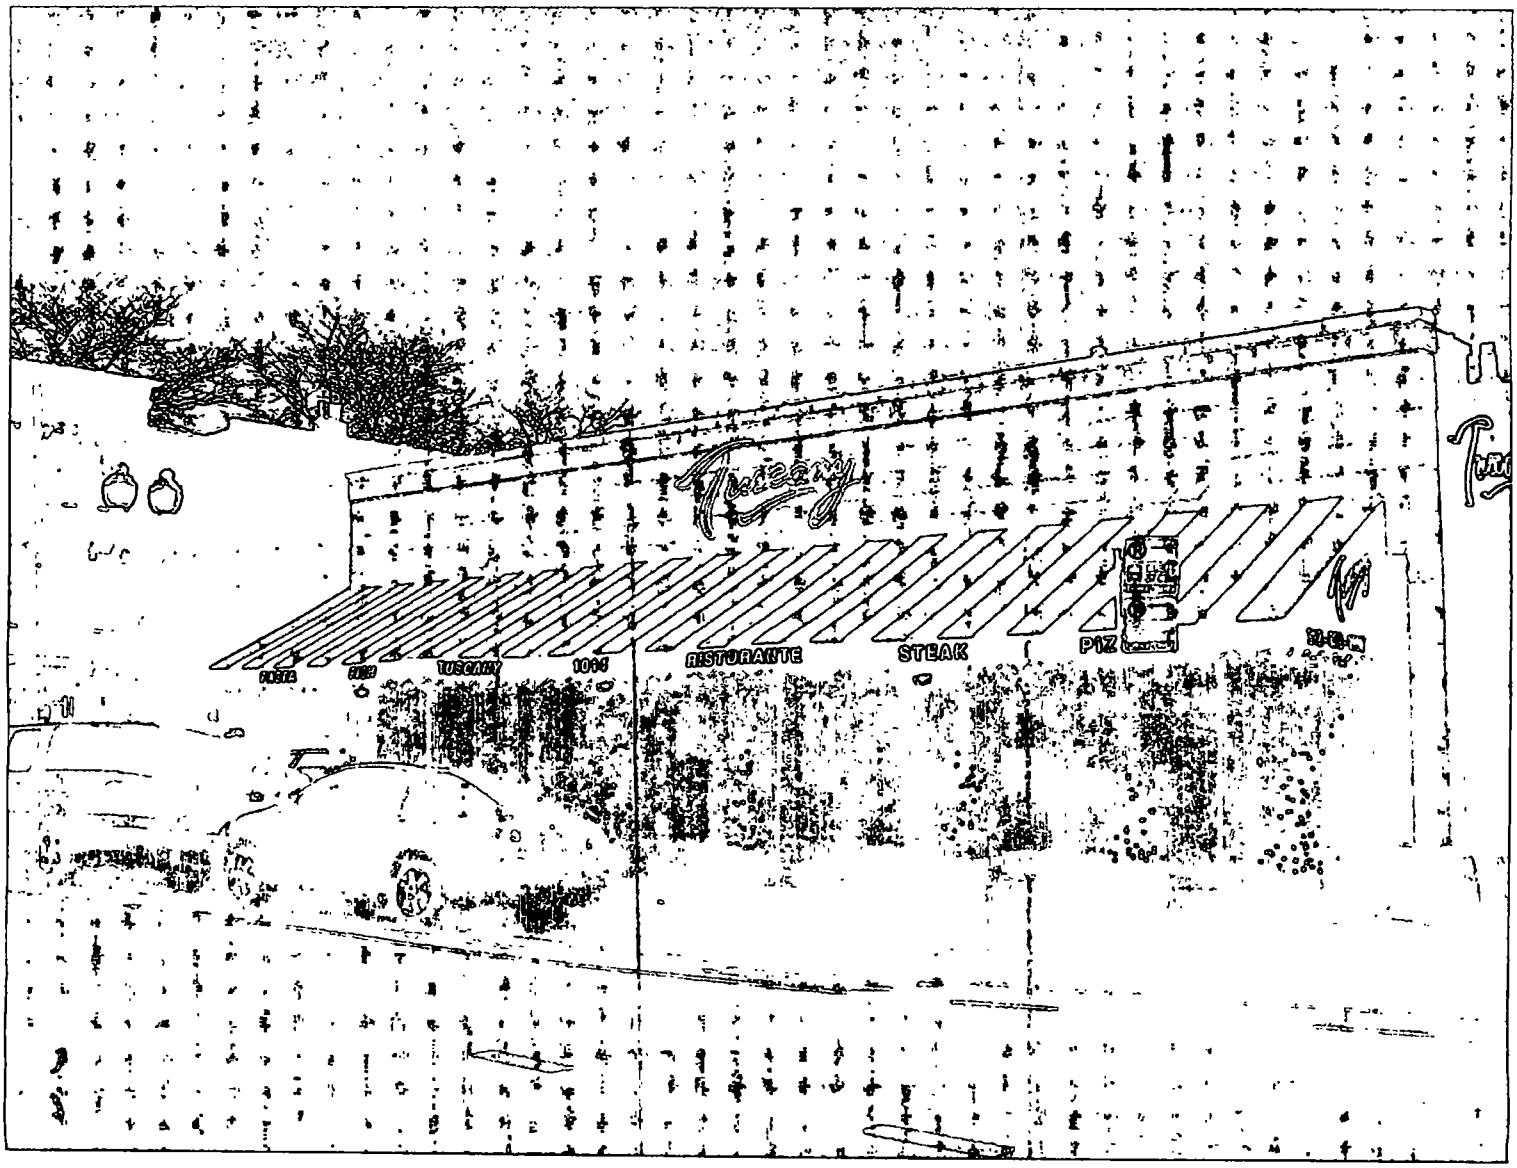
RISTORANTE
STEAK
PIZ

Department of Business Affairs and Consumer Protection
Small Business Center- Public Way Use Unit
City Hall - 121 N. LaSalle Street Room 800 • Chicago, IL 60602
(312)-74-GOBIZ (312-744-6249) • (312) 744-1944 (TTY)
http://www.cityofchicago.org/bacp

07/30/2014

Alderman **Daniel S. Solis**
Ward # **25**
City of Chicago
City Hall, Room **203**
121 North LaSalle Street
Chicago, Illinois 60602

Re: An ordinance to use and maintain a portion of the public right-of-way for **one (1) canopy(ies)** for **TUSCANY RESTAURANT**, adjacent to the premises known as **1014 W. Taylor St.**.

Dear Alderman **Daniel S. Solis**:

The applicant referenced above has requested the use of the public right-of-way for a **canopy(ies)**. An ordinance has been prepared by the Department of Business Affairs and Consumer Protection – Small Business Center - Public Way Use Unit for presentation to the City Council. Because this request was made for properties located in your ward, as approved by you as per the attached, I respectfully request that you introduce the attached ordinance at the next City Council meeting.

If you have any questions regarding this ordinance, please contact Anthony Bertuca at (312) 744-5506.

Department of Business Affairs and Consumer Protection

City of Chicago

O2014-7191

Office of the City Clerk

Document Tracking Sheet

Meeting Date:	9/10/2014
Sponsor(s):	Burnett (27)
Type:	Ordinance
Title:	Canopy(s) for Acadia Lincoln Park Centre LLC
Committee(s) Assignment:	Committee on Transportation and Public Way

ORDINANCE
ACADIA LINCOLN PARK CENTRE LLC
Acct. No. 374049 - 1
Permit No. 1114616

Be It Ordained by the City Council of the City of Chicago:

SECTION 1. Permission and authority are hereby given and granted to ACADIA LINCOLN PARK CENTRE LLC, upon the terms and subject to the conditions of this ordinance to maintain and use, as now constructed, eight (8) Canopy(s) projecting over the public right-of-way adjacent to its premises known as 1565 N. Clybourn Ave..

Said Canopy(s) at N. CLYBOURN measure(s):
Eight (8) at thirteen (13) feet in length, and three point one seven (3.17) feet in width for a total of three hundred twenty-nine point six eight (329.68) square feet.

The location of said privilege shall be as shown on prints kept on file with the Department of Business Affairs and Consumer Protection and the Office of the City Clerk.

Said privilege shall be constructed in accordance with plans and specifications approved by the Zoning Department - Signs.

This grant of privilege in the public way shall be subject to the provisions of Section 10-28-015 and all other required provisions of the Municipal Code of Chicago.

The grantee shall pay to the City of Chicago as compensation for the privilege #1114616 herein granted the sum of one hundred seventy-five ($175.00) per annum in advance.

A 25% penalty will be added for payments received after due date.

The permit holder agrees to hold the City of Chicago harmless for any damage, relocation or replacement costs associated with damage, relocation or removal of private property caused by the City performing work in the public way.

Authority herein given and granted for a period of five (5) years from and after 05/13/2014.

Alderman

Walter Burnett Jr. 27th Ward

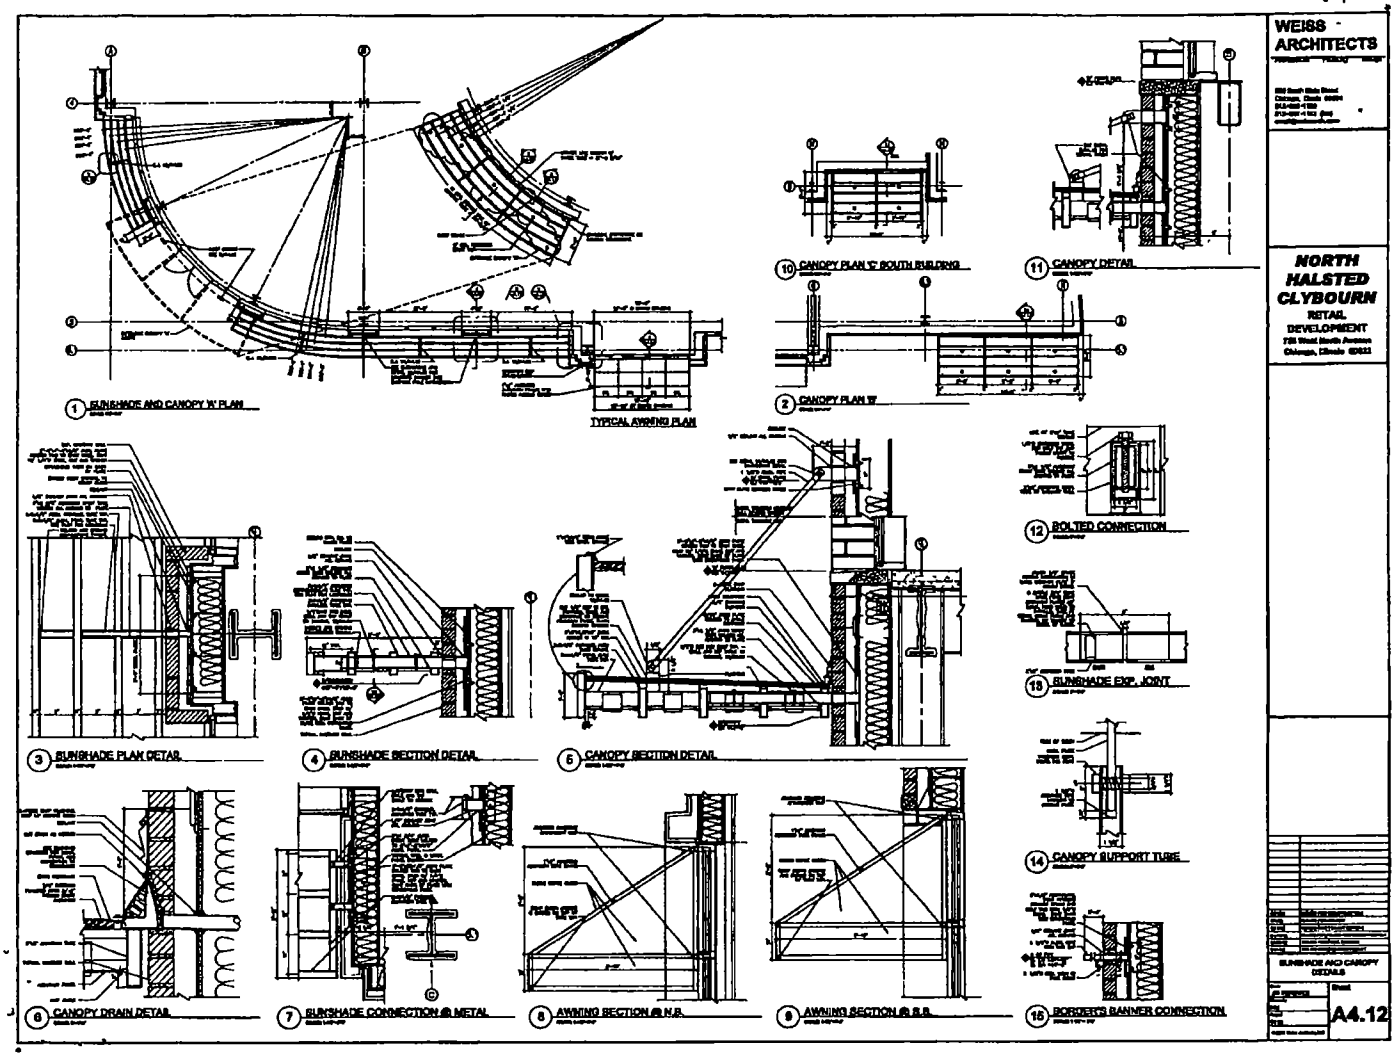
WEISS ARCHITECTS
NORTH HALSTED CLYBOURN
RETAIL DEVELOPMENT
1 SUNSHADE AND CANOPY 'A' PLAN
TYPICAL AWNING PLAN
2 CANOPY PLAN 'B'
10 CANOPY PLAN 'C' SOUTH BUILDING
11 CANOPY DETAIL
3 SUNSHADE PLAN DETAIL
4 SUNSHADE SECTION DETAIL
5 CANOPY SECTION DETAIL
12 BOLTED CONNECTION
13 SUNSHADE EXP. JOINT
6 CANOPY DRAIN DETAIL
7 SUNSHADE CONNECTION @ METAL
8 AWNING SECTION @ N.B.
9 AWNING SECTION @ S.B.
14 CANOPY SUPPORT TUBE
15 BORDERS BANNER CONNECTION
SUNSHADE AND CANOPY DETAILS
A4.12

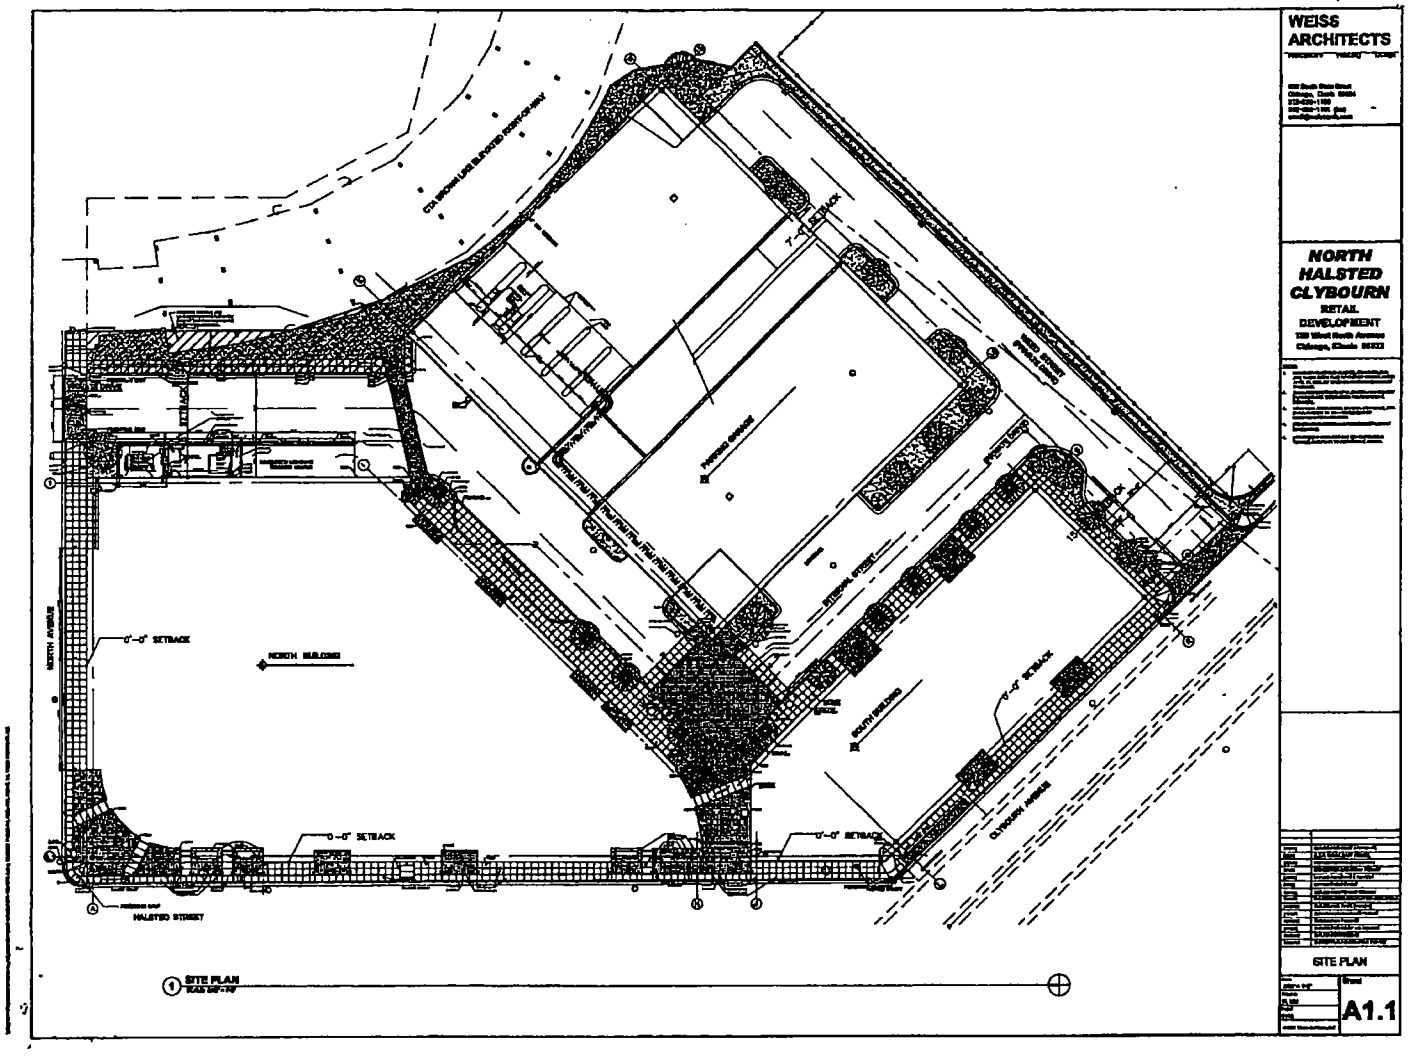
WEISS ARCHITECTS
NORTH HALSTED CLYBOURN
RETAIL DEVELOPMENT
SITE PLAN
A1.1
0'-0" SETBACK
NORTH AVENUE
HALSTED STREET
CLYBOURN AVENUE
SITE PLAN

City of Chicago

O2014-7198

Office of the City Clerk

Document Tracking Sheet

Meeting Date:	9/10/2014
Sponsor(s):	Burnett (27)
Type:	Ordinance
Title:	Canopy(s) for Fastenal Company
Committee(s) Assignment:	Committee on Transportation and Public Way

ORDINANCE
FASTENAL COMPANY
Acct. No. 271742 - 2
Permit No. 1114462

Be It Ordained by the City Council of the City of Chicago:

SECTION 1. Permission and authority are hereby given and granted to FASTENAL COMPANY, upon the terms and subject to the conditions of this ordinance to maintain and use, as now constructed, one (1) Canopy(s) projecting over the public right-of-way adjacent to its premises known as 2038 W. Hubbard St..

Said Canopy(s) at W. HUBBARD STREET measure(s):
One (1) at thirteen (13) feet in length, and three point five (3.5) feet in width for a total of forty-five point five (45.5) square feet.

The location of said privilege shall be as shown on prints kept on file with the Department of Business Affairs and Consumer Protection and the Office of the City Clerk.

Said privilege shall be constructed in accordance with plans and specifications approved by the Zoning Department - Signs.

This grant of privilege in the public way shall be subject to the provisions of Section 10-28-015 and all other required provisions of the Municipal Code of Chicago.

The grantee shall pay to the City of Chicago as compensation for the privilege #1114462 herein granted the sum of fifty ($50.00) per annum in advance.

A 25% penalty will be added for payments received after due date.

The permit holder agrees to hold the City of Chicago harmless for any damage, relocation or replacement costs associated with damage, relocation or removal of private property caused by the City performing work in the public way.

Authority herein given and granted for a period of five (5) years from and after 09/10/2013.

Alderman 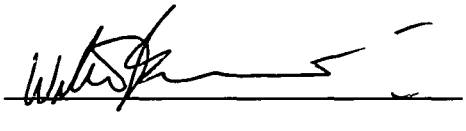

Walter Burnett Jr. 27th Ward

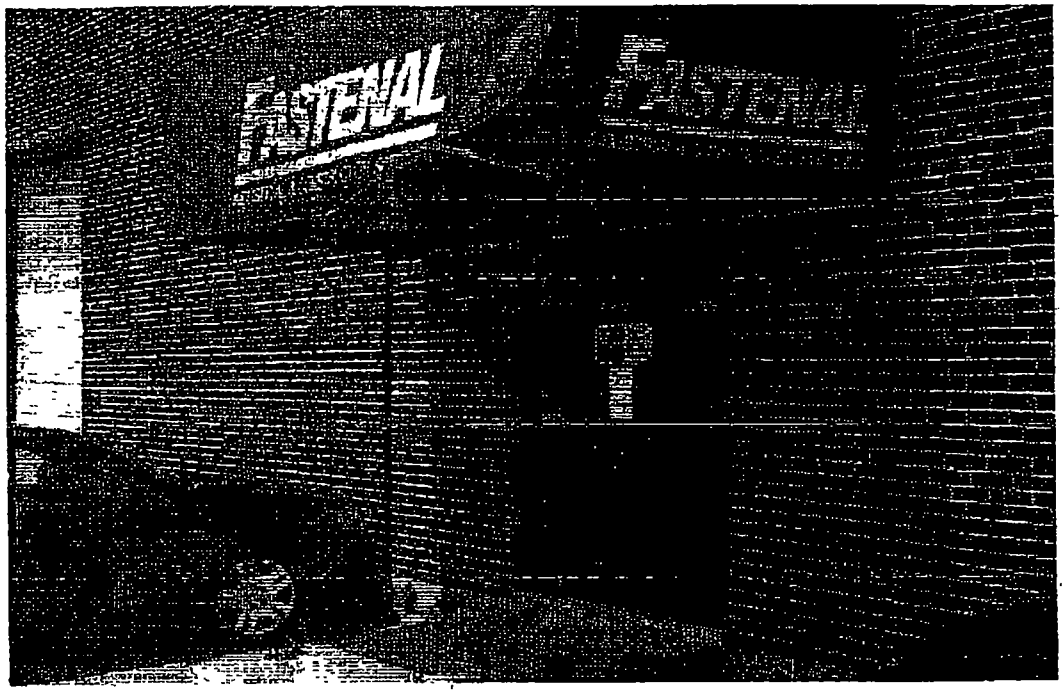
FESTIVAL
FESTIVAL

City of Chicago

O2014-7203

Office of the City Clerk

Document Tracking Sheet

Meeting Date:	9/10/2014
Sponsor(s):	Burnett (27)
Type:	Ordinance
Title:	Canopy(s) for Goose Island Beer Company
Committee(s) Assignment:	Committee on Transportation and Public Way

ORDINANCE
GOOSE ISLAND BEER COMPANY
Acct. No. 309521 - 1
Permit No. 1114872

Be It Ordained by the City Council of the City of Chicago:

SECTION 1. Permission and authority are hereby given and granted to GOOSE ISLAND BEER COMPANY, upon the terms and subject to the conditions of this ordinance to construct, install, maintain and use one (1) Canopy(s) projecting over the public right-of-way adjacent to its premises known as 1800 W. Fulton St..

Said Canopy(s) at W. Fulton Street measure(s):
One (1) at fifty-one point three three (51.33) feet in length, and four (4) feet in width for a total of two hundred five point three two (205.32) square feet.

The location of said privilege shall be as shown on prints kept on file with the Department of Business Affairs and Consumer Protection and the Office of the City Clerk.

Said privilege shall be constructed in accordance with plans and specifications approved by the Zoning Department - Signs.

This grant of privilege in the public way shall be subject to the provisions of Section 10-28-015 and all other required provisions of the Municipal Code of Chicago.

The grantee shall pay to the City of Chicago as compensation for the privilege #1114872 herein granted the sum of seventy-six dollars and thirty-three cents ($76.33) per annum in advance.

A 25% penalty will be added for payments received after due date.

The permit holder agrees to hold the City of Chicago harmless for any damage, relocation or replacement costs associated with damage, relocation or removal of private property caused by the City performing work in the public way.

Authority herein given and granted for a period of five (5) years from and after Date of Passage.

Alderman _____

Walter Burnett Jr. 27th Ward

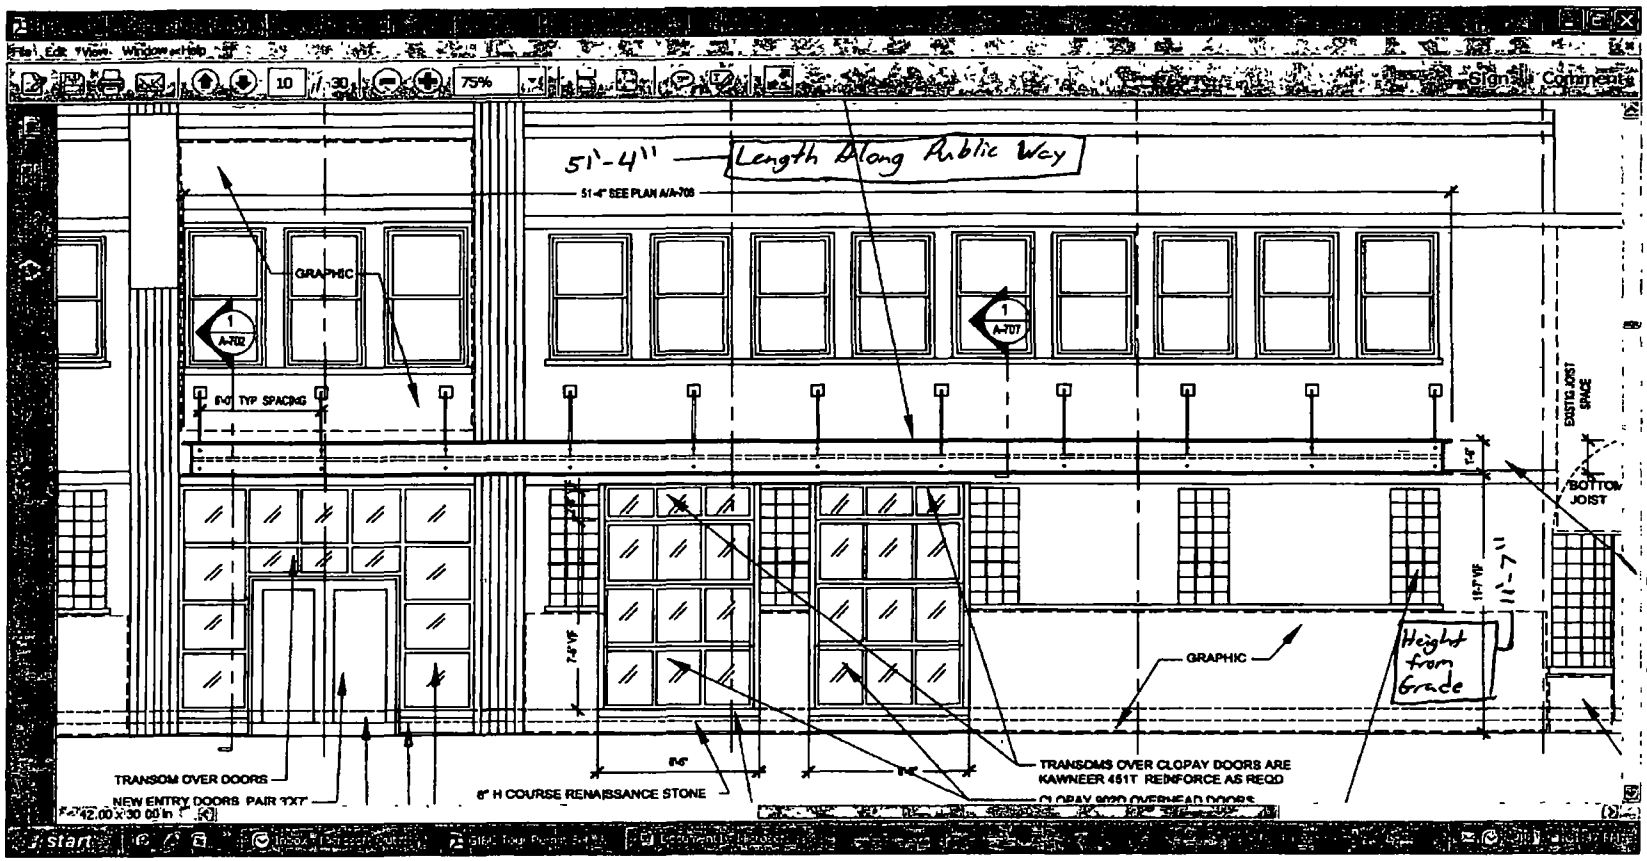
51'-4" Length Along Public Way
51'-4" SEE PLAN A/A-708
GRAPHIC
1 A-702
1 A-707
8'-0" TYP SPACING
EXISTING JOIST SPACING
BOTTOM JOIST
1'-6"
Height of Canopy
11'-7"
Height from Grade
GRAPHIC
TRANSOM OVER DOORS
NEW ENTRY DOORS PAIR 1'X7'
8" H COURSE RENAISSANCE STONE
TRANSOMS OVER CLOPAY DOORS ARE KAWNEER 451T REINFORCE AS REQD
CLOPAY 9000 OVERHEAD DOORS

City of Chicago

O2014-7207

Office of the City Clerk

Document Tracking Sheet

Meeting Date:	9/10/2014
Sponsor(s):	Ervin (28)
Type:	Ordinance
Title:	Canopy(s) for RS Retail LLC
Committee(s) Assignment:	Committee on Transportation and Public Way

ORDINANCE
RS RETAIL, LLC
Acct. No. 301067 - 1
Permit No. 1111783

Be It Ordained by the City Council of the City of Chicago:

SECTION 1. Permission and authority are hereby given and granted to RS RETAIL, LLC, upon the terms and subject to the conditions of this ordinance to maintain and use, as now constructed, one (1) Canopy(s) projecting over the public right-of-way adjacent to its premises known as 1220 W. Taylor St..

Said Canopy(s) at W. TAYLOR ST measure(s):
One (1) at seventeen point four (17.4) feet in length, and four (4) feet in width for a total of sixty-nine point six (69.6) square feet.

The location of said privilege shall be as shown on prints kept on file with the Department of Business Affairs and Consumer Protection and the Office of the City Clerk.

Said privilege shall be constructed in accordance with plans and specifications approved by the Zoning Department - Signs.

This grant of privilege in the public way shall be subject to the provisions of Section 10-28-015 and all other required provisions of the Municipal Code of Chicago.

The grantee shall pay to the City of Chicago as compensation for the privilege #1111783 herein granted the sum of fifty ($50.00) per annum in advance.

A 25% penalty will be added for payments received after due date.

The permit holder agrees to hold the City of Chicago harmless for any damage, relocation or replacement costs associated with damage, relocation or removal of private property caused by the City performing work in the public way.

Authority herein given and granted for a period of five (5) years from and after 03/29/2014.

Alderman

Jason Ervin 28th Ward

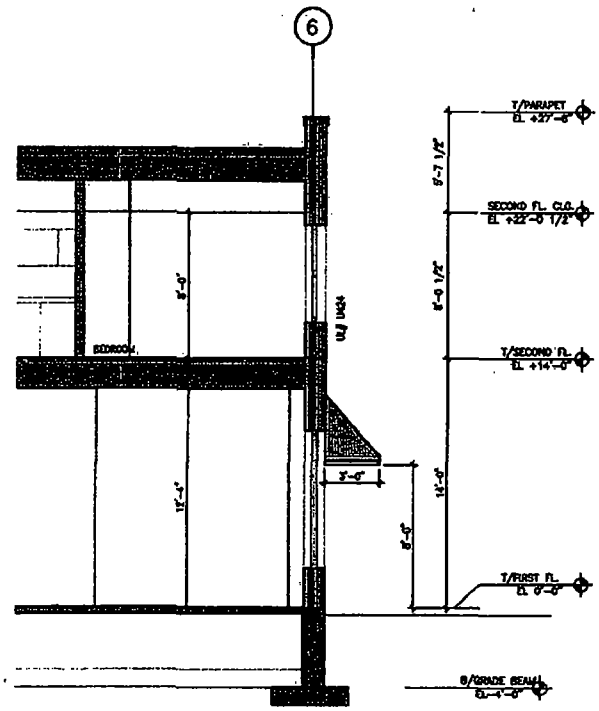

Section

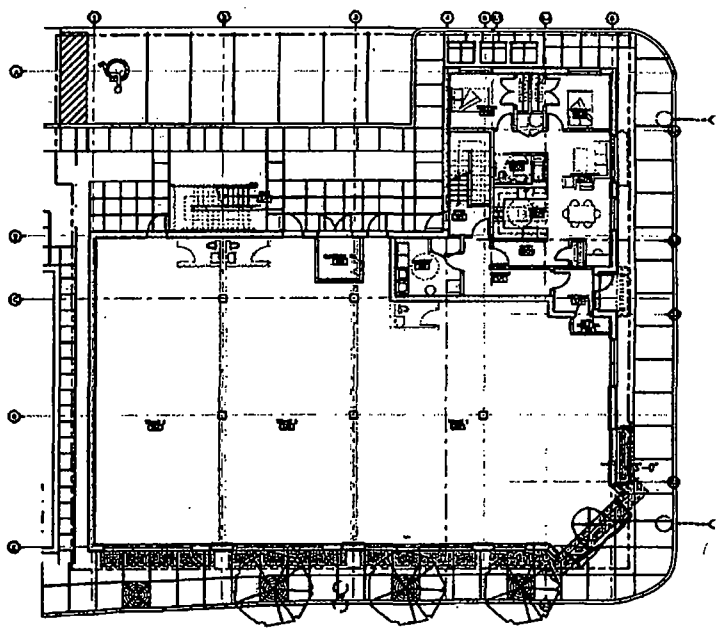

Plan

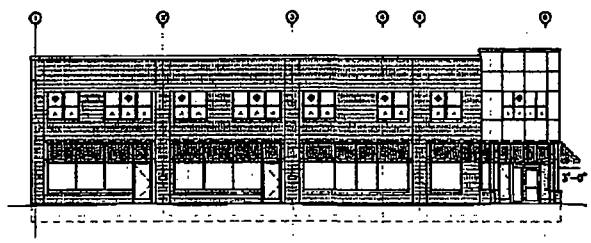

Elevation

Canopy Study
ASLA Phase One
Building 16

City of Chicago

O2014-7210

Office of the City Clerk

Document Tracking Sheet

Meeting Date:	9/10/2014
Sponsor(s):	Waguespack (32)
Type:	Ordinance
Title:	Canopy(s) for Francesca's
Committee(s) Assignment:	Committee on Transportation and Public Way

ORDINANCE
francesca's
Acct. No. 273934 - 2
Permit No. 1114613

Be It Ordained by the City Council of the City of Chicago:

SECTION 1. Permission and authority are hereby given and granted to francesca's, upon the terms and subject to the conditions of this ordinance to maintain and use, as now constructed, one (1) Canopy(s) projecting over the public right-of-way adjacent to its premises known as 1920 W. North Ave..

Said Canopy(s) at W. NORTH AVE measure(s):
One (1) at eighteen point five eight (18.58) feet in length, and one point five (1.5) foot in width for a total of twenty-seven point eight seven (27.87) square feet.

The location of said privilege shall be as shown on prints kept on file with the Department of Business Affairs and Consumer Protection and the Office of the City Clerk.

Said privilege shall be constructed in accordance with plans and specifications approved by the Zoning Department - Signs.

This grant of privilege in the public way shall be subject to the provisions of Section 10-28-015 and all other required provisions of the Municipal Code of Chicago.

The grantee shall pay to the City of Chicago as compensation for the privilege #1114613 herein granted the sum of fifty ($50.00) per annum in advance.

A 25% penalty will be added for payments received after due date.

The permit holder agrees to hold the City of Chicago harmless for any damage, relocation or replacement costs associated with damage, relocation or removal of private property caused by the City performing work in the public way.

Authority herein given and granted for a period of five (5) years from and after 02/11/2014.

Alderman _____

Scott Waguespack 32nd Ward

francesca's

Department of Business Affairs and Consumer Protection
Small Business Center - Public Way Use Unit
City Hall - 121 N. LaSalle Street, Room 800 • Chicago, IL 60602
(312)-74-GOBIZ (312-744-6249) • (312) 744-1944 (TTY)
http://www.cityofchicago.org/bacp

09/10/2014

Alderman **Scott Waguespack**
Ward # **32**
City of Chicago
City Hall, Room **300**
121 North LaSalle Street
Chicago, Illinois 60602

Re: An ordinance to use and maintain a portion of the public right-of-way for **one (1) canopy(ies)** for **francesca's**, adjacent to the premises known as **1920 W. North Ave.**.

Dear Alderman **Scott Waguespack**:

The applicant referenced above has requested the use of the public right-of-way for a **canopy(ies)**. An ordinance has been prepared by the Department of Business Affairs and Consumer Protection – Small Business Center - Public Way Use Unit for presentation to the City Council. Because this request was made for properties located in your ward, as approved by you as per the attached, I respectfully request that you introduce the attached ordinance at the next City Council meeting.

If you have any questions regarding this ordinance, please contact Anthony Bertuca at (312) 744-5506.

Department of Business Affairs and Consumer Protection

City of Chicago

O2014-7215

Office of the City Clerk

Document Tracking Sheet

Meeting Date:	9/10/2014
Sponsor(s):	Waguespack (32)
Type:	Ordinance
Title:	Canopy(s) for Green Dolphin, The
Committee(s) Assignment:	Committee on Transportation and Public Way

ORDINANCE
THE GREEN DOLPHIN
Acct. No. 86051 - 1
Permit No. 1114528

Be It Ordained by the City Council of the City of Chicago:

SECTION 1. Permission and authority are hereby given and granted to THE GREEN DOLPHIN, upon the terms and subject to the conditions of this ordinance to maintain and use, as now constructed, one (1) Canopy(s) projecting over the public right-of-way adjacent to its premises known as 2200 N. Ashland Ave..

Said Canopy(s) at measure(s):
One (1) at nine (9) feet in length, and four point five (4.5) feet in width for a total of forty point five (40.5) square feet.

The location of said privilege shall be as shown on prints kept on file with the Department of Business Affairs and Consumer Protection and the Office of the City Clerk.

Said privilege shall be constructed in accordance with plans and specifications approved by the Zoning Department - Signs.

This grant of privilege in the public way shall be subject to the provisions of Section 10-28-015 and all other required provisions of the Municipal Code of Chicago.

The grantee shall pay to the City of Chicago as compensation for the privilege #1114528 herein granted the sum of fifty ($50.00) per annum in advance.

A 25% penalty will be added for payments received after due date.

The permit holder agrees to hold the City of Chicago harmless for any damage, relocation or replacement costs associated with damage, relocation or removal of private property caused by the City performing work in the public way.

Authority herein given and granted for a period of five (5) years from and after 06/28/2014.

Alderman Scott Waguespack

Scott Waguespack 32nd Ward

CANOPY W PUBLIC WAY USE

HEIGHT OF STRUCTURE FROM GRADE TO TOP OF CANOPY: 11'-0"
LENGTH OF STRUCTURE : 59'-10"
DEPTH OF STRUCTURE : 4'-4"
HEIGHT OF STRUCTURE ABOVE GRADE: 8'-0"
DEPTH ON PUBLIC WAY: MEETS @ PUBLIC WAY

EXITS & PUBLIC WAY USE

REST ROOMS & W.C.'S

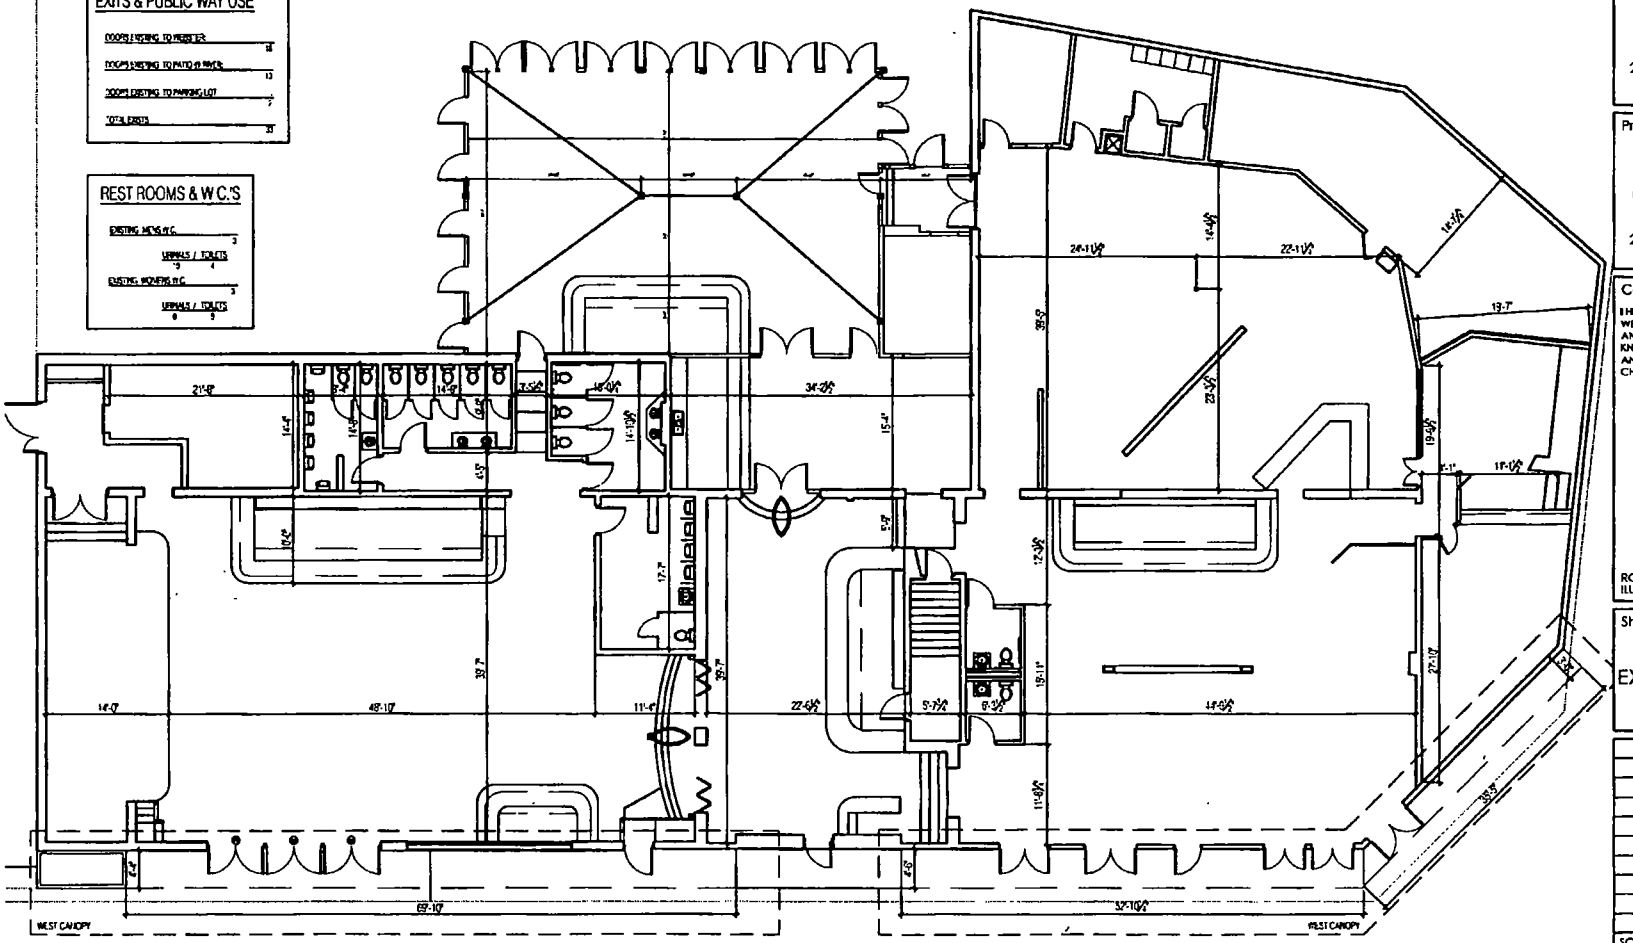

BUILDING LAYOUT

EXISTING FLOOR PLAN

1/32" = 1'-0"

GDA
Group Design Assciates, Inc.
ARCHITECTURE ENGINEERING CONSTRUCTION MANAGEMENT CONSULTING
1401 East 79th Street
Chicago, Illinois 60619
(312) 474-0035
(800) 383-3606 fax
groupdesignassoc1@gmail

Owner:

2200 NORTH ASHLAND AVE
CHICAGO ILLINOIS 60614

Project.

OCCUPANCY CALCS FOR EXISTING BAR / GREEN DOLPHIN STREET

2200 NORTH ASHLAND AVE.
CHICAGO ILLINOIS 60614

Certification:

I HEREBY CERTIFY THAT THESE DRAWINGS WERE PREPARED UNDER MY SUPERVISION AND THAT TO THE BEST OF MY KNOWLEDGE, COMPLY WITH THE CODES AND ORDINANCES OF THE CITY OF CHICAGO AND THE STATE OF ILLINOIS

RON GARNER
ILL License #001-011805

Sheet Title:

EXISTING FLOOR PLAN

DATE	DESCRIPTION

SCALE AS NOTED
PROJECT No: 090310_DOLPHIN

DRAWN: DDJ
CHECKED: REG
APPROVED. REG

Sheet No:

A-1.0

www.ronaldcygarner.com

Department of Business Affairs and Consumer Protection
Small Business Center - Public Way Use Unit
City Hall - 121 N. LaSalle Street, Room 800 • Chicago, IL 60602
(312)-74-GOBIZ (312-744-6249) • (312) 744-1944 (TTY)
http://www.cityofchicago.org/bacp

09/10/2014

Alderman **Scott Waguespack**
Ward # **32**
City of Chicago
City Hall, Room **300**
121 North LaSalle Street
Chicago, Illinois 60602

Re: An ordinance to use and maintain a portion of the public right-of-way for **one (1) canopy(ies)** for **THE GREEN DOLPHIN**, adjacent to the premises known as **2200 N. Ashland Ave.**.

Dear Alderman **Scott Waguespack**:

The applicant referenced above has requested the use of the public right-of-way for a **canopy(ies)**. An ordinance has been prepared by the Department of Business Affairs and Consumer Protection – Small Business Center - Public Way Use Unit for presentation to the City Council. Because this request was made for properties located in your ward, as approved by you as per the attached, I respectfully request that you introduce the attached ordinance at the next City Council meeting.

If you have any questions regarding this ordinance, please contact Anthony Bertuca at (312) 744-5506.

Department of Business Affairs and Consumer Protection

City of Chicago

O2014-7218

Office of the City Clerk

Document Tracking Sheet

Meeting Date:	9/10/2014
Sponsor(s):	Mell (33)
Type:	Ordinance
Title:	Canopy(s) for Lincoln Antique Mall
Committee(s) Assignment:	Committee on Transportation and Public Way

ORDINANCE
LINCOLN ANTIQUE MALL
Acct. No. 56627 - 3
Permit No. 1114787

Be It Ordained by the City Council of the City of Chicago:

SECTION 1. Permission and authority are hereby given and granted to LINCOLN ANTIQUE MALL, upon the terms and subject to the conditions of this ordinance to maintain and use, as now constructed, one (1) Canopy(s) projecting over the public right-of-way adjacent to its premises known as 3115 W. Irving Park Rd..

Said Canopy(s) at W. Irving Park Rd. measure(s):
One (1) at fourteen (14) feet in length, and eight (8) feet in width for a total of one hundred twelve (112) square feet.

The location of said privilege shall be as shown on prints kept on file with the Department of Business Affairs and Consumer Protection and the Office of the City Clerk.

Said privilege shall be constructed in accordance with plans and specifications approved by the Zoning Department - Signs.

This grant of privilege in the public way shall be subject to the provisions of Section 10-28-015 and all other required provisions of the Municipal Code of Chicago.

The grantee shall pay to the City of Chicago as compensation for the privilege #1114787 herein granted the sum of fifty ($50.00) per annum in advance.

A 25% penalty will be added for payments received after due date.

The permit holder agrees to hold the City of Chicago harmless for any damage, relocation or replacement costs associated with damage, relocation or removal of private property caused by the City performing work in the public way.

Authority herein given and granted for a period of five (5) years from and after 04/26/2014.

Alderman _____

Deborah Mell 33rd Ward

LINCOLN ANTIQUE MALL
Open 7 Days
24"
14' 5"

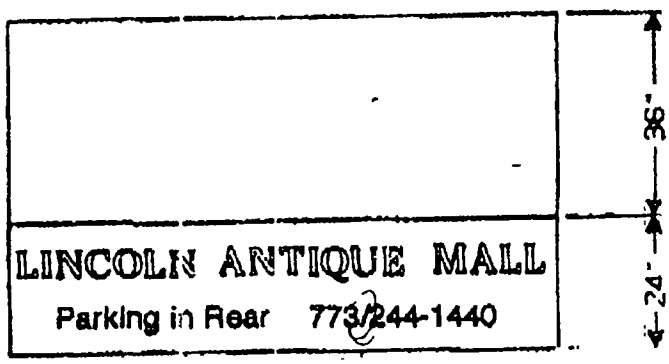
36"
LINCOLN ANTIQUE MALL
Parking in Rear 773/244-1440
24"

Department of Business Affairs and Consumer Protection
Small Business Center - Public Way Use Unit
City Hall - 121 N LaSalle Street, Room 800 • Chicago, IL 60602
(312)-74-GOBIZ (312-744-6249) • (312) 744-1944 (TTY)
http://www.cityofchicago.org/bacp

09/10/2014

Alderman **Deborah Mell**
Ward # **33**
City of Chicago
City Hall, Room **208**
121 North LaSalle Street
Chicago, Illinois 60602

Re: An ordinance to use and maintain a portion of the public right-of-way for **one (1) canopy(ies)** for **LINCOLN ANTIQUE MALL**, adjacent to the premises known as **3115 W. Irving Park Rd.**.

Dear Alderman **Deborah Mell**:

The applicant referenced above has requested the use of the public right-of-way for a **canopy(ies)**. An ordinance has been prepared by the Department of Business Affairs and Consumer Protection – Small Business Center - Public Way Use Unit for presentation to the City Council. Because this request was made for properties located in your ward, as approved by you as per the attached, I respectfully request that you introduce the attached ordinance at the next City Council meeting.

If you have any questions regarding this ordinance, please contact Anthony Bertuca at (312) 744-5506.

Department of Business Affairs and Consumer Protection

City of Chicago

O2014-7222

Office of the City Clerk

Document Tracking Sheet

Meeting Date:	9/10/2014
Sponsor(s):	Mell (33)
Type:	Ordinance
Title:	Canopy(s) for Richard's Body Shop
Committee(s) Assignment:	Committee on Transportation and Public Way

ORDINANCE
RICHARD'S BODY SHOP
Acct. No. 88152 - 1
Permit No. 1114457

Be It Ordained by the City Council of the City of Chicago:

SECTION 1. Permission and authority are hereby given and granted to RICHARD'S BODY SHOP, upon the terms and subject to the conditions of this ordinance to maintain and use, as now constructed, one (1) Canopy(s) projecting over the public right-of-way adjacent to its premises known as 3041 W. Lawrence Ave..

Said Canopy(s) at W. Lawrence Avenue measure(s):
One (1) at twenty-two (22) feet in length, and six (6) feet in width for a total of one hundred thirty-two (132) square feet.

The location of said privilege shall be as shown on prints kept on file with the Department of Business Affairs and Consumer Protection and the Office of the City Clerk.

Said privilege shall be constructed in accordance with plans and specifications approved by the Zoning Department - Signs.

This grant of privilege in the public way shall be subject to the provisions of Section 10-28-015 and all other required provisions of the Municipal Code of Chicago.

The grantee shall pay to the City of Chicago as compensation for the privilege #1114457 herein granted the sum of fifty ($50.00) per annum in advance.

A 25% penalty will be added for payments received after due date.

The permit holder agrees to hold the City of Chicago harmless for any damage, relocation or replacement costs associated with damage, relocation or removal of private property caused by the City performing work in the public way.

Authority herein given and granted for a period of five (5) years from and after 06/28/2014.

Alderman _____

Deborah Mell 33rd Ward

Department of Business Affairs and Consumer Protection
Small Business Center - Public Way Use Unit
City Hall - 121 N. LaSalle Street, Room 800 • Chicago, IL 60602
(312)-74-GOBIZ (312-744-6249) • (312) 744-1944 (TTY)
http://www.cityofchicago.org/bacp

09/10/2014

Alderman **Deborah Mell**
Ward # **33**
City of Chicago
City Hall, Room **208**
121 North LaSalle Street
Chicago, Illinois 60602

Re: An ordinance to use and maintain a portion of the public right-of-way for **one (1) canopy(ies)** for **RICHARD'S BODY SHOP**, adjacent to the premises known as **3041 W. Lawrence Ave.**.

Dear Alderman **Deborah Mell**:

The applicant referenced above has requested the use of the public right-of-way for a **canopy(ies)**. An ordinance has been prepared by the Department of Business Affairs and Consumer Protection – Small Business Center - Public Way Use Unit for presentation to the City Council. Because this request was made for properties located in your ward, as approved by you as per the attached, I respectfully request that you introduce the attached ordinance at the next City Council meeting.

If you have any questions regarding this ordinance, please contact Anthony Bertuca at (312) 744-5506.

Department of Business Affairs and Consumer Protection

City of Chicago

O2014-7226

Office of the City Clerk

Document Tracking Sheet

Meeting Date:	9/10/2014
Sponsor(s):	Colón (35)
Type:	Ordinance
Title:	Canopy(s) for Capricornio Hair Studio
Committee(s) Assignment:	Committee on Transportation and Public Way

ORDINANCE
CAPRICORNI HAIR STUDIO
Acct. No. 338769 - 1
Permit No. 1114913

Be It Ordained by the City Council of the City of Chicago:

SECTION 1. Permission and authority are hereby given and granted to CAPRICORNI HAIR STUDIO, upon the terms and subject to the conditions of this ordinance to maintain and use, as now constructed, one (1) Canopy(s) projecting over the public right-of-way adjacent to its premises known as 3619 W. Lawrence Ave..

Said Canopy(s) at W LAWRENCE measure(s):
One (1) at sixteen (16) feet in length, and four (4) feet in width for a total of sixty-four (64) square feet.

The location of said privilege shall be as shown on prints kept on file with the Department of Business Affairs and Consumer Protection and the Office of the City Clerk.

Said privilege shall be constructed in accordance with plans and specifications approved by the Zoning Department - Signs.

This grant of privilege in the public way shall be subject to the provisions of Section 10-28-015 and all other required provisions of the Municipal Code of Chicago.

The grantee shall pay to the City of Chicago as compensation for the privilege #1114913 herein granted the sum of fifty ($50.00) per annum in advance

A 25% penalty will be added for payments received after due date.

The permit holder agrees to hold the City of Chicago harmless for any damage, relocation or replacement costs associated with damage, relocation or removal of private property caused by the City performing work in the public way.

Authority herein given and granted for a period of five (5) years from and after 09/09/2014.

Alderman

Reynaldo Colon 35th Ward

16 FT
Capricornio Hair Studio
Family Hair Care
HAIR CUT
$ 5.00
3619 W. Lawrence
773463-3814 • 312 203-0119
4FT
2FT
9 FT

Department of Business Affairs and Consumer Protection
Small Business Center- Public Way Use Unit
City Hall- 121 N LaSalle Street Room 800 • Chicago, IL 60602
(312)-74-GOBIZ (312-744-6249) • (312) 744-1944 (TTY)
http://www.cityofchicago.org/bacp

09/10/2014

Alderman **Reynaldo Colon**
Ward # **35**
City of Chicago
City Hall, Room **203**
121 North LaSalle Street
Chicago, Illinois 60602

Re: An ordinance to use and maintain a portion of the public right-of-way for **one (1) canopy(ies)** for **CAPRICORNI HAIR STUDIO**, adjacent to the premises known as**3619 W. Lawrence Ave.**.

Dear Alderman **Reynaldo Colon**:

The applicant referenced above has requested the use of the public right-of-way for a **canopy(ies)**. An ordinance has been prepared by the Department of Business Affairs and Consumer Protection – Small Business Center - Public Way Use Unit for presentation to the City Council. Because this request was made for properties located in your ward, as approved by you as per the attached, I respectfully request that you introduce the attached ordinance at the next City Council meeting.

If you have any questions regarding this ordinance, please contact Anthony Bertuca at (312) 744-5506.

Department of Business Affairs and Consumer Protection

City of Chicago

O2014-7234

Office of the City Clerk

Document Tracking Sheet

Meeting Date:	9/10/2014
Sponsor(s):	Colón (35)
Type:	Ordinance
Title:	Canopy(s) for Domingo Appliance
Committee(s) Assignment:	Committee on Transportation and Public Way

ORDINANCE
DOMINGO APPPLIANCE
Acct. No. 27988 - 1
Permit No. 1114432

Be It Ordained by the City Council of the City of Chicago:

SECTION 1. Permission and authority are hereby given and granted to DOMINGO APPPLIANCE, upon the terms and subject to the conditions of this ordinance to maintain and use, as now constructed, one (1) Canopy(s) projecting over the public right-of-way adjacent to its premises known as 4121 W. Armitage Ave..

Said Canopy(s) at W ARMITAGE AVE measure(s):
One (1) at twenty-two (22) feet in length, and four (4) feet in width for a total of eighty-eight (88) square feet.

The location of said privilege shall be as shown on prints kept on file with the Department of Business Affairs and Consumer Protection and the Office of the City Clerk.

Said privilege shall be constructed in accordance with plans and specifications approved by the Zoning Department - Signs.

This grant of privilege in the public way shall be subject to the provisions of Section 10-28-015 and all other required provisions of the Municipal Code of Chicago.

The grantee shall pay to the City of Chicago as compensation for the privilege #1114432 herein granted the sum of fifty ($50.00) per annum in advance.

A 25% penalty will be added for payments received after due date.

The permit holder agrees to hold the City of Chicago harmless for any damage, relocation or replacement costs associated with damage, relocation or removal of private property caused by the City performing work in the public way.

Authority herein given and granted for a period of five (5) years from and after 06/30/2014.

Alderman _____

Reynaldo Colon 35th Ward

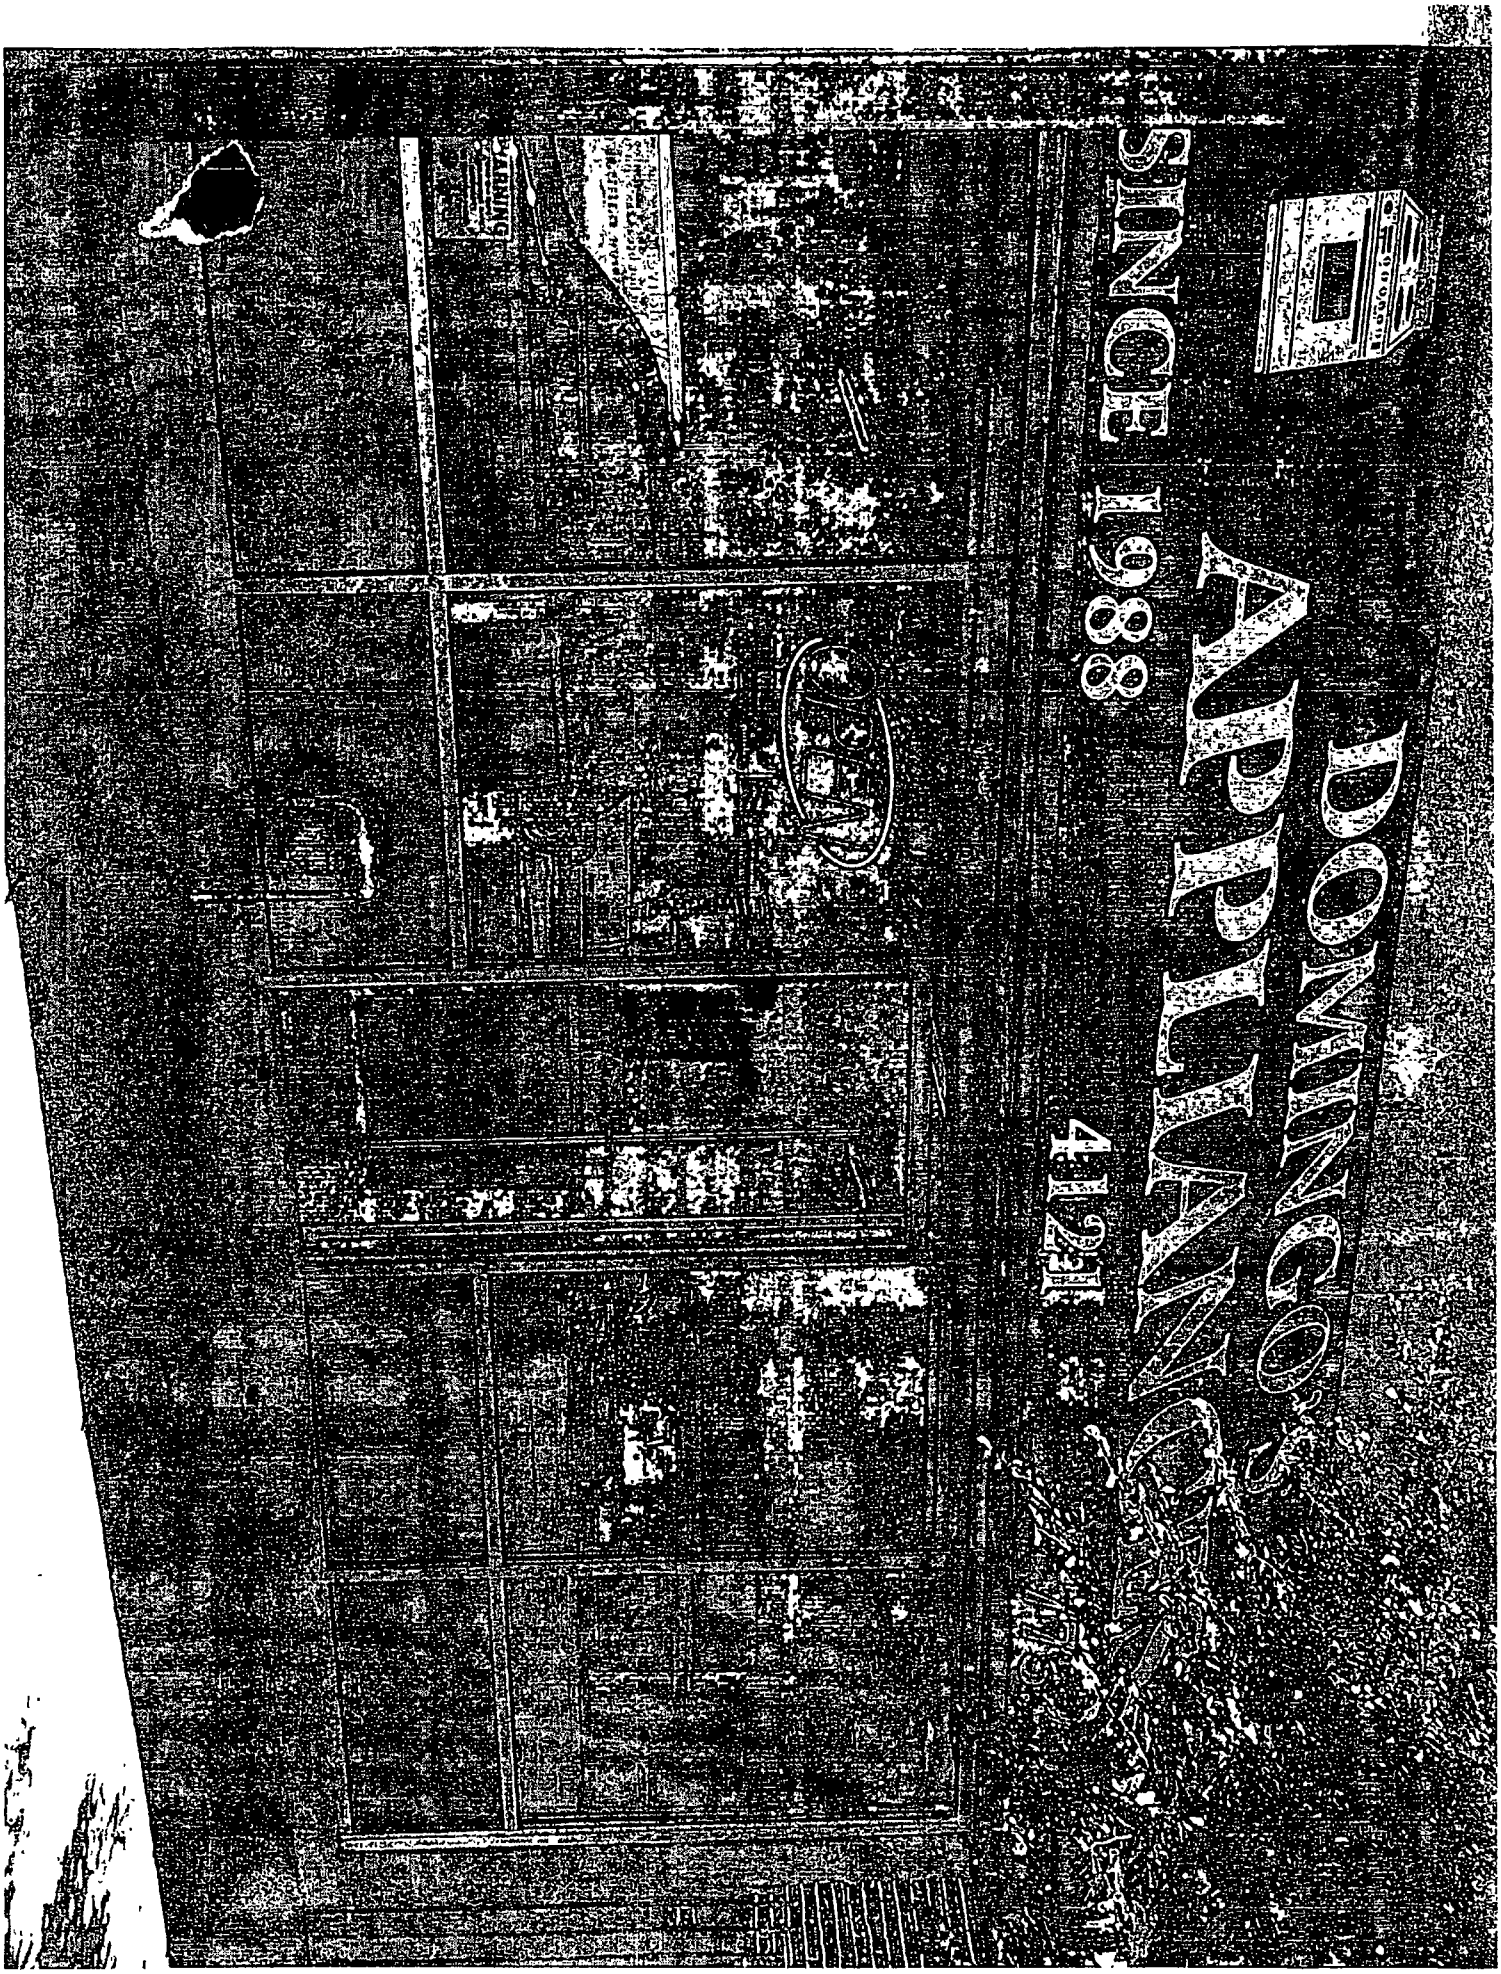
WARNING
DANGER
HIGH VOLTAGE
KEEP OFF

Department of Business Affairs and Consumer Protection
Small Business Center- Public Way Use Unit
City Hall- 121 N. LaSalle Street Room 800 • Chicago, IL 60602
(312)-74-GOBIZ (312-744-6249) • (312) 744-1944 (TTY)
http://www.cityofchicago.org/bacp

09/10/2014

Alderman **Reynaldo Colon**
Ward # **35**
City of Chicago
City Hall, Room **203**
121 North LaSalle Street
Chicago, Illinois 60602

Re: An ordinance to use and maintain a portion of the public right-of-way for **one (1) canopy(ies)** for **DOMINGO APPPLIANCE**, adjacent to the premises known as **4121 W. Armitage Ave.**.

Dear Alderman **Reynaldo Colon**:

The applicant referenced above has requested the use of the public right-of-way for a **canopy(ies)**. An ordinance has been prepared by the Department of Business Affairs and Consumer Protection – Small Business Center - Public Way Use Unit for presentation to the City Council. Because this request was made for properties located in your ward, as approved by you as per the attached, I respectfully request that you introduce the attached ordinance at the next City Council meeting.

If you have any questions regarding this ordinance, please contact Anthony Bertuca at (312) 744-5506.

Department of Business Affairs and Consumer Protection

City of Chicago

O2014-7236

Office of the City Clerk

Document Tracking Sheet

Meeting Date:	9/10/2014
Sponsor(s):	Reilly (42)
Type:	Ordinance
Title:	Canopy(s) for Acadia Rush Walton LLC
Committee(s) Assignment:	Committee on Transportation and Public Way

ORDINANCE
ACADIA RUSH WALTON LLC
Acct. No. 374050 - 1
Permit No. 1113391

Be It Ordained by the City Council of the City of Chicago:

SECTION 1. Permission and authority are hereby given and granted to ACADIA RUSH WALTON LLC, upon the terms and subject to the conditions of this ordinance to maintain and use, as now constructed, one (1) Canopy(s) projecting over the public right-of-way adjacent to its premises known as 930 N. Rush St..

Said Canopy(s) at N. Rush measure(s):
One (1) at nineteen point one six (19.16) feet in length, and three (3) feet in width for a total of fifty-seven point four eight (57.48) square feet.

The location of said privilege shall be as shown on prints kept on file with the Department of Business Affairs and Consumer Protection and the Office of the City Clerk.

Said privilege shall be constructed in accordance with plans and specifications approved by the Zoning Department - Signs.

This grant of privilege in the public way shall be subject to the provisions of Section 10-28-015 and all other required provisions of the Municipal Code of Chicago.

The grantee shall pay to the City of Chicago as compensation for the privilege #1113391 herein granted the sum of fifty ($50.00) per annum in advance.

A 25% penalty will be added for payments received after due date.

The permit holder agrees to hold the City of Chicago harmless for any damage, relocation or replacement costs associated with damage, relocation or removal of private property caused by the City performing work in the public way.

Authority herein given and granted for a period of five (5) years from and after 04/22/2014.

Alderman _____

Brendan Reilly 42nd Ward

lemon
letica

City of Chicago

O2014-7241

Office of the City Clerk

Document Tracking Sheet

Meeting Date:	9/10/2014
Sponsor(s):	Reilly (42)
Type:	Ordinance
Title:	Canopy(s) for American Osteopathic Assoc.
Committee(s) Assignment:	Committee on Transportation and Public Way

ORDINANCE
AMERICAN OSTEOPATHIC ASSOC.
Acct. No. 30928 - 1
Permit No. 1114662

Be It Ordained by the City Council of the City of Chicago:

SECTION 1. Permission and authority are hereby given and granted to AMERICAN OSTEOPATHIC ASSOC., upon the terms and subject to the conditions of this ordinance to maintain and use, as now constructed, two (2) Canopy(s) projecting over the public right-of-way adjacent to its premises known as 142 E. Ontario St..

Said Canopy(s) at Ontario Street measure(s):
Two (2) at seventeen (17) feet in length, and eight (8) feet in width for a total of two hundred seventy-two (272) square feet.

The location of said privilege shall be as shown on prints kept on file with the Department of Business Affairs and Consumer Protection and the Office of the City Clerk.

Said privilege shall be constructed in accordance with plans and specifications approved by the Zoning Department - Signs.

This grant of privilege in the public way shall be subject to the provisions of Section 10-28-015 and all other required provisions of the Municipal Code of Chicago.

The grantee shall pay to the City of Chicago as compensation for the privilege #1114662 herein granted the sum of one hundred ($100.00) per annum in advance.

A 25% penalty will be added for payments received after due date.

The permit holder agrees to hold the City of Chicago harmless for any damage, relocation or replacement costs associated with damage, relocation or removal of private property caused by the City performing work in the public way.

Authority herein given and granted for a period of five (5) years from and after 06/12/2014.

Alderman _____

Brendan Reilly 42nd Ward

AOA BUILDING

FLOOR PLAN

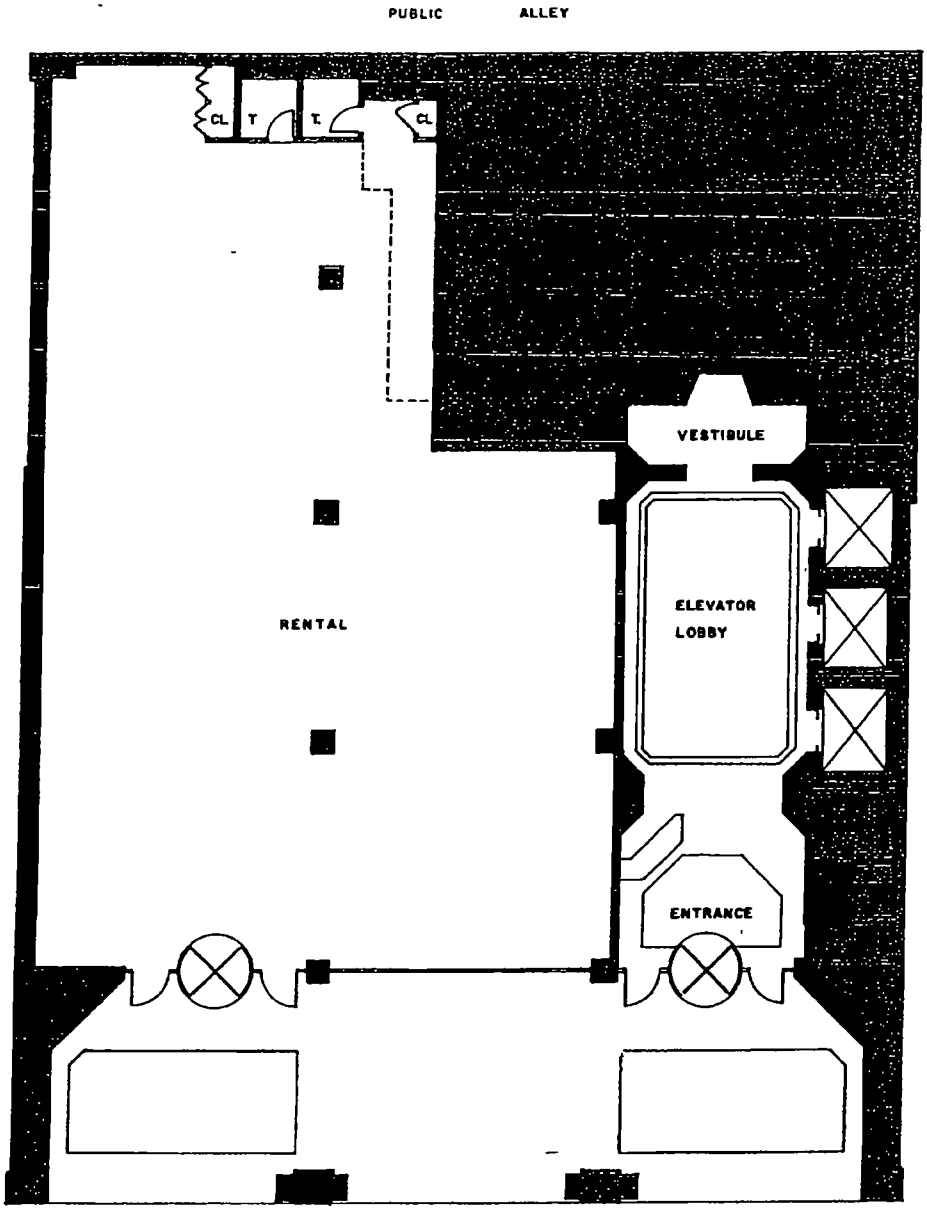

GROUND FLOOR

4150 SQ FT. RENTABLE
3556 SQ FT. USABLE

City of Chicago

O2014-7244

Office of the City Clerk

Document Tracking Sheet

Meeting Date:	9/10/2014
Sponsor(s):	Reilly (42)
Type:	Ordinance
Title:	Canopy(s) for Acadia Heritage Shops LLC
Committee(s) Assignment:	Committee on Transportation and Public Way

ORDINANCE
ACADIA HERITAGE SHOPS, LLC
Acct. No. 374049 - 2
Permit No. 1113394

Be It Ordained by the City Council of the City of Chicago:

SECTION 1. Permission and authority are hereby given and granted to ACADIA HERITAGE SHOPS, LLC, upon the terms and subject to the conditions of this ordinance to maintain and use, as now constructed, one (1) Canopy(s) projecting over the public right-of-way adjacent to its premises known as 55 E. Randolph St..

Said Canopy(s) at E Wabash Ave measure(s):
One (1) at seventeen point nine two (17.92) feet in length, and five point one seven (5.17) feet in width for a total of ninety-two point six five (92.65) square feet.

The location of said privilege shall be as shown on prints kept on file with the Department of Business Affairs and Consumer Protection and the Office of the City Clerk.

Said privilege shall be constructed in accordance with plans and specifications approved by the Zoning Department - Signs.

This grant of privilege in the public way shall be subject to the provisions of Section 10-28-015 and all other required provisions of the Municipal Code of Chicago.

The grantee shall pay to the City of Chicago as compensation for the privilege #1113394 herein granted the sum of fifty ($50.00) per annum in advance.

A 25% penalty will be added for payments received after due date.

The permit holder agrees to hold the City of Chicago harmless for any damage, relocation or replacement costs associated with damage, relocation or removal of private property caused by the City performing work in the public way.

Authority herein given and granted for a period of five (5) years from and after 04/22/2014.

Alderman _____

Brendan Reilly 42nd Ward

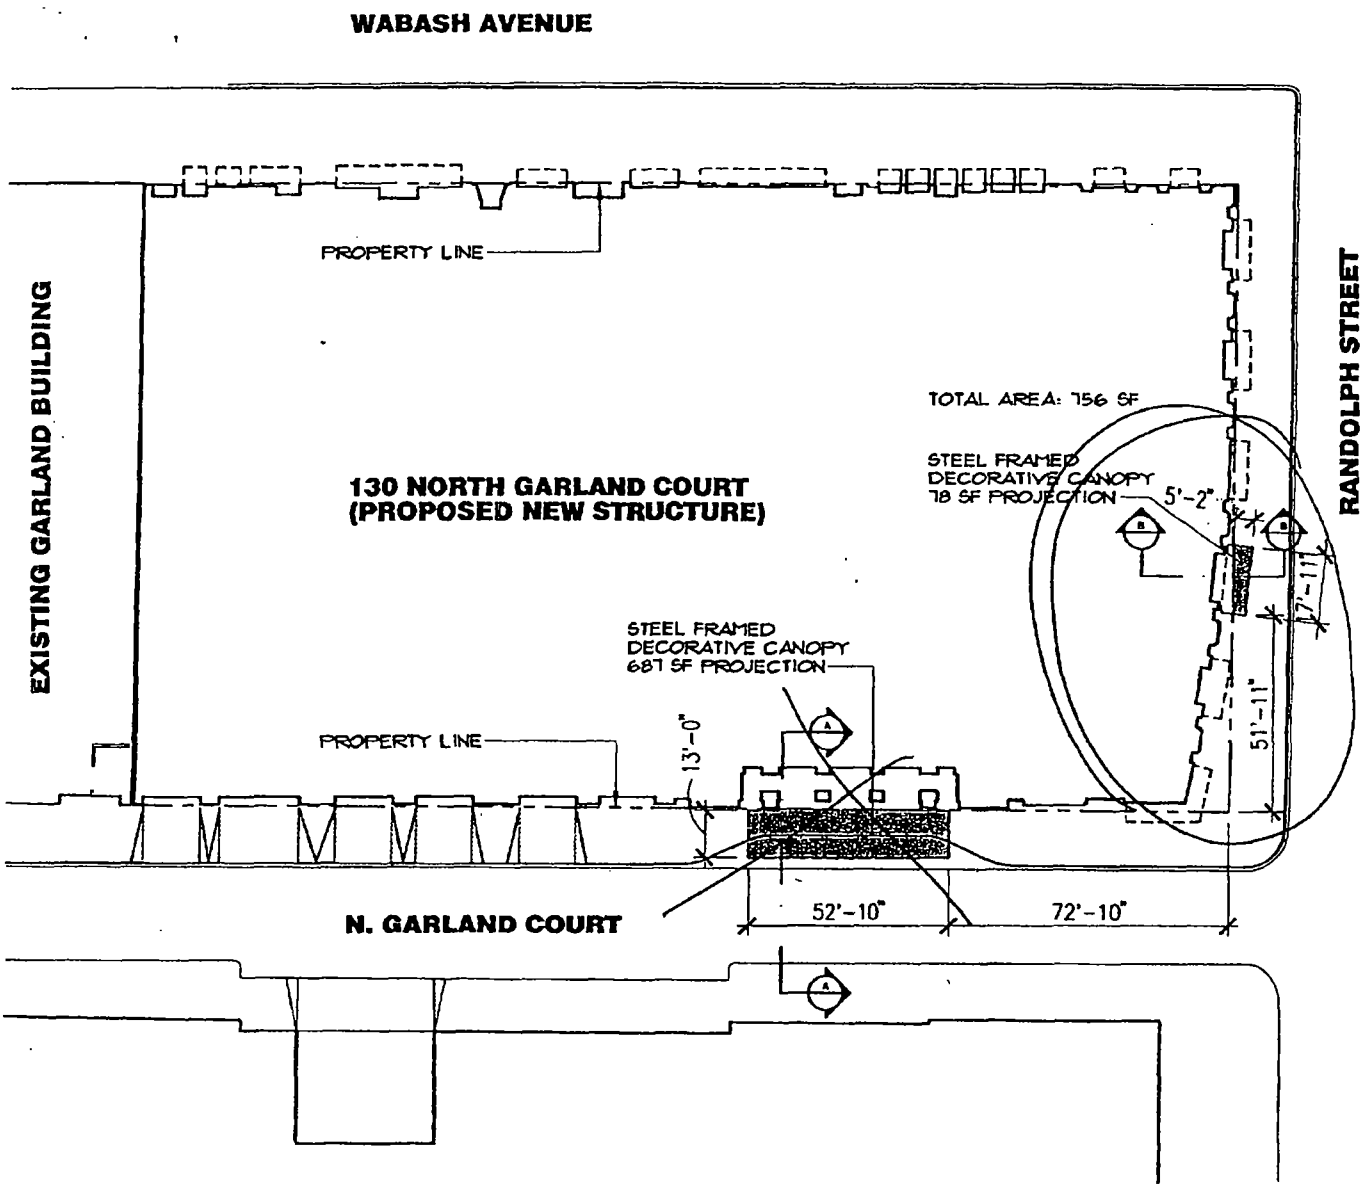

GROUND FLOOR PROJECTIONS PLAN - PROPOSED CANOPIES

Applicant: The Heritage at Millennium Park

Address: 51-65 East Randolph Street
116-140 North Garland Court
115-139 North Wabash Avenue

Date: 4.10.2002

City of Chicago

O2014-7245

Office of the City Clerk

Document Tracking Sheet

Meeting Date:	9/10/2014
Sponsor(s):	Reilly (42)
Type:	Ordinance
Title:	Canopy(s) for Bank of America Theatre
Committee(s) Assignment:	Committee on Transportation and Public Way

ORDINANCE
BANK OF AMERICA THEATRE
Acct. No. 203395 - 1
Permit No. 1114960

Be It Ordained by the City Council of the City of Chicago:

SECTION 1. Permission and authority are hereby given and granted to BANK OF AMERICA THEATRE, upon the terms and subject to the conditions of this ordinance to maintain and use, as now constructed, one (1) Canopy(s) projecting over the public right-of-way adjacent to its premises known as 22 W. Monroe St..

Said Canopy(s) at E. MONROE measure(s):
One (1) at sixteen (16) feet in length, and ten (10) feet in width for a total of one hundred sixty (160) square feet.

The location of said privilege shall be as shown on prints kept on file with the Department of Business Affairs and Consumer Protection and the Office of the City Clerk.

Said privilege shall be constructed in accordance with plans and specifications approved by the Zoning Department - Signs.

This grant of privilege in the public way shall be subject to the provisions of Section 10-28-015 and all other required provisions of the Municipal Code of Chicago.

The grantee shall pay to the City of Chicago as compensation for the privilege #1114960 herein granted the sum of fifty ($50.00) per annum in advance.

A 25% penalty will be added for payments received after due date.

The permit holder agrees to hold the City of Chicago harmless for any damage, relocation or replacement costs associated with damage, relocation or removal of private property caused by the City performing work in the public way.

Authority herein given and granted for a period of five (5) years from and after 07/21/2014.

Alderman _____

Brendan Reilly 42nd Ward

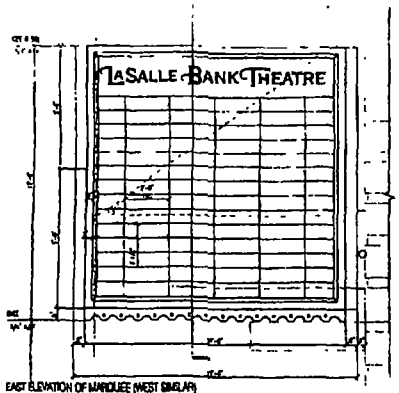

EAST ELEVATION OF MARQUEE (WEST SIMILAR)

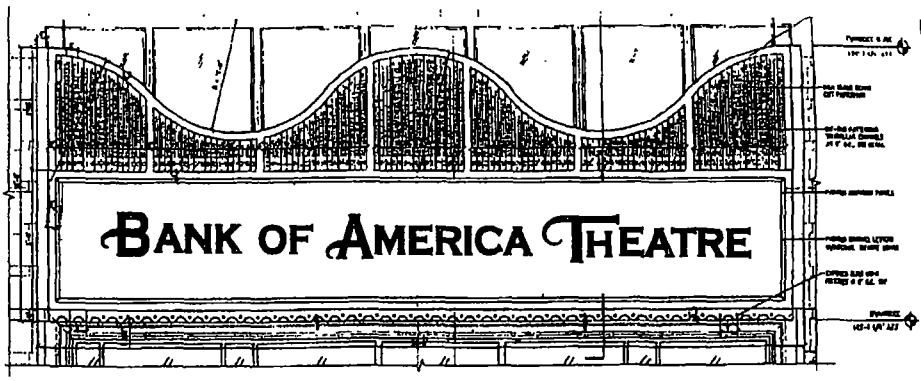

1 SOUTH ELEVATION OF BUILDING

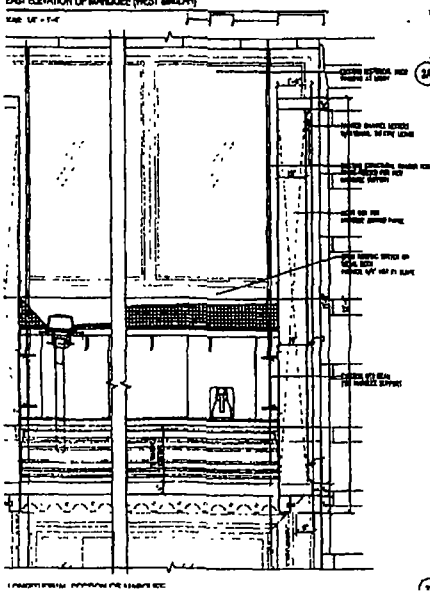

34 DETAIL PLAN - TRIANGULAR CHANNELS

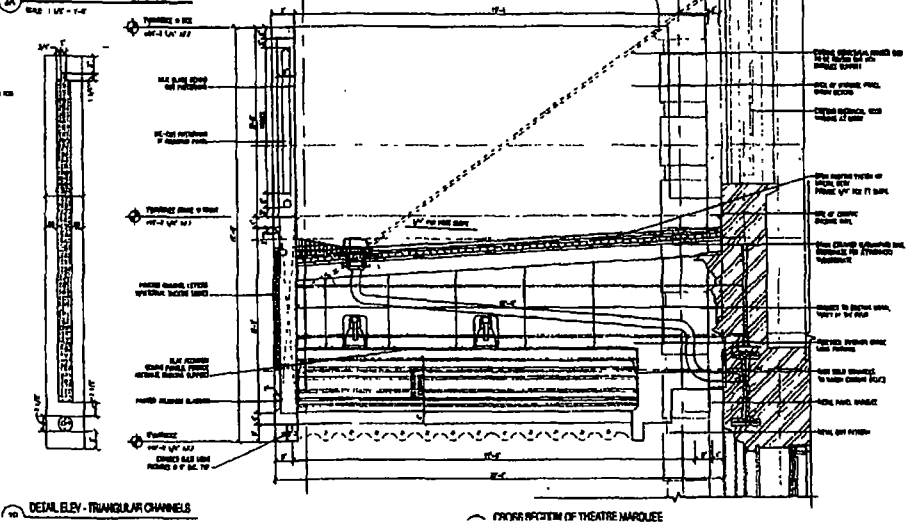

DETAIL ELEV - TRIANGULAR CHANNELS

CROSS SECTION OF THEATRE MARQUEE

SHUBERT THEATRE
MAJESTIC BUILDIN
22 W. MONROE STREET
CHICAGO, ILLINOIS 60603

ENLARGED AREAS
THEATRE MARQUEE
ELEVATIONS & SECTIONS

A-509

City of Chicago

O2014-7247

Office of the City Clerk

Document Tracking Sheet

Meeting Date:	9/10/2014
Sponsor(s):	Reilly (42)
Type:	Ordinance
Title:	Canopy(s) for Elm State Property LLC
Committee(s) Assignment:	Committee on Transportation and Public Way

ORDINANCE
ELM STATE PROPERTY LLC
Acct. No. 389400 - 2
Permit No. 1114114

Be It Ordained by the City Council of the City of Chicago:

SECTION 1. Permission and authority are hereby given and granted to ELM STATE PROPERTY LLC, upon the terms and subject to the conditions of this ordinance to construct, install, maintain and use two (2) Canopy(s) projecting over the public right-of-way adjacent to its premises known as 4 E. Elm St..

Said Canopy(s) at E. Elm Street measure(s):
One (1) at thirty-six point two five (36.25) feet in length, and seven point nine two (7.92) feet in width for a total of two hundred eighty-seven point one (287.1) square feet.
One (1) at seventeen point zero eight (17.08) feet in length, and point seven five (.75) feet in width for a total of twelve point eight one (12.81) square feet.

The location of said privilege shall be as shown on prints kept on file with the Department of Business Affairs and Consumer Protection and the Office of the City Clerk.

Said privilege shall be constructed in accordance with plans and specifications approved by the Zoning Department - Signs.

This grant of privilege in the public way shall be subject to the provisions of Section 10-28-015 and all other required provisions of the Municipal Code of Chicago.

The grantee shall pay to the City of Chicago as compensation for the privilege #1114114 herein granted the sum of one hundred eleven dollars and twenty-five cents ($111.25) per annum in advance.

A 25% penalty will be added for payments received after due date.

The permit holder agrees to hold the City of Chicago harmless for any damage, relocation or replacement costs associated with damage, relocation or removal of private property caused by the City performing work in the public way.

Authority herein given and granted for a period of five (5) years from and after Date of Passage.

Alderman _____

Brendan Reilly 42nd Ward

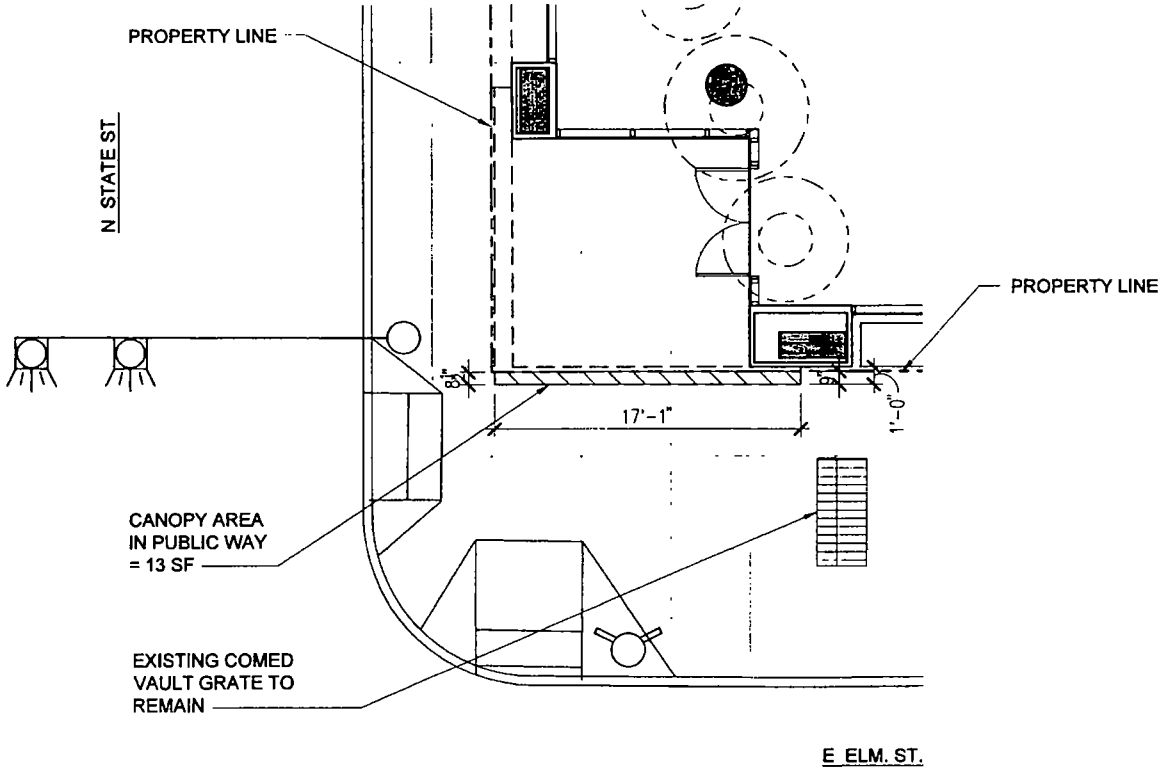

© 2014 Solomon Cordwell Buenz

PROJECT NAME 4 E. ELM STREET DATE 05.14.2014 0' 4' 8'
PROJECT NO 2013020 DTL./SHT. REF REV.
DRAWING TITLE PUBLIC USE APPLICATION - CANOPY SHEET 4 of 9 SK-4

Architecture Planning Interior Design 625 N. Michigan Ave. Chicago, IL 60611 T 312.896.1100 F 312.896.1200

City of Chicago

O2014-7249

Office of the City Clerk

Document Tracking Sheet

Meeting Date:	9/10/2014
Sponsor(s):	Reilly (42)
Type:	Ordinance
Title:	Canopy(s) for Hampton Inn and Homewood Suites ChicagoDowntown/Magnificent Mile
Committee(s) Assignment:	Committee on Transportation and Public Way

ORDINANCE
HAMPTON INN AND HOMEWOOD SUITES CHICAGODOWNTOWN/MAGNIFICENT MILE
Acct. No. 314687 - 1
Permit No. 1114643

Be It Ordained by the City Council of the City of Chicago:

SECTION 1. Permission and authority are hereby given and granted to HAMPTON INN AND HOMEWOOD SUITES CHICAGODOWNTOWN/MAGNIFICENT MILE, upon the terms and subject to the conditions of this ordinance to maintain and use, as now constructed, one (1) Canopy(s) projecting over the public right-of-way adjacent to its premises known as 150-60 E. Huron St..

Said Canopy(s) at E. Huron Street measure(s):
One (1) at fifty-two (52) feet in length, and seventeen (17) feet in width for a total of eight hundred eighty-four (884) square feet.

The location of said privilege shall be as shown on prints kept on file with the Department of Business Affairs and Consumer Protection and the Office of the City Clerk.

Said privilege shall be constructed in accordance with plans and specifications approved by the Zoning Department - Signs.

This grant of privilege in the public way shall be subject to the provisions of Section 10-28-015 and all other required provisions of the Municipal Code of Chicago.

The grantee shall pay to the City of Chicago as compensation for the privilege #1114643 herein granted the sum of seventy-seven ($77.00) per annum in advance.

A 25% penalty will be added for payments received after due date.

The permit holder agrees to hold the City of Chicago harmless for any damage, relocation or replacement costs associated with damage, relocation or removal of private property caused by the City performing work in the public way.

Authority herein given and granted for a period of five (5) years from and after 01/13/2014.

Alderman _____

Brendan Reilly 42nd Ward

CANOPY DIMENSIONS.

160 E. Huron

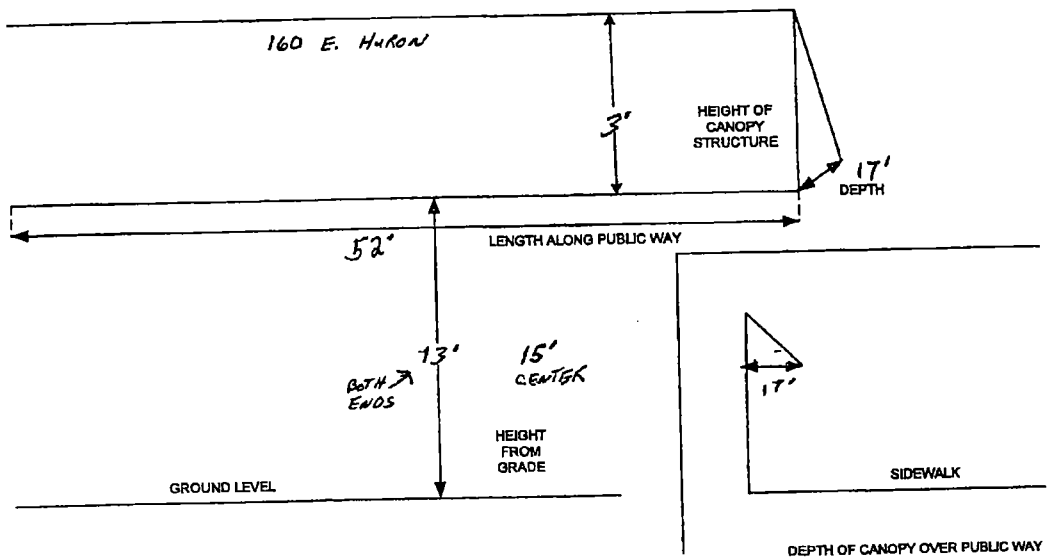

City of Chicago

O2014-7252

Office of the City Clerk

Document Tracking Sheet

Meeting Date:	9/10/2014
Sponsor(s):	Reilly (42)
Type:	Ordinance
Title:	Canopy(s) for Hotel Allegro
Committee(s) Assignment:	Committee on Transportation and Public Way

ORDINANCE
HOTEL ALLEGRO
Acct. No. 314818 - 1
Permit No. 1112829

Be It Ordained by the City Council of the City of Chicago:

SECTION 1. Permission and authority are hereby given and granted to HOTEL ALLEGRO, upon the terms and subject to the conditions of this ordinance to maintain and use, as now constructed, one (1) Canopy(s) projecting over the public right-of-way adjacent to its premises known as 171 W. Randolph St..

Said Canopy(s) at W RANDOLPH ST measure(s):
One (1) at seventy-one (71) feet in length, and fourteen (14) feet in width for a total of nine hundred ninety-four (994) square feet.

The location of said privilege shall be as shown on prints kept on file with the Department of Business Affairs and Consumer Protection and the Office of the City Clerk.

Said privilege shall be constructed in accordance with plans and specifications approved by the Zoning Department - Signs.

This grant of privilege in the public way shall be subject to the provisions of Section 10-28-015 and all other required provisions of the Municipal Code of Chicago.

The grantee shall pay to the City of Chicago as compensation for the privilege #1112829 herein granted the sum of ninety-six ($96.00) per annum in advance.

A 25% penalty will be added for payments received after due date.

The permit holder agrees to hold the City of Chicago harmless for any damage, relocation or replacement costs associated with damage, relocation or removal of private property caused by the City performing work in the public way.

Authority herein given and granted for a period of five (5) years from and after 03/18/2014.

Alderman _____

Brendan Reilly 42nd Ward

City of Chicago

O2014-7253

Office of the City Clerk

Document Tracking Sheet

Meeting Date:	9/10/2014
Sponsor(s):	Reilly (42)
Type:	Ordinance
Title:	Canopy(s) for Hyatt the Loop Chicago
Committee(s) Assignment:	Committee on Transportation and Public Way

ORDINANCE
HYATT THE LOOP CHICAGO
Acct. No. 389327 - 1
Permit No. 1113399

Be It Ordained by the City Council of the City of Chicago:

SECTION 1. Permission and authority are hereby given and granted to HYATT THE LOOP CHICAGO, upon the terms and subject to the conditions of this ordinance to construct, install, maintain and use one (1) Canopy(s) projecting over the public right-of-way adjacent to its premises known as 100 W. Monroe St..

Said Canopy(s) at W Monroe St measure(s):
One (1) at eighteen point one seven (18.17) feet in length, and twelve (12) feet in width for a total of two hundred eighteen point zero four (218.04) square feet.

The location of said privilege shall be as shown on prints kept on file with the Department of Business Affairs and Consumer Protection and the Office of the City Clerk.

Said privilege shall be constructed in accordance with plans and specifications approved by the Zoning Department - Signs.

This grant of privilege in the public way shall be subject to the provisions of Section 10-28-015 and all other required provisions of the Municipal Code of Chicago.

The grantee shall pay to the City of Chicago as compensation for the privilege #1113399 herein granted the sum of fifty ($50.00) per annum in advance.

A 25% penalty will be added for payments received after due date.

The permit holder agrees to hold the City of Chicago harmless for any damage, relocation or replacement costs associated with damage, relocation or removal of private property caused by the City performing work in the public way.

Authority herein given and granted for a period of five (5) years from and after Date of Passage.

Alderman _____
Brendan Reilly 42nd Ward

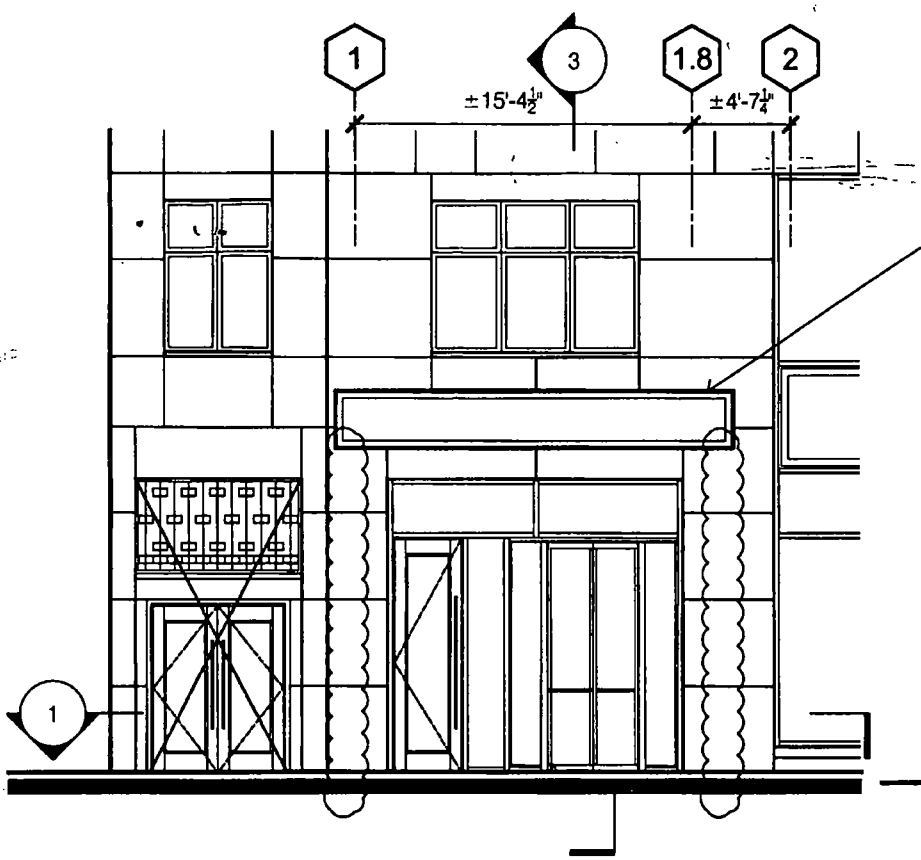

2 PARTIAL ELEVATION
SCALE 1/8"=1'-0"
0 4 8 16
1/8" = 1'-0"

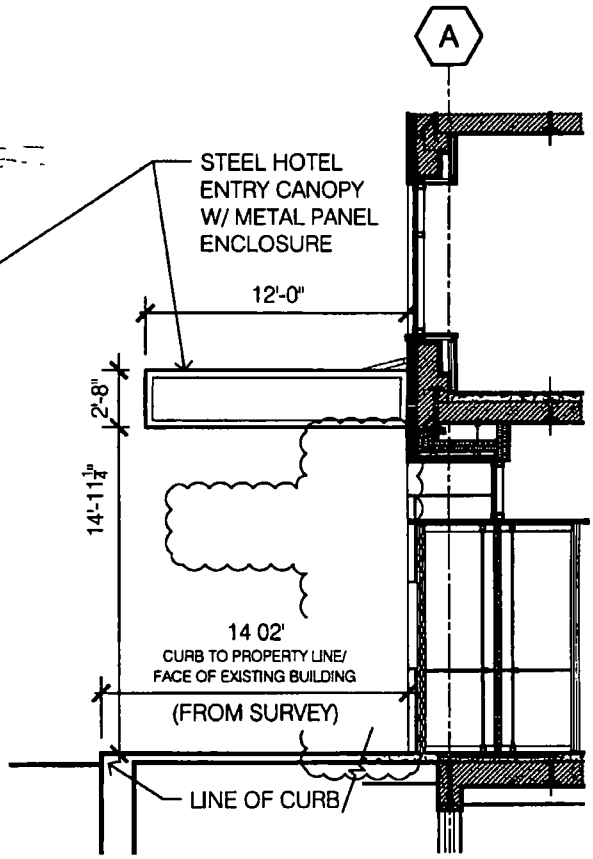

3 SECTION
SCALE 1/8"=1'-0"
0 4 8 16
1/8" = 1'-0"

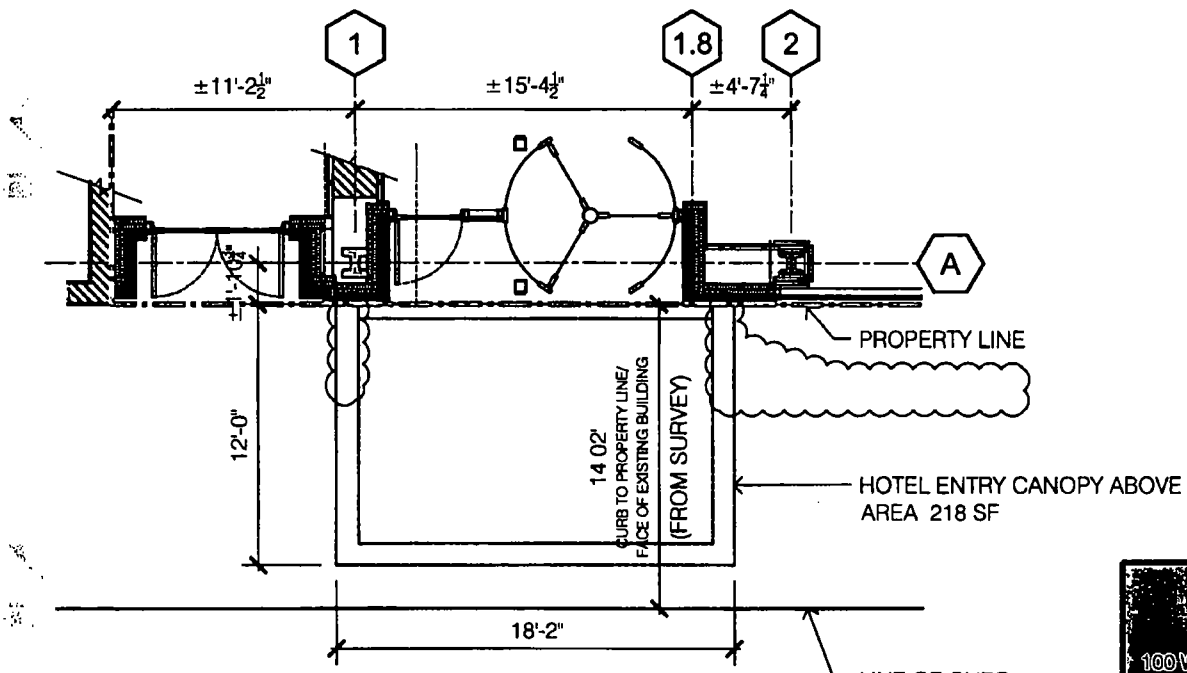

1 PARTIAL PLAN
SCALE 1/8"=1'-0"
NORTH
0 4 8 16
1/8" = 1'-0"

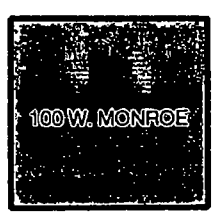

S. CLARK ST.

WEST MONROE ST.

NORTH

REVISED 2014.08.05

City of Chicago

O2014-7257

Office of the City Clerk

Document Tracking Sheet

Meeting Date:	9/10/2014
Sponsor(s):	Reilly (42)
Type:	Ordinance
Title:	Canopy(s) for Roque Company
Committee(s) Assignment:	Committee on Transportation and Public Way

ORDINANCE
ROQUE COMPANY
Acct. No. 48674 - 1
Permit No. 1114700

Be It Ordained by the City Council of the City of Chicago:

SECTION 1. Permission and authority are hereby given and granted to ROQUE COMPANY, upon the terms and subject to the conditions of this ordinance to maintain and use, as now constructed, one (1) Canopy(s) projecting over the public right-of-way adjacent to its premises known as 24 W. Erie St..

Said Canopy(s) at Erie measure(s):
One (1) at six point six (6.6) feet in length, and three point five (3.5) feet in width for a total of twenty-three point one (23.1) square feet.

The location of said privilege shall be as shown on prints kept on file with the Department of Business Affairs and Consumer Protection and the Office of the City Clerk.

Said privilege shall be constructed in accordance with plans and specifications approved by the Zoning Department - Signs.

This grant of privilege in the public way shall be subject to the provisions of Section 10-28-015 and all other required provisions of the Municipal Code of Chicago.

The grantee shall pay to the City of Chicago as compensation for the privilege #1114700 herein granted the sum of fifty ($50.00) per annum in advance.

A 25% penalty will be added for payments received after due date.

The permit holder agrees to hold the City of Chicago harmless for any damage, relocation or replacement costs associated with damage, relocation or removal of private property caused by the City performing work in the public way.

Authority herein given and granted for a period of five (5) years from and after 06/06/2014.

Alderman _____

Brendan Reilly 42nd Ward

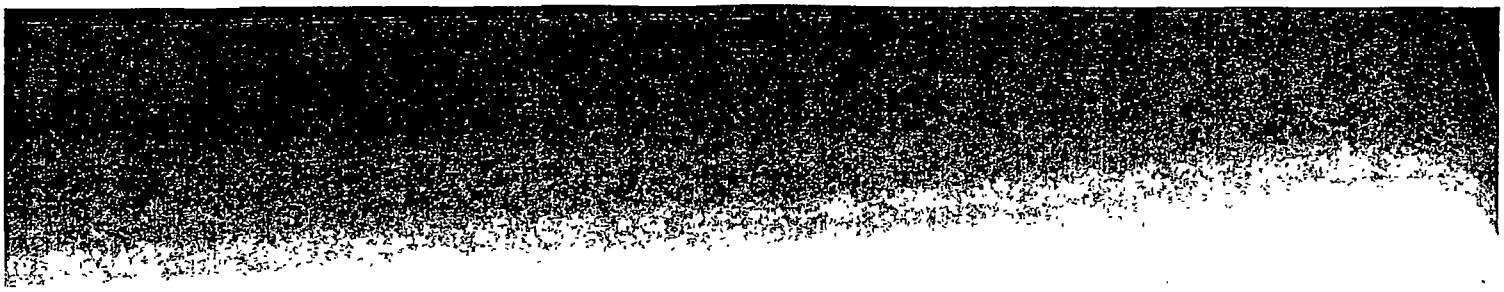

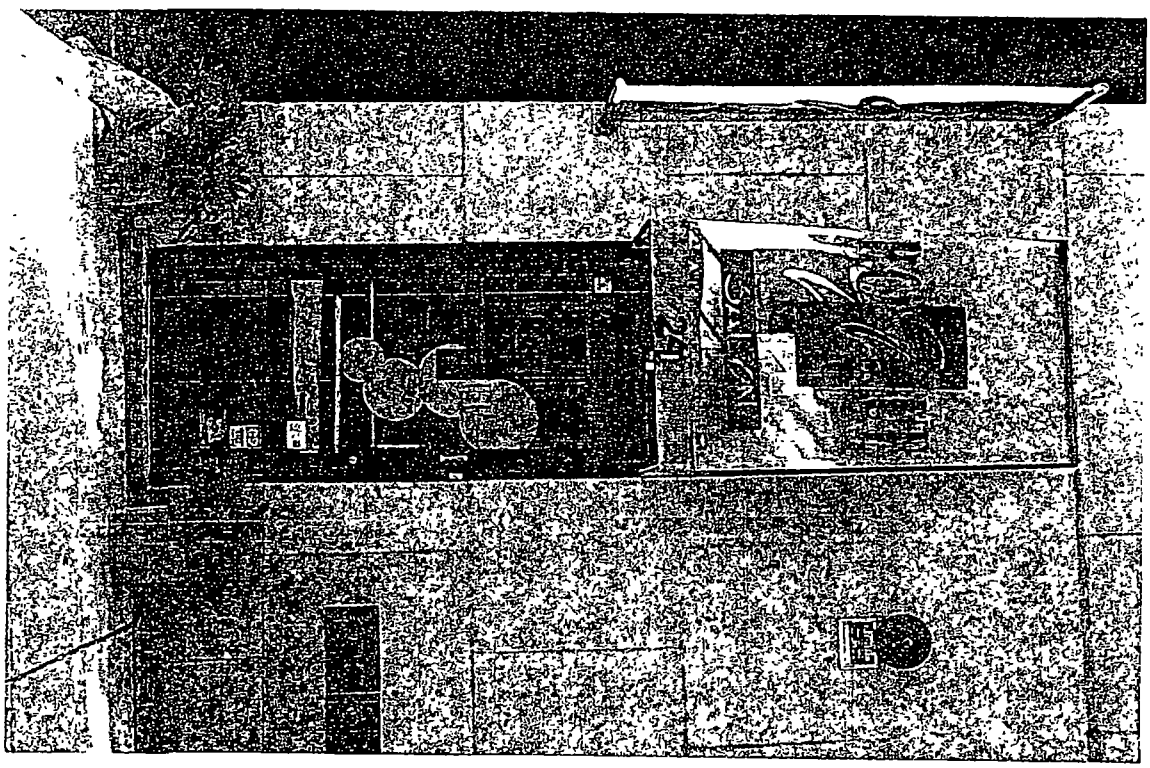

City of Chicago

O2014-7258

Office of the City Clerk

Document Tracking Sheet

Meeting Date:	9/10/2014
Sponsor(s):	Reilly (42)
Type:	Ordinance
Title:	Canopy(s) for Social Twenty Five
Committee(s) Assignment:	Committee on Transportation and Public Way

ORDINANCE
SOCIAL TWENTY FIVE
Acct. No. 219072 - 1
Permit No. 1114982

Be It Ordained by the City Council of the City of Chicago:

SECTION 1. Permission and authority are hereby given and granted to SOCIAL TWENTY FIVE, upon the terms and subject to the conditions of this ordinance to maintain and use, as now constructed, one (1) Canopy(s) projecting over the public right-of-way adjacent to its premises known as 25 W. Hubbard St..

Said Canopy(s) at W. Hubbard Street measure(s):
One (1) at six (6) feet in length, and four (4) feet in width for a total of twenty-four (24) square feet.

The location of said privilege shall be as shown on prints kept on file with the Department of Business Affairs and Consumer Protection and the Office of the City Clerk.

Said privilege shall be constructed in accordance with plans and specifications approved by the Zoning Department - Signs.

This grant of privilege in the public way shall be subject to the provisions of Section 10-28-015 and all other required provisions of the Municipal Code of Chicago.

The grantee shall pay to the City of Chicago as compensation for the privilege #1114982 herein granted the sum of fifty ($50.00) per annum in advance.

A 25% penalty will be added for payments received after due date.

The permit holder agrees to hold the City of Chicago harmless for any damage, relocation or replacement costs associated with damage, relocation or removal of private property caused by the City performing work in the public way.

Authority herein given and granted for a period of five (5) years from and after 11/19/2013.

Alderman _____

Brendan Reilly 42nd Ward

SOCIAL TWENTY FIVE | 25 WEST HUBBARD STREET

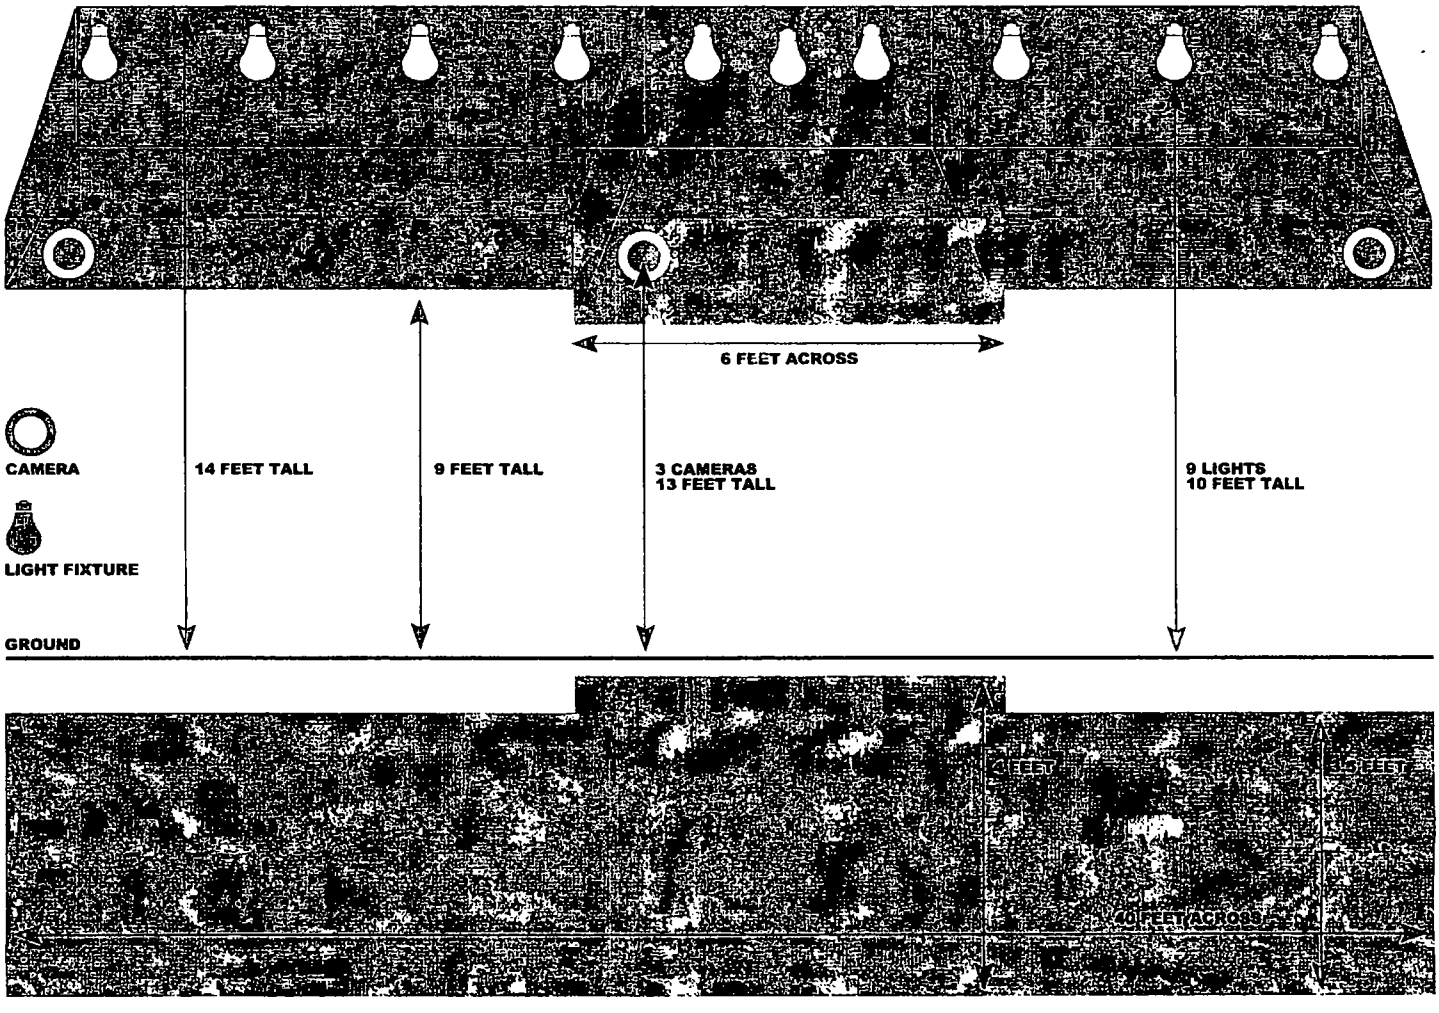

City of Chicago

O2014-7261

Office of the City Clerk

Document Tracking Sheet

Meeting Date:	9/10/2014
Sponsor(s):	Reilly (42)
Type:	Ordinance
Title:	Canopy(s) for Water Tower LLC
Committee(s) Assignment:	Committee on Transportation and Public Way

ORDINANCE
Water Tower LLC
Acct. No. 202179 - 1
Permit No. 1114994

Be It Ordained by the City Council of the City of Chicago:

SECTION 1. Permission and authority are hereby given and granted to Water Tower LLC, upon the terms and subject to the conditions of this ordinance to maintain and use, as now constructed, two (2) Canopy(s) projecting over the public right-of-way adjacent to its premises known as 845 N. Michigan Ave..

Said Canopy(s) at Pearson St measure(s):
One (1) at ninety-three (93) feet in length, and three (3) feet in width for a total of two hundred seventy-nine (279) square feet.
One (1) at ninety-four (94) feet in length, and three (3) feet in width for a total of two hundred eighty-two (282) square feet.

The location of said privilege shall be as shown on prints kept on file with the Department of Business Affairs and Consumer Protection and the Office of the City Clerk.

Said privilege shall be constructed in accordance with plans and specifications approved by the Zoning Department - Signs.

This grant of privilege in the public way shall be subject to the provisions of Section 10-28-015 and all other required provisions of the Municipal Code of Chicago.

The grantee shall pay to the City of Chicago as compensation for the privilege #1114994 herein granted the sum of one hundred seventy-five ($175.00) per annum in advance.

A 25% penalty will be added for payments received after due date.

The permit holder agrees to hold the City of Chicago harmless for any damage, relocation or replacement costs associated with damage, relocation or removal of private property caused by the City performing work in the public way.

Authority herein given and granted for a period of five (5) years from and after 08/30/2013.

Alderman _____

Brendan Reilly 42nd Ward

Canopy
Pearson St
489 3400

City of Chicago

O2014-7263

Office of the City Clerk

Document Tracking Sheet

Meeting Date:	9/10/2014
Sponsor(s):	Reilly (42)
Type:	Ordinance
Title:	Canopy(s) for 440 W Ontario LLC
Committee(s) Assignment:	Committee on Transportation and Public Way

ORDINANCE
440 W. ONTARIO LLC
Acct. No. 304764 - 1
Permit No. 1114560

Be It Ordained by the City Council of the City of Chicago:

SECTION 1. Permission and authority are hereby given and granted to 440 W. ONTARIO LLC, upon the terms and subject to the conditions of this ordinance to maintain and use, as now constructed, one (1) Canopy(s) projecting over the public right-of-way adjacent to its premises known as 440 W. Ontario St..

Said Canopy(s) at W. Ontario Street measure(s):
One (1) at fourteen (14) feet in length, and eight (8) feet in width for a total of one hundred twelve (112) square feet.

The location of said privilege shall be as shown on prints kept on file with the Department of Business Affairs and Consumer Protection and the Office of the City Clerk.

Said privilege shall be constructed in accordance with plans and specifications approved by the Zoning Department - Signs.

This grant of privilege in the public way shall be subject to the provisions of Section 10-28-015 and all other required provisions of the Municipal Code of Chicago.

The grantee shall pay to the City of Chicago as compensation for the privilege #1114560 herein granted the sum of fifty ($50.00) per annum in advance.

A 25% penalty will be added for payments received after due date.

The permit holder agrees to hold the City of Chicago harmless for any damage, relocation or replacement costs associated with damage, relocation or removal of private property caused by the City performing work in the public way.

Authority herein given and granted for a period of five (5) years from and after 07/26/2014.

Alderman _____

Brendan Reilly 42nd Ward

440 W. ONTARIO
Canopy Permit
Acct # 304764-1

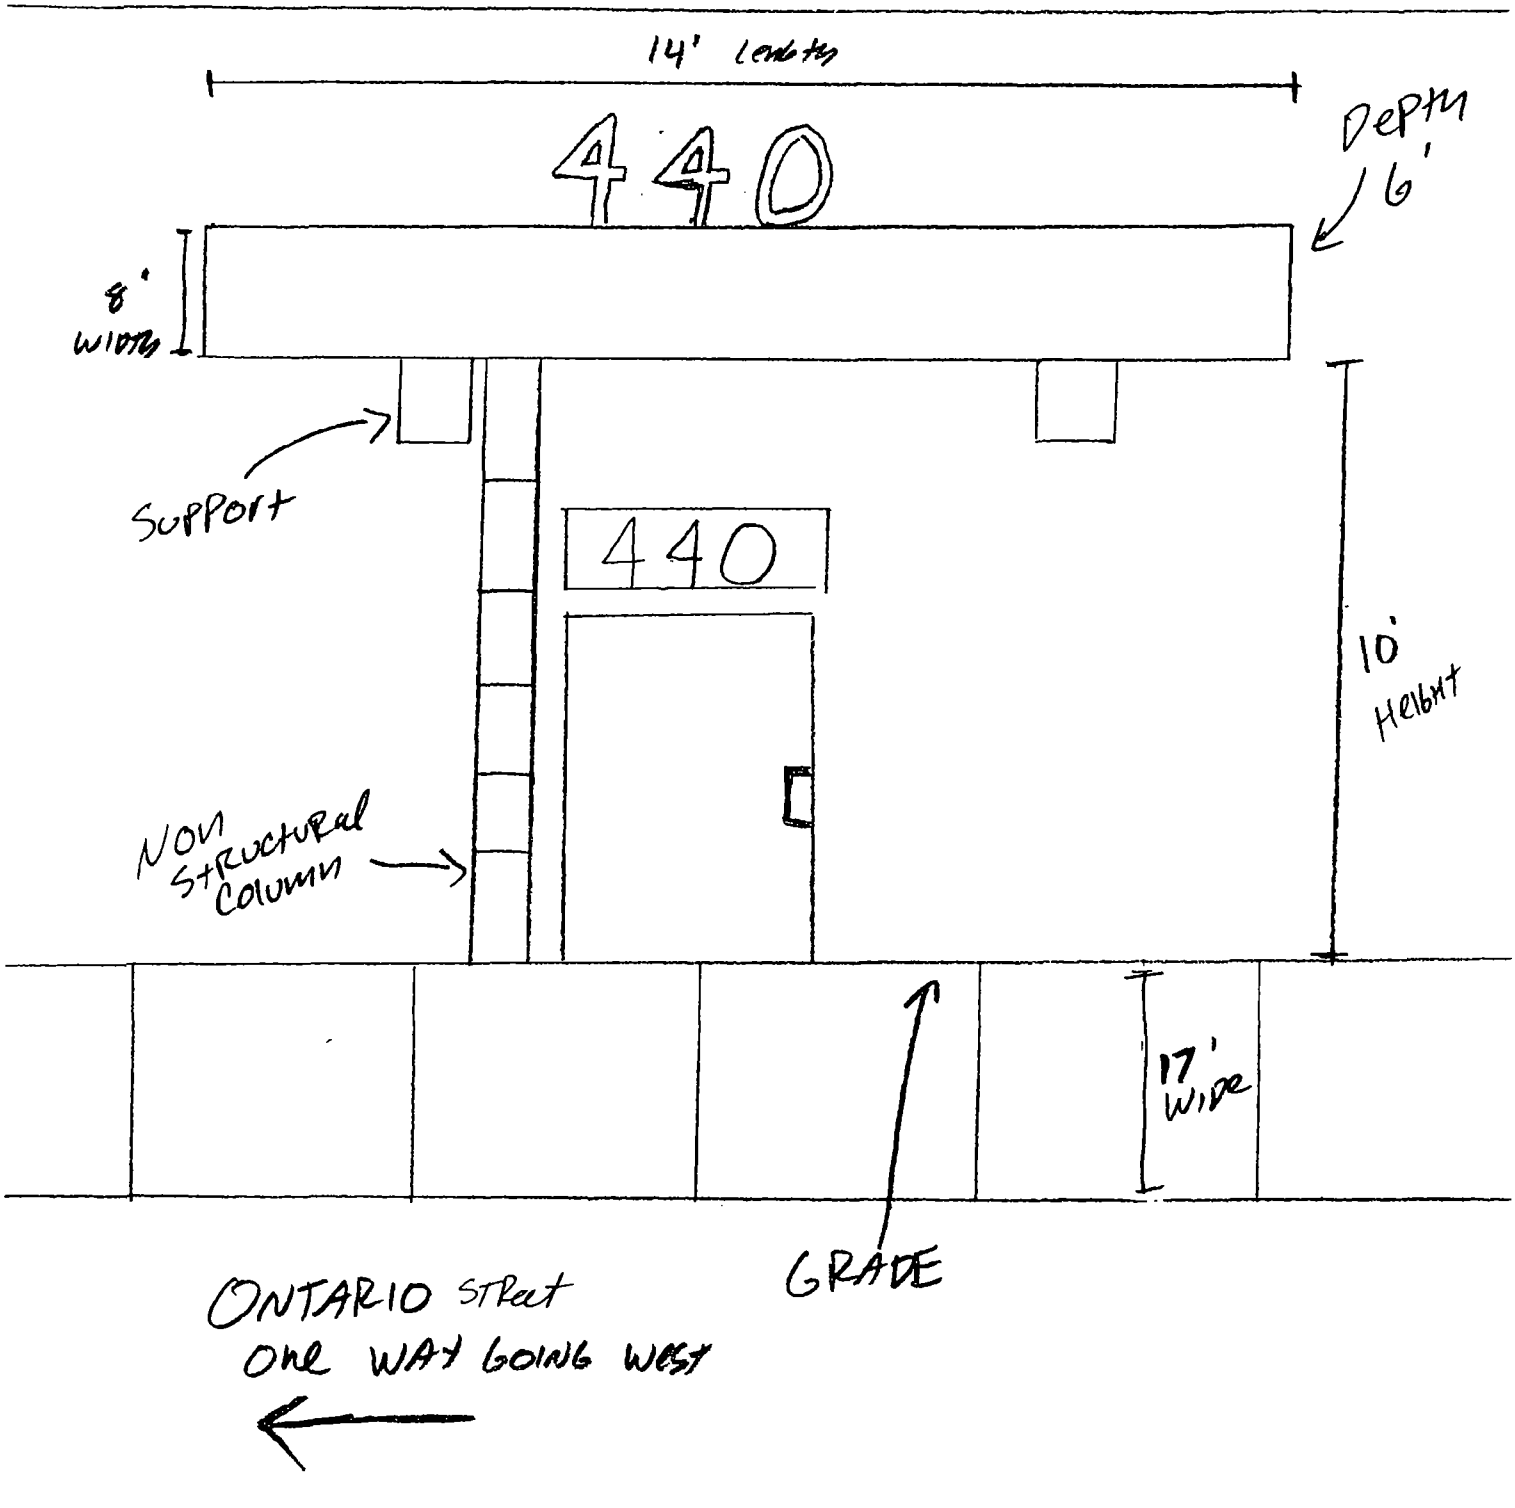

City of Chicago

O2014-7265

Office of the City Clerk

Document Tracking Sheet

Meeting Date:	9/10/2014
Sponsor(s):	Smith (43)
Type:	Ordinance
Title:	Canopy(s) for Einstein Bros. Bagels No. 1200
Committee(s) Assignment:	Committee on Transportation and Public Way

ORDINANCE
EINSTEIN BROS. BAGELS # 1200
Acct. No. 230211 - 2
Permit No. 1111074

Be It Ordained by the City Council of the City of Chicago:

SECTION 1. Permission and authority are hereby given and granted to EINSTEIN BROS. BAGELS # 1200, upon the terms and subject to the conditions of this ordinance to maintain and use, as now constructed, four (4) Canopy(s) projecting over the public right-of-way adjacent to its premises known as 1549 N. Wells St..

Said Canopy(s) at S. WELLS measure(s):
Three (3) at five (5) feet in length, and one point six six (1.66) foot in width for a total of twenty-four point nine (24.9) square feet.

Said Canopy(s) at S. WELLS measure(s):
One (1) at fifteen point four (15.4) feet in length, and three (3) feet in width for a total of forty-six point two (46.2) square feet.

The location of said privilege shall be as shown on prints kept on file with the Department of Business Affairs and Consumer Protection and the Office of the City Clerk.

Said privilege shall be constructed in accordance with plans and specifications approved by the Zoning Department - Signs.

This grant of privilege in the public way shall be subject to the provisions of Section 10-28-015 and all other required provisions of the Municipal Code of Chicago.

The grantee shall pay to the City of Chicago as compensation for the privilege #1111074 herein granted the sum of one hundred seventy-five ($175.00) per annum in advance.

A 25% penalty will be added for payments received after due date.

The permit holder agrees to hold the City of Chicago harmless for any damage, relocation or replacement costs associated with damage, relocation or removal of private property caused by the City performing work in the public way.

Authority herein given and granted for a period of five (5) years from and after 03/01/2014.

Alderman _____

Michele Smith 43rd Ward

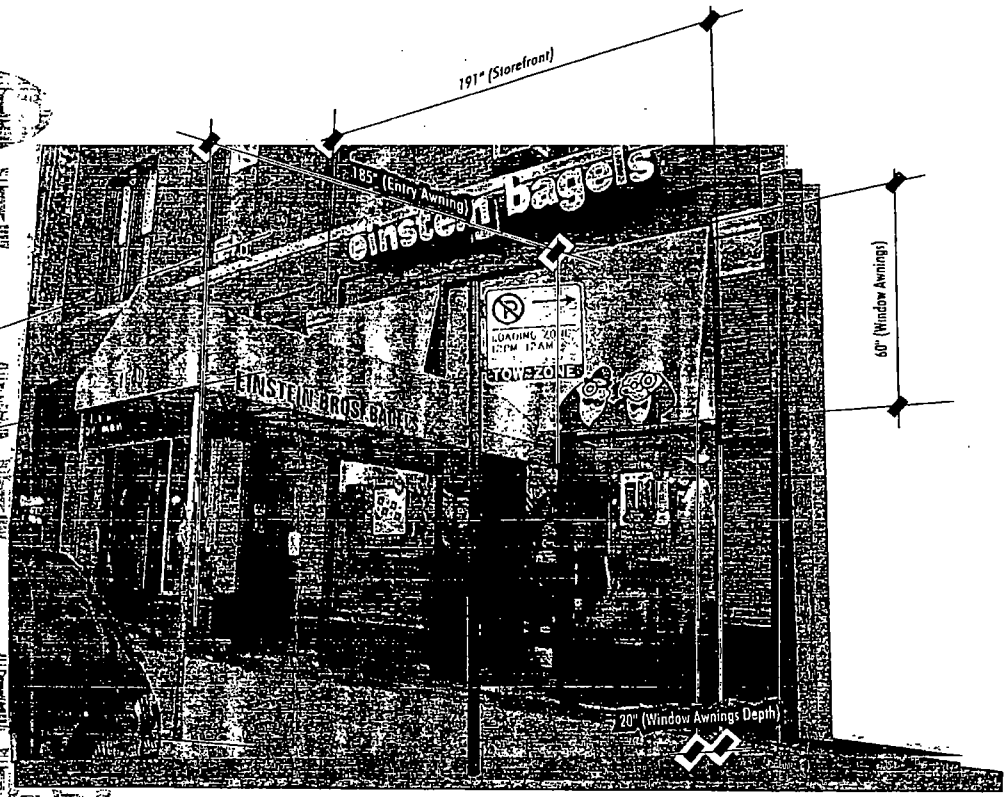

Einstein Bros. Bagels Storefront Elevation

WELLS STREET

Einstein #1200
DESIGN NUMBER
050160
SHEET
1 OF 2
DATE
Dec. 20, 2025
ADDRESS
1549 N. Wells
CITY / STATE
Chicago, IL 60614
SALESMAN
TODD
ARTIST
JTS
APPROVALS
CLIENT
SALES
COORDINATOR
ART DEPT.

This document and the designs or information contained within are the sole property of National Awning and Sign, LLC and may not be copied, distributed or made available to others without permission.

NATIONAL AWNING & SIGN
817 441 1542

City of Chicago

O2014-7270

Office of the City Clerk

Document Tracking Sheet

Meeting Date:	9/10/2014
Sponsor(s):	Smith (43)
Type:	Ordinance
Title:	Canopy(s) for Gaslight Bar & Grille
Committee(s) Assignment:	Committee on Transportation and Public Way

ORDINANCE
GASLIGHT BAR & GRILLE
Acct. No. 267203 - 1
Permit No. 1114523

Be It Ordained by the City Council of the City of Chicago:

SECTION 1. Permission and authority are hereby given and granted to GASLIGHT BAR & GRILLE, upon the terms and subject to the conditions of this ordinance to maintain and use, as now constructed, one (1) Canopy(s) projecting over the public right-of-way adjacent to its premises known as 2450 N. Clark St..

Said Canopy(s) at E Arlington measure(s):
One (1) at six (6) feet in length, and fifteen (15) feet in width for a total of ninety (90) square feet.

The location of said privilege shall be as shown on prints kept on file with the Department of Business Affairs and Consumer Protection and the Office of the City Clerk.

Said privilege shall be constructed in accordance with plans and specifications approved by the Zoning Department - Signs.

This grant of privilege in the public way shall be subject to the provisions of Section 10-28-015 and all other required provisions of the Municipal Code of Chicago.

The grantee shall pay to the City of Chicago as compensation for the privilege #1114523 herein granted the sum of fifty ($50.00) per annum in advance.

A 25% penalty will be added for payments received after due date.

The permit holder agrees to hold the City of Chicago harmless for any damage, relocation or replacement costs associated with damage, relocation or removal of private property caused by the City performing work in the public way.

Authority herein given and granted for a period of five (5) years from and after 07/26/2014.

Alderman _____

Michele Smith 43rd Ward

Gaslight Bar & Grill 2450 N Clark
Sketches of Canopy (1) (located on W. Arlington Pl)

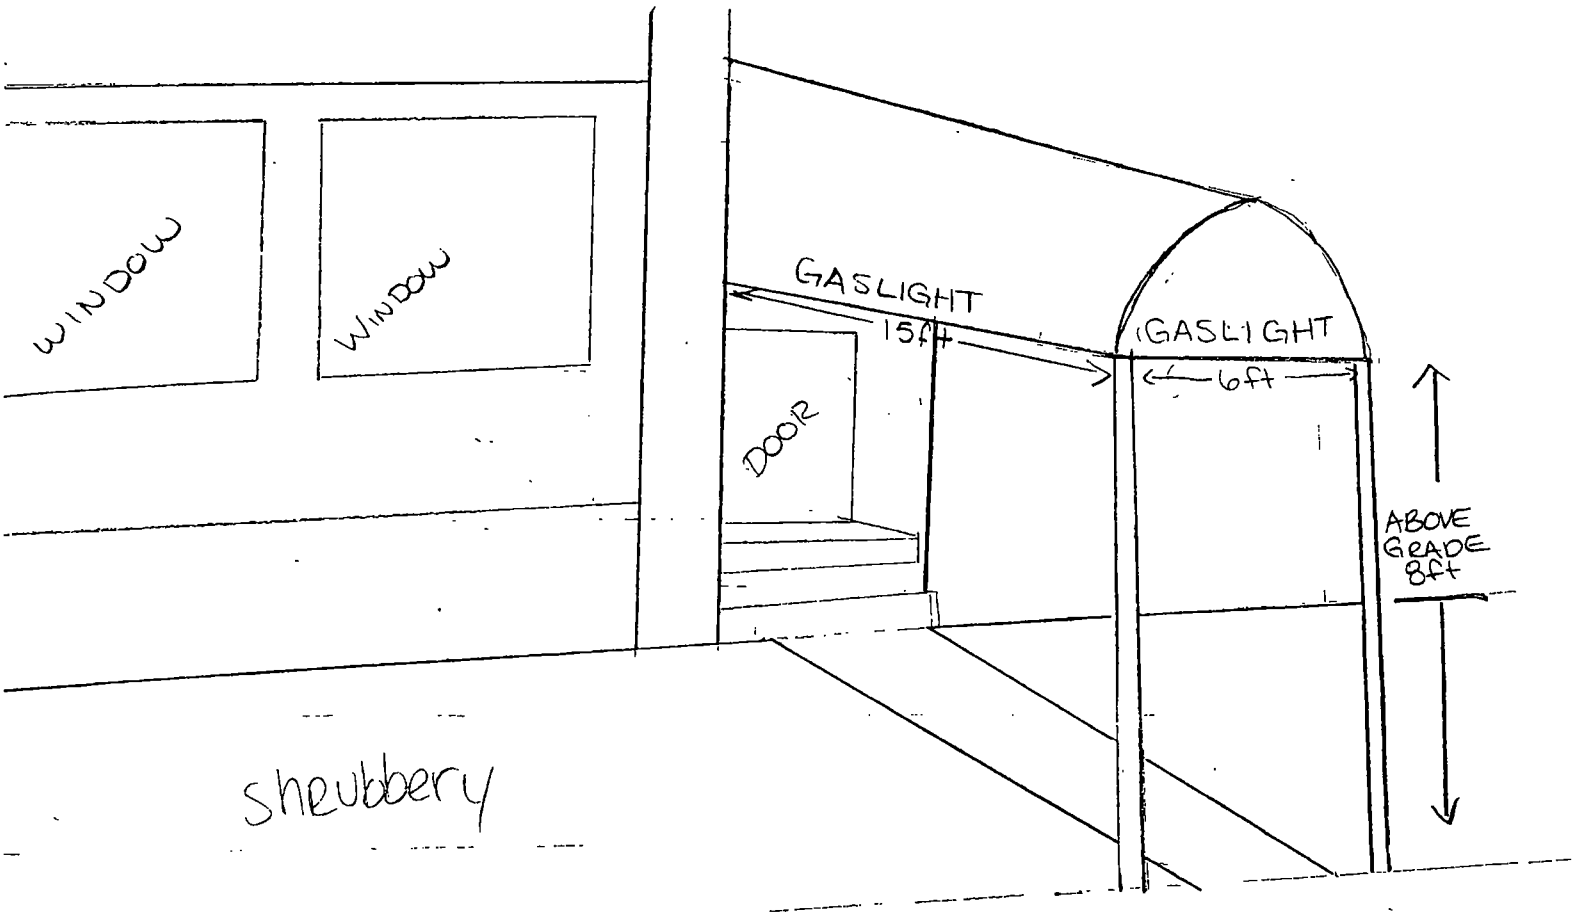

City of Chicago

O2014-7273

Office of the City Clerk

Document Tracking Sheet

Meeting Date:	9/10/2014
Sponsor(s):	Smith (43)
Type:	Ordinance
Title:	Canopy(s) for Grossinger City Autoplex, Inc.
Committee(s) Assignment:	Committee on Transportation and Public Way

ORDINANCE
GROSSINGER CITY AUTOPLEX, INC
Acct. No. 277521 - 7
Permit No. 1114499

Be It Ordained by the City Council of the City of Chicago:

SECTION 1. Permission and authority are hereby given and granted to GROSSINGER CITY AUTOPLEX, INC, upon the terms and subject to the conditions of this ordinance to maintain and use, as now constructed, one (1) Canopy(s) projecting over the public right-of-way adjacent to its premises known as 1500 N. Dayton St..

Said Canopy(s) at N DAYTON ST measure(s):
One (1) at nineteen point nine two (19.92) feet in length, and five point five eight (5.58) feet in width for a total of one hundred eleven point one five (111.15) square feet.

The location of said privilege shall be as shown on prints kept on file with the Department of Business Affairs and Consumer Protection and the Office of the City Clerk.

Said privilege shall be constructed in accordance with plans and specifications approved by the Zoning Department - Signs.

This grant of privilege in the public way shall be subject to the provisions of Section 10-28-015 and all other required provisions of the Municipal Code of Chicago.

The grantee shall pay to the City of Chicago as compensation for the privilege #1114499 herein granted the sum of fifty ($50.00) per annum in advance.

A 25% penalty will be added for payments received after due date.

The permit holder agrees to hold the City of Chicago harmless for any damage, relocation or replacement costs associated with damage, relocation or removal of private property caused by the City performing work in the public way.

Authority herein given and granted for a period of five (5) years from and after 05/13/2014.

Alderman _____

Michele Smith 43rd Ward

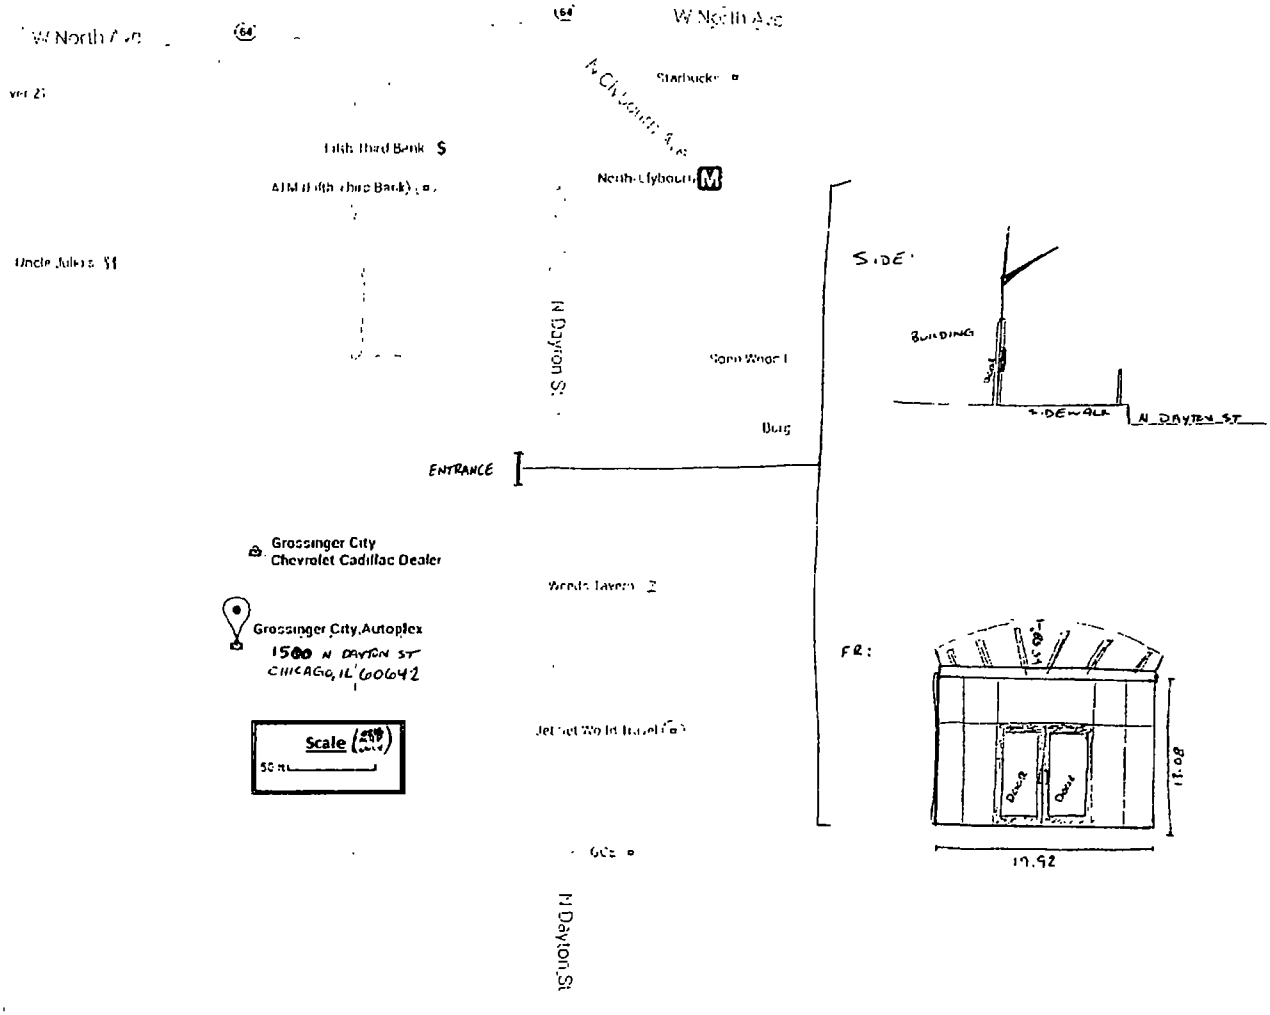
W North Ave
Starbucks
Fifth Third Bank
North Ukrainian Village
Uncle Julio's
N Dayton St
Corner Wine
Bars
ENTRANCE
Grossinger City
Chevrolet Cadillac Dealer
Grossinger City Autoplex
1500 N DAYTON ST
CHICAGO, IL 60642
Scale
SIDE:
BUILDING
SIDEWALK
N DAYTON ST
FR:
DOOR
DOOR
19.92
N Dayton St

City of Chicago

O2014-7276

Office of the City Clerk

Document Tracking Sheet

Meeting Date:	9/10/2014
Sponsor(s):	Smith (43)
Type:	Ordinance
Title:	Canopy(s) for Pottery Barn Kids
Committee(s) Assignment:	Committee on Transportation and Public Way

ORDINANCE
POTTERY BARN KIDS
Acct. No. 212402 - 7
Permit No. 1114916

Be It Ordained by the City Council of the City of Chicago:

SECTION 1. Permission and authority are hereby given and granted to POTTERY BARN KIDS, upon the terms and subject to the conditions of this ordinance to maintain and use, as now constructed, thirteen (13) Canopy(s) projecting over the public right-of-way adjacent to its premises known as 2121 N. Clybourn Ave..

Said Canopy(s) at Parking Lot measure(s):
One (1) at thirteen point nine (13.9) feet in length, and two point six (2.6) feet in width for a total of thirty-six point one four (36.14) square feet.

Said Canopy(s) at Parking Lot measure(s):
Three (3) at six point four (6.4) feet in length, and two point six (2.6) feet in width for a total of forty-nine point nine two (49.92) square feet.

Said Canopy(s) at Parking Lot measure(s):
One (1) at sixteen point two (16.2) feet in length, and two point six (2.6) feet in width for a total of forty-two point one two (42.12) square feet.

Said Canopy(s) at Clybourn measure(s):
One (1) at fifteen point one one (15.11) feet in length, and one point six (1.6) foot in width for a total of twenty-four point one eight (24.18) square feet.

Said Canopy(s) at Clybourn measure(s):
One (1) at seventeen (17) feet in length, and one point six (1.6) foot in width for a total of twenty-seven point two (27.2) square feet.

Said Canopy(s) at Clybourn measure(s):
Two (2) at six point four (6.4) feet in length, and two point six (2.6) feet in width for a total of thirty-three point two eight (33.28) square feet.

Said Canopy(s) at Clybourn measure(s):
One (1) at sixteen point two (16.2) feet in length, and two point six (2.6) feet in width for a total of forty-two point one two (42.12) square feet.

Said Canopy(s) at Rockwell measure(s):
One (1) at nine (9) feet in length, and one point one one (1.11) foot in width for a total of nine point nine nine (9.99) square feet.

Said Canopy(s) at Parking Lot measure(s):
Two (2) at sixteen point two (16.2) feet in length, and two point six (2.6) feet in width for a total of eighty-four point two four (84.24) square feet.

The location of said privilege shall be as shown on prints kept on file with the Department of Business Affairs and Consumer Protection and the Office of the City Clerk.

Said privilege shall be constructed in accordance with plans and specifications approved by the Zoning Department - Signs.

This grant of privilege in the public way shall be subject to the provisions of Section 10-28-015 and all other required provisions of the Municipal Code of Chicago.

The grantee shall pay to the City of Chicago as compensation for the privilege #1114916 herein granted the sum of one hundred seventy-five ($175.00) per annum in advance.

A 25% penalty will be added for payments received after due date.

The permit holder agrees to hold the City of Chicago harmless for any damage, relocation or replacement costs associated with damage, relocation or removal of private property caused by the City performing work in the public way.

Authority herein given and granted for a period of five (5) years from and after 01/16/2014.

Alderman _____

Michele Smith 43rd Ward

9 x 11

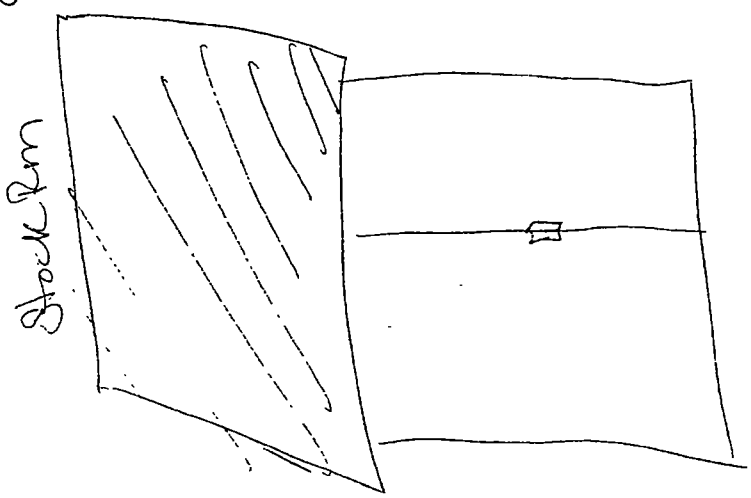

City of Chicago

O2014-7278

Office of the City Clerk

Document Tracking Sheet

Meeting Date:	9/10/2014
Sponsor(s):	Tunney (44)
Type:	Ordinance
Title:	Canopy(s) for Sidetrack
Committee(s) Assignment:	Committee on Transportation and Public Way

ORDINANCE
SIDETRACK
Acct. No. 86553 - 1
Permit No. 1114420

Be It Ordained by the City Council of the City of Chicago:

SECTION 1. Permission and authority are hereby given and granted to SIDETRACK, upon the terms and subject to the conditions of this ordinance to maintain and use, as now constructed, nine (9) Canopy(s) projecting over the public right-of-way adjacent to its premises known as 3345-49 N. Halsted St..

Said Canopy(s) at N. Halsted Street measure(s):
One (1) at eight point three three (8.33) feet in length, and one point five (1.5) foot in width for a total of twelve point five (12.5) square feet.

Said Canopy(s) at N. Halsted measure(s):
One (1) at ten point five eight (10.58) feet in length, and one point five (1.5) foot in width for a total of fifteen point eight seven (15.87) square feet.

Said Canopy(s) at N. Halsted measure(s):
One (1) at eight point four one (8.41) feet in length, and one point six (1.6) foot in width for a total of thirteen point four six (13.46) square feet.

Said Canopy(s) at N. Halsted measure(s):
One (1) at nineteen point two five (19.25) feet in length, and three (3) feet in width for a total of fifty-seven point seven five (57.75) square feet.

Said Canopy(s) at N. Halsted measure(s):
One (1) at ten point nine one (10.91) feet in length, and one point five (1.5) foot in width for a total of sixteen point three seven (16.37) square feet.

Said Canopy(s) at N. Halsted measure(s):
One (1) at eight point six six (8.66) feet in length, and one point five (1.5) foot in width for a total of twelve point nine nine (12.99) square feet.

Said Canopy(s) at N. Halsted measure(s):
Two (2) at five (5) feet in length, and one point six (1.6) foot in width for a total of sixteen (16) square feet.
One (1) at fourteen (14) feet in length, and two point one (2.1) feet in width for a total of twenty-nine point four (29.4) square feet.

The location of said privilege shall be as shown on prints kept on file with the Department of Business Affairs and Consumer Protection and the Office of the City Clerk.

Said privilege shall be constructed in accordance with plans and specifications approved by the Zoning Department - Signs.

This grant of privilege in the public way shall be subject to the provisions of Section 10-28-015 and all other required provisions of the Municipal Code of Chicago.

The grantee shall pay to the City of Chicago as compensation for the privilege #1114420 herein granted the sum of one hundred seventy-five ($175.00) per annum in advance.

A 25% penalty will be added for payments received after due date.

The permit holder agrees to hold the City of Chicago harmless for any damage, relocation or replacement costs associated with damage, relocation or removal of private property caused by the City performing work in the public way.

Authority herein given and granted for a period of five (5) years from and after 03/09/2014.

Alderman

Thomas Tunney 44th Ward

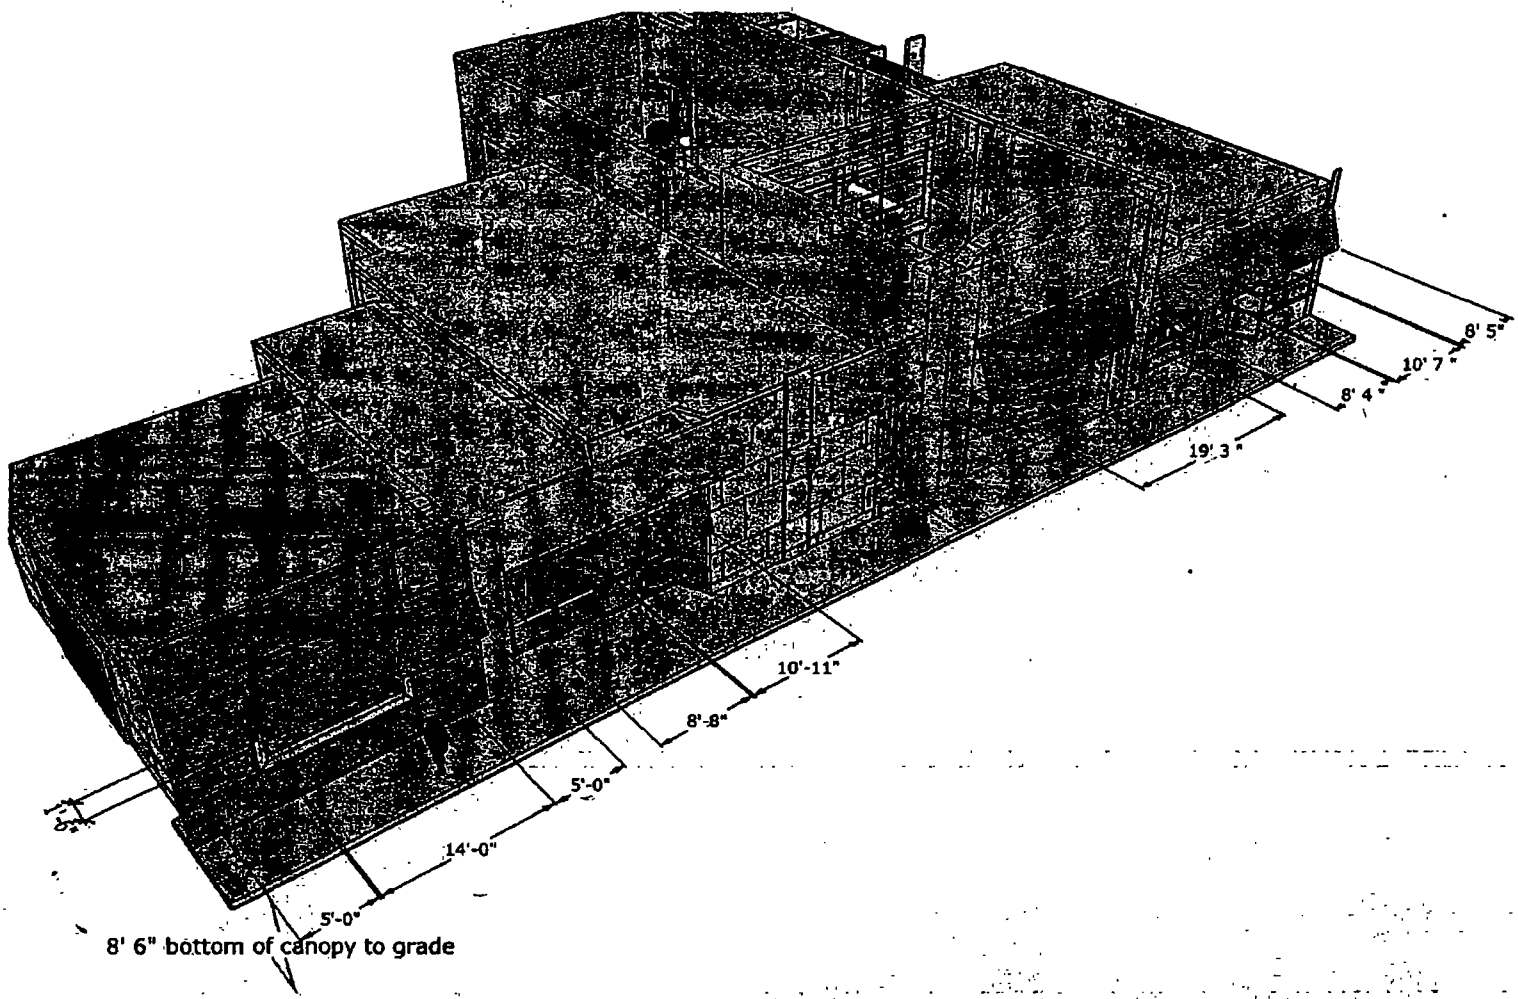
8' 5"
10' 7"
8' 4"
19' 3"
10'-11"
8'-8"
5'-0"
14'-0"
5'-0"
8' 6" bottom of canopy to grade

Department of Business Affairs and Consumer Protection
Small Business Center - Public Way Use Unit
City Hall - 121 N. LaSalle Street, Room 800 • Chicago, IL 60602
(312)-74-GOBIZ (312-744-6249) • (312) 744-1944 (TTY)
http://www.cityofchicago.org/bacp

09/10/2014

Alderman **Thomas Tunney**
Ward # **44**
City of Chicago
City Hall, Room **203**
121 North LaSalle Street
Chicago, Illinois 60602

Re: An ordinance to use and maintain a portion of the public right-of-way for **nine (9) canopy(ies)** for **SIDETRACK**, adjacent to the premises known as **3345-49 N. Halsted St.**.

Dear Alderman **Thomas Tunney**:

The applicant referenced above has requested the use of the public right-of-way for a **canopy(ies)**. An ordinance has been prepared by the Department of Business Affairs and Consumer Protection – Small Business Center - Public Way Use Unit for presentation to the City Council. Because this request was made for properties located in your ward, as approved by you as per the attached, I respectfully request that you introduce the attached ordinance at the next City Council meeting.

If you have any questions regarding this ordinance, please contact Anthony Bertuca at (312) 744-5506.

Department of Business Affairs and Consumer Protection

City of Chicago

O2014-7284

Office of the City Clerk

Document Tracking Sheet

Meeting Date:	9/10/2014
Sponsor(s):	Tunney (44)
Type:	Ordinance
Title:	Canopy(s) for Yakzie's Bar & Grill
Committee(s) Assignment:	Committee on Transportation and Public Way

ORDINANCE
YAKZIE'S BAR & GRILL
Acct. No. 8086 - 1
Permit No. 1114480

Be It Ordained by the City Council of the City of Chicago:

SECTION 1. Permission and authority are hereby given and granted to YAKZIE'S BAR & GRILL, upon the terms and subject to the conditions of this ordinance to maintain and use, as now constructed, one (1) Canopy(s) projecting over the public right-of-way adjacent to its premises known as 3708-12 N. Clark St..

Said Canopy(s) at N. Clark Street measure(s):
One (1) at eight (8) feet in length, and four point five (4.5) feet in width for a total of thirty-six (36) square feet.

The location of said privilege shall be as shown on prints kept on file with the Department of Business Affairs and Consumer Protection and the Office of the City Clerk.

Said privilege shall be constructed in accordance with plans and specifications approved by the Zoning Department - Signs.

This grant of privilege in the public way shall be subject to the provisions of Section 10-28-015 and all other required provisions of the Municipal Code of Chicago.

The grantee shall pay to the City of Chicago as compensation for the privilege #1114480 herein granted the sum of fifty ($50.00) per annum in advance.

A 25% penalty will be added for payments received after due date.

The permit holder agrees to hold the City of Chicago harmless for any damage, relocation or replacement costs associated with damage, relocation or removal of private property caused by the City performing work in the public way.

Authority herein given and granted for a period of five (5) years from and after 11/05/2013.

Alderman _____
Thomas Tunney 44th Ward

3708 N. CLARK ST

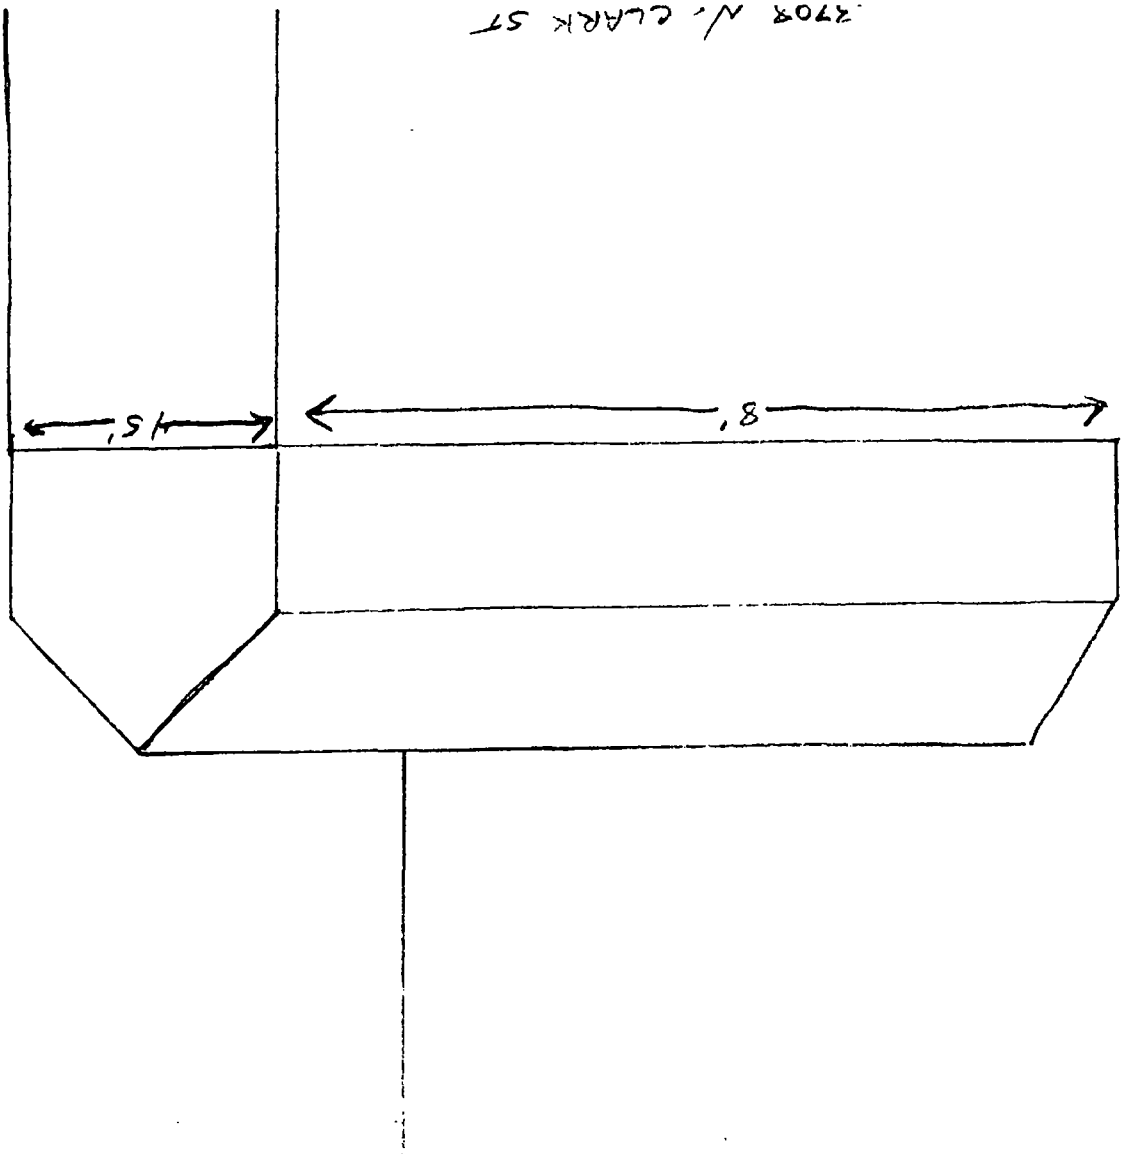

Department of Business Affairs and Consumer Protection
Small Business Center - Public Way Use Unit
City Hall - 121 N. LaSalle Street, Room 800 • Chicago, IL 60602
(312)-74-GOBIZ (312-744-6249) • (312) 744-1944 (TTY)
http://www.cityofchicago.org/bacp

09/10/2014

Alderman **Thomas Tunney**
Ward # **44**
City of Chicago
City Hall, Room **203**
121 North LaSalle Street
Chicago, Illinois 60602

Re: An ordinance to use and maintain a portion of the public right-of-way for **one (1) canopy(ies)** for **YAKZIE'S BAR & GRILL**, adjacent to the premises known as **3708-12 N. Clark St.**.

Dear Alderman **Thomas Tunney**:

The applicant referenced above has requested the use of the public right-of-way for a **canopy(ies)**. An ordinance has been prepared by the Department of Business Affairs and Consumer Protection – Small Business Center - Public Way Use Unit for presentation to the City Council. Because this request was made for properties located in your ward, as approved by you as per the attached, I respectfully request that you introduce the attached ordinance at the next City Council meeting.

If you have any questions regarding this ordinance, please contact Anthony Bertuca at (312) 744-5506.

Department of Business Affairs and Consumer Protection

City of Chicago

O2014-7285

Office of the City Clerk

Document Tracking Sheet

Meeting Date:	9/10/2014
Sponsor(s):	Arena (45)
Type:	Ordinance
Title:	Canopy(s) for Friendly Tavern
Committee(s) Assignment:	Committee on Transportation and Public Way

ORDINANCE
FRIENDLY TAVERN
Acct. No. 35739 - 1
Permit No. 1114745

Be It Ordained by the City Council of the City of Chicago:

SECTION 1. Permission and authority are hereby given and granted to FRIENDLY TAVERN, upon the terms and subject to the conditions of this ordinance to maintain and use, as now constructed, four (4) Canopy(s) projecting over the public right-of-way adjacent to its premises known as 6124 W. Gunnison St..

Said Canopy(s) at GUNNISON ST measure(s):
One (1) at nineteen point zero eight (19.08) feet in length, and three (3) feet in width for a total of fifty-seven point two four (57.24) square feet.

Said Canopy(s) at GUNNISON ST measure(s):
One (1) at three point five eight (3.58) feet in length, and three (3) feet in width for a total of ten point seven four (10.74) square feet.

Said Canopy(s) at GUNNISON ST measure(s):
One (1) at eight (8) feet in length, and three (3) feet in width for a total of twenty-four (24) square feet.

Said Canopy(s) at GUNNISON ST measure(s):
One (1) at six point one seven (6.17) feet in length, and three (3) feet in width for a total of eighteen point five one (18.51) square feet.

The location of said privilege shall be as shown on prints kept on file with the Department of Business Affairs and Consumer Protection and the Office of the City Clerk.

Said privilege shall be constructed in accordance with plans and specifications approved by the Zoning Department - Signs.

This grant of privilege in the public way shall be subject to the provisions of Section 10-28-015 and all other required provisions of the Municipal Code of Chicago.

The grantee shall pay to the City of Chicago as compensation for the privilege #1114745 herein granted the sum of one hundred seventy-five ($175.00) per annum in advance.

A 25% penalty will be added for payments received after due date.

The permit holder agrees to hold the City of Chicago harmless for any damage, relocation or replacement costs associated with damage, relocation or removal of private property caused by the City performing work in the public way.

Authority herein given and granted for a period of five (5) years from and after 04/22/2014.

Alderman _____

John Arena 45th Ward

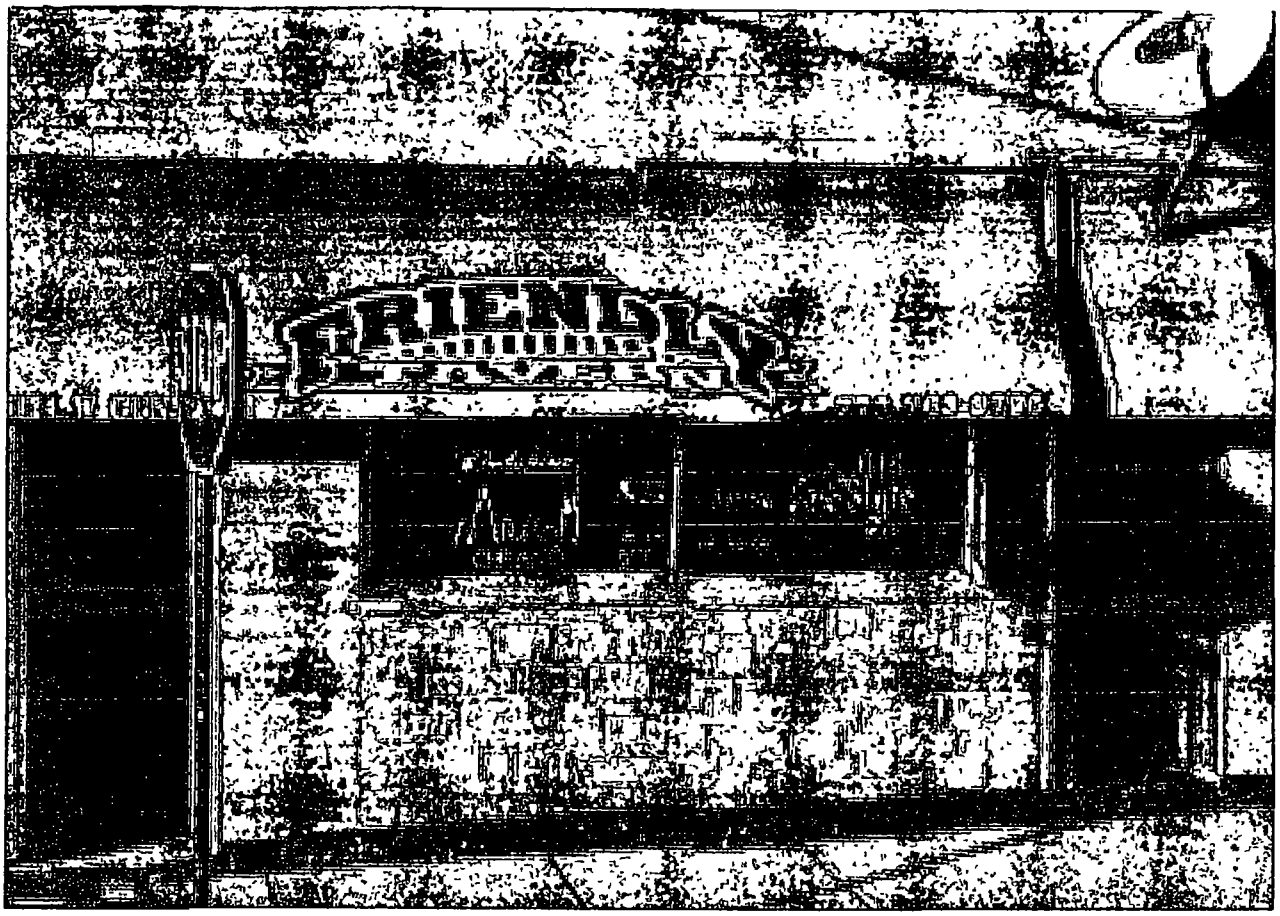
FRIENDLY

Department of Business Affairs and Consumer Protection
Small Business Center- Public Way Use Unit
City Hall- 121 N. LaSalle Street Room 800 • Chicago, IL 60602
(312)-74-GOBIZ (312-744-6249) • (312) 744-1944 (TTY)
http://www.cityofchicago.org/bacp

09/10/2014

Alderman **John Arena**
Ward # **45**
City of Chicago
City Hall, Room **305**
121 North LaSalle Street
Chicago, Illinois 60602

Re: An ordinance to use and maintain a portion of the public right-of-way for **four (4) canopy(ies)** for **FRIENDLY TAVERN**, adjacent to the premises known as **6124 W. Gunnison St.**.

Dear Alderman **John Arena**:

The applicant referenced above has requested the use of the public right-of-way for a **canopy(ies)**. An ordinance has been prepared by the Department of Business Affairs and Consumer Protection – Small Business Center - Public Way Use Unit for presentation to the City Council. Because this request was made for properties located in your ward, as approved by you as per the attached, I respectfully request that you introduce the attached ordinance at the next City Council meeting.

If you have any questions regarding this ordinance, please contact Anthony Bertuca at (312) 744-5506.

Department of Business Affairs and Consumer Protection

City of Chicago

O2014-7287

Office of the City Clerk

Document Tracking Sheet

Meeting Date:	9/10/2014
Sponsor(s):	Arena (45)
Type:	Ordinance
Title:	Canopy(s) for Mc Namara's Food & Drinks
Committee(s) Assignment:	Committee on Transportation and Public Way

ORDINANCE
MC NAMARA'S FOOD & DRINKS
Acct. No. 17090 - 1
Permit No. 1114567

Be It Ordained by the City Council of the City of Chicago.

SECTION 1. Permission and authority are hereby given and granted to MC NAMARA'S FOOD & DRINKS, upon the terms and subject to the conditions of this ordinance to maintain and use, as now constructed, two (2) Canopy(s) projecting over the public right-of-way adjacent to its premises known as 4328 W. Irving Park Rd..

Said Canopy(s) at W. Irving Park Road measure(s):
One (1) at fifty (50) feet in length, and three (3) feet in width for a total of one hundred fifty (150) square feet.

Said Canopy(s) at N. Lowell measure(s):
One (1) at fifteen (15) feet in length, and three (3) feet in width for a total of forty-five (45) square feet.

The location of said privilege shall be as shown on prints kept on file with the Department of Business Affairs and Consumer Protection and the Office of the City Clerk.

Said privilege shall be constructed in accordance with plans and specifications approved by the Zoning Department - Signs.

This grant of privilege in the public way shall be subject to the provisions of Section 10-28-015 and all other required provisions of the Municipal Code of Chicago.

The grantee shall pay to the City of Chicago as compensation for the privilege #1114567 herein granted the sum of one hundred twenty-five ($125.00) per annum in advance.

A 25% penalty will be added for payments received after due date.

The permit holder agrees to hold the City of Chicago harmless for any damage, relocation or replacement costs associated with damage, relocation or removal of private property caused by the City performing work in the public way.

Authority herein given and granted for a period of five (5) years from and after 07/29/2014.

Alderman _____
John Arena 45th Ward

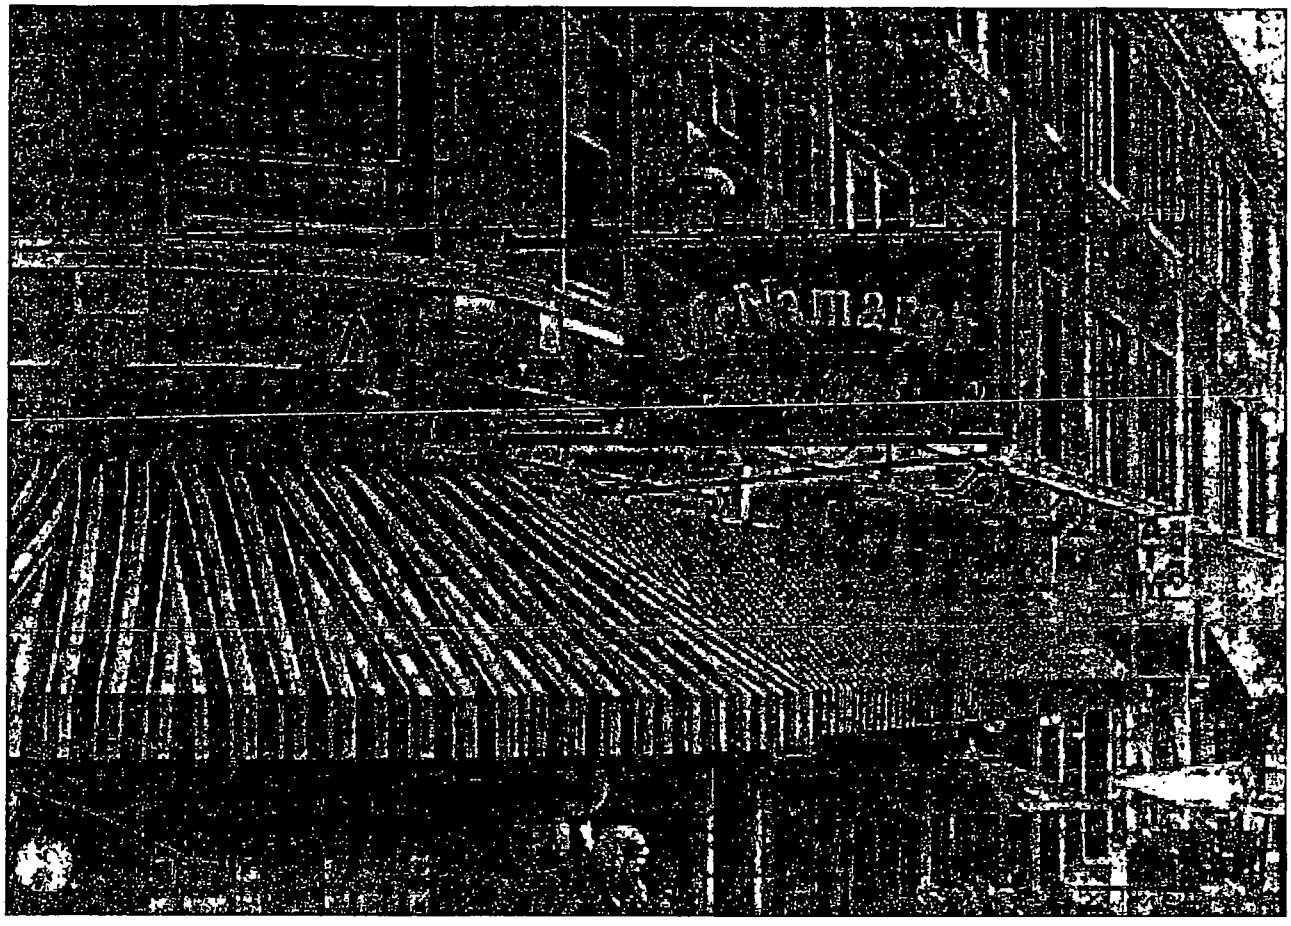

Department of Business Affairs and Consumer Protection
Small Business Center- Public Way Use Unit
City Hall- 121 N. LaSalle Street Room 800 • Chicago, IL 60602
(312)-74-GOBIZ (312-744-6249) • (312) 744-1944 (TTY)
http://www.cityofchicago.org/bacp

09/10/2014

Alderman **John Arena**
Ward # **45**
City of Chicago
City Hall, Room **305**
121 North LaSalle Street
Chicago, Illinois 60602

Re: An ordinance to use and maintain a portion of the public right-of-way for **two (2) canopy(ies)** for **MC NAMARA'S FOOD & DRINKS**, adjacent to the premises known as **4328 W. Irving Park Rd.**.

Dear Alderman **John Arena**:

The applicant referenced above has requested the use of the public right-of-way for a **canopy(ies)**. An ordinance has been prepared by the Department of Business Affairs and Consumer Protection – Small Business Center - Public Way Use Unit for presentation to the City Council. Because this request was made for properties located in your ward, as approved by you as per the attached, I respectfully request that you introduce the attached ordinance at the next City Council meeting.

If you have any questions regarding this ordinance, please contact Anthony Bertuca at (312) 744-5506.

Department of Business Affairs and Consumer Protection

City of Chicago

O2014-7290

Office of the City Clerk

Document Tracking Sheet

Meeting Date:	9/10/2014
Sponsor(s):	Cappleman (46)
Type:	Ordinance
Title:	Canopy(s) for Supera Property Management, Inc.
Committee(s) Assignment:	Committee on Transportation and Public Way

ORDINANCE
SUPERA PROPERTY MGMT. INC.
Acct. No. 88168 - 1
Permit No. 1114884

Be It Ordained by the City Council of the City of Chicago:

SECTION 1. Permission and authority are hereby given and granted to SUPERA PROPERTY MGMT. INC., upon the terms and subject to the conditions of this ordinance to maintain and use, as now constructed, one (1) Canopy(s) projecting over the public right-of-way adjacent to its premises known as 3616 N. Pine Grove Ave..

Said Canopy(s) at N. PINE GROVE measure(s):
One (1) at fifteen (15) feet in length, and nine (9) feet in width for a total of one hundred thirty-five (135) square feet.

The location of said privilege shall be as shown on prints kept on file with the Department of Business Affairs and Consumer Protection and the Office of the City Clerk.

Said privilege shall be constructed in accordance with plans and specifications approved by the Zoning Department - Signs.

This grant of privilege in the public way shall be subject to the provisions of Section 10-28-015 and all other required provisions of the Municipal Code of Chicago.

The grantee shall pay to the City of Chicago as compensation for the privilege #1114884 herein granted the sum of fifty ($50.00) per annum in advance.

A 25% penalty will be added for payments received after due date.

The permit holder agrees to hold the City of Chicago harmless for any damage, relocation or replacement costs associated with damage, relocation or removal of private property caused by the City performing work in the public way.

Authority herein given and granted for a period of five (5) years from and after 08/02/2014.

Alderman _____
James Cappleman 46th Ward

9' wide
CANOPY
3' Tall
3616
10' Tall
151 projection
pole

Department of Business Affairs and Consumer Protection
Small Business Center - Public Way Use Unit
City Hall - 121 N. LaSalle Street, Room 800 • Chicago, IL 60602
(312)-74-GOBIZ (312-744-6249) • (312) 744-1944 (TTY)
http://www.cityofchicago.org/bacp

09/10/2014

Alderman **James Cappleman**
Ward # **46**
City of Chicago
City Hall, Room **300**
121 North LaSalle Street
Chicago, Illinois 60602

Re: An ordinance to use and maintain a portion of the public right-of-way for **one (1) canopy(ies)** for **SUPERA PROPERTY MGMT. INC.**, adjacent to the premises known as **3616 N. Pine Grove Ave.**.

Dear Alderman **James Cappleman**:

The applicant referenced above has requested the use of the public right-of-way for a **canopy(ies)**. An ordinance has been prepared by the Department of Business Affairs and Consumer Protection – Small Business Center - Public Way Use Unit for presentation to the City Council. Because this request was made for properties located in your ward, as approved by you as per the attached, I respectfully request that you introduce the attached ordinance at the next City Council meeting.

If you have any questions regarding this ordinance, please contact Anthony Bertuca at (312) 744-5506.

Department of Business Affairs and Consumer Protection

City of Chicago

O2014-7292

Office of the City Clerk

Document Tracking Sheet

Meeting Date:	9/10/2014
Sponsor(s):	Cappleman (46)
Type:	Ordinance
Title:	Canopy(s) for Thorek Hospital & Medical Center
Committee(s) Assignment:	Committee on Transportation and Public Way

ORDINANCE
THOREK HOSPITAL & MEDICAL CENTER
Acct. No. 6764 - 2
Permit No. 1114855

Be It Ordained by the City Council of the City of Chicago:

SECTION 1. Permission and authority are hereby given and granted to THOREK HOSPITAL & MEDICAL CENTER, upon the terms and subject to the conditions of this ordinance to maintain and use, as now constructed, one (1) Canopy(s) projecting over the public right-of-way adjacent to its premises known as 840 W. Irving Park Rd..

Said Canopy(s) at W Irving Park Rd measure(s):
One (1) at twenty-two (22) feet in length, and eight (8) feet in width for a total of one hundred seventy-six (176) square feet.

The location of said privilege shall be as shown on prints kept on file with the Department of Business Affairs and Consumer Protection and the Office of the City Clerk.

Said privilege shall be constructed in accordance with plans and specifications approved by the Zoning Department - Signs.

This grant of privilege in the public way shall be subject to the provisions of Section 10-28-015 and all other required provisions of the Municipal Code of Chicago.

The grantee shall pay to the City of Chicago as compensation for the privilege #1114855 herein granted the sum of fifty ($50.00) per annum in advance.

A 25% penalty will be added for payments received after due date.

The permit holder agrees to hold the City of Chicago harmless for any damage, relocation or replacement costs associated with damage, relocation or removal of private property caused by the City performing work in the public way.

Authority herein given and granted for a period of five (5) years from and after 01/13/2014.

Alderman _____

James Cappleman 46th Ward

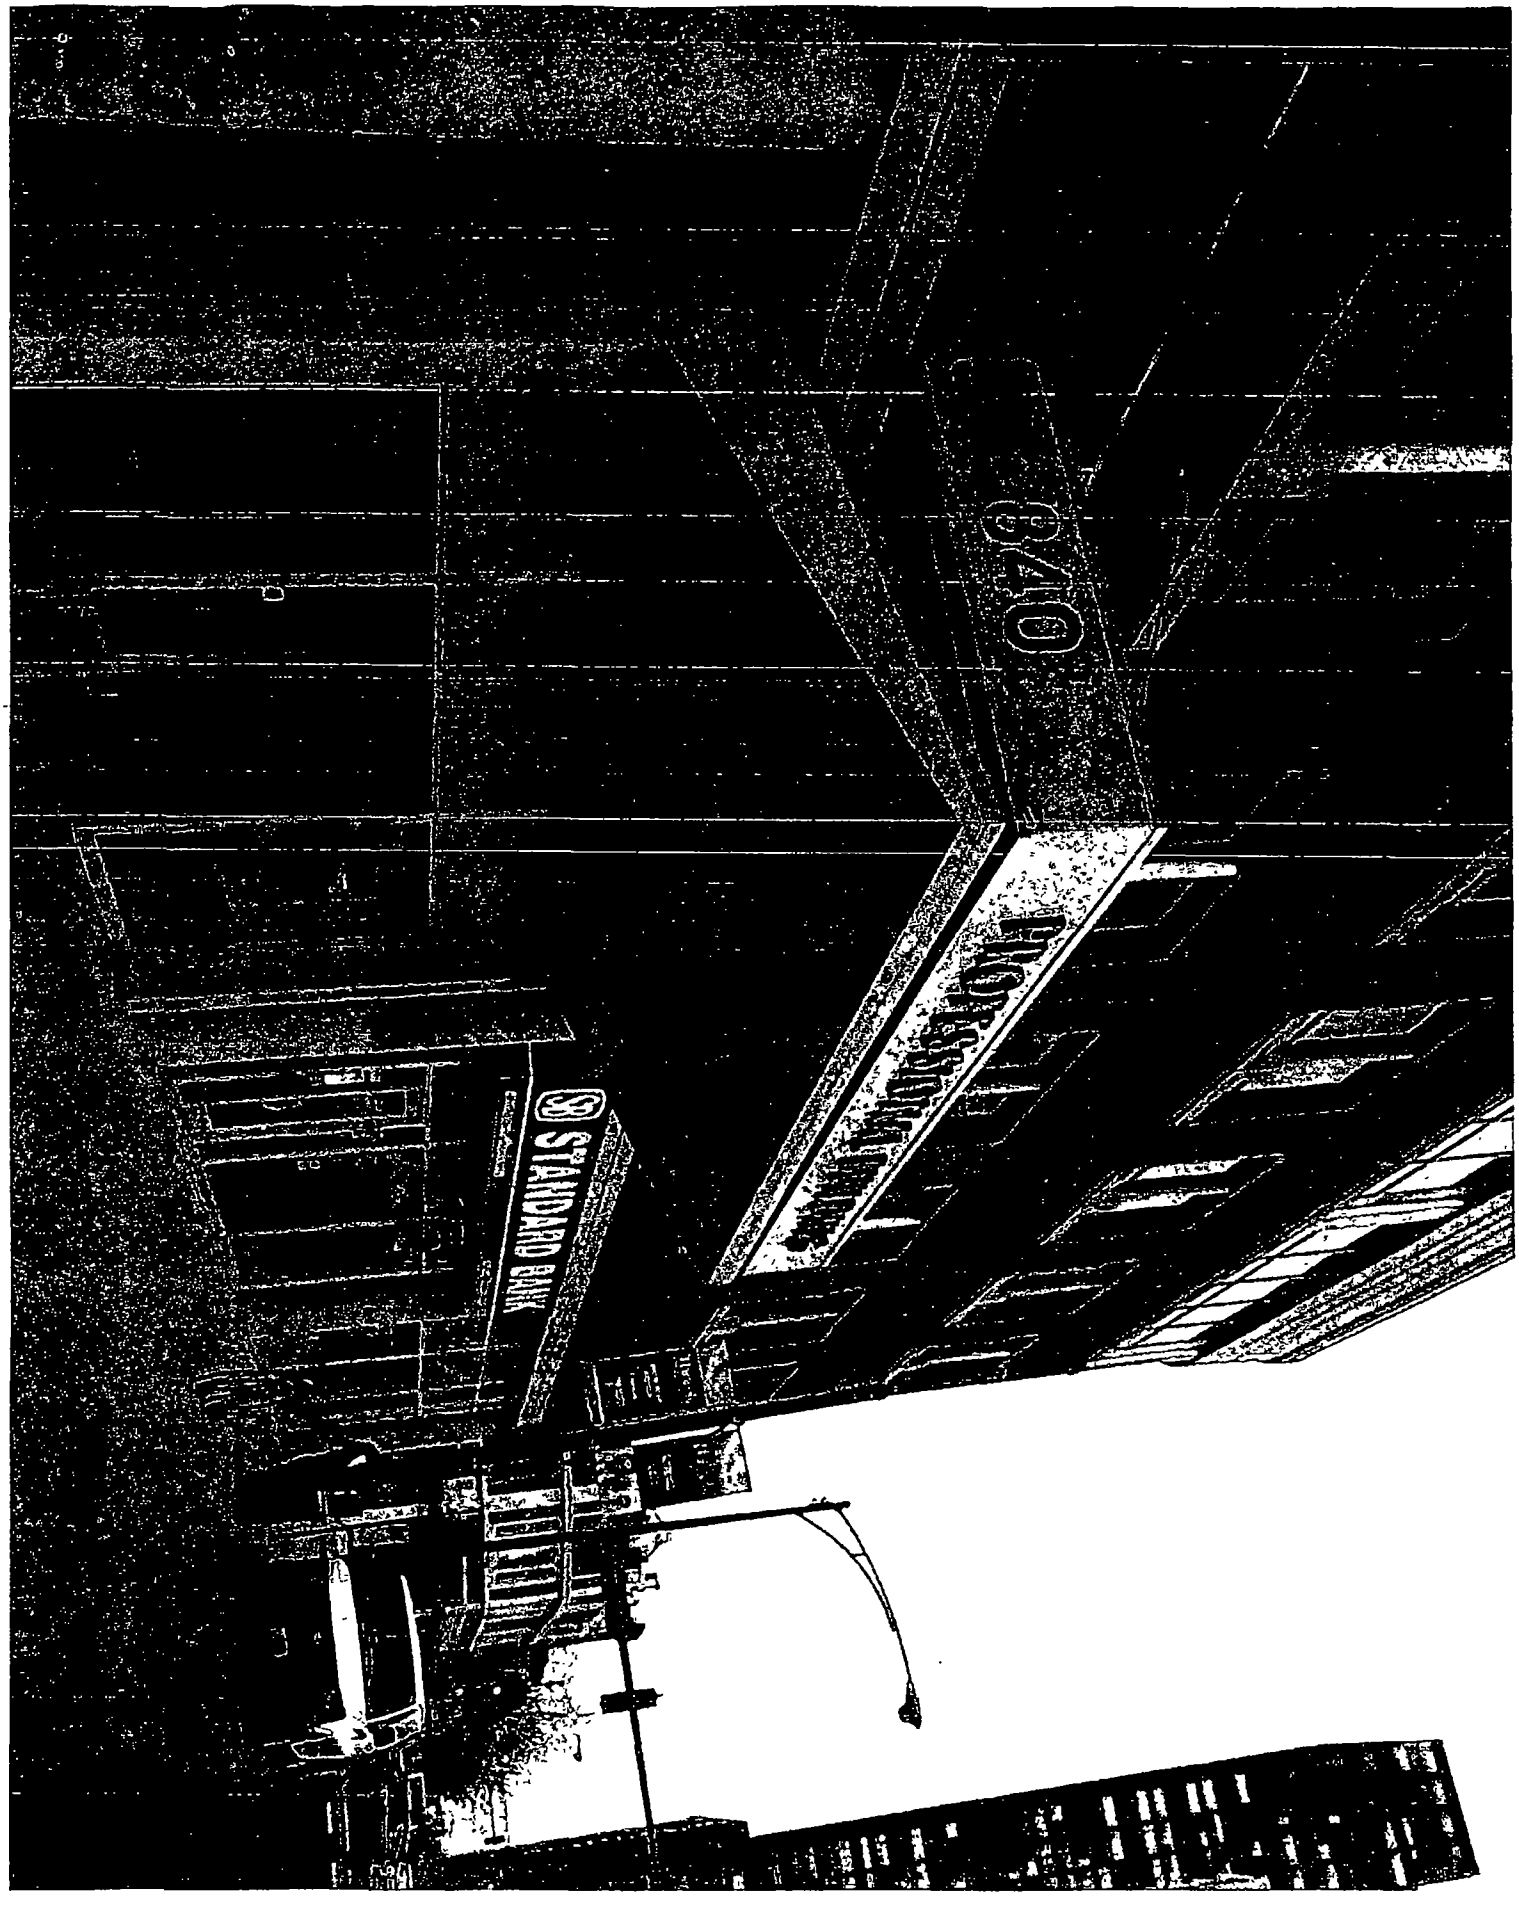
STANDARD BANK

Department of Business Affairs and Consumer Protection
Small Business Center - Public Way Use Unit
City Hall - 121 N. LaSalle Street, Room 800 • Chicago, IL 60602
(312)-74-GOBIZ (312-744-6249) • (312) 744-1944 (TTY)
http://www.cityofchicago.org/bacp

09/10/2014

Alderman **James Cappleman**
Ward # **46**
City of Chicago
City Hall, Room **300**
121 North LaSalle Street
Chicago, Illinois 60602

Re: An ordinance to use and maintain a portion of the public right-of-way for **one (1) canopy(ies)** for **THOREK HOSPITAL & MEDICAL CENTER**, adjacent to the premises known as **840 W. Irving Park Rd.**.

Dear Alderman **James Cappleman**:

The applicant referenced above has requested the use of the public right-of-way for a **canopy(ies)**. An ordinance has been prepared by the Department of Business Affairs and Consumer Protection – Small Business Center - Public Way Use Unit for presentation to the City Council. Because this request was made for properties located in your ward, as approved by you as per the attached, I respectfully request that you introduce the attached ordinance at the next City Council meeting.

If you have any questions regarding this ordinance, please contact Anthony Bertuca at (312) 744-5506.

Department of Business Affairs and Consumer Protection

City of Chicago

R2014-632

Office of the City Clerk

Document Tracking Sheet

Meeting Date:	9/10/2014
Sponsor(s):	Balcer (11)
Type:	Resolution
Title:	Support of Class 6(b) tax incentive for 4301 S Packers Ave
Committee(s) Assignment:	Committee on Economic, Capital and Technology Development

RESOLUTION FOR RENEWAL OF
CLASS 6(B) REAL ESTATE TAX INCENTIVE
FOR THE BENEFIT OF
SPUR ASSOCIATES, LLC, AND
REAL ESTATE LOCATED GENERALLY AT
4301 SOUTH PACKERS AVENUE IN CHICAGO, ILLINOIS
PURSUANT TO COOK COUNTY, ILLINOIS
REAL PROPERTY ASSESSMENT CLASSIFICATION ORDINANCE

WHEREAS, the Cook County Board of Commissioners has enacted the Cook County Real Property Assessment Classification Ordinance, as amended from time to time (the "Ordinance"), which provides for, among other things, real estate tax incentives to property owners who build, rehabilitate, enhance and occupy property which is located within Cook County and which is used primarily for industrial purposes; and

WHEREAS, the City of Chicago (the "City"), consistent with the Ordinance, wishes to induce industry to locate, expand and remain in the City by supporting financial incentives in the form of property tax relief; and

WHEREAS, Spur Associates, LLC, an Illinois limited liability company (the "Applicant"), is the owner of certain real estate located generally 4301 South Packers Avenue, Chicago, Illinois 60609 as further described on Exhibit A hereto (the "Subject Property") and has substantially rehabilitated an approximately 19,980 square foot industrial facility thereon; and

WHEREAS, the Applicant leases the Subject Property to Dual-Temp of Illinois, Inc. ("Dual-Temp"); and

WHEREAS, Dual-Temp currently operates an industrial facility also located at 4301 South Packers Avenue, Chicago Illinois 60609; and

WHEREAS, on October 14, 1992 the City Council of the City (the "City Council") enacted a resolution supporting and consenting to the Class 6(b) classification of the Subject Property by the Office of the Assessor of Cook County (the "Assessor")(the "First Class 6(b)"); and

WHEREAS, the Assessor granted the First Class 6(b); and

WHEREAS, on December 12, 2001 the City Council enacted a resolution supporting and consenting a renewal of the Class 6(b) classification of the Subject Property by the Assessor (the "Second Class 6(b)"); and

WHEREAS, the Assessor granted the Second Class 6(b); and

WHEREAS, the Applicant has filed an application for a second renewal of the Class 6(b) classification with the Assessor pursuant to the Ordinance; and

WHEREAS, it is the responsibility of the Assessor to determine that an application for a Class 6(b) classification or renewal of a Class 6(b) classification is eligible pursuant to the Ordinance; and

WHEREAS, the Ordinance requires that, in connection with the filing of a Class 6(b) renewal application with the Assessor, an applicant must obtain from the municipality in which such real estate is located a resolution expressly stating that the municipality has determined that the industrial use of the property is necessary and beneficial to the local economy and that the municipality supports and consents to the renewal of the Class 6(b) classification; now therefore,

BE IT RESOLVED BY THE CITY COUNCIL OF THE CITY OF CHICAGO:

SECTION 1: That the City determines that the industrial use of the Subject Property is necessary and beneficial to the local economy in which the Subject Property is located.

SECTION 2: That the City supports and consents to the second renewal of the Class 6(b) classification with respect to the Subject Property.

SECTION 3: That the Clerk of the City of Chicago is authorized to and shall send a certified copy of this resolution to the Office of the Cook County Assessor, Room 312, County Building, Chicago, Illinois 60602 and a certified copy of this resolution may be included with the Class 6(b) renewal application filed with the Assessor by the Applicant, as applicant, in accordance with the Ordinance.

SECTION 4: That this resolution shall be effective immediately upon its passage and approval.

Honorable James Balcer
Alderman, 11th Ward

EXHIBIT A

Legal Description of Subject Property:

Parcel 1:
A PARCEL OF LAND COMPRISED OF PART OF BLOCK 8 TOGETHER WITH ALL OF THE NORTH ½ OF THE 'EAST AND WEST' 30 FOOT STREET, LYING SOUTH OF AND ADJOINING THE SOUTH LINE OF SAID BLOCK 8; AND COMPRISED ALSO OF A PART OF THE 'NORTH AND SOUTH' 33 FOOT STRIP OF LAND LYING EAST OF AND ADJOINING THE EAST LINE OF SAID BLOCK 8, AND LYING EAST OF AND ADJOINING THE 'EAST AND WEST' STREETS AFORESAID, TOGETHER WITH A PART OF THE EAST 17 FEET OF THE 'NORTH AND SOUTH' 100 FOOT PRIVATE STREET KNOWN AS PACKERS AVENUE LYING WEST OF AND ADJOINING THE 'EAST AND WEST' STREETS AFORESAID; ALL IN PACKER'S SUBDIVISION OF THE NORTHEAST ¼ OF THE SOUTHWEST ¼ OF SECTION 5, TOWNSHIP 38 NORTH, RANGE 14, EAST OF THE THIRD PRINCIPAL MERIDIAN, WHICH PARCEL OF LAND IS BOUNDED AND DESCRIBED AS FOLLOWS:

BEGINNING AT THE POINT OF INTERSECTION OF THE EAST LINE OF THE 33 FOOT STRIP OF LAND LYING EAST OF AND ADJOINING THE EAST LINE OF SAID BLOCK 8, WITH THE SOUTH LINE OF THE NORTH 40.00 FEET OF SAID NORTHEAST ¼ OF THE SOUTHWEST ¼ OF SECTION 5; AND RUNNING THENCE WEST ALONG THE SOUTH LINE OF THE NORTH 40.00 FEET AFORESAID (SAID SOUTH LINE BEING THE SOUTH LINE OF WEST 43RD STREET AS OPENED PURSUANT TO ORDINANCE PASSED BY THE CITY COUNCIL OF THE CITY OF CHICAGO ON THE 26TH DAY OF MARCH, 1968) A DISTANCE OF 407.76 FEET TO A DEFLECTION POINT IN SAID SOUTH LINE WHICH IS 23.00 FEET EAST FROM THE WEST LINE OF SAID BLOCK 8, THENCE SOUTHWESTWARDLY ALONG A STRAIGHT LINE, A DISTANCE OF 56.54 FEET TO A DEFLECTION POINT IN THE EAST LINE OF SOUTH PACKERS AVENUE AS OPENED PURSUANT TO SAID ORDINANCE PASSED ON THE 26TH DAY OF MARCH, 1968, WHICH POINT IS 80.00 FEET SOUTH FROM THE NORTH LINE OF SAID NORTHEAST ¼ OF THE SOUTHWEST ¼ OF SECTION 5, AND 17.00 FEET WEST FROM SAID WEST LINE OF BLOCK 8; THENCE SOUTH ALONG A LINE WHICH IS 17.00 FEET WEST FROM AND PARALLEL WITH THE WEST LINE OF SAID BLOCK 8 (SAID PARALLEL LINE BEING THE EAST LINE OF SOUTH PACKERS AVENUE AS OPENED PURSUANT TO SAID ORDINANCE PASSED ON THE 26TH DAY OF MARCH, 1968, AND AS DEDICATED BY INSTRUMENT RECORDED IN THE RECORDER'S OFFICE OF COOK COUNTY, ILLINOIS, ON THE 31ST DAY OF DECEMBER, 1969, AS DOCUMENT NUMBER 21048001), A DISTANCE OF 258.56 FEET TO AN INTERSECTION WITH THE SOUTH LINE, EXTENDED WEST OF THE NORTH ½ OF THE 'EAST AND WEST' 30 FOOT STREET LYING SOUTH OF AND ADJOINING THE SOUTH LINE OF SAID BLOCK 8, THENCE EAST ALONG SAID WESTWARD EXTENSIONS, ALONG THE SOUTH LINE OF THE NORTH ½ OF SAID 'EAST AND WEST' 30 FOOT STREET AND ALONG AN

EASTWARD EXTENSION THEREOF, A DISTANCE OF 447.75 FEET TO AN INTERSECTION WITH THE EAST LINE OF SAID 33 FOOT STRIP OF LAND LYING EAST OF AND ADJOINING THE EAST LINE OF SAID BLOCK 8; AND THENCE NORTH ALONG SAID SOUTHWARD EXTENSION AND ALONG THE EAST LINE OF SAID 33 FOOT STRIP OF LAND, A DISTANCE OF 298.60 FEET TO THE POINT OF BEGINNING, IN COOK COUNTY, ILLINOIS.

Parcel 2:
THE NORTH ½ OF THE SOUTH ½ OF THE 'EAST AND WEST' 30 FOOT STREET, LYING SOUTH OF AND ADJOINING THE SOUTH LINE OF SAID BLOCK 8 AND LYING NORTH OF AND ADJOINING THE NORTH LINE OF BLOCK 11; AND COMPRISED ALSO OF PART OF THE 'NORTH AND SOUTH' 33 FOOT STRIP OF LAND LYING EAST OF AND ADJOINING THE EAST LINE OF SAID BLOCK 8, AND LYING EAST OF AND ADJOINING THE 'EAST AND WEST' STREETS AFORESAID, ALL IN PACKERS SUBDIVISION OF THE NORTHEAST ¼ OF THE SOUTHWEST ¼ OF SECTION 5, TOWNSHIP 38 NORTH, RANGE 14, EAST OF THE THIRD PRINCIPAL MERIDIAN, WHICH PARCEL OF LAND IS BOUNDED AND DESCRIBED AS FOLLOWS:

COMMENCING AT THE INTERSECTION OF THE EAST LINE OF THE 33 FOOT STRIP OF LAND LYING EAST OF AND ADJOINING THE EAST LINE OF SAID BLOCK 8 AND 11 WITH THE SOUTH LINE OF THE NORTH 40.00 FEET OF THE NORTHEAST ¼ OF THE SOUTHWEST ¼ OF SECTION 5 (SAID SOUTH LINE BEING THE SOUTH LINE OF WEST 43RD STREET AS OPENED PURSUANT TO ORDINANCE PASSED BY THE CITY COUNCIL OF THE CITY OF CHICAGO ON THE 26TH DAY OF MARCH, 1968); THENCE SOUTH ALONG THE EAST LINE OF SAID 33 FOOT STRIP 291.15 FEET TO THE POINT OF BEGINNING, BEING THE NORTH LINE OF THE SOUTH ½ OF SAID EAST/WEST 30 FOOT STREET EXTENDED EAST; THENCE WEST ALONG THE NORTH LINE OF THE SOUTH ½ OF SAID STREET 430.75 FEET TO THE EAST LINE OF SOUTH PACKERS AVENUE (100 FT. PRIVATE STREET); THENCE SOUTH ALONG THE EAST LINE 7.5 FEET TO A POINT WHICH IS 338.56 FEET SOUTH OF THE NORTH LINE OF THE SOUTHWEST ¼ OF SECTION 5; THENCE EAST AND PARALLEL WITH THE NORTH LINE OF THE SOUTH ½ OF SAID STREET 430.75 FEET TO THE EAST LINE OF SAID 33 FOOT STRIP, SAID POINT BEING 298.60 FEET SOUTH OF THE POINT OF INTERSECTION OF THE EAST LINE OF THE 33 FOOT STRIP OF LAND LYING EAST OF AND ADJOINING THE EAST LINE OF SAID BLOCK 8 AND 11 WITH THE SOUTH LINE OF THE NORTH 40.00 FEET OF THE NORTHEAST ¼ OF THE SOUTHEAST ¼ OF SECTION 5; THENCE NORTH 7.5 FEET TO THE POINT OF BEGINNING, IN COOK COUNTY, ILLINOIS.

Permanent Real Estate Tax Index Numbers (PINS) for the Subject Property:

20-05-302-009-0000

CITY OF CHICAGO
ECONOMIC DISCLOSURE STATEMENT
AND AFFIDAVIT

SECTION I -- GENERAL INFORMATION

A. Legal name of the Disclosing Party submitting this EDS. Include d/b/a/ if applicable:

Spur Associates, LLC

Check ONE of the following three boxes:

Indicate whether the Disclosing Party submitting this EDS is:

1. [✓] the Applicant
   OR
2. [ ] a legal entity holding a direct or indirect interest in the Applicant. State the legal name of the Applicant in which the Disclosing Party holds an interest: _____
   OR
3. [ ] a legal entity with a right of control (see Section II.B.1.) State the legal name of the entity in which the Disclosing Party holds a right of control: _____

B. Business address of the Disclosing Party: 4301 S. Packers Avenue
Chicago, Illinois 60609

C. Telephone: (773) 254-9800 Fax: (773) 254-2881 Email: Paulhlaw@aol.com

D. Name of contact person: Paul Hansfield

E. Federal Employer Identification No. (if you have one): _____

F. Brief description of contract, transaction or other undertaking (referred to below as the "Matter") to which this EDS pertains. (Include project number and location of property, if applicable):

Class 6(b) Renewal Application for the property located at 4301 S. Packers Avenue, Chicago, Illinois 60609

G. Which City agency or department is requesting this EDS? Dept. of Planning and Development

If the Matter is a contract being handled by the City's Department of Procurement Services, please complete the following:

Specification # _____ and Contract # _____

SECTION II -- DISCLOSURE OF OWNERSHIP INTERESTS

A. NATURE OF THE DISCLOSING PARTY

1. Indicate the nature of the Disclosing Party:

[ ] Person
[ ] Publicly registered business corporation
[ ] Privately held business corporation
[ ] Sole proprietorship
[ ] General partnership
[ ] Limited partnership
[ ] Trust
[✓] Limited liability company
[ ] Limited liability partnership
[ ] Joint venture
[ ] Not-for-profit corporation
(Is the not-for-profit corporation also a 501(c)(3))?
[ ] Yes [ ] No
[ ] Other (please specify)

2. For legal entities, the state (or foreign country) of incorporation or organization, if applicable:

Illinois

3. For legal entities not organized in the State of Illinois: Has the organization registered to do business in the State of Illinois as a foreign entity?

[ ] Yes [ ] No [✓] N/A

B. IF THE DISCLOSING PARTY IS A LEGAL ENTITY:

1. List below the full names and titles of all executive officers and all directors of the entity. **NOTE:** For not-for-profit corporations, also list below all members, if any, which are legal entities. If there are no such members, write "no members." For trusts, estates or other similar entities, list below the legal titleholder(s).

If the entity is a general partnership, limited partnership, limited liability company, limited liability partnership or joint venture, list below the name and title of each general partner, managing member, manager or any other person or entity that controls the day-to-day management of the Disclosing Party. **NOTE:** Each legal entity listed below must submit an EDS on its own behalf.

Name	Title
Steven Weinstein - Manager and Member (33.33%)	
Eleanor Weinstein - Member (33.33%)	
Paul Hansfield - Member (33.33%)	

2. Please provide the following information concerning each person or entity having a direct or indirect beneficial interest (including ownership) in excess of 7.5% of the Disclosing Party. Examples of such an interest include shares in a corporation, partnership interest in a partnership or joint venture,

interest of a member or manager in a limited liability company, or interest of a beneficiary of a trust, estate or other similar entity. If none, state "None." NOTE: Pursuant to Section 2-154-030 of the Municipal Code of Chicago ("Municipal Code"), the City may require any such additional information from any applicant which is reasonably intended to achieve full disclosure.

Name	Business Address	Percentage Interest in the Disclosing Party
Steven Weinstein - 4301 S. Packers Avenue, Chicago, IL 60609 - Manager and Member (33.33%)		
Eleanor Weinstein - 4301 S. Packers Avenue, Chicago, IL 60609 - Member (33.33%)		
Paul Hansfield - 4301 S. Packers Avenue, Chicago, IL 60609 - Member (33.33%)		

SECTION III -- BUSINESS RELATIONSHIPS WITH CITY ELECTED OFFICIALS

Has the Disclosing Party had a "business relationship," as defined in Chapter 2-156 of the Municipal Code, with any City elected official in the 12 months before the date this EDS is signed?

☐ Yes ☑ No

If yes, please identify below the name(s) of such City elected official(s) and describe such relationship(s):

SECTION IV -- DISCLOSURE OF SUBCONTRACTORS AND OTHER RETAINED PARTIES

The Disclosing Party must disclose the name and business address of each subcontractor, attorney, lobbyist, accountant, consultant and any other person or entity whom the Disclosing Party has retained or expects to retain in connection with the Matter, as well as the nature of the relationship, and the total amount of the fees paid or estimated to be paid. The Disclosing Party is not required to disclose employees who are paid solely through the Disclosing Party's regular payroll.

"Lobbyist" means any person or entity who undertakes to influence any legislative or administrative action on behalf of any person or entity other than: (1) a not-for-profit entity, on an unpaid basis, or (2) himself. "Lobbyist" also means any person or entity any part of whose duties as an employee of another includes undertaking to influence any legislative or administrative action.

If the Disclosing Party is uncertain whether a disclosure is required under this Section, the Disclosing Party must either ask the City whether disclosure is required or make the disclosure.

Name (indicate whether retained or anticipated to be retained)	Business Address	Relationship to Disclosing Party (subcontractor, attorney, lobbyist, etc.)	Fees (indicate whether paid or estimated.) NOTE: "hourly rate" or "t.b.d." is not an acceptable response.

(Add sheets if necessary)

☑ Check here if the Disclosing Party has not retained, nor expects to retain, any such persons or entities.

SECTION V -- CERTIFICATIONS

A. COURT-ORDERED CHILD SUPPORT COMPLIANCE

Under Municipal Code Section 2-92-415, substantial owners of business entities that contract with the City must remain in compliance with their child support obligations throughout the contract's term.

Has any person who directly or indirectly owns 10% or more of the Disclosing Party been declared in arrearage on any child support obligations by any Illinois court of competent jurisdiction?

☐ Yes ☑ No ☐ No person directly or indirectly owns 10% or more of the Disclosing Party.

If "Yes," has the person entered into a court-approved agreement for payment of all support owed and is the person in compliance with that agreement?

☐ Yes ☐ No

B. FURTHER CERTIFICATIONS

1. Pursuant to Municipal Code Chapter 1-23, Article I ("Article I")(which the Applicant should consult for defined terms (e.g., "doing business") and legal requirements), if the Disclosing Party submitting this EDS is the Applicant and is doing business with the City, then the Disclosing Party certifies as follows: (i) neither the Applicant nor any controlling person is currently indicted or charged with, or has admitted guilt of, or has ever been convicted of, or placed under supervision for, any criminal offense involving actual, attempted, or conspiracy to commit bribery, theft, fraud, forgery, perjury, dishonesty or deceit against an officer or employee of the City or any sister agency; and (ii) the Applicant understands and acknowledges that compliance with Article I is a continuing requirement for doing business with the City. NOTE: If Article I applies to the Applicant, the permanent compliance timeframe in Article I supersedes some five-year compliance timeframes in certifications 2 and 3 below.

2. The Disclosing Party and, if the Disclosing Party is a legal entity, all of those persons or entities identified in Section II.B.1. of this EDS:

a. are not presently debarred, suspended, proposed for debarment, declared ineligible or voluntarily excluded from any transactions by any federal, state or local unit of government;

b. have not, within a five-year period preceding the date of this EDS, been convicted of a criminal offense, adjudged guilty, or had a civil judgment rendered against them in connection with: obtaining, attempting to obtain, or performing a public (federal, state or local) transaction or contract under a public transaction; a violation of federal or state antitrust statutes; fraud; embezzlement; theft; forgery; bribery; falsification or destruction of records; making false statements; or receiving stolen property;

c. are not presently indicted for, or criminally or civilly charged by, a governmental entity (federal, state or local) with committing any of the offenses set forth in clause B.2.b. of this Section V;

d. have not, within a five-year period preceding the date of this EDS, had one or more public transactions (federal, state or local) terminated for cause or default; and

e. have not, within a five-year period preceding the date of this EDS, been convicted, adjudged guilty, or found liable in a civil proceeding, or in any criminal or civil action, including actions concerning environmental violations, instituted by the City or by the federal government, any state, or any other unit of local government.

3. The certifications in subparts 3, 4 and 5 concern:

• the Disclosing Party;
• any "Contractor" (meaning any contractor or subcontractor used by the Disclosing Party in connection with the Matter, including but not limited to all persons or legal entities disclosed under Section IV, "Disclosure of Subcontractors and Other Retained Parties");
• any "Affiliated Entity" (meaning a person or entity that, directly or indirectly: controls the Disclosing Party, is controlled by the Disclosing Party, or is, with the Disclosing Party, under common control of another person or entity. Indicia of control include, without limitation: interlocking management or ownership; identity of interests among family members, shared facilities and equipment; common use of employees; or organization of a business entity following the ineligibility of a business entity to do business with federal or state or local government, including the City, using substantially the same management, ownership, or principals as the ineligible entity); with respect to Contractors, the term Affiliated Entity means a person or entity that directly or indirectly controls the Contractor, is controlled by it, or, with the Contractor, is under common control of another person or entity;
• any responsible official of the Disclosing Party, any Contractor or any Affiliated Entity or any other official, agent or employee of the Disclosing Party, any Contractor or any Affiliated Entity, acting pursuant to the direction or authorization of a responsible official of the Disclosing Party, any Contractor or any Affiliated Entity (collectively "Agents").

Neither the Disclosing Party, nor any Contractor, nor any Affiliated Entity of either the Disclosing Party or any Contractor nor any Agents have, during the five years before the date this EDS is signed, or, with respect to a Contractor, an Affiliated Entity, or an Affiliated Entity of a Contractor during the five years before the date of such Contractor's or Affiliated Entity's contract or engagement in connection with the Matter:

a. bribed or attempted to bribe, or been convicted or adjudged guilty of bribery or attempting to bribe, a public officer or employee of the City, the State of Illinois, or any agency of the federal government or of any state or local government in the United States of America, in that officer's or employee's official capacity;

b. agreed or colluded with other bidders or prospective bidders, or been a party to any such agreement, or been convicted or adjudged guilty of agreement or collusion among bidders or prospective bidders, in restraint of freedom of competition by agreement to bid a fixed price or otherwise; or

c. made an admission of such conduct described in a. or b. above that is a matter of record, but have not been prosecuted for such conduct; or

d. violated the provisions of Municipal Code Section 2-92-610 (Living Wage Ordinance).

4. Neither the Disclosing Party, Affiliated Entity or Contractor, or any of their employees, officials, agents or partners, is barred from contracting with any unit of state or local government as a result of engaging in or being convicted of (1) bid-rigging in violation of 720 ILCS 5/33E-3; (2) bid-rotating in violation of 720 ILCS 5/33E-4; or (3) any similar offense of any state or of the United States of America that contains the same elements as the offense of bid-rigging or bid-rotating.

5. Neither the Disclosing Party nor any Affiliated Entity is listed on any of the following lists maintained by the Office of Foreign Assets Control of the U.S. Department of the Treasury or the Bureau of Industry and Security of the U.S. Department of Commerce or their successors: the Specially Designated Nationals List, the Denied Persons List, the Unverified List, the Entity List and the Debarred List.

6. The Disclosing Party understands and shall comply with the applicable requirements of Chapters 2-55 (Legislative Inspector General), 2-56 (Inspector General) and 2-156 (Governmental Ethics) of the Municipal Code.

7. If the Disclosing Party is unable to certify to any of the above statements in this Part B (Further Certifications), the Disclosing Party must explain below:

_____

_____

_____

_____

If the letters "NA," the word "None," or no response appears on the lines above, it will be conclusively presumed that the Disclosing Party certified to the above statements.

8. To the best of the Disclosing Party's knowledge after reasonable inquiry, the following is a complete list of all current employees of the Disclosing Party who were, at any time during the 12-month period preceding the execution date of this EDS, an employee, or elected or appointed official, of the City of Chicago (if none, indicate with "N/A" or "none").

N/A

9. To the best of the Disclosing Party's knowledge after reasonable inquiry, the following is a complete list of all gifts that the Disclosing Party has given or caused to be given, at any time during the 12-month period preceding the execution date of this EDS, to an employee, or elected or appointed official, of the City of Chicago. For purposes of this statement, a "gift" does not include: (i) anything made generally available to City employees or to the general public, or (ii) food or drink provided in the course of official City business and having a retail value of less than $20 per recipient (if none, indicate with "N/A" or "none"). As to any gift listed below, please also list the name of the City recipient.

N/A

C. CERTIFICATION OF STATUS AS FINANCIAL INSTITUTION

1. The Disclosing Party certifies that the Disclosing Party (check one)

☐ is ☑ is not

a "financial institution" as defined in Section 2-32-455(b) of the Municipal Code.

2. If the Disclosing Party IS a financial institution, then the Disclosing Party pledges:

"We are not and will not become a predatory lender as defined in Chapter 2-32 of the Municipal Code. We further pledge that none of our affiliates is, and none of them will become, a predatory lender as defined in Chapter 2-32 of the Municipal Code. We understand that becoming a predatory lender or becoming an affiliate of a predatory lender may result in the loss of the privilege of doing business with the City."

If the Disclosing Party is unable to make this pledge because it or any of its affiliates (as defined in Section 2-32-455(b) of the Municipal Code) is a predatory lender within the meaning of Chapter 2-32 of the Municipal Code, explain here (attach additional pages if necessary):

If the letters "NA," the word "None," or no response appears on the lines above, it will be conclusively presumed that the Disclosing Party certified to the above statements.

D. CERTIFICATION REGARDING INTEREST IN CITY BUSINESS

Any words or terms that are defined in Chapter 2-156 of the Municipal Code have the same meanings when used in this Part D.

1. In accordance with Section 2-156-110 of the Municipal Code: Does any official or employee of the City have a financial interest in his or her own name or in the name of any other person or entity in the Matter?

☐ Yes ☑ No

NOTE: If you checked "Yes" to Item D.1., proceed to Items D.2. and D.3. If you checked "No" to Item D.1., proceed to Part E.

2. Unless sold pursuant to a process of competitive bidding, or otherwise permitted, no City elected official or employee shall have a financial interest in his or her own name or in the name of any other person or entity in the purchase of any property that (i) belongs to the City, or (ii) is sold for taxes or assessments, or (iii) is sold by virtue of legal process at the suit of the City (collectively, "City Property Sale"). Compensation for property taken pursuant to the City's eminent domain power does not constitute a financial interest within the meaning of this Part D.

Does the Matter involve a City Property Sale?

☐ Yes ☐ No

3. If you checked "Yes" to Item D.1., provide the names and business addresses of the City officials or employees having such interest and identify the nature of such interest:

Name	Business Address	Nature of Interest

4. The Disclosing Party further certifies that no prohibited financial interest in the Matter will be acquired by any City official or employee.

E. CERTIFICATION REGARDING SLAVERY ERA BUSINESS

Please check either 1. or 2. below. If the Disclosing Party checks 2., the Disclosing Party must disclose below or in an attachment to this EDS all information required by paragraph 2. Failure to

comply with these disclosure requirements may make any contract entered into with the City in connection with the Matter voidable by the City.

X 1. The Disclosing Party verifies that the Disclosing Party has searched any and all records of the Disclosing Party and any and all predecessor entities regarding records of investments or profits from slavery or slaveholder insurance policies during the slavery era (including insurance policies issued to slaveholders that provided coverage for damage to or injury or death of their slaves), and the Disclosing Party has found no such records.

____2. The Disclosing Party verifies that, as a result of conducting the search in step 1 above, the Disclosing Party has found records of investments or profits from slavery or slaveholder insurance policies. The Disclosing Party verifies that the following constitutes full disclosure of all such records, including the names of any and all slaves or slaveholders described in those records:

SECTION VI -- CERTIFICATIONS FOR FEDERALLY FUNDED MATTERS

NOTE: If the Matter is federally funded, complete this Section VI. **If the Matter is not federally funded,** proceed to Section VII. For purposes of this Section VI, tax credits allocated by the City and proceeds of debt obligations of the City are not federal funding.

A. CERTIFICATION REGARDING LOBBYING

1. List below the names of all persons or entities registered under the federal Lobbying Disclosure Act of 1995 who have made lobbying contacts on behalf of the Disclosing Party with respect to the Matter: (Add sheets if necessary):

(If no explanation appears or begins on the lines above, or if the letters "NA" or if the word "None" appear, it will be conclusively presumed that the Disclosing Party means that NO persons or entities registered under the Lobbying Disclosure Act of 1995 have made lobbying contacts on behalf of the Disclosing Party with respect to the Matter.)

2. The Disclosing Party has not spent and will not expend any federally appropriated funds to pay any person or entity listed in Paragraph A.1. above for his or her lobbying activities or to pay any person or entity to influence or attempt to influence an officer or employee of any agency, as defined by applicable federal law, a member of Congress, an officer or employee of Congress, or an employee of a member of Congress, in connection with the award of any federally funded contract, making any federally funded grant or loan, entering into any cooperative agreement, or to extend, continue, renew, amend, or modify any federally funded contract, grant, loan, or cooperative agreement.

3. The Disclosing Party will submit an updated certification at the end of each calendar quarter in which there occurs any event that materially affects the accuracy of the statements and information set forth in paragraphs A.1. and A.2. above.

4. The Disclosing Party certifies that either: (i) it is not an organization described in section 501(c)(4) of the Internal Revenue Code of 1986; or (ii) it is an organization described in section 501(c)(4) of the Internal Revenue Code of 1986 but has not engaged and will not engage in "Lobbying Activities".

5. If the Disclosing Party is the Applicant, the Disclosing Party must obtain certifications equal in form and substance to paragraphs A.1. through A.4. above from all subcontractors before it awards any subcontract and the Disclosing Party must maintain all such subcontractors' certifications for the duration of the Matter and must make such certifications promptly available to the City upon request.

B. CERTIFICATION REGARDING EQUAL EMPLOYMENT OPPORTUNITY

If the Matter is federally funded, federal regulations require the Applicant and all proposed subcontractors to submit the following information with their bids or in writing at the outset of negotiations.

Is the Disclosing Party the Applicant?

☐ Yes ☐ No

If "Yes," answer the three questions below:

1. Have you developed and do you have on file affirmative action programs pursuant to applicable federal regulations? (See 41 CFR Part 60-2.)

☐ Yes ☐ No

2. Have you filed with the Joint Reporting Committee, the Director of the Office of Federal Contract Compliance Programs, or the Equal Employment Opportunity Commission all reports due under the applicable filing requirements?

☐ Yes ☐ No

3. Have you participated in any previous contracts or subcontracts subject to the equal opportunity clause?

☐ Yes ☐ No

If you checked "No" to question 1. or 2. above, please provide an explanation:

_____

_____

SECTION VII -- ACKNOWLEDGMENTS, CONTRACT INCORPORATION, COMPLIANCE, PENALTIES, DISCLOSURE

The Disclosing Party understands and agrees that:

A. The certifications, disclosures, and acknowledgments contained in this EDS will become part of any contract or other agreement between the Applicant and the City in connection with the Matter, whether procurement, City assistance, or other City action, and are material inducements to the City's execution of any contract or taking other action with respect to the Matter. The Disclosing Party understands that it must comply with all statutes, ordinances, and regulations on which this EDS is based.

B. The City's Governmental Ethics and Campaign Financing Ordinances, Chapters 2-156 and 2-164 of the Municipal Code, impose certain duties and obligations on persons or entities seeking City contracts, work, business, or transactions. The full text of these ordinances and a training program is available on line at www.cityofchicago.org/Ethics, and may also be obtained from the City's Board of Ethics, 740 N.

Sedgwick St., Suite 500, Chicago, IL 60610, (312) 744-9660. The Disclosing Party must comply fully with the applicable ordinances.

C. If the City determines that any information provided in this EDS is false, incomplete or inaccurate, any contract or other agreement in connection with which it is submitted may be rescinded or be void or voidable, and the City may pursue any remedies under the contract or agreement (if not rescinded or void), at law, or in equity, including terminating the Disclosing Party's participation in the Matter and/or declining to allow the Disclosing Party to participate in other transactions with the City. Remedies at law for a false statement of material fact may include incarceration and an award to the City of treble damages.

D. It is the City's policy to make this document available to the public on its Internet site and/or upon request. Some or all of the information provided on this EDS and any attachments to this EDS may be made available to the public on the Internet, in response to a Freedom of Information Act request, or otherwise. By completing and signing this EDS, the Disclosing Party waives and releases any possible rights or claims which it may have against the City in connection with the public release of information contained in this EDS and also authorizes the City to verify the accuracy of any information submitted in this EDS.

E. The information provided in this EDS must be kept current. In the event of changes, the Disclosing Party must supplement this EDS up to the time the City takes action on the Matter. If the Matter is a contract being handled by the City's Department of Procurement Services, the Disclosing Party must update this EDS as the contract requires. **NOTE:** With respect to Matters subject to Article I of Chapter 1-23 of the Municipal Code (imposing **PERMANENT INELIGIBILITY** for certain specified offenses), the information provided herein regarding eligibility must be kept current for a longer period, as required by Chapter 1-23 and Section 2-154-020 of the Municipal Code.

The Disclosing Party represents and warrants that:

F.1. The Disclosing Party is not delinquent in the payment of any tax administered by the Illinois Department of Revenue, nor are the Disclosing Party or its Affiliated Entities delinquent in paying any fine, fee, tax or other charge owed to the City. This includes, but is not limited to, all water charges, sewer charges, license fees, parking tickets, property taxes or sales taxes.

F.2 If the Disclosing Party is the Applicant, the Disclosing Party and its Affiliated Entities will not use, nor permit their subcontractors to use, any facility listed by the U.S. E.P.A. on the federal Excluded Parties List System ("EPLS") maintained by the U. S. General Services Administration.

F.3 If the Disclosing Party is the Applicant, the Disclosing Party will obtain from any contractors/subcontractors hired or to be hired in connection with the Matter certifications equal in form and substance to those in F.1. and F.2. above and will not, without the prior written consent of the City, use any such contractor/subcontractor that does not provide such certifications or that the Disclosing Party has reason to believe has not provided or cannot provide truthful certifications.

NOTE: If the Disclosing Party cannot certify as to any of the items in F.1., F.2. or F.3. above, an explanatory statement must be attached to this EDS.

CERTIFICATION

Under penalty of perjury, the person signing below: (1) warrants that he/she is authorized to execute this EDS and Appendix A (if applicable) on behalf of the Disclosing Party, and (2) warrants that all certifications and statements contained in this EDS and Appendix A (if applicable) are true, accurate and complete as of the date furnished to the City.

Spur Associates, LLC
(Print or type name of ~~Disclosing~~ Party)

By: _____
~~(Sign here)~~

Steven Weinstein
(Print or type name of person signing)

Manager and Member
(Print or type title of person signing)

Signed and sworn to before me on (date) 9/4/2014,
at Cook County, IL (state).

Mary A. Akers Notary Public.

Commission expires: OFFICIAL SEAL MARY A. AKERS NOTARY PUBLIC, STATE OF ILLINOIS MY COMMISSION EXPIRES 9-2-2016

CITY OF CHICAGO
ECONOMIC DISCLOSURE STATEMENT AND AFFIDAVIT
APPENDIX A

FAMILIAL RELATIONSHIPS WITH ELECTED CITY OFFICIALS AND DEPARTMENT HEADS

This Appendix is to be completed only by (a) the Applicant, and (b) any legal entity which has a direct ownership interest in the Applicant exceeding 7.5 percent. It is not to be completed by any legal entity which has only an indirect ownership interest in the Applicant.

Under Municipal Code Section 2-154-015, the Disclosing Party must disclose whether such Disclosing Party or any "Applicable Party" or any Spouse or Domestic Partner thereof currently has a "familial relationship" with any elected city official or department head. A "familial relationship" exists if, as of the date this EDS is signed, the Disclosing Party or any "Applicable Party" or any Spouse or Domestic Partner thereof is related to the mayor, any alderman, the city clerk, the city treasurer or any city department head as spouse or domestic partner or as any of the following, whether by blood or adoption: parent, child, brother or sister, aunt or uncle, niece or nephew, grandparent, grandchild, father-in-law, mother-in-law, son-in-law, daughter-in-law, stepfather or stepmother, stepson or stepdaughter, stepbrother or stepsister or half-brother or half-sister.

"Applicable Party" means (1) all executive officers of the Disclosing Party listed in Section II.B.1.a., if the Disclosing Party is a corporation; all partners of the Disclosing Party, if the Disclosing Party is a general partnership; all general partners and limited partners of the Disclosing Party, if the Disclosing Party is a limited partnership; all managers, managing members and members of the Disclosing Party, if the Disclosing Party is a limited liability company; (2) all principal officers of the Disclosing Party; and (3) any person having more than a 7.5 percent ownership interest in the Disclosing Party. "Principal officers" means the president, chief operating officer, executive director, chief financial officer, treasurer or secretary of a legal entity or any person exercising similar authority.

Does the Disclosing Party or any "Applicable Party" or any Spouse or Domestic Partner thereof currently have a "familial relationship" with an elected city official or department head?

☐ Yes ☑ No

If yes, please identify below (1) the name and title of such person, (2) the name of the legal entity to which such person is connected; (3) the name and title of the elected city official or department head to whom such person has a familial relationship, and (4) the precise nature of such familial relationship.

_____

_____

_____

CITY OF CHICAGO
ECONOMIC DISCLOSURE STATEMENT
AND AFFIDAVIT

SECTION I -- GENERAL INFORMATION

A. Legal name of the Disclosing Party submitting this EDS. Include d/b/a/ if applicable:

Dual-Temp of Illinois, Inc.

Check ONE of the following three boxes:

Indicate whether the Disclosing Party submitting this EDS is:

1. [✓] the Applicant
   OR
2. [ ] a legal entity holding a direct or indirect interest in the Applicant. State the legal name of the Applicant in which the Disclosing Party holds an interest: _____
   OR
3. [ ] a legal entity with a right of control (see Section II.B.1.) State the legal name of the entity in which the Disclosing Party holds a right of control: _____

B. Business address of the Disclosing Party: 4301 S. Packers Avenue
Chicago, Illinois 60609

C. Telephone: (773) 254-9800 Fax: (773) 254-2881 Email: Paulhlaw@aol.com

D. Name of contact person: Paul Hansfield

E. Federal Employer Identification No. (if you have one): _____

F. Brief description of contract, transaction or other undertaking (referred to below as the "Matter") to which this EDS pertains. (Include project number and location of property, if applicable):

Class 6(b) Renewal Application for the property located at 4301 S. Packers Avenue, Chicago, Illinois 60609

G. Which City agency or department is requesting this EDS? Dept. of Planning and Development

If the Matter is a contract being handled by the City's Department of Procurement Services, please complete the following:

Specification # _____ and Contract # _____

SECTION II -- DISCLOSURE OF OWNERSHIP INTERESTS

A. NATURE OF THE DISCLOSING PARTY

1. Indicate the nature of the Disclosing Party:

[ ] Person
[ ] Publicly registered business corporation
[✓] Privately held business corporation
[ ] Sole proprietorship
[ ] General partnership
[ ] Limited partnership
[ ] Trust
[ ] Limited liability company
[ ] Limited liability partnership
[ ] Joint venture
[ ] Not-for-profit corporation
(Is the not-for-profit corporation also a 501(c)(3))?
[ ] Yes [ ] No
[ ] Other (please specify)

2. For legal entities, the state (or foreign country) of incorporation or organization, if applicable:

Illinois

3. For legal entities not organized in the State of Illinois: Has the organization registered to do business in the State of Illinois as a foreign entity?

[ ] Yes [ ] No [✓] N/A

B. IF THE DISCLOSING PARTY IS A LEGAL ENTITY:

1. List below the full names and titles of all executive officers and all directors of the entity. NOTE: For not-for-profit corporations, also list below all members, if any, which are legal entities. If there are no such members, write "no members." For trusts, estates or other similar entities, list below the legal titleholder(s).

If the entity is a general partnership, limited partnership, limited liability company, limited liability partnership or joint venture, list below the name and title of each general partner, managing member, manager or any other person or entity that controls the day-to-day management of the Disclosing Party. NOTE: Each legal entity listed below must submit an EDS on its own behalf.

Name	Title
Steven Weinstein - President	
Eleanor Weinstein - Treasurer (Corporate)	
Paul Hansfield - Secretary Corporate	

2. Please provide the following information concerning each person or entity having a direct or indirect beneficial interest (including ownership) in excess of 7.5% of the Disclosing Party. Examples of such an interest include shares in a corporation, partnership interest in a partnership or joint venture,

interest of a member or manager in a limited liability company, or interest of a beneficiary of a trust, estate or other similar entity. If none, state "None." **NOTE**: Pursuant to Section 2-154-030 of the Municipal Code of Chicago ("Municipal Code"), the City may require any such additional information from any applicant which is reasonably intended to achieve full disclosure.

Name	Business Address	Percentage Interest in the Disclosing Party
Steven Weinstein - 4301 S. Packers Avenue, Chicago, IL 60609 - 50% shareholder		
Eleanor Weinstein - 4301 S. Packers Avenue, Chicago, IL 60609 - 25% shareholder		
Paul Hansfield - 4301 S. Packers Avenue, Chicago, IL 60609 - 25% shareholder		

SECTION III -- BUSINESS RELATIONSHIPS WITH CITY ELECTED OFFICIALS

Has the Disclosing Party had a "business relationship," as defined in Chapter 2-156 of the Municipal Code, with any City elected official in the 12 months before the date this EDS is signed?

☐ Yes ☑ No

If yes, please identify below the name(s) of such City elected official(s) and describe such relationship(s):

SECTION IV -- DISCLOSURE OF SUBCONTRACTORS AND OTHER RETAINED PARTIES

The Disclosing Party must disclose the name and business address of each subcontractor, attorney, lobbyist, accountant, consultant and any other person or entity whom the Disclosing Party has retained or expects to retain in connection with the Matter, as well as the nature of the relationship, and the total amount of the fees paid or estimated to be paid. The Disclosing Party is not required to disclose employees who are paid solely through the Disclosing Party's regular payroll.

"Lobbyist" means any person or entity who undertakes to influence any legislative or administrative action on behalf of any person or entity other than: (1) a not-for-profit entity, on an unpaid basis, or (2) himself. "Lobbyist" also means any person or entity any part of whose duties as an employee of another includes undertaking to influence any legislative or administrative action.

If the Disclosing Party is uncertain whether a disclosure is required under this Section, the Disclosing Party must either ask the City whether disclosure is required or make the disclosure.

Name (indicate whether retained or anticipated to be retained)	Business Address	Relationship to Disclosing Party (subcontractor, attorney, lobbyist, etc.)	Fees (indicate whether paid or estimated.) NOTE: "hourly rate" or "t.b.d." is not an acceptable response.
Liston & Tsantilis, PC.; 33 N. LaSalle, Chicago, IL 60613; Attorney; Estimate total fee of $5,000			Retained

(Add sheets if necessary)

[ ] Check here if the Disclosing Party has not retained, nor expects to retain, any such persons or entities.

SECTION V -- CERTIFICATIONS

A. COURT-ORDERED CHILD SUPPORT COMPLIANCE

Under Municipal Code Section 2-92-415, substantial owners of business entities that contract with the City must remain in compliance with their child support obligations throughout the contract's term.

Has any person who directly or indirectly owns 10% or more of the Disclosing Party been declared in arrearage on any child support obligations by any Illinois court of competent jurisdiction?

[ ] Yes [✓] No [ ] No person directly or indirectly owns 10% or more of the Disclosing Party.

If "Yes," has the person entered into a court-approved agreement for payment of all support owed and is the person in compliance with that agreement?

[ ] Yes [ ] No

B. FURTHER CERTIFICATIONS

1. Pursuant to Municipal Code Chapter 1-23, Article I ("Article I")(which the Applicant should consult for defined terms (e.g., "doing business") and legal requirements), if the Disclosing Party submitting this EDS is the Applicant and is doing business with the City, then the Disclosing Party certifies as follows: (i) neither the Applicant nor any controlling person is currently indicted or charged with, or has admitted guilt of, or has ever been convicted of, or placed under supervision for, any criminal offense involving actual, attempted, or conspiracy to commit bribery, theft, fraud, forgery, perjury, dishonesty or deceit against an officer or employee of the City or any sister agency; and (ii) the Applicant understands and acknowledges that compliance with Article I is a continuing requirement for doing business with the City. NOTE: If Article I applies to the Applicant, the permanent compliance timeframe in Article I supersedes some five-year compliance timeframes in certifications 2 and 3 below.

2. The Disclosing Party and, if the Disclosing Party is a legal entity, all of those persons or entities identified in Section II.B.1. of this EDS:

a. are not presently debarred, suspended, proposed for debarment, declared ineligible or voluntarily excluded from any transactions by any federal, state or local unit of government;

b. have not, within a five-year period preceding the date of this EDS, been convicted of a criminal offense, adjudged guilty, or had a civil judgment rendered against them in connection with: obtaining, attempting to obtain, or performing a public (federal, state or local) transaction or contract under a public transaction; a violation of federal or state antitrust statutes; fraud; embezzlement; theft; forgery; bribery; falsification or destruction of records; making false statements; or receiving stolen property;

c. are not presently indicted for, or criminally or civilly charged by, a governmental entity (federal, state or local) with committing any of the offenses set forth in clause B.2.b. of this Section V;

d. have not, within a five-year period preceding the date of this EDS, had one or more public transactions (federal, state or local) terminated for cause or default; and

e. have not, within a five-year period preceding the date of this EDS, been convicted, adjudged guilty, or found liable in a civil proceeding, or in any criminal or civil action, including actions concerning environmental violations, instituted by the City or by the federal government, any state, or any other unit of local government.

3. The certifications in subparts 3, 4 and 5 concern:

• the Disclosing Party;
• any "Contractor" (meaning any contractor or subcontractor used by the Disclosing Party in connection with the Matter, including but not limited to all persons or legal entities disclosed under Section IV, "Disclosure of Subcontractors and Other Retained Parties");
• any "Affiliated Entity" (meaning a person or entity that, directly or indirectly: controls the Disclosing Party, is controlled by the Disclosing Party, or is, with the Disclosing Party, under common control of another person or entity. Indicia of control include, without limitation: interlocking management or ownership; identity of interests among family members, shared facilities and equipment; common use of employees; or organization of a business entity following the ineligibility of a business entity to do business with federal or state or local government, including the City, using substantially the same management, ownership, or principals as the ineligible entity); with respect to Contractors, the term Affiliated Entity means a person or entity that directly or indirectly controls the Contractor, is controlled by it, or, with the Contractor, is under common control of another person or entity;
• any responsible official of the Disclosing Party, any Contractor or any Affiliated Entity or any other official, agent or employee of the Disclosing Party, any Contractor or any Affiliated Entity, acting pursuant to the direction or authorization of a responsible official of the Disclosing Party, any Contractor or any Affiliated Entity (collectively "Agents").

Neither the Disclosing Party, nor any Contractor, nor any Affiliated Entity of either the Disclosing Party or any Contractor nor any Agents have, during the five years before the date this EDS is signed, or, with respect to a Contractor, an Affiliated Entity, or an Affiliated Entity of a Contractor during the five years before the date of such Contractor's or Affiliated Entity's contract or engagement in connection with the Matter:

a. bribed or attempted to bribe, or been convicted or adjudged guilty of bribery or attempting to bribe, a public officer or employee of the City, the State of Illinois, or any agency of the federal government or of any state or local government in the United States of America, in that officer's or employee's official capacity;

b. agreed or colluded with other bidders or prospective bidders, or been a party to any such agreement, or been convicted or adjudged guilty of agreement or collusion among bidders or prospective bidders, in restraint of freedom of competition by agreement to bid a fixed price or otherwise; or

c. made an admission of such conduct described in a. or b. above that is a matter of record, but have not been prosecuted for such conduct; or

d. violated the provisions of Municipal Code Section 2-92-610 (Living Wage Ordinance).

4. Neither the Disclosing Party, Affiliated Entity or Contractor, or any of their employees, officials, agents or partners, is barred from contracting with any unit of state or local government as a result of engaging in or being convicted of (1) bid-rigging in violation of 720 ILCS 5/33E-3; (2) bid-rotating in violation of 720 ILCS 5/33E-4; or (3) any similar offense of any state or of the United States of America that contains the same elements as the offense of bid-rigging or bid-rotating.

5. Neither the Disclosing Party nor any Affiliated Entity is listed on any of the following lists maintained by the Office of Foreign Assets Control of the U.S. Department of the Treasury or the Bureau of Industry and Security of the U.S. Department of Commerce or their successors: the Specially Designated Nationals List, the Denied Persons List, the Unverified List, the Entity List and the Debarred List.

6. The Disclosing Party understands and shall comply with the applicable requirements of Chapters 2-55 (Legislative Inspector General), 2-56 (Inspector General) and 2-156 (Governmental Ethics) of the Municipal Code.

7. If the Disclosing Party is unable to certify to any of the above statements in this Part B (Further Certifications), the Disclosing Party must explain below:

_____

_____

_____

_____

If the letters "NA," the word "None," or no response appears on the lines above, it will be conclusively presumed that the Disclosing Party certified to the above statements.

8. To the best of the Disclosing Party's knowledge after reasonable inquiry, the following is a complete list of all current employees of the Disclosing Party who were, at any time during the 12-month period preceding the execution date of this EDS, an employee, or elected or appointed official, of the City of Chicago (if none, indicate with "N/A" or "none").

N/A

9. To the best of the Disclosing Party's knowledge after reasonable inquiry, the following is a complete list of all gifts that the Disclosing Party has given or caused to be given, at any time during the 12-month period preceding the execution date of this EDS, to an employee, or elected or appointed official, of the City of Chicago. For purposes of this statement, a "gift" does not include: (i) anything made generally available to City employees or to the general public, or (ii) food or drink provided in the course of official City business and having a retail value of less than $20 per recipient (if none, indicate with "N/A" or "none"). As to any gift listed below, please also list the name of the City recipient.

N/A

C. CERTIFICATION OF STATUS AS FINANCIAL INSTITUTION

1. The Disclosing Party certifies that the Disclosing Party (check one)

☐ is ☑ is not

a "financial institution" as defined in Section 2-32-455(b) of the Municipal Code.

2. If the Disclosing Party IS a financial institution, then the Disclosing Party pledges:

"We are not and will not become a predatory lender as defined in Chapter 2-32 of the Municipal Code. We further pledge that none of our affiliates is, and none of them will become, a predatory lender as defined in Chapter 2-32 of the Municipal Code. We understand that becoming a predatory lender or becoming an affiliate of a predatory lender may result in the loss of the privilege of doing business with the City."

If the Disclosing Party is unable to make this pledge because it or any of its affiliates (as defined in Section 2-32-455(b) of the Municipal Code) is a predatory lender within the meaning of Chapter 2-32 of the Municipal Code, explain here (attach additional pages if necessary):

If the letters "NA," the word "None," or no response appears on the lines above, it will be conclusively presumed that the Disclosing Party certified to the above statements.

D. CERTIFICATION REGARDING INTEREST IN CITY BUSINESS

Any words or terms that are defined in Chapter 2-156 of the Municipal Code have the same meanings when used in this Part D.

1. In accordance with Section 2-156-110 of the Municipal Code: Does any official or employee of the City have a financial interest in his or her own name or in the name of any other person or entity in the Matter?

☐ Yes ☑ No

NOTE: If you checked "Yes" to Item D.1., proceed to Items D.2. and D.3. If you checked "No" to Item D.1., proceed to Part E.

2. Unless sold pursuant to a process of competitive bidding, or otherwise permitted, no City elected official or employee shall have a financial interest in his or her own name or in the name of any other person or entity in the purchase of any property that (i) belongs to the City, or (ii) is sold for taxes or assessments, or (iii) is sold by virtue of legal process at the suit of the City (collectively, "City Property Sale"). Compensation for property taken pursuant to the City's eminent domain power does not constitute a financial interest within the meaning of this Part D.

Does the Matter involve a City Property Sale?

☐ Yes ☐ No

3. If you checked "Yes" to Item D.1., provide the names and business addresses of the City officials or employees having such interest and identify the nature of such interest:

Name	Business Address	Nature of Interest

4. The Disclosing Party further certifies that no prohibited financial interest in the Matter will be acquired by any City official or employee.

E. CERTIFICATION REGARDING SLAVERY ERA BUSINESS

Please check either 1. or 2. below. If the Disclosing Party checks 2., the Disclosing Party must disclose below or in an attachment to this EDS all information required by paragraph 2. Failure to

comply with these disclosure requirements may make any contract entered into with the City in connection with the Matter voidable by the City.

__X__ 1. The Disclosing Party verifies that the Disclosing Party has searched any and all records of the Disclosing Party and any and all predecessor entities regarding records of investments or profits from slavery or slaveholder insurance policies during the slavery era (including insurance policies issued to slaveholders that provided coverage for damage to or injury or death of their slaves), and the Disclosing Party has found no such records.

____ 2. The Disclosing Party verifies that, as a result of conducting the search in step 1 above, the Disclosing Party has found records of investments or profits from slavery or slaveholder insurance policies. The Disclosing Party verifies that the following constitutes full disclosure of all such records, including the names of any and all slaves or slaveholders described in those records:

_____

_____

_____

_____

SECTION VI – CERTIFICATIONS FOR FEDERALLY FUNDED MATTERS

NOTE: If the Matter is federally funded, complete this Section VI. **If the Matter is not federally funded,** proceed to Section VII. For purposes of this Section VI, tax credits allocated by the City and proceeds of debt obligations of the City are not federal funding.

A. CERTIFICATION REGARDING LOBBYING

1. List below the names of all persons or entities registered under the federal Lobbying Disclosure Act of 1995 who have made lobbying contacts on behalf of the Disclosing Party with respect to the Matter: (Add sheets if necessary):

_____

_____

_____

(If no explanation appears or begins on the lines above, or if the letters "NA" or if the word "None" appear, it will be conclusively presumed that the Disclosing Party means that NO persons or entities registered under the Lobbying Disclosure Act of 1995 have made lobbying contacts on behalf of the Disclosing Party with respect to the Matter.)

2. The Disclosing Party has not spent and will not expend any federally appropriated funds to pay any person or entity listed in Paragraph A.1. above for his or her lobbying activities or to pay any person or entity to influence or attempt to influence an officer or employee of any agency, as defined by applicable federal law, a member of Congress, an officer or employee of Congress, or an employee of a member of Congress, in connection with the award of any federally funded contract, making any federally funded grant or loan, entering into any cooperative agreement, or to extend, continue, renew, amend, or modify any federally funded contract, grant, loan, or cooperative agreement.

3. The Disclosing Party will submit an updated certification at the end of each calendar quarter in which there occurs any event that materially affects the accuracy of the statements and information set forth in paragraphs A.1. and A.2. above.

4. The Disclosing Party certifies that either: (i) it is not an organization described in section 501(c)(4) of the Internal Revenue Code of 1986; or (ii) it is an organization described in section 501(c)(4) of the Internal Revenue Code of 1986 but has not engaged and will not engage in "Lobbying Activities".

5. If the Disclosing Party is the Applicant, the Disclosing Party must obtain certifications equal in form and substance to paragraphs A.1. through A.4. above from all subcontractors before it awards any subcontract and the Disclosing Party must maintain all such subcontractors' certifications for the duration of the Matter and must make such certifications promptly available to the City upon request.

B. CERTIFICATION REGARDING EQUAL EMPLOYMENT OPPORTUNITY

If the Matter is federally funded, federal regulations require the Applicant and all proposed subcontractors to submit the following information with their bids or in writing at the outset of negotiations.

Is the Disclosing Party the Applicant?

☐ Yes ☐ No

If "Yes," answer the three questions below:

1. Have you developed and do you have on file affirmative action programs pursuant to applicable federal regulations? (See 41 CFR Part 60-2.)

☐ Yes ☐ No

2. Have you filed with the Joint Reporting Committee, the Director of the Office of Federal Contract Compliance Programs, or the Equal Employment Opportunity Commission all reports due under the applicable filing requirements?

☐ Yes ☐ No

3. Have you participated in any previous contracts or subcontracts subject to the equal opportunity clause?

☐ Yes ☐ No

If you checked "No" to question 1. or 2. above, please provide an explanation:

_____

_____

SECTION VII – ACKNOWLEDGMENTS, CONTRACT INCORPORATION, COMPLIANCE, PENALTIES, DISCLOSURE

The Disclosing Party understands and agrees that:

A. The certifications, disclosures, and acknowledgments contained in this EDS will become part of any contract or other agreement between the Applicant and the City in connection with the Matter, whether procurement, City assistance, or other City action, and are material inducements to the City's execution of any contract or taking other action with respect to the Matter. The Disclosing Party understands that it must comply with all statutes, ordinances, and regulations on which this EDS is based.

B. The City's Governmental Ethics and Campaign Financing Ordinances, Chapters 2-156 and 2-164 of the Municipal Code, impose certain duties and obligations on persons or entities seeking City contracts, work, business, or transactions. The full text of these ordinances and a training program is available on line at www.cityofchicago.org/Ethics, and may also be obtained from the City's Board of Ethics, 740 N.

Sedgwick St., Suite 500, Chicago, IL 60610, (312) 744-9660. The Disclosing Party must comply fully with the applicable ordinances.

C. If the City determines that any information provided in this EDS is false, incomplete or inaccurate, any contract or other agreement in connection with which it is submitted may be rescinded or be void or voidable, and the City may pursue any remedies under the contract or agreement (if not rescinded or void), at law, or in equity, including terminating the Disclosing Party's participation in the Matter and/or declining to allow the Disclosing Party to participate in other transactions with the City. Remedies at law for a false statement of material fact may include incarceration and an award to the City of treble damages.

D. It is the City's policy to make this document available to the public on its Internet site and/or upon request. Some or all of the information provided on this EDS and any attachments to this EDS may be made available to the public on the Internet, in response to a Freedom of Information Act request, or otherwise. By completing and signing this EDS, the Disclosing Party waives and releases any possible rights or claims which it may have against the City in connection with the public release of information contained in this EDS and also authorizes the City to verify the accuracy of any information submitted in this EDS.

E. The information provided in this EDS must be kept current. In the event of changes, the Disclosing Party must supplement this EDS up to the time the City takes action on the Matter. If the Matter is a contract being handled by the City's Department of Procurement Services, the Disclosing Party must update this EDS as the contract requires. NOTE: With respect to Matters subject to Article I of Chapter 1-23 of the Municipal Code (imposing PERMANENT INELIGIBILITY for certain specified offenses), the information provided herein regarding eligibility must be kept current for a longer period, as required by Chapter 1-23 and Section 2-154-020 of the Municipal Code.

The Disclosing Party represents and warrants that:

F.1. The Disclosing Party is not delinquent in the payment of any tax administered by the Illinois Department of Revenue, nor are the Disclosing Party or its Affiliated Entities delinquent in paying any fine, fee, tax or other charge owed to the City. This includes, but is not limited to, all water charges, sewer charges, license fees, parking tickets, property taxes or sales taxes.

F.2 If the Disclosing Party is the Applicant, the Disclosing Party and its Affiliated Entities will not use, nor permit their subcontractors to use, any facility listed by the U.S. E.P.A. on the federal Excluded Parties List System ("EPLS") maintained by the U. S. General Services Administration.

F.3 If the Disclosing Party is the Applicant, the Disclosing Party will obtain from any contractors/subcontractors hired or to be hired in connection with the Matter certifications equal in form and substance to those in F.1. and F.2. above and will not, without the prior written consent of the City, use any such contractor/subcontractor that does not provide such certifications or that the Disclosing Party has reason to believe has not provided or cannot provide truthful certifications.

NOTE: If the Disclosing Party cannot certify as to any of the items in F.1., F.2. or F.3. above, an explanatory statement must be attached to this EDS.

CERTIFICATION

Under penalty of perjury, the person signing below: (1) warrants that he/she is authorized to execute this EDS and Appendix A (if applicable) on behalf of the Disclosing Party, and (2) warrants that all certifications and statements contained in this EDS and Appendix A (if applicable) are true, accurate and complete as of the date furnished to the City.

Dual-Temp of Illinois, Inc.
(Print or type name of Disclosing Party)

By: _____
(Sign here)

Steven Weinstein
(Print or type name of person signing)

President
(Print or type title of person signing)

Signed and sworn to before me on (date) 9/4/2014,
at Cook County, IL (state).

Mary A. Akers Notary Public.

Commission expires: _____.

OFFICIAL SEAL
MARY A. AKERS
NOTARY PUBLIC, STATE OF ILLINOIS
MY COMMISSION EXPIRES 9-2-2016

CITY OF CHICAGO
ECONOMIC DISCLOSURE STATEMENT AND AFFIDAVIT
APPENDIX A

FAMILIAL RELATIONSHIPS WITH ELECTED CITY OFFICIALS AND DEPARTMENT HEADS

This Appendix is to be completed only by (a) the Applicant, and (b) any legal entity which has a direct ownership interest in the Applicant exceeding 7.5 percent. It is not to be completed by any legal entity which has only an indirect ownership interest in the Applicant.

Under Municipal Code Section 2-154-015, the Disclosing Party must disclose whether such Disclosing Party or any "Applicable Party" or any Spouse or Domestic Partner thereof currently has a "familial relationship" with any elected city official or department head. A "familial relationship" exists if, as of the date this EDS is signed, the Disclosing Party or any "Applicable Party" or any Spouse or Domestic Partner thereof is related to the mayor, any alderman, the city clerk, the city treasurer or any city department head as spouse or domestic partner or as any of the following, whether by blood or adoption: parent, child, brother or sister, aunt or uncle, niece or nephew, grandparent, grandchild, father-in-law, mother-in-law, son-in-law, daughter-in-law, stepfather or stepmother, stepson or stepdaughter, stepbrother or stepsister or half-brother or half-sister.

"Applicable Party" means (1) all executive officers of the Disclosing Party listed in Section II.B.1.a., if the Disclosing Party is a corporation; all partners of the Disclosing Party, if the Disclosing Party is a general partnership; all general partners and limited partners of the Disclosing Party, if the Disclosing Party is a limited partnership; all managers, managing members and members of the Disclosing Party, if the Disclosing Party is a limited liability company; (2) all principal officers of the Disclosing Party; and (3) any person having more than a 7.5 percent ownership interest in the Disclosing Party. "Principal officers" means the president, chief operating officer, executive director, chief financial officer, treasurer or secretary of a legal entity or any person exercising similar authority.

Does the Disclosing Party or any "Applicable Party" or any Spouse or Domestic Partner thereof currently have a "familial relationship" with an elected city official or department head?

☐ Yes ☑ No

If yes, please identify below (1) the name and title of such person, (2) the name of the legal entity to which such person is connected; (3) the name and title of the elected city official or department head to whom such person has a familial relationship, and (4) the precise nature of such familial relationship.

City of Chicago

Or2014-446

Office of the City Clerk

Document Tracking Sheet

Meeting Date:	9/10/2014
Sponsor(s):	Beale (9)
Type:	Order
Title:	Closed to traffic portion of S Langley Ave for Poe Elementary Classical School
Committee(s) Assignment:	Committee on Pedestrian and Traffic Safety

ORDERED, That the Commissioner of Transportation is hereby authorized and directed to grant permission to Poe Elementary Classical School, 10536 South Langley Avenue, to close traffic on South Langley Avenue, between East 105th Street and East 106th Street, from 8:30 a.m. to 9:00 a.m. and from 3:45 p.m. to 4:00 p.m., on all school days, from September 2, 2014, through July 30, 2015.

ANTHONY A. BEALE
Alderman, 9th Ward

City of Chicago

R2014-637

Office of the City Clerk

Document Tracking Sheet

Meeting Date:	9/10/2014
Sponsor(s):	Sawyer (6) Hairston (5) Munoz (22) O'Connor (40) Foulkes (15) Lane (18) Arena (45) Cappleman (46) Thompson (16) Waguespack (32) Cullerton (38) Reboyras (30) Fioretti (2) Smith (43) Sposato (36) Colón (35) Solis (25) Chandler (24)
Type:	Resolution
Title:	Call on Chicago City Council to support plan to establish high-quality universal early care and education programs for all children from birth to age five
Committee(s) Assignment:	Committee on Education and Child Development

* Aldermen Sawyer & Others

Resolution supporting a plan to establish high-quality universal birth to five early care and education

Updated 9/8/14

* Referred to Committee on Education

Whereas, the State of Illinois's current "Preschool for All" program was and is an important and necessary step towards achieving universal affordable preschool for all, but has been forced to limit access and cap the number of slots available; and

Whereas, The State of Illinois's "Preschool for All" program is limited to partial day programs; and

Whereas, The State of Illinois and the City of Chicago lack adequate early care and education programs and funding to fully meet the needs of children and families, and the existing early care and education services make it difficult for families to navigate the multiple services, schedules, and early care and education settings; and

Whereas, More than 150,000 children birth through age four in Chicago do not have access to full-day quality, publicly-funded early care and education; and

Whereas, Only 5% of eligible Chicago infants and toddlers have access to federal Early Head Start programming in the city; and

Whereas, The average annual cost for child care for an infant in Cook County, at $12,359 per year, is higher than in-state tuition and fees at a public 4-year university; and

Whereas, The Mayor of the City of Chicago claims to have established access to universal preschool for low income students, but the City has, in fact, seen a net decline in enrollment and access during the Emanuel Administration's tenure, and

Whereas, Research shows that gaps in children's development appear earlier than preschool, and that supporting high-quality responses including early learning and care can diminish those gaps and build a strong foundation for the youngest children; and

Whereas, According to a report by America's Edge, a membership organization of business leaders, the average working parent in America misses five to nine days of work because of child care problems; and

Whereas, Also according to the report by America's Edge, for every $1 invested in early care and education in Illinois, $0.96 is generated in additional spending within the state, for a total new investment of $1.96 – higher than investments in other major sectors such as transportation, retail trade and manufacturing; and

Whereas, According to the National Research Council and Institute of Medicine, teacher-child relationships are central to child care quality and child outcomes, and research has found strong associations between staff wages and the quality of child care and early education programs; and

Whereas, According to the Bureau of Labor Statistics, the median wage for child care workers in the Chicago metropolitan area is $10.76 and for preschool teachers is $12.39, making it difficult for early childhood workforce to support their own families, and driving turnover that is disruptive to child development and drains the industry of experienced, skilled workers; and

Whereas, Funding levels for most early care and education programs are insufficient to provide affordable full-day early care and education to families while also covering the costs of fair compensation for early childhood workers; and

Whereas, According to Professor Howard Chernick of City University of New York, increasing progressive funding structures to finance programs like universal early care and education can in the long run increase productivity and increase economic growth; and

Whereas, the city and the schools have paid hundreds of millions of dollars on toxic interest rate swaps since the financial crisis in 2008, and

Whereas Rule G-17 of the Municipal Securities Rulemaking Board (MSRB) requires swap dealers and underwriters to deal fairly with municipal borrowers, which means that they "must not mispresent or omit the facts, risks, potential benefits, or other material information about municipal securities activities undertaken with the municipal issuer;" and

Whereas municipal borrowers may file an arbitration claim with the Financial Industry Regulatory Authority (FINRA) for violations of MSRB Rule G-17; and

Whereas, the Baldwin County Sewer Service in Alabama has already recovered $10 million by demanding arbitration on toxic interest swaps with banks; and

Whereas, The City of Chicago should enact progressive revenue measures – where the tax burden is shifted from working families to the wealthy and large corporations – for the purpose of providing full-day universal early care and education programs in the City of Chicago; now, therefore, be it

Resolved, That the Chicago City Council supports a plan to establish high-quality universal early care and education programs for all children birth to five– including full-day pre-school programs and high-quality universal child care and wrap-around services; and

Resolved, That the Chicago City Council supports a requirement that all early care and education workers be paid at a minimum of fifteen (15) dollars per hour, and supports funding to programs adequate to provide fair wages for all early childhood workers starting from a minimum hourly rate of fifteen (15) dollars per hour; and

Resolved, That the Chicago City Council supports a system where there is parity in rates and wages among all providers of early care and education in the City, including compensation for community-based early childhood teachers with BA degrees equivalent to that earned by public school teachers; and

Resolved, That the Chicago City Council supports a community voice into the City's early care and education programs, and supports an elected board overseeing early care and education in Chicago; and

Resolved, That the Chicago City Council shall enact progressive revenue measures in the 2015 budget to support the needs of children and families for early childhood care and education opportunities. This must include reform of the TIF program to redistribute surplus dollars into preschool and child care programming, renegotiation of toxic interest rate swaps with big banks and call for a LaSalle Street Tax; and

Resolved, That the Mayor will immediately file an for arbitration claim with the Financial Industry Regulatory Authority (FINRA) in connection with all city and school based toxic interest rate swaps for violation of Rule G-17 of the Municipal Securities Rulemaking Board (MSRB) to potentially retrieve millions for taxpayers and early childhood care and education.

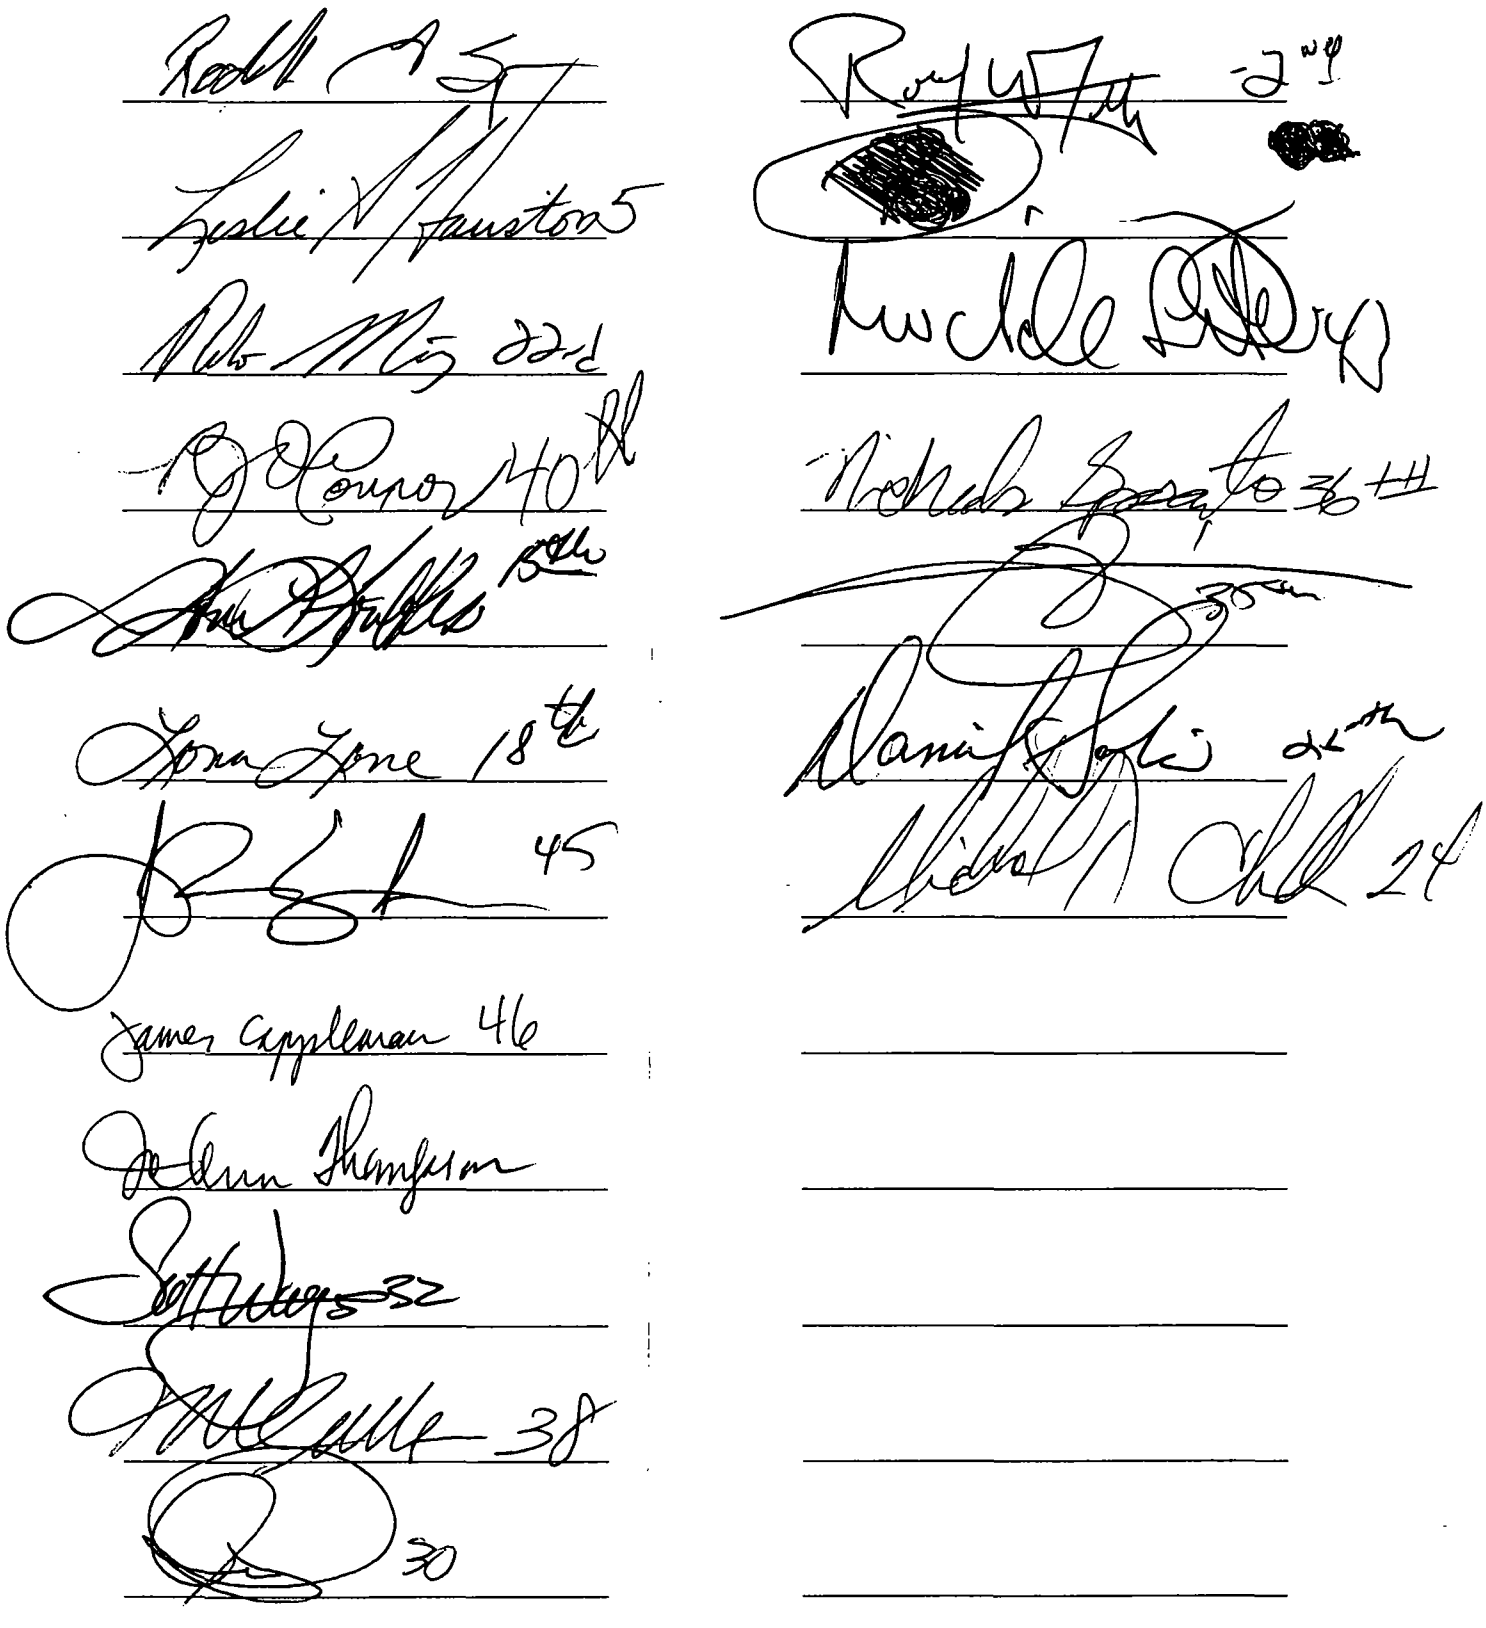

City of Chicago

R2014-631

Office of the City Clerk

Document Tracking Sheet

Meeting Date:	9/10/2014
Sponsor(s):	Laurino (39)
Type:	Resolution
Title:	Calling for Committe on Health to conduct hearings providing information on sleep deprivation in teenagers and explore possibility of later school start time across Chicago Public Schools
Committee(s) Assignment:	Committee on Health and Environmental Protection

Health

RESOLUTION

WHEREAS, the intellectual growth, physical health and mental wellbeing of Chicago's school aged children are all of great importance to the future of our city; and

WHEREAS, lack of sleep has long been linked to weight gain, a compromised immune system, and irritability, but the problem is even more serious when sleep deprived teenagers are pushing their limits, putting them at risk for low academic performance, risk of car accidents, depression, and possible long-term health risks; and

WHEREAS, research into sleep health has shown that teenagers experience a biological shift in their circadian rhythm, and many teenagers do not get the required amount of sleep, affecting their academic performance and cognitive ability; and

WHEREAS, facing a competitive academic environment, a busier schedule, and increased pressure to perform in high school, teenagers face a dilemma between caring for their health and well-being and staying ahead in academics and extra-curricular activities; and

WHEREAS, it is the responsibility of school districts and governments to examine changing environments and scientific developments on the needs of children, and explore adjusting school schedules or environments to accommodate the necessities of young people's health; and

WHEREAS, a recent journal publication from the American Academy of Pediatrics suggests that quality of life, physical and mental health, and better academic performance, are all possible effects of a later school day start for adolescents; and

WHEREAS, individual schools and school districts in Virginia, Missouri, Nevada, and various other areas across the country have implemented later start times with success; now, therefore

BE IT RESOLVED, that the city council through its Committee on Health and Environmental Protection shall conduct one or more hearings and shall invite representatives of the pediatric medicine and education fields to provide information on the subject of sleep deprivation in teenagers and explore the possibility of a later school start time across Chicago Public Schools.

Margaret Laurino
Alderman, 39th Ward

City of Chicago

R2014-634

Office of the City Clerk

Document Tracking Sheet

Meeting Date:	9/10/2014
Sponsor(s):	Reilly (42)
Type:	Resolution
Title:	Call for all licensed alcohol beverage retailers to participate in We Don't Serve Teens outreach efforts to customers
Committee(s) Assignment:	Committee on Finance

Committee on Finance
City Council Meeting September 10, 2014
Alderman Brendan Reilly, 42nd Ward
Resolution for the Consent Calendar

RESOLUTION IN SUPPORT OF "WE DON'T SERVE TEENS," AN INITIATIVE BY THE FEDERAL TRADE COMMISSION, CONSTELLATION BRANDS BEER DIVISION, AND OTHER CHICAGO BUSINESSES TO COMBAT UNDERAGE DRINKING

Whereas, Sustained effort is needed to continue progress in combating underage drinking in Chicago as each year, a new group of our younger citizens enter middle school, high school, and college when they are more mobile and independent of their parents and caregivers;

Whereas, Middle school, high school and younger college students in Chicago are at significant risk of serious illness, injury, and death when they engage in illegal underage drinking;

Whereas, underage drinking continues to pose a significant challenge to law enforcement, public health officials, educators, and parents;

Whereas, motor vehicle accidents--many of which involve illegal underage drinking--are the leading cause of death among and preventable injuries among citizens Illinois between the ages of 16 and 19;

Whereas, younger persons between the ages of 12 and 14 who experiment with alcohol are most likely to obtain it from their homes, the homes of friends, or from adult family members;

Whereas, research by government agencies and the American Academy of Pediatrics shows that those who begin drinking early in their teenage years face a substantially increased risk of lifetime substance abuse;

Whereas, the Federal Trade Commission has developed We Don't Serve Teens as a research-based initiative to educate adults on the basic facts about illegal underage drinking and remind them of the well known risks of harm to the underage drinkers themselves and to the general public; and

Whereas, We Don't Serve Teens provides parents and other adults with the means to play an active role in further reducing underage drinking through greater awareness of how teens obtain alcohol and the places where most underage drinking occurs; and

Whereas, We Don't Serve Teens provides young people with useful information on the dangers of underage drinking, the costs of violating the law, and strategies to overcome peer pressure and other negative influences; and

Whereas, Chicago-based Constellation Brands Beer Division will publicize the We Don't Serve Teens initiative in Chicago during the month of September;

Now, Therefore, Be It *Resolved*, the City of Chicago commends the Federal Trade Commission for its efforts to protect the safety of our teens and of the general public; and

Be it further *Resolved,* that the City of Chicago calls upon all licensed alcohol beverage retailers to actively participate in We Don't Serve Teens outreach efforts to their customers; and

Be it further *Resolved,* the City of Chicago commends Constellation Brands Beer Division, Chicago beer distributors, and Chicago alcohol beverage retailers for their ongoing support for We Don't Serve Teens; and

Be it further *Resolved*, the City of Chicago calls upon all parents and other adults involved in the lives of teens to post the We Don't Serve Teens logo and web address on their social network pages and to utilize the information available from www.dontserveteens.gov to inform other parents and friends of the measures they can take to further reduce underage drinking to protect our younger citizens and the broader Chicago community.

Brendan Reilly
Alderman, 42nd Ward

City of Chicago

R2014-636

Office of the City Clerk

Document Tracking Sheet

Meeting Date:	9/10/2014
Sponsor(s):	Moore (49) Moreno (1) Burns (4)
Type:	Resolution
Title:	Initiation of public question for submission to voters of City of Chicago at February 24, 2015 municipal general election regarding whether employers in Chicago be required to provide their employees with paid leave in event of illness or public health emergency
Committee(s) Assignment:	Committee on Committees, Rules and Ethics

Rules

RESOLUTION

WHEREAS, Pursuant the Illinois Election Code, 10 ILCS 5/28-1, et seq., and the Illinois Municipal Code, 65 ILCS 5/1-1-8, the corporate authorities of a municipality have the authority to submit a public question to the electors of the municipality by means of a referendum; and

WHEREAS, The City Council hereby intends to submit to the residents of the City of Chicago a public question of city-wide significance; and

WHEREAS, The City Council believes it is in the best interest of the residents of Chicago to move expeditiously as possible to submit this proposition to the voters at the next regularly scheduled municipal general election to be held on February 24, 2015; now, therefore,

BE IT RESOLVED BY THE CITY COUNCIL OF THE CITY OF CHICAGO:

Section 1. The above recitals are expressly incorporated herein and made part hereof as though fully set forth herein.

Section 2. The City Council of the City of Chicago does hereby initiate and authorize the following public question to be submitted to the voters of the entire City of Chicago at the regularly scheduled municipal general election next occurring after the effective date of this resolution on February 24, 2015:

> Should employers in the City of Chicago be required to provide their employees with paid leave in the event of a personal or family illness, an incident of domestic or sexual violence, or a school or building closure due to a public health emergency?
>
> □ Yes □ No

Section 3. The City Clerk of the City of Chicago shall certify the public question referenced herein to the Chicago Board of Election Commissioners in accordance with Article 28 of the Election Code,

Section 4. This resolution shall be in full force and effect upon its passage.

BE IT FURTHER RESOLVED, That a copy of this resolution be sent to the Committee on Committees, Rules and Ethics.

1 ST

City of Chicago

O2014-7087

Office of the City Clerk

Document Tracking Sheet

Meeting Date:	9/10/2014
Sponsor(s):	Moreno (1)
Type:	Ordinance
Title:	Grant(s) of privilege in public way for American Thrift Store
Committee(s) Assignment:	Committee on Transportation and Public Way

ORDINANCE
AMERICAN THRIFT STORE
Acct. No. 64506 - 2
Permit No. 1114877

Be It Ordained by the City Council of the City of Chicago:

SECTION 1. Permission and authority are hereby given and granted to AMERICAN THRIFT STORE, upon the terms and subject to the conditions of this ordinance to maintain and use one (1) sign(s) projecting over the public right-of-way attached to its premises known as 1718 W. Chicago Ave..

Said sign structure(s) measures as follows; along W CHICAGO AVE:
One (1) at eight (8) feet in length, four point five (4.5) feet in height and fifteen (15) feet above grade level.

The location of said privilege shall be as shown on prints kept on file with the Department of Business Affairs and Consumer Protection and the Office of the City Clerk.

Said privilege shall be constructed in accordance with plans and specifications approved by the Department of Transportation (Division of Project Development) and Zoning Department - Signs.

This grant of privilege in the public way shall be subject to the provisions of Section 10-28-015 and all other required provisions of the Municipal Code of Chicago.

The grantee shall pay to the City of Chicago as compensation for the privilege #1114877 herein granted the sum of three hundred ($300.00) per annum in advance.

A 25% penalty will be added for payments received after due date.

The permit holder agrees to hold the City of Chicago harmless for any damage, relocation or replacement costs associated with damage, relocation or removal of private property caused by the City performing work in the public way.

Authority herein given and granted for a period of five (5) years from and after 05/13/2014.

Alderman _____

Proco Joe Moreno 1st Ward

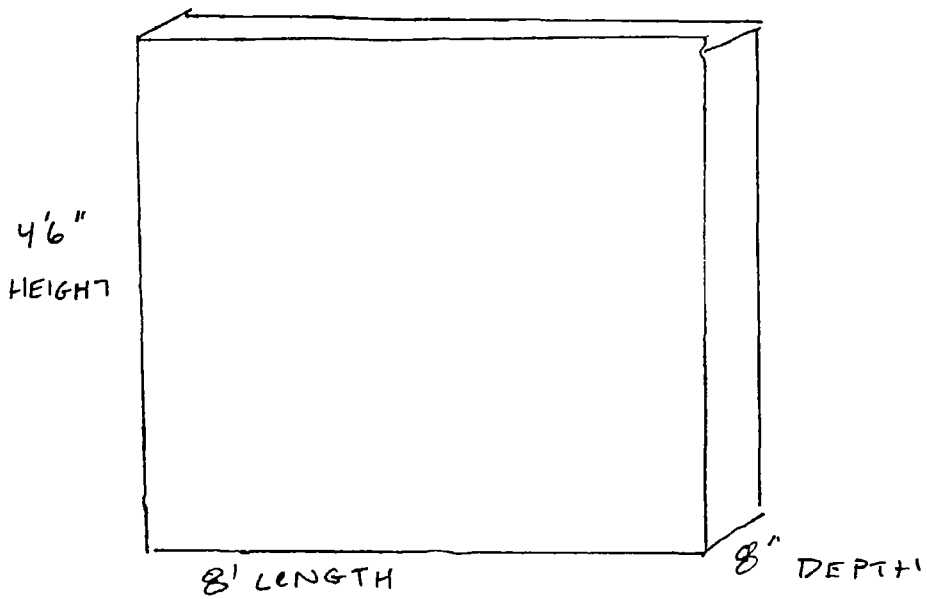

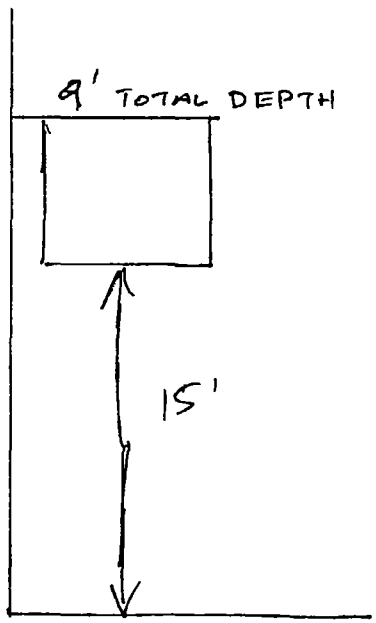

1718 W. CHICAGO

Department of Business Affairs and Consumer Protection
Small Business Center - Public Way Use Unit
City Hall - 121 N. LaSalle Street, Room 800 • Chicago, IL 60602
(312)-74-GOBIZ (312-744-6249) • (312) 744-1944 (TTY)
http://www.cityofchicago.org/bacp

09/10/2014

Alderman **Proco Joe Moreno**
Ward # **01**
City of Chicago
City Hall, Room **300**
121 North LaSalle Street
Chicago, Illinois 60602

Re: An ordinance to use and maintain a portion of the public right-of-way for **one (1) sign(s)** for **AMERICAN THRIFT STORE**, adjacent to the premises known as **1718 W. Chicago Ave.**.

Dear Alderman **Proco Joe Moreno**:

The applicant referenced above has requested the use of the public right-of-way for a **sign(s)**. An ordinance has been prepared by the Department of Business Affairs and Consumer Protection – Small Business Center - Public Way Use Unit for presentation to the City Council. Because this request was made for properties located in your ward, as approved by you as per the attached, I respectfully request that you introduce the attached ordinance at the next City Council meeting.

If you have any questions regarding this ordinance, please contact Anthony Bertuca at (312) 744-5506.

Department of Business Affairs and Consumer Protection

City of Chicago

O2014-7089

Office of the City Clerk

Document Tracking Sheet

Meeting Date:	9/10/2014
Sponsor(s):	Moreno (1)
Type:	Ordinance
Title:	Grant(s) of privilege in public way for Bob San
Committee(s) Assignment:	Committee on Transportation and Public Way

ORDINANCE
BOB SAN
Acct. No. 65630 - 1
Permit No. 1113676

Be It Ordained by the City Council of the City of Chicago:

SECTION 1. Permission and authority are hereby given and granted to BOB SAN, upon the terms and subject to the conditions of this ordinance to maintain and use, as now constructed, five (5) Light Fixture(s) projecting over the public right-of-way adjacent to its premises known as 1805 W. Division St..

Said Light Fixture(s) at W. DIVISION STREET measure(s):
Five (5) at one (1) foot in length, one (1) foot in width and fifteen (15) feet above grade level.

The location of said privilege shall be as shown on prints kept on file with the Department of Business Affairs and Consumer Protection and the Office of the City Clerk.

Said privilege shall be constructed in accordance with plans and specifications approved by the Department of Transportation (Division of Project Development).

This grant of privilege in the public way shall be subject to the provisions of Section 10-28-015 and all other required provisions of the Municipal Code of Chicago.

The grantee shall pay to the City of Chicago as compensation for the privilege #1113676 herein granted the sum of ninety-five ($95.00) per annum in advance.

A 25% penalty will be added for payments received after due date.

The permit holder agrees to hold the City of Chicago harmless for any damage, relocation or replacement costs associated with damage, relocation or removal of private property caused by the City performing work in the public way.

Authority herein given and granted for a period of five (5) years from and after 06/03/2014.

Alderman _____

Proco Joe Moreno 1st Ward

(Page 2 of 4)

1805-07 W. Division

Acct. 65630

Department of Business Affairs and Consumer Protection
Small Business Center - Public Way Use Unit
City Hall - 121 N. LaSalle Street, Room 800 • Chicago, IL 60602
(312)-74-GOBIZ (312-744-6249) • (312) 744-1944 (TTY)
http://www.cityofchicago.org/bacp

09/10/2014

Alderman **Proco Joe Moreno**
Ward # **01**
City of Chicago
City Hall, Room **300**
121 North LaSalle Street
Chicago, Illinois 60602

Re: An ordinance to use and maintain a portion of the public right-of-way for **five (5) light fixture(s)** for **BOB SAN**, adjacent to the premises known as **1805 W. Division St.**.

Dear Alderman **Proco Joe Moreno**:

The applicant referenced above has requested the use of the public right-of-way for a **light fixture(s)**. An ordinance has been prepared by the Department of Business Affairs and Consumer Protection – Small Business Center - Public Way Use Unit for presentation to the City Council. Because this request was made for properties located in your ward, as approved by you as per the attached, I respectfully request that you introduce the attached ordinance at the next City Council meeting.

If you have any questions regarding this ordinance, please contact Anthony Bertuca at (312) 744-5506.

Department of Business Affairs and Consumer Protection

City of Chicago

O2014-7091

Office of the City Clerk

Document Tracking Sheet

Meeting Date:	9/10/2014
Sponsor(s):	Moreno (1)
Type:	Ordinance
Title:	Grant(s) of privilege in public way for Boden Products LLC
Committee(s) Assignment:	Committee on Transportation and Public Way

ORDINANCE
BODEN PRODUCTS LLC
Acct. No. 259582 - 1
Permit No. 1114821

Be It Ordained by the City Council of the City of Chicago:

SECTION 1. Permission and authority are hereby given and granted to BODEN PRODUCTS LLC, upon the terms and subject to the conditions of this ordinance to maintain and use, as now constructed, three (3) Planter(s) on the public right-of-way for beautification purposes adjacent to its premises known as 3150 N. Campbell Ave..

Said Planter(s) at N. Campbell Avenue measure(s):
Three (3) at three point five (3.5) feet in length, and three point five (3.5) feet in width for a total of thirty-six point seven five (36.75) square feet.

Grantee must allow the required clear and unobstructed space for pedestrian passage at all times per rules and regulations approved by the Department of Transportation.

The location of said privilege shall be as shown on prints kept on file with the Department of Business Affairs and Consumer Protection and the Office of the City Clerk.

Said privilege shall be constructed in accordance with plans and specifications approved by the Department of Planning and Development and Department of Transportation (Division of Project Development).

This grant of privilege in the public way shall be subject to the provisions of Section 10-28-015 and all other required provisions of the Municipal Code of Chicago.

The grantee shall pay to the City of Chicago as compensation for the privilege #1114821 herein granted the sum of zero ($.00) per annum in advance.

A 25% penalty will be added for payments received after due date.

The permit holder agrees to hold the City of Chicago harmless for any damage, relocation or replacement costs associated with damage, relocation or removal of private property caused by the City performing work in the public way.

Authority herein given and granted for a period of five (5) years from and after 06/30/2014.

Alderman Joe Moreno

Proco Joe Moreno 1st Ward

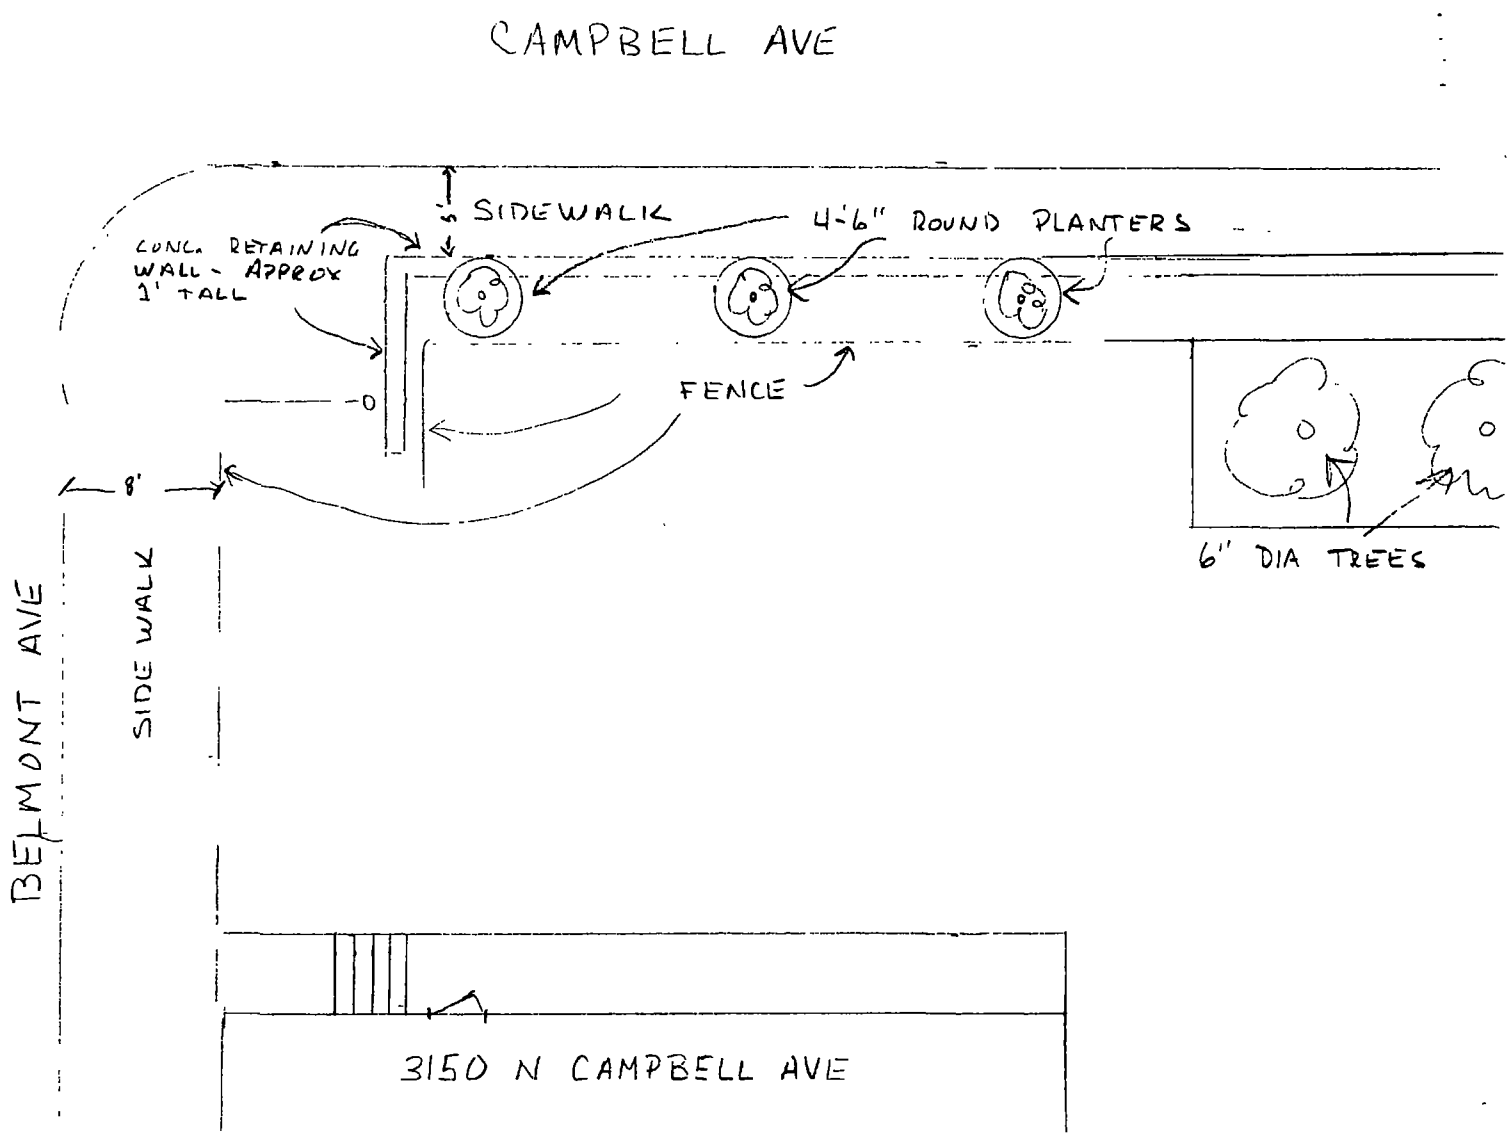
CAMPBELL AVE
SIDEWALK
4'-6" ROUND PLANTERS
CONC. RETAINING WALL - APPROX 1' TALL
FENCE
8'
6" DIA TREES
BELMONT AVE
SIDE WALK
3150 N CAMPBELL AVE

Department of Business Affairs and Consumer Protection
Small Business Center - Public Way Use Unit
City Hall - 121 N. LaSalle Street, Room 800 • Chicago, IL 60602
(312)-74-GOBIZ (312-744-6249) • (312) 744-1944 (TTY)
http://www.cityofchicago.org/bacp

09/10/2014

Alderman **Proco Joe Moreno**
Ward # **01**
City of Chicago
City Hall, Room **300**
121 North LaSalle Street
Chicago, Illinois 60602

Re: An ordinance to use and maintain a portion of the public right-of-way for **three (3) planter(s)** for **BODEN PRODUCTS LLC**, adjacent to the premises known as **3150 N. Campbell Ave.**.

Dear Alderman **Proco Joe Moreno**:

The applicant referenced above has requested the use of the public right-of-way for a **planter(s)**. An ordinance has been prepared by the Department of Business Affairs and Consumer Protection – Small Business Center - Public Way Use Unit for presentation to the City Council. Because this request was made for properties located in your ward, as approved by you as per the attached, I respectfully request that you introduce the attached ordinance at the next City Council meeting.

If you have any questions regarding this ordinance, please contact Anthony Bertuca at (312) 744-5506.

Department of Business Affairs and Consumer Protection

City of Chicago

O2014-7094

Office of the City Clerk

Document Tracking Sheet

Meeting Date:	9/10/2014
Sponsor(s):	Moreno (1)
Type:	Ordinance
Title:	Grant(s) of privilege in public way for Bucktown Wicker Park Dental
Committee(s) Assignment:	Committee on Transportation and Public Way

ORDINANCE
BUCKTOWN WICKER PARK DENTAL
Acct. No. 391122 - 1
Permit No. 1113626

Be It Ordained by the City Council of the City of Chicago:

SECTION 1. Permission and authority are hereby given and granted to BUCKTOWN WICKER PARK DENTAL, upon the terms and subject to the conditions of this ordinance to maintain and use two (2) sign(s) projecting over the public right-of-way attached to its premises known as 2303 W. North Ave..

Said sign structure(s) measures as follows; along W. North Avenue:
One (1) at nine point seven five (9.75) feet in length, two point five eight (2.58) feet in height and twelve point five eight (12.58) feet above grade level.
One (1) at two point five (2.5) feet in length, two point five (2.5) feet in height and twelve (12) feet above grade level.

The location of said privilege shall be as shown on prints kept on file with the Department of Business Affairs and Consumer Protection and the Office of the City Clerk.

Said privilege shall be constructed in accordance with plans and specifications approved by the Department of Transportation (Division of Project Development) and Zoning Department - Signs.

This grant of privilege in the public way shall be subject to the provisions of Section 10-28-015 and all other required provisions of the Municipal Code of Chicago.

The grantee shall pay to the City of Chicago as compensation for the privilege #1113626 herein granted the sum of four hundred ($400.00) per annum in advance.

A 25% penalty will be added for payments received after due date.

The permit holder agrees to hold the City of Chicago harmless for any damage, relocation or replacement costs associated with damage, relocation or removal of private property caused by the City performing work in the public way.

Authority herein given and granted for a period of five (5) years from and after Date of Passage.

Alderman _____

Proco Joe Moreno 1st Ward

(1)

By signing the Customer Acceptance on this print, I understand that I am accepting all aspects of this drawing. This includes Artwork, Specifications, Dimensions, Spelling, and all other representations herein. I also understand that color reproductions on this print are approximate, and may not match manufacturers samples exactly.

X _____ Customer Acceptance SIGNATURE _____ DATE

(XX) IF REQUIRED Landlord Acceptance SIGNATURE _____ DATE

[A] L.S.G. SALES INITIALS _____ DATE

▷ **ONE SET OF 1" THICK CLEAR ACRYLIC REVERSE CHANNEL LETTERS/ EXT. PAINTED/ ILLUMINATED WITH LEDs/ 3" DEEP ALUCOBOND SHOEBOX BACKER PANEL/ EXT. PAINTED/ ELECTRONIC TRANSFORMER HOUSED INSIDE PANEL/ MOUNTED TOBUILDING FASCIA**

○ **SHOEBOX BKGD, SPACERS, & 2" RETURNS** = MAP PMS 432C DK GREY
LETTER FACES & RETURNS = MAP WHITE
ILLUMINATION = G.E. WHITE LEDs

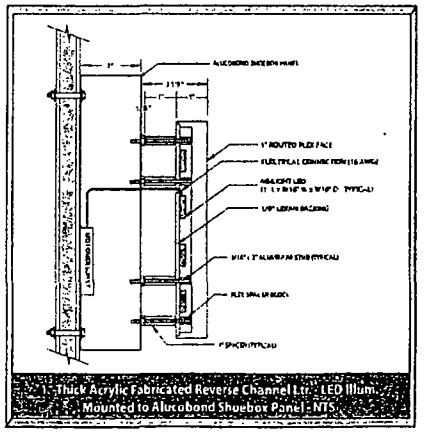
1" Thick Acrylic Fabricated Reverse Channel Ltr - LED Illum. Mounted to Alucobond Shoebox Panel - NTS

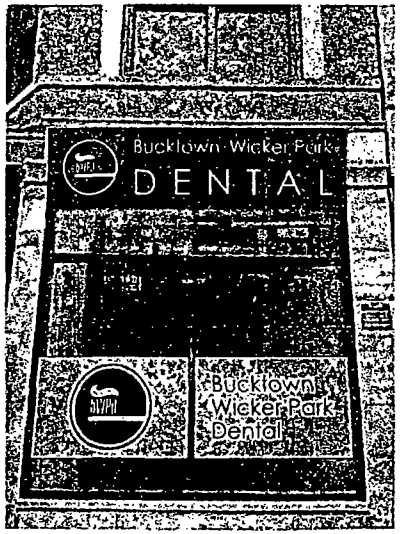

Landmark Sign group
7424 Industrial Avenue
Chesterton, IN 46304
phone 219.762.9577
Fax 219.762.4258
www.landmarksign.com

PRINT # ML-21685-1A

MIKE LANOVICH
LSG SALES REPRESENTATIVE

05.20.14
DATE

BUCKTOWN DENTAL
CLIENT NAME

2303 W. NORTH AVE.
CHICAGO, IL
JOB LOCATION

JM 1" = 1'-0"
DRAWN BY SCALE

REVISIONS:
1.

Designed for 110 Volts
Electrical Connection will be Visible within 5 Ft. at time of Installation.
Second Trip will be Charged at Time & Material

THIS DRAWING IS THE PROPERTY OF LANDMARK SIGN GROUP, INC. NO REPRODUCTIONS OR EXHIBITIONS ARE PERMITTED WITHOUT THE EXPRESS WRITTEN CONSENT OF LANDMARK SIGN GROUP, INC. AN ASSESSMENT OF UP TO $1,000.00 WILL BE CHARGED FOR ANY MISUSE OF THIS DRAWING.

(2)

By signing the Customer Acceptance on this print, I understand that I am accepting all aspects of this drawing. This includes Artwork, Specifications, Dimensions, Spelling, and all other representations herein. I also understand that color reproductions on this print are approximate, and may not match manufacturers samples exactly.

X _____ Customer Acceptance SIGNATURE _____ DATE

(X) IF REQUIRED: Landlord Acceptance SIGNATURE _____ DATE

L.S.G. SALES INITIALS _____ DATE

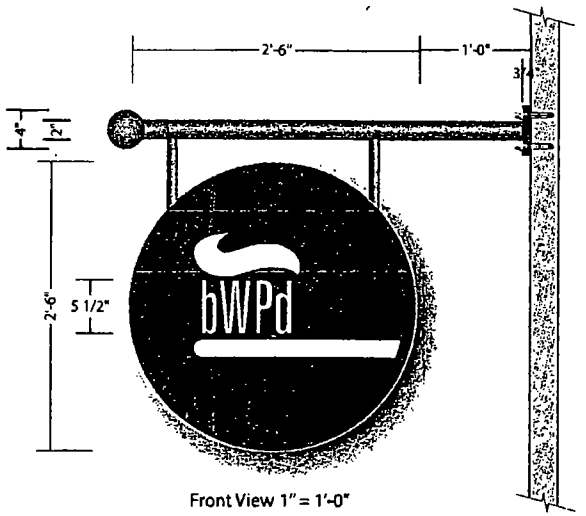

Front View 1" = 1'-0"

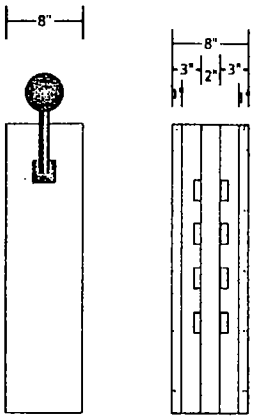

Side View 1" = 1'-0"

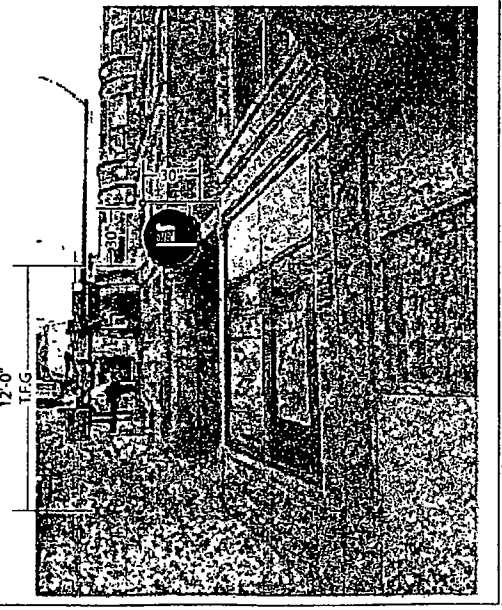

- **ONE DOUBLE FACE PROJECTING SIGN/**
  WITH INTERIOR WELDED SUPPORTS & NO EXTERIOR BOLT HEADS/
  INTERNALLY ILLUMINATED WITH LEDs/
  ROUTED ALUMINUM FACES WITH 1" RETURNS, WELDED & GLUED/
  BACKED WITH MILK WHITE ACRYLIC/
  PLATED SMALLER DOME HEAD SCREWS AROUND RETURNS/

- **MOUNTED TO BRICK FASCIA WITH OVERHEAD SUPPORT BRACKET & 4" DIA. BALL FINIAL**

⊙ **SIGNCASE** = MAP WHITE
BKGD = MAP PMS 432C DK GREY
COPY & GRAPHICS = #2447 MILK WHITE ACRYLIC
ILLUMINATION = G.E. WHITE LEDs
SUPPORT/ FINIAL = MAP BLACK

Landmark Sign group
7424 Industrial Avenue
Chesterton, IN 46304
phone 219.762.9577
fax 219.762.4259
www.landmarksign.com

PRINT: ML-21685-2

MIKE LANOVICH
LSG SALES REPRESENTATIVE

04.23.14
DATE

BUCKTOWN DENTAL
CLIENT NAME

2303 W. NORTH AVE.
CHICAGO, IL
JOB LOCATION

JM — 1" = 1'-0"
DRAWN BY — SCALE

REVISIONS:
1.CHGD BKGD COLOR/ ADDED BRACKET 04.28.14 JM
2 COLOR 5-7-14 SO

Designed for 110 Volts
Electrical connection will be visible within 5 Ft. at time of installation.
Second Trip will be charged at Time & Material

THIS DRAWING IS THE PROPERTY OF LANDMARK SIGN GROUP, INC. NO REPRODUCTIONS OR EXHIBITIONS ARE PERMITTED WITHOUT THE EXPRESS WRITTEN CONSENT OF LANDMARK SIGN GROUP, INC. AN ASSESSMENT OF UP TO $1,500.00 WILL BE CHARGED FOR ANY MISUSE OF THIS DRAWING.

Department of Business Affairs and Consumer Protection
Small Business Center - Public Way Use Unit
City Hall - 121 N. LaSalle Street, Room 800 • Chicago, IL 60602
(312)-74-GOBIZ (312-744-6249) • (312) 744-1944 (TTY)
http://www.cityofchicago.org/bacp

09/10/2014

Alderman **Proco Joe Moreno**
Ward # **01**
City of Chicago
City Hall, Room **300**
121 North LaSalle Street
Chicago, Illinois 60602

Re: An ordinance to use and maintain a portion of the public right-of-way for **two (2) sign(s)** for **BUCKTOWN WICKER PARK DENTAL**, adjacent to the premises known as **2303 W. North Ave.**.

Dear Alderman **Proco Joe Moreno**:

The applicant referenced above has requested the use of the public right-of-way for a **sign(s)**. An ordinance has been prepared by the Department of Business Affairs and Consumer Protection – Small Business Center - Public Way Use Unit for presentation to the City Council. Because this request was made for properties located in your ward, as approved by you as per the attached, I respectfully request that you introduce the attached ordinance at the next City Council meeting.

If you have any questions regarding this ordinance, please contact Anthony Bertuca at (312) 744-5506.

Department of Business Affairs and Consumer Protection

City of Chicago

O2014-7096

Office of the City Clerk

Document Tracking Sheet

Meeting Date:	9/10/2014
Sponsor(s):	Moreno (1)
Type:	Ordinance
Title:	Grant(s) of privilege in public way for Chandelier Factory Lofts
Committee(s) Assignment:	Committee on Transportation and Public Way

ORDINANCE
Chandelier Factory Lofts
Acct. No. 88254 - 1
Permit No. 1114744

Be It Ordained by the City Council of the City of Chicago:

SECTION 1. Permission and authority are hereby given and granted to Chandelier Factory Lofts, upon the terms and subject to the conditions of this ordinance to maintain and use, as now constructed, ten (10) Balcony(s) projecting over the public right-of-way adjacent to its premises known as 1907 N. Milwaukee Ave..

Said Balcony(s) at N Milwaukee Ave measure(s):
Ten (10) at eight (8) feet in length, and five (5) feet in width for a total of four hundred (400) square feet.

The location of said privilege shall be as shown on prints kept on file with the Department of Business Affairs and Consumer Protection and the Office of the City Clerk.

Said privilege shall be constructed in accordance with plans and specifications approved by the Department of Planning and Development and Department of Transportation (Division of Project Development).

This grant of privilege in the public way shall be subject to the provisions of Section 10-28-015 and all other required provisions of the Municipal Code of Chicago.

The grantee shall pay to the City of Chicago as compensation for the privilege #1114744 herein granted the sum of seven hundred fifty ($750.00) per annum in advance.

A 25% penalty will be added for payments received after due date.

The permit holder agrees to hold the City of Chicago harmless for any damage, relocation or replacement costs associated with damage, relocation or removal of private property caused by the City performing work in the public way.

Authority herein given and granted for a period of five (5) years from and after 11/18/2013.

Alderman Joe Moreno

Proco Joe Moreno 1st Ward

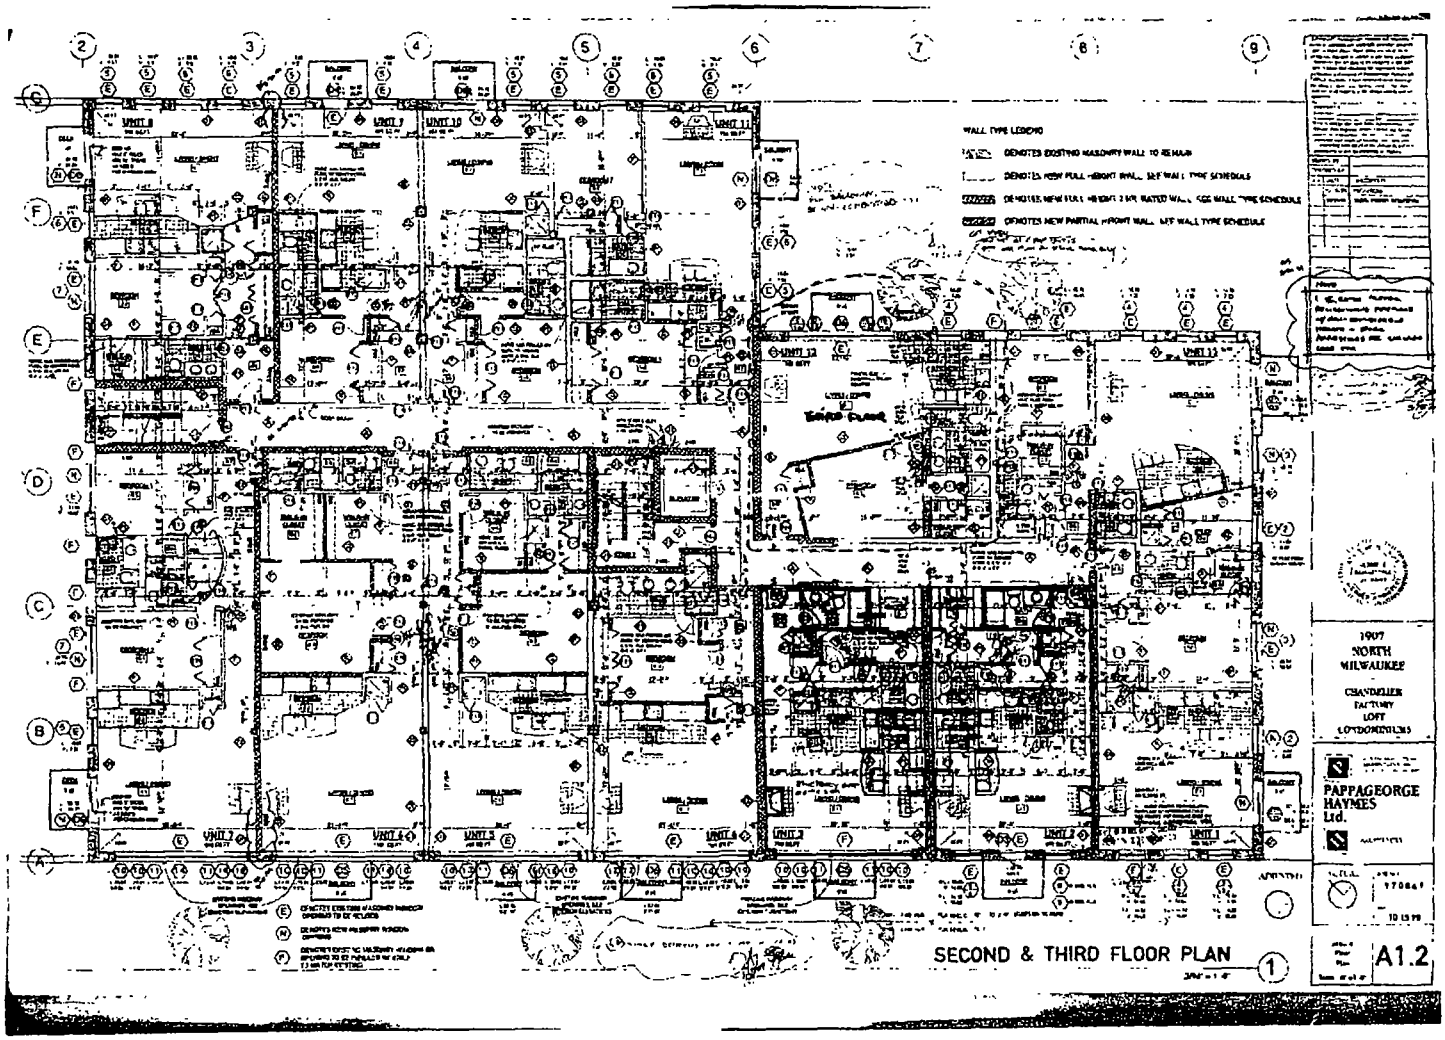
WALL TYPE LEGEND
1907
NORTH
MILWAUKEE
CHANDELIER
FACTORY
LOFT
CONDOMINIUMS
PAPPAGEORGE
HAYMES
Ltd.
SECOND & THIRD FLOOR PLAN
1
A1.2

Department of Business Affairs and Consumer Protection
Small Business Center - Public Way Use Unit
City Hall - 121 N. LaSalle Street, Room 800 • Chicago, IL 60602
(312)-74-GOBIZ (312-744-6249) • (312) 744-1944 (TTY)
http //www.cityofchicago.org/bacp

09/10/2014

Alderman **Proco Joe Moreno**
Ward # **01**
City of Chicago
City Hall, Room **300**
121 North LaSalle Street
Chicago, Illinois 60602

Re: An ordinance to use and maintain a portion of the public right-of-way for **ten (10) balcony(ies)** for **Chandelier Factory Lofts**, adjacent to the premises known as **1907 N. Milwaukee Ave.**.

Dear Alderman **Proco Joe Moreno**:

The applicant referenced above has requested the use of the public right-of-way for a **balcony(ies)**. An ordinance has been prepared by the Department of Business Affairs and Consumer Protection – Small Business Center - Public Way Use Unit for presentation to the City Council. Because this request was made for properties located in your ward, as approved by you as per the attached, I respectfully request that you introduce the attached ordinance at the next City Council meeting.

If you have any questions regarding this ordinance, please contact Anthony Bertuca at (312) 744-5506.

Department of Business Affairs and Consumer Protection

City of Chicago

O2014-7099

Office of the City Clerk

Document Tracking Sheet

Meeting Date:	9/10/2014
Sponsor(s):	Moreno (1)
Type:	Ordinance
Title:	Grant(s) of privilege in public way for Chopin Theatre, Inc. - door swing
Committee(s) Assignment:	Committee on Transportation and Public Way

ORDINANCE
CHOPIN THEATRE INC
Acct. No. 333302 - 1
Permit No. 1114759

Be It Ordained by the City Council of the City of Chicago:

SECTION 1. Permission and authority are hereby given and granted to CHOPIN THEATRE INC, upon the terms and subject to the conditions of this ordinance to maintain and use, as now constructed, one (1) Door Swing(s) on the public right-of-way adjacent to its premises known as 1541-43 W. Division St..

Said Door Swing(s) at Public Alley measure(s):
One (1) at three (3) feet in length, and three (3) feet in width for a total of nine (9) square feet.

The location of said privilege shall be as shown on prints kept on file with the Department of Business Affairs and Consumer Protection and the Office of the City Clerk.

Said privilege shall be constructed in accordance with plans and specifications approved by the Department of Transportation (Division of Project Development).

This grant of privilege in the public way shall be subject to the provisions of Section 10-28-015 and all other required provisions of the Municipal Code of Chicago.

The grantee shall pay to the City of Chicago as compensation for the privilege #1114759 herein granted the sum of seventy-five ($75.00) per annum in advance.

A 25% penalty will be added for payments received after due date.

The permit holder agrees to hold the City of Chicago harmless for any damage, relocation or replacement costs associated with damage, relocation or removal of private property caused by the City performing work in the public way.

Authority herein given and granted for a period of five (5) years from and after 07/29/2014.

Alderman _____

Proco Joe Moreno 1st Ward

[redacted]

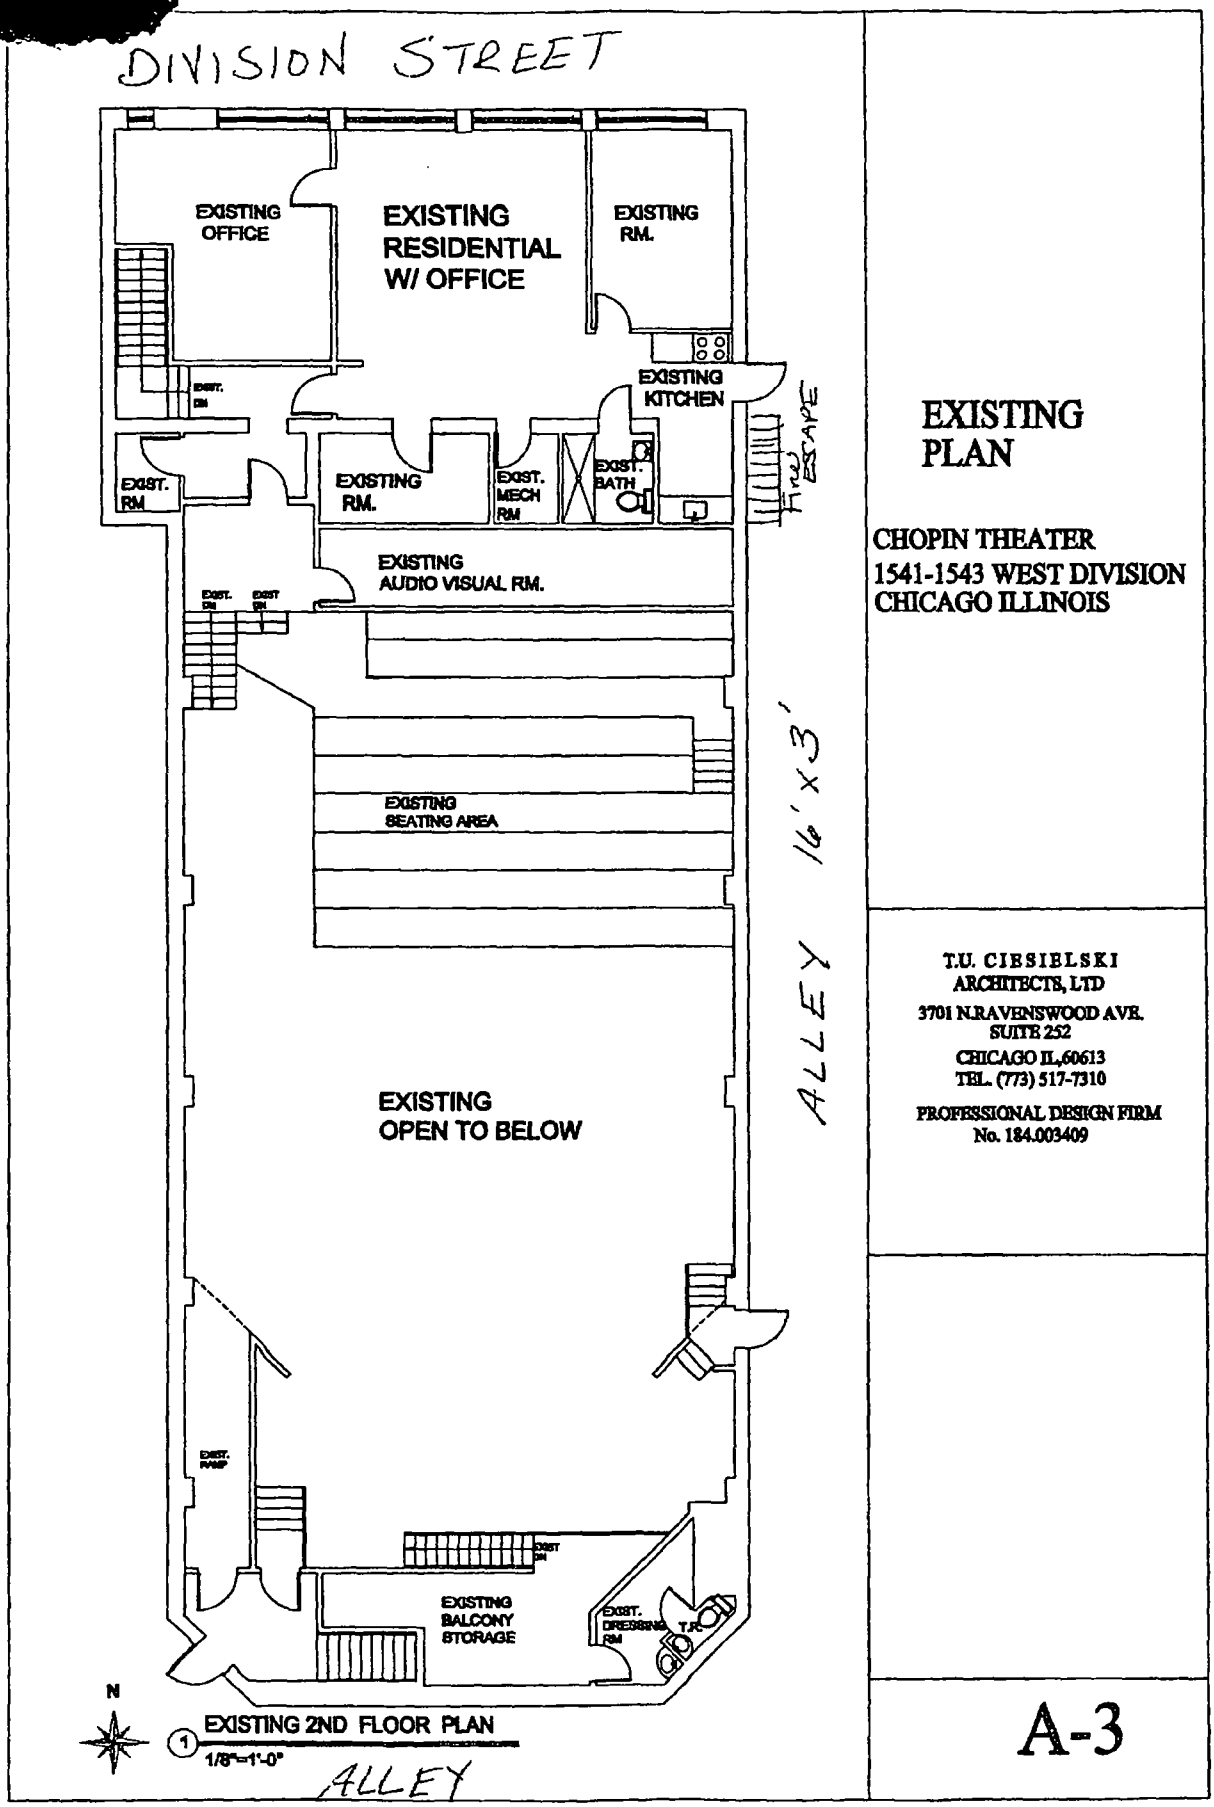

EXISTING PLAN

CHOPIN THEATER
1541-1543 WEST DIVISION
CHICAGO ILLINOIS

T.U. CIESIELSKI
ARCHITECTS, LTD
3701 N.RAVENSWOOD AVE.
SUITE 252
CHICAGO IL,60613
TEL. (773) 517-7310
PROFESSIONAL DESIGN FIRM
No. 184.003409

A-3

Department of Business Affairs and Consumer Protection
Small Business Center - Public Way Use Unit
City Hall - 121 N. LaSalle Street, Room 800 • Chicago, IL 60602
(312)-74-GOBIZ (312-744-6249) • (312) 744-1944 (TTY)
http://www.cityofchicago.org/bacp

09/10/2014

Alderman **Proco Joe Moreno**
Ward # **01**
City of Chicago
City Hall, Room **300**
121 North LaSalle Street
Chicago, Illinois 60602

Re: An ordinance to use and maintain a portion of the public right-of-way for **one (1) door swing(s)** for **CHOPIN THEATRE INC**, adjacent to the premises known as **1541-43 W. Division St.**.

Dear Alderman **Proco Joe Moreno**:

The applicant referenced above has requested the use of the public right-of-way for a **door swing(s)**. An ordinance has been prepared by the Department of Business Affairs and Consumer Protection – Small Business Center - Public Way Use Unit for presentation to the City Council. Because this request was made for properties located in your ward, as approved by you as per the attached, I respectfully request that you introduce the attached ordinance at the next City Council meeting.

If you have any questions regarding this ordinance, please contact Anthony Bertuca at (312) 744-5506.

Department of Business Affairs and Consumer Protection

City of Chicago

O2014-7105

Office of the City Clerk

Document Tracking Sheet

Meeting Date:	9/10/2014
Sponsor(s):	Moreno (1)
Type:	Ordinance
Title:	Grant(s) of privilege in public way for Chopin Theatre, Inc. - fire escape
Committee(s) Assignment:	Committee on Transportation and Public Way

ORDINANCE
CHOPIN THEATRE INC
Acct. No. 333302 - 1
Permit No. 1114760

Be It Ordained by the City Council of the City of Chicago:

SECTION 1. Permission and authority are hereby given and granted to CHOPIN THEATRE INC, upon the terms and subject to the conditions of this ordinance to maintain and use, as now constructed, one (1) Fire Escape(s) projecting over the public right-of-way adjacent to its premises known as 1541-43\ W. Division St..

Said Fire Escape(s) at Public Alley measure(s):
One (1) at sixteen (16) feet in length, and three (3) feet in width for a total of forty-eight (48) square feet.

The location of said privilege shall be as shown on prints kept on file with the Department of Business Affairs and Consumer Protection and the Office of the City Clerk.

Said privilege shall be constructed in accordance with plans and specifications approved by the Department of Transportation (Division of Project Development).

This grant of privilege in the public way shall be subject to the provisions of Section 10-28-015 and all other required provisions of the Municipal Code of Chicago.

The grantee shall pay to the City of Chicago as compensation for the privilege #1114760 herein granted the sum of four hundred ($400.00) per annum in advance.

A 25% penalty will be added for payments received after due date.

The permit holder agrees to hold the City of Chicago harmless for any damage, relocation or replacement costs associated with damage, relocation or removal of private property caused by the City performing work in the public way.

Authority herein given and granted for a period of five (5) years from and after 07/29/2014.

Alderman _____

Proco Joe Moreno 1st Ward

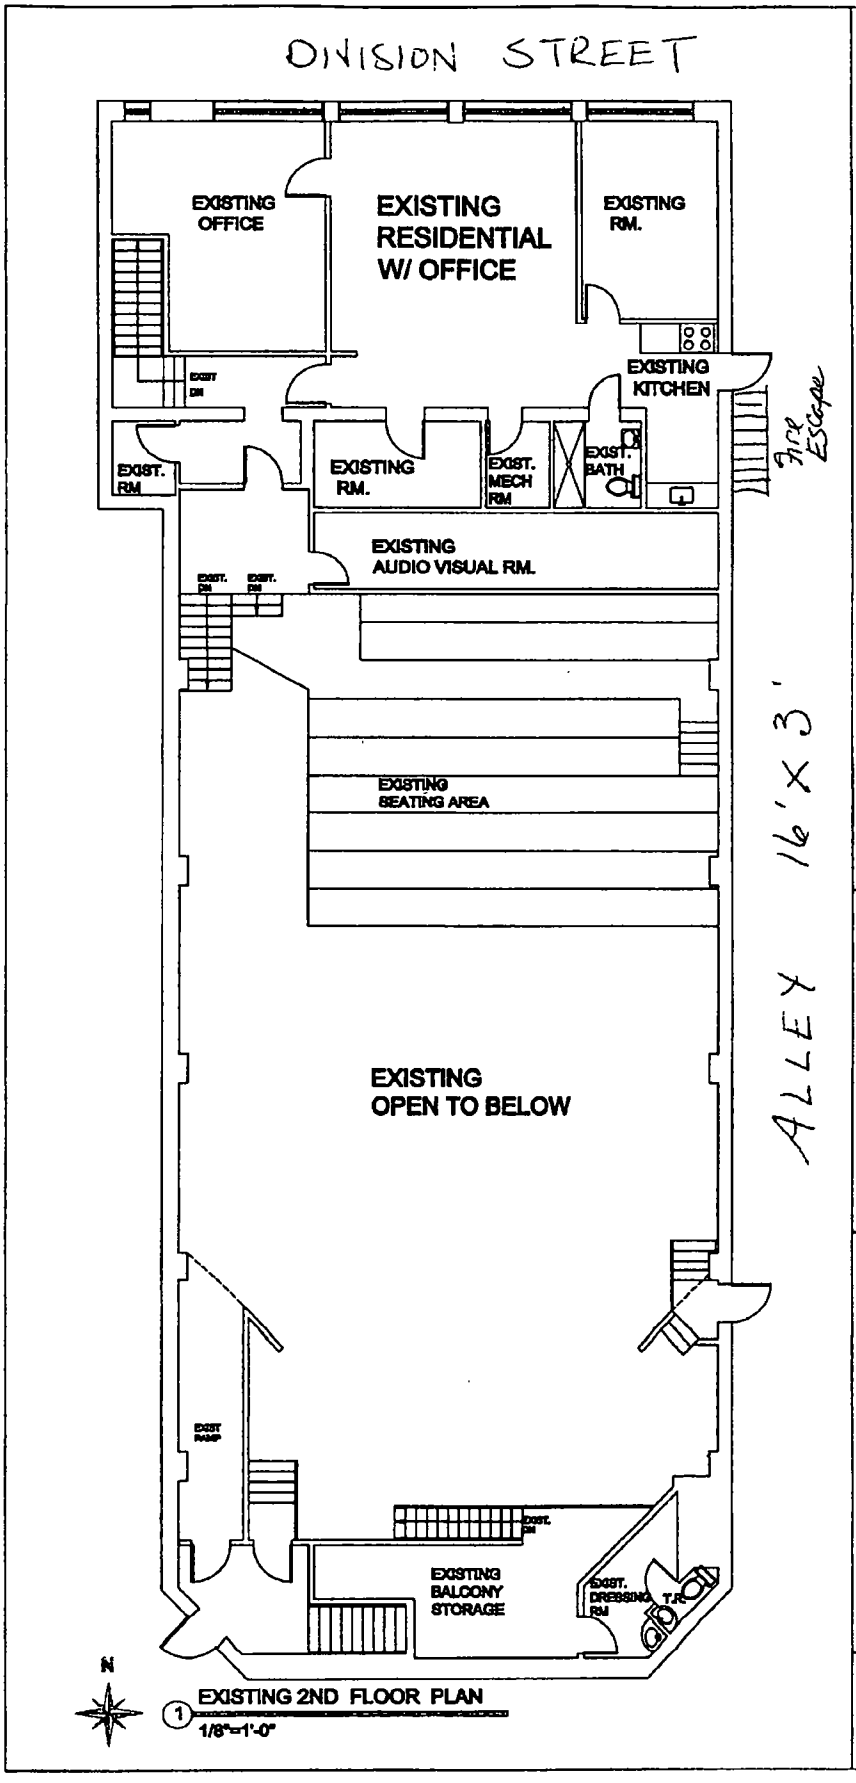

EXISTING PLAN

CHOPIN THEATER
1541-1543 WEST DIVISION
CHICAGO ILLINOIS

T.U. CIESIELSKI
ARCHITECTS, LTD
3701 N.RAVENSWOOD AVE.
SUITE 252
CHICAGO IL,60613
TEL. (773) 517-7310
PROFESSIONAL DESIGN FIRM
No. 184.003409

A-3

Department of Business Affairs and Consumer Protection
Small Business Center - Public Way Use Unit
City Hall - 121 N. LaSalle Street, Room 800 • Chicago, IL 60602
(312)-74-GOBIZ (312-744-6249) • (312) 744-1944 (TTY)
http://www.cityofchicago.org/bacp

09/10/2014

Alderman **Proco Joe Moreno**
Ward # **01**
City of Chicago
City Hall, Room **300**
121 North LaSalle Street
Chicago, Illinois 60602

Re: An ordinance to use and maintain a portion of the public right-of-way for **one (1) fire escape(s)** for **CHOPIN THEATRE INC**, adjacent to the premises known as **1541-43\ W. Division St.**.

Dear Alderman **Proco Joe Moreno**:

The applicant referenced above has requested the use of the public right-of-way for a **fire escape(s)**. An ordinance has been prepared by the Department of Business Affairs and Consumer Protection – Small Business Center - Public Way Use Unit for presentation to the City Council. Because this request was made for properties located in your ward, as approved by you as per the attached, I respectfully request that you introduce the attached ordinance at the next City Council meeting.

If you have any questions regarding this ordinance, please contact Anthony Bertuca at (312) 744-5506.

Department of Business Affairs and Consumer Protection

City of Chicago

O2014-7119

Office of the City Clerk

Document Tracking Sheet

Meeting Date:	9/10/2014
Sponsor(s):	Moreno (1)
Type:	Ordinance
Title:	Grant(s) of privilege in public way for Classic Hand Carwash & Detail Center, Inc.
Committee(s) Assignment:	Committee on Transportation and Public Way

ORDINANCE
CLASSIC HAND CARWASH & DETAIL CENTER INC.
Acct. No. 389507 - 1
Permit No. 1114901

Be It Ordained by the City Council of the City of Chicago:

SECTION 1. Permission and authority are hereby given and granted to CLASSIC HAND CARWASH & DETAIL CENTER INC., upon the terms and subject to the conditions of this ordinance to maintain and use one (1) sign(s) projecting over the public right-of-way attached to its premises known as 2933 N. Elston Ave..

Said sign structure(s) measures as follows; along N. Elston Avenue:
One (1) at five point eight three (5.83) feet in length, four (4) feet in height and ten (10) feet above grade level.

The location of said privilege shall be as shown on prints kept on file with the Department of Business Affairs and Consumer Protection and the Office of the City Clerk.

Said privilege shall be constructed in accordance with plans and specifications approved by the Department of Transportation (Division of Project Development) and Zoning Department - Signs.

This grant of privilege in the public way shall be subject to the provisions of Section 10-28-015 and all other required provisions of the Municipal Code of Chicago.

The grantee shall pay to the City of Chicago as compensation for the privilege #1114901 herein granted the sum of one hundred ($100.00) per annum in advance.

A 25% penalty will be added for payments received after due date.

The permit holder agrees to hold the City of Chicago harmless for any damage, relocation or replacement costs associated with damage, relocation or removal of private property caused by the City performing work in the public way.

Authority herein given and granted for a period of five (5) years from and after 09/09/2014.

Alderman _____

Proco Joe Moreno 1st Ward

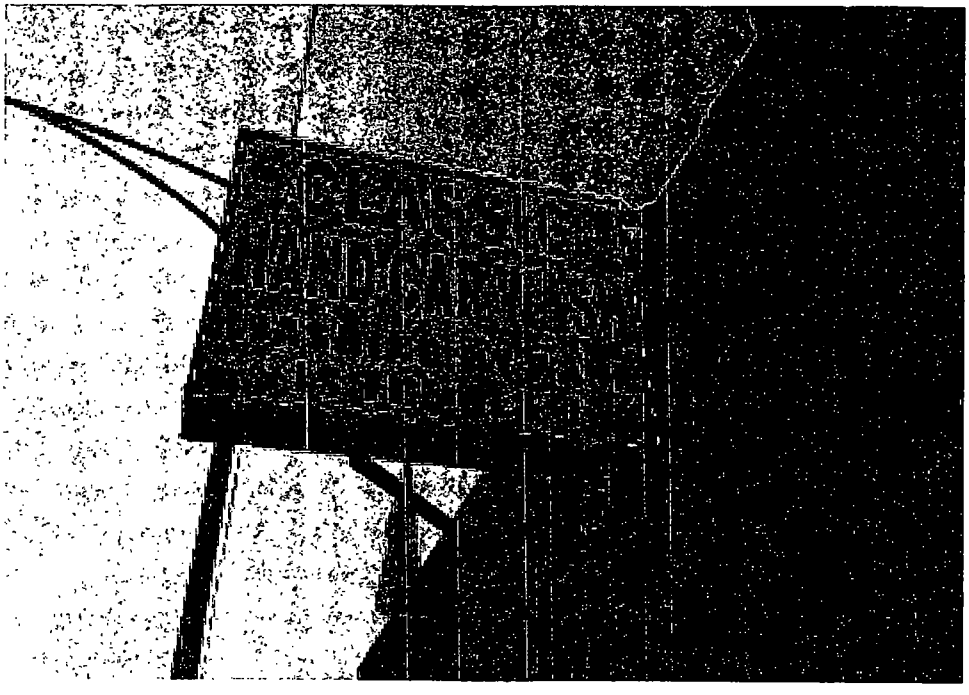

Department of Business Affairs and Consumer Protection
Small Business Center - Public Way Use Unit
City Hall - 121 N LaSalle Street, Room 800 • Chicago, IL 60602
(312)-74-GOBIZ (312-744-6249) • (312) 744-1944 (TTY)
http://www cityofchicago org/bacp

09/10/2014

Alderman **Proco Joe Moreno**
Ward # **01**
City of Chicago
City Hall, Room **300**
121 North LaSalle Street
Chicago, Illinois 60602

Re: An ordinance to use and maintain a portion of the public right-of-way for **one (1) sign(s)** for **CLASSIC HAND CARWASH & DETAIL CENTER INC.**, adjacent to the premises known as **2933 N. Elston Ave.**.

Dear Alderman **Proco Joe Moreno**:

The applicant referenced above has requested the use of the public right-of-way for a **sign(s)**. An ordinance has been prepared by the Department of Business Affairs and Consumer Protection – Small Business Center - Public Way Use Unit for presentation to the City Council. Because this request was made for properties located in your ward, as approved by you as per the attached, I respectfully request that you introduce the attached ordinance at the next City Council meeting.

If you have any questions regarding this ordinance, please contact Anthony Bertuca at (312) 744-5506.

Department of Business Affairs and Consumer Protection

City of Chicago

O2014-7126

Office of the City Clerk

Document Tracking Sheet

Meeting Date:	9/10/2014
Sponsor(s):	Moreno (1)
Type:	Ordinance
Title:	Grant(s) of privilege in public way for Dermatology and Aesthetics of Wicker Park LLC - light fixtures
Committee(s) Assignment:	Committee on Transportation and Public Way

ORDINANCE
DERMATOLOGY AND AESTHETICS OF WICKER PARK, LLC
Acct. No. 316513 - 1
Permit No. 1114747

Be It Ordained by the City Council of the City of Chicago:

SECTION 1. Permission and authority are hereby given and granted to DERMATOLOGY AND AESTHETICS OF WICKER PARK, LLC, upon the terms and subject to the conditions of this ordinance to maintain and use, as now constructed, three (3) Light Fixture(s) projecting over the public right-of-way adjacent to its premises known as 1455 N. Milwaukee Ave..

Said Light Fixture(s) at N Milwaukee Ave measure(s):
Three (3) at point four two (.42) feet in length, point three three (.33) feet in width and twelve point three three (12.33) feet above grade level.

The location of said privilege shall be as shown on prints kept on file with the Department of Business Affairs and Consumer Protection and the Office of the City Clerk.

Said privilege shall be constructed in accordance with plans and specifications approved by the Department of Transportation (Division of Project Development).

This grant of privilege in the public way shall be subject to the provisions of Section 10-28-015 and all other required provisions of the Municipal Code of Chicago.

The grantee shall pay to the City of Chicago as compensation for the privilege #1114747 herein granted the sum of eighty-five ($85.00) per annum in advance.

A 25% penalty will be added for payments received after due date.

The permit holder agrees to hold the City of Chicago harmless for any damage, relocation or replacement costs associated with damage, relocation or removal of private property caused by the City performing work in the public way.

Authority herein given and granted for a period of five (5) years from and after 06/03/2014.

Alderman _____

Proco Joe Moreno 1st Ward

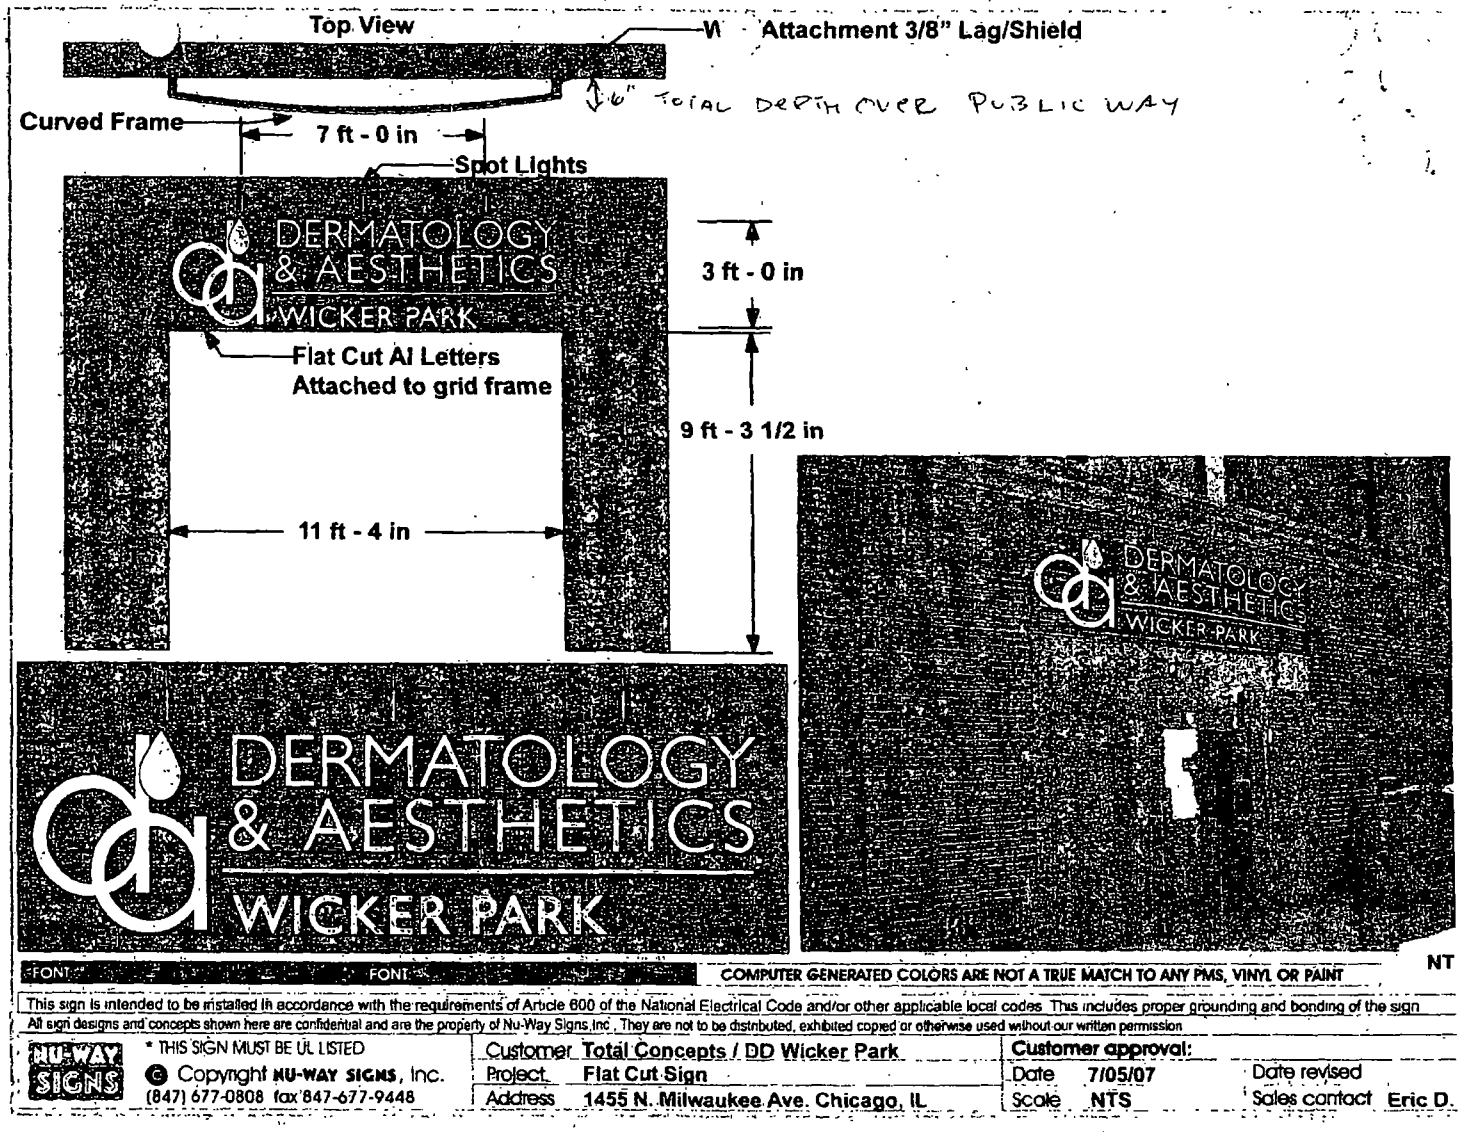

This sign is intended to be installed in accordance with the requirements of Article 600 of the National Electrical Code and/or other applicable local codes. This includes proper grounding and bonding of the sign.

All sign designs and concepts shown here are confidential and are the property of Nu-Way Signs, Inc. They are not to be distributed, exhibited copied or otherwise used without our written permission

NU-WAY SIGNS

* THIS SIGN MUST BE UL LISTED

© Copyright NU-WAY SIGNS, Inc.

(847) 677-0808 fax 847-677-9448

Customer	Total Concepts / DD Wicker Park	Customer approval:	
Project	Flat Cut Sign	Date 7/05/07	Date revised
Address	1455 N. Milwaukee Ave. Chicago, IL	Scale NTS	Sales contact Eric D.

Department of Business Affairs and Consumer Protection
Small Business Center - Public Way Use Unit
City Hall - 121 N. LaSalle Street, Room 800 • Chicago, IL 60602
(312)-74-GOBIZ (312-744-6249) • (312) 744-1944 (TTY)
http://www.cityofchicago.org/bacp

09/10/2014

Alderman **Proco Joe Moreno**
Ward # **01**
City of Chicago
City Hall, Room **300**
121 North LaSalle Street
Chicago, Illinois 60602

Re: An ordinance to use and maintain a portion of the public right-of-way for **three (3) light fixture(s)** for **DERMATOLOGY AND AESTHETICS OF WICKER PARK, LLC**, adjacent to the premises known as **1455 N. Milwaukee Ave.**.

Dear Alderman **Proco Joe Moreno**:

The applicant referenced above has requested the use of the public right-of-way for a **light fixture(s)**. An ordinance has been prepared by the Department of Business Affairs and Consumer Protection – Small Business Center - Public Way Use Unit for presentation to the City Council. Because this request was made for properties located in your ward, as approved by you as per the attached, I respectfully request that you introduce the attached ordinance at the next City Council meeting.

If you have any questions regarding this ordinance, please contact Anthony Bertuca at (312) 744-5506.

Department of Business Affairs and Consumer Protection

City of Chicago

O2014-7131

Office of the City Clerk

Document Tracking Sheet

Meeting Date:	9/10/2014
Sponsor(s):	Moreno (1)
Type:	Ordinance
Title:	Grant(s) of privilege in public way for Dermatology and Aesthetics of Wicker Park LLC - sign
Committee(s) Assignment:	Committee on Transportation and Public Way

ORDINANCE
DERMATOLOGY AND AESTHETICS OF WICKER PARK, LLC
Acct. No. 316513 - 1
Permit No. 1114746

Be It Ordained by the City Council of the City of Chicago:

SECTION 1. Permission and authority are hereby given and granted to DERMATOLOGY AND AESTHETICS OF WICKER PARK, LLC, upon the terms and subject to the conditions of this ordinance to maintain and use one (1) sign(s) projecting over the public right-of-way attached to its premises known as 1455 N. Milwaukee Ave..

Said sign structure(s) measures as follows; along N. MILWAUKEE:
One (1) at eleven point three three (11.33) feet in length, three (3) feet in height and nine point two nine (9.29) feet above grade level.

The location of said privilege shall be as shown on prints kept on file with the Department of Business Affairs and Consumer Protection and the Office of the City Clerk.

Said privilege shall be constructed in accordance with plans and specifications approved by the Department of Transportation (Division of Project Development) and Zoning Department - Signs.

This grant of privilege in the public way shall be subject to the provisions of Section 10-28-015 and all other required provisions of the Municipal Code of Chicago.

The grantee shall pay to the City of Chicago as compensation for the privilege #1114746 herein granted the sum of three hundred ($300.00) per annum in advance.

A 25% penalty will be added for payments received after due date.

The permit holder agrees to hold the City of Chicago harmless for any damage, relocation or replacement costs associated with damage, relocation or removal of private property caused by the City performing work in the public way.

Authority herein given and granted for a period of five (5) years from and after 04/22/2014.

Alderman Joe Moreno

Proco Joe Moreno 1st Ward

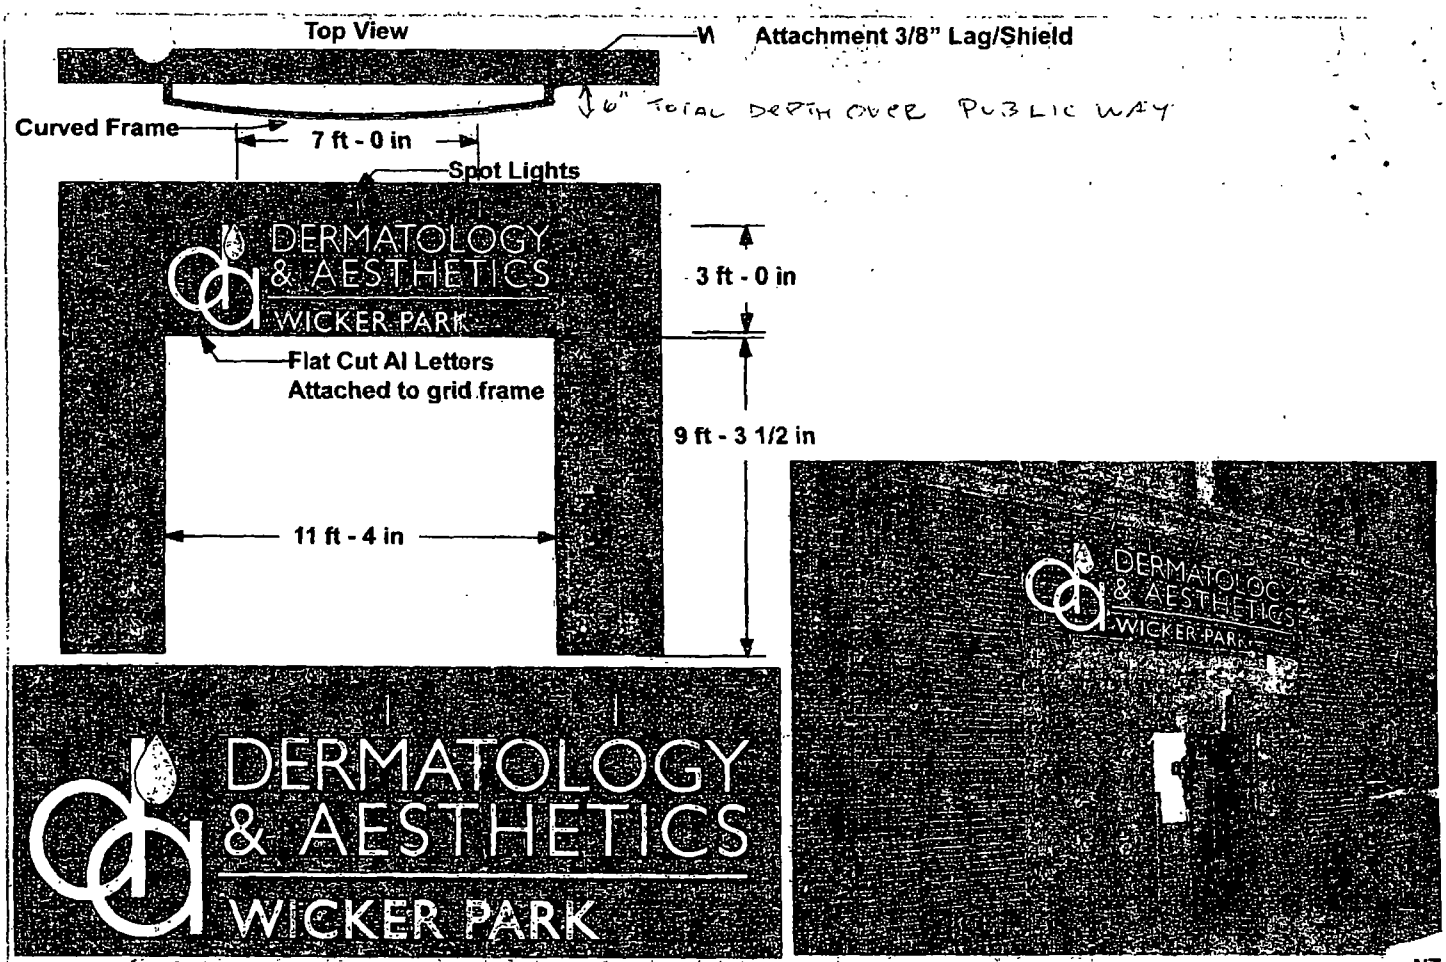

FONT FONT COMPUTER GENERATED COLORS ARE NOT A TRUE MATCH TO ANY PMS, VINYL OR PAINT NT

This sign is intended to be installed in accordance with the requirements of Article 600 of the National Electrical Code and/or other applicable local codes. This includes proper grounding and bonding of the sign

All sign designs and concepts shown here are confidential and are the property of Nu-Way Signs Inc. They are not to be distributed exhibited copied or otherwise used without our written permission

NU-WAY SIGNS

* THIS SIGN MUST BE UL LISTED

© Copyright NU-WAY SIGNS, Inc.

(847) 677-0808 fax 847-677-9448

Customer	Total Concepts / DD Wicker Park	Customer approval:	
Project	Flat Cut Sign	Date 7/05/07	Date revised
Address	1455 N. Milwaukee Ave. Chicago, IL	Scale NTS	Sales contact Eric D.

Department of Business Affairs and Consumer Protection
Small Business Center - Public Way Use Unit
City Hall - 121 N. LaSalle Street, Room 800 • Chicago, IL 60602
(312)-74-GOBIZ (312-744-6249) • (312) 744-1944 (TTY)
http://www.cityofchicago.org/bacp

09/10/2014

Alderman **Proco Joe Moreno**
Ward # **01**
City of Chicago
City Hall, Room **300**
121 North LaSalle Street
Chicago, Illinois 60602

Re: An ordinance to use and maintain a portion of the public right-of-way for **one (1) sign(s)** for **DERMATOLOGY AND AESTHETICS OF WICKER PARK, LLC**, adjacent to the premises known as **1455 N. Milwaukee Ave.**.

Dear Alderman **Proco Joe Moreno**:

The applicant referenced above has requested the use of the public right-of-way for a **sign(s)**. An ordinance has been prepared by the Department of Business Affairs and Consumer Protection – Small Business Center - Public Way Use Unit for presentation to the City Council. Because this request was made for properties located in your ward, as approved by you as per the attached, I respectfully request that you introduce the attached ordinance at the next City Council meeting.

If you have any questions regarding this ordinance, please contact Anthony Bertuca at (312) 744-5506.

Department of Business Affairs and Consumer Protection

City of Chicago

O2014-7132

Office of the City Clerk

Document Tracking Sheet

Meeting Date:	9/10/2014
Sponsor(s):	Moreno (1)
Type:	Ordinance
Title:	Grant(s) of privilege in public way for Family Dollar No. 2877
Committee(s) Assignment:	Committee on Transportation and Public Way

ORDINANCE
FAMILY DOLLAR #2877
Acct. No. 11071 - 14
Permit No. 1114790

Be It Ordained by the City Council of the City of Chicago:

SECTION 1. Permission and authority are hereby given and granted to FAMILY DOLLAR #2877, upon the terms and subject to the conditions of this ordinance to maintain and use one (1) sign(s) projecting over the public right-of-way attached to its premises known as 2252 N. Milwaukee Ave..

Said sign structure(s) measures as follows; along N. MILWAUKEE AVENUE:
One (1) at twenty-eight (28) feet in length, three (3) feet in height and twelve (12) feet above grade level.

The location of said privilege shall be as shown on prints kept on file with the Department of Business Affairs and Consumer Protection and the Office of the City Clerk.

Said privilege shall be constructed in accordance with plans and specifications approved by the Department of Transportation (Division of Project Development) and Zoning Department - Signs.

This grant of privilege in the public way shall be subject to the provisions of Section 10-28-015 and all other required provisions of the Municipal Code of Chicago.

The grantee shall pay to the City of Chicago as compensation for the privilege #1114790 herein granted the sum of three hundred ($300.00) per annum in advance.

A 25% penalty will be added for payments received after due date.

The permit holder agrees to hold the City of Chicago harmless for any damage, relocation or replacement costs associated with damage, relocation or removal of private property caused by the City performing work in the public way.

Authority herein given and granted for a period of five (5) years from and after 05/13/2014.

Alderman _____

Proco Joe Moreno 1st Ward

2252 N. Milwaukee Ave

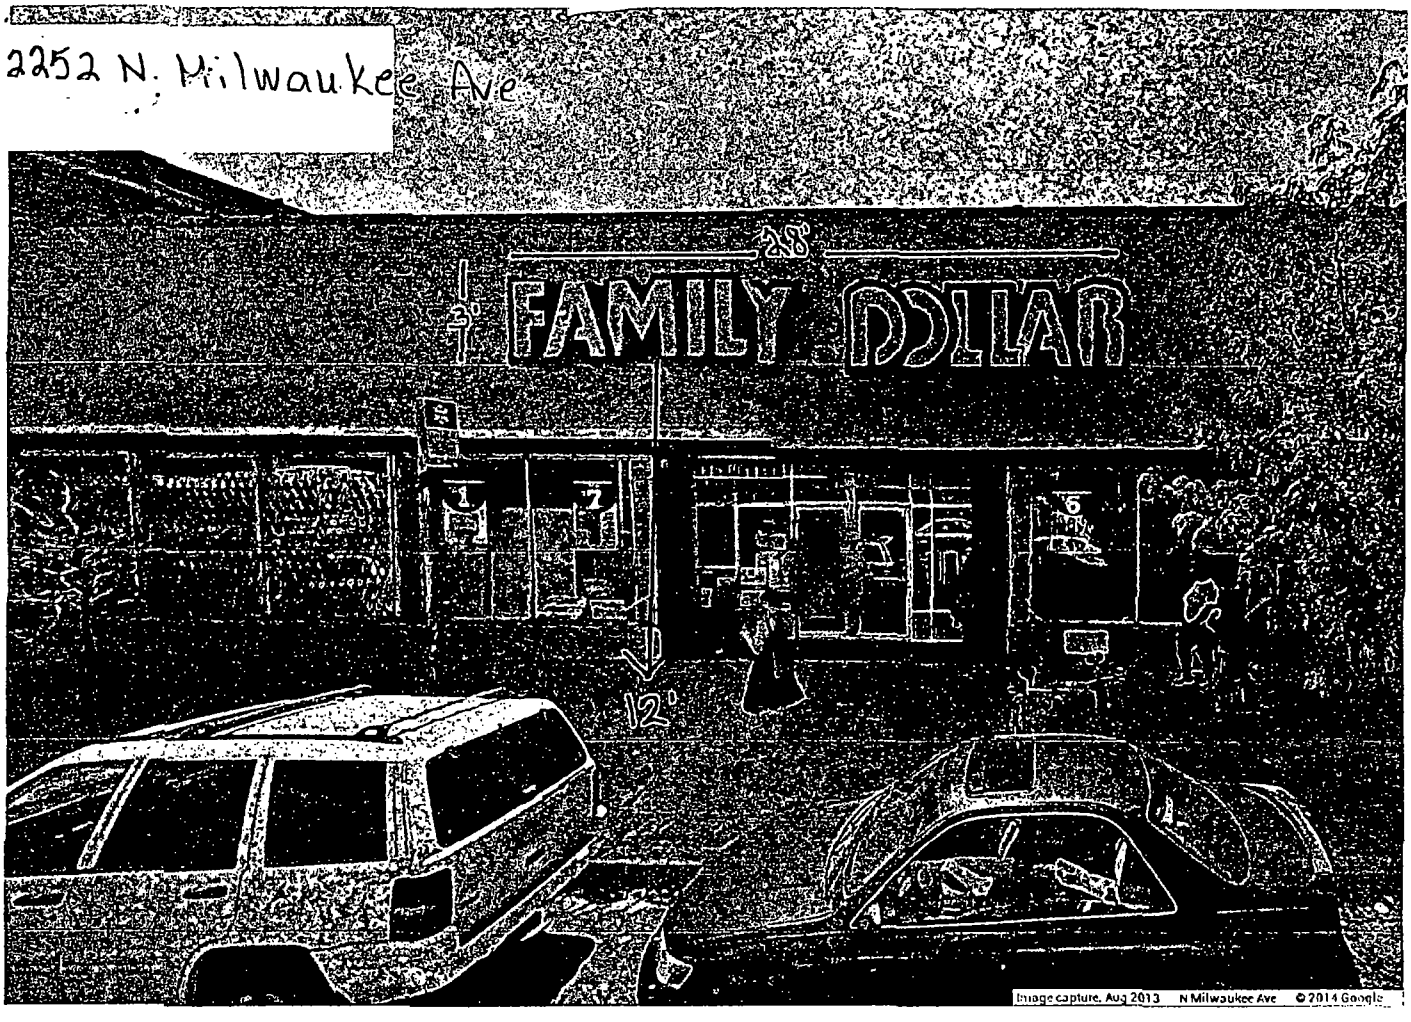

Department of Business Affairs and Consumer Protection
Small Business Center - Public Way Use Unit
City Hall - 121 N. LaSalle Street, Room 800 • Chicago, IL 60602
(312)-74-GOBIZ (312-744-6249) • (312) 744-1944 (TTY)
http //www.cityofchicago.org/bacp

09/10/2014

Alderman **Proco Joe Moreno**
Ward # **01**
City of Chicago
City Hall, Room **300**
121 North LaSalle Street
Chicago, Illinois 60602

Re: An ordinance to use and maintain a portion of the public right-of-way for **one (1) sign(s)** for **FAMILY DOLLAR #2877**, adjacent to the premises known as **2252 N. Milwaukee Ave.**.

Dear Alderman **Proco Joe Moreno**:

The applicant referenced above has requested the use of the public right-of-way for a **sign(s)**. An ordinance has been prepared by the Department of Business Affairs and Consumer Protection – Small Business Center - Public Way Use Unit for presentation to the City Council. Because this request was made for properties located in your ward, as approved by you as per the attached, I respectfully request that you introduce the attached ordinance at the next City Council meeting.

If you have any questions regarding this ordinance, please contact Anthony Bertuca at (312) 744-5506.

Department of Business Affairs and Consumer Protection

City of Chicago

O2014-7133

Office of the City Clerk

Document Tracking Sheet

Meeting Date:	9/10/2014
Sponsor(s):	Moreno (1)
Type:	Ordinance
Title:	Grant(s) of privilege in public way for Fulton Grace Realty
Committee(s) Assignment:	Committee on Transportation and Public Way

ORDINANCE
FULTON GRACE REALTY
Acct. No. 371238 - 2
Permit No. 1113823

Be It Ordained by the City Council of the City of Chicago:

SECTION 1. Permission and authority are hereby given and granted to FULTON GRACE REALTY, upon the terms and subject to the conditions of this ordinance to maintain and use one (1) sign(s) projecting over the public right-of-way attached to its premises known as 1448 N. Western Ave..

Said sign structure(s) measures as follows; along N. Western Avenue:
One (1) at twenty (20) feet in length, four point five (4.5) feet in height and twelve (12) feet above grade level.

The location of said privilege shall be as shown on prints kept on file with the Department of Business Affairs and Consumer Protection and the Office of the City Clerk.

Said privilege shall be constructed in accordance with plans and specifications approved by the Department of Transportation (Division of Project Development) and Zoning Department - Signs.

This grant of privilege in the public way shall be subject to the provisions of Section 10-28-015 and all other required provisions of the Municipal Code of Chicago.

The grantee shall pay to the City of Chicago as compensation for the privilege #1113823 herein granted the sum of three hundred ($300.00) per annum in advance.

A 25% penalty will be added for payments received after due date.

The permit holder agrees to hold the City of Chicago harmless for any damage, relocation or replacement costs associated with damage, relocation or removal of private property caused by the City performing work in the public way.

Authority herein given and granted for a period of five (5) years from and after Date of Passage.

Alderman Joe Moreno

Proco Joe Moreno 1st Ward

By signing the Customer Acceptance on this print, I understand that I am accepting all aspects of this drawing. This includes Artwork, Specifications, Dimensions, Spelling, and all other representations herein. I also understand that color reproductions on this print are approximate, and may not match manufacturers samples exactly.

X Customer Acceptance SIGNATURE DATE

IF REQUIRED Landlord Acceptance SIGNATURE DATE

L.S.G. SALES INITIALS DATE

Landmark Sign group
7434 Industrial Avenue
Chesterton, IN 46304
phone 219.762.9577
fax 219.762.6259
www.landmarksign.com

PRINT # MIL-21672-1

MIKE LANOVICH
LSG SALES REPRESENTATIVE

04.18.14
DATE

FULTON GRACE REALTY
CLIENT NAME

CHICAGO, IL
JOB LOCATION

JM 1/2" = 1'-0"
DRAWN BY SCALE

REVISIONS:
1.ADDED PHOTOS
06.18.14 JM

27773
06.06.14

Designed for 110 Volts
Electrical connection will be visible within 5' ft. at time of installation.
*Recond This Will be Charged at Time & Material

THIS DRAWING IS THE PROPERTY OF LANDMARK SIGN GROUP, INC. [illegible] WITHOUT THE EXPRESS WRITTEN CONSENT OF LANDMARK SIGN GROUP, INC. [illegible]

20'-0"

1'-4"

9"

FULTON GRACE
REALTY

▷ ONE 3" DEEP ACM SHOEBOX PANEL/ EXT. PAINTED MAP PMS 425C/
WITH ONE SET OF 16" FULTON GRACE AND ONE SET OF 9" REALTY
FABRICATED BRUSHED STAINLESS STEEL LETTERS/ 2" DEEP/
REVERSE ILLUMINATED WITH WHITE G.E. LEDs/
MOUNTED TO BUILDING FASCIA/
TO REPLACE EXISTING SIGN

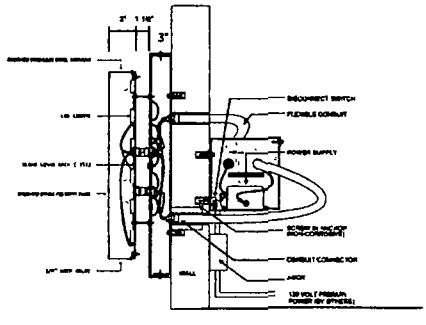

2" DEEP STAINLESS STEEL LED ILLUMINATED
REVERSE CHANNEL LETTERS ON SHOEBOX WIREWAY
REMOTE WIRED

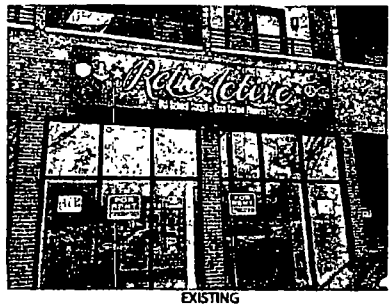

EXISTING

Department of Business Affairs and Consumer Protection
Small Business Center - Public Way Use Unit
City Hall - 121 N. LaSalle Street, Room 800 • Chicago, IL 60602
(312)-74-GOBIZ (312-744-6249) • (312) 744-1944 (TTY)
http://www.cityofchicago.org/bacp

09/10/2014

Alderman **Proco Joe Moreno**
Ward # **01**
City of Chicago
City Hall, Room **300**
121 North LaSalle Street
Chicago, Illinois 60602

Re: An ordinance to use and maintain a portion of the public right-of-way for **one (1) sign(s)** for **FULTON GRACE REALTY**, adjacent to the premises known as **1448 N. Western Ave.**.

Dear Alderman **Proco Joe Moreno**:

The applicant referenced above has requested the use of the public right-of-way for a **sign(s)**. An ordinance has been prepared by the Department of Business Affairs and Consumer Protection – Small Business Center - Public Way Use Unit for presentation to the City Council. Because this request was made for properties located in your ward, as approved by you as per the attached, I respectfully request that you introduce the attached ordinance at the next City Council meeting.

If you have any questions regarding this ordinance, please contact Anthony Bertuca at (312) 744-5506.

Department of Business Affairs and Consumer Protection

City of Chicago

O2014-7136

Office of the City Clerk

Document Tracking Sheet

Meeting Date:	9/10/2014
Sponsor(s):	Moreno (1)
Type:	Ordinance
Title:	Grant(s) of privilege in public way for Industrial Optical Service Ltd.
Committee(s) Assignment:	Committee on Transportation and Public Way

ORDINANCE
INDUSTRIAL OPTICAL SERVICE, LTD
Acct. No. 243499 - 6
Permit No. 1114712

Be It Ordained by the City Council of the City of Chicago:

SECTION 1. Permission and authority are hereby given and granted to INDUSTRIAL OPTICAL SERVICE, LTD, upon the terms and subject to the conditions of this ordinance to maintain and use one (1) sign(s) projecting over the public right-of-way attached to its premises known as 1407 N. Milwaukee Ave..

Said sign structure(s) measures as follows; along N. Milwaukee Avenue:
One (1) at eight (8) feet in length, four (4) feet in height and ten point nine two (10.92) feet above grade level.

The location of said privilege shall be as shown on prints kept on file with the Department of Business Affairs and Consumer Protection and the Office of the City Clerk.

Said privilege shall be constructed in accordance with plans and specifications approved by the Department of Transportation (Division of Project Development) and Zoning Department - Signs.

This grant of privilege in the public way shall be subject to the provisions of Section 10-28-015 and all other required provisions of the Municipal Code of Chicago.

The grantee shall pay to the City of Chicago as compensation for the privilege #1114712 herein granted the sum of three hundred ($300.00) per annum in advance.

A 25% penalty will be added for payments received after due date.

The permit holder agrees to hold the City of Chicago harmless for any damage, relocation or replacement costs associated with damage, relocation or removal of private property caused by the City performing work in the public way.

Authority herein given and granted for a period of five (5) years from and after Date of Passage.

Alderman _____

Proco Joe Moreno 1st Ward

SIGN DRAWING

Property Location: 1407 N Milwaukee Ave

Organization Name: Industrial Optical Services LTD dba Spex

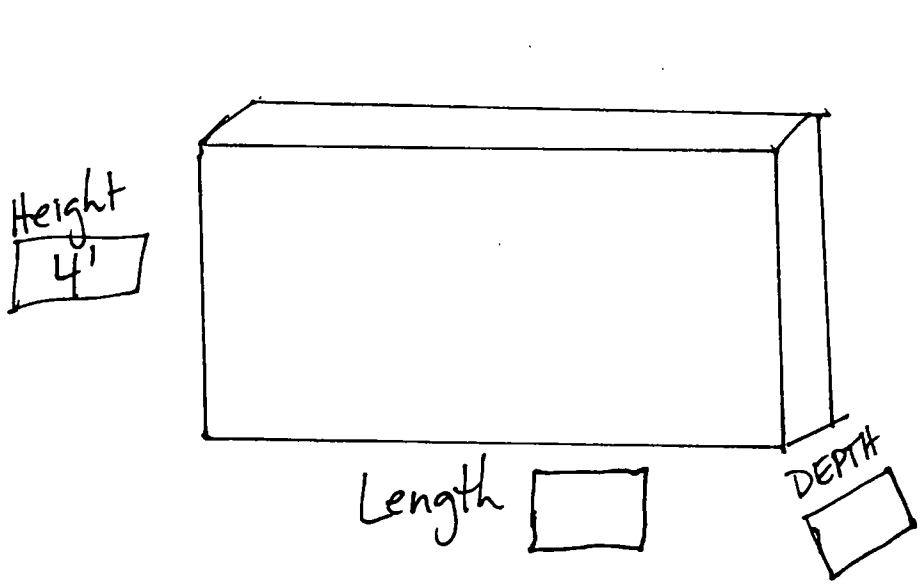

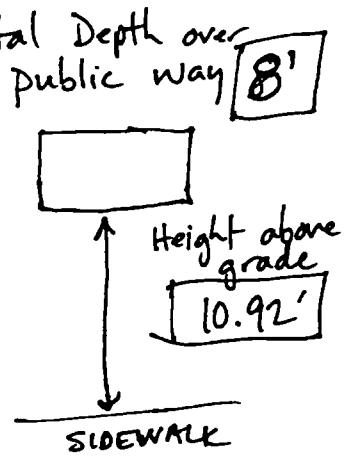

Department of Business Affairs and Consumer Protection
Small Business Center - Public Way Use Unit
City Hall - 121 N. LaSalle Street, Room 800 • Chicago, IL 60602
(312)-74-GOBIZ (312-744-6249) • (312) 744-1944 (TTY)
http://www.cityofchicago.org/bacp

09/10/2014

Alderman **Proco Joe Moreno**
Ward # **01**
City of Chicago
City Hall, Room **300**
121 North LaSalle Street
Chicago, Illinois 60602

Re: An ordinance to use and maintain a portion of the public right-of-way for **one (1) sign(s)** for **INDUSTRIAL OPTICAL SERVICE, LTD**, adjacent to the premises known as **1407 N. Milwaukee Ave.**.

Dear Alderman **Proco Joe Moreno**:

The applicant referenced above has requested the use of the public right-of-way for a **sign(s)**. An ordinance has been prepared by the Department of Business Affairs and Consumer Protection – Small Business Center - Public Way Use Unit for presentation to the City Council. Because this request was made for properties located in your ward, as approved by you as per the attached, I respectfully request that you introduce the attached ordinance at the next City Council meeting.

If you have any questions regarding this ordinance, please contact Anthony Bertuca at (312) 744-5506.

Department of Business Affairs and Consumer Protection

City of Chicago

O2014-7138

Office of the City Clerk

Document Tracking Sheet

Meeting Date:	9/10/2014
Sponsor(s):	Moreno (1)
Type:	Ordinance
Title:	Grant(s) of privilege in public way for Jerry's Sandwiches
Committee(s) Assignment:	Committee on Transportation and Public Way

ORDINANCE
JERRY'S SANDWICHES
Acct. No. 312664 - 1
Permit No. 1114381

Be It Ordained by the City Council of the City of Chicago:

SECTION 1. Permission and authority are hereby given and granted to JERRY'S SANDWICHES, upon the terms and subject to the conditions of this ordinance to maintain and use one (1) sign(s) projecting over the public right-of-way attached to its premises known as 1938 W. Division St..

Said sign structure(s) measures as follows; along W. Division Street:
One (1) at five point five (5.5) feet in length, five (5) feet in height and twelve (12) feet above grade level.

The location of said privilege shall be as shown on prints kept on file with the Department of Business Affairs and Consumer Protection and the Office of the City Clerk.

Said privilege shall be constructed in accordance with plans and specifications approved by the Department of Transportation (Division of Project Development) and Zoning Department - Signs.

This grant of privilege in the public way shall be subject to the provisions of Section 10-28-015 and all other required provisions of the Municipal Code of Chicago.

The grantee shall pay to the City of Chicago as compensation for the privilege #1114381 herein granted the sum of three hundred ($300.00) per annum in advance.

A 25% penalty will be added for payments received after due date.

The permit holder agrees to hold the City of Chicago harmless for any damage, relocation or replacement costs associated with damage, relocation or removal of private property caused by the City performing work in the public way.

Authority herein given and granted for a period of five (5) years from and after 06/30/2014.

Alderman _____

Proco Joe Moreno 1st Ward

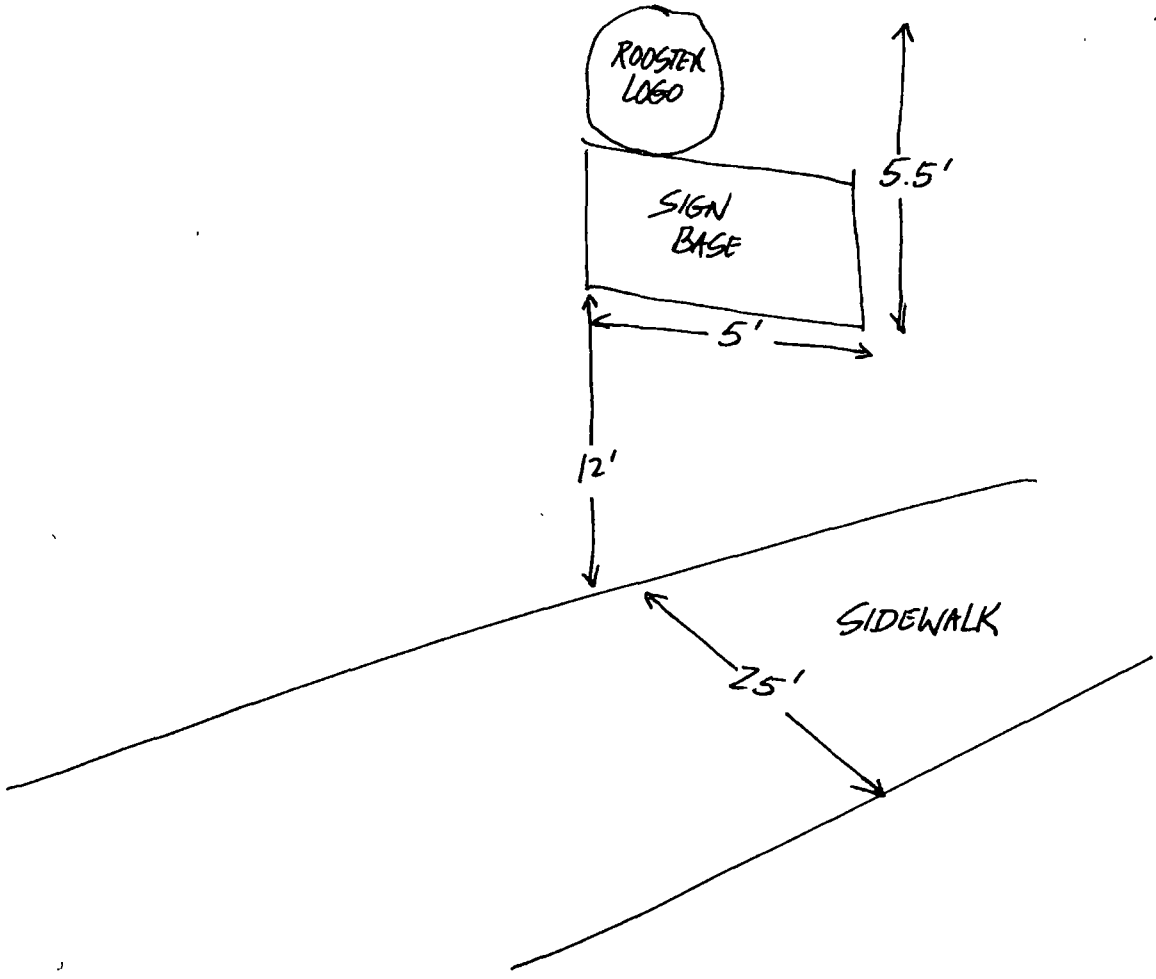
ROOSTER LOGO
SIGN BASE
5.5'
5'
12'
SIDEWALK
25'

Department of Business Affairs and Consumer Protection
Small Business Center - Public Way Use Unit
City Hall - 121 N. LaSalle Street, Room 800 • Chicago, IL 60602
(312)-74-GOBIZ (312-744-6249) • (312) 744-1944 (TTY)
http://www.cityofchicago.org/bacp

09/10/2014

Alderman **Proco Joe Moreno**
Ward # **01**
City of Chicago
City Hall, Room **300**
121 North LaSalle Street
Chicago, Illinois 60602

Re: An ordinance to use and maintain a portion of the public right-of-way for **one (1) sign(s)** for **JERRY'S SANDWICHES**, adjacent to the premises known as **1938 W. Division St.**.

Dear Alderman **Proco Joe Moreno**:

The applicant referenced above has requested the use of the public right-of-way for a **sign(s)**. An ordinance has been prepared by the Department of Business Affairs and Consumer Protection – Small Business Center - Public Way Use Unit for presentation to the City Council. Because this request was made for properties located in your ward, as approved by you as per the attached, I respectfully request that you introduce the attached ordinance at the next City Council meeting.

If you have any questions regarding this ordinance, please contact Anthony Bertuca at (312) 744-5506.

Department of Business Affairs and Consumer Protection

City of Chicago

O2014-7143

Office of the City Clerk

Document Tracking Sheet

Meeting Date:	9/10/2014
Sponsor(s):	Moreno (1)
Type:	Ordinance
Title:	Grant(s) of privilege in public way for Joshua A. Lee, Attorney at Law
Committee(s) Assignment:	Committee on Transportation and Public Way

ORDINANCE
JOSHUA A. LEE, ATTORNEY AT LAW
Acct. No. 343906 - 1
Permit No. 1114559

Be It Ordained by the City Council of the City of Chicago:

SECTION 1. Permission and authority are hereby given and granted to JOSHUA A. LEE, ATTORNEY AT LAW, upon the terms and subject to the conditions of this ordinance to maintain and use two (2) sign(s) projecting over the public right-of-way attached to its premises known as 2641 W. Armitage Ave..

Said sign structure(s) measures as follows; along W ARMITAGE AVE:
One (1) at four (4) feet in length, six (6) feet in height and ten point four two (10.42) feet above grade level.

Said sign structure(s) measures as follows; along W ARMITAGE:
One (1) at eighteen (18) feet in length, five (5) feet in height and ten point four two (10.42) feet above grade level.

The location of said privilege shall be as shown on prints kept on file with the Department of Business Affairs and Consumer Protection and the Office of the City Clerk.

Said privilege shall be constructed in accordance with plans and specifications approved by the Department of Transportation (Division of Project Development) and Zoning Department - Signs.

This grant of privilege in the public way shall be subject to the provisions of Section 10-28-015 and all other required provisions of the Municipal Code of Chicago.

The grantee shall pay to the City of Chicago as compensation for the privilege #1114559 herein granted the sum of four hundred ($400.00) per annum in advance.

A 25% penalty will be added for payments received after due date.

The permit holder agrees to hold the City of Chicago harmless for any damage, relocation or replacement costs associated with damage, relocation or removal of private property caused by the City performing work in the public way.

Authority herein given and granted for a period of five (5) years from and after 07/29/2014.

Alderman _____

Proco Joe Moreno 1st Ward

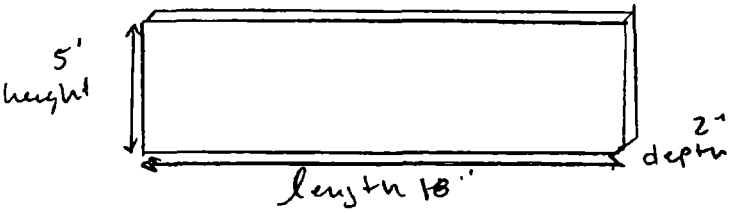

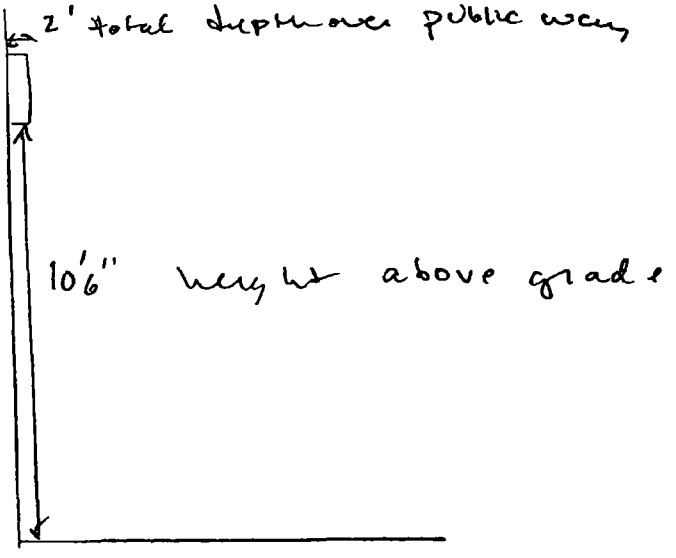

2641 W. Armitage

Department of Business Affairs and Consumer Protection
Small Business Center - Public Way Use Unit
City Hall - 121 N. LaSalle Street, Room 800 • Chicago, IL 60602
(312)-74-GOBIZ (312-744-6249) • (312) 744-1944 (TTY)
http://www.cityofchicago.org/bacp

09/10/2014

Alderman **Proco Joe Moreno**
Ward # **01**
City of Chicago
City Hall, Room **300**
121 North LaSalle Street
Chicago, Illinois 60602

Re: An ordinance to use and maintain a portion of the public right-of-way for **two (2) sign(s)** for **JOSHUA A. LEE, ATTORNEY AT LAW**, adjacent to the premises known as **2641 W. Armitage Ave.**.

Dear Alderman **Proco Joe Moreno**:

The applicant referenced above has requested the use of the public right-of-way for a **sign(s)**. An ordinance has been prepared by the Department of Business Affairs and Consumer Protection – Small Business Center - Public Way Use Unit for presentation to the City Council. Because this request was made for properties located in your ward, as approved by you as per the attached, I respectfully request that you introduce the attached ordinance at the next City Council meeting.

If you have any questions regarding this ordinance, please contact Anthony Bertuca at (312) 744-5506.

Department of Business Affairs and Consumer Protection

City of Chicago

O2014-7147

Office of the City Clerk

Document Tracking Sheet

Meeting Date:	9/10/2014
Sponsor(s):	Moreno (1)
Type:	Ordinance
Title:	Grant(s) of privilege in public way for JPMorgan Chase Bank, N.A.
Committee(s) Assignment:	Committee on Transportation and Public Way

ORDINANCE
JPMORGAN CHASE BANK, NA
Acct. No. 88170 - 86
Permit No. 1114635

Be It Ordained by the City Council of the City of Chicago:

SECTION 1. Permission and authority are hereby given and granted to JPMORGAN CHASE BANK, NA, upon the terms and subject to the conditions of this ordinance to maintain and use two (2) sign(s) projecting over the public right-of-way attached to its premises known as 1959 W. Division St..

Said sign structure(s) measures as follows; along W. DIVISION:
One (1) at fifteen (15) feet in length, two (2) feet in height and ten point eight three (10.83) feet above grade level.

Said sign structure(s) measures as follows; along N. DAMEN:
One (1) at fifteen (15) feet in length, two (2) feet in height and ten point eight three (10.83) feet above grade level.

The location of said privilege shall be as shown on prints kept on file with the Department of Business Affairs and Consumer Protection and the Office of the City Clerk.

Said privilege shall be constructed in accordance with plans and specifications approved by the Department of Transportation (Division of Project Development) and Zoning Department - Signs.

This grant of privilege in the public way shall be subject to the provisions of Section 10-28-015 and all other required provisions of the Municipal Code of Chicago.

The grantee shall pay to the City of Chicago as compensation for the privilege #1114635 herein granted the sum of six hundred ($600.00) per annum in advance.

A 25% penalty will be added for payments received after due date.

The permit holder agrees to hold the City of Chicago harmless for any damage, relocation or replacement costs associated with damage, relocation or removal of private property caused by the City performing work in the public way.

Authority herein given and granted for a period of five (5) years from and after 05/13/2014.

Alderman _____

Proco Joe Moreno 1st Ward

(Page 2 of 5)

Chase Bank 1959 W Division

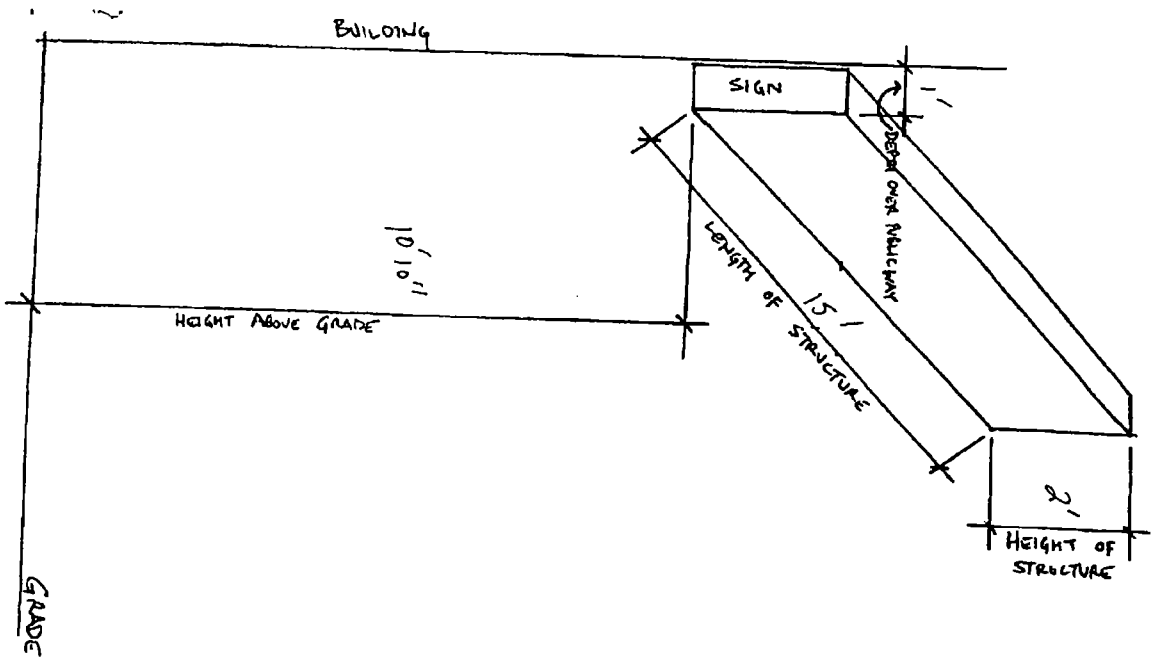

Department of Business Affairs and Consumer Protection
Small Business Center - Public Way Use Unit
City Hall - 121 N LaSalle Street, Room 800 • Chicago, IL 60602
(312)-74-GOBIZ (312-744-6249) • (312) 744-1944 (TTY)
http://www.cityofchicago.org/bacp

09/10/2014

Alderman **Proco Joe Moreno**
Ward # **01**
City of Chicago
City Hall, Room **300**
121 North LaSalle Street
Chicago, Illinois 60602

Re: An ordinance to use and maintain a portion of the public right-of-way for **two (2) sign(s)** for **JPMORGAN CHASE BANK, NA**, adjacent to the premises known as **1959 W. Division St.**.

Dear Alderman **Proco Joe Moreno**:

The applicant referenced above has requested the use of the public right-of-way for a **sign(s)**. An ordinance has been prepared by the Department of Business Affairs and Consumer Protection – Small Business Center - Public Way Use Unit for presentation to the City Council. Because this request was made for properties located in your ward, as approved by you as per the attached, I respectfully request that you introduce the attached ordinance at the next City Council meeting.

If you have any questions regarding this ordinance, please contact Anthony Bertuca at (312) 744-5506.

Department of Business Affairs and Consumer Protection

City of Chicago

O2014-7151

Office of the City Clerk

Document Tracking Sheet

Meeting Date:	9/10/2014
Sponsor(s):	Moreno (1)
Type:	Ordinance
Title:	Grant(s) of privilege in public way for Levi's Store, The
Committee(s) Assignment:	Committee on Transportation and Public Way

ORDINANCE
THE LEVI'S STORE
Acct. No. 17611 - 3
Permit No. 1114668

Be It Ordained by the City Council of the City of Chicago:

SECTION 1. Permission and authority are hereby given and granted to THE LEVI'S STORE, upon the terms and subject to the conditions of this ordinance to maintain and use one (1) sign(s) projecting over the public right-of-way attached to its premises known as 1552 N. Milwaukee Ave..

Said sign structure(s) measures as follows; along N. Milwaukee Avenue:
One (1) at three (3) feet in length, one point seven five (1.75) feet in height and nine (9) feet above grade level.

The location of said privilege shall be as shown on prints kept on file with the Department of Business Affairs and Consumer Protection and the Office of the City Clerk.

Said privilege shall be constructed in accordance with plans and specifications approved by the Department of Transportation (Division of Project Development) and Zoning Department - Signs.

This grant of privilege in the public way shall be subject to the provisions of Section 10-28-015 and all other required provisions of the Municipal Code of Chicago.

The grantee shall pay to the City of Chicago as compensation for the privilege #1114668 herein granted the sum of one hundred ($100.00) per annum in advance.

A 25% penalty will be added for payments received after due date.

The permit holder agrees to hold the City of Chicago harmless for any damage, relocation or replacement costs associated with damage, relocation or removal of private property caused by the City performing work in the public way.

Authority herein given and granted for a period of five (5) years from and after 09/09/2014.

Alderman 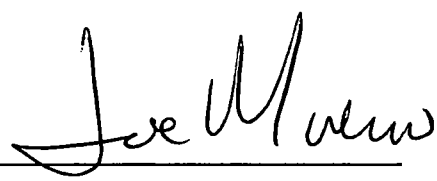

Proco Joe Moreno 1st Ward

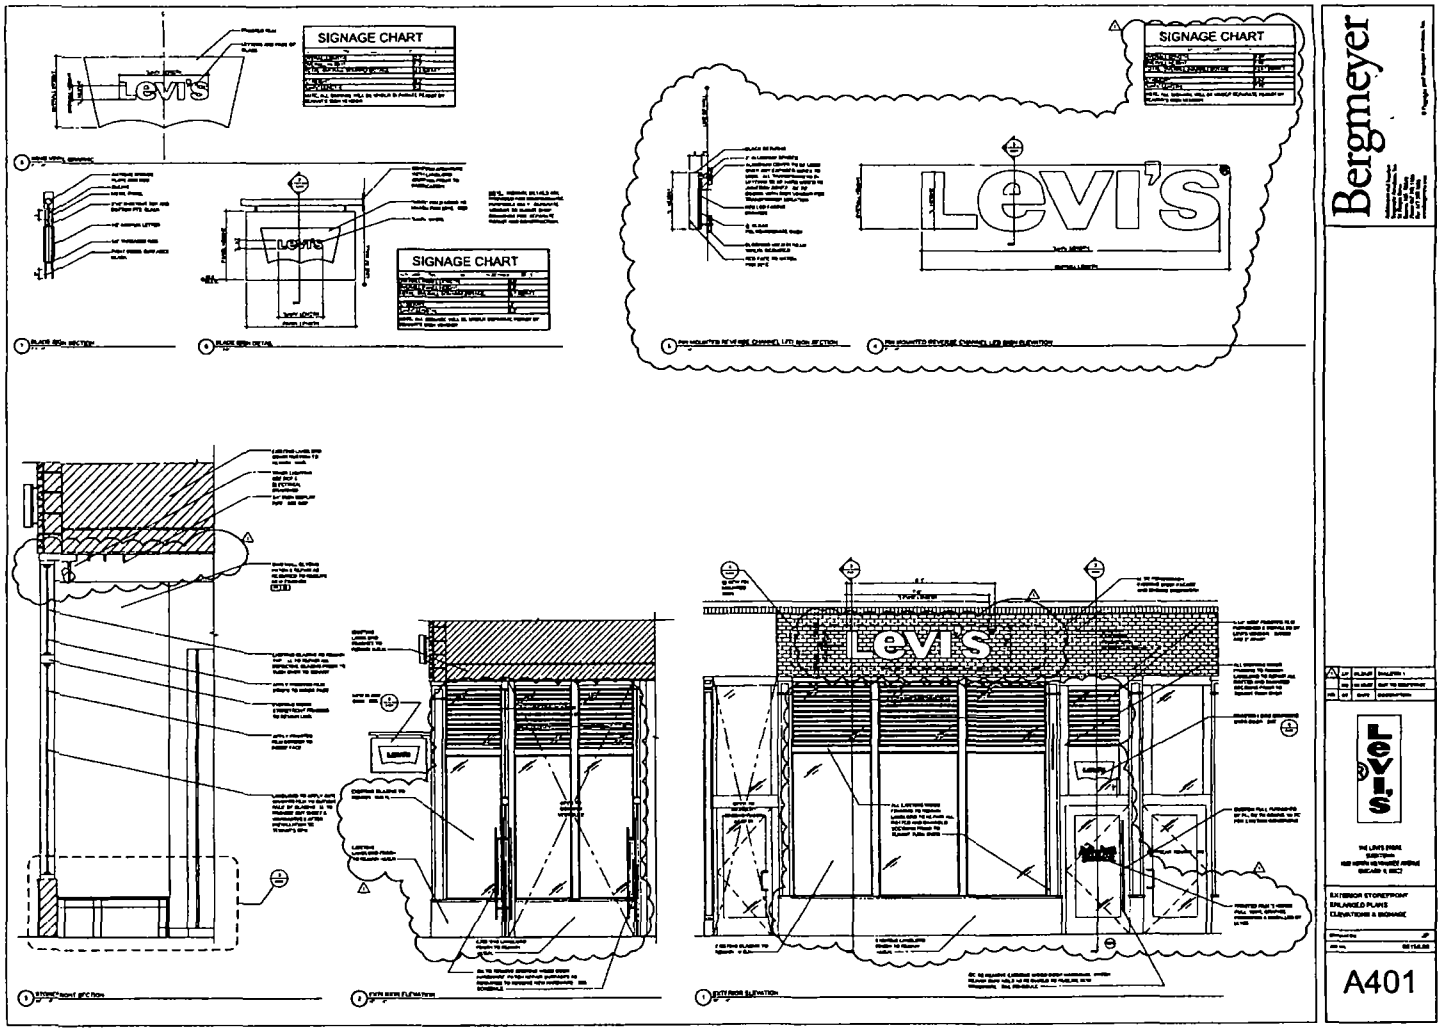
SIGNAGE CHART
Levi's
SIGNAGE CHART
SIGNAGE CHART
LEVI'S
Bergmeyer
A401

Department of Business Affairs and Consumer Protection
Small Business Center - Public Way Use Unit
City Hall - 121 N. LaSalle Street, Room 800 • Chicago, IL 60602
(312)-74-GOBIZ (312-744-6249) • (312) 744-1944 (TTY)
http://www.cityofchicago.org/bacp

09/10/2014

Alderman **Proco Joe Moreno**
Ward # **01**
City of Chicago
City Hall, Room **300**
121 North LaSalle Street
Chicago, Illinois 60602

Re: An ordinance to use and maintain a portion of the public right-of-way for **one (1) sign(s)** for **THE LEVI'S STORE**, adjacent to the premises known as **1552 N. Milwaukee Ave.**.

Dear Alderman **Proco Joe Moreno**:

The applicant referenced above has requested the use of the public right-of-way for a **sign(s)**. An ordinance has been prepared by the Department of Business Affairs and Consumer Protection – Small Business Center - Public Way Use Unit for presentation to the City Council. Because this request was made for properties located in your ward, as approved by you as per the attached, I respectfully request that you introduce the attached ordinance at the next City Council meeting.

If you have any questions regarding this ordinance, please contact Anthony Bertuca at (312) 744-5506.

Department of Business Affairs and Consumer Protection

City of Chicago

O2014-7183

Office of the City Clerk

Document Tracking Sheet

Meeting Date:	9/10/2014
Sponsor(s):	Moreno (1)
Type:	Ordinance
Title:	Grant(s) of privilege in public way for Lock Up Storage Centers, The
Committee(s) Assignment:	Committee on Transportation and Public Way

ORDINANCE
THE LOCK UP STORAGE CENTERS
Acct. No. 66849 - 2
Permit No. 1111813

Be It Ordained by the City Council of the City of Chicago:

SECTION 1. Permission and authority are hereby given and granted to THE LOCK UP STORAGE CENTERS, upon the terms and subject to the conditions of this ordinance to maintain and use one (1) sign(s) projecting over the public right-of-way attached to its premises known as 2525 W. Armitage Ave..

Said sign structure(s) measures as follows; along W Armitage Ave:
One (1) at ten (10) feet in length, eight (8) feet in height and ten (10) feet above grade level.

The location of said privilege shall be as shown on prints kept on file with the Department of Business Affairs and Consumer Protection and the Office of the City Clerk.

Said privilege shall be constructed in accordance with plans and specifications approved by the Department of Transportation (Division of Project Development) and Zoning Department - Signs.

This grant of privilege in the public way shall be subject to the provisions of Section 10-28-015 and all other required provisions of the Municipal Code of Chicago.

The grantee shall pay to the City of Chicago as compensation for the privilege #1111813 herein granted the sum of three hundred ($300.00) per annum in advance.

A 25% penalty will be added for payments received after due date.

The permit holder agrees to hold the City of Chicago harmless for any damage, relocation or replacement costs associated with damage, relocation or removal of private property caused by the City performing work in the public way.

Authority herein given and granted for a period of five (5) years from and after 11/19/2013.

Alderman _____

Proco Joe Moreno 1st Ward

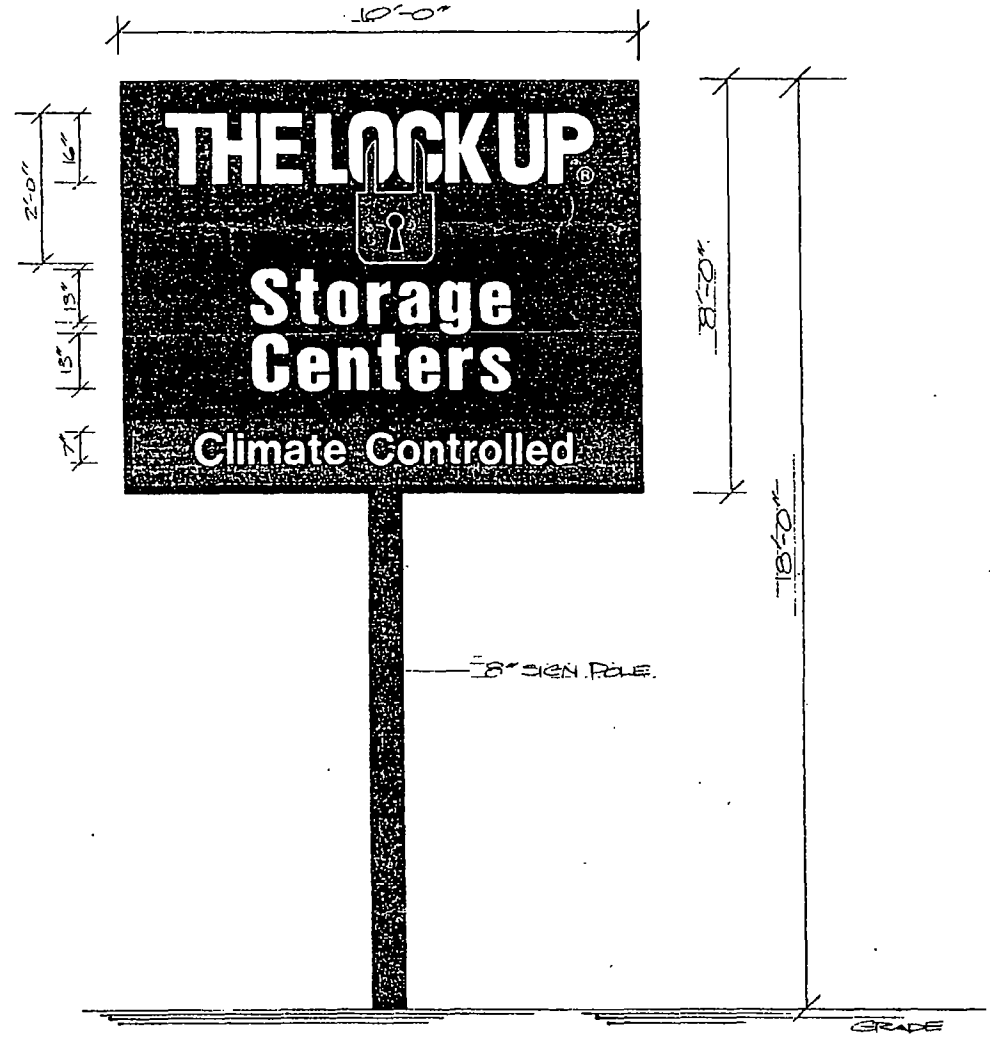

ONE D/F. INTERNALLY ILLUMINATED POLE SIGN.

FACES TO BE PAN FORMED W/ EMBOSSED COPY & LOGO.

BLUE - 230-157 (CABINET, RETAINER & POLE TO MATCH)
RED - 230-73

These plans are the exclusive property of North Shore Sign Co. and are the property of the original user of its designation. They are submitted for your viewing only and cannot be shown to anyone outside your organization, nor used, reproduced or exhibited in any fashion without the written permission of North Shore Sign Co. Any unauthorized use of these plans is prohibited by law and subject to criminal prosecution.

NORTH SHORE SIGN
1925 Industrial Drive • Libertyville, Illinois 60048 • 847-816-7020
"Quality Signage Since 1930"

THE LOCK-UP
2525 W. ARMITAGE, CHICAGO

SCALE 1½" = 1'		DRAWN BY: FM
DATE:		REVISED:
SALESPERSON: VL	APPROVED BY:	DRAWING #:

Department of Business Affairs and Consumer Protection
Small Business Center - Public Way Use Unit
City Hall - 121 N. LaSalle Street, Room 800 • Chicago, IL 60602
(312)-74-GOBIZ (312-744-6249) • (312) 744-1944 (TTY)
http://www.cityofchicago.org/bacp

09/10/2014

Alderman **Proco Joe Moreno**
Ward # **01**
City of Chicago
City Hall, Room **300**
121 North LaSalle Street
Chicago, Illinois 60602

Re: An ordinance to use and maintain a portion of the public right-of-way for **one (1) sign(s)** for **THE LOCK UP STORAGE CENTERS**, adjacent to the premises known as **2525 W. Armitage Ave.**.

Dear Alderman **Proco Joe Moreno**:

The applicant referenced above has requested the use of the public right-of-way for a **sign(s)**. An ordinance has been prepared by the Department of Business Affairs and Consumer Protection – Small Business Center - Public Way Use Unit for presentation to the City Council. Because this request was made for properties located in your ward, as approved by you as per the attached, I respectfully request that you introduce the attached ordinance at the next City Council meeting.

If you have any questions regarding this ordinance, please contact Anthony Bertuca at (312) 744-5506.

Department of Business Affairs and Consumer Protection

City of Chicago

O2014-7187

Office of the City Clerk

Document Tracking Sheet

Meeting Date:	9/10/2014
Sponsor(s):	Moreno (1)
Type:	Ordinance
Title:	Grant(s) of privilege in public way for Max's Wine Dive
Committee(s) Assignment:	Committee on Transportation and Public Way

ORDINANCE
MAX'S WINE DIVE
Acct. No. 385689 - 1
Permit No. 1112436

Be It Ordained by the City Council of the City of Chicago:

SECTION 1. Permission and authority are hereby given and granted to MAX'S WINE DIVE, upon the terms and subject to the conditions of this ordinance to maintain and use one (1) sign(s) projecting over the public right-of-way attached to its premises known as 1482 N. Milwaukee Ave..

Said sign structure(s) measures as follows; along Milwaukee:
One (1) at three point three three (3.33) feet in length, five point nine two (5.92) feet in height and fifteen (15) feet above grade level.

The location of said privilege shall be as shown on prints kept on file with the Department of Business Affairs and Consumer Protection and the Office of the City Clerk.

Said privilege shall be constructed in accordance with plans and specifications approved by the Department of Transportation (Division of Project Development) and Zoning Department - Signs.

This grant of privilege in the public way shall be subject to the provisions of Section 10-28-015 and all other required provisions of the Municipal Code of Chicago.

The grantee shall pay to the City of Chicago as compensation for the privilege #1112436 herein granted the sum of one hundred ($100.00) per annum in advance.

A 25% penalty will be added for payments received after due date.

The permit holder agrees to hold the City of Chicago harmless for any damage, relocation or replacement costs associated with damage, relocation or removal of private property caused by the City performing work in the public way.

Authority herein given and granted for a period of five (5) years from and after Date of Passage.

Alderman _____

Proco Joe Moreno 1st Ward

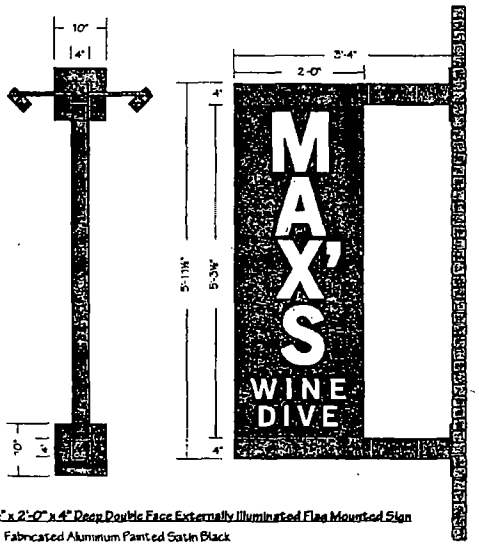

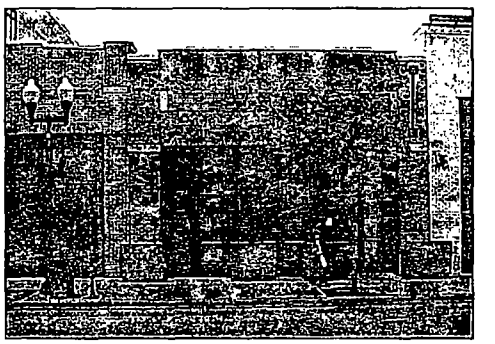

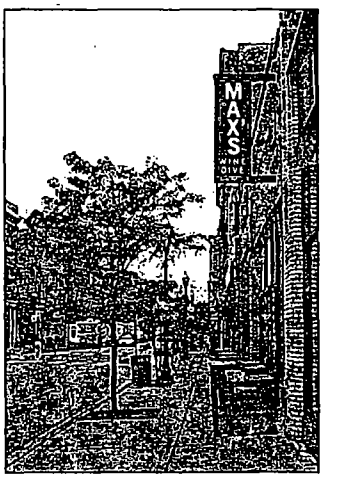

(1) 5'-3⅜" x 2'-0" x 4" Deep Double Face Externally Illuminated Flag Mounted Sign

Cabinet: Fabricated Aluminum Painted Satin Black
Faces: Aluminum Painted Satin Black
Copy: 3M 7725-10 White Vinyl
Illumination: (2) Lumière - Cambria 922 LED Sign Lights - See Details
Power: (1) 15Amp @ 120Volt Electrical Circuit Run to Site by Others
Mounting: (2) 4" x 4" x ¼" Alum. Armatures Welded to
10" x 10" x 3/8" Alum. Mounting Plates
- Attach to Building with Masonry Anchors

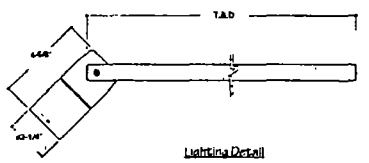

Lighting Detail

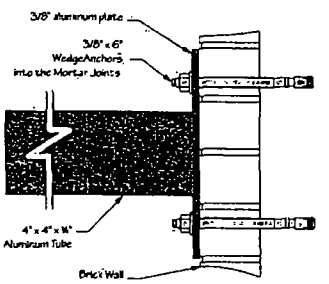

Mounting Detail
Scale 3" = 1'-0"

Parvin-Clauss
SIGN COMPANY

PROJECT:

LASCO

Max's Wine Dive
1482 Milwaukee Ave.
Chicago IL

CUSTOMER APPROVAL:
DATE
AUTHORIZED SIGNATURE
REPRESENTATIVE Todd Kowalsky
DRAWN BY Bill Marlow
DATE 2.2.14
SCALE 3/4" = 1'
SHEET NO 1 of 1
WORK ORDER 68798
FILE NAME LASG8798

REVISIONS:
1 3.07.14
2 3.13.14
3 4.03.14
4
5
6
7
8

This sign is intended to be installed in accordance with the requirements of Article 600 of the National Electrical Code and/or other applicable local codes. This includes proper grounding and bonding of the sign.

This sign is built to UL Standards for construction in North America

"This Document is owned by, and the information contained in it is proprietary to, Parvin-Clauss Sign Company. By receipt hereof the holder agrees not to use the information, disclose it to any third party, nor reproduce this document without the prior written consent of Parvin-Clauss Sign Company. Holder also agrees to immediately return this document upon request of Parvin-Clauss Sign Company."

© Copyright 2014 by Parvin-Clauss Sign Co.

Department of Business Affairs and Consumer Protection
Small Business Center - Public Way Use Unit
City Hall - 121 N. LaSalle Street, Room 800 • Chicago, IL 60602
(312)-74-GOBIZ (312-744-6249) • (312) 744-1944 (TTY)
http://www.cityofchicago.org/bacp

09/10/2014

Alderman **Proco Joe Moreno**
Ward # **01**
City of Chicago
City Hall, Room **300**
121 North LaSalle Street
Chicago, Illinois 60602

Re: An ordinance to use and maintain a portion of the public right-of-way for **one (1) sign(s)** for **MAX'S WINE DIVE**, adjacent to the premises known as **1482 N. Milwaukee Ave.**.

Dear Alderman **Proco Joe Moreno**:

The applicant referenced above has requested the use of the public right-of-way for a **sign(s)**. An ordinance has been prepared by the Department of Business Affairs and Consumer Protection – Small Business Center - Public Way Use Unit for presentation to the City Council. Because this request was made for properties located in your ward, as approved by you as per the attached, I respectfully request that you introduce the attached ordinance at the next City Council meeting.

If you have any questions regarding this ordinance, please contact Anthony Bertuca at (312) 744-5506.

Department of Business Affairs and Consumer Protection

City of Chicago

O2014-7190

Office of the City Clerk

Document Tracking Sheet

Meeting Date:	9/10/2014
Sponsor(s):	Moreno (1)
Type:	Ordinance
Title:	Grant(s) of privilege in public way for Mirai Sushi
Committee(s) Assignment:	Committee on Transportation and Public Way

ORDINANCE
MIRAI SUSHI
Acct. No. 23090 - 2
Permit No. 1114533

Be It Ordained by the City Council of the City of Chicago:

SECTION 1. Permission and authority are hereby given and granted to MIRAI SUSHI, upon the terms and subject to the conditions of this ordinance to maintain and use, as now constructed, three (3) Light Fixture(s) projecting over the public right-of-way adjacent to its premises known as 2020 W. Division St..

Said Light Fixture(s) at W Division St measure(s):
Three (3) at one point five (1.5) foot in length, point three three (.33) feet in width and twenty-two (22) feet above grade level.

The location of said privilege shall be as shown on prints kept on file with the Department of Business Affairs and Consumer Protection and the Office of the City Clerk.

Said privilege shall be constructed in accordance with plans and specifications approved by the Department of Transportation (Division of Project Development).

This grant of privilege in the public way shall be subject to the provisions of Section 10-28-015 and all other required provisions of the Municipal Code of Chicago.

The grantee shall pay to the City of Chicago as compensation for the privilege #1114533 herein granted the sum of eighty-five ($85.00) per annum in advance.

A 25% penalty will be added for payments received after due date.

The permit holder agrees to hold the City of Chicago harmless for any damage, relocation or replacement costs associated with damage, relocation or removal of private property caused by the City performing work in the public way.

Authority herein given and granted for a period of five (5) years from and after 06/03/2014.

Alderman _____

Proco Joe Moreno 1st Ward

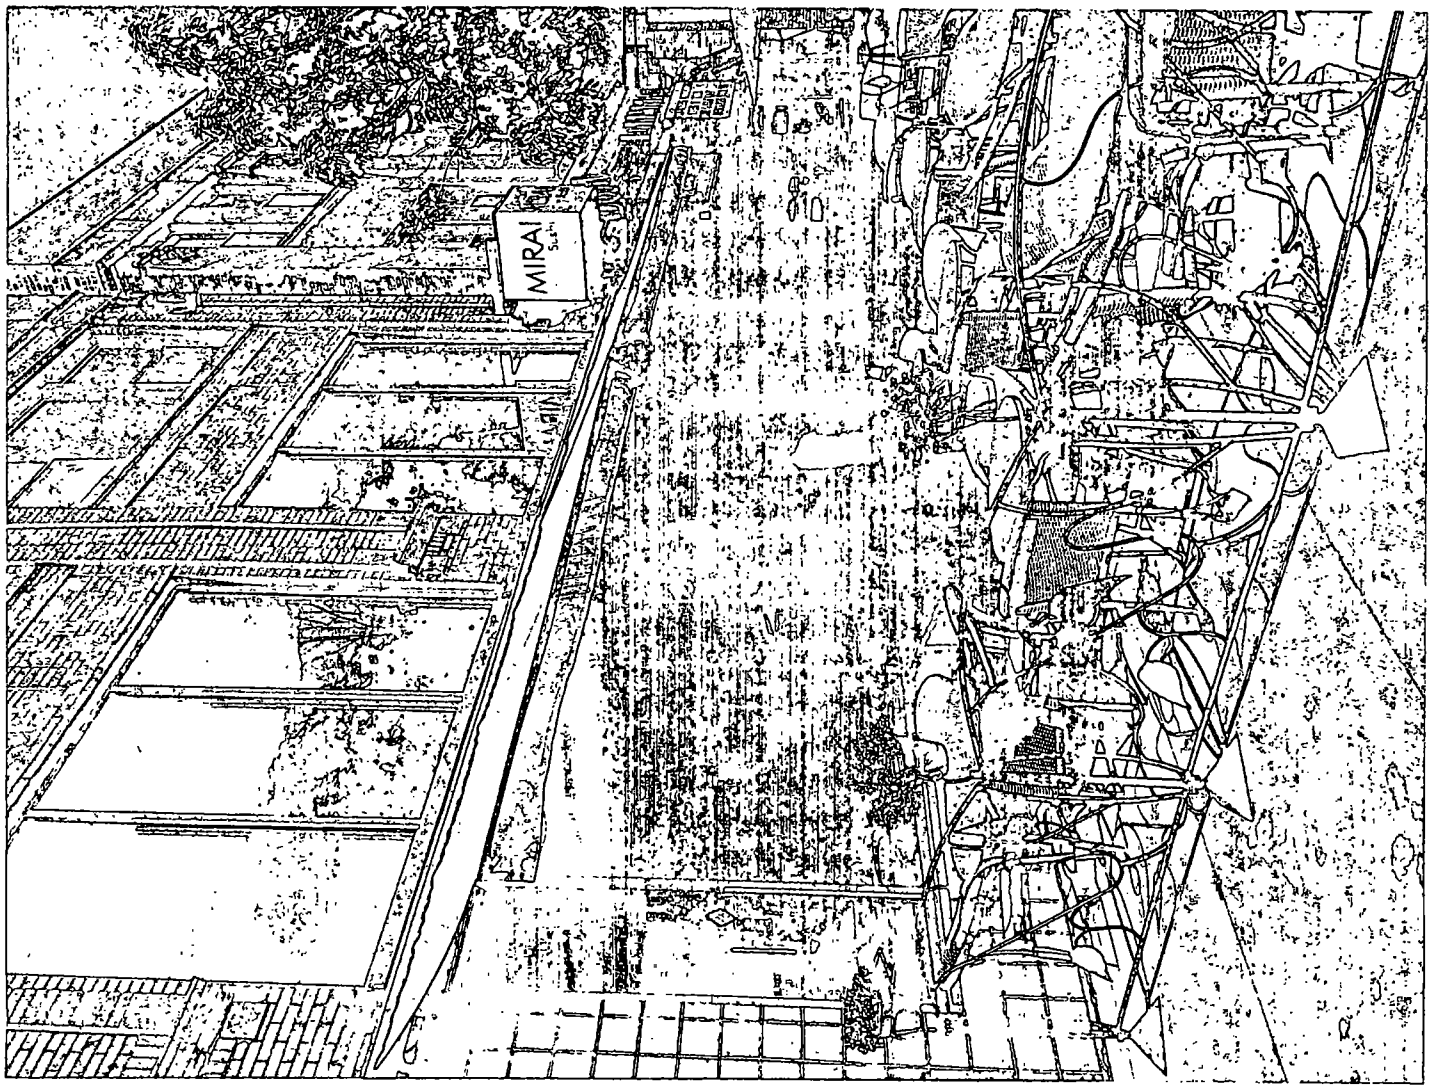
MIRAI

Department of Business Affairs and Consumer Protection
Small Business Center - Public Way Use Unit
City Hall - 121 N. LaSalle Street, Room 800 • Chicago, IL 60602
(312)-74-GOBIZ (312-744-6249) • (312) 744-1944 (TTY)
http://www.cityofchicago.org/bacp

09/10/2014

Alderman **Proco Joe Moreno**
Ward # **01**
City of Chicago
City Hall, Room **300**
121 North LaSalle Street
Chicago, Illinois 60602

Re: An ordinance to use and maintain a portion of the public right-of-way for **three (3) light fixture(s)** for **MIRAI SUSHI**, adjacent to the premises known as **2020 W. Division St.**.

Dear Alderman **Proco Joe Moreno**:

The applicant referenced above has requested the use of the public right-of-way for a **light fixture(s)**. An ordinance has been prepared by the Department of Business Affairs and Consumer Protection – Small Business Center - Public Way Use Unit for presentation to the City Council. Because this request was made for properties located in your ward, as approved by you as per the attached, I respectfully request that you introduce the attached ordinance at the next City Council meeting.

If you have any questions regarding this ordinance, please contact Anthony Bertuca at (312) 744-5506.

Department of Business Affairs and Consumer Protection

City of Chicago

O2014-7197

Office of the City Clerk

Document Tracking Sheet

Meeting Date:	9/10/2014
Sponsor(s):	Moreno (1)
Type:	Ordinance
Title:	Grant(s) of privilege in public way for Squasht by Les
Committee(s) Assignment:	Committee on Transportation and Public Way

ORDINANCE
Squasht by Les
Acct. No. 353803 - 1
Permit No. 1093838

Be It Ordained by the City Council of the City of Chicago:

SECTION 1. Permission and authority are hereby given and granted to Squasht by Les, upon the terms and subject to the conditions of this ordinance to maintain and use, as now constructed, one (1) Banner(s) projecting over the public right-of-way adjacent to its premises known as 2556 W. Chicago Ave..

Said Banner(s) at W. CHICAGO measure(s):
One (1) at three point two five (3.25) feet in length, and nine point five (9.5) feet in width for a total of thirty point eight eight (30.88) square feet.

The location of said privilege shall be as shown on prints kept on file with the Department of Business Affairs and Consumer Protection and the Office of the City Clerk.

Said privilege shall be constructed in accordance with plans and specifications approved by the Zoning Department - Signs.

This grant of privilege in the public way shall be subject to the provisions of Section 10-28-015 and all other required provisions of the Municipal Code of Chicago.

The grantee shall pay to the City of Chicago as compensation for the privilege #1093838 herein granted the sum of seventy-five ($75.00) per annum **to commence (1) one year after passage**.

A 25% penalty will be added for payments received after due date.

The permit holder agrees to hold the City of Chicago harmless for any damage, relocation or replacement costs associated with damage, relocation or removal of private property caused by the City performing work in the public way.

Authority herein given and granted for a period of five (5) years from and after Date of Passage.

Alderman _____

Proco Joe Moreno 1st Ward

C4 designs
C4 Designs
73 Dewmar Lane
Union, ME 04862
sales@c4-designs.com
248.246.6448

PROOF APPROVAL FORM

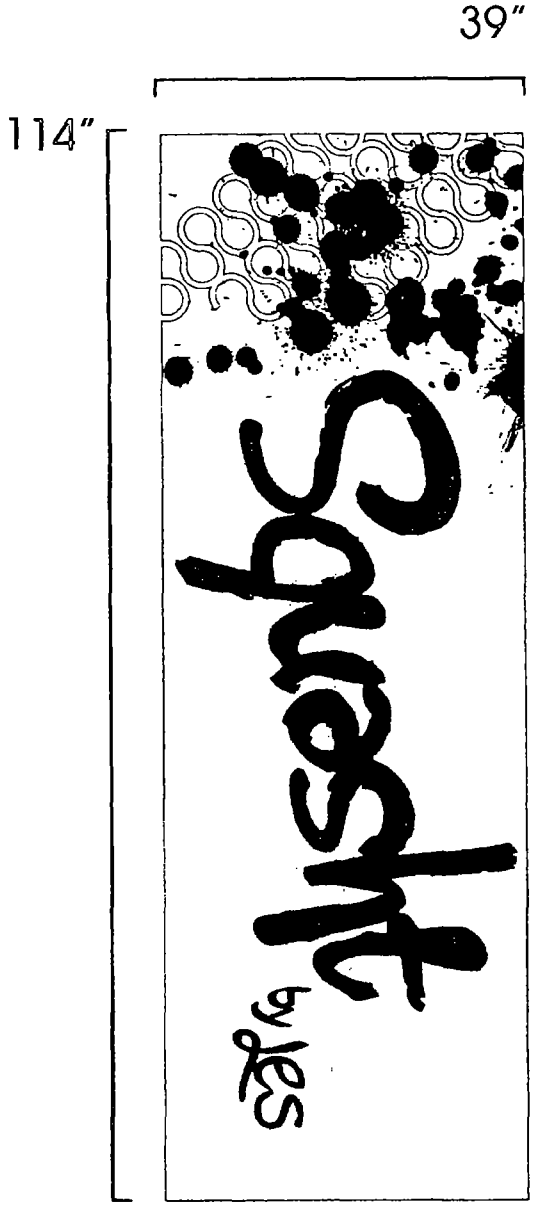

Matte Vinyl, Side Hems, Double Sided, Webbing in pole pockets, Grommet reinforced pole pockets, Qty 1

Low resolution image for color and size verification.

Department of Business Affairs and Consumer Protection
Small Business Center - Public Way Use Unit
City Hall - 121 N. LaSalle Street, Room 800 • Chicago, IL 60602
(312)-74-GOBIZ (312-744-6249) • (312) 744-1944 (TTY)
http://www.cityofchicago.org/bacp

09/10/2014

Alderman **Proco Joe Moreno**
Ward # **01**
City of Chicago
City Hall, Room **300**
121 North LaSalle Street
Chicago, Illinois 60602

Re: An ordinance to use and maintain a portion of the public right-of-way for **one (1) banner(s)** for **Squasht by Les**, adjacent to the premises known as **2556 W. Chicago Ave.**.

Dear Alderman **Proco Joe Moreno**:

The applicant referenced above has requested the use of the public right-of-way for a **banner(s)**. An ordinance has been prepared by the Department of Business Affairs and Consumer Protection – Small Business Center - Public Way Use Unit for presentation to the City Council. Because this request was made for properties located in your ward, as approved by you as per the attached, I respectfully request that you introduce the attached ordinance at the next City Council meeting.

If you have any questions regarding this ordinance, please contact Anthony Bertuca at (312) 744-5506.

Department of Business Affairs and Consumer Protection

City of Chicago

O2014-7200

Office of the City Clerk

Document Tracking Sheet

Meeting Date:	9/10/2014
Sponsor(s):	Moreno (1)
Type:	Ordinance
Title:	Grant(s) of privilege in public way for Thomas, Perez
Committee(s) Assignment:	Committee on Transportation and Public Way

ORDINANCE
THOMAS PEREZ
Acct. No. 29904 - 3
Permit No. 1114697

Be It Ordained by the City Council of the City of Chicago:

SECTION 1. Permission and authority are hereby given and granted to THOMAS PEREZ, upon the terms and subject to the conditions of this ordinance to maintain and use, as now constructed, one (1) Bay Window(s) projecting over the public right-of-way adjacent to its premises known as 2514 W. Fullerton Ave..

Said Bay Window(s) at W. FULLERTON measure(s):
One (1) at six (6) feet in length, and three (3) feet in width for a total of eighteen (18) square feet.

The location of said privilege shall be as shown on prints kept on file with the Department of Business Affairs and Consumer Protection and the Office of the City Clerk.

Said privilege shall be constructed in accordance with plans and specifications approved by the Department of Transportation (Division of Project Development).

This grant of privilege in the public way shall be subject to the provisions of Section 10-28-015 and all other required provisions of the Municipal Code of Chicago.

The grantee shall pay to the City of Chicago as compensation for the privilege #1114697 herein granted the sum of seventy-five ($75.00) per annum in advance.

A 25% penalty will be added for payments received after due date.

The permit holder agrees to hold the City of Chicago harmless for any damage, relocation or replacement costs associated with damage, relocation or removal of private property caused by the City performing work in the public way.

Authority herein given and granted for a period of five (5) years from and after 03/18/2014.

Alderman Joe Moreno

Proco Joe Moreno 1st Ward

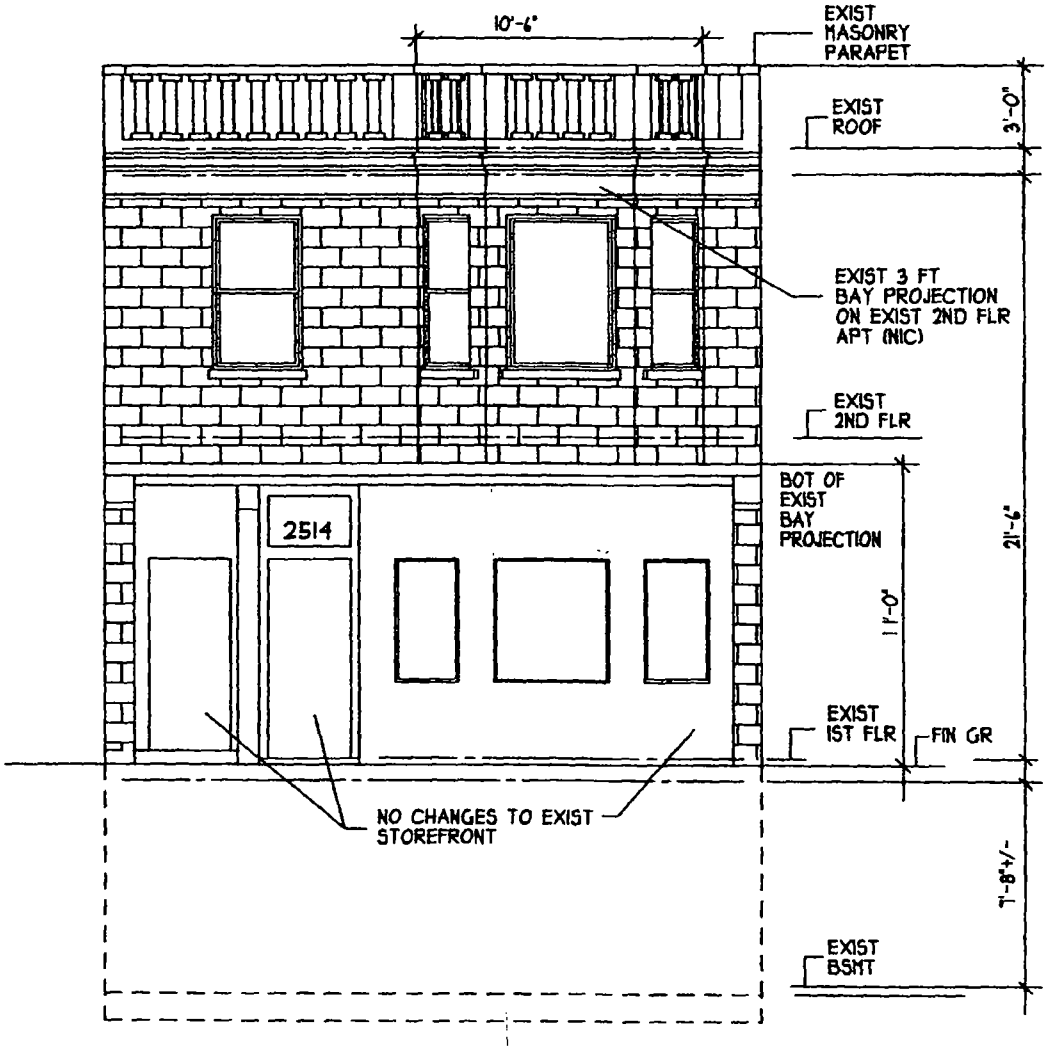

EXIST SOUTH ELEVATION

SCALE 1/8"= 1'-0"

2514 W. FULLERTON AVE
CHICAGO, IL

Department of Business Affairs and Consumer Protection
Small Business Center - Public Way Use Unit
City Hall - 121 N LaSalle Street, Room 800 • Chicago, IL 60602
(312)-74-GOBIZ (312-744-6249) • (312) 744-1944 (TTY)
http://www.cityofchicago.org/bacp

09/10/2014

Alderman **Proco Joe Moreno**
Ward # **01**
City of Chicago
City Hall, Room **300**
121 North LaSalle Street
Chicago, Illinois 60602

Re: An ordinance to use and maintain a portion of the public right-of-way for **one (1) bay window(s)** for **THOMAS PEREZ**, adjacent to the premises known as **2514 W. Fullerton Ave.**.

Dear Alderman **Proco Joe Moreno**:

The applicant referenced above has requested the use of the public right-of-way for a **bay window(s)**. An ordinance has been prepared by the Department of Business Affairs and Consumer Protection – Small Business Center - Public Way Use Unit for presentation to the City Council. Because this request was made for properties located in your ward, as approved by you as per the attached, I respectfully request that you introduce the attached ordinance at the next City Council meeting.

If you have any questions regarding this ordinance, please contact Anthony Bertuca at (312) 744-5506.

Department of Business Affairs and Consumer Protection

City of Chicago

O2014-7204

Office of the City Clerk

Document Tracking Sheet

Meeting Date:	9/10/2014
Sponsor(s):	Moreno (1)
Type:	Ordinance
Title:	Grant(s) of privilege in public way for Toledo Insurance Agency, Inc.
Committee(s) Assignment:	Committee on Transportation and Public Way

ORDINANCE
TOLEDO INSURANCE AGENCY INC.
Acct. No. 327694 - 2
Permit No. 1114750

Be It Ordained by the City Council of the City of Chicago:

SECTION 1. Permission and authority are hereby given and granted to TOLEDO INSURANCE AGENCY INC., upon the terms and subject to the conditions of this ordinance to maintain and use one (1) sign(s) projecting over the public right-of-way attached to its premises known as 2521 W. North Ave..

Said sign structure(s) measures as follows; along W. NORTH AVE.:
One (1) at ten (10) feet in length, three (3) feet in height and fourteen (14) feet above grade level.

The location of said privilege shall be as shown on prints kept on file with the Department of Business Affairs and Consumer Protection and the Office of the City Clerk.

Said privilege shall be constructed in accordance with plans and specifications approved by the Department of Transportation (Division of Project Development) and Zoning Department - Signs.

This grant of privilege in the public way shall be subject to the provisions of Section 10-28-015 and all other required provisions of the Municipal Code of Chicago.

The grantee shall pay to the City of Chicago as compensation for the privilege #1114750 herein granted the sum of three hundred ($300.00) per annum in advance.

A 25% penalty will be added for payments received after due date.

The permit holder agrees to hold the City of Chicago harmless for any damage, relocation or replacement costs associated with damage, relocation or removal of private property caused by the City performing work in the public way.

Authority herein given and granted for a period of five (5) years from and after 07/29/2014.

Alderman _____

Roberto Maldonado 26th Ward

(Page 2 of 3)

...s, Inc.

- BOX SIGN

120 in

Allstate

Flor Michela
Toledo
773-292-2300

centered on fascia above window

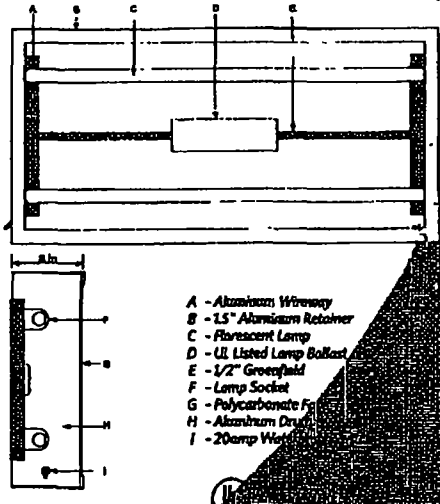

A - Aluminum Wireway
B - 1.5" Aluminum Retainer
C - Florescent Lamp
D - UL Listed Lamp Ballast
E - 1/2" Greenfield
F - Lamp Socket
G - Polycarbonate F
H - Aluminum Drai
I - 20amp Wat

TAKE DOWN AND RE-LOCATE ANGENT'S EXISTING SIGN TO NEW LOCATION.

RE-DO ALL GRAPHICS ON FACE TO MAKE COMPLIANT WITH COLOR AND LAYOUT SPECS.

5-20-09
relocate cabinet
Allstate: Toledo
Street Address
Chicago IL

Please review the following: COLORS, LAYOUT, LOGOS, SIZES A

Your signature AUTHORIZES NEI SIGNS, Inc. to manufac

x Customer Approval 5/22/09 Date

x Landlord Approval Date

INC.

Department of Business Affairs and Consumer Protection
Small Business Center - Public Way Use Unit
City Hall - 121 N LaSalle Street, Room 800 • Chicago, IL 60602
(312)-74-GOBIZ (312-744-6249) • (312) 744-1944 (TTY)
http://www.cityofchicago.org/bacp

09/10/2014

Alderman **Roberto Maldonado**
Ward # **26**
City of Chicago
City Hall, Room **300**
121 North LaSalle Street
Chicago, Illinois 60602

Re: An ordinance to use and maintain a portion of the public right-of-way for **one (1) sign(s)** for **TOLEDO INSURANCE AGENCY INC.**, adjacent to the premises known as **2521 W. North Ave.**.

Dear Alderman **Roberto Maldonado**:

The applicant referenced above has requested the use of the public right-of-way for a **sign(s)**. An ordinance has been prepared by the Department of Business Affairs and Consumer Protection – Small Business Center - Public Way Use Unit for presentation to the City Council. Because this request was made for properties located in your ward, as approved by you as per the attached, I respectfully request that you introduce the attached ordinance at the next City Council meeting.

If you have any questions regarding this ordinance, please contact Anthony Bertuca at (312) 744-5506.

Department of Business Affairs and Consumer Protection

City of Chicago

O2014-7208

Office of the City Clerk

Document Tracking Sheet

Meeting Date:	9/10/2014
Sponsor(s):	Moreno (1)
Type:	Ordinance
Title:	Grant(s) of privilege in public way for Una Mae's Freak Boutique
Committee(s) Assignment:	Committee on Transportation and Public Way

ORDINANCE
UNA MAE'S FREAK BOUTIQUE
Acct. No. 326408 - 1
Permit No. 1114965

Be It Ordained by the City Council of the City of Chicago:

SECTION 1. Permission and authority are hereby given and granted to UNA MAE'S FREAK BOUTIQUE, upon the terms and subject to the conditions of this ordinance to maintain and use, as now constructed, seven (7) Light Fixture(s) projecting over the public right-of-way adjacent to its premises known as 1528 N. Milwaukee Ave..

Said Light Fixture(s) at N. Milwaukee measure(s):
Six (6) at one point five (1.5) foot in length, point three three (.33) feet in width and fourteen (14) feet above grade level.

Said Light Fixture(s) at N. Milwaukee measure(s):
One (1) at six (6) feet in length, three (3) feet in width and fourteen point five (14.5) feet above grade level.

The location of said privilege shall be as shown on prints kept on file with the Department of Business Affairs and Consumer Protection and the Office of the City Clerk.

Said privilege shall be constructed in accordance with plans and specifications approved by the Department of Transportation (Division of Project Development).

This grant of privilege in the public way shall be subject to the provisions of Section 10-28-015 and all other required provisions of the Municipal Code of Chicago.

The grantee shall pay to the City of Chicago as compensation for the privilege #1114965 herein granted the sum of one hundred five ($105.00) per annum in advance.

A 25% penalty will be added for payments received after due date.

The permit holder agrees to hold the City of Chicago harmless for any damage, relocation or replacement costs associated with damage, relocation or removal of private property caused by the City performing work in the public way.

Authority herein given and granted for a period of five (5) years from and after 06/03/2014.

Alderman _____

Proco Joe Moreno 1st Ward

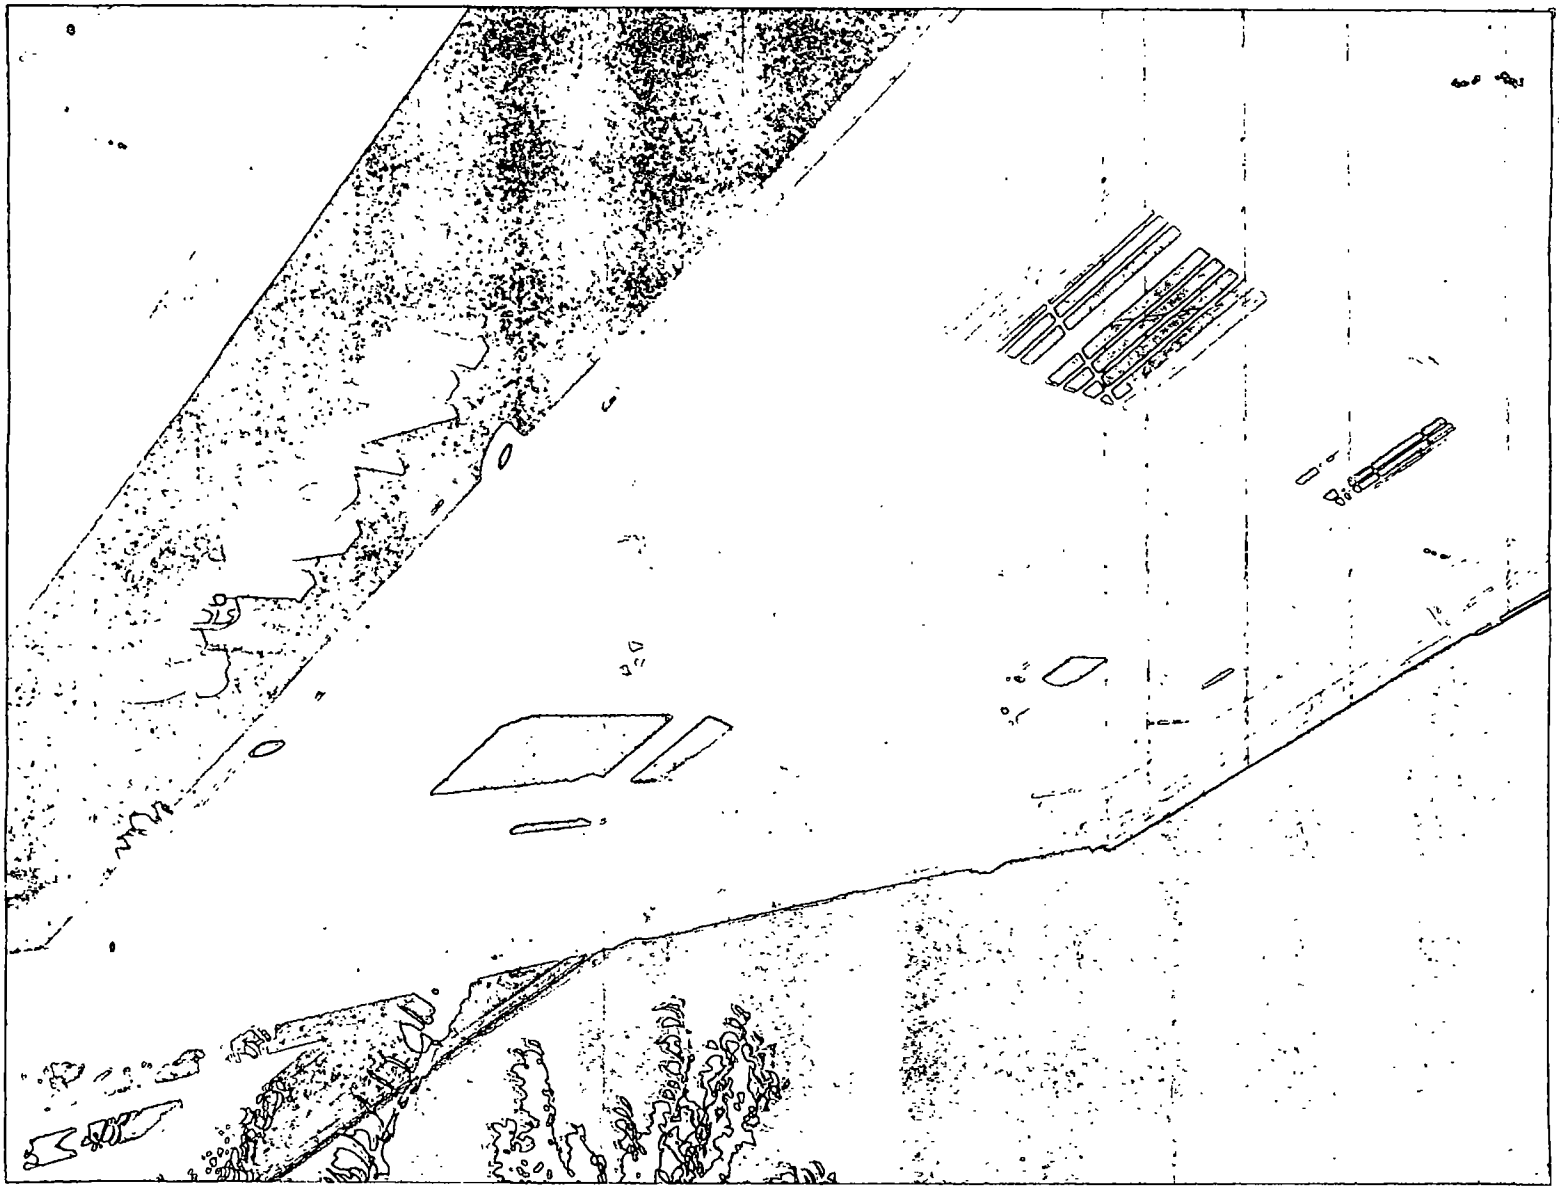

Department of Business Affairs and Consumer Protection
Small Business Center - Public Way Use Unit
City Hall - 121 N LaSalle Street. Room 800 • Chicago, IL 60602
(312)-74-GOBIZ (312-744-6249) • (312) 744-1944 (TTY)
http://www.cityofchicago.org/bacp

09/10/2014

Alderman **Proco Joe Moreno**
Ward # **01**
City of Chicago
City Hall, Room **300**
121 North LaSalle Street
Chicago, Illinois 60602

Re: An ordinance to use and maintain a portion of the public right-of-way for **seven (7) light fixture(s)** for **UNA MAE'S FREAK BOUTIQUE**, adjacent to the premises known as **1528 N. Milwaukee Ave.**.

Dear Alderman **Proco Joe Moreno**:

The applicant referenced above has requested the use of the public right-of-way for a **light fixture(s)**. An ordinance has been prepared by the Department of Business Affairs and Consumer Protection – Small Business Center - Public Way Use Unit for presentation to the City Council. Because this request was made for properties located in your ward, as approved by you as per the attached, I respectfully request that you introduce the attached ordinance at the next City Council meeting.

If you have any questions regarding this ordinance, please contact Anthony Bertuca at (312) 744-5506.

Department of Business Affairs and Consumer Protection

City of Chicago

O2014-7212

Office of the City Clerk

Document Tracking Sheet

Meeting Date:	9/10/2014
Sponsor(s):	Moreno (1)
Type:	Ordinance
Title:	Grant(s) of privilege in public way for U-Spystore
Committee(s) Assignment:	Committee on Transportation and Public Way

ORDINANCE
U-SPYSTORE
Acct. No. 314281 - 2
Permit No. 1114497

Be It Ordained by the City Council of the City of Chicago:

SECTION 1. Permission and authority are hereby given and granted to U-SPYSTORE, upon the terms and subject to the conditions of this ordinance to maintain and use one (1) sign(s) projecting over the public right-of-way attached to its premises known as 2406 W. Fullerton Ave..

Said sign structure(s) measures as follows; along W. FULLERTON:
One (1) at twenty (20) feet in length, two point zero eight (2.08) feet in height and ten (10) feet above grade level.

The location of said privilege shall be as shown on prints kept on file with the Department of Business Affairs and Consumer Protection and the Office of the City Clerk.

Said privilege shall be constructed in accordance with plans and specifications approved by the Department of Transportation (Division of Project Development) and Zoning Department - Signs.

This grant of privilege in the public way shall be subject to the provisions of Section 10-28-015 and all other required provisions of the Municipal Code of Chicago.

The grantee shall pay to the City of Chicago as compensation for the privilege #1114497 herein granted the sum of three hundred ($300.00) per annum in advance.

A 25% penalty will be added for payments received after due date.

The permit holder agrees to hold the City of Chicago harmless for any damage, relocation or replacement costs associated with damage, relocation or removal of private property caused by the City performing work in the public way.

Authority herein given and granted for a period of five (5) years from and after 05/13/2014.

Alderman Joe Moreno 1ST

Proco Joe Moreno 1st Ward

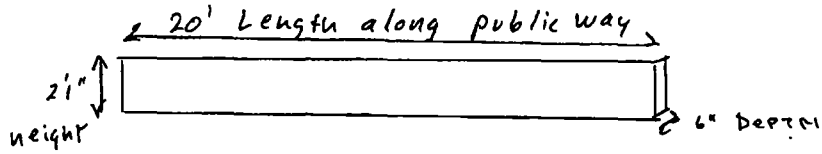

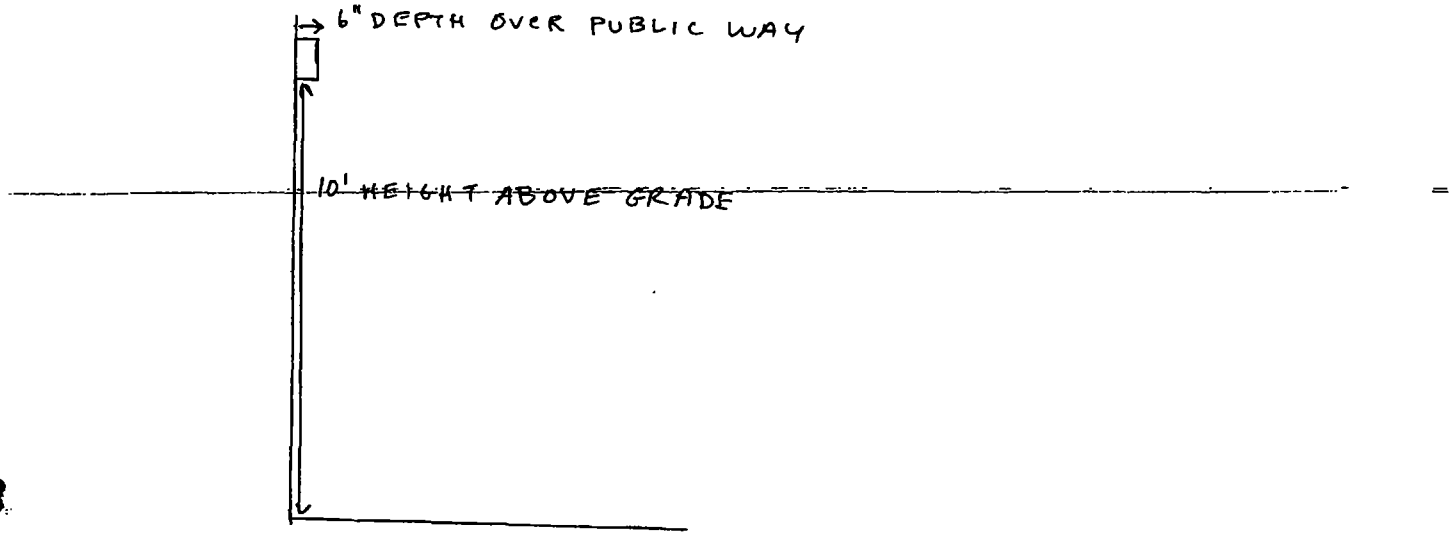

2406 W. FULLERTON

Department of Business Affairs and Consumer Protection
Small Business Center - Public Way Use Unit
City Hall - 121 N. LaSalle Street, Room 800 • Chicago, IL 60602
(312)-74-GOBIZ (312-744-6249) • (312) 744-1944 (TTY)
http://www.cityofchicago.org/bacp

09/10/2014

Alderman **Proco Joe Moreno**
Ward # **01**
City of Chicago
City Hall, Room **300**
121 North LaSalle Street
Chicago, Illinois 60602

Re: An ordinance to use and maintain a portion of the public right-of-way for **one (1) sign(s)** for **U-SPYSTORE**, adjacent to the premises known as **2406 W. Fullerton Ave.**.

Dear Alderman **Proco Joe Moreno**:

The applicant referenced above has requested the use of the public right-of-way for a **sign(s)**. An ordinance has been prepared by the Department of Business Affairs and Consumer Protection – Small Business Center - Public Way Use Unit for presentation to the City Council. Because this request was made for properties located in your ward, as approved by you as per the attached, I respectfully request that you introduce the attached ordinance at the next City Council meeting.

If you have any questions regarding this ordinance, please contact Anthony Bertuca at (312) 744-5506.

Department of Business Affairs and Consumer Protection

City of Chicago

O2014-7216

Office of the City Clerk

Document Tracking Sheet

Meeting Date:	9/10/2014
Sponsor(s):	Moreno (1)
Type:	Ordinance
Title:	Grant(s) of privilege in public way for Western Avenue Storage LLC
Committee(s) Assignment:	Committee on Transportation and Public Way

ORDINANCE
WESTERN AVENUE STORAGE LLC
Acct. No. 382749 - 1
Permit No. 1107485

Be It Ordained by the City Council of the City of Chicago:

SECTION 1. Permission and authority are hereby given and granted to WESTERN AVENUE STORAGE LLC, upon the terms and subject to the conditions of this ordinance to maintain and use two (2) sign(s) projecting over the public right-of-way attached to its premises known as 2946 N. Western Ave..

Said sign structure(s) measures as follows; along Western:
One (1) at six point seven five (6.75) feet in length, six point nine six (6.96) feet in height and eighteen (18) feet above grade level.
One (1) at forty-seven point nine two (47.92) feet in length, two point five (2.5) feet in height and fifteen (15) feet above grade level.

The location of said privilege shall be as shown on prints kept on file with the Department of Business Affairs and Consumer Protection and the Office of the City Clerk.

Said privilege shall be constructed in accordance with plans and specifications approved by the Department of Transportation (Division of Project Development) and Zoning Department - Signs.

This grant of privilege in the public way shall be subject to the provisions of Section 10-28-015 and all other required provisions of the Municipal Code of Chicago.

The grantee shall pay to the City of Chicago as compensation for the privilege #1107485 herein granted the sum of six hundred ($600.00) per annum in advance.

A 25% penalty will be added for payments received after due date.

The permit holder agrees to hold the City of Chicago harmless for any damage, relocation or replacement costs associated with damage, relocation or removal of private property caused by the City performing work in the public way.

Authority herein given and granted for a period of five (5) years from and after Date of Passage.

Alderman 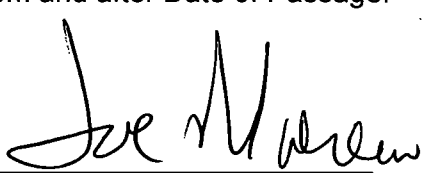

Proco Joe Moreno 1st Ward

D/F Illuminated Sign w/ Full Color E.M.U - North Side Storage - 2950 N. Western Ave. Chicago, IL

Quantity:	1
Overall Height:	83.5"
Overall Length:	82"
Total Sq. Ft.:	47.54
Cabinet:	Black
Retainers:	Black
Face:	White Poly Carbonate
Vinyl:	052 Azure Blue - 021 Yellow Digitally Printed Box Logo & Phone #
Illumination:	t-8 Bulbs
E.M.U.:	Full Color
Notes:	Chains mounted to wall and top of cabinet Braces running up both side of sign to mount to wall

SIDE VIEW

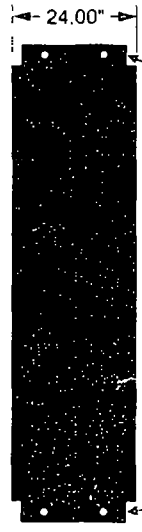

Mounting Brackets

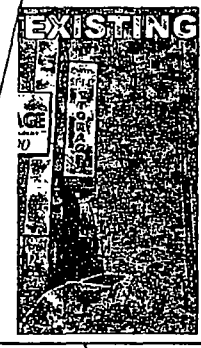

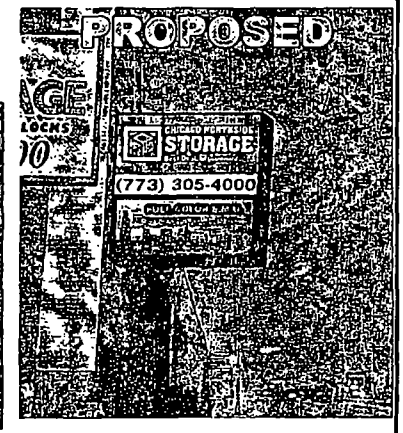

Scale: 1/2" = 1'

E.M.U. Viewing Area = 2'-8.5" x 6'-6"

OMEGA Sign & Lighting Inc.

☐ AS NOTED
☐ WITH CHANGES

CUSTOMER APPROVAL DATE

LANDLORD APPROVAL DATE

CLIENT NAME: North Side Storage
SITE LOCATION: 2950 N. Western Ave. Chicago, IL
DRAWING NAME: 13-00050-e
REVISION DATES: 03-25-13 04-08-13 04-11-13

ELECTRICAL NOTES

1650 23rd Ave. Gurnee, IL 60031 (847) 336-3900 www.OMEGASIGNCHICAGO.com

Department of Business Affairs and Consumer Protection
Small Business Center - Public Way Use Unit
City Hall - 121 N. LaSalle Street, Room 800 • Chicago, IL 60602
(312)-74-GOBIZ (312-744-6249) • (312) 744-1944 (TTY)
http://www.cityofchicago.org/bacp

09/10/2014

Alderman **Proco Joe Moreno**
Ward # **01**
City of Chicago
City Hall, Room **300**
121 North LaSalle Street
Chicago, Illinois 60602

Re: An ordinance to use and maintain a portion of the public right-of-way for **two (2) sign(s)** for **WESTERN AVENUE STORAGE LLC**, adjacent to the premises known as **2946 N. Western Ave.**.

Dear Alderman **Proco Joe Moreno**:

The applicant referenced above has requested the use of the public right-of-way for a **sign(s)**. An ordinance has been prepared by the Department of Business Affairs and Consumer Protection – Small Business Center - Public Way Use Unit for presentation to the City Council. Because this request was made for properties located in your ward, as approved by you as per the attached, I respectfully request that you introduce the attached ordinance at the next City Council meeting.

If you have any questions regarding this ordinance, please contact Anthony Bertuca at (312) 744-5506.

Department of Business Affairs and Consumer Protection

City of Chicago

O2014-7229

Office of the City Clerk

Document Tracking Sheet

Meeting Date:	9/10/2014
Sponsor(s):	Moreno (1)
Type:	Ordinance
Title:	Grant(s) of privilege in public way for 90 Miles Cuban Cafe - facades
Committee(s) Assignment:	Committee on Transportation and Public Way

ORDINANCE
90 MILES CUBAN CAFE
Acct. No. 344334 - 1
Permit No. 1114492

Be It Ordained by the City Council of the City of Chicago:

SECTION 1. Permission and authority are hereby given and granted to 90 MILES CUBAN CAFE, upon the terms and subject to the conditions of this ordinance to maintain and use, as now constructed, four (4) Facade(s) on the public right-of-way adjacent to its premises known as 2540 W. Armitage Ave..

Said Facade(s) at N. STAVE STREET measure(s):

One (1) at four (4) feet in length, and point five (.5) feet in width for a total of two (2) square feet.

One (1) at ten (10) feet in length, and one point one one (1.11) foot in width for a total of eleven point one (11.1) square feet.

One (1) at three (3) feet in length, and point six two (.62) feet in width for a total of one point eight six (1.86) square feet.

One (1) at two (2) feet in length, and one point one (1.1) foot in width for a total of two point two (2.2) square feet.

The location of said privilege shall be as shown on prints kept on file with the Department of Business Affairs and Consumer Protection and the Office of the City Clerk.

Said privilege shall be constructed in accordance with plans and specifications approved by the Department of Planning and Development and Department of Transportation (Division of Project Development).

This grant of privilege in the public way shall be subject to the provisions of Section 10-28-015 and all other required provisions of the Municipal Code of Chicago.

The grantee shall pay to the City of Chicago as compensation for the privilege #1114492 herein granted the sum of four hundred ($400.00) per annum in advance.

A 25% penalty will be added for payments received after due date.

The permit holder agrees to hold the City of Chicago harmless for any damage, relocation or replacement costs associated with damage, relocation or removal of private property caused by the City performing work in the public way.

Authority herein given and granted for a period of five (5) years from and after Date of Passage.

Alderman Joe Moreno

Proco Joe Moreno 1st Ward

PLAT OF SURVEY

of

LOTS 33 34 AND 35 IN GRAY AND ADAM'S SUBDIVISION OF LOTS 1 TO 9 AND 28 TO 31, ALL INCLUSIVE, IN BLOCK 4 IN STAVE'S SUBDIVISION OF PART OF THE NORTHEAST QUARTER OF SECTION 36 TOWNSHIP 40 NORTH RANGE 13 EAST OF THE THIRD PRINCIPAL MERIDIAN IN COOK COUNTY, ILLINOIS

ADDRESS 2540-50 W ARMITAGE AVENUE, CHICAGO, ILLINOIS

SCALE 1"=20'

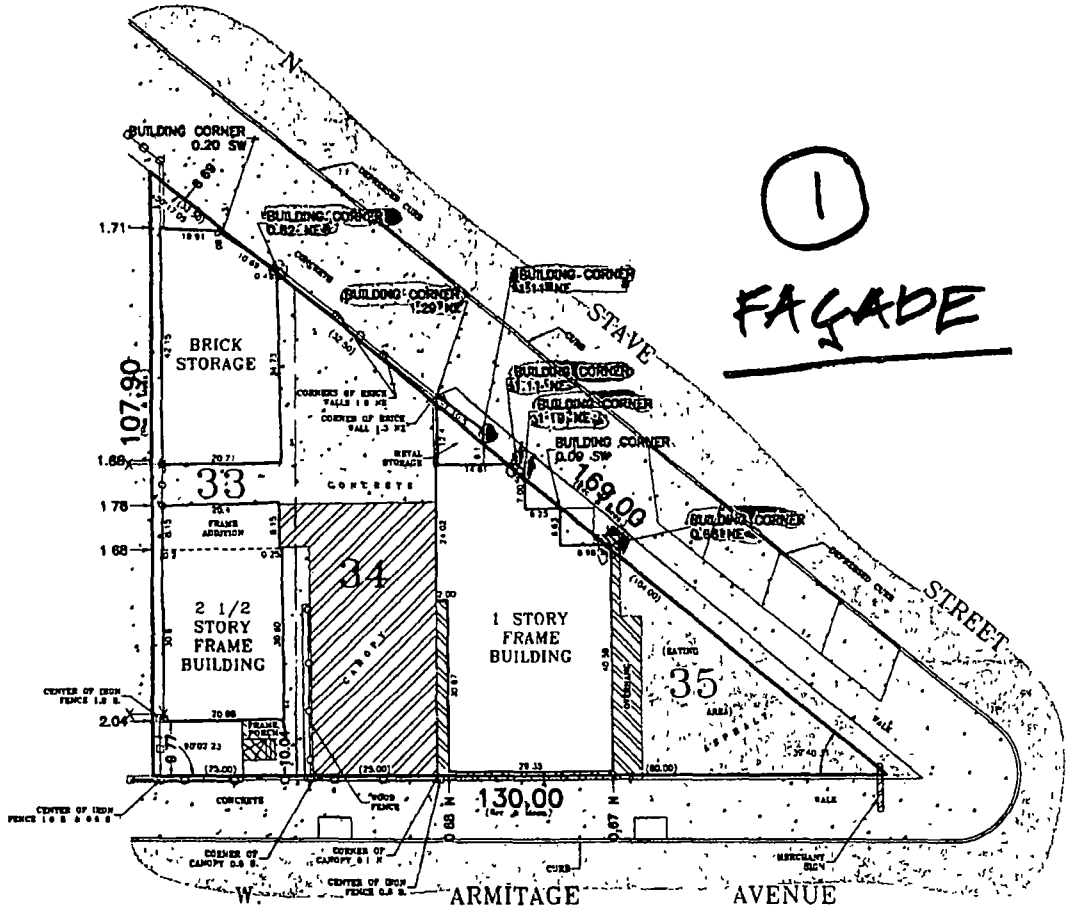

1

FAÇADE

GENERAL NOTES

1) THE LEGAL DESCRIPTION HAS BEEN PROVIDED BY THE CLIENT OR THEIR AGENT

2) THIS SURVEY SHOWS THE BUILDING LINES AND EASEMENTS AS INDICATED BY THE RECORDED PLAT THIS PLAT DOES NOT SHOW ANY RESTRICTIONS ESTABLISHED BY LOCAL ORDINANCES UNLESS SUPPLIED BY THE CLIENT

3) BASIS OF BEARING FOR THIS SURVEY IS AS THE NORTH ARROW INDICATES AND IS SHOWN TO INDICATE THE ANGULAR RELATIONSHIP OF THE BOUNDARY LINES.

4) MONUMENTS IF SET DURING THIS SURVEY REPRESENT THE TRUE CORNERS OF THIS DESCRIPTION AS SURVEYED

5) LOCATION OF SOME FEATURES MAY BE EXAGGERATED FOR CLARITY NO INTERPOLATIONS MAY BE MADE FROM THE INFORMATION SHOWN HEREON

6) ONLY COPIES WITH AN ORIGINAL SIGNATURE AND SEAL ARE OFFICIAL LEGAL DOCUMENTS ALL SURVEYS ARE COPYRIGHTED MATERIALS WITH ALL RIGHTS RESERVED

Professional Design Registration #184-002795

PREFERRED SURVEY, INC.

7845 W 79TH STREET BRIDGEVIEW, IL 60455

Phone 708-458-7845 / Fax 708-458-7855

www.psisurvey.com

Field Work Completed	05/05/13	FLD CREW	AM2/TS
Land Area Surveyed	7013.2 Sq Ft	CAD	SR
Drawing Revised			

PREFERRED SURVEY INC — PROFESSIONAL LAND SURVEYOR CORPORATION NO 116 STATE OF ILLINOIS — BRIDGEVIEW IL

STATE OF ILLINOIS)
SS
COUNTY OF COOK)

SURVEY ORDERED BY PETER MOSER

I JOSEPH P MAIESCH AS AN EMPLOYEE OF PREFERRED SURVEY INC DO HEREBY STATE THAT THIS PROFESSIONAL SERVICE CONFORMS TO THE CURRENT ILLINOIS MINIMUM STANDARD FOR A BOUNDARY SURVEY PROPERTY CORNERS HAVE BEEN SET OR NOT IN ACCORDANCE WITH CLIENT AGREEMENT DIMENSIONS ARE SHOWN IN FEET AND DECIMALS THEREOF AND ARE CORRECTED TO A TEMPERATURE OF 68 DEGREES FAHRENHEIT

GIVEN UNDER MY HAND AND SEAL THIS 6TH DAY OF JUNE

JOSEPH P MAIESCH NO 3253 BRIDGEVIEW ILLINOIS — PROFESSIONAL LAND SURVEYOR — STATE OF ILLINOIS

MY LICENSE EXPIRES ON 11/30/13

PSI NO 13100150

Department of Business Affairs and Consumer Protection
Small Business Center- Public Way Use Unit
City Hall- 121 N. LaSalle Street Room 800 • Chicago, IL 60602
(312)-74-GOBIZ (312-744-6249) • (312) 744-1944 (TTY)
http //www.cityofchicago.org/bacp

09/10/2014

Alderman **Proco Joe Moreno**
Ward # **01**
City of Chicago
City Hall, Room **300**
121 North LaSalle Street
Chicago, Illinois 60602

Re: An ordinance to use and maintain a portion of the public right-of-way for **four (4) facade(s)** for **90 MILES CUBAN CAFE**, adjacent to the premises known as **2540 W. Armitage Ave.**.

Dear Alderman **Proco Joe Moreno**:

The applicant referenced above has requested the use of the public right-of-way for **facade(s)**. An ordinance has been prepared by the Department of Business Affairs and Consumer Protection – Small Business Center - Public Way Use Unit for presentation to the City Council. Because this request was made for properties located in your ward, as approved by you as per the attached, I respectfully request that you introduce the attached ordinance at the next City Council meeting.

If you have any questions regarding this ordinance, please contact Anthony Bertuca at (312) 744-5506.

Department of Business Affairs and Consumer Protection

City of Chicago

O2014-7233

Office of the City Clerk

Document Tracking Sheet

Meeting Date:	9/10/2014
Sponsor(s):	Moreno (1)
Type:	Ordinance
Title:	Grant(s) of privilege in public way for 90 Miles Cuban Cafe - fence
Committee(s) Assignment:	Committee on Transportation and Public Way

ORDINANCE
90 MILES CUBAN CAFE
Acct. No. 344334 - 1
Permit No. 1114493

Be It Ordained by the City Council of the City of Chicago:

SECTION 1. Permission and authority are hereby given and granted to 90 MILES CUBAN CAFE, upon the terms and subject to the conditions of this ordinance to maintain and use, as now constructed, one (1) Fence(s) on the public right-of-way adjacent to its premises known as 2540 W. Armitage Ave..

Said Fence(s) at W. ARMITAGE AVENUE measure(s):
One (1) at fifty (50) feet in length, and point five (.5) feet in width for a total of twenty-five (25) square feet. Existing fence is approximately five (5) feet in height.

The location of said privilege shall be as shown on prints kept on file with the Department of Business Affairs and Consumer Protection and the Office of the City Clerk.

Said privilege shall be constructed in accordance with plans and specifications approved by the Department of Transportation (Division of Project Development).

This grant of privilege in the public way shall be subject to the provisions of Section 10-28-015 and all other required provisions of the Municipal Code of Chicago.

The grantee shall pay to the City of Chicago as compensation for the privilege #1114493 herein granted the sum of four hundred ($400.00) per annum in advance.

A 25% penalty will be added for payments received after due date.

The permit holder agrees to hold the City of Chicago harmless for any damage, relocation or replacement costs associated with damage, relocation or removal of private property caused by the City performing work in the public way.

Authority herein given and granted for a period of five (5) years from and after Date of Passage.

Alderman _____

Proco Joe Moreno 1st Ward

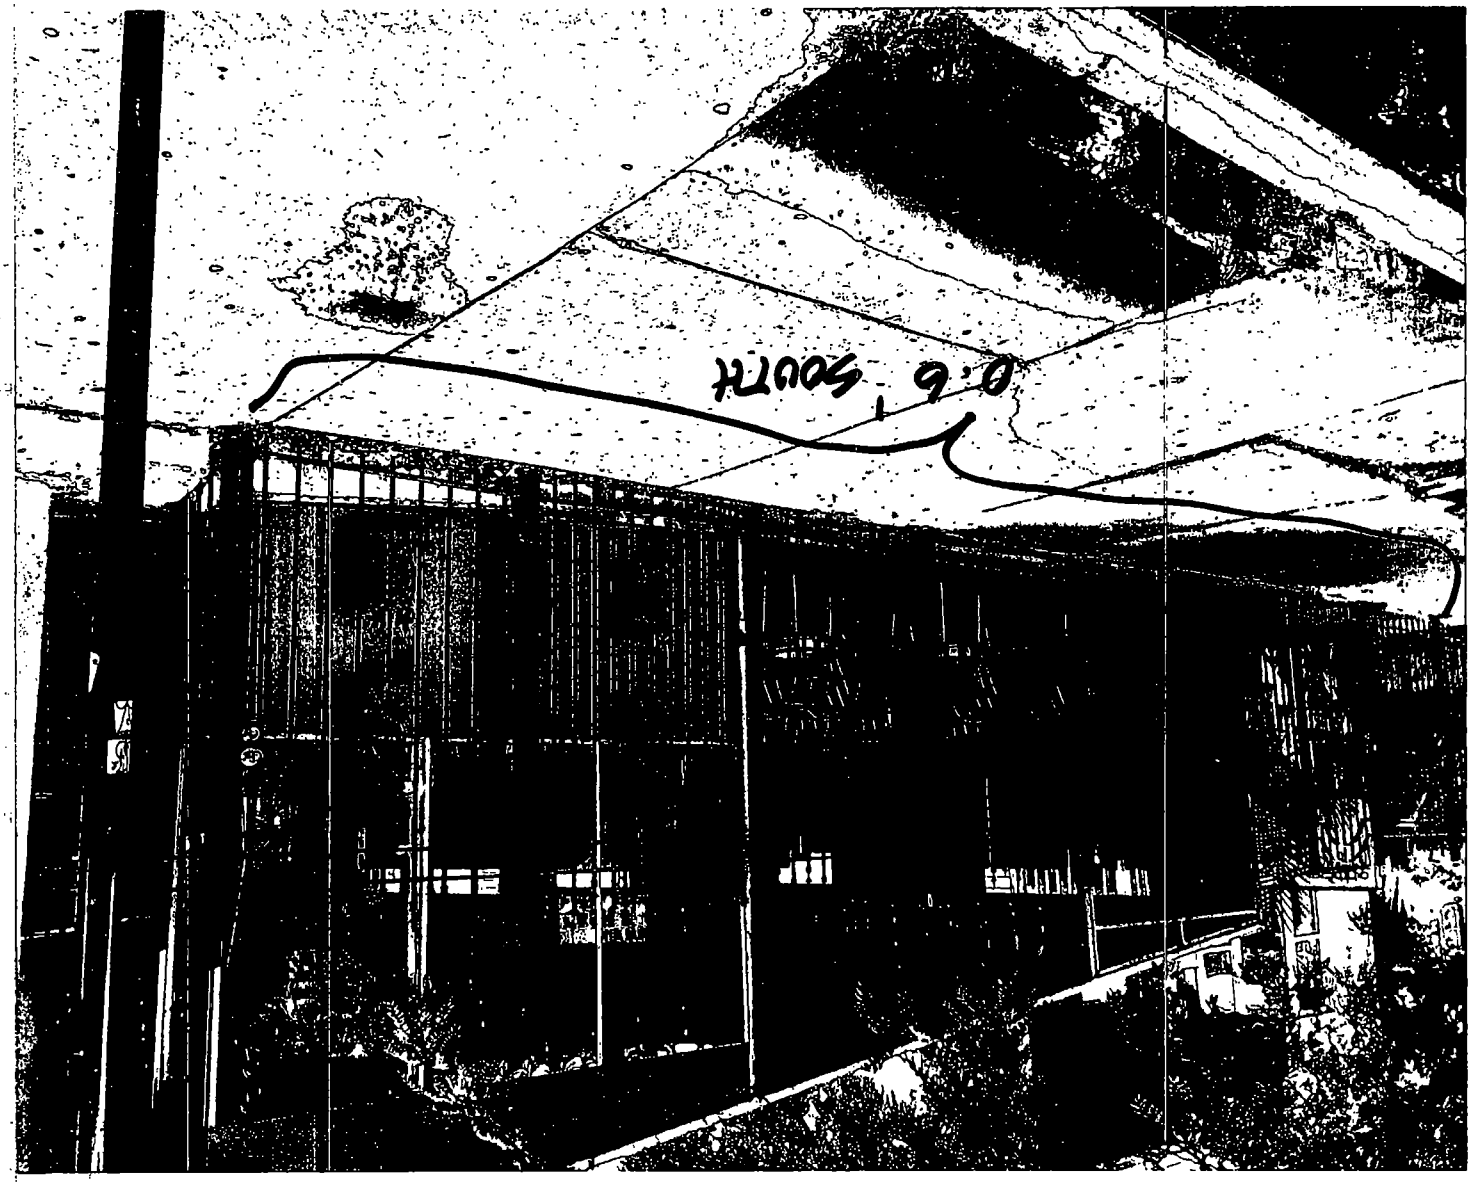
HOOS 9.0 SOUTH

Department of Business Affairs and Consumer Protection
Small Business Center- Public Way Use Unit
City Hall- 121 N. LaSalle Street Room 800 • Chicago, IL 60602
(312)-74-GOBIZ (312-744-6249) • (312) 744-1944 (TTY)
http://www.cityofchicago.org/bacp

09/10/2014

Alderman **Proco Joe Moreno**
Ward # **01**
City of Chicago
City Hall, Room **300**
121 North LaSalle Street
Chicago, Illinois 60602

Re: An ordinance to use and maintain a portion of the public right-of-way for **one (1) fence(s)** for **90 MILES CUBAN CAFE**, adjacent to the premises known as **2540 W. Armitage Ave.**.

Dear Alderman **Proco Joe Moreno**:

The applicant referenced above has requested the use of the public right-of-way for a **fence(s)**. An ordinance has been prepared by the Department of Business Affairs and Consumer Protection – Small Business Center - Public Way Use Unit for presentation to the City Council. Because this request was made for properties located in your ward, as approved by you as per the attached, I respectfully request that you introduce the attached ordinance at the next City Council meeting.

If you have any questions regarding this ordinance, please contact Anthony Bertuca at (312) 744-5506.

Department of Business Affairs and Consumer Protection

City of Chicago

O2014-7237

Office of the City Clerk

Document Tracking Sheet

Meeting Date:	9/10/2014
Sponsor(s):	Moreno (1)
Type:	Ordinance
Title:	Grant(s) of privilege in public way for 90 Miles Cuban Cafe - occupation of space
Committee(s) Assignment:	Committee on Transportation and Public Way

ORDINANCE
90 MILES CUBAN CAFE
Acct. No. 344334 - 1
Permit No. 1114494

Be It Ordained by the City Council of the City of Chicago:

SECTION 1. Permission and authority are hereby given and granted to 90 MILES CUBAN CAFE, upon the terms and subject to the conditions of this ordinance to maintain and use, as now constructed, Occupation of Space on the public right-of-way adjacent to its premises known as 2540 W. Armitage Ave..

Said Occupation of Space at N. STAVE STREET measure(s):
One (1) at one hundred (100) feet in length, and one point five (1.5) foot in width for a total of one hundred fifty (150) square feet. Existing occupation of space is used for portion of a patio.

The location of said privilege shall be as shown on prints kept on file with the Department of Business Affairs and Consumer Protection and the Office of the City Clerk.

Said privilege shall be constructed in accordance with plans and specifications approved by the Department of Planning and Development, Department of Transportation (Division of Project Development), and Department of Transportation (Office of Underground Coordination).

This grant of privilege in the public way shall be subject to the provisions of Section 10-28-015 and all other required provisions of the Municipal Code of Chicago.

The grantee shall pay to the City of Chicago as compensation for the privilege #1114494 herein granted the sum of four hundred ($400.00) per annum in advance.

A 25% penalty will be added for payments received after due date.

The permit holder agrees to hold the City of Chicago harmless for any damage, relocation or replacement costs associated with damage, relocation or removal of private property caused by the City performing work in the public way.

Authority herein given and granted for a period of five (5) years from and after Date of Passage.

Alderman Joe Moreno

Proco Joe Moreno 1st Ward

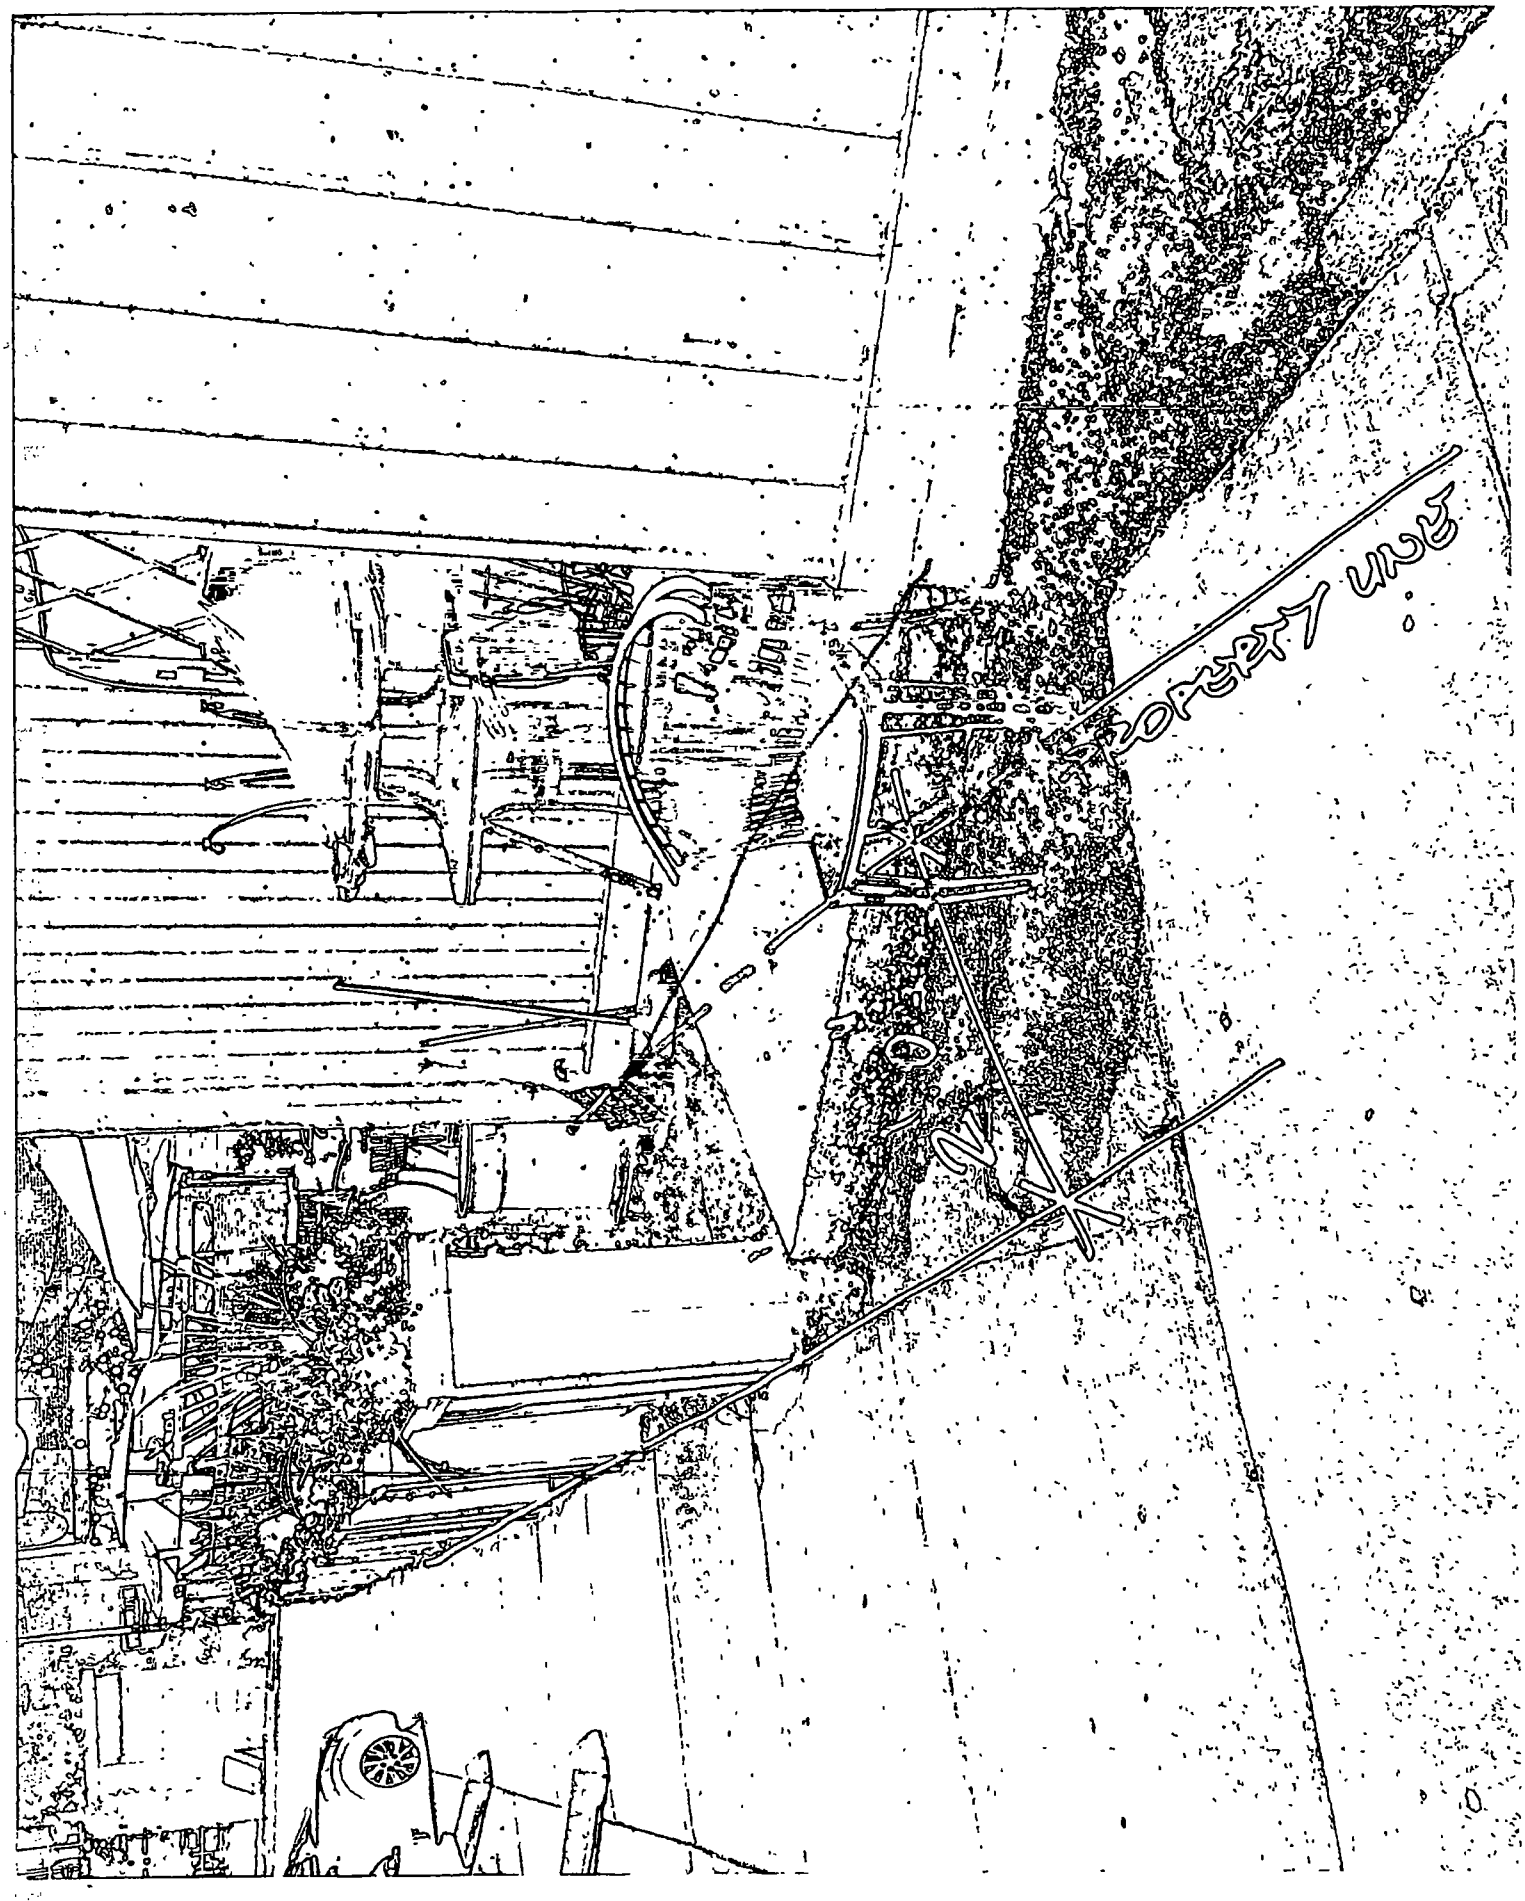
PROPERTY LINE

Department of Business Affairs and Consumer Protection
Small Business Center- Public Way Use Unit
City Hall- 121 N. LaSalle Street Room 800 • Chicago, IL 60602
(312)-74-GOBIZ (312-744-6249) • (312) 744-1944 (TTY)
http://www.cityofchicago.org/bacp

09/10/2014

Alderman **Proco Joe Moreno**
Ward # **01**
City of Chicago
City Hall, Room **300**
121 North LaSalle Street
Chicago, Illinois 60602

Re: An ordinance to use and maintain a portion of the public right-of-way for **one (1) occupation of space(s)** for **90 MILES CUBAN CAFE**, adjacent to the premises known as **2540 W. Armitage Ave.**.

Dear Alderman **Proco Joe Moreno**:

The applicant referenced above has requested the use of the public right-of-way for a **occupation of space(s)**. An ordinance has been prepared by the Department of Business Affairs and Consumer Protection – Small Business Center - Public Way Use Unit for presentation to the City Council. Because this request was made for properties located in your ward, as approved by you as per the attached, I respectfully request that you introduce the attached ordinance at the next City Council meeting.

If you have any questions regarding this ordinance, please contact Anthony Bertuca at (312) 744-5506.

Department of Business Affairs and Consumer Protection

City of Chicago

O2014-7240

Office of the City Clerk

Document Tracking Sheet

Meeting Date:	9/10/2014
Sponsor(s):	Moreno (1)
Type:	Ordinance
Title:	Grant(s) of privilege in public way for 90 Miles Cuban Cafe - steps
Committee(s) Assignment:	Committee on Transportation and Public Way

ORDINANCE
90 MILES CUBAN CAFE
Acct. No. 344334 - 1
Permit No. 1114495

Be It Ordained by the City Council of the City of Chicago:

SECTION 1. Permission and authority are hereby given and granted to 90 MILES CUBAN CAFE, upon the terms and subject to the conditions of this ordinance to maintain and use, as now constructed, two (2) Step(s) on the public right-of-way adjacent to its premises known as 2540 W. Armitage Ave..

Said Step(s) at W ARMITAGE measure(s):
Two (2) at thirty-five (35) feet in length, and point five (.5) feet in width for a total of thirty-five (35) square feet.

The location of said privilege shall be as shown on prints kept on file with the Department of Business Affairs and Consumer Protection and the Office of the City Clerk.

Said privilege shall be constructed in accordance with plans and specifications approved by the Department of Transportation (Division of Project Development).

This grant of privilege in the public way shall be subject to the provisions of Section 10-28-015 and all other required provisions of the Municipal Code of Chicago.

The grantee shall pay to the City of Chicago as compensation for the privilege #1114495 herein granted the sum of eight hundred ($800.00) per annum in advance.

A 25% penalty will be added for payments received after due date.

The permit holder agrees to hold the City of Chicago harmless for any damage, relocation or replacement costs associated with damage, relocation or removal of private property caused by the City performing work in the public way.

Authority herein given and granted for a period of five (5) years from and after Date of Passage.

Alderman _____

Proco Joe Moreno 1st Ward

PLAT OF SURVEY

of

LOTS 33, 34 AND 35 IN GRAY AND ADAM'S SUBDIVISION OF LOTS 1 TO 9 AND 26 TO 31, ALL INCLUSIVE, IN BLOCK 4 IN STAVE'S SUBDIVISION OF PART OF THE NORTHEAST QUARTER OF SECTION 36, TOWNSHIP 40 NORTH, RANGE 13 EAST OF THE THIRD PRINCIPAL MERIDIAN, IN COOK COUNTY, ILLINOIS

ADDRESS 2540-50 W ARMITAGE AVENUE CHICAGO, ILLINOIS

SCALE 1"=20'

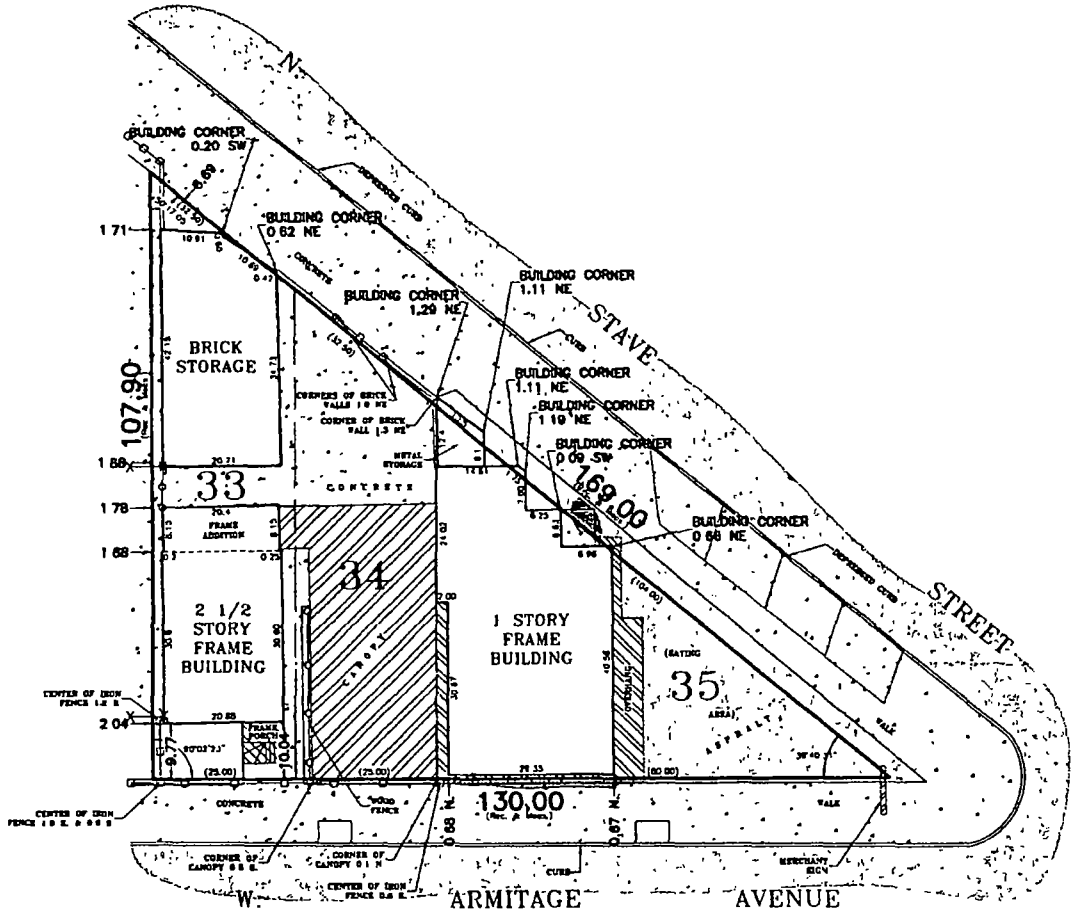

GENERAL NOTES

1) THE LEGAL DESCRIPTION HAS BEEN PROVIDED BY THE CLIENT OR THEIR AGENT

2) THIS SURVEY SHOWS THE BUILDING LINES AND EASEMENTS AS INDICATED BY THE RECORDED PLAT. THIS PLAT DOES NOT SHOW ANY RESTRICTIONS ESTABLISHED BY LOCAL ORDINANCES UNLESS SUPPLIED BY THE CLIENT

3) *BASIS OF BEARING FOR THIS SURVEY IS AS THE NORTH ARROW INDICATES AND IS SHOWN* TO INDICATE THE ANGULAR RELATIONSHIP OF THE BOUNDARY LINES

4) MONUMENTS IF SET DURING THIS SURVEY REPRESENT THE TRUE CORNERS OF THIS DESCRIPTION AS SURVEYED

5) LOCATION OF SOME FEATURES MAY BE EXAGGERATED FOR CLARITY NO INTERPOLATIONS MAY BE MADE FROM THE INFORMATION SHOWN HEREON

6) ONLY COPIES WITH AN ORIGINAL SIGNATURE AND SEAL ARE OFFICIAL LEGAL DOCUMENTS ALL SURVEYS ARE COPYRIGHTED MATERIALS WITH ALL RIGHTS RESERVED

Professional Design Registration #184-003795

PREFERRED SURVEY, INC.

7845 W 79TH STREET, BRIDGEVIEW IL 60455

Phone 708-458-7845 / Fax 708-458-7855

www.pelsurvey.com

Field Work Completed	06/05/13	FLD CREW	AM2/TS
Land Area Surveyed	70132 Sq. FT.	CAD	SR
Drawing Revised			

PREFERRED SURVEY INC — PROFESSIONAL LAND SURVEYOR CORPORATION NO 116 STATE OF ILLINOIS — BRIDGEVIEW IL

STATE OF ILLINOIS)
SS
COUNTY OF COOK)

SURVEY ORDERED BY PETER MOSER

I JOSEPH P MARISCH AS AN EMPLOYEE OF PREFERRED SURVEY INC DO HEREBY STATE THAT THIS PROFESSIONAL SERVICE CONFORMS TO THE CURRENT ILLINOIS MINIMUM STANDARD FOR A BOUNDARY SURVEY PROPERTY CORNERS HAVE BEEN SET OR NOT IN ACCORDANCE WITH CLIENT AGREEMENT DIMENSIONS ARE SHOWN IN FEET AND DECIMAL PARTS THEREOF AND ARE CORRECTED TO A TEMPERATURE OF 62 DEGREES FAHRENHEIT

GIVEN UNDER MY HAND AND SEAL THIS 6TH DAY OF JUNE

JOSEPH P MARISCH NO 2553 BRIDGEVIEW STATE OF ILLINOIS

MY LICENSE EXPIRES ON 11/30/14

PSI NO 13100150

Department of Business Affairs and Consumer Protection
Small Business Center - Public Way Use Unit
City Hall - 121 N. LaSalle Street, Room 800 • Chicago, IL 60602
(312)-74-GOBIZ (312-744-6249) • (312) 744-1944 (TTY)
http://www.cityofchicago.org/bacp

09/10/2014

Alderman **Proco Joe Moreno**
Ward # **01**
City of Chicago
City Hall, Room **300**
121 North LaSalle Street
Chicago, Illinois 60602

Re: An ordinance to use and maintain a portion of the public right-of-way for **two (2) step(s)** for **90 MILES CUBAN CAFE**, adjacent to the premises known as **2540 W. Armitage Ave.**.

Dear Alderman **Proco Joe Moreno**:

The applicant referenced above has requested the use of the public right-of-way for a **step(s)**. An ordinance has been prepared by the Department of Business Affairs and Consumer Protection – Small Business Center - Public Way Use Unit for presentation to the City Council. Because this request was made for properties located in your ward, as approved by you as per the attached, I respectfully request that you introduce the attached ordinance at the next City Council meeting.

If you have any questions regarding this ordinance, please contact Anthony Bertuca at (312) 744-5506.

Department of Business Affairs and Consumer Protection

City of Chicago

O2014-7246

Office of the City Clerk

Document Tracking Sheet

Meeting Date:	9/10/2014
Sponsor(s):	Moreno (1)
Type:	Ordinance
Title:	Grant(s) of privilege in public way for 1524 N Milwaukee LLC - privilege No. 1114597
Committee(s) Assignment:	Committee on Transportation and Public Way

ORDINANCE
1524 N. MILWAUKEE LLC
Acct. No. 392773 - 1
Permit No. 1114597

Be It Ordained by the City Council of the City of Chicago:

SECTION 1. Permission and authority are hereby given and granted to 1524 N. MILWAUKEE LLC, upon the terms and subject to the conditions of this ordinance to maintain and use, as now constructed, one (1) Bay Window(s) projecting over the public right-of-way adjacent to its premises known as 1524 N. Milwaukee Ave..

Said Bay Window(s) at N. Milwaukee Avenue measure(s):
One (1) at ten point two five (10.25) feet in length, and two point five eight (2.58) feet in width for a total of twenty-six point four five (26.45) square feet.

The location of said privilege shall be as shown on prints kept on file with the Department of Business Affairs and Consumer Protection and the Office of the City Clerk.

Said privilege shall be constructed in accordance with plans and specifications approved by the Department of Transportation (Division of Project Development).

This grant of privilege in the public way shall be subject to the provisions of Section 10-28-015 and all other required provisions of the Municipal Code of Chicago.

The grantee shall pay to the City of Chicago as compensation for the privilege #1114597 herein granted the sum of seventy-five ($75.00) per annum in advance.

A 25% penalty will be added for payments received after due date.

The permit holder agrees to hold the City of Chicago harmless for any damage, relocation or replacement costs associated with damage, relocation or removal of private property caused by the City performing work in the public way.

Authority herein given and granted for a period of five (5) years from and after Date of Passage.

Alderman _____

Proco Joe Moreno 1st Ward

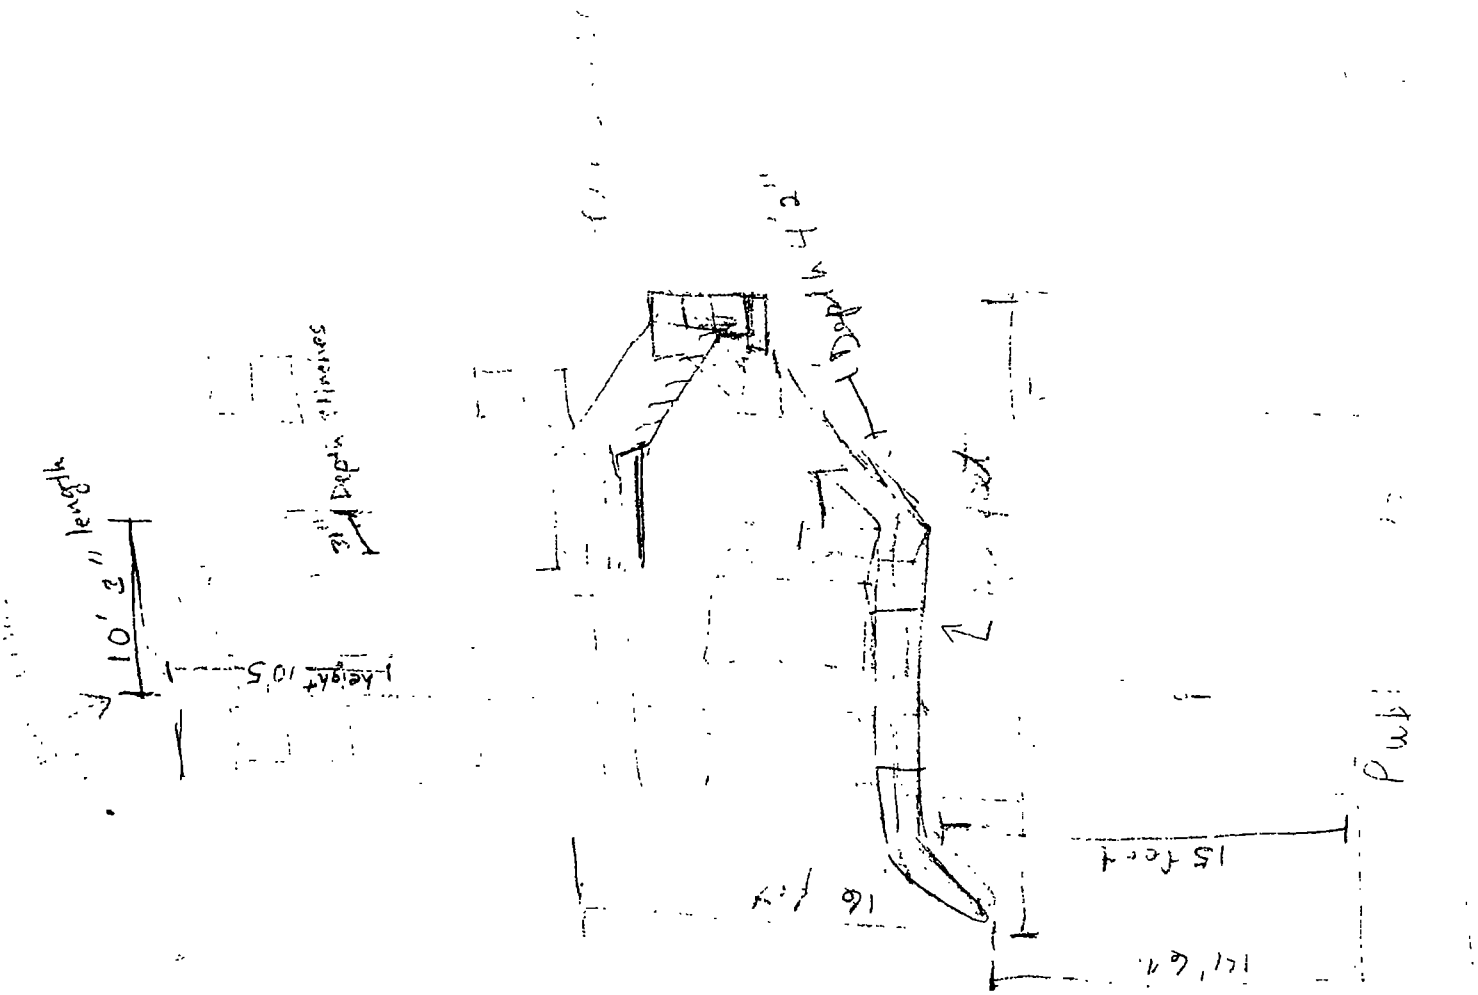
Length
10' 2"
Depth
15 feet
16 ft
12' 6"

Department of Business Affairs and Consumer Protection
Small Business Center - Public Way Use Unit
City Hall - 121 N LaSalle Street, Room 800 • Chicago, IL 60602
(312)-74-GOBIZ (312-744-6249) • (312) 744-1944 (TTY)
http //www cityofchicago.org/bacp

09/10/2014

Alderman **Proco Joe Moreno**
Ward # **01**
City of Chicago
City Hall, Room **300**
121 North LaSalle Street
Chicago, Illinois 60602

Re: An ordinance to use and maintain a portion of the public right-of-way for **one (1) bay window(s)** for **1524 N. MILWAUKEE LLC**, adjacent to the premises known as **1524 N. Milwaukee Ave.**.

Dear Alderman **Proco Joe Moreno**:

The applicant referenced above has requested the use of the public right-of-way for a **bay window(s)**. An ordinance has been prepared by the Department of Business Affairs and Consumer Protection – Small Business Center - Public Way Use Unit for presentation to the City Council. Because this request was made for properties located in your ward, as approved by you as per the attached, I respectfully request that you introduce the attached ordinance at the next City Council meeting.

If you have any questions regarding this ordinance, please contact Anthony Bertuca at (312) 744-5506.

Department of Business Affairs and Consumer Protection

City of Chicago

O2014-7250

Office of the City Clerk

Document Tracking Sheet

Meeting Date:	9/10/2014
Sponsor(s):	Moreno (1)
Type:	Ordinance
Title:	Grant(s) of privilege in public way for 1524 N Milwaukee - privilege No. - 1114439
Committee(s) Assignment:	Committee on Transportation and Public Way

ORDINANCE
1524 N. MILWAUKEE
Acct. No. 392505 - 1
Permit No. 1114439

Be It Ordained by the City Council of the City of Chicago:

SECTION 1. Permission and authority are hereby given and granted to 1524 N. MILWAUKEE, upon the terms and subject to the conditions of this ordinance to maintain and use, as now constructed, one (1) Bay Window(s) projecting over the public right-of-way adjacent to its premises known as 1524 N. Milwaukee Ave..

Said Bay Window(s) at N. Milwaukee Avenue measure(s):
One (1) at ten point two five (10.25) feet in length, and two point five eight (2.58) feet in width for a total of twenty-six point four five (26.45) square feet.

The location of said privilege shall be as shown on prints kept on file with the Department of Business Affairs and Consumer Protection and the Office of the City Clerk.

Said privilege shall be constructed in accordance with plans and specifications approved by the Department of Transportation (Division of Project Development).

This grant of privilege in the public way shall be subject to the provisions of Section 10-28-015 and all other required provisions of the Municipal Code of Chicago.

The grantee shall pay to the City of Chicago as compensation for the privilege #1114439 herein granted the sum of seventy-five ($75.00) per annum in advance.

A 25% penalty will be added for payments received after due date.

The permit holder agrees to hold the City of Chicago harmless for any damage, relocation or replacement costs associated with damage, relocation or removal of private property caused by the City performing work in the public way.

Authority herein given and granted for a period of five (5) years from and after Date of Passage.

Alderman _____

Proco Joe Moreno 1st Ward

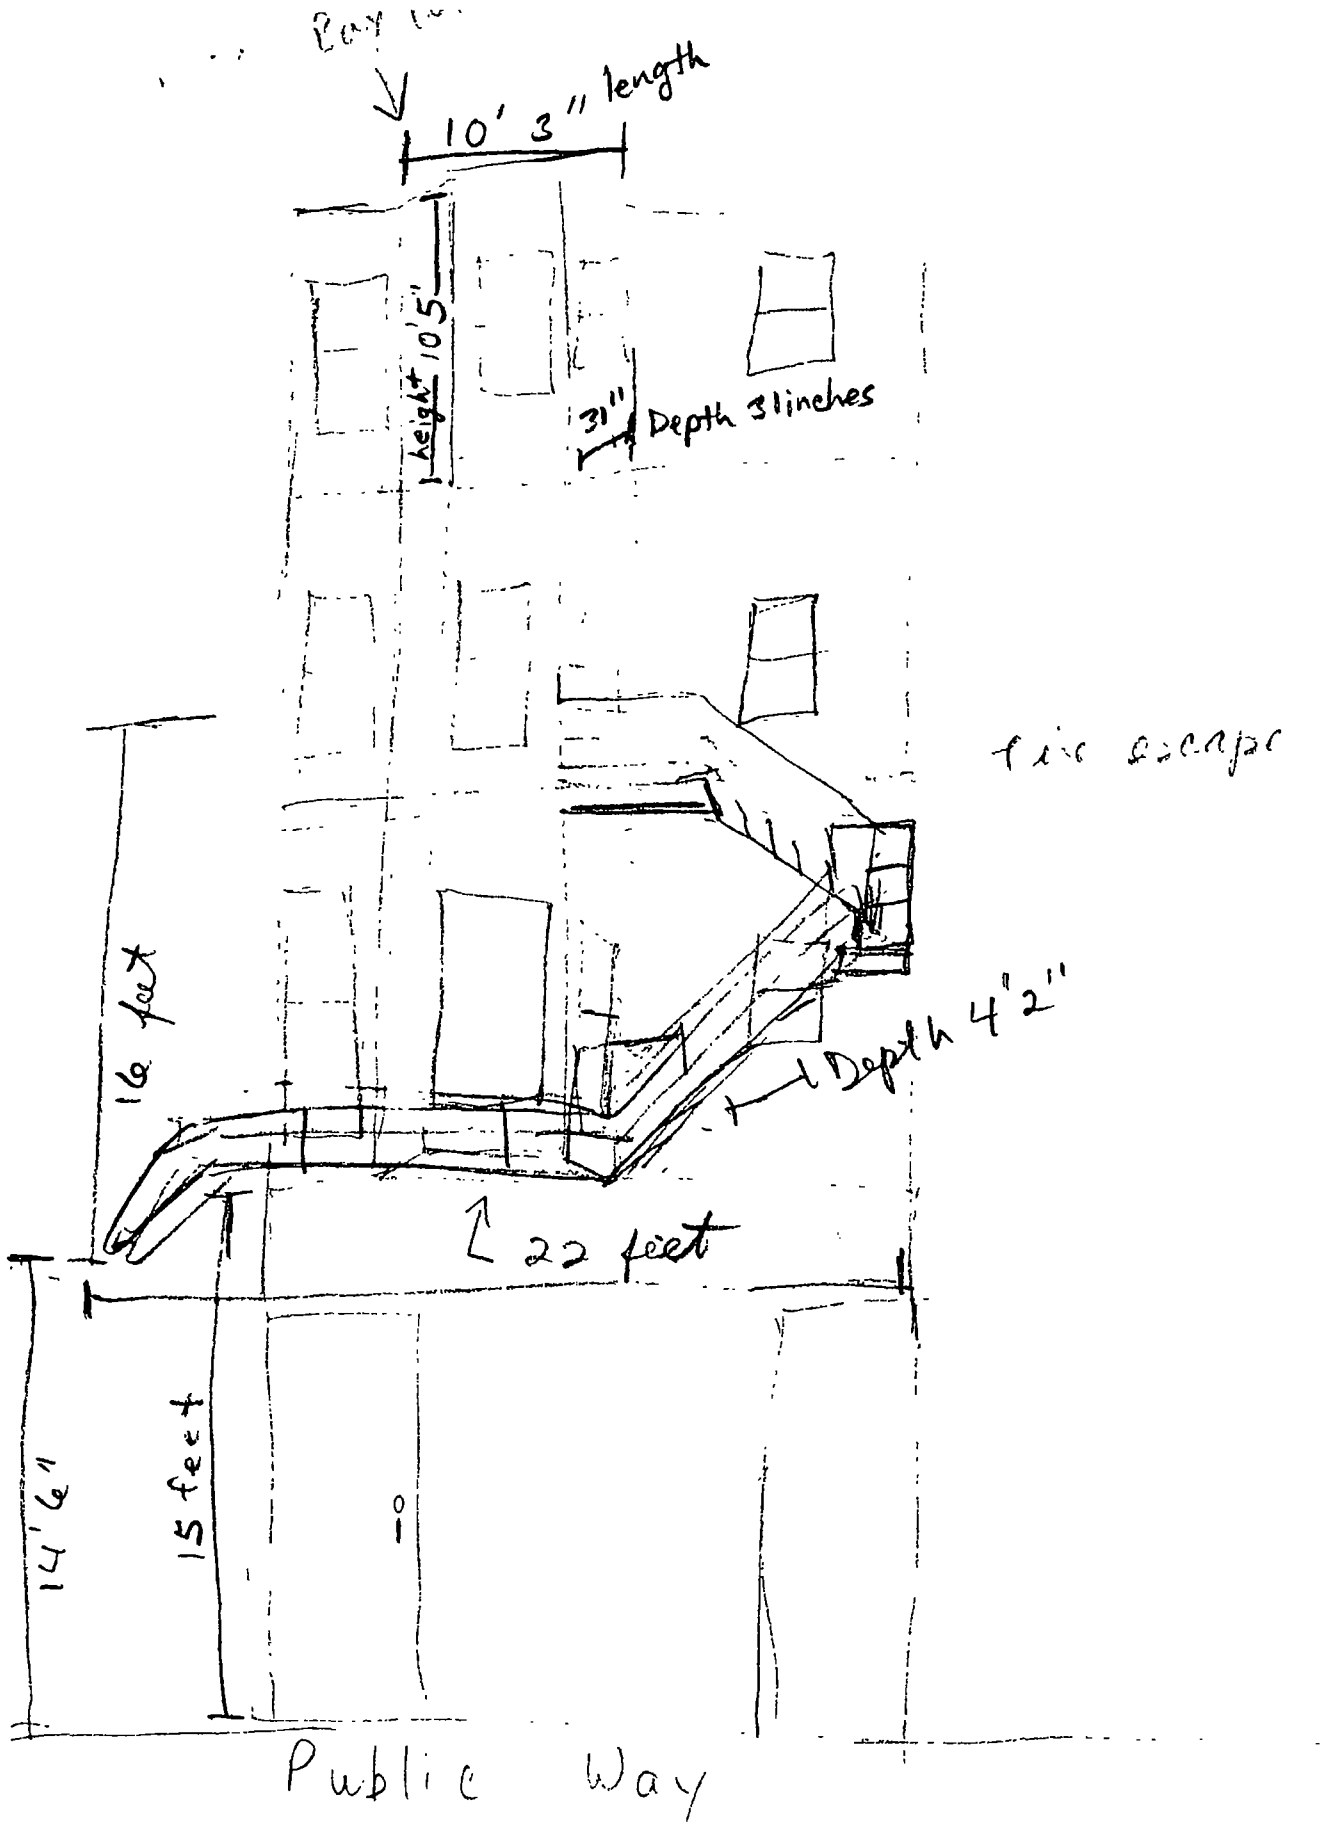
10' 3" length
height 10'5"
31" Depth 31inches
fire escape
16 feet
Depth 4'2"
22 feet
14'6"
15 feet
Public Way

Department of Business Affairs and Consumer Protection
Small Business Center - Public Way Use Unit
City Hall - 121 N. LaSalle Street, Room 800 • Chicago, IL 60602
(312)-74-GOBIZ (312-744-6249) • (312) 744-1944 (TTY)
http://www.cityofchicago.org/bacp

09/10/2014

Alderman **Proco Joe Moreno**
Ward # **01**
City of Chicago
City Hall, Room **300**
121 North LaSalle Street
Chicago, Illinois 60602

Re: An ordinance to use and maintain a portion of the public right-of-way for **one (1) bay window(s)** for **1524 N. MILWAUKEE**, adjacent to the premises known as **1524 N. Milwaukee Ave.**.

Dear Alderman **Proco Joe Moreno**:

The applicant referenced above has requested the use of the public right-of-way for a **bay window(s)**. An ordinance has been prepared by the Department of Business Affairs and Consumer Protection – Small Business Center - Public Way Use Unit for presentation to the City Council. Because this request was made for properties located in your ward, as approved by you as per the attached, I respectfully request that you introduce the attached ordinance at the next City Council meeting.

If you have any questions regarding this ordinance, please contact Anthony Bertuca at (312) 744-5506.

Department of Business Affairs and Consumer Protection

City of Chicago

O2014-7262

Office of the City Clerk

Document Tracking Sheet

Meeting Date:	9/10/2014
Sponsor(s):	Moreno (1)
Type:	Ordinance
Title:	Grant(s) of privilege in public way for 1524 N Milwuakee LLC - privilege No. 1114596
Committee(s) Assignment:	Committee on Transportation and Public Way

ORDINANCE
1524 N. MILWAUKEE LLC
Acct. No. 392773 - 1
Permit No. 1114596

Be It Ordained by the City Council of the City of Chicago:

SECTION 1. Permission and authority are hereby given and granted to 1524 N. MILWAUKEE LLC, upon the terms and subject to the conditions of this ordinance to maintain and use, as now constructed, one (1) Fire Escape(s) projecting over the public right-of-way adjacent to its premises known as 1524 N. Milwaukee Ave..

Said Fire Escape(s) at N. Milwaukee Avenue measure(s):
One (1) at twenty-two (22) feet in length, and four point one seven (4.17) feet in width for a total of ninety-one point seven four (91.74) square feet.

The location of said privilege shall be as shown on prints kept on file with the Department of Business Affairs and Consumer Protection and the Office of the City Clerk.

Said privilege shall be constructed in accordance with plans and specifications approved by the Department of Transportation (Division of Project Development).

This grant of privilege in the public way shall be subject to the provisions of Section 10-28-015 and all other required provisions of the Municipal Code of Chicago.

The grantee shall pay to the City of Chicago as compensation for the privilege #1114596 herein granted the sum of four hundred ($400.00) per annum in advance.

A 25% penalty will be added for payments received after due date.

The permit holder agrees to hold the City of Chicago harmless for any damage, relocation or replacement costs associated with damage, relocation or removal of private property caused by the City performing work in the public way.

Authority herein given and granted for a period of five (5) years from and after Date of Passage.

Alderman _____

Proco Joe Moreno 1st Ward

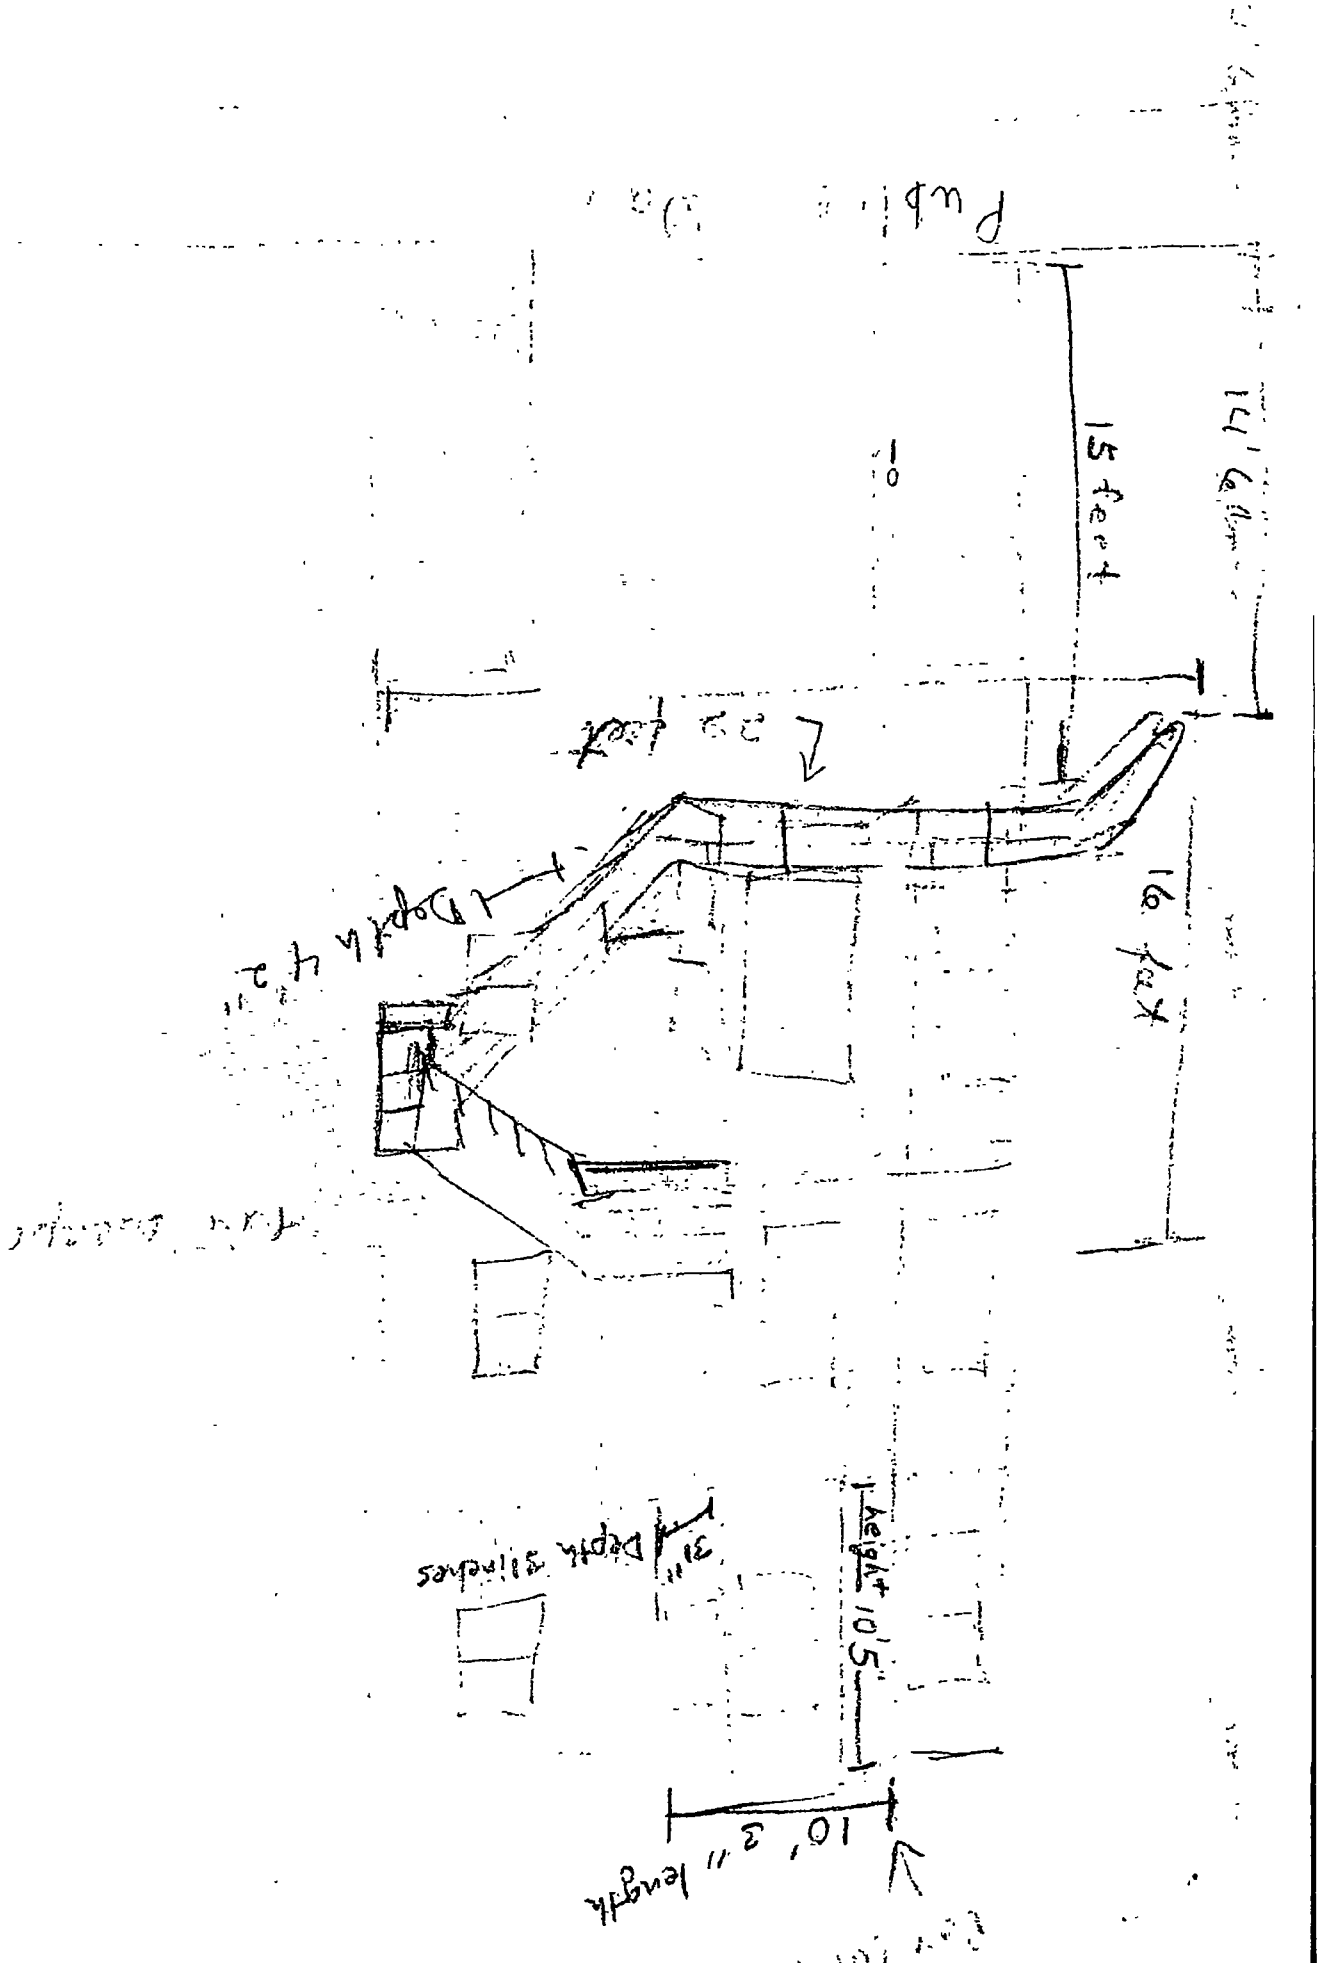
15 feet
16 feet
10' 3" length
10' 5" height
31" Depth stringers

Department of Business Affairs and Consumer Protection
Small Business Center - Public Way Use Unit
City Hall - 121 N. LaSalle Street, Room 800 • Chicago, IL 60602
(312)-74-GOBIZ (312-744-6249) • (312) 744-1944 (TTY)
http://www.cityofchicago.org/bacp

09/10/2014

Alderman **Proco Joe Moreno**
Ward # **01**
City of Chicago
City Hall, Room **300**
121 North LaSalle Street
Chicago, Illinois 60602

Re: An ordinance to use and maintain a portion of the public right-of-way for **one (1) fire escape(s)** for **1524 N. MILWAUKEE LLC**, adjacent to the premises known as **1524 N. Milwaukee Ave.**.

Dear Alderman **Proco Joe Moreno**:

The applicant referenced above has requested the use of the public right-of-way for a **fire escape(s)**. An ordinance has been prepared by the Department of Business Affairs and Consumer Protection – Small Business Center - Public Way Use Unit for presentation to the City Council. Because this request was made for properties located in your ward, as approved by you as per the attached, I respectfully request that you introduce the attached ordinance at the next City Council meeting.

If you have any questions regarding this ordinance, please contact Anthony Bertuca at (312) 744-5506.

Department of Business Affairs and Consumer Protection

City of Chicago

O2014-7266

Office of the City Clerk

Document Tracking Sheet

Meeting Date:	9/10/2014
Sponsor(s):	Moreno (1)
Type:	Ordinance
Title:	Grant(s) of privilege in public way for 1524 N Milwaukee - privilege No. 1114438
Committee(s) Assignment:	Committee on Transportation and Public Way

ORDINANCE
1524 N. MILWAUKEE
Acct. No. 392505 - 1
Permit No. 1114438

Be It Ordained by the City Council of the City of Chicago:

SECTION 1. Permission and authority are hereby given and granted to 1524 N. MILWAUKEE, upon the terms and subject to the conditions of this ordinance to maintain and use, as now constructed, one (1) Fire Escape(s) projecting over the public right-of-way adjacent to its premises known as 1524 N. Milwaukee Ave..

Said Fire Escape(s) at N. Milwaukee Avenue measure(s):
One (1) at four point one six (4.16) feet in length, and fourteen point five (14.5) feet in width for a total of sixty point three two (60.32) square feet.

The location of said privilege shall be as shown on prints kept on file with the Department of Business Affairs and Consumer Protection and the Office of the City Clerk.

Said privilege shall be constructed in accordance with plans and specifications approved by the Department of Transportation (Division of Project Development).

This grant of privilege in the public way shall be subject to the provisions of Section 10-28-015 and all other required provisions of the Municipal Code of Chicago.

The grantee shall pay to the City of Chicago as compensation for the privilege #1114438 herein granted the sum of zero ($.00) per annum in advance.

A 25% penalty will be added for payments received after due date.

The permit holder agrees to hold the City of Chicago harmless for any damage, relocation or replacement costs associated with damage, relocation or removal of private property caused by the City performing work in the public way.

Authority herein given and granted for a period of five (5) years from and after Date of Passage.

Alderman _____

Proco Joe Moreno 1st Ward

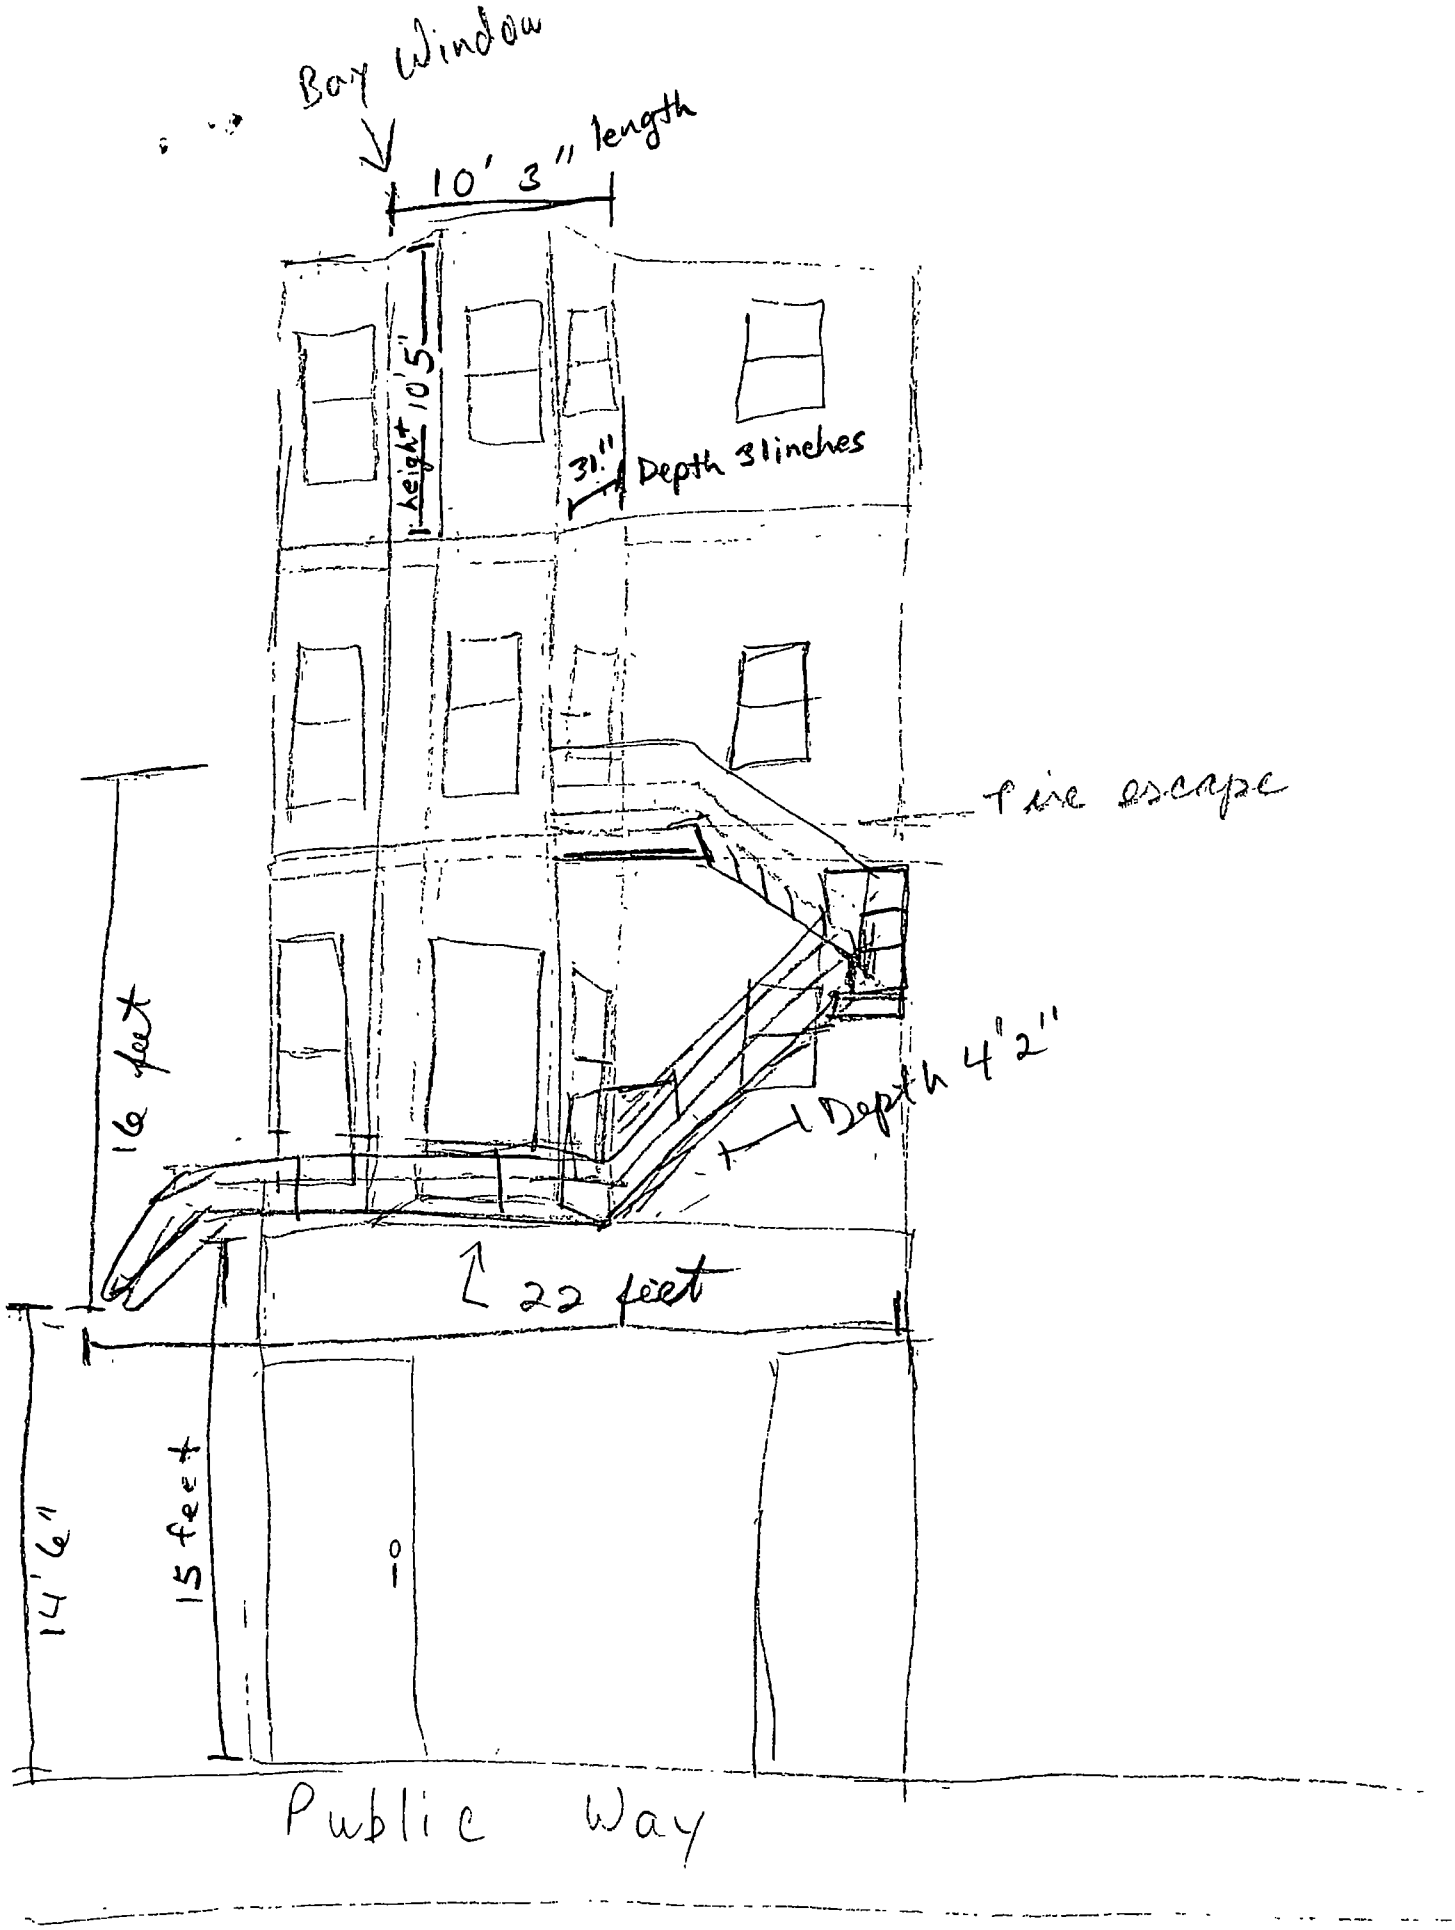
Bay Window
10' 3" length
Height 10'5"
31" Depth 31 inches
fire escape
16 feet
Depth 4'2"
22 feet
14'6"
15 feet
Public Way

Department of Business Affairs and Consumer Protection
Small Business Center - Public Way Use Unit
City Hall - 121 N. LaSalle Street, Room 800 • Chicago, IL 60602
(312)-74-GOBIZ (312-744-6249) • (312) 744-1944 (TTY)
http://www.cityofchicago.org/bacp

09/10/2014

Alderman **Proco Joe Moreno**
Ward # **01**
City of Chicago
City Hall, Room **300**
121 North LaSalle Street
Chicago, Illinois 60602

Re: An ordinance to use and maintain a portion of the public right-of-way for **one (1) fire escape(s)** for **1524 N. MILWAUKEE**, adjacent to the premises known as **1524 N. Milwaukee Ave.**.

Dear Alderman **Proco Joe Moreno**:

The applicant referenced above has requested the use of the public right-of-way for a **fire escape(s)**. An ordinance has been prepared by the Department of Business Affairs and Consumer Protection – Small Business Center - Public Way Use Unit for presentation to the City Council. Because this request was made for properties located in your ward, as approved by you as per the attached, I respectfully request that you introduce the attached ordinance at the next City Council meeting.

If you have any questions regarding this ordinance, please contact Anthony Bertuca at (312) 744-5506.

Department of Business Affairs and Consumer Protection

City of Chicago

O2014-7274

Office of the City Clerk

Document Tracking Sheet

Meeting Date:	9/10/2014
Sponsor(s):	Moreno (1)
Type:	Ordinance
Title:	Grant(s) of privilege in public way for 2318 W Huron LLC
Committee(s) Assignment:	Committee on Transportation and Public Way

ORDINANCE
2315 W. HURON, LLC.
Acct. No. 342391 - 1
Permit No. 1114967

Be It Ordained by the City Council of the City of Chicago:

SECTION 1. Permission and authority are hereby given and granted to 2315 W. HURON, LLC., upon the terms and subject to the conditions of this ordinance to maintain and use, as now constructed, four (4) Balcony(s) projecting over the public right-of-way adjacent to its premises known as 2315 W. Huron St..

Said Balcony(s) at W. HURON ST. measure(s):
Four (4) at four (4) feet in length, and thirteen (13) feet in width for a total of two hundred eight (208) square feet.

The location of said privilege shall be as shown on prints kept on file with the Department of Business Affairs and Consumer Protection and the Office of the City Clerk.

Said privilege shall be constructed in accordance with plans and specifications approved by the Department of Planning and Development and Department of Transportation (Division of Project Development).

This grant of privilege in the public way shall be subject to the provisions of Section 10-28-015 and all other required provisions of the Municipal Code of Chicago.

The grantee shall pay to the City of Chicago as compensation for the privilege #1114967 herein granted the sum of three hundred ($300.00) per annum in advance.

A 25% penalty will be added for payments received after due date.

The permit holder agrees to hold the City of Chicago harmless for any damage, relocation or replacement costs associated with damage, relocation or removal of private property caused by the City performing work in the public way.

Authority herein given and granted for a period of five (5) years from and after 09/09/2014.

Alderman 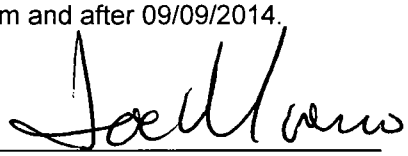

Proco Joe Moreno 1st Ward

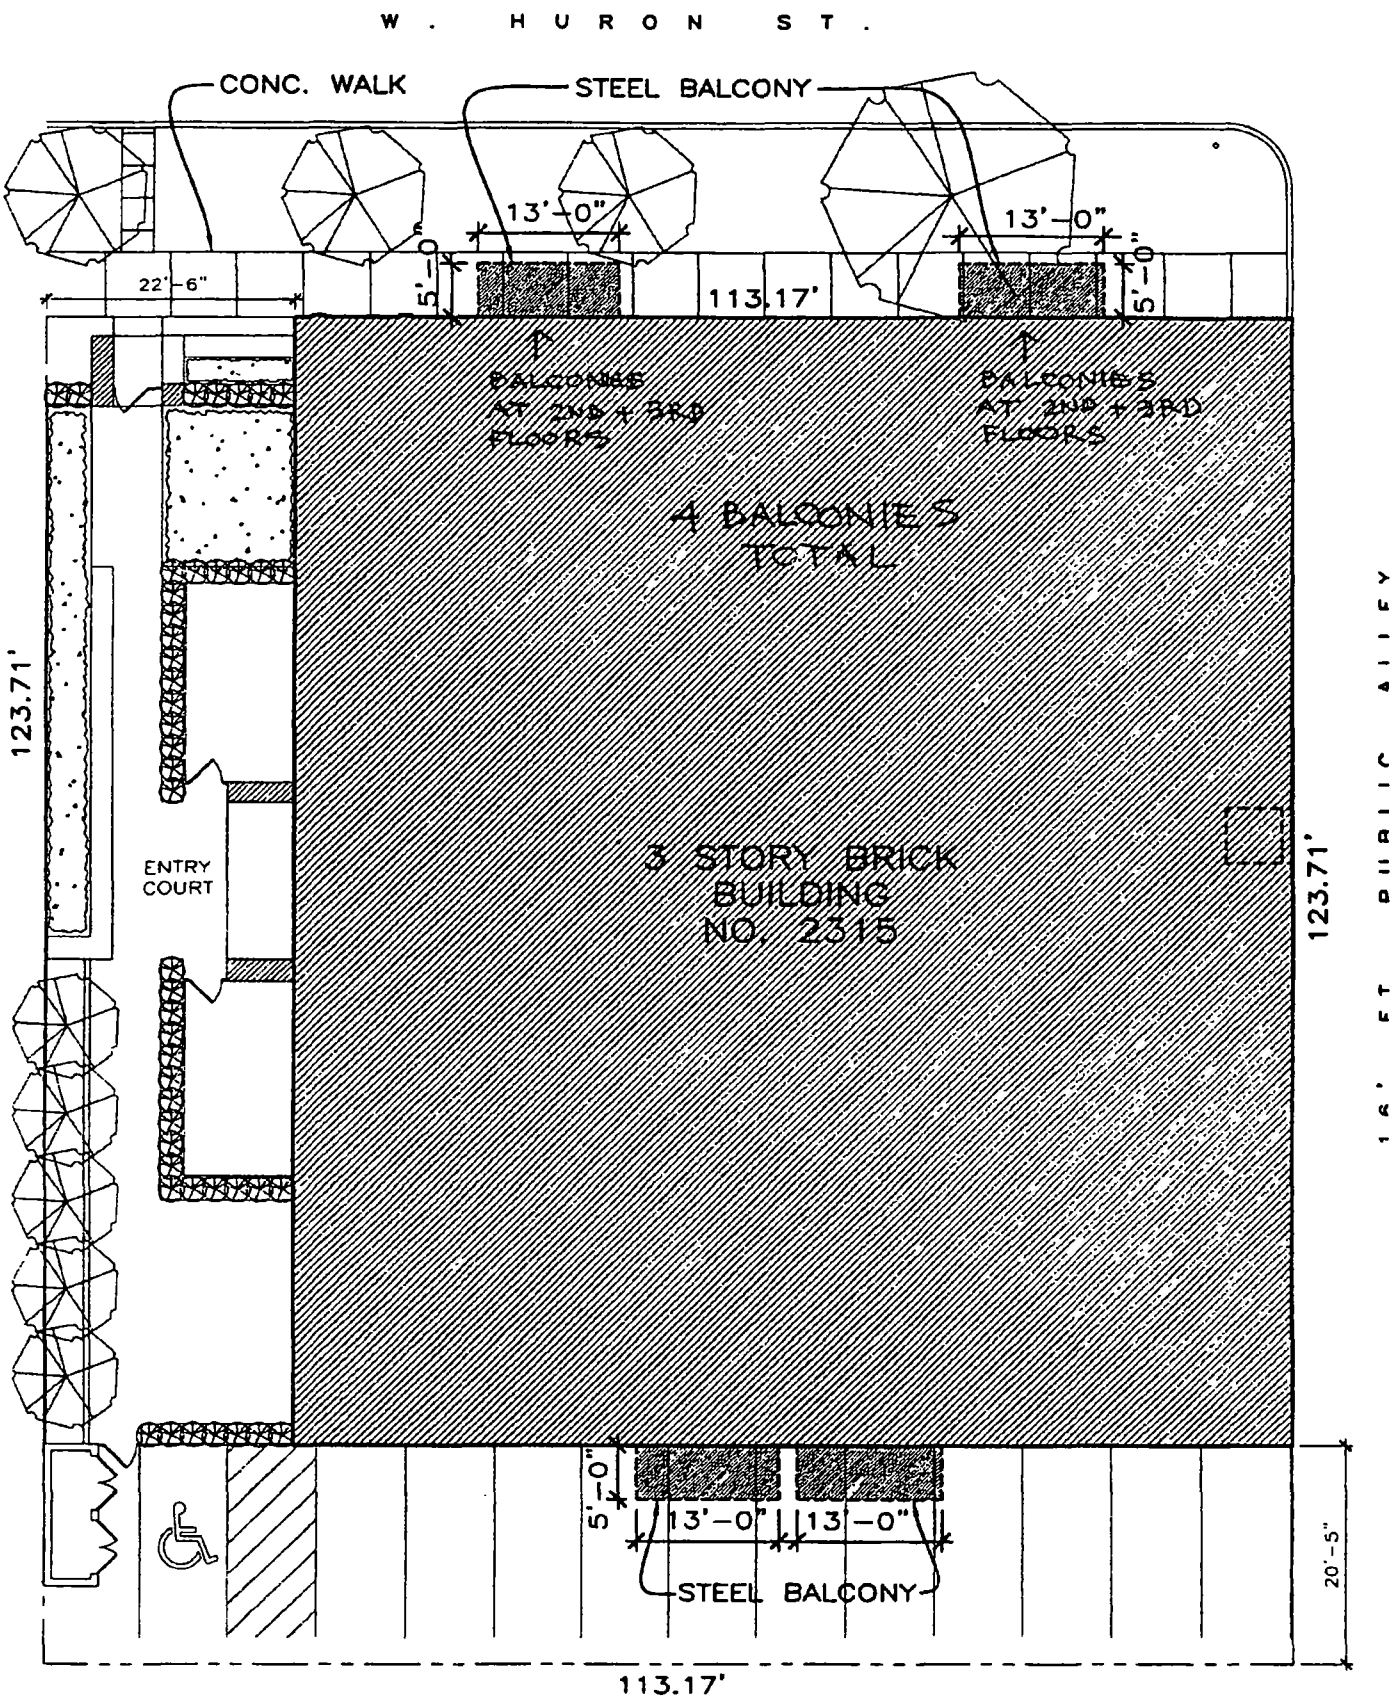

SITE PLAN

SCALE 1/16" = 1'-0"

2315 W. HURON

Department of Business Affairs and Consumer Protection
Small Business Center - Public Way Use Unit
City Hall - 121 N. LaSalle Street, Room 800 • Chicago, IL 60602
(312)-74-GOBIZ (312-744-6249) • (312) 744-1944 (TTY)
http //www.cityofchicago.org/bacp

09/10/2014

Alderman **Proco Joe Moreno**
Ward # **01**
City of Chicago
City Hall, Room **300**
121 North LaSalle Street
Chicago, Illinois 60602

Re: An ordinance to use and maintain a portion of the public right-of-way for **four (4) balcony(ies)** for **2315 W. HURON, LLC.**, adjacent to the premises known as **2315 W. Huron St.**.

Dear Alderman **Proco Joe Moreno**:

The applicant referenced above has requested the use of the public right-of-way for a **balcony(ies)**. An ordinance has been prepared by the Department of Business Affairs and Consumer Protection – Small Business Center - Public Way Use Unit for presentation to the City Council. Because this request was made for properties located in your ward, as approved by you as per the attached, I respectfully request that you introduce the attached ordinance at the next City Council meeting.

If you have any questions regarding this ordinance, please contact Anthony Bertuca at (312) 744-5506.

Department of Business Affairs and Consumer Protection

City of Chicago

O2014-7277

Office of the City Clerk

Document Tracking Sheet

Meeting Date:	9/10/2014
Sponsor(s):	Moreno (1)
Type:	Ordinance
Title:	Grant(s) of privilege in public way for 5411 Empanadas
Committee(s) Assignment:	Committee on Transportation and Public Way

ORDINANCE
5411 EMPANADAS
Acct. No. 387816 - 1
Permit No. 1112307

Be It Ordained by the City Council of the City of Chicago:

SECTION 1. Permission and authority are hereby given and granted to 5411 EMPANADAS, upon the terms and subject to the conditions of this ordinance to maintain and use one (1) sign(s) projecting over the public right-of-way attached to its premises known as 2045 W. North Ave..

Said sign structure(s) measures as follows; along W. North Avenue:
One (1) at three point four two (3.42) feet in length, three point seven five (3.75) feet in height and eleven (11) feet above grade level.

The location of said privilege shall be as shown on prints kept on file with the Department of Business Affairs and Consumer Protection and the Office of the City Clerk.

Said privilege shall be constructed in accordance with plans and specifications approved by the Department of Transportation (Division of Project Development) and Zoning Department - Signs.

This grant of privilege in the public way shall be subject to the provisions of Section 10-28-015 and all other required provisions of the Municipal Code of Chicago.

The grantee shall pay to the City of Chicago as compensation for the privilege #1112307 herein granted the sum of one hundred ($100.00) per annum in advance.

A 25% penalty will be added for payments received after due date.

The permit holder agrees to hold the City of Chicago harmless for any damage, relocation or replacement costs associated with damage, relocation or removal of private property caused by the City performing work in the public way.

Authority herein given and granted for a period of five (5) years from and after Date of Passage.

Alderman 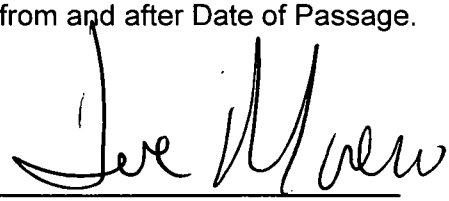

Proco Joe Moreno 1st Ward

APPLICATION TO USE THE PUBLIC RIGHT OF WAY

EXAMPLE OF SIGN DRAWING

SIGN DRAWING

PROPERTY LOCATION: 2045 W North Ave

ORGANIZATION(S) NAME: Fifty Four Eleven Store 2 LLC

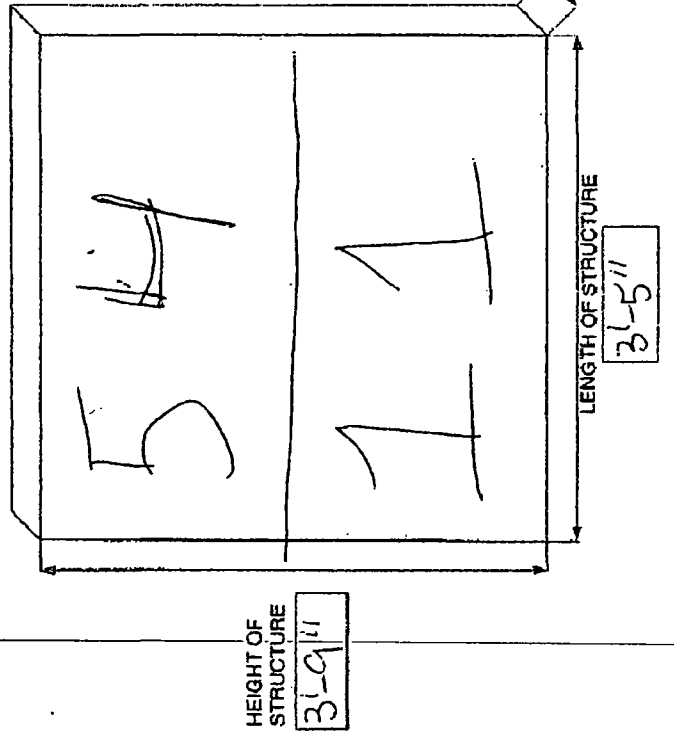

Department of Business Affairs and Consumer Protection
Small Business Center - Public Way Use Unit
City Hall - 121 N. LaSalle Street, Room 800 • Chicago, IL 60602
(312)-74-GOBIZ (312-744-6249) • (312) 744-1944 (TTY)
http://www.cityofchicago.org/bacp

09/10/2014

Alderman **Proco Joe Moreno**
Ward # **01**
City of Chicago
City Hall, Room **300**
121 North LaSalle Street
Chicago, Illinois 60602

Re: An ordinance to use and maintain a portion of the public right-of-way for **one (1) sign(s)** for **5411 EMPANADAS**, adjacent to the premises known as **2045 W. North Ave.**.

Dear Alderman **Proco Joe Moreno**:

The applicant referenced above has requested the use of the public right-of-way for a **sign(s)**. An ordinance has been prepared by the Department of Business Affairs and Consumer Protection – Small Business Center - Public Way Use Unit for presentation to the City Council. Because this request was made for properties located in your ward, as approved by you as per the attached, I respectfully request that you introduce the attached ordinance at the next City Council meeting.

If you have any questions regarding this ordinance, please contact Anthony Bertuca at (312) 744-5506.

Department of Business Affairs and Consumer Protection

City of Chicago

O2014-7291

Office of the City Clerk

Document Tracking Sheet

Meeting Date:	9/10/2014
Sponsor(s):	Fioretti (2)
Type:	Ordinance
Title:	Grant(s) of privilege in public way for Avanti Caffe
Committee(s) Assignment:	Committee on Transportation and Public Way

ORDINANCE
AVANTI CAFFE
Acct. No. 354552 - 1
Permit No. 1092396

Be It Ordained by the City Council of the City of Chicago:

SECTION 1. Permission and authority are hereby given and granted to AVANTI CAFFE, upon the terms and subject to the conditions of this ordinance to maintain and use one (1) sign(s) projecting over the public right-of-way attached to its premises known as 200 W. Jackson Blvd..

Said sign structure(s) measures as follows; along W. Jackson:
One (1) at four point zero eight (4.08) feet in length, four point zero eight (4.08) feet in height and twelve (12) feet above grade level.

The location of said privilege shall be as shown on prints kept on file with the Department of Business Affairs and Consumer Protection and the Office of the City Clerk.

Said privilege shall be constructed in accordance with plans and specifications approved by the Department of Transportation (Division of Project Development) and Zoning Department - Signs.

This grant of privilege in the public way shall be subject to the provisions of Section 10-28-015 and all other required provisions of the Municipal Code of Chicago.

The grantee shall pay to the City of Chicago as compensation for the privilege #1092396 herein granted the sum of one hundred ($100.00) per annum in advance.

A 25% penalty will be added for payments received after due date.

The permit holder agrees to hold the City of Chicago harmless for any damage, relocation or replacement costs associated with damage, relocation or removal of private property caused by the City performing work in the public way.

Authority herein given and granted for a period of five (5) years from and after Date of Passage.

Alderman _____

Bob Fioretti 2nd Ward

48.5"
2 Sides

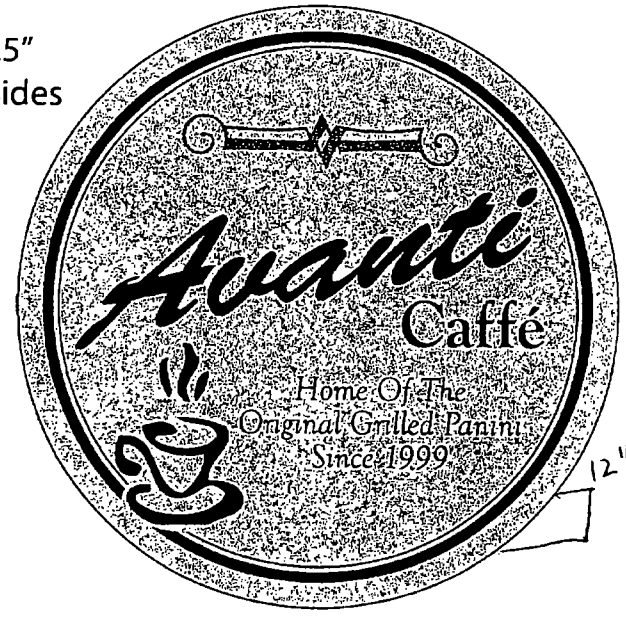

Avanti Caffe
200 W. Jackson

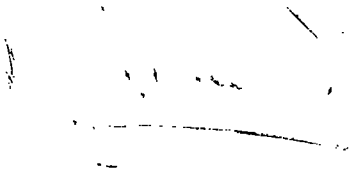

Department of Business Affairs and Consumer Protection
Small Business Center - Public Way Use Unit
City Hall - 121 N LaSalle Street, Room 800 • Chicago, IL 60602
(312)-74-GOBIZ (312-744-6249) • (312) 744-1944 (TTY)
http://www.cityofchicago.org/bacp

09/10/2014

Alderman **Bob Fioretti**
Ward # **02**
City of Chicago
City Hall, Room **300**
121 North LaSalle Street
Chicago, Illinois 60602

Re: An ordinance to use and maintain a portion of the public right-of-way for **one (1) sign(s)** for **AVANTI CAFFE**, adjacent to the premises known as **200 W. Jackson Blvd.**.

Dear Alderman **Bob Fioretti**:

The applicant referenced above has requested the use of the public right-of-way for a **sign(s)**. An ordinance has been prepared by the Department of Business Affairs and Consumer Protection – Small Business Center - Public Way Use Unit for presentation to the City Council. Because this request was made for properties located in your ward, as approved by you as per the attached, I respectfully request that you introduce the attached ordinance at the next City Council meeting.

If you have any questions regarding this ordinance, please contact Anthony Bertuca at (312) 744-5506.

Department of Business Affairs and Consumer Protection

City of Chicago

O2014-7295

Office of the City Clerk

Document Tracking Sheet

Meeting Date:	9/10/2014
Sponsor(s):	Fioretti (2)
Type:	Ordinance
Title:	Grant(s) of privilege in public way for Bank Note Place Condo Assn. - catch basin
Committee(s) Assignment:	Committee on Transportation and Public Way

ORDINANCE
BANK NOTE PLACE CONDOMINIUM ASSOCIATION
Acct. No. 88260 - 1
Permit No. 1114723

Be It Ordained by the City Council of the City of Chicago:

SECTION 1. Permission and authority are hereby given and granted to BANK NOTE PLACE CONDOMINIUM ASSOCIATION, upon the terms and subject to the conditions of this ordinance to maintain and use, as now constructed, one (1) Catch Basin(s) under the public right-of-way adjacent to its premises known as 1910 S. Indiana Ave..

Said Catch Basin(s) at s. indiana measure(s):
One (1) at five (5) feet in length, and five (5) feet in width for a total of twenty-five (25) square feet.

The location of said privilege shall be as shown on prints kept on file with the Department of Business Affairs and Consumer Protection and the Office of the City Clerk.

Said privilege shall be constructed in accordance with plans and specifications approved by the Department of Transportation (Office of Underground Coordination) and Department of Water Management.

This grant of privilege in the public way shall be subject to the provisions of Section 10-28-015 and all other required provisions of the Municipal Code of Chicago.

The grantee shall pay to the City of Chicago as compensation for the privilege #1114723 herein granted the sum of four hundred ($400.00) per annum in advance.

A 25% penalty will be added for payments received after due date.

The permit holder agrees to hold the City of Chicago harmless for any damage, relocation or replacement costs associated with damage, relocation or removal of private property caused by the City performing work in the public way.

Authority herein given and granted for a period of five (5) years from and after 09/01/2014.

Alderman

Bob Fioretti 2nd Ward

ATTN:
TOD NIEMIEC.
FROM HANSEN

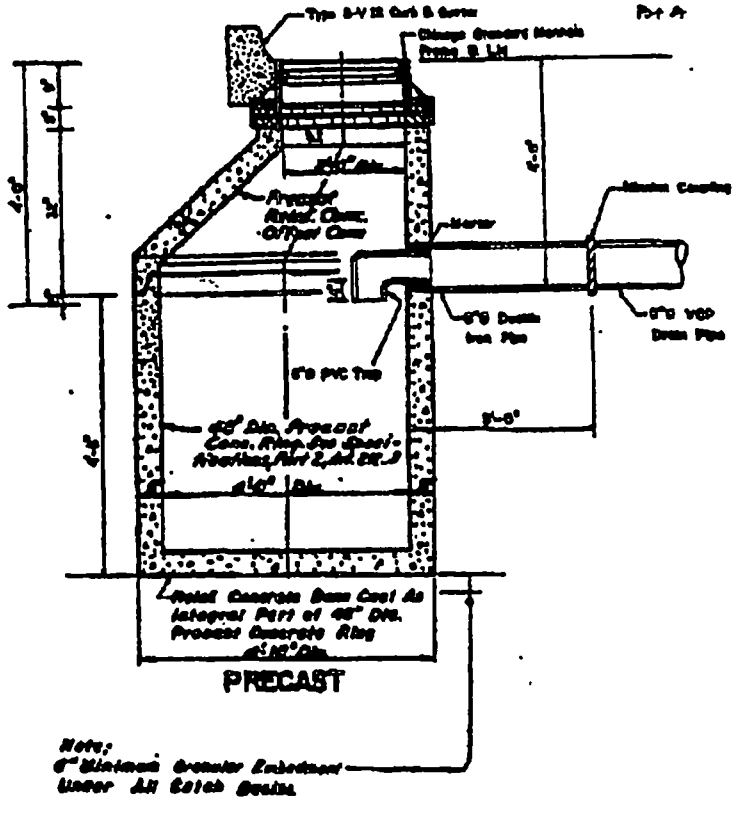

STANDARD CATCH BASINS*

Scale: 3/4" = 1'-0"

*FOR USE IN THE PUBLIC WAY, OUTSIDE THE DOWNTOWN AREA

Department of Business Affairs and Consumer Protection
Small Business Center - Public Way Use Unit
City Hall - 121 N LaSalle Street, Room 800 • Chicago, IL 60602
(312)-74-GOBIZ (312-744-6249) • (312) 744-1944 (TTY)
http //www.cityofchicago.org/bacp

09/10/2014

Alderman **Bob Fioretti**
Ward # **02**
City of Chicago
City Hall, Room **300**
121 North LaSalle Street
Chicago, Illinois 60602

Re: An ordinance to use and maintain a portion of the public right-of-way for **one (1) catch basin(s)** for **BANK NOTE PLACE CONDOMINIUM ASSOCIATION**, adjacent to the premises known as **1910 S. Indiana Ave.**.

Dear Alderman **Bob Fioretti**:

The applicant referenced above has requested the use of the public right-of-way for a **catch basin(s)**. An ordinance has been prepared by the Department of Business Affairs and Consumer Protection – Small Business Center - Public Way Use Unit for presentation to the City Council. Because this request was made for properties located in your ward, as approved by you as per the attached, I respectfully request that you introduce the attached ordinance at the next City Council meeting.

If you have any questions regarding this ordinance, please contact Anthony Bertuca at (312) 744-5506.

Department of Business Affairs and Consumer Protection

City of Chicago

O2014-7299

Office of the City Clerk

Document Tracking Sheet

Meeting Date:	9/10/2014
Sponsor(s):	Fioretti (2)
Type:	Ordinance
Title:	Grant(s) of privilege in public way for Bank Note Place Condo Assn. - grease basin
Committee(s) Assignment:	Committee on Transportation and Public Way

ORDINANCE
BANK NOTE PLACE CONDOMINIUM ASSOCIATION
Acct. No. 88260 - 1
Permit No. 1114743

Be It Ordained by the City Council of the City of Chicago:

SECTION 1. Permission and authority are hereby given and granted to BANK NOTE PLACE CONDOMINIUM ASSOCIATION, upon the terms and subject to the conditions of this ordinance to maintain and use, as now constructed, one (1) Grease Basin(s) under the public right-of-way adjacent to its premises known as 1910 S. Indiana Ave..

Said Grease Basin(s) at s. indiana measure(s):
One (1) at ten (10) feet in length, and five (5) feet in width for a total of fifty (50) square feet.

The location of said privilege shall be as shown on prints kept on file with the Department of Business Affairs and Consumer Protection and the Office of the City Clerk.

Said privilege shall be constructed in accordance with plans and specifications approved by the Department of Transportation (Office of Underground Coordination) and Department of Water Management.

This grant of privilege in the public way shall be subject to the provisions of Section 10-28-015 and all other required provisions of the Municipal Code of Chicago.

The grantee shall pay to the City of Chicago as compensation for the privilege #1114743 herein granted the sum of four hundred ($400.00) per annum in advance.

A 25% penalty will be added for payments received after due date.

The permit holder agrees to hold the City of Chicago harmless for any damage, relocation or replacement costs associated with damage, relocation or removal of private property caused by the City performing work in the public way.

Authority herein given and granted for a period of five (5) years ~~from~~ and after 09/01/2014.

Alderman _____

Bob Fioretti 2nd Ward

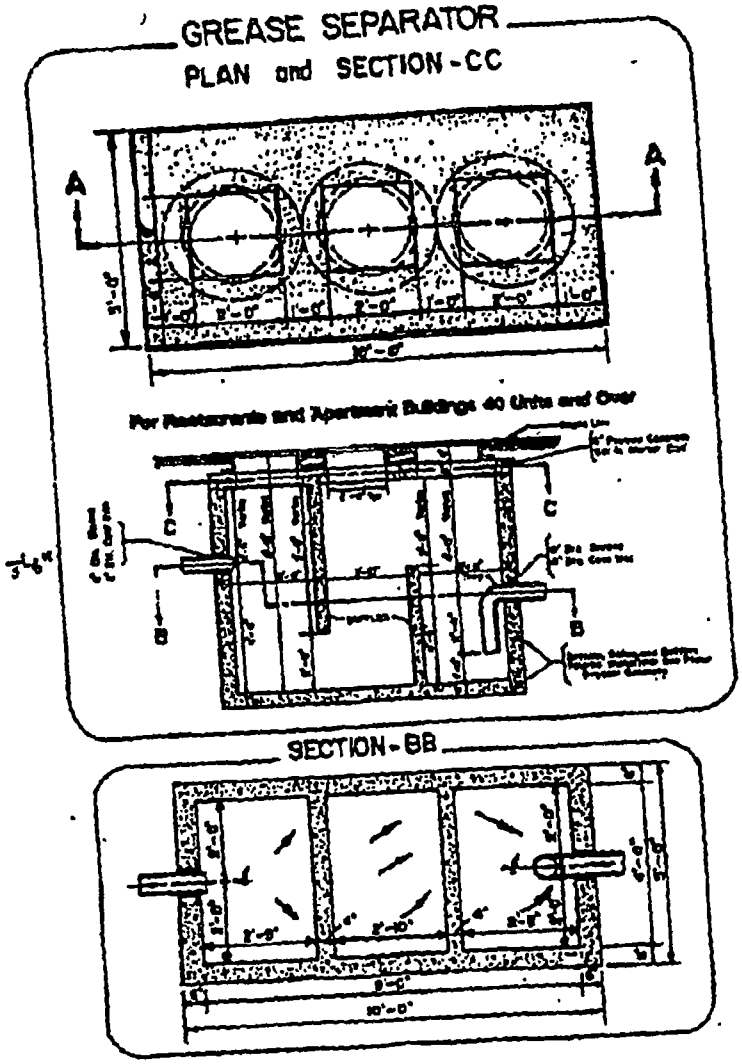
GREASE SEPARATOR
PLAN and SECTION - CC
A
A
For Restaurants and Apartment Buildings 40 Units and Over
C
C
B
B
SECTION - BB

Department of Business Affairs and Consumer Protection
Small Business Center- Public Way Use Unit
City Hall - 121 N LaSalle Street Room 800 • Chicago, IL 60602
(312)-74-GOBIZ (312-744-6249) • (312) 744-1944 (TTY)
http //www cityofchicago org/bacp

09/10/2014

Alderman **Bob Fioretti**
Ward # **02**
City of Chicago
City Hall, Room **300**
121 North LaSalle Street
Chicago, Illinois 60602

Re: An ordinance to use and maintain a portion of the public right-of-way for **one (1) grease basin(s)** for **BANK NOTE PLACE CONDOMINIUM ASSOCIATION**, adjacent to the premises known as **1910 S. Indiana Ave.**.

Dear Alderman **Bob Fioretti**:

The applicant referenced above has requested the use of the public right-of-way for a **grease basin(s)**. An ordinance has been prepared by the Department of Business Affairs and Consumer Protection – Small Business Center - Public Way Use Unit for presentation to the City Council. Because this request was made for properties located in your ward, as approved by you as per the attached, I respectfully request that you introduce the attached ordinance at the next City Council meeting.

If you have any questions regarding this ordinance, please contact Anthony Bertuca at (312) 744-5506.

Department of Business Affairs and Consumer Protection

City of Chicago

O2014-7300

Office of the City Clerk

Document Tracking Sheet

Meeting Date:	9/10/2014
Sponsor(s):	Fioretti (2)
Type:	Ordinance
Title:	Grant(s) of privilege in public way for Bank Note Place Condo Assn. - manhole
Committee(s) Assignment:	Committee on Transportation and Public Way

ORDINANCE
BANK NOTE PLACE CONDOMINIUM ASSOCIATION
Acct. No. 88260 - 1
Permit No. 1114736

Be It Ordained by the City Council of the City of Chicago:

SECTION 1. Permission and authority are hereby given and granted to BANK NOTE PLACE CONDOMINIUM ASSOCIATION, upon the terms and subject to the conditions of this ordinance to maintain and use, as now constructed, one (1) Manhole(s) under the public right-of-way adjacent to its premises known as 1910 S. Indiana Ave..

Said Manhole(s) at S. Indiana measure(s):
One (1) at four (4) feet in length, and four (4) feet in width for a total of sixteen (16) square feet.

The location of said privilege shall be as shown on prints kept on file with the Department of Business Affairs and Consumer Protection and the Office of the City Clerk.

Said privilege shall be constructed in accordance with plans and specifications approved by the Department of Transportation (Office of Underground Coordination) and Department of Water Management.

This grant of privilege in the public way shall be subject to the provisions of Section 10-28-015 and all other required provisions of the Municipal Code of Chicago.

The grantee shall pay to the City of Chicago as compensation for the privilege #1114736 herein granted the sum of four hundred ($400.00) per annum in advance.

A 25% penalty will be added for payments received after due date.

The permit holder agrees to hold the City of Chicago harmless for any damage, relocation or replacement costs associated with damage, relocation or removal of private property caused by the City performing work in the public way.

Authority herein given and granted for a period of five (5) years from and after 09/01/2014.

Alderman _____

Bob Fioretti 2nd Ward

(Page 2 of 2)

TYPE "A" PRECAST MANHOLE FOR SEWERS 21" DIA. & SMALLER

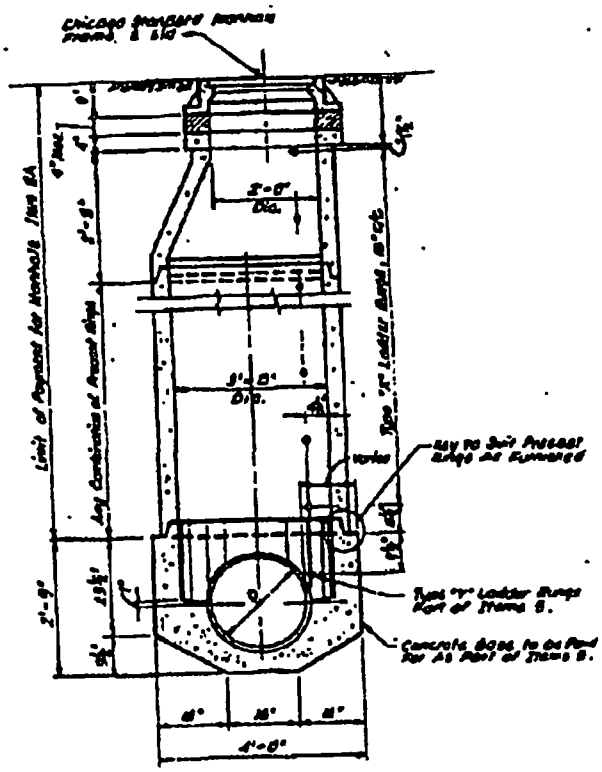

SECTION B-B

For Plan, See Page A-18

A25

Department of Business Affairs and Consumer Protection
Small Business Center - Public Way Use Unit
City Hall - 121 N. LaSalle Street, Room 800 • Chicago, IL 60602
(312)-74-GOBIZ (312-744-6249) • (312) 744-1944 (TTY)
http://www.cityofchicago.org/bacp

09/10/2014

Alderman **Bob Fioretti**
Ward # **02**
City of Chicago
City Hall, Room **300**
121 North LaSalle Street
Chicago, Illinois 60602

Re: An ordinance to use and maintain a portion of the public right-of-way for **one (1) manhole(s)** for **BANK NOTE PLACE CONDOMINIUM ASSOCIATION**, adjacent to the premises known as **1910 S. Indiana Ave.**.

Dear Alderman **Bob Fioretti**:

The applicant referenced above has requested the use of the public right-of-way for a **manhole(s)**. An ordinance has been prepared by the Department of Business Affairs and Consumer Protection – Small Business Center - Public Way Use Unit for presentation to the City Council. Because this request was made for properties located in your ward, as approved by you as per the attached, I respectfully request that you introduce the attached ordinance at the next City Council meeting.

If you have any questions regarding this ordinance, please contact Anthony Bertuca at (312) 744-5506.

Department of Business Affairs and Consumer Protection

City of Chicago

O2014-7302

Office of the City Clerk

Document Tracking Sheet

Meeting Date:	9/10/2014
Sponsor(s):	Fioretti (2)
Type:	Ordinance
Title:	Grant(s) of privilege in public way for Billy Goat
Committee(s) Assignment:	Committee on Transportation and Public Way

ORDINANCE
BILLYS GOAT'S
Acct. No. 17285 - 1
Permit No. 1114422

Be It Ordained by the City Council of the City of Chicago:

SECTION 1. Permission and authority are hereby given and granted to BILLYS GOAT'S, upon the terms and subject to the conditions of this ordinance to maintain and use one (1) sign(s) projecting over the public right-of-way attached to its premises known as 1535 W. Madison St..

Said sign structure(s) measures as follows; along W. Madison St:
One (1) at six point two five (6.25) feet in length, seventeen (17) feet in height and nine (9) feet above grade level.

The location of said privilege shall be as shown on prints kept on file with the Department of Business Affairs and Consumer Protection and the Office of the City Clerk.

Said privilege shall be constructed in accordance with plans and specifications approved by the Department of Transportation (Division of Project Development) and Zoning Department - Signs.

This grant of privilege in the public way shall be subject to the provisions of Section 10-28-015 and all other required provisions of the Municipal Code of Chicago.

The grantee shall pay to the City of Chicago as compensation for the privilege #1114422 herein granted the sum of three hundred ($300.00) per annum in advance.

A 25% penalty will be added for payments received after due date.

The permit holder agrees to hold the City of Chicago harmless for any damage, relocation or replacement costs associated with damage, relocation or removal of private property caused by the City performing work in the public way.

Authority herein given and granted for a period of five (5) years from and after 01/13/2014.

Alderman _____

Bob Fioretti 2nd Ward

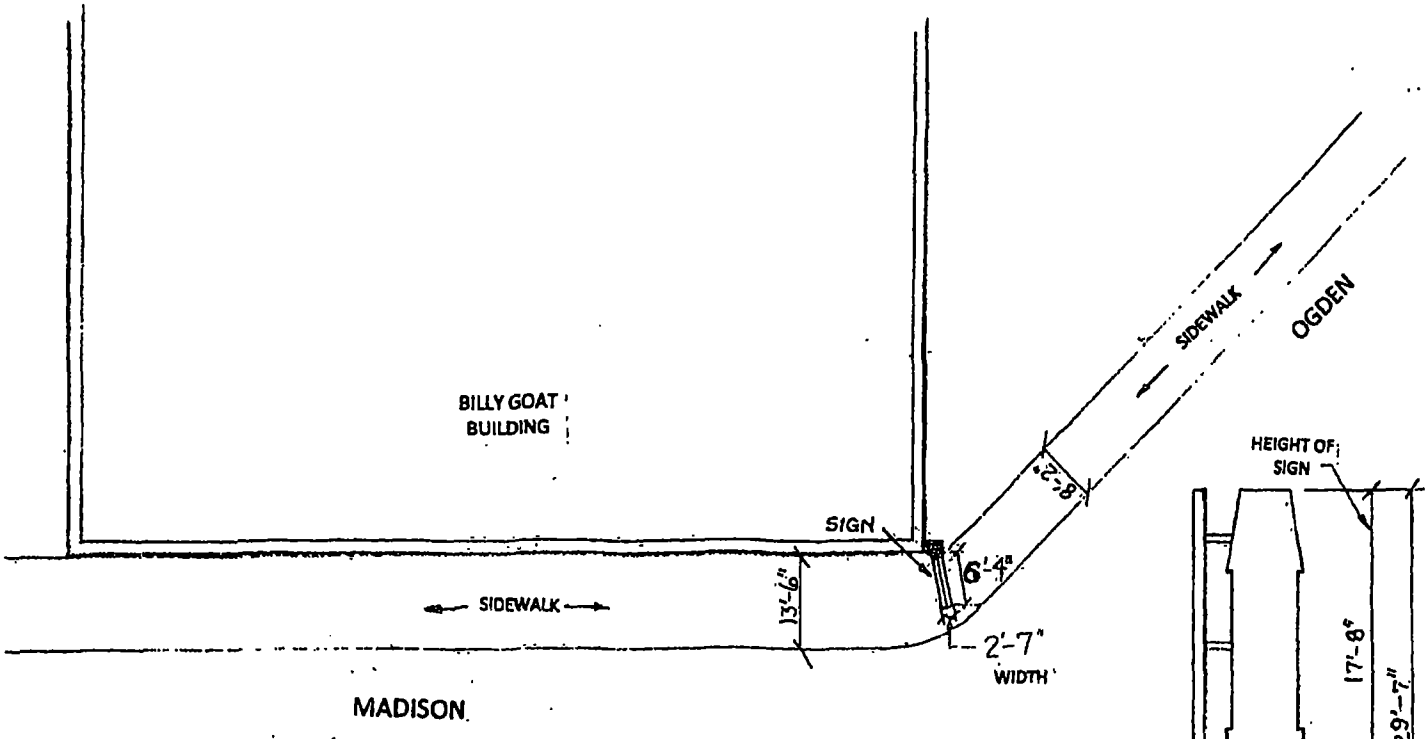

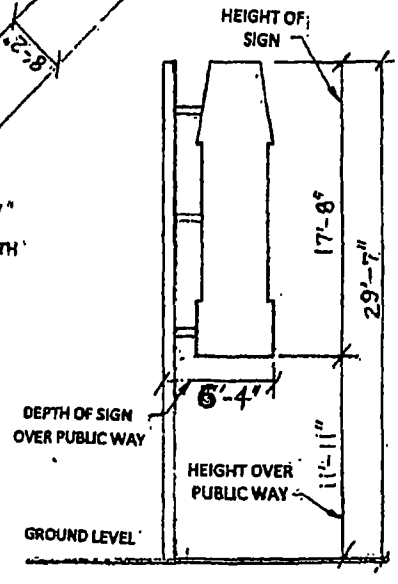

SIGN DRAWING

PROPERTY LOCATION : 1535 W. MADISON

ORGANIZATION'S NAME: BILLY GOAT INN, INC. dba/BILLY GOAT TAVERN & GRILL

Department of Business Affairs and Consumer Protection
Small Business Center - Public Way Use Unit
City Hall - 121 N LaSalle Street, Room 800 • Chicago, IL 60602
(312)-74-GOBIZ (312-744-6249) • (312) 744-1944 (TTY)
http://www.cityofchicago.org/bacp

09/10/2014

Alderman **Bob Fioretti**
Ward # **02**
City of Chicago
City Hall, Room **300**
121 North LaSalle Street
Chicago, Illinois 60602

Re: An ordinance to use and maintain a portion of the public right-of-way for **one (1) sign(s)** for **BILLYS GOAT'S**, adjacent to the premises known as **1535 W. Madison St.**.

Dear Alderman **Bob Fioretti**:

The applicant referenced above has requested the use of the public right-of-way for a **sign(s)**. An ordinance has been prepared by the Department of Business Affairs and Consumer Protection – Small Business Center - Public Way Use Unit for presentation to the City Council. Because this request was made for properties located in your ward, as approved by you as per the attached, I respectfully request that you introduce the attached ordinance at the next City Council meeting.

If you have any questions regarding this ordinance, please contact Anthony Bertuca at (312) 744-5506.

Department of Business Affairs and Consumer Protection

City of Chicago

O2014-7304

Office of the City Clerk

Document Tracking Sheet

Meeting Date:	9/10/2014
Sponsor(s):	Fioretti (2)
Type:	Ordinance
Title:	Grant(s) of privilege in public way for Bonivino's, Inc.
Committee(s) Assignment:	Committee on Transportation and Public Way

ORDINANCE
BONIVINO'S INC
Acct. No. 3727 - 1
Permit No. 1114865

Be It Ordained by the City Council of the City of Chicago:

SECTION 1. Permission and authority are hereby given and granted to BONIVINO'S INC, upon the terms and subject to the conditions of this ordinance to maintain and use, as now constructed, six (6) Light Fixture(s) projecting over the public right-of-way adjacent to its premises known as 109-111 W. Van Buren St..

Said Light Fixture(s) at W. Van Buren Street measure(s):
Six (6) at two (2) feet in length, two (2) feet in width and sixteen point five (16.5) feet above grade level.

The location of said privilege shall be as shown on prints kept on file with the Department of Business Affairs and Consumer Protection and the Office of the City Clerk.

Said privilege shall be constructed in accordance with plans and specifications approved by the Department of Transportation (Division of Project Development).

This grant of privilege in the public way shall be subject to the provisions of Section 10-28-015 and all other required provisions of the Municipal Code of Chicago.

The grantee shall pay to the City of Chicago as compensation for the privilege #1114865 herein granted the sum of one hundred ($100.00) per annum in advance.

A 25% penalty will be added for payments received after due date.

The permit holder agrees to hold the City of Chicago harmless for any damage, relocation or replacement costs associated with damage, relocation or removal of private property caused by the City performing work in the public way.

Authority herein given and granted for a period of five ~~(5)~~ years from and after 01/13/2014.

Alderman _____

Bob Fioretti ~~2nd~~ Ward

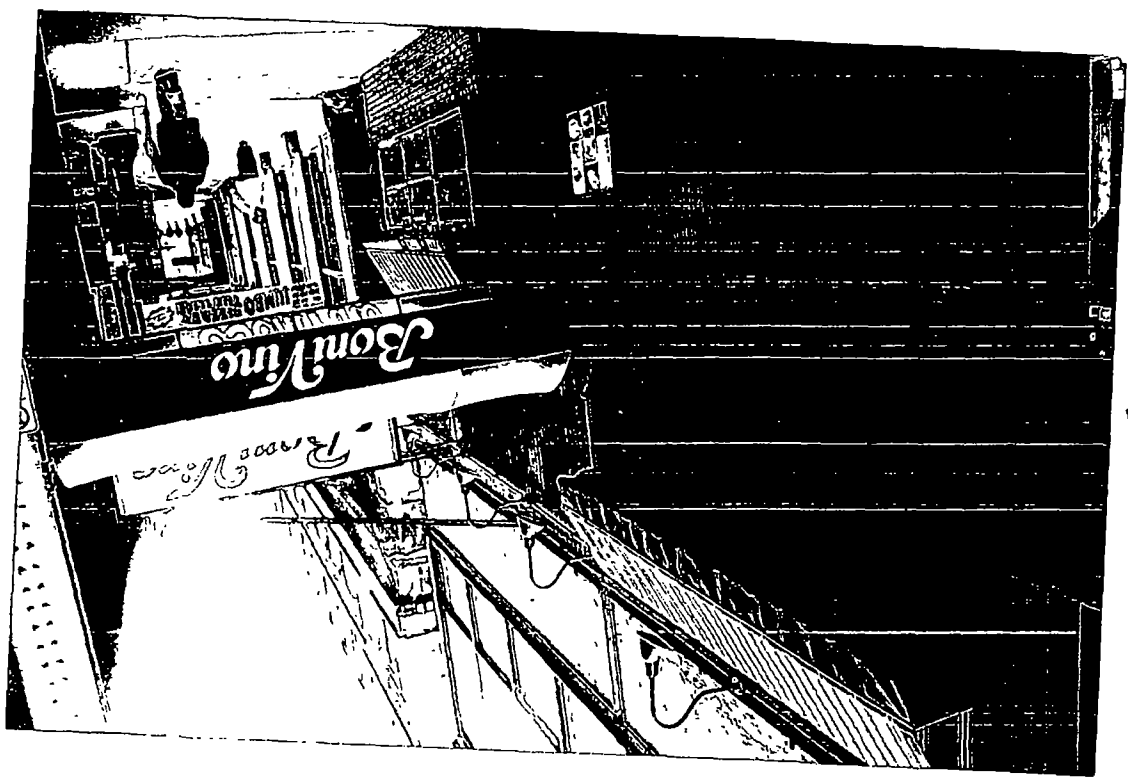
Family Inn

Department of Business Affairs and Consumer Protection
Small Business Center - Public Way Use Unit
City Hall - 121 N. LaSalle Street, Room 800 • Chicago, IL 60602
(312)-74-GOBIZ (312-744-6249) • (312) 744-1944 (TTY)
http://www.cityofchicago.org/bacp

09/10/2014

Alderman **Bob Fioretti**
Ward # **02**
City of Chicago
City Hall, Room **300**
121 North LaSalle Street
Chicago, Illinois 60602

Re: An ordinance to use and maintain a portion of the public right-of-way for **six (6) light fixture(s)** for **BONIVINO'S INC**, adjacent to the premises known as **109-111 W. Van Buren St.**.

Dear Alderman **Bob Fioretti**:

The applicant referenced above has requested the use of the public right-of-way for a **light fixture(s)**. An ordinance has been prepared by the Department of Business Affairs and Consumer Protection – Small Business Center - Public Way Use Unit for presentation to the City Council. Because this request was made for properties located in your ward, as approved by you as per the attached, I respectfully request that you introduce the attached ordinance at the next City Council meeting.

If you have any questions regarding this ordinance, please contact Anthony Bertuca at (312) 744-5506.

Department of Business Affairs and Consumer Protection

City of Chicago

O2014-7307

Office of the City Clerk

Document Tracking Sheet

Meeting Date:	9/10/2014
Sponsor(s):	Fioretti (2)
Type:	Ordinance
Title:	Grant(s) of privilege in public way for Chicago Bar Association Condo Assn. - flagpoles
Committee(s) Assignment:	Committee on Transportation and Public Way

ORDINANCE
CHICAGO BAR ASSOCIATION CONDOMINIUM ASSOCIATION
Acct. No. 339949 - 1
Permit No. 1114925

Be It Ordained by the City Council of the City of Chicago:

SECTION 1. Permission and authority are hereby given and granted to CHICAGO BAR ASSOCIATION CONDOMINIUM ASSOCIATION, upon the terms and subject to the conditions of this ordinance to maintain and use, as now constructed, two (2) Flag Pole(s) projecting over the public right-of-way adjacent to its premises known as 321 S. Plymouth Ct..

Said Flag Pole(s) at S. Plymouth Ct. measure(s):
Two (2) at point eight three (.83) feet in length, and eight (8) feet in width for a total of thirteen point two eight (13.28) square feet.

The location of said privilege shall be as shown on prints kept on file with the Department of Business Affairs and Consumer Protection and the Office of the City Clerk.

Said privilege shall be constructed in accordance with plans and specifications approved by the Department of Transportation (Division of Project Development).

This grant of privilege in the public way shall be subject to the provisions of Section 10-28-015 and all other required provisions of the Municipal Code of Chicago.

The grantee shall pay to the City of Chicago as compensation for the privilege #1114925 herein granted the sum of one hundred fifty ($150.00) per annum in advance.

A 25% penalty will be added for payments received after due date.

The permit holder agrees to hold the City of Chicago harmless for any damage, relocation or replacement costs associated with damage, relocation or removal of private property caused by the City performing work in the public way.

Authority herein given and granted for a period of five (5) ~~years from and~~ after 09/09/2014.

Alderman _____
~~Bob~~ Fioretti 2nd ~~Ward~~

SIGN DRAWING.

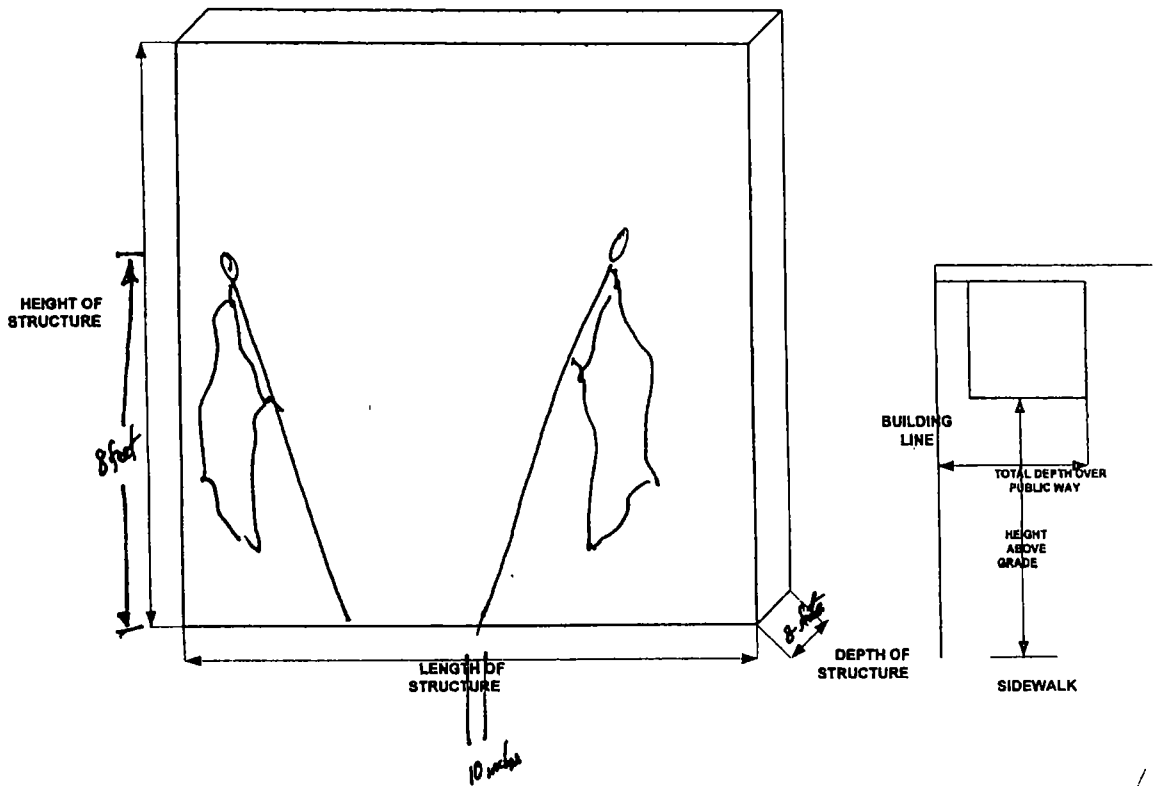

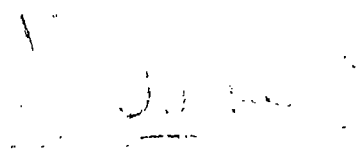

Department of Business Affairs and Consumer Protection
Small Business Center - Public Way Use Unit
City Hall - 121 N LaSalle Street, Room 800 • Chicago, IL 60602
(312)-74-GOBIZ (312-744-6249) • (312) 744-1944 (TTY)
http://www.cityofchicago.org/bacp

09/10/2014

Alderman **Bob Fioretti**
Ward # **02**
City of Chicago
City Hall, Room **300**
121 North LaSalle Street
Chicago, Illinois 60602

Re: An ordinance to use and maintain a portion of the public right-of-way for **two (2) flag pole(s)** for **CHICAGO BAR ASSOCIATION CONDOMINIUM ASSOCIATION**, adjacent to the premises known as **321 S. Plymouth Ct.**.

Dear Alderman **Bob Fioretti**:

The applicant referenced above has requested the use of the public right-of-way for a **flag pole(s)**. An ordinance has been prepared by the Department of Business Affairs and Consumer Protection – Small Business Center - Public Way Use Unit for presentation to the City Council. Because this request was made for properties located in your ward, as approved by you as per the attached, I respectfully request that you introduce the attached ordinance at the next City Council meeting.

If you have any questions regarding this ordinance, please contact Anthony Bertuca at (312) 744-5506.

Department of Business Affairs and Consumer Protection

City of Chicago

O2014-7310

Office of the City Clerk

Document Tracking Sheet

Meeting Date:	9/10/2014
Sponsor(s):	Fioretti (2)
Type:	Ordinance
Title:	Grant(s) of privilege in public way for Chicago Bar Association Condo Assn. - statue
Committee(s) Assignment:	Committee on Transportation and Public Way

ORDINANCE
CHICAGO BAR ASSOCIATION CONDOMINIUM ASSOCIATION
Acct. No. 339949 - 1
Permit No. 1114742

Be It Ordained by the City Council of the City of Chicago:

SECTION 1. Permission and authority are hereby given and granted to CHICAGO BAR ASSOCIATION CONDOMINIUM ASSOCIATION, upon the terms and subject to the conditions of this ordinance to maintain and use, as now constructed, one (1) Statue(s) projecting over the public right-of-way adjacent to its premises known as 321 S. Plymouth Ct..

Said Statue(s) at S. Plymouth Ct. measure(s):
One (1) at three (3) feet in length, and seven point two five (7.25) feet in width for a total of twenty-one point seven five (21.75) square feet.

The location of said privilege shall be as shown on prints kept on file with the Department of Business Affairs and Consumer Protection and the Office of the City Clerk.

Said privilege shall be constructed in accordance with plans and specifications approved by the Department of Planning and Development and Department of Transportation (Division of Project Development).

This grant of privilege in the public way shall be subject to the provisions of Section 10-28-015 and all other required provisions of the Municipal Code of Chicago.

The grantee shall pay to the City of Chicago as compensation for the privilege #1114742 herein granted the sum of four hundred ($400.00) per annum in advance.

A 25% penalty will be added for payments received after due date.

The permit holder agrees to hold the City of Chicago harmless for any damage, relocation or replacement costs associated with damage, relocation or removal of private property caused by the City performing work in the public way.

Authority herein given and granted for a period of five (5) years from and after 07/29/2014.

Alderman

Bob Fioretti 2nd Ward

SIGN DRAWING.

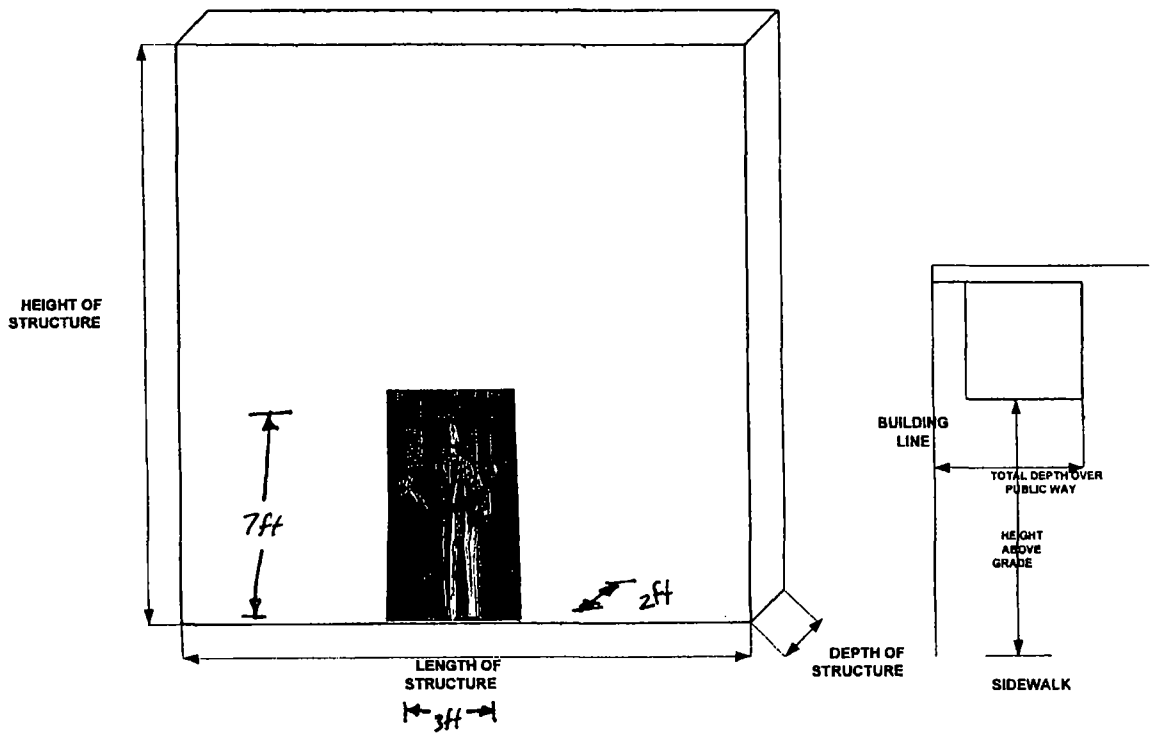

Department of Business Affairs and Consumer Protection
Small Business Center - Public Way Use Unit
City Hall - 121 N. LaSalle Street, Room 800 • Chicago, IL 60602
(312)-74-GOBIZ (312-744-6249) • (312) 744-1944 (TTY)
http://www.cityofchicago.org/bacp

09/10/2014

Alderman **Bob Fioretti**
Ward # **02**
City of Chicago
City Hall, Room **300**
121 North LaSalle Street
Chicago, Illinois 60602

Re: An ordinance to use and maintain a portion of the public right-of-way for **one (1) statue(s)** for **CHICAGO BAR ASSOCIATION CONDOMINIUM ASSOCIATION**, adjacent to the premises known as **321 S. Plymouth Ct.**.

Dear Alderman **Bob Fioretti**:

The applicant referenced above has requested the use of the public right-of-way for a **statue(s)**. An ordinance has been prepared by the Department of Business Affairs and Consumer Protection – Small Business Center - Public Way Use Unit for presentation to the City Council. Because this request was made for properties located in your ward, as approved by you as per the attached, I respectfully request that you introduce the attached ordinance at the next City Council meeting.

If you have any questions regarding this ordinance, please contact Anthony Bertuca at (312) 744-5506.

Department of Business Affairs and Consumer Protection

City of Chicago

O2014-7312

Office of the City Clerk

Document Tracking Sheet

Meeting Date:	9/10/2014
Sponsor(s):	Fioretti (2)
Type:	Ordinance
Title:	Grant(s) of privilege in public way for Chicago Board of Trade of the City of Chicago, Inc.
Committee(s) Assignment:	Committee on Transportation and Public Way

ORDINANCE
CHICAGO BOARD OF TRADE OF THE CITY OF CHICAGO, INC.
Acct. No. 8472 - 1
Permit No. 1113579

Be It Ordained by the City Council of the City of Chicago:

SECTION 1. Permission and authority are hereby given and granted to CHICAGO BOARD OF TRADE OF THE CITY OF CHICAGO, INC., upon the terms and subject to the conditions of this ordinance to maintain and use, as now constructed, Occupation of Space (Water Fountain) on the public right-of-way adjacent to its premises known as 141 W. Jackson Blvd..

Said Occupation of Space (Water Fountain) at W. Jackson Blvd. measure(s):
One (1) at fifteen (15) feet in length, and fifteen (15) feet in width for a total of two hundred twenty-five (225) square feet. Existing water fountain is approximately twelve (12) feet in height.

The location of said privilege shall be as shown on prints kept on file with the Department of Business Affairs and Consumer Protection and the Office of the City Clerk.

Said privilege shall be constructed in accordance with plans and specifications approved by the Department of Planning and Development, Department of Transportation (Division of Project Development), and Department of Transportation (Office of Underground Coordination).

This grant of privilege in the public way shall be subject to the provisions of Section 10-28-015 and all other required provisions of the Municipal Code of Chicago.

The grantee shall pay to the City of Chicago as compensation for the privilege #1113579 herein granted the sum of twelve thousand two hundred forty ($12,240.00) per annum in advance.

A 25% penalty will be added for payments received after due date.

The permit holder agrees to hold the City of Chicago harmless for any damage, relocation or replacement costs associated with damage, relocation or removal of private property caused by the City performing work in the public way.

Authority herein given and granted for a period of five (5) years from and after 05/09/2012.

Alderman _____
Bob Fioretti 2nd Ward

Department of Business Affairs and Consumer Protection
Small Business Center- Public Way Use Unit
City Hall - 121 N LaSalle Street Room 800 • Chicago, IL 60602
(312)-74-GOBIZ (312-744-6249) • (312) 744-1944 (TTY)
http://www.cityofchicago.org/bacp

09/10/2014

Alderman **Bob Fioretti**
Ward # **02**
City of Chicago
City Hall, Room **300**
121 North LaSalle Street
Chicago, Illinois 60602

Re: An ordinance to use and maintain a portion of the public right-of-way for **one (1) occupation of space(s)** for **CHICAGO BOARD OF TRADE OF THE CITY OF CHICAGO, INC**, adjacent to the premises known as **141 W. Jackson Blvd.**.

Dear Alderman **Bob Fioretti**:

The applicant referenced above has requested the use of the public right-of-way for a **occupation of space(s)**. An ordinance has been prepared by the Department of Business Affairs and Consumer Protection – Small Business Center - Public Way Use Unit for presentation to the City Council. Because this request was made for properties located in your ward, as approved by you as per the attached, I respectfully request that you introduce the attached ordinance at the next City Council meeting.

If you have any questions regarding this ordinance, please contact Anthony Bertuca at (312) 744-5506.

Department of Business Affairs and Consumer Protection

City of Chicago

O2014-7314

Office of the City Clerk

Document Tracking Sheet

Meeting Date:	9/10/2014
Sponsor(s):	Fioretti (2)
Type:	Ordinance
Title:	Grant(s) of privilege in public way for Digital Lakeside LLC - covered bridge
Committee(s) Assignment:	Committee on Transportation and Public Way

ORDINANCE
DIGITAL LAKESIDE, LLC
Acct. No. 329127 - 1
Permit No. 1114625

Be It Ordained by the City Council of the City of Chicago:

SECTION 1. Permission and authority are hereby given and granted to DIGITAL LAKESIDE, LLC, upon the terms and subject to the conditions of this ordinance to maintain and use, as now constructed, one (1) Covered Bridge projecting over the public right-of-way adjacent to its premises known as 350 E. Cermak Rd..

Said Covered Bridge at S. Calumet Avenue measure(s):

One (1) at sixty-six (66) feet in length, and twelve (12) feet in width for a total of seven hundred ninety-two (792) square feet. Existing covered bridge is over and across South Calumet Avenue approximately one hundred fifty-seven (157) feet south of the south line of East 21st Street and connect the Calumet Plant building with the West Plant building: the lowest portion of existing covered bridge is to be no less than eighteen (18) feet above street grade and the height and clearance destination is to be illuminated at all times.

The location of said privilege shall be as shown on prints kept on file with the Department of Business Affairs and Consumer Protection and the Office of the City Clerk.

Said privilege shall be constructed in accordance with plans and specifications approved by the Department of Planning and Development and Department of Transportation (Division of Project Development).

This grant of privilege in the public way shall be subject to the provisions of Section 10-28-015 and all other required provisions of the Municipal Code of Chicago.

The grantee shall pay to the City of Chicago as compensation for the privilege #1114625 herein granted the sum of four hundred ($400.00) per annum in advance.

A 25% penalty will be added for payments received after due date.

The permit holder agrees to hold the City of Chicago harmless for any damage, relocation or replacement costs associated with damage, relocation or removal of private property caused by the City performing work in the public way.

Authority herein given and granted for a period of five (5) years from and after 11/02/2013.

Alderman _____

Bob Fioretti 2nd Ward

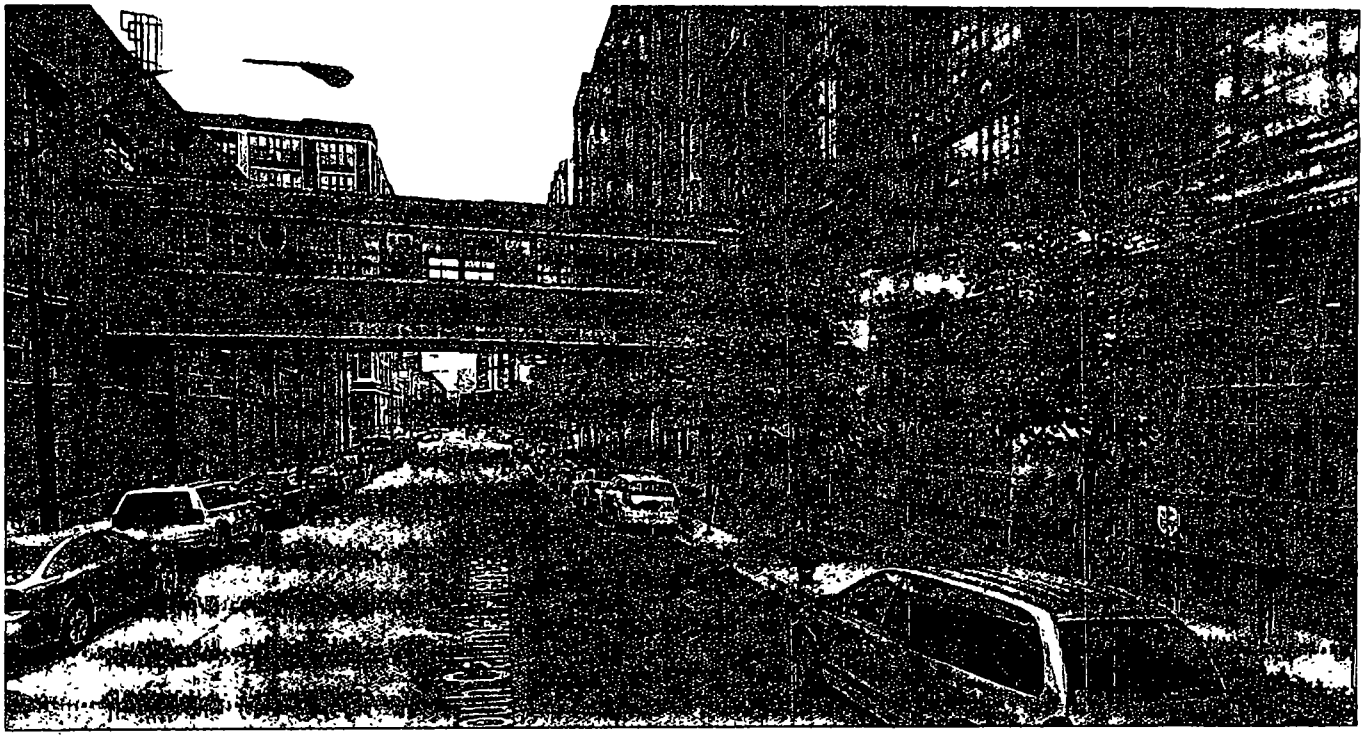

Department of Business Affairs and Consumer Protection
Small Business Center- Public Way Use Unit
City Hall- 121 N. LaSalle Street Room 800 • Chicago, IL 60602
(312)-74-GOBIZ (312-744-6249) • (312) 744-1944 (TTY)
http://www.cityofchicago.org/bacp

09/10/2014

Alderman **Bob Fioretti**
Ward # **02**
City of Chicago
City Hall, Room **300**
121 North LaSalle Street
Chicago, Illinois 60602

Re: An ordinance to use and maintain a portion of the public right-of-way for **one (1) bridge(s)** for **DIGITAL LAKESIDE, LLC**, adjacent to the premises known as **350 E. Cermak Rd.**.

Dear Alderman **Bob Fioretti**:

The applicant referenced above has requested the use of the public right-of-way for a **bridge(s)**. An ordinance has been prepared by the Department of Business Affairs and Consumer Protection – Small Business Center - Public Way Use Unit for presentation to the City Council. Because this request was made for properties located in your ward, as approved by you as per the attached, I respectfully request that you introduce the attached ordinance at the next City Council meeting.

If you have any questions regarding this ordinance, please contact Anthony Bertuca at (312) 744-5506.

Department of Business Affairs and Consumer Protection

City of Chicago

O2014-7315

Office of the City Clerk

Document Tracking Sheet

Meeting Date:	9/10/2014
Sponsor(s):	Fioretti (2)
Type:	Ordinance
Title:	Grant(s) of privilege in public way for Digital Lakeside LLC - light fixtures
Committee(s) Assignment:	Committee on Transportation and Public Way

ORDINANCE
DIGITAL LAKESIDE, LLC
Acct. No. 329127 - 1
Permit No. 1114628

Be It Ordained by the City Council of the City of Chicago:

SECTION 1. Permission and authority are hereby given and granted to DIGITAL LAKESIDE, LLC, upon the terms and subject to the conditions of this ordinance to maintain and use, as now constructed, four (4) Light Fixture(s) projecting over the public right-of-way adjacent to its premises known as 350 E. Cermak Rd..

Said Light Fixture(s) at E. CERMAK RD measure(s):
Four (4) at three point five (3.5) feet in length, one point five (1.5) foot in width and twenty (20) feet above grade level.

The location of said privilege shall be as shown on prints kept on file with the Department of Business Affairs and Consumer Protection and the Office of the City Clerk.

Said privilege shall be constructed in accordance with plans and specifications approved by the Department of Transportation (Division of Project Development).

This grant of privilege in the public way shall be subject to the provisions of Section 10-28-015 and all other required provisions of the Municipal Code of Chicago.

The grantee shall pay to the City of Chicago as compensation for the privilege #1114628 herein granted the sum of ninety ($90.00) per annum in advance.

A 25% penalty will be added for payments received after due date.

The permit holder agrees to hold the City of Chicago harmless for any damage, relocation or replacement costs associated with damage, relocation or removal of private property caused by the City performing work in the public way.

Authority herein given and granted for a period of five (5) years from and after 06/03/2014.

Alderman _____

Bob Fioretti 2nd Ward

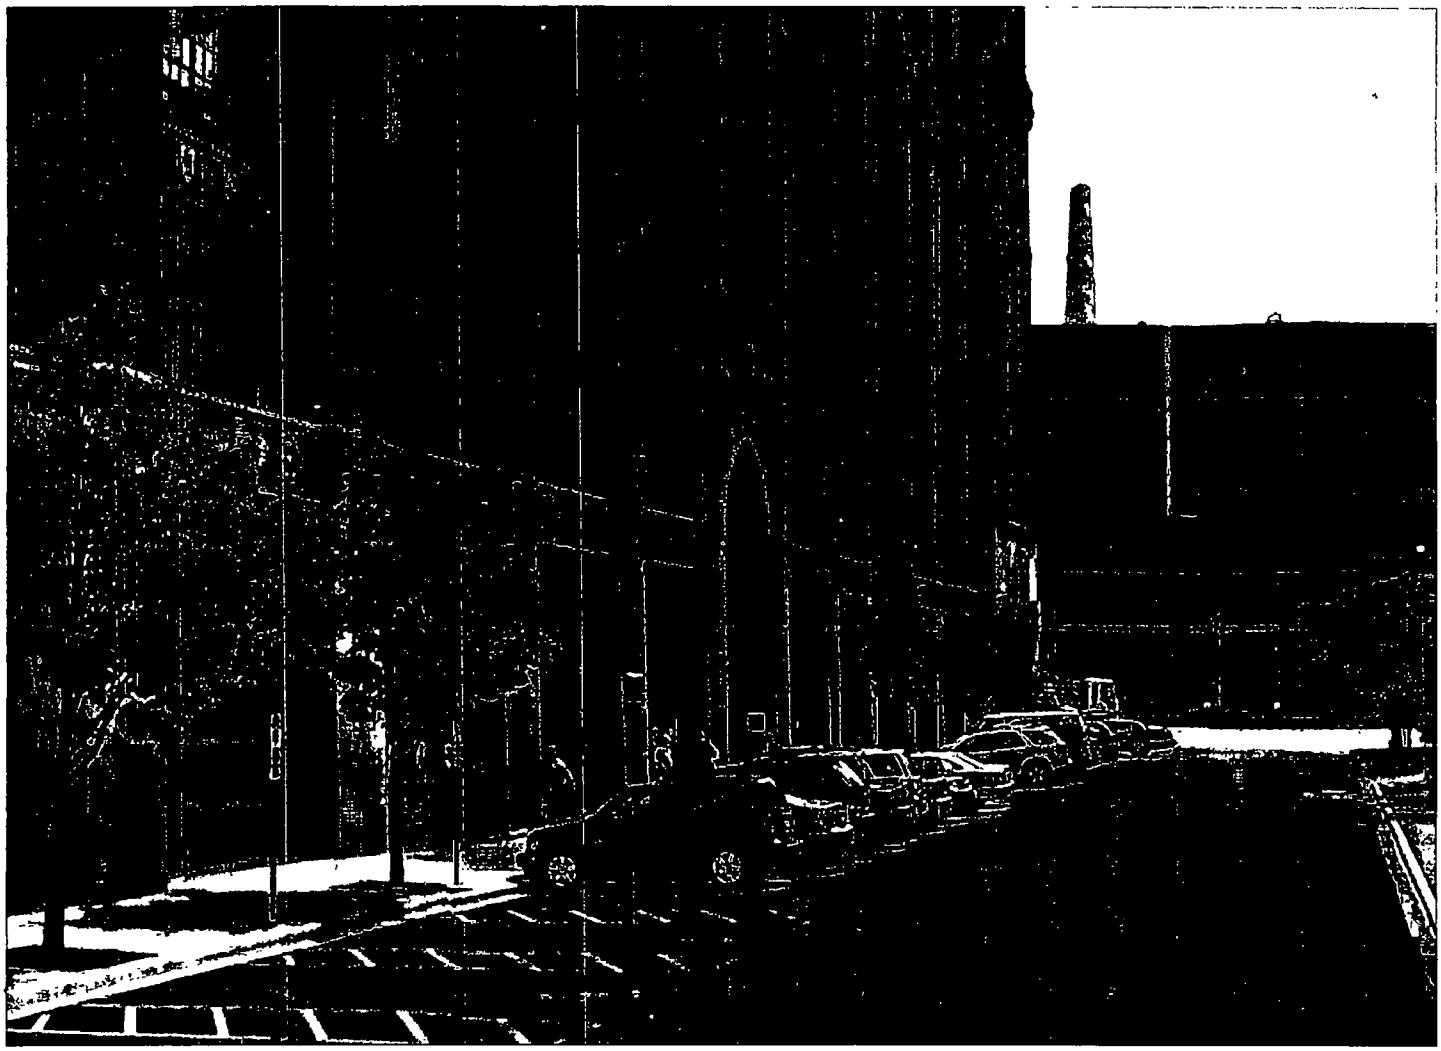

Department of Business Affairs and Consumer Protection
Small Business Center - Public Way Use Unit
City Hall - 121 N. LaSalle Street, Room 800 • Chicago, IL 60602
(312)-74-GOBIZ (312-744-6249) • (312) 744-1944 (TTY)
http://www.cityofchicago.org/bacp

09/10/2014

Alderman **Bob Fioretti**
Ward # **02**
City of Chicago
City Hall, Room **300**
121 North LaSalle Street
Chicago, Illinois 60602

Re: An ordinance to use and maintain a portion of the public right-of-way for **four (4) light fixture(s)** for **DIGITAL LAKESIDE, LLC**, adjacent to the premises known as **350 E. Cermak Rd.**.

Dear Alderman **Bob Fioretti**:

The applicant referenced above has requested the use of the public right-of-way for a **light fixture(s)**. An ordinance has been prepared by the Department of Business Affairs and Consumer Protection – Small Business Center - Public Way Use Unit for presentation to the City Council. Because this request was made for properties located in your ward, as approved by you as per the attached, I respectfully request that you introduce the attached ordinance at the next City Council meeting.

If you have any questions regarding this ordinance, please contact Anthony Bertuca at (312) 744-5506.

Department of Business Affairs and Consumer Protection

City of Chicago

O2014-7317

Office of the City Clerk

Document Tracking Sheet

Meeting Date:	9/10/2014
Sponsor(s):	Fioretti (2)
Type:	Ordinance
Title:	Grant(s) of privilege in public way for Digital Lakeside LLC - pedestrian tunnel
Committee(s) Assignment:	Committee on Transportation and Public Way

ORDINANCE
DIGITAL LAKESIDE, LLC
Acct. No. 329127 - 1
Permit No. 1114627

Be It Ordained by the City Council of the City of Chicago:

SECTION 1. Permission and authority are hereby given and granted to DIGITAL LAKESIDE, LLC, upon the terms and subject to the conditions of this ordinance to maintain and use, as now constructed, one (1) Pedestrian Tunnel under the public right-of-way adjacent to its premises known as 350 E. Cermak Rd..

Said Pedestrian Tunnel at S. Calumet Avenue measure(s):

One (1) at sixty-six (66) feet in length, and fourteen (14) feet in width for a total of nine hundred twenty-four (924) square feet of space being utilized in the public right-of-way. Existing pedestrian tunnel is under and across South Calumet Avenue approximately one hundred fifty-six (156) feet south of the south line of East 21st Street and connect the Calumet Plant building a with the West Plant building.

The location of said privilege shall be as shown on prints kept on file with the Department of Business Affairs and Consumer Protection and the Office of the City Clerk.

Said privilege shall be constructed in accordance with plans and specifications approved by the Department of Planning and Development and Department of Transportation (Office of Underground Coordination).

This grant of privilege in the public way shall be subject to the provisions of Section 10-28-015 and all other required provisions of the Municipal Code of Chicago.

The grantee shall pay to the City of Chicago as compensation for the privilege #1114627 herein granted the sum of four hundred ($400.00) per annum in advance.

A 25% penalty will be added for payments received after due date.

The permit holder agrees to hold the City of Chicago harmless for any damage, relocation or replacement costs associated with damage, relocation or removal of private property caused by the City performing work in the public way.

Authority herein given and granted for a period of five (5) ~~years from~~ and after 11/02/2013.

Alderman _____

Bob Fioretti 2nd Ward

S. CALUMET AVE.
65'-0"
WEST PLANT
14'-0" X 7'-0" TUNNEL
155'-4 3/8"
CALUMET PLANT
EAST 71ST ST.

Department of Business Affairs and Consumer Protection
Small Business Center- Public Way Use Unit
City Hall- 121 N. LaSalle Street Room 800 • Chicago, IL 60602
(312)-74-GOBIZ (312-744-6249) • (312) 744-1944 (TTY)
http://www.cityofchicago.org/bacp

09/10/2014

Alderman **Bob Fioretti**
Ward # **02**
City of Chicago
City Hall, Room **300**
121 North LaSalle Street
Chicago, Illinois 60602

Re: An ordinance to use and maintain a portion of the public right-of-way for **one (1) tunnel(s)** for **DIGITAL LAKESIDE, LLC**, adjacent to the premises known as **350 E. Cermak Rd.**.

Dear Alderman **Bob Fioretti**:

The applicant referenced above has requested the use of the public right-of-way for a **tunnel(s)**. An ordinance has been prepared by the Department of Business Affairs and Consumer Protection – Small Business Center - Public Way Use Unit for presentation to the City Council. Because this request was made for properties located in your ward, as approved by you as per the attached, I respectfully request that you introduce the attached ordinance at the next City Council meeting.

If you have any questions regarding this ordinance, please contact Anthony Bertuca at (312) 744-5506.

Department of Business Affairs and Consumer Protection

City of Chicago

O2014-7319

Office of the City Clerk

Document Tracking Sheet

Meeting Date:	9/10/2014
Sponsor(s):	Fioretti (2)
Type:	Ordinance
Title:	Grant(s) of privilege in public way for Franklin Tap, The
Committee(s) Assignment:	Committee on Transportation and Public Way

ORDINANCE
THE FRANKLIN TAP
Acct. No. 313994 - 2
Permit No. 1114966

Be It Ordained by the City Council of the City of Chicago:

SECTION 1. Permission and authority are hereby given and granted to THE FRANKLIN TAP, upon the terms and subject to the conditions of this ordinance to maintain and use, as now constructed, one (1) Wind Screen(s) on the public right-of-way adjacent to its premises known as 325 S. Franklin St..

Said Wind Screen(s) at S FRANKLIN ST measure(s):
One (1) at six point three three (6.33) feet in length, and six (6) feet in width for a total of thirty-seven point nine eight (37.98) square feet.

The location of said privilege shall be as shown on prints kept on file with the Department of Business Affairs and Consumer Protection and the Office of the City Clerk.

Said privilege shall be constructed in accordance with plans and specifications approved by the Department of Transportation (Division of Project Development).

This grant of privilege in the public way shall be subject to the provisions of Section 10-28-015 and all other required provisions of the Municipal Code of Chicago.

The grantee shall pay to the City of Chicago as compensation for the privilege #1114966 herein granted the sum of four hundred ($400.00) per annum in advance.

A 25% penalty will be added for payments received after due date.

The permit holder agrees to hold the City of Chicago harmless for any damage, relocation or replacement costs associated with damage, relocation or removal of private property caused by the City performing work in the public way.

Authority herein given and granted for a period of five (5) years from and after 10/08/2013.

Alderman _____

Bob Fioretti 2nd Ward

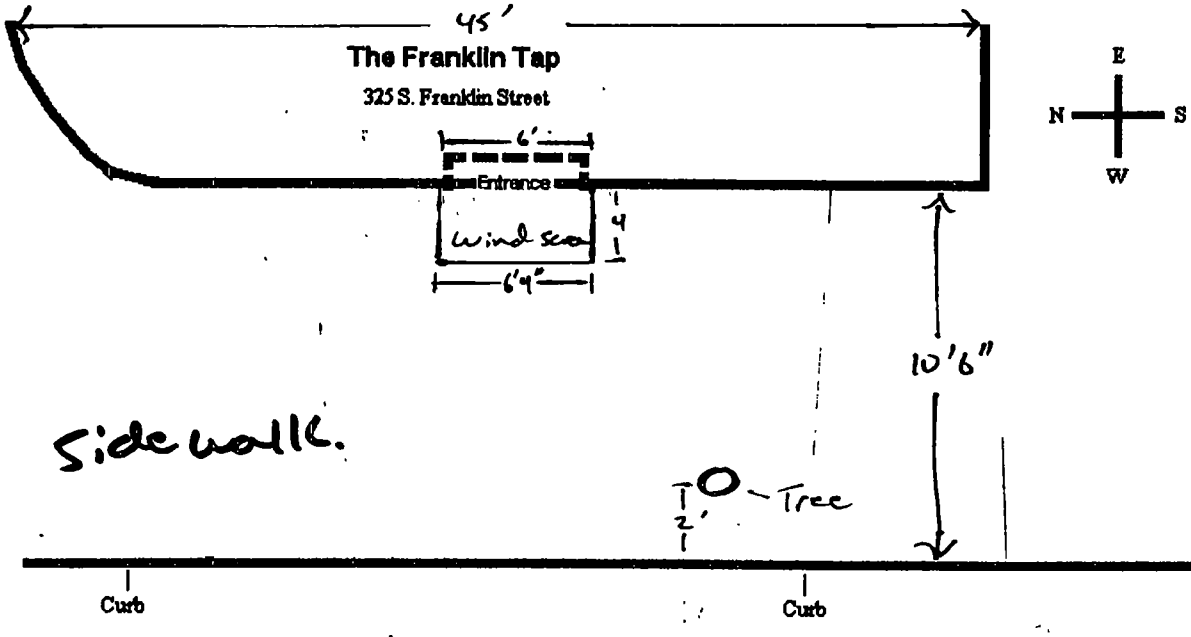

The intersection of Franklin + Jackson is 222 feet to the north.

flow of Traffic.

The intersection of Franklin + Van Buren is 135 feet to the south →

Department of Business Affairs and Consumer Protection
Small Business Center - Public Way Use Unit
City Hall - 121 N. LaSalle Street, Room 800 • Chicago, IL 60602
(312)-74-GOBIZ (312-744-6249) • (312) 744-1944 (TTY)
http://www.cityofchicago.org/bacp

09/10/2014

Alderman **Bob Fioretti**
Ward # **02**
City of Chicago
City Hall, Room **300**
121 North LaSalle Street
Chicago, Illinois 60602

Re: An ordinance to use and maintain a portion of the public right-of-way for **one (1) wind screen(s)** for **THE FRANKLIN TAP**, adjacent to the premises known as **325 S. Franklin St.**.

Dear Alderman **Bob Fioretti**:

The applicant referenced above has requested the use of the public right-of-way for a **wind screen(s)**. An ordinance has been prepared by the Department of Business Affairs and Consumer Protection – Small Business Center - Public Way Use Unit for presentation to the City Council. Because this request was made for properties located in your ward, as approved by you as per the attached, I respectfully request that you introduce the attached ordinance at the next City Council meeting.

If you have any questions regarding this ordinance, please contact Anthony Bertuca at (312) 744-5506.

Department of Business Affairs and Consumer Protection

City of Chicago

O2014-7320

Office of the City Clerk

Document Tracking Sheet

Meeting Date:	9/10/2014
Sponsor(s):	Fioretti (2)
Type:	Ordinance
Title:	Grant(s) of privilege in public way for Floyd's 99 Illinois LLC
Committee(s) Assignment:	Committee on Transportation and Public Way

ORDINANCE
Floyd's 99 Illinois, LLC
Acct. No. 337035 - 6
Permit No. 1104574

Be It Ordained by the City Council of the City of Chicago:

SECTION 1. Permission and authority are hereby given and granted to Floyd's 99 Illinois, LLC, upon the terms and subject to the conditions of this ordinance to maintain and use one (1) sign(s) projecting over the public right-of-way attached to its premises known as 27 E. Harrison St..

Said sign structure(s) measures as follows; along E. Harrison:
One (1) at twenty-two point eight three (22.83) feet in length, two point five eight (2.58) feet in height and ten (10) feet above grade level.

The location of said privilege shall be as shown on prints kept on file with the Department of Business Affairs and Consumer Protection and the Office of the City Clerk.

Said privilege shall be constructed in accordance with plans and specifications approved by the Department of Transportation (Division of Project Development) and Zoning Department - Signs.

This grant of privilege in the public way shall be subject to the provisions of Section 10-28-015 and all other required provisions of the Municipal Code of Chicago.

The grantee shall pay to the City of Chicago as compensation for the privilege #1104574 herein granted the sum of three hundred ($300.00) per annum in advance.

A 25% penalty will be added for payments received after due date.

The permit holder agrees to hold the City of Chicago harmless for any damage, relocation or replacement costs associated with damage, relocation or removal of private property caused by the City performing work in the public way.

Authority herein given and granted for a period of five (5) years from and after Date of Passage.

Alderman

Bob Fioretti 2nd Ward

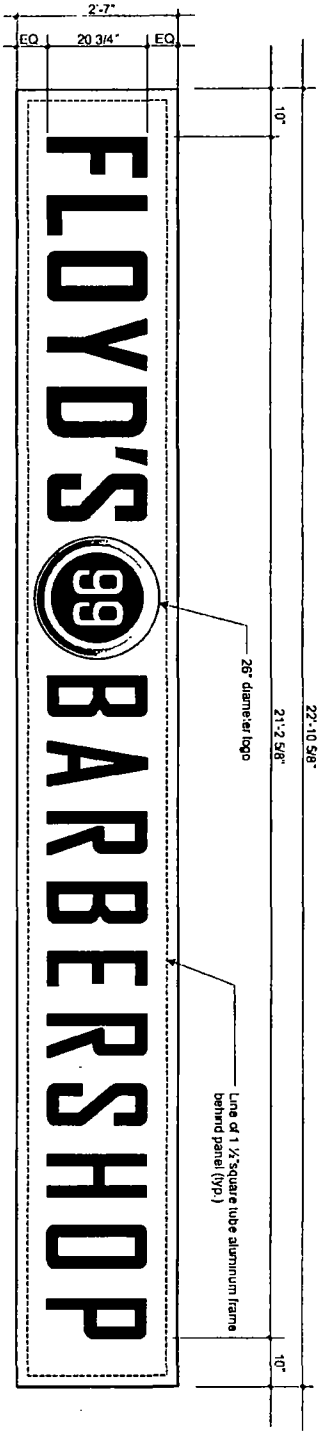

Sign Elevation-
1/2"=1'-0"

Square Footage Calculations
Total Square Footage per sign: 63.97 s.f.

Notes:

Ⓐ 3" deep fabricated reverse pan channel **logo** illuminated with white LED and yellow LED "halo" border Retainer face and returns shall be painted to match 3M Metallic Gold vinyl Signface shall be .090" aluminum painted black backed with 3/16" translucent white acrylic. Numbers shall be 1" acrylic "push-thru" with 3M white translucent vinyl faces

Ⓑ 3" deep reverse pan channel **letters** halo illuminated with white LED lamps and clear Lexan backs Exterior of letters shall be MAP Nuance Black .Interior shall be white Locate power supplies remotely behind or in sign panel

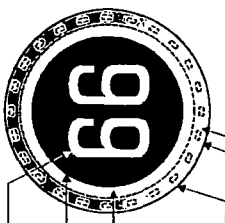

Logo Detail-
3/4"=1'-0"

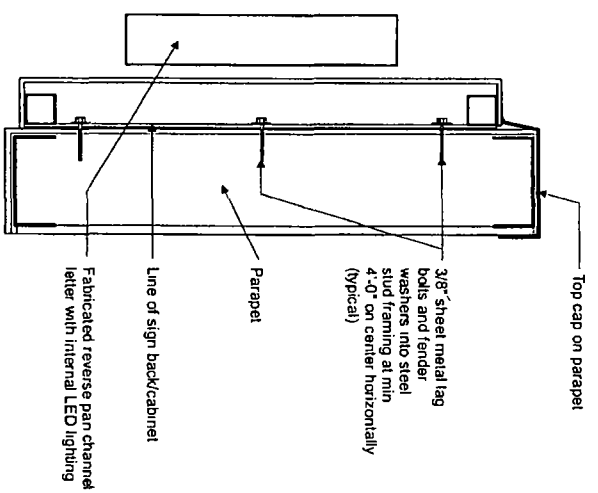

Sign Mounting Detail-1 1/2"=1'-0"

3D/x Sign Systems 158 S. Humboldt Street Denver, Colorado 80209
303.715.0717 v 303.715.0718 f JJanzen@3DxDenver.com

This document contains copyrighted material and trade secret information belonging exclusively to 3D/x Consulting Inc. Any unauthorized use, disclosure dissemination or duplication of any of the information contained herein may result in liability under applicable laws

Fabrication/Approval Sign Specs

FLOYD'S BARBERSHOP
27 Harrison St
Chicago, IL

3D/x Sign Systems 1585 S. Humboldt Street Denver, Colorado 80209
303.715.0717 v 303.715.0718 f JJanzen@3DxDenver.com

This document contains copyrighted material and trade secret information belonging and solely to 3Dx Consulting, Inc. Any unauthorized use, disclosure, dissemination or duplication of any of the information contained herein may result in liability under applicable laws.

Fabrication/Approval Sign Specs

FLOYD'S BARBERSHOP

27 Harrison St
Chicago, IL

Sheet number

6 of 6

Department of Business Affairs and Consumer Protection
Small Business Center - Public Way Use Unit
City Hall - 121 N. LaSalle Street, Room 800 • Chicago, IL 60602
(312)-74-GOBIZ (312-744-6249) • (312) 744-1944 (TTY)
http://www.cityofchicago.org/bacp

09/10/2014

Alderman **Bob Fioretti**
Ward # **02**
City of Chicago
City Hall, Room **300**
121 North LaSalle Street
Chicago, Illinois 60602

Re: An ordinance to use and maintain a portion of the public right-of-way for **one (1) sign(s)** for **Floyd's 99 Illinois, LLC**, adjacent to the premises known as **27 E. Harrison St.**.

Dear Alderman **Bob Fioretti**:

The applicant referenced above has requested the use of the public right-of-way for a **sign(s)**. An ordinance has been prepared by the Department of Business Affairs and Consumer Protection – Small Business Center - Public Way Use Unit for presentation to the City Council. Because this request was made for properties located in your ward, as approved by you as per the attached, I respectfully request that you introduce the attached ordinance at the next City Council meeting.

If you have any questions regarding this ordinance, please contact Anthony Bertuca at (312) 744-5506.

Department of Business Affairs and Consumer Protection

City of Chicago

O2014-7322

Office of the City Clerk

Document Tracking Sheet

Meeting Date:	9/10/2014
Sponsor(s):	Fioretti (2)
Type:	Ordinance
Title:	Grant(s) of privilege in public way for La Cocina Restaurant & Bar
Committee(s) Assignment:	Committee on Transportation and Public Way

ORDINANCE
LA COCINA RESTAURANT & BAR
Acct. No. 318814 - 1
Permit No. 1113180

Be It Ordained by the City Council of the City of Chicago:

SECTION 1. Permission and authority are hereby given and granted to LA COCINA RESTAURANT & BAR, upon the terms and subject to the conditions of this ordinance to maintain and use one (1) sign(s) projecting over the public right-of-way attached to its premises known as 406 S. Clark St..

Said sign structure(s) measures as follows; along S. CLARK ST.:
One (1) at six (6) feet in length, eight (8) feet in height and twelve (12) feet above grade level.

The location of said privilege shall be as shown on prints kept on file with the Department of Business Affairs and Consumer Protection and the Office of the City Clerk.

Said privilege shall be constructed in accordance with plans and specifications approved by the Department of Transportation (Division of Project Development) and Zoning Department - Signs.

This grant of privilege in the public way shall be subject to the provisions of Section 10-28-015 and all other required provisions of the Municipal Code of Chicago.

The grantee shall pay to the City of Chicago as compensation for the privilege #1113180 herein granted the sum of three hundred ($300.00) per annum in advance.

A 25% penalty will be added for payments received after due date.

The permit holder agrees to hold the City of Chicago harmless for any damage, relocation or replacement costs associated with damage, relocation or removal of private property caused by the City performing work in the public way.

Authority herein given and granted for a period of five (5) years from and after 05/13/2014.

Alderman _____

Bob Fioretti 2nd Ward

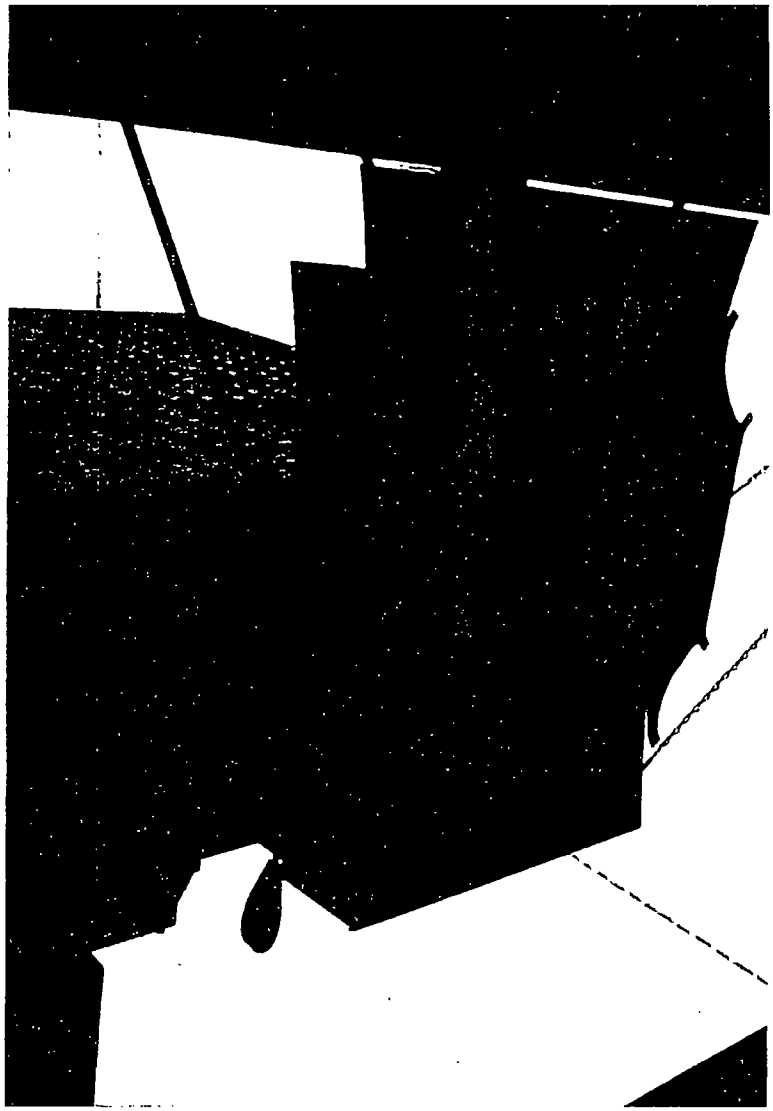

Department of Business Affairs and Consumer Protection
Small Business Center - Public Way Use Unit
City Hall - 121 N. LaSalle Street, Room 800 • Chicago, IL 60602
(312)-74-GOBIZ (312-744-6249) • (312) 744-1944 (TTY)
http://www.cityofchicago.org/bacp

09/10/2014

Alderman **Bob Fioretti**
Ward # **02**
City of Chicago
City Hall, Room **300**
121 North LaSalle Street
Chicago, Illinois 60602

Re: An ordinance to use and maintain a portion of the public right-of-way for **one (1) sign(s)** for **LA COCINA RESTAURANT & BAR**, adjacent to the premises known as **406 S. Clark St.**.

Dear Alderman **Bob Fioretti**:

The applicant referenced above has requested the use of the public right-of-way for a **sign(s)**. An ordinance has been prepared by the Department of Business Affairs and Consumer Protection – Small Business Center - Public Way Use Unit for presentation to the City Council. Because this request was made for properties located in your ward, as approved by you as per the attached, I respectfully request that you introduce the attached ordinance at the next City Council meeting.

If you have any questions regarding this ordinance, please contact Anthony Bertuca at (312) 744-5506.

Department of Business Affairs and Consumer Protection

City of Chicago

O2014-7324

Office of the City Clerk

Document Tracking Sheet

Meeting Date:	9/10/2014
Sponsor(s):	Fioretti (2)
Type:	Ordinance
Title:	Grant(s) of privilege in public way for Lakeside on the Park Condo Assn.
Committee(s) Assignment:	Committee on Transportation and Public Way

ORDINANCE
LAKESIDE ON THE PARK CONDOMINIUM ASSOCIATION
Acct. No. 334242 - 1
Permit No. 1114963

Be It Ordained by the City Council of the City of Chicago:

SECTION 1. Permission and authority are hereby given and granted to LAKESIDE ON THE PARK CONDOMINIUM ASSOCIATION, upon the terms and subject to the conditions of this ordinance to maintain and use, as now constructed, two (2) Fence(s) for beautification purposes on the public right-of-way adjacent to its premises known as 1250 S. Indiana Ave..

Said Fence(s) at S. Indiana Street measure(s):
One (1) at five hundred twenty-eight (528) feet in length, and one (1) foot in width for a total of five hundred twenty-eight (528) square feet. Existing fence is approximately one (1) foot six (6) inches in height.

Said Fence(s) at W. 13th Street measure(s):
One (1) at two hundred seventy-four (274) feet in length, and one (1) foot in width for a total of two hundred seventy-four (274) square feet. Existing fence is approximately one (1) foot six (6) inches in height.

The location of said privilege shall be as shown on prints kept on file with the Department of Business Affairs and Consumer Protection and the Office of the City Clerk.

Said privilege shall be constructed in accordance with plans and specifications approved by the Department of Transportation (Division of Project Development).

This grant of privilege in the public way shall be subject to the provisions of Section 10-28-015 and all other required provisions of the Municipal Code of Chicago.

The grantee shall pay to the City of Chicago as compensation for the privilege #1114963 herein granted the sum of zero ($.00) per annum in advance.

A 25% penalty will be added for payments received after due date.

The permit holder agrees to hold the City of Chicago harmless for any damage, relocation or replacement costs associated with damage, relocation or removal of private property caused by the City performing work in the public way.

Authority herein given and granted for a period of five (5) years from and after 07/29/2014.

Alderman _____
Bob Fioretti 2nd Ward

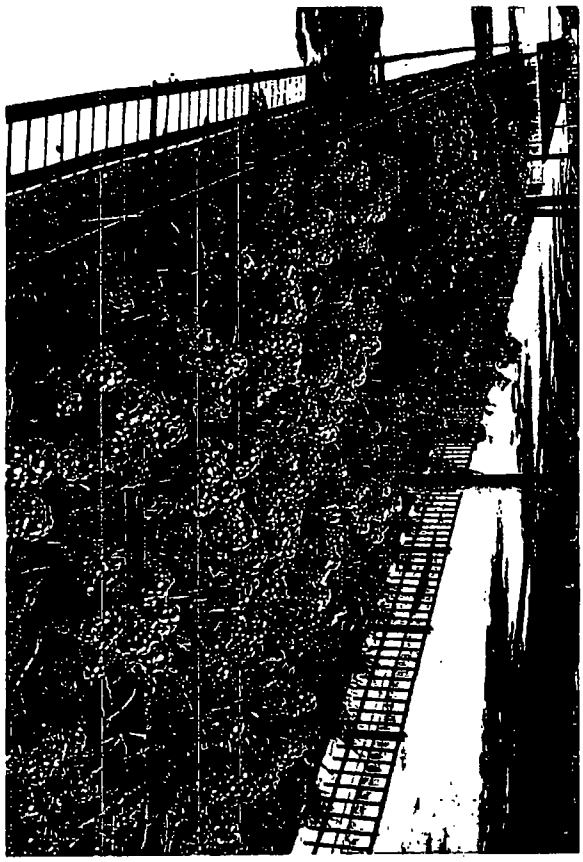

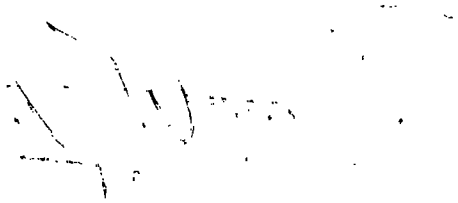

Department of Business Affairs and Consumer Protection
Small Business Center- Public Way Use Unit
City Hall - 121 N LaSalle Street Room 800 • Chicago, IL 60602
(312)-74-GOBIZ (312-744-6249) • (312) 744-1944 (TTY)
http://www.cityofchicago.org/bacp

09/10/2014

Alderman **Bob Fioretti**
Ward # **02**
City of Chicago
City Hall, Room **300**
121 North LaSalle Street
Chicago, Illinois 60602

Re: An ordinance to use and maintain a portion of the public right-of-way for **two (2) fence(s)** for **LAKESIDE ON THE PARK CONDOMINIUM ASSOCIATION**, adjacent to the premises known as **1250 S. Indiana Ave.**.

Dear Alderman **Bob Fioretti**:

The applicant referenced above has requested the use of the public right-of-way for **fence(s)**. An ordinance has been prepared by the Department of Business Affairs and Consumer Protection – Small Business Center - Public Way Use Unit for presentation to the City Council. Because this request was made for properties located in your ward, as approved by you as per the attached, I respectfully request that you introduce the attached ordinance at the next City Council meeting.

If you have any questions regarding this ordinance, please contact Anthony Bertuca at (312) 744-5506.

Department of Business Affairs and Consumer Protection

City of Chicago

O2014-7327

Office of the City Clerk

Document Tracking Sheet

Meeting Date:	9/10/2014
Sponsor(s):	Fioretti (2)
Type:	Ordinance
Title:	Grant(s) of privilege in public way for Peoples Auto Parking Co.
Committee(s) Assignment:	Committee on Transportation and Public Way

ORDINANCE
PEOPLES AUTO PARKING COMPANY
Acct. No. 3460 - 17
Permit No. 1114378

Be It Ordained by the City Council of the City of Chicago:

SECTION 1. Permission and authority are hereby given and granted to PEOPLES AUTO PARKING COMPANY, upon the terms and subject to the conditions of this ordinance to maintain and use one (1) sign(s) projecting over the public right-of-way attached to its premises known as 710 S. Wabash Ave..

Said sign structure(s) measures as follows; along S. Wabash Avenue:
One (1) at eight (8) feet in length, five (5) feet in height and fifteen (15) feet above grade level.

The location of said privilege shall be as shown on prints kept on file with the Department of Business Affairs and Consumer Protection and the Office of the City Clerk.

Said privilege shall be constructed in accordance with plans and specifications approved by the Department of Transportation (Division of Project Development) and Zoning Department - Signs.

This grant of privilege in the public way shall be subject to the provisions of Section 10-28-015 and all other required provisions of the Municipal Code of Chicago.

The grantee shall pay to the City of Chicago as compensation for the privilege #1114378 herein granted the sum of three hundred ($300.00) per annum in advance.

A 25% penalty will be added for payments received after due date.

The permit holder agrees to hold the City of Chicago harmless for any damage, relocation or replacement costs associated with damage, relocation or removal of private property caused by the City performing work in the public way.

Authority herein given and granted for a period of five (5) years from and after 04/22/2014.

Alderman _____

Bob Fioretti 2nd Ward

PEOPLES AUTO PARKING

7TH & WABASH

A- (1) 5' x 8' x 18" (D) PROJECTING SIGN

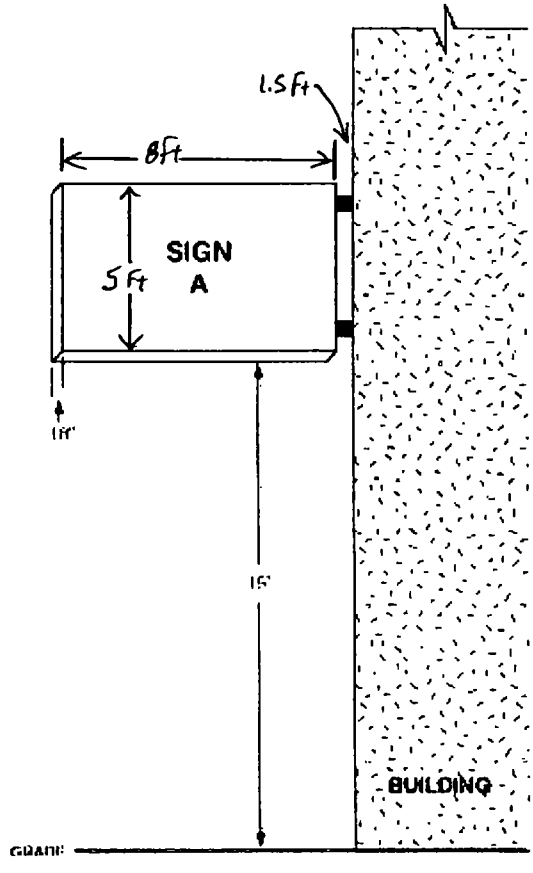

Department of Business Affairs and Consumer Protection
Small Business Center - Public Way Use Unit
City Hall - 121 N. LaSalle Street, Room 800 • Chicago, IL 60602
(312)-74-GOBIZ (312-744-6249) • (312) 744-1944 (TTY)
http://www.cityofchicago.org/bacp

09/10/2014

Alderman **Bob Fioretti**
Ward # **02**
City of Chicago
City Hall, Room **300**
121 North LaSalle Street
Chicago, Illinois 60602

Re: An ordinance to use and maintain a portion of the public right-of-way for **one (1) sign(s)** for **PEOPLES AUTO PARKING COMPANY**, adjacent to the premises known as **710 S. Wabash Ave.**.

Dear Alderman **Bob Fioretti**:

The applicant referenced above has requested the use of the public right-of-way for a **sign(s)**. An ordinance has been prepared by the Department of Business Affairs and Consumer Protection – Small Business Center - Public Way Use Unit for presentation to the City Council. Because this request was made for properties located in your ward, as approved by you as per the attached, I respectfully request that you introduce the attached ordinance at the next City Council meeting.

If you have any questions regarding this ordinance, please contact Anthony Bertuca at (312) 744-5506.

Department of Business Affairs and Consumer Protection

City of Chicago

O2014-7331

Office of the City Clerk

Document Tracking Sheet

Meeting Date:	9/10/2014
Sponsor(s):	Fioretti (2)
Type:	Ordinance
Title:	Grant(s) of privilege in public way for Plymouth Court Garage Co.
Committee(s) Assignment:	Committee on Transportation and Public Way

ORDINANCE
PLYMOUTH COURT GARAGE CO.
Acct. No. 9580 - 1
Permit No. 1114280

Be It Ordained by the City Council of the City of Chicago:

SECTION 1. Permission and authority are hereby given and granted to PLYMOUTH COURT GARAGE CO., upon the terms and subject to the conditions of this ordinance to maintain and use, as now constructed, four (4) Light Fixture(s) projecting over the public right-of-way adjacent to its premises known as 711 S. Plymouth Ct..

Said Light Fixture(s) at S. Plymouth Court measure(s):
Four (4) at point eight three (.83) feet in length, point four two (.42) feet in width and eleven (11) feet above grade level.

The location of said privilege shall be as shown on prints kept on file with the Department of Business Affairs and Consumer Protection and the Office of the City Clerk.

Said privilege shall be constructed in accordance with plans and specifications approved by the Department of Transportation (Division of Project Development).

This grant of privilege in the public way shall be subject to the provisions of Section 10-28-015 and all other required provisions of the Municipal Code of Chicago.

The grantee shall pay to the City of Chicago as compensation for the privilege #1114280 herein granted the sum of ninety ($90.00) per annum in advance.

A 25% penalty will be added for payments received after due date.

The permit holder agrees to hold the City of Chicago harmless for any damage, relocation or replacement costs associated with damage, relocation or removal of private property caused by the City performing work in the public way.

Authority herein given and granted for a period of five (5) years from and after 11/19/2013.

Alderman

Bob Fioretti 2nd Ward

APPLICATION TO USE THE PUBLIC RIGHT OF WAY

EXAMPLE OF LIGHT(S) DRAWING

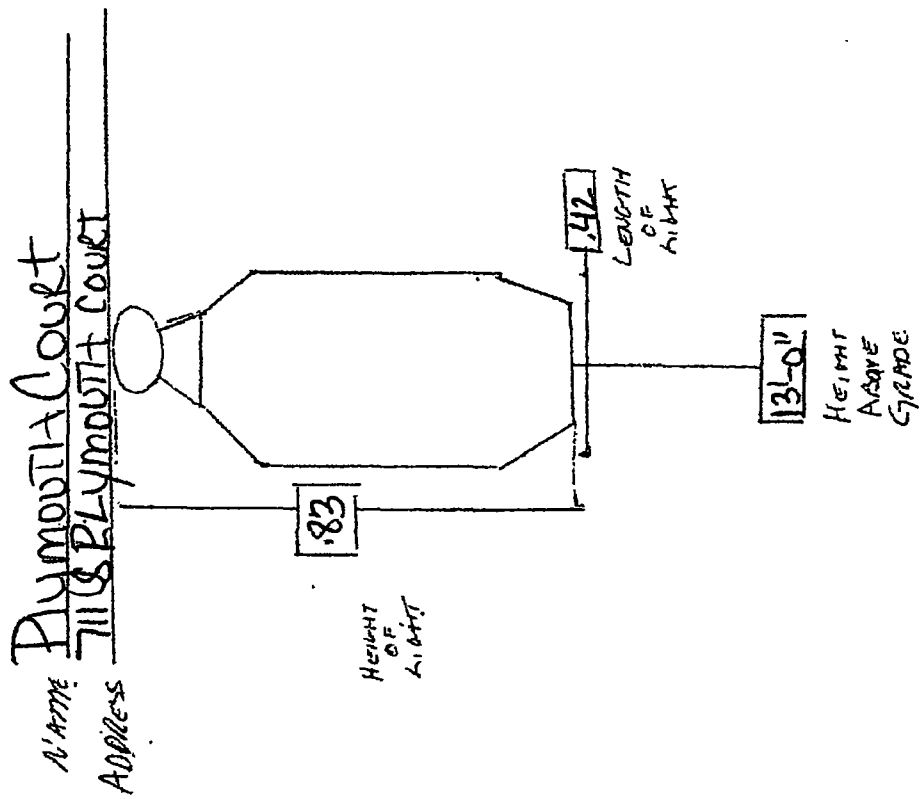

Department of Business Affairs and Consumer Protection
Small Business Center - Public Way Use Unit
City Hall - 121 N. LaSalle Street, Room 800 • Chicago, IL 60602
(312)-74-GOBIZ (312-744-6249) • (312) 744-1944 (TTY)
http://www.cityofchicago.org/bacp

09/10/2014

Alderman **Bob Fioretti**
Ward # **02**
City of Chicago
City Hall, Room **300**
121 North LaSalle Street
Chicago, Illinois 60602

Re: An ordinance to use and maintain a portion of the public right-of-way for **four (4) light fixture(s)** for **PLYMOUTH COURT GARAGE CO.**, adjacent to the premises known as **711 S. Plymouth Ct.**.

Dear Alderman **Bob Fioretti**:

The applicant referenced above has requested the use of the public right-of-way for a **light fixture(s)**. An ordinance has been prepared by the Department of Business Affairs and Consumer Protection – Small Business Center - Public Way Use Unit for presentation to the City Council. Because this request was made for properties located in your ward, as approved by you as per the attached, I respectfully request that you introduce the attached ordinance at the next City Council meeting.

If you have any questions regarding this ordinance, please contact Anthony Bertuca at (312) 744-5506.

Department of Business Affairs and Consumer Protection

City of Chicago

O2014-7332

Office of the City Clerk

Document Tracking Sheet

Meeting Date:	9/10/2014
Sponsor(s):	Fioretti (2)
Type:	Ordinance
Title:	Grant(s) of privilege in public way for Pope Building Condo Assn. c/o Remax Alliance Downtown
Committee(s) Assignment:	Committee on Transportation and Public Way

ORDINANCE
POPE BUILDING CONDOMINIUM ASSOCIATION C/O REMAX ALLIANCE DOWNTOWN
Acct. No. 88215 - 1
Permit No. 1113329

Be It Ordained by the City Council of the City of Chicago:

SECTION 1. Permission and authority are hereby given and granted to POPE BUILDING CONDOMINIUM ASSOCIATION C/O REMAX ALLIANCE DOWNTOWN, upon the terms and subject to the conditions of this ordinance to construct, install, maintain and use two (2) Bicycle Rack(s) on the public right-of-way adjacent to its premises known as 633 S. Plymouth Ct..

Said Bicycle Rack(s) at S. Plymouth measure(s):
Two (2) at three point one seven (3.17) feet in length, and point one seven (.17) feet in width for a total of one point zero eight (1.08) square feet.

The location of said privilege shall be as shown on prints kept on file with the Department of Business Affairs and Consumer Protection and the Office of the City Clerk.

Said privilege shall be constructed in accordance with plans and specifications approved by the Department of Planning and Development and Department of Transportation (Division of Project Development).

This grant of privilege in the public way shall be subject to the provisions of Section 10-28-015 and all other required provisions of the Municipal Code of Chicago.

The grantee shall pay to the City of Chicago as compensation for the privilege #1113329 herein granted the sum of zero ($.00) per annum in advance.

A 25% penalty will be added for payments received after due date.

The permit holder agrees to hold the City of Chicago harmless for any damage, relocation or replacement costs associated with damage, relocation or removal of private property caused by the City performing work in the public way.

Authority herein given and granted for a period of five ~~(5) years from~~ and after Date of Passage.

Alderman _____

Bob Fioretti ~~2nd Ward~~

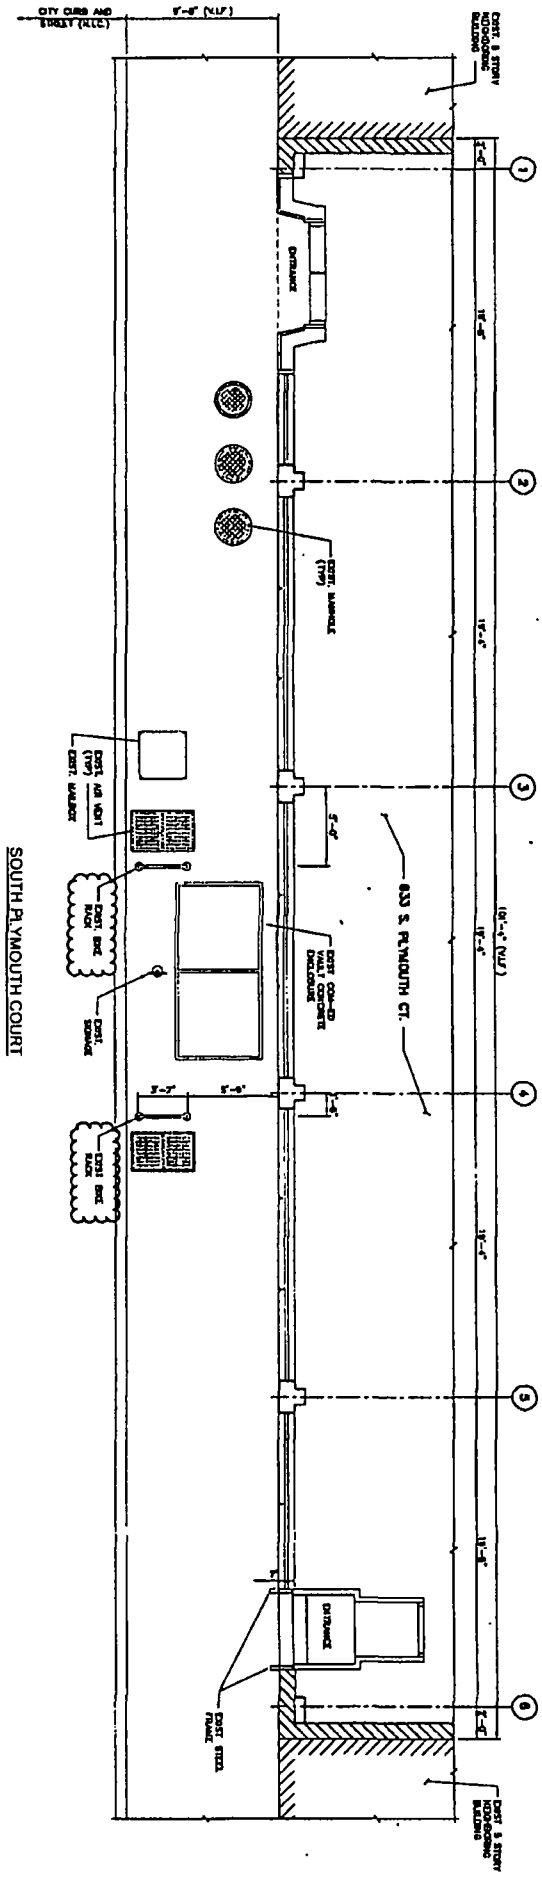

SIDEWALK PLAN
SCALE: N.T.S

Department of Business Affairs and Consumer Protection
Small Business Center - Public Way Use Unit
City Hall - 121 N. LaSalle Street. Room 800 • Chicago, IL 60602
(312)-74-GOBIZ (312-744-6249) • (312) 744-1944 (TTY)
http://www.cityofchicago.org/bacp

09/10/2014

Alderman **Bob Fioretti**
Ward # **02**
City of Chicago
City Hall, Room **300**
121 North LaSalle Street
Chicago, Illinois 60602

Re: An ordinance to use and maintain a portion of the public right-of-way for **two (2) bicycle rack(s)** for **POPE BUILDING CONDOMINIUM ASSOCIATION C/O REMAX ALLIANCE DOWNTOWN**, adjacent to the premises known as **633 S. Plymouth Ct.**.

Dear Alderman **Bob Fioretti**:

The applicant referenced above has requested the use of the public right-of-way for a **bicycle rack(s)**. An ordinance has been prepared by the Department of Business Affairs and Consumer Protection – Small Business Center - Public Way Use Unit for presentation to the City Council. Because this request was made for properties located in your ward, as approved by you as per the attached, I respectfully request that you introduce the attached ordinance at the next City Council meeting.

If you have any questions regarding this ordinance, please contact Anthony Bertuca at (312) 744-5506.

Department of Business Affairs and Consumer Protection

City of Chicago

O2014-7334

Office of the City Clerk

Document Tracking Sheet

Meeting Date:	9/10/2014
Sponsor(s):	Fioretti (2)
Type:	Ordinance
Title:	Grant(s) of privilege in public way for Safeguard Self Storage
Committee(s) Assignment:	Committee on Transportation and Public Way

ORDINANCE
SAFEGAURD SELF STORAGE
Acct. No. 211368 - 1
Permit No. 1114652

Be It Ordained by the City Council of the City of Chicago:

SECTION 1. Permission and authority are hereby given and granted to SAFEGAURD SELF STORAGE, upon the terms and subject to the conditions of this ordinance to maintain and use two (2) sign(s) projecting over the public right-of-way attached to its premises known as 1353 S. Wabash Ave..

Said sign structure(s) measures as follows; along S. Wabash:
One (1) at ten (10) feet in length, four (4) feet in height and twenty-six point eight three (26.83) feet above grade level.
One (1) at five (5) feet in length, fifty (50) feet in height and twenty-six point eight three (26.83) feet above grade level.

The location of said privilege shall be as shown on prints kept on file with the Department of Business Affairs and Consumer Protection and the Office of the City Clerk.

Said privilege shall be constructed in accordance with plans and specifications approved by the Department of Transportation (Division of Project Development) and Zoning Department - Signs.

This grant of privilege in the public way shall be subject to the provisions of Section 10-28-015 and all other required provisions of the Municipal Code of Chicago.

The grantee shall pay to the City of Chicago as compensation for the privilege #1114652 herein granted the sum of six hundred ($600.00) per annum in advance.

A 25% penalty will be added for payments received after due date.

The permit holder agrees to hold the City of Chicago harmless for any damage, relocation or replacement costs associated with damage, relocation or removal of private property caused by the City performing work in the public way.

Authority herein given and granted for a period of ~~five (5)~~ years from and after 06/11/2013.

Alderman

Bob Fioretti 2nd Ward

FACE REPLACEMENT

SCALE ½" =1'

SIGN 1

LEXAN FACE SPECIFICATIONS

1 NEW FACE TO BE WHITE LEXAN WITH APPLIED GRAPHICS

COLOR SCHEDULE

3630-63 SUNFLOWER YELLOW VINYL

PMS 123C

WHITE

SIGNS

Houston
Dallas

Houston Corporate Off
6225 Katy Freeway, Suite 3
Houston, Texas 77007
713-977-7900
Fax: 713-977-7903

Dallas Regional Offi
2220 San Antonio Blvd
Suite 245
Denton, Texas 76201
940-380-9183
FAX: 940-380-9393

safeguard
self storag

Address: 135
City: South Wabas
State: IL 6060
Account Rep:
Sales Rep: M.J.DeMARI
APPROVALS
CLIENT
DESIGN
PROD.
Designer: Peter Cardinal
Design No. Ur1462786 R4
DATE: 12-17-12
Rev Date: 7-23-13

3:9

PAINTED FASCIA LAYOUT

Scale: 3/32" = 1'-0"

SIGN 3

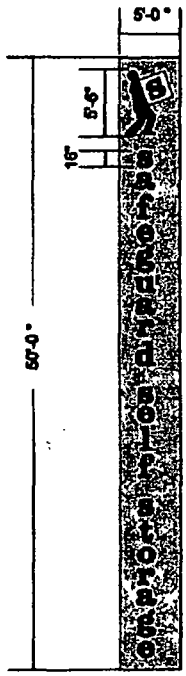

COLOR SCHEDULE

3630-35
SUNFLOWER YELLOW
VINYL

PMS 123C

BLACK

WHITE

SIGNS
Houston
Dallas

Houston Corporate Office
6225 Katy Freeway, Suite 35
Houston, Texas 77007
713-977-7900
Fax 713-977-7903

Dallas Regional Office
2220 San Jacinto Blvd.
Suite 345
Denton, Texas 76205
940-380-9188
FAX: 940-380-9795

safeguard self storage

Address:
135
City: South Wabast
State: IL 6060
Account Rep:
Sales Rep: M.J.DeMART
APPROVALS
CLIENT
DESIGN
PROD.
Designer: Peter Cardinal
Design No. Dg1687705 R4
DATE 12-17-12
Rev Date: 7-23-13

7:9

THIS DESIGN AND ENGINEERING IS SUBMITTED AS OUR PROPOSAL, AND THE RIGHT TO USE OR EXHIBIT IN ANY FORM, IS NOT AUTHORIZED WITHOUT WRITTEN PERMISSION OF US SIGNS.

Department of Business Affairs and Consumer Protection
Small Business Center - Public Way Use Unit
City Hall - 121 N. LaSalle Street, Room 800 • Chicago, IL 60602
(312)-74-GOBIZ (312-744-6249) • (312) 744-1944 (TTY)
http://www.cityofchicago.org/bacp

09/10/2014

Alderman **Bob Fioretti**
Ward # **02**
City of Chicago
City Hall, Room **300**
121 North LaSalle Street
Chicago, Illinois 60602

Re: An ordinance to use and maintain a portion of the public right-of-way for **two (2) sign(s)** for **SAFEGAURD SELF STORAGE**, adjacent to the premises known as **1353 S. Wabash Ave.**.

Dear Alderman **Bob Fioretti**:

The applicant referenced above has requested the use of the public right-of-way for a **sign(s)**. An ordinance has been prepared by the Department of Business Affairs and Consumer Protection – Small Business Center - Public Way Use Unit for presentation to the City Council. Because this request was made for properties located in your ward, as approved by you as per the attached, I respectfully request that you introduce the attached ordinance at the next City Council meeting.

If you have any questions regarding this ordinance, please contact Anthony Bertuca at (312) 744-5506.

Department of Business Affairs and Consumer Protection

City of Chicago

O2014-7338

Office of the City Clerk

Document Tracking Sheet

Meeting Date:	9/10/2014
Sponsor(s):	Fioretti (2)
Type:	Ordinance
Title:	Grant(s) of privilege in public way for Shrine-Coup D'etat, The - facade
Committee(s) Assignment:	Committee on Transportation and Public Way

ORDINANCE
THE SHRINE - COUP D'ETAT
Acct. No. 335776 - 1
Permit No. 1114206

Be It Ordained by the City Council of the City of Chicago:

SECTION 1. Permission and authority are hereby given and granted to THE SHRINE - COUP D'ETAT, upon the terms and subject to the conditions of this ordinance to maintain and use, as now constructed, Facade(s) projecting over the public right-of-way adjacent to its premises known as 2109 S. Wabash Ave..

Said Facade(s) at S. Wabash Avenue measure(s):
One (1) at fifty-three point two five (53.25) feet in length, and thirteen point five (13.5) feet in width for a total of seven hundred eighteen point eight eight (718.88) square feet. Existing exterior wall cladding is attached to the masonry building and is approximately eight (8) inches in depth and seven (7) feet above grade level.

The location of said privilege shall be as shown on prints kept on file with the Department of Business Affairs and Consumer Protection and the Office of the City Clerk.

Said privilege shall be constructed in accordance with plans and specifications approved by the Department of Planning and Development and Department of Transportation (Division of Project Development).

This grant of privilege in the public way shall be subject to the provisions of Section 10-28-015 and all other required provisions of the Municipal Code of Chicago.

The grantee shall pay to the City of Chicago as compensation for the privilege #1114206 herein granted the sum of four hundred ($400.00) per annum in advance.

A 25% penalty will be added for payments received after due date.

The permit holder agrees to hold the City of Chicago harmless for any damage, relocation or replacement costs associated with damage, relocation or removal of private property caused by the City performing work in the public way.

Authority herein given and granted for a period of five (5) years from and after 07/29/2014.

Alderman _____

Bob Fioretti 2nd Ward

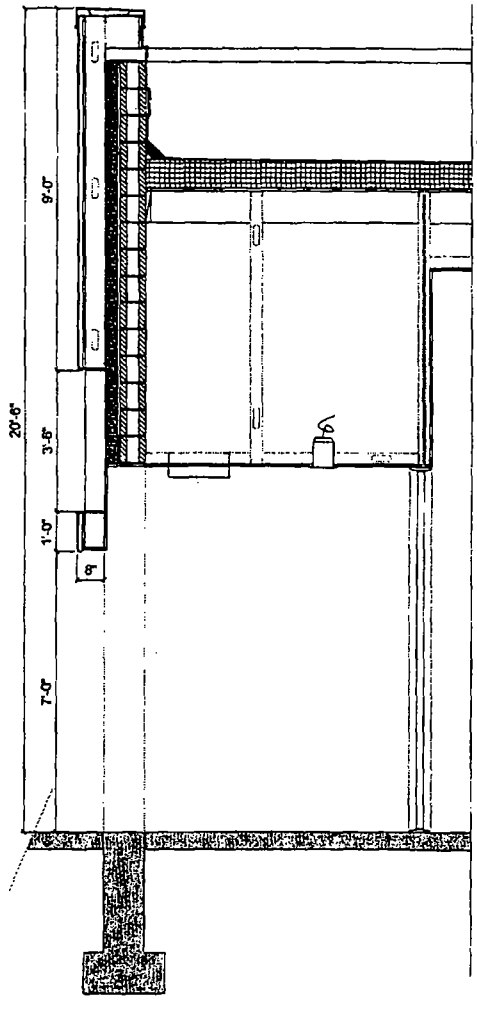

2 WALL SECTION
A1.0

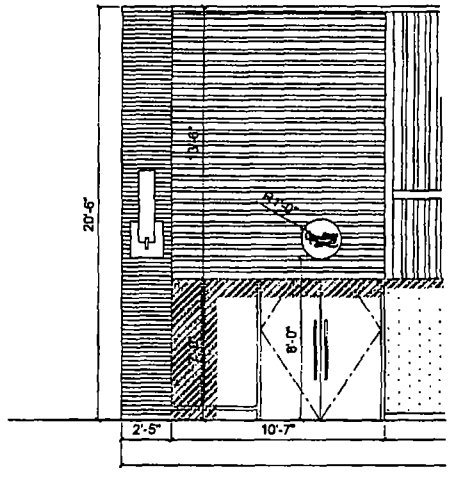

Department of Business Affairs and Consumer Protection
Small Business Center- Public Way Use Unit
City Hall - 121 N. LaSalle Street Room 800 • Chicago, IL 60602
(312)-74-GOBIZ (312-744-6249) • (312) 744-1944 (TTY)
http://www.cityofchicago.org/bacp

09/10/2014

Alderman **Bob Fioretti**
Ward # **02**
City of Chicago
City Hall, Room **300**
121 North LaSalle Street
Chicago, Illinois 60602

Re: An ordinance to use and maintain a portion of the public right-of-way for **one (1) facade(s)** for **THE SHRINE - COUP D'ETAT**, adjacent to the premises known as **2109 S. Wabash Ave.**.

Dear Alderman **Bob Fioretti**:

The applicant referenced above has requested the use of the public right-of-way for a **facade(s)**. An ordinance has been prepared by the Department of Business Affairs and Consumer Protection – Small Business Center - Public Way Use Unit for presentation to the City Council. Because this request was made for properties located in your ward, as approved by you as per the attached, I respectfully request that you introduce the attached ordinance at the next City Council meeting.

If you have any questions regarding this ordinance, please contact Anthony Bertuca at (312) 744-5506.

Department of Business Affairs and Consumer Protection

City of Chicago

O2014-7340

Office of the City Clerk

Document Tracking Sheet

Meeting Date:	9/10/2014
Sponsor(s):	Fioretti (2)
Type:	Ordinance
Title:	Grant(s) of privilege in public way for Shrine-Coup D'etat, The - signs
Committee(s) Assignment:	Committee on Transportation and Public Way

ORDINANCE
THE SHRINE - COUP D'ETAT
Acct. No. 335776 - 1
Permit No. 1115005

Be It Ordained by the City Council of the City of Chicago:

SECTION 1. Permission and authority are hereby given and granted to THE SHRINE - COUP D'ETAT, upon the terms and subject to the conditions of this ordinance to maintain and use two (2) sign(s) projecting over the public right-of-way attached to its premises known as 2109 S. Wabash Ave..

Said sign structure(s) measures as follows; along S. Wabash:
One (1) at seven (7) feet in length, three point five (3.5) feet in height and ten (10) feet above grade level.
One (1) at two (2) feet in length, two (2) feet in height and ten (10) feet above grade level.

The location of said privilege shall be as shown on prints kept on file with the Department of Business Affairs and Consumer Protection and the Office of the City Clerk.

Said privilege shall be constructed in accordance with plans and specifications approved by the Department of Transportation (Division of Project Development) and Zoning Department - Signs.

This grant of privilege in the public way shall be subject to the provisions of Section 10-28-015 and all other required provisions of the Municipal Code of Chicago.

The grantee shall pay to the City of Chicago as compensation for the privilege #1115005 herein granted the sum of one hundred seventy-five ($175.00) per annum in advance.

A 25% penalty will be added for payments received after due date.

The permit holder agrees to hold the City of Chicago harmless for any damage, relocation or replacement costs associated with damage, relocation or removal of private property caused by the City performing work in the public way.

Authority herein given and granted for a period of five (5) years from and after 09/09/2014.

Alderman _____

Bob Fioretti 2nd Ward

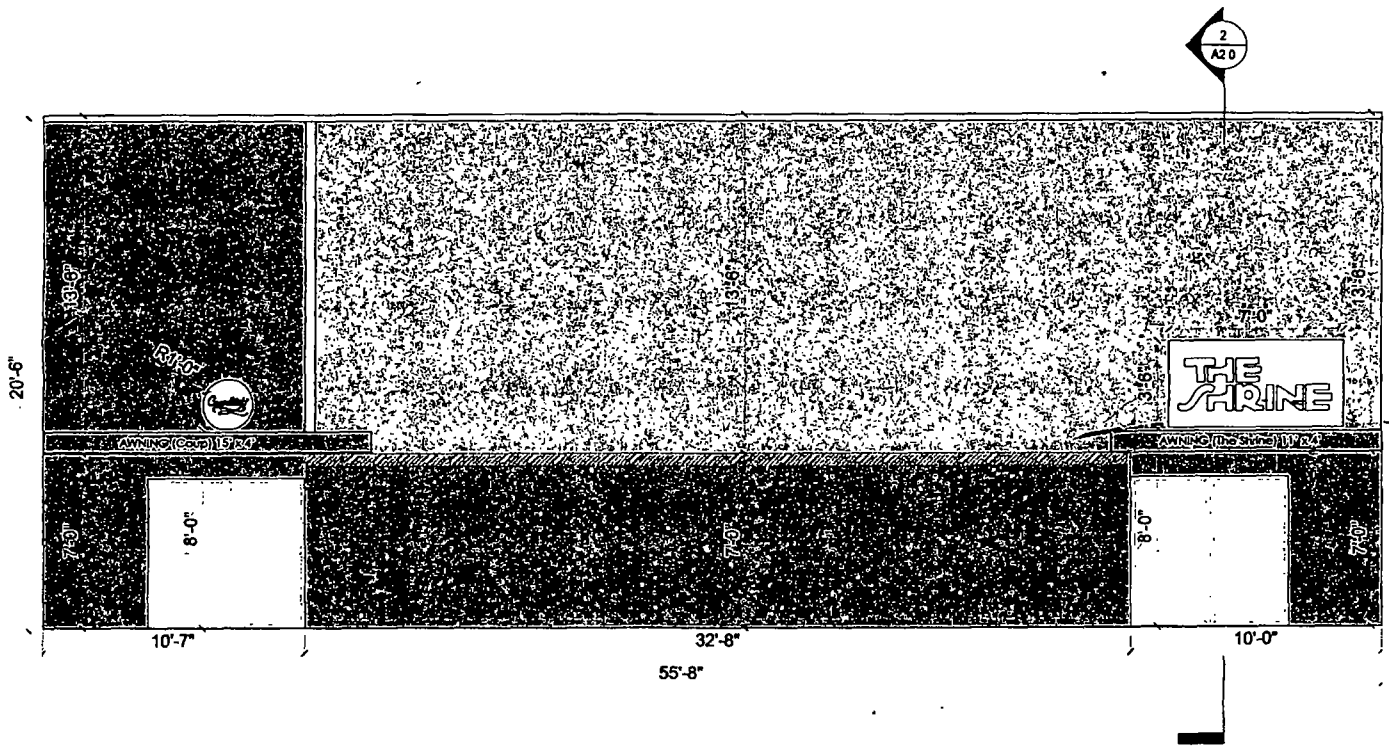

N<——————>S

1 / A1.0 FRONT ELEVATION

2109 S WABASH AVE CHICAGO IL 60616

Department of Business Affairs and Consumer Protection
Small Business Center - Public Way Use Unit
City Hall - 121 N. LaSalle Street, Room 800 • Chicago, IL 60602
(312)-74-GOBIZ (312-744-6249) • (312) 744-1944 (TTY)
http://www.cityofchicago.org/bacp

09/10/2014

Alderman **Bob Fioretti**
Ward # **02**
City of Chicago
City Hall, Room **300**
121 North LaSalle Street
Chicago, Illinois 60602

Re: An ordinance to use and maintain a portion of the public right-of-way for **two (2) sign(s)** for **THE SHRINE - COUP D'ETAT**, adjacent to the premises known as **2109 S. Wabash Ave.**.

Dear Alderman **Bob Fioretti**:

The applicant referenced above has requested the use of the public right-of-way for a **sign(s)**. An ordinance has been prepared by the Department of Business Affairs and Consumer Protection – Small Business Center - Public Way Use Unit for presentation to the City Council. Because this request was made for properties located in your ward, as approved by you as per the attached, I respectfully request that you introduce the attached ordinance at the next City Council meeting.

If you have any questions regarding this ordinance, please contact Anthony Bertuca at (312) 744-5506.

Department of Business Affairs and Consumer Protection

City of Chicago

O2014-7342

Office of the City Clerk

Document Tracking Sheet

Meeting Date:	9/10/2014
Sponsor(s):	Fioretti (2)
Type:	Ordinance
Title:	Grant(s) of privilege in public way for Sterling Bay Companies LLC
Committee(s) Assignment:	Committee on Transportation and Public Way

ORDINANCE
STERLING BAY COMPANIES, LLC
Acct. No. 334370 - 1
Permit No. 1114327

Be It Ordained by the City Council of the City of Chicago:

SECTION 1. Permission and authority are hereby given and granted to STERLING BAY COMPANIES, LLC, upon the terms and subject to the conditions of this ordinance to maintain and use, as now constructed, three (3) Cornice(s) projecting over the public right-of-way adjacent to its premises known as 626 W. Jackson Blvd..

Said Cornice(s) at S. DesPlaines measure(s):
One (1) at one hundred one point zero eight (101.08) feet in length, and point seven five (.75) feet in width for a total of seventy-five point eight one (75.81) square feet. Existing cornice is approximately seventeen (17) feet above grade level.

Said Cornice(s) at W. Jackson measure(s):
One (1) at one hundred fifty-two point zero eight (152.08) feet in length, and point seven five (.75) feet in width for a total of one hundred fourteen point zero six (114.06) square feet. Existing cornice is approximately seventeen (17) feet above grade level.

Said Cornice(s) at Public Alley measure(s):
One (1) at nineteen point five (19.5) feet in length, and point eight three (.83) feet in width for a total of sixteen point one nine (16.19) square feet. Existing cornice is approximately seventeen (17) feet above grade level.

The location of said privilege shall be as shown on prints kept on file with the Department of Business Affairs and Consumer Protection and the Office of the City Clerk.

Said privilege shall be constructed in accordance with plans and specifications approved by the Department of Transportation (Division of Project Development).

This grant of privilege in the public way shall be subject to the provisions of Section 10-28-015 and all other required provisions of the Municipal Code of Chicago.

The grantee shall pay to the City of Chicago as compensation for the privilege #1114327 herein granted the sum of four hundred ($400.00) per annum in advance.

A 25% penalty will be added for payments received after due date.

The permit holder agrees to hold the City of Chicago harmless for any damage, relocation or replacement costs associated with damage, relocation or removal of private property caused by the City performing work in the public way.

Authority herein given and granted for a period of five (5) years from and after 07/29/2014.

Alderman _____

Bob Fioretti 2nd Ward

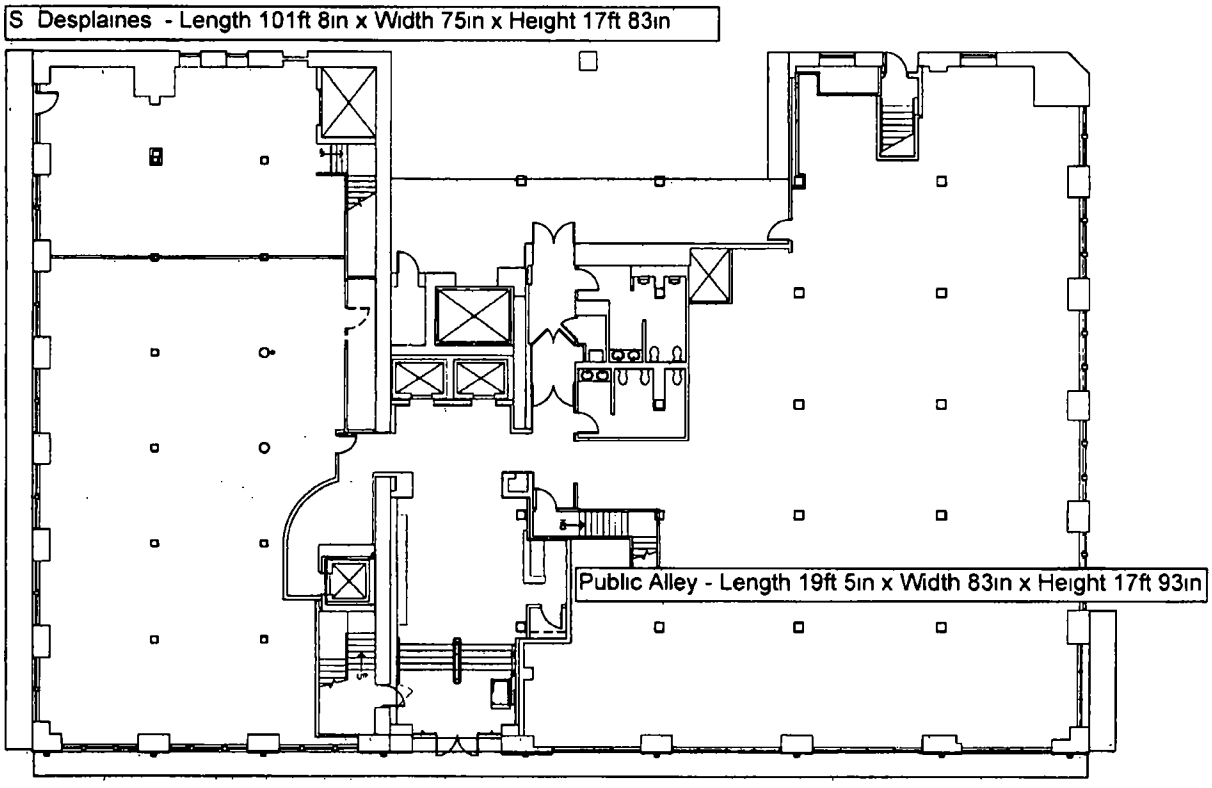

1 BASEMENT FLOOR PLAN

1" = 20'-0"

0 10' 20' 60'

STERLING BAY COMPANIES

CLIENT 626 W JACKSON

DWG NO LIGHTS - ELEVATORS

FILE NAME PUBLIC WAY DWG

DATE 5.28.2014

Department of Business Affairs and Consumer Protection
Small Business Center- Public Way Use Unit
City Hall- 121 N. LaSalle Street Room 800 • Chicago, IL 60602
(312)-74-GOBIZ (312-744-6249) • (312) 744-1944 (TTY)
http://www.cityofchicago.org/bacp

09/10/2014

Alderman **Bob Fioretti**
Ward # **02**
City of Chicago
City Hall, Room **300**
121 North LaSalle Street
Chicago, Illinois 60602

Re: An ordinance to use and maintain a portion of the public right-of-way for **three (3) cornice(s)** for **STERLING BAY COMPANIES, LLC**, adjacent to the premises known as **626 W. Jackson Blvd.**.

Dear Alderman **Bob Fioretti**:

The applicant referenced above has requested the use of the public right-of-way for **cornice(s)**. An ordinance has been prepared by the Department of Business Affairs and Consumer Protection – Small Business Center - Public Way Use Unit for presentation to the City Council. Because this request was made for properties located in your ward, as approved by you as per the attached, I respectfully request that you introduce the attached ordinance at the next City Council meeting.

If you have any questions regarding this ordinance, please contact Anthony Bertuca at (312) 744-5506.

Department of Business Affairs and Consumer Protection

City of Chicago

O2014-7344

Office of the City Clerk

Document Tracking Sheet

Meeting Date:	9/10/2014
Sponsor(s):	Fioretti (2)
Type:	Ordinance
Title:	Grant(s) of privilege in public way for Western & Lake Currency Exchange
Committee(s) Assignment:	Committee on Transportation and Public Way

ORDINANCE
WESTERN & LAKE CURRENCY EXCHAN
Acct. No. 29506 - 1
Permit No. 1114630

Be It Ordained by the City Council of the City of Chicago:

SECTION 1. Permission and authority are hereby given and granted to WESTERN & LAKE CURRENCY EXCHAN, upon the terms and subject to the conditions of this ordinance to maintain and use two (2) sign(s) projecting over the public right-of-way attached to its premises known as 149 N. Western Ave..

Said sign structure(s) measures as follows; along N. Western Avenue:
One (1) at twelve point five (12.5) feet in length, eleven point five (11.5) feet in height and ten (10) feet above grade level.

Said sign structure(s) measures as follows; along W. Lake Street:
One (1) at twelve point five (12.5) feet in length, eleven point five (11.5) feet in height and ten (10) feet above grade level.

The location of said privilege shall be as shown on prints kept on file with the Department of Business Affairs and Consumer Protection and the Office of the City Clerk.

Said privilege shall be constructed in accordance with plans and specifications approved by the Department of Transportation (Division of Project Development) and Zoning Department - Signs.

This grant of privilege in the public way shall be subject to the provisions of Section 10-28-015 and all other required provisions of the Municipal Code of Chicago.

The grantee shall pay to the City of Chicago as compensation for the privilege #1114630 herein granted the sum of six hundred ($600.00) per annum in advance.

A 25% penalty will be added for payments received after due date.

The permit holder agrees to hold the City of Chicago harmless for any damage, relocation or replacement costs associated with damage, relocation or removal of private property caused by the City performing work in the public way.

Authority herein given and granted for a period of five (5) years from and after 11/05/2013.

Alderman _____

Bob Fioretti 2nd Ward

Jul. 14. 2008 12:00PM

Lake & Western

No. 5867 P. 7

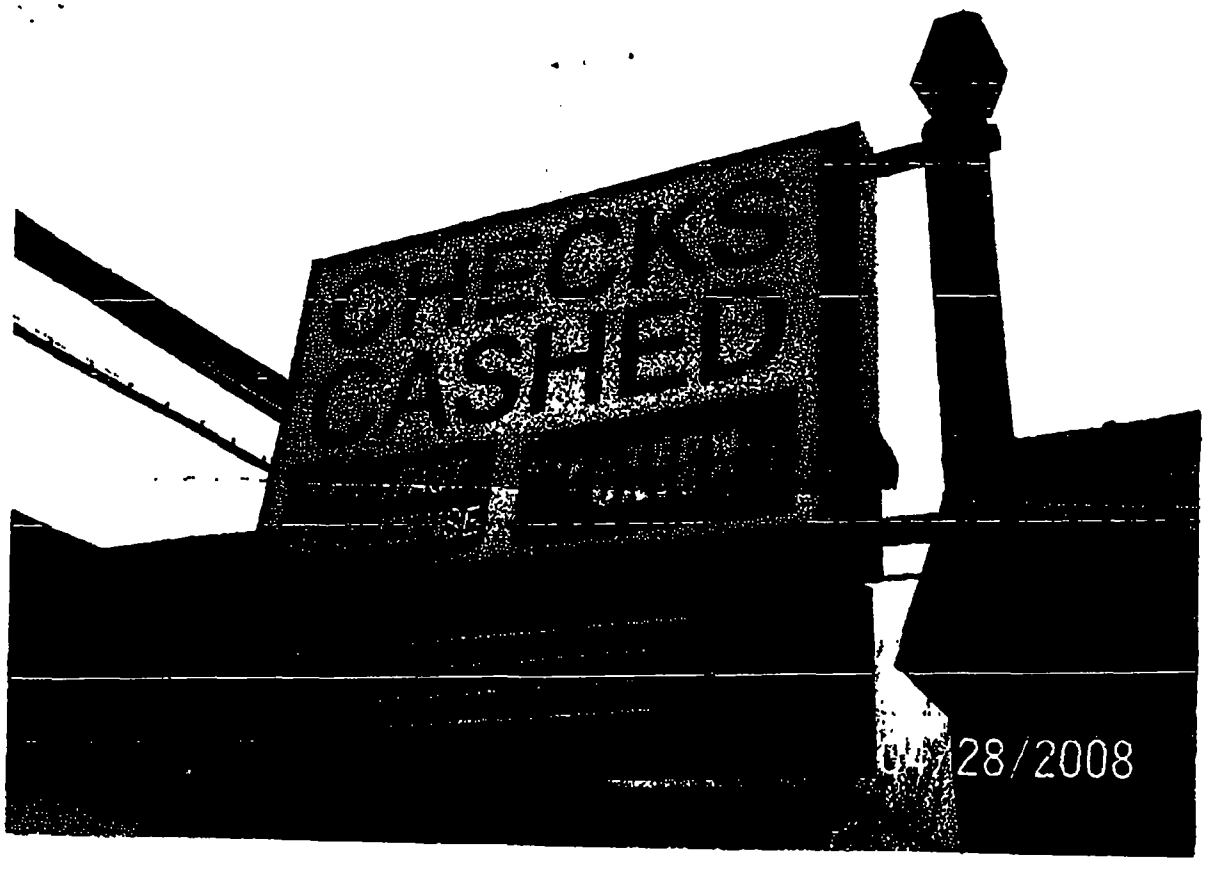

Lake St. side

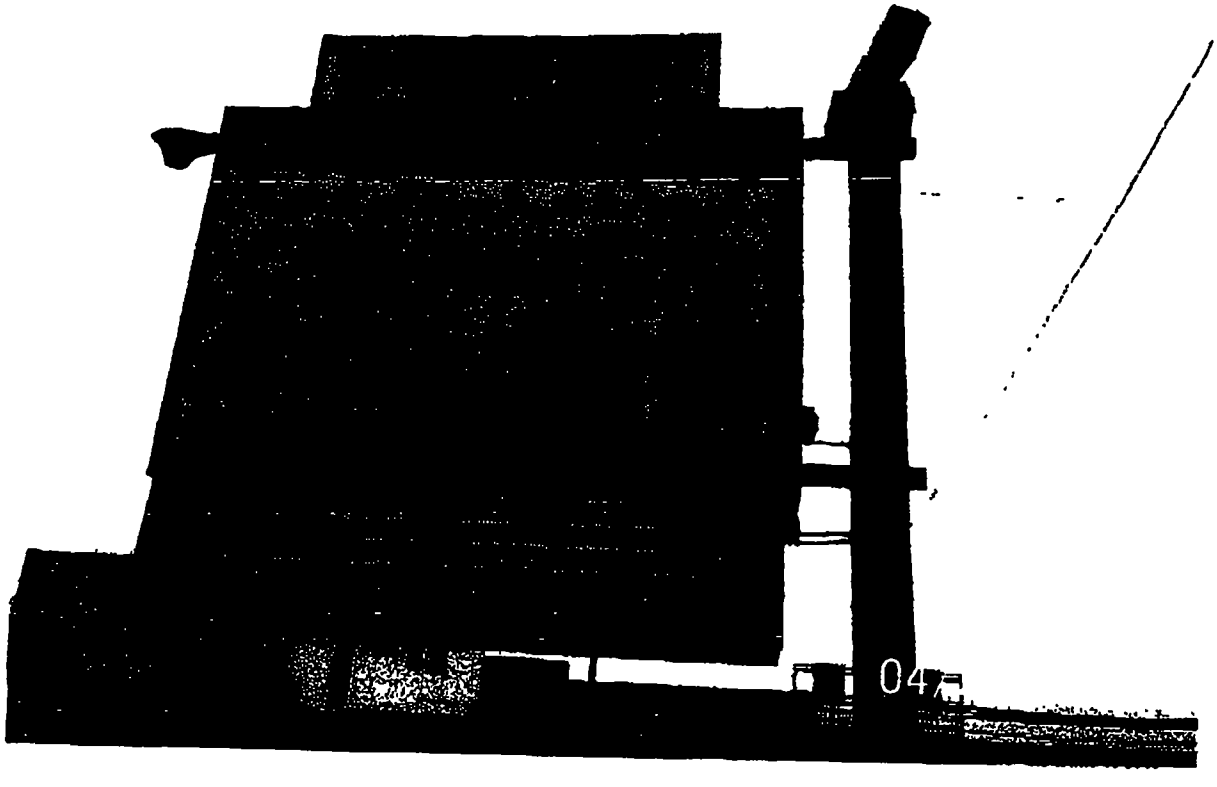

Western Ave. side

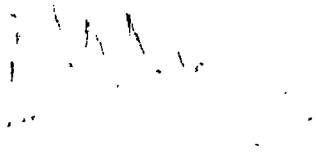

Department of Business Affairs and Consumer Protection
Small Business Center - Public Way Use Unit
City Hall - 121 N. LaSalle Street, Room 800 • Chicago, IL 60602
(312)-74-GOBIZ (312-744-6249) • (312) 744-1944 (TTY)
http //www.cityofchicago org/bacp

09/10/2014

Alderman **Bob Fioretti**
Ward # **02**
City of Chicago
City Hall, Room **300**
121 North LaSalle Street
Chicago, Illinois 60602

Re: An ordinance to use and maintain a portion of the public right-of-way for **two (2) sign(s)** for **WESTERN & LAKE CURRENCY EXCHAN**, adjacent to the premises known as **149 N. Western Ave.**.

Dear Alderman **Bob Fioretti**:

The applicant referenced above has requested the use of the public right-of-way for a **sign(s)**. An ordinance has been prepared by the Department of Business Affairs and Consumer Protection – Small Business Center - Public Way Use Unit for presentation to the City Council. Because this request was made for properties located in your ward, as approved by you as per the attached, I respectfully request that you introduce the attached ordinance at the next City Council meeting.

If you have any questions regarding this ordinance, please contact Anthony Bertuca at (312) 744-5506.

Department of Business Affairs and Consumer Protection

City of Chicago

O2014-7345

Office of the City Clerk

Document Tracking Sheet

Meeting Date:	9/10/2014
Sponsor(s):	Fioretti (2)
Type:	Ordinance
Title:	Grant(s) of privilege in public way for West Loop Smile Studio, Inc.
Committee(s) Assignment:	Committee on Transportation and Public Way

ORDINANCE
WEST LOOP SMILE STUDIO, PC
Acct. No. 391575 - 1
Permit No. 1113850

Be It Ordained by the City Council of the City of Chicago:

SECTION 1. Permission and authority are hereby given and granted to WEST LOOP SMILE STUDIO, PC, upon the terms and subject to the conditions of this ordinance to maintain and use two (2) sign(s) projecting over the public right-of-way attached to its premises known as 955 W. Monroe St..

Said sign structure(s) measures as follows; along W. Monroe Street:
One (1) at eight (8) feet in length, two (2) feet in height and ten point five (10.5) feet above grade level.

Said sign structure(s) measures as follows; along S. Morgan Street:
One (1) at eight (8) feet in length, two (2) feet in height and ten point five (10.5) feet above grade level.

The location of said privilege shall be as shown on prints kept on file with the Department of Business Affairs and Consumer Protection and the Office of the City Clerk.

Said privilege shall be constructed in accordance with plans and specifications approved by the Department of Transportation (Division of Project Development) and Zoning Department - Signs.

This grant of privilege in the public way shall be subject to the provisions of Section 10-28-015 and all other required provisions of the Municipal Code of Chicago.

The grantee shall pay to the City of Chicago as compensation for the privilege #1113850 herein granted the sum of one hundred seventy-five ($175.00) per annum in advance.

A 25% penalty will be added for payments received after due date.

The permit holder agrees to hold the City of Chicago harmless for any damage, relocation or replacement costs associated with damage, relocation or removal of private property caused by the City performing work in the public way.

Authority herein given and granted for a period ~~of five (5) years~~ from and after Date of Passage.

Alderman

Bob Fioretti 2nd Ward

955 W. Monroe St. Chicago IL 60607
Monroe street side Facing North

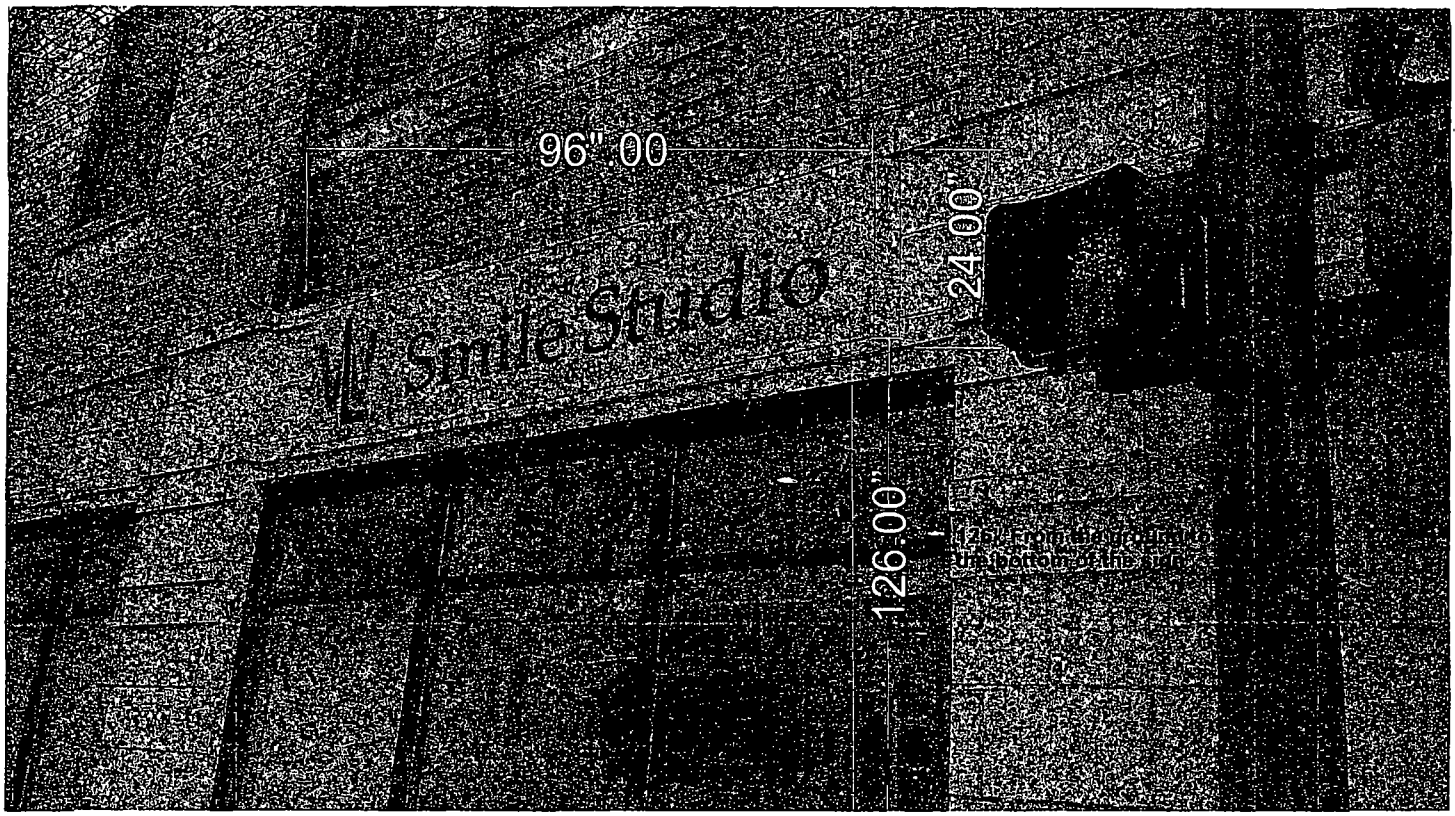

VERSION 3

955 W. Monroe St. Chicago IL 60607
Morgan street side Facing West

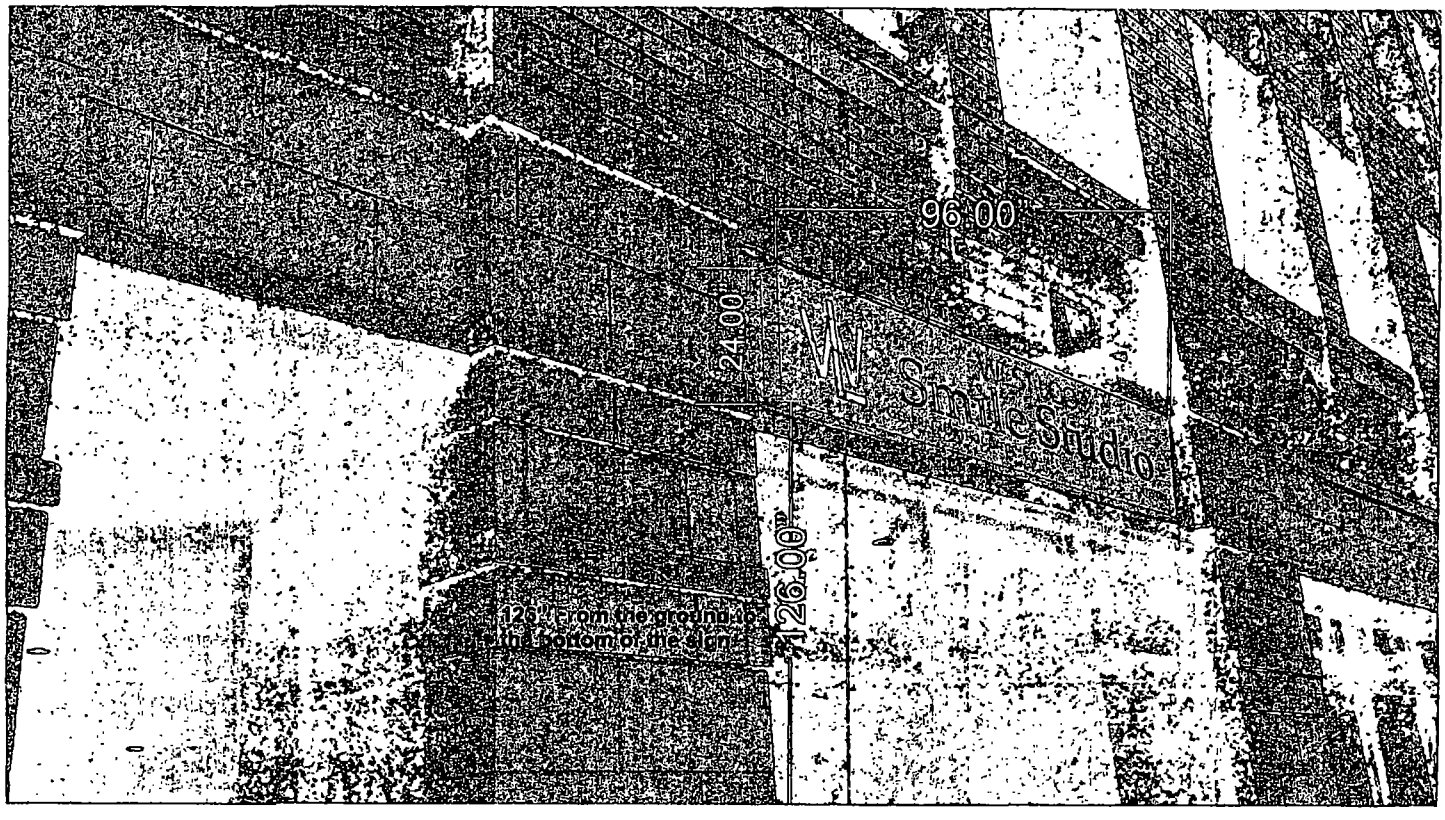

VERSION 3

Department of Business Affairs and Consumer Protection
Small Business Center - Public Way Use Unit
City Hall - 121 N. LaSalle Street, Room 800 • Chicago, IL 60602
(312)-74-GOBIZ (312-744-6249) • (312) 744-1944 (TTY)
http //www.cityofchicago.org/bacp

09/10/2014

Alderman **Bob Fioretti**
Ward # **02**
City of Chicago
City Hall, Room **300**
121 North LaSalle Street
Chicago, Illinois 60602

Re: An ordinance to use and maintain a portion of the public right-of-way for **two (2) sign(s)** for **WEST LOOP SMILE STUDIO, PC**, adjacent to the premises known as **955 W. Monroe St.**.

Dear Alderman **Bob Fioretti**:

The applicant referenced above has requested the use of the public right-of-way for a **sign(s)**. An ordinance has been prepared by the Department of Business Affairs and Consumer Protection – Small Business Center - Public Way Use Unit for presentation to the City Council. Because this request was made for properties located in your ward, as approved by you as per the attached, I respectfully request that you introduce the attached ordinance at the next City Council meeting.

If you have any questions regarding this ordinance, please contact Anthony Bertuca at (312) 744-5506.

Department of Business Affairs and Consumer Protection

City of Chicago

O2014-7347

Office of the City Clerk

Document Tracking Sheet

Meeting Date:	9/10/2014
Sponsor(s):	Fioretti (2)
Type:	Ordinance
Title:	Grant(s) of privilege in public way for Vanburen & Ashland Currency Exchange
Committee(s) Assignment:	Committee on Transportation and Public Way

ORDINANCE
VANBUREN & ASHLAND CURR EX
Acct. No. 27989 - 1
Permit No. 1114802

Be It Ordained by the City Council of the City of Chicago:

SECTION 1. Permission and authority are hereby given and granted to VANBUREN & ASHLAND CURR EX, upon the terms and subject to the conditions of this ordinance to maintain and use one (1) sign(s) projecting over the public right-of-way attached to its premises known as 1646 W. Van Buren St..

Said sign structure(s) measures as follows; along W VAN BUREN ST:
One (1) at eight (8) feet in length, six (6) feet in height and ten (10) feet above grade level.

The location of said privilege shall be as shown on prints kept on file with the Department of Business Affairs and Consumer Protection and the Office of the City Clerk.

Said privilege shall be constructed in accordance with plans and specifications approved by the Department of Transportation (Division of Project Development) and Zoning Department - Signs.

This grant of privilege in the public way shall be subject to the provisions of Section 10-28-015 and all other required provisions of the Municipal Code of Chicago.

The grantee shall pay to the City of Chicago as compensation for the privilege #1114802 herein granted the sum of three hundred ($300.00) per annum in advance.

A 25% penalty will be added for payments received after due date.

The permit holder agrees to hold the City of Chicago harmless for any damage, relocation or replacement costs associated with damage, relocation or removal of private property caused by the City performing work in the public way.

Authority herein given and granted for a period of five (5) years from and after 05/13/2014.

Alderman

Bob Fioretti 2nd Ward

CHECKS
CASHED
Money Transfer | Payments
Prepaid
WESTERN
UNION

Department of Business Affairs and Consumer Protection
Small Business Center - Public Way Use Unit
City Hall - 121 N. LaSalle Street, Room 800 • Chicago, IL 60602
(312)-74-GOBIZ (312-744-6249) • (312) 744-1944 (TTY)
http://www.cityofchicago.org/bacp

09/10/2014

Alderman **Bob Fioretti**
Ward # **02**
City of Chicago
City Hall, Room **300**
121 North LaSalle Street
Chicago, Illinois 60602

Re: An ordinance to use and maintain a portion of the public right-of-way for **one (1) sign(s)** for **VANBUREN & ASHLAND CURR EX**, adjacent to the premises known as **1646 W. Van Buren St.**.

Dear Alderman **Bob Fioretti**:

The applicant referenced above has requested the use of the public right-of-way for a **sign(s)**. An ordinance has been prepared by the Department of Business Affairs and Consumer Protection – Small Business Center - Public Way Use Unit for presentation to the City Council. Because this request was made for properties located in your ward, as approved by you as per the attached, I respectfully request that you introduce the attached ordinance at the next City Council meeting.

If you have any questions regarding this ordinance, please contact Anthony Bertuca at (312) 744-5506.

Department of Business Affairs and Consumer Protection

City of Chicago

O2014-7349

Office of the City Clerk

Document Tracking Sheet

Meeting Date:	9/10/2014
Sponsor(s):	Fioretti (2)
Type:	Ordinance
Title:	Grant(s) of privilege in public way for 233 S Wacker LLC
Committee(s) Assignment:	Committee on Transportation and Public Way

ORDINANCE
233 S WACKER LLC
Acct. No. 286120 - 1
Permit No. 1114849

Be It Ordained by the City Council of the City of Chicago:

SECTION 1. Permission and authority are hereby given and granted to 233 S WACKER LLC, upon the terms and subject to the conditions of this ordinance to maintain and use, as now constructed, five (5) Bollard(s) on the public right-of-way adjacent to its premises known as 233 S. Wacker Dr..

Said Bollard(s) at S. Franklin measure(s):
Five (5) at one point two five (1.25) foot in length, and one (1) foot in width for a total of six point two five (6.25) square feet.

The location of said privilege shall be as shown on prints kept on file with the Department of Business Affairs and Consumer Protection and the Office of the City Clerk.

Said privilege shall be constructed in accordance with plans and specifications approved by the Department of Planning and Development and Department of Transportation (Division of Project Development).

This grant of privilege in the public way shall be subject to the provisions of Section 10-28-015 and all other required provisions of the Municipal Code of Chicago.

The grantee shall pay to the City of Chicago as compensation for the privilege #1114849 herein granted the sum of three hundred seventy-five ($375.00) per annum in advance.

A 25% penalty will be added for payments received after due date.

The permit holder agrees to hold the City of Chicago harmless for any damage, relocation or replacement costs associated with damage, relocation or removal of private property caused by the City performing work in the public way.

Authority herein given and granted for a period of five ~~(5) years from~~ and after 07/29/2014.

Alderman _____

Bob Fioretti 2nd Ward

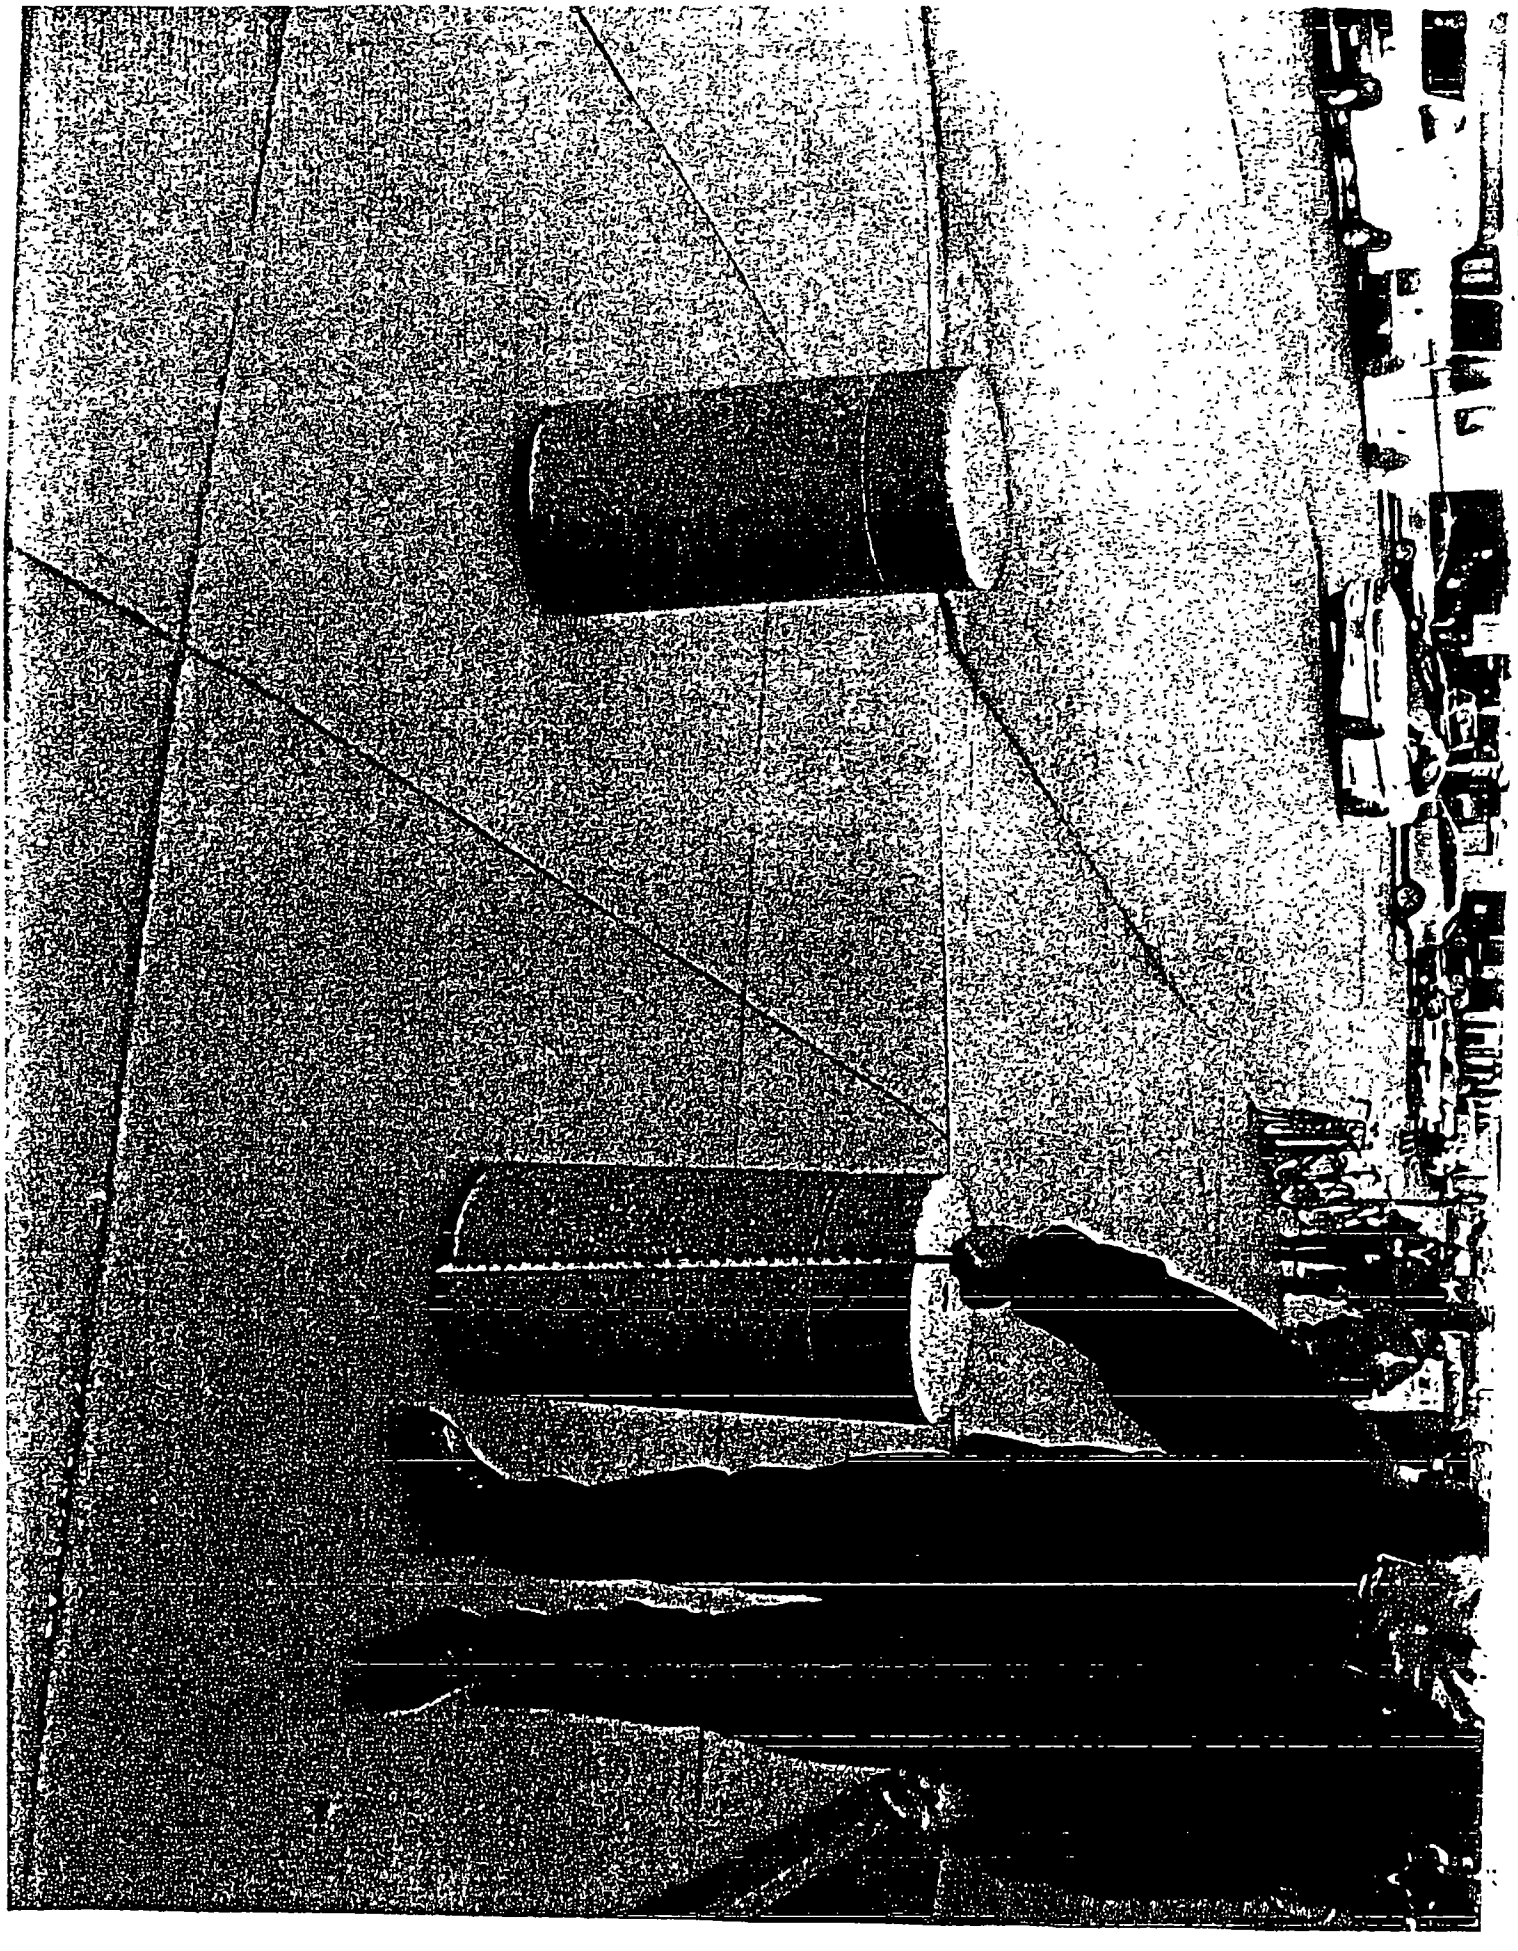

Department of Business Affairs and Consumer Protection
Small Business Center - Public Way Use Unit
City Hall - 121 N. LaSalle Street, Room 800 • Chicago, IL 60602
(312)-74-GOBIZ (312-744-6249) • (312) 744-1944 (TTY)
http://www.cityofchicago.org/bacp

09/10/2014

Alderman **Bob Fioretti**
Ward # **02**
City of Chicago
City Hall, Room **300**
121 North LaSalle Street
Chicago, Illinois 60602

Re: An ordinance to use and maintain a portion of the public right-of-way for **five (5) bollard(s)** for **233 S WACKER LLC**, adjacent to the premises known as **233 S. Wacker Dr.**.

Dear Alderman **Bob Fioretti**:

The applicant referenced above has requested the use of the public right-of-way for a **bollard(s)**. An ordinance has been prepared by the Department of Business Affairs and Consumer Protection – Small Business Center - Public Way Use Unit for presentation to the City Council. Because this request was made for properties located in your ward, as approved by you as per the attached, I respectfully request that you introduce the attached ordinance at the next City Council meeting.

If you have any questions regarding this ordinance, please contact Anthony Bertuca at (312) 744-5506.

Department of Business Affairs and Consumer Protection

City of Chicago

O2014-7351

Office of the City Clerk

Document Tracking Sheet

Meeting Date:	9/10/2014
Sponsor(s):	Fioretti (2)
Type:	Ordinance
Title:	Grant(s) of privilege in public way for 303 Madison
Committee(s) Assignment:	Committee on Transportation and Public Way

ORDINANCE
303 MADISON
Acct. No. 389059 - 1
Permit No. 1111931

Be It Ordained by the City Council of the City of Chicago:

SECTION 1. Permission and authority are hereby given and granted to 303 MADISON, upon the terms and subject to the conditions of this ordinance to maintain and use, as now constructed, two (2) Ventilation Well(s) under the public right-of-way adjacent to its premises known as 303 W. Madison St..

Said Ventilation Well(s) at S. Franklin Street measure(s):
Two (2) at six point one six (6.16) feet in length, and two point seven five (2.75) feet in width for a total of thirty-three point eight eight (33.88) square feet.

The location of said privilege shall be as shown on prints kept on file with the Department of Business Affairs and Consumer Protection and the Office of the City Clerk.

Said privilege shall be constructed in accordance with plans and specifications approved by the Department of Transportation (Office of Underground Coordination).

This grant of privilege in the public way shall be subject to the provisions of Section 10-28-015 and all other required provisions of the Municipal Code of Chicago.

The grantee shall pay to the City of Chicago as compensation for the privilege #1111931 herein granted the sum of eight hundred ($800.00) per annum in advance.

A 25% penalty will be added for payments received after due date.

The permit holder agrees to hold the City of Chicago harmless for any damage, relocation or replacement costs associated with damage, relocation or removal of private property caused by the City performing work in the public way.

Authority herein given and granted for a period of five (5) years from and after 01/13/2014.

Alderman _____

Bob Fioretti 2nd Ward

2 VENTILATION Wells - FRANKLIN Street

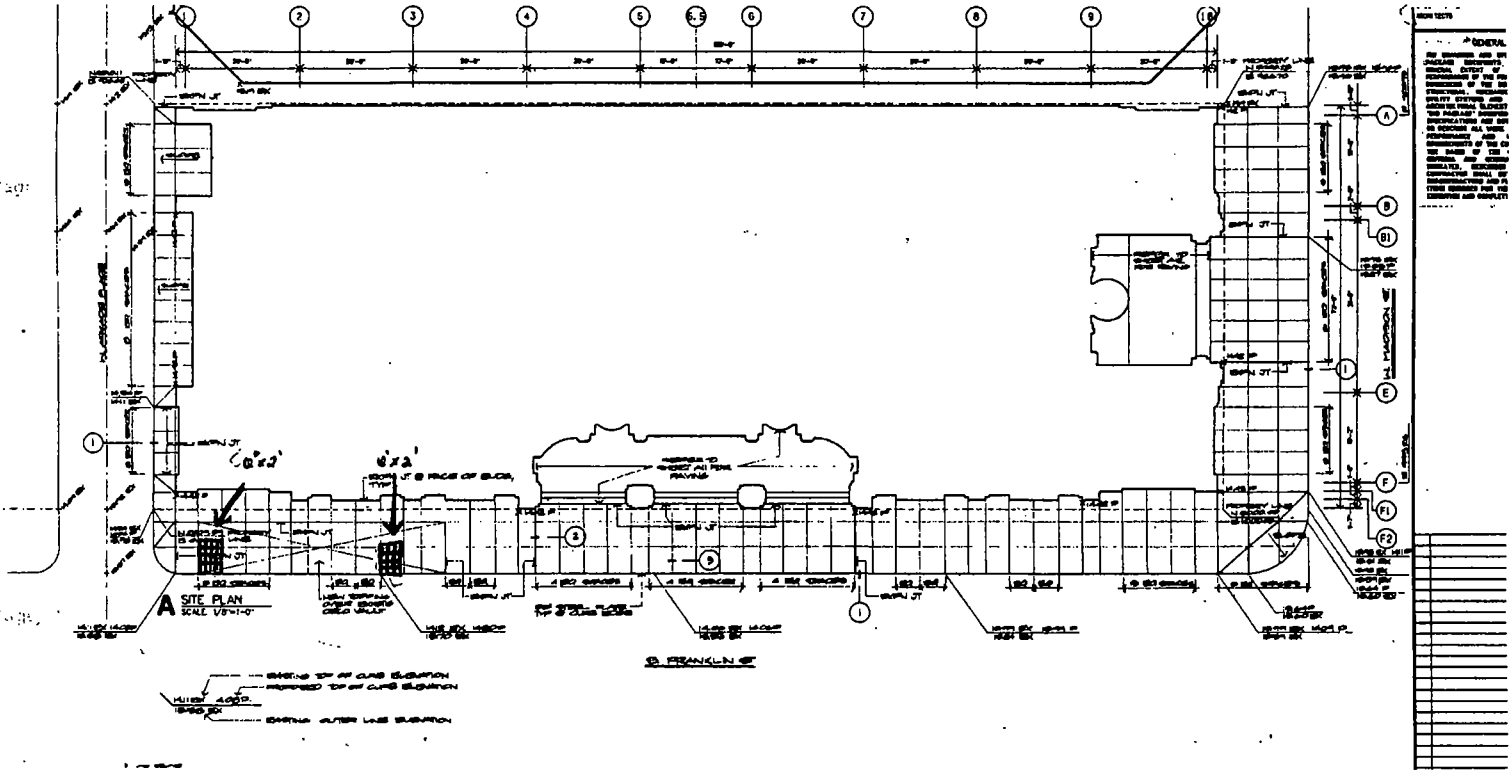

Department of Business Affairs and Consumer Protection
Small Business Center- Public Way Use Unit
City Hall- 121 N. LaSalle Street Room 800 • Chicago, IL 60602
(312)-74-GOBIZ (312-744-6249) • (312) 744-1944 (TTY)
http://www.cityofchicago.org/bacp

09/10/2014

Alderman **Bob Fioretti**
Ward # **02**
City of Chicago
City Hall, Room **300**
121 North LaSalle Street
Chicago, Illinois 60602

Re: An ordinance to use and maintain a portion of the public right-of-way for **two (2) ventilation well(s)** for **303 MADISON**, adjacent to the premises known as**303 W. Madison St.**.

Dear Alderman **Bob Fioretti**:

The applicant referenced above has requested the use of the public right-of-way for **ventilation well(s)**. An ordinance has been prepared by the Department of Business Affairs and Consumer Protection – Small Business Center - Public Way Use Unit for presentation to the City Council. Because this request was made for properties located in your ward, as approved by you as per the attached, I respectfully request that you introduce the attached ordinance at the next City Council meeting.

If you have any questions regarding this ordinance, please contact Anthony Bertuca at (312) 744-5506.

Department of Business Affairs and Consumer Protection

City of Chicago

O2014-7353

Office of the City Clerk

Document Tracking Sheet

Meeting Date:	9/10/2014
Sponsor(s):	Fioretti (2)
Type:	Ordinance
Title:	Grant(s) of privilege in public way for 2400 Michigan Adventures LLC
Committee(s) Assignment:	Committee on Transportation and Public Way

ORDINANCE
2400 MICHIGAN ADVENTURES, LLC
Acct. No. 391681 - 1
Permit No. 1113928

Be It Ordained by the City Council of the City of Chicago:

SECTION 1. Permission and authority are hereby given and granted to 2400 MICHIGAN ADVENTURES, LLC, upon the terms and subject to the conditions of this ordinance to maintain and use, as now constructed, one (1) Vault(s) under the public right-of-way adjacent to its premises known as 2400 S. Michigan Ave..

Said Vault(s) at E. 24th Street measure(s):
One (1) at one hundred seventy-one (171) feet in length, and twelve point one seven (12.17) feet in width for a total of two thousand eighty-one point zero seven (2081.07) square feet.

The location of said privilege shall be as shown on prints kept on file with the Department of Business Affairs and Consumer Protection and the Office of the City Clerk.

Said privilege shall be constructed in accordance with plans and specifications approved by the Department of Transportation (Office of Underground Coordination).

This grant of privilege in the public way shall be subject to the provisions of Section 10-28-015 and all other required provisions of the Municipal Code of Chicago.

The grantee shall pay to the City of Chicago as compensation for the privilege #1113928 herein granted the sum of four hundred ($400.00) per annum in advance.

A 25% penalty will be added for payments received after due date.

The permit holder agrees to hold the City of Chicago harmless for any damage, relocation or replacement costs associated with damage, relocation or removal of private property caused by the City performing work in the public way.

Authority herein given and granted for a period of five (5) years from and after Date of Passage.

Alderman

Bob Fioretti 2nd Ward

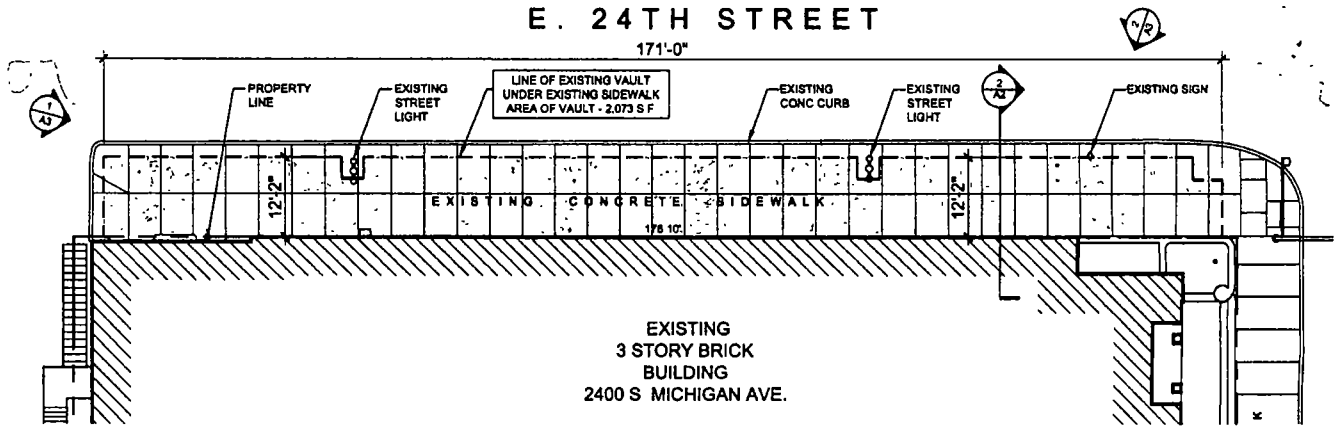

1 SIDEWALK VAULT PLAN

SCALE 1 20

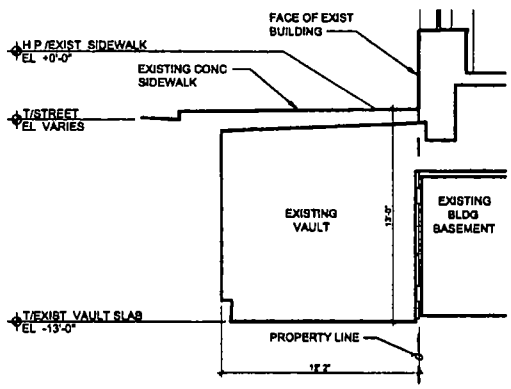

2 SIDEWALK VAULT SECTION

SCALE 1/8"=1'-0"

2400 S. Michigan Ave., Chicago, IL 60616

06/06/2014

FILORAMO TALSMA
Architects
1765 N Elston Ave., #226
Chicago IL 60642
(p) 312.835.1920
(e) info@ftarc.com

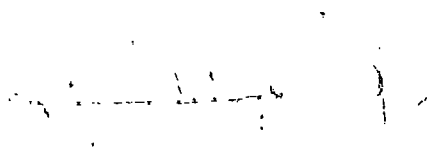

Department of Business Affairs and Consumer Protection
Small Business Center- Public Way Use Unit
City Hall- 121 N. LaSalle Street, Room 800 • Chicago, IL 60602
(312)-74-GOBIZ (312-744-6249) • (312) 744-1944 (TTY)
http://www.cityofchicago.org/bacp

09/10/2014

Alderman **Bob Fioretti**
Ward # **02**
City of Chicago
City Hall, Room **300**
121 North LaSalle Street
Chicago, Illinois 60602

Re: An ordinance to use and maintain a portion of the public right-of-way for **one (1) vault(s)** for **2400 MICHIGAN ADVENTURES, LLC**, adjacent to the premises known as **2400 S. Michigan Ave.**.

Dear Alderman **Bob Fioretti**:

The applicant referenced above has requested the use of the public right-of-way for a **vault(s)**. An ordinance has been prepared by the Department of Business Affairs and Consumer Protection – Small Business Center - Public Way Use Unit for presentation to the City Council. Because this request was made for properties located in your ward, as approved by you as per the attached, I respectfully request that you introduce the attached ordinance at the next City Council meeting.

If you have any questions regarding this ordinance, please contact Anthony Bertuca at (312) 744-5506.

Department of Business Affairs and Consumer Protection

City of Chicago

O2014-7354

Office of the City Clerk

Document Tracking Sheet

Meeting Date:	9/10/2014
Sponsor(s):	Dowell (3)
Type:	Ordinance
Title:	Grant(s) of privilege in public way for Cafe Bionda
Committee(s) Assignment:	Committee on Transportation and Public Way

ORDINANCE
CAFE BIONDA
Acct. No. 305393 - 3
Permit No. 1114278

Be It Ordained by the City Council of the City of Chicago:

SECTION 1. Permission and authority are hereby given and granted to CAFE BIONDA, upon the terms and subject to the conditions of this ordinance to maintain and use, as now constructed, one (1) Wind Screen(s) on the public right-of-way adjacent to its premises known as 1924 S. State St..

Said Wind Screen(s) at S. State Street measure(s):
One (1) at five (5) feet in length, and five (5) feet in width for a total of twenty-five (25) square feet.

The location of said privilege shall be as shown on prints kept on file with the Department of Business Affairs and Consumer Protection and the Office of the City Clerk.

Said privilege shall be constructed in accordance with plans and specifications approved by the Department of Transportation (Division of Project Development).

This grant of privilege in the public way shall be subject to the provisions of Section 10-28-015 and all other required provisions of the Municipal Code of Chicago.

The grantee shall pay to the City of Chicago as compensation for the privilege #1114278 herein granted the sum of four hundred ($400.00) per annum in advance.

A 25% penalty will be added for payments received after due date.

The permit holder agrees to hold the City of Chicago harmless for any damage, relocation or replacement costs associated with damage, relocation or removal of private property caused by the City performing work in the public way.

Authority herein given and granted for a period of five (5) years from and after 03/18/2014.

Alderman Pat Dowell

Pat Dowell 3rd Ward

CAFE BIONDA - 1924 S. STATE STREET - WINDSCREEN

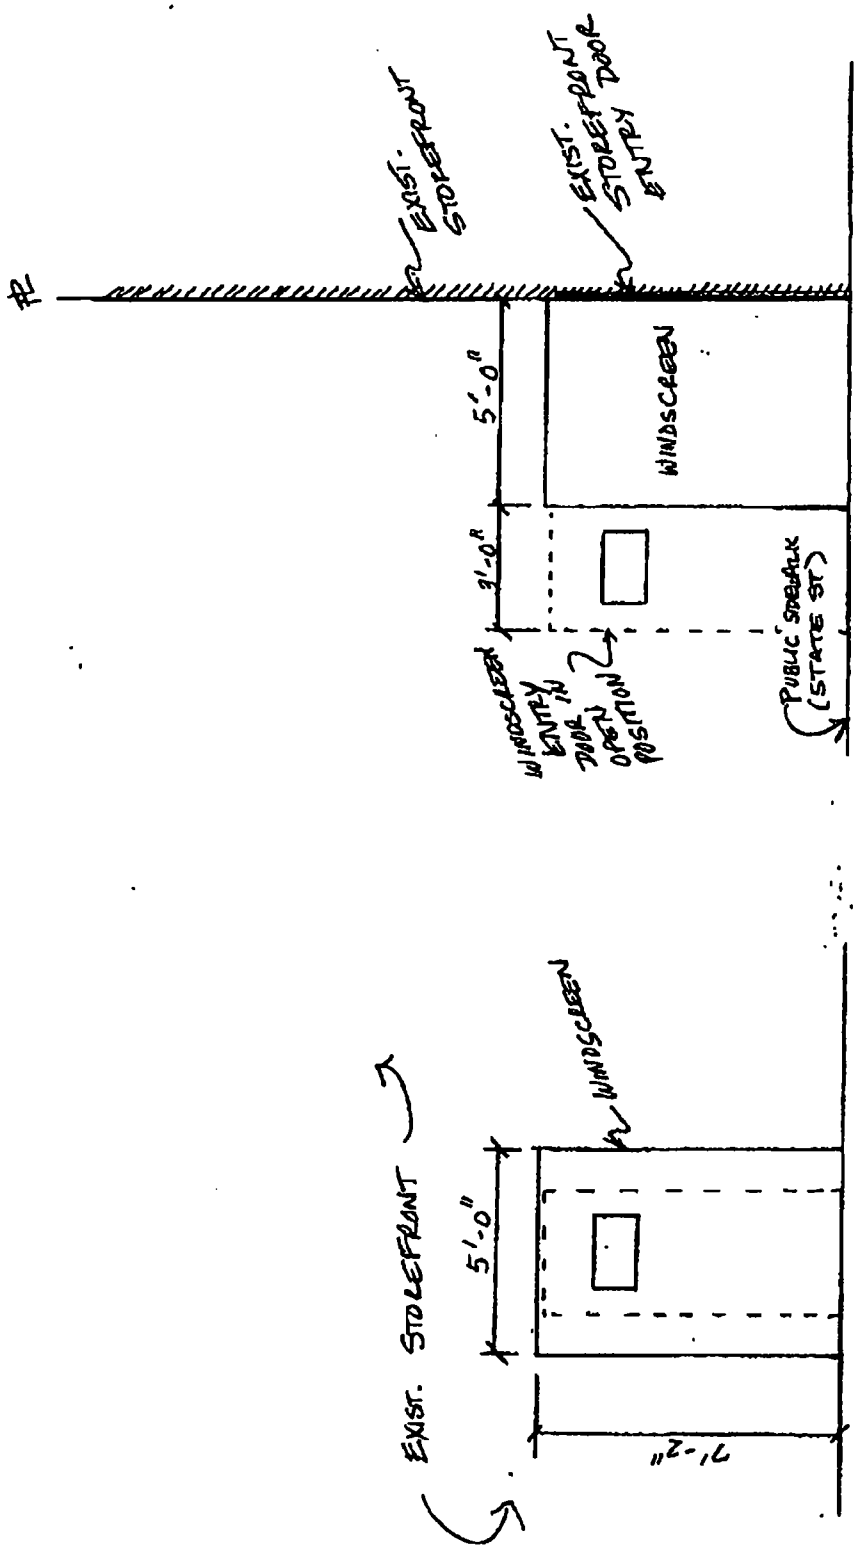

Department of Business Affairs and Consumer Protection
Small Business Center - Public Way Use Unit
City Hall - 121 N LaSalle Street, Room 800 • Chicago, IL 60602
(312)-74-GOBIZ (312-744-6249) • (312) 744-1944 (TTY)
http://www.cityofchicago.org/bacp

09/10/2014

Alderman **Pat Dowell**
Ward # **03**
City of Chicago
City Hall, Room **300**
121 North LaSalle Street
Chicago, Illinois 60602

Re: An ordinance to use and maintain a portion of the public right-of-way for **one (1) wind screen(s)** for **CAFE BIONDA**, adjacent to the premises known as **1924 S. State St.**.

Dear Alderman **Pat Dowell**:

The applicant referenced above has requested the use of the public right-of-way for a **wind screen(s)**. An ordinance has been prepared by the Department of Business Affairs and Consumer Protection – Small Business Center - Public Way Use Unit for presentation to the City Council. Because this request was made for properties located in your ward, as approved by you as per the attached, I respectfully request that you introduce the attached ordinance at the next City Council meeting.

If you have any questions regarding this ordinance, please contact Anthony Bertuca at (312) 744-5506.

Department of Business Affairs and Consumer Protection

City of Chicago

O2014-7355

Office of the City Clerk

Document Tracking Sheet

Meeting Date:	9/10/2014
Sponsor(s):	Dowell (3)
Type:	Ordinance
Title:	Grant(s) of privilege in public way for CM Stone Works
Committee(s) Assignment:	Committee on Transportation and Public Way

ORDINANCE
CM STONE WORKS
Acct. No. 216083 - 2
Permit No. 1114451

Be It Ordained by the City Council of the City of Chicago:

SECTION 1. Permission and authority are hereby given and granted to CM STONE WORKS, upon the terms and subject to the conditions of this ordinance to maintain and use, as now constructed, ten (10) Banner(s) projecting over the public right-of-way adjacent to its premises known as 4310 S. Shields Ave..

Said Banner(s) at S. SHIELDS measure(s):
Nine (9) at three (3) feet in length, and sixteen (16) feet in width for a total of four hundred thirty-two (432) square feet.

Said Banner(s) at S. SHIELDS measure(s):
One (1) at seven point four two (7.42) feet in length, and one point one seven (1.17) foot in width for a total of eight point six eight (8.68) square feet.

The location of said privilege shall be as shown on prints kept on file with the Department of Business Affairs and Consumer Protection and the Office of the City Clerk.

Said privilege shall be constructed in accordance with plans and specifications approved by the Zoning Department - Signs.

This grant of privilege in the public way shall be subject to the provisions of Section 10-28-015 and all other required provisions of the Municipal Code of Chicago.

The grantee shall pay to the City of Chicago as compensation for the privilege #1114451 herein granted the sum of one hundred seventy-five ($175.00) per annum in advance.

A 25% penalty will be added for payments received after due date.

The permit holder agrees to hold the City of Chicago harmless for any damage, relocation or replacement costs associated with damage, relocation or removal of private property caused by the City performing work in the public way.

Authority herein given and granted for a period of five (5) years from and after 07/29/2014.

Alderman Pat Dowell

Pat Dowell 3rd Ward

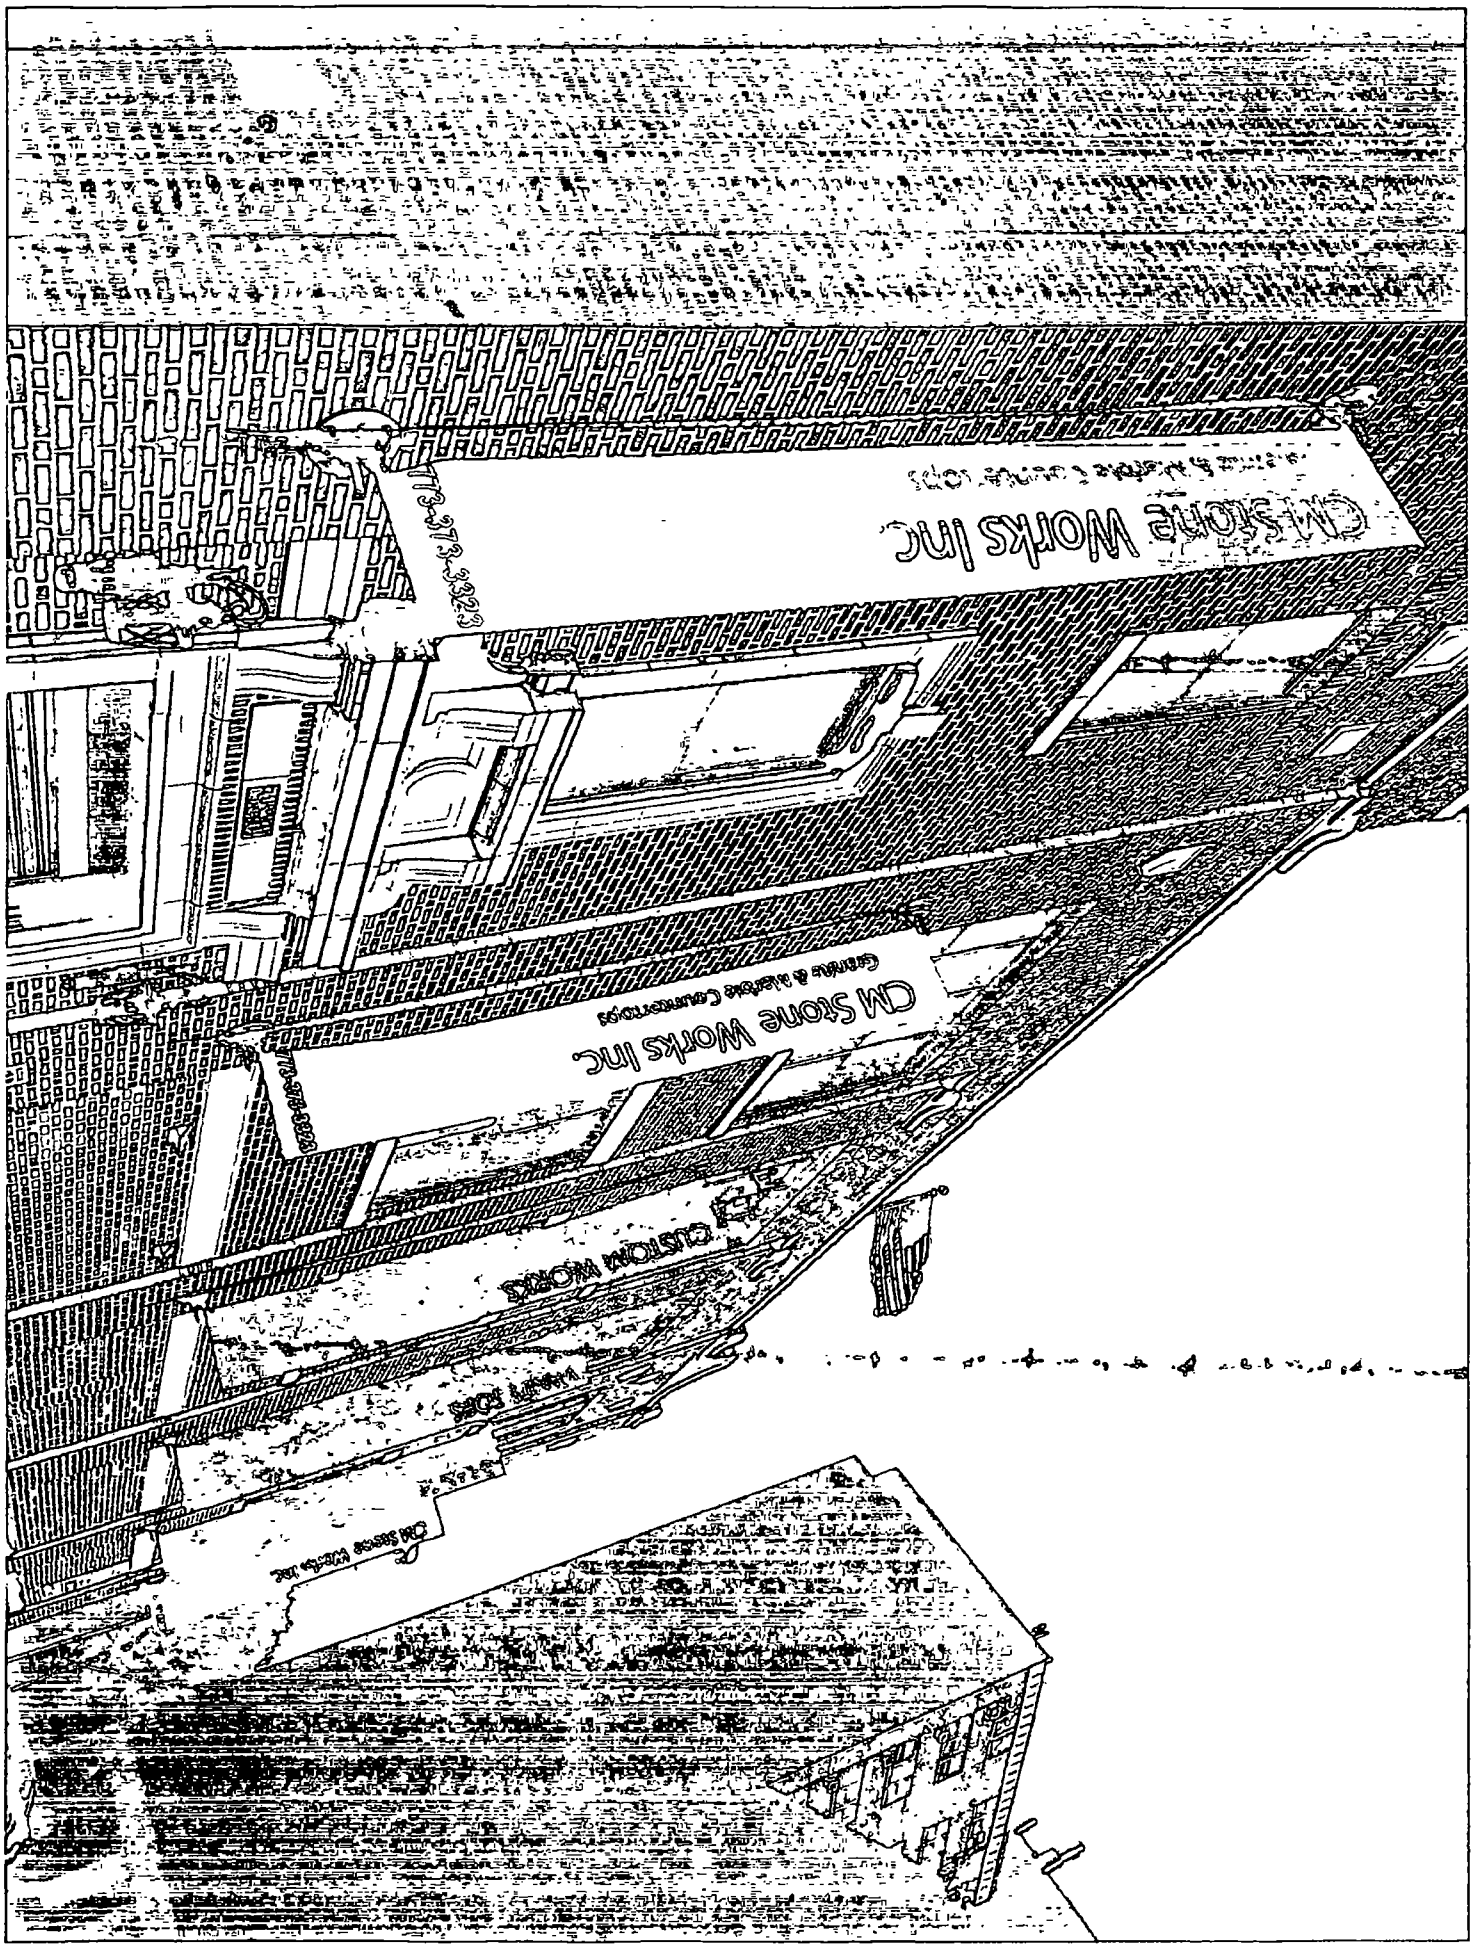
CM Stone Works Inc
CUSTOM WORKS

Department of Business Affairs and Consumer Protection
Small Business Center - Public Way Use Unit
City Hall - 121 N. LaSalle Street, Room 800 • Chicago, IL 60602
(312)-74-GOBIZ (312-744-6249) • (312) 744-1944 (TTY)
http://www.cityofchicago.org/bacp

09/10/2014

Alderman **Pat Dowell**
Ward # **03**
City of Chicago
City Hall, Room **300**
121 North LaSalle Street
Chicago, Illinois 60602

Re: An ordinance to use and maintain a portion of the public right-of-way for **ten (10) banner(s)** for **CM STONE WORKS**, adjacent to the premises known as **4310 S. Shields Ave.**.

Dear Alderman **Pat Dowell**:

The applicant referenced above has requested the use of the public right-of-way for a **banner(s)**. An ordinance has been prepared by the Department of Business Affairs and Consumer Protection – Small Business Center - Public Way Use Unit for presentation to the City Council. Because this request was made for properties located in your ward, as approved by you as per the attached, I respectfully request that you introduce the attached ordinance at the next City Council meeting.

If you have any questions regarding this ordinance, please contact Anthony Bertuca at (312) 744-5506.

Department of Business Affairs and Consumer Protection

City of Chicago

O2014-7356

Office of the City Clerk

Document Tracking Sheet

Meeting Date:	9/10/2014
Sponsor(s):	Dowell (3)
Type:	Ordinance
Title:	Grant(s) of privilege in public way for Dynaprop XVIII:State Street LLC
Committee(s) Assignment:	Committee on Transportation and Public Way

ORDINANCE
Dynaprop XVIII:State Street LLC
Acct. No. 218392 - 1
Permit No. 1114707

Be It Ordained by the City Council of the City of Chicago:

SECTION 1. Permission and authority are hereby given and granted to Dynaprop XVIII:State Street LLC, upon the terms and subject to the conditions of this ordinance to maintain and use one (1) sign(s) projecting over the public right-of-way attached to its premises known as 1900 S. State St..

Said sign structure(s) measures as follows; along 1927 S. DEARBORN:
One (1) at three point nine five (3.95) feet in length, six point five (6.5) feet in height and twelve (12) feet above grade level.

The location of said privilege shall be as shown on prints kept on file with the Department of Business Affairs and Consumer Protection and the Office of the City Clerk.

Said privilege shall be constructed in accordance with plans and specifications approved by the Department of Transportation (Division of Project Development) and Zoning Department - Signs.

This grant of privilege in the public way shall be subject to the provisions of Section 10-28-015 and all other required provisions of the Municipal Code of Chicago.

The grantee shall pay to the City of Chicago as compensation for the privilege #1114707 herein granted the sum of three hundred ($300.00) per annum in advance.

A 25% penalty will be added for payments received after due date.

The permit holder agrees to hold the City of Chicago harmless for any damage, relocation or replacement costs associated with damage, relocation or removal of private property caused by the City performing work in the public way.

Authority herein given and granted for a period of five (5) years from and after 07/29/2014.

Alderman Pat Dowell

Pat Dowell 3rd Ward

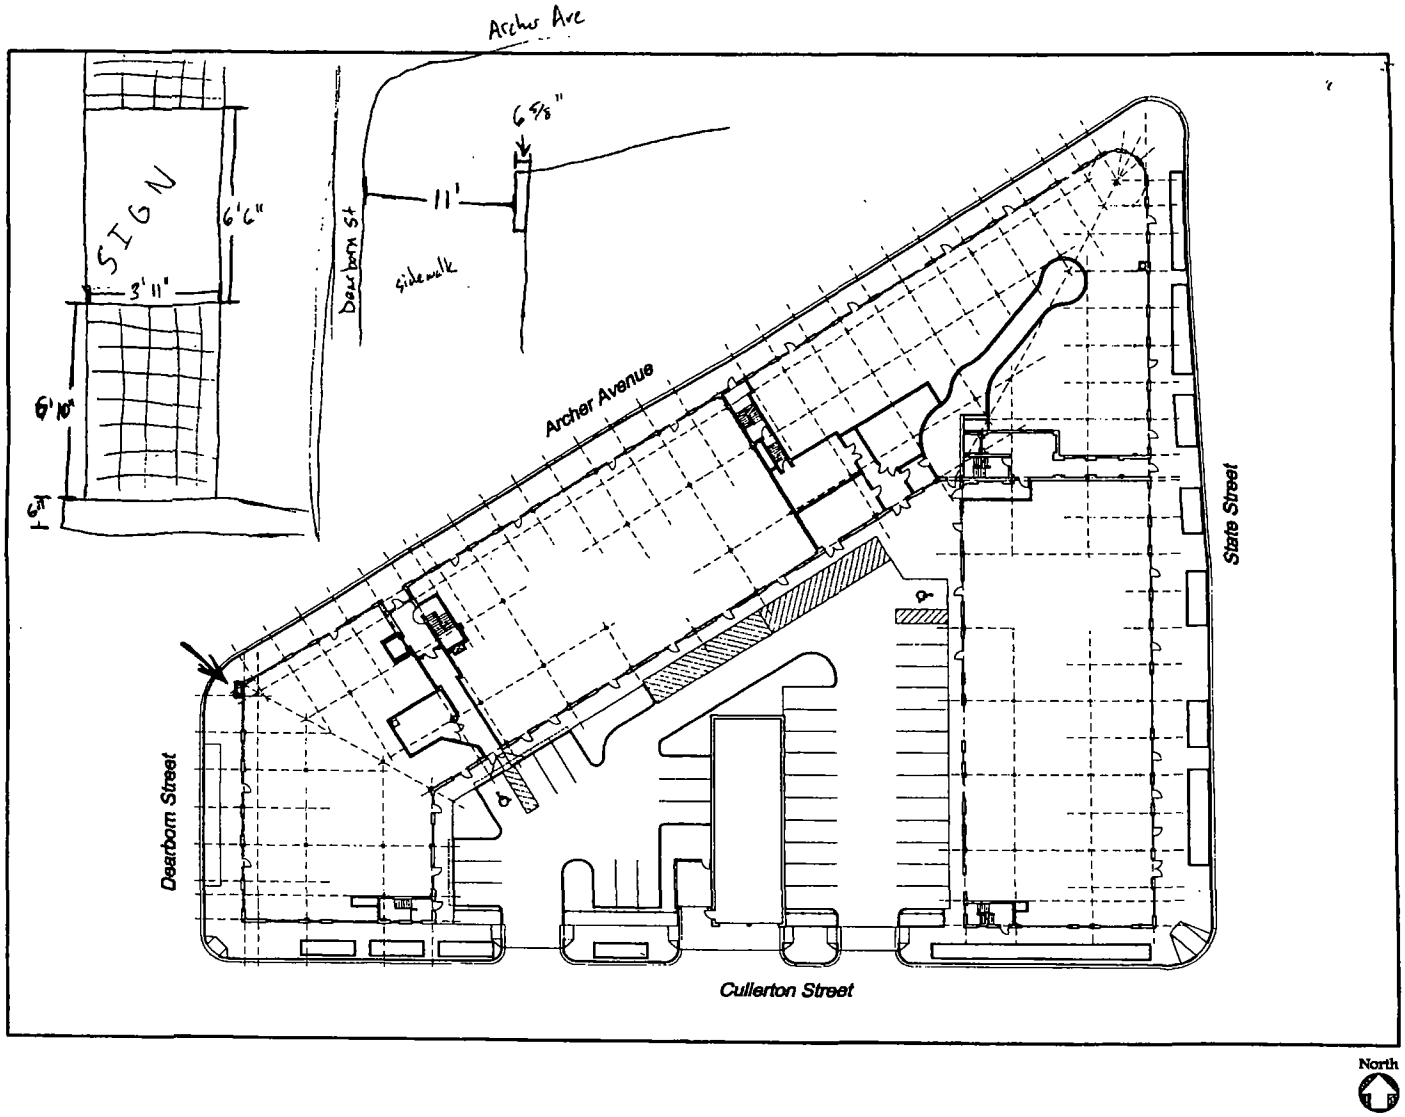
Archer Ave
SIGN
6'6"
3'11"
6'10"
6'5/8"
11'
sidewalk
Dearborn St
Archer Avenue
State Street
Dearborn Street
Cullerton Street
North

Department of Business Affairs and Consumer Protection
Small Business Center - Public Way Use Unit
City Hall - 121 N. LaSalle Street, Room 800 • Chicago, IL 60602
(312)-74-GOBIZ (312-744-6249) • (312) 744-1944 (TTY)
http://www.cityofchicago.org/bacp

09/10/2014

Alderman **Pat Dowell**
Ward # **03**
City of Chicago
City Hall, Room **300**
121 North LaSalle Street
Chicago, Illinois 60602

Re: An ordinance to use and maintain a portion of the public right-of-way for **one (1) sign(s)** for **Dynaprop XVIII:State Street LLC**, adjacent to the premises known as **1900 S. State St.**.

Dear Alderman **Pat Dowell**:

The applicant referenced above has requested the use of the public right-of-way for a **sign(s)**. An ordinance has been prepared by the Department of Business Affairs and Consumer Protection – Small Business Center - Public Way Use Unit for presentation to the City Council. Because this request was made for properties located in your ward, as approved by you as per the attached, I respectfully request that you introduce the attached ordinance at the next City Council meeting.

If you have any questions regarding this ordinance, please contact Anthony Bertuca at (312) 744-5506.

Department of Business Affairs and Consumer Protection

City of Chicago

O2014-7357

Office of the City Clerk

Document Tracking Sheet

Meeting Date:	9/10/2014
Sponsor(s):	Dowell (3)
Type:	Ordinance
Title:	Grant(s) of privilege in public way for JPMorgan Chase Bank N.A.
Committee(s) Assignment:	Committee on Transportation and Public Way

ORDINANCE
JPMORGAN CHASE BANK, NA
Acct. No. 88170 - 81
Permit No. 1114633

Be It Ordained by the City Council of the City of Chicago:

SECTION 1. Permission and authority are hereby given and granted to JPMORGAN CHASE BANK, NA, upon the terms and subject to the conditions of this ordinance to maintain and use two (2) sign(s) projecting over the public right-of-way attached to its premises known as 1934 S. State St..

Said sign structure(s) measures as follows; along S. STATE ST.:
One (1) at nine point five (9.5) feet in length, one point five (1.5) feet in height and twelve (12) feet above grade level.

Said sign structure(s) measures as follows; along W. CULLERTON:
One (1) at nine point five (9.5) feet in length, one point five (1.5) feet in height and twelve (12) feet above grade level.

The location of said privilege shall be as shown on prints kept on file with the Department of Business Affairs and Consumer Protection and the Office of the City Clerk.

Said privilege shall be constructed in accordance with plans and specifications approved by the Department of Transportation (Division of Project Development) and Zoning Department - Signs.

This grant of privilege in the public way shall be subject to the provisions of Section 10-28-015 and all other required provisions of the Municipal Code of Chicago.

The grantee shall pay to the City of Chicago as compensation for the privilege #1114633 herein granted the sum of one hundred seventy-five ($175.00) per annum in advance.

A 25% penalty will be added for payments received after due date.

The permit holder agrees to hold the City of Chicago harmless for any damage, relocation or replacement costs associated with damage, relocation or removal of private property caused by the City performing work in the public way.

Authority herein given and granted for a period of five (5) years from and after 05/13/2014.

Alderman _____

Pat Dowell 3rd Ward

Chase BANK 1934 S State

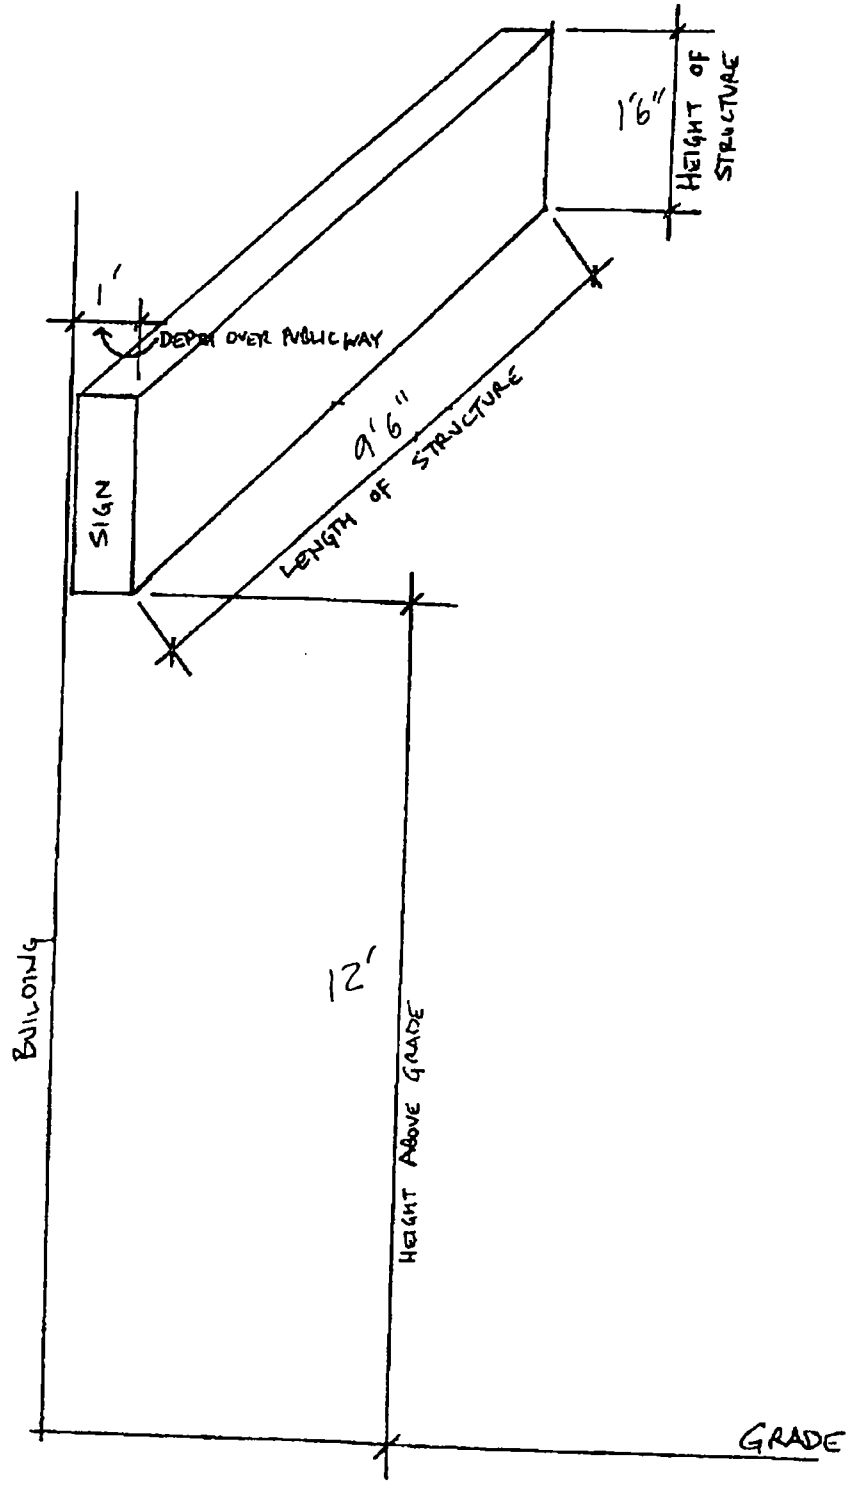

Department of Business Affairs and Consumer Protection
Small Business Center - Public Way Use Unit
City Hall - 121 N. LaSalle Street, Room 800 • Chicago, IL 60602
(312)-74-GOBIZ (312-744-6249) • (312) 744-1944 (TTY)
http://www.cityofchicago.org/bacp

09/10/2014

Alderman **Pat Dowell**
Ward # **03**
City of Chicago
City Hall, Room **300**
121 North LaSalle Street
Chicago, Illinois 60602

Re: An ordinance to use and maintain a portion of the public right-of-way for **two (2) sign(s)** for **JPMORGAN CHASE BANK, NA**, adjacent to the premises known as **1934 S. State St.**.

Dear Alderman **Pat Dowell**:

The applicant referenced above has requested the use of the public right-of-way for a **sign(s)**. An ordinance has been prepared by the Department of Business Affairs and Consumer Protection – Small Business Center - Public Way Use Unit for presentation to the City Council. Because this request was made for properties located in your ward, as approved by you as per the attached, I respectfully request that you introduce the attached ordinance at the next City Council meeting.

If you have any questions regarding this ordinance, please contact Anthony Bertuca at (312) 744-5506.

Department of Business Affairs and Consumer Protection

City of Chicago

O2014-7358

Office of the City Clerk

Document Tracking Sheet

Meeting Date:	9/10/2014
Sponsor(s):	Dowell (3)
Type:	Ordinance
Title:	Grant(s) of privilege in public way for Michael Development Co. - S Indiana Ave
Committee(s) Assignment:	Committee on Transportation and Public Way

ORDINANCE
MICHAEL DEVELOPMENT COMPANY
Acct. No. 322105 - 5
Permit No. 1113742

Be It Ordained by the City Council of the City of Chicago:

SECTION 1. Permission and authority are hereby given and granted to MICHAEL DEVELOPMENT COMPANY, upon the terms and subject to the conditions of this ordinance to maintain and use, as now constructed, one (1) Irrigation System(s) under the public right-of-way adjacent to its premises known as 125 E. Pershing Rd..

Said Irrigation System(s) at S. INDIANA AVENUE measure(s):
One (1) at two hundred forty (240) feet in length, and one point two five (1.25) foot in width for a total of three hundred (300) square feet.

The location of said privilege shall be as shown on prints kept on file with the Department of Business Affairs and Consumer Protection and the Office of the City Clerk.

Said privilege shall be constructed in accordance with plans and specifications approved by the Department of Transportation (Office of Underground Coordination) and Department of Water Management.

This grant of privilege in the public way shall be subject to the provisions of Section 10-28-015 and all other required provisions of the Municipal Code of Chicago.

The grantee shall pay to the City of Chicago as compensation for the privilege #1113742 herein granted the sum of four hundred ($400.00) per annum in advance.

A 25% penalty will be added for payments received after due date.

The permit holder agrees to hold the City of Chicago harmless for any damage, relocation or replacement costs associated with damage, relocation or removal of private property caused by the City performing work in the public way.

Authority herein given and granted for a period of five (5) years from and after 07/29/2014.

Alderman Pat Dowell

Pat Dowell 3rd Ward

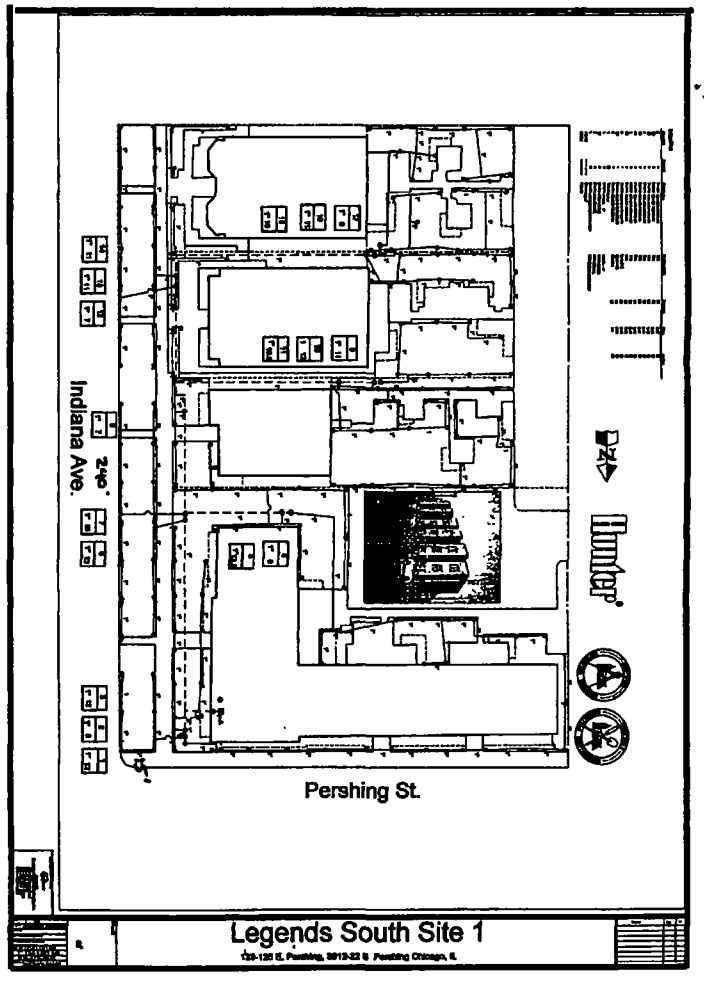
Indiana Ave.
240'
Pershing St.
Hunter
Legends South Site 1

Department of Business Affairs and Consumer Protection
Small Business Center- Public Way Use Unit
City Hall- 121 N. LaSalle Street Room 800 • Chicago, IL 60602
(312)-74-GOBIZ (312-744-6249) • (312) 744-1944 (TTY)
http://www.cityofchicago.org/bacp

09/10/2014

Alderman **Pat Dowell**
Ward # **03**
City of Chicago
City Hall, Room **300**
121 North LaSalle Street
Chicago, Illinois 60602

Re: An ordinance to use and maintain a portion of the public right-of-way for **one (1) irrigation system(s)** for **MICHAEL DEVELOPMENT COMPANY**, adjacent to the premises known as **125 E. Pershing Rd.**.

Dear Alderman **Pat Dowell**:

The applicant referenced above has requested the use of the public right-of-way for a **irrigation system(s)**. An ordinance has been prepared by the Department of Business Affairs and Consumer Protection – Small Business Center - Public Way Use Unit for presentation to the City Council. Because this request was made for properties located in your ward, as approved by you as per the attached, I respectfully request that you introduce the attached ordinance at the next City Council meeting.

If you have any questions regarding this ordinance, please contact Anthony Bertuca at (312) 744-5506.

Department of Business Affairs and Consumer Protection

City of Chicago

O2014-7360

Office of the City Clerk

Document Tracking Sheet

Meeting Date:	9/10/2014
Sponsor(s):	Dowell (3)
Type:	*Ordinance*
Title:	Grant(s) of privilege in public way for Michaels Development Co. - S Wabash Ave
Committee(s) Assignment:	Committee on Transportation and Public Way

ORDINANCE
MICHAELS DEVELOPMENT COMPANY
Acct. No. 322105 - 4
Permit No. 1114822

Be It Ordained by the City Council of the City of Chicago:

SECTION 1. Permission and authority are hereby given and granted to MICHAELS DEVELOPMENT COMPANY, upon the terms and subject to the conditions of this ordinance to maintain and use, as now constructed, one (1) Irrigation System/forty-two (42) sprinkler heads under the public right-of-way adjacent to its premises known as 4206-24 S. Wabash Ave..

Said Irrigation System/forty-two (42) sprinkler heads at S. WABASH AVENUE measure(s):
One (1) at six hundred seventy-two (672) feet in length, and one point three three (1.33) foot in width for a total of eight hundred ninety-three point seven six (893.76) square feet.

The location of said privilege shall be as shown on prints kept on file with the Department of Business Affairs and Consumer Protection and the Office of the City Clerk.

Said privilege shall be constructed in accordance with plans and specifications approved by the Department of Transportation (Office of Underground Coordination) and Department of Water Management.

This grant of privilege in the public way shall be subject to the provisions of Section 10-28-015 and all other required provisions of the Municipal Code of Chicago.

The grantee shall pay to the City of Chicago as compensation for the privilege #1114822 herein granted the sum of four hundred ($400.00) per annum in advance.

A 25% penalty will be added for payments received after due date.

The permit holder agrees to hold the City of Chicago harmless for any damage, relocation or replacement costs associated with damage, relocation or removal of private property caused by the City performing work in the public way.

Authority herein given and granted for a period of five (5) years from and after 07/29/2014.

Alderman Pat Dowell

Pat Dowell 3rd Ward

(Page 5 of 6)

Department of Business Affairs and Consumer Protection
Small Business Center- Public Way Use Unit
City Hall- 121 N. LaSalle Street Room 800 • Chicago, IL 60602
(312)-74-GOBIZ (312-744-6249) • (312) 744-1944 (TTY)
http://www.cityofchicago.org/bacp

09/10/2014

Alderman **Pat Dowell**
Ward # **03**
City of Chicago
City Hall, Room **300**
121 North LaSalle Street
Chicago, Illinois 60602

Re: An ordinance to use and maintain a portion of the public right-of-way for **one (1) irrigation system(s)** for **MICHAELS DEVELOPMENT COMPANY**, adjacent to the premises known as **4206-24 S. Wabash Ave.**.

Dear Alderman **Pat Dowell**:

The applicant referenced above has requested the use of the public right-of-way for a **irrigation system(s)**. An ordinance has been prepared by the Department of Business Affairs and Consumer Protection – Small Business Center - Public Way Use Unit for presentation to the City Council. Because this request was made for properties located in your ward, as approved by you as per the attached, I respectfully request that you introduce the attached ordinance at the next City Council meeting.

If you have any questions regarding this ordinance, please contact Anthony Bertuca at (312) 744-5506.

Department of Business Affairs and Consumer Protection

City of Chicago

O2014-7361

Office of the City Clerk

Document Tracking Sheet

Meeting Date:	9/10/2014
Sponsor(s):	Dowell (3)
Type:	Ordinance
Title:	Grant(s) of privilege in public way for New 35th Indiana Currency Exchange
Committee(s) Assignment:	Committee on Transportation and Public Way

ORDINANCE
NEW 35TH INDIANA CURRENCY EXCH
Acct. No. 26432 - 1
Permit No. 1114207

Be It Ordained by the City Council of the City of Chicago:

SECTION 1. Permission and authority are hereby given and granted to NEW 35TH INDIANA CURRENCY EXCH, upon the terms and subject to the conditions of this ordinance to maintain and use two (2) sign(s) projecting over the public right-of-way attached to its premises known as 126 E. 35th St..

Said sign structure(s) measures as follows; along E 35TH ST:
One (1) at twenty (20) feet in length, two point three three (2.33) feet in height and ten (10) feet above grade level.

Said sign structure(s) measures as follows; along E 35TH ST:
One (1) at twenty (20) feet in length, two point three three (2.33) feet in height and ten (10) feet above grade level.

The location of said privilege shall be as shown on prints kept on file with the Department of Business Affairs and Consumer Protection and the Office of the City Clerk.

Said privilege shall be constructed in accordance with plans and specifications approved by the Department of Transportation (Division of Project Development) and Zoning Department - Signs.

This grant of privilege in the public way shall be subject to the provisions of Section 10-28-015 and all other required provisions of the Municipal Code of Chicago.

The grantee shall pay to the City of Chicago as compensation for the privilege #1114207 herein granted the sum of six hundred ($600.00) per annum in advance.

A 25% penalty will be added for payments received after due date.

The permit holder agrees to hold the City of Chicago harmless for any damage, relocation or replacement costs associated with damage, relocation or removal of private property caused by the City performing work in the public way.

Authority herein given and granted for a period of five (5) years from and after 05/13/2014.

Alderman Pat Dowell

Pat Dowell 3rd Ward

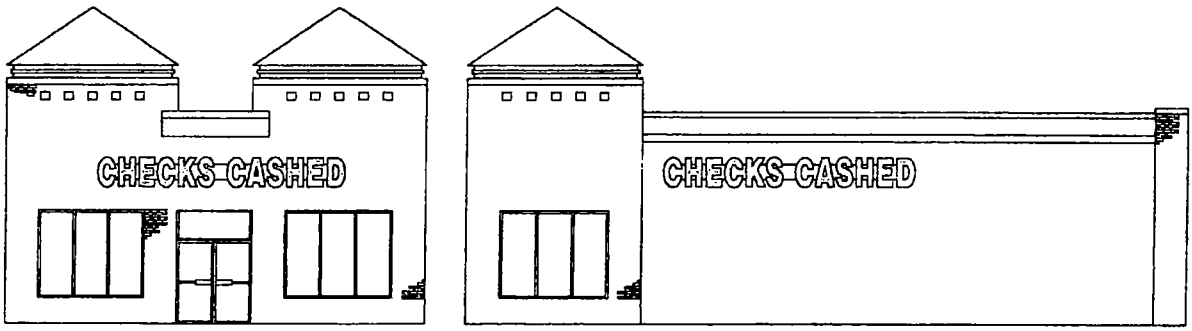

TWO SETS OF 27" LETTERS, 20' LONG

TOTAL PROJECTION OVER PUBLIC RIGHT-OF-WAY, 12"

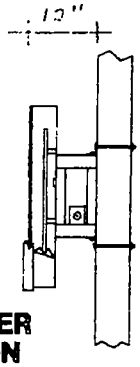

CHANNEL LETTER CROSS-SECTION

BEST NEON SIGN CO.	
SCALE NO SCALE	SK NO. 000
CUSTOMER 35TH INDIANA C.E.	
JOB ADDRESS	
CITY CHICAGO	STATE IL.
ARTIST tc	SALES
SALES APPROVED	DATE
CUSTOMER APPROVAL:	

By signing the approval box on this sketch, I understand that I am accepting all aspects of this drawing. This includes artwork, specifications, dimensions, spelling and any other representations herein. I also understand that color representations on this sketch are approximate, and may not match manufactured product exactly.

Department of Business Affairs and Consumer Protection
Small Business Center - Public Way Use Unit
City Hall - 121 N. LaSalle Street, Room 800 • Chicago, IL 60602
(312)-74-GOBIZ (312-744-6249) • (312) 744-1944 (TTY)
http://www.cityofchicago.org/bacp

09/10/2014

Alderman **Pat Dowell**
Ward # **03**
City of Chicago
City Hall, Room **300**
121 North LaSalle Street
Chicago, Illinois 60602

Re: An ordinance to use and maintain a portion of the public right-of-way for **two (2) sign(s)** for **NEW 35TH INDIANA CURRENCY EXCH**, adjacent to the premises known as **126 E. 35th St.**.

Dear Alderman **Pat Dowell**:

The applicant referenced above has requested the use of the public right-of-way for a **sign(s)**. An ordinance has been prepared by the Department of Business Affairs and Consumer Protection – Small Business Center - Public Way Use Unit for presentation to the City Council. Because this request was made for properties located in your ward, as approved by you as per the attached, I respectfully request that you introduce the attached ordinance at the next City Council meeting.

If you have any questions regarding this ordinance, please contact Anthony Bertuca at (312) 744-5506.

Department of Business Affairs and Consumer Protection

City of Chicago

O2014-7363

Office of the City Clerk

Document Tracking Sheet

Meeting Date:	9/10/2014
Sponsor(s):	Dowell (3)
Type:	Ordinance
Title:	Grant(s) of privilege in public way for Willow Automotive Services, Inc.
Committee(s) Assignment:	Committee on Transportation and Public Way

ORDINANCE
WILLOW AUTOMOTIVE SERVICES, INC.
Acct. No. 281437 - 1
Permit No. 1114398

Be It Ordained by the City Council of the City of Chicago:

SECTION 1. Permission and authority are hereby given and granted to WILLOW AUTOMOTIVE SERVICES, INC., upon the terms and subject to the conditions of this ordinance to maintain and use, as now constructed, four (4) Light Fixture(s) projecting over the public right-of-way adjacent to its premises known as 2020 S. Wabash Ave..

Said Light Fixture(s) at S. Wabash Avenue measure(s):
Four (4) at one point five (1.5) foot in length, one point five (1.5) foot in width and sixteen (16) feet above grade level.

The location of said privilege shall be as shown on prints kept on file with the Department of Business Affairs and Consumer Protection and the Office of the City Clerk.

Said privilege shall be constructed in accordance with plans and specifications approved by the Department of Transportation (Division of Project Development)

This grant of privilege in the public way shall be subject to the provisions of Section 10-28-015 and all other required provisions of the Municipal Code of Chicago.

The grantee shall pay to the City of Chicago as compensation for the privilege #1114398 herein granted the sum of seventy-five ($75.00) per annum in advance.

A 25% penalty will be added for payments received after due date.

The permit holder agrees to hold the City of Chicago harmless for any damage, relocation or replacement costs associated with damage, relocation or removal of private property caused by the City performing work in the public way.

Authority herein given and granted for a period of five (5) years from and after 01/13/2014.

Alderman Pat Dowell

Pat Dowell 3rd Ward

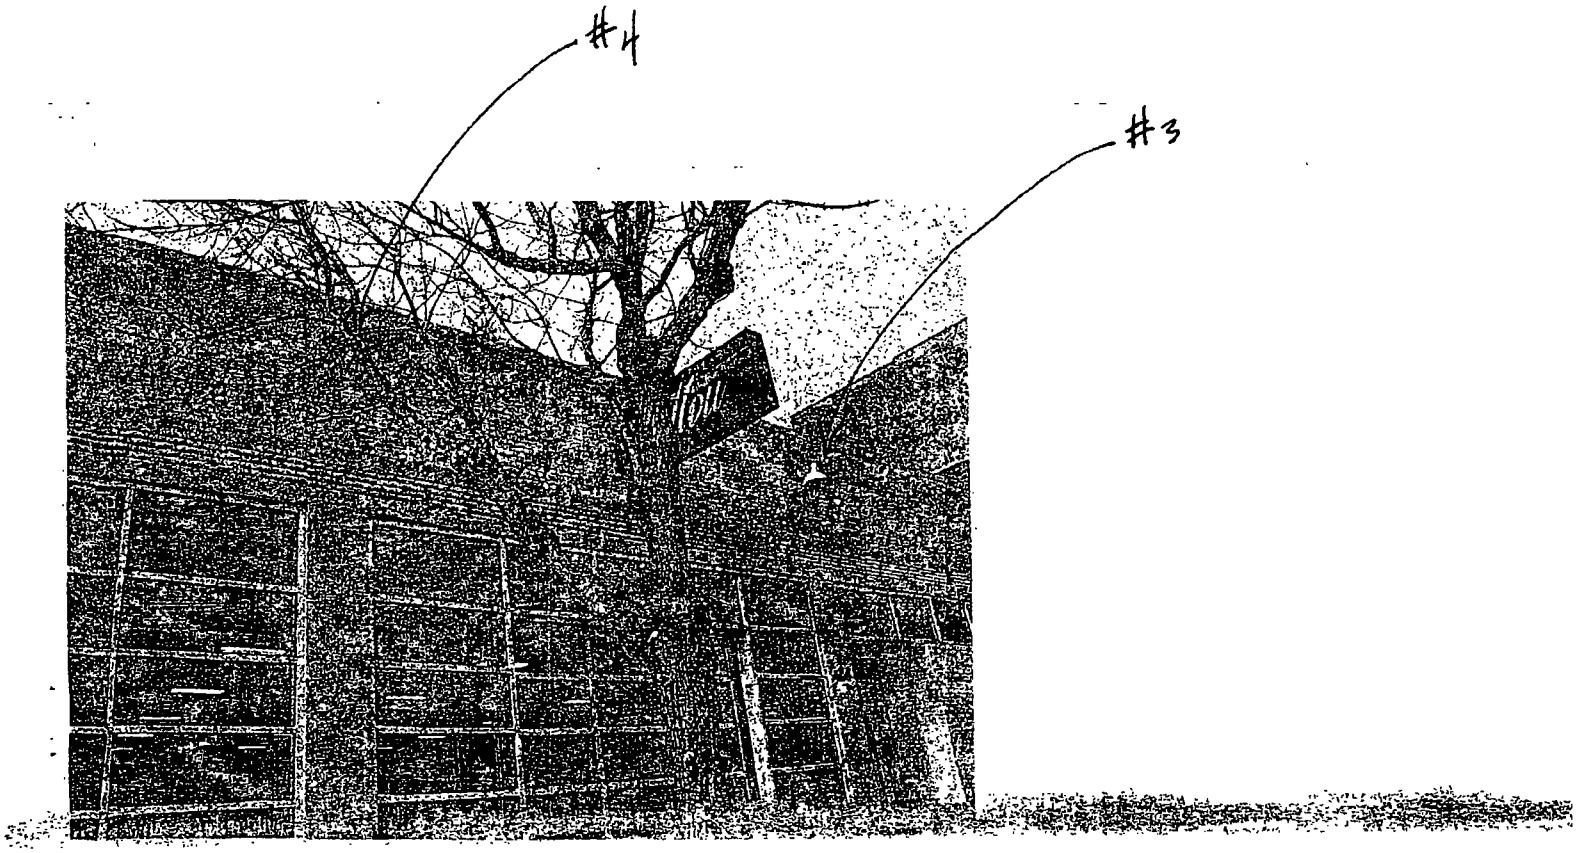
#4
#3

Department of Business Affairs and Consumer Protection
Small Business Center - Public Way Use Unit
City Hall - 121 N. LaSalle Street, Room 800 • Chicago, IL 60602
(312)-74-GOBIZ (312-744-6249) • (312) 744-1944 (TTY)
http://www.cityofchicago.org/bacp

09/10/2014

Alderman **Pat Dowell**
Ward # **03**
City of Chicago
City Hall, Room **300**
121 North LaSalle Street
Chicago, Illinois 60602

Re: An ordinance to use and maintain a portion of the public right-of-way for **four (4) light fixture(s)** for **WILLOW AUTOMOTIVE SERVICES, INC.**, adjacent to the premises known as **2020 S. Wabash Ave.**.

Dear Alderman **Pat Dowell**:

The applicant referenced above has requested the use of the public right-of-way for a **light fixture(s)**. An ordinance has been prepared by the Department of Business Affairs and Consumer Protection – Small Business Center - Public Way Use Unit for presentation to the City Council. Because this request was made for properties located in your ward, as approved by you as per the attached, I respectfully request that you introduce the attached ordinance at the next City Council meeting.

If you have any questions regarding this ordinance, please contact Anthony Bertuca at (312) 744-5506.

Department of Business Affairs and Consumer Protection

City of Chicago

O2014-7365

Office of the City Clerk

Document Tracking Sheet

Meeting Date:	9/10/2014
Sponsor(s):	Dowell (3)
Type:	Ordinance
Title:	Grant(s) of privilege in public way for 47th & Calumet Currency Exchange
Committee(s) Assignment:	Committee on Transportation and Public Way

ORDINANCE
47TH & CALUMET CURR EXC
Acct. No. 25894 - 1
Permit No. 1114805

Be It Ordained by the City Council of the City of Chicago:

SECTION 1. Permission and authority are hereby given and granted to 47TH & CALUMET CURR EXC, upon the terms and subject to the conditions of this ordinance to maintain and use one (1) sign(s) projecting over the public right-of-way attached to its premises known as 310 E. 47th St..

Said sign structure(s) measures as follows; along E 47TH ST:
One (1) at six point five (6.5) feet in length, eight point five (8.5) feet in height and ten (10) feet above grade level.

The location of said privilege shall be as shown on prints kept on file with the Department of Business Affairs and Consumer Protection and the Office of the City Clerk.

Said privilege shall be constructed in accordance with plans and specifications approved by the Department of Transportation (Division of Project Development) and Zoning Department - Signs.

This grant of privilege in the public way shall be subject to the provisions of Section 10-28-015 and all other required provisions of the Municipal Code of Chicago.

The grantee shall pay to the City of Chicago as compensation for the privilege #1114805 herein granted the sum of three hundred ($300.00) per annum in advance.

A 25% penalty will be added for payments received after due date.

The permit holder agrees to hold the City of Chicago harmless for any damage, relocation or replacement costs associated with damage, relocation or removal of private property caused by the City performing work in the public way.

Authority herein given and granted for a period of five (5) years from and after 05/13/2014.

Alderman Pat Dowell

Pat Dowell 3rd Ward

OMEGA
CASHED

Department of Business Affairs and Consumer Protection
Small Business Center - Public Way Use Unit
City Hall - 121 N LaSalle Street, Room 800 • Chicago, IL 60602
(312)-74-GOBIZ (312-744-6249) • (312) 744-1944 (TTY)
http://www.cityofchicago.org/bacp

09/10/2014

Alderman **Pat Dowell**
Ward # **03**
City of Chicago
City Hall, Room **300**
121 North LaSalle Street
Chicago, Illinois 60602

Re: An ordinance to use and maintain a portion of the public right-of-way for **one (1) sign(s)** for **47TH & CALUMET CURR EXC**, adjacent to the premises known as **310 E. 47th St.**.

Dear Alderman **Pat Dowell**:

The applicant referenced above has requested the use of the public right-of-way for a **sign(s)**. An ordinance has been prepared by the Department of Business Affairs and Consumer Protection – Small Business Center - Public Way Use Unit for presentation to the City Council. Because this request was made for properties located in your ward, as approved by you as per the attached, I respectfully request that you introduce the attached ordinance at the next City Council meeting.

If you have any questions regarding this ordinance, please contact Anthony Bertuca at (312) 744-5506.

Department of Business Affairs and Consumer Protection

City of Chicago

O2014-7941

Office of the City Clerk

Document Tracking Sheet

Meeting Date:	9/10/2014
Sponsor(s):	Dowell (3)
Type:	Ordinance
Title:	Grant(s) of privilege in public way for CM Stone Works - sign
Committee(s) Assignment:	Committee on Transportation and Public Way

ORDINANCE
CM STONE WORKS
Acct. No. 216083 - 2
Permit No. 1114452

Be It Ordained by the City Council of the City of Chicago:

SECTION 1. Permission and authority are hereby given and granted to CM STONE WORKS, upon the terms and subject to the conditions of this ordinance to maintain and use one (1) sign(s) projecting over the public right-of-way attached to its premises known as 4310 S. Shields Ave..

Said sign structure(s) measures as follows; along S. SHIELDS:
One (1) at eight (8) feet in length, nine (9) feet in height and thirteen (13) feet above grade level.

The location of said privilege shall be as shown on prints kept on file with the Department of Business Affairs and Consumer Protection and the Office of the City Clerk.

Said privilege shall be constructed in accordance with plans and specifications approved by the Department of Transportation (Division of Project Development) and Zoning Department - Signs.

This grant of privilege in the public way shall be subject to the provisions of Section 10-28-015 and all other required provisions of the Municipal Code of Chicago.

The grantee shall pay to the City of Chicago as compensation for the privilege #1114452 herein granted the sum of three hundred ($300.00) per annum in advance.

A 25% penalty will be added for payments received after due date.

The permit holder agrees to hold the City of Chicago harmless for any damage, relocation or replacement costs associated with damage, relocation or removal of private property caused by the City performing work in the public way.

Authority herein given and granted for a period of five (5) years from and after 07/29/2014.

Alderman Pat Dowell

Pat Dowell 3rd Ward

SCALE
3/16"=1'-0"

(1) BANNER REQUIRED

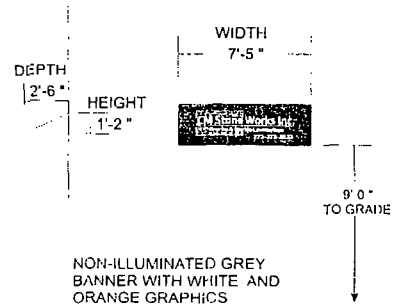

NON-ILLUMINATED GREY
BANNER WITH WHITE AND
ORANGE GRAPHICS

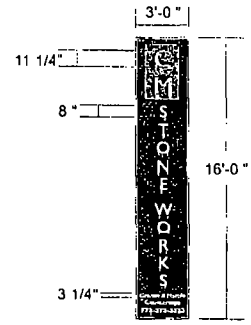

(9) BANNERS REQUIRED

NON-ILLUMINATED GREY BANNERS WITH WHITE,
SILVER METALLIC, AND ORANGE GRAPHICS

SHEILDS AVE

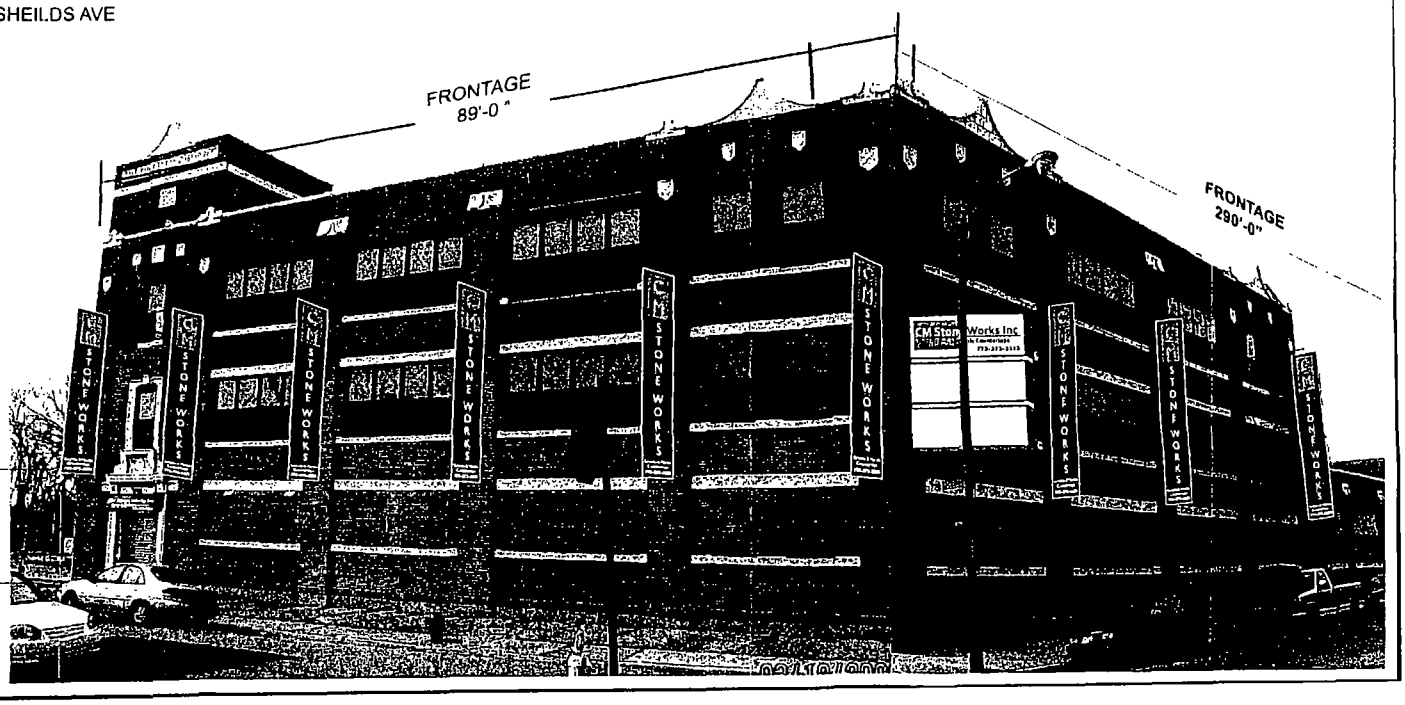

City of Chicago

O2014-7371

Office of the City Clerk

Document Tracking Sheet

Meeting Date:	9/10/2014
Sponsor(s):	Burns (4)
Type:	Ordinance
Title:	Grant(s) of privilege in public way for DJ's Bike Doctor, Inc.
Committee(s) Assignment:	Committee on Transportation and Public Way

ORDINANCE
DJ's Bike Doctor Inc.
Acct. No. 332104 - 1
Permit No. 1114795

Be It Ordained by the City Council of the City of Chicago:

SECTION 1. Permission and authority are hereby given and granted to DJ's Bike Doctor Inc., upon the terms and subject to the conditions of this ordinance to maintain and use one (1) sign(s) projecting over the public right-of-way attached to its premises known as 1500 E. 55th St..

Said sign structure(s) measures as follows; along E. 55th Street:
One (1) at eight point two nine (8.29) feet in length, one point seven nine (1.79) feet in height and eight (8) feet above grade level.

The location of said privilege shall be as shown on prints kept on file with the Department of Business Affairs and Consumer Protection and the Office of the City Clerk.

Said privilege shall be constructed in accordance with plans and specifications approved by the Department of Transportation (Division of Project Development) and Zoning Department - Signs.

This grant of privilege in the public way shall be subject to the provisions of Section 10-28-015 and all other required provisions of the Municipal Code of Chicago.

The grantee shall pay to the City of Chicago as compensation for the privilege #1114795 herein granted the sum of one hundred ($100.00) per annum in advance.

A 25% penalty will be added for payments received after due date.

The permit holder agrees to hold the City of Chicago harmless for any damage, relocation or replacement costs associated with damage, relocation or removal of private property caused by the City performing work in the public way.

Authority herein given and granted for a period of five (5) years from and after 07/29/2014.

Alderman _____

William D. Burns 4th Ward

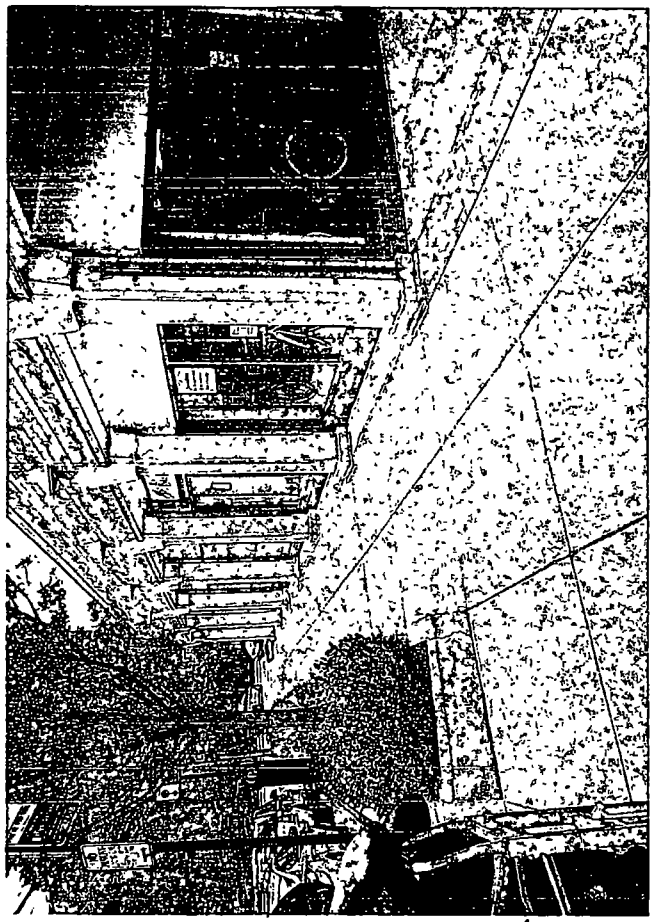

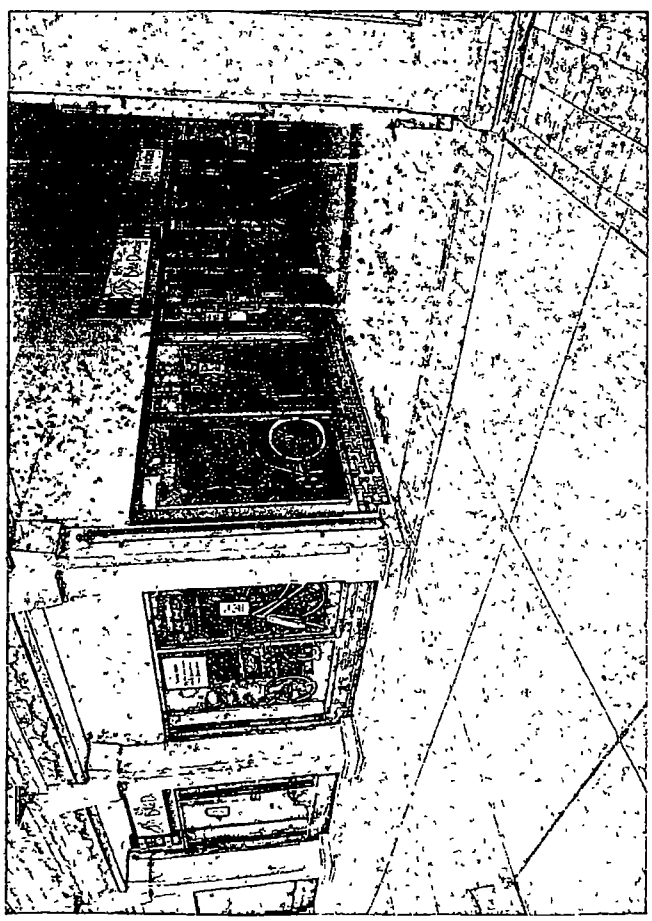

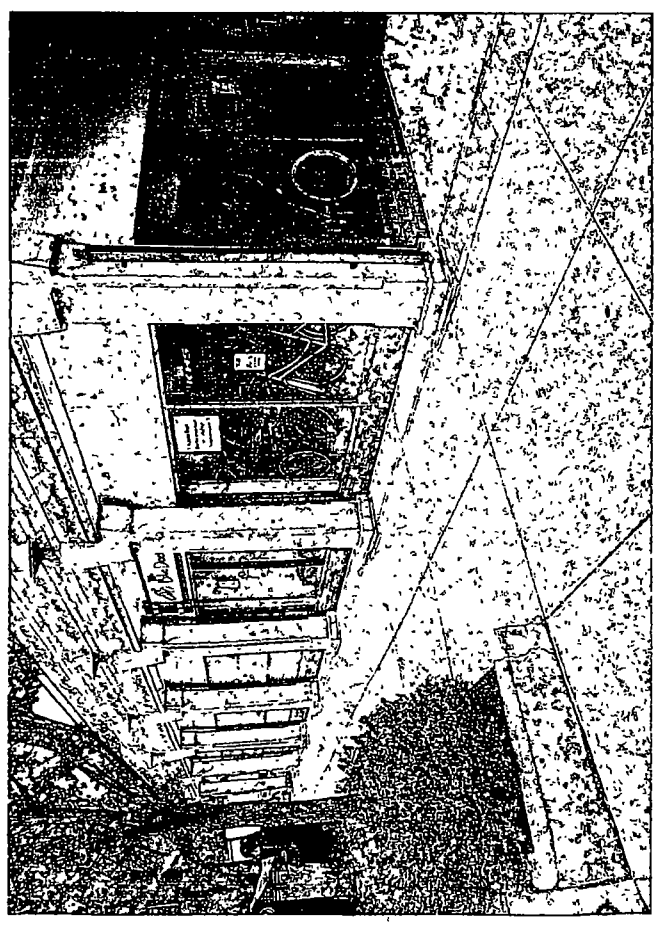

Department of Business Affairs and Consumer Protection
Small Business Center - Public Way Use Unit
City Hall - 121 N. LaSalle Street, Room 800 • Chicago, IL 60602
(312)-74-GOBIZ (312-744-6249) • (312) 744-1944 (TTY)
http://www.cityofchicago.org/bacp

09/10/2014

Alderman **William D. Burns**
Ward # **04**
City of Chicago
City Hall, Room **300**
121 North LaSalle Street
Chicago, Illinois 60602

Re: An ordinance to use and maintain a portion of the public right-of-way for **one (1) sign(s)** for **DJ's Bike Doctor Inc.**, adjacent to the premises known as **1500 E. 55th St.**.

Dear Alderman **William D. Burns**:

The applicant referenced above has requested the use of the public right-of-way for a **sign(s)**. An ordinance has been prepared by the Department of Business Affairs and Consumer Protection – Small Business Center - Public Way Use Unit for presentation to the City Council. Because this request was made for properties located in your ward, as approved by you as per the attached, I respectfully request that you introduce the attached ordinance at the next City Council meeting.

If you have any questions regarding this ordinance, please contact Anthony Bertuca at (312) 744-5506.

Department of Business Affairs and Consumer Protection

City of Chicago

O2014-7373

Office of the City Clerk

Document Tracking Sheet

Meeting Date:	9/10/2014
Sponsor(s):	Burns (4)
Type:	Ordinance
Title:	Grant(s) of privilege in public way for Family Dollar No. 6083
Committee(s) Assignment:	Committee on Transportation and Public Way

ORDINANCE
FAMILY DOLLAR #6083
Acct. No. 11071 - 52
Permit No. 1114371

Be It Ordained by the City Council of the City of Chicago:

SECTION 1. Permission and authority are hereby given and granted to FAMILY DOLLAR #6083, upon the terms and subject to the conditions of this ordinance to maintain and use two (2) sign(s) projecting over the public right-of-way attached to its premises known as 4425 S. Cottage Grove Ave..

Said sign structure(s) measures as follows; along S. Cottage Grove Avenue:
One (1) at thirteen (13) feet in length, five (5) feet in height and fourteen (14) feet above grade level.
One (1) at thirty (30) feet in length, four (4) feet in height and fourteen (14) feet above grade level.

The location of said privilege shall be as shown on prints kept on file with the Department of Business Affairs and Consumer Protection and the Office of the City Clerk.

Said privilege shall be constructed in accordance with plans and specifications approved by the Department of Transportation (Division of Project Development) and Zoning Department - Signs.

This grant of privilege in the public way shall be subject to the provisions of Section 10-28-015 and all other required provisions of the Municipal Code of Chicago.

The grantee shall pay to the City of Chicago as compensation for the privilege #1114371 herein granted the sum of six hundred ($600.00) per annum in advance.

A 25% penalty will be added for payments received after due date.

The permit holder agrees to hold the City of Chicago harmless for any damage, relocation or replacement costs associated with damage, relocation or removal of private property caused by the City performing work in the public way.

Authority herein given and granted for a period of five (5) years from and after 05/13/2014.

Alderman

William D. Burns 4th Ward

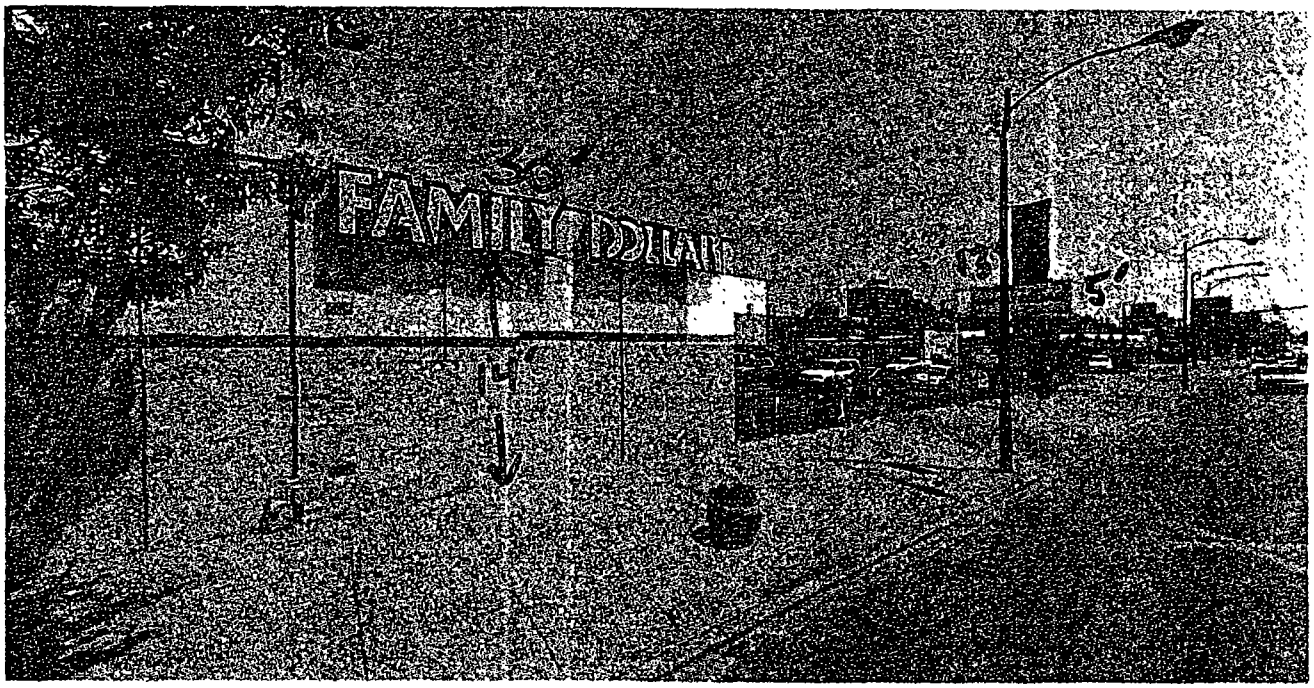
FAMILY DOLLAR

Department of Business Affairs and Consumer Protection
Small Business Center - Public Way Use Unit
City Hall - 121 N. LaSalle Street, Room 800 • Chicago, IL 60602
(312)-74-GOBIZ (312-744-6249) • (312) 744-1944 (TTY)
http://www.cityofchicago.org/bacp

09/10/2014

Alderman **William D. Burns**
Ward # **04**
City of Chicago
City Hall, Room **300**
121 North LaSalle Street
Chicago, Illinois 60602

Re: An ordinance to use and maintain a portion of the public right-of-way for **two (2) sign(s)** for **FAMILY DOLLAR #6083**, adjacent to the premises known as **4425 S. Cottage Grove Ave.**.

Dear Alderman **William D. Burns**:

The applicant referenced above has requested the use of the public right-of-way for a **sign(s)**. An ordinance has been prepared by the Department of Business Affairs and Consumer Protection – Small Business Center - Public Way Use Unit for presentation to the City Council. Because this request was made for properties located in your ward, as approved by you as per the attached, I respectfully request that you introduce the attached ordinance at the next City Council meeting.

If you have any questions regarding this ordinance, please contact Anthony Bertuca at (312) 744-5506.

Department of Business Affairs and Consumer Protection

City of Chicago

O2014-7376

Office of the City Clerk

Document Tracking Sheet

Meeting Date:	9/10/2014
Sponsor(s):	Burns (4)
Type:	Ordinance
Title:	Grant(s) of privilege in public way for Giordano's Pizza - grease trap
Committee(s) Assignment:	Committee on Transportation and Public Way

ORDINANCE
GIORDANO'S PIZZA
Acct. No. 15098 - 1
Permit No. 1114573

Be It Ordained by the City Council of the City of Chicago:

SECTION 1. Permission and authority are hereby given and granted to GIORDANO'S PIZZA, upon the terms and subject to the conditions of this ordinance to maintain and use, as now constructed, one (1) Grease Trap(s) under the public right-of-way adjacent to its premises known as 5311 S. Blackstone Ave..

Said Grease Trap(s) at ALLEY (EAST OF S. BLACKSTONE) measure(s):
One (1) at five (5) feet in length, and ten (10) feet in width for a total of fifty (50) square feet.

The location of said privilege shall be as shown on prints kept on file with the Department of Business Affairs and Consumer Protection and the Office of the City Clerk.

Said privilege shall be constructed in accordance with plans and specifications approved by the Department of Transportation (Office of Underground Coordination) and Department of Water Management.

This grant of privilege in the public way shall be subject to the provisions of Section 10-28-015 and all other required provisions of the Municipal Code of Chicago.

The grantee shall pay to the City of Chicago as compensation for the privilege #1114573 herein granted the sum of four hundred ($400.00) per annum in advance.

A 25% penalty will be added for payments received after due date.

The permit holder agrees to hold the City of Chicago harmless for any damage, relocation or replacement costs associated with damage, relocation or removal of private property caused by the City performing work in the public way.

Authority herein given and granted for a period of five (5) years from and after 07/29/2014.

Alderman _____

William D. Burns 4th Ward

(Page 3 of 4)

PRECAST GREASE BASIN

FOR APARTMENT BUILDINGS 13 TO 39 UNITS OR FAST FOOD ESTABLISHMENTS.

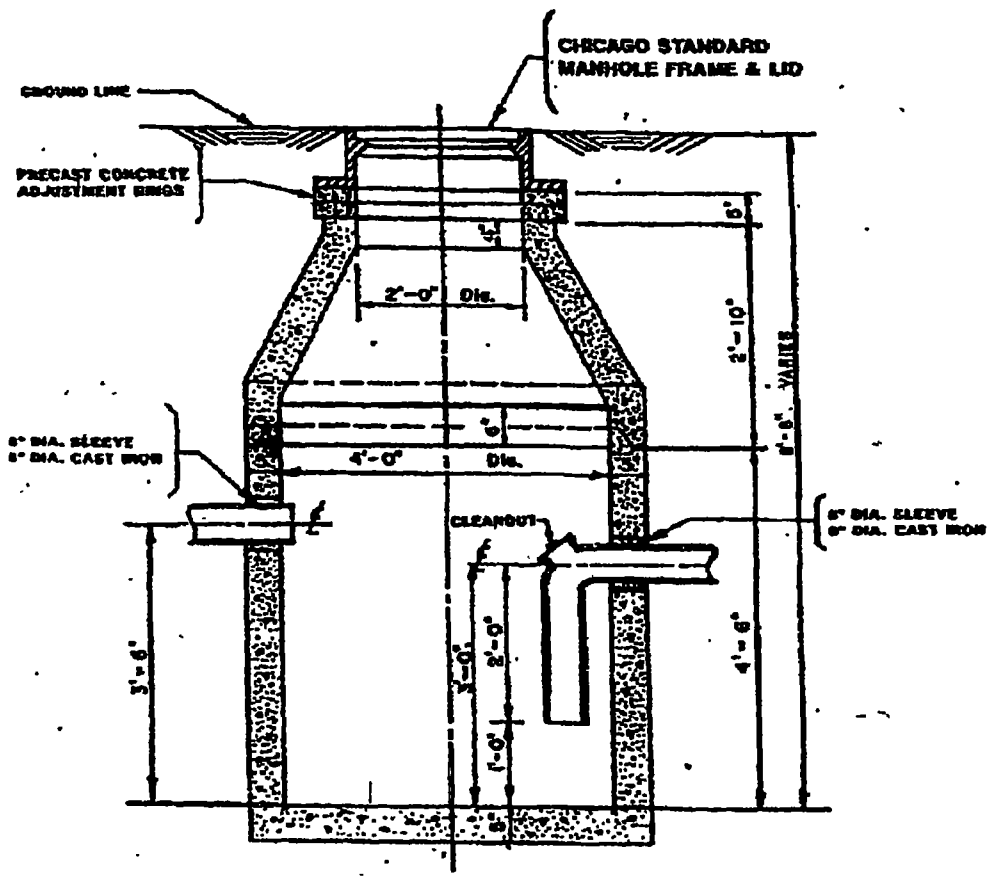

GREASE BASINS MUST BE VENTED WHEN CONSTRUCTED INSIDE BUILDINGS.

NOTE:

FOR APARTMENT BUILDINGS WITH 7 TO 12 UNITS, A GREASE BASIN 3 FEET BY 6 FEET IS REQUIRED.

Department of Business Affairs and Consumer Protection
Small Business Center - Public Way Use Unit
City Hall - 121 N. LaSalle Street, Room 800 • Chicago, IL 60602
(312)-74-GOBIZ (312-744-6249) • (312) 744-1944 (TTY)
http://www.cityofchicago.org/bacp

09/10/2014

Alderman **William D. Burns**
Ward # **04**
City of Chicago
City Hall, Room **300**
121 North LaSalle Street
Chicago, Illinois 60602

Re: An ordinance to use and maintain a portion of the public right-of-way for **one (1) grease trap(s)** for **GIORDANO'S PIZZA**, adjacent to the premises known as **5311 S. Blackstone Ave.**.

Dear Alderman **William D. Burns**:

The applicant referenced above has requested the use of the public right-of-way for a **grease trap(s)**. An ordinance has been prepared by the Department of Business Affairs and Consumer Protection – Small Business Center - Public Way Use Unit for presentation to the City Council. Because this request was made for properties located in your ward, as approved by you as per the attached, I respectfully request that you introduce the attached ordinance at the next City Council meeting.

If you have any questions regarding this ordinance, please contact Anthony Bertuca at (312) 744-5506.

Department of Business Affairs and Consumer Protection

City of Chicago

O2014-7379

Office of the City Clerk

Document Tracking Sheet

Meeting Date:	9/10/2014
Sponsor(s):	Burns (4)
Type:	Ordinance
Title:	Grant(s) of privilege in public way for Giordano's Pizza - revolvng door
Committee(s) Assignment:	Committee on Transportation and Public Way

ORDINANCE
GIORDANO'S PIZZA
Acct. No. 15098 - 1
Permit No. 1114572

Be It Ordained by the City Council of the City of Chicago:

SECTION 1. Permission and authority are hereby given and granted to GIORDANO'S PIZZA, upon the terms and subject to the conditions of this ordinance to maintain and use, as now constructed, one (1) Revolving door(s) on the public right-of-way adjacent to its premises known as 5311 S. Blackstone Ave..

Said Revolving door(s) at S. BLACKSTONE measure(s):
One (1) at two point six seven (2.67) feet in length, and six point eight three (6.83) feet in width for a total of eighteen point two four (18.24) square feet.

The location of said privilege shall be as shown on prints kept on file with the Department of Business Affairs and Consumer Protection and the Office of the City Clerk.

Said privilege shall be constructed in accordance with plans and specifications approved by the Department of Planning and Development and Department of Transportation (Division of Project Development).

This grant of privilege in the public way shall be subject to the provisions of Section 10-28-015 and all other required provisions of the Municipal Code of Chicago.

The grantee shall pay to the City of Chicago as compensation for the privilege #1114572 herein granted the sum of four hundred ($400.00) per annum in advance.

A 25% penalty will be added for payments received after due date.

The permit holder agrees to hold the City of Chicago harmless for any damage, relocation or replacement costs associated with damage, relocation or removal of private property caused by the City performing work in the public way.

Authority herein given and granted for a period of five (5) years from and after 06/30/2014.

Alderman _____

William D. Burns 4th Ward

(Page 2 of 4)

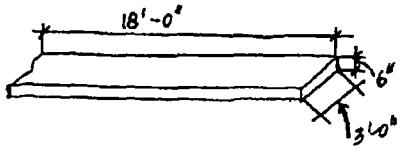

PLANTER BOX
SCALE 1/8" = 1'-0"

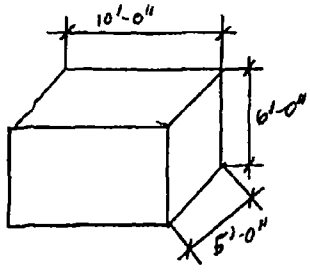

GREASE TRAP
SCALE 1/8" = 1'-0"

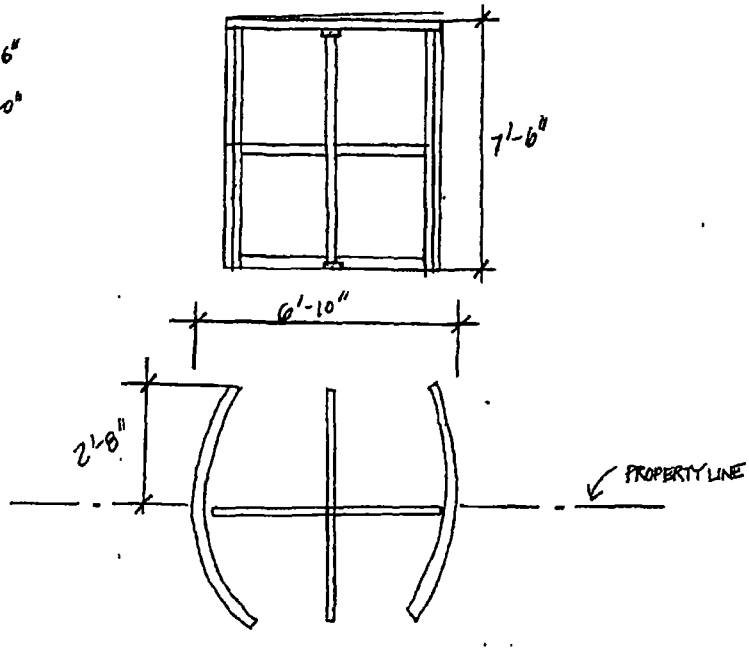

REVOLVING DOOR
N.T.S.

Consulting Inc 612-259-4004 (WED) MAR 4 2009 8:00/ST. 8:02/No. 7607760088 P 4

Department of Business Affairs and Consumer Protection
Small Business Center - Public Way Use Unit
City Hall - 121 N. LaSalle Street, Room 800 • Chicago, IL 60602
(312)-74-GOBIZ (312-744-6249) • (312) 744-1944 (TTY)
http://www.cityofchicago.org/bacp

09/10/2014

Alderman **William D. Burns**
Ward # **04**
City of Chicago
City Hall, Room **300**
121 North LaSalle Street
Chicago, Illinois 60602

Re: An ordinance to use and maintain a portion of the public right-of-way for **one (1) revolving door(s)** for **GIORDANO'S PIZZA**, adjacent to the premises known as **5311 S. Blackstone Ave.**.

Dear Alderman **William D. Burns**:

The applicant referenced above has requested the use of the public right-of-way for a **revolving door(s)**. An ordinance has been prepared by the Department of Business Affairs and Consumer Protection – Small Business Center - Public Way Use Unit for presentation to the City Council. Because this request was made for properties located in your ward, as approved by you as per the attached, I respectfully request that you introduce the attached ordinance at the next City Council meeting.

If you have any questions regarding this ordinance, please contact Anthony Bertuca at (312) 744-5506.

Department of Business Affairs and Consumer Protection

City of Chicago

O2014-7381

Office of the City Clerk

Document Tracking Sheet

Meeting Date:	9/10/2014
Sponsor(s):	Burns (4)
Type:	Ordinance
Title:	Grant(s) of privilege in public way for Liberety Life Center, Inc.
Committee(s) Assignment:	Committee on Transportation and Public Way

ORDINANCE
LIBERETY LIFE CENTER, INC
Acct. No. 279228 - 1
Permit No. 1114690

Be It Ordained by the City Council of the City of Chicago:

SECTION 1. Permission and authority are hereby given and granted to LIBERETY LIFE CENTER, INC, upon the terms and subject to the conditions of this ordinance to maintain and use, as now constructed, one (1) Planter Railling(s) on the public right-of-way for beautification purposes adjacent to its premises known as 3501 S. Dr Martin Luther King Jr Dr..

Said Planter Railling(s) at S. ML KING DR measure(s):
One (1) at forty-five (45) feet in length, and ten (10) feet in width for a total of four hundred fifty (450) square feet.

Grantee must allow the required clear and unobstructed space for pedestrian passage at all times per rules and regulations approved by the Department of Transportation.

The location of said privilege shall be as shown on prints kept on file with the Department of Business Affairs and Consumer Protection and the Office of the City Clerk.

Said privilege shall be constructed in accordance with plans and specifications approved by the Department of Planning and Development and Department of Transportation (Division of Project Development).

This grant of privilege in the public way shall be subject to the provisions of Section 10-28-015 and all other required provisions of the Municipal Code of Chicago.

The grantee shall pay to the City of Chicago as compensation for the privilege #1114690 herein granted the sum of zero ($.00) per annum in advance.

A 25% penalty will be added for payments received after due date.

The permit holder agrees to hold the City of Chicago harmless for any damage, relocation or replacement costs associated with damage, relocation or removal of private property caused by the City performing work in the public way.

Authority herein given and granted for a period of five (5) years from and after 09/01/2014.

Alderman _____

William D. Burns 4th Ward

(Page 2 of 4)

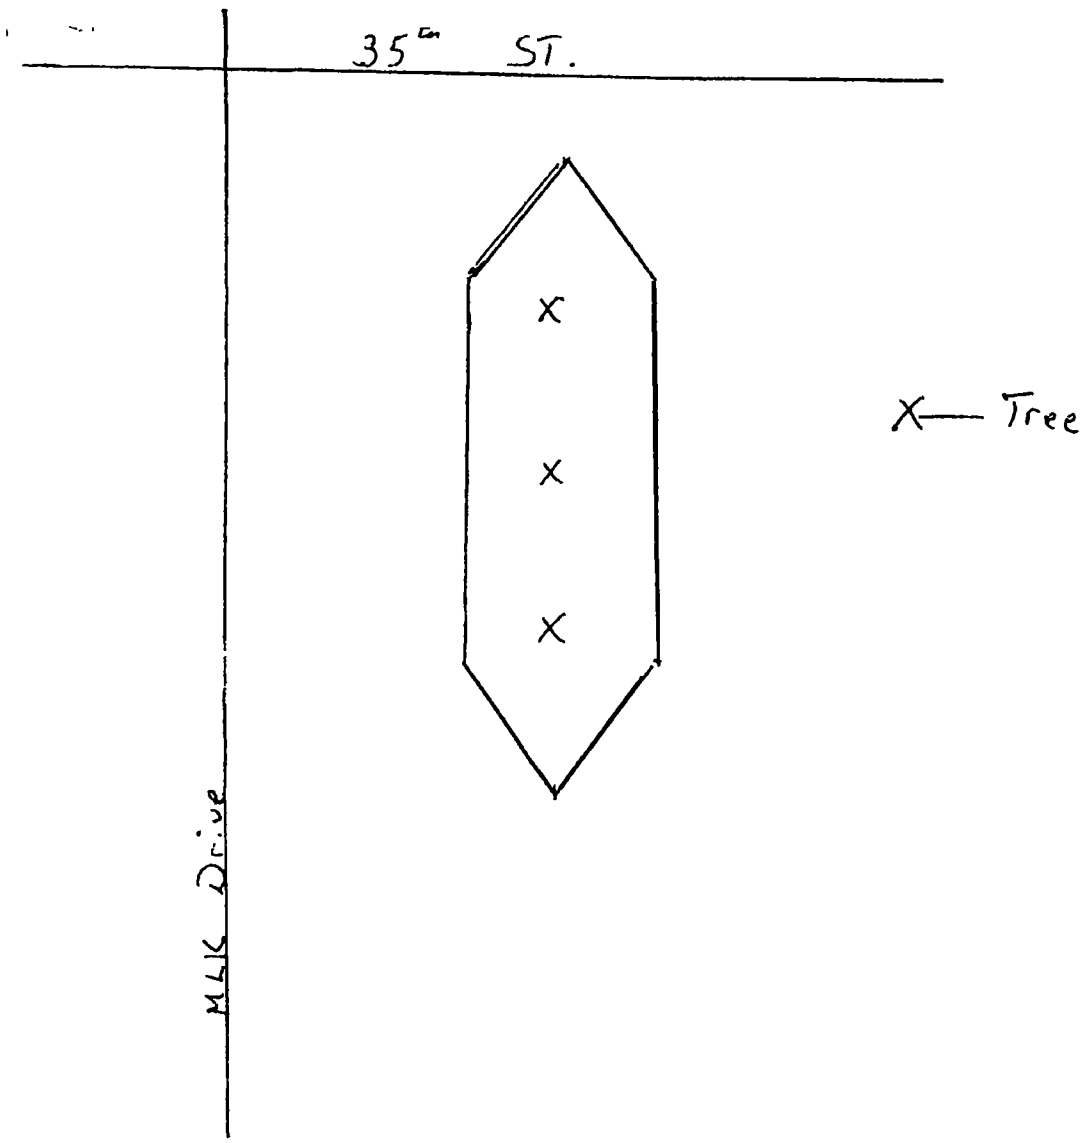

Department of Business Affairs and Consumer Protection
Small Business Center - Public Way Use Unit
City Hall - 121 N. LaSalle Street, Room 800 • Chicago, IL 60602
(312)-74-GOBIZ (312-744-6249) • (312) 744-1944 (TTY)
http://www.cityofchicago.org/bacp

09/10/2014

Alderman **William D. Burns**
Ward # **04**
City of Chicago
City Hall, Room **300**
121 North LaSalle Street
Chicago, Illinois 60602

Re: An ordinance to use and maintain a portion of the public right-of-way for **one (1) planter railling(s)** for **LIBERETY LIFE CENTER, INC**, adjacent to the premises known as **3501 S. Dr Martin Luther King Jr Dr.**.

Dear Alderman **William D. Burns**:

The applicant referenced above has requested the use of the public right-of-way for a **planter railling(s)**. An ordinance has been prepared by the Department of Business Affairs and Consumer Protection – Small Business Center - Public Way Use Unit for presentation to the City Council. Because this request was made for properties located in your ward, as approved by you as per the attached, I respectfully request that you introduce the attached ordinance at the next City Council meeting.

If you have any questions regarding this ordinance, please contact Anthony Bertuca at (312) 744-5506.

Department of Business Affairs and Consumer Protection

City of Chicago

O2014-7382

Office of the City Clerk

Document Tracking Sheet

Meeting Date:	9/10/2014
Sponsor(s):	Burns (4)
Type:	Ordinance
Title:	Grant(s) of privilege in public way for M.W. Prince Hall Grand Lodge
Committee(s) Assignment:	Committee on Transportation and Public Way

ORDINANCE
M.W. PRINCE HALL GRAND LODGE
Acct. No. 77612 - 1
Permit No. 1114814

Be It Ordained by the City Council of the City of Chicago:

SECTION 1. Permission and authority are hereby given and granted to M.W. PRINCE HALL GRAND LODGE, upon the terms and subject to the conditions of this ordinance to maintain and use, as now constructed, three (3) Light Fixture(s) projecting over the public right-of-way adjacent to its premises known as 809 E. 42nd St..

Said Light Fixture(s) at E. 42nd Place measure(s):
Three (3) at twelve point five eight (12.58) feet in length, nine point one seven (9.17) feet in width and twelve (12) feet above grade level.

The location of said privilege shall be as shown on prints kept on file with the Department of Business Affairs and Consumer Protection and the Office of the City Clerk.

Said privilege shall be constructed in accordance with plans and specifications approved by the Department of Transportation (Division of Project Development).

This grant of privilege in the public way shall be subject to the provisions of Section 10-28-015 and all other required provisions of the Municipal Code of Chicago.

The grantee shall pay to the City of Chicago as compensation for the privilege #1114814 herein granted the sum of eighty-five ($85.00) per annum in advance.

A 25% penalty will be added for payments received after due date.

The permit holder agrees to hold the City of Chicago harmless for any damage, relocation or replacement costs associated with damage, relocation or removal of private property caused by the City performing work in the public way.

Authority herein given and granted for a period of five (5) years from and after 05/13/2014.

Alderman 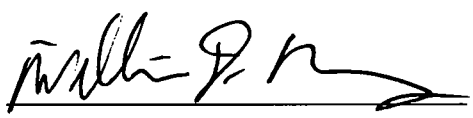

William D. Burns 4th Ward

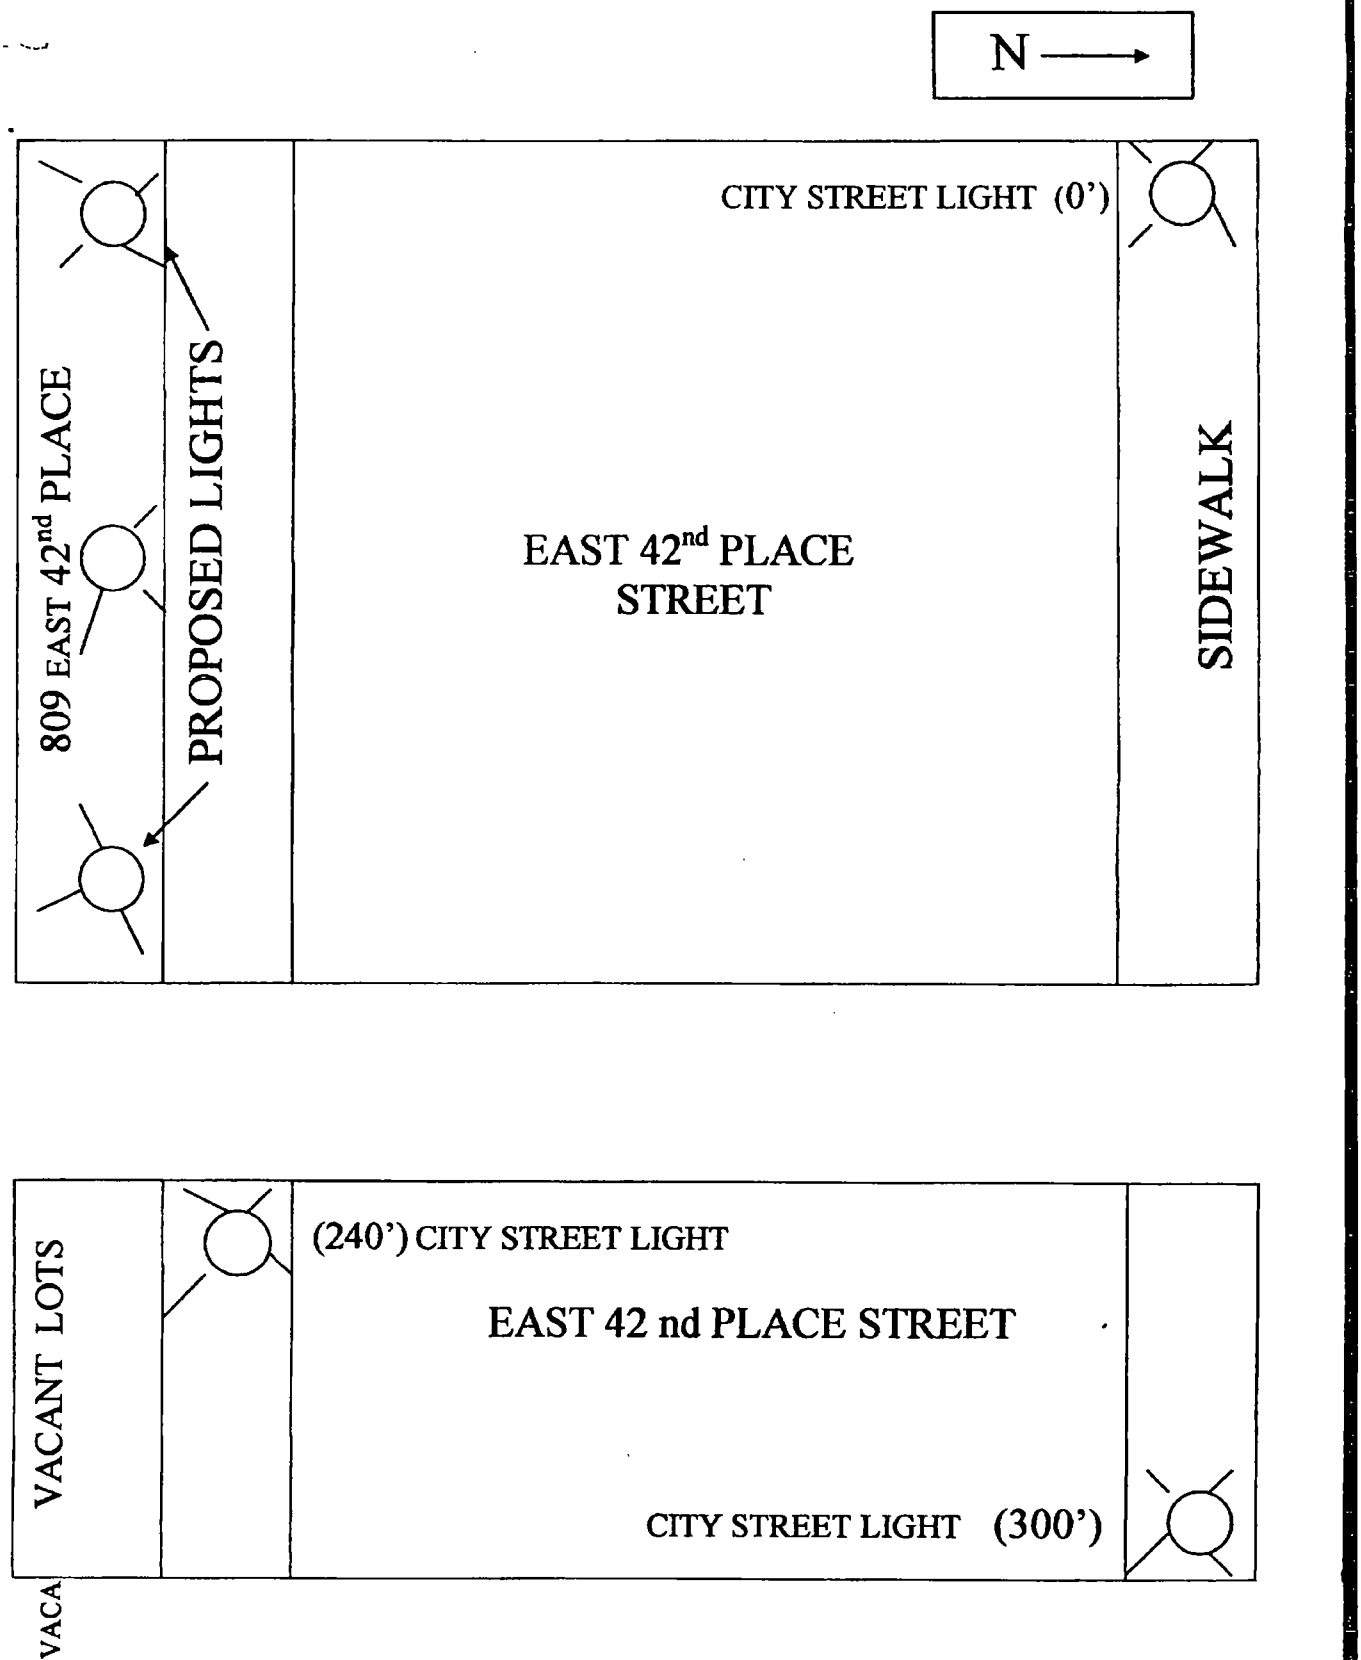
N
CITY STREET LIGHT (0')
809 EAST 42nd PLACE
PROPOSED LIGHTS
EAST 42nd PLACE
STREET
SIDEWALK
VACANT LOTS
(240') CITY STREET LIGHT
EAST 42 nd PLACE STREET
CITY STREET LIGHT (300')

Department of Business Affairs and Consumer Protection
Small Business Center - Public Way Use Unit
City Hall - 121 N. LaSalle Street, Room 800 • Chicago, IL 60602
(312)-74-GOBIZ (312-744-6249) • (312) 744-1944 (TTY)
http://www.cityofchicago.org/bacp

09/10/2014

Alderman **William D. Burns**
Ward # **04**
City of Chicago
City Hall, Room **300**
121 North LaSalle Street
Chicago, Illinois 60602

Re: An ordinance to use and maintain a portion of the public right-of-way for **three (3) light fixture(s)** for **M.W. PRINCE HALL GRAND LODGE**, adjacent to the premises known as **809 E. 42nd St.**.

Dear Alderman **William D. Burns**:

The applicant referenced above has requested the use of the public right-of-way for a **light fixture(s)**. An ordinance has been prepared by the Department of Business Affairs and Consumer Protection – Small Business Center - Public Way Use Unit for presentation to the City Council. Because this request was made for properties located in your ward, as approved by you as per the attached, I respectfully request that you introduce the attached ordinance at the next City Council meeting.

If you have any questions regarding this ordinance, please contact Anthony Bertuca at (312) 744-5506.

Department of Business Affairs and Consumer Protection

City of Chicago

O2014-7383

Office of the City Clerk

Document Tracking Sheet

Meeting Date:	9/10/2014
Sponsor(s):	Burns (4)
Type:	Ordinance
Title:	Grant(s) of privilege in public way for Pepe's Mexican Food
Committee(s) Assignment:	Committee on Transportation and Public Way

ORDINANCE
PEPE'S MEXICAN FOOD
Acct. No. 17075 - 1
Permit No. 1114359

Be It Ordained by the City Council of the City of Chicago:

SECTION 1. Permission and authority are hereby given and granted to PEPE'S MEXICAN FOOD, upon the terms and subject to the conditions of this ordinance to maintain and use one (1) sign(s) projecting over the public right-of-way attached to its premises known as 1310 E. 53rd St..

Said sign structure(s) measures as follows; along E. 53rd Street:
One (1) at four (4) feet in length, four (4) feet in height and fourteen (14) feet above grade level.

The location of said privilege shall be as shown on prints kept on file with the Department of Business Affairs and Consumer Protection and the Office of the City Clerk.

Said privilege shall be constructed in accordance with plans and specifications approved by the Department of Transportation (Division of Project Development) and Zoning Department - Signs.

This grant of privilege in the public way shall be subject to the provisions of Section 10-28-015 and all other required provisions of the Municipal Code of Chicago.

The grantee shall pay to the City of Chicago as compensation for the privilege #1114359 herein granted the sum of one hundred ($100.00) per annum in advance.

A 25% penalty will be added for payments received after due date.

The permit holder agrees to hold the City of Chicago harmless for any damage, relocation or replacement costs associated with damage, relocation or removal of private property caused by the City performing work in the public way.

Authority herein given and granted for a period of five (5) years from and after 01/13/2014.

Alderman _____

William D. Burns 4th Ward

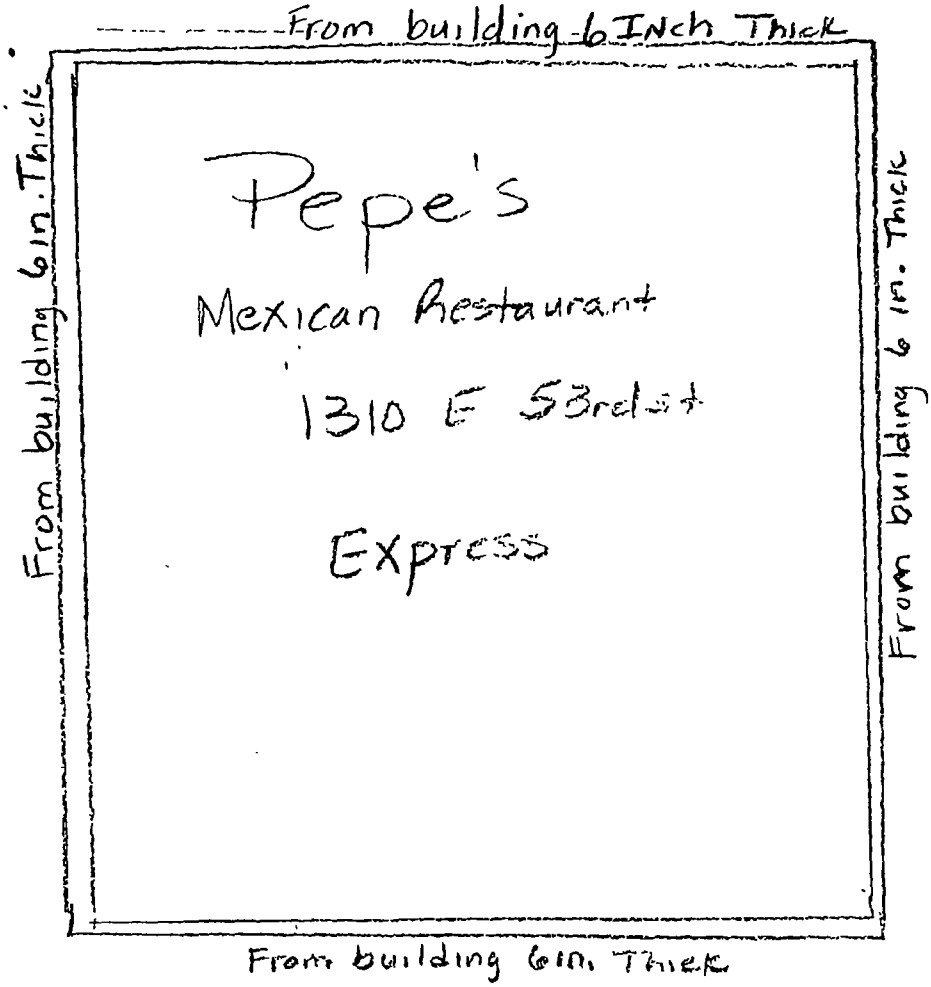
From building 6 INch Thick
From building 6in. Thick
Pepe's
Mexican Restaurant
1310 E 53rd St
Express
From building 6 in. Thick
From building 6in. Thick

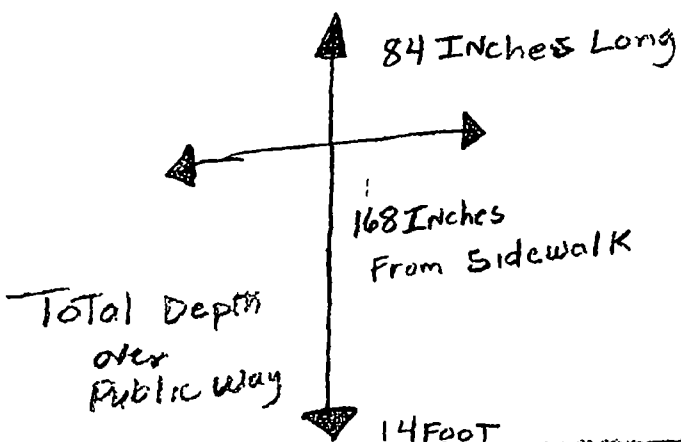
84 INches Long
168 INches
From Sidewalk
Total Depth
over
Public Way
14 FooT

1310 E 53rd

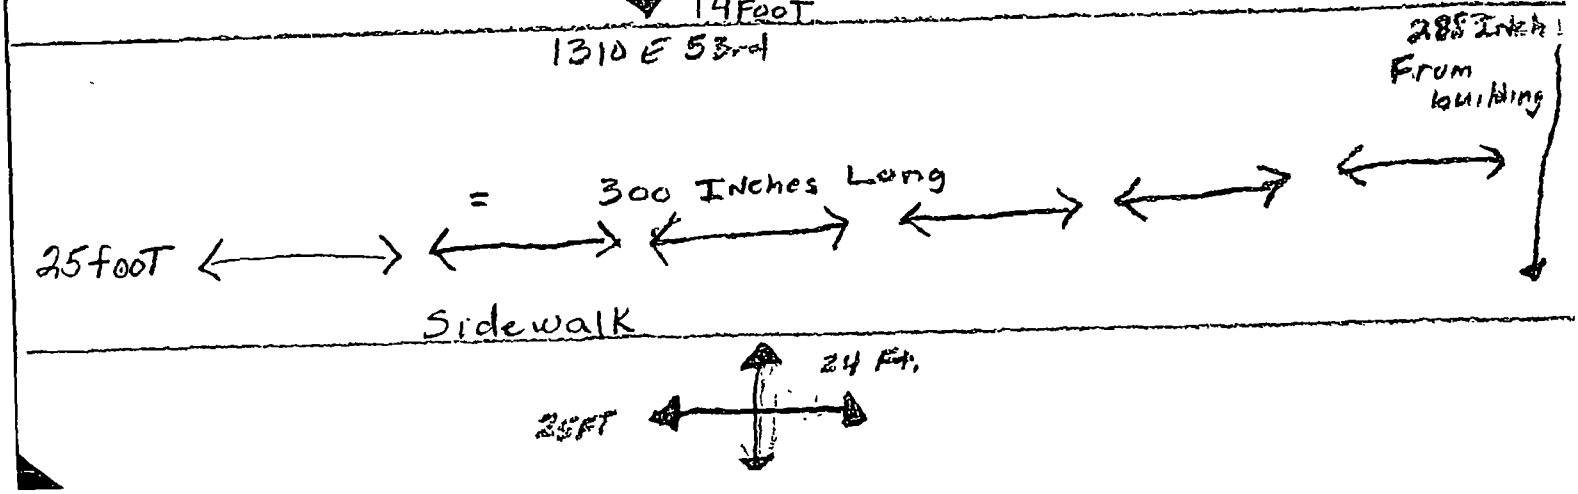
285 Inch
From
building
= 300 INches Long
25 fooT
Sidewalk

24 Ft.
25FT

Department of Business Affairs and Consumer Protection
Small Business Center - Public Way Use Unit
City Hall - 121 N. LaSalle Street, Room 800 • Chicago, IL 60602
(312)-74-GOBIZ (312-744-6249) • (312) 744-1944 (TTY)
http://www cityofchicago org/bacp

09/10/2014

Alderman **William D. Burns**
Ward # **04**
City of Chicago
City Hall, Room **300**
121 North LaSalle Street
Chicago, Illinois 60602

Re: An ordinance to use and maintain a portion of the public right-of-way for **one (1) sign(s)** for **PEPE'S MEXICAN FOOD**, adjacent to the premises known as **1310 E. 53rd St.**.

Dear Alderman **William D. Burns**:

The applicant referenced above has requested the use of the public right-of-way for a **sign(s)**. An ordinance has been prepared by the Department of Business Affairs and Consumer Protection – Small Business Center - Public Way Use Unit for presentation to the City Council. Because this request was made for properties located in your ward, as approved by you as per the attached, I respectfully request that you introduce the attached ordinance at the next City Council meeting.

If you have any questions regarding this ordinance, please contact Anthony Bertuca at (312) 744-5506.

Department of Business Affairs and Consumer Protection

City of Chicago

O2014-7385

Office of the City Clerk

Document Tracking Sheet

Meeting Date:	9/10/2014
Sponsor(s):	Burns (4)
Type:	Ordinance
Title:	Grant(s) of privilege in public way for T-Mobile
Committee(s) Assignment:	Committee on Transportation and Public Way

ORDINANCE
T-MOBILE
Acct. No. 308614 - 10
Permit No. 1114927

Be It Ordained by the City Council of the City of Chicago:

SECTION 1. Permission and authority are hereby given and granted to T-MOBILE, upon the terms and subject to the conditions of this ordinance to maintain and use one (1) sign(s) projecting over the public right-of-way attached to its premises known as 335 E. 35th St..

Said sign structure(s) measures as follows; along E. 35th Street:
One (1) at fifteen (15) feet in length, six (6) feet in height and ten (10) feet above grade level.

The location of said privilege shall be as shown on prints kept on file with the Department of Business Affairs and Consumer Protection and the Office of the City Clerk.

Said privilege shall be constructed in accordance with plans and specifications approved by the Department of Transportation (Division of Project Development) and Zoning Department - Signs.

This grant of privilege in the public way shall be subject to the provisions of Section 10-28-015 and all other required provisions of the Municipal Code of Chicago.

The grantee shall pay to the City of Chicago as compensation for the privilege #1114927 herein granted the sum of three hundred ($300.00) per annum in advance.

A 25% penalty will be added for payments received after due date.

The permit holder agrees to hold the City of Chicago harmless for any damage, relocation or replacement costs associated with damage, relocation or removal of private property caused by the City performing work in the public way.

Authority herein given and granted for a period of five (5) years from and after 02/06/2013.

Alderman _____

William D. Burns 4th Ward

EXAMPLE OF SIGN DRAWING.

335 E. 35th Street

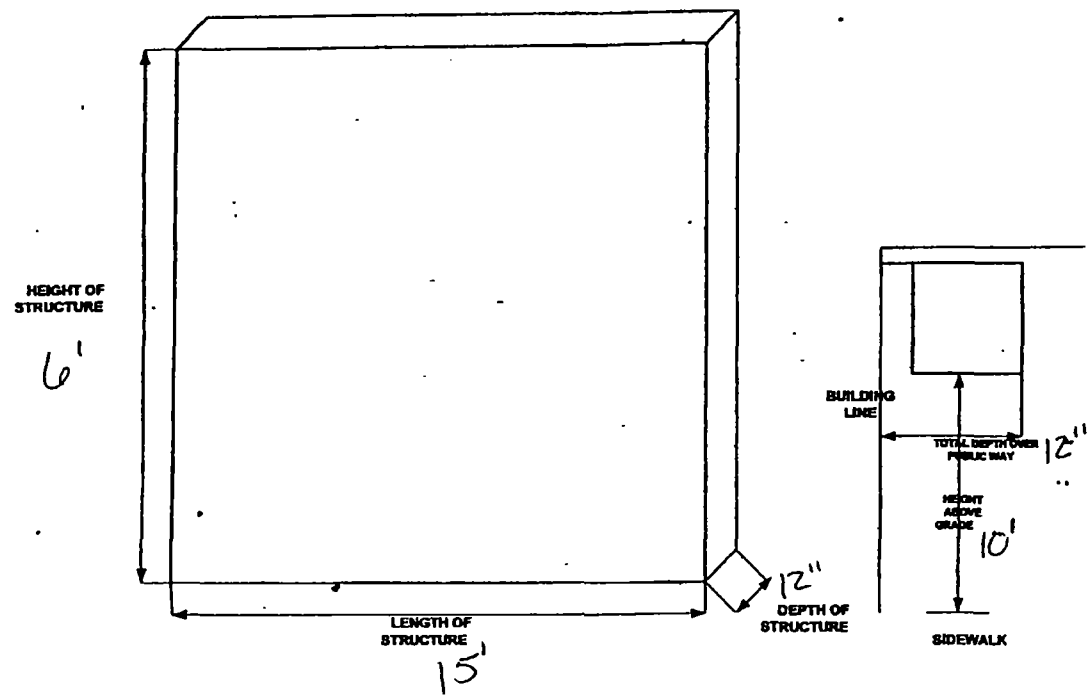

Department of Business Affairs and Consumer Protection
Small Business Center - Public Way Use Unit
City Hall - 121 N. LaSalle Street, Room 800 • Chicago, IL 60602
(312)-74-GOBIZ (312-744-6249) • (312) 744-1944 (TTY)
http://www.cityofchicago.org/bacp

09/10/2014

Alderman **William D. Burns**
Ward # **04**
City of Chicago
City Hall, Room **300**
121 North LaSalle Street
Chicago, Illinois 60602

Re: An ordinance to use and maintain a portion of the public right-of-way for **one (1) sign(s)** for **T-MOBILE**, adjacent to the premises known as **335 E. 35th St.**.

Dear Alderman **William D. Burns**:

The applicant referenced above has requested the use of the public right-of-way for a **sign(s)**. An ordinance has been prepared by the Department of Business Affairs and Consumer Protection – Small Business Center - Public Way Use Unit for presentation to the City Council. Because this request was made for properties located in your ward, as approved by you as per the attached, I respectfully request that you introduce the attached ordinance at the next City Council meeting.

If you have any questions regarding this ordinance, please contact Anthony Bertuca at (312) 744-5506.

Department of Business Affairs and Consumer Protection

City of Chicago

O2014-7390

Office of the City Clerk

Document Tracking Sheet

Meeting Date:	9/10/2014
Sponsor(s):	Hairston (5)
Type:	Ordinance
Title:	Grant(s) of privilege in public way for Dollar Tree Connection
Committee(s) Assignment:	Committee on Transportation and Public Way

ORDINANCE
DOLLAR TREE CORPORATION
Acct. No. 7049 - 54
Permit No. 1110576

Be It Ordained by the City Council of the City of Chicago:

SECTION 1. Permission and authority are hereby given and granted to DOLLAR TREE CORPORATION, upon the terms and subject to the conditions of this ordinance to maintain and use one (1) sign(s) projecting over the public right-of-way attached to its premises known as 7158 S. Stony Island Ave..

Said sign structure(s) measures as follows; along S. Stony Island Avenue:
One (1) at eighteen point six seven (18.67) feet in length, seven (7) feet in height and ten point five (10.5) feet above grade level.

The location of said privilege shall be as shown on prints kept on file with the Department of Business Affairs and Consumer Protection and the Office of the City Clerk.

Said privilege shall be constructed in accordance with plans and specifications approved by the Department of Transportation (Division of Project Development) and Zoning Department - Signs.

This grant of privilege in the public way shall be subject to the provisions of Section 10-28-015 and all other required provisions of the Municipal Code of Chicago.

The grantee shall pay to the City of Chicago as compensation for the privilege #1110576 herein granted the sum of three hundred ($300.00) per annum in advance.

A 25% penalty will be added for payments received after due date.

The permit holder agrees to hold the City of Chicago harmless for any damage, relocation or replacement costs associated with damage, relocation or removal of private property caused by the City performing work in the public way.

Authority herein given and granted for a period of five (5) years from and after Date of Passage.

Alderman Leslie A. Hairston

Leslie Hairston 5th Ward

36" Internally Illuminated Channel Letters
Raceway Mounted, Stacked Qty: 1

Landlord Approved _____

Date _____

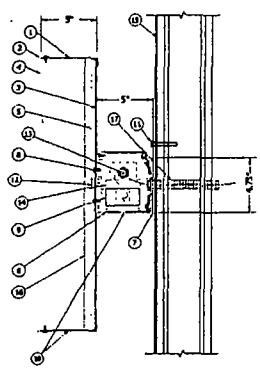

SECTION VIEW
SCALE: NONE

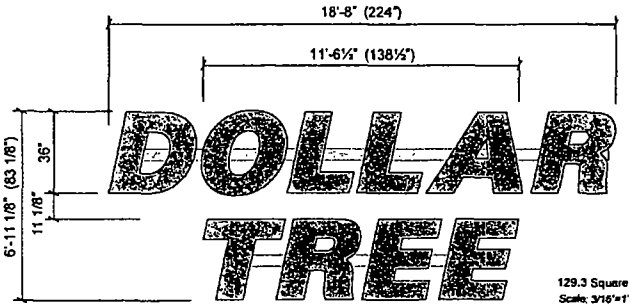

129.3 Square Feet
Scale: 3/16"=1'

CALLOUTS:

1. .040" PREFINISHED BRONZE ALUMINUM RETURNS LETTER LOCK/ASSEMBLED TO BACKS
2. .125" X 1" PRE-FINISHED BRONZE TRIM CAP CHEMICALLY BONDED TO FACES (LETTERS 4" AND LARGER REQUIRE TRIM CAP CLIPS)
3. .063" MILL FINISH ALUMINUM BACKS
4. 3/16" 7328 WHITE ACRYLIC FACES W/ ARLON #2500-156 VIVID GREEN VINYL APPLIED FIRST SURFACE
5. GREEN LED MODULES
6. 4 3/4"H x 5"D ALUMINUM RACEWAY EXTRUSION W/ REMOVABLE TOP COVER
7. 1/4" X 2" MOUNTING STRAPS
8. #10 X 1/2" LG TEK SCREWS
9. LED POWER SUPPLY ON 1/2" STANDOFF
10. 1/4" WEEP HOLES
11. MOUNTING HARDWARE TO SUIT WALL CONSTRUCTION (SEE DETAIL)
12. PRIMARY ELECTRICAL FEED IN ½" WEATHER TIGHT FLEX CONNECTOR
13. 15 AMP TOGGLE SWITCH ON RACEWAY
14. N.L. MANUFACTURER, AND VOLTAGE/AMPERAGE TAGS ON RACEWAY
15. EXISTING BUILDING WALL
16. 1" X 1" ALUMINUM TUBE CROSS BRACING (USED ON 5' LETTERS AND LARGER)
17. FLEXIBLE CONDUIT WITH WEATHER TIGHT FLEX CONNECTOR

Electrical Note:

DOLLAR TREE LED Letters:
22.5 amp draw - (2) 120v Circuit Req.

Color Schedule:

A. Acrylic Face , White #7328 With Vinyl Overlay, Arlon #2500-156 Vivid Green
B Trim Cap: Bronze
C Metal Letter - Exterior: Prefinished Bronze
D. Metal Letter - Interior: White
E LED. Green (6500K)
F Raceway: Prefinished White Painted
Aesthetic White/STO Smoked Putty to Match Building.

D	O	L	L	A	R	T	R	E	E
57	53	34	34	53	59	40	59	49	60
17.1 w	15.9 w	10.2 w	10.2 w	15.9 w	17.7 w	12.0 w	17.7 w	14.7 w	15.0 w

LED LAYOUT - NTS

488 Modules: .3 GREEN
146.4 Watts
3 Power Supply(s) 60w
*Layout based on can depth no larger than 6".

DOLLAR TREE

Client: Dollar Tree Site # —
Address: Stoney Island
Chicago, IL
Number: 94222_r4 | Designer: JS | Date: 05 20 13
Page: 4 of 6 Project Manager: Natasha Wishart

REVISION INFO

06.11 13	Add Billboard/Pylon Face Replacement	JS
10.29.13	Add East Elv / Remove 24" Custom	DL
11 04 13	Add Pylon sign / Remove face replacement	JS
11.06 13	Move East Elev Sign and Revise to 36"	JS
12 16 13	Pylon - Drop Cabinet to show 16" of Pole	DL

These drawings are not for construction.
The information contained herein is intended to express design intent only. This original design is the sole property of Jones Sign Company. It cannot be reproduced, copied or exhibited, in whole or part, without first obtaining written consent from Jones Sign Company.

JONES SIGN
1711 Schouting Road De Pere, WI 54115
Tel 920-983-6700 Fax: 920-983-9145
www.jonessign.com

Department of Business Affairs and Consumer Protection
Small Business Center - Public Way Use Unit
City Hall - 121 N. LaSalle Street, Room 800 • Chicago, IL 60602
(312)-74-GOBIZ (312-744-6249) • (312) 744-1944 (TTY)
http://www.cityofchicago.org/bacp

09/10/2014

Alderman **Leslie Hairston**
Ward # **05**
City of Chicago
City Hall, Room **300**
121 North LaSalle Street
Chicago, Illinois 60602

Re: An ordinance to use and maintain a portion of the public right-of-way for **one (1) sign(s)** for **DOLLAR TREE CORPORATION**, adjacent to the premises known as **7158 S. Stony Island Ave.**.

Dear Alderman **Leslie Hairston**:

The applicant referenced above has requested the use of the public right-of-way for a **sign(s)**. An ordinance has been prepared by the Department of Business Affairs and Consumer Protection – Small Business Center - Public Way Use Unit for presentation to the City Council. Because this request was made for properties located in your ward, as approved by you as per the attached, I respectfully request that you introduce the attached ordinance at the next City Council meeting.

If you have any questions regarding this ordinance, please contact Anthony Bertuca at (312) 744-5506.

Department of Business Affairs and Consumer Protection

City of Chicago

O2014-7393

Office of the City Clerk

Document Tracking Sheet

Meeting Date:	9/10/2014
Sponsor(s):	Hairston (5)
Type:	Ordinance
Title:	Grant(s) of privilege in public way for E.T.A. Creative Arts Foundation
Committee(s) Assignment:	Committee on Transportation and Public Way

ORDINANCE
E.T.A. CREATIVE ARTS FOUNDATION
Acct. No. 72858 - 1
Permit No. 1114853

Be It Ordained by the City Council of the City of Chicago:

SECTION 1. Permission and authority are hereby given and granted to E.T.A. CREATIVE ARTS FOUNDATION, upon the terms and subject to the conditions of this ordinance to maintain and use, as now constructed, two (2) Step(s) on the public right-of-way adjacent to its premises known as 7558 S. South Chicago Ave..

Said Step(s) at S SOUTH CHICAGO AVE measure(s):
One (1) at three point five eight (3.58) feet in length, and one (1) foot in width for a total of three point five eight (3.58) square feet.

Said Step(s) at E. 76TH ST. measure(s):
One (1) at three point seven five (3.75) feet in length, and five point zero eight (5.08) feet in width for a total of nineteen point zero five (19.05) square feet.

The location of said privilege shall be as shown on prints kept on file with the Department of Business Affairs and Consumer Protection and the Office of the City Clerk.

Said privilege shall be constructed in accordance with plans and specifications approved by the Department of Transportation (Division of Project Development).

This grant of privilege in the public way shall be subject to the provisions of Section 10-28-015 and all other required provisions of the Municipal Code of Chicago.

The grantee shall pay to the City of Chicago as compensation for the privilege #1114853 herein granted the sum of eight hundred ($800.00) per annum in advance.

A 25% penalty will be added for payments received after due date.

The permit holder agrees to hold the City of Chicago harmless for any damage, relocation or replacement costs associated with damage, relocation or removal of private property caused by the City performing work in the public way.

Authority herein given and granted for a period of five (5) years from and after 06/11/2013.

Alderman Leslie A. Hairston
Leslie Hairston 5th Ward

BCV - BUILDING CODE VIOLATION

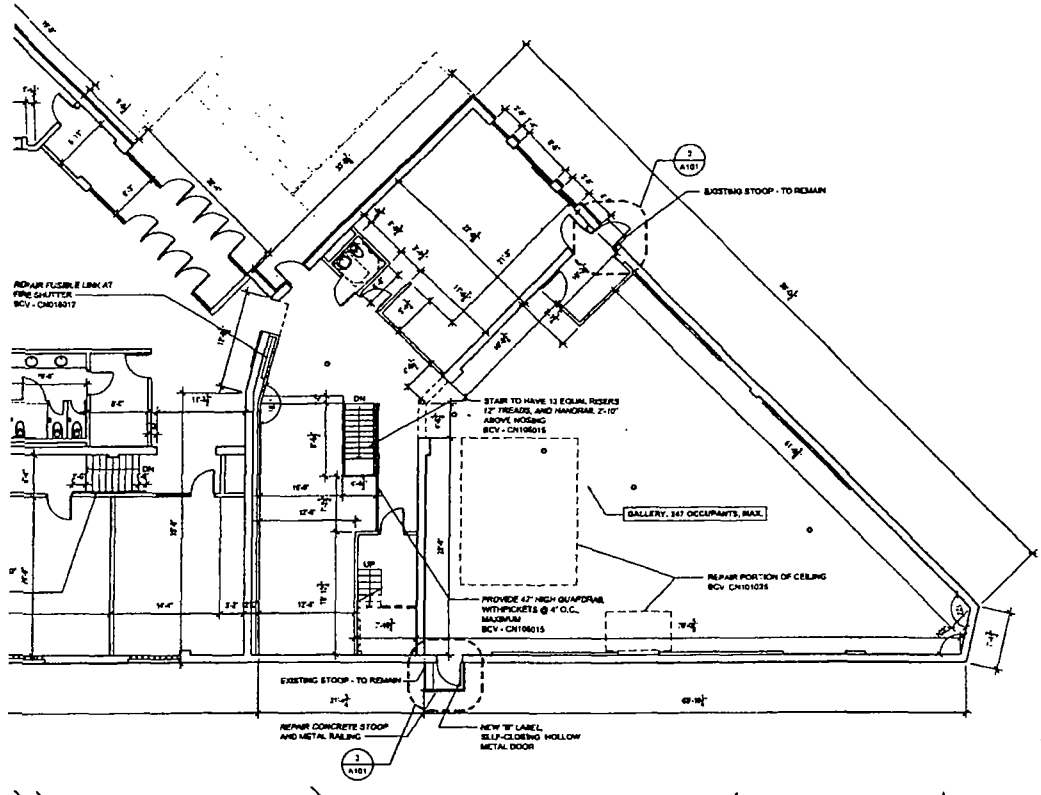

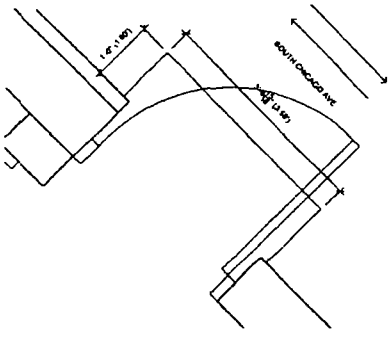

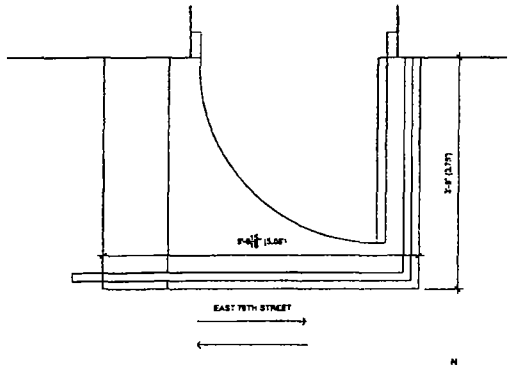

2 STOOP DETAIL - EXISTING (ALONG SOUTH CHICAGO AVENUE)

3 STOOP DETAIL - EXISTING (ALONG EAST 76TH STREET)

ARCHITECT
JOHNSON & LEE, LTD
Architecture • Planning
1 East 8th Street, Suite 200
Chicago, Illinois 60605
p 312.663.0225
f 312.663.4491

Owner
ETA - CREATIVE ARTS FOUNDATION
7558 S. South Chicago Avenue
Chicago, IL 60619

Consultants

Seal/Signature
STATE OF ILLINOIS
FRANK C. LEE
001-018194
REGISTERED ARCHITECT

Key Plan

Issued For
PERMIT

Issuance

Mark	Description	Date
1	ISSUED FOR PERMIT	08/21/14

Revisions

Mark	Description	Date

Project Name ETA CREATIVE ARTS FOUND
Project No. 1419

Title
FIRST FLOOR PLAN - NEW WORK

Sheet
A101

Department of Business Affairs and Consumer Protection
Small Business Center - Public Way Use Unit
City Hall - 121 N. LaSalle Street, Room 800 • Chicago, IL 60602
(312)-74-GOBIZ (312-744-6249) • (312) 744-1944 (TTY)
http://www.cityofchicago.org/bacp

09/10/2014

Alderman **Leslie Hairston**
Ward # **05**
City of Chicago
City Hall, Room **300**
121 North LaSalle Street
Chicago, Illinois 60602

Re: An ordinance to use and maintain a portion of the public right-of-way for **two (2) step(s)** for **E.T.A. CREATIVE ARTS FOUNDATION**, adjacent to the premises known as **7558 S. South Chicago Ave.**.

Dear Alderman **Leslie Hairston**:

The applicant referenced above has requested the use of the public right-of-way for a **step(s)**. An ordinance has been prepared by the Department of Business Affairs and Consumer Protection – Small Business Center - Public Way Use Unit for presentation to the City Council. Because this request was made for properties located in your ward, as approved by you as per the attached, I respectfully request that you introduce the attached ordinance at the next City Council meeting.

If you have any questions regarding this ordinance, please contact Anthony Bertuca at (312) 744-5506.

Department of Business Affairs and Consumer Protection

City of Chicago

O2014-7396

Office of the City Clerk

Document Tracking Sheet

Meeting Date:	9/10/2014
Sponsor(s):	Hairston (5)
Type:	Ordinance
Title:	Grant(s) of privilege in public way for GCYC LLC
Committee(s) Assignment:	Committee on Transportation and Public Way

ORDINANCE
GCYC, LLC
Acct. No. 328191 - 1
Permit No. 1114703

Be It Ordained by the City Council of the City of Chicago:

SECTION 1. Permission and authority are hereby given and granted to GCYC, LLC, upon the terms and subject to the conditions of this ordinance to maintain and use, as now constructed, one (1) Building Projection over the public right-of-way adjacent to its premises known as 7208 S. Ingleside Ave..

Said Building Projection(s) at S. INGLESIDE AVE measure(s):
One (1) at forty-four (44) feet in length, and five (5) feet in width for a total of two hundred twenty (220) square feet. Existing building projection is approximately twenty-four (24) feet six (6) inches above grade level.

The location of said privilege shall be as shown on prints kept on file with the Department of Business Affairs and Consumer Protection and the Office of the City Clerk.

Said privilege shall be constructed in accordance with plans and specifications approved by the Department of Planning and Development and Department of Transportation (Division of Project Development).

This grant of privilege in the public way shall be subject to the provisions of Section 10-28-015 and all other required provisions of the Municipal Code of Chicago.

The grantee shall pay to the City of Chicago as compensation for the privilege #1114703 herein granted the sum of four hundred ($400.00) per annum in advance.

A 25% penalty will be added for payments received after due date.

The permit holder agrees to hold the City of Chicago harmless for any damage, relocation or replacement costs associated with damage, relocation or removal of private property caused by the City performing work in the public way.

Authority herein given and granted for a period of five (5) years from and after 10/08/2013.

Alderman Leslie A. Hairston

Leslie Hairston 5th Ward

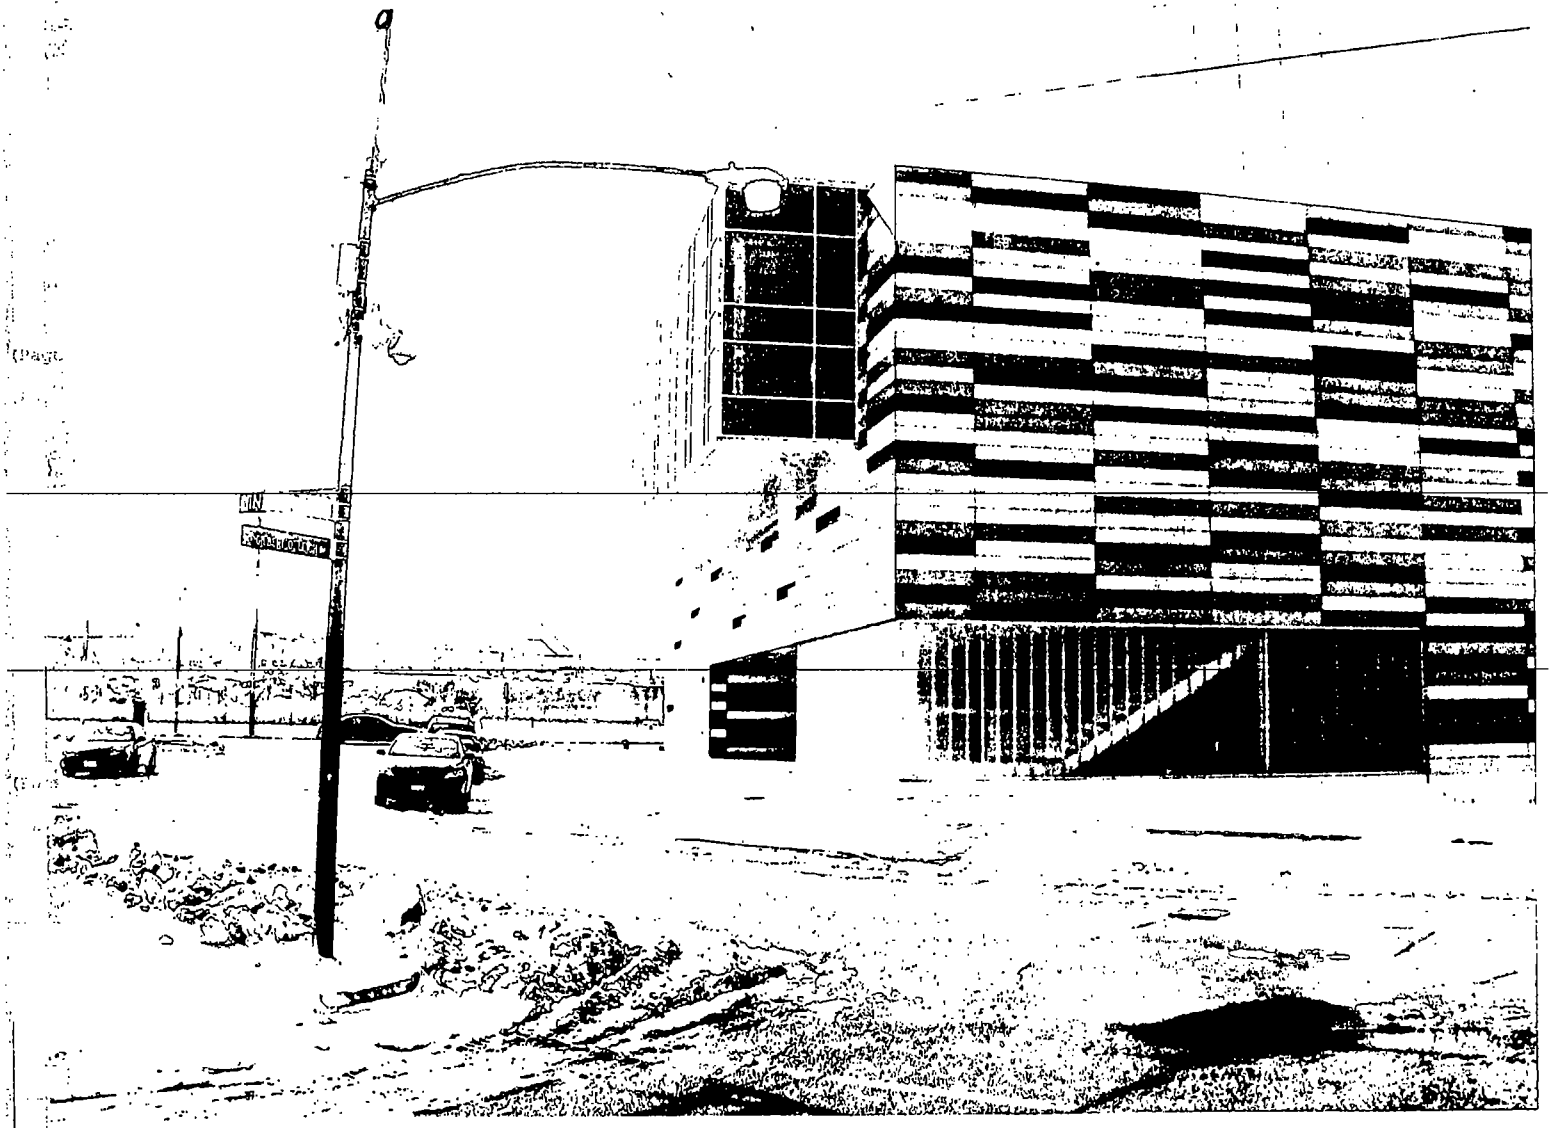

Department of Business Affairs and Consumer Protection
Small Business Center- Public Way Use Unit
City Hall- 121 N. LaSalle Street Room 800 • Chicago, IL 60602
(312)-74-GOBIZ (312-744-6249) • (312) 744-1944 (TTY)
http //www.cityofchicago.org/bacp

09/10/2008

Alderman **Leslie Hairston**
Ward # **05**
City of Chicago
City Hall, Room **300**
121 North LaSalle Street
Chicago, Illinois 60602

Re: An ordinance to use and maintain a portion of the public right-of-way for **one (1) building projection(s)** for **GCYC, LLC**, adjacent to the premises known as **7208 S. Ingleside Ave.**.

Dear Alderman **Leslie Hairston**:

The applicant referenced above has requested the use of the public right-of-way for a **building projection(s)**. An ordinance has been prepared by the Department of Business Affairs and Consumer Protection – Small Business Center - Public Way Use Unit for presentation to the City Council. Because this request was made for properties located in your ward, as approved by you as per the attached, I respectfully request that you introduce the attached ordinance at the next City Council meeting.

If you have any questions regarding this ordinance, please contact Anthony Bertuca at (312) 744-5506.

Department of Business Affairs and Consumer Protection

City of Chicago

O2014-7397

Office of the City Clerk

Document Tracking Sheet

Meeting Date:	9/10/2014
Sponsor(s):	Hairston (5)
Type:	Ordinance
Title:	Grant(s) of privilege in public way for University of Chicago Facilites Services
Committee(s) Assignment:	Committee on Transportation and Public Way

ORDINANCE
University of Chicago Facilities Services
Acct. No. 43697 - 123
Permit No. 1114599

Be It Ordained by the City Council of the City of Chicago:

SECTION 1. Permission and authority are hereby given and granted to University of Chicago Facilities Services, upon the terms and subject to the conditions of this ordinance to construct, install, maintain and use one (1) Bollard(s) on the public right-of-way adjacent to its premises known as 1155 E. 57th St..

Said Bollard(s) at Alley measure(s):
One (1) at point six seven (.67) feet in length, and point six seven (.67) feet in width for a total of point four five (.45) square feet.

The location of said privilege shall be as shown on prints kept on file with the Department of Business Affairs and Consumer Protection and the Office of the City Clerk.

Said privilege shall be constructed in accordance with plans and specifications approved by the Department of Planning and Development and Department of Transportation (Division of Project Development).

This grant of privilege in the public way shall be subject to the provisions of Section 10-28-015 and all other required provisions of the Municipal Code of Chicago.

The grantee shall pay to the City of Chicago as compensation for the privilege #1114599 herein granted the sum of seventy-five ($75.00) per annum in advance.

A 25% penalty will be added for payments received after due date.

The permit holder agrees to hold the City of Chicago harmless for any damage, relocation or replacement costs associated with damage, relocation or removal of private property caused by the City performing work in the public way.

Authority herein given and granted for a period of five (5) years from and after Date of Passage.

Alderman Leslie N. Hairston

Leslie Hairston 5th Ward

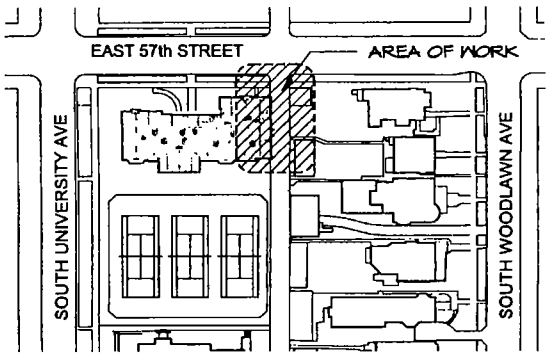

1 Location Plan
NTS

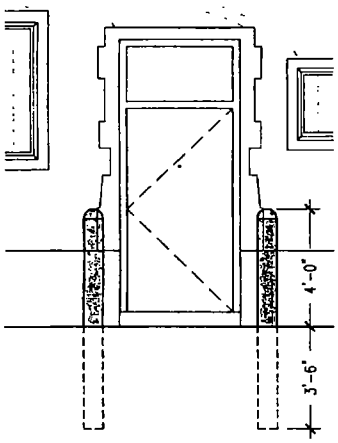

2 Bollard Elevation
1/4" = 1'-0"

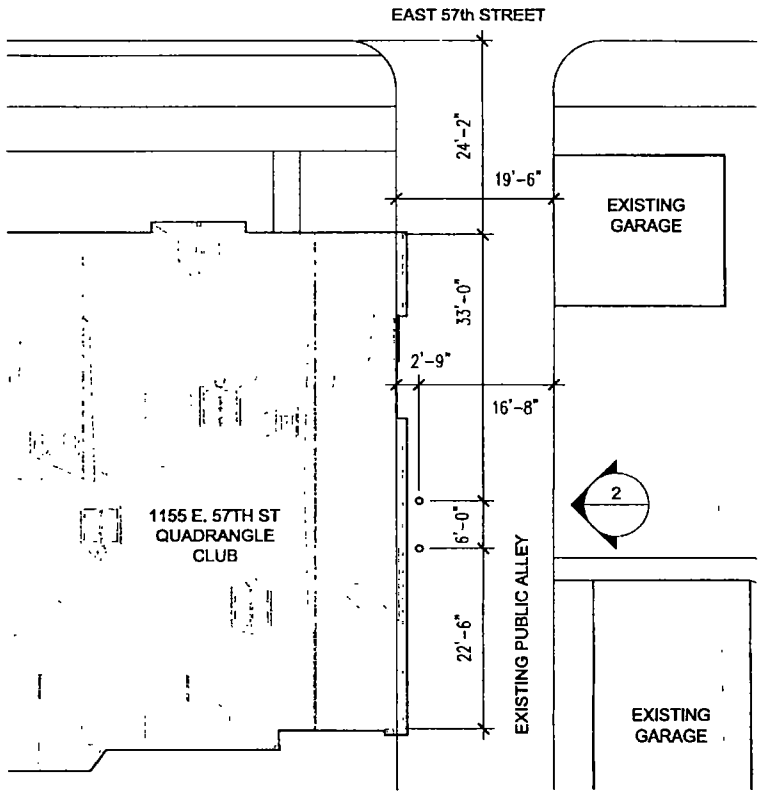

3 Bollard Plan
1/16" = 1'-0"

16' 8' 0" 16' 32'

APPLICATION FOR NEW BOLLARDS AT THE QUADRANGLE CLUB BOLLARDS SHALL BE INSTALLED WITHIN THE PUBLIC ALLEY TO PROVIDE PROTECTION FOR AN OUTSWINGING EXIT DOOR.
JULY 29, 2014

Department of Business Affairs and Consumer Protection
Small Business Center - Public Way Use Unit
City Hall - 121 N. LaSalle Street, Room 800 • Chicago, IL 60602
(312)-74-GOBIZ (312-744-6249) • (312) 744-1944 (TTY)
http://www.cityofchicago.org/bacp

09/10/2014

Alderman **Leslie Hairston**
Ward # **05**
City of Chicago
City Hall, Room **300**
121 North LaSalle Street
Chicago, Illinois 60602

Re: An ordinance to use and maintain a portion of the public right-of-way for **one (1) bollard(s)** for **University of Chicago Facilities Services**, adjacent to the premises known as **1155 E. 57th St.**.

Dear Alderman **Leslie Hairston**:

The applicant referenced above has requested the use of the public right-of-way for a **bollard(s)**. An ordinance has been prepared by the Department of Business Affairs and Consumer Protection – Small Business Center - Public Way Use Unit for presentation to the City Council. Because this request was made for properties located in your ward, as approved by you as per the attached, I respectfully request that you introduce the attached ordinance at the next City Council meeting.

If you have any questions regarding this ordinance, please contact Anthony Bertuca at (312) 744-5506.

Department of Business Affairs and Consumer Protection

City of Chicago

O2014-7387

Office of the City Clerk

Document Tracking Sheet

Meeting Date:	9/10/2014
Sponsor(s):	Sawyer (6)
Type:	Ordinance
Title:	Grant(s) of privilege in public way for Family Dollar No. 3895
Committee(s) Assignment:	Committee on Transportation and Public Way

ORDINANCE
FAMILY DOLLAR #3895
Acct. No. 11071 - 18
Permit No. 1115023

Be It Ordained by the City Council of the City of Chicago:

SECTION 1. Permission and authority are hereby given and granted to FAMILY DOLLAR #3895, upon the terms and subject to the conditions of this ordinance to maintain and use one (1) sign(s) projecting over the public right-of-way attached to its premises known as 6611 S. Halsted St..

Said sign structure(s) measures as follows; along S. Halsted:
One (1) at twelve (12) feet in length, ten (10) feet in height and thirteen point three three (13.33) feet above grade level.

The location of said privilege shall be as shown on prints kept on file with the Department of Business Affairs and Consumer Protection and the Office of the City Clerk.

Said privilege shall be constructed in accordance with plans and specifications approved by the Department of Transportation (Division of Project Development) and Zoning Department - Signs.

This grant of privilege in the public way shall be subject to the provisions of Section 10-28-015 and all other required provisions of the Municipal Code of Chicago.

The grantee shall pay to the City of Chicago as compensation for the privilege #1115023 herein granted the sum of three hundred ($300.00) per annum in advance.

A 25% penalty will be added for payments received after due date.

The permit holder agrees to hold the City of Chicago harmless for any damage, relocation or replacement costs associated with damage, relocation or removal of private property caused by the City performing work in the public way.

Authority herein given and granted for a period of five (5) years from and after 06/30/2014.

Alderman _____

Roderick T. Sawyer 6th Ward

Image capture: Oct 2012 © 2014 Google

Department of Business Affairs and Consumer Protection
Small Business Center - Public Way Use Unit
City Hall - 121 N. LaSalle Street, Room 800 • Chicago, IL 60602
(312)-74-GOBIZ (312-744-6249) • (312) 744-1944 (TTY)
http://www.cityofchicago.org/bacp

09/10/2014

Alderman **Roderick T. Sawyer**
Ward # **06**
City of Chicago
City Hall, Room **300**
121 North LaSalle Street
Chicago, Illinois 60602

Re: An ordinance to use and maintain a portion of the public right-of-way for **one (1) sign(s)** for **FAMILY DOLLAR #3895**, adjacent to the premises known as **6611 S. Halsted St.**.

Dear Alderman **Roderick T. Sawyer**:

The applicant referenced above has requested the use of the public right-of-way for a **sign(s)**. An ordinance has been prepared by the Department of Business Affairs and Consumer Protection – Small Business Center - Public Way Use Unit for presentation to the City Council. Because this request was made for properties located in your ward, as approved by you as per the attached, I respectfully request that you introduce the attached ordinance at the next City Council meeting.

If you have any questions regarding this ordinance, please contact Anthony Bertuca at (312) 744-5506.

Department of Business Affairs and Consumer Protection

City of Chicago

O2014-7388

Office of the City Clerk

Document Tracking Sheet

Meeting Date:	9/10/2014
Sponsor(s):	Sawyer (6)
Type:	Ordinance
Title:	Grant(s) of privilege in public way for Family Dollar Store No. 6642
Committee(s) Assignment:	Committee on Transportation and Public Way

ORDINANCE
FAMILY DOLLAR STORE #6642
Acct. No. 11071 - 102
Permit No. 1114922

Be It Ordained by the City Council of the City of Chicago:

SECTION 1. Permission and authority are hereby given and granted to FAMILY DOLLAR STORE #6642, upon the terms and subject to the conditions of this ordinance to maintain and use three (3) sign(s) projecting over the public right-of-way attached to its premises known as 364 E. 87th St..

Said sign structure(s) measures as follows; along E. 87TH ST.:
One (1) at twenty-six (26) feet in length, three (3) feet in height and fifteen point five (15.5) feet above grade level.

Said sign structure(s) measures as follows; along E. 87TH ST.:
One (1) at sixteen (16) feet in length, three (3) feet in height and seventeen (17) feet above grade level.

Said sign structure(s) measures as follows; along E. 87TH ST.:
One (1) at twelve (12) feet in length, three (3) feet in height and ten point five (10.5) feet above grade level.

The location of said privilege shall be as shown on prints kept on file with the Department of Business Affairs and Consumer Protection and the Office of the City Clerk.

Said privilege shall be constructed in accordance with plans and specifications approved by the Department of Transportation (Division of Project Development) and Zoning Department - Signs.

This grant of privilege in the public way shall be subject to the provisions of Section 10-28-015 and all other required provisions of the Municipal Code of Chicago.

The grantee shall pay to the City of Chicago as compensation for the privilege #1114922 herein granted the sum of nine hundred ($900.00) per annum in advance.

A 25% penalty will be added for payments received after due date.

The permit holder agrees to hold the City of Chicago harmless for any damage, relocation or replacement costs associated with damage, relocation or removal of private property caused by the City performing work in the public way.

Authority herein given and granted for a period of five (5) years from and after 04/22/2014.

Alderman _____

Roderick T. Sawyer 6th Ward

(Page 2 of 5)

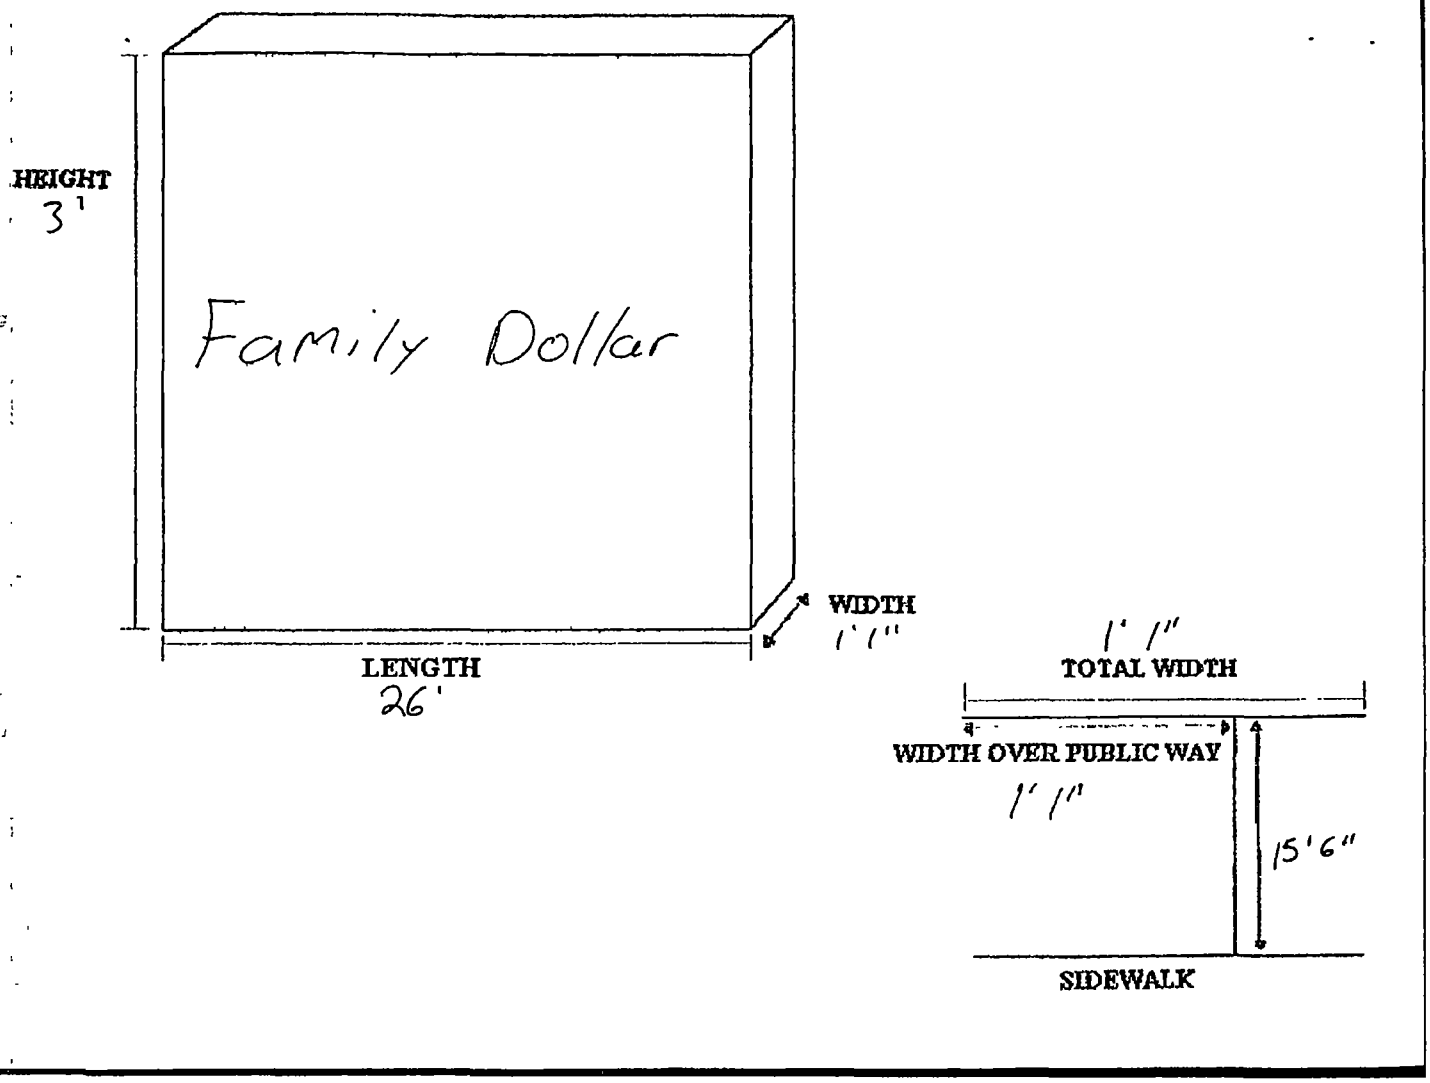
HEIGHT
3'
Family Dollar
WIDTH
1' 1"
LENGTH
26'
1' 1"
TOTAL WIDTH
WIDTH OVER PUBLIC WAY
1' 1"
15'6"
SIDEWALK

Department of Business Affairs and Consumer Protection
Small Business Center - Public Way Use Unit
City Hall - 121 N. LaSalle Street, Room 800 • Chicago, IL 60602
(312)-74-GOBIZ (312-744-6249) • (312) 744-1944 (TTY)
http://www.cityofchicago.org/bacp

09/10/2014

Alderman **Roderick T. Sawyer**
Ward # **06**
City of Chicago
City Hall, Room **300**
121 North LaSalle Street
Chicago, Illinois 60602

Re: An ordinance to use and maintain a portion of the public right-of-way for **three (3) sign(s)** for **FAMILY DOLLAR STORE #6642**, adjacent to the premises known as **364 E. 87th St.**.

Dear Alderman **Roderick T. Sawyer**:

The applicant referenced above has requested the use of the public right-of-way for a **sign(s)**. An ordinance has been prepared by the Department of Business Affairs and Consumer Protection – Small Business Center - Public Way Use Unit for presentation to the City Council. Because this request was made for properties located in your ward, as approved by you as per the attached, I respectfully request that you introduce the attached ordinance at the next City Council meeting.

If you have any questions regarding this ordinance, please contact Anthony Bertuca at (312) 744-5506.

Department of Business Affairs and Consumer Protection

City of Chicago

O2014-7403

Office of the City Clerk

Document Tracking Sheet

Meeting Date:	9/10/2014
Sponsor(s):	Sawyer (6)
Type:	Ordinance
Title:	Grant(s) of privilege in public way for Harold's Chicken No. 24
Committee(s) Assignment:	Committee on Transportation and Public Way

ORDINANCE
HAROLD' S CHICKEN # 24
Acct. No. 260910 - 1
Permit No. 1106028

Be It Ordained by the City Council of the City of Chicago:

SECTION 1. Permission and authority are hereby given and granted to HAROLD' S CHICKEN # 24, upon the terms and subject to the conditions of this ordinance to maintain and use one (1) sign(s) projecting over the public right-of-way attached to its premises known as 407 E. 75th St..

Said sign structure(s) measures as follows; along East 75th Street:
One (1) at eight (8) feet in length, five (5) feet in height and eleven point five (11.5) feet above grade level.

The location of said privilege shall be as shown on prints kept on file with the Department of Business Affairs and Consumer Protection and the Office of the City Clerk.

Said privilege shall be constructed in accordance with plans and specifications approved by the Department of Transportation (Division of Project Development) and Zoning Department - Signs.

This grant of privilege in the public way shall be subject to the provisions of Section 10-28-015 and all other required provisions of the Municipal Code of Chicago.

The grantee shall pay to the City of Chicago as compensation for the privilege #1106028 herein granted the sum of three hundred ($300.00) per annum in advance.

A 25% penalty will be added for payments received after due date.

The permit holder agrees to hold the City of Chicago harmless for any damage, relocation or replacement costs associated with damage, relocation or removal of private property caused by the City performing work in the public way.

Authority herein given and granted for a period of five (5) years from and after Date of Passage.

Alderman _____

Roderick T. Sawyer 6th Ward

APPLICATION TO USE THE PUBLIC RIGHT OF WAY

EXAMPLE OF SIGN DRAWING

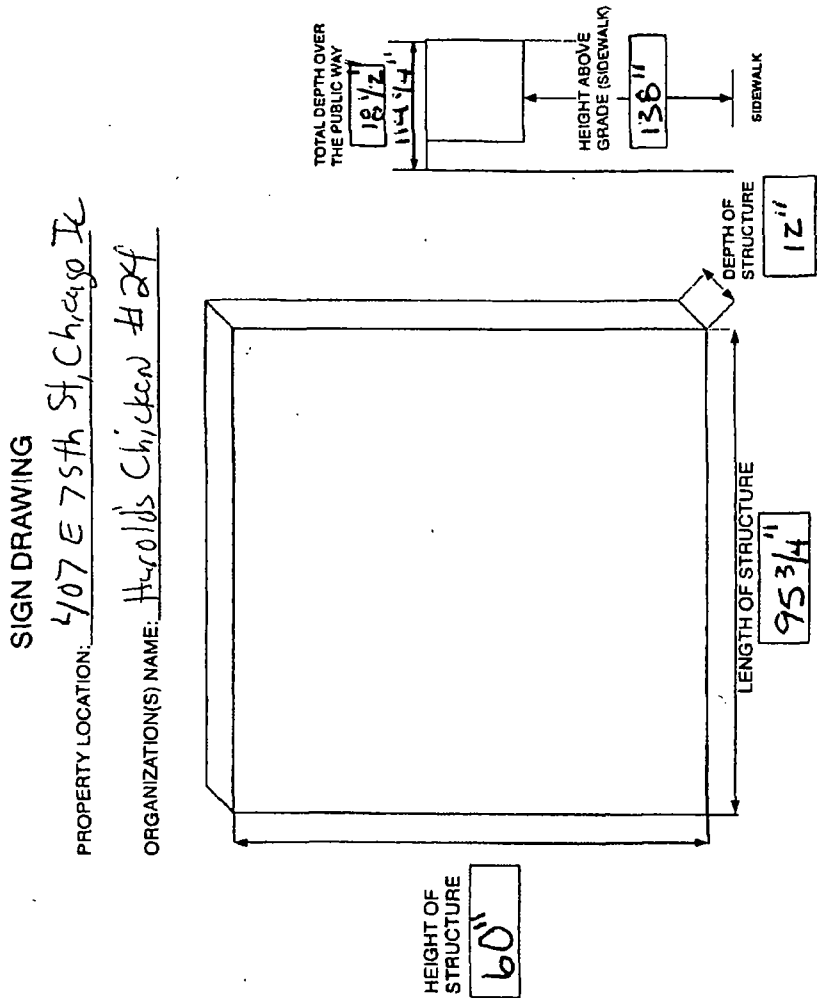

Department of Business Affairs and Consumer Protection
Small Business Center - Public Way Use Unit
City Hall - 121 N. LaSalle Street, Room 800 • Chicago, IL 60602
(312)-74-GOBIZ (312-744-6249) • (312) 744-1944 (TTY)
http://www.cityofchicago.org/bacp

09/10/2014

Alderman **Roderick T. Sawyer**
Ward # **06**
City of Chicago
City Hall, Room **300**
121 North LaSalle Street
Chicago, Illinois 60602

Re: An ordinance to use and maintain a portion of the public right-of-way for **one (1) sign(s)** for **HAROLD' S CHICKEN # 24**, adjacent to the premises known as **407 E. 75th St.**.

Dear Alderman **Roderick T. Sawyer**:

The applicant referenced above has requested the use of the public right-of-way for a **sign(s)**. An ordinance has been prepared by the Department of Business Affairs and Consumer Protection – Small Business Center - Public Way Use Unit for presentation to the City Council. Because this request was made for properties located in your ward, as approved by you as per the attached, I respectfully request that you introduce the attached ordinance at the next City Council meeting.

If you have any questions regarding this ordinance, please contact Anthony Bertuca at (312) 744-5506.

Department of Business Affairs and Consumer Protection

City of Chicago

O2014-7404

Office of the City Clerk

Document Tracking Sheet

Meeting Date:	9/10/2014
Sponsor(s):	Sawyer (6)
Type:	Ordinance
Title:	Grant(s) of privilege in public way for Subway
Committee(s) Assignment:	Committee on Transportation and Public Way

ORDINANCE
SUBWAY
Acct. No. 338338 - 1
Permit No. 1114598

Be It Ordained by the City Council of the City of Chicago:

SECTION 1. Permission and authority are hereby given and granted to SUBWAY, upon the terms and subject to the conditions of this ordinance to maintain and use one (1) sign(s) projecting over the public right-of-way attached to its premises known as 1 E. 83rd St..

Said sign structure(s) measures as follows; along E. 83RD ST:
One (1) at six (6) feet in length, three (3) feet in height and ten (10) feet above grade level.

The location of said privilege shall be as shown on prints kept on file with the Department of Business Affairs and Consumer Protection and the Office of the City Clerk.

Said privilege shall be constructed in accordance with plans and specifications approved by the Department of Transportation (Division of Project Development) and Zoning Department - Signs.

This grant of privilege in the public way shall be subject to the provisions of Section 10-28-015 and all other required provisions of the Municipal Code of Chicago.

The grantee shall pay to the City of Chicago as compensation for the privilege #1114598 herein granted the sum of one hundred ($100.00) per annum in advance.

A 25% penalty will be added for payments received after due date.

The permit holder agrees to hold the City of Chicago harmless for any damage, relocation or replacement costs associated with damage, relocation or removal of private property caused by the City performing work in the public way.

Authority herein given and granted for a period of five (5) years from and after 05/13/2014.

Alderman _____

Roderick T. Sawyer 6th Ward

Internally Illuminated Oval Sign Box

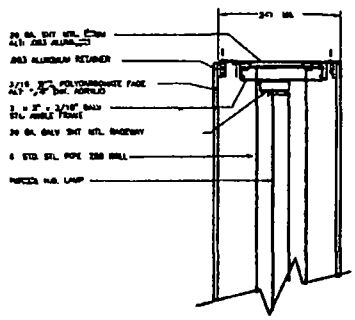

TYPICAL SECTION VIEW

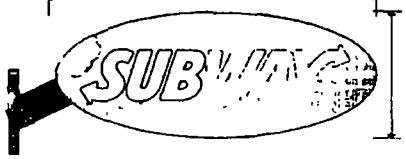

STRICTLY NEON, INC.
4608 W. 137TH ST.
CRESTWOOD, IL 60445
(708)597-1616
(708)597-8638 FAX

LOCATION
1 E. 83RD
CHICAGO, IL

CLIENT
SUBWAY#44169

Department of Business Affairs and Consumer Protection
Small Business Center - Public Way Use Unit
City Hall - 121 N. LaSalle Street, Room 800 • Chicago, IL 60602
(312)-74-GOBIZ (312-744-6249) • (312) 744-1944 (TTY)
http://www.cityofchicago.org/bacp

09/10/2014

Alderman **Roderick T. Sawyer**
Ward # **06**
City of Chicago
City Hall, Room **300**
121 North LaSalle Street
Chicago, Illinois 60602

Re: An ordinance to use and maintain a portion of the public right-of-way for **one (1) sign(s)** for **SUBWAY**, adjacent to the premises known as **1 E. 83rd St.**.

Dear Alderman **Roderick T. Sawyer**:

The applicant referenced above has requested the use of the public right-of-way for a **sign(s)**. An ordinance has been prepared by the Department of Business Affairs and Consumer Protection – Small Business Center - Public Way Use Unit for presentation to the City Council. Because this request was made for properties located in your ward, as approved by you as per the attached, I respectfully request that you introduce the attached ordinance at the next City Council meeting.

If you have any questions regarding this ordinance, please contact Anthony Bertuca at (312) 744-5506.

Department of Business Affairs and Consumer Protection

City of Chicago

O2014-7406

Office of the City Clerk

Document Tracking Sheet

Meeting Date:	9/10/2014
Sponsor(s):	Sawyer (6)
Type:	Ordinance
Title:	Grant(s) of privilege in public way for Town Dollar Store
Committee(s) Assignment:	Committee on Transportation and Public Way

ORDINANCE
TOWN DOLLAR STORE
Acct. No. 44532 - 1
Permit No. 1113953

Be It Ordained by the City Council of the City of Chicago:

SECTION 1. Permission and authority are hereby given and granted to TOWN DOLLAR STORE, upon the terms and subject to the conditions of this ordinance to maintain and use one (1) sign(s) projecting over the public right-of-way attached to its premises known as 7848 S. Cottage Grove Ave..

Said sign structure(s) measures as follows; along S. Cottage Grove Avenue:
One (1) at twenty-eight (28) feet in length, four (4) feet in height and ten (10) feet above grade level.

The location of said privilege shall be as shown on prints kept on file with the Department of Business Affairs and Consumer Protection and the Office of the City Clerk.

Said privilege shall be constructed in accordance with plans and specifications approved by the Department of Transportation (Division of Project Development) and Zoning Department - Signs.

This grant of privilege in the public way shall be subject to the provisions of Section 10-28-015 and all other required provisions of the Municipal Code of Chicago.

The grantee shall pay to the City of Chicago as compensation for the privilege #1113953 herein granted the sum of three hundred ($300.00) per annum in advance.

A 25% penalty will be added for payments received after due date.

The permit holder agrees to hold the City of Chicago harmless for any damage, relocation or replacement costs associated with damage, relocation or removal of private property caused by the City performing work in the public way.

Authority herein given and granted for a period of five (5) years from and after Date of Passage.

Alderman _____

Roderick T. Sawyer 6th Ward

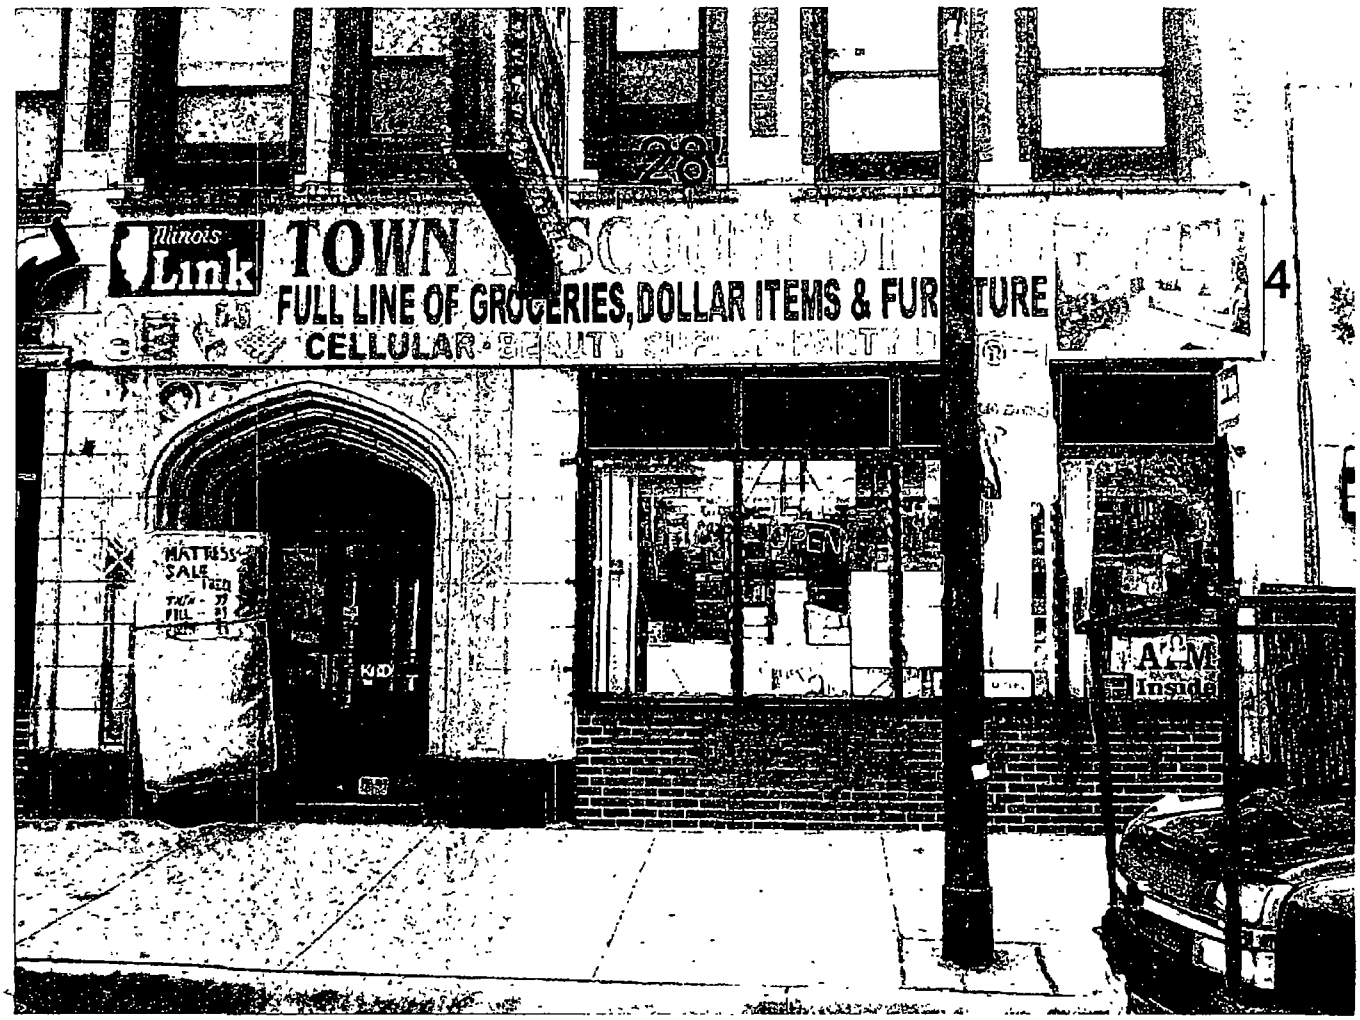

ALUMINUM SIGN 28FT X 4FT 1IN DEEP

Department of Business Affairs and Consumer Protection
Small Business Center - Public Way Use Unit
City Hall - 121 N. LaSalle Street, Room 800 • Chicago, IL 60602
(312)-74-GOBIZ (312-744-6249) • (312) 744-1944 (TTY)
http://www.cityofchicago.org/bacp

09/10/2014

Alderman **Roderick T. Sawyer**
Ward # **06**
City of Chicago
City Hall, Room **300**
121 North LaSalle Street
Chicago, Illinois 60602

Re: An ordinance to use and maintain a portion of the public right-of-way for **one (1) sign(s)** for **TOWN DOLLAR STORE**, adjacent to the premises known as **7848 S. Cottage Grove Ave.**.

Dear Alderman **Roderick T. Sawyer**:

The applicant referenced above has requested the use of the public right-of-way for a **sign(s)**. An ordinance has been prepared by the Department of Business Affairs and Consumer Protection – Small Business Center - Public Way Use Unit for presentation to the City Council. Because this request was made for properties located in your ward, as approved by you as per the attached, I respectfully request that you introduce the attached ordinance at the next City Council meeting.

If you have any questions regarding this ordinance, please contact Anthony Bertuca at (312) 744-5506.

Department of Business Affairs and Consumer Protection

City of Chicago

O2014-7411

Office of the City Clerk

Document Tracking Sheet

Meeting Date:	9/10/2014
Sponsor(s):	Harris (8)
Type:	Ordinance
Title:	Grant(s) of privilege in public way for DJ Travis Development Co.
Committee(s) Assignment:	Committee on Transportation and Public Way

ORDINANCE
D J TRAVIS DEVELOPMENT CO
Acct. No. 27024 - 1
Permit No. 1114669

Be It Ordained by the City Council of the City of Chicago:

SECTION 1. Permission and authority are hereby given and granted to D J TRAVIS DEVELOPMENT CO, upon the terms and subject to the conditions of this ordinance to maintain and use one (1) sign(s) projecting over the public right-of-way attached to its premises known as 850 E. 87th St..

Said sign structure(s) measures as follows; along E 87TH ST:
One (1) at four (4) feet in length, twelve (12) feet in height and twenty-two (22) feet above grade level.

The location of said privilege shall be as shown on prints kept on file with the Department of Business Affairs and Consumer Protection and the Office of the City Clerk.

Said privilege shall be constructed in accordance with plans and specifications approved by the Department of Transportation (Division of Project Development) and Zoning Department - Signs.

This grant of privilege in the public way shall be subject to the provisions of Section 10-28-015 and all other required provisions of the Municipal Code of Chicago.

The grantee shall pay to the City of Chicago as compensation for the privilege #1114669 herein granted the sum of three hundred ($300.00) per annum in advance.

A 25% penalty will be added for payments received after due date.

The permit holder agrees to hold the City of Chicago harmless for any damage, relocation or replacement costs associated with damage, relocation or removal of private property caused by the City performing work in the public way.

Authority herein given and granted for a period of five (5) years from and after 04/22/2014.

Alderman Michelle A Harris

Michelle A. Harris 8th Ward

NEW SIGN TO BE INSTALLED

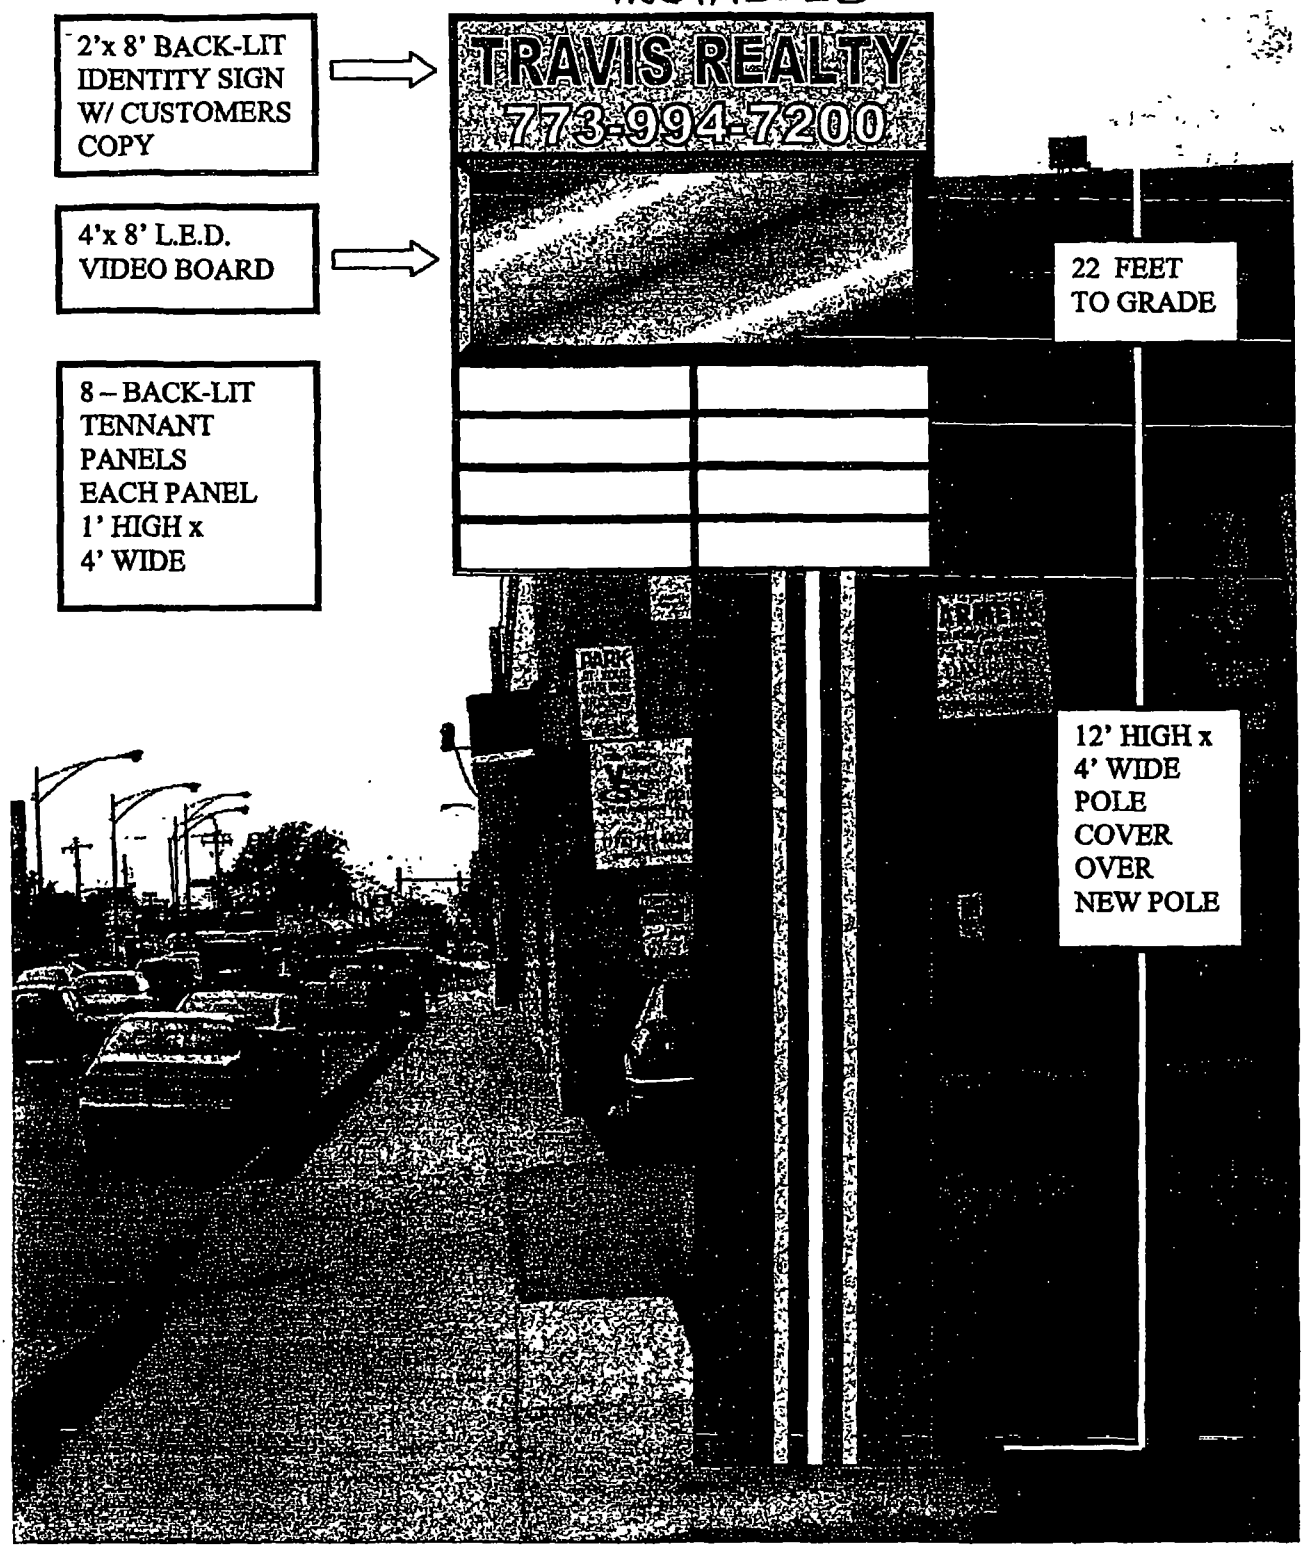

Department of Business Affairs and Consumer Protection
Small Business Center - Public Way Use Unit
City Hall - 121 N LaSalle Street, Room 800 • Chicago, IL 60602
(312)-74-GOBIZ (312-744-6249) • (312) 744-1944 (TTY)
http://www.cityofchicago.org/bacp

09/10/2014

Alderman **Michelle A. Harris**
Ward # **08**
City of Chicago
City Hall, Room **300**
121 North LaSalle Street
Chicago, Illinois 60602

Re: An ordinance to use and maintain a portion of the public right-of-way for **one (1) sign(s)** for **D J TRAVIS DEVELOPMENT CO**, adjacent to the premises known as **850 E. 87th St.**.

Dear Alderman **Michelle A. Harris**:

The applicant referenced above has requested the use of the public right-of-way for a **sign(s)**. An ordinance has been prepared by the Department of Business Affairs and Consumer Protection – Small Business Center - Public Way Use Unit for presentation to the City Council. Because this request was made for properties located in your ward, as approved by you as per the attached, I respectfully request that you introduce the attached ordinance at the next City Council meeting.

If you have any questions regarding this ordinance, please contact Anthony Bertuca at (312) 744-5506.

Department of Business Affairs and Consumer Protection

City of Chicago

O2014-7415

Office of the City Clerk

Document Tracking Sheet

Meeting Date:	9/10/2014
Sponsor(s):	Harris (8)
Type:	Ordinance
Title:	Grant(s) of privilege in public way for Woodard Building, Inc. - light fixtures
Committee(s) Assignment:	Committee on Transportation and Public Way

ORDINANCE
WOODARD BUILDING, INC
Acct. No. 342281 - 1
Permit No. 1113208

Be It Ordained by the City Council of the City of Chicago:

SECTION 1. Permission and authority are hereby given and granted to WOODARD BUILDING, INC, upon the terms and subject to the conditions of this ordinance to maintain and use, as now constructed, eight (8) Light Fixture(s) projecting over the public right-of-way adjacent to its premises known as 7850 S. Jeffery Blvd..

Said Light Fixture(s) at S. Jeffery measure(s):
Four (4) at one (1) foot in length, one point five eight (1.58) foot in width and fourteen point two five (14.25) feet above grade level.

Said Light Fixture(s) at E. 79th Street measure(s):
Four (4) at one (1) foot in length, one point five eight (1.58) foot in width and fourteen point two five (14.25) feet above grade level.

The location of said privilege shall be as shown on prints kept on file with the Department of Business Affairs and Consumer Protection and the Office of the City Clerk.

Said privilege shall be constructed in accordance with plans and specifications approved by the Department of Transportation (Division of Project Development).

This grant of privilege in the public way shall be subject to the provisions of Section 10-28-015 and all other required provisions of the Municipal Code of Chicago.

The grantee shall pay to the City of Chicago as compensation for the privilege #1113208 herein granted the sum of one hundred ten ($110.00) per annum in advance.

A 25% penalty will be added for payments received after due date.

The permit holder agrees to hold the City of Chicago harmless for any damage, relocation or replacement costs associated with damage, relocation or removal of private property caused by the City performing work in the public way.

Authority herein given and granted for a period of five (5) years from and after 06/03/2014.

Alderman Michelle A Harris

Michelle A. Harris 8th Ward

(Page 2 of 3)

EAST ELEVAT

SCALE: 1/8" = 1'-0"

Department of Business Affairs and Consumer Protection
Small Business Center - Public Way Use Unit
City Hall - 121 N. LaSalle Street, Room 800 • Chicago, IL 60602
(312)-74-GOBIZ (312-744-6249) • (312) 744-1944 (TTY)
http://www.cityofchicago.org/bacp

09/10/2014

Alderman **Michelle A. Harris**
Ward # **08**
City of Chicago
City Hall, Room **300**
121 North LaSalle Street
Chicago, Illinois 60602

Re: An ordinance to use and maintain a portion of the public right-of-way for **eight (8) light fixture(s)** for **WOODARD BUILDING, INC**, adjacent to the premises known as **7850 S. Jeffery Blvd.**.

Dear Alderman **Michelle A. Harris**:

The applicant referenced above has requested the use of the public right-of-way for a **light fixture(s)**. An ordinance has been prepared by the Department of Business Affairs and Consumer Protection – Small Business Center - Public Way Use Unit for presentation to the City Council. Because this request was made for properties located in your ward, as approved by you as per the attached, I respectfully request that you introduce the attached ordinance at the next City Council meeting.

If you have any questions regarding this ordinance, please contact Anthony Bertuca at (312) 744-5506.

Department of Business Affairs and Consumer Protection

City of Chicago

O2014-7417

Office of the City Clerk

Document Tracking Sheet

Meeting Date:	9/10/2014
Sponsor(s):	Harris (8)
Type:	Ordinance
Title:	Grant(s) of privilege in public way for Woodard Building, Inc. - security cameras
Committee(s) Assignment:	Committee on Transportation and Public Way

ORDINANCE
WOODARD BUILDING, INC
Acct. No. 342281 - 1
Permit No. 1113207

Be It Ordained by the City Council of the City of Chicago:

SECTION 1. Permission and authority are hereby given and granted to WOODARD BUILDING, INC, upon the terms and subject to the conditions of this ordinance to maintain and use, as now constructed, three (3) Security Camera(s) projecting over the public right-of-way for security purposes adjacent to its premises known as 7850 S. Jeffery Blvd..

Said Security Camera(s) at S. Jerrery measure(s):
One (1) at point four one (.41) feet in length, point five (.5) feet in width and eight point six six (8.66) feet above grade level.

Said Security Camera(s) at S. Jeffery measure(s):
Two (2) at point four one (.41) feet in length, point five (.5) feet in width and eight (8) feet above grade level.

The location of said privilege shall be as shown on prints kept on file with the Department of Business Affairs and Consumer Protection and the Office of the City Clerk.

Said privilege shall be constructed in accordance with plans and specifications approved by the Department of Planning and Development and Department of Transportation (Division of Project Development).

This grant of privilege in the public way shall be subject to the provisions of Section 10-28-015 and all other required provisions of the Municipal Code of Chicago.

The grantee shall pay to the City of Chicago as compensation for the privilege #1113207 herein granted the sum of zero ($.00) per annum in advance.

A 25% penalty will be added for payments received after due date.

The permit holder agrees to hold the City of Chicago harmless for any damage, relocation or replacement costs associated with damage, relocation or removal of private property caused by the City performing work in the public way.

Authority herein given and granted for a period of five (5) years from and after 06/30/2014.

Alderman Michelle A Harris

Michelle A. Harris 8th Ward

(Page 2 of 3)

EAST ELEVAT

SCALE. 1/8" = 1'-0"

Department of Business Affairs and Consumer Protection
Small Business Center - Public Way Use Unit
City Hall - 121 N. LaSalle Street, Room 800 • Chicago, IL 60602
(312)-74-GOBIZ (312-744-6249) • (312) 744-1944 (TTY)
http://www.cityofchicago.org/bacp

09/10/2014

Alderman **Michelle A. Harris**
Ward # **08**
City of Chicago
City Hall, Room **300**
121 North LaSalle Street
Chicago, Illinois 60602

Re: An ordinance to use and maintain a portion of the public right-of-way for **three (3) security camera(s)** for **WOODARD BUILDING, INC**, adjacent to the premises known as **7850 S. Jeffery Blvd.**.

Dear Alderman **Michelle A. Harris**:

The applicant referenced above has requested the use of the public right-of-way for a **security camera(s)**. An ordinance has been prepared by the Department of Business Affairs and Consumer Protection – Small Business Center - Public Way Use Unit for presentation to the City Council. Because this request was made for properties located in your ward, as approved by you as per the attached, I respectfully request that you introduce the attached ordinance at the next City Council meeting.

If you have any questions regarding this ordinance, please contact Anthony Bertuca at (312) 744-5506.

Department of Business Affairs and Consumer Protection

City of Chicago

O2014-7447

Office of the City Clerk

Document Tracking Sheet

Meeting Date:	9/10/2014
Sponsor(s):	Beale (9)
Type:	Ordinance
Title:	Grant(s) of privilege in public way for Quick Stop Food & Liquor Mart, Inc. - light fixtures
Committee(s) Assignment:	Committee on Transportation and Public Way

ORDINANCE
QUICK STOP FOOD & LIQUOR MART, INC.
Acct. No. 6104 - 1
Permit No. 1114330

Be It Ordained by the City Council of the City of Chicago:

SECTION 1. Permission and authority are hereby given and granted to QUICK STOP FOOD & LIQUOR MART, INC., upon the terms and subject to the conditions of this ordinance to maintain and use, as now constructed, five (5) Light Fixture(s) projecting over the public right-of-way adjacent to its premises known as 409 E. 111th St..

Said Light Fixture(s) at E. 111th St measure(s):
Three (3) at two (2) feet in length, two (2) feet in width and sixteen (16) feet above grade level.

Said Light Fixture(s) at e. 111th St measure(s):
Two (2) at two (2) feet in length, two (2) feet in width and sixteen (16) feet above grade level.

The location of said privilege shall be as shown on prints kept on file with the Department of Business Affairs and Consumer Protection and the Office of the City Clerk.

Said privilege shall be constructed in accordance with plans and specifications approved by the Department of Transportation (Division of Project Development).

This grant of privilege in the public way shall be subject to the provisions of Section 10-28-015 and all other required provisions of the Municipal Code of Chicago.

The grantee shall pay to the City of Chicago as compensation for the privilege #1114330 herein granted the sum of ninety-five ($95.00) per annum in advance.

A 25% penalty will be added for payments received after due date.

The permit holder agrees to hold the City of Chicago harmless for any damage, relocation or replacement costs associated with damage, relocation or removal of private property caused by the City performing work in the public way.

Authority herein given and granted for a period of ~~five~~ Three 3 (5) years from and after 06/03/2014.

Alderman Anthony Beale

Anthony Beale 9th Ward

Light Fixtures

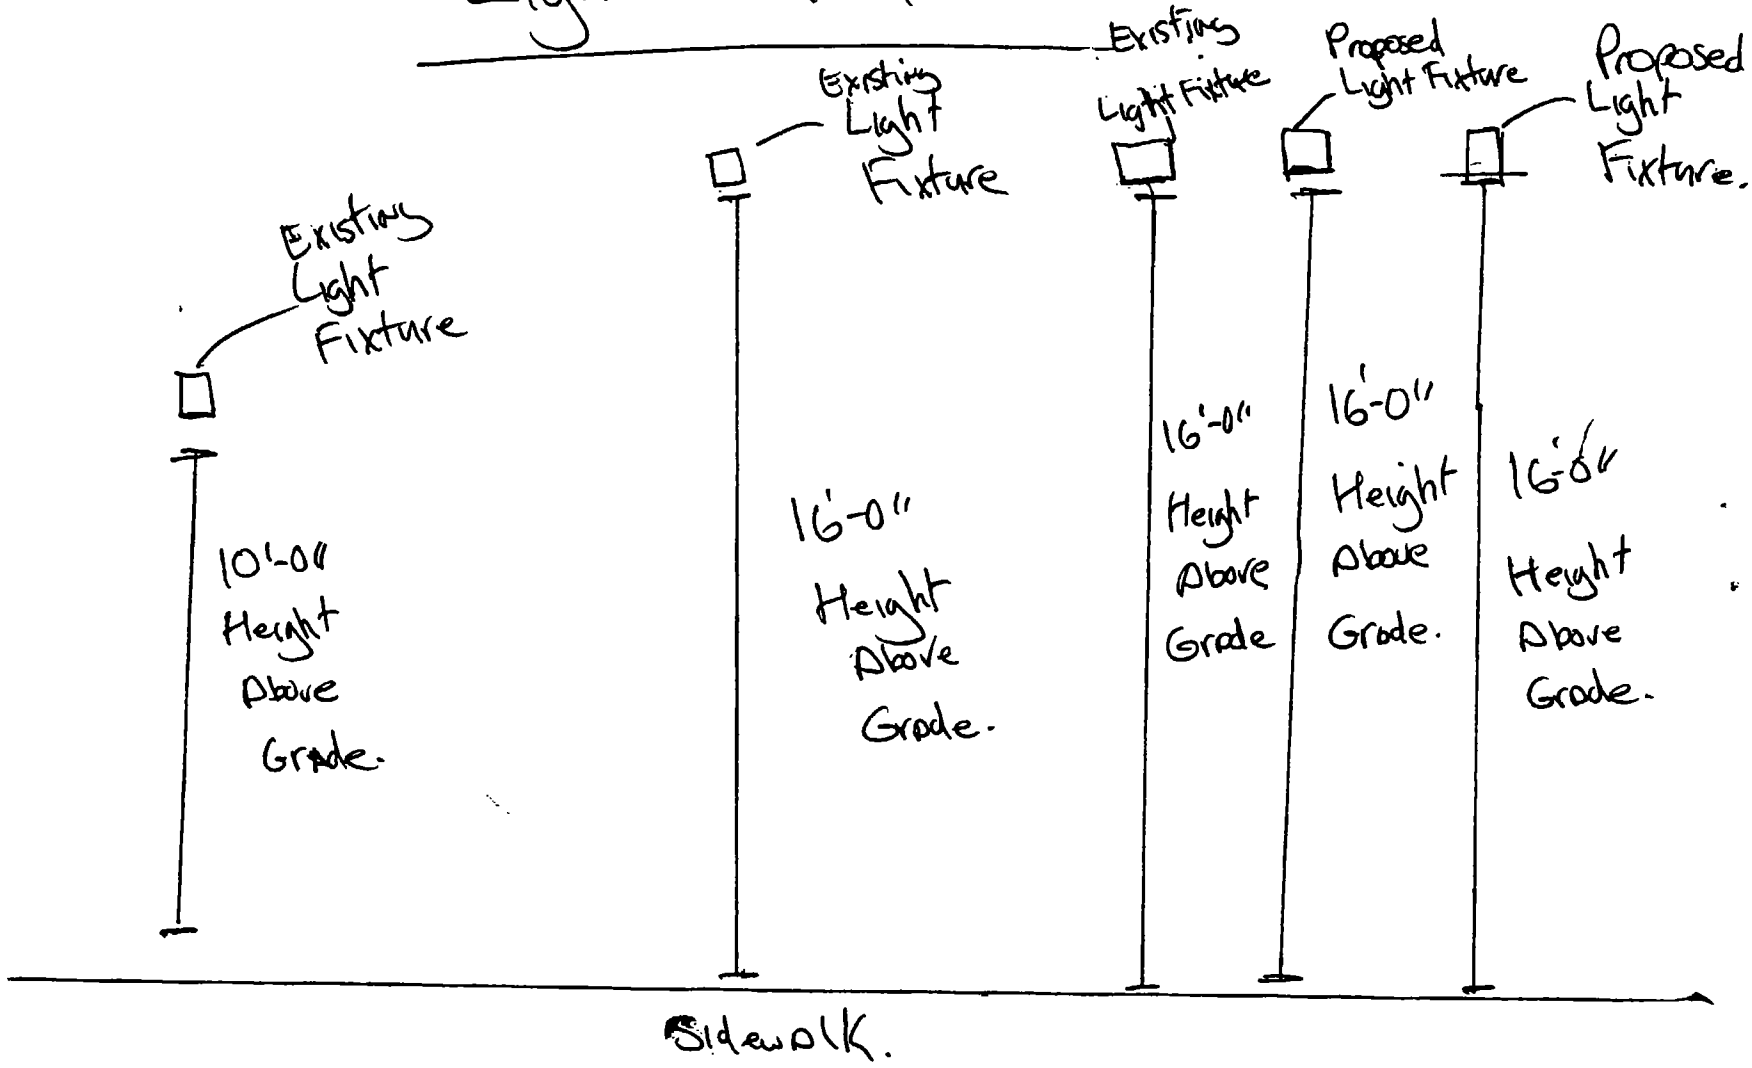

City of Chicago

O2014-7453

Office of the City Clerk

Document Tracking Sheet

Meeting Date:	9/10/2014
Sponsor(s):	Beale (9)
Type:	Ordinance
Title:	Grant(s) of privilege in public way for Quick Stop Food & Liquor Mart, Inc. - security cameras
Committee(s) Assignment:	Committee on Transportation and Public Way

ORDINANCE
QUICK STOP FOOD & LIQUOR MART, INC.
Acct. No. 6104 - 1
Permit No. 1114328

Be It Ordained by the City Council of the City of Chicago:

SECTION 1. Permission and authority are hereby given and granted to QUICK STOP FOOD & LIQUOR MART, INC., upon the terms and subject to the conditions of this ordinance to maintain and use, as now constructed, three (3) Security Camera(s) projecting over the public right-of-way for security purposes adjacent to its premises known as 409 E. 111th St..

Said Security Camera(s) at E. 111th St measure(s):
Three (3) at two (2) feet in length, three (3) feet in width and sixteen (16) feet above grade level.

The location of said privilege shall be as shown on prints kept on file with the Department of Business Affairs and Consumer Protection and the Office of the City Clerk.

Said privilege shall be constructed in accordance with plans and specifications approved by the Department of Planning and Development and Department of Transportation (Division of Project Development).

This grant of privilege in the public way shall be subject to the provisions of Section 10-28-015 and all other required provisions of the Municipal Code of Chicago.

The grantee shall pay to the City of Chicago as compensation for the privilege #1114328 herein granted the sum of zero ($.00) per annum in advance.

A 25% penalty will be added for payments received after due date.

The permit holder agrees to hold the City of Chicago harmless for any damage, relocation or replacement costs associated with damage, relocation or removal of private property caused by the City performing work in the public way.

Authority herein given and granted for a period ~~of five~~ Three 3 (5) years from and after 06/30/2014.

Alderman Anthony Beale 9th Ward

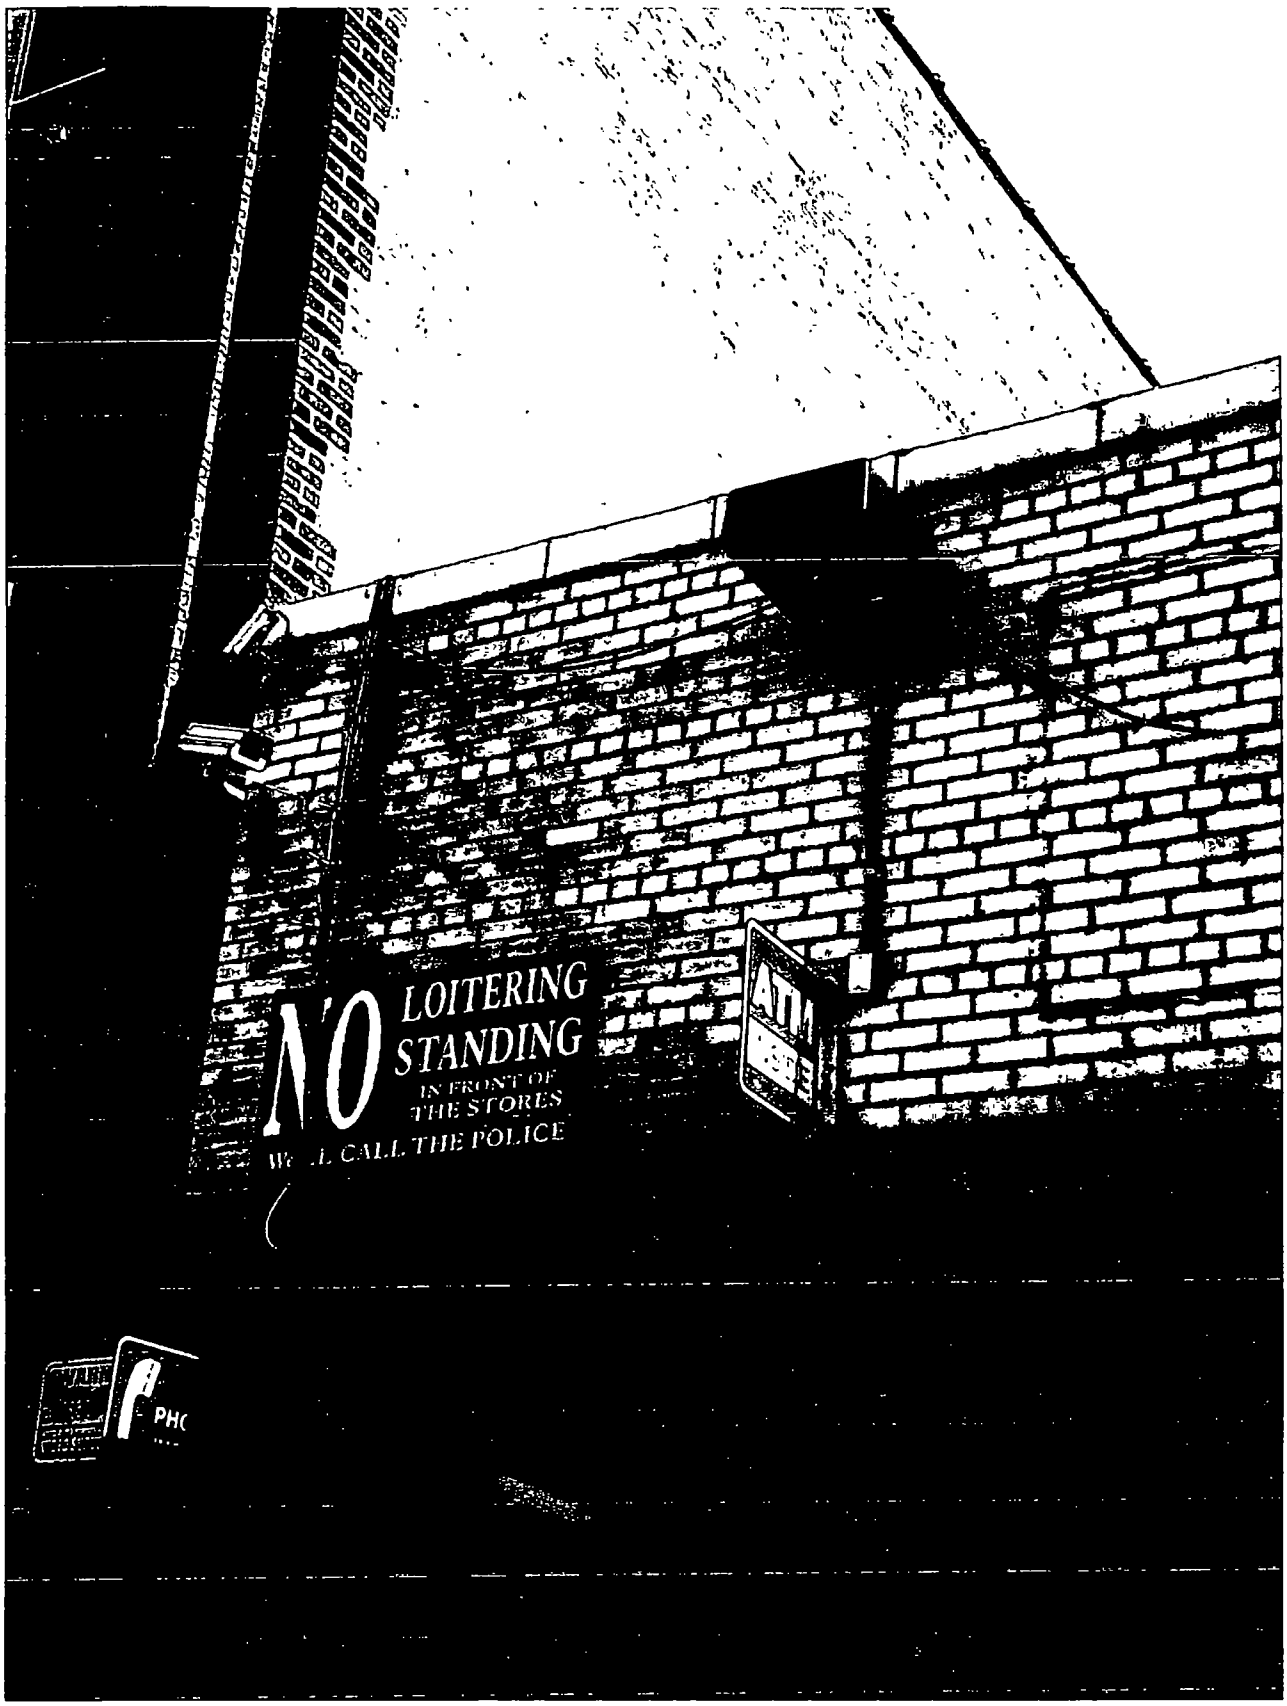
NO LOITERING
STANDING
IN FRONT OF
THE STORES
WE'LL CALL THE POLICE
ATM

City of Chicago

O2014-7456

Office of the City Clerk

Document Tracking Sheet

Meeting Date:	9/10/2014
Sponsor(s):	Beale (9)
Type:	Ordinance
Title:	Grant(s) of privilege in public way for Quick Stop Food & Liquor Mart, Inc. - sign
Committee(s) Assignment:	Committee on Transportation and Public Way

ORDINANCE
QUICK STOP FOOD & LIQUOR MART, INC.
Acct. No. 6104 - 1
Permit No. 1114329

Be It Ordained by the City Council of the City of Chicago:

SECTION 1. Permission and authority are hereby given and granted to QUICK STOP FOOD & LIQUOR MART, INC., upon the terms and subject to the conditions of this ordinance to maintain and use one (1) sign(s) projecting over the public right-of-way attached to its premises known as 409 E. 111th St..

Said sign structure(s) measures as follows; along E. 111th:
One (1) at eight (8) feet in length, four (4) feet in height and twelve point seven five (12.75) feet above grade level.

The location of said privilege shall be as shown on prints kept on file with the Department of Business Affairs and Consumer Protection and the Office of the City Clerk.

Said privilege shall be constructed in accordance with plans and specifications approved by the Department of Transportation (Division of Project Development) and Zoning Department - Signs.

This grant of privilege in the public way shall be subject to the provisions of Section 10-28-015 and all other required provisions of the Municipal Code of Chicago.

The grantee shall pay to the City of Chicago as compensation for the privilege #1114329 herein granted the sum of three hundred ($300.00) per annum in advance.

A 25% penalty will be added for payments received after due date.

The permit holder agrees to hold the City of Chicago harmless for any damage, relocation or replacement costs associated with damage, relocation or removal of private property caused by the City performing work in the public way.

Authority herein given and granted for a period of ~~five (5)~~ three 3 years from and after 04/22/2014.

Alderman Anthony A. Beale

Anthony Beale 9th Ward

From +17732551135@tmomail.net
Subject: No Subject
Date: July 29, 2014 at 8 15 AM
To: quekane@sbcglobal net

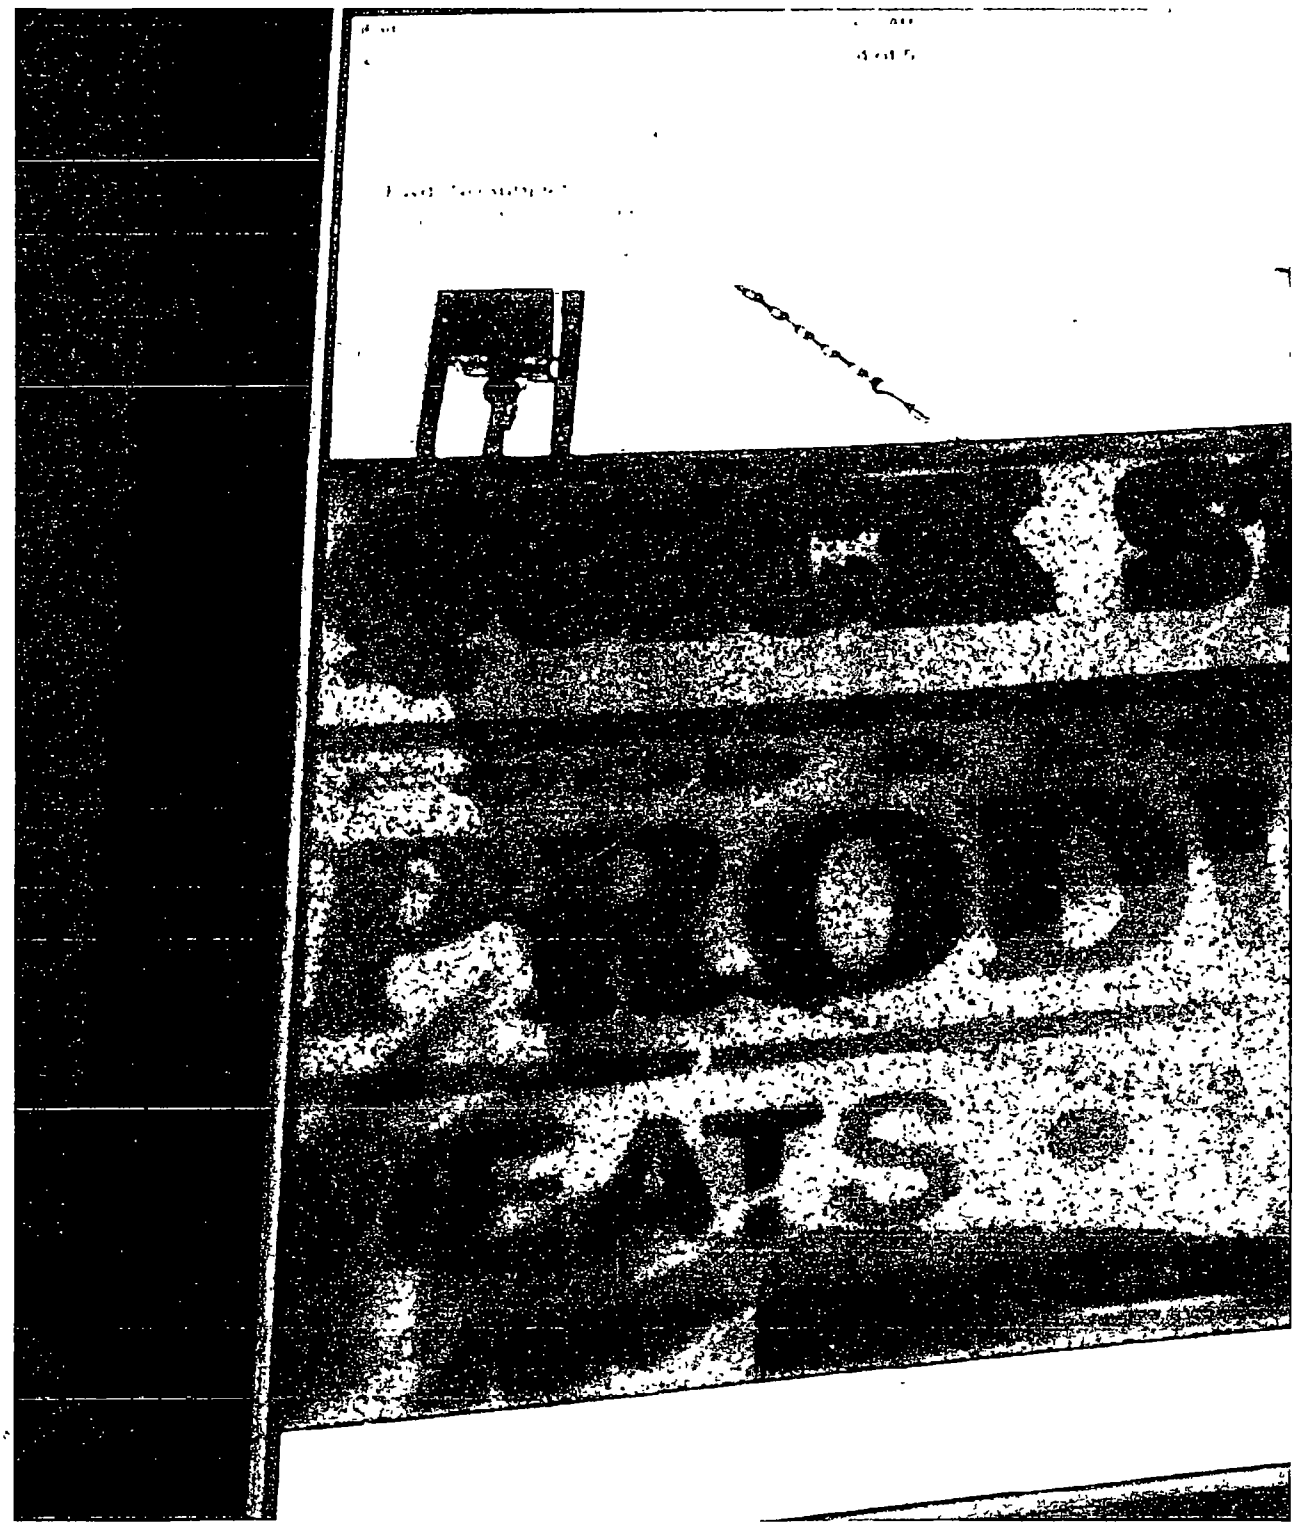

City of Chicago

O2014-7471

Office of the City Clerk

Document Tracking Sheet

Meeting Date:	9/10/2014
Sponsor(s):	Beale (9)
Type:	Ordinance
Title:	Grant(s) of privilege in public way for Rosemoor Town & Country Liquors
Committee(s) Assignment:	Committee on Transportation and Public Way

ORDINANCE
ROSEMOOR TOWN & COUNTRY LIQ
Acct. No. 6084 - 1
Permit No. 1114536

Be It Ordained by the City Council of the City of Chicago:

SECTION 1. Permission and authority are hereby given and granted to ROSEMOOR TOWN & COUNTRY LIQ, upon the terms and subject to the conditions of this ordinance to maintain and use two (2) sign(s) projecting over the public right-of-way attached to its premises known as 421 E. 103rd St..

Said sign structure(s) measures as follows; along E 103RD ST:
One (1) at ten (10) feet in length, four (4) feet in height and ten point eight three (10.83) feet above grade level.

Said sign structure(s) measures as follows; along E 103RD ST:
One (1) at thirty (30) feet in length, thirty (30) feet in height and nine point eight three (9.83) feet above grade level.

The location of said privilege shall be as shown on prints kept on file with the Department of Business Affairs and Consumer Protection and the Office of the City Clerk.

Said privilege shall be constructed in accordance with plans and specifications approved by the Department of Transportation (Division of Project Development) and Zoning Department - Signs.

This grant of privilege in the public way shall be subject to the provisions of Section 10-28-015 and all other required provisions of the Municipal Code of Chicago.

The grantee shall pay to the City of Chicago as compensation for the privilege #1114536 herein granted the sum of six hundred ($600.00) per annum in advance.

A 25% penalty will be added for payments received after due date.

The permit holder agrees to hold the City of Chicago harmless for any damage, relocation or replacement costs associated with damage, relocation or removal of private property caused by the City performing work in the public way.

Authority herein given and granted for a period of ~~five~~ Three 3 (5) years from and after 05/13/2014.

Alderman Anthony Beale

Anthony Beale 9th Ward

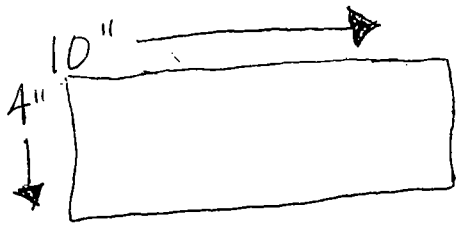
10"
4"

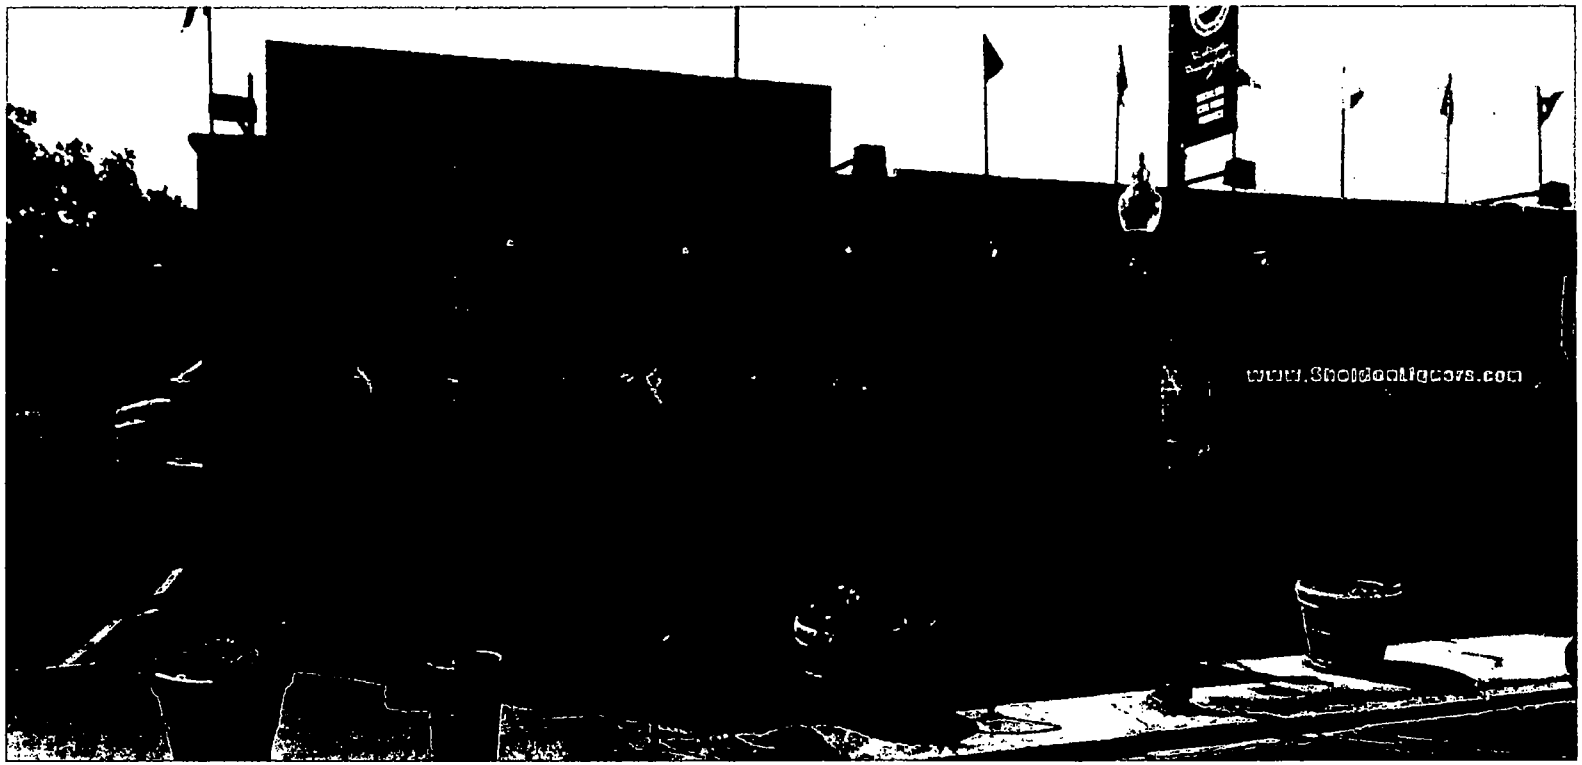
www.SheldonMotors.com

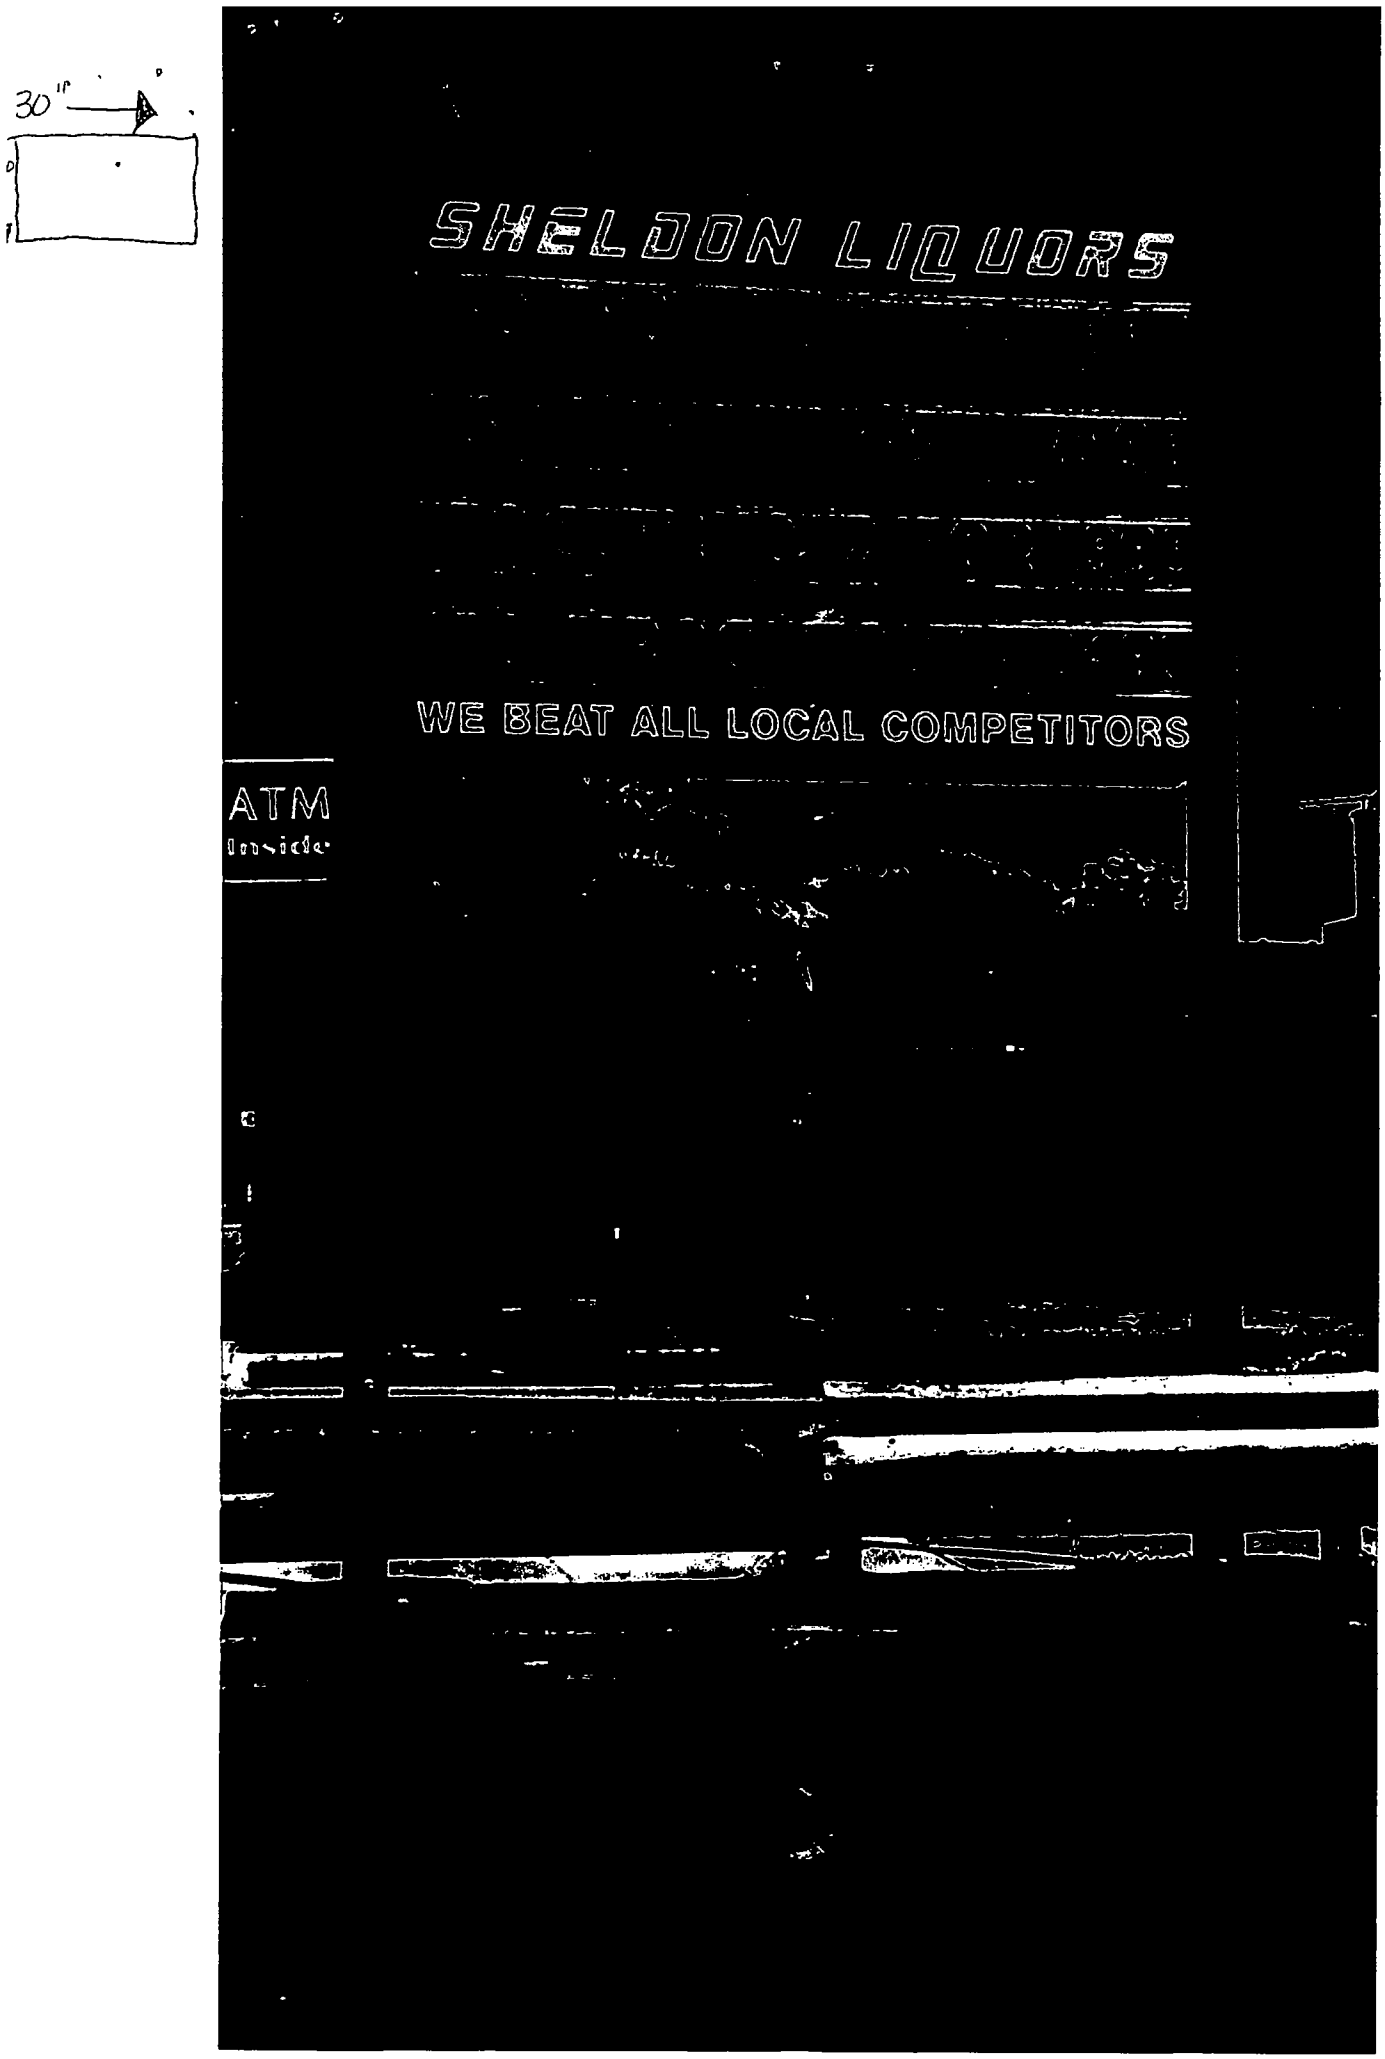
30"
SHELDON LIQUORS
WE BEAT ALL LOCAL COMPETITORS
ATM
Inside

City of Chicago

O2014-7479

Office of the City Clerk

Document Tracking Sheet

Meeting Date:	9/10/2014
Sponsor(s):	Pope (10)
Type:	Ordinance
Title:	Grant(s) of privilege in public way for Chapala Restaurant
Committee(s) Assignment:	Committee on Transportation and Public Way

ORDINANCE
CHAPALA RESTAURANT
Acct. No. 373920 - 1
Permit No. 1114525

Be It Ordained by the City Council of the City of Chicago:

SECTION 1. Permission and authority are hereby given and granted to CHAPALA RESTAURANT, upon the terms and subject to the conditions of this ordinance to maintain and use one (1) sign(s) projecting over the public right-of-way attached to its premises known as 3537 E. 106th St..

Said sign structure(s) measures as follows; along E. 106th St.:
One (1) at seven point zero eight (7.08) feet in length, five point zero seven (5.07) feet in height and nine point seven five (9.75) feet above grade level.

The location of said privilege shall be as shown on prints kept on file with the Department of Business Affairs and Consumer Protection and the Office of the City Clerk.

Said privilege shall be constructed in accordance with plans and specifications approved by the Department of Transportation (Division of Project Development) and Zoning Department - Signs.

This grant of privilege in the public way shall be subject to the provisions of Section 10-28-015 and all other required provisions of the Municipal Code of Chicago.

The grantee shall pay to the City of Chicago as compensation for the privilege #1114525 herein granted the sum of three hundred ($300.00) per annum in advance.

A 25% penalty will be added for payments received after due date.

The permit holder agrees to hold the City of Chicago harmless for any damage, relocation or replacement costs associated with damage, relocation or removal of private property caused by the City performing work in the public way.

Authority herein given and granted for a period of five (5) years from and after 05/14/2013.

Alderman _____

John Pope 10th Ward

CITY OF CHICAGO · MAP/PMU · SIGNS PERMIT APPLICATION · V.08.11.14

APPLICATION TO USE THE PUBLIC RIGHT OF WAY

BACP Department of Business Affairs and Consumer Protection (BACP) · Small Business Center
Public Way Use Unit (PWU) · 121 North LaSalle Street, Chicago, Illinois 60602
www.chicagobusiness.org/bac · 312.74.GOBIZ (744.6249) · 312.744.1944 (TTY)

SIGN DRAWING

PROPERTY LOCATION: 3537 E 106th ST.

ORGANIZATION(S) NAME: Chapala Restaurant

Department of Business Affairs and Consumer Protection
Small Business Center - Public Way Use Unit
City Hall - 121 N. LaSalle Street, Room 800 • Chicago, IL 60602
(312)-74-GOBIZ (312-744-6249) • (312) 744-1944 (TTY)
http://www.cityofchicago.org/bacp

09/10/2014

Alderman **John Pope**
Ward # **10**
City of Chicago
City Hall, Room **300**
121 North LaSalle Street
Chicago, Illinois 60602

Re: An ordinance to use and maintain a portion of the public right-of-way for **one (1) sign(s)** for **CHAPALA RESTAURANT**, adjacent to the premises known as **3537 E. 106th St.**.

Dear Alderman **John Pope**:

The applicant referenced above has requested the use of the public right-of-way for a **sign(s)**. An ordinance has been prepared by the Department of Business Affairs and Consumer Protection – Small Business Center - Public Way Use Unit for presentation to the City Council. Because this request was made for properties located in your ward, as approved by you as per the attached, I respectfully request that you introduce the attached ordinance at the next City Council meeting.

If you have any questions regarding this ordinance, please contact Anthony Bertuca at (312) 744-5506.

Department of Business Affairs and Consumer Protection

City of Chicago

O2014-7483

Office of the City Clerk

Document Tracking Sheet

Meeting Date:	9/10/2014
Sponsor(s):	Pope (10)
Type:	Ordinance
Title:	Grant(s) of privilege in public way for Eastside Soccer Dome, Inc.
Committee(s) Assignment:	Committee on Transportation and Public Way

ORDINANCE
EASTSIDE SOCCER DOME, INC.
Acct. No. 323809 - 1
Permit No. 1114129

Be It Ordained by the City Council of the City of Chicago:

SECTION 1. Permission and authority are hereby given and granted to EASTSIDE SOCCER DOME, INC., upon the terms and subject to the conditions of this ordinance to maintain and use, as now constructed, one (1) Sewer Main(s) under the public right-of-way adjacent to its premises known as 11919 S. Avenue O .

Said Sewer Main(s) at S. Ewing Avenue measure(s):
One (1) at nine hundred twenty (920) feet in length, and point two five (.25) feet in width for a total of two hundred thirty (230) square feet. Existing sewer main is approximately forty-two (42) inches below grade level.

The location of said privilege shall be as shown on prints kept on file with the Department of Business Affairs and Consumer Protection and the Office of the City Clerk.

Said privilege shall be constructed in accordance with plans and specifications approved by the Department of Transportation (Office of Underground Coordination) and Department of Water Management.

This grant of privilege in the public way shall be subject to the provisions of Section 10-28-015 and all other required provisions of the Municipal Code of Chicago.

The grantee shall pay to the City of Chicago as compensation for the privilege #1114129 herein granted the sum of four hundred ($400.00) per annum in advance.

A 25% penalty will be added for payments received after due date.

The permit holder agrees to hold the City of Chicago harmless for any damage, relocation or replacement costs associated with damage, relocation or removal of private property caused by the City performing work in the public way.

Authority herein given and granted for a period of five (5) years from and after 07/09/2013.

Alderman _____
John Pope 10th Ward

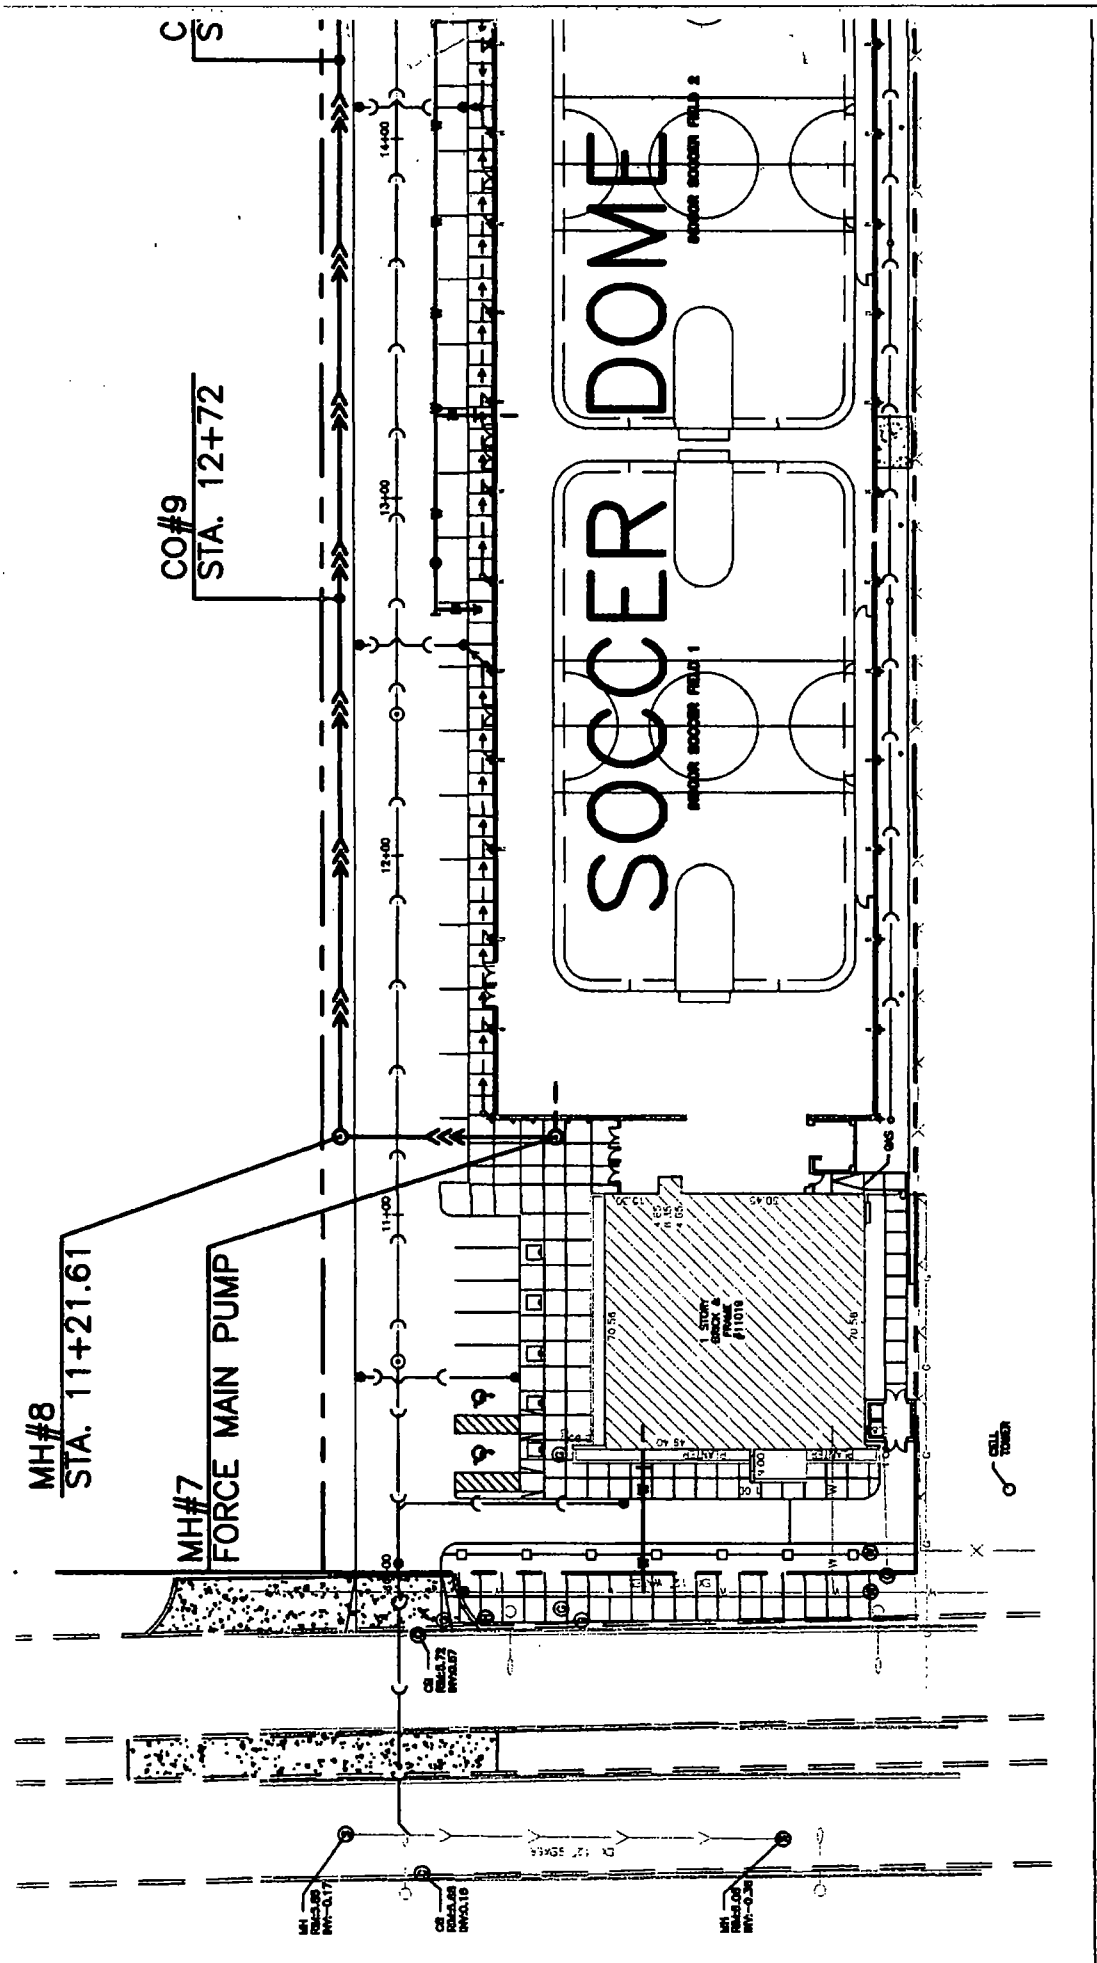
C
S
CO#9
STA. 12+72
SOCCER DOME
MH#8
STA. 11+21.61
MH#7
FORCE MAIN PUMP
14+00
13+00
12+00
11+00
CELL TOWER

Department of Business Affairs and Consumer Protection
Small Business Center- Public Way Use Unit
City Hall - 121 N LaSalle Street Room 800 • Chicago, IL 60602
(312)-74-GOBIZ (312-744-6249) • (312) 744-1944 (TTY)
http://www.cityofchicago.org/bacp

09/10/2014

Alderman **John Pope**
Ward # **10**
City of Chicago
City Hall, Room **300**
121 North LaSalle Street
Chicago, Illinois 60602

Re: An ordinance to use and maintain a portion of the public right-of-way for **one (1) sewer main(s)** for **EASTSIDE SOCCER DOME, INC.**, adjacent to the premises known as **11919 S. Avenue O** .

Dear Alderman **John Pope**:

The applicant referenced above has requested the use of the public right-of-way for a **sewer main(s)**. An ordinance has been prepared by the Department of Business Affairs and Consumer Protection – Small Business Center - Public Way Use Unit for presentation to the City Council. Because this request was made for properties located in your ward, as approved by you as per the attached, I respectfully request that you introduce the attached ordinance at the next City Council meeting.

If you have any questions regarding this ordinance, please contact Anthony Bertuca at (312) 744-5506.

Department of Business Affairs and Consumer Protection

City of Chicago

O2014-7488

Office of the City Clerk

Document Tracking Sheet

Meeting Date:	9/10/2014
Sponsor(s):	Pope (10)
Type:	Ordinance
Title:	Grant(s) of privilege in public way for Family Dollar Number 1860
Committee(s) Assignment:	Committee on Transportation and Public Way

ORDINANCE
FAMILY DOLLAR #1860
Acct. No. 11071 - 1
Permit No. 1114366

Be It Ordained by the City Council of the City of Chicago:

SECTION 1. Permission and authority are hereby given and granted to FAMILY DOLLAR #1860, upon the terms and subject to the conditions of this ordinance to maintain and use one (1) sign(s) projecting over the public right-of-way attached to its premises known as 13319 S. Brainard Ave..

Said sign structure(s) measures as follows; along S. Brainard Avenue:
One (1) at ten (10) feet in length, eight (8) feet in height and fifteen (15) feet above grade level.

The location of said privilege shall be as shown on prints kept on file with the Department of Business Affairs and Consumer Protection and the Office of the City Clerk.

Said privilege shall be constructed in accordance with plans and specifications approved by the Department of Transportation (Division of Project Development) and Zoning Department - Signs.

This grant of privilege in the public way shall be subject to the provisions of Section 10-28-015 and all other required provisions of the Municipal Code of Chicago.

The grantee shall pay to the City of Chicago as compensation for the privilege #1114366 herein granted the sum of three hundred ($300.00) per annum in advance.

A 25% penalty will be added for payments received after due date.

The permit holder agrees to hold the City of Chicago harmless for any damage, relocation or replacement costs associated with damage, relocation or removal of private property caused by the City performing work in the public way.

Authority herein given and granted for a period of five (5) years from and after 05/13/2014.

Alderman _____
John Pope 10th Ward

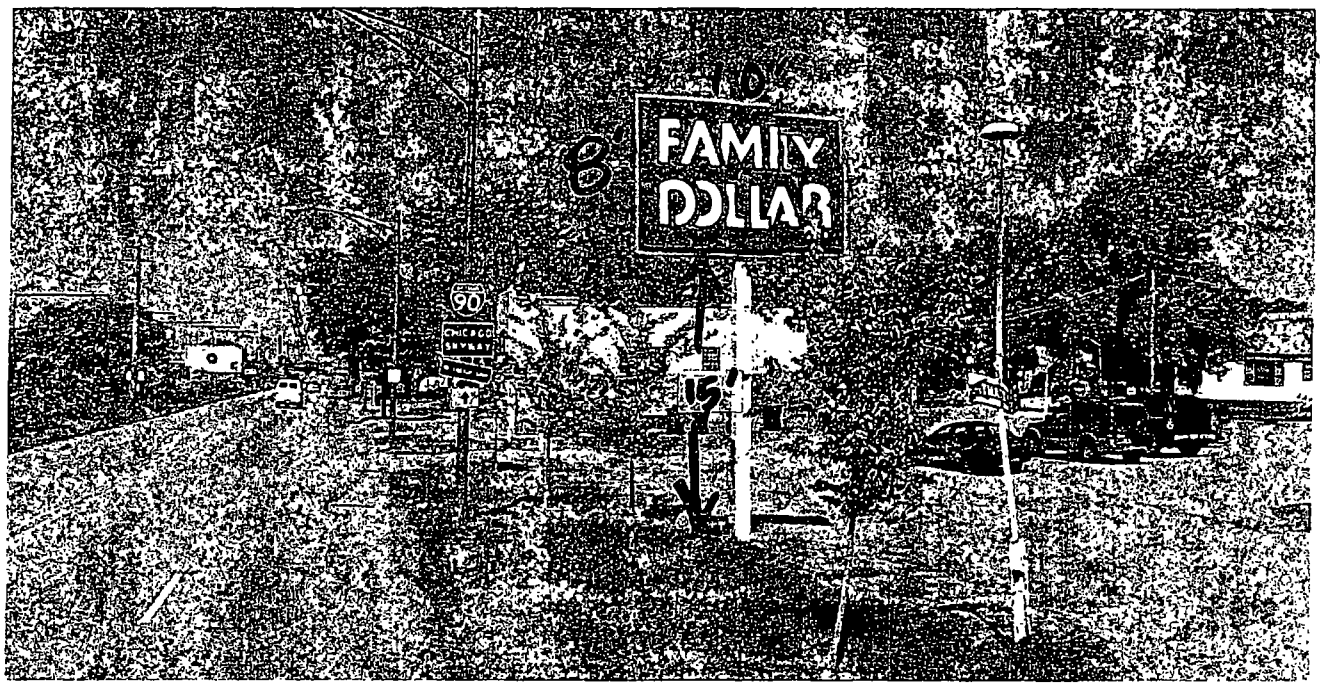
FAMILY
DOLLAR
90
CHICAGO
15'

Department of Business Affairs and Consumer Protection
Small Business Center - Public Way Use Unit
City Hall - 121 N. LaSalle Street, Room 800 • Chicago, IL 60602
(312)-74-GOBIZ (312-744-6249) • (312) 744-1944 (TTY)
http://www.cityofchicago.org/bacp

09/10/2014

Alderman **John Pope**
Ward # **10**
City of Chicago
City Hall, Room **300**
121 North LaSalle Street
Chicago, Illinois 60602

Re: An ordinance to use and maintain a portion of the public right-of-way for **one (1) sign(s)** for **FAMILY DOLLAR #1860**, adjacent to the premises known as **13319 S. Brainard Ave.**.

Dear Alderman **John Pope**:

The applicant referenced above has requested the use of the public right-of-way for a **sign(s)**. An ordinance has been prepared by the Department of Business Affairs and Consumer Protection – Small Business Center - Public Way Use Unit for presentation to the City Council. Because this request was made for properties located in your ward, as approved by you as per the attached, I respectfully request that you introduce the attached ordinance at the next City Council meeting.

If you have any questions regarding this ordinance, please contact Anthony Bertuca at (312) 744-5506.

Department of Business Affairs and Consumer Protection

City of Chicago

O2014-7492

Office of the City Clerk

Document Tracking Sheet

Meeting Date:	9/10/2014
Sponsor(s):	Pope (10)
Type:	Ordinance
Title:	Grant(s) of privilege in public way for Jaimes Truck Repair LLC
Committee(s) Assignment:	Committee on Transportation and Public Way

ORDINANCE
JAIMES TRUCK REPAIR, LLC
Acct. No. 333975 - 1
Permit No. 1113588

Be It Ordained by the City Council of the City of Chicago:

SECTION 1. Permission and authority are hereby given and granted to JAIMES TRUCK REPAIR, LLC, upon the terms and subject to the conditions of this ordinance to maintain and use one (1) sign(s) projecting over the public right-of-way attached to its premises known as 10326 S. Indianapolis Ave..

Said sign structure(s) measures as follows; along S INDIANAPOLIS BLVD:
One (1) at ten (10) feet in length, five (5) feet in height and fourteen (14) feet above grade level.

The location of said privilege shall be as shown on prints kept on file with the Department of Business Affairs and Consumer Protection and the Office of the City Clerk.

Said privilege shall be constructed in accordance with plans and specifications approved by the Department of Transportation (Division of Project Development) and Zoning Department - Signs.

This grant of privilege in the public way shall be subject to the provisions of Section 10-28-015 and all other required provisions of the Municipal Code of Chicago.

The grantee shall pay to the City of Chicago as compensation for the privilege #1113588 herein granted the sum of three hundred ($300.00) per annum in advance.

A 25% penalty will be added for payments received after due date.

The permit holder agrees to hold the City of Chicago harmless for any damage, relocation or replacement costs associated with damage, relocation or removal of private property caused by the City performing work in the public way.

Authority herein given and granted for a period of five (5) years from and after 05/13/2014.

Alderman _____

John Pope 10th Ward

10326 S. Indianapolis Blvd.

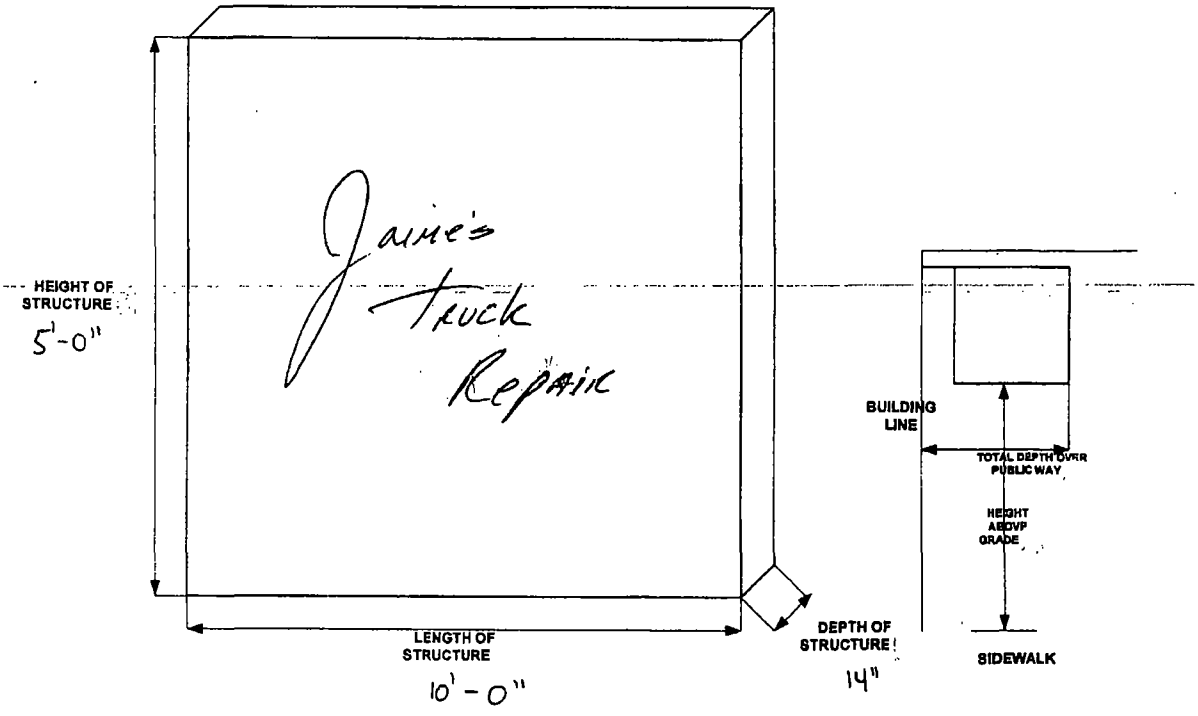

Department of Business Affairs and Consumer Protection
Small Business Center - Public Way Use Unit
City Hall - 121 N. LaSalle Street, Room 800 • Chicago, IL 60602
(312)-74-GOBIZ (312-744-6249) • (312) 744-1944 (TTY)
http://www.cityofchicago.org/bacp

09/10/2014

Alderman **John Pope**
Ward # **10**
City of Chicago
City Hall, Room **300**
121 North LaSalle Street
Chicago, Illinois 60602

Re: An ordinance to use and maintain a portion of the public right-of-way for **one (1) sign(s)** for **JAIMES TRUCK REPAIR, LLC**, adjacent to the premises known as **10326 S. Indianapolis Ave.**.

Dear Alderman **John Pope**:

The applicant referenced above has requested the use of the public right-of-way for a **sign(s)**. An ordinance has been prepared by the Department of Business Affairs and Consumer Protection – Small Business Center - Public Way Use Unit for presentation to the City Council. Because this request was made for properties located in your ward, as approved by you as per the attached, I respectfully request that you introduce the attached ordinance at the next City Council meeting.

If you have any questions regarding this ordinance, please contact Anthony Bertuca at (312) 744-5506.

Department of Business Affairs and Consumer Protection

City of Chicago

O2014-7500

Office of the City Clerk

Document Tracking Sheet

Meeting Date:	9/10/2014
Sponsor(s):	Pope (10)
Type:	Ordinance
Title:	Grant(s) of privilege in public way for JPMorgan Chase Bank, NA
Committee(s) Assignment:	Committee on Transportation and Public Way

ORDINANCE
JPMORGAN CHASE BANK, NA
Acct. No. 88170 - 89
Permit No. 1114637

Be It Ordained by the City Council of the City of Chicago:

SECTION 1. Permission and authority are hereby given and granted to JPMORGAN CHASE BANK, NA, upon the terms and subject to the conditions of this ordinance to maintain and use one (1) sign(s) projecting over the public right-of-way attached to its premises known as 9138 S. Commercial Ave..

Said sign structure(s) measures as follows; along S. COMMERCIAL AVE.:
One (1) at eighteen (18) feet in length, three (3) feet in height and fourteen (14) feet above grade level.

The location of said privilege shall be as shown on prints kept on file with the Department of Business Affairs and Consumer Protection and the Office of the City Clerk.

Said privilege shall be constructed in accordance with plans and specifications approved by the Department of Transportation (Division of Project Development) and Zoning Department - Signs.

This grant of privilege in the public way shall be subject to the provisions of Section 10-28-015 and all other required provisions of the Municipal Code of Chicago.

The grantee shall pay to the City of Chicago as compensation for the privilege #1114637 herein granted the sum of three hundred ($300.00) per annum in advance.

A 25% penalty will be added for payments received after due date.

The permit holder agrees to hold the City of Chicago harmless for any damage, relocation or replacement costs associated with damage, relocation or removal of private property caused by the City performing work in the public way.

Authority herein given and granted for a period of five (5) years from and after 05/13/2014.

Alderman _____
John Pope 10th Ward

(Page 2 of 4)

Chase Bank 9138 S. Comercial

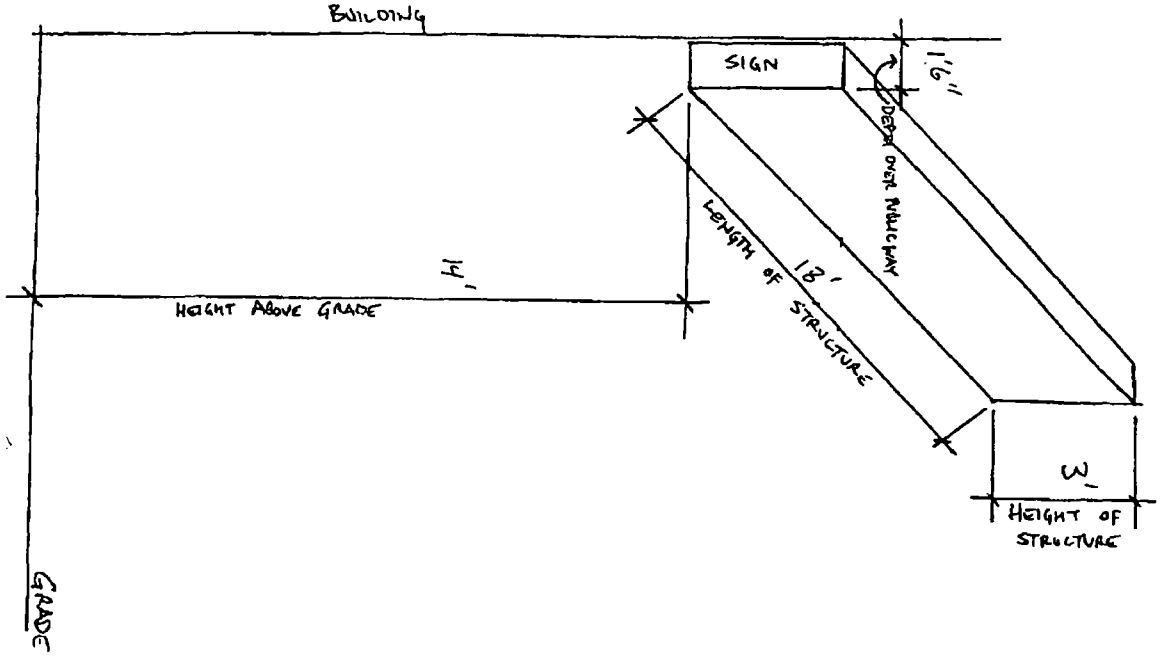

Department of Business Affairs and Consumer Protection
Small Business Center - Public Way Use Unit
City Hall - 121 N. LaSalle Street, Room 800 • Chicago, IL 60602
(312)-74-GOBIZ (312-744-6249) • (312) 744-1944 (TTY)
http://www.cityofchicago.org/bacp

09/10/2014

Alderman **John Pope**
Ward # **10**
City of Chicago
City Hall, Room **300**
121 North LaSalle Street
Chicago, Illinois 60602

Re: An ordinance to use and maintain a portion of the public right-of-way for **one (1) sign(s)** for **JPMORGAN CHASE BANK, NA**, adjacent to the premises known as **9138 S. Commercial Ave.**.

Dear Alderman **John Pope**:

The applicant referenced above has requested the use of the public right-of-way for a **sign(s)**. An ordinance has been prepared by the Department of Business Affairs and Consumer Protection – Small Business Center - Public Way Use Unit for presentation to the City Council. Because this request was made for properties located in your ward, as approved by you as per the attached, I respectfully request that you introduce the attached ordinance at the next City Council meeting.

If you have any questions regarding this ordinance, please contact Anthony Bertuca at (312) 744-5506.

Department of Business Affairs and Consumer Protection

City of Chicago

O2014-7503

Office of the City Clerk

Document Tracking Sheet

Meeting Date:	9/10/2014
Sponsor(s):	Pope (10)
Type:	Ordinance
Title:	Grant(s) of privilege in public way for Raul's Auto Service, Inc.
Committee(s) Assignment:	Committee on Transportation and Public Way

ORDINANCE
RAUL'S AUTO SERVICE INC
Acct. No. 248786 - 1
Permit No. 1114677

Be It Ordained by the City Council of the City of Chicago:

SECTION 1. Permission and authority are hereby given and granted to RAUL'S AUTO SERVICE INC, upon the terms and subject to the conditions of this ordinance to maintain and use one (1) sign(s) projecting over the public right-of-way attached to its premises known as 10558 S. Avenue N .

Said sign structure(s) measures as follows; along S. Avenue N:
One (1) at five (5) feet in length, three (3) feet in height and thirteen point five (13.5) feet above grade level.

The location of said privilege shall be as shown on prints kept on file with the Department of Business Affairs and Consumer Protection and the Office of the City Clerk.

Said privilege shall be constructed in accordance with plans and specifications approved by the Department of Transportation (Division of Project Development) and Zoning Department - Signs.

This grant of privilege in the public way shall be subject to the provisions of Section 10-28-015 and all other required provisions of the Municipal Code of Chicago.

The grantee shall pay to the City of Chicago as compensation for the privilege #1114677 herein granted the sum of one hundred ($100.00) per annum in advance.

A 25% penalty will be added for payments received after due date.

The permit holder agrees to hold the City of Chicago harmless for any damage, relocation or replacement costs associated with damage, relocation or removal of private property caused by the City performing work in the public way.

Authority herein given and granted for a period of five (5) years from and after 11/05/2013.

Alderman _____
John Pope 10th Ward

RAUL'S
AUTO SERVICE
TEL: 773- 734-2728
Complete Automoti
EMISSION & DIA
BUMPER
BUMPER

Department of Business Affairs and Consumer Protection
Small Business Center - Public Way Use Unit
City Hall - 121 N. LaSalle Street, Room 800 • Chicago, IL 60602
(312)-74-GOBIZ (312-744-6249) • (312) 744-1944 (TTY)
http://www.cityofchicago.org/bacp

09/10/2014

Alderman **John Pope**
Ward # **10**
City of Chicago
City Hall, Room **300**
121 North LaSalle Street
Chicago, Illinois 60602

Re: An ordinance to use and maintain a portion of the public right-of-way for **one (1) sign(s)** for **RAUL'S AUTO SERVICE INC**, adjacent to the premises known as **10558 S. Avenue N** .

Dear Alderman **John Pope**:

The applicant referenced above has requested the use of the public right-of-way for a **sign(s)**. An ordinance has been prepared by the Department of Business Affairs and Consumer Protection – Small Business Center - Public Way Use Unit for presentation to the City Council. Because this request was made for properties located in your ward, as approved by you as per the attached, I respectfully request that you introduce the attached ordinance at the next City Council meeting.

If you have any questions regarding this ordinance, please contact Anthony Bertuca at (312) 744-5506.

Department of Business Affairs and Consumer Protection

City of Chicago

O2014-7525

Office of the City Clerk

Document Tracking Sheet

Meeting Date:	9/10/2014
Sponsor(s):	Balcer (11)
Type:	Ordinance
Title:	Grant(s) of privilege in public way for Allan Nichols
Committee(s) Assignment:	Committee on Transportation and Public Way

ORDINANCE
ALLAN NICHOLS
Acct. No. 343493 - 1
Permit No. 1114678

Be It Ordained by the City Council of the City of Chicago:

SECTION 1. Permission and authority are hereby given and granted to ALLAN NICHOLS, upon the terms and subject to the conditions of this ordinance to maintain and use, as now constructed, three (3) Step(s) on the public right-of-way adjacent to its premises known as 3156 S. Aberdeen St..

Said Step(s) at S. Aberdeen measure(s):
One (1) at three point five (3.5) feet in length, and one (1) foot in width for a total of three point five (3.5) square feet.

Said Step(s) at W. 32nd Street measure(s):
Two (2) at three point five (3.5) feet in length, and one (1) foot in width for a total of seven (7) square feet.

The location of said privilege shall be as shown on prints kept on file with the Department of Business Affairs and Consumer Protection and the Office of the City Clerk.

Said privilege shall be constructed in accordance with plans and specifications approved by the Department of Transportation (Division of Project Development).

This grant of privilege in the public way shall be subject to the provisions of Section 10-28-015 and all other required provisions of the Municipal Code of Chicago.

The grantee shall pay to the City of Chicago as compensation for the privilege #1114678 herein granted the sum of one thousand two hundred ($1,200.00) per annum in advance.

A 25% penalty will be added for payments received after due date.

The permit holder agrees to hold the City of Chicago harmless for any damage, relocation or replacement costs associated with damage, relocation or removal of private property caused by the City performing work in the public way.

Authority herein given and granted for a period of five (5) years from and after 07/29/2014.

Alderman James A. Balcer

James A. Balcer 11th Ward

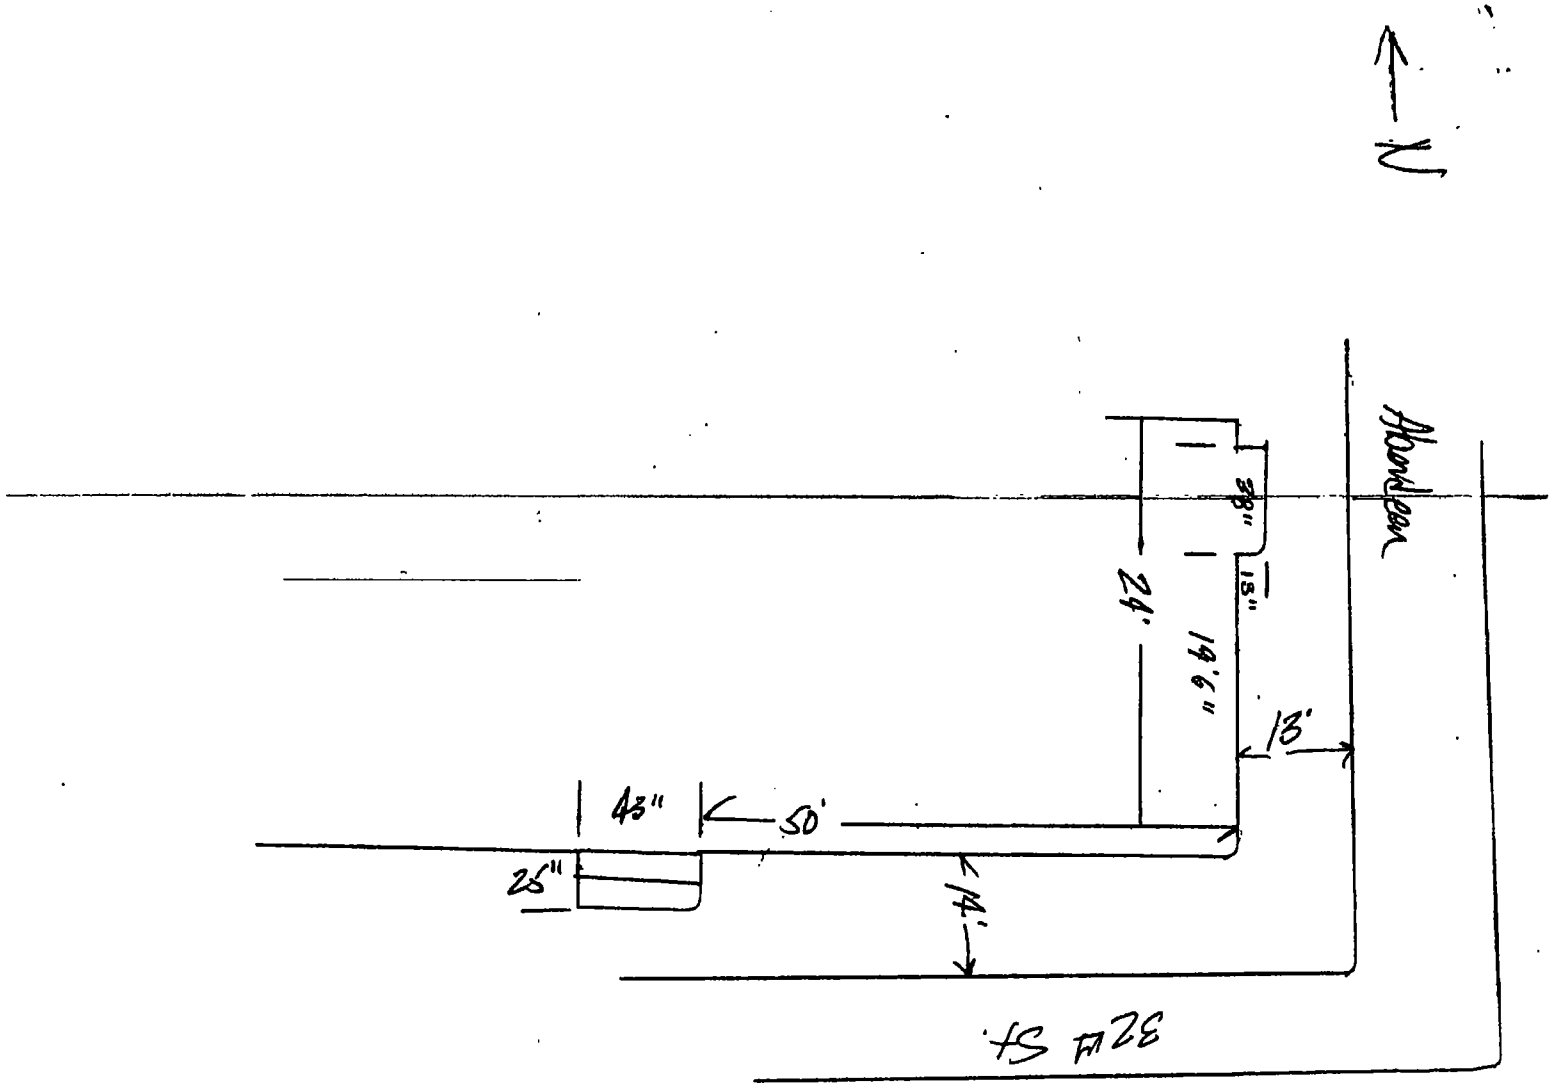
N
Aberdeen
38"
15"
24'
19'6"
13'
43"
50'
25"
14'
32nd St.

Department of Business Affairs and Consumer Protection
Small Business Center - Public Way Use Unit
City Hall - 121 N. LaSalle Street, Room 800 • Chicago, IL 60602
(312)-74-GOBIZ (312-744-6249) • (312) 744-1944 (TTY)
http://www.cityofchicago.org/bacp

09/10/2014

Alderman **James A. Balcer**
Ward # **11**
City of Chicago
City Hall, Room **203**
121 North LaSalle Street
Chicago, Illinois 60602

Re: An ordinance to use and maintain a portion of the public right-of-way for **three (3) step(s)** for **ALLAN NICHOLS**, adjacent to the premises known as **3156 S. Aberdeen St.**.

Dear Alderman **James A. Balcer**:

The applicant referenced above has requested the use of the public right-of-way for a **step(s)**. An ordinance has been prepared by the Department of Business Affairs and Consumer Protection – Small Business Center - Public Way Use Unit for presentation to the City Council. Because this request was made for properties located in your ward, as approved by you as per the attached, I respectfully request that you introduce the attached ordinance at the next City Council meeting.

If you have any questions regarding this ordinance, please contact Anthony Bertuca at (312) 744-5506.

Department of Business Affairs and Consumer Protection

City of Chicago

O2014-7533

Office of the City Clerk

Document Tracking Sheet

Meeting Date:	9/10/2014
Sponsor(s):	Balcer (11)
Type:	Ordinance
Title:	Grant(s) of privilege in public way for CARBON
Committee(s) Assignment:	Committee on Transportation and Public Way

ORDINANCE
CARBON
Acct. No. 314480 - 1
Permit No. 1111992

Be It Ordained by the City Council of the City of Chicago:

SECTION 1. Permission and authority are hereby given and granted to CARBON, upon the terms and subject to the conditions of this ordinance to maintain and use one (1) sign(s) projecting over the public right-of-way attached to its premises known as 300 W. 26th St..

Said sign structure(s) measures as follows; along W. 26th Street:
One (1) at nine (9) feet in length, six (6) feet in height and fourteen (14) feet above grade level.

The location of said privilege shall be as shown on prints kept on file with the Department of Business Affairs and Consumer Protection and the Office of the City Clerk.

Said privilege shall be constructed in accordance with plans and specifications approved by the Department of Transportation (Division of Project Development) and Zoning Department - Signs.

This grant of privilege in the public way shall be subject to the provisions of Section 10-28-015 and all other required provisions of the Municipal Code of Chicago.

The grantee shall pay to the City of Chicago as compensation for the privilege #1111992 herein granted the sum of three hundred ($300.00) per annum in advance.

A 25% penalty will be added for payments received after due date.

The permit holder agrees to hold the City of Chicago harmless for any damage, relocation or replacement costs associated with damage, relocation or removal of private property caused by the City performing work in the public way.

Authority herein given and granted for a period of five (5) years from and after 07/09/2013.

Alderman James A. Balcer

James A. Balcer 11th Ward

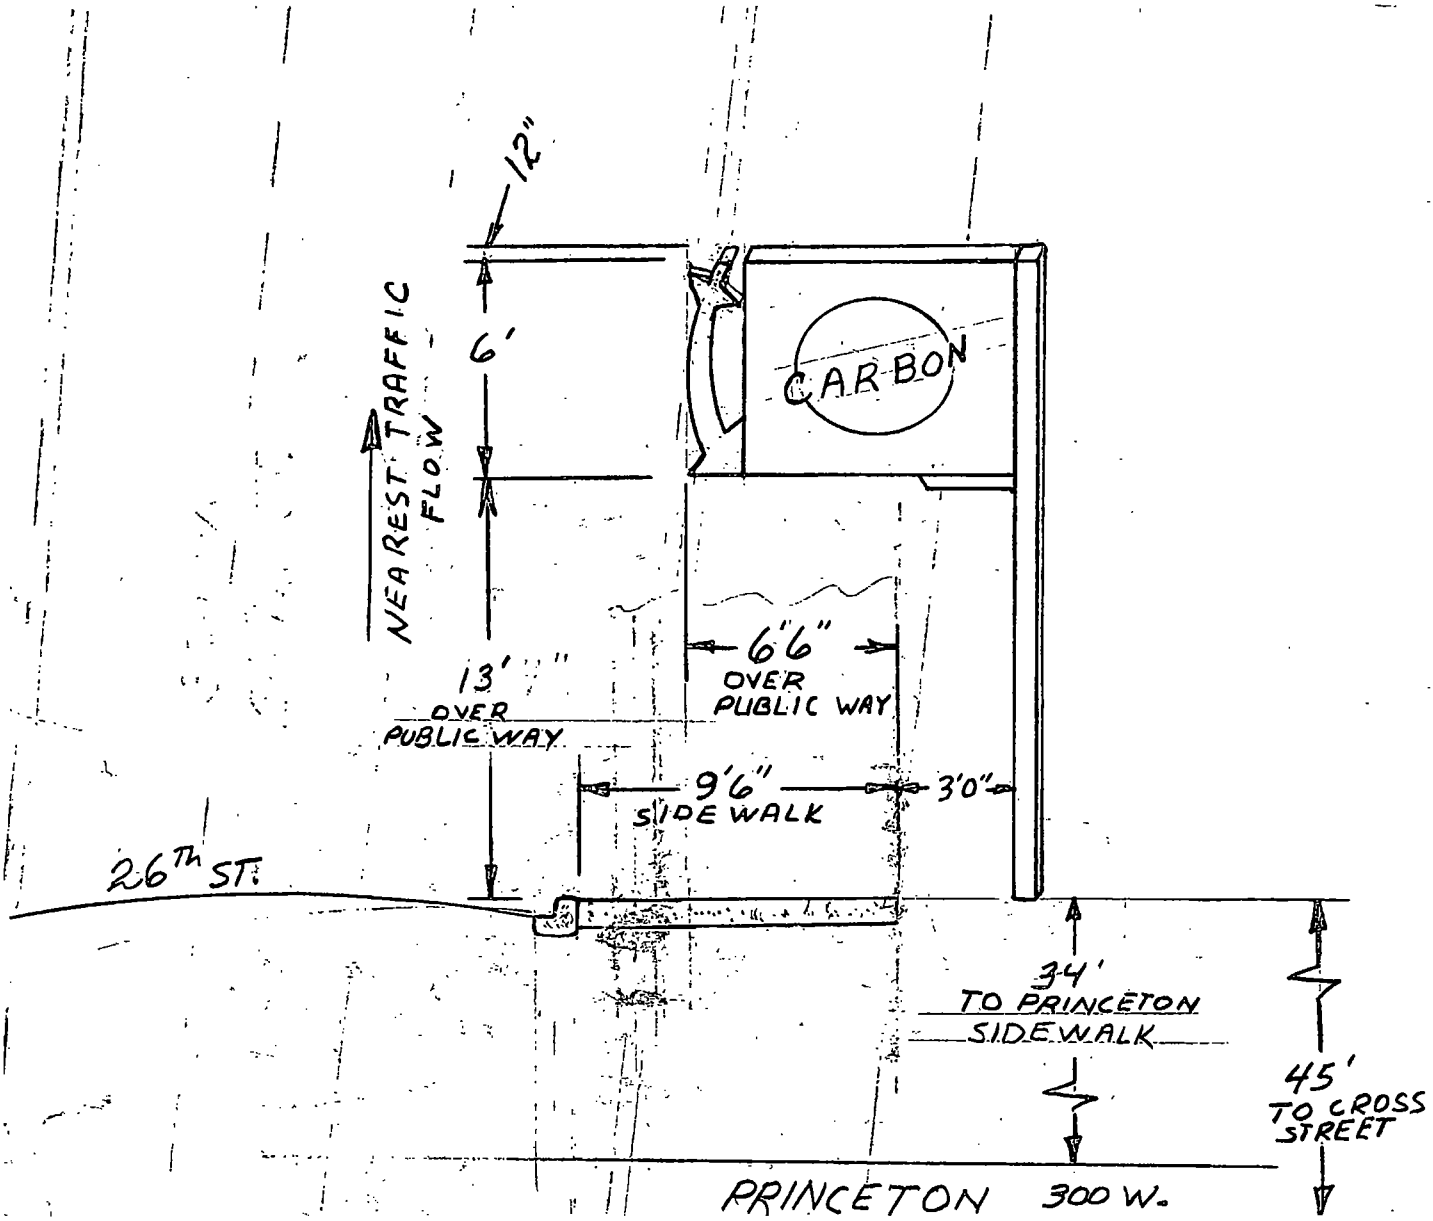
12"
6'
NEAREST TRAFFIC FLOW
CARBON
13'
OVER
PUBLIC WAY
6'6"
OVER
PUBLIC WAY
9'6"
SIDEWALK
3'0"
26th ST.
34'
TO PRINCETON
SIDEWALK
45'
TO CROSS
STREET
PRINCETON 300 W.

Department of Business Affairs and Consumer Protection
Small Business Center - Public Way Use Unit
City Hall - 121 N. LaSalle Street. Room 800 • Chicago, IL 60602
(312)-74-GOBIZ (312-744-6249) • (312) 744-1944 (TTY)
http://www.cityofchicago.org/bacp

09/10/2014

Alderman **James A. Balcer**
Ward # **11**
City of Chicago
City Hall, Room **203**
121 North LaSalle Street
Chicago, Illinois 60602

Re: An ordinance to use and maintain a portion of the public right-of-way for **one (1) sign(s)** for **CARBON**, adjacent to the premises known as **300 W. 26th St.**.

Dear Alderman **James A. Balcer**:

The applicant referenced above has requested the use of the public right-of-way for a **sign(s)**. An ordinance has been prepared by the Department of Business Affairs and Consumer Protection – Small Business Center - Public Way Use Unit for presentation to the City Council. Because this request was made for properties located in your ward, as approved by you as per the attached, I respectfully request that you introduce the attached ordinance at the next City Council meeting.

If you have any questions regarding this ordinance, please contact Anthony Bertuca at (312) 744-5506.

Department of Business Affairs and Consumer Protection

City of Chicago

O2014-7537

Office of the City Clerk

Document Tracking Sheet

Meeting Date:	9/10/2014
Sponsor(s):	Balcer (11)
Type:	Ordinance
Title:	Grant(s) of privilege in public way for Janet Carey - bay windows
Committee(s) Assignment:	Committee on Transportation and Public Way

ORDINANCE
Janet Carey
Acct. No. 392526 - 1
Permit No. 1114458

Be It Ordained by the City Council of the City of Chicago:

SECTION 1. Permission and authority are hereby given and granted to Janet Carey, upon the terms and subject to the conditions of this ordinance to maintain and use, as now constructed, two (2) Bay Window(s) projecting over the public right-of-way adjacent to its premises known as 459 W. 46th Pl..

Said Bay Window(s) at S. NORMAL AVE. measure(s):
Two (2) at ten point two five (10.25) feet in length, and three point one seven (3.17) feet in width for a total of sixty-four point nine nine (64.99) square feet.

The location of said privilege shall be as shown on prints kept on file with the Department of Business Affairs and Consumer Protection and the Office of the City Clerk.

Said privilege shall be constructed in accordance with plans and specifications approved by the Department of Transportation (Division of Project Development).

This grant of privilege in the public way shall be subject to the provisions of Section 10-28-015 and all other required provisions of the Municipal Code of Chicago.

The grantee shall pay to the City of Chicago as compensation for the privilege #1114458 herein granted the sum of zero ($.00) per annum in advance.

A 25% penalty will be added for payments received after due date.

The permit holder agrees to hold the City of Chicago harmless for any damage, relocation or replacement costs associated with damage, relocation or removal of private property caused by the City performing work in the public way.

Authority herein given and granted for a period of five (5) years from and after 07/29/2014.

Alderman James A. Balcer

James A. Balcer 11th Ward

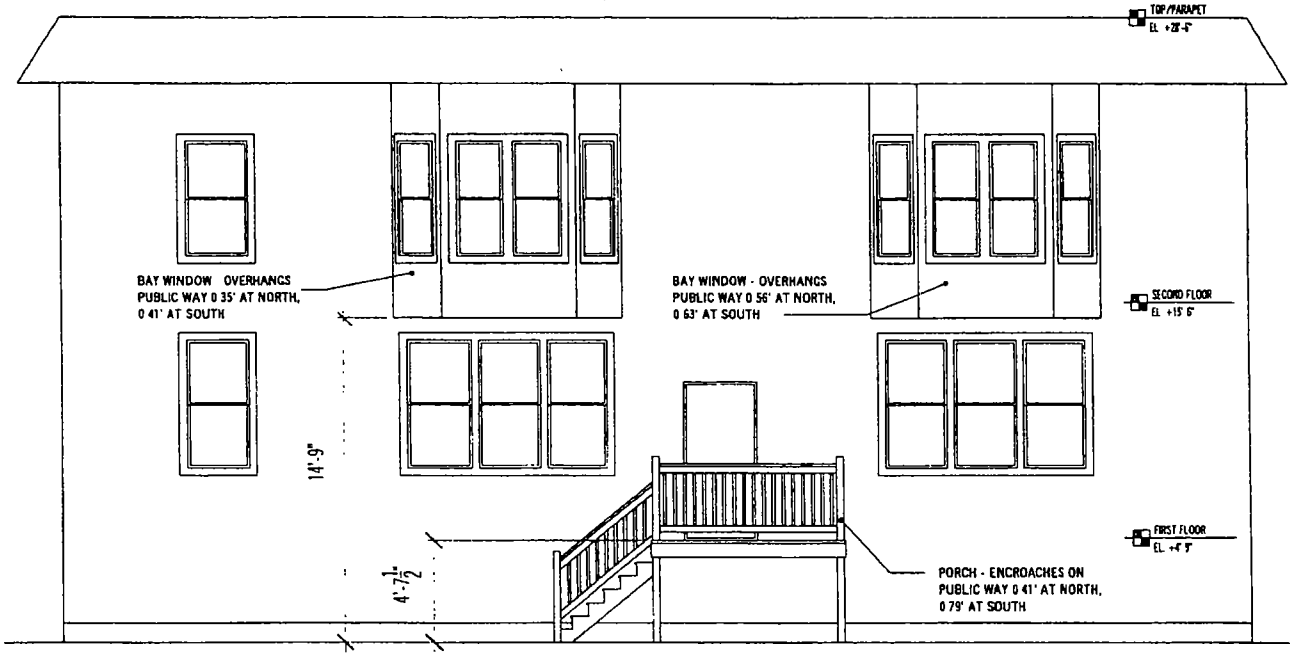

WEST ELEVATION

SCALE: 1/4" = 1'-0"

360 design group

WEST ELEVATION

A2.2

Department of Business Affairs and Consumer Protection
Small Business Center - Public Way Use Unit
City Hall - 121 N. LaSalle Street, Room 800 • Chicago, IL 60602
(312)-74-GOBIZ (312-744-6249) • (312) 744-1944 (TTY)
http://www.cityofchicago.org/bacp

09/10/2014

Alderman **James A. Balcer**
Ward # **11**
City of Chicago
City Hall, Room **203**
121 North LaSalle Street
Chicago, Illinois 60602

Re: An ordinance to use and maintain a portion of the public right-of-way for **two (2) bay window(s)** for **Janet Carey**, adjacent to the premises known as **459 W. 46th Pl.**.

Dear Alderman **James A. Balcer**:

The applicant referenced above has requested the use of the public right-of-way for a **bay window(s)**. An ordinance has been prepared by the Department of Business Affairs and Consumer Protection – Small Business Center - Public Way Use Unit for presentation to the City Council. Because this request was made for properties located in your ward, as approved by you as per the attached, I respectfully request that you introduce the attached ordinance at the next City Council meeting.

If you have any questions regarding this ordinance, please contact Anthony Bertuca at (312) 744-5506.

Department of Business Affairs and Consumer Protection

City of Chicago

O2014-7542

Office of the City Clerk

Document Tracking Sheet

Meeting Date:	9/10/2014
Sponsor(s):	Balcer (11)
Type:	Ordinance
Title:	Grant(s) of privilege in public way for Janet Carey - staircase
Committee(s) Assignment:	Committee on Transportation and Public Way

ORDINANCE
Janet Carey
Acct. No. 392526 - 1
Permit No. 1114459

Be It Ordained by the City Council of the City of Chicago:

SECTION 1. Permission and authority are hereby given and granted to Janet Carey, upon the terms and subject to the conditions of this ordinance to maintain and use, as now constructed, one (1) Stair Case(s) on the public right-of-way adjacent to its premises known as 459 W. 46th Pl..

Said Stair Case(s) at S. NORMAL AVE. measure(s):
One (1) at thirteen (13) feet in length, and three point four two (3.42) feet in width for a total of forty-four point four six (44.46) square feet.

The location of said privilege shall be as shown on prints kept on file with the Department of Business Affairs and Consumer Protection and the Office of the City Clerk.

Said privilege shall be constructed in accordance with plans and specifications approved by the Department of Transportation (Division of Project Development).

This grant of privilege in the public way shall be subject to the provisions of Section 10-28-015 and all other required provisions of the Municipal Code of Chicago.

The grantee shall pay to the City of Chicago as compensation for the privilege #1114459 herein granted the sum of zero ($.00) per annum in advance.

A 25% penalty will be added for payments received after due date.

The permit holder agrees to hold the City of Chicago harmless for any damage, relocation or replacement costs associated with damage, relocation or removal of private property caused by the City performing work in the public way.

Authority herein given and granted for a period of five (5) years from and after 07/29/2014.

Alderman James A. Balcer

James A. Balcer 11th Ward

Department of Business Affairs and Consumer Protection
Small Business Center- Public Way Use Unit
City Hall- 121 N. LaSalle Street Room 800 • Chicago, IL 60602
(312)-74-GOBIZ (312-744-6249) • (312) 744-1944 (TTY)
http://www.cityofchicago.org/bacp

09/10/2014

Alderman **James A. Balcer**
Ward # **11**
City of Chicago
City Hall, Room **203**
121 North LaSalle Street
Chicago, Illinois 60602

Re: An ordinance to use and maintain a portion of the public right-of-way for **one (1) stair case(s)** for **Janet Carey**, adjacent to the premises known as **459 W. 46th Pl.**.

Dear Alderman **James A. Balcer**:

The applicant referenced above has requested the use of the public right-of-way for a **stair case(s)**. An ordinance has been prepared by the Department of Business Affairs and Consumer Protection – Small Business Center - Public Way Use Unit for presentation to the City Council. Because this request was made for properties located in your ward, as approved by you as per the attached, I respectfully request that you introduce the attached ordinance at the next City Council meeting.

If you have any questions regarding this ordinance, please contact Anthony Bertuca at (312) 744-5506.

Department of Business Affairs and Consumer Protection

City of Chicago

O2014-7546

Office of the City Clerk

Document Tracking Sheet

Meeting Date:	9/10/2014
Sponsor(s):	Balcer (11)
Type:	Ordinance
Title:	Grant(s) of privilege in public way for New Archer Halsted C E, Inc.
Committee(s) Assignment:	Committee on Transportation and Public Way

ORDINANCE
NEW ARCHER HALSTED C E INC
Acct. No. 28861 - 1
Permit No. 1112942

Be It Ordained by the City Council of the City of Chicago:

SECTION 1. Permission and authority are hereby given and granted to NEW ARCHER HALSTED C E INC, upon the terms and subject to the conditions of this ordinance to maintain and use one (1) sign(s) projecting over the public right-of-way attached to its premises known as 2514 S. Halsted St..

Said sign structure(s) measures as follows; along S. Halsted Street:
One (1) at six (6) feet in length, ten (10) feet in height and fifteen (15) feet above grade level.

The location of said privilege shall be as shown on prints kept on file with the Department of Business Affairs and Consumer Protection and the Office of the City Clerk.

Said privilege shall be constructed in accordance with plans and specifications approved by the Department of Transportation (Division of Project Development) and Zoning Department - Signs.

This grant of privilege in the public way shall be subject to the provisions of Section 10-28-015 and all other required provisions of the Municipal Code of Chicago.

The grantee shall pay to the City of Chicago as compensation for the privilege #1112942 herein granted the sum of three hundred ($300.00) per annum in advance.

A 25% penalty will be added for payments received after due date.

The permit holder agrees to hold the City of Chicago harmless for any damage, relocation or replacement costs associated with damage, relocation or removal of private property caused by the City performing work in the public way.

Authority herein given and granted for a period of five (5) years from and after 01/13/2014.

Alderman James A. Balcer

James A. Balcer 11th Ward

SE HABLA ESPANOL
LICENSE SERVICE
CASHED
CHECKS

Department of Business Affairs and Consumer Protection
Small Business Center - Public Way Use Unit
City Hall - 121 N LaSalle Street, Room 800 • Chicago, IL 60602
(312)-74-GOBIZ (312-744-6249) • (312) 744-1944 (TTY)
http //www.cityofchicago.org/bacp

09/10/2014

Alderman **James A. Balcer**
Ward # **11**
City of Chicago
City Hall, Room **203**
121 North LaSalle Street
Chicago, Illinois 60602

Re: An ordinance to use and maintain a portion of the public right-of-way for **one (1) sign(s)** for **NEW ARCHER HALSTED C E INC**, adjacent to the premises known as **2514 S. Halsted St.**.

Dear Alderman **James A. Balcer**:

The applicant referenced above has requested the use of the public right-of-way for a **sign(s)**. An ordinance has been prepared by the Department of Business Affairs and Consumer Protection – Small Business Center - Public Way Use Unit for presentation to the City Council. Because this request was made for properties located in your ward, as approved by you as per the attached, I respectfully request that you introduce the attached ordinance at the next City Council meeting.

If you have any questions regarding this ordinance, please contact Anthony Bertuca at (312) 744-5506.

Department of Business Affairs and Consumer Protection

City of Chicago

O2014-7552

Office of the City Clerk

Document Tracking Sheet

Meeting Date:	9/10/2014
Sponsor(s):	Balcer (11)
Type:	Ordinance
Title:	Grant(s) of privilege in public way for University Commons VI Condominium Association - 1111 -- 1151 W 14th Pl
Committee(s) Assignment:	Committee on Transportation and Public Way

ORDINANCE
University Commons VI Condo Assn.
Acct. No. 331121 - 3
Permit No. 1114819

Be It Ordained by the City Council of the City of Chicago:

SECTION 1. Permission and authority are hereby given and granted to University Commons VI Condo Assn., upon the terms and subject to the conditions of this ordinance to maintain and use, as now constructed, two (2) Landscaping(s) on the public right-of-way for beautification purposes adjacent to its premises known as 1111-1151 W. 14th Pl..

Said Landscaping(s) at 1111-1151 W. 14TH PL. measure(s):
One (1) at six hundred twenty-one point four two (621.42) feet in length, and thirty-five (35) feet in width for a total of twenty-one thousand seven hundred forty-nine point seven (21749.7) square feet.

Said Landscaping(s) at 1111-1151 W. 14TH PL. measure(s):
One (1) at ninety-six point six seven (96.67) feet in length, and twenty (20) feet in width for a total of one thousand nine hundred thirty-three point four (1933.4) square feet.

The location of said privilege shall be as shown on prints kept on file with the Department of Business Affairs and Consumer Protection and the Office of the City Clerk.

Said privilege shall be constructed in accordance with plans and specifications approved by the Department of Planning and Development and Department of Transportation (Division of Project Development).

This grant of privilege in the public way shall be subject to the provisions of Section 10-28-015 and all other required provisions of the Municipal Code of Chicago.

The grantee shall pay to the City of Chicago as compensation for the privilege #1114819 herein granted the sum of zero ($.00) per annum in advance.

A 25% penalty will be added for payments received after due date.

The permit holder agrees to hold the City of Chicago harmless for any damage, relocation or replacement costs associated with damage, relocation or removal of private property caused by the City performing work in the public way.

Authority herein given and granted for a period of five (5) years from and after 07/29/2014.

Alderman James A. Balcer

James A. Balcer 11th Ward

APPLICANT: UNIVERSITY COMMONS
ADDRESS: 1111-1151 WEST 14TH PLACE
DATE: November 13, 2007

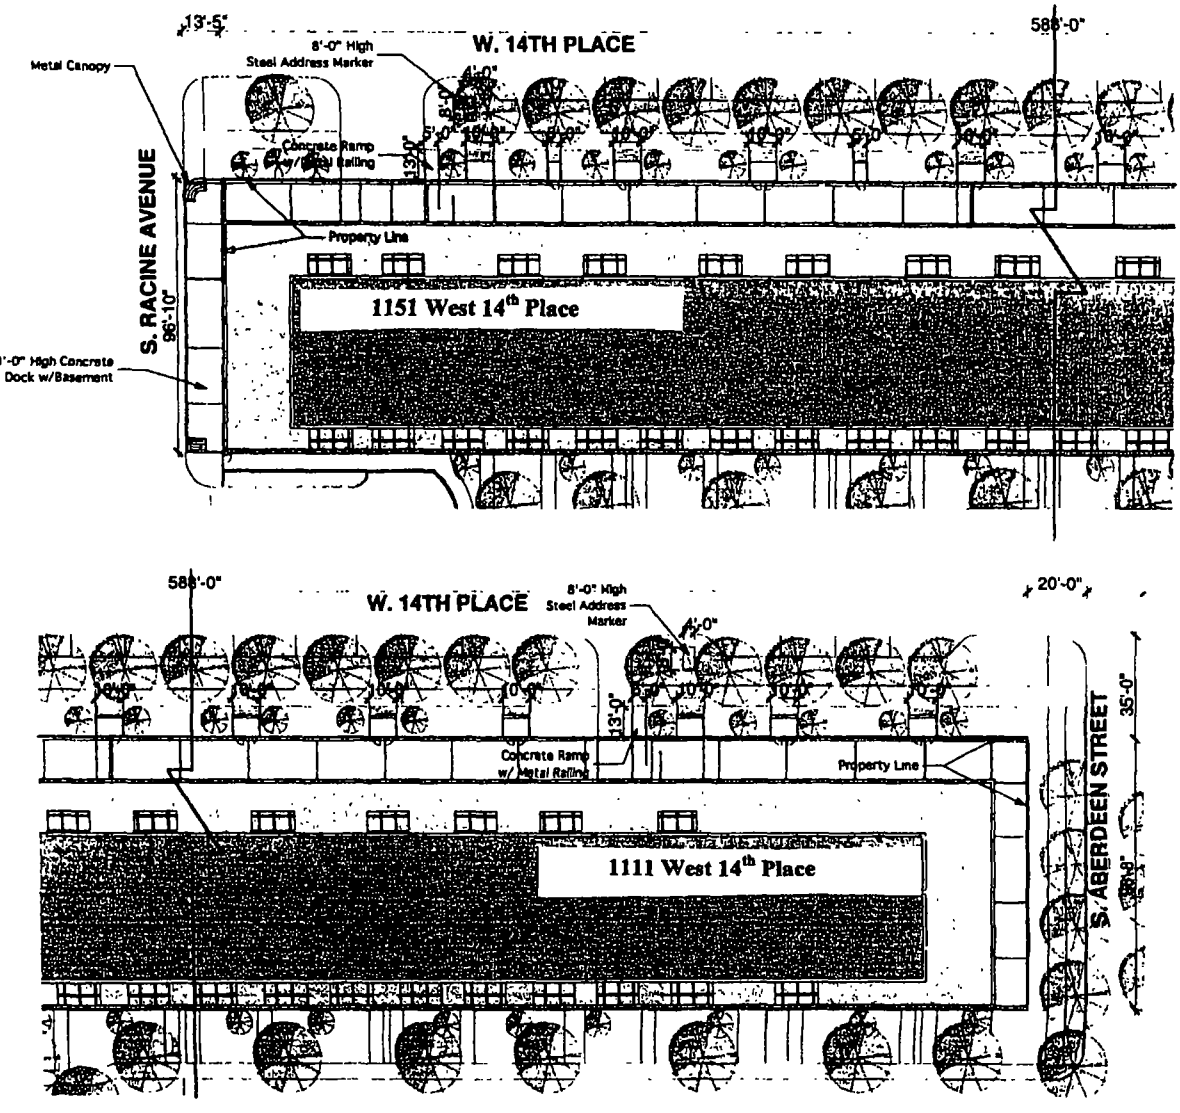

Department of Business Affairs and Consumer Protection
Small Business Center - Public Way Use Unit
City Hall - 121 N. LaSalle Street, Room 800 • Chicago, IL 60602
(312)-74-GOBIZ (312-744-6249) • (312) 744-1944 (TTY)
http://www.cityofchicago.org/bacp

09/10/2014

Alderman **James A. Balcer**
Ward # **11**
City of Chicago
City Hall, Room **203**
121 North LaSalle Street
Chicago, Illinois 60602

Re: An ordinance to use and maintain a portion of the public right-of-way for **two (2) landscaping(s)** for **University Commons VI Condo Assn.**, adjacent to the premises known as **1111-1151 W. 14th Pl.**.

Dear Alderman **James A. Balcer**:

The applicant referenced above has requested the use of the public right-of-way for a **landscaping(s)**. An ordinance has been prepared by the Department of Business Affairs and Consumer Protection – Small Business Center - Public Way Use Unit for presentation to the City Council. Because this request was made for properties located in your ward, as approved by you as per the attached, I respectfully request that you introduce the attached ordinance at the next City Council meeting.

If you have any questions regarding this ordinance, please contact Anthony Bertuca at (312) 744-5506.

Department of Business Affairs and Consumer Protection

City of Chicago

O2014-7556

Office of the City Clerk

Document Tracking Sheet

Meeting Date:	9/10/2014
Sponsor(s):	Balcer (11)
Type:	Ordinance
Title:	Grant(s) of privilege in public way for University Commons VI Condominium Association - 1111 -- 1151 W 15th St
Committee(s) Assignment:	Committee on Transportation and Public Way

ORDINANCE
University Commons IV Condo Association
Acct. No. 331121 - 4
Permit No. 1114820

Be It Ordained by the City Council of the City of Chicago:

SECTION 1. Permission and authority are hereby given and granted to University Commons IV Condo Association, upon the terms and subject to the conditions of this ordinance to maintain and use, as now constructed, two (2) Landscaping(s) on the public right-of-way for beautification purposes adjacent to its premises known as 1111-1151 W. 15th St..

Said Landscaping(s) at 1111-1151 W. 15TH ST. measure(s):
One (1) at six hundred twenty-one point four two (621.42) feet in length, and thirty-five (35) feet in width for a total of twenty-one thousand seven hundred forty-nine point seven (21749.7) square feet.

Said Landscaping(s) at 1111-1151 W. 15TH ST. measure(s):
One (1) at ninety-six point six seven (96.67) feet in length, and twenty (20) feet in width for a total of one thousand nine hundred thirty-three point four (1933.4) square feet.

The location of said privilege shall be as shown on prints kept on file with the Department of Business Affairs and Consumer Protection and the Office of the City Clerk.

Said privilege shall be constructed in accordance with plans and specifications approved by the Department of Planning and Development and Department of Transportation (Division of Project Development).

This grant of privilege in the public way shall be subject to the provisions of Section 10-28-015 and all other required provisions of the Municipal Code of Chicago.

The grantee shall pay to the City of Chicago as compensation for the privilege #1114820 herein granted the sum of zero ($.00) per annum in advance.

A 25% penalty will be added for payments received after due date.

The permit holder agrees to hold the City of Chicago harmless for any damage, relocation or replacement costs associated with damage, relocation or removal of private property caused by the City performing work in the public way.

Authority herein given and granted for a period of five (5) years from and after 07/29/2014.

Alderman James A. Balcer

James A. Balcer 11th Ward

APPLICANT: UNIVERSITY COMMONS
ADDRESS: 1111-1151 WEST 15TH STREET
DATE: November 13, 2007

Department of Business Affairs and Consumer Protection
Small Business Center - Public Way Use Unit
City Hall - 121 N. LaSalle Street, Room 800 • Chicago, IL 60602
(312)-74-GOBIZ (312-744-6249) • (312) 744-1944 (TTY)
http://www.cityofchicago.org/bacp

09/10/2014

Alderman **James A. Balcer**
Ward # **11**
City of Chicago
City Hall, Room **203**
121 North LaSalle Street
Chicago, Illinois 60602

Re: An ordinance to use and maintain a portion of the public right-of-way for **two (2) landscaping(s)** for **University Commons IV Condo Association**, adjacent to the premises known as **1111-1151 W. 15th St.**.

Dear Alderman **James A. Balcer**:

The applicant referenced above has requested the use of the public right-of-way for a **landscaping(s)**. An ordinance has been prepared by the Department of Business Affairs and Consumer Protection – Small Business Center - Public Way Use Unit for presentation to the City Council. Because this request was made for properties located in your ward, as approved by you as per the attached, I respectfully request that you introduce the attached ordinance at the next City Council meeting.

If you have any questions regarding this ordinance, please contact Anthony Bertuca at (312) 744-5506.

Department of Business Affairs and Consumer Protection

City of Chicago

O2014-7565

Office of the City Clerk

Document Tracking Sheet

Meeting Date:	9/10/2014
Sponsor(s):	Balcer (11)
Type:	Ordinance
Title:	Grant(s) of privilege in public way for Wei Hao Chen
Committee(s) Assignment:	Committee on Transportation and Public Way

ORDINANCE
WEI HAO CHEN
Acct. No. 337166 - 1
Permit No. 1111789

Be It Ordained by the City Council of the City of Chicago:

SECTION 1. Permission and authority are hereby given and granted to WEI HAO CHEN, upon the terms and subject to the conditions of this ordinance to maintain and use, as now constructed, Occupation of Space (Garage) on the public right-of-way adjacent to its premises known as 1382 W. Fuller St..

Said Occupation of Space (Garage) at Public Alley behind 1382 W. Fuller Street measure(s):
One (1) at seventeen point five (17.5) feet in length, and fifteen point nine one (15.91) feet in width for a total of two hundred seventy-eight point four three (278.43) square feet. Existing frame garage encroaches the public alley. The garage corner does not interfere or block the access of the public alley.

The location of said privilege shall be as shown on prints kept on file with the Department of Business Affairs and Consumer Protection and the Office of the City Clerk.

Said privilege shall be constructed in accordance with plans and specifications approved by the Department of Planning and Development, Department of Transportation (Division of Project Development), and Department of Transportation (Office of Underground Coordination).

This grant of privilege in the public way shall be subject to the provisions of Section 10-28-015 and all other required provisions of the Municipal Code of Chicago.

The grantee shall pay to the City of Chicago as compensation for the privilege #1111789 herein granted the sum of four hundred ($400.00) per annum in advance.

A 25% penalty will be added for payments received after due date.

The permit holder agrees to hold the City of Chicago harmless for any damage, relocation or replacement costs associated with damage, relocation or removal of private property caused by the City performing work in the public way.

Authority herein given and granted for a period of five (5) years from and after 11/19/2013.

Alderman James A. Balcer

James A. Balcer 11th Ward

(Page 2 of 4)

KDC CONSULTANTS

P.O. BOX 838
OAK LAWN, ILLINOIS 60454

LAND PLANNING ENGINEERING LAND SURVEYING

(708) 423-4168
Fax 423-4169

PLAT OF SURVEY

OF

LOTS 12 AND 13 IN SHURTLEFF'S SUBDIVISION OF LOT 1 IN BLOCK 18 IN CANAL TRUSTEE'S SUBDIVISION OF SOUTH FRACTION OF SECTION 29, TOWNSHIP 39 NORTH, RANGE 14 EAST OF THE THIRD PRINCIPAL MERIDIAN, IN COOK COUNTY, ILLINOIS.

PIN: 17-29-312-016
17-29-312-017

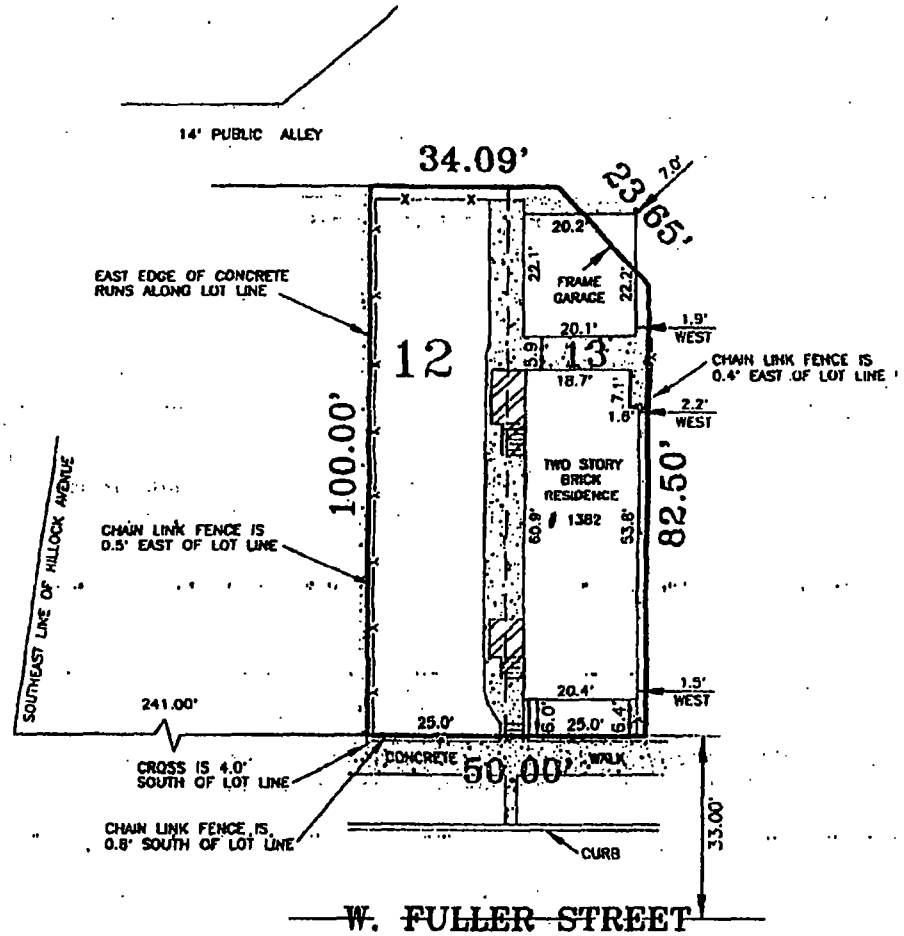

SCALE: 1" = 20'

REDUCED COPY

STATE OF ILLINOIS)
COUNTY OF COOK) SS

PREPARED FOR: CHIN/LI

KDC CONSULTANTS DOES HEREBY CERTIFY THAT IT HAS SURVEYED THE ABOVE DESCRIBED PROPERTY, AND THAT THE HEREON DRAWN PLAT IS A CORRECT REPRESENTATION OF SAID SURVEY.

DATED THIS 3RD DAY OF AUGUST 1997.

Kevin Cluff

IPLS NO. 3184

NO IMPROVEMENTS SHOULD BE CONSTRUCTED ON THE BASIS OF THIS PLAT ALONE. FIELD MONUMENTATION OF CRITICAL POINTS SHOULD BE ESTABLISHED PRIOR TO COMMENCEMENT OF CONSTRUCTION.

FOR BUILDING LINE AND OTHER RESTRICTIONS NOT SHOWN HEREON REFER TO YOUR DEED, ABSTRACT, TITLE POLICY, CONTRACTS AND LOCAL BUILDING AND ZONING REGULATIONS.

SURVEY No. 97-08-005

Department of Business Affairs and Consumer Protection
Small Business Center- Public Way Use Unit
City Hall - 121 N LaSalle Street Room 800 • Chicago, IL 60602
(312)-74-GOBIZ (312-744-6249) • (312) 744-1944 (TTY)
http //www.cityofchicago.org/bacp

09/10/2014

Alderman **James A. Balcer**
Ward # **11**
City of Chicago
City Hall, Room **203**
121 North LaSalle Street
Chicago, Illinois 60602

Re: An ordinance to use and maintain a portion of the public right-of-way for **one (1) occupation of space(s)** for **WEI HAO CHEN**, adjacent to the premises known as **1382 W. Fuller St.**.

Dear Alderman **James A. Balcer**:

The applicant referenced above has requested the use of the public right-of-way for a **occupation of space(s)**. An ordinance has been prepared by the Department of Business Affairs and Consumer Protection – Small Business Center - Public Way Use Unit for presentation to the City Council. Because this request was made for properties located in your ward, as approved by you as per the attached, I respectfully request that you introduce the attached ordinance at the next City Council meeting.

If you have any questions regarding this ordinance, please contact Anthony Bertuca at (312) 744-5506.

Department of Business Affairs and Consumer Protection

City of Chicago

O2014-7568

Office of the City Clerk

Document Tracking Sheet

Meeting Date:	9/10/2014
Sponsor(s):	Balcer (11)
Type:	Ordinance
Title:	Grant(s) of privilege in public way for 2500 Throop LLC
Committee(s) Assignment:	Committee on Transportation and Public Way

ORDINANCE
2500 THROOP LLC
Acct. No. 314584 - 1
Permit No. 1114832

Be It Ordained by the City Council of the City of Chicago:

SECTION 1. Permission and authority are hereby given and granted to 2500 THROOP LLC, upon the terms and subject to the conditions of this ordinance to maintain and use, as now constructed, two (2) Step(s) on the public right-of-way adjacent to its premises known as 2500 S. Throop St..

Said Step(s) at Eleanor St measure(s):
One (1) at two (2) feet in length, and three (3) feet in width for a total of six (6) square feet.
One (1) at two (2) feet in length, and seven point five (7.5) feet in width for a total of fifteen (15) square feet.

The location of said privilege shall be as shown on prints kept on file with the Department of Business Affairs and Consumer Protection and the Office of the City Clerk.

Said privilege shall be constructed in accordance with plans and specifications approved by the Department of Transportation (Division of Project Development).

This grant of privilege in the public way shall be subject to the provisions of Section 10-28-015 and all other required provisions of the Municipal Code of Chicago.

The grantee shall pay to the City of Chicago as compensation for the privilege #1114832 herein granted the sum of eight hundred ($800.00) per annum in advance.

A 25% penalty will be added for payments received after due date.

The permit holder agrees to hold the City of Chicago harmless for any damage, relocation or replacement costs associated with damage, relocation or removal of private property caused by the City performing work in the public way.

Authority herein given and granted for a period of five (5) years from and after 07/29/2014.

Alderman James A. Balcer

James A. Balcer 11th Ward

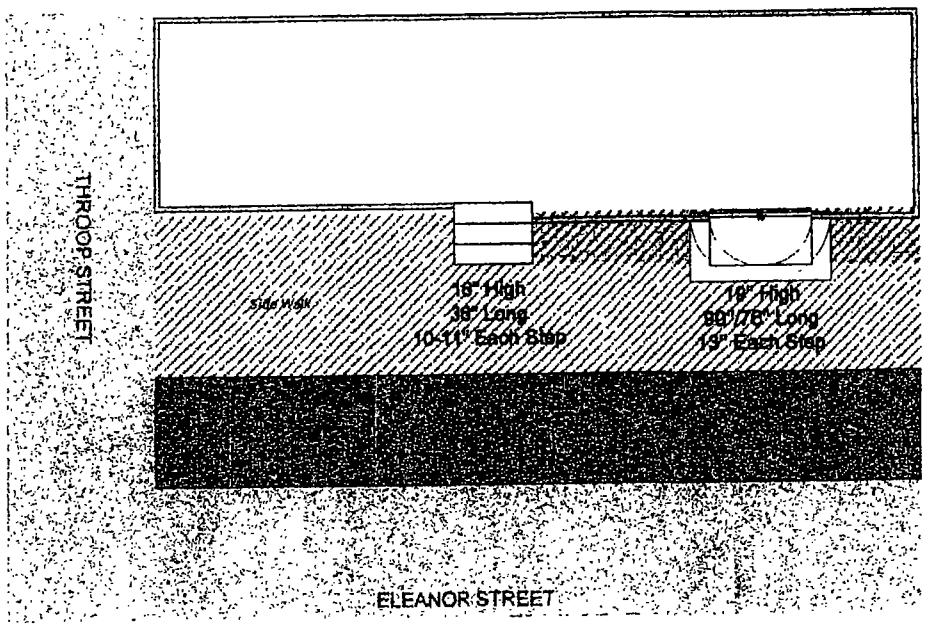
THROOP STREET
Sidewalk
16" High
38" Long
10-11" Each Step
19" High
99"/76" Long
19" Each Step
ELEANOR STREET

Department of Business Affairs and Consumer Protection
Small Business Center - Public Way Use Unit
City Hall - 121 N. LaSalle Street, Room 800 • Chicago, IL 60602
(312)-74-GOBIZ (312-744-6249) • (312) 744-1944 (TTY)
http://www.cityofchicago.org/bacp

09/10/2014

Alderman **James A. Balcer**
Ward # **11**
City of Chicago
City Hall, Room **203**
121 North LaSalle Street
Chicago, Illinois 60602

Re: An ordinance to use and maintain a portion of the public right-of-way for **two (2) step(s)** for **2500 THROOP LLC**, adjacent to the premises known as **2500 S. Throop St.**.

Dear Alderman **James A. Balcer**:

The applicant referenced above has requested the use of the public right-of-way for a **step(s)**. An ordinance has been prepared by the Department of Business Affairs and Consumer Protection – Small Business Center - Public Way Use Unit for presentation to the City Council. Because this request was made for properties located in your ward, as approved by you as per the attached, I respectfully request that you introduce the attached ordinance at the next City Council meeting.

If you have any questions regarding this ordinance, please contact Anthony Bertuca at (312) 744-5506.

Department of Business Affairs and Consumer Protection

City of Chicago

O2014-7575

Office of the City Clerk

Document Tracking Sheet

Meeting Date:	9/10/2014
Sponsor(s):	Cardenas (12)
Type:	Ordinance
Title:	Grant(s) of privilege in public way for Club Volkan
Committee(s) Assignment:	Committee on Transportation and Public Way

ORDINANCE
CLUB VOLKAN
Acct. No. 283310 - 1
Permit No. 1114379

Be It Ordained by the City Council of the City of Chicago:

SECTION 1. Permission and authority are hereby given and granted to CLUB VOLKAN, upon the terms and subject to the conditions of this ordinance to maintain and use, as now constructed, three (3) Step(s) on the public right-of-way adjacent to its premises known as 2501 S. Kedzie Ave..

Said Step(s) at W. 25th Street measure(s):
Three (3) at six point eight three (6.83) feet in length, and two (2) feet in width for a total of forty point nine eight (40.98) square feet.

The location of said privilege shall be as shown on prints kept on file with the Department of Business Affairs and Consumer Protection and the Office of the City Clerk.

Said privilege shall be constructed in accordance with plans and specifications approved by the Department of Transportation (Division of Project Development).

This grant of privilege in the public way shall be subject to the provisions of Section 10-28-015 and all other required provisions of the Municipal Code of Chicago.

The grantee shall pay to the City of Chicago as compensation for the privilege #1114379 herein granted the sum of one thousand two hundred ($1,200.00) per annum in advance.

A 25% penalty will be added for payments received after due date.

The permit holder agrees to hold the City of Chicago harmless for any damage, relocation or replacement costs associated with damage, relocation or removal of private property caused by the City performing work in the public way.

Authority herein given and granted for a period of five (5) years from and after 06/03/2014.

Alderman _____

George Cardenas 12th Ward

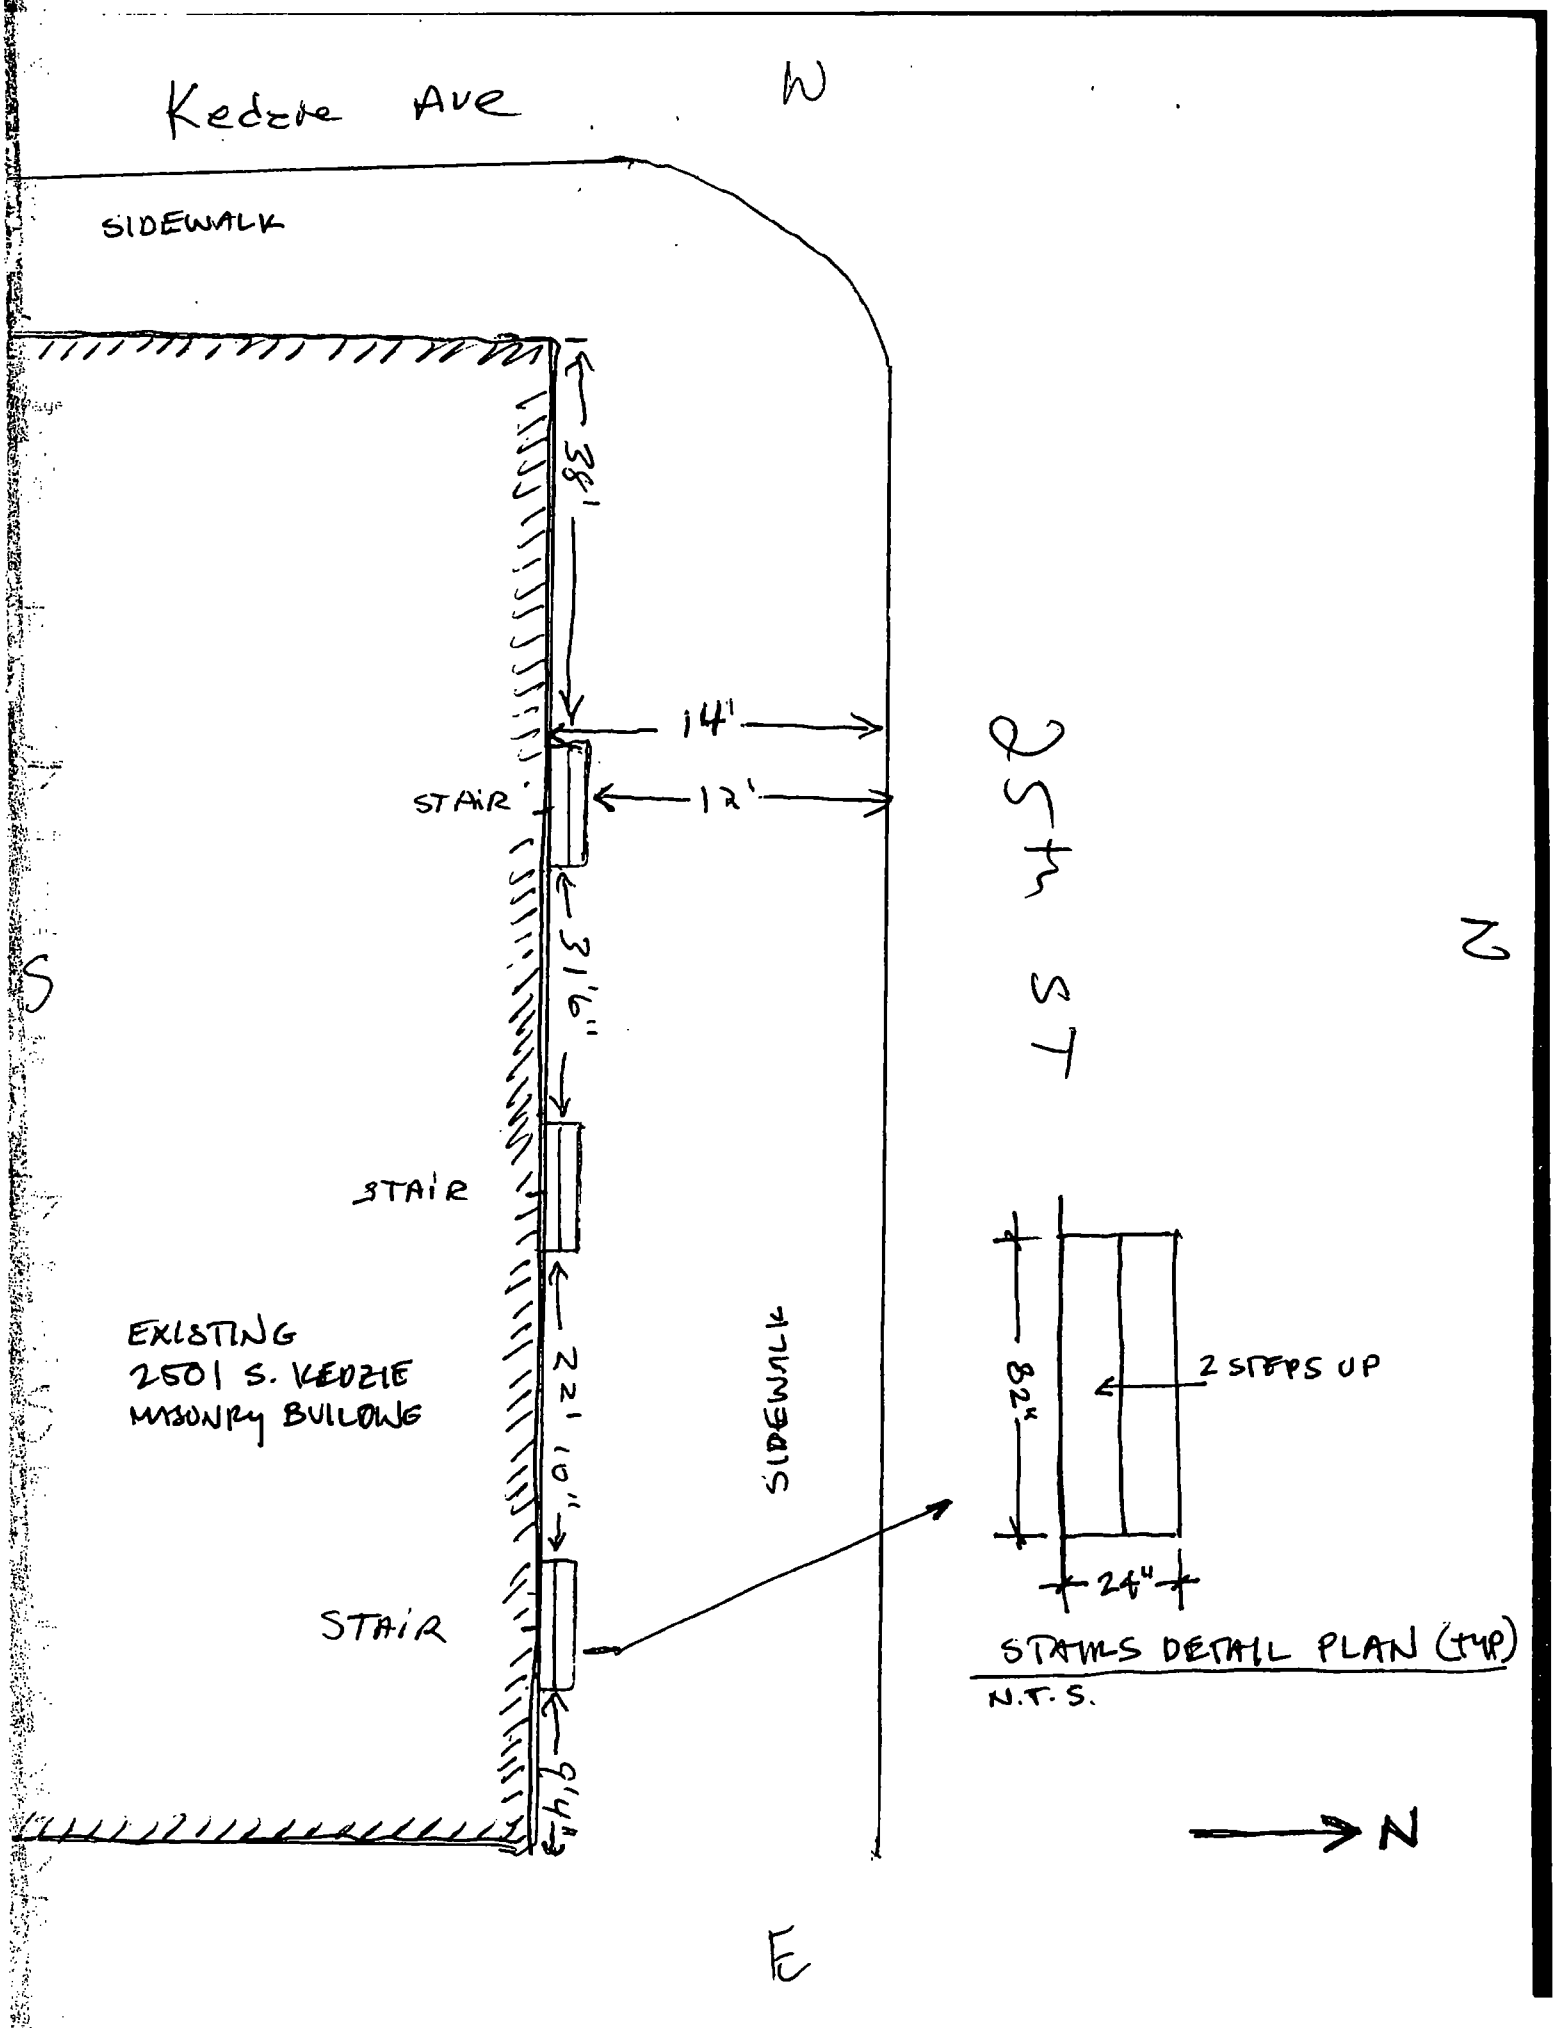
Kedzie Ave
W
SIDEWALK
38'
14'
12'
STAIR
31'6"
STAIR
22' 10"
STAIR
6'4"
EXISTING
2501 S. KEDZIE
MASONRY BUILDING
SIDEWALK
25th ST
S
N
E
82"
2 STEPS UP
24"
STAIRS DETAIL PLAN (TYP)
N.T.S.
N

Department of Business Affairs and Consumer Protection
Small Business Center - Public Way Use Unit
City Hall - 121 N. LaSalle Street, Room 800 • Chicago, IL 60602
(312)-74-GOBIZ (312-744-6249) • (312) 744-1944 (TTY)
http //www.cityofchicago org/bacp

09/10/2014

Alderman **George Cardenas**
Ward # **12**
City of Chicago
City Hall, Room **203**
121 North LaSalle Street
Chicago, Illinois 60602

Re: An ordinance to use and maintain a portion of the public right-of-way for **three (3) step(s)** for **CLUB VOLKAN**, adjacent to the premises known as **2501 S. Kedzie Ave.**.

Dear Alderman **George Cardenas**:

The applicant referenced above has requested the use of the public right-of-way for a **step(s)**. An ordinance has been prepared by the Department of Business Affairs and Consumer Protection – Small Business Center - Public Way Use Unit for presentation to the City Council. Because this request was made for properties located in your ward, as approved by you as per the attached, I respectfully request that you introduce the attached ordinance at the next City Council meeting.

If you have any questions regarding this ordinance, please contact Anthony Bertuca at (312) 744-5506.

Department of Business Affairs and Consumer Protection

City of Chicago

O2014-7579

Office of the City Clerk

Document Tracking Sheet

Meeting Date:	9/10/2014
Sponsor(s):	Cardenas (12)
Type:	Ordinance
Title:	Grant(s) of privilege in public way for 3500 Archer LLC
Committee(s) Assignment:	Committee on Transportation and Public Way

ORDINANCE
3500 ARCHER, LLC
Acct. No. 305447 - 1
Permit No. 1114506

Be It Ordained by the City Council of the City of Chicago:

SECTION 1. Permission and authority are hereby given and granted to 3500 ARCHER, LLC, upon the terms and subject to the conditions of this ordinance to maintain and use, as now constructed, seven (7) Balcony(s) projecting over the public right-of-way adjacent to its premises known as 3500 S. Archer Ave..

Said Balcony(s) at S. ARCHER AVE measure(s):
Four (4) at ten (10) feet in length, and one point six (1.6) foot in width for a total of sixty-four (64) square feet.

Said Balcony(s) at W. 35TH ST measure(s):
Three (3) at ten (10) feet in length, and one point six (1.6) foot in width for a total of forty-eight (48) square feet.

The location of said privilege shall be as shown on prints kept on file with the Department of Business Affairs and Consumer Protection and the Office of the City Clerk.

Said privilege shall be constructed in accordance with plans and specifications approved by the Department of Planning and Development and Department of Transportation (Division of Project Development).

This grant of privilege in the public way shall be subject to the provisions of Section 10-28-015 and all other required provisions of the Municipal Code of Chicago.

The grantee shall pay to the City of Chicago as compensation for the privilege #1114506 herein granted the sum of five hundred twenty-five ($525.00) per annum in advance.

A 25% penalty will be added for payments received after due date.

The permit holder agrees to hold the City of Chicago harmless for any damage, relocation or replacement costs associated with damage, relocation or removal of private property caused by the City performing work in the public way.

Authority herein given and granted for a period of five (5) years from and after 07/29/2014.

Alderman _____

George Cardenas 12th Ward

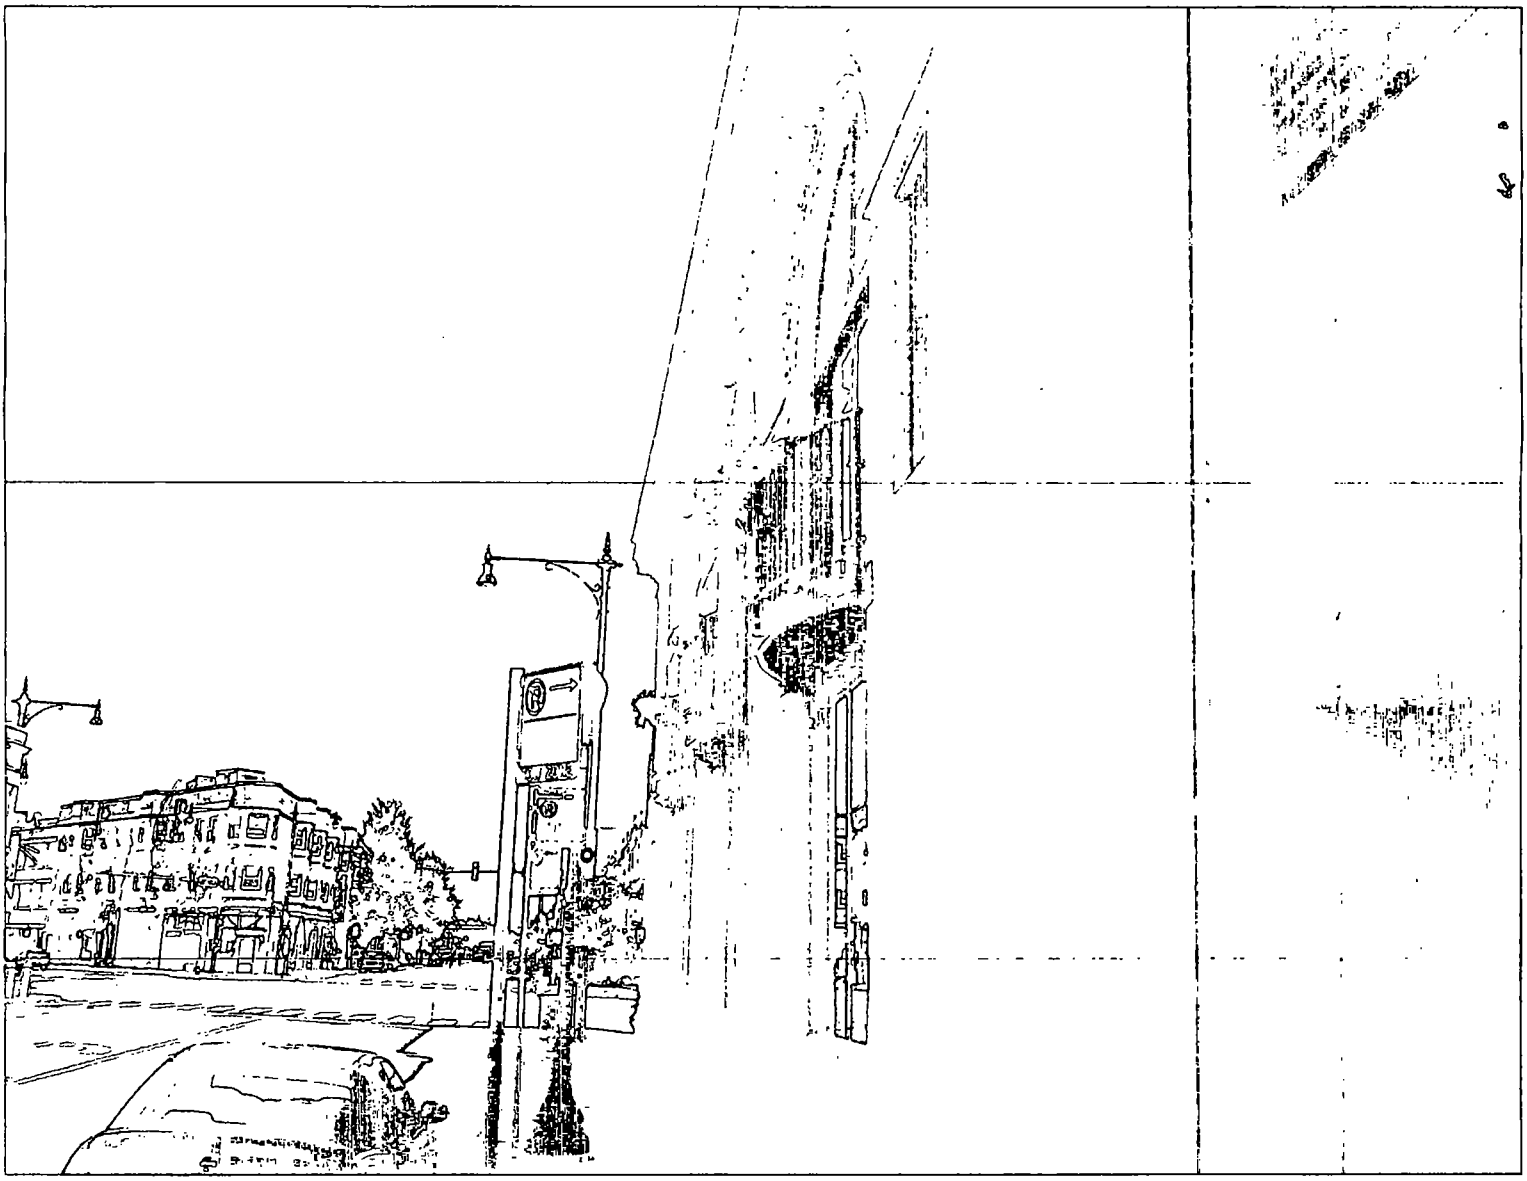

Department of Business Affairs and Consumer Protection
Small Business Center- Public Way Use Unit
City Hall - 121 N. LaSalle Street Room 800 • Chicago, IL 60602
(312)-74-GOBIZ (312-744-6249) • (312) 744-1944 (TTY)
http://www.cityofchicago.org/bacp

09/10/2014

Alderman **George Cardenas**
Ward # **12**
City of Chicago
City Hall, Room **203**
121 North LaSalle Street
Chicago, Illinois 60602

Re: An ordinance to use and maintain a portion of the public right-of-way for **seven (7) balcony(ies)** for **3500 ARCHER, LLC**, adjacent to the premises known as **3500 S. Archer Ave.**.

Dear Alderman **George Cardenas**:

The applicant referenced above has requested the use of the public right-of-way for a **balcony(ies)**. An ordinance has been prepared by the Department of Business Affairs and Consumer Protection – Small Business Center - Public Way Use Unit for presentation to the City Council. Because this request was made for properties located in your ward, as approved by you as per the attached, I respectfully request that you introduce the attached ordinance at the next City Council meeting.

If you have any questions regarding this ordinance, please contact Anthony Bertuca at (312) 744-5506.

Department of Business Affairs and Consumer Protection

City of Chicago

O2014-7423

Office of the City Clerk

Document Tracking Sheet

Meeting Date:	9/10/2014
Sponsor(s):	Quinn (13)
Type:	Ordinance
Title:	Grant(s) of privilege in public way for Taqueria El Arco No. 3 El Pollo Feliz, Inc.
Committee(s) Assignment:	Committee on Transportation and Public Way

ORDINANCE
TAQUERIA EL ARCO #3 EL POLLO FELIZ, INC.
Acct. No. 342255 - 1
Permit No. 1114472

Be It Ordained by the City Council of the City of Chicago:

SECTION 1. Permission and authority are hereby given and granted to TAQUERIA EL ARCO #3 EL POLLO FELIZ, INC., upon the terms and subject to the conditions of this ordinance to maintain and use one (1) sign(s) projecting over the public right-of-way attached to its premises known as 7023-7025 S. Pulaski Rd..

Said sign structure(s) measures as follows; along S. PULASKI:
One (1) at eight (8) feet in length, five (5) feet in height and thirteen (13) feet above grade level.

The location of said privilege shall be as shown on prints kept on file with the Department of Business Affairs and Consumer Protection and the Office of the City Clerk.

Said privilege shall be constructed in accordance with plans and specifications approved by the Department of Transportation (Division of Project Development) and Zoning Department - Signs.

This grant of privilege in the public way shall be subject to the provisions of Section 10-28-015 and all other required provisions of the Municipal Code of Chicago.

The grantee shall pay to the City of Chicago as compensation for the privilege #1114472 herein granted the sum of three hundred ($300.00) per annum in advance.

A 25% penalty will be added for payments received after due date.

The permit holder agrees to hold the City of Chicago harmless for any damage, relocation or replacement costs associated with damage, relocation or removal of private property caused by the City performing work in the public way.

Authority herein given and granted for a period of five (5) years from and after 05/13/2014.

Alderman _____
Marty Quinn 13th Ward

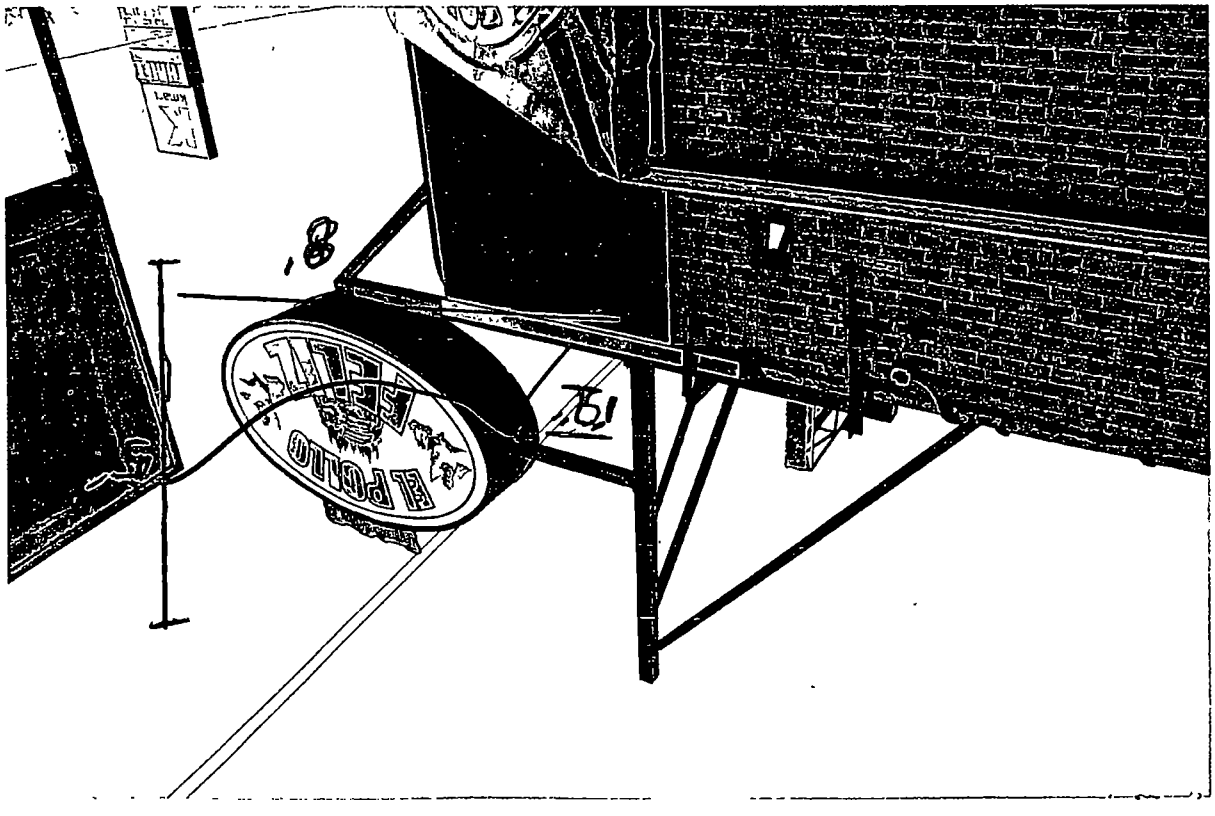
APOLLO

Department of Business Affairs and Consumer Protection
Small Business Center - Public Way Use Unit
City Hall - 121 N LaSalle Street, Room 800 • Chicago, IL 60602
(312)-74-GOBIZ (312-744-6249) • (312) 744-1944 (TTY)
http://www.cityofchicago.org/bacp

09/10/2014

Alderman **Marty Quinn**
Ward # **13**
City of Chicago
City Hall, Room **203**
121 North LaSalle Street
Chicago, Illinois 60602

Re: An ordinance to use and maintain a portion of the public right-of-way for **one (1) sign(s)** for **TAQUERIA EL ARCO #3 EL POLLO FELIZ, INC.**, adjacent to the premises known as **7023-7025 S. Pulaski Rd.**.

Dear Alderman **Marty Quinn**:

The applicant referenced above has requested the use of the public right-of-way for a **sign(s)**. An ordinance has been prepared by the Department of Business Affairs and Consumer Protection – Small Business Center - Public Way Use Unit for presentation to the City Council. Because this request was made for properties located in your ward, as approved by you as per the attached, I respectfully request that you introduce the attached ordinance at the next City Council meeting.

If you have any questions regarding this ordinance, please contact Anthony Bertuca at (312) 744-5506.

Department of Business Affairs and Consumer Protection

City of Chicago

O2014-7425

Office of the City Clerk

Document Tracking Sheet

Meeting Date:	9/10/2014
Sponsor(s):	Burke (14)
Type:	Ordinance
Title:	Grant(s) of privilege in public way for Angelo's Stuffed Pizza Corp.
Committee(s) Assignment:	Committee on Transportation and Public Way

ORDINANCE
ANGELO'S STUFFED PIZZA CORP
Acct. No. 23485 - 1
Permit No. 1113810

Be It Ordained by the City Council of the City of Chicago:

SECTION 1. Permission and authority are hereby given and granted to ANGELO'S STUFFED PIZZA CORP, upon the terms and subject to the conditions of this ordinance to maintain and use, as now constructed, one (1) Building Projection(s) projecting over the public right-of-way adjacent to its premises known as 4850 S. Pulaski Rd..

Said Building Projection(s) at S. PULASKI RD measure(s):
One (1) at twenty-one point zero five (21.05) feet in length, and one point one seven (1.17) foot in width for a total of twenty-four point six three (24.63) square feet. Existing building projection is approximately seven (7) feet six (6) inches above street grade level.

The location of said privilege shall be as shown on prints kept on file with the Department of Business Affairs and Consumer Protection and the Office of the City Clerk.

Said privilege shall be constructed in accordance with plans and specifications approved by the Department of Planning and Development and Department of Transportation (Division of Project Development).

This grant of privilege in the public way shall be subject to the provisions of Section 10-28-015 and all other required provisions of the Municipal Code of Chicago.

The grantee shall pay to the City of Chicago as compensation for the privilege #1113810 herein granted the sum of four hundred ($400.00) per annum in advance.

A 25% penalty will be added for payments received after due date.

The permit holder agrees to hold the City of Chicago harmless for any damage, relocation or replacement costs associated with damage, relocation or removal of private property caused by the City performing work in the public way.

Authority herein given and granted for a period of five (5) years from and after 10/08/2013.

Alderman _____

Edward M. Burke 14th Ward

FAST
Oper
(773
1st Capital 1st Realtors
(773) 733-53009

Department of Business Affairs and Consumer Protection
Small Business Center- Public Way Use Unit
City Hall - 121 N. LaSalle Street Room 800 • Chicago, IL 60602
(312)-74-GOBIZ (312-744-6249) • (312) 744-1944 (TTY)
http://www.cityofchicago.org/bacp

09/10/2014

Alderman **Edward M. Burke**
Ward # **14**
City of Chicago
City Hall, Room **302**
121 North LaSalle Street
Chicago, Illinois 60602

Re: An ordinance to use and maintain a portion of the public right-of-way for **one (1) building projection(s)** for **ANGELO'S STUFFED PIZZA CORP**, adjacent to the premises known as **4850 S. Pulaski Rd.**.

Dear Alderman **Edward M. Burke**:

The applicant referenced above has requested the use of the public right-of-way for a **building projection(s)**. An ordinance has been prepared by the Department of Business Affairs and Consumer Protection – Small Business Center - Public Way Use Unit for presentation to the City Council. Because this request was made for properties located in your ward, as approved by you as per the attached, I respectfully request that you introduce the attached ordinance at the next City Council meeting.

If you have any questions regarding this ordinance, please contact Anthony Bertuca at (312) 744-5506.

Department of Business Affairs and Consumer Protection

City of Chicago

O2014-7426

Office of the City Clerk

Document Tracking Sheet

Meeting Date:	9/10/2014
Sponsor(s):	Burke (14)
Type:	Ordinance
Title:	Grant(s) of privilege in public way for Cicero Archer Currency Exchange, Inc.
Committee(s) Assignment:	Committee on Transportation and Public Way

ORDINANCE
CICERO ARCHER CURRENCY EXCHANGE, INC.
Acct. No. 259502 - 1
Permit No. 1114875

Be It Ordained by the City Council of the City of Chicago:

SECTION 1. Permission and authority are hereby given and granted to CICERO ARCHER CURRENCY EXCHANGE, INC., upon the terms and subject to the conditions of this ordinance to maintain and use, as now constructed, two (2) Security Camera(s) projecting over the public right-of-way for security purposes adjacent to its premises known as 5354 S. Archer Ave..

Said Security Camera(s) at S. Archer measure(s):
Two (2) at two (2) feet in length, point five (.5) feet in width and eleven (11) feet above grade level.

The location of said privilege shall be as shown on prints kept on file with the Department of Business Affairs and Consumer Protection and the Office of the City Clerk.

Said privilege shall be constructed in accordance with plans and specifications approved by the Department of Planning and Development and Department of Transportation (Division of Project Development).

This grant of privilege in the public way shall be subject to the provisions of Section 10-28-015 and all other required provisions of the Municipal Code of Chicago.

The grantee shall pay to the City of Chicago as compensation for the privilege #1114875 herein granted the sum of zero ($.00) per annum in advance.

A 25% penalty will be added for payments received after due date.

The permit holder agrees to hold the City of Chicago harmless for any damage, relocation or replacement costs associated with damage, relocation or removal of private property caused by the City performing work in the public way.

Authority herein given and granted for a period of five (5) years from and after 09/09/2014.

Alderman _____

Edward M. Burke 14th Ward

Archer Cicero Currency Exchange
5354 ½ S. Archer
Chicago, IL 60632

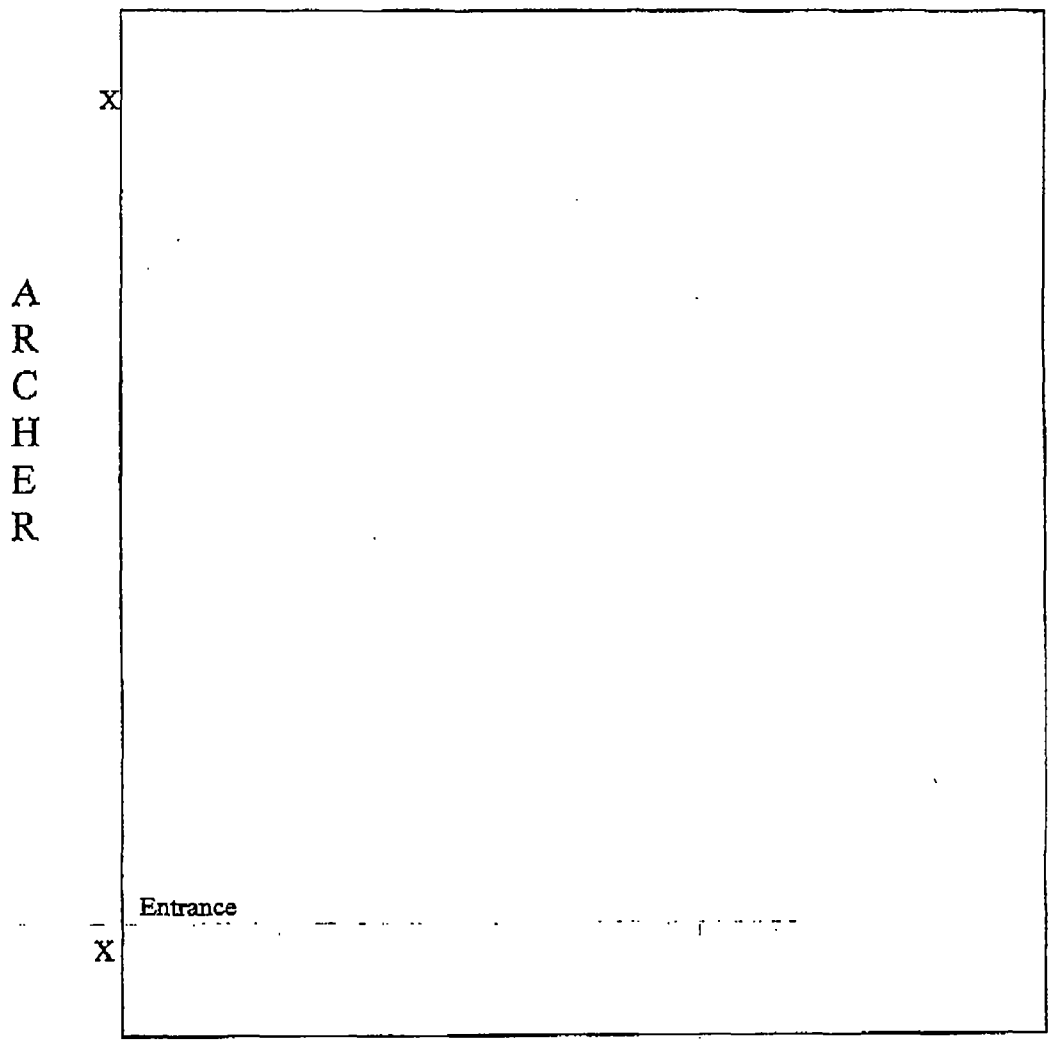

PARKING

X = Camera Locations

Department of Business Affairs and Consumer Protection
Small Business Center- Public Way Use Unit
City Hall - 121 N. LaSalle Street Room 800 • Chicago, IL 60602
(312)-74-GOBIZ (312-744-6249) • (312) 744-1944 (TTY)
http://www.cityofchicago.org/bacp

09/10/2014

Alderman **Edward M. Burke**
Ward # **14**
City of Chicago
City Hall, Room **302**
121 North LaSalle Street
Chicago, Illinois 60602

Re: An ordinance to use and maintain a portion of the public right-of-way for **two (2) security camera(s)** for **CICERO ARCHER CURRENCY EXCHANGE, INC.**, adjacent to the premises known as **5354 S. Archer Ave.**.

Dear Alderman **Edward M. Burke**:

The applicant referenced above has requested the use of the public right-of-way for a **security camera(s)**. An ordinance has been prepared by the Department of Business Affairs and Consumer Protection – Small Business Center - Public Way Use Unit for presentation to the City Council. Because this request was made for properties located in your ward, as approved by you as per the attached, I respectfully request that you introduce the attached ordinance at the next City Council meeting.

If you have any questions regarding this ordinance, please contact Anthony Bertuca at (312) 744-5506.

Department of Business Affairs and Consumer Protection

City of Chicago

O2014-7428

Office of the City Clerk

Document Tracking Sheet

Meeting Date:	9/10/2014
Sponsor(s):	Burke (14)
Type:	Ordinance
Title:	Grant(s) of privilege in public way for El Tarasco
Committee(s) Assignment:	Committee on Transportation and Public Way

ORDINANCE
EL TARASCO
Acct. No. 299072 - 1
Permit No. 1113321

Be It Ordained by the City Council of the City of Chicago:

SECTION 1. Permission and authority are hereby given and granted to EL TARASCO, upon the terms and subject to the conditions of this ordinance to maintain and use one (1) sign(s) projecting over the public right-of-way attached to its premises known as4358 W. 51st St..

Said sign structure(s) measures as follows; along W. 51st St.:
One (1) at four (4) feet in length, five point five (5.5) feet in height and twelve (12) feet above grade level.

The location of said privilege shall be as shown on prints kept on file with the Department of Business Affairs and Consumer Protection and the Office of the City Clerk

Said privilege shall be constructed in accordance with plans and specifications approved by the Department of Transportation (Division of Project Development) and Zoning Department- Signs.

This grant of privilege in the public way shall be subject to the provisions of Section 10-28-015 and all other required provisions of the Municipal Code of Chicago.

The grantee shall pay to the City of Chicago as compensation for the privilege #1113321 herein granted the sum of one hundred ($100.00) per annum in advance.

A 25% penalty will be added for payments received after due date

The permit holder agrees to hold the City of Chicago harmless for any damage, relocation or replacement costs associated with damage, relocation or removal of private property caused by the City performing work in the public way.

Authority herein given and granted for a period offive (5) years from and after 05/14/2013.

Alderman _____

Edward M. Burke 14th Ward

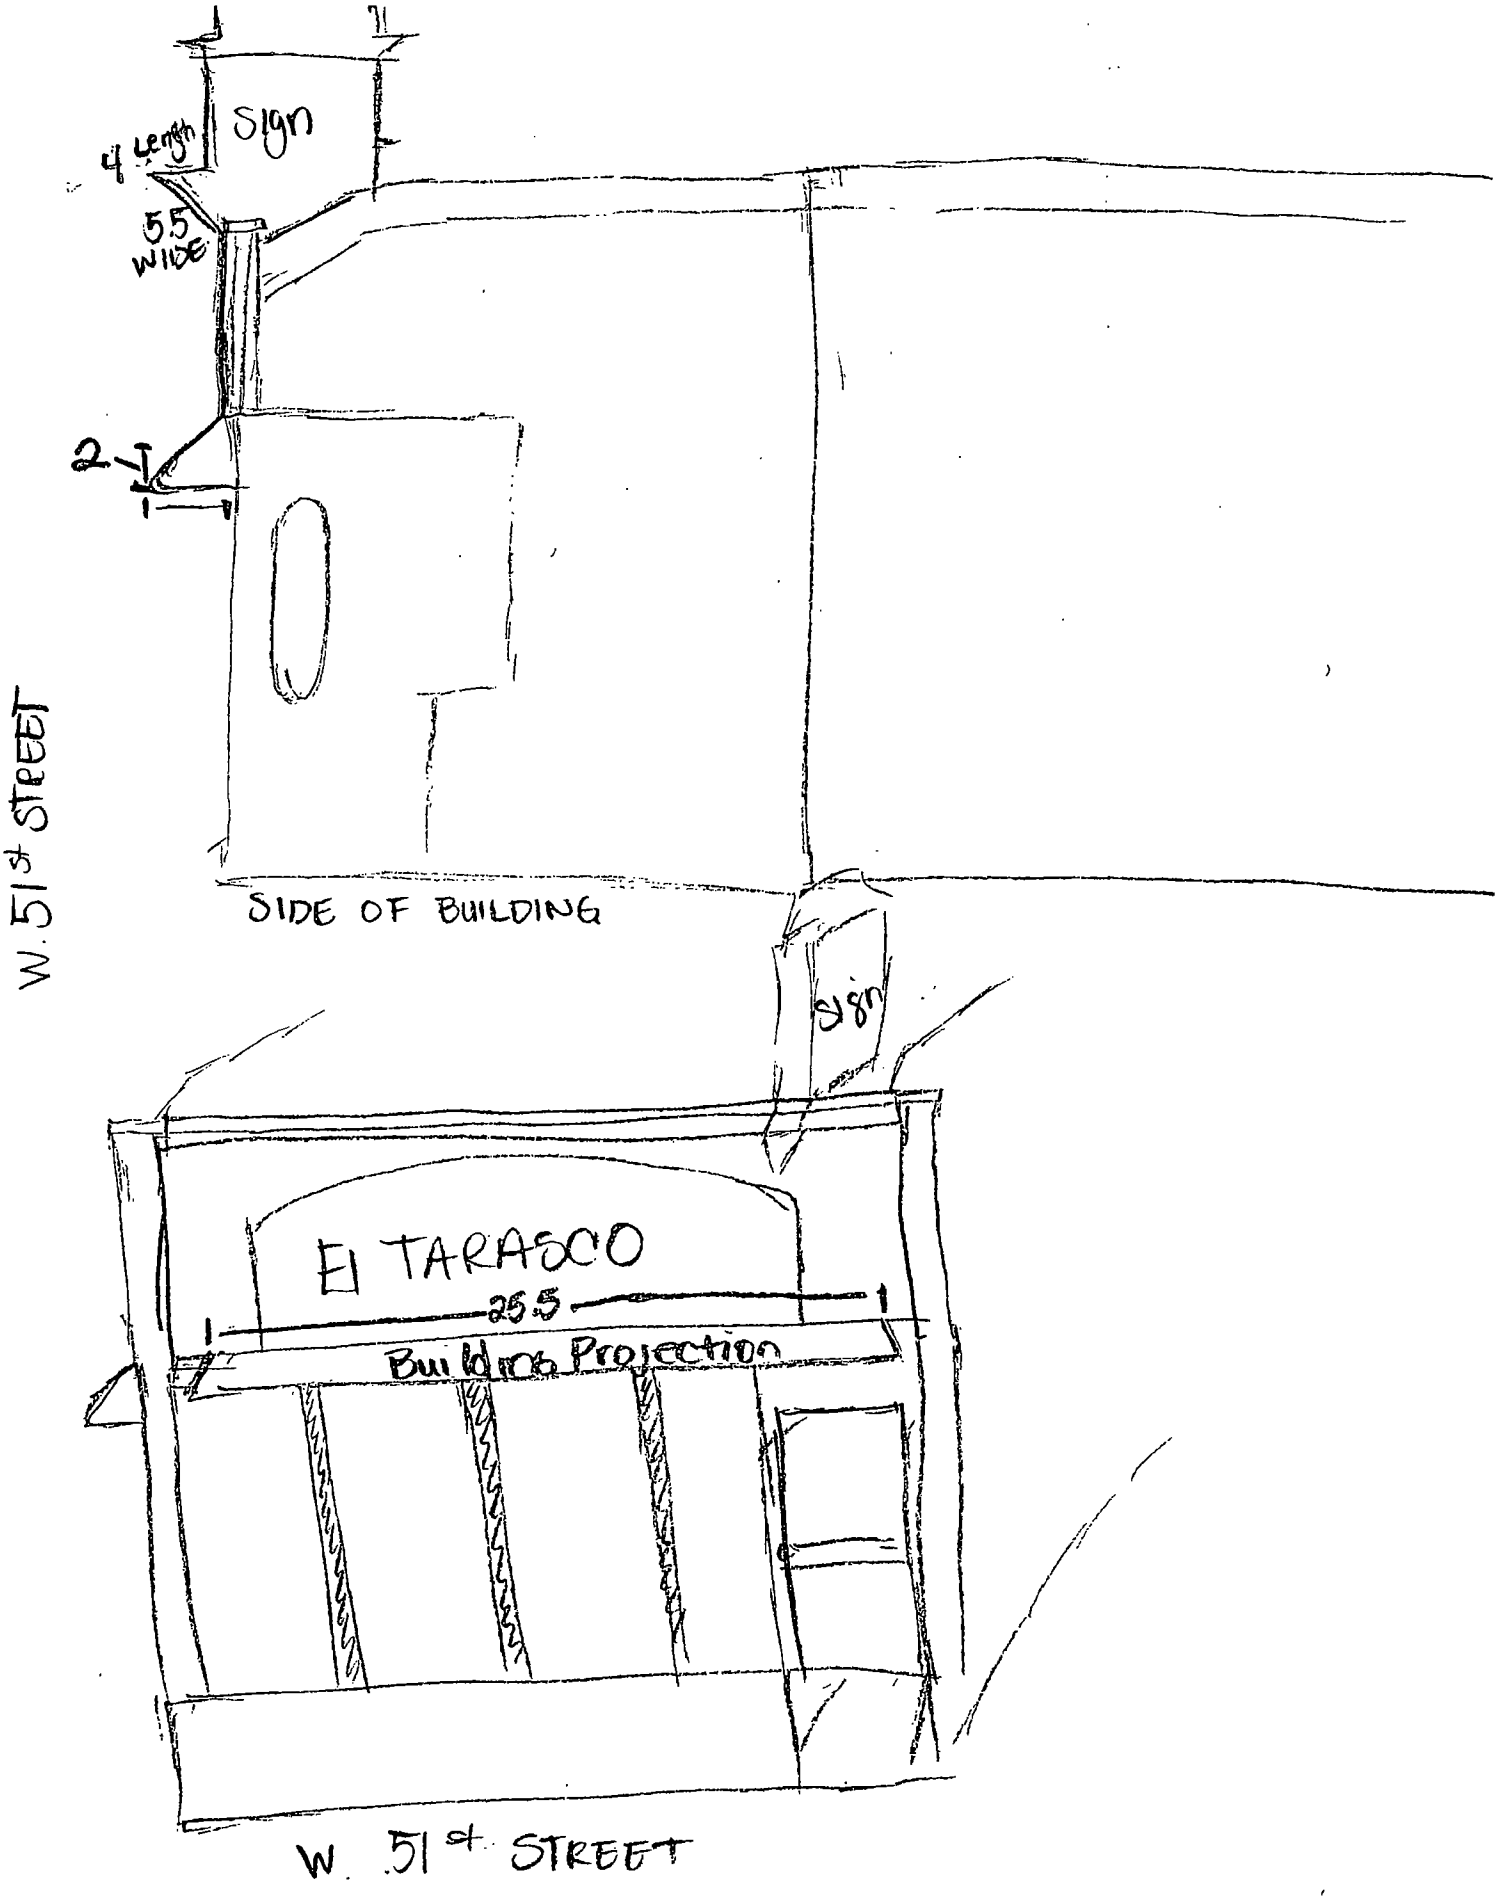
4 Length
Sign
5.5 WIDE
2
W. 51st STREET
SIDE OF BUILDING
Sign
EL TARASCO
25.5
Building Projection
W. 51st STREET

Department of Business Affairs and Consumer Protection
Small Business Center- Public Way Use Unit
City Hall - 121 N LaSalle Street Room 800 • Chicago, IL 60602
(312)-74-GOBIZ (312-744-6249) • (312) 744-1944 (TTY)
http://www.cityofchicago.org/bacp

09/10/2014

Alderman **Edward M. Burke**
Ward # **14**
City of Chicago
City Hall, Room **302**
121 North LaSalle Street
Chicago, Illinois 60602

Re: An ordinance to use and maintain a portion of the public right-of-way for **one (1) sign(s)** for **EL TARASCO**, adjacent to the premises known as **4358 W. 51st St.**.

Dear Alderman **Edward M. Burke**:

The applicant referenced above has requested the use of the public right-of-way for a **sign(s)**. An ordinance has been prepared by the Department of Business Affairs and Consumer Protection – Small Business Center - Public Way Use Unit for presentation to the City Council. Because this request was made for properties located in your ward, as approved by you as per the attached, I respectfully request that you introduce the attached ordinance at the next City Council meeting.

If you have any questions regarding this ordinance, please contact Anthony Bertuca at (312) 744-5506.

Department of Business Affairs and Consumer Protection

City of Chicago

O2014-7429

Office of the City Clerk

Document Tracking Sheet

Meeting Date:	9/10/2014
Sponsor(s):	Burke (14)
Type:	Ordinance
Title:	Grant(s) of privilege in public way for Family Dollar No. 5287
Committee(s) Assignment:	Committee on Transportation and Public Way

ORDINANCE
FAMILY DOLLAR # 5287
Acct. No. 11071 - 30
Permit No. 1114374

Be It Ordained by the City Council of the City of Chicago:

SECTION 1. Permission and authority are hereby given and granted to FAMILY DOLLAR # 5287, upon the terms and subject to the conditions of this ordinance to maintain and use, as now constructed, two (2) Light Fixture(s) projecting over the public right-of-way adjacent to its premises known as 4314 S. Kedzie Ave..

Said Light Fixture(s) at S. Kedzie Avenue measure(s):
Two (2) at one (1) foot in length, one point five (1.5) foot in width and eleven (11) feet above grade level.

The location of said privilege shall be as shown on prints kept on file with the Department of Business Affairs and Consumer Protection and the Office of the City Clerk.

Said privilege shall be constructed in accordance with plans and specifications approved by the Department of Transportation (Division of Project Development).

This grant of privilege in the public way shall be subject to the provisions of Section 10-28-015 and all other required provisions of the Municipal Code of Chicago.

The grantee shall pay to the City of Chicago as compensation for the privilege #1114374 herein granted the sum of eighty ($80.00) per annum in advance.

A 25% penalty will be added for payments received after due date.

The permit holder agrees to hold the City of Chicago harmless for any damage, relocation or replacement costs associated with damage, relocation or removal of private property caused by the City performing work in the public way.

Authority herein given and granted for a period of five (5) years from and after 06/03/2014.

Alderman _____

Edward M. Burke 14th Ward

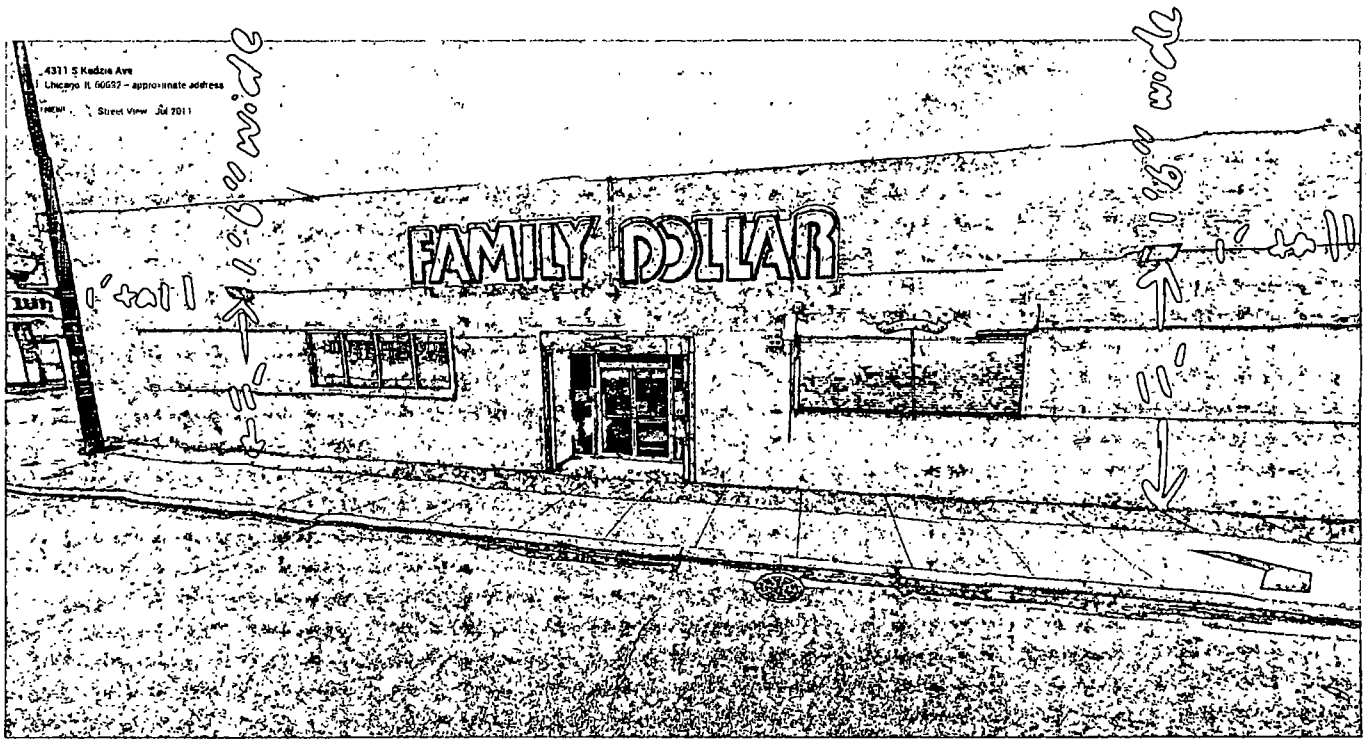
4311 S Kedzie Ave
Chicago IL 60632 – approximate address
Street View Jul 2011
FAMILY DOLLAR
Image capture Jul 2011 © 2014 Google 1 km

Department of Business Affairs and Consumer Protection
Small Business Center - Public Way Use Unit
City Hall - 121 N. LaSalle Street, Room 800 • Chicago, IL 60602
(312)-74-GOBIZ (312-744-6249) • (312) 744-1944 (TTY)
http://www.cityofchicago.org/bacp

09/10/2014

Alderman **Edward M. Burke**
Ward # **14**
City of Chicago
City Hall, Room **302**
121 North LaSalle Street
Chicago, Illinois 60602

Re: An ordinance to use and maintain a portion of the public right-of-way for **two (2) light fixture(s)** for **FAMILY DOLLAR # 5287**, adjacent to the premises known as **4314 S. Kedzie Ave.**.

Dear Alderman **Edward M. Burke**:

The applicant referenced above has requested the use of the public right-of-way for a **light fixture(s)**. An ordinance has been prepared by the Department of Business Affairs and Consumer Protection – Small Business Center - Public Way Use Unit for presentation to the City Council. Because this request was made for properties located in your ward, as approved by you as per the attached, I respectfully request that you introduce the attached ordinance at the next City Council meeting.

If you have any questions regarding this ordinance, please contact Anthony Bertuca at (312) 744-5506.

Department of Business Affairs and Consumer Protection

City of Chicago

O2014-7430

Office of the City Clerk

Document Tracking Sheet

Meeting Date:	9/10/2014
Sponsor(s):	Burke (14)
Type:	Ordinance
Title:	Grant(s) of privilege in public way for Handle Bars Gym II, Inc.
Committee(s) Assignment:	Committee on Transportation and Public Way

ORDINANCE
HANDLE BARS GYM II INC
Acct. No. 31266 - 2
Permit No. 1114392

Be It Ordained by the City Council of the City of Chicago:

SECTION 1. Permission and authority are hereby given and granted to HANDLE BARS GYM II INC, upon the terms and subject to the conditions of this ordinance to maintain and use one (1) sign(s) projecting over the public right-of-way attached to its premises known as 4881 S. Archer Ave..

Said sign structure(s) measures as follows; along S ARCHER AVE:
One (1) at four point eight three (4.83) feet in length, four point one seven (4.17) feet in height and nine point four two (9.42) feet above grade level.

The location of said privilege shall be as shown on prints kept on file with the Department of Business Affairs and Consumer Protection and the Office of the City Clerk.

Said privilege shall be constructed in accordance with plans and specifications approved by the Department of Transportation (Division of Project Development) and Zoning Department - Signs.

This grant of privilege in the public way shall be subject to the provisions of Section 10-28-015 and all other required provisions of the Municipal Code of Chicago.

The grantee shall pay to the City of Chicago as compensation for the privilege #1114392 herein granted the sum of one hundred ($100.00) per annum in advance.

A 25% penalty will be added for payments received after due date.

The permit holder agrees to hold the City of Chicago harmless for any damage, relocation or replacement costs associated with damage, relocation or removal of private property caused by the City performing work in the public way.

Authority herein given and granted for a period of five (5) years from and after 04/22/2014.

Alderman _____

Edward M. Burke 14th Ward

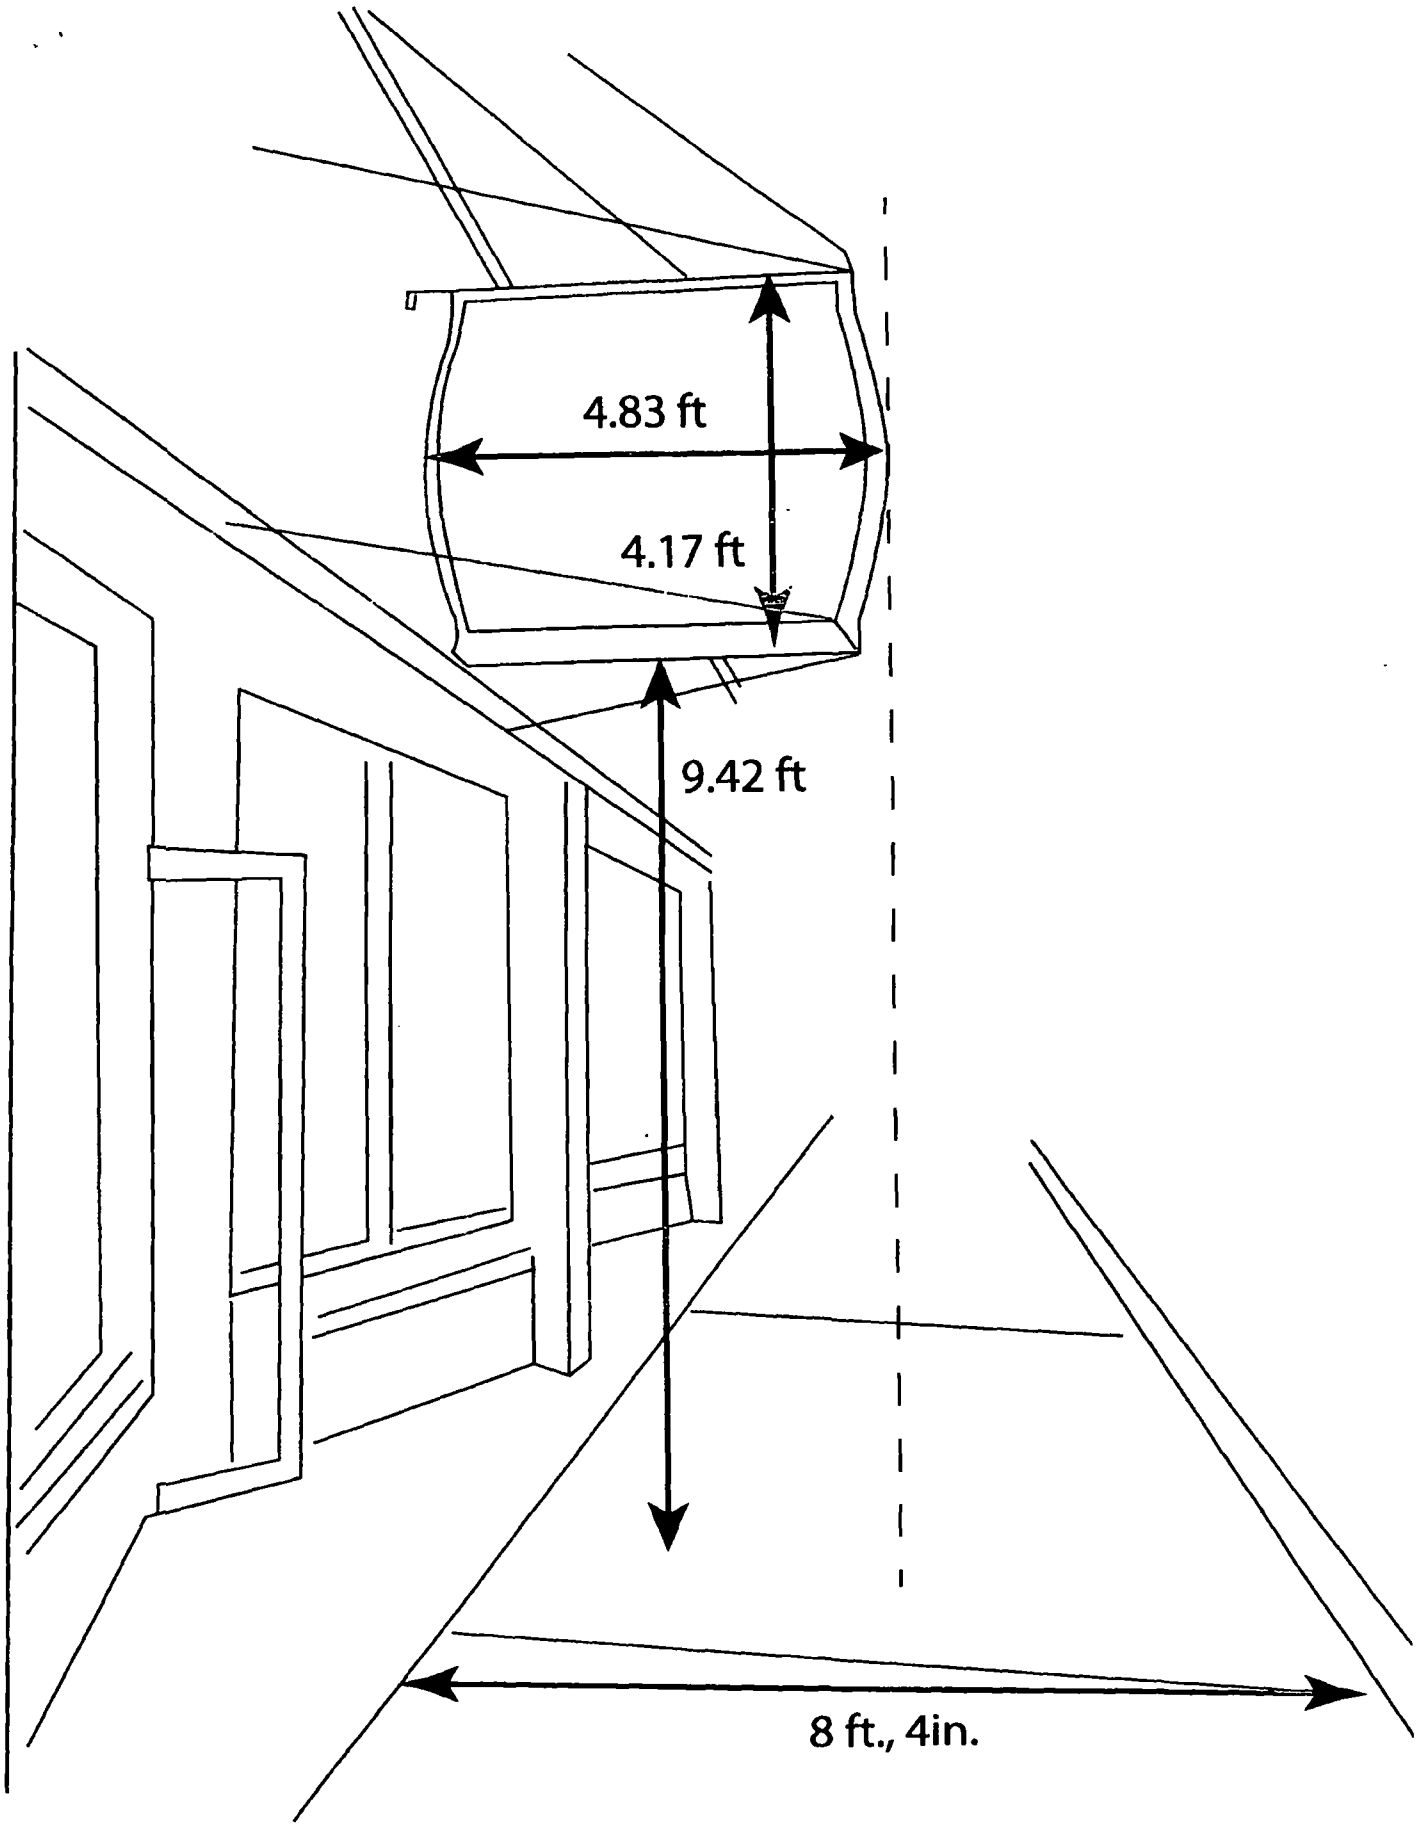
4.83 ft
4.17 ft
9.42 ft
8 ft., 4in.

Department of Business Affairs and Consumer Protection
Small Business Center - Public Way Use Unit
City Hall - 121 N. LaSalle Street, Room 800 • Chicago, IL 60602
(312)-74-GOBIZ (312-744-6249) • (312) 744-1944 (TTY)
http://www.cityofchicago.org/bacp

09/10/2014

Alderman **Edward M. Burke**
Ward # **14**
City of Chicago
City Hall, Room **302**
121 North LaSalle Street
Chicago, Illinois 60602

Re: An ordinance to use and maintain a portion of the public right-of-way for **one (1) sign(s)** for **HANDLE BARS GYM II INC**, adjacent to the premises known as **4881 S. Archer Ave.**.

Dear Alderman **Edward M. Burke**:

The applicant referenced above has requested the use of the public right-of-way for a **sign(s)**. An ordinance has been prepared by the Department of Business Affairs and Consumer Protection – Small Business Center - Public Way Use Unit for presentation to the City Council. Because this request was made for properties located in your ward, as approved by you as per the attached, I respectfully request that you introduce the attached ordinance at the next City Council meeting.

If you have any questions regarding this ordinance, please contact Anthony Bertuca at (312) 744-5506.

Department of Business Affairs and Consumer Protection

City of Chicago

O2014-7431

Office of the City Clerk

Document Tracking Sheet

Meeting Date:	9/10/2014
Sponsor(s):	Burke (14)
Type:	Ordinance
Title:	Grant(s) of privilege in public way for Jose Valle Dental
Committee(s) Assignment:	Committee on Transportation and Public Way

ORDINANCE
JOSE VALLE DENTAL
Acct. No. 336915 - 1
Permit No. 1114675

Be It Ordained by the City Council of the City of Chicago:

SECTION 1. Permission and authority are hereby given and granted to JOSE VALLE DENTAL, upon the terms and subject to the conditions of this ordinance to maintain and use one (1) sign(s) projecting over the public right-of-way attached to its premises known as5118 S. Archer Ave..

Said sign structure(s) measures as follows; along S. Archer Avenue:
One (1) at four (4) feet in length, six (6) feet in height and fourteen point five (14.5) feet above grade level.

The location of said privilege shall be as shown on prints kept on file with the Department of Business Affairs and Consumer Protection and the Office of the City Clerk

Said privilege shall be constructed in accordance with plans and specifications approved by the Department of Transportation (Division of Project Development) and Zoning Department- Signs.

This grant of privilege in the public way shall be subject to the provisions of Section 10-28-015 and all other required provisions of the Municipal Code of Chicago.

The grantee shall pay to the City of Chicago as compensation for the privilege #1114675 herein granted the sum of one hundred ($100.00) per annum in advance.

A 25% penalty will be added for payments received after due date

The permit holder agrees to hold the City of Chicago harmless for any damage, relocation or replacement costs associated with damage, relocation or removal of private property caused by the City performing work in the public way.

Authority herein given and granted for a period offive (5) years from and after 01/13/2014.

Alderman

Edward M. Burke 14th Ward

[redacted]

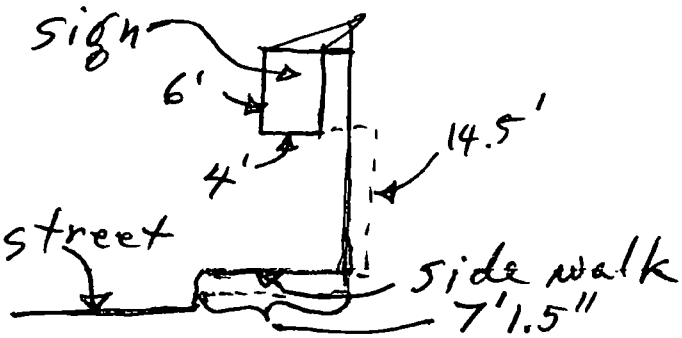

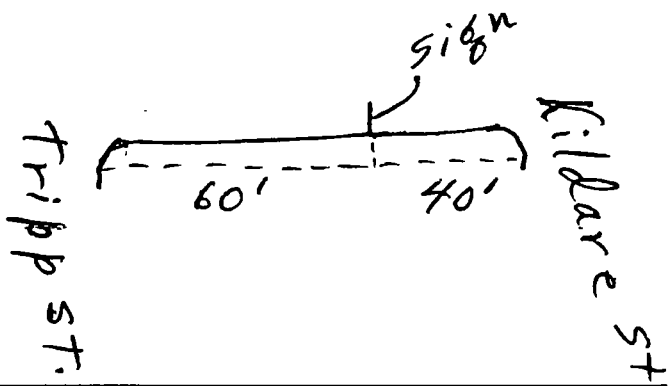

☐ Check if changes to dimensions and include below

[redacted]

001732

Department of Business Affairs and Consumer Protection
Small Business Center- Public Way Use Unit
City Hall - 121 N. LaSalle Street Room 800 • Chicago, IL 60602
(312)-74-GOBIZ (312-744-6249) • (312) 744-1944 (TTY)
http://www.cityofchicago.org/bacp

09/10/2014

Alderman **Edward M. Burke**
Ward # **14**
City of Chicago
City Hall, Room **302**
121 North LaSalle Street
Chicago, Illinois 60602

Re: An ordinance to use and maintain a portion of the public right-of-way for **one (1) sign(s)** for **JOSE VALLE DENTAL**, adjacent to the premises known as **5118 S. Archer Ave.**.

Dear Alderman **Edward M. Burke**:

The applicant referenced above has requested the use of the public right-of-way for a **sign(s)**. An ordinance has been prepared by the Department of Business Affairs and Consumer Protection – Small Business Center - Public Way Use Unit for presentation to the City Council. Because this request was made for properties located in your ward, as approved by you as per the attached, I respectfully request that you introduce the attached ordinance at the next City Council meeting.

If you have any questions regarding this ordinance, please contact Anthony Bertuca at (312) 744-5506.

Department of Business Affairs and Consumer Protection

City of Chicago

O2014-7433

Office of the City Clerk

Document Tracking Sheet

Meeting Date:	9/10/2014
Sponsor(s):	Burke (14)
Type:	Ordinance
Title:	Grant(s) of privilege in public way for La Cebollita Restaurant
Committee(s) Assignment:	Committee on Transportation and Public Way

ORDINANCE
LA CEBOLLITA RESTAURANT
Acct. No. 216110 - 1
Permit No. 1114663

Be It Ordained by the City Council of the City of Chicago:

SECTION 1. Permission and authority are hereby given and granted to LA CEBOLLITA RESTAURANT, upon the terms and subject to the conditions of this ordinance to maintain and use, as now constructed, two (2) Light Fixture(s) projecting over the public right-of-way adjacent to its premises known as 4343 W. 47th St..

Said Light Fixture(s) at W. 47th St measure(s):
Two (2) at one (1) foot in length, point six six (.66) feet in width and eleven (11) feet above grade level.

The location of said privilege shall be as shown on prints kept on file with the Department of Business Affairs and Consumer Protection and the Office of the City Clerk.

Said privilege shall be constructed in accordance with plans and specifications approved by the Department of Transportation (Division of Project Development).

This grant of privilege in the public way shall be subject to the provisions of Section 10-28-015 and all other required provisions of the Municipal Code of Chicago.

The grantee shall pay to the City of Chicago as compensation for the privilege #1114663 herein granted the sum of eighty ($80.00) per annum in advance.

A 25% penalty will be added for payments received after due date.

The permit holder agrees to hold the City of Chicago harmless for any damage, relocation or replacement costs associated with damage, relocation or removal of private property caused by the City performing work in the public way.

Authority herein given and granted for a period of five (5) years from and after 01/13/2014.

Alderman _____

Edward M. Burke 14th Ward

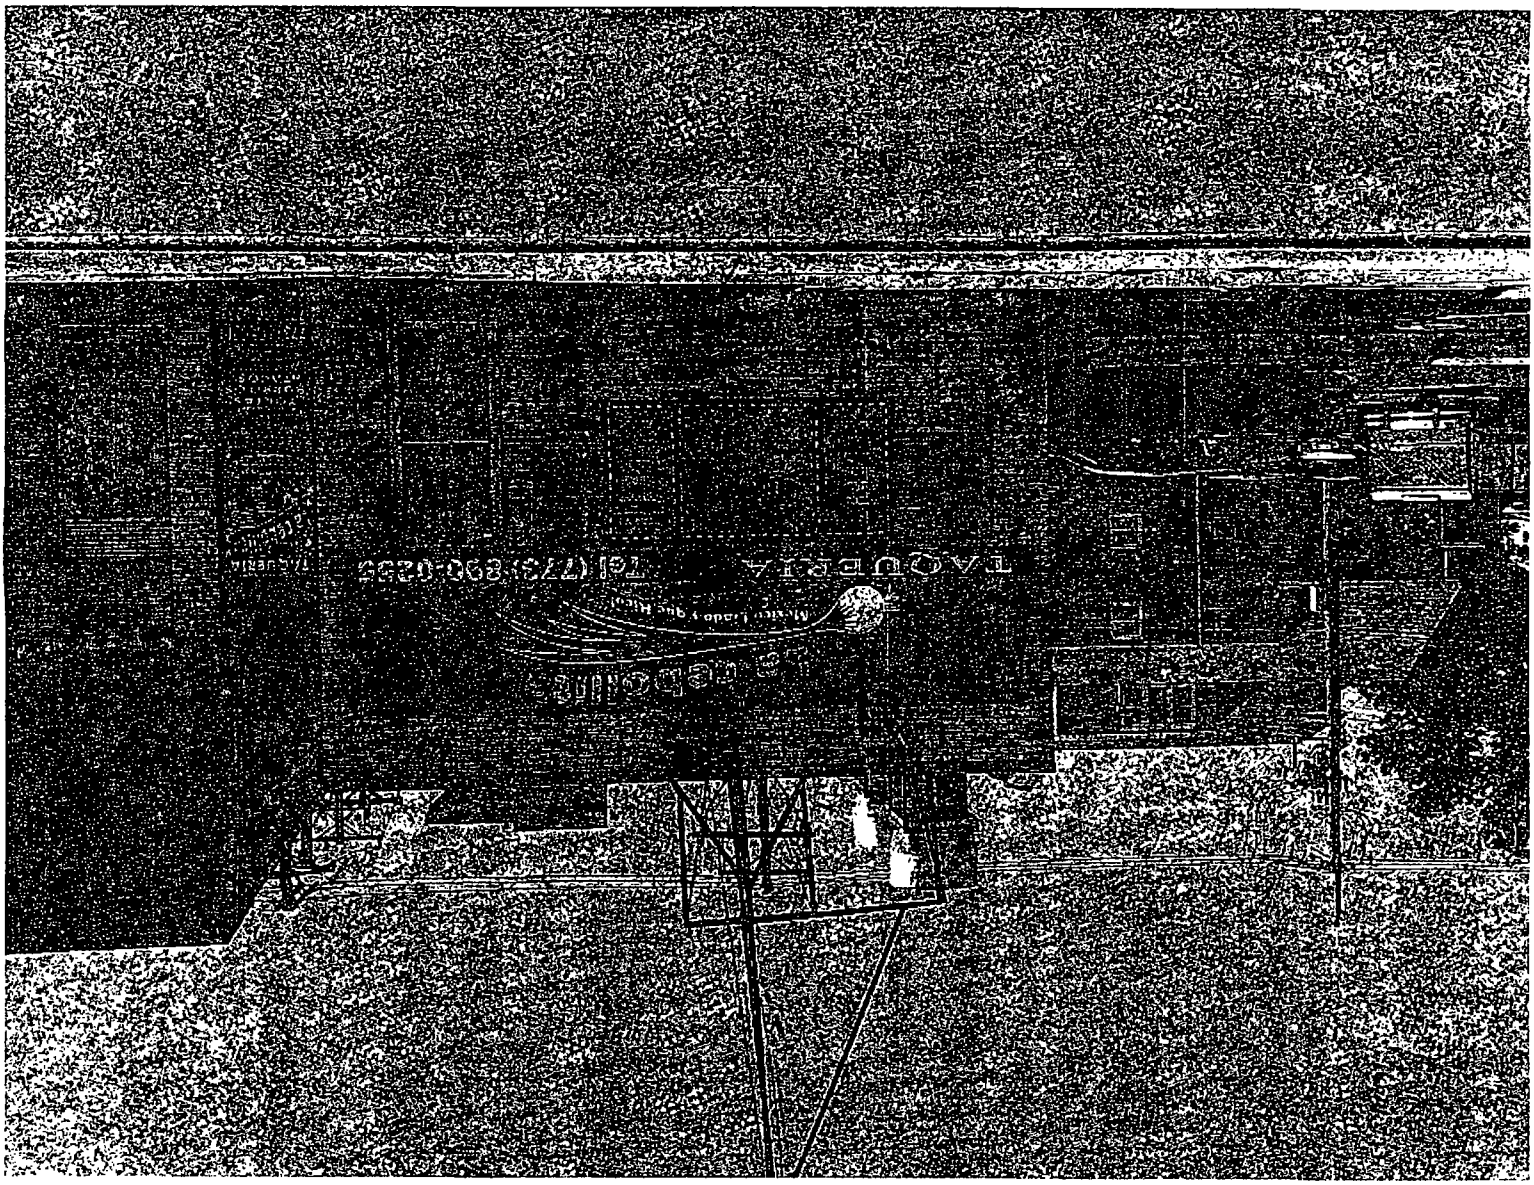

Department of Business Affairs and Consumer Protection
Small Business Center- Public Way Use Unit
City Hall- 121 N. LaSalle Street Room 800 • Chicago, IL 60602
(312)-74-GOBIZ (312-744-6249) • (312) 744-1944 (TTY)
http://www.cityofchicago.org/bacp

09/10/2014

Alderman **Edward M. Burke**
Ward # **14**
City of Chicago
City Hall, Room **302**
121 North LaSalle Street
Chicago, Illinois 60602

Re: An ordinance to use and maintain a portion of the public right-of-way for **two (2) light fixture(s)** for **LA CEBOLLITA RESTAURANT**, adjacent to the premises known as **4343 W. 47th St.**.

Dear Alderman **Edward M. Burke**:

The applicant referenced above has requested the use of the public right-of-way for a **light fixture(s)**. An ordinance has been prepared by the Department of Business Affairs and Consumer Protection – Small Business Center - Public Way Use Unit for presentation to the City Council. Because this request was made for properties located in your ward, as approved by you as per the attached, I respectfully request that you introduce the attached ordinance at the next City Council meeting.

If you have any questions regarding this ordinance, please contact Anthony Bertuca at (312) 744-5506.

Department of Business Affairs and Consumer Protection

City of Chicago

O2014-7434

Office of the City Clerk

Document Tracking Sheet

Meeting Date:	9/10/2014
Sponsor(s):	Burke (14)
Type:	Ordinance
Title:	Grant(s) of privilege in public way for Liquorama
Committee(s) Assignment:	Committee on Transportation and Public Way

ORDINANCE
LIQUORAMA
Acct. No. 64683 - 1
Permit No. 1112985

Be It Ordained by the City Council of the City of Chicago:

SECTION 1. Permission and authority are hereby given and granted to LIQUORAMA, upon the terms and subject to the conditions of this ordinance to maintain and use one (1) sign(s) projecting over the public right-of-way attached to its premises known as 4430 S. Kedzie Ave..

Said sign structure(s) measures as follows; along S. Kedzie Avenue:
One (1) at ten (10) feet in length, five point four two (5.42) feet in height and seventeen point five (17.5) feet above grade level.

The location of said privilege shall be as shown on prints kept on file with the Department of Business Affairs and Consumer Protection and the Office of the City Clerk.

Said privilege shall be constructed in accordance with plans and specifications approved by the Department of Transportation (Division of Project Development) and Zoning Department - Signs.

This grant of privilege in the public way shall be subject to the provisions of Section 10-28-015 and all other required provisions of the Municipal Code of Chicago.

The grantee shall pay to the City of Chicago as compensation for the privilege #1112985 herein granted the sum of three hundred ($300.00) per annum in advance.

A 25% penalty will be added for payments received after due date.

The permit holder agrees to hold the City of Chicago harmless for any damage, relocation or replacement costs associated with damage, relocation or removal of private property caused by the City performing work in the public way.

Authority herein given and granted for a period of five (5) years from and after Date of Passage.

Alderman _____

Edward M. Burke 14th Ward

105' TOTAL SQ.FT.

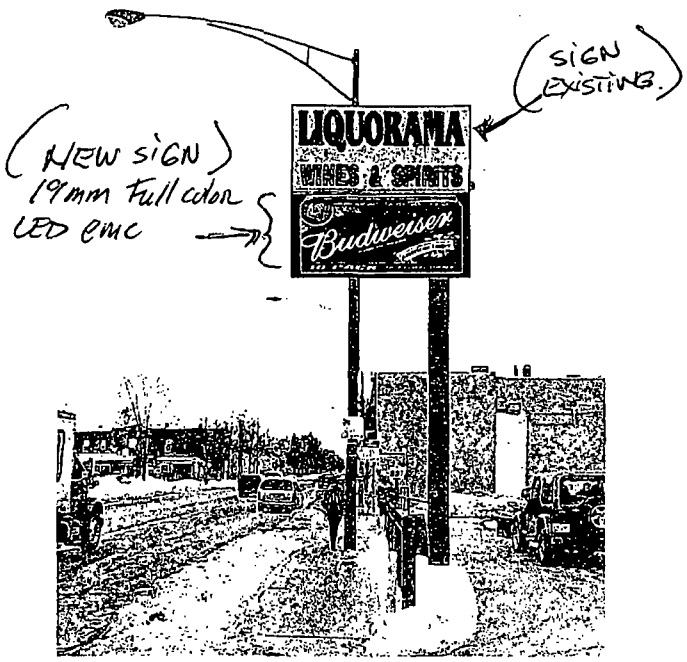

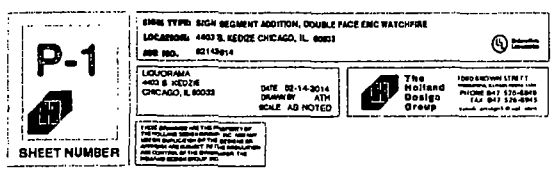

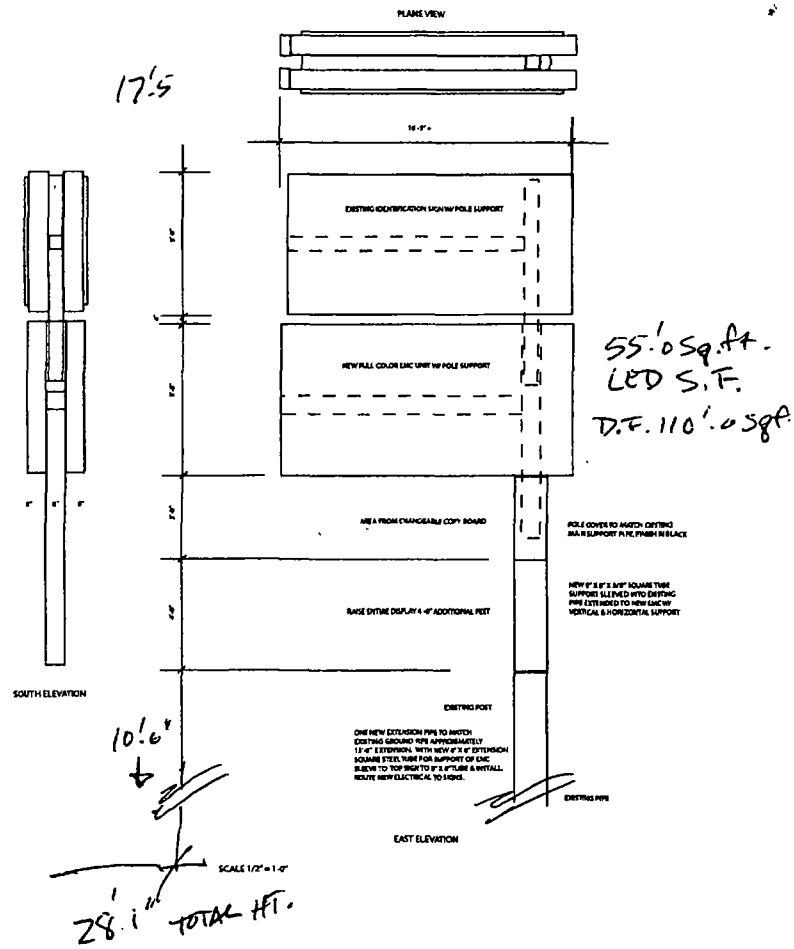

Department of Business Affairs and Consumer Protection
Small Business Center - Public Way Use Unit
City Hall - 121 N. LaSalle Street, Room 800 • Chicago, IL 60602
(312)-74-GOBIZ (312-744-6249) • (312) 744-1944 (TTY)
http://www.cityofchicago.org/bacp

09/10/2014

Alderman **Edward M. Burke**
Ward # **14**
City of Chicago
City Hall, Room **302**
121 North LaSalle Street
Chicago, Illinois 60602

Re: An ordinance to use and maintain a portion of the public right-of-way for **one (1) sign(s)** for **LIQUORAMA**, adjacent to the premises known as **4430 S. Kedzie Ave.**.

Dear Alderman **Edward M. Burke**:

The applicant referenced above has requested the use of the public right-of-way for a **sign(s)**. An ordinance has been prepared by the Department of Business Affairs and Consumer Protection – Small Business Center - Public Way Use Unit for presentation to the City Council. Because this request was made for properties located in your ward, as approved by you as per the attached, I respectfully request that you introduce the attached ordinance at the next City Council meeting.

If you have any questions regarding this ordinance, please contact Anthony Bertuca at (312) 744-5506.

Department of Business Affairs and Consumer Protection

City of Chicago

O2014-7435

Office of the City Clerk

Document Tracking Sheet

Meeting Date:	9/10/2014
Sponsor(s):	Burke (14)
Type:	Ordinance
Title:	Grant(s) of privilege in public way for Ponci-Tax
Committee(s) Assignment:	Committee on Transportation and Public Way

ORDINANCE
PONCI-TAX
Acct. No. 211281 - 1
Permit No. 1113630

Be It Ordained by the City Council of the City of Chicago:

SECTION 1. Permission and authority are hereby given and granted to PONCI-TAX, upon the terms and subject to the conditions of this ordinance to maintain and use one (1) sign(s) projecting over the public right-of-way attached to its premises known as 5556-5558 S. Kedzie Ave..

Said sign structure(s) measures as follows; along S. Kedzie Avenue:
One (1) at eight (8) feet in length, four (4) feet in height and ten (10) feet above grade level.

The location of said privilege shall be as shown on prints kept on file with the Department of Business Affairs and Consumer Protection and the Office of the City Clerk.

Said privilege shall be constructed in accordance with plans and specifications approved by the Department of Transportation (Division of Project Development) and Zoning Department - Signs.

This grant of privilege in the public way shall be subject to the provisions of Section 10-28-015 and all other required provisions of the Municipal Code of Chicago.

The grantee shall pay to the City of Chicago as compensation for the privilege #1113630 herein granted the sum of three hundred ($300.00) per annum in advance.

A 25% penalty will be added for payments received after due date.

The permit holder agrees to hold the City of Chicago harmless for any damage, relocation or replacement costs associated with damage, relocation or removal of private property caused by the City performing work in the public way.

Authority herein given and granted for a period of five (5) years from and after 05/13/2014.

Alderman _____

Edward M. Burke 14th Ward

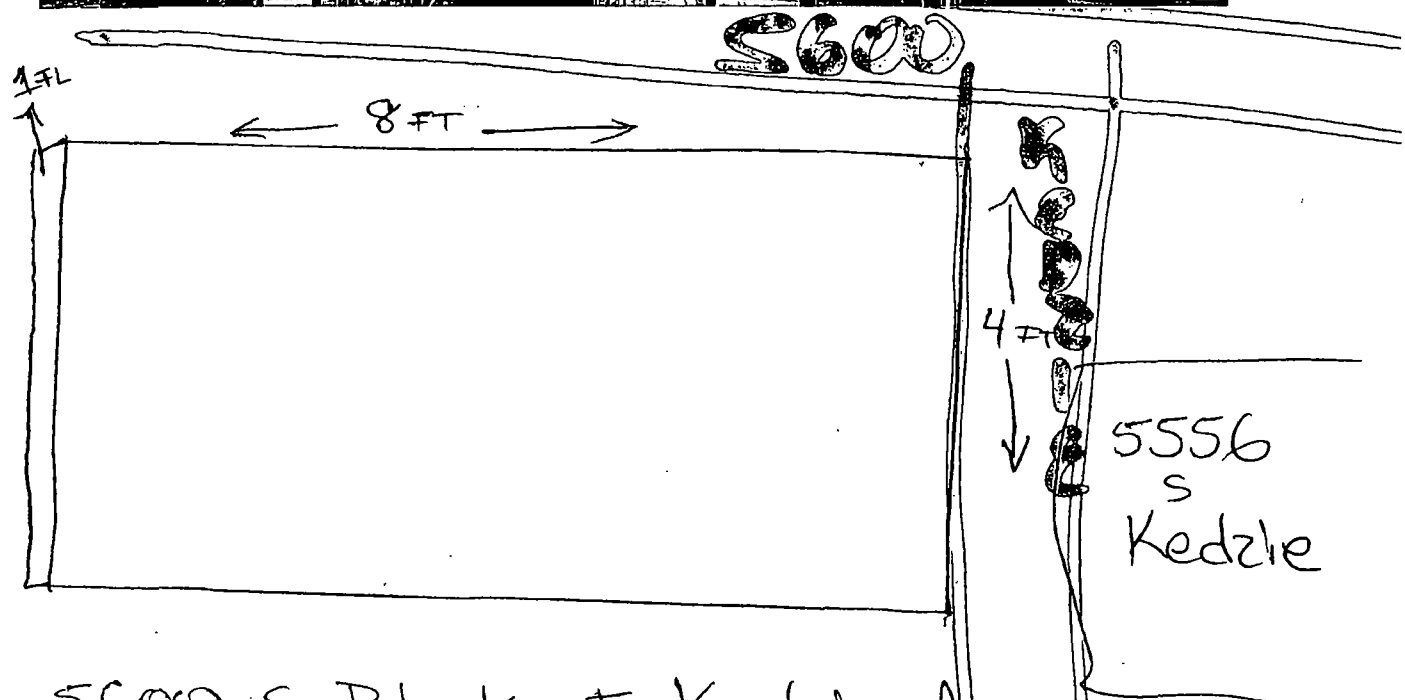

5600-S-Block of Kedzie Ave

- Sign is located above 10FT HIGH from grown (sidewalk) sidewalk is 10FT wide, sign takes 7FT of the sidewalk, about 10FT Hight, facing East ON Kedzie Avenue..
& about 2FT below TOP OF BUILDING

Department of Business Affairs and Consumer Protection
Small Business Center - Public Way Use Unit
City Hall - 121 N LaSalle Street, Room 800 • Chicago, IL 60602
(312)-74-GOBIZ (312-744-6249) • (312) 744-1944 (TTY)
http://www.cityofchicago.org/bacp

09/10/2014

Alderman **Edward M. Burke**
Ward # **14**
City of Chicago
City Hall, Room **302**
121 North LaSalle Street
Chicago, Illinois 60602

Re: An ordinance to use and maintain a portion of the public right-of-way for **one (1) sign(s)** for **PONCI-TAX**, adjacent to the premises known as **5556-5558 S. Kedzie Ave.**.

Dear Alderman **Edward M. Burke**:

The applicant referenced above has requested the use of the public right-of-way for a **sign(s)**. An ordinance has been prepared by the Department of Business Affairs and Consumer Protection – Small Business Center - Public Way Use Unit for presentation to the City Council. Because this request was made for properties located in your ward, as approved by you as per the attached, I respectfully request that you introduce the attached ordinance at the next City Council meeting.

If you have any questions regarding this ordinance, please contact Anthony Bertuca at (312) 744-5506.

Department of Business Affairs and Consumer Protection

City of Chicago

O2014-7437

Office of the City Clerk

Document Tracking Sheet

Meeting Date:	9/10/2014
Sponsor(s):	Burke (14)
Type:	Ordinance
Title:	Grant(s) of privilege in public way for Regal Beagle
Committee(s) Assignment:	Committee on Transportation and Public Way

ORDINANCE
REGAL BEAGLE
Acct. No. 26932 - 1
Permit No. 1111811

Be It Ordained by the City Council of the City of Chicago:

SECTION 1. Permission and authority are hereby given and granted to REGAL BEAGLE, upon the terms and subject to the conditions of this ordinance to maintain and use one (1) sign(s) projecting over the public right-of-way attached to its premises known as 3236 W. 55th St..

Said sign structure(s) measures as follows; along W. 55TH ST.:
One (1) at four point one seven (4.17) feet in length, five point one seven (5.17) feet in height and nine point three three (9.33) feet above grade level.

The location of said privilege shall be as shown on prints kept on file with the Department of Business Affairs and Consumer Protection and the Office of the City Clerk.

Said privilege shall be constructed in accordance with plans and specifications approved by the Department of Transportation (Division of Project Development) and Zoning Department - Signs.

This grant of privilege in the public way shall be subject to the provisions of Section 10-28-015 and all other required provisions of the Municipal Code of Chicago.

The grantee shall pay to the City of Chicago as compensation for the privilege #1111811 herein granted the sum of one hundred ($100.00) per annum in advance.

A 25% penalty will be added for payments received after due date.

The permit holder agrees to hold the City of Chicago harmless for any damage, relocation or replacement costs associated with damage, relocation or removal of private property caused by the City performing work in the public way.

Authority herein given and granted for a period of five (5) years from and after 01/13/2014.

Alderman _____

Edward M. Burke 14th Ward

SPECIAL
EXPORT
OLD STYLE ON TAP
FOR
SALE

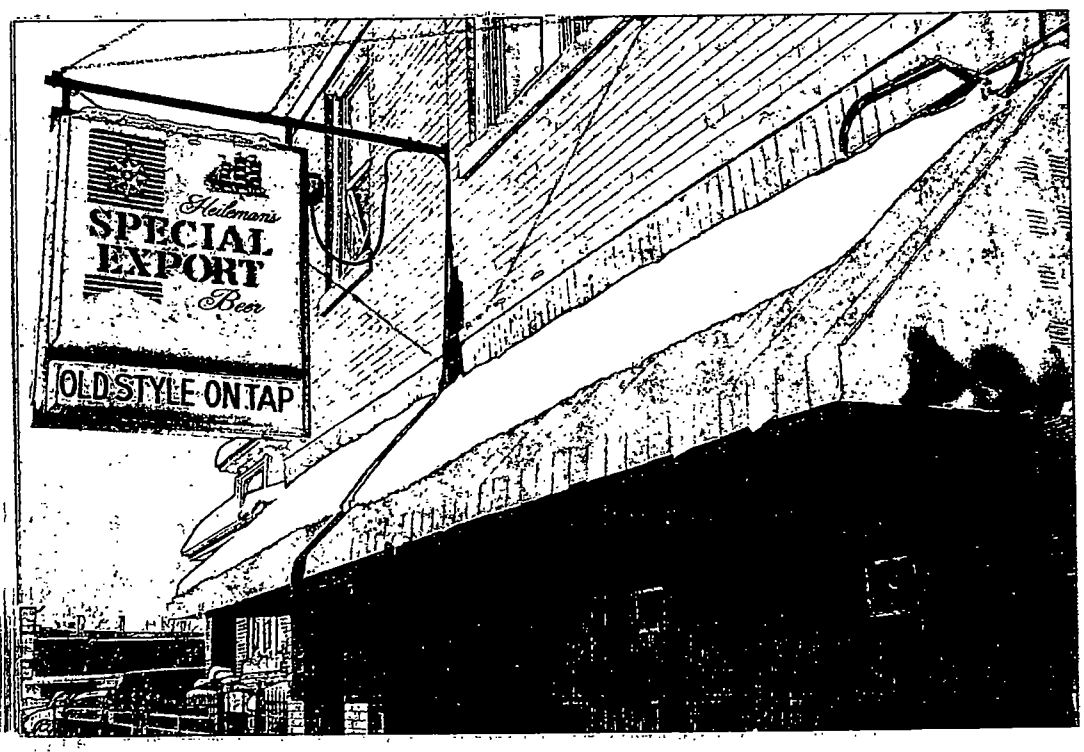
Heileman's
SPECIAL
EXPORT
Beer
OLD STYLE ON TAP

Department of Business Affairs and Consumer Protection
Small Business Center - Public Way Use Unit
City Hall - 121 N. LaSalle Street, Room 800 • Chicago, IL 60602
(312)-74-GOBIZ (312-744-6249) • (312) 744-1944 (TTY)
http://www.cityofchicago.org/bacp

09/10/2014

Alderman **Edward M. Burke**
Ward # **14**
City of Chicago
City Hall, Room **302**
121 North LaSalle Street
Chicago, Illinois 60602

Re: An ordinance to use and maintain a portion of the public right-of-way for **one (1) sign(s)** for **REGAL BEAGLE**, adjacent to the premises known as **3236 W. 55th St.**.

Dear Alderman **Edward M. Burke**:

The applicant referenced above has requested the use of the public right-of-way for a **sign(s)**. An ordinance has been prepared by the Department of Business Affairs and Consumer Protection – Small Business Center - Public Way Use Unit for presentation to the City Council. Because this request was made for properties located in your ward, as approved by you as per the attached, I respectfully request that you introduce the attached ordinance at the next City Council meeting.

If you have any questions regarding this ordinance, please contact Anthony Bertuca at (312) 744-5506.

Department of Business Affairs and Consumer Protection

City of Chicago

O2014-7438

Office of the City Clerk

Document Tracking Sheet

Meeting Date:	9/10/2014
Sponsor(s):	Burke (14)
Type:	Ordinance
Title:	Grant(s) of privilege in public way for Subway
Committee(s) Assignment:	Committee on Transportation and Public Way

ORDINANCE
SUBWAY
Acct. No. 309352 - 1
Permit No. 1114803

Be It Ordained by the City Council of the City of Chicago:

SECTION 1. Permission and authority are hereby given and granted to SUBWAY, upon the terms and subject to the conditions of this ordinance to maintain and use, as now constructed, one (1) Banner(s) projecting over the public right-of-way adjacent to its premises known as 5853 S. Kedzie Ave..

Said Banner(s) at S. Kedzie Avenue measure(s):
One (1) at two (2) feet in length, and five (5) feet in width for a total of ten (10) square feet.

The location of said privilege shall be as shown on prints kept on file with the Department of Business Affairs and Consumer Protection and the Office of the City Clerk.

Said privilege shall be constructed in accordance with plans and specifications approved by the Zoning Department - Signs.

This grant of privilege in the public way shall be subject to the provisions of Section 10-28-015 and all other required provisions of the Municipal Code of Chicago.

The grantee shall pay to the City of Chicago as compensation for the privilege #1114803 herein granted the sum of seventy-five ($75.00) per annum in advance.

A 25% penalty will be added for payments received after due date.

The permit holder agrees to hold the City of Chicago harmless for any damage, relocation or replacement costs associated with damage, relocation or removal of private property caused by the City performing work in the public way.

Authority herein given and granted for a period of five (5) years from and after 11/19/2013.

Alderman _____

Edward M. Burke 14th Ward

SIGN DRAWING
CLOTH BANNER

5'
HEIGHT OF STRUCTURE

2'
LENGTH OF STRUCTURE

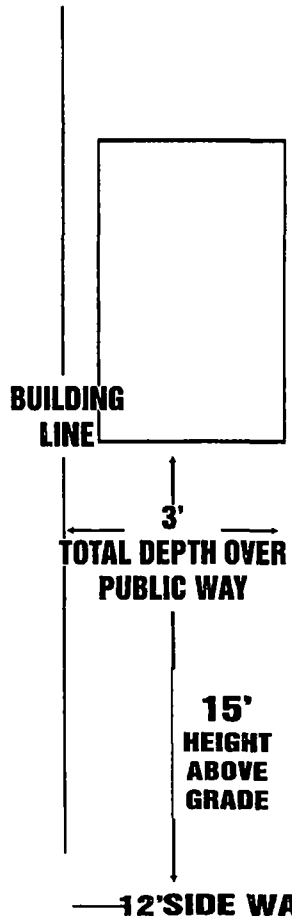

BUILDING LINE

3'
TOTAL DEPTH OVER PUBLIC WAY

15'
HEIGHT ABOVE GRADE

12'SIDE WALK

Client SUBWAY 5853 S KEDZIE- CHICAGO IL # 26581		
Revised	Sales MS	Date 03-06-08
Client approval Including Lettering & Artwork	Drawn by DG	Drwng # 05-484

ARTS & LETTERS MARSHALL SIGN COMPANY
3510 S. ALBANY AVE
CHICAGO, IL 60632
773.927-4442 Fax 773.927.0091
e-mail:almasignc

All sign designs and concepts shown here are confidential and are property of Arts & Letters Marshall Sign Company. They are not to be distributed, exhibited, copied, or otherwise used without our written permission
COMPUTER GENERATED COLORS ARE NOT A TRUEMATCH TO ANY PMS, VINYL, OR PAINT
©ALM Sign, Co 2007

Department of Business Affairs and Consumer Protection
Small Business Center - Public Way Use Unit
City Hall - 121 N. LaSalle Street, Room 800 • Chicago, IL 60602
(312)-74-GOBIZ (312-744-6249) • (312) 744-1944 (TTY)
http://www.cityofchicago.org/bacp

09/10/2014

Alderman **Edward M. Burke**
Ward # **14**
City of Chicago
City Hall, Room **302**
121 North LaSalle Street
Chicago, Illinois 60602

Re: An ordinance to use and maintain a portion of the public right-of-way for **one (1) banner(s)** for **SUBWAY**, adjacent to the premises known as **5853 S. Kedzie Ave.**.

Dear Alderman **Edward M. Burke**:

The applicant referenced above has requested the use of the public right-of-way for a **banner(s)**. An ordinance has been prepared by the Department of Business Affairs and Consumer Protection – Small Business Center - Public Way Use Unit for presentation to the City Council. Because this request was made for properties located in your ward, as approved by you as per the attached, I respectfully request that you introduce the attached ordinance at the next City Council meeting.

If you have any questions regarding this ordinance, please contact Anthony Bertuca at (312) 744-5506.

Department of Business Affairs and Consumer Protection

City of Chicago

O2014-7441

Office of the City Clerk

Document Tracking Sheet

Meeting Date:	9/10/2014
Sponsor(s):	Burke (14)
Type:	Ordinance
Title:	Grant(s) of privilege in public way for Teddy Bear Nursery Schools, Inc.
Committee(s) Assignment:	Committee on Transportation and Public Way

ORDINANCE
TEDDY BEAR NURSERY SCHOOLS INC
Acct. No. 25208 - 1
Permit No. 1114684

Be It Ordained by the City Council of the City of Chicago:

SECTION 1. Permission and authority are hereby given and granted to TEDDY BEAR NURSERY SCHOOLS INC, upon the terms and subject to the conditions of this ordinance to maintain and use, as now constructed, three (3) Security Camera(s) projecting over the public right-of-way for security purposes adjacent to its premises known as 2649 W. 51st St..

Said Security Camera(s) at W. 51ST measure(s):
One (1) at point five (.5) feet in length, point two five (.25) feet in width and seventeen point three three (17.33) feet above grade level.

Said Security Camera(s) at W. 51ST ST. measure(s):
Two (2) at point five (.5) feet in length, point two five (.25) feet in width and twelve point three three (12.33) feet above grade level.

The location of said privilege shall be as shown on prints kept on file with the Department of Business Affairs and Consumer Protection and the Office of the City Clerk.

Said privilege shall be constructed in accordance with plans and specifications approved by the Department of Planning and Development and Department of Transportation (Division of Project Development).

This grant of privilege in the public way shall be subject to the provisions of Section 10-28-015 and all other required provisions of the Municipal Code of Chicago.

The grantee shall pay to the City of Chicago as compensation for the privilege #1114684 herein granted the sum of zero ($.00) per annum in advance.

A 25% penalty will be added for payments received after due date.

The permit holder agrees to hold the City of Chicago harmless for any damage, relocation or replacement costs associated with damage, relocation or removal of private property caused by the City performing work in the public way.

Authority herein given and granted for a period of five (5) years from and after 12/17/2013.

Alderman _____

Edward M. Burke 14th Ward

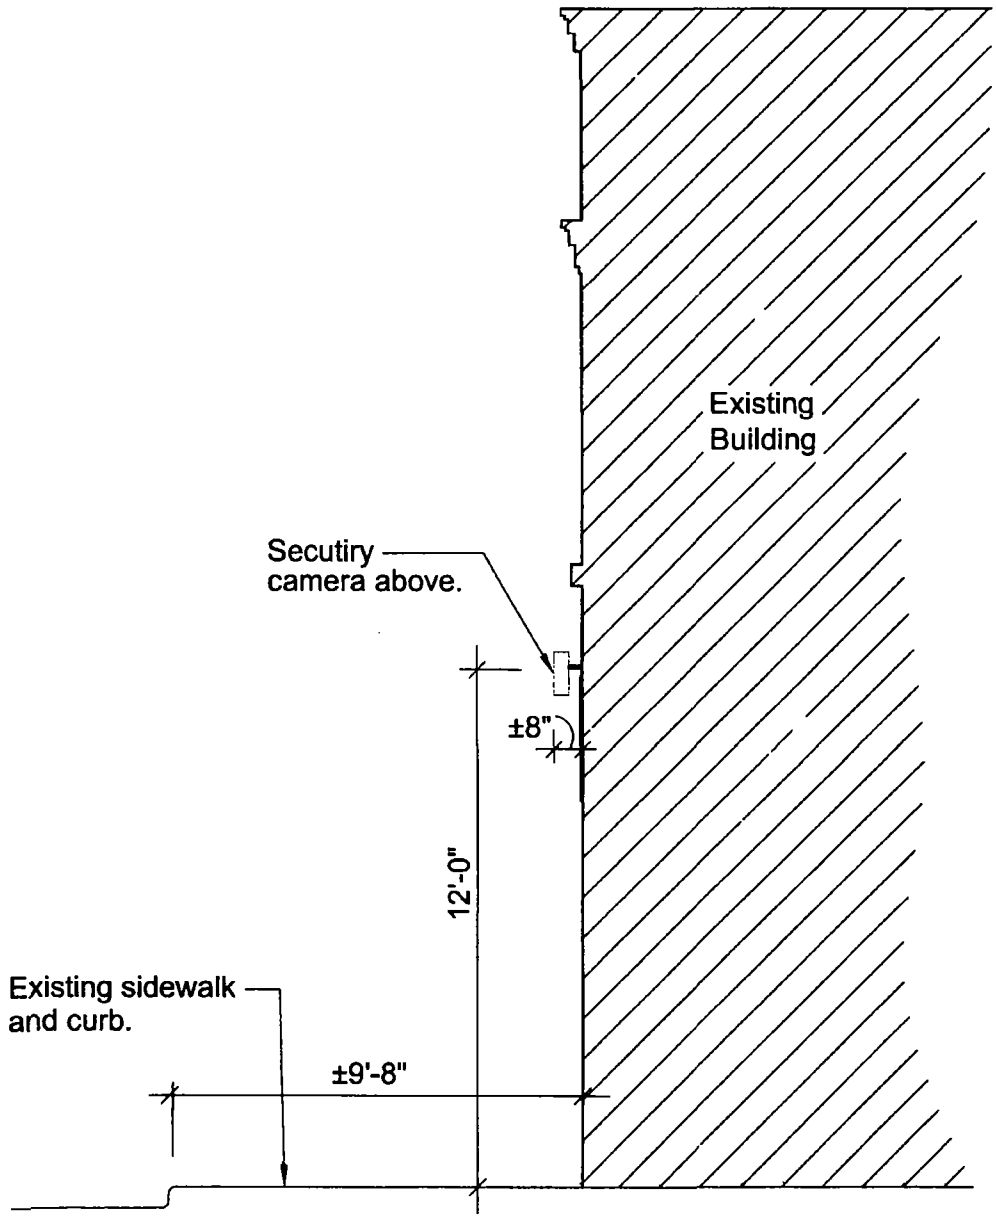

6 Camera Section

Scale: 1/4" = 1'-0"

04-11-14

This drawing indicates the general scope of the building in terms of its layout Contractors shall field verify any critical dimensions prior to construction This drawing has been prepared by Gensburg, Ltd Architecture/Design, 105 Revere Dr , Suite G Northbrook, Illinois 60062 Tel (847) 715-9591

Teddy Bear Daycare
2649 W. 51st Street
Chicago, Illinois

Sara E.F. Gensburg, Ltd.
Architecture/Design
105 Revere Drive, Suite G
Northbrook, IL 60062
Fax (847) 715-9581
Phone (847) 715-9591

Department of Business Affairs and Consumer Protection
Small Business Center - Public Way Use Unit
City Hall - 121 N. LaSalle Street, Room 800 • Chicago, IL 60602
(312)-74-GOBIZ (312-744-6249) • (312) 744-1944 (TTY)
http://www.cityofchicago.org/bacp

09/10/2014

Alderman **Edward M. Burke**
Ward # **14**
City of Chicago
City Hall, Room **302**
121 North LaSalle Street
Chicago, Illinois 60602

Re: An ordinance to use and maintain a portion of the public right-of-way for **three (3) security camera(s)** for **TEDDY BEAR NURSERY SCHOOLS INC**, adjacent to the premises known as **2649 W. 51st St.**.

Dear Alderman **Edward M. Burke**:

The applicant referenced above has requested the use of the public right-of-way for a **security camera(s)**. An ordinance has been prepared by the Department of Business Affairs and Consumer Protection – Small Business Center - Public Way Use Unit for presentation to the City Council. Because this request was made for properties located in your ward, as approved by you as per the attached, I respectfully request that you introduce the attached ordinance at the next City Council meeting.

If you have any questions regarding this ordinance, please contact Anthony Bertuca at (312) 744-5506.

Department of Business Affairs and Consumer Protection

City of Chicago

O2014-7444

Office of the City Clerk

Document Tracking Sheet

Meeting Date:	9/10/2014
Sponsor(s):	Foulkes (15)
Type:	Ordinance
Title:	Grant(s) of privilege in public way for Family Dollar Store No. 7057 - light fixtures
Committee(s) Assignment:	Committee on Transportation and Public Way

ORDINANCE
FAMILY DOLLAR STORE #7057
Acct. No. 11071 - 89
Permit No. 1114372

Be It Ordained by the City Council of the City of Chicago:

SECTION 1. Permission and authority are hereby given and granted to FAMILY DOLLAR STORE #7057, upon the terms and subject to the conditions of this ordinance to maintain and use, as now constructed, two (2) Light Fixture(s) projecting over the public right-of-way adjacent to its premises known as 1615 W. 59th St..

Said Light Fixture(s) at W. 59th Street measure(s):
Two (2) at one (1) foot in length, point five (.5) feet in width and fifteen (15) feet above grade level.

The location of said privilege shall be as shown on prints kept on file with the Department of Business Affairs and Consumer Protection and the Office of the City Clerk.

Said privilege shall be constructed in accordance with plans and specifications approved by the Department of Transportation (Division of Project Development).

This grant of privilege in the public way shall be subject to the provisions of Section 10-28-015 and all other required provisions of the Municipal Code of Chicago.

The grantee shall pay to the City of Chicago as compensation for the privilege #1114372 herein granted the sum of eighty ($80.00) per annum in advance.

A 25% penalty will be added for payments received after due date.

The permit holder agrees to hold the City of Chicago harmless for any damage, relocation or replacement costs associated with damage, relocation or removal of private property caused by the City performing work in the public way.

Authority herein given and granted for a period of five (5) years from and after 06/03/2014.

Alderman

Toni Foulkes 15th Ward

Image capture: Oct 2013 © 2014 Google

City of Chicago

O2014-7446

Office of the City Clerk

Document Tracking Sheet

Meeting Date:	9/10/2014
Sponsor(s):	Foulkes (15)
Type:	Ordinance
Title:	Grant(s) of privilege in public way for Family Dollar Store No. 7057 - sign
Committee(s) Assignment:	Committee on Transportation and Public Way

ORDINANCE
FAMILY DOLLAR STORE #7057
Acct. No. 11071 - 89
Permit No. 1114764

Be It Ordained by the City Council of the City of Chicago:

SECTION 1. Permission and authority are hereby given and granted to FAMILY DOLLAR STORE #7057, upon the terms and subject to the conditions of this ordinance to maintain and use one (1) sign(s) projecting over the public right-of-way attached to its premises known as 1615 W. 59th St..

Said sign structure(s) measures as follows; along W. 59th Street:
One (1) at twenty-one point five (21.5) feet in length, three (3) feet in height and fourteen point five (14.5) feet above grade level.

The location of said privilege shall be as shown on prints kept on file with the Department of Business Affairs and Consumer Protection and the Office of the City Clerk.

Said privilege shall be constructed in accordance with plans and specifications approved by the Department of Transportation (Division of Project Development) and Zoning Department - Signs.

This grant of privilege in the public way shall be subject to the provisions of Section 10-28-015 and all other required provisions of the Municipal Code of Chicago.

The grantee shall pay to the City of Chicago as compensation for the privilege #1114764 herein granted the sum of three hundred ($300.00) per annum in advance.

A 25% penalty will be added for payments received after due date.

The permit holder agrees to hold the City of Chicago harmless for any damage, relocation or replacement costs associated with damage, relocation or removal of private property caused by the City performing work in the public way.

Authority herein given and granted for a period of five (5) years from and after 05/13/2014.

Alderman

Toni Foulkes 15th Ward

1615 W 59th St

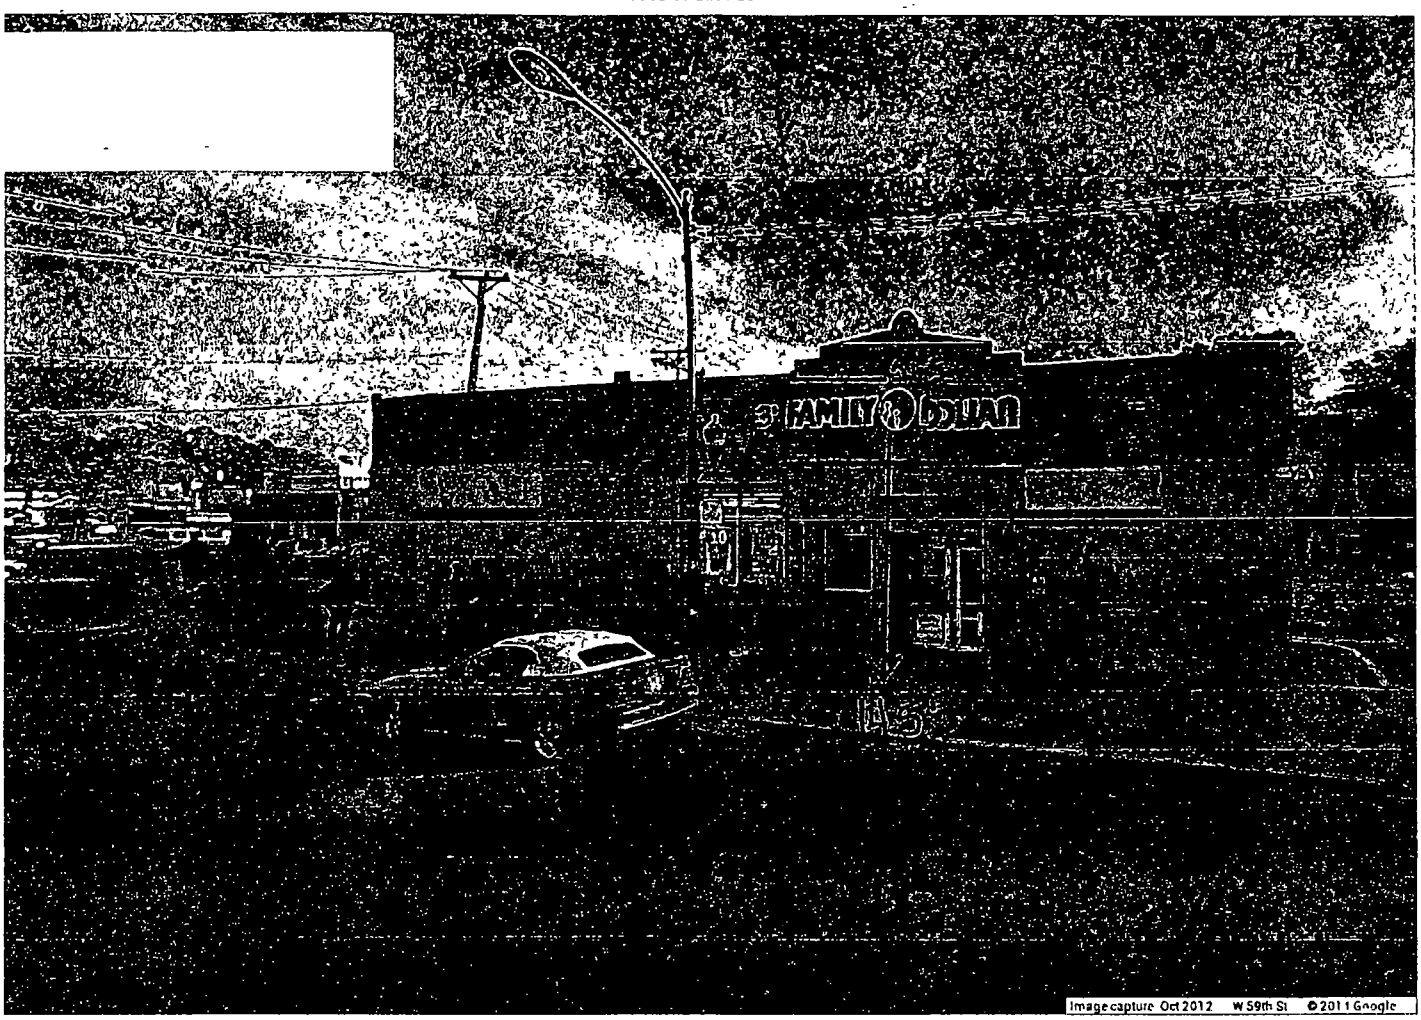

City of Chicago

O2014-7449

Office of the City Clerk

Document Tracking Sheet

Meeting Date:	9/10/2014
Sponsor(s):	Foulkes (15)
Type:	Ordinance
Title:	Grant(s) of privilege in public way for G.D.T. Properties
Committee(s) Assignment:	Committee on Transportation and Public Way

ORDINANCE
G. D. T. PROPERTIES
Acct. No. 307507 - 2
Permit No. 1114547

Be It Ordained by the City Council of the City of Chicago:

SECTION 1. Permission and authority are hereby given and granted to G. D. T. PROPERTIES, upon the terms and subject to the conditions of this ordinance to maintain and use one (1) sign(s) projecting over the public right-of-way attached to its premises known as 2900 W. 63rd St..

Said sign structure(s) measures as follows; along W. 63rd Street:
One (1) at ten (10) feet in length, six point seven five (6.75) feet in height and nine (9) feet above grade level.

The location of said privilege shall be as shown on prints kept on file with the Department of Business Affairs and Consumer Protection and the Office of the City Clerk.

Said privilege shall be constructed in accordance with plans and specifications approved by the Department of Transportation (Division of Project Development) and Zoning Department - Signs.

This grant of privilege in the public way shall be subject to the provisions of Section 10-28-015 and all other required provisions of the Municipal Code of Chicago.

The grantee shall pay to the City of Chicago as compensation for the privilege #1114547 herein granted the sum of three hundred ($300.00) per annum in advance.

A 25% penalty will be added for payments received after due date.

The permit holder agrees to hold the City of Chicago harmless for any damage, relocation or replacement costs associated with damage, relocation or removal of private property caused by the City performing work in the public way.

Authority herein given and granted for a period of five (5) years from and after 07/29/2014.

Alderman

Toni Foulkes 15th Ward

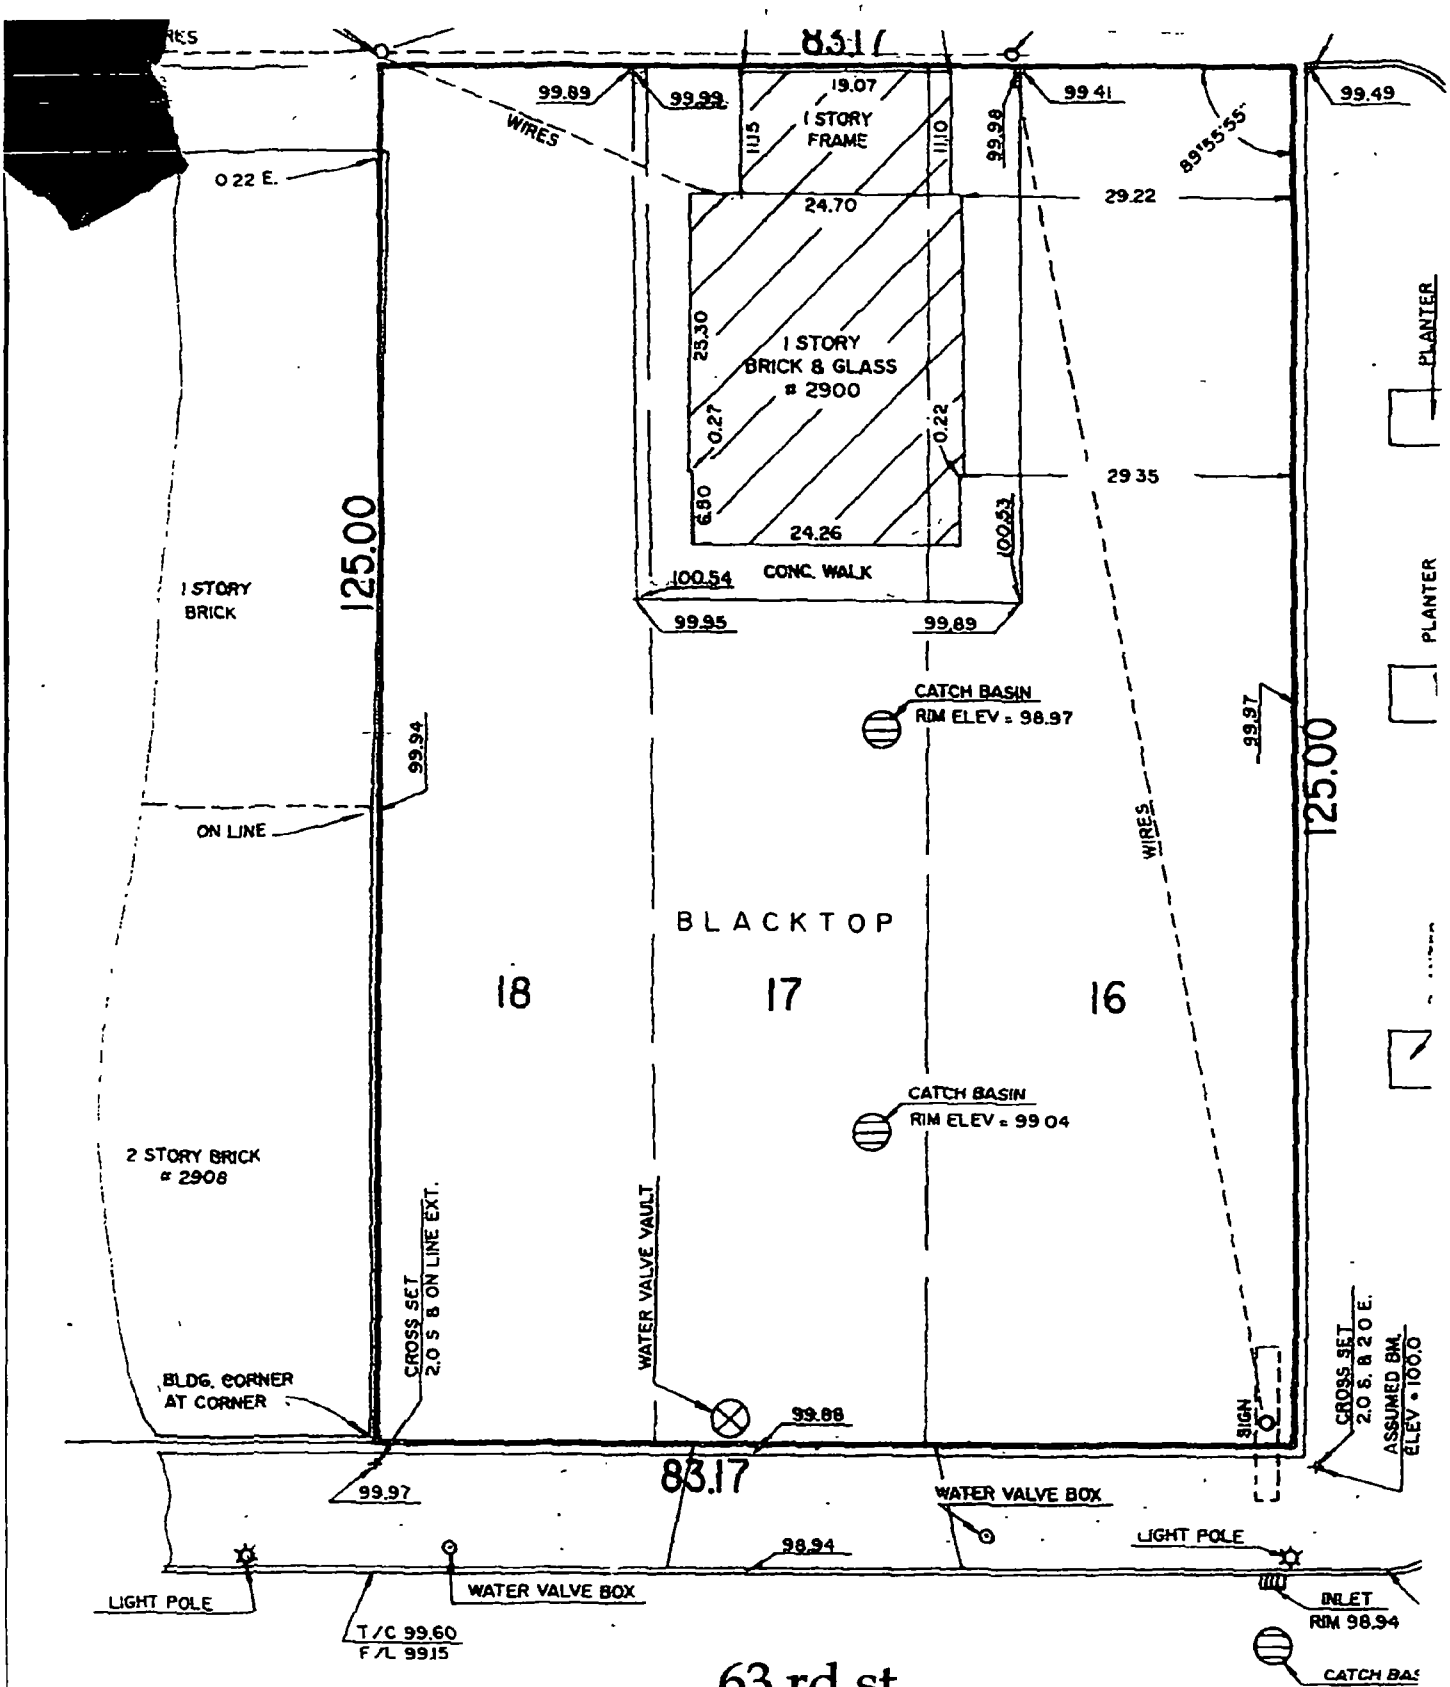
83.17
99.89
99.99
19.07
1 STORY FRAME
99.41
99.49
WIRES
0.22 E.
24.70
29.22
1115
1110
99.98
8.9'55'55"
PLANTER
1 STORY BRICK & GLASS # 2900
23.30
0.27
0.22
6.80
24.26
29.35
100.53
100.54
CONC. WALK
99.95
99.89
125.00
1 STORY BRICK
CATCH BASIN
RIM ELEV = 98.97
99.97
99.94
ON LINE
WIRES
125.00
BLACKTOP
18
17
16
CATCH BASIN
RIM ELEV = 99.04
2 STORY BRICK # 2908
CROSS SET 2.0 S & ON LINE EXT.
WATER VALVE VAULT
BLDG. CORNER AT CORNER
99.88
SIGN
CROSS SET 2.0 S. & 2.0 E. ASSUMED BM. ELEV = 100.0
99.97
83.17
WATER VALVE BOX
LIGHT POLE
98.94
LIGHT POLE
WATER VALVE BOX
INLET RIM 98.94
T/C 99.60
F/L 99.15
63 rd st.

City of Chicago

O2014-7452

Office of the City Clerk

Document Tracking Sheet

Meeting Date:	9/10/2014
Sponsor(s):	Foulkes (15)
Type:	Ordinance
Title:	Grant(s) of privilege in public way for Milenium Travel & Income Tax Corp.
Committee(s) Assignment:	Committee on Transportation and Public Way

ORDINANCE
MILENIUM TRAVEL & INCOME TAX CORP
Acct. No. 307505 - 1
Permit No. 1106939

Be It Ordained by the City Council of the City of Chicago:

SECTION 1. Permission and authority are hereby given and granted to MILENIUM TRAVEL & INCOME TAX CORP, upon the terms and subject to the conditions of this ordinance to maintain and use, as now constructed, two (2) Light Fixture(s) projecting over the public right-of-way adjacent to its premises known as 3137 W. 63rd St..

Said Light Fixture(s) at W. 63rd Street measure(s):
Two (2) at one point two five (1.25) foot in length, one point one seven (1.17) foot in width and nineteen point eight three (19.83) feet above grade level.

The location of said privilege shall be as shown on prints kept on file with the Department of Business Affairs and Consumer Protection and the Office of the City Clerk.

Said privilege shall be constructed in accordance with plans and specifications approved by the Department of Transportation (Division of Project Development).

This grant of privilege in the public way shall be subject to the provisions of Section 10-28-015 and all other required provisions of the Municipal Code of Chicago.

The grantee shall pay to the City of Chicago as compensation for the privilege #1106939 herein granted the sum of eighty ($80.00) per annum in advance.

A 25% penalty will be added for payments received after due date.

The permit holder agrees to hold the City of Chicago harmless for any damage, relocation or replacement costs associated with damage, relocation or removal of private property caused by the City performing work in the public way.

Authority herein given and granted for a period of five (5) years from and after 02/06/2013.

Alderman

Toni Foulkes 15th Ward

(Page 2 of 3)

3137 W. 63RD STREET

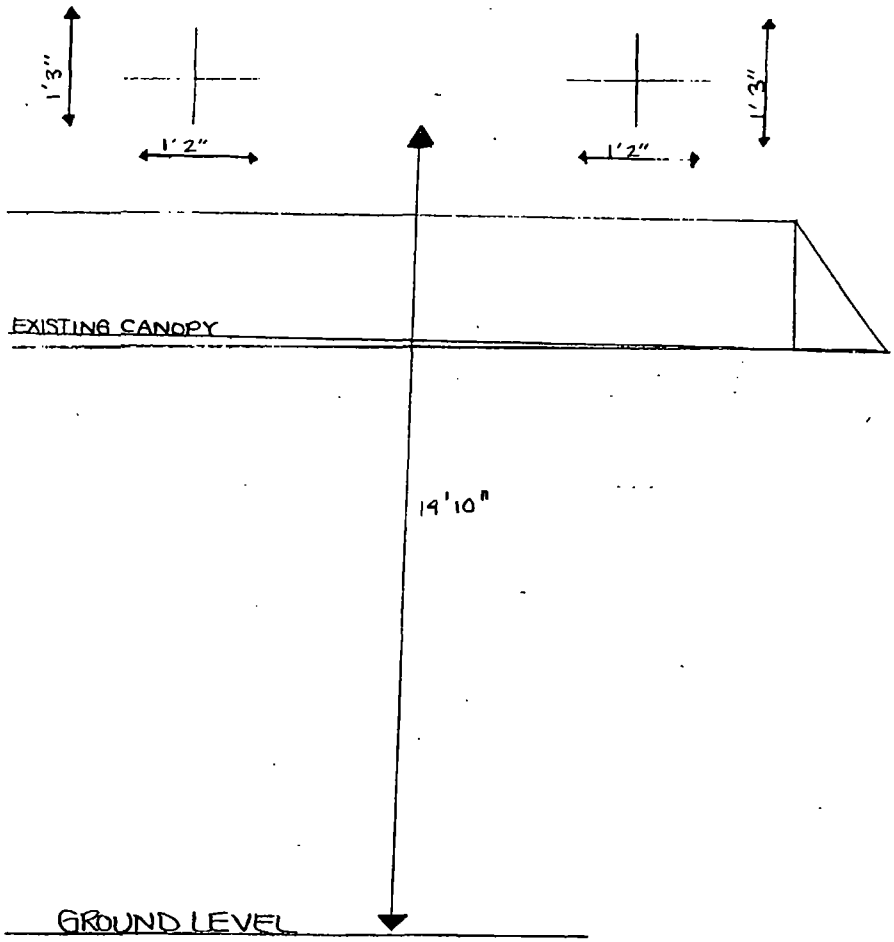

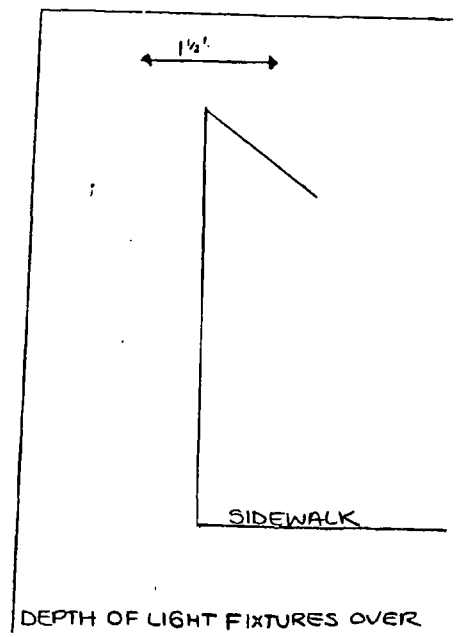

DEPTH OF LIGHT FIXTURES OVER

City of Chicago

O2014-7455

Office of the City Clerk

Document Tracking Sheet

Meeting Date:	9/10/2014
Sponsor(s):	Foulkes (15)
Type:	Ordinance
Title:	Grant(s) of privilege in public way for US Bank
Committee(s) Assignment:	Committee on Transportation and Public Way

ORDINANCE
US BANK
Acct. No. 16006 - 5
Permit No. 1113740

Be It Ordained by the City Council of the City of Chicago:

SECTION 1. Permission and authority are hereby given and granted to US BANK, upon the terms and subject to the conditions of this ordinance to maintain and use two (2) sign(s) projecting over the public right-of-way attached to its premises known as 3525 W. 63rd St..

Said sign structure(s) measures as follows; along W 63RD ST:
Two (2) at seven point four two (7.42) feet in length, seven point four two (7.42) feet in height and twenty-one point six seven (21.67) feet above grade level.

The location of said privilege shall be as shown on prints kept on file with the Department of Business Affairs and Consumer Protection and the Office of the City Clerk.

Said privilege shall be constructed in accordance with plans and specifications approved by the Department of Transportation (Division of Project Development) and Zoning Department - Signs.

This grant of privilege in the public way shall be subject to the provisions of Section 10-28-015 and all other required provisions of the Municipal Code of Chicago.

The grantee shall pay to the City of Chicago as compensation for the privilege #1113740 herein granted the sum of six hundred ($600.00) per annum in advance.

A 25% penalty will be added for payments received after due date.

The permit holder agrees to hold the City of Chicago harmless for any damage, relocation or replacement costs associated with damage, relocation or removal of private property caused by the City performing work in the public way.

Authority herein given and granted for a period of five (5) years from and after Date of Passage.

Alderman _____

Toni Foulkes 15th Ward

FACE REPLACEMENTS

Scale: 1/2" = 1'-0"

55 Square Feet

(A)

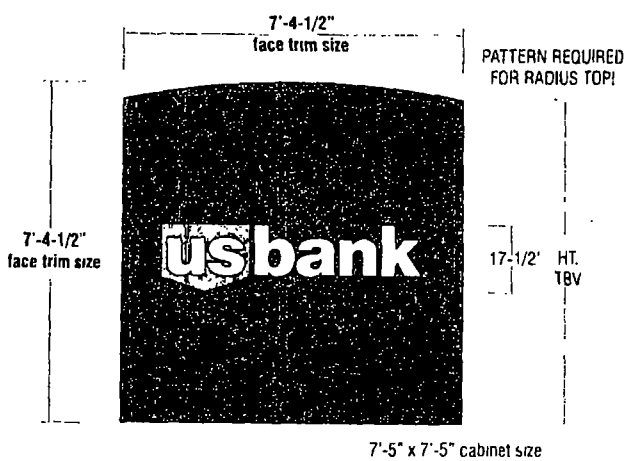

Existing conditions for reference only

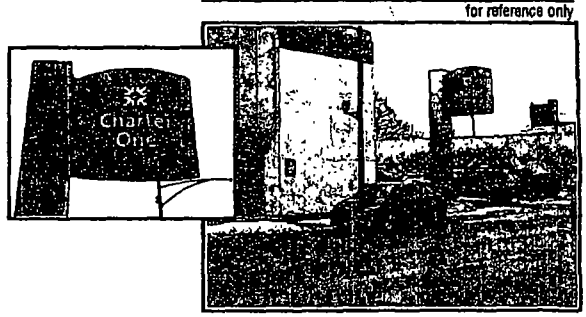

Proposed PYLON Scaled proportionally

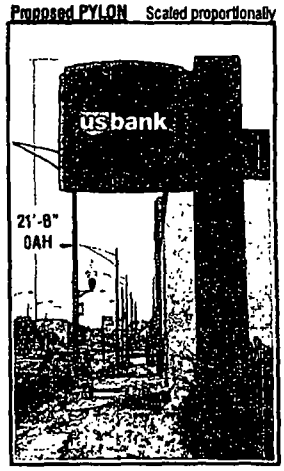

CABINET:	Existing 15" deep cabinet w/ 2" retainers to be repainted Matthews Blue
FACES:	Flat .187 White polycarbonate
GRAPHICS:	Surface applied Trans Blue vinyl overlay w/ reverse weeded copy to show thru white, Shield to have Trans. Red vinyl overlay as shown
QUANTITY:	(2) two faces required for d/f illuminated pylon
NOTES:	Radius end caps on cabinet to be repainted Matthews Blue Existing 30" wide x 30" deep pole cover to be repainted Matthews Blue

COLOR MATCHING

- Pantone 2748 Blue
  Matthews MP10018
  3M 3630-8656
- Pantone 193 Red
  3M 3632-83

MC SIGN COMPANY
8959 TYLER BLVD.
MENTOR, OHIO 44060
PH. 440-209-6200
FAX 440-209-6277
www.mcsign.com

usbank.

CHARTER ONE - WEST 63RD ST
3525 W 63RD ST
CHICAGO IL 60629

Job Number	Design No.	Date
1	291663	3/12/14

MARY BETH TERRACO — DN

USB\2014 ATW\CHARTER ONE\CHICAGO - WEST 63RD ST

Sign On.™ Partner with the best.

NOTE: PRINTS ARE THE EXCLUSIVE PROPERTY OF MC SIGN COMPANY. ANY UNAUTHORIZED USE OR DUPLICATION WILL RESULT IN A 20% CHARGE PER OCCURRENCE PER THE VALUE OF THE DISPLAY. © MC SIGN CO. 1998

City of Chicago

O2014-7459

Office of the City Clerk

Document Tracking Sheet

Meeting Date:	9/10/2014
Sponsor(s):	Thompson (16)
Type:	Ordinance
Title:	Grant(s) of privilege in public way for Family Dollar Store No. 6730 - light fixtures
Committee(s) Assignment:	Committee on Transportation and Public Way

ORDINANCE
FAMILY DOLLAR STORE #6730
Acct. No. 11071 - 76
Permit No. 1114370

Be It Ordained by the City Council of the City of Chicago:

SECTION 1. Permission and authority are hereby given and granted to FAMILY DOLLAR STORE #6730, upon the terms and subject to the conditions of this ordinance to maintain and use, as now constructed, two (2) Light Fixture(s) projecting over the public right-of-way adjacent to its premises known as 5114 S. Racine Ave..

Said Light Fixture(s) at S. Racine Avenue measure(s):
Two (2) at one (1) foot in length, one point five (1.5) foot in width and twelve (12) feet above grade level.

The location of said privilege shall be as shown on prints kept on file with the Department of Business Affairs and Consumer Protection and the Office of the City Clerk.

Said privilege shall be constructed in accordance with plans and specifications approved by the Department of Transportation (Division of Project Development).

This grant of privilege in the public way shall be subject to the provisions of Section 10-28-015 and all other required provisions of the Municipal Code of Chicago.

The grantee shall pay to the City of Chicago as compensation for the privilege #1114370 herein granted the sum of eighty ($80.00) per annum in advance.

A 25% penalty will be added for payments received after due date.

The permit holder agrees to hold the City of Chicago harmless for any damage, relocation or replacement costs associated with damage, relocation or removal of private property caused by the City performing work in the public way.

Authority herein given and granted for a period of five (5) years from and after 06/03/2014.

Alderman _____

Joann Thompson 16th Ward

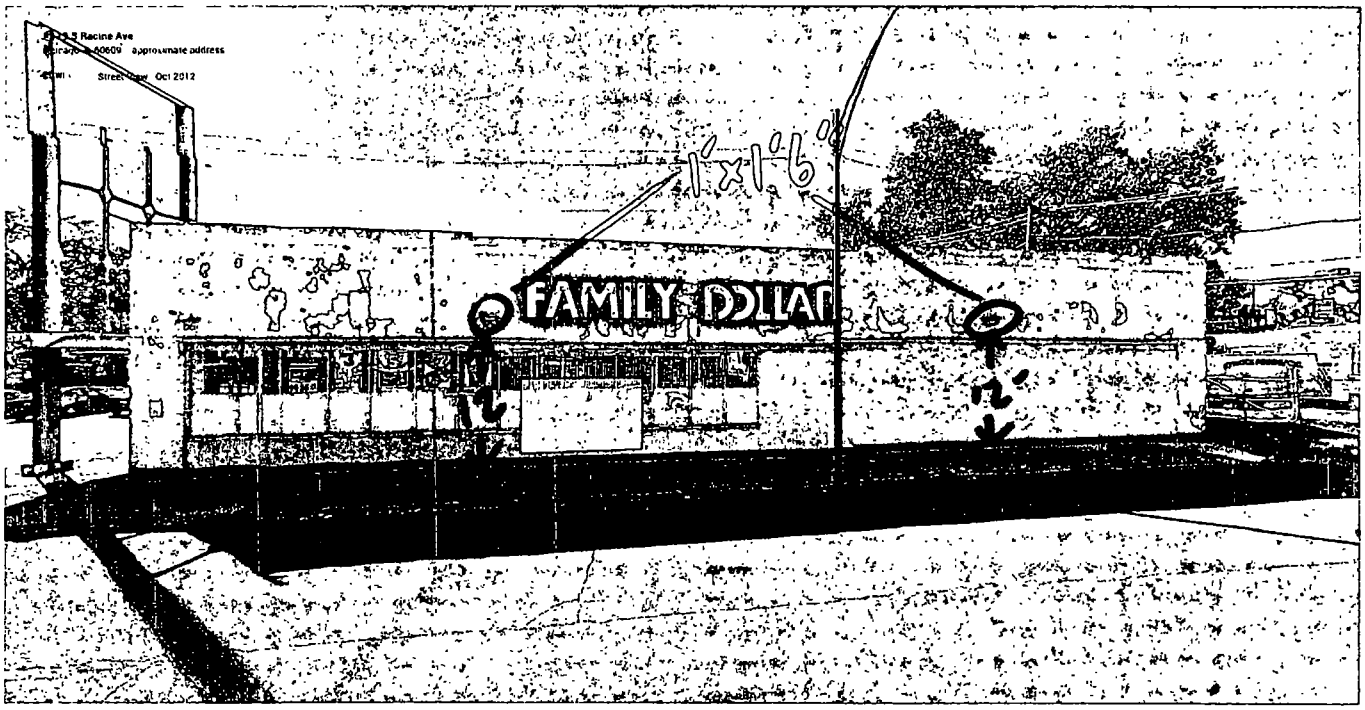

Image capture: Oct 2012 © 2014 Google

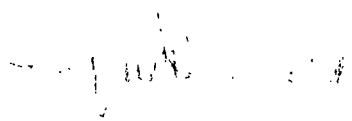

City of Chicago

O2014-7462

Office of the City Clerk

Document Tracking Sheet

Meeting Date:	9/10/2014
Sponsor(s):	Thompson (16)
Type:	Ordinance
Title:	Grant(s) of privilege in public way for Family Dollar Store No. 6730 - sign
Committee(s) Assignment:	Committee on Transportation and Public Way

ORDINANCE
FAMILY DOLLAR STORE #6730
Acct. No. 11071 - 76
Permit No. 1114369

Be It Ordained by the City Council of the City of Chicago:

SECTION 1. Permission and authority are hereby given and granted to FAMILY DOLLAR STORE #6730, upon the terms and subject to the conditions of this ordinance to maintain and use one (1) sign(s) projecting over the public right-of-way attached to its premises known as 5114 S. Racine Ave..

Said sign structure(s) measures as follows; along S RACINE AVE:
One (1) at thirty (30) feet in length, four (4) feet in height and twelve point six seven (12.67) feet above grade level.

The location of said privilege shall be as shown on prints kept on file with the Department of Business Affairs and Consumer Protection and the Office of the City Clerk.

Said privilege shall be constructed in accordance with plans and specifications approved by the Department of Transportation (Division of Project Development) and Zoning Department - Signs.

This grant of privilege in the public way shall be subject to the provisions of Section 10-28-015 and all other required provisions of the Municipal Code of Chicago.

The grantee shall pay to the City of Chicago as compensation for the privilege #1114369 herein granted the sum of three hundred ($300.00) per annum in advance.

A 25% penalty will be added for payments received after due date.

The permit holder agrees to hold the City of Chicago harmless for any damage, relocation or replacement costs associated with damage, relocation or removal of private property caused by the City performing work in the public way.

Authority herein given and granted for a period of five (5) years from and after 05/13/2014.

Alderman _____

Joann Thompson 16th Ward

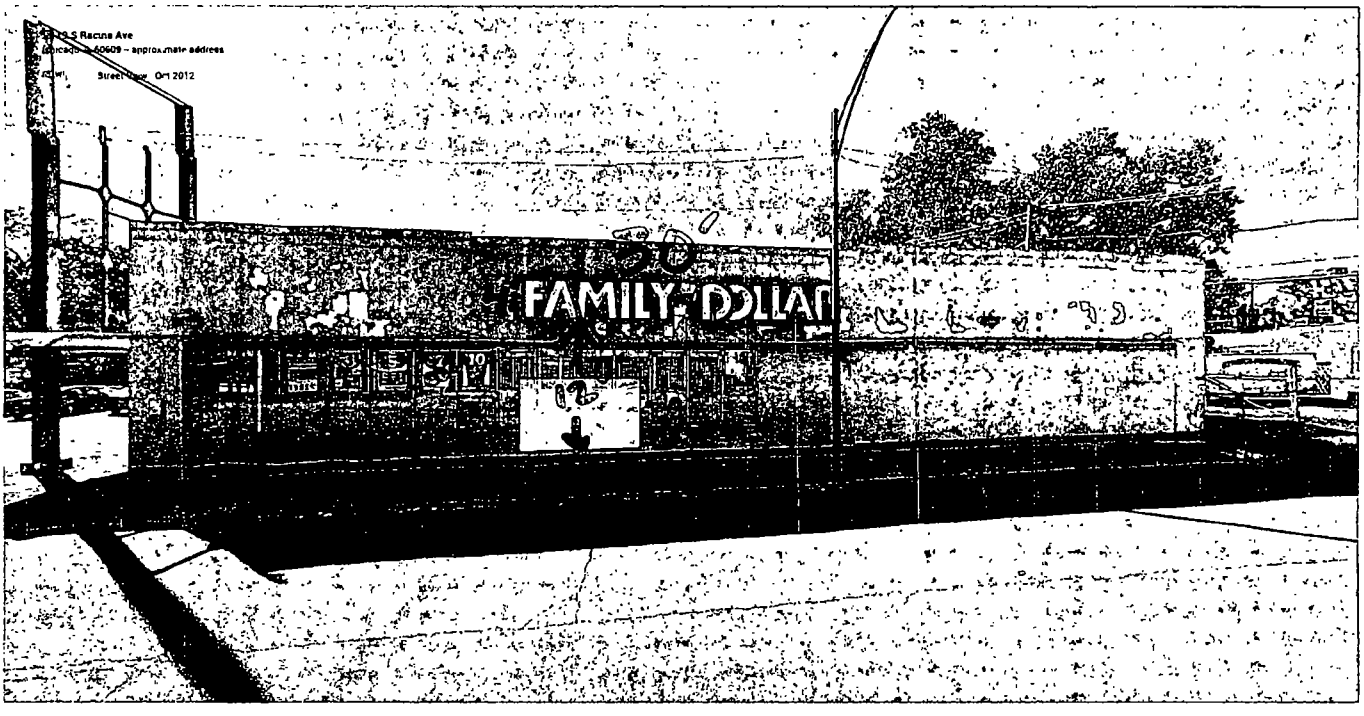

Image capture: Oct 2012 © 2014 Google

City of Chicago

O2014-7468

Office of the City Clerk

Document Tracking Sheet

Meeting Date:	9/10/2014
Sponsor(s):	Thompson (16)
Type:	Ordinance
Title:	Grant(s) of privilege in public way for International Yoshitaka Karate-Do, Inc. - sign
Committee(s) Assignment:	Committee on Transportation and Public Way

ORDINANCE
INTERNATIONAL YOSHITAKA KARATE-DO, INC.
Acct. No. 295913 - 1
Permit No. 1114230

Be It Ordained by the City Council of the City of Chicago:

SECTION 1. Permission and authority are hereby given and granted to INTERNATIONAL YOSHITAKA KARATE-DO, INC., upon the terms and subject to the conditions of this ordinance to maintain and use one (1) sign(s) projecting over the public right-of-way attached to its premises known as 3039 W. 59th St..

Said sign structure(s) measures as follows; along W. 59th Street:
One (1) at ten point three (10.3) feet in length, four point six (4.6) feet in height and twelve point one (12.1) feet above grade level.

The location of said privilege shall be as shown on prints kept on file with the Department of Business Affairs and Consumer Protection and the Office of the City Clerk.

Said privilege shall be constructed in accordance with plans and specifications approved by the Department of Transportation (Division of Project Development) and Zoning Department - Signs.

This grant of privilege in the public way shall be subject to the provisions of Section 10-28-015 and all other required provisions of the Municipal Code of Chicago.

The grantee shall pay to the City of Chicago as compensation for the privilege #1114230 herein granted the sum of three hundred ($300.00) per annum in advance.

A 25% penalty will be added for payments received after due date.

The permit holder agrees to hold the City of Chicago harmless for any damage, relocation or replacement costs associated with damage, relocation or removal of private property caused by the City performing work in the public way.

Authority herein given and granted for a period of five (5) years from and after 01/13/2014.

Alderman JoAnn Thompson

Joann Thompson 16th Ward

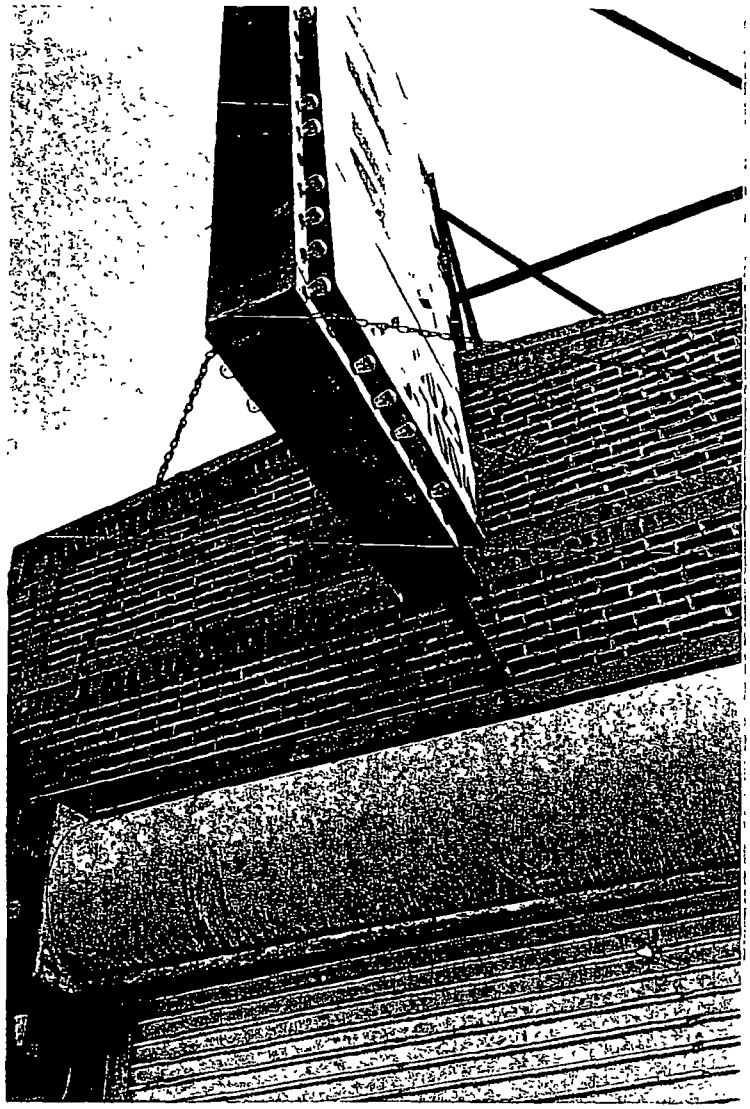

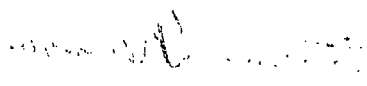

City of Chicago

O2014-7473

Office of the City Clerk

Document Tracking Sheet

Meeting Date:	9/10/2014
Sponsor(s):	Thompson (16)
Type:	Ordinance
Title:	Grant(s) of privilege in public way for International Yoshitaka Karate-Do, Inc. - sliding security gate
Committee(s) Assignment:	Committee on Transportation and Public Way

ORDINANCE
INTERNATIONAL YOSHITAKA KARATE-DO, INC.
Acct. No. 295913 - 1
Permit No. 1114231

Be It Ordained by the City Council of the City of Chicago:

SECTION 1. Permission and authority are hereby given and granted to INTERNATIONAL YOSHITAKA KARATE-DO, INC., upon the terms and subject to the conditions of this ordinance to maintain and use, as now constructed, one (1) Sliding Security Gate over the public right-of-way adjacent to its premises known as 3039 W. 59th St..

Said Sliding Security Gate(s) at W. 59th St measure(s):
One (1) at thirty-one (31) feet in length, and point five (.5) feet in width for a total of fifteen point five (15.5) square feet.

The location of said privilege shall be as shown on prints kept on file with the Department of Business Affairs and Consumer Protection and the Office of the City Clerk.

Said privilege shall be constructed in accordance with plans and specifications approved by the Department of Planning and Development and Department of Transportation (Division of Project Development).

This grant of privilege in the public way shall be subject to the provisions of Section 10-28-015 and all other required provisions of the Municipal Code of Chicago.

The grantee shall pay to the City of Chicago as compensation for the privilege #1114231 herein granted the sum of four hundred ($400.00) per annum in advance.

A 25% penalty will be added for payments received after due date.

The permit holder agrees to hold the City of Chicago harmless for any damage, relocation or replacement costs associated with damage, relocation or removal of private property caused by the City performing work in the public way.

Authority herein given and granted for a period of five (5) years from and after 01/13/2014.

Alderman Joann Thompson

Joann Thompson 16th Ward

KARATE-DO
YOSHITAKA
CHICAGO
312-0023
3041

(773) 434-8701

City of Chicago

O2014-7586

Office of the City Clerk

Document Tracking Sheet

Meeting Date:	9/10/2014
Sponsor(s):	Thomas (17)
Type:	Ordinance
Title:	Grant(s) of privilege in public way for ABC Choice
Committee(s) Assignment:	Committee on Transportation and Public Way

ORDINANCE
ABC CHOICE
Acct. No. 308481 - 1
Permit No. 1113186

Be It Ordained by the City Council of the City of Chicago:

SECTION 1. Permission and authority are hereby given and granted to ABC CHOICE, upon the terms and subject to the conditions of this ordinance to maintain and use one (1) sign(s) projecting over the public right-of-way attached to its premises known as 7356 S. Halsted St..

Said sign structure(s) measures as follows; along S. Halsted Street:
One (1) at eight (8) feet in length, twelve (12) feet in height and fourteen (14) feet above grade level.

The location of said privilege shall be as shown on prints kept on file with the Department of Business Affairs and Consumer Protection and the Office of the City Clerk.

Said privilege shall be constructed in accordance with plans and specifications approved by the Department of Transportation (Division of Project Development) and Zoning Department - Signs.

This grant of privilege in the public way shall be subject to the provisions of Section 10-28-015 and all other required provisions of the Municipal Code of Chicago.

The grantee shall pay to the City of Chicago as compensation for the privilege #1113186 herein granted the sum of three hundred ($300.00) per annum in advance.

A 25% penalty will be added for payments received after due date.

The permit holder agrees to hold the City of Chicago harmless for any damage, relocation or replacement costs associated with damage, relocation or removal of private property caused by the City performing work in the public way.

Authority herein given and granted for a period of five (5) years from and after 09/10/2013.

Alderman _____

Latasha R. Thomas 17th Ward

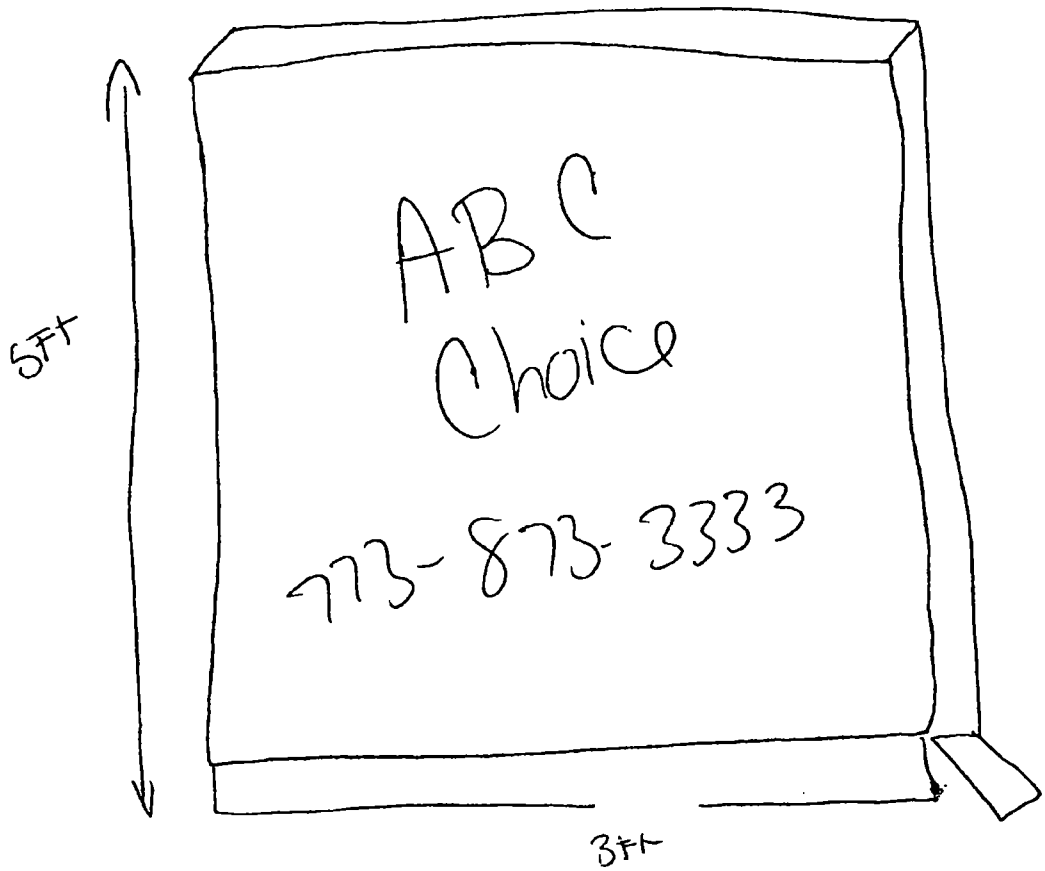
ABC
Choice
773-873-3333
5Ft
3Ft

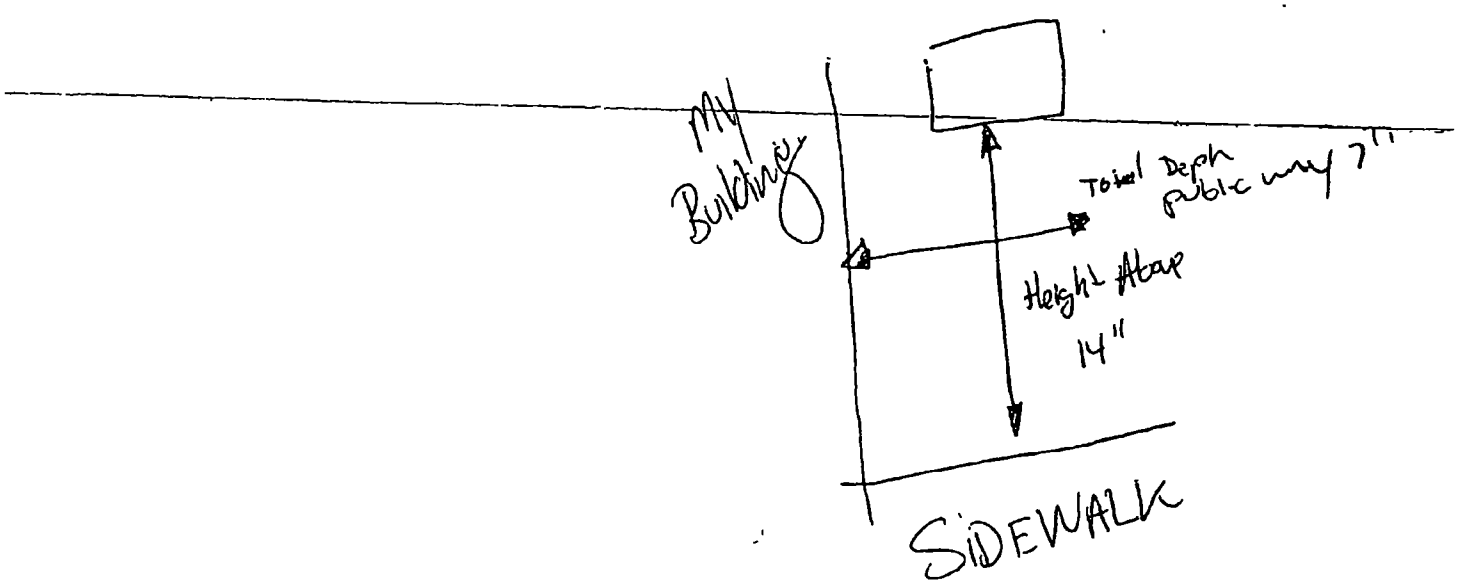
My Building
Total Depth public way 7"
Height Above 14"
SIDEWALK

City of Chicago

O2014-7590

Office of the City Clerk

Document Tracking Sheet

Meeting Date:	9/10/2014
Sponsor(s):	Thomas (17)
Type:	Ordinance
Title:	Grant(s) of privilege in public way for Safe & Sound Mobile Electronic
Committee(s) Assignment:	Committee on Transportation and Public Way

ORDINANCE
SAFE & SOUND MOBILE ELECTRONIC
Acct. No. 14509 - 1
Permit No. 1114290

Be It Ordained by the City Council of the City of Chicago:

SECTION 1. Permission and authority are hereby given and granted to SAFE & SOUND MOBILE ELECTRONIC, upon the terms and subject to the conditions of this ordinance to maintain and use one (1) sign(s) projecting over the public right-of-way attached to its premises known as 317 W. 79th St..

Said sign structure(s) measures as follows; along W. 79th St:
One (1) at eight (8) feet in length, four (4) feet in height and eleven (11) feet above grade level.

The location of said privilege shall be as shown on prints kept on file with the Department of Business Affairs and Consumer Protection and the Office of the City Clerk.

Said privilege shall be constructed in accordance with plans and specifications approved by the Department of Transportation (Division of Project Development) and Zoning Department - Signs.

This grant of privilege in the public way shall be subject to the provisions of Section 10-28-015 and all other required provisions of the Municipal Code of Chicago.

The grantee shall pay to the City of Chicago as compensation for the privilege #1114290 herein granted the sum of three hundred ($300.00) per annum in advance.

A 25% penalty will be added for payments received after due date.

The permit holder agrees to hold the City of Chicago harmless for any damage, relocation or replacement costs associated with damage, relocation or removal of private property caused by the City performing work in the public way.

Authority herein given and granted for a period of five (5) years from and after 12/12/2012.

Alderman _____

Latasha R. Thomas 17th Ward

317 W. 79th St.

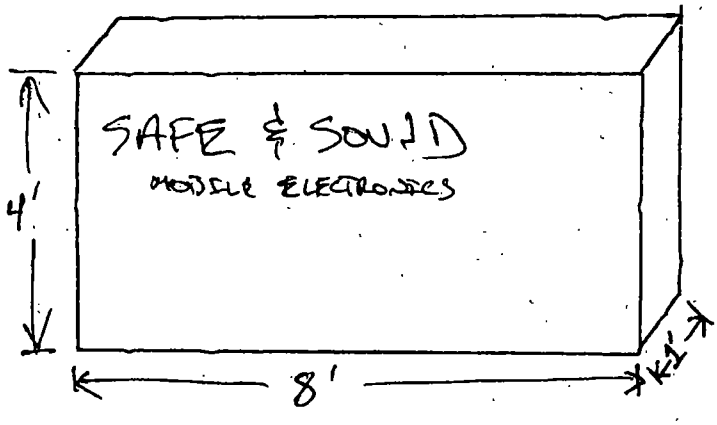
SAFE & SOUND
MOBILE ELECTRONICS
4'
8'
1'

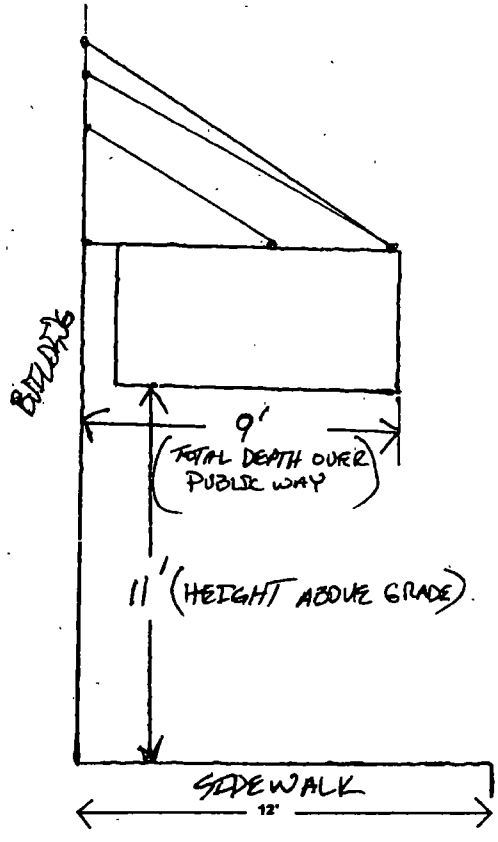
BUILDING
9'
(TOTAL DEPTH OVER PUBLIC WAY)
11' (HEIGHT ABOVE GRADE)
SIDEWALK
12'

City of Chicago

O2014-7593

Office of the City Clerk

Document Tracking Sheet

Meeting Date:	9/10/2014
Sponsor(s):	Thomas (17)
Type:	Ordinance
Title:	Grant(s) of privilege in public way for Salvation Army
Committee(s) Assignment:	Committee on Transportation and Public Way

ORDINANCE
SALVATION ARMY
Acct. No. 278439 - 1
Permit No. 1114866

Be It Ordained by the City Council of the City of Chicago:

SECTION 1. Permission and authority are hereby given and granted to SALVATION ARMY, upon the terms and subject to the conditions of this ordinance to maintain and use, as now constructed, one (1) Sewer Water Line under the public right-of-way adjacent to its premises known as 945 W. 69th St..

Said Sewer Water Line at S. Sangamon Street measure(s):

One (1) at sixty-seven (67) feet in length, and one (1) foot in width for a total of sixty-seven (67) square feet. Existing sewer water line is approximately five (5) feet below grade level running under South Sangamon Street, allowing the hose bibbs in the parking lot east of South Sangamon Street to be supplied by the buildings water service, instead of supplying a separate water service just for the parking lot.

The location of said privilege shall be as shown on prints kept on file with the Department of Business Affairs and Consumer Protection and the Office of the City Clerk.

Said privilege shall be constructed in accordance with plans and specifications approved by the Department of Transportation (Office of Underground Coordination) and Department of Water Management.

This grant of privilege in the public way shall be subject to the provisions of Section 10-28-015 and all other required provisions of the Municipal Code of Chicago.

The grantee shall pay to the City of Chicago as compensation for the privilege #1114866 herein granted the sum of four hundred ($400.00) per annum in advance.

A 25% penalty will be added for payments received after due date.

The permit holder agrees to hold the City of Chicago harmless for any damage, relocation or replacement costs associated with damage, relocation or removal of private property caused by the City performing work in the public way.

Authority herein given and granted for a period of five (5) years from and after 07/21/2014.

Alderman

Latasha R. Thomas 17th Ward

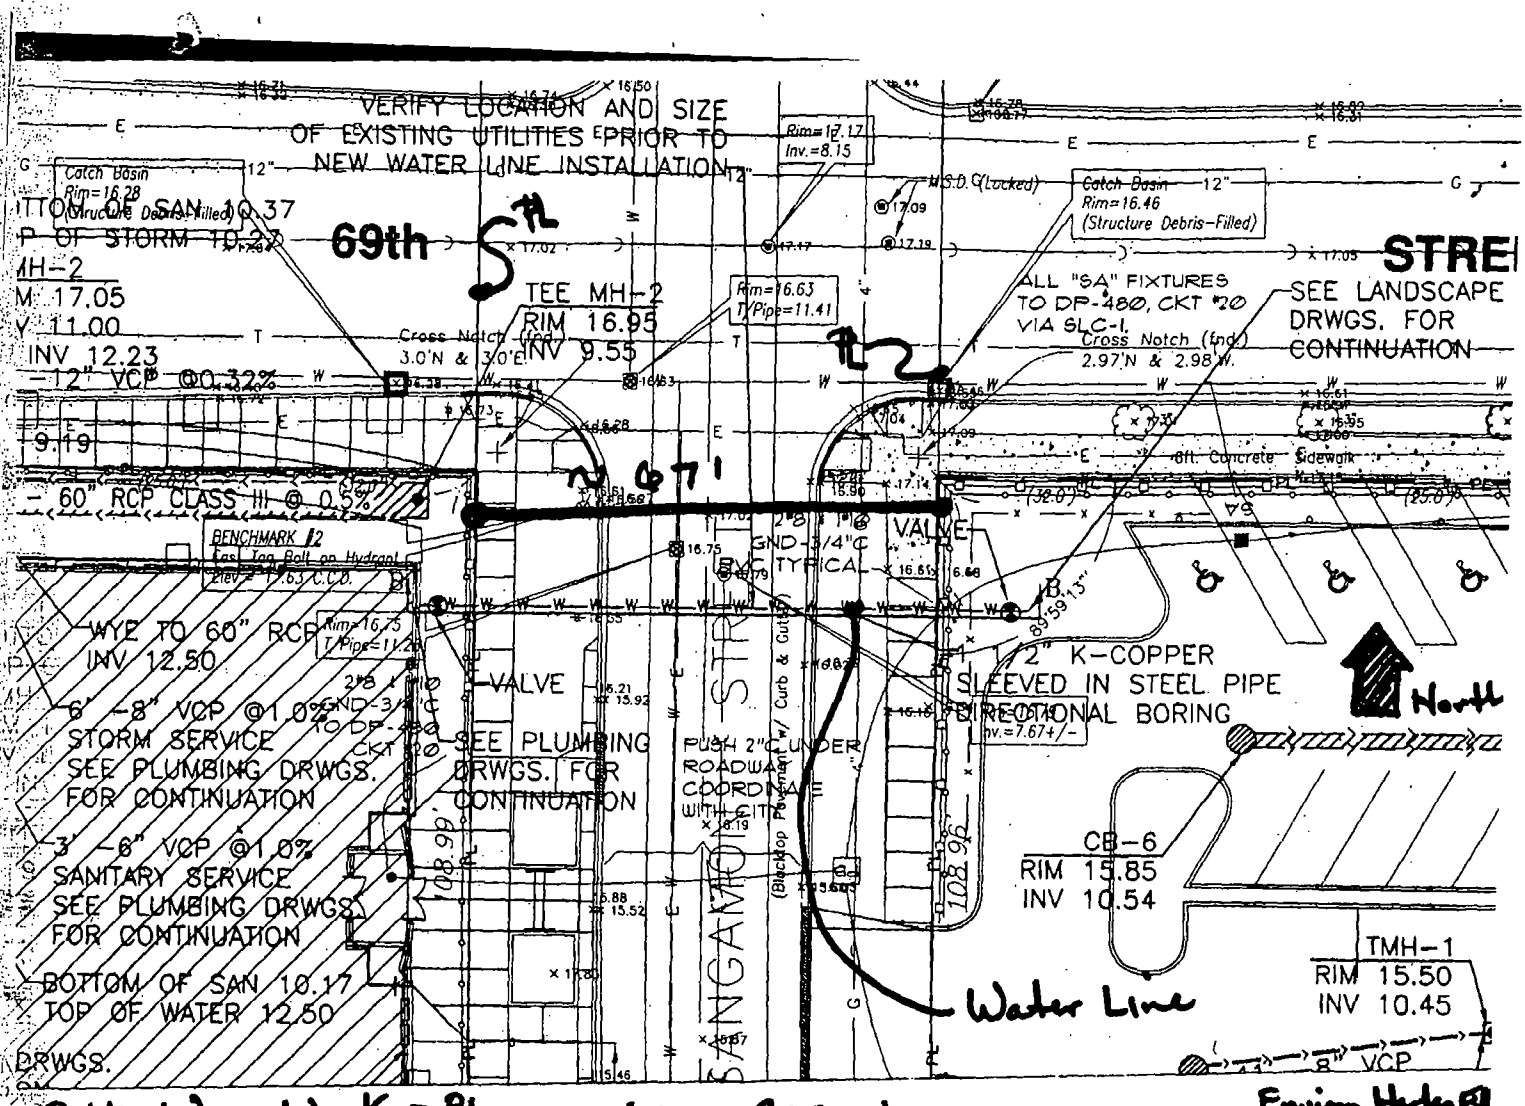

Public Way Work - Plan

ASK - C1.3 - 1

Salvation Army Red Shield Center

Environ Hrdg

6.11.04

City of Chicago

O2014-7480

Office of the City Clerk

Document Tracking Sheet

Meeting Date:	9/10/2014
Sponsor(s):	Lane (18)
Type:	Ordinance
Title:	Grant(s) of privilege in public way for Wright Renaissance Child Care
Committee(s) Assignment:	Committee on Transportation and Public Way

ORDINANCE
WRIGHT RENAISSANCE CHILD CARE
Acct. No. 86709 - 4
Permit No. 1114961

Be It Ordained by the City Council of the City of Chicago:

SECTION 1. Permission and authority are hereby given and granted to WRIGHT RENAISSANCE CHILD CARE, upon the terms and subject to the conditions of this ordinance to maintain and use, as now constructed, one (1) Building Projection(s) on the public right-of-way adjacent to its premises known as 7939 S. Western Ave..

Said Building Projection(s) at S Western Ave measure(s):
One (1) at one hundred forty (140) feet in length, and four (4) feet in width for a total of five hundred sixty (560) square feet. Existing building projection is approximately fifteen (15) feet above grade level.

The location of said privilege shall be as shown on prints kept on file with the Department of Business Affairs and Consumer Protection and the Office of the City Clerk.

Said privilege shall be constructed in accordance with plans and specifications approved by the Department of Planning and Development and Department of Transportation (Division of Project Development).

This grant of privilege in the public way shall be subject to the provisions of Section 10-28-015 and all other required provisions of the Municipal Code of Chicago.

The grantee shall pay to the City of Chicago as compensation for the privilege #1114961 herein granted the sum of four hundred ($400.00) per annum in advance.

A 25% penalty will be added for payments received after due date.

The permit holder agrees to hold the City of Chicago harmless for any damage, relocation or replacement costs associated with damage, relocation or removal of private property caused by the City performing work in the public way.

Authority herein given and granted for a period of five (5) years from and after 07/29/2014.

Alderman

Lona Lane 18th Ward

Department of Business Affairs and Consumer Protection
Small Business Center- Public Way Use Unit
City Hall - 121 N. LaSalle Street Room 800 • Chicago, IL 60602
(312)-74-GOBIZ (312-744-6249) • (312) 744-1944 (TTY)
http://www.cityofchicago.org/bacp

09/10/2014

Alderman **Lona Lane**
Ward # **18**
City of Chicago
City Hall, Room **300**
121 North LaSalle Street
Chicago, Illinois 60602

Re: An ordinance to use and maintain a portion of the public right-of-way for **one (1) building projection(s)** for **WRIGHT RENAISSANCE CHILD CARE**, adjacent to the premises known as **7939 S. Western Ave.**.

Dear Alderman **Lona Lane**:

The applicant referenced above has requested the use of the public right-of-way for a **building projection(s)**. An ordinance has been prepared by the Department of Business Affairs and Consumer Protection – Small Business Center - Public Way Use Unit for presentation to the City Council. Because this request was made for properties located in your ward, as approved by you as per the attached, I respectfully request that you introduce the attached ordinance at the next City Council meeting.

If you have any questions regarding this ordinance, please contact Anthony Bertuca at (312) 744-5506.

Department of Business Affairs and Consumer Protection

City of Chicago

O2014-7487

Office of the City Clerk

Document Tracking Sheet

Meeting Date:	9/10/2014
Sponsor(s):	O'Shea (19)
Type:	Ordinance
Title:	Grant(s) of privilege in public way for Beverly Glass Service
Committee(s) Assignment:	Committee on Transportation and Public Way

ORDINANCE
BEVERLY GLASS SERVICE
Acct. No. 282222 - 1
Permit No. 1114476

Be It Ordained by the City Council of the City of Chicago:

SECTION 1. Permission and authority are hereby given and granted to BEVERLY GLASS SERVICE, upon the terms and subject to the conditions of this ordinance to maintain and use one (1) sign(s) projecting over the public right-of-way attached to its premises known as 10430 S. Western Ave..

Said sign structure(s) measures as follows; along S Western Ave:
One (1) at eight (8) feet in length, eight (8) feet in height and nine point nine two (9.92) feet above grade level.

The location of said privilege shall be as shown on prints kept on file with the Department of Business Affairs and Consumer Protection and the Office of the City Clerk.

Said privilege shall be constructed in accordance with plans and specifications approved by the Department of Transportation (Division of Project Development) and Zoning Department - Signs.

This grant of privilege in the public way shall be subject to the provisions of Section 10-28-015 and all other required provisions of the Municipal Code of Chicago.

The grantee shall pay to the City of Chicago as compensation for the privilege #1114476 herein granted the sum of three hundred ($300.00) per annum in advance.

A 25% penalty will be added for payments received after due date.

The permit holder agrees to hold the City of Chicago harmless for any damage, relocation or replacement costs associated with damage, relocation or removal of private property caused by the City performing work in the public way.

Authority herein given and granted for a period of five (5) years from and after 05/13/2014.

Alderman _____

Matthew J. O'Shea 19th Ward

(4)

10432 S. WESTERN

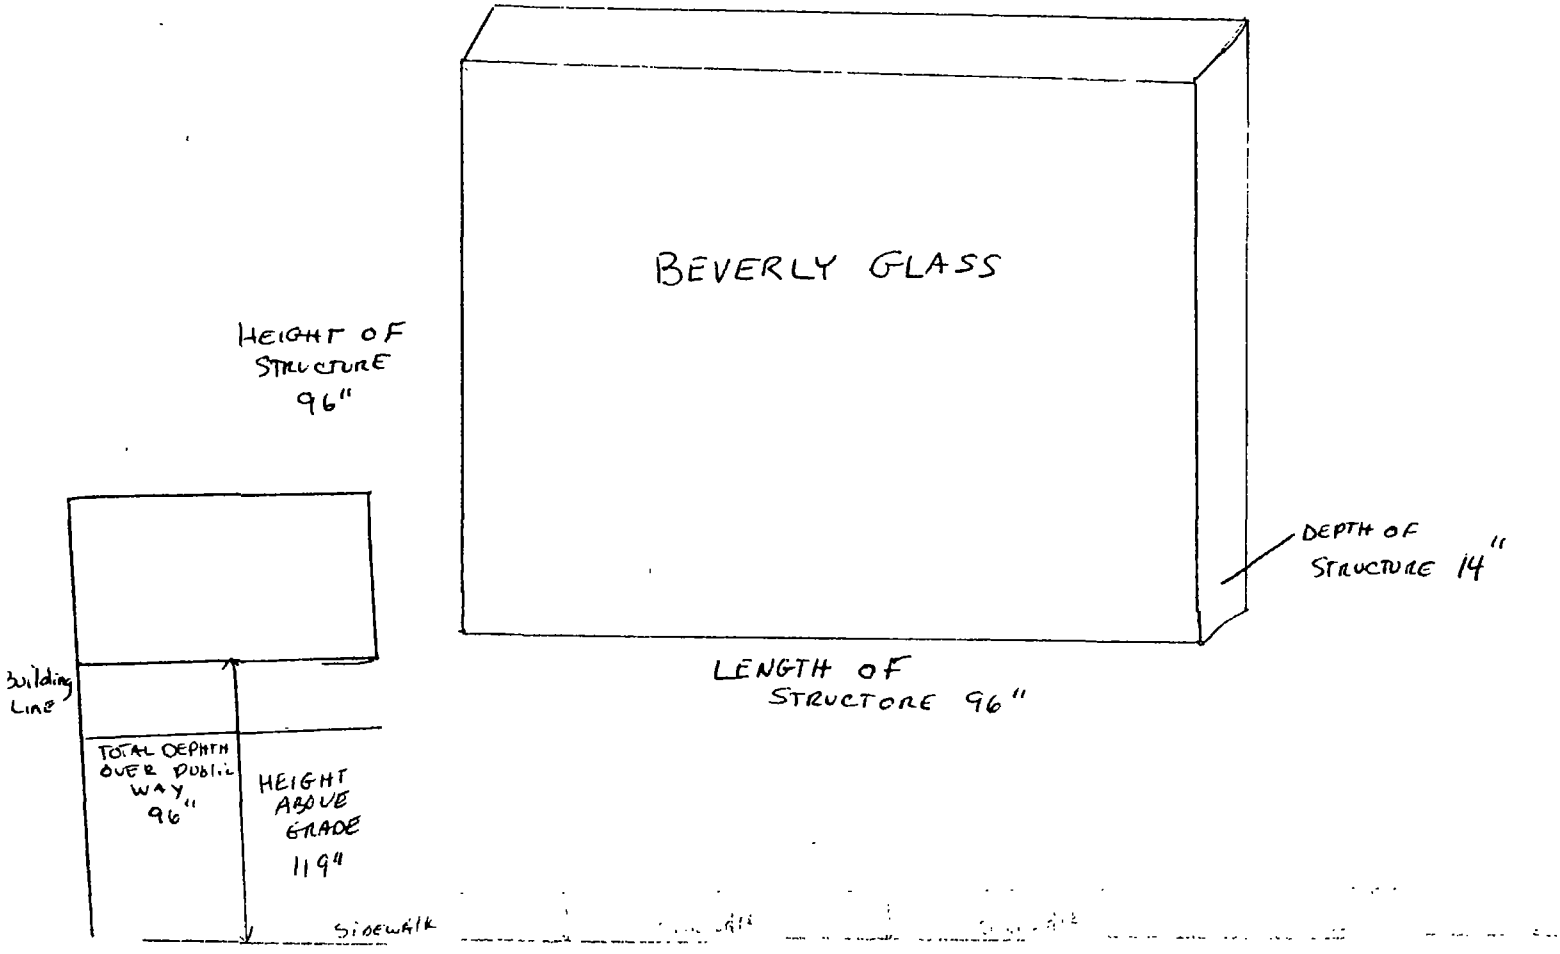

Department of Business Affairs and Consumer Protection
Small Business Center - Public Way Use Unit
City Hall - 121 N. LaSalle Street, Room 800 • Chicago, IL 60602
(312)-74-GOBIZ (312-744-6249) • (312) 744-1944 (TTY)
http://www.cityofchicago.org/bacp

09/10/2014

Alderman **Matthew J. O'Shea**
Ward # **19**
City of Chicago
City Hall, Room **300**
121 North LaSalle Street
Chicago, Illinois 60602

Re: An ordinance to use and maintain a portion of the public right-of-way for **one (1) sign(s)** for **BEVERLY GLASS SERVICE**, adjacent to the premises known as **10430 S. Western Ave.**.

Dear Alderman **Matthew J. O'Shea**:

The applicant referenced above has requested the use of the public right-of-way for a **sign(s)**. An ordinance has been prepared by the Department of Business Affairs and Consumer Protection – Small Business Center - Public Way Use Unit for presentation to the City Council. Because this request was made for properties located in your ward, as approved by you as per the attached, I respectfully request that you introduce the attached ordinance at the next City Council meeting.

If you have any questions regarding this ordinance, please contact Anthony Bertuca at (312) 744-5506.

Department of Business Affairs and Consumer Protection

City of Chicago

O2014-7493

Office of the City Clerk

Document Tracking Sheet

Meeting Date:	9/10/2014
Sponsor(s):	O'Shea (19)
Type:	Ordinance
Title:	Grant(s) of privilege in public way for Family Dollar No. 2431
Committee(s) Assignment:	Committee on Transportation and Public Way

ORDINANCE
FAMILY DOLLAR #2431
Acct. No. 11071 - 11
Permit No. 1114920

Be It Ordained by the City Council of the City of Chicago:

SECTION 1. Permission and authority are hereby given and granted to FAMILY DOLLAR #2431, upon the terms and subject to the conditions of this ordinance to maintain and use two (2) sign(s) projecting over the public right-of-way attached to its premises known as 11041 S. Kedzie Ave..

Said sign structure(s) measures as follows; along S. Kedzie:
One (1) at twenty-five (25) feet in length, four (4) feet in height and twelve point one six (12.16) feet above grade level.

Said sign structure(s) measures as follows; along S. Kedzie:
One (1) at twelve (12) feet in length, eight (8) feet in height and fourteen point two five (14.25) feet above grade level.

The location of said privilege shall be as shown on prints kept on file with the Department of Business Affairs and Consumer Protection and the Office of the City Clerk.

Said privilege shall be constructed in accordance with plans and specifications approved by the Department of Transportation (Division of Project Development) and Zoning Department - Signs.

This grant of privilege in the public way shall be subject to the provisions of Section 10-28-015 and all other required provisions of the Municipal Code of Chicago.

The grantee shall pay to the City of Chicago as compensation for the privilege #1114920 herein granted the sum of six hundred ($600.00) per annum in advance.

A 25% penalty will be added for payments received after due date.

The permit holder agrees to hold the City of Chicago harmless for any damage, relocation or replacement costs associated with damage, relocation or removal of private property caused by the City performing work in the public way.

Authority herein given and granted for a period of five (5) years from and after 05/13/2014.

Alderman Matthew J. O'Shea 19th Ward

11041 S Kedzie Ave -

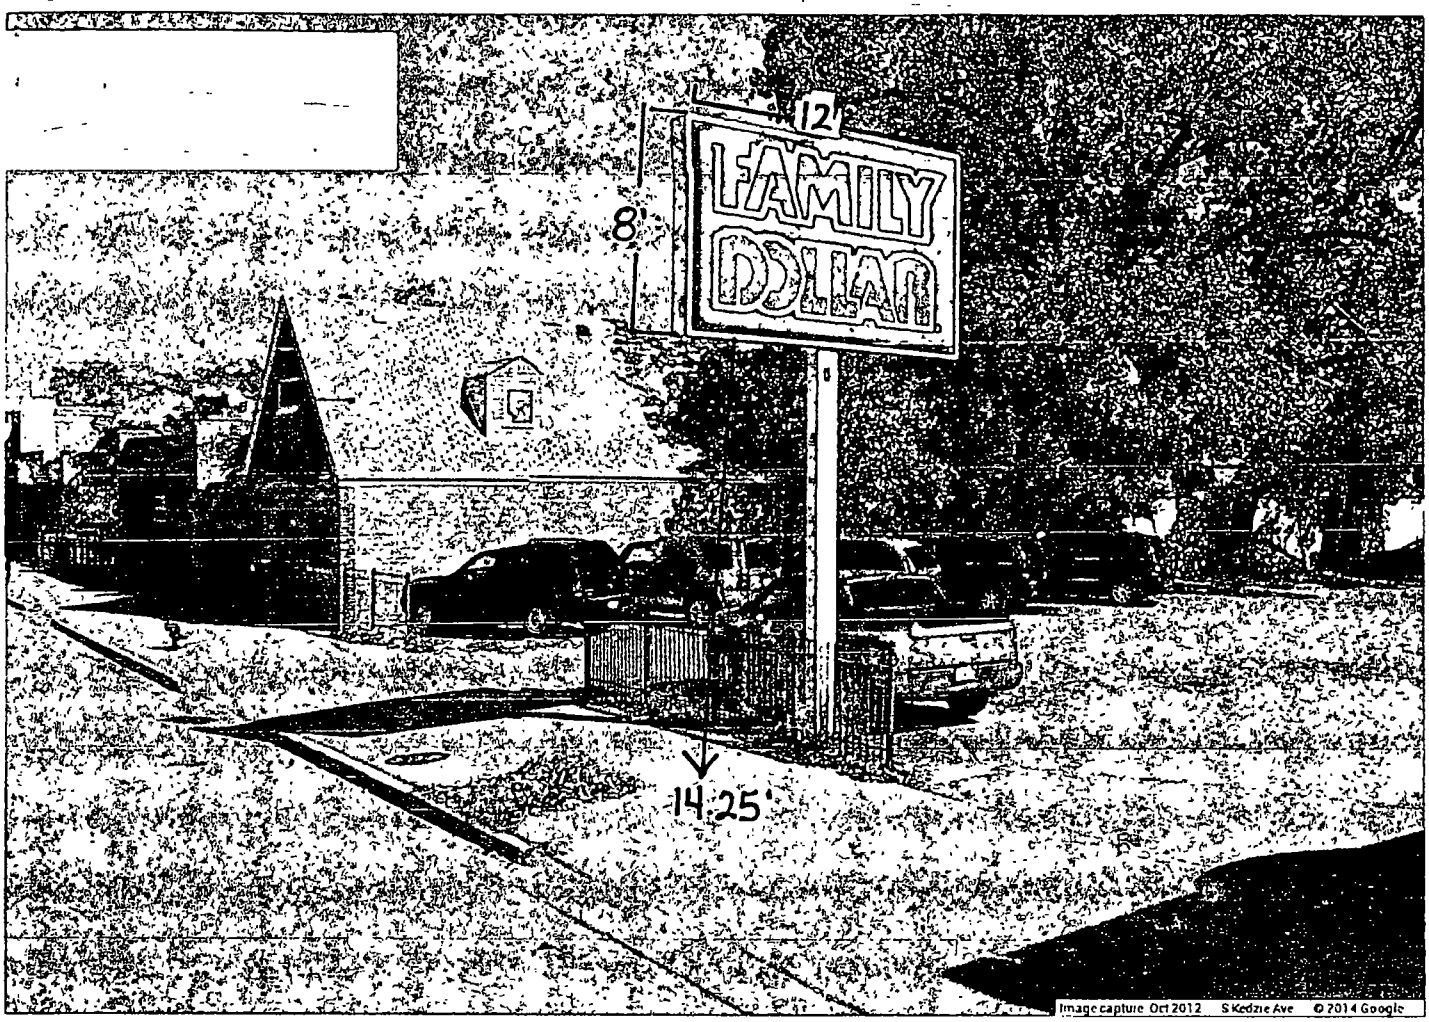

Department of Business Affairs and Consumer Protection
Small Business Center - Public Way Use Unit
City Hall - 121 N. LaSalle Street, Room 800 • Chicago, IL 60602
(312)-74-GOBIZ (312-744-6249) • (312) 744-1944 (TTY)
http://www.cityofchicago.org/bacp

09/10/2014

Alderman **Matthew J. O'Shea**
Ward # **19**
City of Chicago
City Hall, Room **300**
121 North LaSalle Street
Chicago, Illinois 60602

Re: An ordinance to use and maintain a portion of the public right-of-way for **two (2) sign(s)** for **FAMILY DOLLAR #2431**, adjacent to the premises known as **11041 S. Kedzie Ave.**.

Dear Alderman **Matthew J. O'Shea**:

The applicant referenced above has requested the use of the public right-of-way for a **sign(s)**. An ordinance has been prepared by the Department of Business Affairs and Consumer Protection – Small Business Center - Public Way Use Unit for presentation to the City Council. Because this request was made for properties located in your ward, as approved by you as per the attached, I respectfully request that you introduce the attached ordinance at the next City Council meeting.

If you have any questions regarding this ordinance, please contact Anthony Bertuca at (312) 744-5506.

Department of Business Affairs and Consumer Protection

City of Chicago

O2014-7498

Office of the City Clerk

Document Tracking Sheet

Meeting Date:	9/10/2014
Sponsor(s):	O'Shea (19)
Type:	Ordinance
Title:	Grant(s) of privilege in public way for McNally's
Committee(s) Assignment:	Committee on Transportation and Public Way

ORDINANCE
MCNALLY'S
Acct. No. 31197 - 1
Permit No. 1114847

Be It Ordained by the City Council of the City of Chicago:

SECTION 1. Permission and authority are hereby given and granted to MCNALLY'S, upon the terms and subject to the conditions of this ordinance to maintain and use one (1) sign(s) projecting over the public right-of-way attached to its premises known as 11136 S. Western Ave..

Said sign structure(s) measures as follows; along S WESTERN AVE:
One (1) at eight (8) feet in length, six (6) feet in height and eleven point one seven (11.17) feet above grade level.

The location of said privilege shall be as shown on prints kept on file with the Department of Business Affairs and Consumer Protection and the Office of the City Clerk.

Said privilege shall be constructed in accordance with plans and specifications approved by the Department of Transportation (Division of Project Development) and Zoning Department - Signs.

This grant of privilege in the public way shall be subject to the provisions of Section 10-28-015 and all other required provisions of the Municipal Code of Chicago.

The grantee shall pay to the City of Chicago as compensation for the privilege #1114847 herein granted the sum of three hundred ($300.00) per annum in advance.

A 25% penalty will be added for payments received after due date.

The permit holder agrees to hold the City of Chicago harmless for any damage, relocation or replacement costs associated with damage, relocation or removal of private property caused by the City performing work in the public way.

Authority herein given and granted for a period of five (5) years from and after 10/08/2013.

Alderman _____

Matthew J. O'Shea 19th Ward

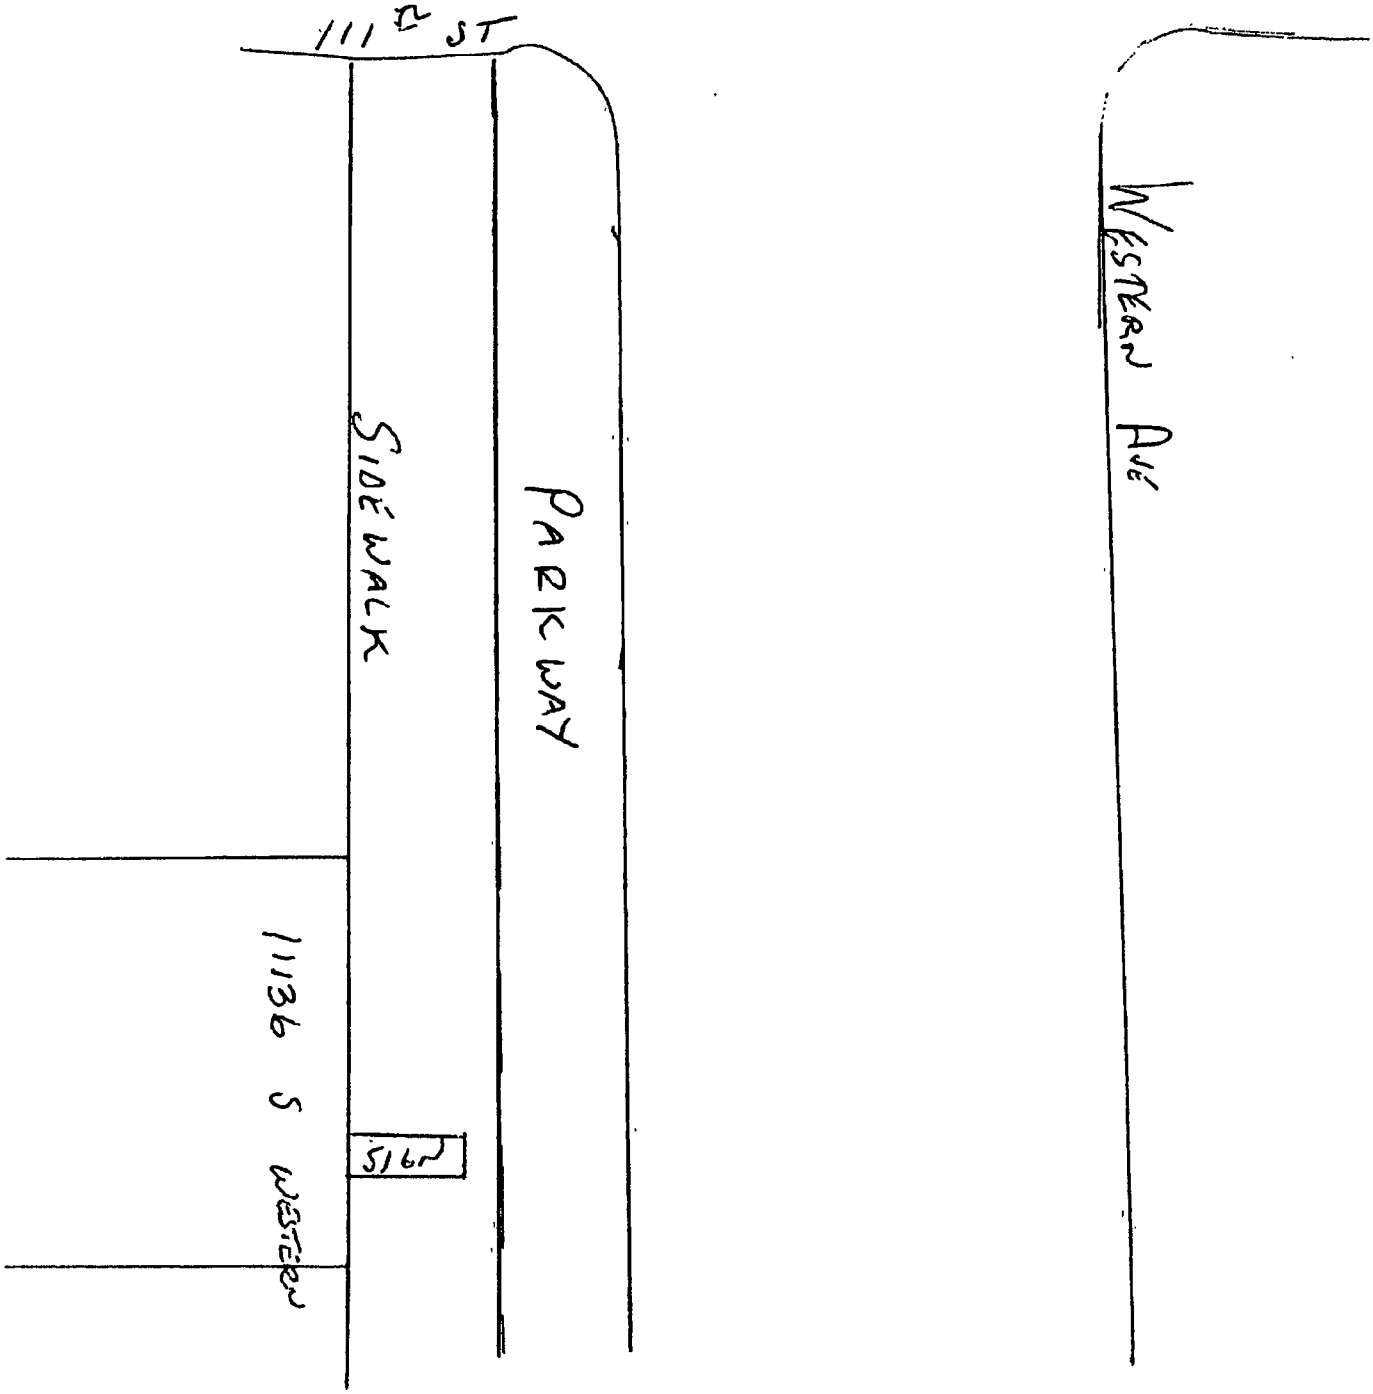

SIGN LENGTH X HEIGHT
8'x6'

Department of Business Affairs and Consumer Protection
Small Business Center - Public Way Use Unit
City Hall - 121 N. LaSalle Street, Room 800 • Chicago, IL 60602
(312)-74-GOBIZ (312-744-6249) • (312) 744-1944 (TTY)
http://www.cityofchicago.org/bacp

09/10/2014

Alderman **Matthew J. O'Shea**
Ward # **19**
City of Chicago
City Hall, Room **300**
121 North LaSalle Street
Chicago, Illinois 60602

Re: An ordinance to use and maintain a portion of the public right-of-way for **one (1) sign(s)** for **MCNALLY'S**, adjacent to the premises known as **11136 S. Western Ave.**.

Dear Alderman **Matthew J. O'Shea**:

The applicant referenced above has requested the use of the public right-of-way for a **sign(s)**. An ordinance has been prepared by the Department of Business Affairs and Consumer Protection – Small Business Center - Public Way Use Unit for presentation to the City Council. Because this request was made for properties located in your ward, as approved by you as per the attached, I respectfully request that you introduce the attached ordinance at the next City Council meeting.

If you have any questions regarding this ordinance, please contact Anthony Bertuca at (312) 744-5506.

Department of Business Affairs and Consumer Protection

City of Chicago

O2014-7504

Office of the City Clerk

Document Tracking Sheet

Meeting Date:	9/10/2014
Sponsor(s):	O'Shea (19)
Type:	Ordinance
Title:	Grant(s) of privilege in public way for Nightingale Home Health Care
Committee(s) Assignment:	Committee on Transportation and Public Way

ORDINANCE
N IGHTINGALE HOME HEALTH CARE
Acct. No. 286580 - 1
Permit No. 1110350

Be It Ordained by the City Council of the City of Chicago:

SECTION 1. Permission and authority are hereby given and granted to N IGHTINGALE HOME HEALTH CARE, upon the terms and subject to the conditions of this ordinance to maintain and use one (1) sign(s) projecting over the public right-of-way attached to its premises known as 11716 S. Western Ave..

Said sign structure(s) measures as follows; along S. Western Avenue:
One (1) at eight (8) feet in length, seven (7) feet in height and nine (9) feet above grade level.

The location of said privilege shall be as shown on prints kept on file with the Department of Business Affairs and Consumer Protection and the Office of the City Clerk.

Said privilege shall be constructed in accordance with plans and specifications approved by the Department of Transportation (Division of Project Development) and Zoning Department - Signs.

This grant of privilege in the public way shall be subject to the provisions of Section 10-28-015 and all other required provisions of the Municipal Code of Chicago.

The grantee shall pay to the City of Chicago as compensation for the privilege #1110350 herein granted the sum of three hundred ($300.00) per annum in advance.

A 25% penalty will be added for payments received after due date.

The permit holder agrees to hold the City of Chicago harmless for any damage, relocation or replacement costs associated with damage, relocation or removal of private property caused by the City performing work in the public way.

Authority herein given and granted for a period of five (5) years from and after 11/05/2013.

Alderman _____

Matthew J. O'Shea 19th Ward

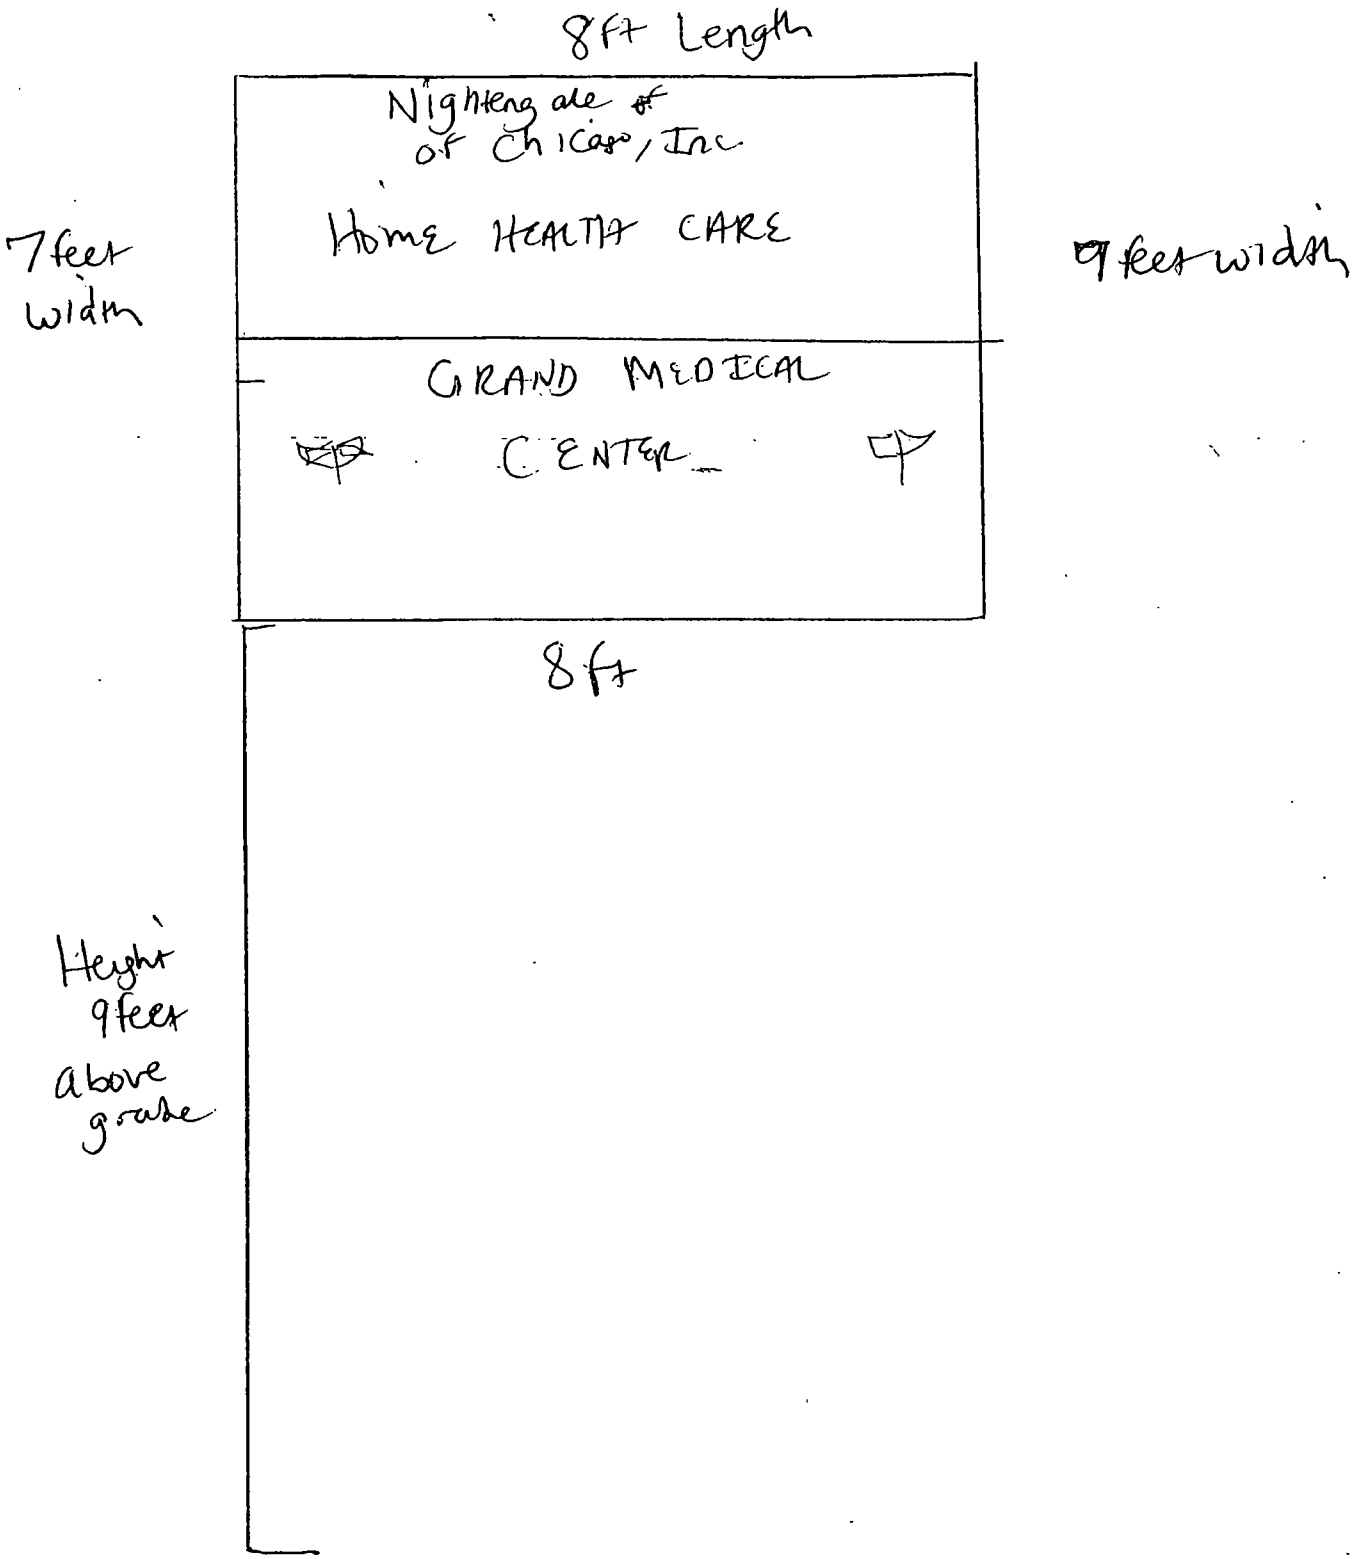

Attachment A

Department of Business Affairs and Consumer Protection
Small Business Center - Public Way Use Unit
City Hall - 121 N. LaSalle Street, Room 800 • Chicago, IL 60602
(312)-74-GOBIZ (312-744-6249) • (312) 744-1944 (TTY)
http://www.cityofchicago.org/bacp

09/10/2014

Alderman **Matthew J. O'Shea**
Ward # **19**
City of Chicago
City Hall, Room **300**
121 North LaSalle Street
Chicago, Illinois 60602

Re: An ordinance to use and maintain a portion of the public right-of-way for **one (1) sign(s)** for **N IGHTINGALE HOME HEALTH CARE**, adjacent to the premises known as **11716 S. Western Ave.**.

Dear Alderman **Matthew J. O'Shea**:

The applicant referenced above has requested the use of the public right-of-way for a **sign(s)**. An ordinance has been prepared by the Department of Business Affairs and Consumer Protection – Small Business Center - Public Way Use Unit for presentation to the City Council. Because this request was made for properties located in your ward, as approved by you as per the attached, I respectfully request that you introduce the attached ordinance at the next City Council meeting.

If you have any questions regarding this ordinance, please contact Anthony Bertuca at (312) 744-5506.

Department of Business Affairs and Consumer Protection

City of Chicago

O2014-7510

Office of the City Clerk

Document Tracking Sheet

Meeting Date:	9/10/2014
Sponsor(s):	O'Shea (19)
Type:	Ordinance
Title:	Grant(s) of privilege in public way for Women In Partnership
Committee(s) Assignment:	Committee on Transportation and Public Way

ORDINANCE
WOMEN IN PARTNERSHIP
Acct. No. 351227 - 2
Permit No. 1102152

Be It Ordained by the City Council of the City of Chicago:

SECTION 1. Permission and authority are hereby given and granted to WOMEN IN PARTNERSHIP, upon the terms and subject to the conditions of this ordinance to maintain and use one (1) sign(s) projecting over the public right-of-way attached to its premises known as 1830 W. 95th St..

Said sign structure(s) measures as follows; along W. 95th Street:
One (1) at eight (8) feet in length, four (4) feet in height and thirteen point five eight (13.58) feet above grade level.

The location of said privilege shall be as shown on prints kept on file with the Department of Business Affairs and Consumer Protection and the Office of the City Clerk.

Said privilege shall be constructed in accordance with plans and specifications approved by the Department of Transportation (Division of Project Development) and Zoning Department - Signs.

This grant of privilege in the public way shall be subject to the provisions of Section 10-28-015 and all other required provisions of the Municipal Code of Chicago.

The grantee shall pay to the City of Chicago as compensation for the privilege #1102152 herein granted the sum of three hundred ($300.00) per annum in advance.

A 25% penalty will be added for payments received after due date.

The permit holder agrees to hold the City of Chicago harmless for any damage, relocation or replacement costs associated with damage, relocation or removal of private property caused by the City performing work in the public way.

Authority herein given and granted for a period of five (5) years from and after Date of Passage.

Alderman _____

Matthew J. O'Shea 19th Ward

APPLICATION TO USE THE PUBLIC RIGHT OF WAY

EXAMPLE OF SIGN DRAWING

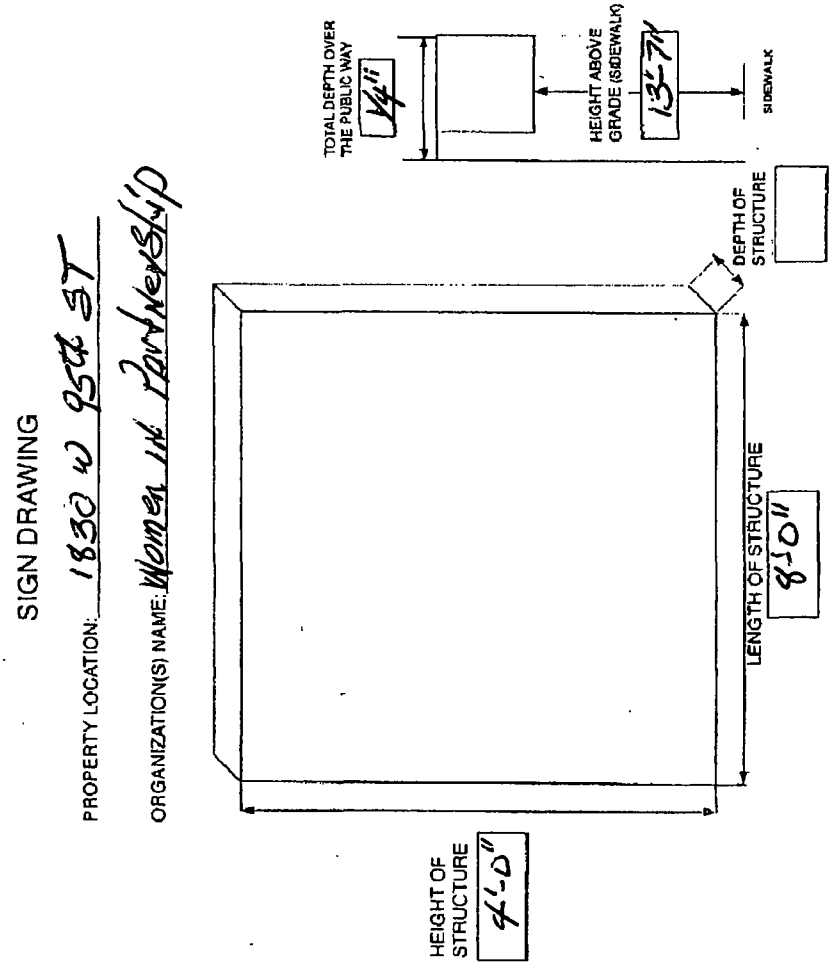

Department of Business Affairs and Consumer Protection
Small Business Center - Public Way Use Unit
City Hall - 121 N. LaSalle Street, Room 800 • Chicago, IL 60602
(312)-74-GOBIZ (312-744-6249) • (312) 744-1944 (TTY)
http://www.cityofchicago.org/bacp

09/10/2014

Alderman **Matthew J. O'Shea**
Ward # **19**
City of Chicago
City Hall, Room **300**
121 North LaSalle Street
Chicago, Illinois 60602

Re: An ordinance to use and maintain a portion of the public right-of-way for **one (1) sign(s)** for **WOMEN IN PARTNERSHIP**, adjacent to the premises known as **1830 W. 95th St.**.

Dear Alderman **Matthew J. O'Shea**:

The applicant referenced above has requested the use of the public right-of-way for a **sign(s)**. An ordinance has been prepared by the Department of Business Affairs and Consumer Protection – Small Business Center - Public Way Use Unit for presentation to the City Council. Because this request was made for properties located in your ward, as approved by you as per the attached, I respectfully request that you introduce the attached ordinance at the next City Council meeting.

If you have any questions regarding this ordinance, please contact Anthony Bertuca at (312) 744-5506.

Department of Business Affairs and Consumer Protection

City of Chicago

O2014-7515

Office of the City Clerk

Document Tracking Sheet

Meeting Date:	9/10/2014
Sponsor(s):	O'Shea (19)
Type:	Ordinance
Title:	Grant(s) of privilege in public way for 95th Street Beverly Hills Business Assn. - 1751 W 95th St
Committee(s) Assignment:	Committee on Transportation and Public Way

ORDINANCE
95th STREET BEVERLY HILLS BUSINESS ASSOCIATION
Acct. No. 339393 - 2
Permit No. 1114948

Be It Ordained by the City Council of the City of Chicago:

SECTION 1. Permission and authority are hereby given and granted to 95th STREET BEVERLY HILLS BUSINESS ASSOCIATION, upon the terms and subject to the conditions of this ordinance to maintain and use, as now constructed, one (1) Landscaping(s) on the public right-of-way for beautification purposes adjacent to its premises known as 1751 W. 95th St..

Said Landscaping(s) at W. 95th St measure(s):
One (1) at thirty (30) feet in length, and fifteen (15) feet in width for a total of four hundred fifty (450) square feet.

The location of said privilege shall be as shown on prints kept on file with the Department of Business Affairs and Consumer Protection and the Office of the City Clerk.

Said privilege shall be constructed in accordance with plans and specifications approved by the Department of Planning and Development and Department of Transportation (Division of Project Development).

This grant of privilege in the public way shall be subject to the provisions of Section 10-28-015 and all other required provisions of the Municipal Code of Chicago.

The grantee shall pay to the City of Chicago as compensation for the privilege #1114948 herein granted the sum of zero ($.00) per annum in advance.

A 25% penalty will be added for payments received after due date.

The permit holder agrees to hold the City of Chicago harmless for any damage, relocation or replacement costs associated with damage, relocation or removal of private property caused by the City performing work in the public way.

Authority herein given and granted for a period of five (5) years from and after 07/29/2014.

Alderman _____

Matthew J. O'Shea 19th Ward

Welcome to
BEVERLY HILLS
City of Chicago
95th Street Beverly Hills Business Association

Department of Business Affairs and Consumer Protection
Small Business Center - Public Way Use Unit
City Hall - 121 N. LaSalle Street, Room 800 • Chicago, IL 60602
(312)-74-GOBIZ (312-744-6249) • (312) 744-1944 (TTY)
http://www.cityofchicago.org/bacp

09/10/2014

Alderman **Matthew J. O'Shea**
Ward # **19**
City of Chicago
City Hall, Room **300**
121 North LaSalle Street
Chicago, Illinois 60602

Re: An ordinance to use and maintain a portion of the public right-of-way for **one (1) landscaping(s)** for **95th STREET BEVERLY HILLS BUSINESS ASSOCIATION**, adjacent to the premises known as **1751 W. 95th St.**.

Dear Alderman **Matthew J. O'Shea**:

The applicant referenced above has requested the use of the public right-of-way for a **landscaping(s)**. An ordinance has been prepared by the Department of Business Affairs and Consumer Protection – Small Business Center - Public Way Use Unit for presentation to the City Council. Because this request was made for properties located in your ward, as approved by you as per the attached, I respectfully request that you introduce the attached ordinance at the next City Council meeting.

If you have any questions regarding this ordinance, please contact Anthony Bertuca at (312) 744-5506.

Department of Business Affairs and Consumer Protection

City of Chicago

O2014-7518

Office of the City Clerk

Document Tracking Sheet

Meeting Date:	9/10/2014
Sponsor(s):	O'Shea (19)
Type:	Ordinance
Title:	Grant(s) of privilege in public way for 95th Street Beverly Hills Business Assn. - 2321 W 95th St
Committee(s) Assignment:	Committee on Transportation and Public Way

ORDINANCE
95th STREET BEVERLY HILLS BUSINESS ASSOCIATION
Acct. No. 339393 - 1
Permit No. 1114801

Be It Ordained by the City Council of the City of Chicago:

SECTION 1. Permission and authority are hereby given and granted to 95th STREET BEVERLY HILLS BUSINESS ASSOCIATION, upon the terms and subject to the conditions of this ordinance to maintain and use, as now constructed, one (1) Landscaping(s) on the public right-of-way for beautification purposes adjacent to its premises known as 2321 W. 95th St .

Said Landscaping(s) at W. 95th St measure(s):
One (1) at thirty (30) feet in length, and fifteen (15) feet in width for a total of four hundred fifty (450) square feet.

The location of said privilege shall be as shown on prints kept on file with the Department of Business Affairs and Consumer Protection and the Office of the City Clerk.

Said privilege shall be constructed in accordance with plans and specifications approved by the Department of Planning and Development and Department of Transportation (Division of Project Development).

This grant of privilege in the public way shall be subject to the provisions of Section 10-28-015 and all other required provisions of the Municipal Code of Chicago.

The grantee shall pay to the City of Chicago as compensation for the privilege #1114801 herein granted the sum of zero ($.00) per annum in advance.

A 25% penalty will be added for payments received after due date.

The permit holder agrees to hold the City of Chicago harmless for any damage, relocation or replacement costs associated with damage, relocation or removal of private property caused by the City performing work in the public way.

Authority herein given and granted for a period of five (5) years from and after 07/29/2014.

Alderman _____

Matthew J. O'Shea 19th Ward

Welcome to
BEVERLY HILLS
City of Chicago
95th Street Beverly Hills Business Association

Department of Business Affairs and Consumer Protection
Small Business Center - Public Way Use Unit
City Hall - 121 N. LaSalle Street, Room 800 • Chicago, IL 60602
(312)-74-GOBIZ (312-744-6249) • (312) 744-1944 (TTY)
http://www.cityofchicago.org/bacp

09/10/2014

Alderman **Matthew J. O'Shea**
Ward # **19**
City of Chicago
City Hall, Room **300**
121 North LaSalle Street
Chicago, Illinois 60602

Re: An ordinance to use and maintain a portion of the public right-of-way for **one (1) landscaping(s)** for **95th STREET BEVERLY HILLS BUSINESS ASSOCIATION**, adjacent to the premises known as **2321 W. 95th St.**.

Dear Alderman **Matthew J. O'Shea**:

The applicant referenced above has requested the use of the public right-of-way for a **landscaping(s)**. An ordinance has been prepared by the Department of Business Affairs and Consumer Protection – Small Business Center - Public Way Use Unit for presentation to the City Council. Because this request was made for properties located in your ward, as approved by you as per the attached, I respectfully request that you introduce the attached ordinance at the next City Council meeting.

If you have any questions regarding this ordinance, please contact Anthony Bertuca at (312) 744-5506.

Department of Business Affairs and Consumer Protection

City of Chicago

O2014-7526

Office of the City Clerk

Document Tracking Sheet

Meeting Date:	9/10/2014
Sponsor(s):	Cochran (20)
Type:	Ordinance
Title:	Grant(s) of privilege in public way for Historic Stand LP Holsten Real Estate
Committee(s) Assignment:	Committee on Transportation and Public Way

ORDINANCE
HISTORIC STAND, LP HOLSTEN REAL ESTATE
Acct. No. 281079 - 6
Permit No. 1114907

Be It Ordained by the City Council of the City of Chicago:

SECTION 1. Permission and authority are hereby given and granted to HISTORIC STAND, LP HOLSTEN REAL ESTATE, upon the terms and subject to the conditions of this ordinance to construct, install, maintain and use three (3) Door Swing(s) on the public right-of-way adjacent to its premises known as 6321 S. Cottage Grove Ave..

Said Door Swing(s) at S. Cottage Grove Avenue measure(s):
Three (3) at one (1) foot in length, and one point eight three (1.83) foot in width for a total of five point four nine (5.49) square feet.

The location of said privilege shall be as shown on prints kept on file with the Department of Business Affairs and Consumer Protection and the Office of the City Clerk.

Said privilege shall be constructed in accordance with plans and specifications approved by the Department of Transportation (Division of Project Development).

This grant of privilege in the public way shall be subject to the provisions of Section 10-28-015 and all other required provisions of the Municipal Code of Chicago.

The grantee shall pay to the City of Chicago as compensation for the privilege #1114907 herein granted the sum of two hundred twenty-five ($225.00) per annum in advance.

A 25% penalty will be added for payments received after due date.

The permit holder agrees to hold the City of Chicago harmless for any damage, relocation or replacement costs associated with damage, relocation or removal of private property caused by the City performing work in the public way.

Authority herein given and granted for a period of five (5) years from and after Date of Passage.

Alderman

Willie Cochran - 20th Ward

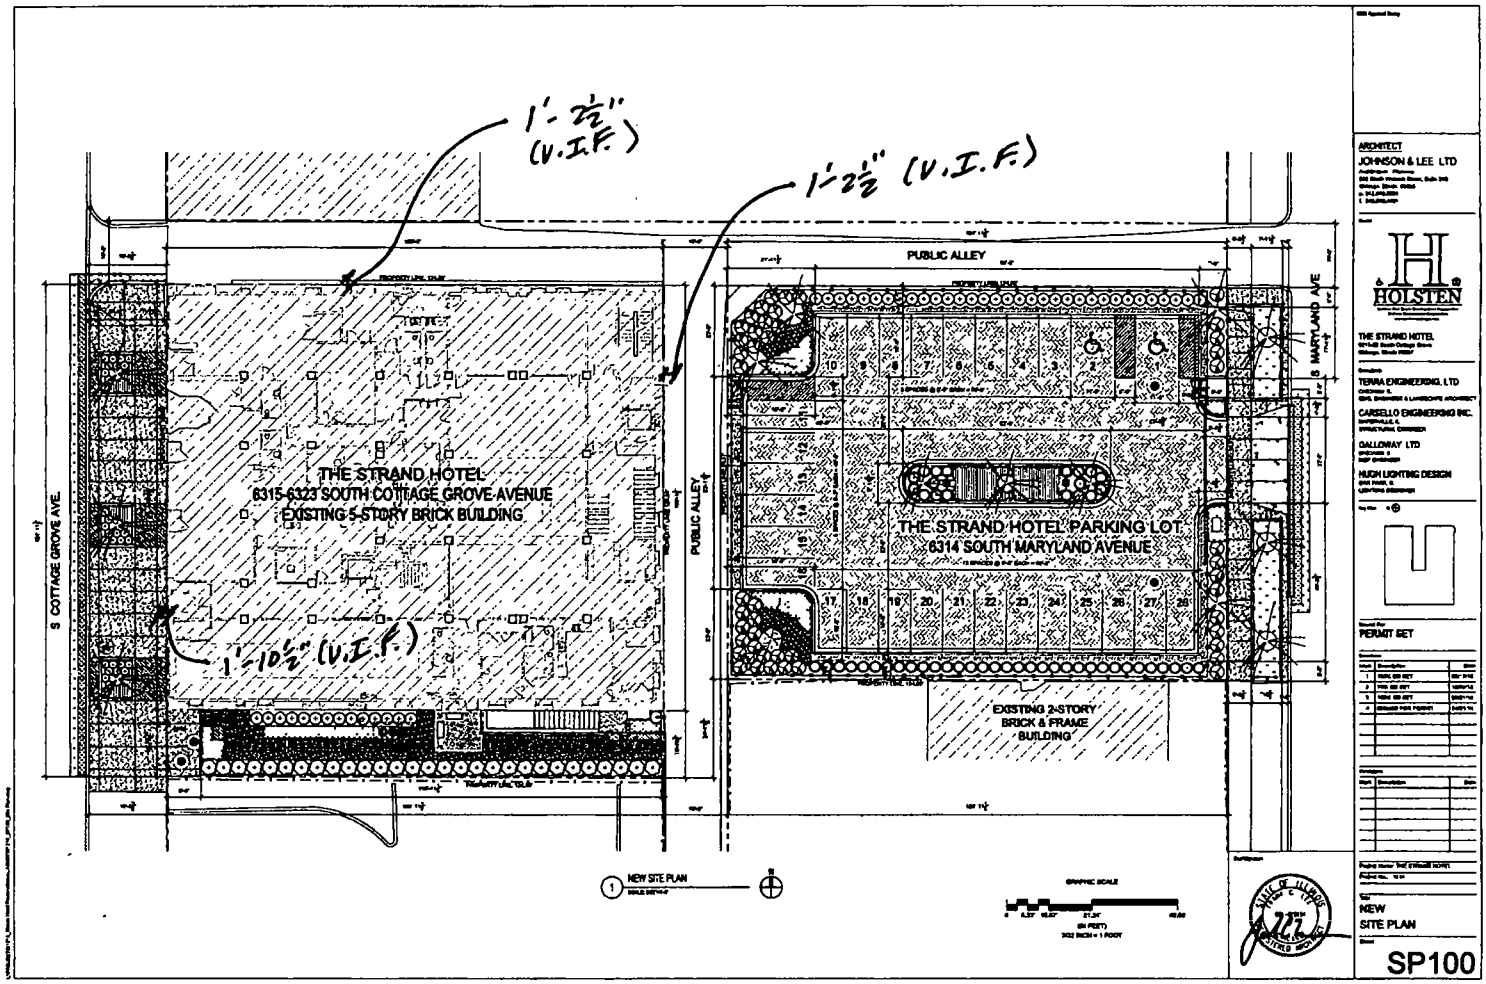
1'-2½" (V.I.F.)
1'-2½" (V.I.F.)
1'-10½" (V.I.F.)
PUBLIC ALLEY
S MARYLAND AVE
S COTTAGE GROVE AVE.
PUBLIC ALLEY
THE STRAND HOTEL
6315-6323 SOUTH COTTAGE GROVE AVENUE
EXISTING 5-STORY BRICK BUILDING
THE STRAND HOTEL PARKING LOT
6314 SOUTH MARYLAND AVENUE
EXISTING 2-STORY
BRICK & FRAME
BUILDING
1 NEW SITE PLAN
GRAPHIC SCALE
(IN FEET)
1/32 INCH = 1 FOOT
ARCHITECT
JOHNSON & LEE LTD
HOLSTEN
THE STRAND HOTEL
TERRA ENGINEERING, LTD
CARSELLO ENGINEERING INC.
GALLOWAY LTD
HUGH LIGHTING DESIGN
PERMIT SET
NEW
SITE PLAN
SP100

Department of Business Affairs and Consumer Protection
Small Business Center - Public Way Use Unit
City Hall - 121 N LaSalle Street, Room 800 • Chicago, IL 60602
(312)-74-GOBIZ (312-744-6249) • (312) 744-1944 (TTY)
http://www.cityofchicago.org/bacp

09/10/2014

Alderman **Willie Cochran**
Ward # **20**
City of Chicago
City Hall, Room **300**
121 North LaSalle Street
Chicago, Illinois 60602

Re: An ordinance to use and maintain a portion of the public right-of-way for **three (3) door swing(s)** for **HISTORIC STAND, LP HOLSTEN REAL ESTATE**, adjacent to the premises known as **6321 S. Cottage Grove Ave.**.

Dear Alderman **Willie Cochran**:

The applicant referenced above has requested the use of the public right-of-way for a **door swing(s)**. An ordinance has been prepared by the Department of Business Affairs and Consumer Protection – Small Business Center - Public Way Use Unit for presentation to the City Council. Because this request was made for properties located in your ward, as approved by you as per the attached, I respectfully request that you introduce the attached ordinance at the next City Council meeting.

If you have any questions regarding this ordinance, please contact Anthony Bertuca at (312) 744-5506.

Department of Business Affairs and Consumer Protection

City of Chicago

O2014-7529

Office of the City Clerk

Document Tracking Sheet

Meeting Date:	9/10/2014
Sponsor(s):	Cochran (20)
Type:	Ordinance
Title:	Grant(s) of privilege in public way for JPMorgan Chase Bank NA
Committee(s) Assignment:	Committee on Transportation and Public Way

ORDINANCE
JPMORGAN CHASE BANK, NA
Acct. No. 88170 - 42
Permit No. 1114624

Be It Ordained by the City Council of the City of Chicago:

SECTION 1. Permission and authority are hereby given and granted to JPMORGAN CHASE BANK, NA, upon the terms and subject to the conditions of this ordinance to maintain and use two (2) sign(s) projecting over the public right-of-way attached to its premises known as 4809 S. Ashland Ave..

Said sign structure(s) measures as follows; along S. ASHLAND:
One (1) at fourteen point five (14.5) feet in length, three (3) feet in height and ten point five (10.5) feet above grade level.

Said sign structure(s) measures as follows; along S. ASHLAND:
One (1) at point five (.5) feet in length, three (3) feet in height and ten point five (10.5) feet above grade level.

The location of said privilege shall be as shown on prints kept on file with the Department of Business Affairs and Consumer Protection and the Office of the City Clerk.

Said privilege shall be constructed in accordance with plans and specifications approved by the Department of Transportation (Division of Project Development) and Zoning Department - Signs.

This grant of privilege in the public way shall be subject to the provisions of Section 10-28-015 and all other required provisions of the Municipal Code of Chicago.

The grantee shall pay to the City of Chicago as compensation for the privilege #1114624 herein granted the sum of four hundred ($400.00) per annum in advance.

A 25% penalty will be added for payments received after due date.

The permit holder agrees to hold the City of Chicago harmless for any damage, relocation or replacement costs associated with damage, relocation or removal of private property caused by the City performing work in the public way.

Authority herein given and granted for a period of five (5) years from and after 05/13/2014.

Alderman 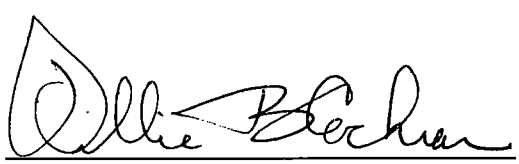

Willie Cochran 20th Ward

03 27 2014

Department of Business Affairs and Consumer Protection
Small Business Center - Public Way Use Unit
City Hall - 121 N LaSalle Street, Room 800 • Chicago, IL 60602
(312)-74-GOBIZ (312-744-6249) • (312) 744-1944 (TTY)
http //www cityofchicago org/bacp

09/10/2014

Alderman **Willie Cochran**
Ward # **20**
City of Chicago
City Hall, Room **300**
121 North LaSalle Street
Chicago, Illinois 60602

Re: An ordinance to use and maintain a portion of the public right-of-way for **two (2) sign(s)** for **JPMORGAN CHASE BANK, NA**, adjacent to the premises known as **4809 S. Ashland Ave.**.

Dear Alderman **Willie Cochran**:

The applicant referenced above has requested the use of the public right-of-way for a **sign(s)**. An ordinance has been prepared by the Department of Business Affairs and Consumer Protection – Small Business Center - Public Way Use Unit for presentation to the City Council. Because this request was made for properties located in your ward, as approved by you as per the attached, I respectfully request that you introduce the attached ordinance at the next City Council meeting.

If you have any questions regarding this ordinance, please contact Anthony Bertuca at (312) 744-5506.

Department of Business Affairs and Consumer Protection

City of Chicago

O2014-7535

Office of the City Clerk

Document Tracking Sheet

Meeting Date:	9/10/2014
Sponsor(s):	Cochran (20)
Type:	Ordinance
Title:	Grant(s) of privilege in public way for Tenorio Tire Shop
Committee(s) Assignment:	Committee on Transportation and Public Way

ORDINANCE
TENORIO TIRE SHOP
Acct. No. 299958 - 1
Permit No. 1114826

Be It Ordained by the City Council of the City of Chicago:

SECTION 1. Permission and authority are hereby given and granted to TENORIO TIRE SHOP, upon the terms and subject to the conditions of this ordinance to maintain and use one (1) sign(s) projecting over the public right-of-way attached to its premises known as 4921 S. Ashland Ave..

Said sign structure(s) measures as follows; along S Ashland Ave:
One (1) at six (6) feet in length, four (4) feet in height and twelve (12) feet above grade level.

The location of said privilege shall be as shown on prints kept on file with the Department of Business Affairs and Consumer Protection and the Office of the City Clerk.

Said privilege shall be constructed in accordance with plans and specifications approved by the Department of Transportation (Division of Project Development) and Zoning Department - Signs.

This grant of privilege in the public way shall be subject to the provisions of Section 10-28-015 and all other required provisions of the Municipal Code of Chicago.

The grantee shall pay to the City of Chicago as compensation for the privilege #1114826 herein granted the sum of one hundred ($100.00) per annum in advance.

A 25% penalty will be added for payments received after due date.

The permit holder agrees to hold the City of Chicago harmless for any damage, relocation or replacement costs associated with damage, relocation or removal of private property caused by the City performing work in the public way.

Authority herein given and granted for a period of five (5) years from and after 07/29/2014.

Alderman 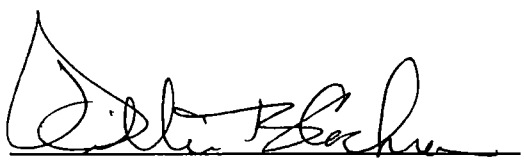

Willie Cochran 20th Ward

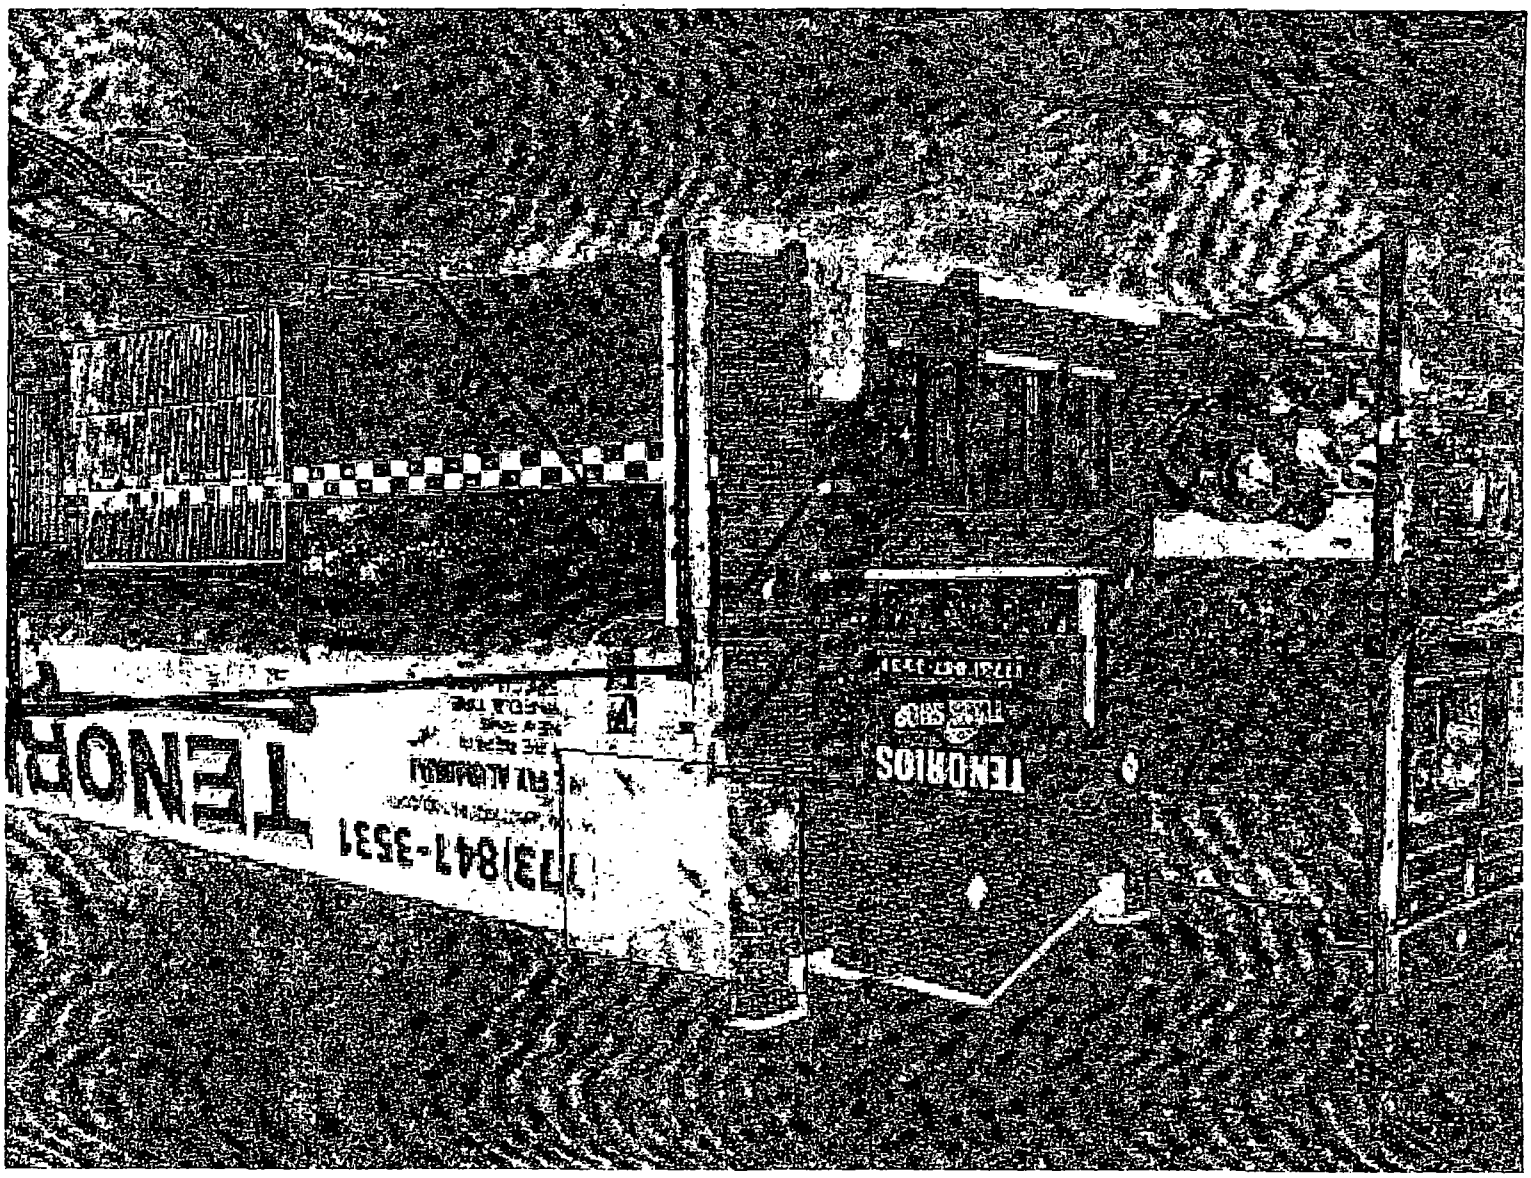
TENORIOS
TENORIOS

Department of Business Affairs and Consumer Protection
Small Business Center - Public Way Use Unit
City Hall - 121 N LaSalle Street, Room 800 • Chicago, IL 60602
(312)-74-GOBIZ (312-744-6249) • (312) 744-1944 (TTY)
http://www.cityofchicago.org/bacp

09/10/2014

Alderman **Willie Cochran**
Ward # **20**
City of Chicago
City Hall, Room **300**
121 North LaSalle Street
Chicago, Illinois 60602

Re: An ordinance to use and maintain a portion of the public right-of-way for **one (1) sign(s)** for **TENORIO TIRE SHOP**, adjacent to the premises known as **4921 S. Ashland Ave.**.

Dear Alderman **Willie Cochran**:

The applicant referenced above has requested the use of the public right-of-way for a **sign(s)**. An ordinance has been prepared by the Department of Business Affairs and Consumer Protection – Small Business Center - Public Way Use Unit for presentation to the City Council. Because this request was made for properties located in your ward, as approved by you as per the attached, I respectfully request that you introduce the attached ordinance at the next City Council meeting.

If you have any questions regarding this ordinance, please contact Anthony Bertuca at (312) 744-5506.

Department of Business Affairs and Consumer Protection

City of Chicago

O2014-7541

Office of the City Clerk

Document Tracking Sheet

Meeting Date:	9/10/2014
Sponsor(s):	Brookins (21)
Type:	Ordinance
Title:	Grant(s) of privilege in public way for L.A. Style Hair Salon
Committee(s) Assignment:	Committee on Transportation and Public Way

ORDINANCE
L.A. STYLE HAIR SALON
Acct. No. 320951 - 1
Permit No. 1114714

Be It Ordained by the City Council of the City of Chicago:

SECTION 1. Permission and authority are hereby given and granted to L.A. STYLE HAIR SALON, upon the terms and subject to the conditions of this ordinance to maintain and use one (1) sign(s) projecting over the public right-of-way attached to its premises known as 1553-55 W. 79th St..

Said sign structure(s) measures as follows; along W 79th St:
One (1) at two (2) feet in length, ten (10) feet in height and fourteen (14) feet above grade level.

The location of said privilege shall be as shown on prints kept on file with the Department of Business Affairs and Consumer Protection and the Office of the City Clerk.

Said privilege shall be constructed in accordance with plans and specifications approved by the Department of Transportation (Division of Project Development) and Zoning Department - Signs.

This grant of privilege in the public way shall be subject to the provisions of Section 10-28-015 and all other required provisions of the Municipal Code of Chicago.

The grantee shall pay to the City of Chicago as compensation for the privilege #1114714 herein granted the sum of one hundred ($100.00) per annum in advance.

A 25% penalty will be added for payments received after due date.

The permit holder agrees to hold the City of Chicago harmless for any damage, relocation or replacement costs associated with damage, relocation or removal of private property caused by the City performing work in the public way.

Authority herein given and granted for a period of five (5) years from and after 01/13/2014.

Alderman

Howard Brookins, Jr. 21st Ward

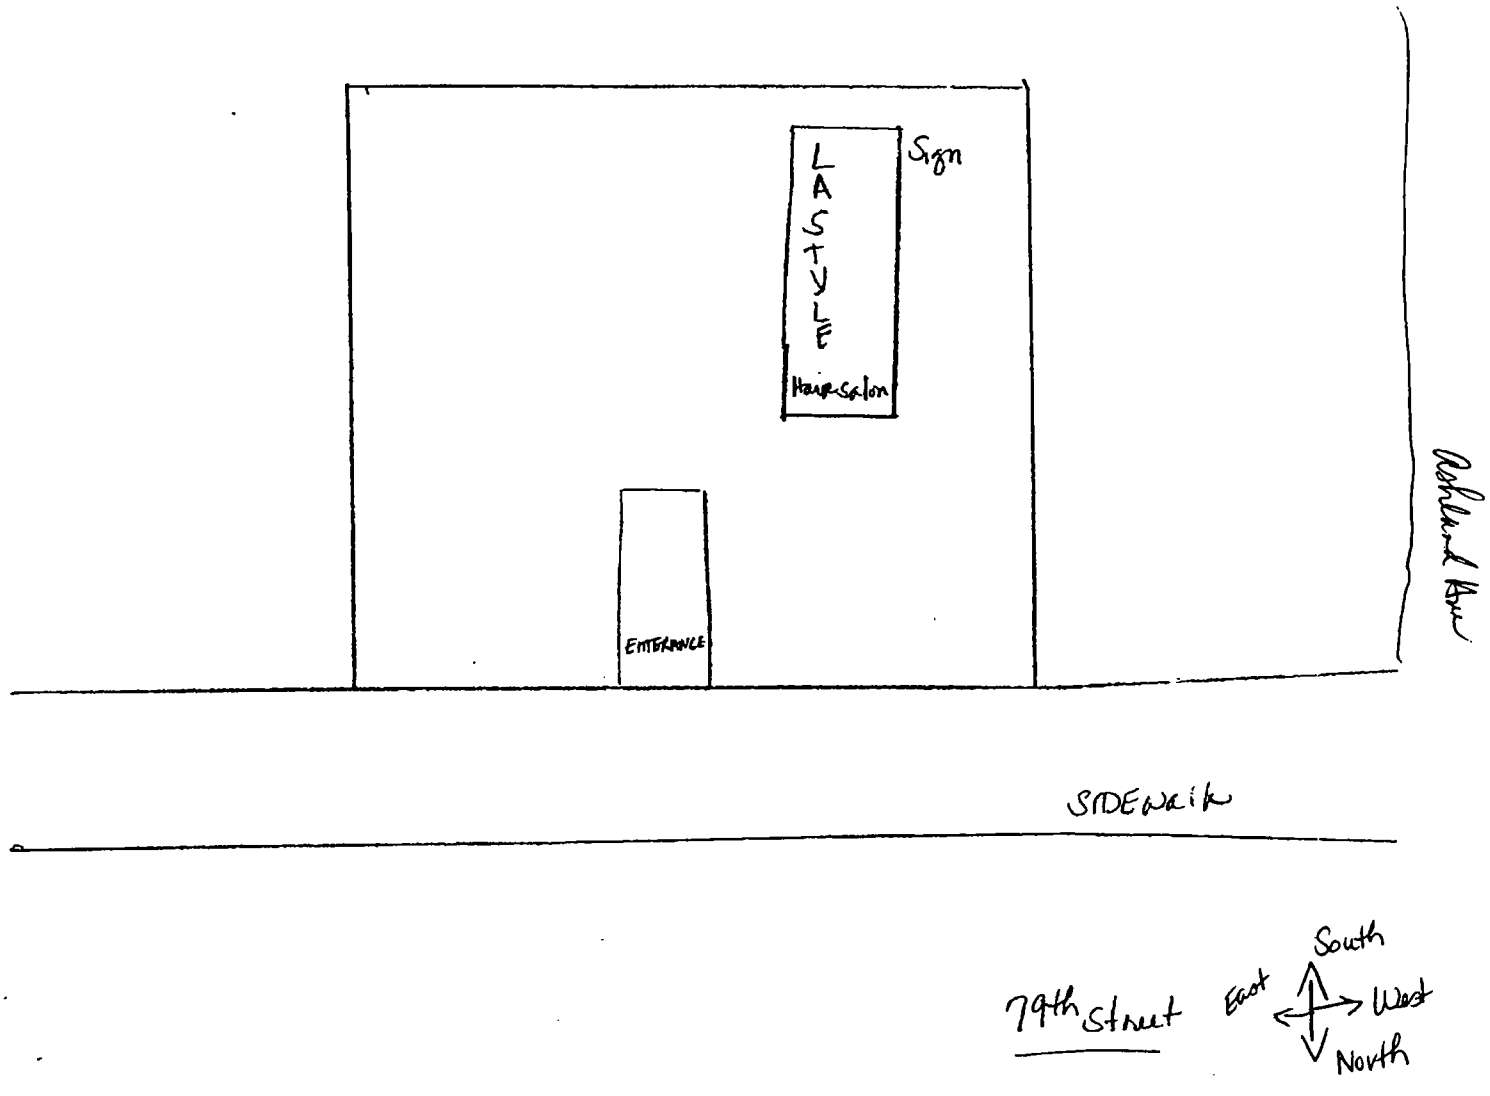
LA STYLE
Hair Salon
Sign
ENTERANCE
Ashland Ave
SIDEWALK
79th Street
South
East
West
North

Department of Business Affairs and Consumer Protection
Small Business Center - Public Way Use Unit
City Hall - 121 N. LaSalle Street, Room 800 • Chicago, IL 60602
(312)-74-GOBIZ (312-744-6249) • (312) 744-1944 (TTY)
http://www.cityofchicago.org/bacp

09/10/2014

Alderman **Howard Brookins, Jr.**
Ward # **21**
City of Chicago
City Hall, Room **300**
121 North LaSalle Street
Chicago, Illinois 60602

Re: An ordinance to use and maintain a portion of the public right-of-way for **one (1) sign(s)** for **L.A. STYLE HAIR SALON**, adjacent to the premises known as **1553-55 W. 79th St.**.

Dear Alderman **Howard Brookins, Jr.**:

The applicant referenced above has requested the use of the public right-of-way for a **sign(s)**. An ordinance has been prepared by the Department of Business Affairs and Consumer Protection – Small Business Center - Public Way Use Unit for presentation to the City Council. Because this request was made for properties located in your ward, as approved by you as per the attached, I respectfully request that you introduce the attached ordinance at the next City Council meeting.

If you have any questions regarding this ordinance, please contact Anthony Bertuca at (312) 744-5506.

Department of Business Affairs and Consumer Protection

City of Chicago

O2014-7608

Office of the City Clerk

Document Tracking Sheet

Meeting Date:	9/10/2014
Sponsor(s):	Munoz (22)
Type:	Ordinance
Title:	Grant(s) of privilege in public way for Dollar Store
Committee(s) Assignment:	Committee on Transportation and Public Way

ORDINANCE
DOLLAR STORE
Acct. No. 293128 - 1
Permit No. 1114653

Be It Ordained by the City Council of the City of Chicago:

SECTION 1. Permission and authority are hereby given and granted to DOLLAR STORE, upon the terms and subject to the conditions of this ordinance to maintain and use one (1) sign(s) projecting over the public right-of-way attached to its premises known as 4070 W. 26th St..

Said sign structure(s) measures as follows; along W. 26TH ST.:
One (1) at five (5) feet in length, two point six seven (2.67) feet in height and ten (10) feet above grade level.

The location of said privilege shall be as shown on prints kept on file with the Department of Business Affairs and Consumer Protection and the Office of the City Clerk.

Said privilege shall be constructed in accordance with plans and specifications approved by the Department of Transportation (Division of Project Development) and Zoning Department - Signs.

This grant of privilege in the public way shall be subject to the provisions of Section 10-28-015 and all other required provisions of the Municipal Code of Chicago.

The grantee shall pay to the City of Chicago as compensation for the privilege #1114653 herein granted the sum of one hundred ($100.00) per annum in advance.

A 25% penalty will be added for payments received after due date.

The permit holder agrees to hold the City of Chicago harmless for any damage, relocation or replacement costs associated with damage, relocation or removal of private property caused by the City performing work in the public way.

Authority herein given and granted for a period of five (5) years from and after 01/13/2014.

Alderman 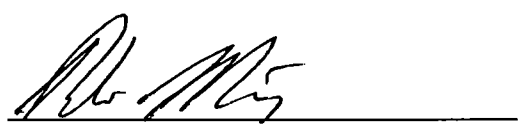

Ricardo Munoz 22nd Ward

Soda Pop
Soda Pop

City of Chicago

O2014-7610

Office of the City Clerk

Document Tracking Sheet

Meeting Date:	9/10/2014
Sponsor(s):	Munoz (22)
Type:	Ordinance
Title:	Grant(s) of privilege in public way for El Sinaloense
Committee(s) Assignment:	Committee on Transportation and Public Way

ORDINANCE
El Sinaloense
Acct. No. 24200 - 1
Permit No. 1114402

Be It Ordained by the City Council of the City of Chicago:

SECTION 1. Permission and authority are hereby given and granted to El Sinaloense, upon the terms and subject to the conditions of this ordinance to maintain and use two (2) sign(s) projecting over the public right-of-way attached to its premises known as 2759 S. Pulaski Rd..

Said sign structure(s) measures as follows; along W 28th St:
One (1) at nineteen point five eight (19.58) feet in length, four (4) feet in height and eleven (11) feet above grade level.

Said sign structure(s) measures as follows; along S Pulaski Rd:
One (1) at seventeen point four two (17.42) feet in length, four (4) feet in height and eleven (11) feet above grade level.

The location of said privilege shall be as shown on prints kept on file with the Department of Business Affairs and Consumer Protection and the Office of the City Clerk.

Said privilege shall be constructed in accordance with plans and specifications approved by the Department of Transportation (Division of Project Development) and Zoning Department - Signs.

This grant of privilege in the public way shall be subject to the provisions of Section 10-28-015 and all other required provisions of the Municipal Code of Chicago.

The grantee shall pay to the City of Chicago as compensation for the privilege #1114402 herein granted the sum of six hundred ($600.00) per annum in advance.

A 25% penalty will be added for payments received after due date.

The permit holder agrees to hold the City of Chicago harmless for any damage, relocation or replacement costs associated with damage, relocation or removal of private property caused by the City performing work in the public way.

Authority herein given and granted for a period of five (5) years from and after 04/22/2014.

Alderman _____

Ricardo Munoz 22nd Ward

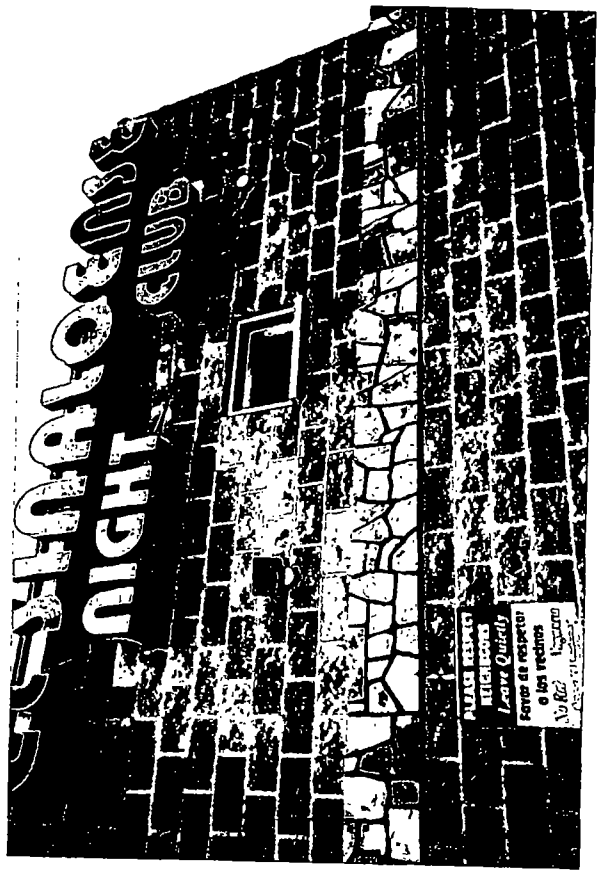
RIGHT
Favor de respetar
a los vecinos

City of Chicago

O2014-7612

Office of the City Clerk

Document Tracking Sheet

Meeting Date:	9/10/2014
Sponsor(s):	Munoz (22)
Type:	Ordinance
Title:	Grant(s) of privilege in public way for Gerardo Izaguirre
Committee(s) Assignment:	Committee on Transportation and Public Way

ORDINANCE
GERARDO IZAGUIRRE
Acct. No. 343793 - 1
Permit No. 1114393

Be It Ordained by the City Council of the City of Chicago:

SECTION 1. Permission and authority are hereby given and granted to GERARDO IZAGUIRRE, upon the terms and subject to the conditions of this ordinance to maintain and use, as now constructed, one (1) Bay Window(s) projecting over the public right-of-way adjacent to its premises known as 2756 S. Pulaski Rd..

Said Bay Window(s) at S. PULASKI RD. measure(s):
One (1) at fifteen (15) feet in length, and four (4) feet in width for a total of sixty (60) square feet.

The location of said privilege shall be as shown on prints kept on file with the Department of Business Affairs and Consumer Protection and the Office of the City Clerk.

Said privilege shall be constructed in accordance with plans and specifications approved by the Department of Transportation (Division of Project Development).

This grant of privilege in the public way shall be subject to the provisions of Section 10-28-015 and all other required provisions of the Municipal Code of Chicago.

The grantee shall pay to the City of Chicago as compensation for the privilege #1114393 herein granted the sum of zero ($.00) per annum in advance.

A 25% penalty will be added for payments received after due date.

The permit holder agrees to hold the City of Chicago harmless for any damage, relocation or replacement costs associated with damage, relocation or removal of private property caused by the City performing work in the public way.

Authority herein given and granted for a period of five (5) years from and after 07/29/2014.

Alderman _____

Ricardo Munoz 22nd Ward

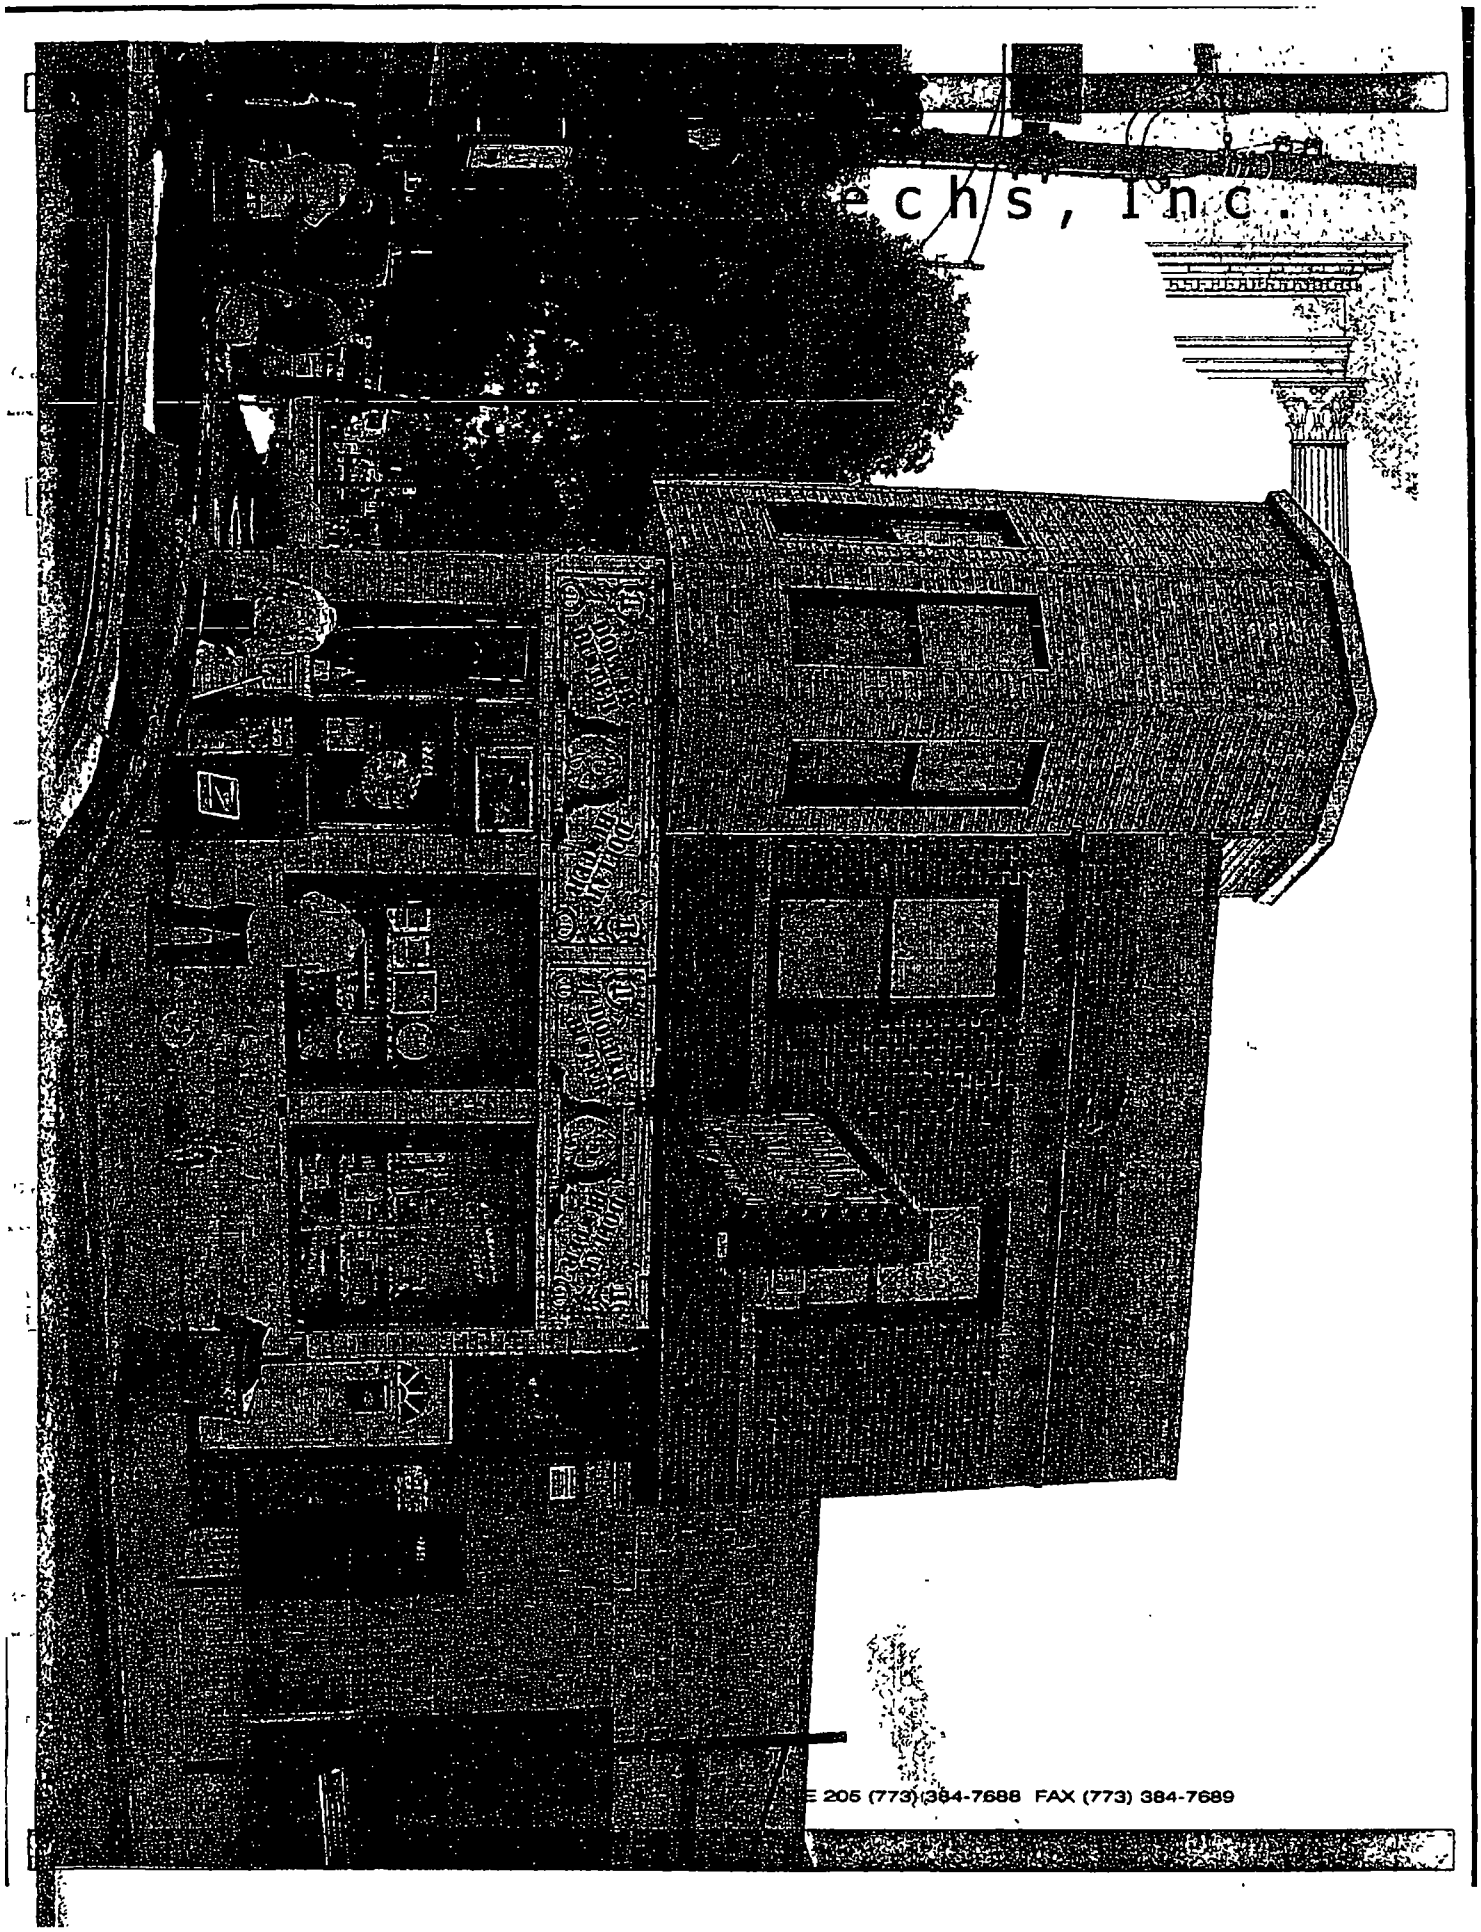
ech's, Inc.
E 205 (773) 384-7688 FAX (773) 384-7689

City of Chicago

O2014-7614

Office of the City Clerk

Document Tracking Sheet

Meeting Date:	9/10/2014
Sponsor(s):	Munoz (22)
Type:	Ordinance
Title:	Grant(s) of privilege in public way for Home Run Inn
Committee(s) Assignment:	Committee on Transportation and Public Way

ORDINANCE
HOME RUN INN
Acct. No. 254 - 1
Permit No. 1114861

Be It Ordained by the City Council of the City of Chicago:

SECTION 1. Permission and authority are hereby given and granted to HOME RUN INN, upon the terms and subject to the conditions of this ordinance to maintain and use, as now constructed, two (2) Building Projection(s) over the public right-of-way adjacent to its premises known as 4254 W. 31st St..

Said Building Projection(s) at W. 31st St measure(s):
One (1) at sixty-one (61) feet in length, and two point five (2.5) feet in width for a total of one hundred fifty-two point five (152.5) square feet. Existing building projection is approximately twelve (12) feet above grade level.

Said Building Projection(s) at S. Kildare Ave measure(s):
One (1) at fifty-nine (59) feet in length, and two point five (2.5) feet in width for a total of one hundred forty-seven point five (147.5) square feet. Existing building projection is approximately twelve (12) feet above grade level.

The location of said privilege shall be as shown on prints kept on file with the Department of Business Affairs and Consumer Protection and the Office of the City Clerk.

Said privilege shall be constructed in accordance with plans and specifications approved by the Department of Planning and Development and Department of Transportation (Division of Project Development).

This grant of privilege in the public way shall be subject to the provisions of Section 10-28-015 and all other required provisions of the Municipal Code of Chicago.

The grantee shall pay to the City of Chicago as compensation for the privilege #1114861 herein granted the sum of eight hundred ($800.00) per annum in advance.

A 25% penalty will be added for payments received after due date.

The permit holder agrees to hold the City of Chicago harmless for any damage, relocation or replacement costs associated with damage, relocation or removal of private property caused by the City performing work in the public way.

Authority herein given and granted for a period of five (5) years from and after 10/08/2013.

Alderman _____

Ricardo Munoz 22nd Ward

Home Run Inn Pizza
4254 W. 31st Street
Chicago, Illinois 60623

Application To Use The Public Right of Way
Re: NOV Notice No. 062304

Mansard Roof Projection
- 61 Linear Feet Along 31st Street
- 59 Linear Feet Along Kildare Ave

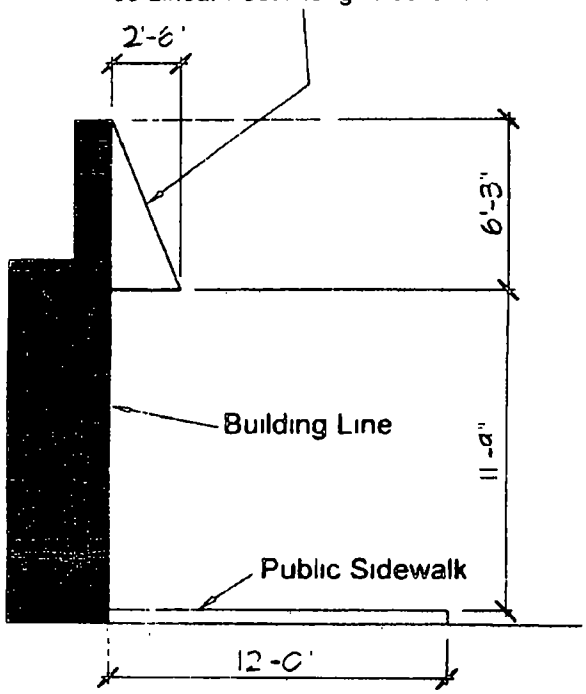

Decorative Wrought Iron Projections
- Typical of Two (2)
- 13 Linear Feet Along 31st Street

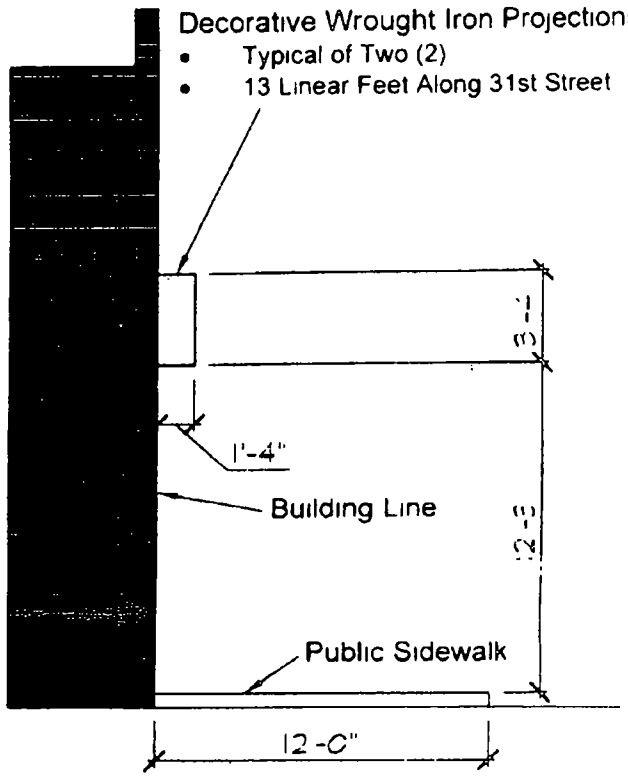

NOV Notice No 062304
Page 3 of 5

City of Chicago

O2014-7616

Office of the City Clerk

Document Tracking Sheet

Meeting Date:	9/10/2014
Sponsor(s):	Munoz (22)
Type:	Ordinance
Title:	Grant(s) of privilege in public way for Mickeys Auto
Committee(s) Assignment:	Committee on Transportation and Public Way

ORDINANCE
MICKEYS AUTO
Acct. No. 295508 - 2
Permit No. 1114325

Be It Ordained by the City Council of the City of Chicago:

SECTION 1. Permission and authority are hereby given and granted to MICKEYS AUTO, upon the terms and subject to the conditions of this ordinance to maintain and use two (2) sign(s) projecting over the public right-of-way attached to its premises known as 3056-3058 S. Millard Ave..

Said sign structure(s) measures as follows; along S. MILLARD AVE.:
One (1) at six (6) feet in length, six (6) feet in height and seven point six seven (7.67) feet above grade level.
One (1) at eight point eight three (8.83) feet in length, six point one seven (6.17) feet in height and seven point five (7.5) feet above grade level.

The location of said privilege shall be as shown on prints kept on file with the Department of Business Affairs and Consumer Protection and the Office of the City Clerk.

Said privilege shall be constructed in accordance with plans and specifications approved by the Department of Transportation (Division of Project Development) and Zoning Department - Signs.

This grant of privilege in the public way shall be subject to the provisions of Section 10-28-015 and all other required provisions of the Municipal Code of Chicago.

The grantee shall pay to the City of Chicago as compensation for the privilege #1114325 herein granted the sum of six hundred ($600.00) per annum in advance.

A 25% penalty will be added for payments received after due date.

The permit holder agrees to hold the City of Chicago harmless for any damage, relocation or replacement costs associated with damage, relocation or removal of private property caused by the City performing work in the public way.

Authority herein given and granted for a period of five (5) years from and after 07/09/2013.

Alderman 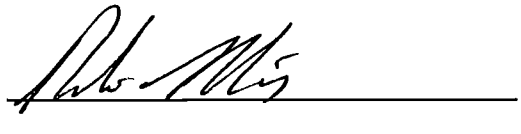

Ricardo Munoz 22nd Ward

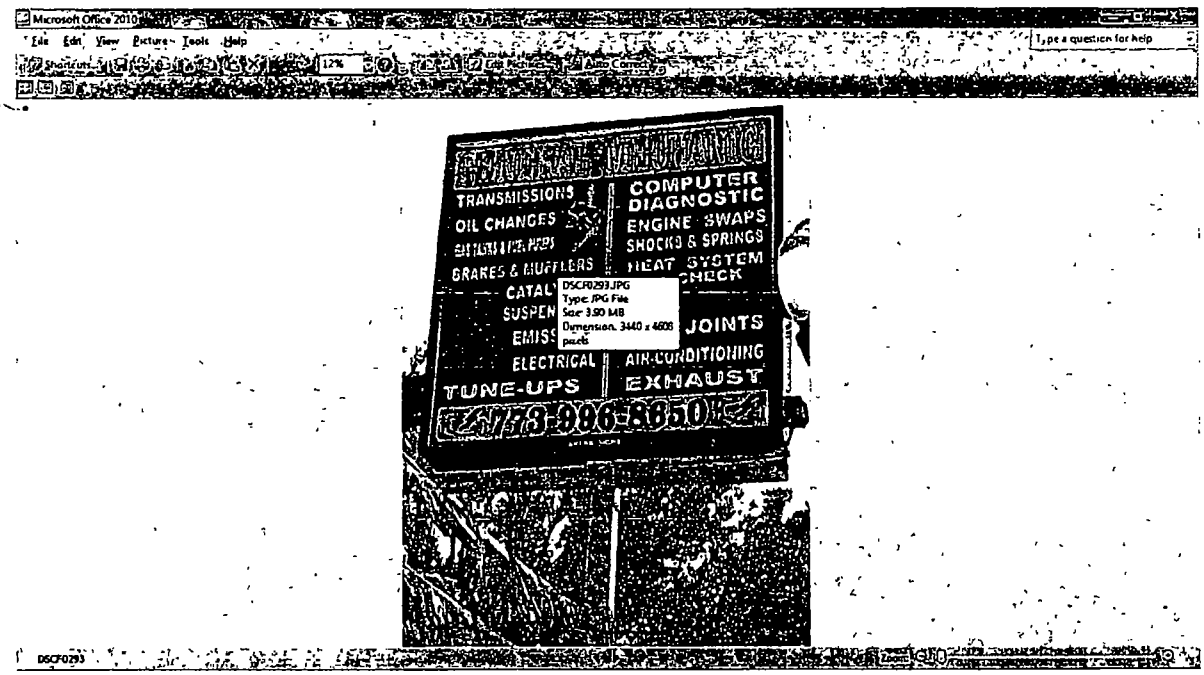
Microsoft Office 2010
File Edit View Picture Tools Help
Type a question for help
TRANSMISSIONS
OIL CHANGES
BRAKES & MUFFLERS
COMPUTER DIAGNOSTIC
ENGINE SWAPS
SHOCKS & SPRINGS
HEAT SYSTEM
CHECK
JOINTS
ELECTRICAL
AIR-CONDITIONING
TUNE-UPS
EXHAUST
778-986-8860
DSCF0293.JPG
Type: JPG File
Size: 3.90 MB
Dimension: 3440 x 4606 pixels
DSCF0293

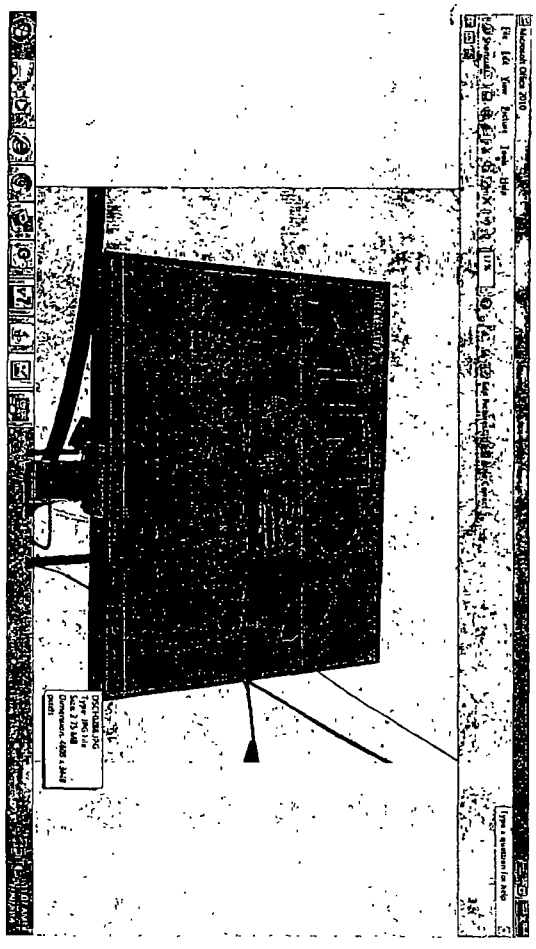

City of Chicago

Office of the City Clerk

Document Tracking Sheet

O2014-7618

Meeting Date:	9/10/2014
Sponsor(s):	Munoz (22)
Type:	Ordinance
Title:	Grant(s) of privilege in public way for Oxford Auto Insurance
Committee(s) Assignment:	Committee on Transportation and Public Way

ORDINANCE
OXFORD AUTO INSURANCE
Acct. No. 391105 - 1
Permit No. 1113606

Be It Ordained by the City Council of the City of Chicago:

SECTION 1. Permission and authority are hereby given and granted to OXFORD AUTO INSURANCE, upon the terms and subject to the conditions of this ordinance to maintain and use five (5) sign(s) projecting over the public right-of-way attached to its premises known as 3955 W. 26th St..

Said sign structure(s) measures as follows; along W 26TH ST:
Two (2) at four (4) feet in length, four (4) feet in height and fourteen point zero eight (14.08) feet above grade level.
One (1) at twenty-three point eight three (23.83) feet in length, four point zero eight (4.08) feet in height and fourteen point zero eight (14.08) feet above grade level.
Two (2) at six (6) feet in length, six point zero eight (6.08) feet in height and twenty-one (21) feet above grade level.

The location of said privilege shall be as shown on prints kept on file with the Department of Business Affairs and Consumer Protection and the Office of the City Clerk.

Said privilege shall be constructed in accordance with plans and specifications approved by the Department of Transportation (Division of Project Development) and Zoning Department - Signs.

This grant of privilege in the public way shall be subject to the provisions of Section 10-28-015 and all other required provisions of the Municipal Code of Chicago.

The grantee shall pay to the City of Chicago as compensation for the privilege #1113606 herein granted the sum of one thousand seventy-five ($1,075.00) per annum in advance.

A 25% penalty will be added for payments received after due date.

The permit holder agrees to hold the City of Chicago harmless for any damage, relocation or replacement costs associated with damage, relocation or removal of private property caused by the City performing work in the public way.

Authority herein given and granted for a period of five (5) years from and after Date of Passage.

Alderman _____

Ricardo Munoz 22nd Ward

(A) PLEX-FACE, FLUSH MOUNTED CHANNEL LETTER DISPLAY

SCALE: ¼"=1'

"BULL LOGO" & "AUTO INSURANCE" MODULES
- WHITE ACRYLIC FACE w/ #76 HOLLY GREEN VINYL
- GREEN TRIMCAP & RETURNS TO MATCH FACES
- ILLUMINATE w/ WHITE L.E.D.

"OXFORD"
- #278 RED ACRYLIC FACES
- RED TRIMCAP & RETURNS TO MATCH FACES
- ILLUMINATED w/ RED L.E.D.

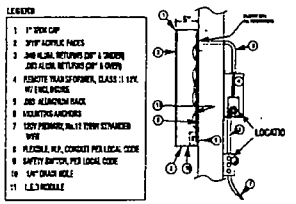

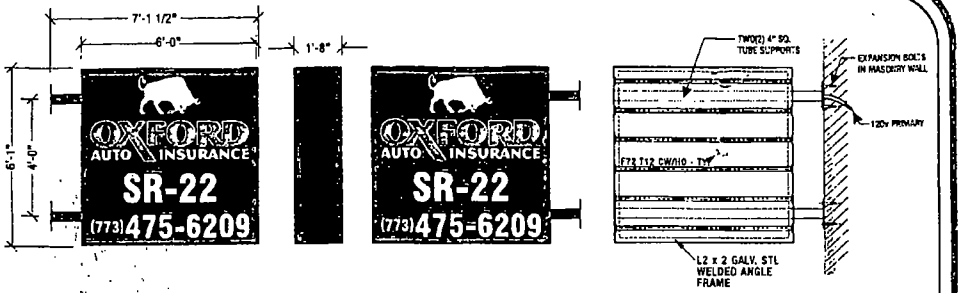

(C) TWO(2) PROJECTING DOUBLE FACED INTERNALLY ILLUMINATED CABINET DISPLAY

SCALE: 3/8"=1'
- ALUM. CABINET & RETAINERS PAINTED PMS 357 C
- WHITE LEXAN FACES w/ #76 HOLLY GREEN & #33 RED VINYL GRAPHICS
- INTERNALLY ILLUMINATED w/ FLUORESCENT LAMPS
- MOUNTED w/ TWO(2) 4" SQ. STEEL TUBES & STEEL PLATES (V.I.F.)

(B) TWO(2) SINGLE FACE WALL CABINET DISPLAY

SCALE: ¼"=1'
- ALUM. CABINET, RETAINERS & BACK PAINTED PMS 188 C (BURGUNDY)
- FLAT WHITE LEXAN FACE w/ FIRST SURFACE #49 BURGUNDY, #26 GREEN, #33 RED & #22 BLACK VINYL GRAPHICS
- INTERNALLY ILLUMINATED w/ WHITE L.E.D
- MOUNTED FLUSH TO WALL

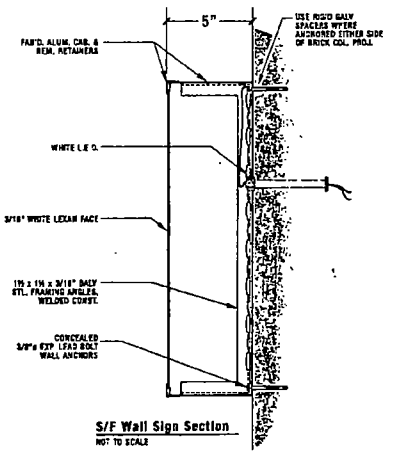

S/F Wall Sign Section
NOT TO SCALE

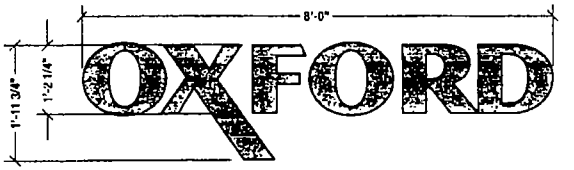

(D) INTERIOR FACE-LIT CHANNEL LETTER DISPLAY

SCALE: 3/8"=1'
- #278 RED ACRYLIC FACES
- RED TRIMCAP & RETURNS TO MATCH FACES
- ILLUMINATED w/ RED L.E.D.

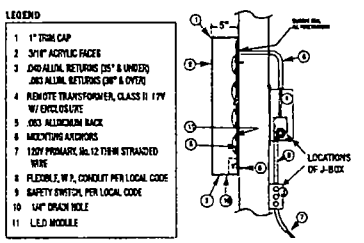

DOYLE
GENERAL SIGN CONTRACTORS
330 INTERSTATE RD P.O. BOX 1008
ADDISON, IL 60101
630-543-8480
FAX 630-543-8483

DATE	REVISION
4.23.14	REVISED PER JST NOTES
4.29.14	REVISED PER JST NOTES
4.30.14	REVISED PER JST NOTES
5.5.14	REVISED PER JST NOTES X 2
5.6.14	REVISED PER JST
5.8.14	REVISED PER JST
5.14.14	REVISED SQ. FT. OF SIGN 'A' TO 96.83
8.8.14	UPDATE PHONE #

CUSTOMER APPROVAL DATE

This design is the original and unpublished work of DOYLE SIGNS, INC. and may not be reproduced, copied or exhibited in any fashion without the expressed written consent from an authorized officer of The Company. The rights to this design may be purchased

CLIENT	OXFORD AUTO INSURANCE						
ADDRESS	3955 W 26TH STREET						
CITY	CHICAGO	STATE	IL	DESIGNER	KM	SALESPERSON	JST
DRWG. NO.	13927	SCALE:	NOTED	DATE:	04.15.2014	SHEET NO.	1

\\DOYLENAS\Design\2014\OXFORD AUTO INSURANCE\26th ST - CHICAGO IL\OXFORD AUTO INSURANCE - 26TH ST - CHICAGO IL.cdr

City of Chicago

O2014-7620

Office of the City Clerk

Document Tracking Sheet

Meeting Date:	9/10/2014
Sponsor(s):	Munoz (22)
Type:	Ordinance
Title:	Grant(s) of privilege in public way for Self-Help Federal Credit Union
Committee(s) Assignment:	Committee on Transportation and Public Way

ORDINANCE
SELF-HELP FEDERAL CREDIT UNION
Acct. No. 390707 - 1
Permit No. 1113333

Be It Ordained by the City Council of the City of Chicago:

SECTION 1. Permission and authority are hereby given and granted to SELF-HELP FEDERAL CREDIT UNION, upon the terms and subject to the conditions of this ordinance to maintain and use three (3) sign(s) projecting over the public right-of-way attached to its premises known as 3960 W. 26th St..

Said sign structure(s) measures as follows; along W 26TH ST:
One (1) at nineteen point two five (19.25) feet in length, two point five (2.5) feet in height and fifteen (15) feet above grade level.

Said sign structure(s) measures as follows; along CORNER OF W 26TH AND PULASKI RD:
One (1) at four point five (4.5) feet in length, fourteen (14) feet in height and twenty-six point five (26.5) feet above grade level.

Said sign structure(s) measures as follows; along PULASKI RD:
One (1) at nineteen point two five (19.25) feet in length, two point five (2.5) feet in height and fifteen (15) feet above grade level.

The location of said privilege shall be as shown on prints kept on file with the Department of Business Affairs and Consumer Protection and the Office of the City Clerk.

Said privilege shall be constructed in accordance with plans and specifications approved by the Department of Transportation (Division of Project Development) and Zoning Department - Signs.

This grant of privilege in the public way shall be subject to the provisions of Section 10-28-015 and all other required provisions of the Municipal Code of Chicago.

The grantee shall pay to the City of Chicago as compensation for the privilege #1113333 herein granted the sum of nine hundred ($900.00) per annum in advance.

A 25% penalty will be added for payments received after due date.

The permit holder agrees to hold the City of Chicago harmless for any damage, relocation or replacement costs associated with damage, relocation or removal of private property caused by the City performing work in the public way.

Authority herein given and granted for a period of five (5) years from and after Date of Passage.

Alderman 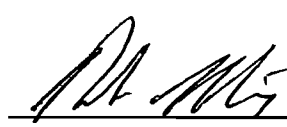

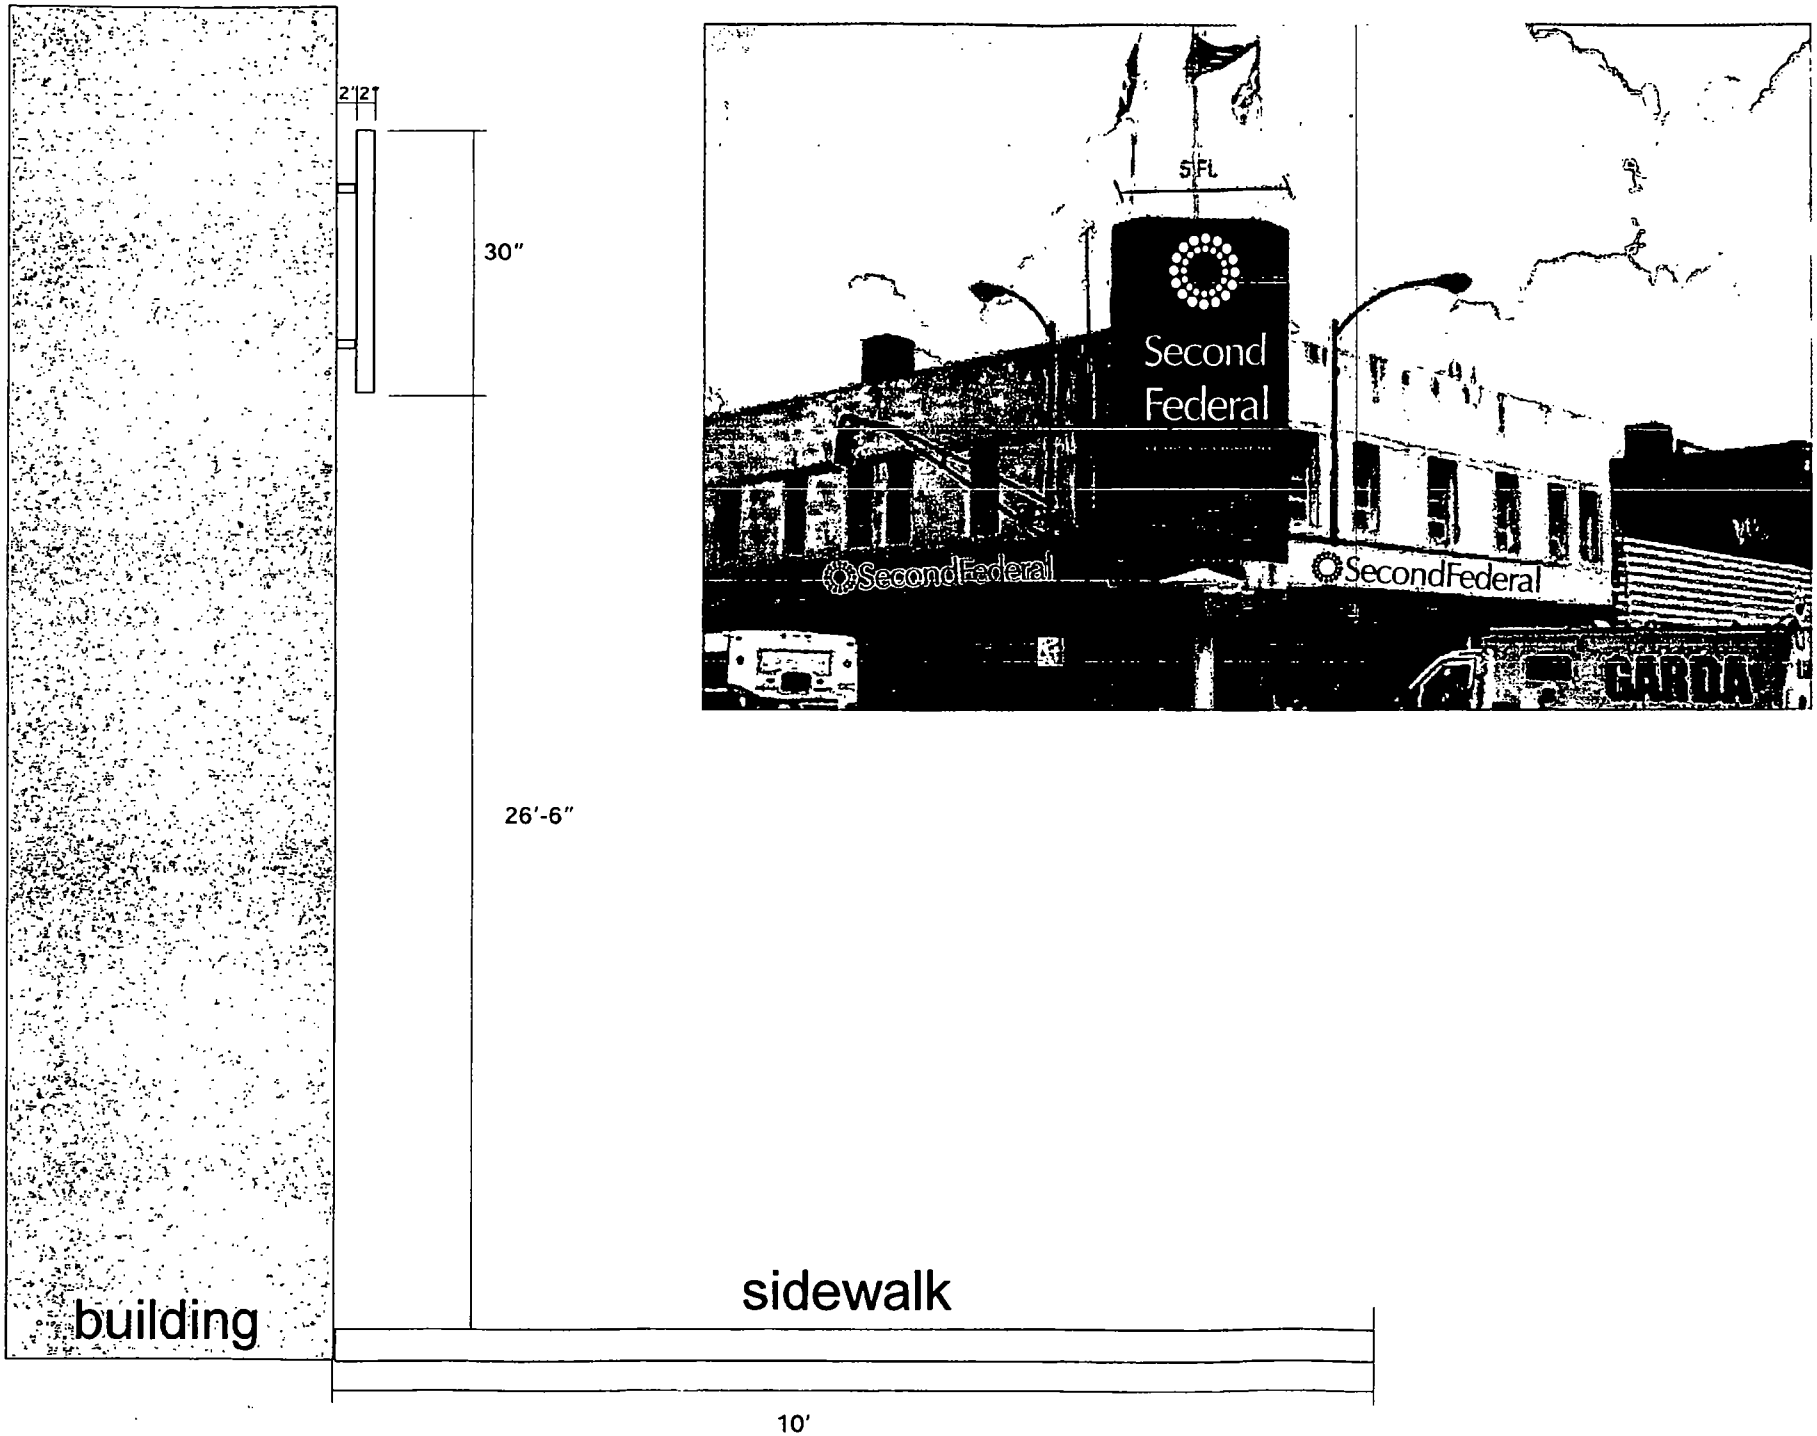
2'12"
30"
26'-6"
building
sidewalk
10'
5'Ft.
Second
Federal
SecondFederal
SecondFederal
GARDA

City of Chicago

O2014-7622

Office of the City Clerk

Document Tracking Sheet

Meeting Date:	9/10/2014
Sponsor(s):	Munoz (22)
Type:	Ordinance
Title:	Grant(s) of privilege in public way for Tropical Optical
Committee(s) Assignment:	Committee on Transportation and Public Way

ORDINANCE
TROPICAL OPTICAL
Acct. No. 85466 - 4
Permit No. 1114763

Be It Ordained by the City Council of the City of Chicago:

SECTION 1. Permission and authority are hereby given and granted to TROPICAL OPTICAL, upon the terms and subject to the conditions of this ordinance to maintain and use one (1) sign(s) projecting over the public right-of-way attached to its premises known as 3624 W. 26th St..

Said sign structure(s) measures as follows; along W. 26th Street:
One (1) at eight (8) feet in length, six (6) feet in height and ten (10) feet above grade level.

The location of said privilege shall be as shown on prints kept on file with the Department of Business Affairs and Consumer Protection and the Office of the City Clerk.

Said privilege shall be constructed in accordance with plans and specifications approved by the Department of Transportation (Division of Project Development) and Zoning Department - Signs.

This grant of privilege in the public way shall be subject to the provisions of Section 10-28-015 and all other required provisions of the Municipal Code of Chicago.

The grantee shall pay to the City of Chicago as compensation for the privilege #1114763 herein granted the sum of three hundred ($300.00) per annum in advance.

A 25% penalty will be added for payments received after due date.

The permit holder agrees to hold the City of Chicago harmless for any damage, relocation or replacement costs associated with damage, relocation or removal of private property caused by the City performing work in the public way.

Authority herein given and granted for a period of five (5) years from and after 03/12/2013.

Alderman _____

Ricardo Munoz 22nd Ward

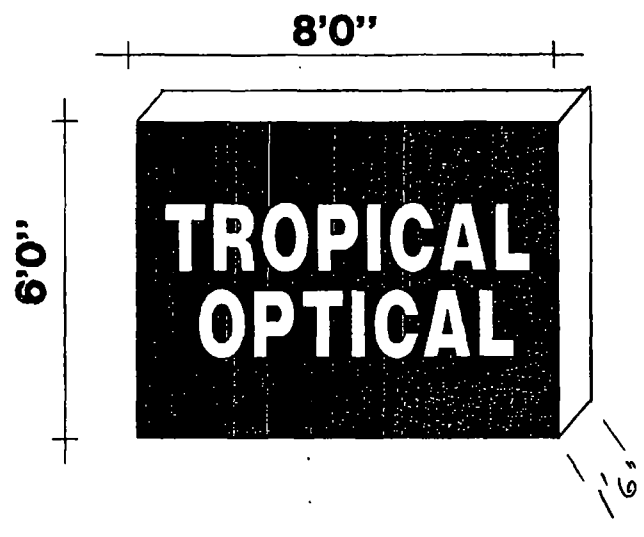

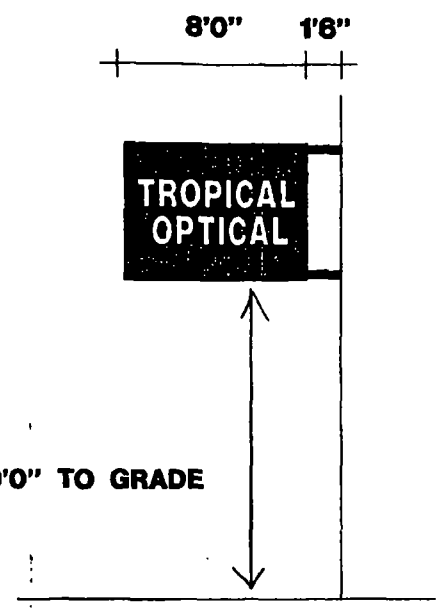

6'x 8' PROJECTING SIGN

BEST NEON SIGN CO.	
SCALE NO SCALE	SK. NO TROP3624
CUSTOMER TROPICAL OPTICAL	
JOB ADDRESS 3624 W. 26TH	
CITY CHICAGO	STATE IL
ARTIST	DATE
SALES APPROVED	DATE
CUSTOMER APPROVAL:	

PLEASE NOTE: By signing the approval box on this sketch, I understand that I am accepting all aspects of this drawing. This includes artwork, specifications, dimensions, spelling and any other representations herein. I also understand that color reproductions on this sketch are approximate, and may not match manufactured product exactly.

City of Chicago

O2014-7544

Office of the City Clerk

Document Tracking Sheet

Meeting Date:	9/10/2014
Sponsor(s):	Zalewski (23)
Type:	Ordinance
Title:	Grant(s) of privilege in public way for Archer Heights Credit Union
Committee(s) Assignment:	Committee on Transportation and Public Way

ORDINANCE
ARCHER HEIGHTS CREDIT UNION
Acct. No. 69816 - 2
Permit No. 1113828

Be It Ordained by the City Council of the City of Chicago:

SECTION 1. Permission and authority are hereby given and granted to ARCHER HEIGHTS CREDIT UNION, upon the terms and subject to the conditions of this ordinance to maintain and use, as now constructed, three (3) Planter(s) on the public right-of-way for beautification purposes adjacent to its premises known as 6554 W. Archer Ave..

Said Planter(s) at W. ARCHER AVE measure(s):
Three (3) at ten (10) feet in length, and ten (10) feet in width for a total of three hundred (300) square feet.

Grantee must allow the required clear and unobstructed space for pedestrian passage at all times per rules and regulations approved by the Department of Transportation.

The location of said privilege shall be as shown on prints kept on file with the Department of Business Affairs and Consumer Protection and the Office of the City Clerk.

Said privilege shall be constructed in accordance with plans and specifications approved by the Department of Planning and Development and Department of Transportation (Division of Project Development).

This grant of privilege in the public way shall be subject to the provisions of Section 10-28-015 and all other required provisions of the Municipal Code of Chicago.

The grantee shall pay to the City of Chicago as compensation for the privilege #1113828 herein granted the sum of zero ($.00) per annum in advance.

A 25% penalty will be added for payments received after due date.

The permit holder agrees to hold the City of Chicago harmless for any damage, relocation or replacement costs associated with damage, relocation or removal of private property caused by the City performing work in the public way.

Authority herein given and granted for a period of five (5) years from and after 05/13/2014.

Alderman _____

Michael R. Zalewski 23rd Ward

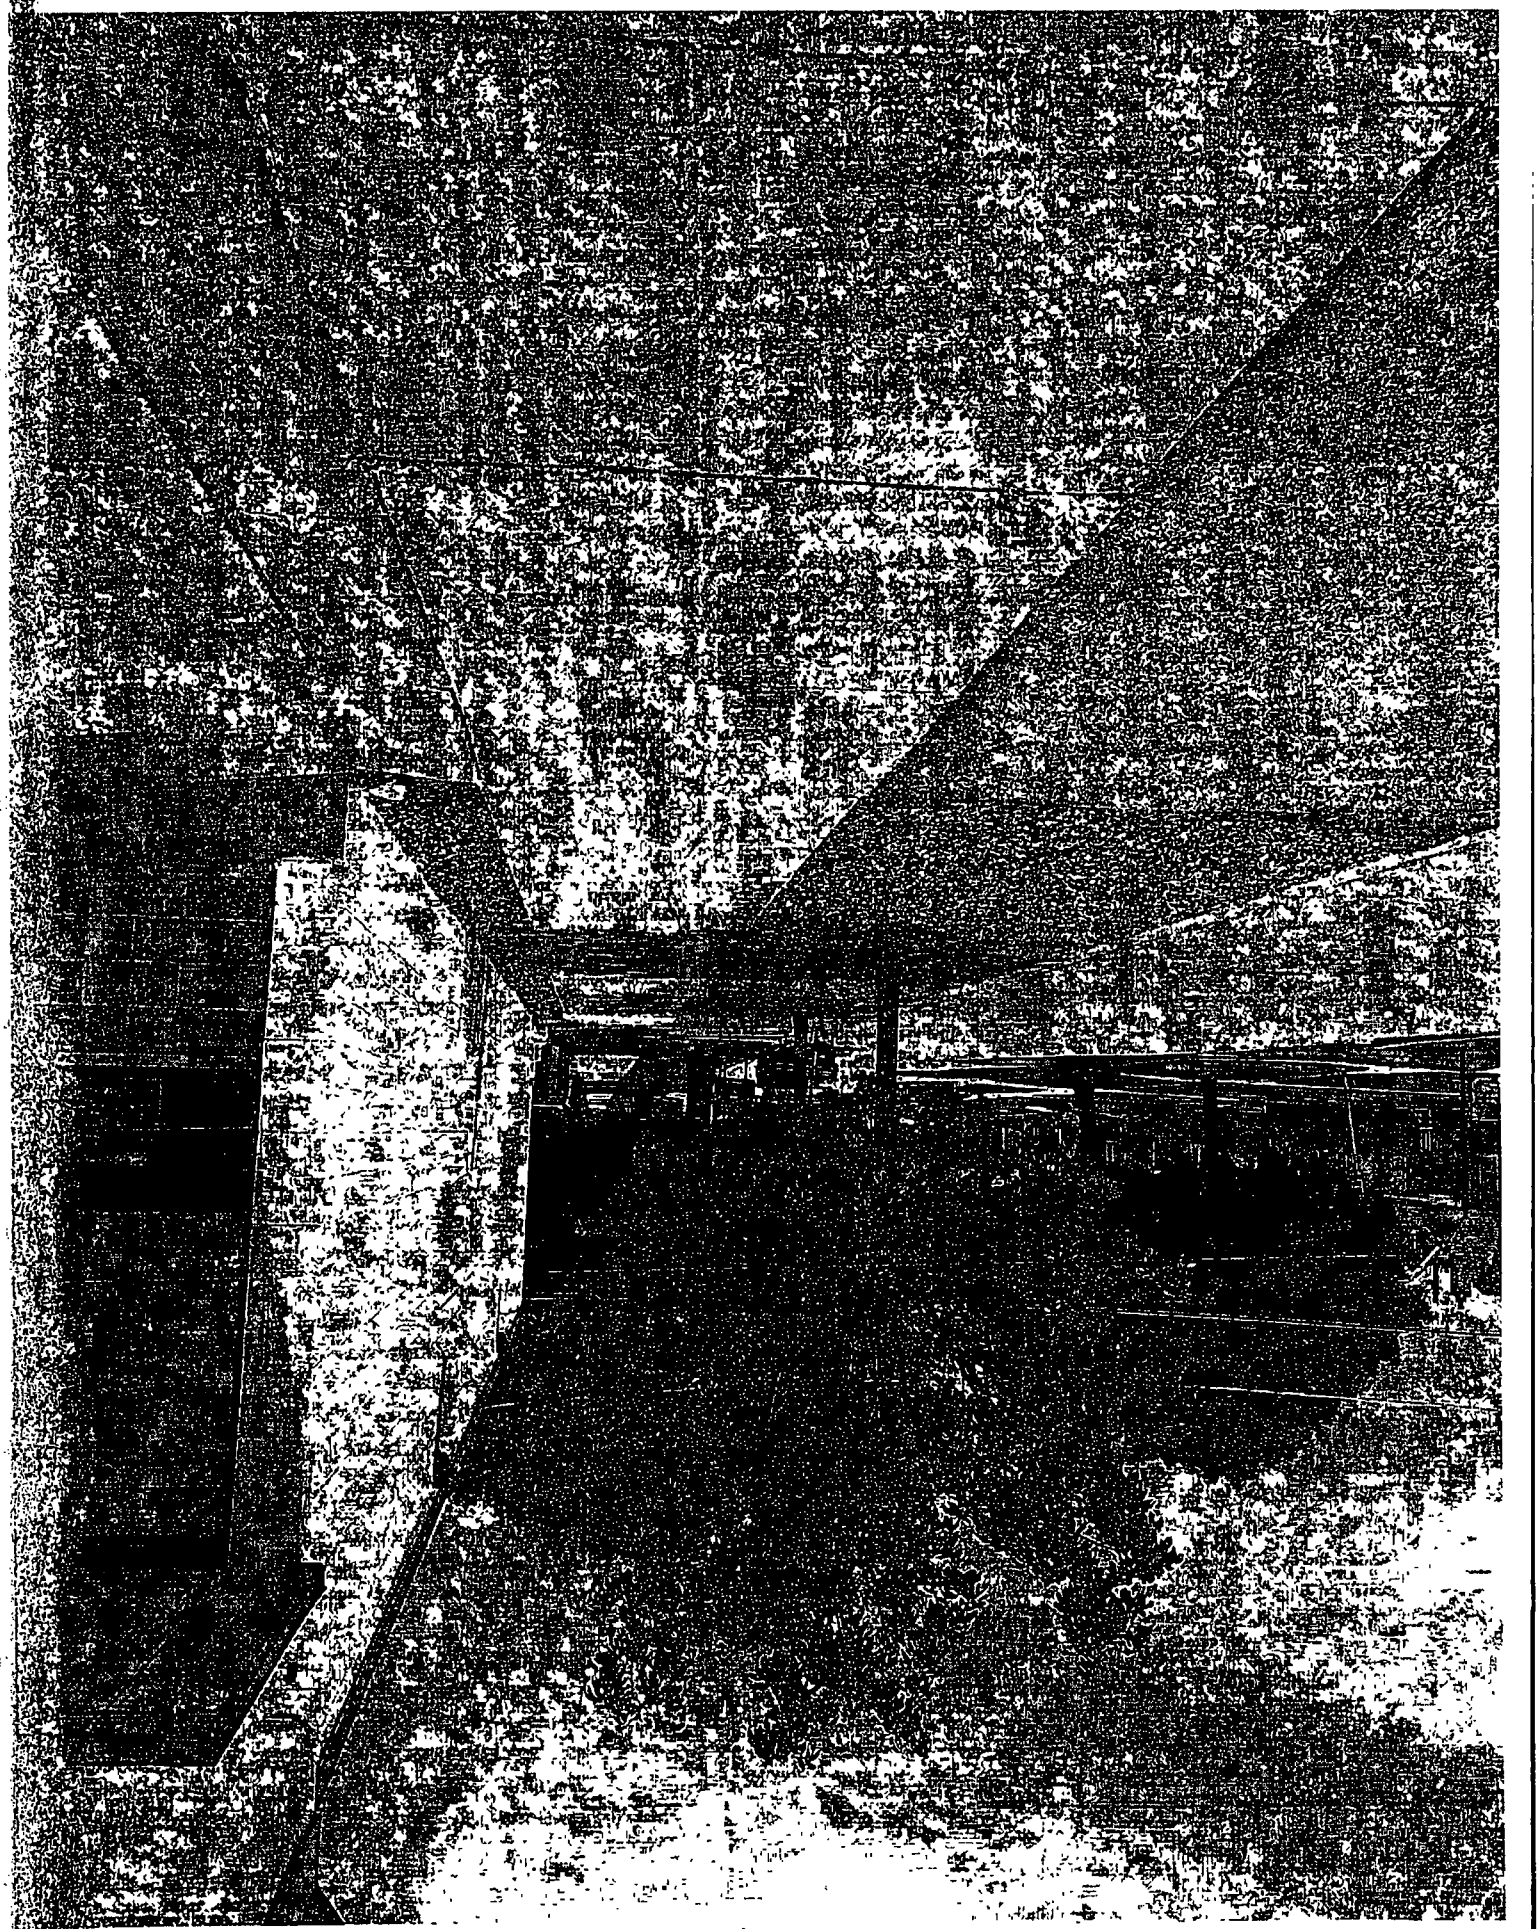

Department of Business Affairs and Consumer Protection
Small Business Center- Public Way Use Unit
City Hall- 121 N. LaSalle Street Room 800 • Chicago, IL 60602
(312)-74-GOBIZ (312-744-6249) • (312) 744-1944 (TTY)
http://www.cityofchicago.org/bacp

09/10/2014

Alderman **Michael R. Zalewski**
Ward # **23**
City of Chicago
City Hall, Room **203**
121 North LaSalle Street
Chicago, Illinois 60602

Re: An ordinance to use and maintain a portion of the public right-of-way for **three (3) planter(s)** for **ARCHER HEIGHTS CREDIT UNION**, adjacent to the premises known as **6554 W. Archer Ave.**.

Dear Alderman **Michael R. Zalewski**:

The applicant referenced above has requested the use of the public right-of-way for **planter(s)**. An ordinance has been prepared by the Department of Business Affairs and Consumer Protection – Small Business Center - Public Way Use Unit for presentation to the City Council. Because this request was made for properties located in your ward, as approved by you as per the attached, I respectfully request that you introduce the attached ordinance at the next City Council meeting.

If you have any questions regarding this ordinance, please contact Anthony Bertuca at (312) 744-5506.

Department of Business Affairs and Consumer Protection

City of Chicago

O2014-7551

Office of the City Clerk

Document Tracking Sheet

Meeting Date:	9/10/2014
Sponsor(s):	Zalewski (23)
Type:	Ordinance
Title:	Grant(s) of privilege in public way for Gleatis Family Trust Larraine Zografos as Agent
Committee(s) Assignment:	Committee on Transportation and Public Way

ORDINANCE
Gleatis Family Trust Larraine Zografos as Agent
Acct. No. 339146 - 1
Permit No. 1114412

Be It Ordained by the City Council of the City of Chicago:

SECTION 1. Permission and authority are hereby given and granted to Gleatis Family Trust Larraine Zografos as Agent, upon the terms and subject to the conditions of this ordinance to maintain and use one (1) sign(s) projecting over the public right-of-way attached to its premises known as 5747 S. Harlem Ave..

Said sign structure(s) measures as follows; along S Harlem Ave:
One (1) at eight (8) feet in length, ten point five (10.5) feet in height and ten (10) feet above grade level.

The location of said privilege shall be as shown on prints kept on file with the Department of Business Affairs and Consumer Protection and the Office of the City Clerk.

Said privilege shall be constructed in accordance with plans and specifications approved by the Department of Transportation (Division of Project Development) and Zoning Department - Signs.

This grant of privilege in the public way shall be subject to the provisions of Section 10-28-015 and all other required provisions of the Municipal Code of Chicago.

The grantee shall pay to the City of Chicago as compensation for the privilege #1114412 herein granted the sum of three hundred ($300.00) per annum in advance.

A 25% penalty will be added for payments received after due date.

The permit holder agrees to hold the City of Chicago harmless for any damage, relocation or replacement costs associated with damage, relocation or removal of private property caused by the City performing work in the public way.

Authority herein given and granted for a period of five (5) years from and after 04/22/2014.

Alderman _____

Michael R. Zalewski 23rd Ward

[redacted] HARLEM AVE
ACCOUNT 339146-1

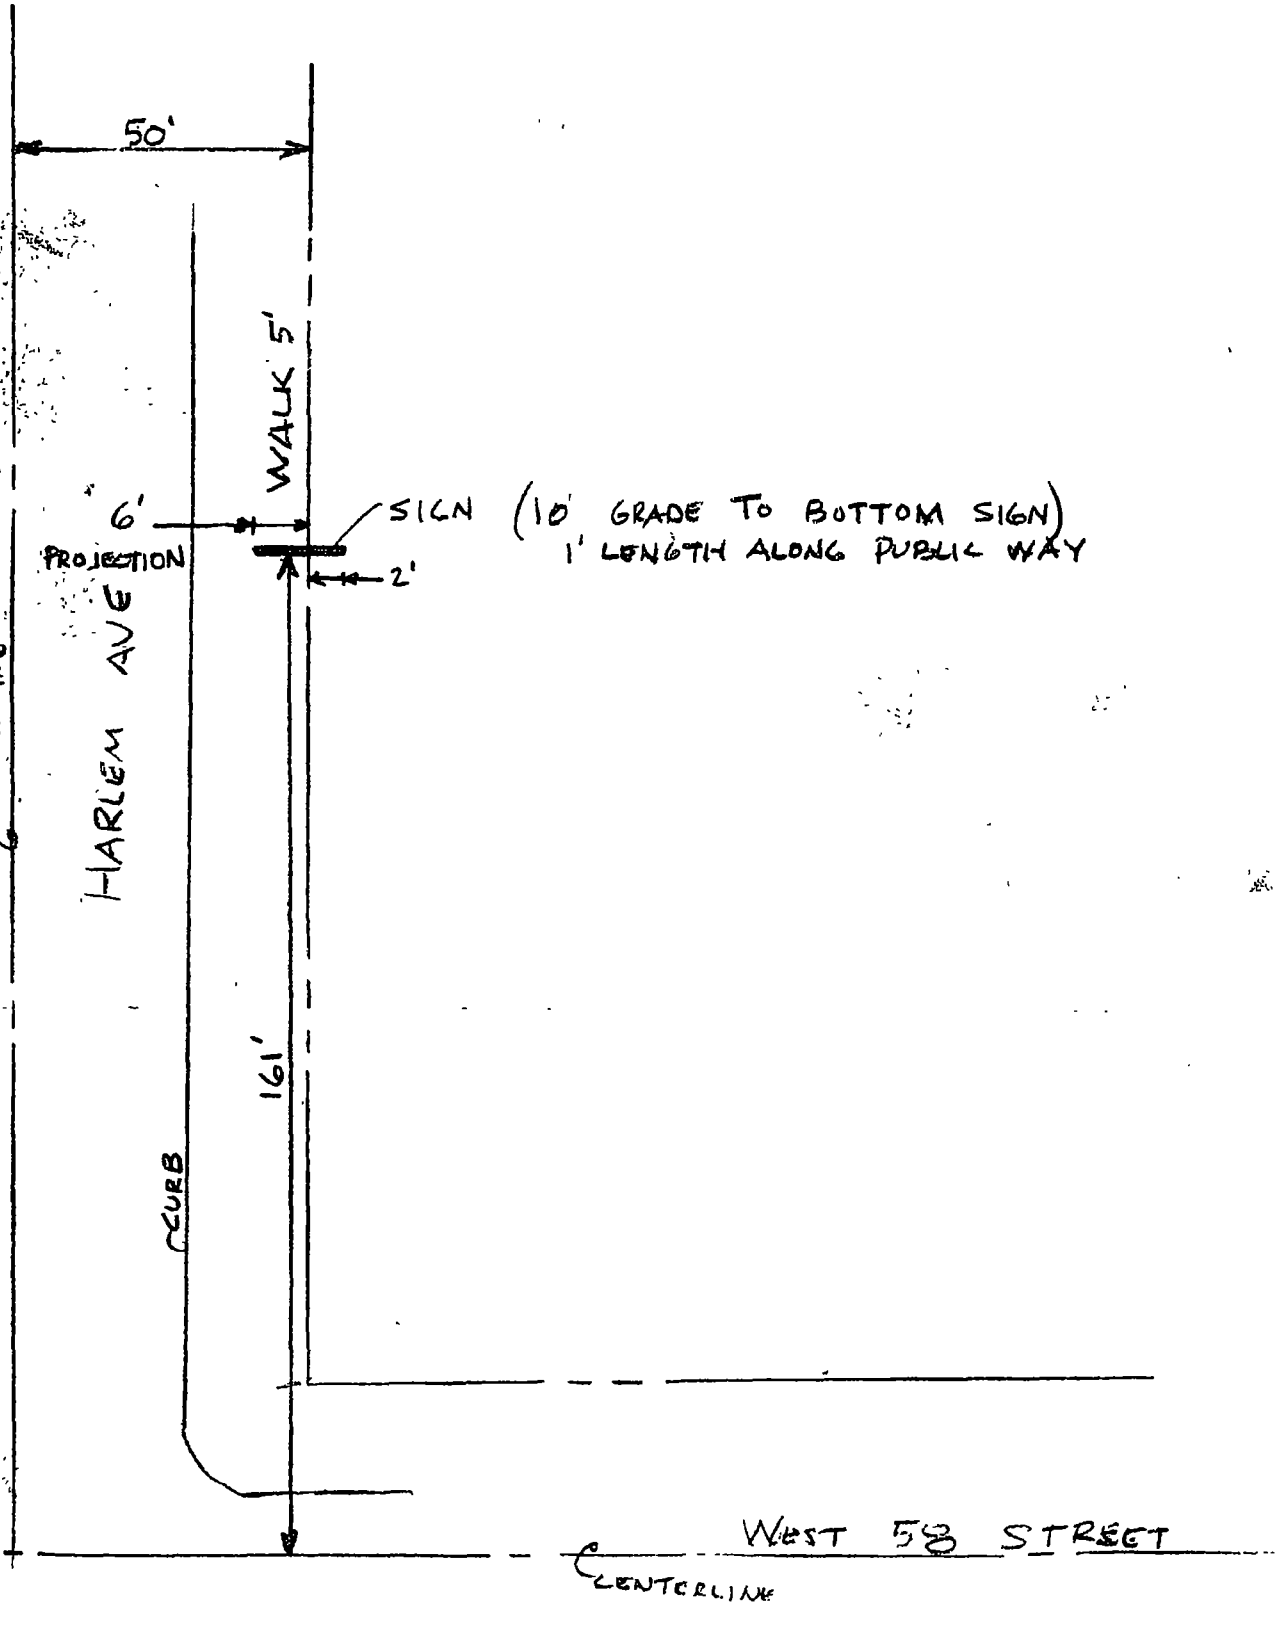

Department of Business Affairs and Consumer Protection
Small Business Center - Public Way Use Unit
City Hall - 121 N. LaSalle Street, Room 800 • Chicago, IL 60602
(312)-74-GOBIZ (312-744-6249) • (312) 744-1944 (TTY)
http://www.cityofchicago.org/bacp

09/10/2014

Alderman **Michael R. Zalewski**
Ward # **23**
City of Chicago
City Hall, Room **203**
121 North LaSalle Street
Chicago, Illinois 60602

Re: An ordinance to use and maintain a portion of the public right-of-way for **one (1) sign(s)** for **Gleatis Family Trust Larraine Zografos as Agent**, adjacent to the premises known as **5747 S. Harlem Ave.**.

Dear Alderman **Michael R. Zalewski**:

The applicant referenced above has requested the use of the public right-of-way for a **sign(s)**. An ordinance has been prepared by the Department of Business Affairs and Consumer Protection – Small Business Center - Public Way Use Unit for presentation to the City Council. Because this request was made for properties located in your ward, as approved by you as per the attached, I respectfully request that you introduce the attached ordinance at the next City Council meeting.

If you have any questions regarding this ordinance, please contact Anthony Bertuca at (312) 744-5506.

Department of Business Affairs and Consumer Protection

City of Chicago

O2014-7559

Office of the City Clerk

Document Tracking Sheet

Meeting Date:	9/10/2014
Sponsor(s):	Zalewski (23)
Type:	Ordinance
Title:	Grant(s) of privilege in public way for Metropolitan Mortgage Co.
Committee(s) Assignment:	Committee on Transportation and Public Way

ORDINANCE
Metropolitan Mortgage Company
Acct. No. 336944 - 1
Permit No. 1114349

Be It Ordained by the City Council of the City of Chicago:

SECTION 1. Permission and authority are hereby given and granted to Metropolitan Mortgage Company, upon the terms and subject to the conditions of this ordinance to maintain and use one (1) sign(s) projecting over the public right-of-way attached to its premises known as 7018 W. Archer Ave..

Said sign structure(s) measures as follows; along W Archer Ave:
One (1) at six (6) feet in length, four (4) feet in height and nine point seven five (9.75) feet above grade level.

The location of said privilege shall be as shown on prints kept on file with the Department of Business Affairs and Consumer Protection and the Office of the City Clerk.

Said privilege shall be constructed in accordance with plans and specifications approved by the Department of Transportation (Division of Project Development) and Zoning Department - Signs.

This grant of privilege in the public way shall be subject to the provisions of Section 10-28-015 and all other required provisions of the Municipal Code of Chicago.

The grantee shall pay to the City of Chicago as compensation for the privilege #1114349 herein granted the sum of one hundred ($100.00) per annum in advance.

A 25% penalty will be added for payments received after due date.

The permit holder agrees to hold the City of Chicago harmless for any damage, relocation or replacement costs associated with damage, relocation or removal of private property caused by the City performing work in the public way.

Authority herein given and granted for a period of five (5) years from and after 11/19/2013.

Alderman _____

Michael R. Zalewski 23rd Ward

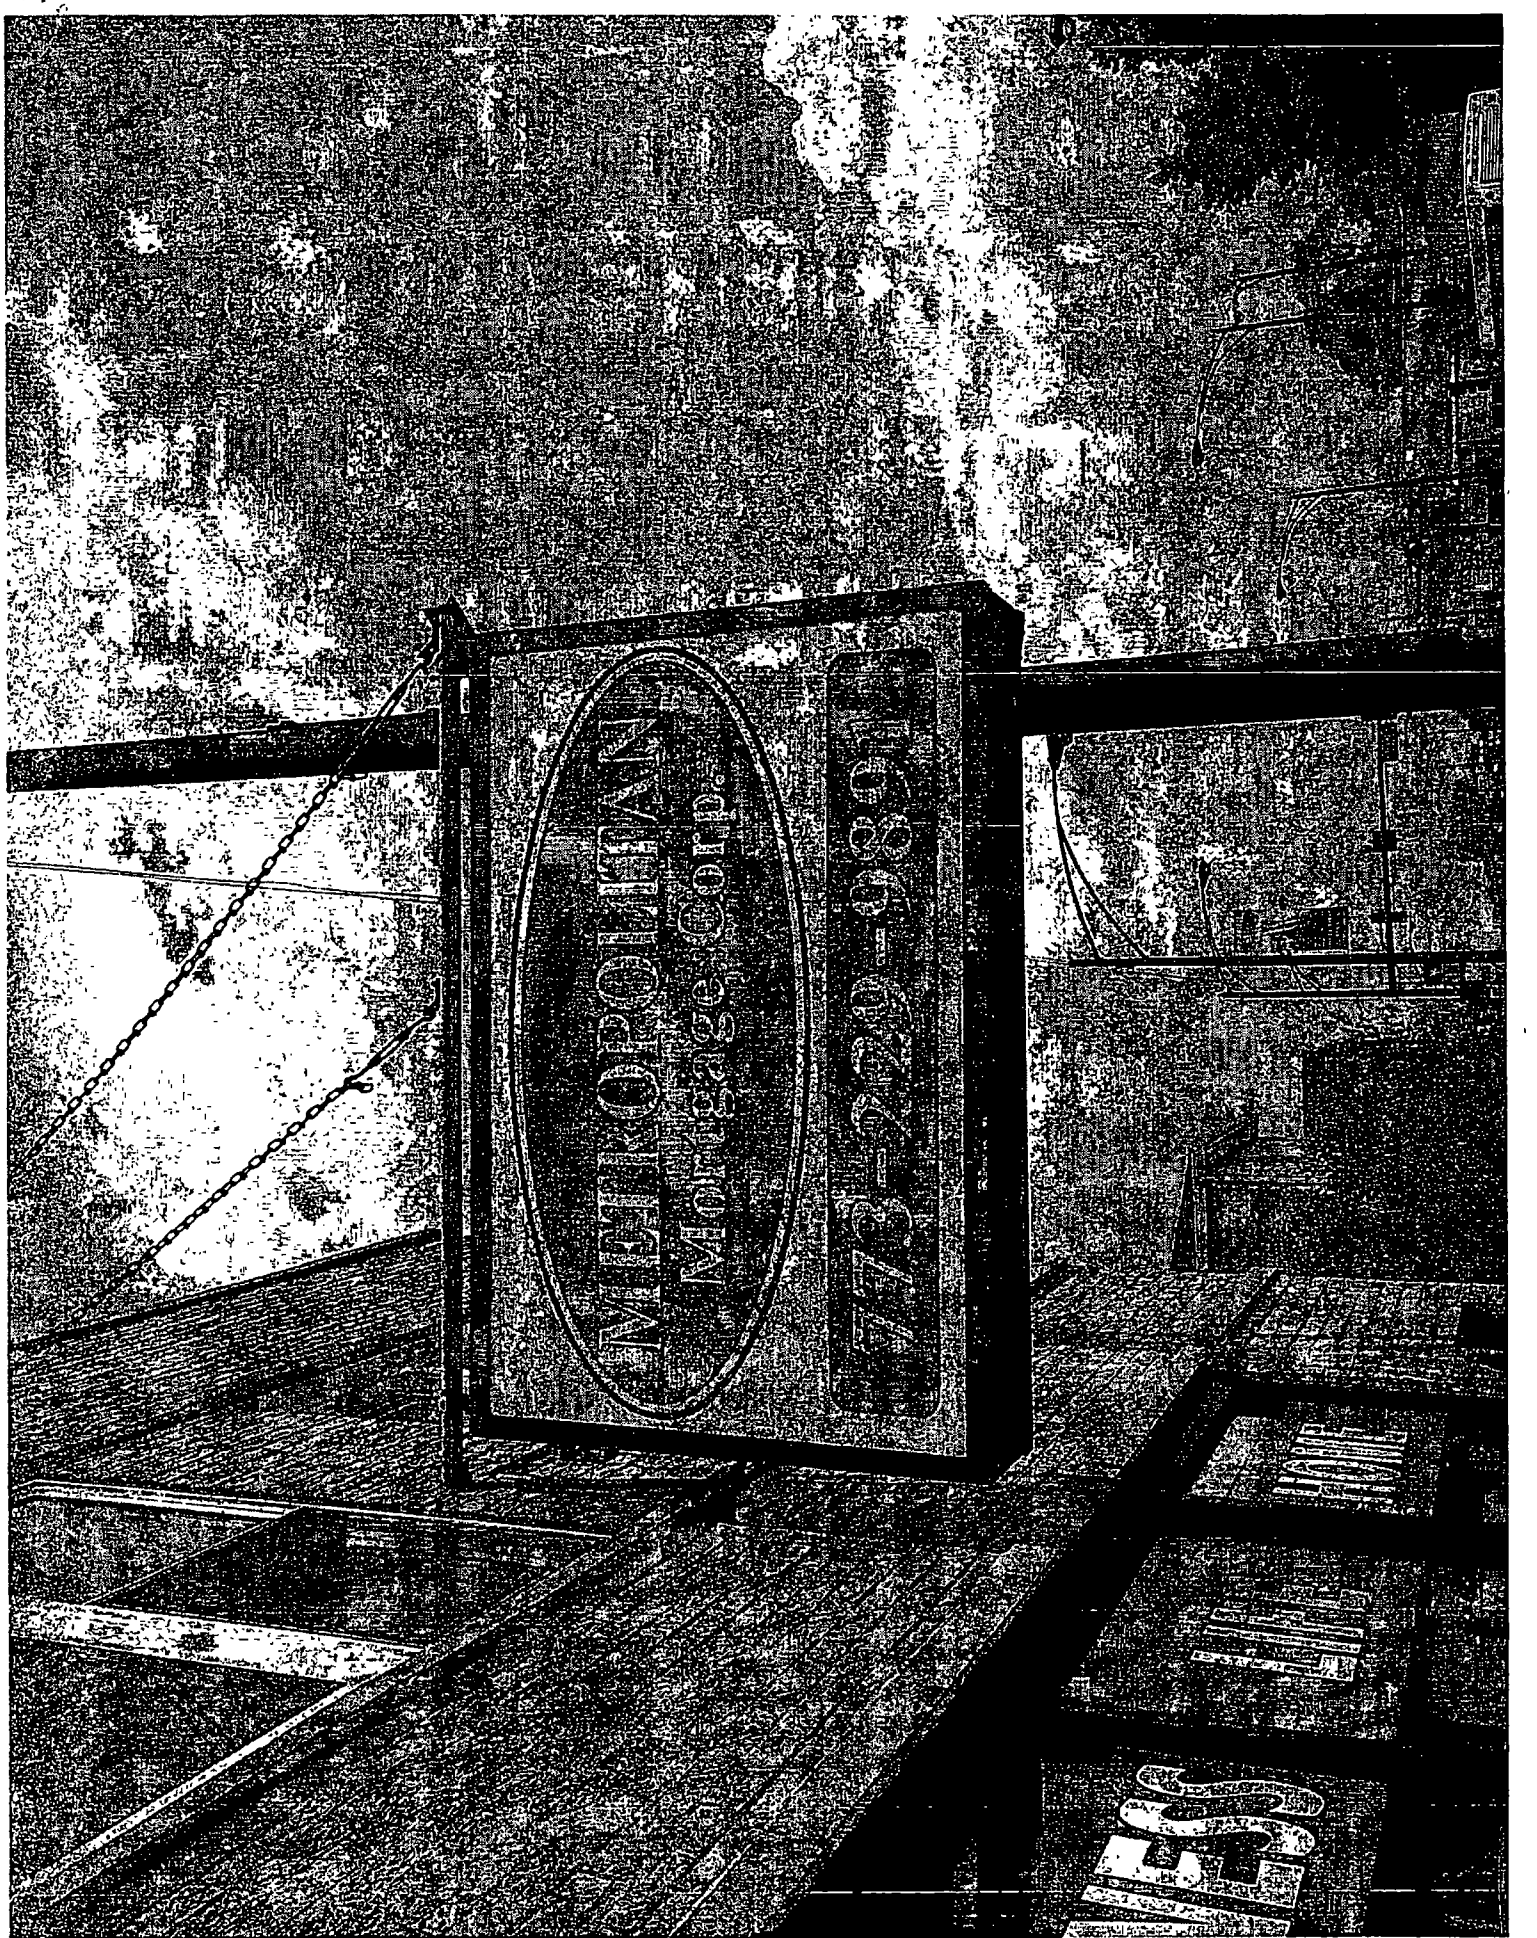
MELLO-MAN
Mello-Co. Corp.

Department of Business Affairs and Consumer Protection
Small Business Center - Public Way Use Unit
City Hall - 121 N. LaSalle Street, Room 800 • Chicago, IL 60602
(312)-74-GOBIZ (312-744-6249) • (312) 744-1944 (TTY)
http://www.cityofchicago.org/bacp

09/10/2014

Alderman **Michael R. Zalewski**
Ward # **23**
City of Chicago
City Hall, Room **203**
121 North LaSalle Street
Chicago, Illinois 60602

Re: An ordinance to use and maintain a portion of the public right-of-way for **one (1) sign(s)** for **Metropolitan Mortgage Company**, adjacent to the premises known as **7018 W. Archer Ave.**.

Dear Alderman **Michael R. Zalewski**:

The applicant referenced above has requested the use of the public right-of-way for a **sign(s)**. An ordinance has been prepared by the Department of Business Affairs and Consumer Protection – Small Business Center - Public Way Use Unit for presentation to the City Council. Because this request was made for properties located in your ward, as approved by you as per the attached, I respectfully request that you introduce the attached ordinance at the next City Council meeting.

If you have any questions regarding this ordinance, please contact Anthony Bertuca at (312) 744-5506.

Department of Business Affairs and Consumer Protection

City of Chicago

O2014-7564

Office of the City Clerk

Document Tracking Sheet

Meeting Date:	9/10/2014
Sponsor(s):	Zalewski (23)
Type:	Ordinance
Title:	Grant(s) of privilege in public way for Racine Bakery, Inc.
Committee(s) Assignment:	Committee on Transportation and Public Way

ORDINANCE
RACINE BAKERY INC
Acct. No. 6694 - 2
Permit No. 1114796

Be It Ordained by the City Council of the City of Chicago:

SECTION 1. Permission and authority are hereby given and granted to RACINE BAKERY INC, upon the terms and subject to the conditions of this ordinance to maintain and use, as now constructed, seven (7) Light Fixture(s) projecting over the public right-of-way adjacent to its premises known as 6216 S. Archer Ave..

Said Light Fixture(s) at S. Archer Avenue measure(s):
Four (4) at four (4) feet in length, three (3) feet in width and nine (9) feet above grade level.
Three (3) at two (2) feet in length, two (2) feet in width and eight (8) feet above grade level.

The location of said privilege shall be as shown on prints kept on file with the Department of Business Affairs and Consumer Protection and the Office of the City Clerk.

Said privilege shall be constructed in accordance with plans and specifications approved by the Department of Transportation (Division of Project Development).

This grant of privilege in the public way shall be subject to the provisions of Section 10-28-015 and all other required provisions of the Municipal Code of Chicago.

The grantee shall pay to the City of Chicago as compensation for the privilege #1114796 herein granted the sum of one hundred five ($105.00) per annum in advance.

A 25% penalty will be added for payments received after due date.

The permit holder agrees to hold the City of Chicago harmless for any damage, relocation or replacement costs associated with damage, relocation or removal of private property caused by the City performing work in the public way.

Authority herein given and granted for a period of five (5) years from and after 01/13/2014.

Alderman _____

Michael R. Zalewski 23rd Ward

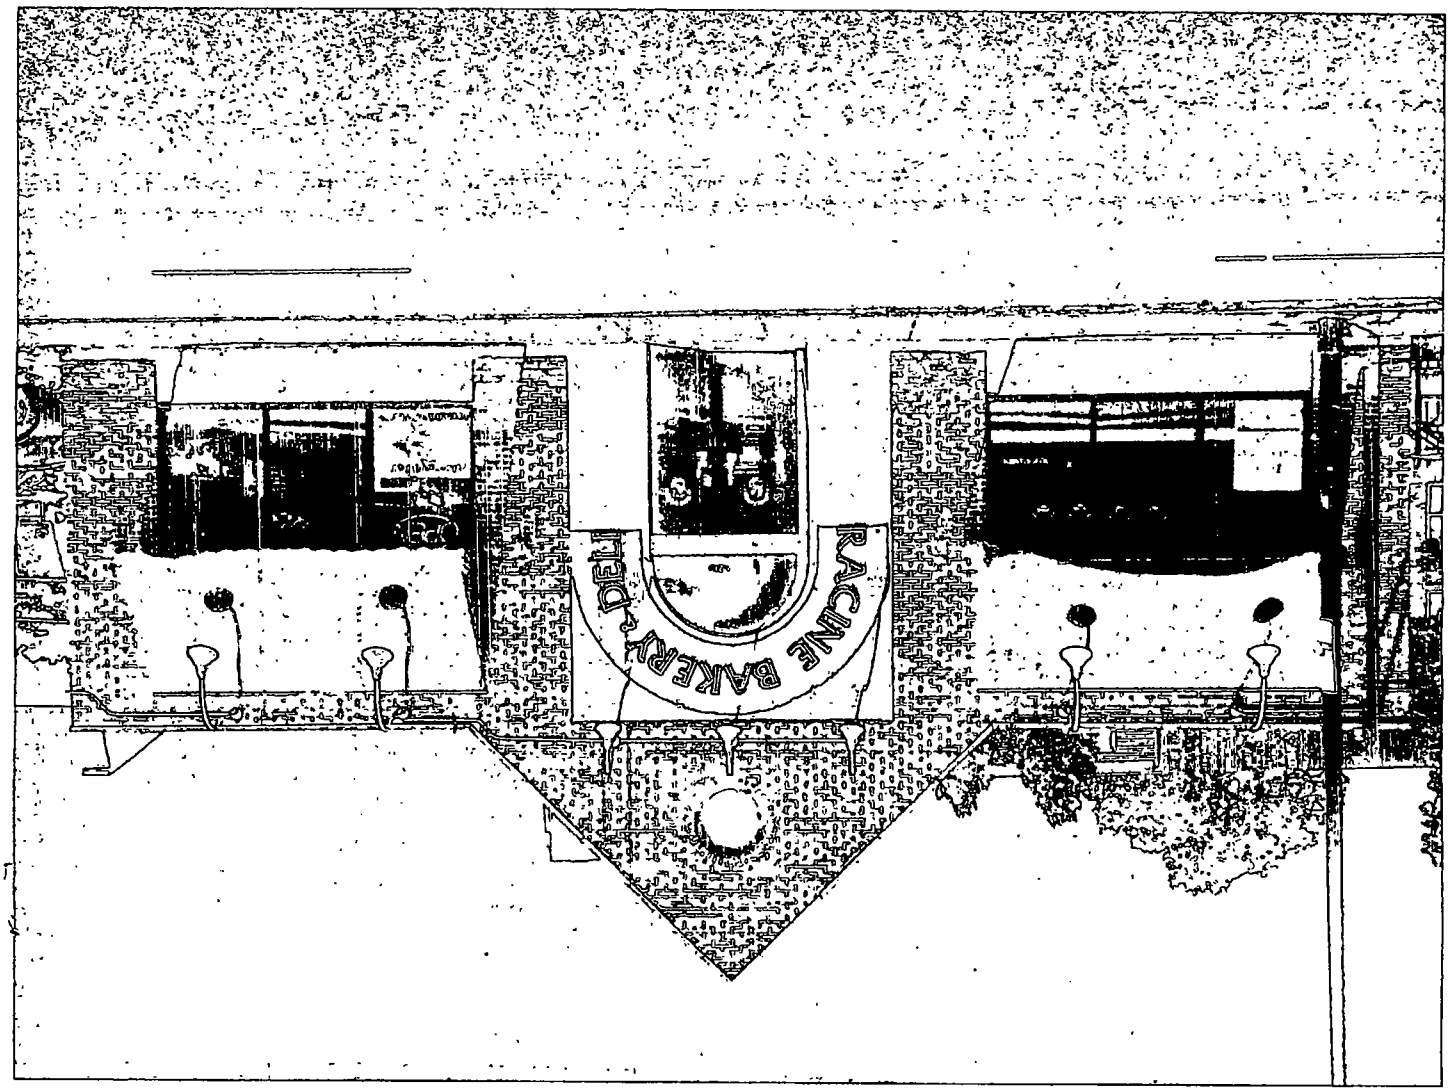
RACINE BAKERY, INC.

7/24/2014 20140724_115202.jpg

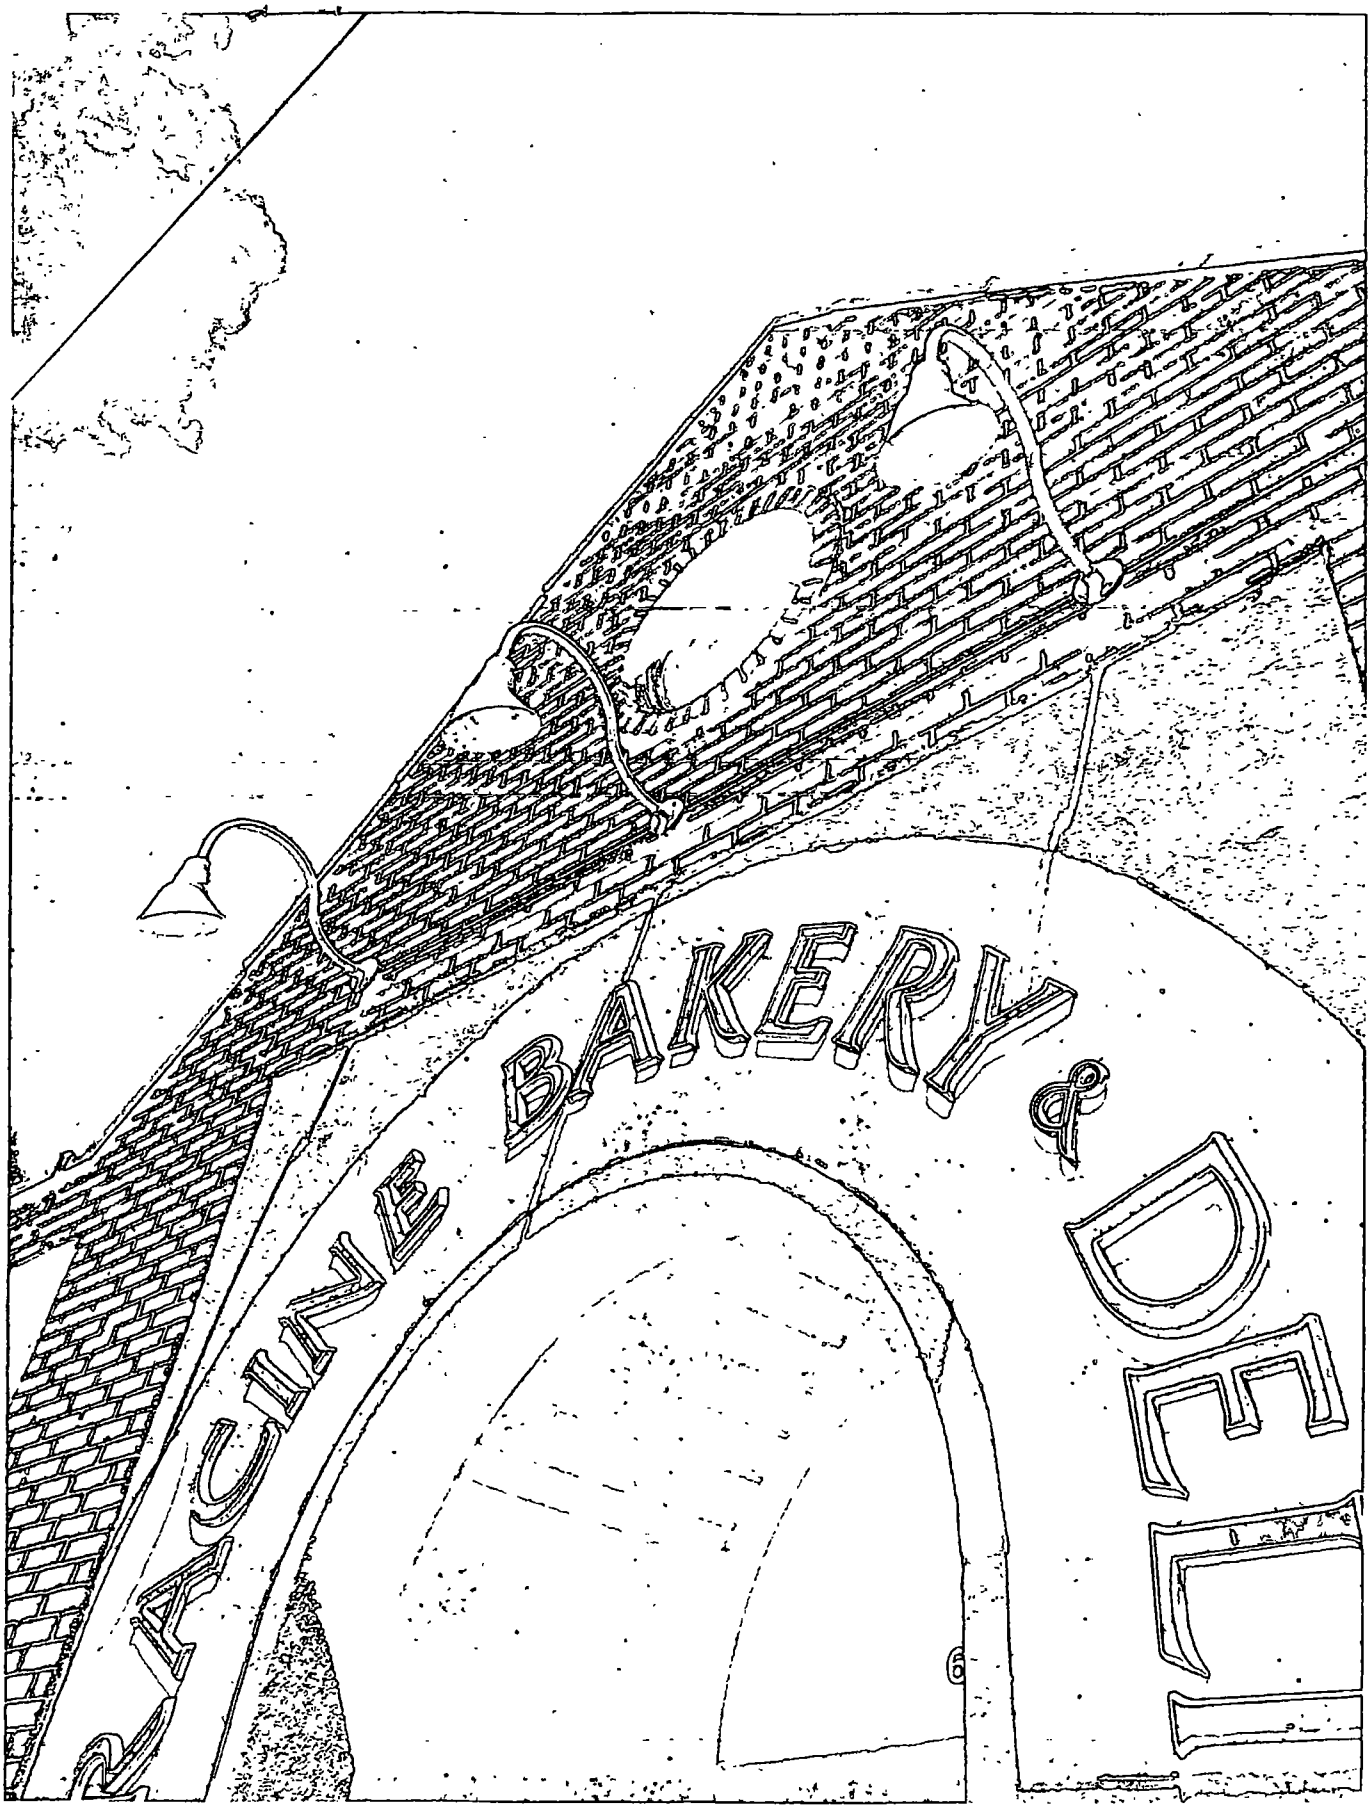

Department of Business Affairs and Consumer Protection
Small Business Center - Public Way Use Unit
City Hall - 121 N. LaSalle Street, Room 800 • Chicago, IL 60602
(312)-74-GOBIZ (312-744-6249) • (312) 744-1944 (TTY)
http //www.cityofchicago.org/bacp

09/10/2014

Alderman **Michael R. Zalewski**
Ward # **23**
City of Chicago
City Hall, Room **203**
121 North LaSalle Street
Chicago, Illinois 60602

Re: An ordinance to use and maintain a portion of the public right-of-way for **seven (7) light fixture(s)** for **RACINE BAKERY INC**, adjacent to the premises known as **6216 S. Archer Ave.**.

Dear Alderman **Michael R. Zalewski**:

The applicant referenced above has requested the use of the public right-of-way for a **light fixture(s)**. An ordinance has been prepared by the Department of Business Affairs and Consumer Protection – Small Business Center - Public Way Use Unit for presentation to the City Council. Because this request was made for properties located in your ward, as approved by you as per the attached, I respectfully request that you introduce the attached ordinance at the next City Council meeting.

If you have any questions regarding this ordinance, please contact Anthony Bertuca at (312) 744-5506.

Department of Business Affairs and Consumer Protection

City of Chicago

O2014-7567

Office of the City Clerk

Document Tracking Sheet

Meeting Date:	9/10/2014
Sponsor(s):	Zalewski (23)
Type:	Ordinance
Title:	Grant(s) of privilege in public way for Ridge Funeral Home No. 4190
Committee(s) Assignment:	Committee on Transportation and Public Way

ORDINANCE
RIDGE FUNERAL HOME # 4190
Acct. No. 14070 - 11
Permit No. 1114441

Be It Ordained by the City Council of the City of Chicago:

SECTION 1. Permission and authority are hereby given and granted to RIDGE FUNERAL HOME # 4190, upon the terms and subject to the conditions of this ordinance to maintain and use one (1) sign(s) projecting over the public right-of-way attached to its premises known as 6620 W. Archer Ave..

Said sign structure(s) measures as follows; along W ARCHER AVE:
One (1) at six point one seven (6.17) feet in length, four (4) feet in height and nine point four two (9.42) feet above grade level.

The location of said privilege shall be as shown on prints kept on file with the Department of Business Affairs and Consumer Protection and the Office of the City Clerk.

Said privilege shall be constructed in accordance with plans and specifications approved by the Department of Transportation (Division of Project Development) and Zoning Department - Signs.

This grant of privilege in the public way shall be subject to the provisions of Section 10-28-015 and all other required provisions of the Municipal Code of Chicago.

The grantee shall pay to the City of Chicago as compensation for the privilege #1114441 herein granted the sum of one hundred ($100.00) per annum in advance.

A 25% penalty will be added for payments received after due date.

The permit holder agrees to hold the City of Chicago harmless for any damage, relocation or replacement costs associated with damage, relocation or removal of private property caused by the City performing work in the public way.

Authority herein given and granted for a period of five (5) years from and after 06/03/2014.

Alderman _____
Michael R. Zalewski 23rd Ward

Standard Option -F

Scale 1/2" = 1'-0"

Light to be removed

Current Condition

After New Proposed Signage

Elevation

Scale NTS

Description

Provide and install (2) new polycarbonate faces for one existing pylon sign as shown

Repaint pipe all Satin Black as required

Materials

3/16" Polycarbonate faces with all inside processed copy

Note

Field survey required prior to fabrication

State Sign Corporation does NOT provide primary electrical to the sign location *RESPONSIBILITY OF OTHERS!*
Signs will be wired for 120 volt electrical service unless otherwise noted

STATE SIGN Corporation

Houston 713-943-1831
Fax .713-943-9771
7630 Hanson
Houston, TX 77061
www.statesign.com

© 2003 State Sign Corp.

Design No. 00000 A Revisions

Sales Rep. Ron Hutcher

Designed

Estimated

For.

Tmp Date Mar 26,2003 Drawn By B Conley

W.O. No.

File s:\SC\Chicago Region\6620 West Archer Avenue.cdr

Ridge Funeral Home

6620 West Archer Avenue
Chicago, Illinois 60638
Loc 4190

Department of Business Affairs and Consumer Protection
Small Business Center - Public Way Use Unit
City Hall - 121 N. LaSalle Street, Room 800 • Chicago, IL 60602
(312)-74-GOBIZ (312-744-6249) • (312) 744-1944 (TTY)
http://www.cityofchicago.org/bacp

09/10/2014

Alderman **Michael R. Zalewski**
Ward # **23**
City of Chicago
City Hall, Room **203**
121 North LaSalle Street
Chicago, Illinois 60602

Re: An ordinance to use and maintain a portion of the public right-of-way for **one (1) sign(s)** for **RIDGE FUNERAL HOME # 4190**, adjacent to the premises known as **6620 W. Archer Ave.**.

Dear Alderman **Michael R. Zalewski**:

The applicant referenced above has requested the use of the public right-of-way for a **sign(s)**. An ordinance has been prepared by the Department of Business Affairs and Consumer Protection – Small Business Center - Public Way Use Unit for presentation to the City Council. Because this request was made for properties located in your ward, as approved by you as per the attached, I respectfully request that you introduce the attached ordinance at the next City Council meeting.

If you have any questions regarding this ordinance, please contact Anthony Bertuca at (312) 744-5506.

Department of Business Affairs and Consumer Protection

City of Chicago

O2014-7573

Office of the City Clerk

Document Tracking Sheet

Meeting Date:	9/10/2014
Sponsor(s):	Zalewski (23)
Type:	Ordinance
Title:	Grant(s) of privilege in public way for Taco Bell No. 2513
Committee(s) Assignment:	Committee on Transportation and Public Way

ORDINANCE
TACO BELL #2513
Acct. No. 20102 - 2
Permit No. 1114699

Be It Ordained by the City Council of the City of Chicago:

SECTION 1. Permission and authority are hereby given and granted to TACO BELL #2513, upon the terms and subject to the conditions of this ordinance to maintain and use one (1) sign(s) projecting over the public right-of-way attached to its premises known as 6944 W. Archer Ave..

Said sign structure(s) measures as follows; along W. ARCHER AVE:
One (1) at eight (8) feet in length, eleven (11) feet in height and eleven (11) feet above grade level.

The location of said privilege shall be as shown on prints kept on file with the Department of Business Affairs and Consumer Protection and the Office of the City Clerk.

Said privilege shall be constructed in accordance with plans and specifications approved by the Department of Transportation (Division of Project Development) and Zoning Department - Signs.

This grant of privilege in the public way shall be subject to the provisions of Section 10-28-015 and all other required provisions of the Municipal Code of Chicago.

The grantee shall pay to the City of Chicago as compensation for the privilege #1114699 herein granted the sum of three hundred ($300.00) per annum in advance.

A 25% penalty will be added for payments received after due date.

The permit holder agrees to hold the City of Chicago harmless for any damage, relocation or replacement costs associated with damage, relocation or removal of private property caused by the City performing work in the public way.

Authority herein given and granted for a period of five (5) years from and after 04/22/2014.

Alderman _____

Michael R. Zalewski 23rd Ward

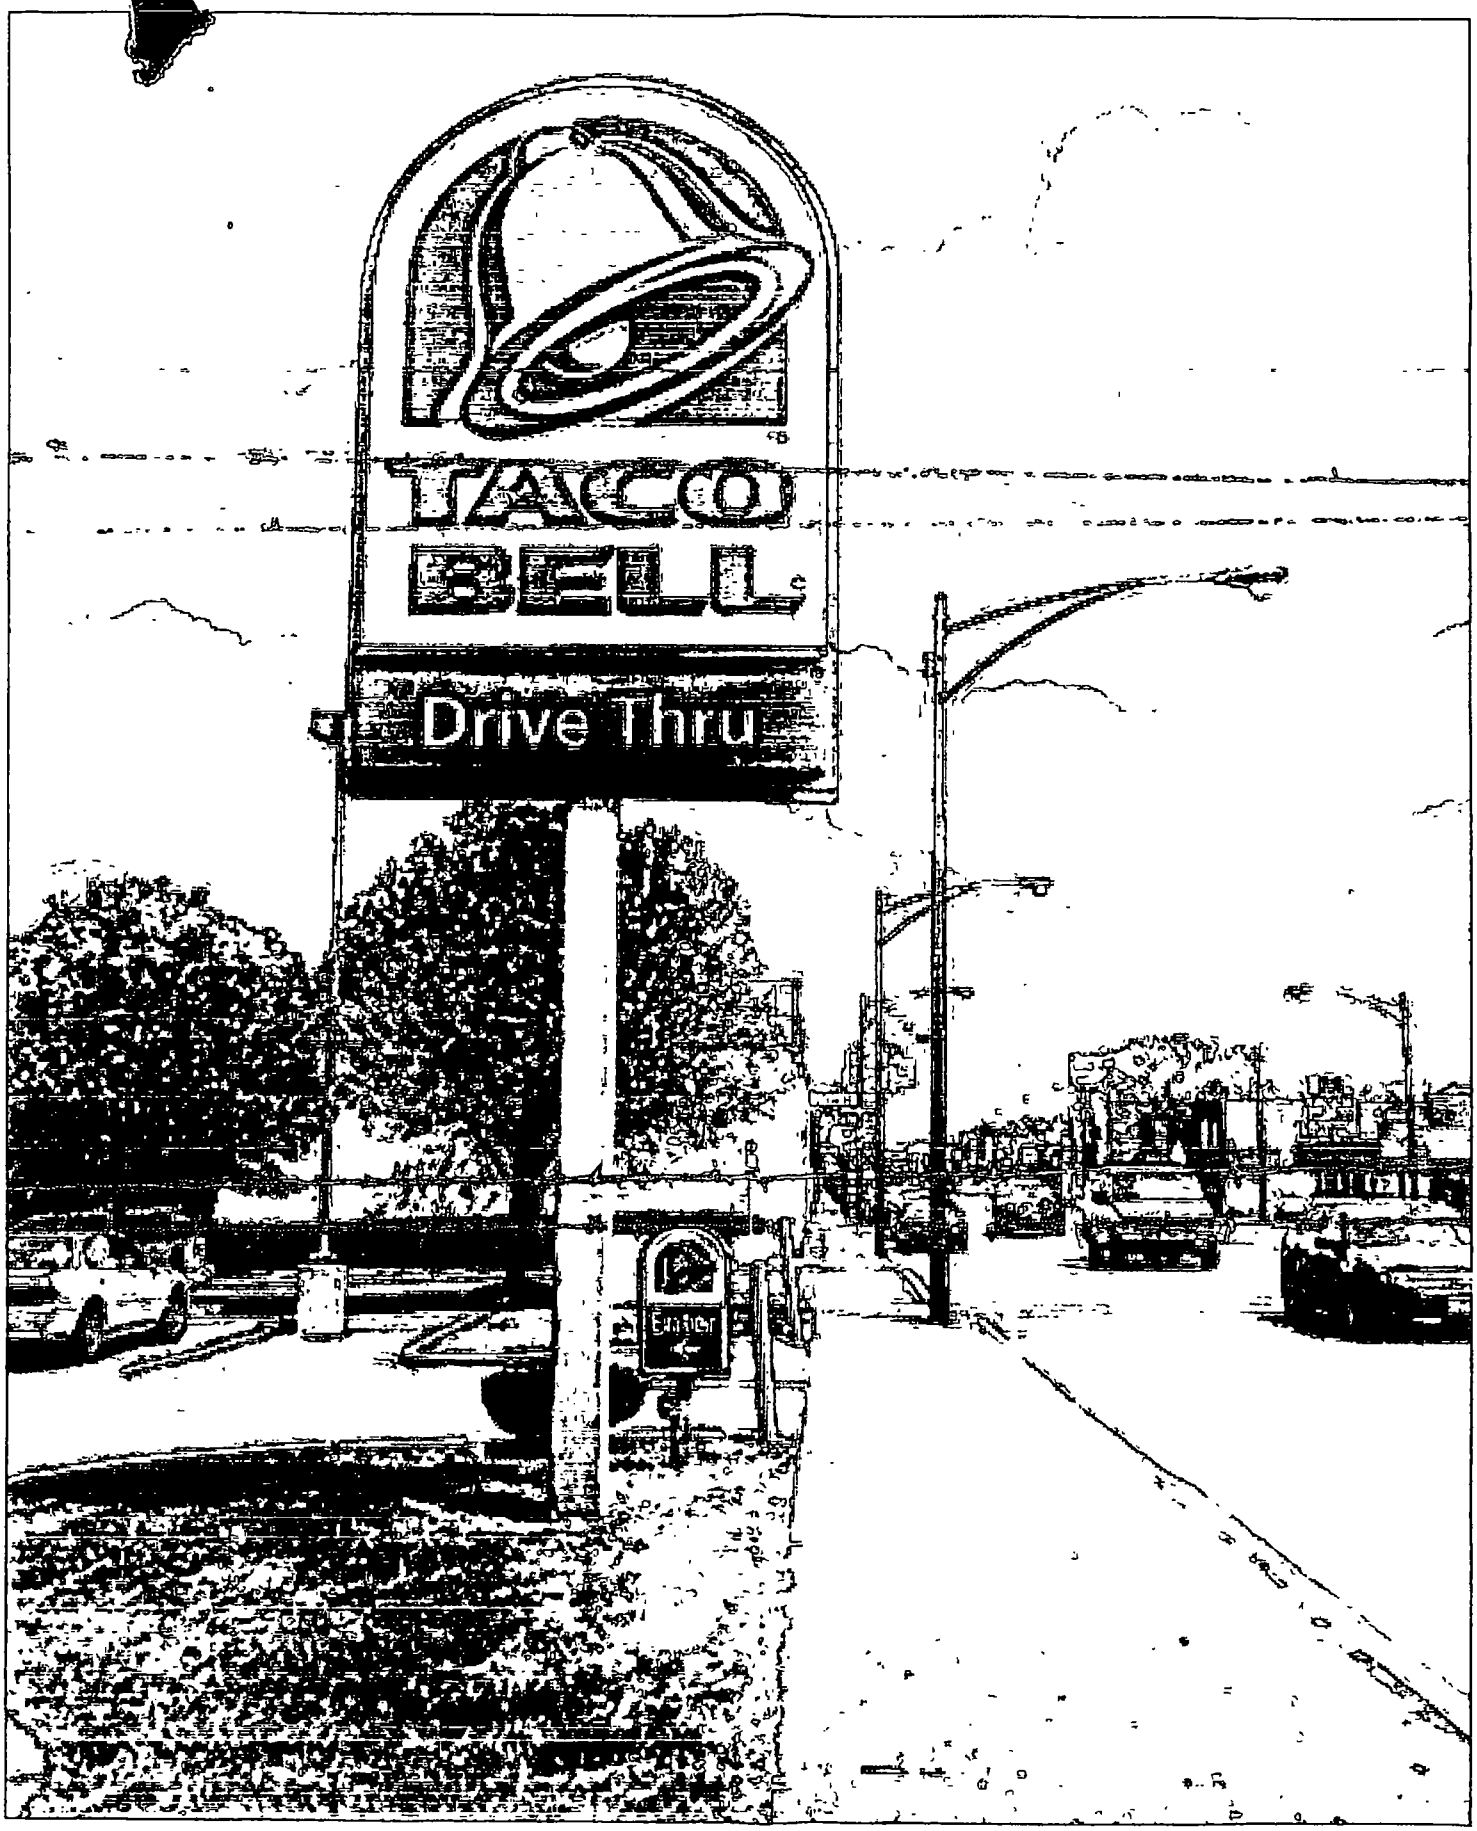
TACO
BELL
Drive Thru

Department of Business Affairs and Consumer Protection
Small Business Center - Public Way Use Unit
City Hall - 121 N. LaSalle Street, Room 800 • Chicago, IL 60602
(312)-74-GOBIZ (312-744-6249) • (312) 744-1944 (TTY)
http://www.cityofchicago.org/bacp

09/10/2014

Alderman **Michael R. Zalewski**
Ward # **23**
City of Chicago
City Hall, Room **203**
121 North LaSalle Street
Chicago, Illinois 60602

Re: An ordinance to use and maintain a portion of the public right-of-way for **one (1) sign(s)** for **TACO BELL #2513**, adjacent to the premises known as **6944 W. Archer Ave.**.

Dear Alderman **Michael R. Zalewski**:

The applicant referenced above has requested the use of the public right-of-way for a **sign(s)**. An ordinance has been prepared by the Department of Business Affairs and Consumer Protection – Small Business Center - Public Way Use Unit for presentation to the City Council. Because this request was made for properties located in your ward, as approved by you as per the attached, I respectfully request that you introduce the attached ordinance at the next City Council meeting.

If you have any questions regarding this ordinance, please contact Anthony Bertuca at (312) 744-5506.

Department of Business Affairs and Consumer Protection

City of Chicago

O2014-7628

Office of the City Clerk

Document Tracking Sheet

Meeting Date:	9/10/2014
Sponsor(s):	Chandler (24)
Type:	Ordinance
Title:	Grant(s) of privilege in public way for Fine Fair Food & Liquor
Committee(s) Assignment:	Committee on Transportation and Public Way

ORDINANCE
FINE FAIR FOOD & LIQUOR
Acct. No. 4600 - 1
Permit No. 1114275

Be It Ordained by the City Council of the City of Chicago:

SECTION 1. Permission and authority are hereby given and granted to FINE FAIR FOOD & LIQUOR, upon the terms and subject to the conditions of this ordinance to maintain and use one (1) sign(s) projecting over the public right-of-way attached to its premises known as 3357-59 W. 16th St..

Said sign structure(s) measures as follows; along W. 16th St:
One (1) at six (6) feet in length, four (4) feet in height and ten (10) feet above grade level.

The location of said privilege shall be as shown on prints kept on file with the Department of Business Affairs and Consumer Protection and the Office of the City Clerk.

Said privilege shall be constructed in accordance with plans and specifications approved by the Department of Transportation (Division of Project Development) and Zoning Department - Signs.

This grant of privilege in the public way shall be subject to the provisions of Section 10-28-015 and all other required provisions of the Municipal Code of Chicago.

The grantee shall pay to the City of Chicago as compensation for the privilege #1114275 herein granted the sum of one hundred ($100.00) per annum in advance.

A 25% penalty will be added for payments received after due date.

The permit holder agrees to hold the City of Chicago harmless for any damage, relocation or replacement costs associated with damage, relocation or removal of private property caused by the City performing work in the public way.

Authority herein given and granted for a period of five (5) years from and after 01/13/2014.

Alderman _____

Michael D. Chandler 24th Ward

APPLICATION TO USE THE PUBLIC RIGHT OF WAY

EXAMPLE OF SIGN DRAWING

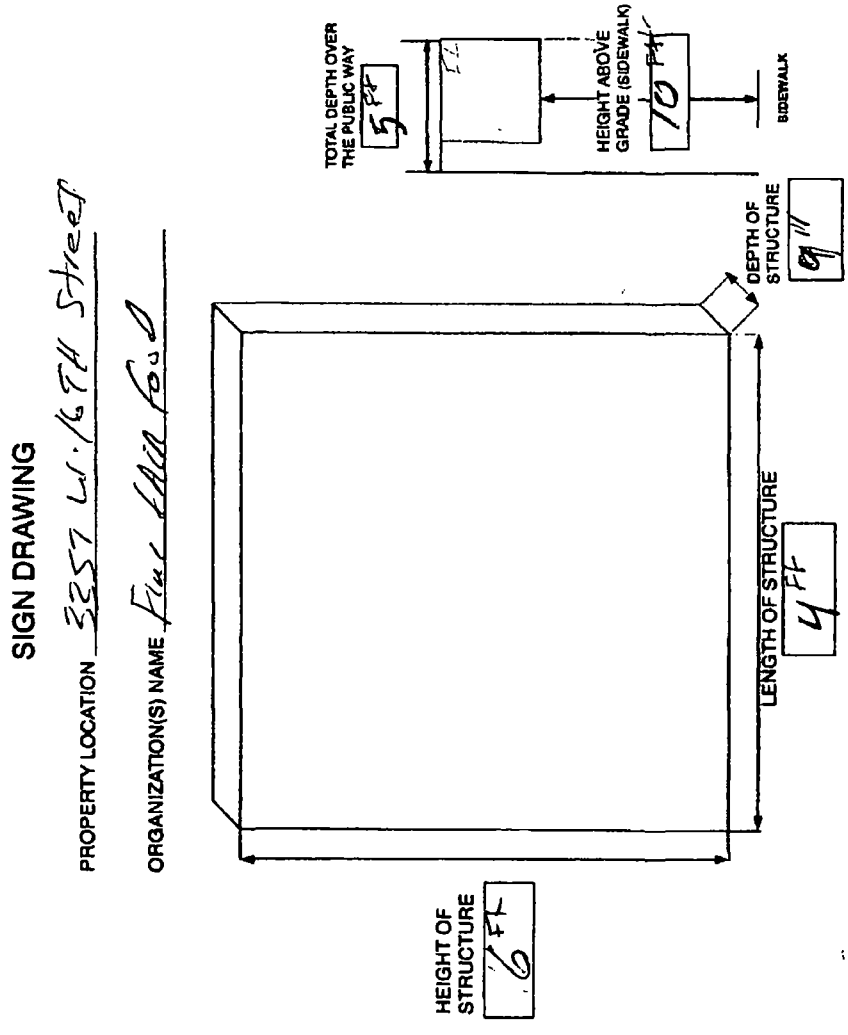

Department of Business Affairs and Consumer Protection
Small Business Center - Public Way Use Unit
City Hall - 121 N. LaSalle Street, Room 800 • Chicago, IL 60602
(312)-74-GOBIZ (312-744-6249) • (312) 744-1944 (TTY)
http://www.cityofchicago.org/bacp

09/10/2014

Alderman **Michael D. Chandler**
Ward # **24**
City of Chicago
City Hall, Room **203**
121 North LaSalle Street
Chicago, Illinois 60602

Re: An ordinance to use and maintain a portion of the public right-of-way for **one (1) sign(s)** for **FINE FAIR FOOD & LIQUOR**, adjacent to the premises known as **3357-59 W. 16th St.**.

Dear Alderman **Michael D. Chandler**:

The applicant referenced above has requested the use of the public right-of-way for a **sign(s)**. An ordinance has been prepared by the Department of Business Affairs and Consumer Protection – Small Business Center - Public Way Use Unit for presentation to the City Council. Because this request was made for properties located in your ward, as approved by you as per the attached, I respectfully request that you introduce the attached ordinance at the next City Council meeting.

If you have any questions regarding this ordinance, please contact Anthony Bertuca at (312) 744-5506.

Department of Business Affairs and Consumer Protection

City of Chicago

O2014-7630

Office of the City Clerk

Document Tracking Sheet

Meeting Date:	9/10/2014
Sponsor(s):	Chandler (24)
Type:	Ordinance
Title:	Grant(s) of privilege in public way for Fine Fair Food & Liquor
Committee(s) Assignment:	Committee on Transportation and Public Way

ORDINANCE
FINE FAIR FOOD & LIQUOR
Acct. No. 4600 - 1
Permit No. 1114274

Be It Ordained by the City Council of the City of Chicago:

SECTION 1. Permission and authority are hereby given and granted to FINE FAIR FOOD & LIQUOR, upon the terms and subject to the conditions of this ordinance to maintain and use, as now constructed, eight (8) Light Fixture(s) projecting over the public right-of-way adjacent to its premises known as 3357-59 W. 16th St..

Said Light Fixture(s) at W. 16th St measure(s):
Two (2) at one point three three (1.33) foot in length, point six six (.66) feet in width and twelve (12) feet above grade level.

Said Light Fixture(s) at W. 16th St measure(s):
Five (5) at point six six (.66) feet in length, point six six (.66) feet in width and twelve (12) feet above grade level.

Said Light Fixture(s) at S. Homan measure(s):
One (1) at one point three three (1.33) foot in length, point six six (.66) feet in width and twelve (12) feet above grade level.

The location of said privilege shall be as shown on prints kept on file with the Department of Business Affairs and Consumer Protection and the Office of the City Clerk.

Said privilege shall be constructed in accordance with plans and specifications approved by the Department of Transportation (Division of Project Development).

This grant of privilege in the public way shall be subject to the provisions of Section 10-28-015 and all other required provisions of the Municipal Code of Chicago.

The grantee shall pay to the City of Chicago as compensation for the privilege #1114274 herein granted the sum of one hundred ten ($110.00) per annum in advance.

A 25% penalty will be added for payments received after due date.

The permit holder agrees to hold the City of Chicago harmless for any damage, relocation or replacement costs associated with damage, relocation or removal of private property caused by the City performing work in the public way.

Authority herein given and granted for a period of five (5) years from and after 01/13/2014.

Alderman _____

Michael D. Chandler 24th Ward

APPLICATION TO USE THE PUBLIC RIGHT OF WAY

EXAMPLE OF LIGHT(S) DRAWING

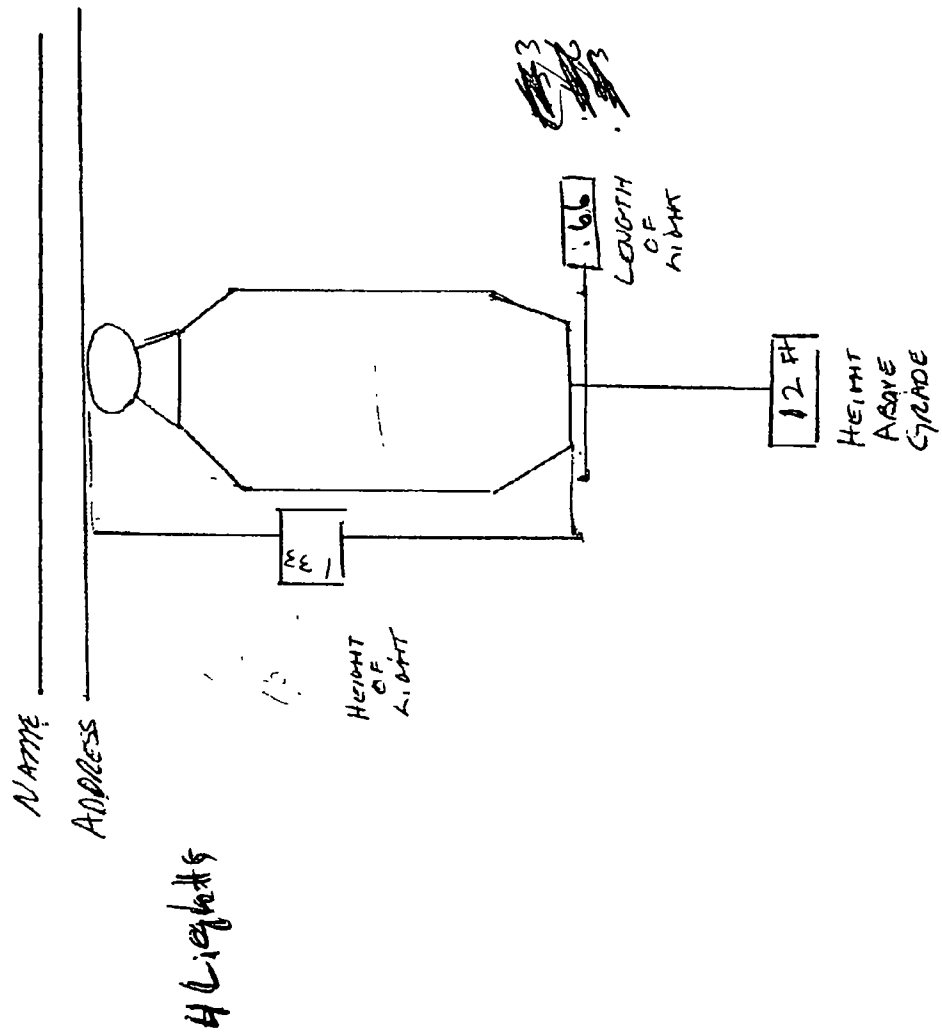

Department of Business Affairs and Consumer Protection
Small Business Center - Public Way Use Unit
City Hall - 121 N. LaSalle Street, Room 800 • Chicago, IL 60602
(312)-74-GOBIZ (312-744-6249) • (312) 744-1944 (TTY)
http://www.cityofchicago.org/bacp

09/10/2014

Alderman **Michael D. Chandler**
Ward # **24**
City of Chicago
City Hall, Room **203**
121 North LaSalle Street
Chicago, Illinois 60602

Re: An ordinance to use and maintain a portion of the public right-of-way for **eight (8) light fixture(s)** for **FINE FAIR FOOD & LIQUOR**, adjacent to the premises known as **3357-59 W. 16th St.**.

Dear Alderman **Michael D. Chandler**:

The applicant referenced above has requested the use of the public right-of-way for a **light fixture(s)**. An ordinance has been prepared by the Department of Business Affairs and Consumer Protection – Small Business Center - Public Way Use Unit for presentation to the City Council. Because this request was made for properties located in your ward, as approved by you as per the attached, I respectfully request that you introduce the attached ordinance at the next City Council meeting.

If you have any questions regarding this ordinance, please contact Anthony Bertuca at (312) 744-5506.

Department of Business Affairs and Consumer Protection

City of Chicago

O2014-7632

Office of the City Clerk

Document Tracking Sheet

Meeting Date:	9/10/2014
Sponsor(s):	Chandler (24)
Type:	Ordinance
Title:	Grant(s) of privilege in public way for Howard Food Market, Inc.
Committee(s) Assignment:	Committee on Transportation and Public Way

ORDINANCE
HOWARD FOOD MARKET, INC.
Acct. No. 385119 - 1
Permit No. 1114411

Be It Ordained by the City Council of the City of Chicago:

SECTION 1. Permission and authority are hereby given and granted to HOWARD FOOD MARKET, INC., upon the terms and subject to the conditions of this ordinance to maintain and use, as now constructed, three (3) Security Camera(s) projecting over the public right-of-way for security purposes adjacent to its premises known as 3904 W. Roosevelt Rd..

Said Security Camera(s) at W Roosevelt Rd measure(s):
Three (3) at point five (.5) feet in length, four (4) feet in width and fifteen (15) feet above grade level.

The location of said privilege shall be as shown on prints kept on file with the Department of Business Affairs and Consumer Protection and the Office of the City Clerk.

Said privilege shall be constructed in accordance with plans and specifications approved by the Department of Planning and Development and Department of Transportation (Division of Project Development).

This grant of privilege in the public way shall be subject to the provisions of Section 10-28-015 and all other required provisions of the Municipal Code of Chicago.

The grantee shall pay to the City of Chicago as compensation for the privilege #1114411 herein granted the sum of zero ($.00) per annum in advance.

A 25% penalty will be added for payments received after due date.

The permit holder agrees to hold the City of Chicago harmless for any damage, relocation or replacement costs associated with damage, relocation or removal of private property caused by the City performing work in the public way.

Authority herein given and granted for a period of five (5) years from and after Date of Passage.

Alderman _____

Michael D. Chandler 24th Ward

HOWARD FOOD MARKET INC.
3904 W ROOSEVELT

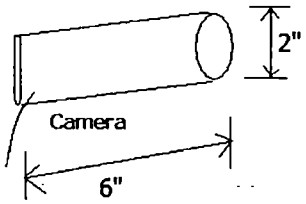

Department of Business Affairs and Consumer Protection
Small Business Center - Public Way Use Unit
City Hall - 121 N. LaSalle Street, Room 800 • Chicago, IL 60602
(312)-74-GOBIZ (312-744-6249) • (312) 744-1944 (TTY)
http //www cityofchicago.org/bacp

09/10/2014

Alderman **Michael D. Chandler**
Ward # **24**
City of Chicago
City Hall, Room **203**
121 North LaSalle Street
Chicago, Illinois 60602

Re: An ordinance to use and maintain a portion of the public right-of-way for **three (3) security camera(s)** for **HOWARD FOOD MARKET, INC.**, adjacent to the premises known as **3904 W. Roosevelt Rd.**.

Dear Alderman **Michael D. Chandler**:

The applicant referenced above has requested the use of the public right-of-way for a **security camera(s)**. An ordinance has been prepared by the Department of Business Affairs and Consumer Protection – Small Business Center - Public Way Use Unit for presentation to the City Council. Because this request was made for properties located in your ward, as approved by you as per the attached, I respectfully request that you introduce the attached ordinance at the next City Council meeting.

If you have any questions regarding this ordinance, please contact Anthony Bertuca at (312) 744-5506.

Department of Business Affairs and Consumer Protection

City of Chicago

O2014-7634

Office of the City Clerk

Document Tracking Sheet

Meeting Date:	9/10/2014
Sponsor(s):	Chandler (24)
Type:	Ordinance
Title:	Grant(s) of privilege in public way for Lou Malnati's Pizzeria
Committee(s) Assignment:	Committee on Transportation and Public Way

ORDINANCE
Lou Malnati's Pizzeria
Acct. No. 50161 - 3
Permit No. 1111687

Be It Ordained by the City Council of the City of Chicago:

SECTION 1. Permission and authority are hereby given and granted to Lou Malnati's Pizzeria, upon the terms and subject to the conditions of this ordinance to maintain and use three (3) sign(s) projecting over the public right-of-way attached to its premises known as 3859 W. Ogden Ave..

Said sign structure(s) measures as follows; along W. Ogden Avenue:
One (1) at six point zero eight (6.08) feet in length, four point zero eight (4.08) feet in height and eleven point eight three (11.83) feet above grade level.

Said sign structure(s) measures as follows; along W. Cermak Road:
One (1) at six point zero eight (6.08) feet in length, four point zero eight (4.08) feet in height and eleven point eight three (11.83) feet above grade level.

Said sign structure(s) measures as follows; along Corner W. Cermak Road:
One (1) at four (4) feet in length, four (4) feet in height and eleven point eight three (11.83) feet above grade level.

The location of said privilege shall be as shown on prints kept on file with the Department of Business Affairs and Consumer Protection and the Office of the City Clerk.

Said privilege shall be constructed in accordance with plans and specifications approved by the Department of Transportation (Division of Project Development) and Zoning Department - Signs.

This grant of privilege in the public way shall be subject to the provisions of Section 10-28-015 and all other required provisions of the Municipal Code of Chicago.

The grantee shall pay to the City of Chicago as compensation for the privilege #1111687 herein granted the sum of one hundred seventy-five ($175.00) per annum in advance.

A 25% penalty will be added for payments received after due date.

The permit holder agrees to hold the City of Chicago harmless for any damage, relocation or replacement costs associated with damage, relocation or removal of private property caused by the City performing work in the public way.

Authority herein given and granted for a period of five (5) years from and after 02/11/2014.

Alderman _____

Michael D. Chandler 24th Ward

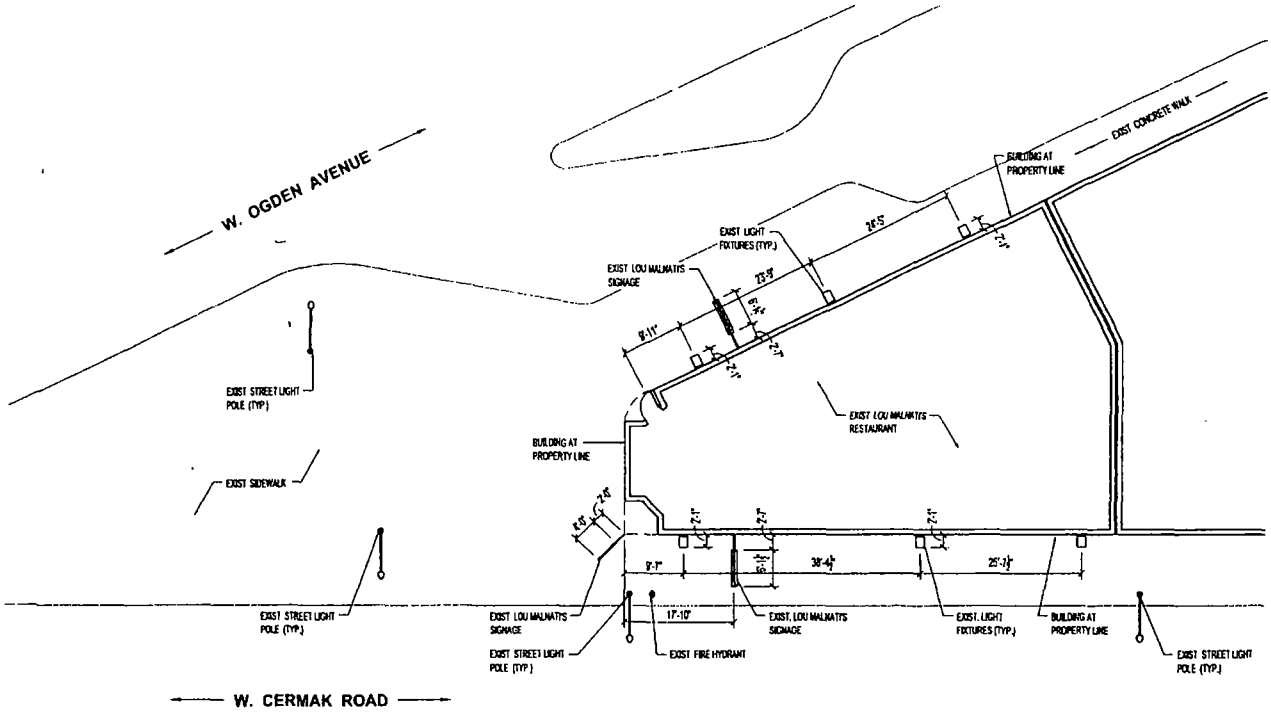
W. OGDEN AVENUE
EXIST CONCRETE WALK
BUILDING AT PROPERTY LINE
EXIST LIGHT FIXTURES (TYP.)
EXIST LOU MALNATI'S SIGNAGE
EXIST STREET LIGHT POLE (TYP.)
EXIST SIDEWALK
EXIST LOU MALNATI'S RESTAURANT
BUILDING AT PROPERTY LINE
EXIST STREET LIGHT POLE (TYP.)
EXIST LOU MALNATI'S SIGNAGE
EXIST STREET LIGHT POLE (TYP.)
17'-10"
EXIST LOU MALNATI'S SIGNAGE
EXIST FIRE HYDRANT
EXIST. LIGHT FIXTURES (TYP.)
BUILDING AT PROPERTY LINE
EXIST STREET LIGHT POLE (TYP.)
W. CERMAK ROAD

Department of Business Affairs and Consumer Protection
Small Business Center - Public Way Use Unit
City Hall - 121 N. LaSalle Street, Room 800 • Chicago, IL 60602
(312)-74-GOBIZ (312-744-6249) • (312) 744-1944 (TTY)
http://www.cityofchicago.org/bacp

09/10/2014

Alderman **Michael D. Chandler**
Ward # **24**
City of Chicago
City Hall, Room **203**
121 North LaSalle Street
Chicago, Illinois 60602

Re: An ordinance to use and maintain a portion of the public right-of-way for **three (3) sign(s)** for **Lou Malnati's Pizzeria**, adjacent to the premises known as **3859 W. Ogden Ave.**.

Dear Alderman **Michael D. Chandler**:

The applicant referenced above has requested the use of the public right-of-way for a **sign(s)**. An ordinance has been prepared by the Department of Business Affairs and Consumer Protection – Small Business Center - Public Way Use Unit for presentation to the City Council. Because this request was made for properties located in your ward, as approved by you as per the attached, I respectfully request that you introduce the attached ordinance at the next City Council meeting.

If you have any questions regarding this ordinance, please contact Anthony Bertuca at (312) 744-5506.

Department of Business Affairs and Consumer Protection

City of Chicago

O2014-7637

Office of the City Clerk

Document Tracking Sheet

Meeting Date:	9/10/2014
Sponsor(s):	Chandler (24)
Type:	Ordinance
Title:	Grant(s) of privilege in public way for Pulaski Dollar & Food, Inc.
Committee(s) Assignment:	Committee on Transportation and Public Way

ORDINANCE
PULASKI DOLLAR & FOOD,INC.
Acct. No. 348216 - 1
Permit No. 1108573

Be It Ordained by the City Council of the City of Chicago:

SECTION 1. Permission and authority are hereby given and granted to PULASKI DOLLAR & FOOD,INC., upon the terms and subject to the conditions of this ordinance to maintain and use one (1) sign(s) projecting over the public right-of-way attached to its premises known as 737 S. Pulaski Rd..

Said sign structure(s) measures as follows; along S PULASKI RD:
One (1) at four (4) feet in length, five (5) feet in height and nine (9) feet above grade level.

The location of said privilege shall be as shown on prints kept on file with the Department of Business Affairs and Consumer Protection and the Office of the City Clerk.

Said privilege shall be constructed in accordance with plans and specifications approved by the Department of Transportation (Division of Project Development) and Zoning Department - Signs.

This grant of privilege in the public way shall be subject to the provisions of Section 10-28-015 and all other required provisions of the Municipal Code of Chicago.

The grantee shall pay to the City of Chicago as compensation for the privilege #1108573 herein granted the sum of one hundred ($100.00) per annum in advance.

A 25% penalty will be added for payments received after due date.

The permit holder agrees to hold the City of Chicago harmless for any damage, relocation or replacement costs associated with damage, relocation or removal of private property caused by the City performing work in the public way.

Authority herein given and granted for a period of five (5) years from and after Date of Passage.

Alderman _____

Michael D. Chandler 24th Ward

PULASKI DOLLAR & FOOD
737 S. PULASKI

SIGN DRAWING

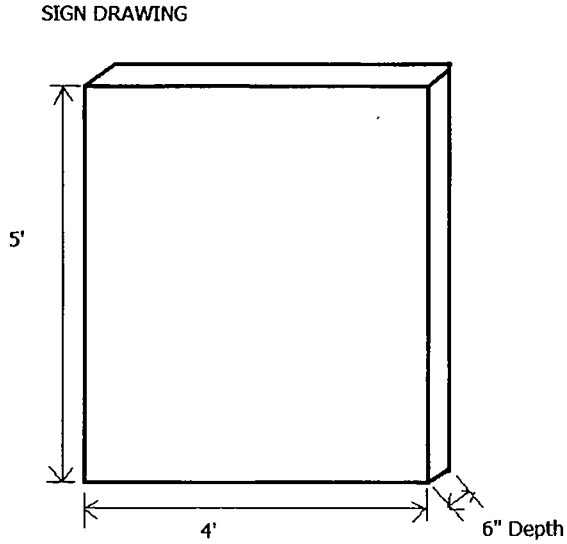

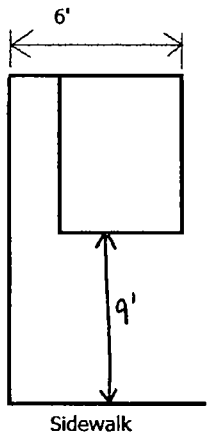

Pulaski Dollar & Food Inc
737 S. Pulaski
Chicago, IL 60624

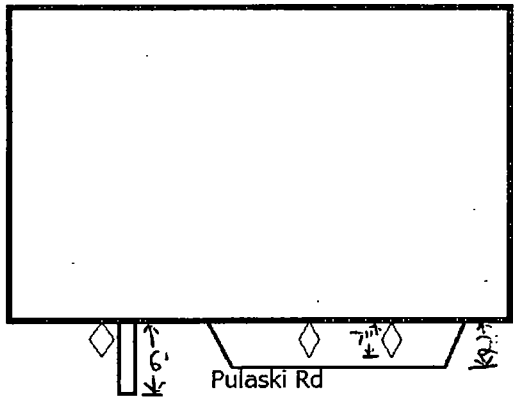

=Sign ◇ = Light Fixture =Awning

Department of Business Affairs and Consumer Protection
Small Business Center - Public Way Use Unit
City Hall - 121 N. LaSalle Street, Room 800 • Chicago, IL 60602
(312)-74-GOBIZ (312-744-6249) • (312) 744-1944 (TTY)
http://www.cityofchicago.org/bacp

09/10/2014

Alderman **Michael D. Chandler**
Ward # **24**
City of Chicago
City Hall, Room **203**
121 North LaSalle Street
Chicago, Illinois 60602

Re: An ordinance to use and maintain a portion of the public right-of-way for **one (1) sign(s)** for **PULASKI DOLLAR & FOOD,INC.**, adjacent to the premises known as **737 S. Pulaski Rd.**.

Dear Alderman **Michael D. Chandler**:

The applicant referenced above has requested the use of the public right-of-way for a **sign(s)**. An ordinance has been prepared by the Department of Business Affairs and Consumer Protection – Small Business Center - Public Way Use Unit for presentation to the City Council. Because this request was made for properties located in your ward, as approved by you as per the attached, I respectfully request that you introduce the attached ordinance at the next City Council meeting.

If you have any questions regarding this ordinance, please contact Anthony Bertuca at (312) 744-5506.

Department of Business Affairs and Consumer Protection

City of Chicago

O2014-7639

Office of the City Clerk

Document Tracking Sheet

Meeting Date:	9/10/2014
Sponsor(s):	Chandler (24)
Type:	Ordinance
Title:	Grant(s) of privilege in public way for Sun Shine Food & Liquor, Inc. - sign
Committee(s) Assignment:	Committee on Transportation and Public Way

ORDINANCE
SUN SHINE FOOD & LIQUOR INC
Acct. No. 9900 - 1
Permit No. 1114515

Be It Ordained by the City Council of the City of Chicago:

SECTION 1. Permission and authority are hereby given and granted to SUN SHINE FOOD & LIQUOR INC, upon the terms and subject to the conditions of this ordinance to maintain and use one (1) sign(s) projecting over the public right-of-way attached to its premises known as 3900 W. Roosevelt Rd..

Said sign structure(s) measures as follows; along W ROOSEVELT RD:
One (1) at six (6) feet in length, three (3) feet in height and eighteen (18) feet above grade level.

The location of said privilege shall be as shown on prints kept on file with the Department of Business Affairs and Consumer Protection and the Office of the City Clerk.

Said privilege shall be constructed in accordance with plans and specifications approved by the Department of Transportation (Division of Project Development) and Zoning Department - Signs.

This grant of privilege in the public way shall be subject to the provisions of Section 10-28-015 and all other required provisions of the Municipal Code of Chicago.

The grantee shall pay to the City of Chicago as compensation for the privilege #1114515 herein granted the sum of one hundred ($100.00) per annum in advance.

A 25% penalty will be added for payments received after due date.

The permit holder agrees to hold the City of Chicago harmless for any damage, relocation or replacement costs associated with damage, relocation or removal of private property caused by the City performing work in the public way.

Authority herein given and granted for a period of five (5) years from and after 04/22/2014.

Alderman 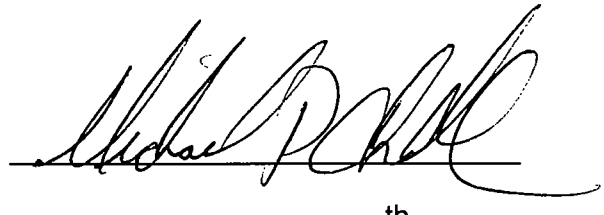

Michael D. Chandler 24th Ward

NO LOITERING STANDING IN FRONT OF STORE
SUNSHINE FOOD & LIQUOR
Cold Beer & Wine
SUNSHINE FOOD & LIQUOR
Cold Beer & Wine
Sunshine
FOOD & LIQUOR
COLD BEER AND WINE
PATRON
6 PACK BOTTLES
$3.00
OR 2 FOR
$5.00
2 Liter
99

Department of Business Affairs and Consumer Protection
Small Business Center - Public Way Use Unit
City Hall - 121 N. LaSalle Street, Room 800 • Chicago, IL 60602
(312)-74-GOBIZ (312-744-6249) • (312) 744-1944 (TTY)
http://www.cityofchicago.org/bacp

09/10/2014

Alderman **Michael D. Chandler**
Ward # **24**
City of Chicago
City Hall, Room **203**
121 North LaSalle Street
Chicago, Illinois 60602

Re: An ordinance to use and maintain a portion of the public right-of-way for **one (1) sign(s)** for **SUN SHINE FOOD & LIQUOR INC**, adjacent to the premises known as **3900 W. Roosevelt Rd.**.

Dear Alderman **Michael D. Chandler**:

The applicant referenced above has requested the use of the public right-of-way for a **sign(s)**. An ordinance has been prepared by the Department of Business Affairs and Consumer Protection – Small Business Center - Public Way Use Unit for presentation to the City Council. Because this request was made for properties located in your ward, as approved by you as per the attached, I respectfully request that you introduce the attached ordinance at the next City Council meeting.

If you have any questions regarding this ordinance, please contact Anthony Bertuca at (312) 744-5506.

Department of Business Affairs and Consumer Protection

City of Chicago

O2014-7648

Office of the City Clerk

Document Tracking Sheet

Meeting Date:	9/10/2014
Sponsor(s):	Chandler (24)
Type:	Ordinance
Title:	Grant(s) of privilege in public way for Sun Shine Food & Liquor, Inc. - light fixtures
Committee(s) Assignment:	Committee on Transportation and Public Way

ORDINANCE
SUN SHINE FOOD & LIQUOR INC
Acct. No. 9900 - 1
Permit No. 1114514

Be It Ordained by the City Council of the City of Chicago:

SECTION 1. Permission and authority are hereby given and granted to SUN SHINE FOOD & LIQUOR INC, upon the terms and subject to the conditions of this ordinance to maintain and use, as now constructed, three (3) Light Fixture(s) projecting over the public right-of-way adjacent to its premises known as 3900 W. Roosevelt Rd..

Said Light Fixture(s) at W. ROOSEVELT measure(s):
Three (3) at one (1) foot in length, point six seven (.67) feet in width and eighteen (18) feet above grade level.

The location of said privilege shall be as shown on prints kept on file with the Department of Business Affairs and Consumer Protection and the Office of the City Clerk.

Said privilege shall be constructed in accordance with plans and specifications approved by the Department of Transportation (Division of Project Development).

This grant of privilege in the public way shall be subject to the provisions of Section 10-28-015 and all other required provisions of the Municipal Code of Chicago.

The grantee shall pay to the City of Chicago as compensation for the privilege #1114514 herein granted the sum of twenty-five ($25.00) per annum in advance.

A 25% penalty will be added for payments received after due date.

The permit holder agrees to hold the City of Chicago harmless for any damage, relocation or replacement costs associated with damage, relocation or removal of private property caused by the City performing work in the public way.

Authority herein given and granted for a period of five (5) years from and after 06/03/2014.

Alderman _____
Michael D. Chandler 24th Ward

FOOD & LIQUOR
Cold Beer & Wine

Department of Business Affairs and Consumer Protection
Small Business Center - Public Way Use Unit
City Hall - 121 N. LaSalle Street, Room 800 • Chicago, IL 60602
(312)-74-GOBIZ (312-744-6249) • (312) 744-1944 (TTY)
http://www.cityofchicago.org/bacp

09/10/2014

Alderman **Michael D. Chandler**
Ward # **24**
City of Chicago
City Hall, Room **203**
121 North LaSalle Street
Chicago, Illinois 60602

Re: An ordinance to use and maintain a portion of the public right-of-way for **three (3) light fixture(s)** for **SUN SHINE FOOD & LIQUOR INC**, adjacent to the premises known as **3900 W. Roosevelt Rd.**.

Dear Alderman **Michael D. Chandler**:

The applicant referenced above has requested the use of the public right-of-way for a **light fixture(s)**. An ordinance has been prepared by the Department of Business Affairs and Consumer Protection – Small Business Center - Public Way Use Unit for presentation to the City Council. Because this request was made for properties located in your ward, as approved by you as per the attached, I respectfully request that you introduce the attached ordinance at the next City Council meeting.

If you have any questions regarding this ordinance, please contact Anthony Bertuca at (312) 744-5506.

Department of Business Affairs and Consumer Protection

City of Chicago

O2014-7665

Office of the City Clerk

Document Tracking Sheet

Meeting Date:	9/10/2014
Sponsor(s):	Chandler (24)
Type:	Ordinance
Title:	Grant(s) of privilege in public way for Ymen
Committee(s) Assignment:	Committee on Transportation and Public Way

ORDINANCE
YMEN
Acct. No. 390077 - 1
Permit No. 1112865

Be It Ordained by the City Council of the City of Chicago:

SECTION 1. Permission and authority are hereby given and granted to YMEN, upon the terms and subject to the conditions of this ordinance to maintain and use one (1) sign(s) projecting over the public right-of-way attached to its premises known as 1241 S. Pulaski Rd..

Said sign structure(s) measures as follows; along Pulaski:
One (1) at two point six seven (2.67) feet in length, ten (10) feet in height and eighteen (18) feet above grade level.

The location of said privilege shall be as shown on prints kept on file with the Department of Business Affairs and Consumer Protection and the Office of the City Clerk.

Said privilege shall be constructed in accordance with plans and specifications approved by the Department of Transportation (Division of Project Development) and Zoning Department - Signs.

This grant of privilege in the public way shall be subject to the provisions of Section 10-28-015 and all other required provisions of the Municipal Code of Chicago.

The grantee shall pay to the City of Chicago as compensation for the privilege #1112865 herein granted the sum of three hundred ($300.00) per annum in advance.

A 25% penalty will be added for payments received after due date.

The permit holder agrees to hold the City of Chicago harmless for any damage, relocation or replacement costs associated with damage, relocation or removal of private property caused by the City performing work in the public way.

Authority herein given and granted for a period of five (5) years from and after Date of Passage.

Alderman _____

Michael D. Chandler 24th Ward

APPLICATION TO USE THE PUBLIC RIGHT OF WAY

SIGN DRAWING

PROPERTY LOCATION: 1241 S. Pulaski Rd. Chicago, IL 60623

ORGANIZATION(S) NAME: Young Men's Educational Network

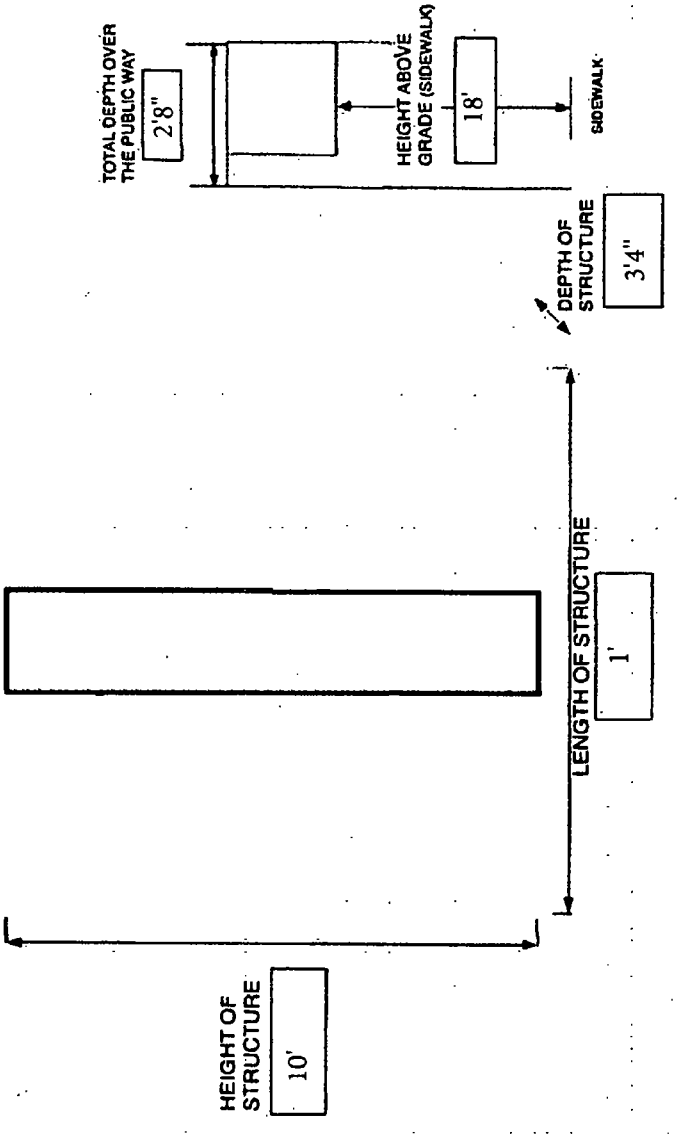

Department of Business Affairs and Consumer Protection
Small Business Center - Public Way Use Unit
City Hall - 121 N. LaSalle Street, Room 800 • Chicago, IL 60602
(312)-74-GOBIZ (312-744-6249) • (312) 744-1944 (TTY)
http://www.cityofchicago.org/bacp

09/10/2014

Alderman **Michael D. Chandler**
Ward # **24**
City of Chicago
City Hall, Room **203**
121 North LaSalle Street
Chicago, Illinois 60602

Re: An ordinance to use and maintain a portion of the public right-of-way for **one (1) sign(s)** for **YMEN**, adjacent to the premises known as **1241 S. Pulaski Rd.**.

Dear Alderman **Michael D. Chandler**:

The applicant referenced above has requested the use of the public right-of-way for a **sign(s)**. An ordinance has been prepared by the Department of Business Affairs and Consumer Protection – Small Business Center - Public Way Use Unit for presentation to the City Council. Because this request was made for properties located in your ward, as approved by you as per the attached, I respectfully request that you introduce the attached ordinance at the next City Council meeting.

If you have any questions regarding this ordinance, please contact Anthony Bertuca at (312) 744-5506.

Department of Business Affairs and Consumer Protection

City of Chicago

O2014-7582

Office of the City Clerk

Document Tracking Sheet

Meeting Date:	9/10/2014
Sponsor(s):	Solis (25)
Type:	Ordinance
Title:	Grant(s) of privilege in public way for Bacci Cafe & Pizzeria Ltd.
Committee(s) Assignment:	Committee on Transportation and Public Way

ORDINANCE
BACCI CAFE & PIZZERIA LTD
Acct. No. 17749 - 3
Permit No. 1114607

Be It Ordained by the City Council of the City of Chicago:

SECTION 1. Permission and authority are hereby given and granted to BACCI CAFE & PIZZERIA LTD, upon the terms and subject to the conditions of this ordinance to maintain and use one (1) sign(s) projecting over the public right-of-way attached to its premises known as 2301 W. Taylor St..

Said sign structure(s) measures as follows; along W. TAYLOR ST:
One (1) at four point five (4.5) feet in length, eight (8) feet in height and nine point five (9.5) feet above grade level.

The location of said privilege shall be as shown on prints kept on file with the Department of Business Affairs and Consumer Protection and the Office of the City Clerk.

Said privilege shall be constructed in accordance with plans and specifications approved by the Department of Transportation (Division of Project Development) and Zoning Department - Signs.

This grant of privilege in the public way shall be subject to the provisions of Section 10-28-015 and all other required provisions of the Municipal Code of Chicago.

The grantee shall pay to the City of Chicago as compensation for the privilege #1114607 herein granted the sum of three hundred ($300.00) per annum in advance.

A 25% penalty will be added for payments received after due date.

The permit holder agrees to hold the City of Chicago harmless for any damage, relocation or replacement costs associated with damage, relocation or removal of private property caused by the City performing work in the public way.

Authority herein given and granted for a period of five (5) years from and after 06/03/2014.

Alderman _____

Daniel S. Solis 25th Ward

BACCI Cafe Pizza LTD

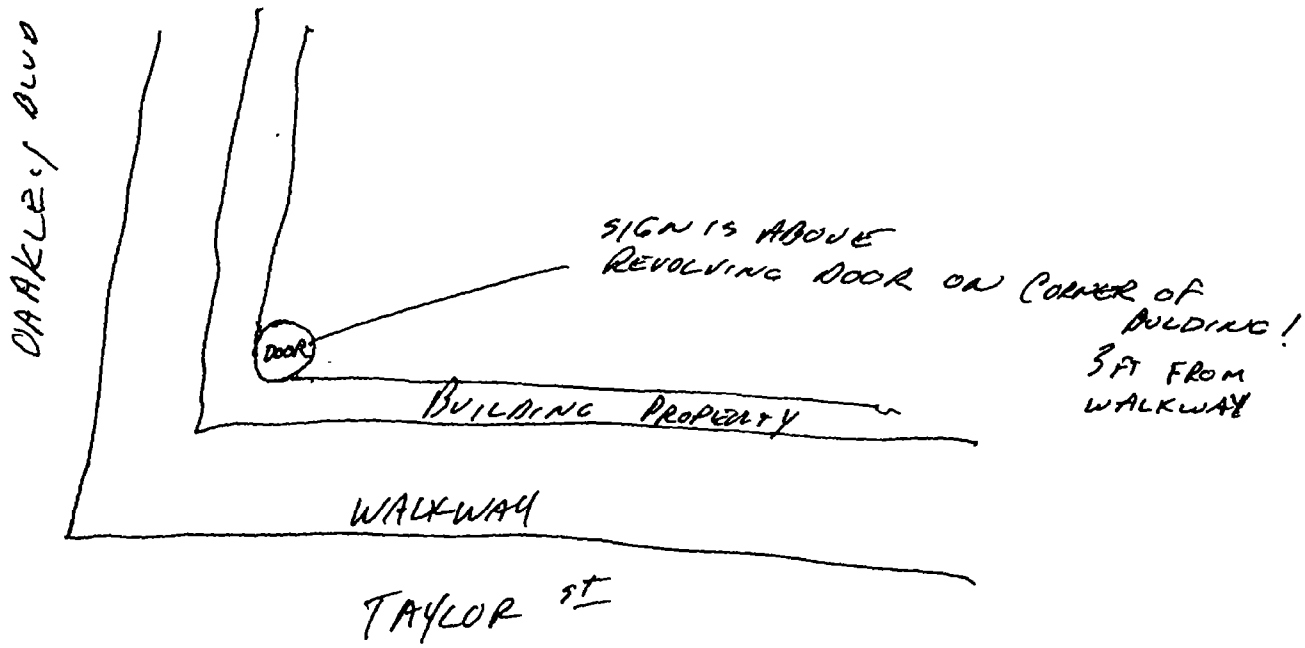

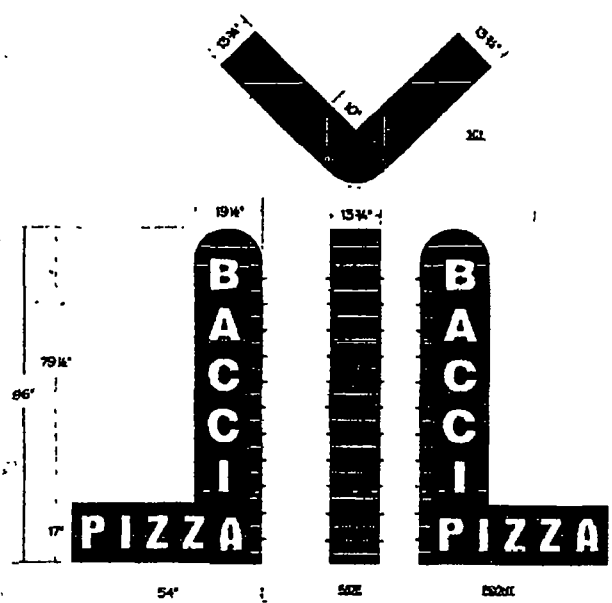

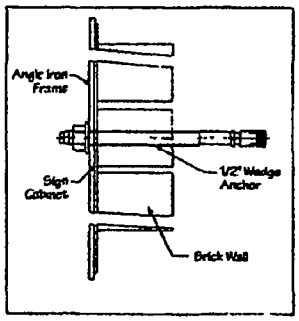

MOUNTING DETAIL

(1) 96" x 54" Double Face Exposed Neon Illuminated Wall Sign

Fabricated Aluminum Cabinet is Painted PMS 5605 Dark Green, Matte Finish
Faces are Aluminum, Painted PMS 5605 Dark Green, Matte Finish
Copy is Painted 1-Shot Lettering White w/ 1-Shot Maroon Outline.
· Copy is Wet/Dry Sanded for "Faux Aged" Finish.
Copy is Illuminated with Exposed 6500 White Neon.
Exposed Neon Stripes are Red & Yellow.
Light Bulbs are LED.
Mount Sign on Corner of Building with (6) Wedge/Sleeve Anchors

For Reference Only, Not to Scale

SURE LIGHT SIGN CO.

1225 Busse Road, Elk Grove Village, IL 60007-5542
Phone: 847.364.1000 — Fax: 847.364.9888
www.surelightsign.com

PROJECT:

BACCI PIZZA

2301 N. Taylor St.
Chicago, IL

CUSTOMER APPROVAL:

AUTHORIZED SIGNATURE

DATE

LANDLORD APPROVAL:

AUTHORIZED SIGNATURE

DATE

REPRESENTATIVE: Darryl Martin

AUTHORIZED SIGNATURE

DRAWN BY: Bill Marlow

DATE: 03.18.09

SCALE: 1/2" = 1'

SHEET #: 1 of 1

DESIGN ORDER #: 09-5165

FILE NAME: BAP09-5165

REVISIONS:

1		7	
2		8	
3		9	
4		10	
5		11	
6		12	

"This Document is owned by, and the information contained in it is proprietary to, Sure Light Sign Company. By receipt hereof the reader agrees not to use the information, disclose it to any third party nor reproduce this document without the prior written consent of Sure Light Sign Company. Holder also agrees to immediately return document upon request of Sure Light Sign Company."

© Copyright 2009 by Sure Light Sign Company

Department of Business Affairs and Consumer Protection
Small Business Center - Public Way Use Unit
City Hall - 121 N. LaSalle Street, Room 800 • Chicago, IL 60602
(312)-74-GOBIZ (312-744-6249) • (312) 744-1944 (TTY)
http://www.cityofchicago.org/bacp

09/10/2014

Alderman **Daniel S. Solis**
Ward # **25**
City of Chicago
City Hall, Room **203**
121 North LaSalle Street
Chicago, Illinois 60602

Re: An ordinance to use and maintain a portion of the public right-of-way for **one (1) sign(s)** for **BACCI CAFE & PIZZERIA LTD**, adjacent to the premises known as **2301 W. Taylor St.**.

Dear Alderman **Daniel S. Solis**:

The applicant referenced above has requested the use of the public right-of-way for a **sign(s)**. An ordinance has been prepared by the Department of Business Affairs and Consumer Protection – Small Business Center - Public Way Use Unit for presentation to the City Council. Because this request was made for properties located in your ward, as approved by you as per the attached, I respectfully request that you introduce the attached ordinance at the next City Council meeting.

If you have any questions regarding this ordinance, please contact Anthony Bertuca at (312) 744-5506.

Department of Business Affairs and Consumer Protection

City of Chicago

O2014-7587

Office of the City Clerk

Document Tracking Sheet

Meeting Date:	9/10/2014
Sponsor(s):	Solis (25)
Type:	Ordinance
Title:	Grant(s) of privilege in public way for Czarnowski Display Service
Committee(s) Assignment:	Committee on Transportation and Public Way

ORDINANCE
CZARNOWSKI DISPLAY SERVIC
Acct. No. 2866 - 1
Permit No. 1111808

Be It Ordained by the City Council of the City of Chicago:

SECTION 1. Permission and authority are hereby given and granted to CZARNOWSKI DISPLAY SERVIC, upon the terms and subject to the conditions of this ordinance to maintain and use, as now constructed, two (2) Fire Escape(s) projecting over the public right-of-way adjacent to its premises known as 2287 S. Blue Island Ave..

Said Fire Escape(s) at S. Blue Island Avenue measure(s):
Two (2) at thirty-six (36) feet in length, and ten (10) feet in width for a total of seven hundred twenty (720) square feet.

The location of said privilege shall be as shown on prints kept on file with the Department of Business Affairs and Consumer Protection and the Office of the City Clerk.

Said privilege shall be constructed in accordance with plans and specifications approved by the Department of Transportation (Division of Project Development).

This grant of privilege in the public way shall be subject to the provisions of Section 10-28-015 and all other required provisions of the Municipal Code of Chicago.

The grantee shall pay to the City of Chicago as compensation for the privilege #1111808 herein granted the sum of eight hundred ($800.00) per annum in advance.

A 25% penalty will be added for payments received after due date.

The permit holder agrees to hold the City of Chicago harmless for any damage, relocation or replacement costs associated with damage, relocation or removal of private property caused by the City performing work in the public way.

Authority herein given and granted for a period of five (5) years from and after 11/19/2013.

Alderman _____

Daniel S. Solis 25th Ward

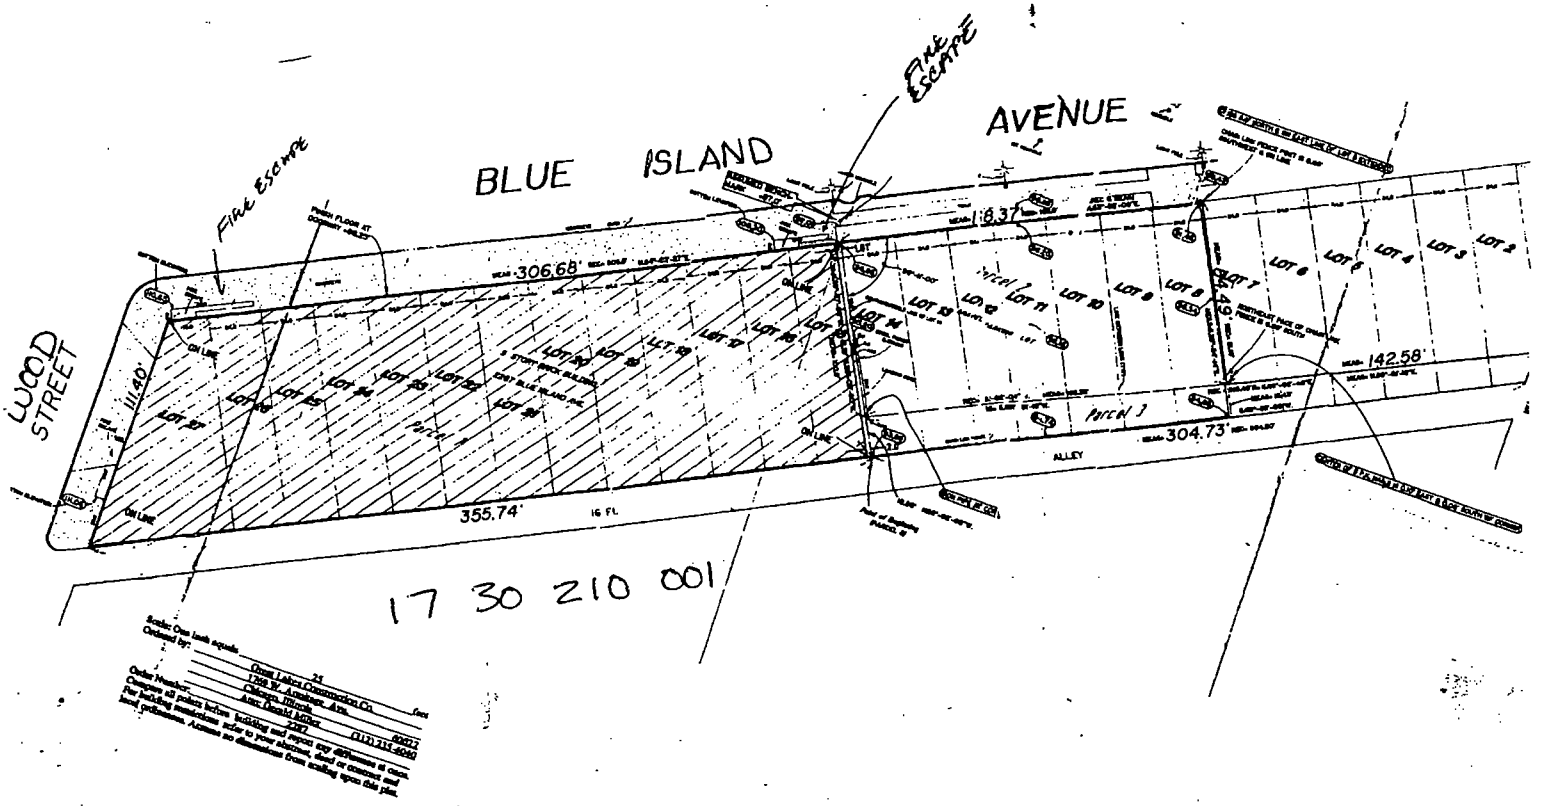
BLUE ISLAND AVENUE
FIRE ESCAPE
FIRE ESCAPE
WOOD STREET
306.68'
355.74'
304.73'
142.58'
111.40'
16 FL
ALLEY
PARCEL 1
PARCEL 2
17 30 210 001

Department of Business Affairs and Consumer Protection
Small Business Center - Public Way Use Unit
City Hall - 121 N. LaSalle Street, Room 800 • Chicago, IL 60602
(312)-74-GOBIZ (312-744-6249) • (312) 744-1944 (TTY)
http://www.cityofchicago.org/bacp

09/10/2014

Alderman **Daniel S. Solis**
Ward # **25**
City of Chicago
City Hall, Room **203**
121 North LaSalle Street
Chicago, Illinois 60602

Re: An ordinance to use and maintain a portion of the public right-of-way for **two (2) fire escape(s)** for **CZARNOWSKI DISPLAY SERVIC**, adjacent to the premises known as **2287 S. Blue Island Ave.**.

Dear Alderman **Daniel S. Solis**:

The applicant referenced above has requested the use of the public right-of-way for a **fire escape(s)**. An ordinance has been prepared by the Department of Business Affairs and Consumer Protection – Small Business Center - Public Way Use Unit for presentation to the City Council. Because this request was made for properties located in your ward, as approved by you as per the attached, I respectfully request that you introduce the attached ordinance at the next City Council meeting.

If you have any questions regarding this ordinance, please contact Anthony Bertuca at (312) 744-5506.

Department of Business Affairs and Consumer Protection

City of Chicago

O2014-7594

Office of the City Clerk

Document Tracking Sheet

Meeting Date:	9/10/2014
Sponsor(s):	Solis (25)
Type:	Ordinance
Title:	Grant(s) of privilege in public way for El Milagro
Committee(s) Assignment:	Committee on Transportation and Public Way

ORDINANCE
EL MILAGRO
Acct. No. 2718 - 8
Permit No. 1114590

Be It Ordained by the City Council of the City of Chicago:

SECTION 1. Permission and authority are hereby given and granted to EL MILAGRO, upon the terms and subject to the conditions of this ordinance to maintain and use one (1) sign(s) projecting over the public right-of-way attached to its premises known as 1923 S. Blue Island Ave..

Said sign structure(s) measures as follows; along S. Blue Island Avenue:
One (1) at ten point two five (10.25) feet in length, six (6) feet in height and fourteen point five (14.5) feet above grade level.

The location of said privilege shall be as shown on prints kept on file with the Department of Business Affairs and Consumer Protection and the Office of the City Clerk.

Said privilege shall be constructed in accordance with plans and specifications approved by the Department of Transportation (Division of Project Development) and Zoning Department - Signs.

This grant of privilege in the public way shall be subject to the provisions of Section 10-28-015 and all other required provisions of the Municipal Code of Chicago.

The grantee shall pay to the City of Chicago as compensation for the privilege #1114590 herein granted the sum of three hundred ($300.00) per annum in advance.

A 25% penalty will be added for payments received after due date.

The permit holder agrees to hold the City of Chicago harmless for any damage, relocation or replacement costs associated with damage, relocation or removal of private property caused by the City performing work in the public way.

Authority herein given and granted for a period of five (5) years from and after 01/13/2014.

Alderman _____

Daniel S. Solis 25th Ward

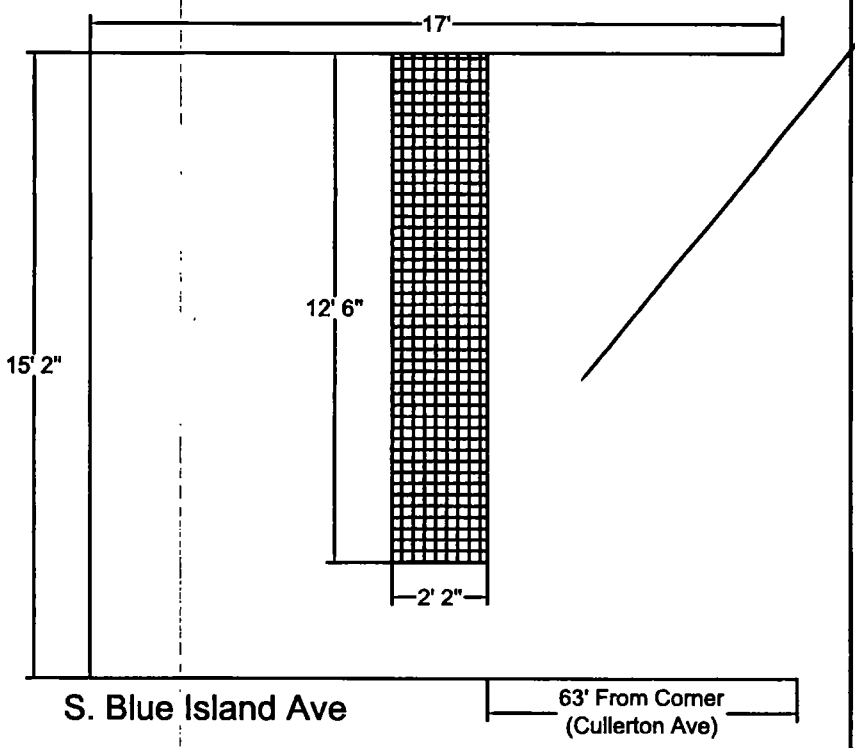

Sign:

- 12' 6" Over Public Way
- 14' 8" Above Public way
- 6' In Height
- 2' 2" In Length
- 3' 4" From Street

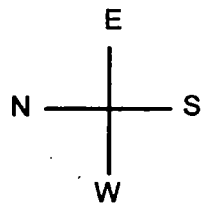

scale

1.00 = 1'

- Drawing is accorded to above scale, except street distance, which is scaled down to fit

El-Milagro Incorporated	1923 S. Blue Island Ave Restaurant Sign	Top View
		8/3/2014

Department of Business Affairs and Consumer Protection
Small Business Center - Public Way Use Unit
City Hall - 121 N. LaSalle Street, Room 800 • Chicago, IL 60602
(312)-74-GOBIZ (312-744-6249) • (312) 744-1944 (TTY)
http://www.cityofchicago.org/bacp

09/10/2014

Alderman **Daniel S. Solis**
Ward # **25**
City of Chicago
City Hall, Room **203**
121 North LaSalle Street
Chicago, Illinois 60602

Re: An ordinance to use and maintain a portion of the public right-of-way for **one (1) sign(s)** for **EL MILAGRO**, adjacent to the premises known as **1923 S. Blue Island Ave.**.

Dear Alderman **Daniel S. Solis**:

The applicant referenced above has requested the use of the public right-of-way for a **sign(s)**. An ordinance has been prepared by the Department of Business Affairs and Consumer Protection – Small Business Center - Public Way Use Unit for presentation to the City Council. Because this request was made for properties located in your ward, as approved by you as per the attached, I respectfully request that you introduce the attached ordinance at the next City Council meeting.

If you have any questions regarding this ordinance, please contact Anthony Bertuca at (312) 744-5506.

Department of Business Affairs and Consumer Protection

City of Chicago

O2014-7596

Office of the City Clerk

Document Tracking Sheet

Meeting Date:	9/10/2014
Sponsor(s):	Solis (25)
Type:	Ordinance
Title:	Grant(s) of privilege in public way for Men's Wearhouse No. 4657
Committee(s) Assignment:	Committee on Transportation and Public Way

ORDINANCE
Men's Wearhouse #4657
Acct. No. 35107 - 17
Permit No. 1113802

Be It Ordained by the City Council of the City of Chicago:

SECTION 1. Permission and authority are hereby given and granted to Men's Wearhouse #4657, upon the terms and subject to the conditions of this ordinance to maintain and use three (3) sign(s) projecting over the public right-of-way attached to its premises known as 1104 S. Canal St..

Said sign structure(s) measures as follows; along S. Canal Street:
Two (2) at four point three three (4.33) feet in length, nine point five (9.5) feet in height and ten (10) feet above grade level.
One (1) at thirty-three point zero eight (33.08) feet in length, three point zero eight (3.08) feet in height and eleven (11) feet above grade level.

The location of said privilege shall be as shown on prints kept on file with the Department of Business Affairs and Consumer Protection and the Office of the City Clerk

Said privilege shall be constructed in accordance with plans and specifications approved by the Department of Transportation (Division of Project Development) and Zoning Department- Signs.

This grant of privilege in the public way shall be subject to the provisions of Section 10-28-015 and all other required provisions of the Municipal Code of Chicago.

The grantee shall pay to the City of Chicago as compensation for the privilege #1113802 herein granted the sum of nine hundred ($900.00) per annum in advance.

A 25% penalty will be added for payments received after due date

The permit holder agrees to hold the City of Chicago harmless for any damage, relocation or replacement costs associated with damage, relocation or removal of private property caused by the City performing work in the public way.

Authority herein given and granted for a period of five (5) years from and after Date of Passage.

Alderman _____

Daniel S. Solis 25th Ward

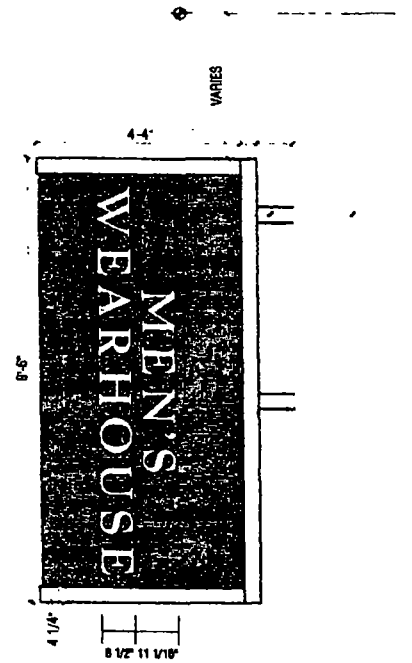

D/F FLAG SIGN

QTY 2
WHITE LETTERS ON A BLACK BACKGROUND
LL TO PROVIDE HARDWARE TO HANG BLADE SIGNS

MEN'S WEARHOUSE	SIGN 2	Rev # Note # Mfr. Req by Mfr. cd Qty Sub Description	
	Location: 1100 S. Canal St. Suite R102 Chicago, IL 60607	Rev 13 1/5153 04/16/14 KC CDT Make same 1 image as 58 white w/color	
		Rev 14 176471 04/18/14 aC CDT revised copy 2	
		Rev 15 178563 04/21/14 aW CDT Update of the letters c 2505 Dis 2525 w/n7	
		Rev 16 179807 05/2 1 14 SW SV Revise per redlines	
	Proj #: 3843 Store #: 4657 Date: 06/18/13	Rev 17 1000048 05/29/14 JD XX	
	Req #: 150141 Drawn By: KWK Page # 12	Rev 18 1000048 05/30/14 XX XX	
		TI 2 path: Active\ACCOUNTS\M-Mens Warehouse\Project 3843\Locations, add's 2\IL Chicago IL 1\ Permit	

icon

Department of Business Affairs and Consumer Protection
Small Business Center- Public Way Use Unit
City Hall - 121 N. LaSalle Street Room 800 • Chicago, IL 60602
(312)-74-GOBIZ (312-744-6249) • (312) 744-1944 (TTY)
http://www.cityofchicago.org/bacp

09/10/2014

Alderman **Daniel S. Solis**
Ward # **25**
City of Chicago
City Hall, Room **203**
121 North LaSalle Street
Chicago, Illinois 60602

Re: An ordinance to use and maintain a portion of the public right-of-way for **three (3) sign(s)** for **Men's Wearhouse #4657**, adjacent to the premises known as **1104 S. Canal St.**.

Dear Alderman **Daniel S. Solis**:

The applicant referenced above has requested the use of the public right-of-way for a **sign(s)**. An ordinance has been prepared by the Department of Business Affairs and Consumer Protection – Small Business Center - Public Way Use Unit for presentation to the City Council. Because this request was made for properties located in your ward, as approved by you as per the attached, I respectfully request that you introduce the attached ordinance at the next City Council meeting.

If you have any questions regarding this ordinance, please contact Anthony Bertuca at (312) 744-5506.

Department of Business Affairs and Consumer Protection

City of Chicago

O2014-7598

Office of the City Clerk

Document Tracking Sheet

Meeting Date:	9/10/2014
Sponsor(s):	Solis (25)
Type:	Ordinance
Title:	Grant(s) of privilege in public way for Nam Bac Hang, Inc.
Committee(s) Assignment:	Committee on Transportation and Public Way

ORDINANCE
NAM BAC HANG. INC
Acct. No. 218116 - 1
Permit No. 1113821

Be It Ordained by the City Council of the City of Chicago:

SECTION 1. Permission and authority are hereby given and granted to NAM BAC HANG. INC, upon the terms and subject to the conditions of this ordinance to maintain and use one (1) sign(s) projecting over the public right-of-way attached to its premises known as 243 W. Cermak Rd..

Said sign structure(s) measures as follows; along W. Cermak:
One (1) at seven (7) feet in length, three point five (3.5) feet in height and eleven (11) feet above grade level.

The location of said privilege shall be as shown on prints kept on file with the Department of Business Affairs and Consumer Protection and the Office of the City Clerk.

Said privilege shall be constructed in accordance with plans and specifications approved by the Department of Transportation (Division of Project Development) and Zoning Department - Signs.

This grant of privilege in the public way shall be subject to the provisions of Section 10-28-015 and all other required provisions of the Municipal Code of Chicago.

The grantee shall pay to the City of Chicago as compensation for the privilege #1113821 herein granted the sum of one hundred ($100.00) per annum in advance.

A 25% penalty will be added for payments received after due date.

The permit holder agrees to hold the City of Chicago harmless for any damage, relocation or replacement costs associated with damage, relocation or removal of private property caused by the City performing work in the public way.

Authority herein given and granted for a period of five (5) years from and after 06/11/2013.

Alderman _____

Daniel S. Solis 25th Ward

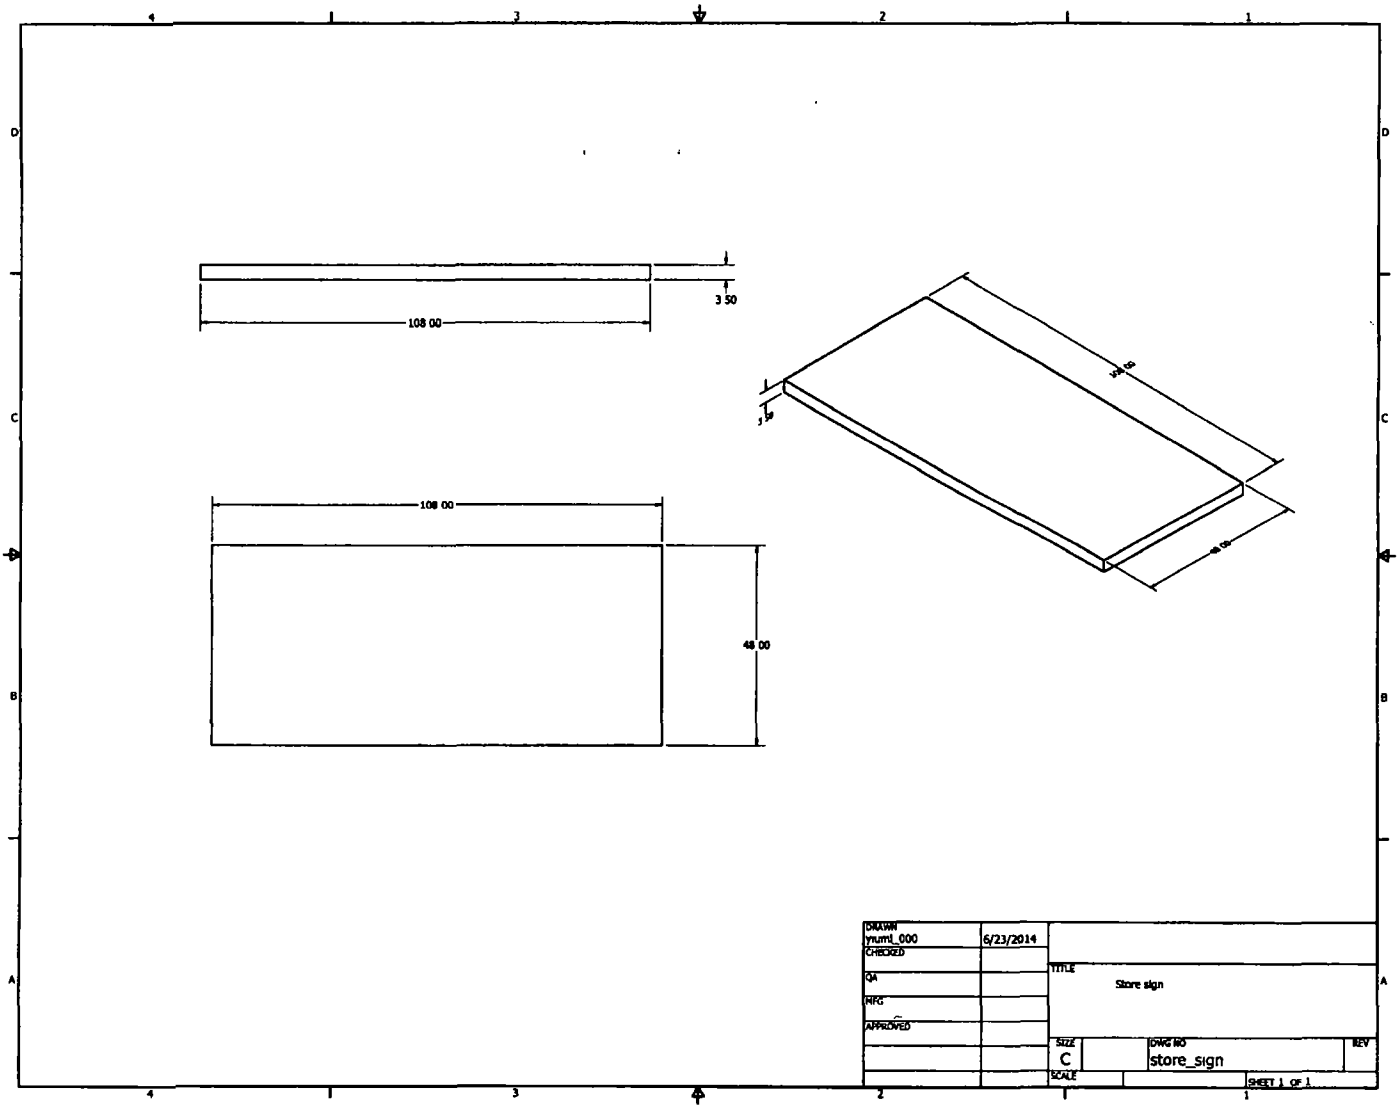
108 00
3 50
108 00
48 00
DRAWN
ymuni_000
6/23/2014
CHECKED
QA
MFG
APPROVED
TITLE
Store sign
SIZE
C
DWG NO
store_sign
REV
SCALE
SHEET 1 OF 1

Department of Business Affairs and Consumer Protection
Small Business Center - Public Way Use Unit
City Hall - 121 N. LaSalle Street, Room 800 • Chicago, IL 60602
(312)-74-GOBIZ (312-744-6249) • (312) 744-1944 (TTY)
http://www.cityofchicago.org/bacp

2nd Attempt at Introduction

09/10/2014

Alderman **Daniel S. Solis**
Ward # **25**
City of Chicago
City Hall, Room **203**
121 North LaSalle Street
Chicago, Illinois 60602

Re: An ordinance to use and maintain a portion of the public right-of-way for **one (1) sign(s)** for **NAM BAC HANG. INC**, adjacent to the premises known as **243 W. Cermak Rd.**.

Dear Alderman **Daniel S. Solis**:

The applicant referenced above has requested the use of the public right-of-way for a **sign(s)**. An ordinance has been prepared by the Department of Business Affairs and Consumer Protection – Small Business Center - Public Way Use Unit for presentation to the City Council. Because this request was made for properties located in your ward, as approved by you as per the attached, I respectfully request that you introduce the attached ordinance at the next City Council meeting.

If you have any questions regarding this ordinance, please contact Anthony Bertuca at (312) 744-5506.

Department of Business Affairs and Consumer Protection

City of Chicago

O2014-7599

Office of the City Clerk

Document Tracking Sheet

Meeting Date:	9/10/2014
Sponsor(s):	Solis (25)
Type:	Ordinance
Title:	Grant(s) of privilege in public way for Regiomontano
Committee(s) Assignment:	Committee on Transportation and Public Way

ORDINANCE
REGIOMONTANO
Acct. No. 261963 - 1
Permit No. 1114336

Be It Ordained by the City Council of the City of Chicago:

SECTION 1. Permission and authority are hereby given and granted to REGIOMONTANO, upon the terms and subject to the conditions of this ordinance to maintain and use, as now constructed, one (1) Fire Escape(s) projecting over the public right-of-way adjacent to its premises known as 1510 W. 18th St..

Said Fire Escape(s) at W. 18th Street (alley) measure(s):
One (1) at sixteen (16) feet in length, and three (3) feet in width for a total of forty-eight (48) square feet.

The location of said privilege shall be as shown on prints kept on file with the Department of Business Affairs and Consumer Protection and the Office of the City Clerk.

Said privilege shall be constructed in accordance with plans and specifications approved by the Department of Transportation (Division of Project Development).

This grant of privilege in the public way shall be subject to the provisions of Section 10-28-015 and all other required provisions of the Municipal Code of Chicago.

The grantee shall pay to the City of Chicago as compensation for the privilege #1114336 herein granted the sum of zero ($.00) per annum in advance.

A 25% penalty will be added for payments received after due date.

The permit holder agrees to hold the City of Chicago harmless for any damage, relocation or replacement costs associated with damage, relocation or removal of private property caused by the City performing work in the public way.

Authority herein given and granted for a period of five (5) years from and after 04/11/2012.

Alderman _____

Daniel S. Solis 25th Ward

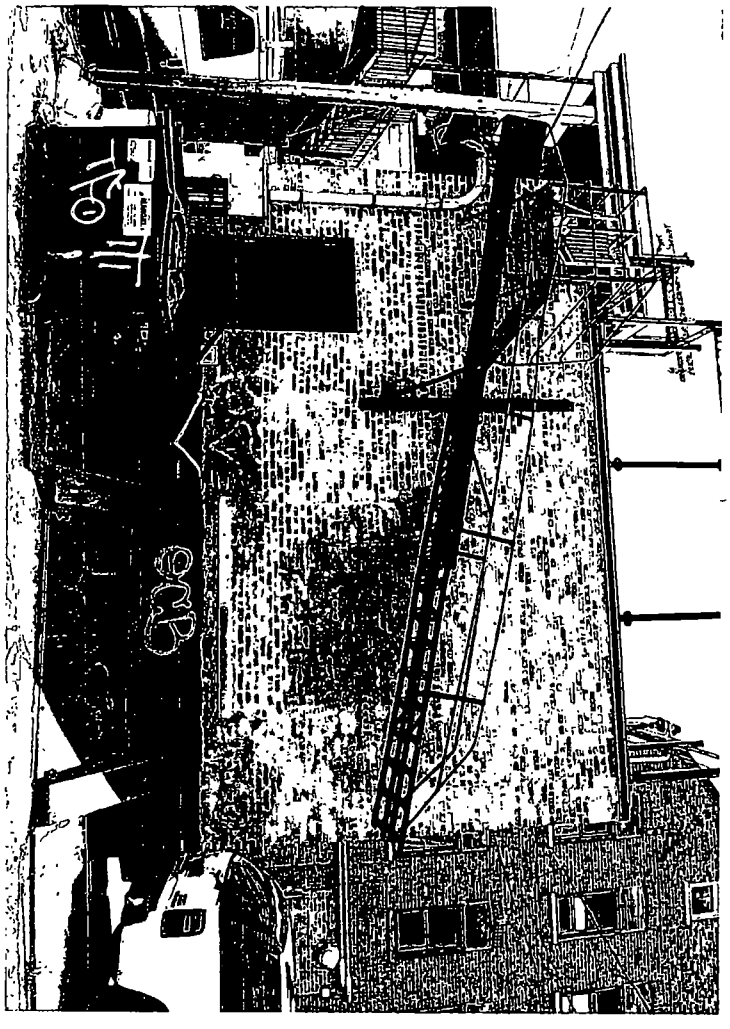

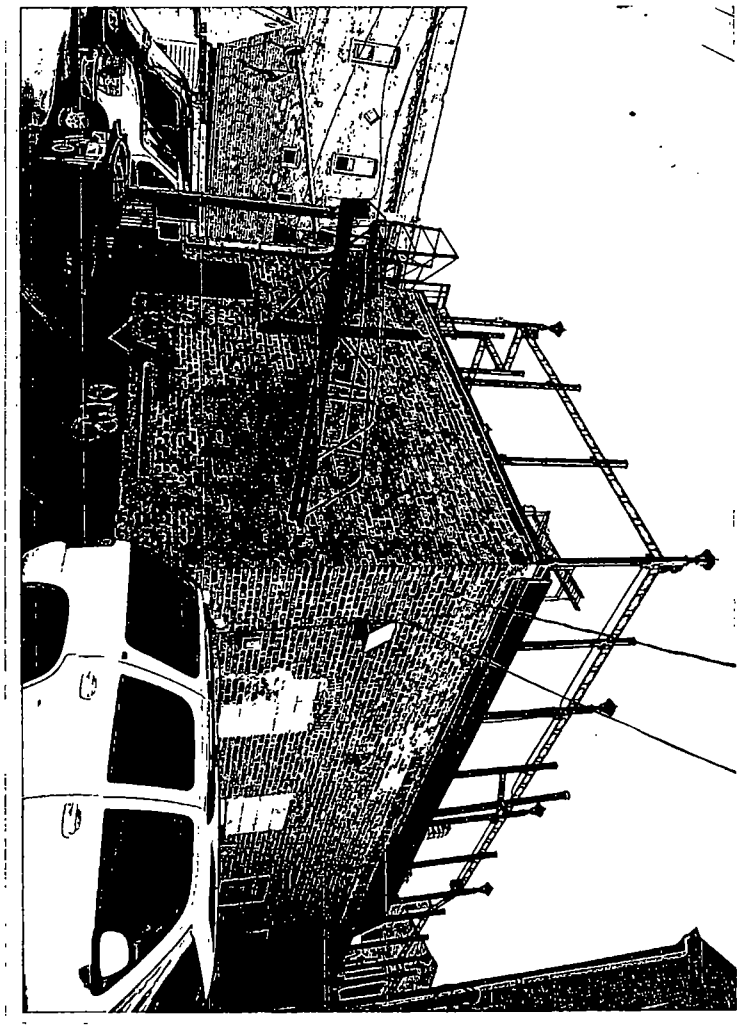

Department of Business Affairs and Consumer Protection
Small Business Center - Public Way Use Unit
City Hall - 121 N. LaSalle Street, Room 800 • Chicago, IL 60602
(312)-74-GOBIZ (312-744-6249) • (312) 744-1944 (TTY)
http://www.cityofchicago.org/bacp

09/10/2014

Alderman **Daniel S. Solis**
Ward # **25**
City of Chicago
City Hall, Room **203**
121 North LaSalle Street
Chicago, Illinois 60602

Re: An ordinance to use and maintain a portion of the public right-of-way for **one (1) fire escape(s)** for **REGIOMONTANO**, adjacent to the premises known as **1510 W. 18th St.**.

Dear Alderman **Daniel S. Solis**:

The applicant referenced above has requested the use of the public right-of-way for a **fire escape(s)**. An ordinance has been prepared by the Department of Business Affairs and Consumer Protection – Small Business Center - Public Way Use Unit for presentation to the City Council. Because this request was made for properties located in your ward, as approved by you as per the attached, I respectfully request that you introduce the attached ordinance at the next City Council meeting.

If you have any questions regarding this ordinance, please contact Anthony Bertuca at (312) 744-5506.

Department of Business Affairs and Consumer Protection

City of Chicago

O2014-7603

Office of the City Clerk

Document Tracking Sheet

Meeting Date:	9/10/2014
Sponsor(s):	Solis (25)
Type:	Ordinance
Title:	Grant(s) of privilege in public way for Star Light Food Market
Committee(s) Assignment:	Committee on Transportation and Public Way

ORDINANCE
STAR LIGHT FOOD MARKET
Acct. No. 323927 - 1
Permit No. 1114469

Be It Ordained by the City Council of the City of Chicago:

SECTION 1. Permission and authority are hereby given and granted to STAR LIGHT FOOD MARKET, upon the terms and subject to the conditions of this ordinance to maintain and use one (1) sign(s) projecting over the public right-of-way attached to its premises known as 211 W. 22nd Pl..

Said sign structure(s) measures as follows; along W 22ND PLACE:
One (1) at sixteen (16) feet in length, four (4) feet in height and twelve (12) feet above grade level.

The location of said privilege shall be as shown on prints kept on file with the Department of Business Affairs and Consumer Protection and the Office of the City Clerk.

Said privilege shall be constructed in accordance with plans and specifications approved by the Department of Transportation (Division of Project Development) and Zoning Department - Signs.

This grant of privilege in the public way shall be subject to the provisions of Section 10-28-015 and all other required provisions of the Municipal Code of Chicago.

The grantee shall pay to the City of Chicago as compensation for the privilege #1114469 herein granted the sum of three hundred ($300.00) per annum in advance.

A 25% penalty will be added for payments received after due date.

The permit holder agrees to hold the City of Chicago harmless for any damage, relocation or replacement costs associated with damage, relocation or removal of private property caused by the City performing work in the public way.

Authority herein given and granted for a period of five (5) years from and after 04/22/2014.

Alderman _____

Daniel S. Solis 25th Ward

SIGN DRAWING

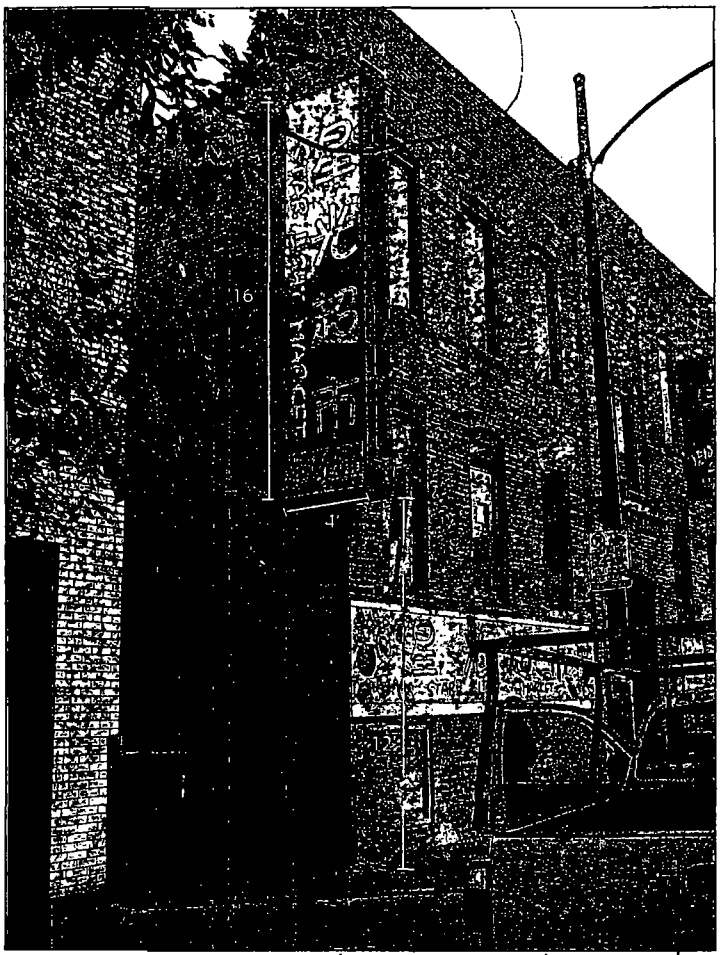

Front View

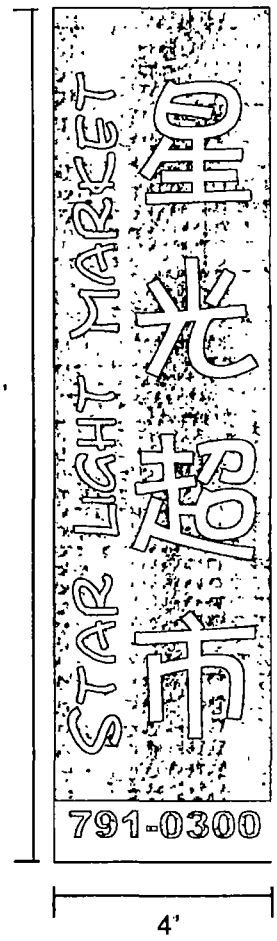

Type: Light Box
Size: 16'x4'
Thickness: 14"

Star Light Market

Tel: 312.791.0300
Fax: 312.791.0301

211 W. 22nd Pl.
Chicago, IL 60616

Department of Business Affairs and Consumer Protection
Small Business Center - Public Way Use Unit
City Hall - 121 N. LaSalle Street, Room 800 • Chicago, IL 60602
(312)-74-GOBIZ (312-744-6249) • (312) 744-1944 (TTY)
http //www.cityofchicago org/bacp

09/10/2014

Alderman **Daniel S. Solis**
Ward # **25**
City of Chicago
City Hall, Room **203**
121 North LaSalle Street
Chicago, Illinois 60602

Re: An ordinance to use and maintain a portion of the public right-of-way for **one (1) sign(s)** for **STAR LIGHT FOOD MARKET**, adjacent to the premises known as **211 W. 22nd Pl.**.

Dear Alderman **Daniel S. Solis**:

The applicant referenced above has requested the use of the public right-of-way for a **sign(s)**. An ordinance has been prepared by the Department of Business Affairs and Consumer Protection – Small Business Center - Public Way Use Unit for presentation to the City Council. Because this request was made for properties located in your ward, as approved by you as per the attached, I respectfully request that you introduce the attached ordinance at the next City Council meeting.

If you have any questions regarding this ordinance, please contact Anthony Bertuca at (312) 744-5506.

Department of Business Affairs and Consumer Protection

City of Chicago

O2014-7605

Office of the City Clerk

Document Tracking Sheet

Meeting Date:	9/10/2014
Sponsor(s):	Solis (25)
Type:	Ordinance
Title:	Grant(s) of privilege in public way for Taylor Street Partners LP - bay windows
Committee(s) Assignment:	Committee on Transportation and Public Way

ORDINANCE
TAYLOR STREET PARTNERS, L.P.
Acct. No. 342615 - 1
Permit No. 1114140

Be It Ordained by the City Council of the City of Chicago:

SECTION 1. Permission and authority are hereby given and granted to TAYLOR STREET PARTNERS, L.P., upon the terms and subject to the conditions of this ordinance to maintain and use, as now constructed, three (3) Bay Window(s) projecting over the public right-of-way adjacent to its premises known as 1074-76 W. Taylor St..

Said Bay Window(s) at W. Taylor measure(s):
One (1) at ten (10) feet in length, and four (4) feet in width for a total of forty (40) square feet.

Said Bay Window(s) at W. Taylor & N. Aberdeen measure(s):
One (1) at ten (10) feet in length, and four (4) feet in width for a total of forty (40) square feet.

Said Bay Window(s) at N. Aberdeen measure(s):
One (1) at ten (10) feet in length, and four (4) feet in width for a total of forty (40) square feet.

The location of said privilege shall be as shown on prints kept on file with the Department of Business Affairs and Consumer Protection and the Office of the City Clerk.

Said privilege shall be constructed in accordance with plans and specifications approved by the Department of Transportation (Division of Project Development).

This grant of privilege in the public way shall be subject to the provisions of Section 10-28-015 and all other required provisions of the Municipal Code of Chicago.

The grantee shall pay to the City of Chicago as compensation for the privilege #1114140 herein granted the sum of two hundred twenty-five ($225.00) per annum in advance.

A 25% penalty will be added for payments received after due date.

The permit holder agrees to hold the City of Chicago harmless for any damage, relocation or replacement costs associated with damage, relocation or removal of private property caused by the City performing work in the public way.

Authority herein given and granted for a period of five (5) years from and after 07/29/2014.

Alderman _____

Daniel S. Solis 25th Ward

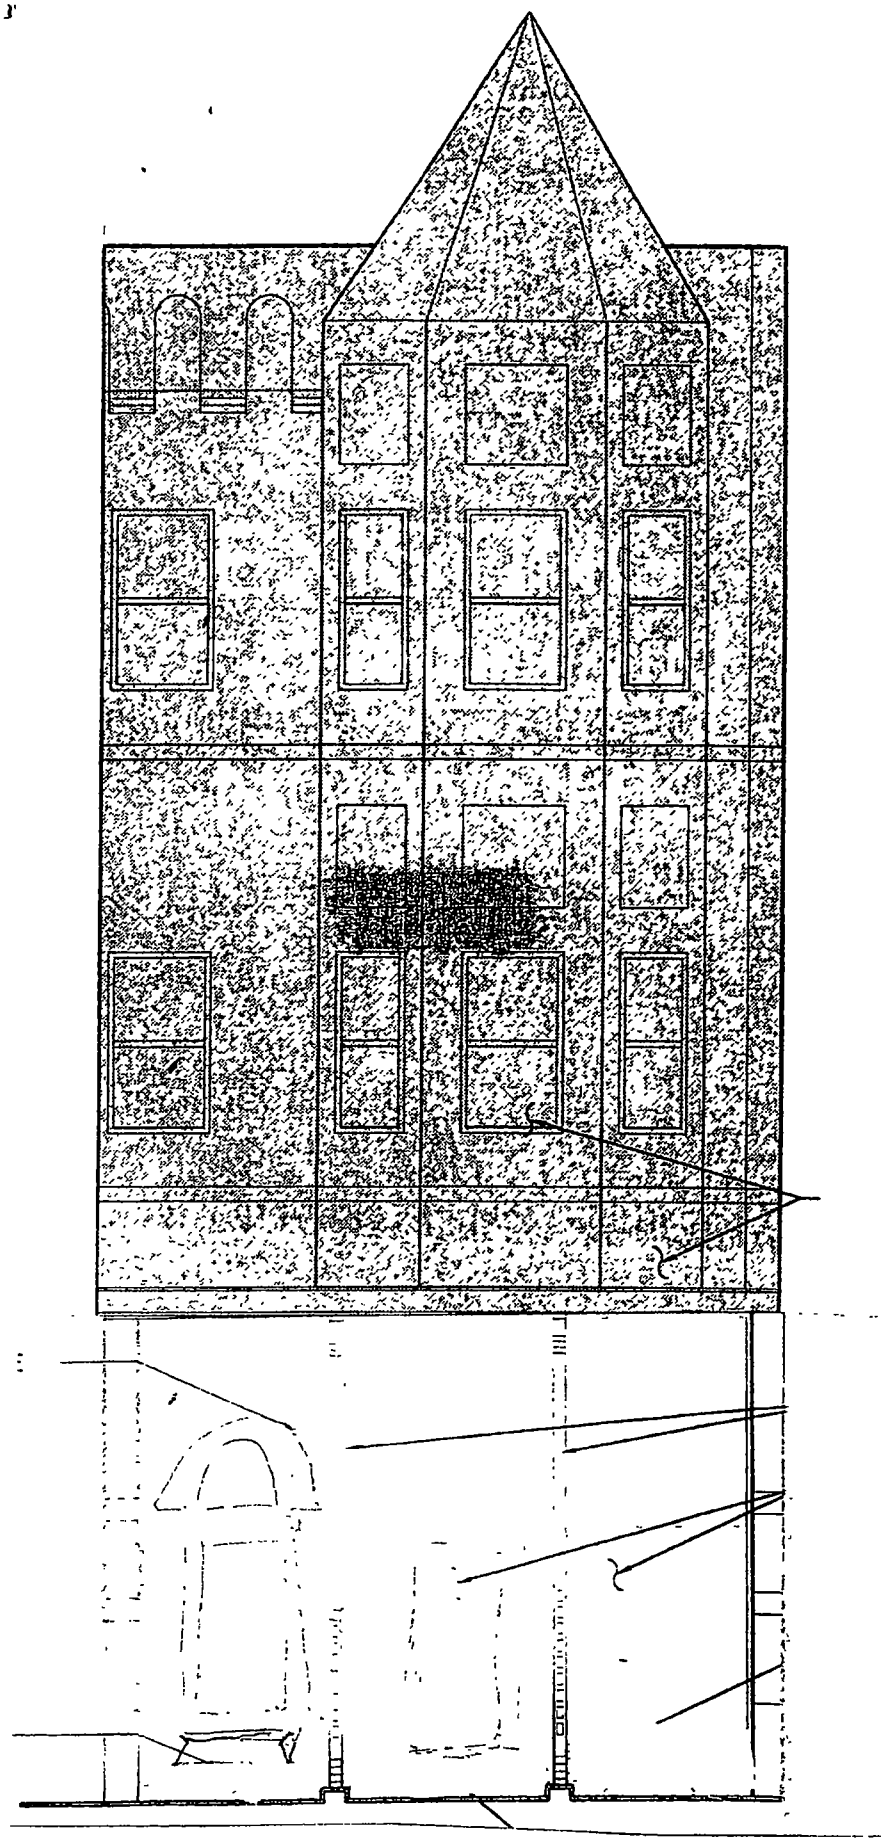

Mario & Maria DiPado
1074 W. Taylor St
Chgo. IL 60607

Sketch

Department of Business Affairs and Consumer Protection
Small Business Center - Public Way Use Unit
City Hall - 121 N LaSalle Street, Room 800 • Chicago, IL 60602
(312)-74-GOBIZ (312-744-6249) • (312) 744-1944 (TTY)
http //www.cityofchicago.org/bacp

2nd Attempt at Introduction

09/10/2014

Alderman **Daniel S. Solis**
Ward # **25**
City of Chicago
City Hall, Room **203**
121 North LaSalle Street
Chicago, Illinois 60602

Re: An ordinance to use and maintain a portion of the public right-of-way for **three (3) bay window(s)** for **TAYLOR STREET PARTNERS, L.P.**, adjacent to the premises known as **1074-76 W. Taylor St.**.

Dear Alderman **Daniel S. Solis**:

The applicant referenced above has requested the use of the public right-of-way for a **bay window(s)**. An ordinance has been prepared by the Department of Business Affairs and Consumer Protection – Small Business Center - Public Way Use Unit for presentation to the City Council. Because this request was made for properties located in your ward, as approved by you as per the attached, I respectfully request that you introduce the attached ordinance at the next City Council meeting.

If you have any questions regarding this ordinance, please contact Anthony Bertuca at (312) 744-5506.

Department of Business Affairs and Consumer Protection

City of Chicago

O2014-7607

Office of the City Clerk

Document Tracking Sheet

Meeting Date:	9/10/2014
Sponsor(s):	Solis (25)
Type:	Ordinance
Title:	Grant(s) of privilege in public way for Taylor Street Partners LP - steps
Committee(s) Assignment:	Committee on Transportation and Public Way

ORDINANCE
TAYLOR STREET PARTNERS, L.P.
Acct. No. 342615 - 1
Permit No. 1114139

Be It Ordained by the City Council of the City of Chicago:

SECTION 1. Permission and authority are hereby given and granted to TAYLOR STREET PARTNERS, L.P., upon the terms and subject to the conditions of this ordinance to maintain and use, as now constructed, three (3) Step(s) on the public right-of-way adjacent to its premises known as 1074-76 W. Taylor St..

Said Step(s) at W. Taylor measure(s):
One (1) at four point seven (4.7) feet in length, and one point three three (1.33) foot in width for a total of six point two five (6.25) square feet.

Said Step(s) at W. Taylor & N. Aberdeen measure(s):
One (1) at eight (8) feet in length, and one point three three (1.33) foot in width for a total of ten point six four (10.64) square feet.

Said Step(s) at N. Aberdeen measure(s):
One (1) at five point six five (5.65) feet in length, and one point three three (1.33) foot in width for a total of seven point five one (7.51) square feet.

The location of said privilege shall be as shown on prints kept on file with the Department of Business Affairs and Consumer Protection and the Office of the City Clerk.

Said privilege shall be constructed in accordance with plans and specifications approved by the Department of Transportation (Division of Project Development).

This grant of privilege in the public way shall be subject to the provisions of Section 10-28-015 and all other required provisions of the Municipal Code of Chicago.

The grantee shall pay to the City of Chicago as compensation for the privilege #1114139 herein granted the sum of one thousand two hundred ($1,200.00) per annum in advance.

A 25% penalty will be added for payments received after due date.

The permit holder agrees to hold the City of Chicago harmless for any damage, relocation or replacement costs associated with damage, relocation or removal of private property caused by the City performing work in the public way.

Authority herein given and granted for a period of five (5) years from and after 07/29/2014.

Alderman _____

Daniel S. Solis 25th Ward

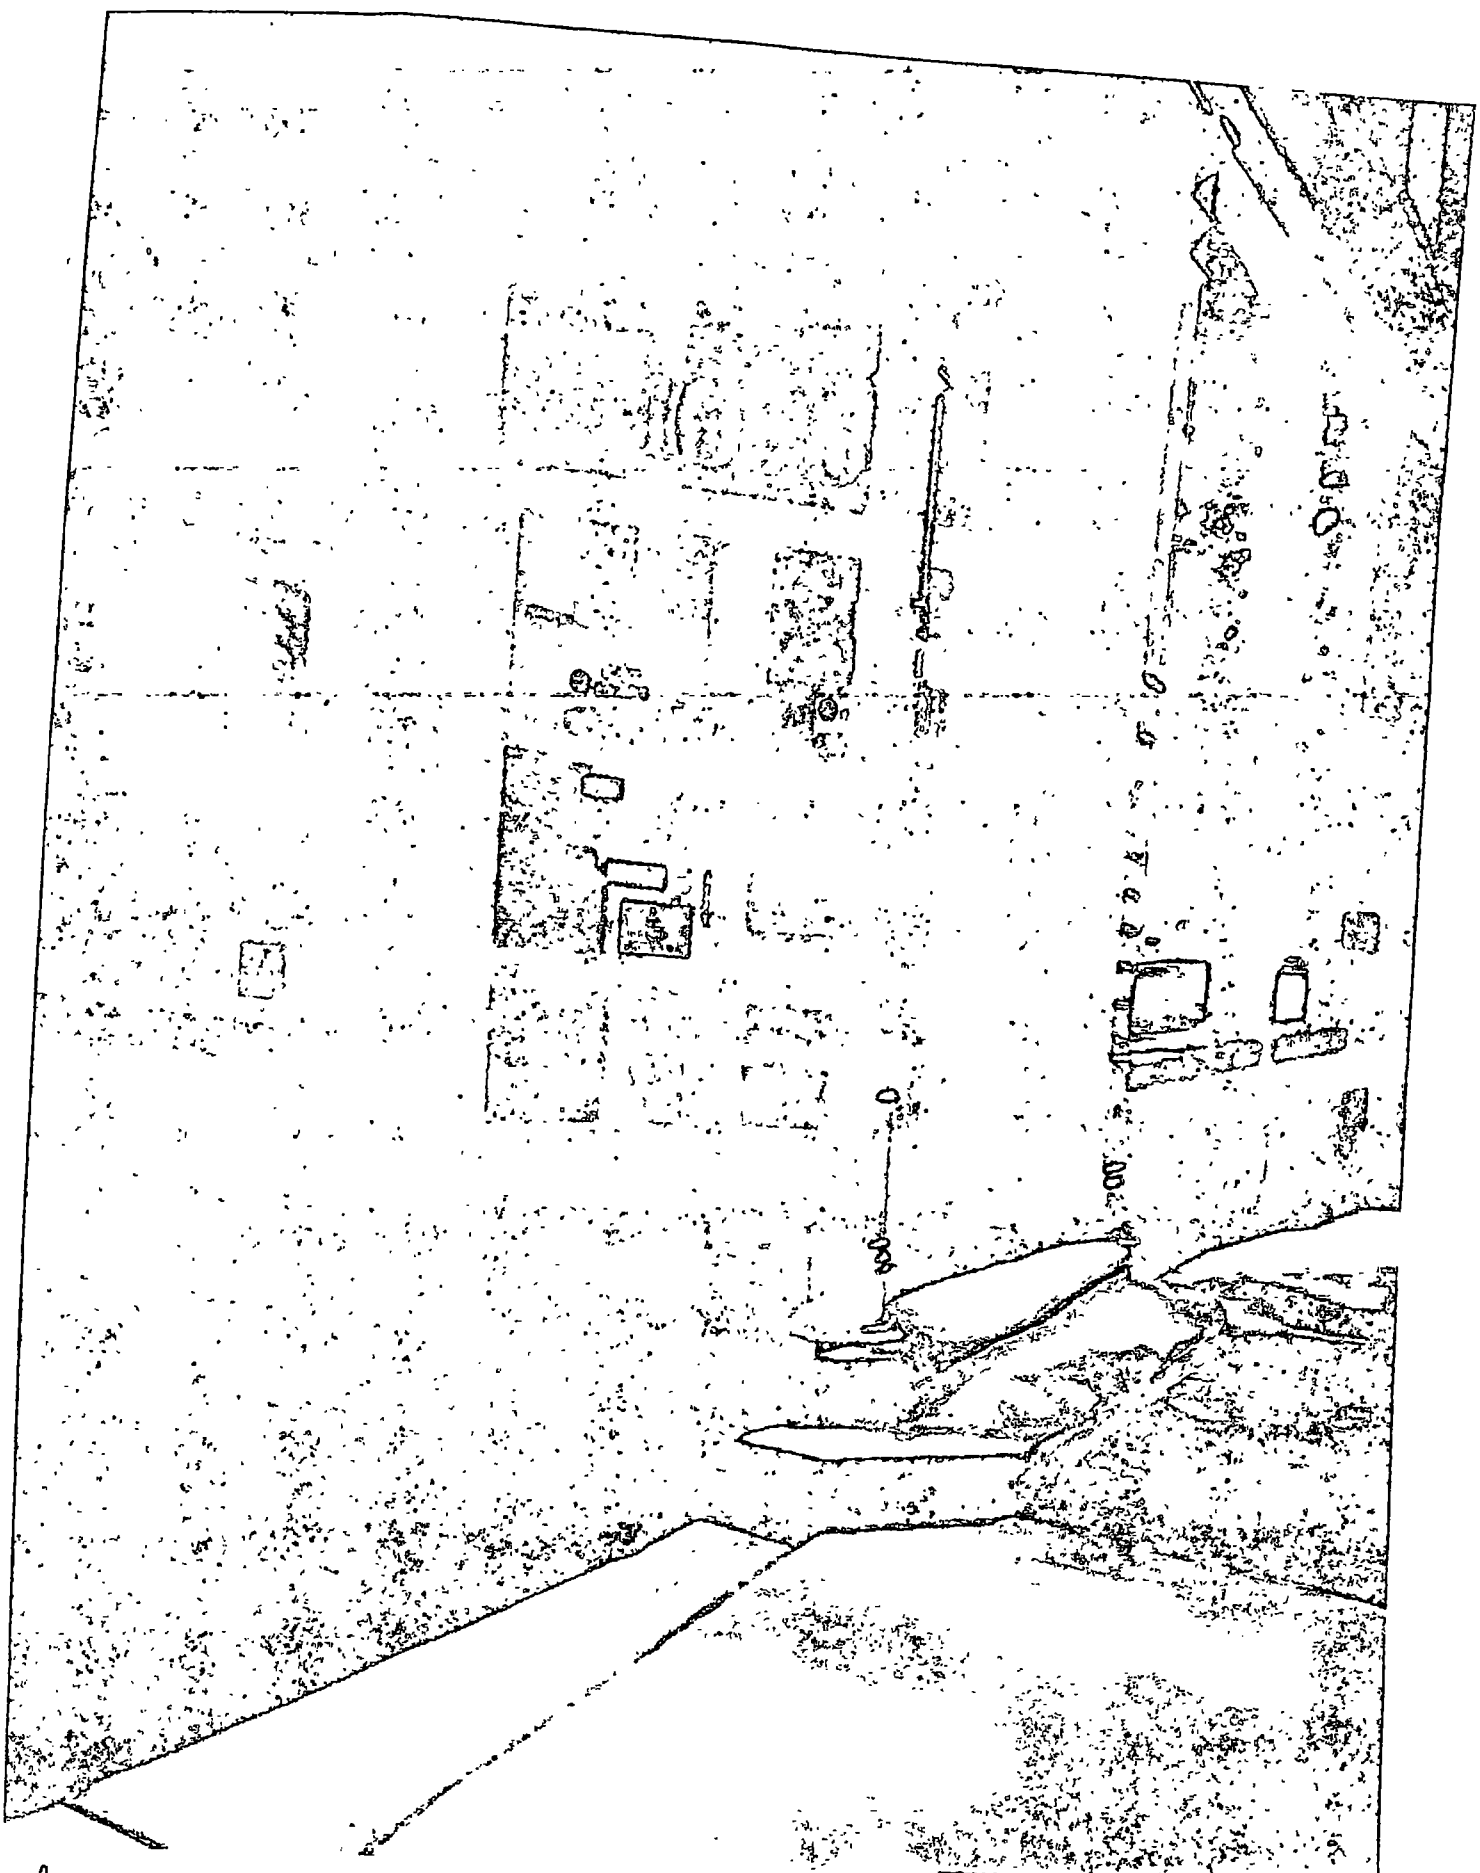

NE Corner of Taylor St & Aberdeen St. – Steps DiPaolo

Department of Business Affairs and Consumer Protection
Small Business Center - Public Way Use Unit
City Hall - 121 N LaSalle Street, Room 800 • Chicago, IL 60602
(312)-74-GOBIZ (312-744-6249) • (312) 744-1944 (TTY)
http://www.cityofchicago.org/bacp

2nd Attempt at Introduction

09/10/2014

Alderman **Daniel S. Solis**
Ward # **25**
City of Chicago
City Hall, Room **203**
121 North LaSalle Street
Chicago, Illinois 60602

Re: An ordinance to use and maintain a portion of the public right-of-way for **three (3) step(s)** for **TAYLOR STREET PARTNERS, L.P.**, adjacent to the premises known as **1074-76 W. Taylor St.**.

Dear Alderman **Daniel S. Solis**:

The applicant referenced above has requested the use of the public right-of-way for a **step(s)**. An ordinance has been prepared by the Department of Business Affairs and Consumer Protection – Small Business Center - Public Way Use Unit for presentation to the City Council. Because this request was made for properties located in your ward, as approved by you as per the attached, I respectfully request that you introduce the attached ordinance at the next City Council meeting.

If you have any questions regarding this ordinance, please contact Anthony Bertuca at (312) 744-5506.

Department of Business Affairs and Consumer Protection

City of Chicago

O2014-7609

Office of the City Clerk

Document Tracking Sheet

Meeting Date:	9/10/2014
Sponsor(s):	Solis (25)
Type:	Ordinance
Title:	Grant(s) of privilege in public way for US Bank
Committee(s) Assignment:	Committee on Transportation and Public Way

ORDINANCE
US BANK
Acct. No. 16006 - 4
Permit No. 1113739

Be It Ordained by the City Council of the City of Chicago:

SECTION 1. Permission and authority are hereby given and granted to US BANK, upon the terms and subject to the conditions of this ordinance to maintain and use one (1) sign(s) projecting over the public right-of-way attached to its premises known as 2263 S. Wentworth Ave..

Said sign structure(s) measures as follows; along S WENTWORTH AVE:
One (1) at ten point five (10.5) feet in length, two point six seven (2.67) feet in height and fifteen (15) feet above grade level.

The location of said privilege shall be as shown on prints kept on file with the Department of Business Affairs and Consumer Protection and the Office of the City Clerk.

Said privilege shall be constructed in accordance with plans and specifications approved by the Department of Transportation (Division of Project Development) and Zoning Department - Signs.

This grant of privilege in the public way shall be subject to the provisions of Section 10-28-015 and all other required provisions of the Municipal Code of Chicago.

The grantee shall pay to the City of Chicago as compensation for the privilege #1113739 herein granted the sum of three hundred ($300.00) per annum in advance.

A 25% penalty will be added for payments received after due date.

The permit holder agrees to hold the City of Chicago harmless for any damage, relocation or replacement costs associated with damage, relocation or removal of private property caused by the City performing work in the public way.

Authority herein given and granted for a period of five (5) years from and after Date of Passage.

Alderman _____

Daniel S. Solis 25th Ward

LED ILLUM. CHANNEL LETTERS — 27.9 Square Feet

USI-24

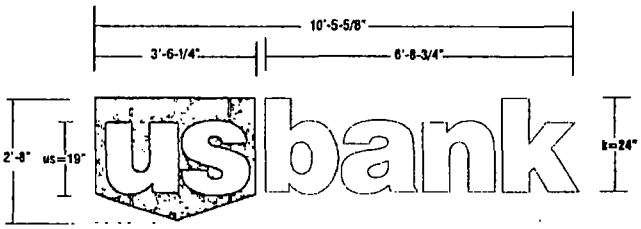

EXISTING CONDITIONS — FOR REFERENCE ONLY

EXISTING 2'-6" x 14'-8" CHANNEL LETTER SET / LOGO & RACEWAY TO BE REMOVED & DISCARDED PATCH HOLES W/ CLEAR SILICONE AS REQUIRED

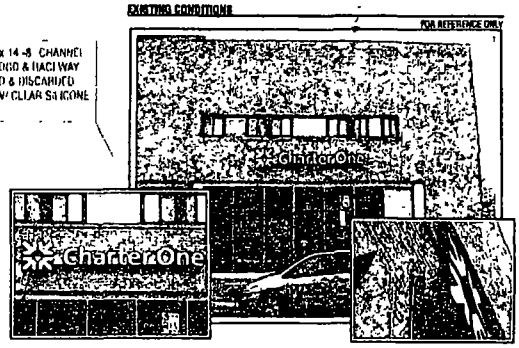

Proposed FRONT ELEVATION — SCALE 1/8"=1'-0"

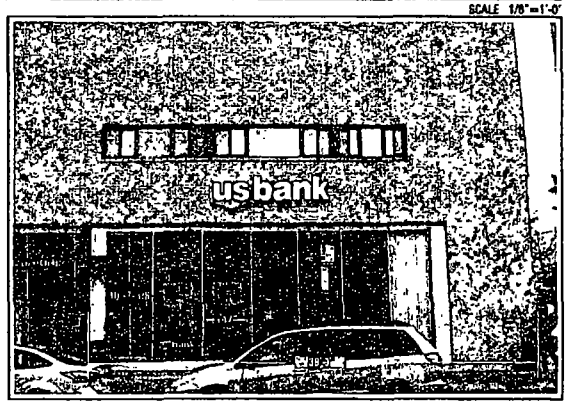

COLOR MATCHING

LED CHANNEL - RACEWAY MOUNT

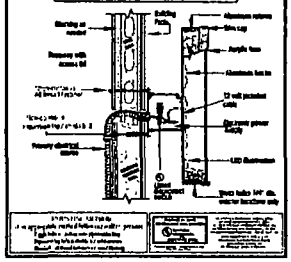

FACES:	3/16" #7328 White acrylic w/ surface applied Trans Red vinyl overlay leaving white "us" copy show thru White
TRIMCAP:	2" jewelite painted Matthews Red
RETURNS:	5" deep .063 alum - painted Matthews Red

FACES:	3/16" #7328 White acrylic
TRIMCAP:	1" jewelite painted Matthews Blue
RETURNS:	5" deep .063 alum - painted Matthews Blue

BACKS: .063 Alum. - pre-painted White

ILLUMINATION: White GE Tetra PowerMax WHPMS2-65K led's as required

MOUNTING: 6" x 6" raceway to house all electrical components, Painted to match wall surface

MC SIGN COMPANY
8959 TYLER BLVD.
MENTOR, OHIO 44060
PH. 440-209-6200
FAX 440-209-0277
www.mcsign.com

usbank.

CHARTER ONE #BROADVIEW43 / CHINATOWN
2353 S WENTWORTH AVE
CHICAGO, IL 60616

1	281565	02/11/14	07/27/14 JR	REVISED TICKET NUMBER
MARY BETH TERRIACO		JR		
USB2014 MTN\CHARTER ONE\CHICAGO - S WENTWORTH				

Sign On.™ Partner with the best.

NOTE: PRINTS ARE THE EXCLUSIVE PROPERTY OF MCSIGN COMPANY. ANY UNAUTHORIZED USE OR DUPLICATION WILL RESULT IN A 20% CHARGE PER OCCURANCE PER THE VALUE OF THE DISPLAY © MC SIGN CO 1998

Department of Business Affairs and Consumer Protection
Small Business Center - Public Way Use Unit
City Hall - 121 N. LaSalle Street, Room 800 • Chicago, IL 60602
(312)-74-GOBIZ (312-744-6249) • (312) 744-1944 (TTY)
http://www.cityofchicago.org/bacp

09/10/2014

Alderman **Daniel S. Solis**
Ward # **25**
City of Chicago
City Hall, Room **203**
121 North LaSalle Street
Chicago, Illinois 60602

Re: An ordinance to use and maintain a portion of the public right-of-way for **one (1) sign(s)** for **US BANK**, adjacent to the premises known as **2263 S. Wentworth Ave.**.

Dear Alderman **Daniel S. Solis**:

The applicant referenced above has requested the use of the public right-of-way for a **sign(s)**. An ordinance has been prepared by the Department of Business Affairs and Consumer Protection – Small Business Center - Public Way Use Unit for presentation to the City Council. Because this request was made for properties located in your ward, as approved by you as per the attached, I respectfully request that you introduce the attached ordinance at the next City Council meeting.

If you have any questions regarding this ordinance, please contact Anthony Bertuca at (312) 744-5506.

Department of Business Affairs and Consumer Protection

City of Chicago

O2014-7650

Office of the City Clerk

Document Tracking Sheet

Meeting Date:	9/10/2014
Sponsor(s):	Solis (25)
Type:	Ordinance
Title:	Grant(s) of privilege in public way for Acorn Loftominium Owners Association
Committee(s) Assignment:	Committee on Transportation and Public Way

ORDINANCE
ACORN LOFTOMINIUM OWNERS ASSOCIATION
Acct. No. 357496 - 1
Permit No. 1113820

Be It Ordained by the City Council of the City of Chicago:

SECTION 1. Permission and authority are hereby given and granted to ACORN LOFTOMINIUM OWNERS ASSOCIATION, upon the terms and subject to the conditions of this ordinance to maintain and use, as now constructed, two (2) Siamese Connection(s) projecting over the public right-of-way adjacent to its premises known as 1017 W. Washington Blvd..

Said Siamese Connection(s) at W. Washington Street measure(s):
One (1) at point three three (.33) feet in length, and one (1) foot in width for a total of point three three (.33) square feet.

Said Siamese Connection(s) at N. Carpenter Street measure(s):
One (1) at point three three (.33) feet in length, and one (1) foot in width for a total of point three three (.33) square feet.

The location of said privilege shall be as shown on prints kept on file with the Department of Business Affairs and Consumer Protection and the Office of the City Clerk.

Said privilege shall be constructed in accordance with plans and specifications approved by the Department of Transportation (Division of Project Development).

This grant of privilege in the public way shall be subject to the provisions of Section 10-28-015 and all other required provisions of the Municipal Code of Chicago.

The grantee shall pay to the City of Chicago as compensation for the privilege #1113820 herein granted the sum of eight hundred ($800.00) per annum in advance.

A 25% penalty will be added for payments received after due date.

The permit holder agrees to hold the City of Chicago harmless for any damage, relocation or replacement costs associated with damage, relocation or removal of private property caused by the City performing work in the public way.

Authority herein given and granted for a period of five (5) years from and after Date of Passage.

Alderman _____

Daniel S. Solis 25th Ward

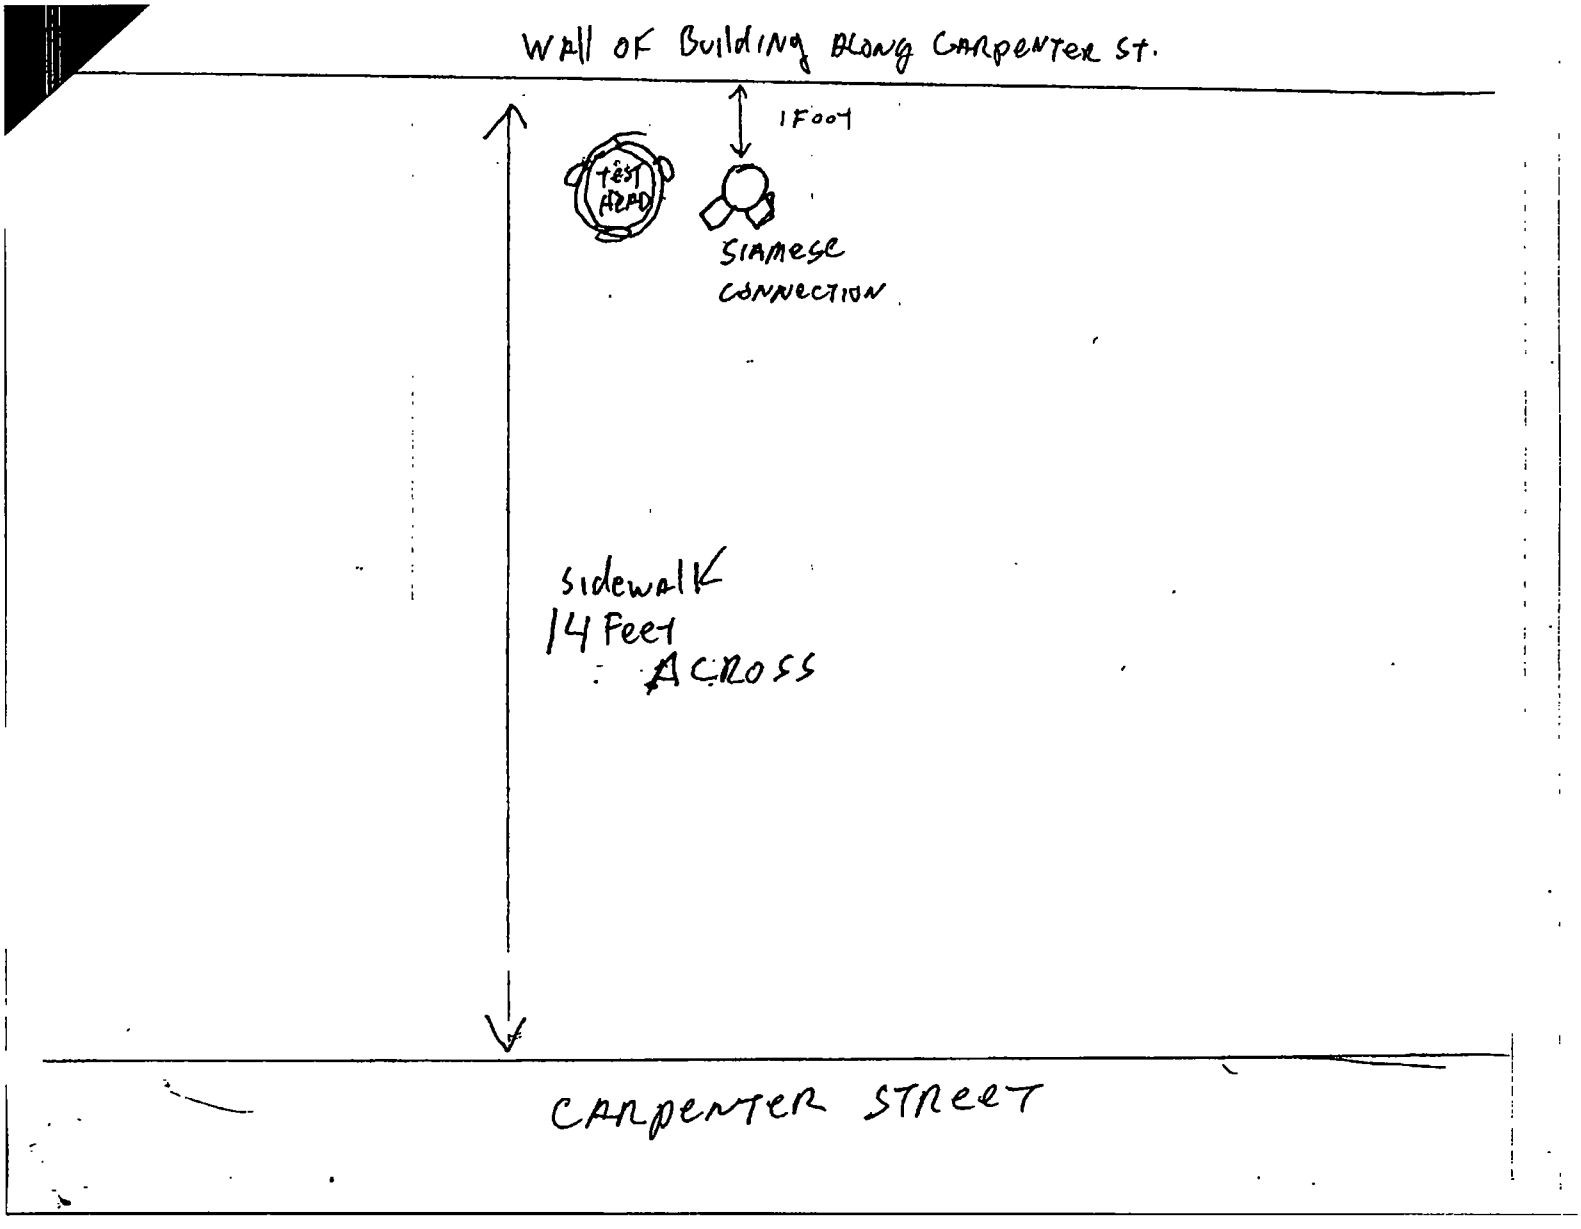
WALL OF BUILDING ALONG CARPENTER ST.
1 FOOT
TEST HEAD
SIAMESE CONNECTION
sidewalk
14 Feet
ACROSS
CARPENTER STREET

Department of Business Affairs and Consumer Protection
Small Business Center- Public Way Use Unit
City Hall - 121 N LaSalle Street Room 800 • Chicago, IL 60602
(312)-74-GOBIZ (312-744-6249) • (312) 744-1944 (TTY)
http://www.cityofchicago.org/bacp

07/30/2014

Alderman **Daniel S. Solis**
Ward # **25**
City of Chicago
City Hall, Room **203**
121 North LaSalle Street
Chicago, Illinois 60602

Re: An ordinance to use and maintain a portion of the public right-of-way for **two (2) siamese connection(s)** for **ACORN LOFTOMINIUM OWNERS ASSOCIATION**, adjacent to the premises known as **1017 W. Washington Blvd.**.

Dear Alderman **Daniel S. Solis**:

The applicant referenced above has requested the use of the public right-of-way for a **siamese connection(s)**. An ordinance has been prepared by the Department of Business Affairs and Consumer Protection – Small Business Center - Public Way Use Unit for presentation to the City Council. Because this request was made for properties located in your ward, as approved by you as per the attached, I respectfully request that you introduce the attached ordinance at the next City Council meeting.

If you have any questions regarding this ordinance, please contact Anthony Bertuca at (312) 744-5506.

Department of Business Affairs and Consumer Protection

City of Chicago

O2014-7653

Office of the City Clerk

Document Tracking Sheet

Meeting Date:	9/10/2014
Sponsor(s):	Solis (25)
Type:	Ordinance
Title:	Grant(s) of privilege in public way for Jam RE LLC - fire escape
Committee(s) Assignment:	Committee on Transportation and Public Way

ORDINANCE
JAM RE LLC
Acct. No. 392020 - 1
Permit No. 1114100

Be It Ordained by the City Council of the City of Chicago:

SECTION 1. Permission and authority are hereby given and granted to JAM RE LLC, upon the terms and subject to the conditions of this ordinance to maintain and use, as now constructed, one (1) Fire Escape(s) projecting over the public right-of-way adjacent to its premises known as 1140 W. 18th St..

Said Fire Escape(s) at W. 18th Street measure(s):
One (1) at thirty-five (35) feet in length, and two point three (2.3) feet in width for a total of eighty point five (80.5) square feet.

The location of said privilege shall be as shown on prints kept on file with the Department of Business Affairs and Consumer Protection and the Office of the City Clerk.

Said privilege shall be constructed in accordance with plans and specifications approved by the Department of Transportation (Division of Project Development).

This grant of privilege in the public way shall be subject to the provisions of Section 10-28-015 and all other required provisions of the Municipal Code of Chicago.

The grantee shall pay to the City of Chicago as compensation for the privilege #1114100 herein granted the sum of four hundred ($400.00) per annum in advance.

A 25% penalty will be added for payments received after due date.

The permit holder agrees to hold the City of Chicago harmless for any damage, relocation or replacement costs associated with damage, relocation or removal of private property caused by the City performing work in the public way.

Authority herein given and granted for a period of five (5) years from and after Date of Passage.

Alderman _____

Daniel S. Solis 25th Ward

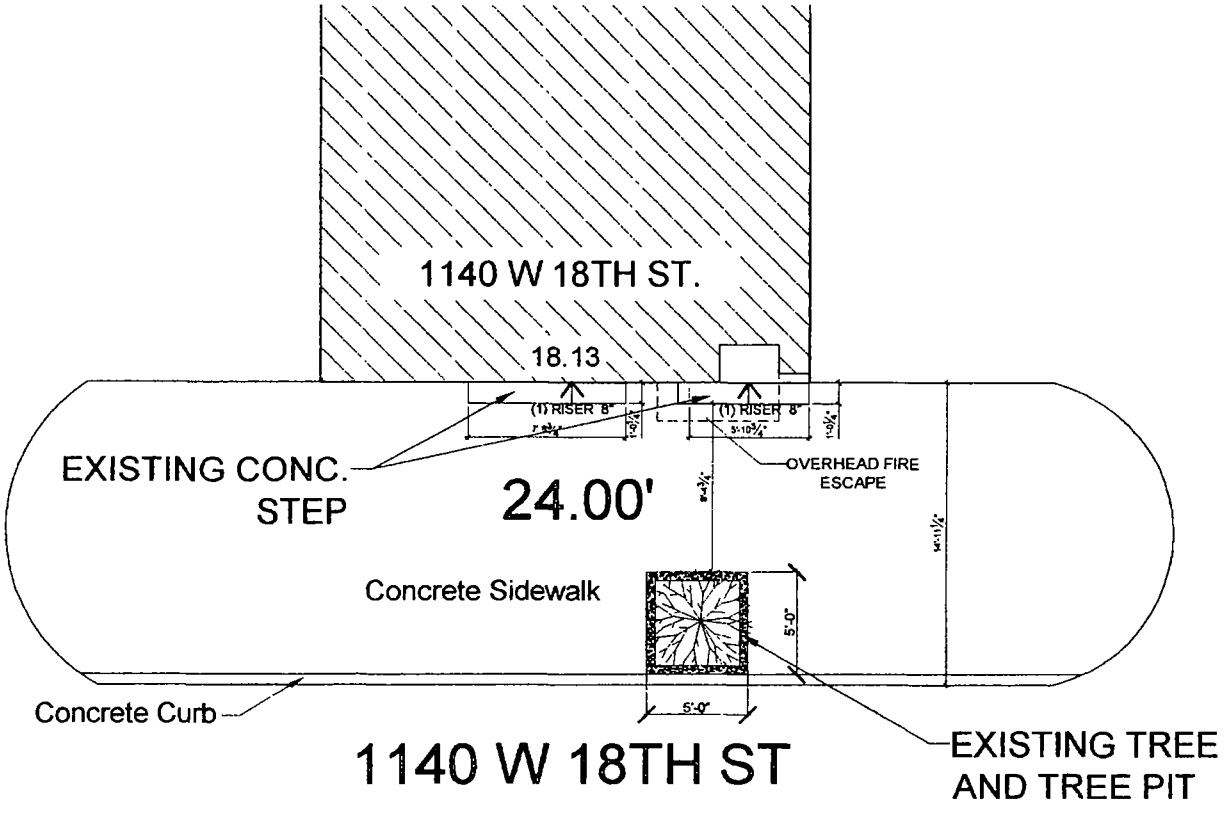

PMPC ARCHITECTS
156 N. JEFFERSON ST CHICAGO, IL 60661
P: 312 450 7574 F. 312.284 6100
email: info@pmpcarch.com

1140 W. 18TH ST.

A1
SCALE: AS SHOWN

Department of Business Affairs and Consumer Protection
Small Business Center - Public Way Use Unit
City Hall - 121 N LaSalle Street, Room 800 • Chicago, IL 60602
(312)-74-GOBIZ (312-744-6249) • (312) 744-1944 (TTY)
http://www.cityofchicago.org/bacp

07/30/2014

Alderman **Daniel S. Solis**
Ward # **25**
City of Chicago
City Hall, Room **203**
121 North LaSalle Street
Chicago, Illinois 60602

Re: An ordinance to use and maintain a portion of the public right-of-way for **one (1) fire escape(s)** for **JAM RE LLC**, adjacent to the premises known as **1140 W. 18th St.**.

Dear Alderman **Daniel S. Solis**:

The applicant referenced above has requested the use of the public right-of-way for a **fire escape(s)**. An ordinance has been prepared by the Department of Business Affairs and Consumer Protection – Small Business Center - Public Way Use Unit for presentation to the City Council. Because this request was made for properties located in your ward, as approved by you as per the attached, I respectfully request that you introduce the attached ordinance at the next City Council meeting.

If you have any questions regarding this ordinance, please contact Anthony Bertuca at (312) 744-5506.

Department of Business Affairs and Consumer Protection

City of Chicago

O2014-7656

Office of the City Clerk

Document Tracking Sheet

Meeting Date:	9/10/2014
Sponsor(s):	Solis (25)
Type:	Ordinance
Title:	Grant(s) of privilege in public way for Jam RE LLC - steps
Committee(s) Assignment:	Committee on Transportation and Public Way

ORDINANCE
JAM RE LLC
Acct. No. 392020 - 1
Permit No. 1114101

Be It Ordained by the City Council of the City of Chicago:

SECTION 1. Permission and authority are hereby given and granted to JAM RE LLC, upon the terms and subject to the conditions of this ordinance to maintain and use, as now constructed, two (2) Step(s) on the public right-of-way adjacent to its premises known as 1140 W. 18th St..

Said Step(s) at W. 18th Street measure(s):
One (1) at seven point seven five (7.75) feet in length, and one point two five (1.25) foot in width for a total of nine point six nine (9.69) square feet.
One (1) at five point nine two (5.92) feet in length, and one point two five (1.25) foot in width for a total of seven point four (7.4) square feet.

The location of said privilege shall be as shown on prints kept on file with the Department of Business Affairs and Consumer Protection and the Office of the City Clerk.

Said privilege shall be constructed in accordance with plans and specifications approved by the Department of Transportation (Division of Project Development).

This grant of privilege in the public way shall be subject to the provisions of Section 10-28-015 and all other required provisions of the Municipal Code of Chicago.

The grantee shall pay to the City of Chicago as compensation for the privilege #1114101 herein granted the sum of eight hundred ($800.00) per annum in advance.

A 25% penalty will be added for payments received after due date.

The permit holder agrees to hold the City of Chicago harmless for any damage, relocation or replacement costs associated with damage, relocation or removal of private property caused by the City performing work in the public way.

Authority herein given and granted for a period of five (5) years from and after Date of Passage.

Alderman _____

Daniel S. Solis 25th Ward

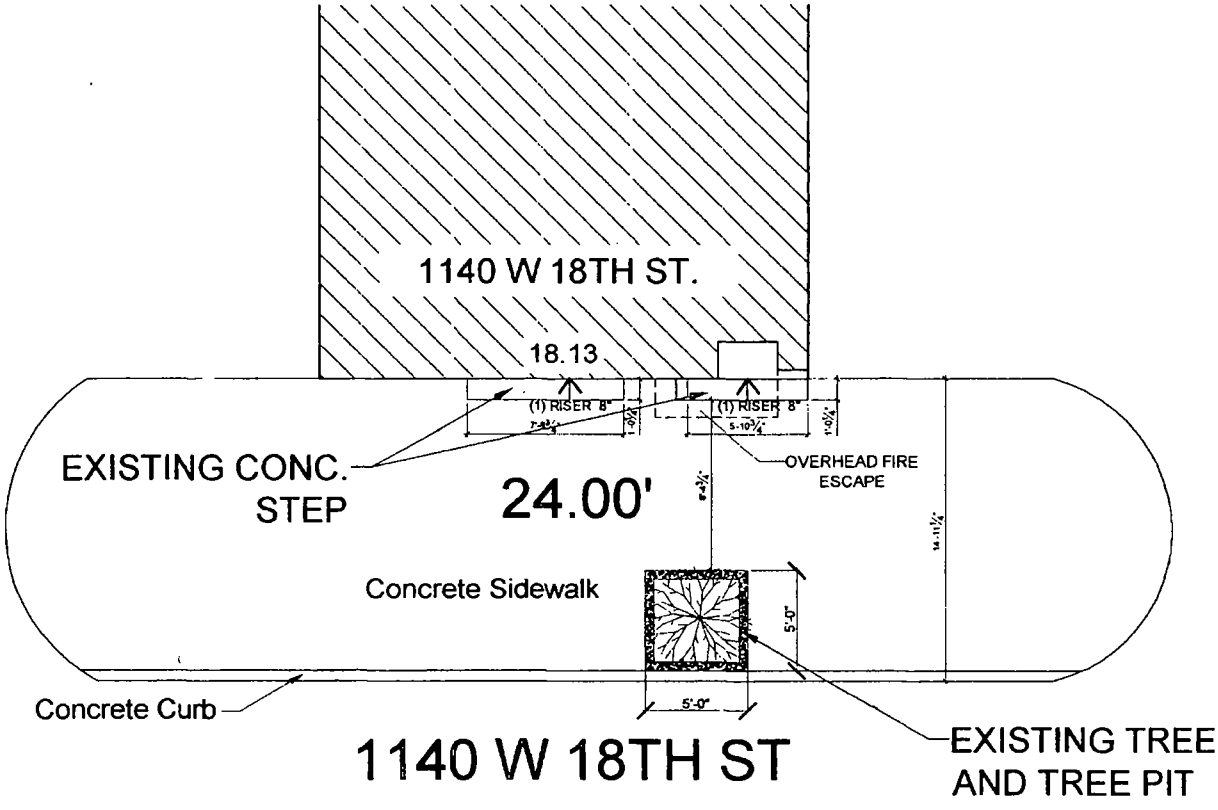

PMPC ARCHITECTS
156 N. JEFFERSON ST CHICAGO, IL 60661
P: 312.450 7574 F. 312 284 6100
email: info@pmpcarch.com

1140 W. 18TH ST.

A1
SCALE: AS SHOWN

Department of Business Affairs and Consumer Protection
Small Business Center - Public Way Use Unit
City Hall - 121 N. LaSalle Street, Room 800 • Chicago, IL 60602
(312)-74-GOBIZ (312-744-6249) • (312) 744-1944 (TTY)
http://www.cityofchicago.org/bacp

07/30/2014

Alderman **Daniel S. Solis**
Ward # **25**
City of Chicago
City Hall, Room **203**
121 North LaSalle Street
Chicago, Illinois 60602

Re: An ordinance to use and maintain a portion of the public right-of-way for **two (2) step(s)** for **JAM RE LLC**, adjacent to the premises known as **1140 W. 18th St.**.

Dear Alderman **Daniel S. Solis**:

The applicant referenced above has requested the use of the public right-of-way for a **step(s)**. An ordinance has been prepared by the Department of Business Affairs and Consumer Protection – Small Business Center - Public Way Use Unit for presentation to the City Council. Because this request was made for properties located in your ward, as approved by you as per the attached, I respectfully request that you introduce the attached ordinance at the next City Council meeting.

If you have any questions regarding this ordinance, please contact Anthony Bertuca at (312) 744-5506.

Department of Business Affairs and Consumer Protection

City of Chicago

O2014-7661

Office of the City Clerk

Document Tracking Sheet

Meeting Date:	9/10/2014
Sponsor(s):	Solis (25)
Type:	Ordinance
Title:	Grant(s) of privilege in public way for La Casa Del Pueblo, Inc.
Committee(s) Assignment:	Committee on Transportation and Public Way

ORDINANCE
LA CASA DEL PUEBLO INC
Acct. No. 14392 - 1
Permit No. 1113188

Be It Ordained by the City Council of the City of Chicago:

SECTION 1. Permission and authority are hereby given and granted to LA CASA DEL PUEBLO INC, upon the terms and subject to the conditions of this ordinance to maintain and use one (1) sign(s) projecting over the public right-of-way attached to its premises known as 1810 S. Blue Island Ave..

Said sign structure(s) measures as follows; along S. BLUE ISLAND:
One (1) at sixty-six (66) feet in length, six (6) feet in height and fifteen (15) feet above grade level.

The location of said privilege shall be as shown on prints kept on file with the Department of Business Affairs and Consumer Protection and the Office of the City Clerk.

Said privilege shall be constructed in accordance with plans and specifications approved by the Department of Transportation (Division of Project Development) and Zoning Department - Signs.

This grant of privilege in the public way shall be subject to the provisions of Section 10-28-015 and all other required provisions of the Municipal Code of Chicago.

The grantee shall pay to the City of Chicago as compensation for the privilege #1113188 herein granted the sum of three hundred ($300.00) per annum in advance.

A 25% penalty will be added for payments received after due date.

The permit holder agrees to hold the City of Chicago harmless for any damage, relocation or replacement costs associated with damage, relocation or removal of private property caused by the City performing work in the public way.

Authority herein given and granted for a period of five (5) years from and after 05/13/2014.

Alderman _____

Daniel S. Solis 25th Ward

LA CASA DEL PUEBLO
LA CASA DEL PUEBLO
ONE WAY
WATER
Garibaldi

Department of Business Affairs and Consumer Protection
Small Business Center - Public Way Use Unit
City Hall - 121 N. LaSalle Street, Room 800 • Chicago, IL 60602
(312)-74-GOBIZ (312-744-6249) • (312) 744-1944 (TTY)
http://www.cityofchicago.org/bacp

09/10/2014

Alderman **Daniel S. Solis**
Ward # **25**
City of Chicago
City Hall, Room **203**
121 North LaSalle Street
Chicago, Illinois 60602

Re: An ordinance to use and maintain a portion of the public right-of-way for **one (1) sign(s)** for **LA CASA DEL PUEBLO INC**, adjacent to the premises known as **1810 S. Blue Island Ave.**.

Dear Alderman **Daniel S. Solis**:

The applicant referenced above has requested the use of the public right-of-way for a **sign(s)**. An ordinance has been prepared by the Department of Business Affairs and Consumer Protection – Small Business Center - Public Way Use Unit for presentation to the City Council. Because this request was made for properties located in your ward, as approved by you as per the attached, I respectfully request that you introduce the attached ordinance at the next City Council meeting.

If you have any questions regarding this ordinance, please contact Anthony Bertuca at (312) 744-5506.

Department of Business Affairs and Consumer Protection

City of Chicago

O2014-7663

Office of the City Clerk

Document Tracking Sheet

Meeting Date:	9/10/2014
Sponsor(s):	Solis (25)
Type:	Ordinance
Title:	Grant(s) of privilege in public way for Nam Bac Hang, Inc.
Committee(s) Assignment:	Committee on Transportation and Public Way

ORDINANCE
NAM BAC HANG. INC
Acct. No. 218116 - 1
Permit No. 1113821

Be It Ordained by the City Council of the City of Chicago:

SECTION 1. Permission and authority are hereby given and granted to NAM BAC HANG. INC, upon the terms and subject to the conditions of this ordinance to maintain and use one (1) sign(s) projecting over the public right-of-way attached to its premises known as 243 W. Cermak Rd..

Said sign structure(s) measures as follows; along W. Cermak:
One (1) at seven (7) feet in length, three point five (3.5) feet in height and eleven (11) feet above grade level.

The location of said privilege shall be as shown on prints kept on file with the Department of Business Affairs and Consumer Protection and the Office of the City Clerk.

Said privilege shall be constructed in accordance with plans and specifications approved by the Department of Transportation (Division of Project Development) and Zoning Department - Signs.

This grant of privilege in the public way shall be subject to the provisions of Section 10-28-015 and all other required provisions of the Municipal Code of Chicago.

The grantee shall pay to the City of Chicago as compensation for the privilege #1113821 herein granted the sum of one hundred ($100.00) per annum in advance.

A 25% penalty will be added for payments received after due date.

The permit holder agrees to hold the City of Chicago harmless for any damage, relocation or replacement costs associated with damage, relocation or removal of private property caused by the City performing work in the public way.

Authority herein given and granted for a period of five (5) years from and after 06/11/2013.

Alderman _____

Daniel S. Solis 25th Ward

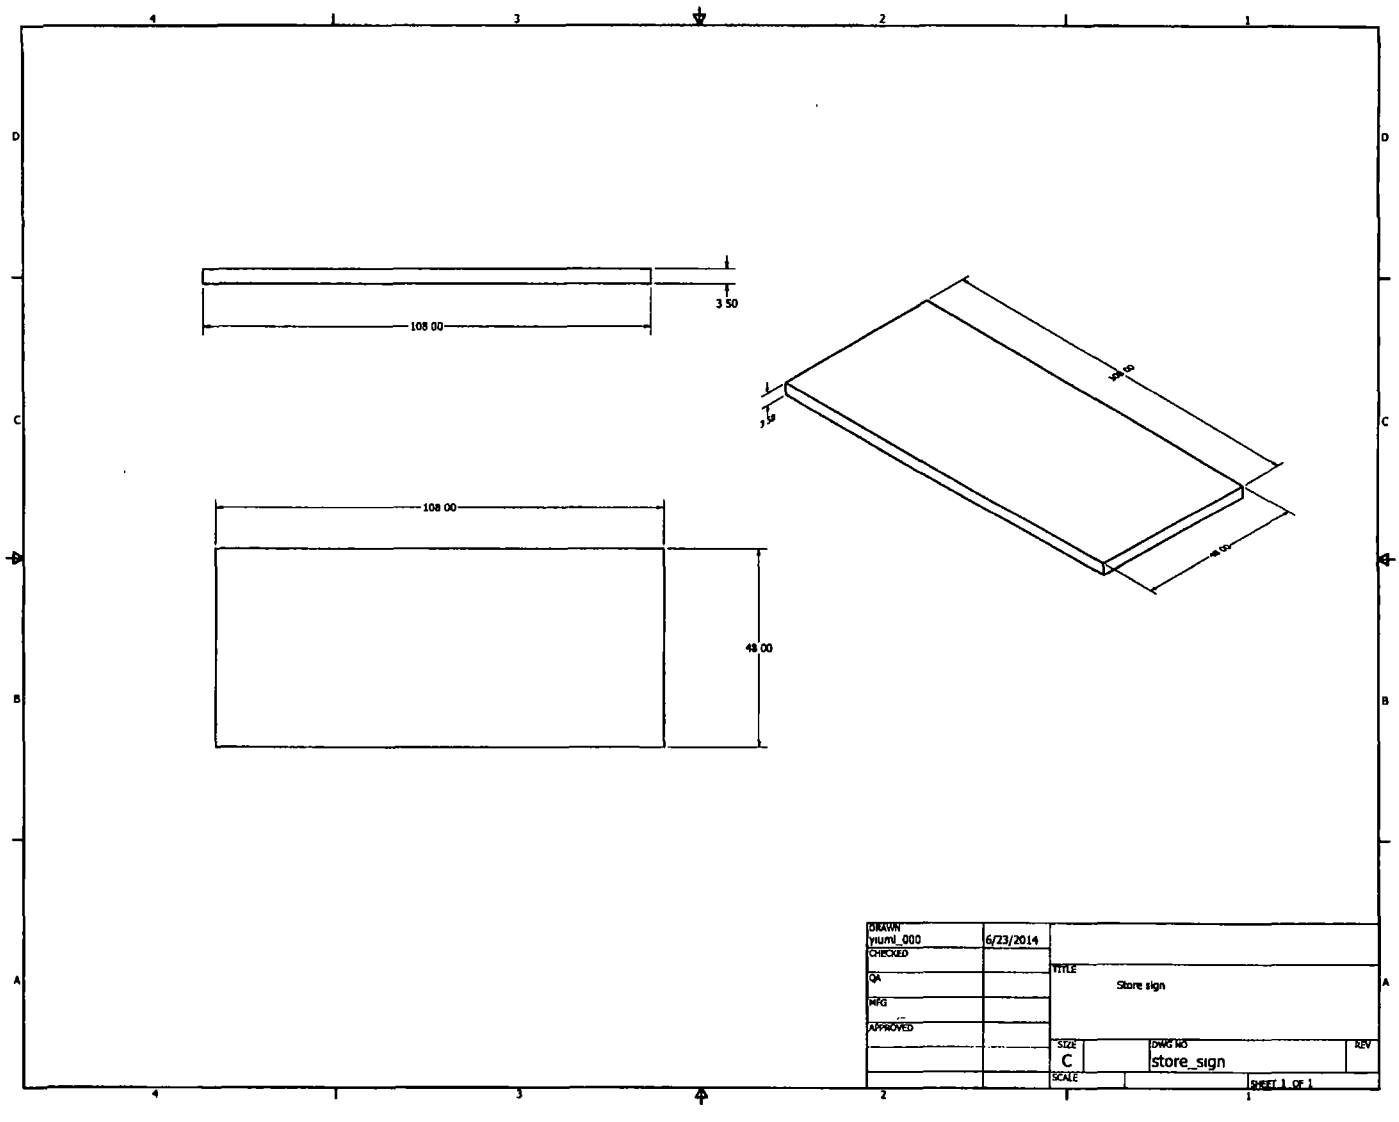
108.00
3.50
108.00
48.00
DRAWN
yiumi_000
6/23/2014
CHECKED
QA
MFG
APPROVED
TITLE
Store sign
SIZE
C
DWG NO
store_sign
REV
SCALE
SHEET 1 OF 1

Department of Business Affairs and Consumer Protection
Small Business Center - Public Way Use Unit
City Hall - 121 N. LaSalle Street, Room 800 • Chicago, IL 60602
(312)-74-GOBIZ (312-744-6249) • (312) 744-1944 (TTY)
http://www.cityofchicago.org/bacp

07/30/2014

Alderman **Daniel S. Solis**
Ward # **25**
City of Chicago
City Hall, Room **203**
121 North LaSalle Street
Chicago, Illinois 60602

Re: An ordinance to use and maintain a portion of the public right-of-way for **one (1) sign(s)** for **NAM BAC HANG. INC**, adjacent to the premises known as **243 W. Cermak Rd.**.

Dear Alderman **Daniel S. Solis**:

The applicant referenced above has requested the use of the public right-of-way for a **sign(s)**. An ordinance has been prepared by the Department of Business Affairs and Consumer Protection – Small Business Center - Public Way Use Unit for presentation to the City Council. Because this request was made for properties located in your ward, as approved by you as per the attached, I respectfully request that you introduce the attached ordinance at the next City Council meeting.

If you have any questions regarding this ordinance, please contact Anthony Bertuca at (312) 744-5506.

Department of Business Affairs and Consumer Protection

City of Chicago

O2014-7668

Office of the City Clerk

Document Tracking Sheet

Meeting Date:	9/10/2014
Sponsor(s):	Solis (25)
Type:	Ordinance
Title:	Grant(s) of privilege in public way for Potbelly Sandwich Shop
Committee(s) Assignment:	Committee on Transportation and Public Way

ORDINANCE
POTBELLY SANDWICH SHOP
Acct. No. 65004 - 62
Permit No. 1113195

Be It Ordained by the City Council of the City of Chicago:

SECTION 1. Permission and authority are hereby given and granted toPOTBELLY SANDWICH SHOP, upon the terms and subject to the conditions of this ordinance to maintain and use two (2) sign(s) projecting over the public right-of-way attached to its premises known as 1018 S. Canal St..

Said sign structure(s) measures as follows; along S Canal St:
One (1) at fourteen (14) feet in length, two point four two (2.42) feet in height and eleven (11) feet above grade level.
One (1) at four point three three (4.33) feet in length, eight point five (8.5) feet in height and nine (9) feet above grade level.

The location of said privilege shall be as shown on prints kept on file with the Department of Business Affairs and Consumer Protection and the Office of the City Clerk

Said privilege shall be constructed in accordance with plans and specifications approved by the Department of Transportation (Division of Project Development) and Zoning Department- Signs.

This grant of privilege in the public way shall be subject to the provisions of Section 10-28-015 and all other required provisions of the Municipal Code of Chicago.

The grantee shall pay to the City of Chicago as compensation for the privilege #1113195 herein granted the sum of six hundred ($600.00) per annum in advance.

A 25% penalty will be added for payments received after due date

The permit holder agrees to hold the City of Chicago harmless for any damage, relocation or replacement costs associated with damage, relocation or removal of private property caused by the City performing work in the public way.

Authority herein given and granted for a period offive (5) years from and after Date of Passage.

Alderman _____

Daniel S. Solis 25th Ward

FRONT STORE ELEVATION

S1-1

SIGN CODE -

Proposed Signage = 33.8 SqFt

Relevant Signage Code:
1 Linear Ft Frontage = 4 SqFt Signage
Blade Sign must be 8' above grade
Sign Calculation:
(ft) x (ft) or overall boxed dimensions
Four line contain box

SIGN TYPE -

L.E.D. Channel Letterset

MOUNTING -

Raceway Mounted

COLOR PALETTE -

- Brown Trim & Returns
- Yellow Acrylic # 2016
- White Acrylic
- PMS 5615
- PMS 5615-81%
- Black Vinyl
- N/A
- N/A

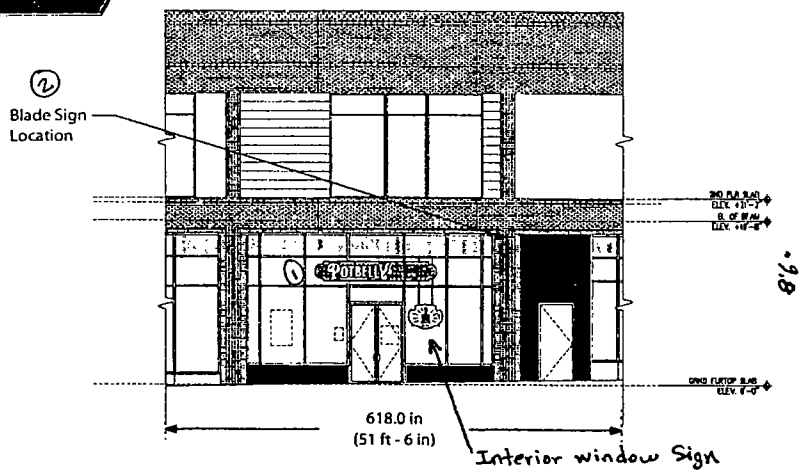

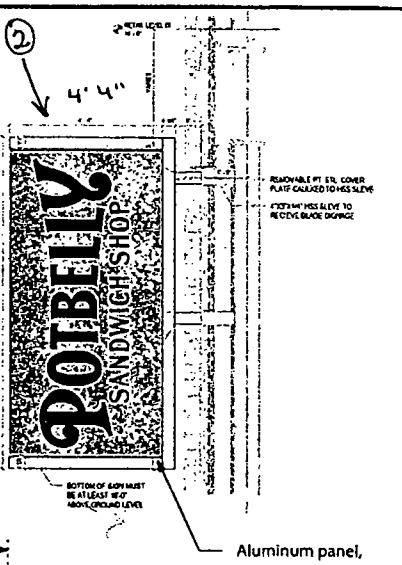

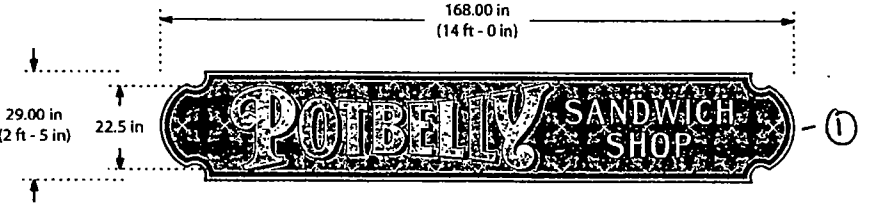

Revision Date: 04/02/14 Rev. Details: New Layout

IDENTITI RESOURCES

1171 Tower Rd.
O: 847.301.0510
F: 847.301.0515

Project No:	140462	Proj. Location:	Canal & Taylor, Chicago IL
Orig. Date:	3/14/2014	Proj. Manager:	Mindy Michalak
Page Rev:	001	Sales Rep:	Josh Sprecher

PROJECT

POTBELLY SANDWICH SHOP

Department of Business Affairs and Consumer Protection
Small Business Center- Public Way Use Unit
City Hall - 121 N LaSalle Street Room 800 • Chicago, IL 60602
(312)-74-GOBIZ (312-744-6249) • (312) 744-1944 (TTY)
http://www.cityofchicago.org/bacp

07/30/2014

Alderman **Daniel S. Solis**
Ward # **25**
City of Chicago
City Hall, Room **203**
121 North LaSalle Street
Chicago, Illinois 60602

Re: An ordinance to use and maintain a portion of the public right-of-way for **two (2) sign(s)** for **POTBELLY SANDWICH SHOP**, adjacent to the premises known as **1018 S. Canal St.**.

Dear Alderman **Daniel S. Solis**:

The applicant referenced above has requested the use of the public right-of-way for a **sign(s)**. An ordinance has been prepared by the Department of Business Affairs and Consumer Protection – Small Business Center - Public Way Use Unit for presentation to the City Council. Because this request was made for properties located in your ward, as approved by you as per the attached, I respectfully request that you introduce the attached ordinance at the next City Council meeting.

If you have any questions regarding this ordinance, please contact Anthony Bertuca at (312) 744-5506.

Department of Business Affairs and Consumer Protection

City of Chicago

O2014-7677

Office of the City Clerk

Document Tracking Sheet

Meeting Date:	9/10/2014
Sponsor(s):	Solis (25)
Type:	Ordinance
Title:	Grant(s) of privilege in public way for Taylor Street Partners, L.P. - bay windows
Committee(s) Assignment:	Committee on Transportation and Public Way

ORDINANCE
TAYLOR STREET PARTNERS, L.P.
Acct. No. 342615 - 1
Permit No. 1114140

Be It Ordained by the City Council of the City of Chicago:

SECTION 1. Permission and authority are hereby given and granted to TAYLOR STREET PARTNERS, L.P., upon the terms and subject to the conditions of this ordinance to maintain and use, as now constructed, three (3) Bay Window(s) projecting over the public right-of-way adjacent to its premises known as 1074-76 W. Taylor St..

Said Bay Window(s) at W. Taylor measure(s):
One (1) at ten (10) feet in length, and four (4) feet in width for a total of forty (40) square feet.

Said Bay Window(s) at W. Taylor & N. Aberdeen measure(s):
One (1) at ten (10) feet in length, and four (4) feet in width for a total of forty (40) square feet.

Said Bay Window(s) at N. Aberdeen measure(s):
One (1) at ten (10) feet in length, and four (4) feet in width for a total of forty (40) square feet.

The location of said privilege shall be as shown on prints kept on file with the Department of Business Affairs and Consumer Protection and the Office of the City Clerk.

Said privilege shall be constructed in accordance with plans and specifications approved by the Department of Transportation (Division of Project Development).

This grant of privilege in the public way shall be subject to the provisions of Section 10-28-015 and all other required provisions of the Municipal Code of Chicago.

The grantee shall pay to the City of Chicago as compensation for the privilege #1114140 herein granted the sum of two hundred twenty-five ($225.00) per annum in advance.

A 25% penalty will be added for payments received after due date.

The permit holder agrees to hold the City of Chicago harmless for any damage, relocation or replacement costs associated with damage, relocation or removal of private property caused by the City performing work in the public way.

Authority herein given and granted for a period of five (5) years from and after 07/29/2014.

Alderman _____

Daniel S. Solis 25th Ward

Mario & Maria DiPaol
1074 W. Taylor St.
Chgo. IL 60607

Sketch

Department of Business Affairs and Consumer Protection
Small Business Center - Public Way Use Unit
City Hall - 121 N LaSalle Street, Room 800 • Chicago, IL 60602
(312)-74-GOBIZ (312-744-6249) • (312) 744-1944 (TTY)
http://www.cityofchicago.org/bacp

07/30/2014

Alderman **Daniel S. Solis**
Ward # **25**
City of Chicago
City Hall, Room **203**
121 North LaSalle Street
Chicago, Illinois 60602

Re: An ordinance to use and maintain a portion of the public right-of-way for **three (3) bay window(s)** for **TAYLOR STREET PARTNERS, L.P.**, adjacent to the premises known as **1074-76 W. Taylor St.**.

Dear Alderman **Daniel S. Solis**:

The applicant referenced above has requested the use of the public right-of-way for a **bay window(s)**. An ordinance has been prepared by the Department of Business Affairs and Consumer Protection – Small Business Center - Public Way Use Unit for presentation to the City Council. Because this request was made for properties located in your ward, as approved by you as per the attached, I respectfully request that you introduce the attached ordinance at the next City Council meeting.

If you have any questions regarding this ordinance, please contact Anthony Bertuca at (312) 744-5506.

Department of Business Affairs and Consumer Protection

City of Chicago

O2014-7680

Office of the City Clerk

Document Tracking Sheet

Meeting Date:	9/10/2014
Sponsor(s):	Solis (25)
Type:	Ordinance
Title:	Grant(s) of privilege in public way for Taylor Street Partners, L.P. - steps
Committee(s) Assignment:	Committee on Transportation and Public Way

ORDINANCE
TAYLOR STREET PARTNERS, L.P.
Acct. No. 342615 - 1
Permit No. 1114139

Be It Ordained by the City Council of the City of Chicago:

SECTION 1. Permission and authority are hereby given and granted to TAYLOR STREET PARTNERS, L.P., upon the terms and subject to the conditions of this ordinance to maintain and use, as now constructed, three (3) Step(s) on the public right-of-way adjacent to its premises known as 1074-76 W. Taylor St..

Said Step(s) at W. Taylor measure(s):
One (1) at five (5) feet in length, and one point three three (1.33) foot in width for a total of six point six five (6.65) square feet.

Said Step(s) at W. Taylor & N. Aberdeen measure(s):
One (1) at eight (8) feet in length, and one point three three (1.33) foot in width for a total of ten point six four (10.64) square feet.

Said Step(s) at N. Aberdeen measure(s):
One (1) at six (6) feet in length, and one point three three (1.33) foot in width for a total of seven point nine eight (7.98) square feet.

The location of said privilege shall be as shown on prints kept on file with the Department of Business Affairs and Consumer Protection and the Office of the City Clerk.

Said privilege shall be constructed in accordance with plans and specifications approved by the Department of Transportation (Division of Project Development).

This grant of privilege in the public way shall be subject to the provisions of Section 10-28-015 and all other required provisions of the Municipal Code of Chicago.

The grantee shall pay to the City of Chicago as compensation for the privilege #1114139 herein granted the sum of one thousand two hundred ($1,200.00) per annum in advance.

A 25% penalty will be added for payments received after due date.

The permit holder agrees to hold the City of Chicago harmless for any damage, relocation or replacement costs associated with damage, relocation or removal of private property caused by the City performing work in the public way.

Authority herein given and granted for a period of five (5) years from and after 07/29/2014.

Alderman _____

Daniel S. Solis 25th Ward

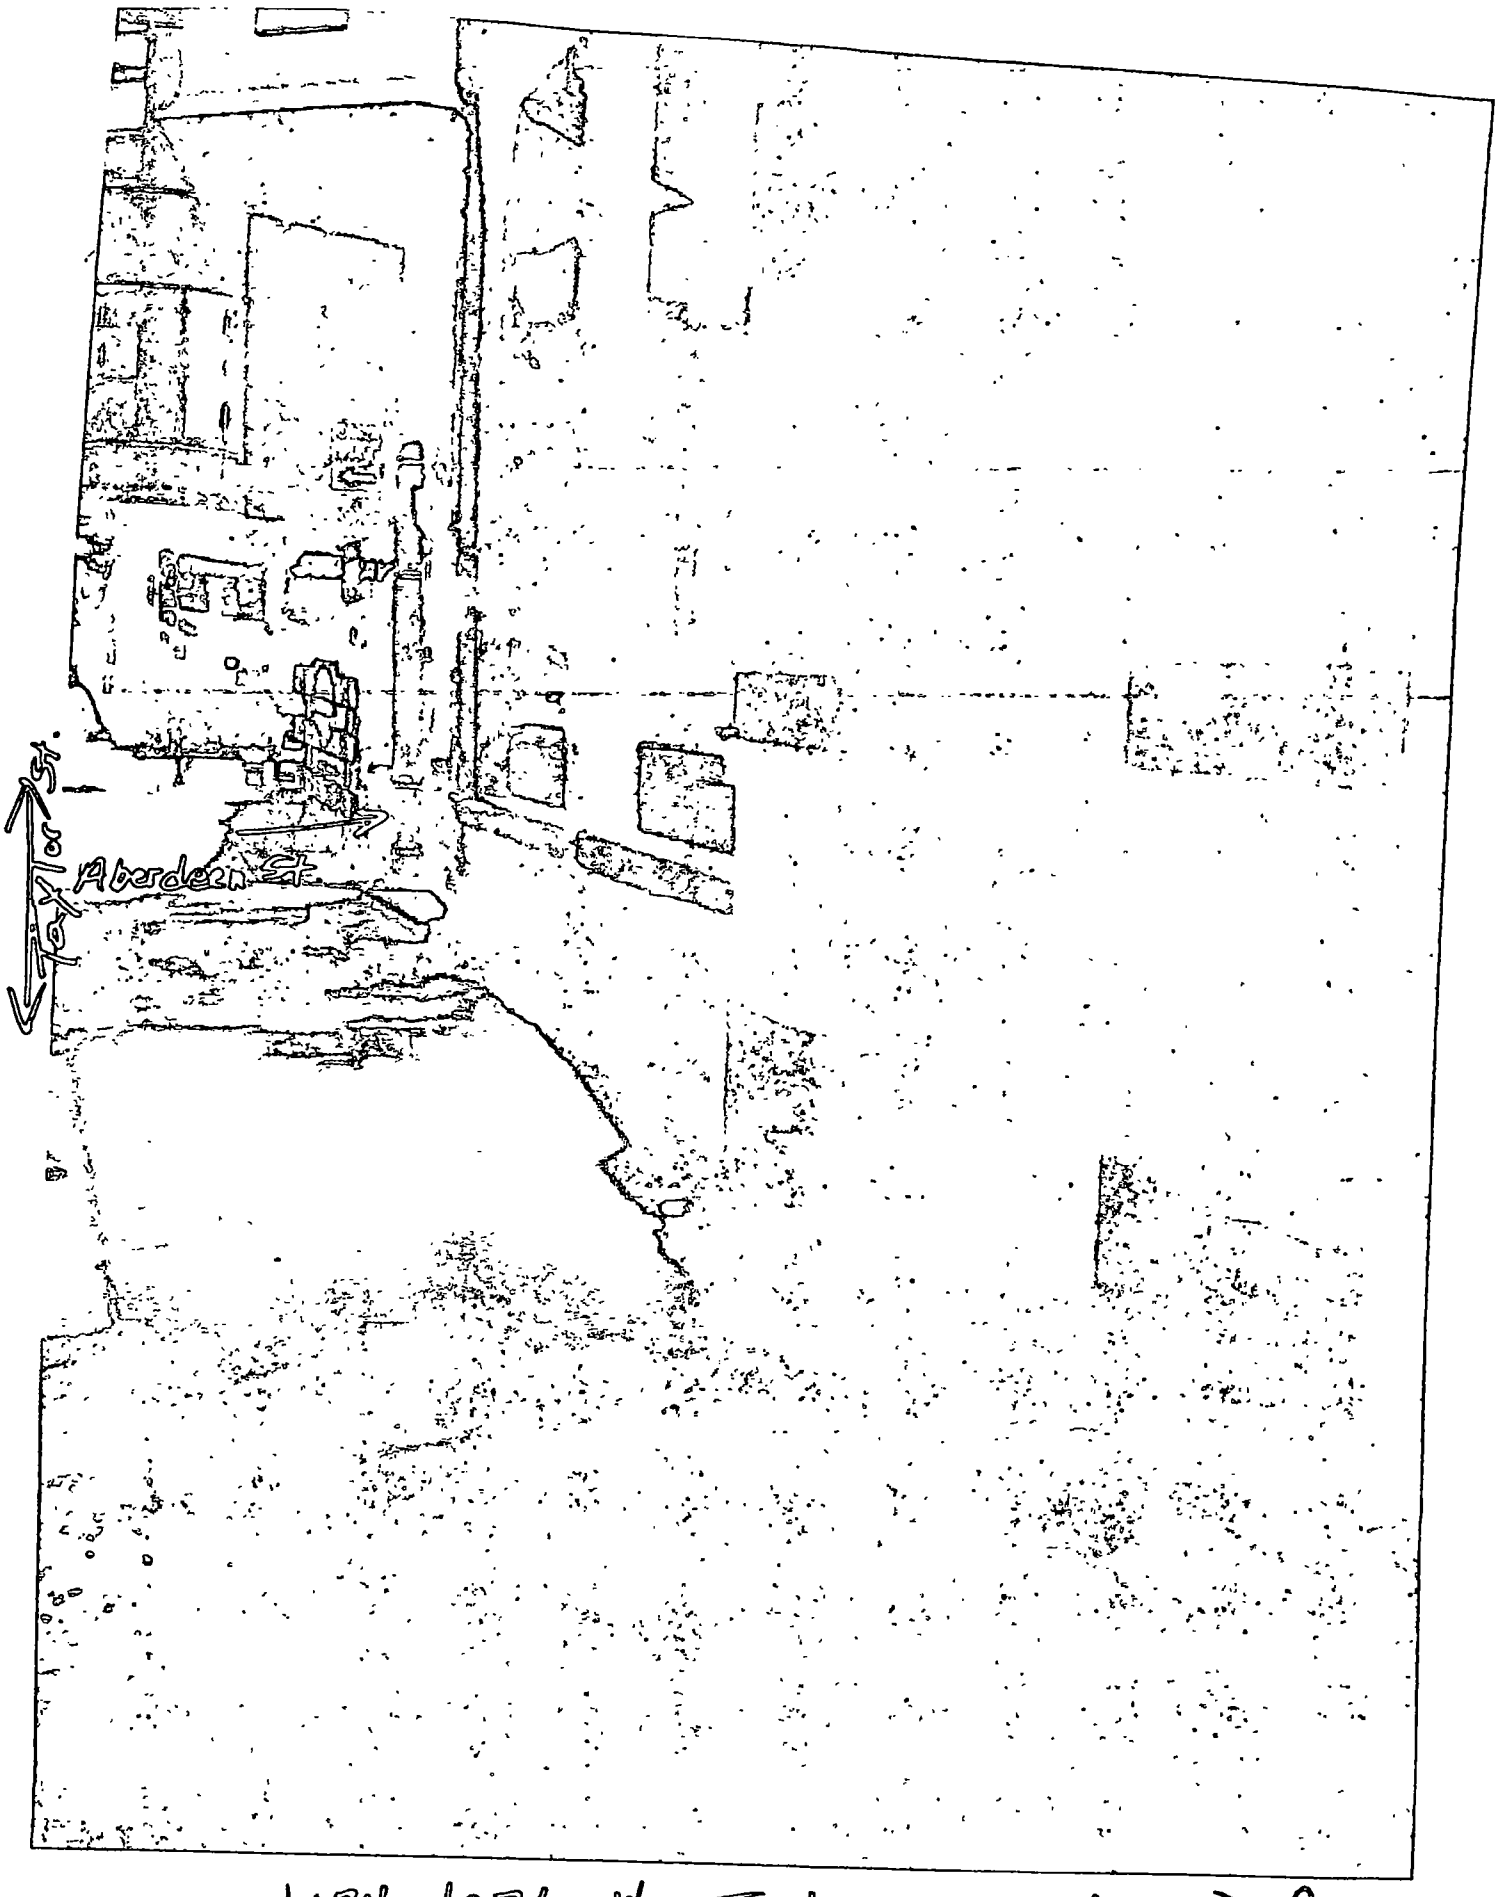

1074-1076 W. Taylor St. - Steps DiPaolo

Department of Business Affairs and Consumer Protection
Small Business Center - Public Way Use Unit
City Hall - 121 N. LaSalle Street, Room 800 • Chicago, IL 60602
(312)-74-GOBIZ (312-744-6249) • (312) 744-1944 (TTY)
http://www.cityofchicago.org/bacp

07/30/2014

Alderman **Daniel S. Solis**
Ward # **25**
City of Chicago
City Hall, Room **203**
121 North LaSalle Street
Chicago, Illinois 60602

Re: An ordinance to use and maintain a portion of the public right-of-way for **three (3) step(s)** for **TAYLOR STREET PARTNERS, L.P.**, adjacent to the premises known as **1074-76 W. Taylor St.**.

Dear Alderman **Daniel S. Solis**:

The applicant referenced above has requested the use of the public right-of-way for a **step(s)**. An ordinance has been prepared by the Department of Business Affairs and Consumer Protection – Small Business Center - Public Way Use Unit for presentation to the City Council. Because this request was made for properties located in your ward, as approved by you as per the attached, I respectfully request that you introduce the attached ordinance at the next City Council meeting.

If you have any questions regarding this ordinance, please contact Anthony Bertuca at (312) 744-5506.

Department of Business Affairs and Consumer Protection

City of Chicago

O2014-7683

Office of the City Clerk

Document Tracking Sheet

Meeting Date:	9/10/2014
Sponsor(s):	Solis (25)
Type:	Ordinance
Title:	Grant(s) of privilege in public way for Vernon Park Tap
Committee(s) Assignment:	Committee on Transportation and Public Way

ORDINANCE
VERNON PARK TAP
Acct. No. 216013 - 1
Permit No. 1114550

Be It Ordained by the City Council of the City of Chicago:

SECTION 1. Permission and authority are hereby given and granted to VERNON PARK TAP, upon the terms and subject to the conditions of this ordinance to maintain and use, as now constructed, one (1) Stair Case(s) on the public right-of-way adjacent to its premises known as 1073 W. Vernon Park Pl..

Said Stair Case(s) at Public alley measure(s):
One (1) at sixteen (16) feet in length, and three (3) feet in width for a total of forty-eight (48) square feet.

The location of said privilege shall be as shown on prints kept on file with the Department of Business Affairs and Consumer Protection and the Office of the City Clerk.

Said privilege shall be constructed in accordance with plans and specifications approved by the Department of Transportation (Division of Project Development).

This grant of privilege in the public way shall be subject to the provisions of Section 10-28-015 and all other required provisions of the Municipal Code of Chicago.

The grantee shall pay to the City of Chicago as compensation for the privilege #1114550 herein granted the sum of four hundred ($400.00) per annum in advance.

A 25% penalty will be added for payments received after due date.

The permit holder agrees to hold the City of Chicago harmless for any damage, relocation or replacement costs associated with damage, relocation or removal of private property caused by the City performing work in the public way.

Authority herein given and granted for a period of five (5) years from and after 07/29/2014.

Alderman _____

Daniel S. Solis 25th Ward

Department of Business Affairs and Consumer Protection
Small Business Center- Public Way Use Unit
City Hall- 121 N. LaSalle Street Room 800 • Chicago, IL 60602
(312)-74-GOBIZ (312-744-6249) • (312) 744-1944 (TTY)
http://www.cityofchicago.org/bacp

09/10/2014

Alderman **Daniel S. Solis**
Ward # **25**
City of Chicago
City Hall, Room **203**
121 North LaSalle Street
Chicago, Illinois 60602

Re: An ordinance to use and maintain a portion of the public right-of-way for **one (1) stair case(s)** for **VERNON PARK TAP**, adjacent to the premises known as **1073 W. Vernon Park Pl.**.

Dear Alderman **Daniel S. Solis**:

The applicant referenced above has requested the use of the public right-of-way for a **stair case(s)**. An ordinance has been prepared by the Department of Business Affairs and Consumer Protection – Small Business Center - Public Way Use Unit for presentation to the City Council. Because this request was made for properties located in your ward, as approved by you as per the attached, I respectfully request that you introduce the attached ordinance at the next City Council meeting.

If you have any questions regarding this ordinance, please contact Anthony Bertuca at (312) 744-5506.

Department of Business Affairs and Consumer Protection

City of Chicago

O2014-7687

Office of the City Clerk

Document Tracking Sheet

Meeting Date:	9/10/2014
Sponsor(s):	Solis (25)
Type:	Ordinance
Title:	Grant(s) of privilege in public way for 18th Place Fee Owner LLC
Committee(s) Assignment:	Committee on Transportation and Public Way

ORDINANCE
18TH PLACE FEE OWNER, LLC
Acct. No. 345376 - 1
Permit No. 1114946

Be It Ordained by the City Council of the City of Chicago:

SECTION 1. Permission and authority are hereby given and granted to 18TH PLACE FEE OWNER, LLC, upon the terms and subject to the conditions of this ordinance to maintain and use, as now constructed, one (1) Fire Escape(s) projecting over the public right-of-way adjacent to its premises known as 1700 W. 18th St..

Said Fire Escape(s) at S. Paulina measure(s):
One (1) at fifty point zero eight (50.08) feet in length, and three point three three (3.33) feet in width for a total of one hundred sixty-six point seven seven (166.77) square feet.

The location of said privilege shall be as shown on prints kept on file with the Department of Business Affairs and Consumer Protection and the Office of the City Clerk.

Said privilege shall be constructed in accordance with plans and specifications approved by the Department of Transportation (Division of Project Development).

This grant of privilege in the public way shall be subject to the provisions of Section 10-28-015 and all other required provisions of the Municipal Code of Chicago.

The grantee shall pay to the City of Chicago as compensation for the privilege #1114946 herein granted the sum of four hundred ($400.00) per annum in advance.

A 25% penalty will be added for payments received after due date.

The permit holder agrees to hold the City of Chicago harmless for any damage, relocation or replacement costs associated with damage, relocation or removal of private property caused by the City performing work in the public way.

Authority herein given and granted for a period of five (5) years from and after 09/09/2014.

Alderman _____

Daniel S. Solis 25th Ward

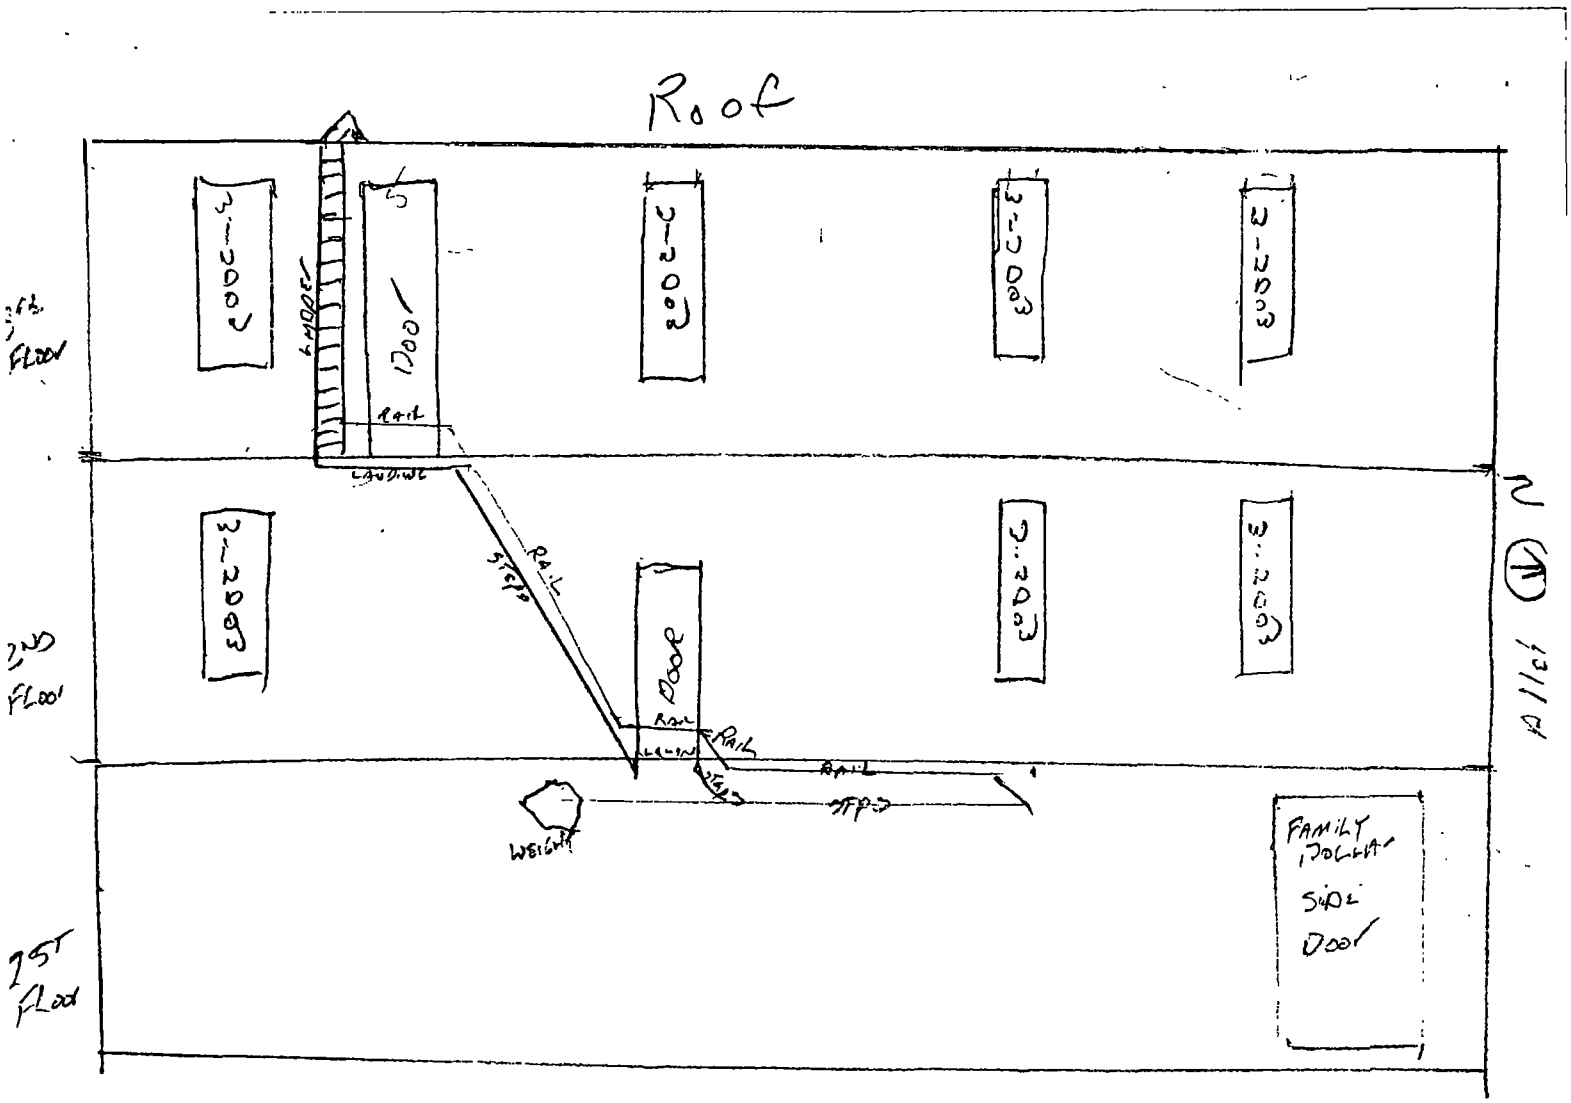
Roof
3rd FLOOR
2ND FLOOR
1ST FLOOR
Door
Rail
Ladder
Steps
Door
Rail
Rail
Rail
Steps
Steps
WEIGHT
FAMILY DOLLAR
SIDE DOOR
PAULINA STREET VIEW

Department of Business Affairs and Consumer Protection
Small Business Center - Public Way Use Unit
City Hall - 121 N. LaSalle Street, Room 800 • Chicago, IL 60602
(312)-74-GOBIZ (312-744-6249) • (312) 744-1944 (TTY)
http://www.cityofchicago.org/bacp

09/10/2014

Alderman **Daniel S. Solis**
Ward # **25**
City of Chicago
City Hall, Room **203**
121 North LaSalle Street
Chicago, Illinois 60602

Re: An ordinance to use and maintain a portion of the public right-of-way for **one (1) fire escape(s)** for **18TH PLACE FEE OWNER, LLC**, adjacent to the premises known as **1700 W. 18th St.**.

Dear Alderman **Daniel S. Solis**:

The applicant referenced above has requested the use of the public right-of-way for a **fire escape(s)**. An ordinance has been prepared by the Department of Business Affairs and Consumer Protection – Small Business Center - Public Way Use Unit for presentation to the City Council. Because this request was made for properties located in your ward, as approved by you as per the attached, I respectfully request that you introduce the attached ordinance at the next City Council meeting.

If you have any questions regarding this ordinance, please contact Anthony Bertuca at (312) 744-5506.

Department of Business Affairs and Consumer Protection

City of Chicago

O2014-7690

Office of the City Clerk

Document Tracking Sheet

Meeting Date:	9/10/2014
Sponsor(s):	Maldonado (26)
Type:	Ordinance
Title:	Grant(s) of privilege in public way for California Division Currency Exchange
Committee(s) Assignment:	Committee on Transportation and Public Way

ORDINANCE
CALIFORNIA DIVISION CURRENCY EXCHANGE
Acct. No. 37264 - 1
Permit No. 1114478

Be It Ordained by the City Council of the City of Chicago:

SECTION 1. Permission and authority are hereby given and granted to CALIFORNIA DIVISION CURRENCY EXCHANGE, upon the terms and subject to the conditions of this ordinance to maintain and use, as now constructed, one (1) Bay Window(s) projecting over the public right-of-way adjacent to its premises known as 2745 W. Division St..

Said Bay Window(s) at W. Division measure(s):
One (1) at fourteen (14) feet in length, and three (3) feet in width for a total of forty-two (42) square feet.

The location of said privilege shall be as shown on prints kept on file with the Department of Business Affairs and Consumer Protection and the Office of the City Clerk.

Said privilege shall be constructed in accordance with plans and specifications approved by the Department of Transportation (Division of Project Development).

This grant of privilege in the public way shall be subject to the provisions of Section 10-28-015 and all other required provisions of the Municipal Code of Chicago.

The grantee shall pay to the City of Chicago as compensation for the privilege #1114478 herein granted the sum of seventy-five ($75.00) per annum in advance.

A 25% penalty will be added for payments received after due date.

The permit holder agrees to hold the City of Chicago harmless for any damage, relocation or replacement costs associated with damage, relocation or removal of private property caused by the City performing work in the public way.

Authority herein given and granted for a period of five (5) years from and after 07/29/2014.

Alderman _____

Roberto Maldonado 26th Ward

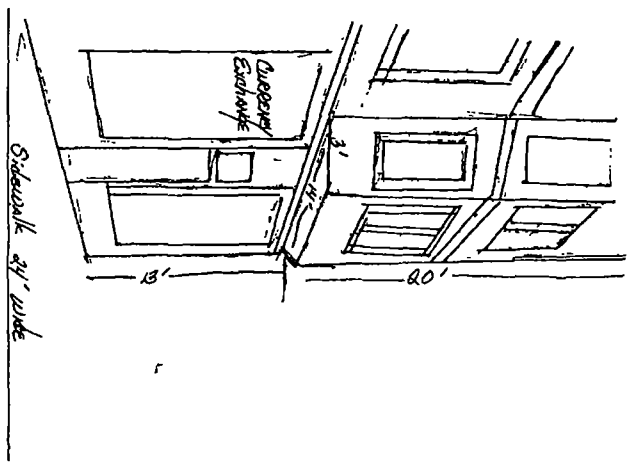
Driveway Entrance
3'
4½'
13'
20'
Sidewalk 4½' wide

Department of Business Affairs and Consumer Protection
Small Business Center - Public Way Use Unit
City Hall - 121 N. LaSalle Street, Room 800 • Chicago, IL 60602
(312)-74-GOBIZ (312-744-6249) • (312) 744-1944 (TTY)
http://www.cityofchicago.org/bacp

09/10/2014

Alderman **Roberto Maldonado**
Ward # **26**
City of Chicago
City Hall, Room **300**
121 North LaSalle Street
Chicago, Illinois 60602

Re: An ordinance to use and maintain a portion of the public right-of-way for **one (1) bay window(s)** for **CALIFORNIA DIVISION CURRENCY EXCHANGE**, adjacent to the premises known as **2745 W. Division St.**.

Dear Alderman **Roberto Maldonado**:

The applicant referenced above has requested the use of the public right-of-way for a **bay window(s)**. An ordinance has been prepared by the Department of Business Affairs and Consumer Protection – Small Business Center - Public Way Use Unit for presentation to the City Council. Because this request was made for properties located in your ward, as approved by you as per the attached, I respectfully request that you introduce the attached ordinance at the next City Council meeting.

If you have any questions regarding this ordinance, please contact Anthony Bertuca at (312) 744-5506.

Department of Business Affairs and Consumer Protection

City of Chicago

O2014-7697

Office of the City Clerk

Document Tracking Sheet

Meeting Date:	9/10/2014
Sponsor(s):	Maldonado (26)
Type:	Ordinance
Title:	Grant(s) of privilege in public way for Division Dental Clinic
Committee(s) Assignment:	Committee on Transportation and Public Way

ORDINANCE
DIVISION DENTAL CLINIC
Acct. No. 339588 - 1
Permit No. 1114698

Be It Ordained by the City Council of the City of Chicago:

SECTION 1. Permission and authority are hereby given and granted to DIVISION DENTAL CLINIC, upon the terms and subject to the conditions of this ordinance to maintain and use one (1) sign(s) projecting over the public right-of-way attached to its premises known as 2632 W. Division St..

Said sign structure(s) measures as follows; along W. Division Street:
One (1) at three (3) feet in length, four (4) feet in height and ten (10) feet above grade level.

The location of said privilege shall be as shown on prints kept on file with the Department of Business Affairs and Consumer Protection and the Office of the City Clerk.

Said privilege shall be constructed in accordance with plans and specifications approved by the Department of Transportation (Division of Project Development) and Zoning Department - Signs.

This grant of privilege in the public way shall be subject to the provisions of Section 10-28-015 and all other required provisions of the Municipal Code of Chicago.

The grantee shall pay to the City of Chicago as compensation for the privilege #1114698 herein granted the sum of one hundred ($100.00) per annum in advance.

A 25% penalty will be added for payments received after due date.

The permit holder agrees to hold the City of Chicago harmless for any damage, relocation or replacement costs associated with damage, relocation or removal of private property caused by the City performing work in the public way.

Authority herein given and granted for a period of five (5) years from and after 04/22/2014.

Alderman _____

Roberto Maldonado 26th Ward

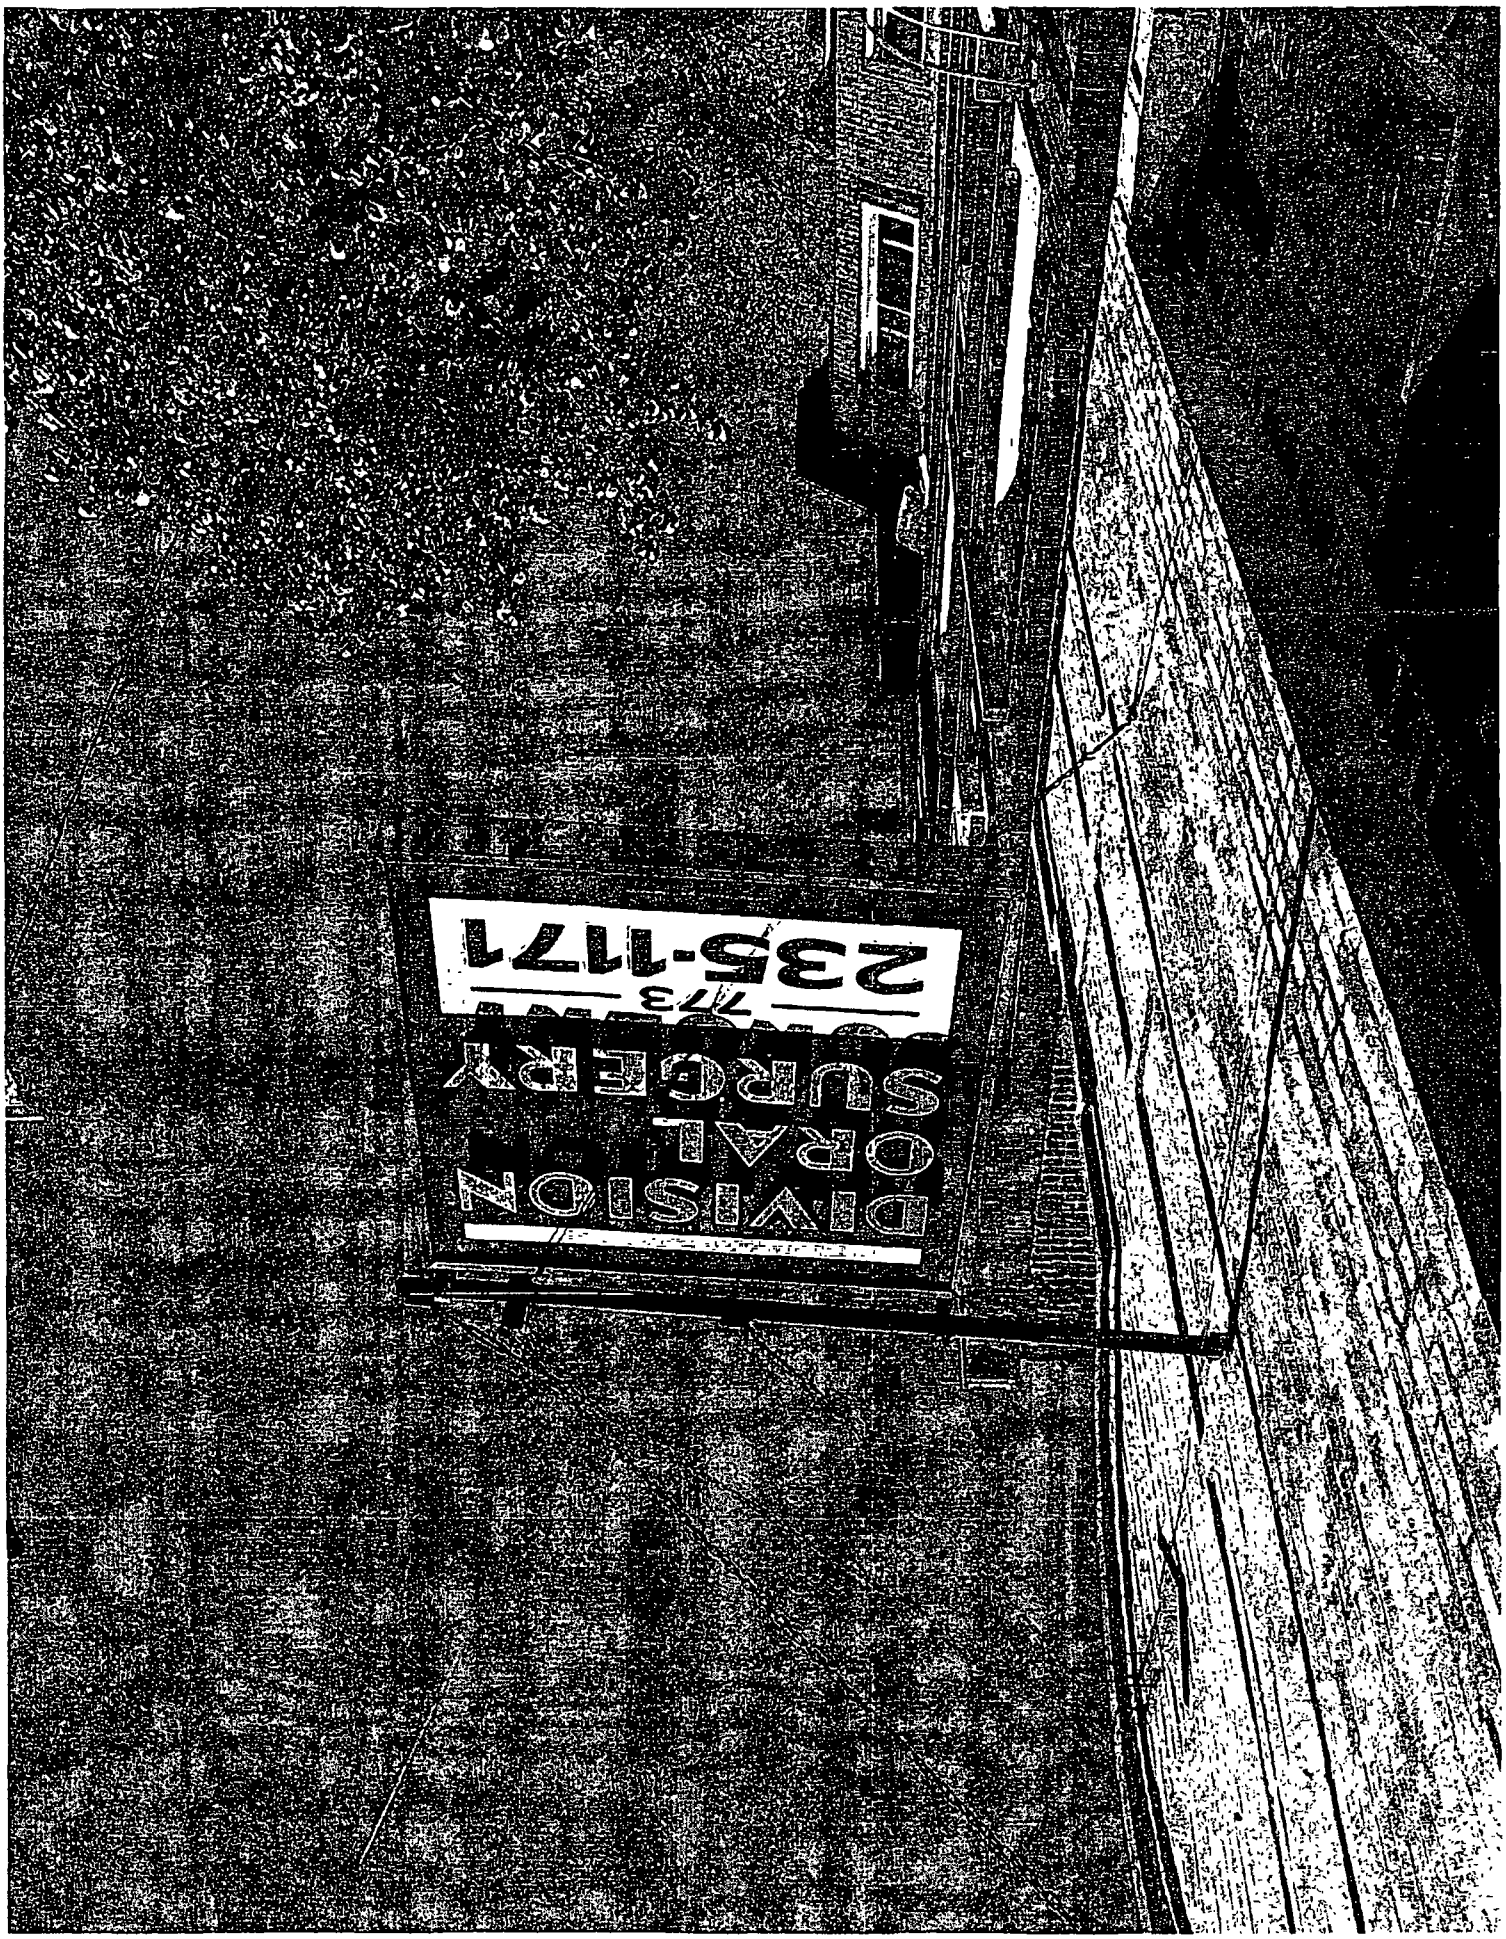
DIVISION
ORAL
SURGERY
235-1171

Department of Business Affairs and Consumer Protection
Small Business Center - Public Way Use Unit
City Hall - 121 N. LaSalle Street, Room 800 • Chicago, IL 60602
(312)-74-GOBIZ (312-744-6249) • (312) 744-1944 (TTY)
http://www.cityofchicago.org/bacp

09/10/2014

Alderman **Roberto Maldonado**
Ward # **26**
City of Chicago
City Hall, Room **300**
121 North LaSalle Street
Chicago, Illinois 60602

Re: An ordinance to use and maintain a portion of the public right-of-way for **one (1) sign(s)** for **DIVISION DENTAL CLINIC**, adjacent to the premises known as **2632 W. Division St.**.

Dear Alderman **Roberto Maldonado**:

The applicant referenced above has requested the use of the public right-of-way for a **sign(s)**. An ordinance has been prepared by the Department of Business Affairs and Consumer Protection – Small Business Center - Public Way Use Unit for presentation to the City Council. Because this request was made for properties located in your ward, as approved by you as per the attached, I respectfully request that you introduce the attached ordinance at the next City Council meeting.

If you have any questions regarding this ordinance, please contact Anthony Bertuca at (312) 744-5506.

Department of Business Affairs and Consumer Protection

City of Chicago

O2014-7613

Office of the City Clerk

Document Tracking Sheet

Meeting Date:	9/10/2014
Sponsor(s):	Burnett (27)
Type:	Ordinance
Title:	Grant(s) of privilege in public way for ADM Milling Co.
Committee(s) Assignment:	Committee on Transportation and Public Way

ORDINANCE
ADM MILLING COMPANY
Acct. No. 10033 - 1
Permit No. 1114912

Be It Ordained by the City Council of the City of Chicago:

SECTION 1. Permission and authority are hereby given and granted to ADM MILLING COMPANY, upon the terms and subject to the conditions of this ordinance to maintain and use, as now constructed, one (1) Switch Track(s) on the public right-of-way adjacent to its premises known as 1300 W. Carroll Ave..

Said Switch Track(s) at W. Carroll Street measure(s):
One (1) at sixty-six (66) feet in length, and one (1) foot in width for a total of sixty-six (66) square feet.

The location of said privilege shall be as shown on prints kept on file with the Department of Business Affairs and Consumer Protection and the Office of the City Clerk.

Said privilege shall be constructed in accordance with plans and specifications approved by the Department of Transportation (Division of Project Development).

This grant of privilege in the public way shall be subject to the provisions of Section 10-28-015 and all other required provisions of the Municipal Code of Chicago.

The grantee shall pay to the City of Chicago as compensation for the privilege #1114912 herein granted the sum of four hundred ($400.00) per annum in advance.

A 25% penalty will be added for payments received after due date.

The permit holder agrees to hold the City of Chicago harmless for any damage, relocation or replacement costs associated with damage, relocation or removal of private property caused by the City performing work in the public way.

Authority herein given and granted for a period of five (5) years from and after 07/12/2014.

Alderman _____

Walter Burnett Jr. 27th Ward

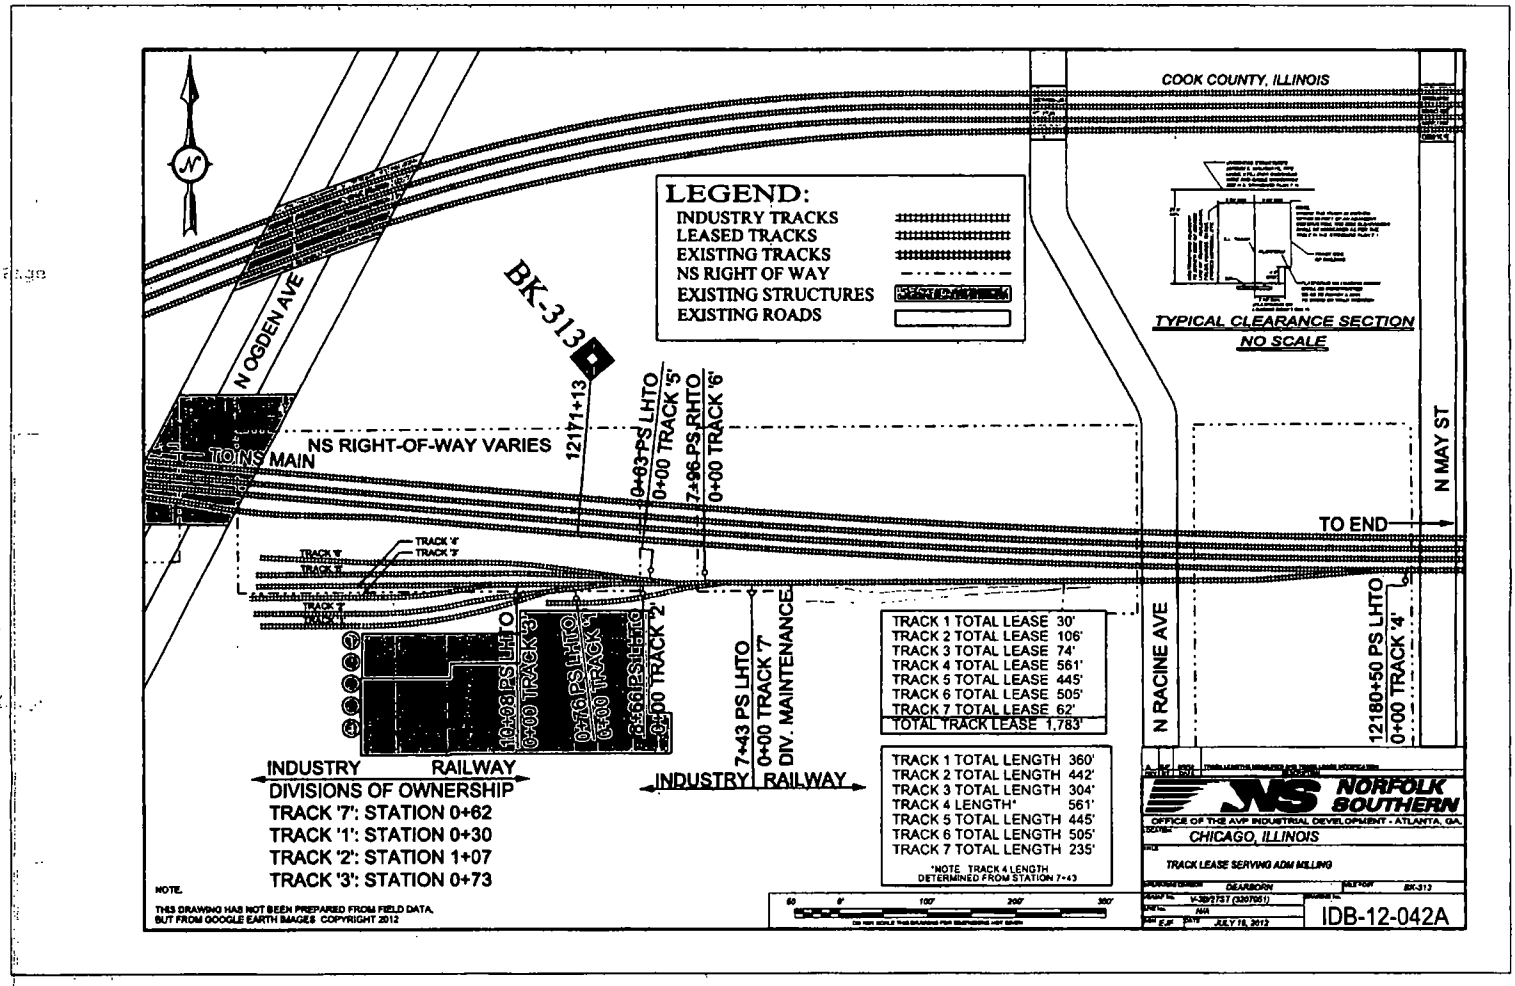
COOK COUNTY, ILLINOIS
LEGEND:
INDUSTRY TRACKS
LEASED TRACKS
EXISTING TRACKS
NS RIGHT OF WAY
EXISTING STRUCTURES
EXISTING ROADS
TYPICAL CLEARANCE SECTION
NO SCALE
N OGDEN AVE
BK-313
12171+13
NS RIGHT-OF-WAY VARIES
TO NS MAIN
0+03 PS LHTO
0+00 TRACK '5'
7+96 PS RHTO
0+00 TRACK '6'
N MAY ST
TO END
TRACK '4'
TRACK '3'
TRACK '2'
TRACK '1'
10+08 PS LHTO
0+00 TRACK '3'
0+76 PS LHTO
0+00 TRACK '1'
2+60 PS LHTO
0+00 TRACK '2'
7+43 PS LHTO
0+00 TRACK '7'
DIV. MAINTENANCE
N RACINE AVE
12180+50 PS LHTO
0+00 TRACK '4'
INDUSTRY RAILWAY
DIVISIONS OF OWNERSHIP
TRACK '7': STATION 0+62
TRACK '1': STATION 0+30
TRACK '2': STATION 1+07
TRACK '3': STATION 0+73
INDUSTRY RAILWAY
TRACK 1 TOTAL LEASE 30'
TRACK 2 TOTAL LEASE 106'
TRACK 3 TOTAL LEASE 74'
TRACK 4 TOTAL LEASE 561'
TRACK 5 TOTAL LEASE 445'
TRACK 6 TOTAL LEASE 505'
TRACK 7 TOTAL LEASE 62'
TOTAL TRACK LEASE 1,783'
TRACK 1 TOTAL LENGTH 360'
TRACK 2 TOTAL LENGTH 442'
TRACK 3 TOTAL LENGTH 304'
TRACK 4 LENGTH* 561'
TRACK 5 TOTAL LENGTH 445'
TRACK 6 TOTAL LENGTH 505'
TRACK 7 TOTAL LENGTH 235'
*NOTE TRACK 4 LENGTH DETERMINED FROM STATION 7+43
NOTE:
THIS DRAWING HAS NOT BEEN PREPARED FROM FIELD DATA, BUT FROM GOOGLE EARTH IMAGES COPYRIGHT 2012
NORFOLK SOUTHERN
OFFICE OF THE AVP INDUSTRIAL DEVELOPMENT - ATLANTA, GA.
CHICAGO, ILLINOIS
TRACK LEASE SERVING ADM MILLING
DEARBORN
BK-313
IDB-12-042A
JULY 18, 2012

City of Chicago

O2014-7617

Office of the City Clerk

Document Tracking Sheet

Meeting Date:	9/10/2014
Sponsor(s):	Burnett (27)
Type:	Ordinance
Title:	Grant(s) of privilege in public way for Arabia Cafe - light fixtures
Committee(s) Assignment:	Committee on Transportation and Public Way

ORDINANCE
ARABIA CAFE
Acct. No. 316683 - 1
Permit No. 1114730

Be It Ordained by the City Council of the City of Chicago:

SECTION 1. Permission and authority are hereby given and granted to ARABIA CAFE, upon the terms and subject to the conditions of this ordinance to maintain and use, as now constructed, seven (7) Light Fixture(s) projecting over the public right-of-way adjacent to its premises known as 1046 N. Milwaukee Ave..

Said Light Fixture(s) at N. Milwaukee measure(s):
Two (2) at two (2) feet in length, two (2) feet in width and nine (9) feet above grade level.

Said Light Fixture(s) at N. Milwaukee measure(s):
Five (5) at two (2) feet in length, two (2) feet in width and fifteen (15) feet above grade level.

The location of said privilege shall be as shown on prints kept on file with the Department of Business Affairs and Consumer Protection and the Office of the City Clerk.

Said privilege shall be constructed in accordance with plans and specifications approved by the Department of Transportation (Division of Project Development).

This grant of privilege in the public way shall be subject to the provisions of Section 10-28-015 and all other required provisions of the Municipal Code of Chicago.

The grantee shall pay to the City of Chicago as compensation for the privilege #1114730 herein granted the sum of seventy-five ($75.00) per annum in advance.

A 25% penalty will be added for payments received after due date.

The permit holder agrees to hold the City of Chicago harmless for any damage, relocation or replacement costs associated with damage, relocation or removal of private property caused by the City performing work in the public way.

Authority herein given and granted for a period of five (5) years from and after 06/03/2014.

Alderman

Walter Burnett Jr. 27th Ward

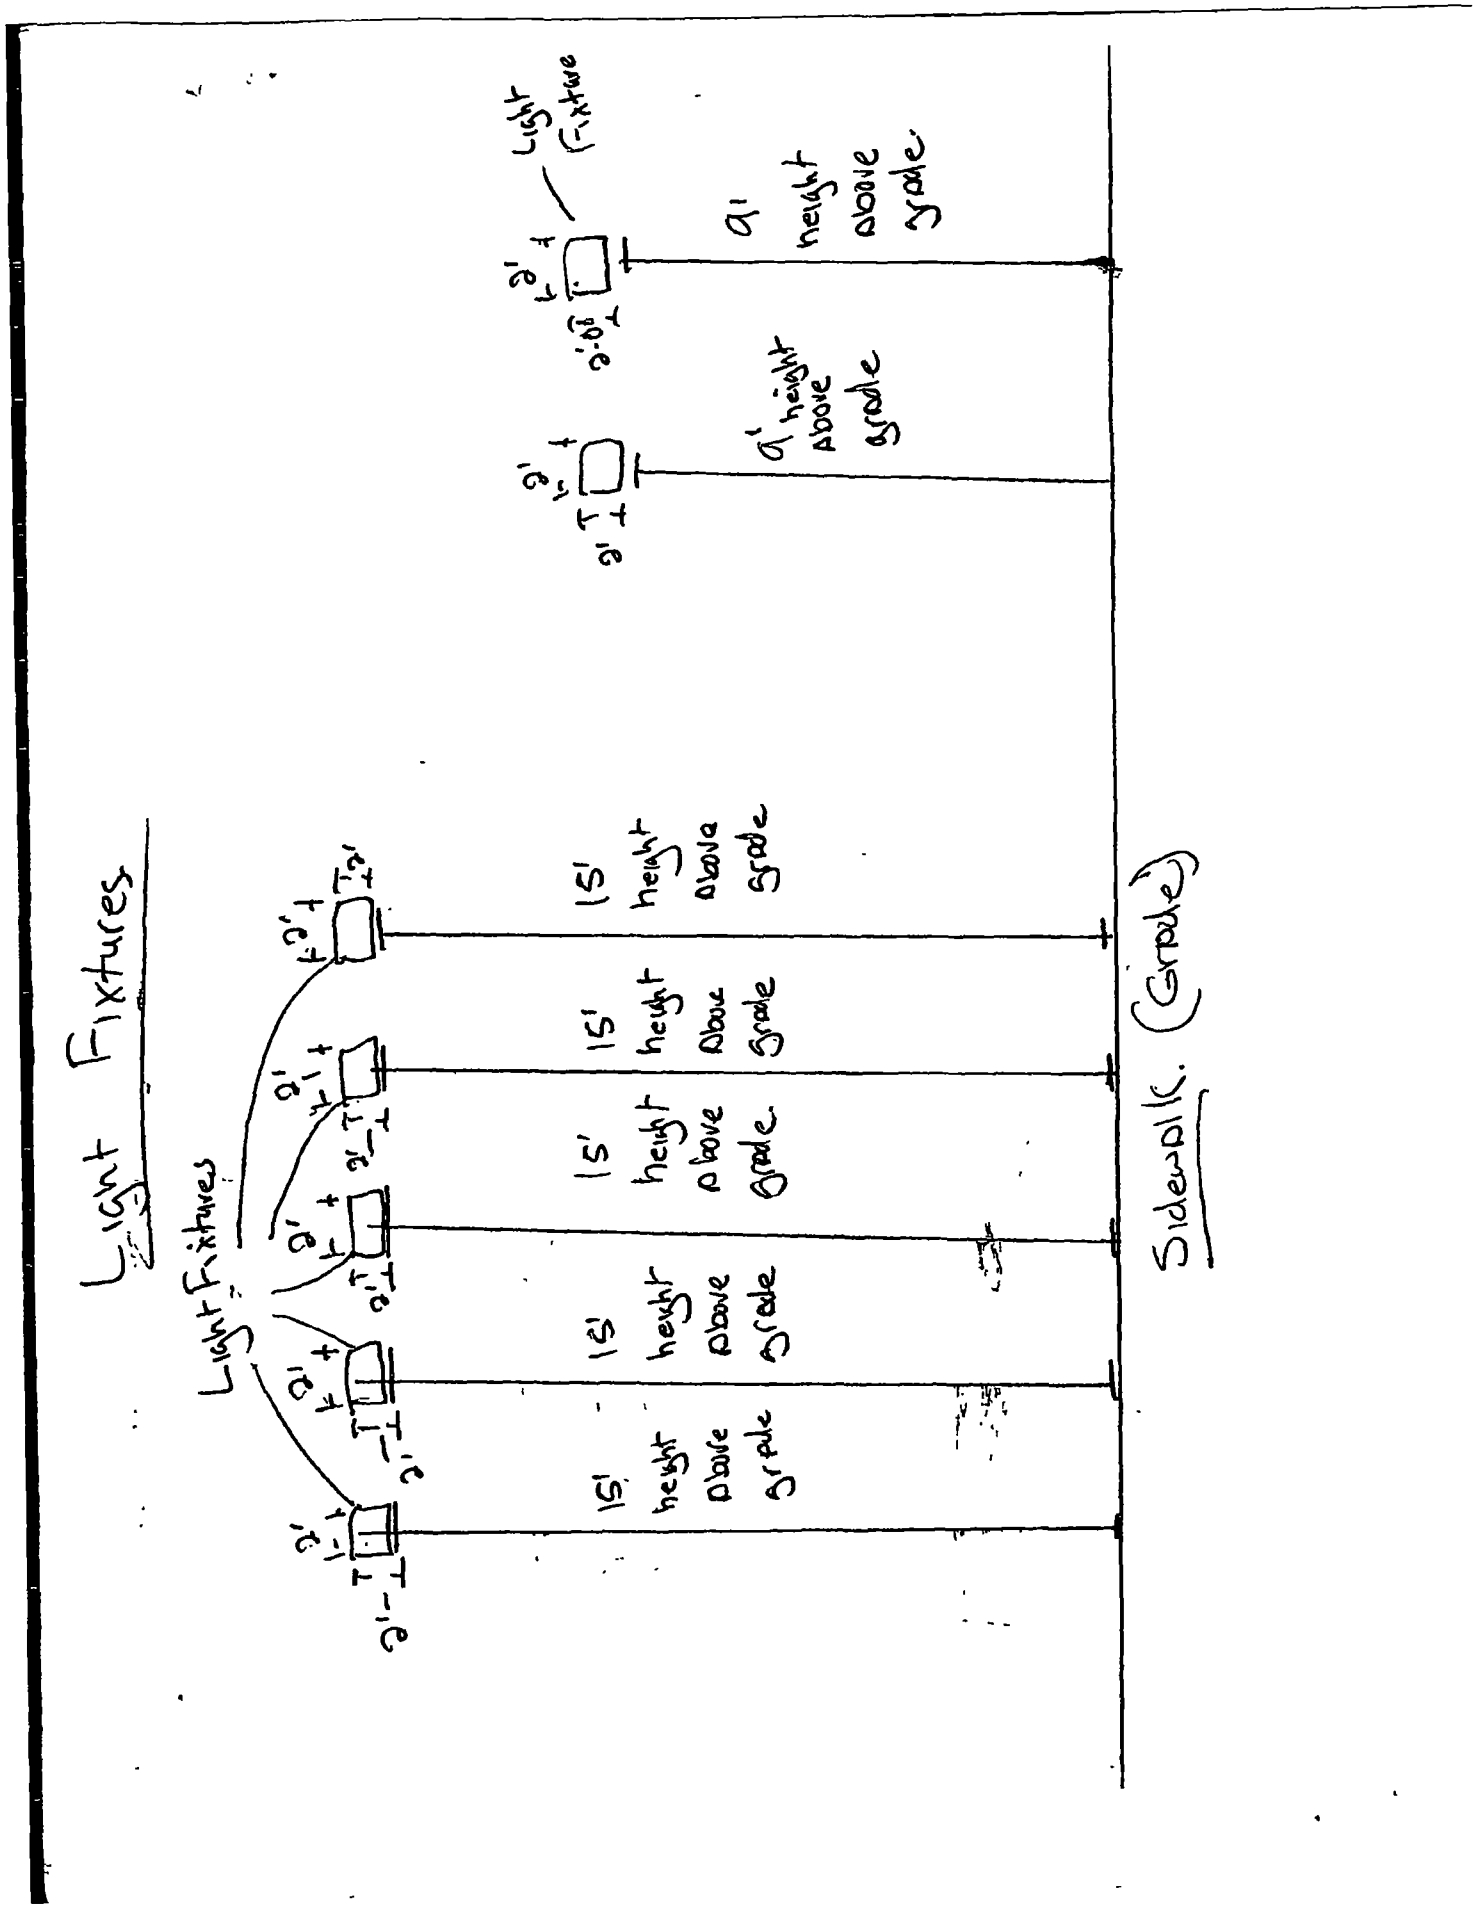
Light Fixtures
Light Fixtures
15' height above grade
15' height above grade
15' height above grade
15' height above grade
Sidewalk (Grade)
9' height above grade
9' height above grade
Light Fixture

City of Chicago

O2014-7619

Office of the City Clerk

Document Tracking Sheet

Meeting Date:	9/10/2014
Sponsor(s):	Burnett (27)
Type:	Ordinance
Title:	Grant(s) of privilege in public way for Arabia Cafe - signs
Committee(s) Assignment:	Committee on Transportation and Public Way

ORDINANCE
ARABIA CAFE
Acct. No. 316683 - 1
Permit No. 1114737

Be It Ordained by the City Council of the City of Chicago:

SECTION 1. Permission and authority are hereby given and granted to ARABIA CAFE, upon the terms and subject to the conditions of this ordinance to maintain and use two (2) sign(s) projecting over the public right-of-way attached to its premises known as 1046 N. Milwaukee Ave..

Said sign structure(s) measures as follows; along N. Milwaukee:
One (1) at two (2) feet in length, five (5) feet in height and ten point seven five (10.75) feet above grade level.

Said sign structure(s) measures as follows; along N. Milwaukee:
One (1) at twenty-six (26) feet in length, three (3) feet in height and ten point five (10.5) feet above grade level.

The location of said privilege shall be as shown on prints kept on file with the Department of Business Affairs and Consumer Protection and the Office of the City Clerk.

Said privilege shall be constructed in accordance with plans and specifications approved by the Department of Transportation (Division of Project Development) and Zoning Department - Signs.

This grant of privilege in the public way shall be subject to the provisions of Section 10-28-015 and all other required provisions of the Municipal Code of Chicago.

The grantee shall pay to the City of Chicago as compensation for the privilege #1114737 herein granted the sum of four hundred ($400.00) per annum in advance.

A 25% penalty will be added for payments received after due date.

The permit holder agrees to hold the City of Chicago harmless for any damage, relocation or replacement costs associated with damage, relocation or removal of private property caused by the City performing work in the public way.

Authority herein given and granted for a period of five (5) years from and after 05/13/2014.

Alderman Walter Burnett Jr. 27th Ward

Sign

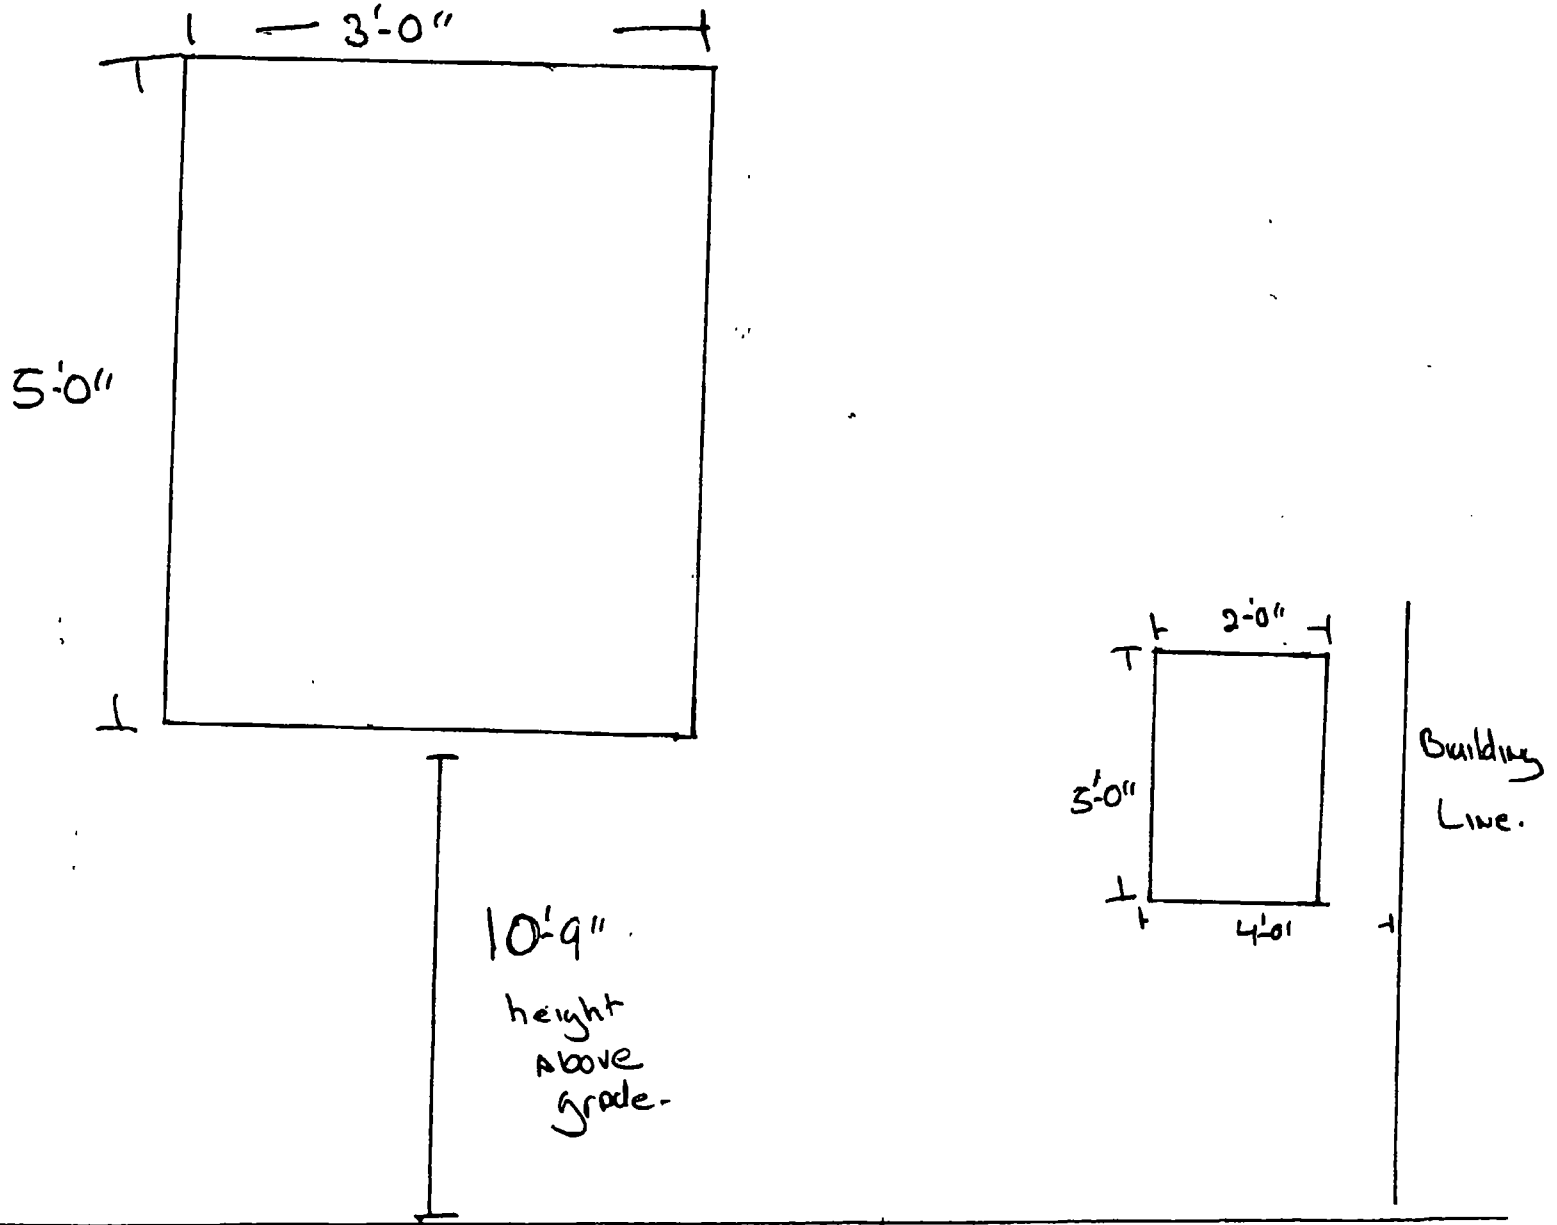

(Page 2 of 5)

Sign

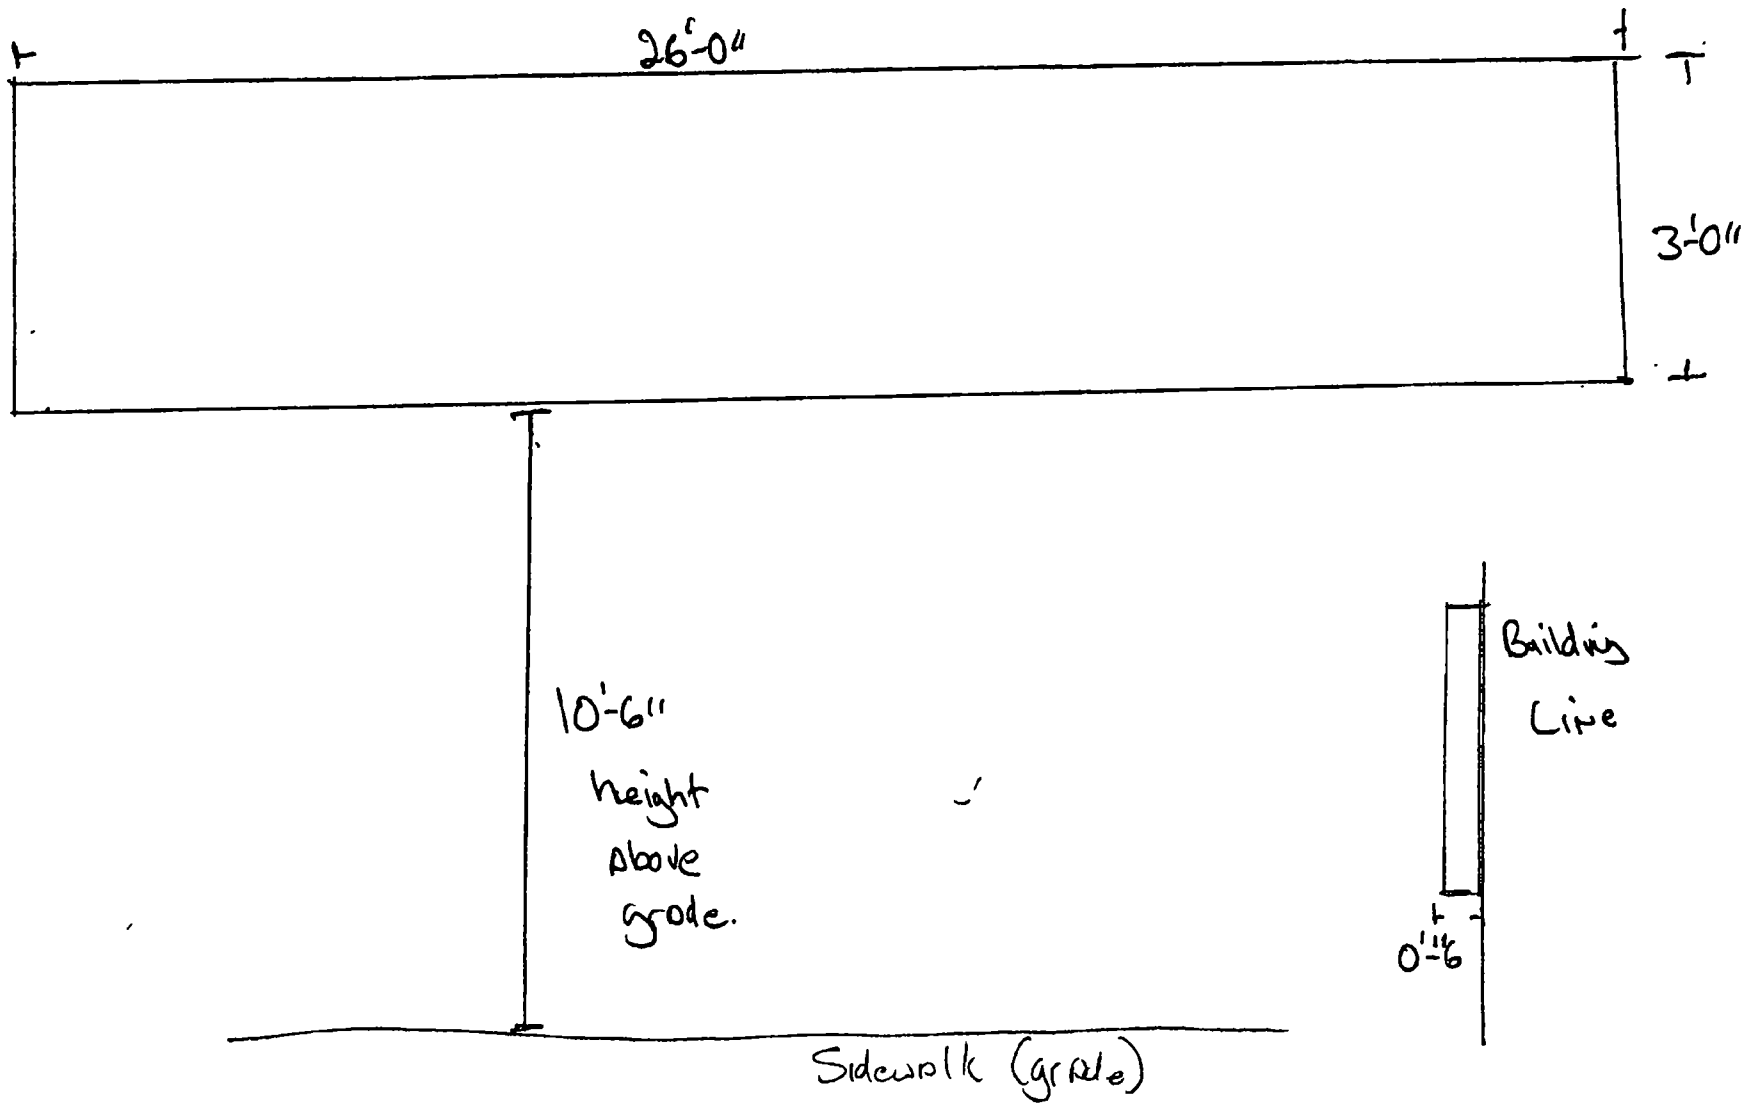

(Page 3 of 5)

City of Chicago

O2014-7623

Office of the City Clerk

Document Tracking Sheet

Meeting Date:	9/10/2014
Sponsor(s):	Burnett (27)
Type:	Ordinance
Title:	Grant(s) of privilege in public way for Catholic Charities of the Archdiocese of Chicago, The
Committee(s) Assignment:	Committee on Transportation and Public Way

ORDINANCE
THE CATHOLIC CHARITIES OF THE ARCHDIOCESE OF CHICAGO
Acct. No. 219574 - 1
Permit No. 1114679

Be It Ordained by the City Council of the City of Chicago:

SECTION 1. Permission and authority are hereby given and granted to THE CATHOLIC CHARITIES OF THE ARCHDIOCESE OF CHICAGO, upon the terms and subject to the conditions of this ordinance to maintain and use, as now constructed, Occupation of Space for Parking on the public right-of-way adjacent to its premises known as 338 N. Halsted St..

Said Occupation of Space at N. HALSTED STREET (BENEATH THE HALSTED STREET BRIDGE) measure(s): One (1) at fifty (50) feet in length, and sixty-six (66) feet in width for a total of three thousand three hundred (3300) square feet. Existing occupation of space is an unimproved section of land beneath the Halsted Street bridge at approximately 338 North Halsted Street, is used as a parking area for visitors and employees of The Catholic Charities of The Archdiocese of Chicago.

The location of said privilege shall be as shown on prints kept on file with the Department of Business Affairs and Consumer Protection and the Office of the City Clerk.

Said privilege shall be constructed in accordance with plans and specifications approved by the Department of Planning and Development, Department of Transportation (Division of Project Development), and Department of Transportation (Office of Underground Coordination).

This grant of privilege in the public way shall be subject to the provisions of Section 10-28-015 and all other required provisions of the Municipal Code of Chicago.

The grantee shall pay to the City of Chicago as compensation for the privilege #1114679 herein granted the sum of one thousand two hundred sixty-seven ($1,267.00) per annum in advance.

A 25% penalty will be added for payments received after due date.

The permit holder agrees to hold the City of Chicago harmless for any damage, relocation or replacement costs associated with damage, relocation or removal of private property caused by the City performing work in the public way.

Authority herein given and granted for a period of five (5) years from and after 10/31/2011.

Alderman

Walter Burnett Jr. 27th Ward

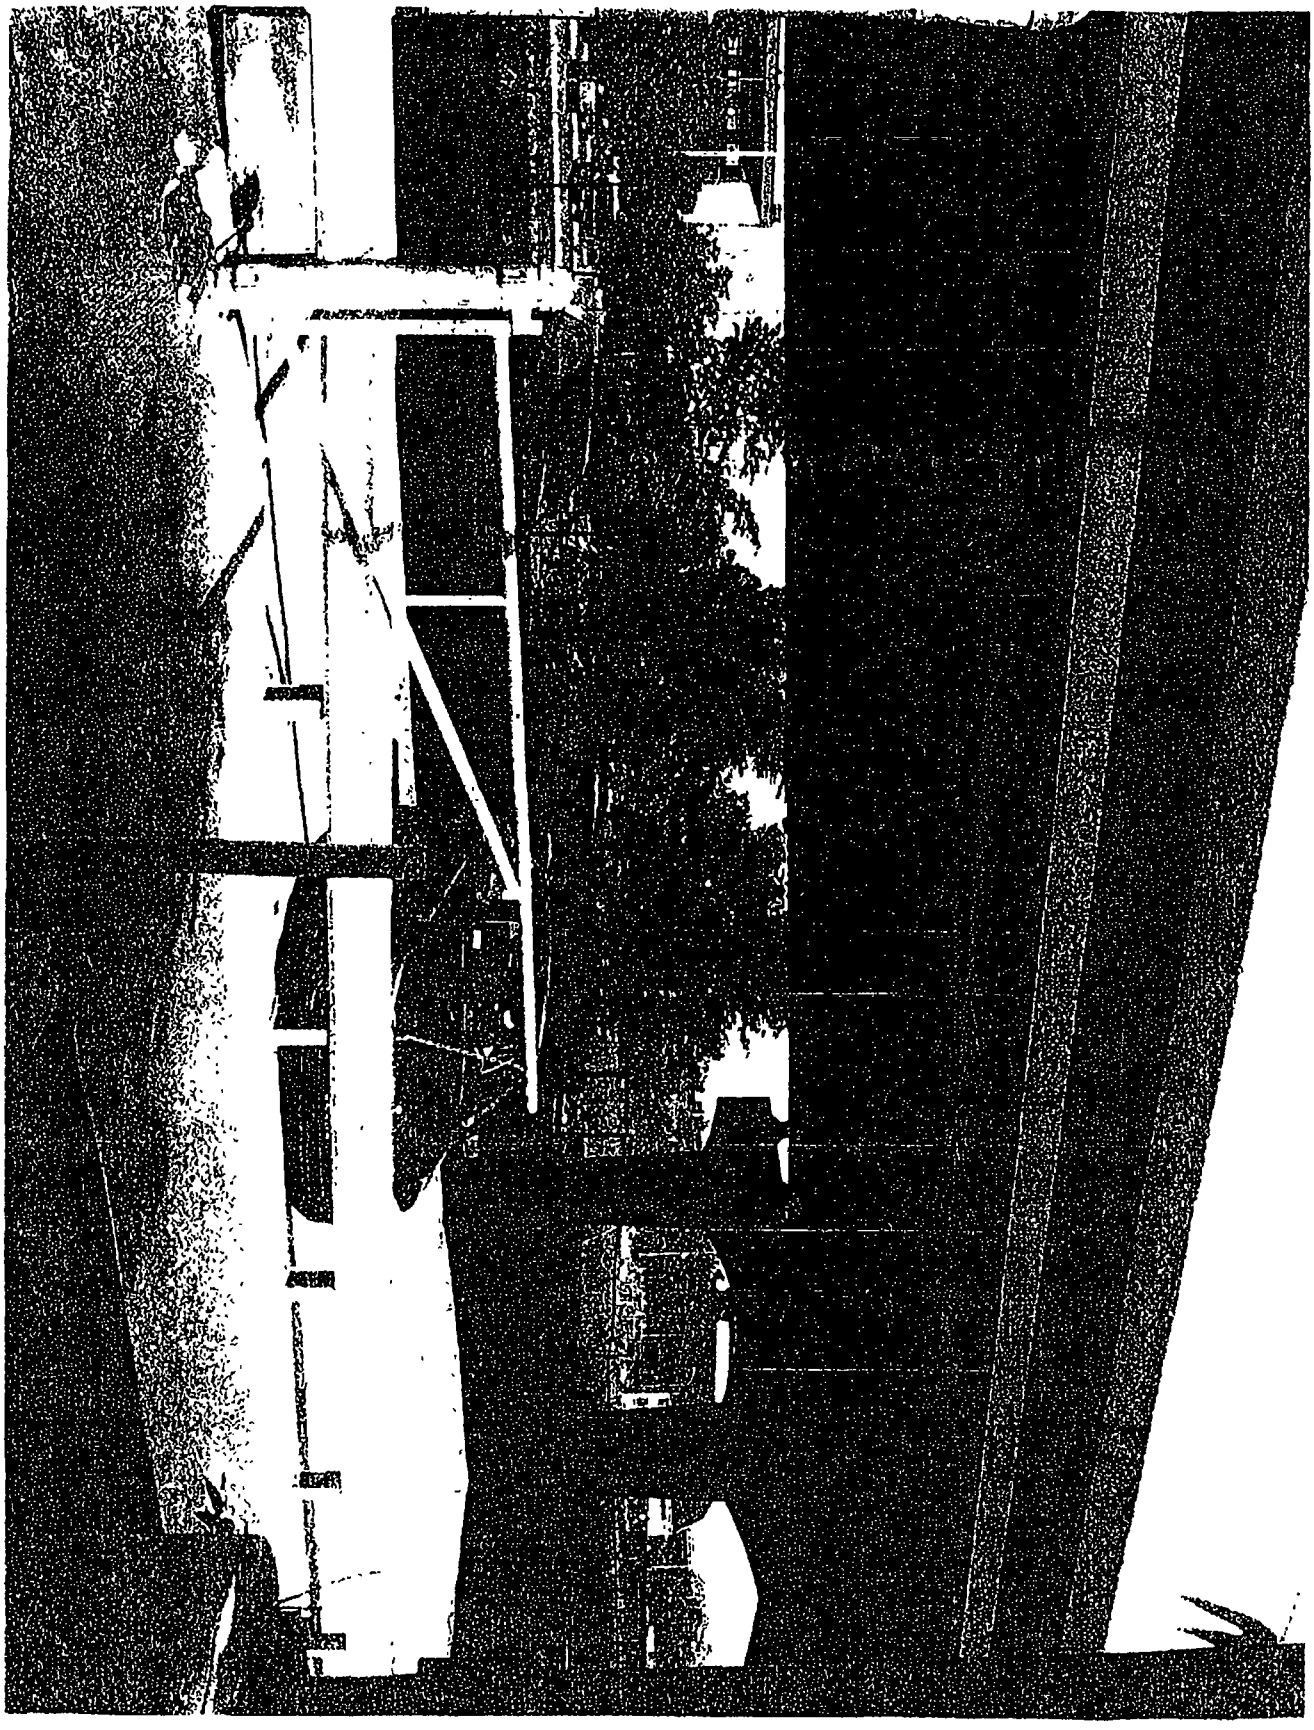

City of Chicago

O2014-7624

Office of the City Clerk

Document Tracking Sheet

Meeting Date:	9/10/2014
Sponsor(s):	Burnett (27)
Type:	Ordinance
Title:	Grant(s) of privilege in public way for CW 600 West Chicago LLC
Committee(s) Assignment:	Committee on Transportation and Public Way

ORDINANCE
CW 600 WEST CHICAGO, LLC
Acct. No. 369088 - 2
Permit No. 1113863

Be It Ordained by the City Council of the City of Chicago:

SECTION 1. Permission and authority are hereby given and granted to CW 600 WEST CHICAGO, LLC, upon the terms and subject to the conditions of this ordinance to construct, install, maintain and use Occupation of Space for a (Bicycle Repair Station) on the public right-of-way adjacent to its premises known as 600 W. Chicago Ave..

Said Occupation of Space (Bicycle Repair Station) at N. Larrabee & N. Kingsbury measure(s):
One (1) at one point three three (1.33) foot in length, and eight point five (8.5) feet in width for a total of eleven point three one (11.31) square feet.

Grantee must allow a minimum of six (6) feet of clear and unobstructed space for pedestrian to walk.

The location of said privilege shall be as shown on prints kept on file with the Department of Business Affairs and Consumer Protection and the Office of the City Clerk.

Said privilege shall be constructed in accordance with plans and specifications approved by the Department of Planning and Development, Department of Transportation (Division of Project Development), and Department of Transportation (Office of Underground Coordination).

This grant of privilege in the public way shall be subject to the provisions of Section 10-28-015 and all other required provisions of the Municipal Code of Chicago.

The grantee shall pay to the City of Chicago as compensation for the privilege #1113863 herein granted the sum of four hundred ($400.00) per annum in advance.

A 25% penalty will be added for payments received after due date.

The permit holder agrees to hold the City of Chicago harmless for any damage, relocation or replacement costs associated with damage, relocation or removal of private property caused by the City performing work in the public way.

Authority herein given and granted for a period of five (5) years from and after Date of Passage.

Alderman

Walter Burnett Jr. 27th Ward

CW 1000 West Chicago LLC

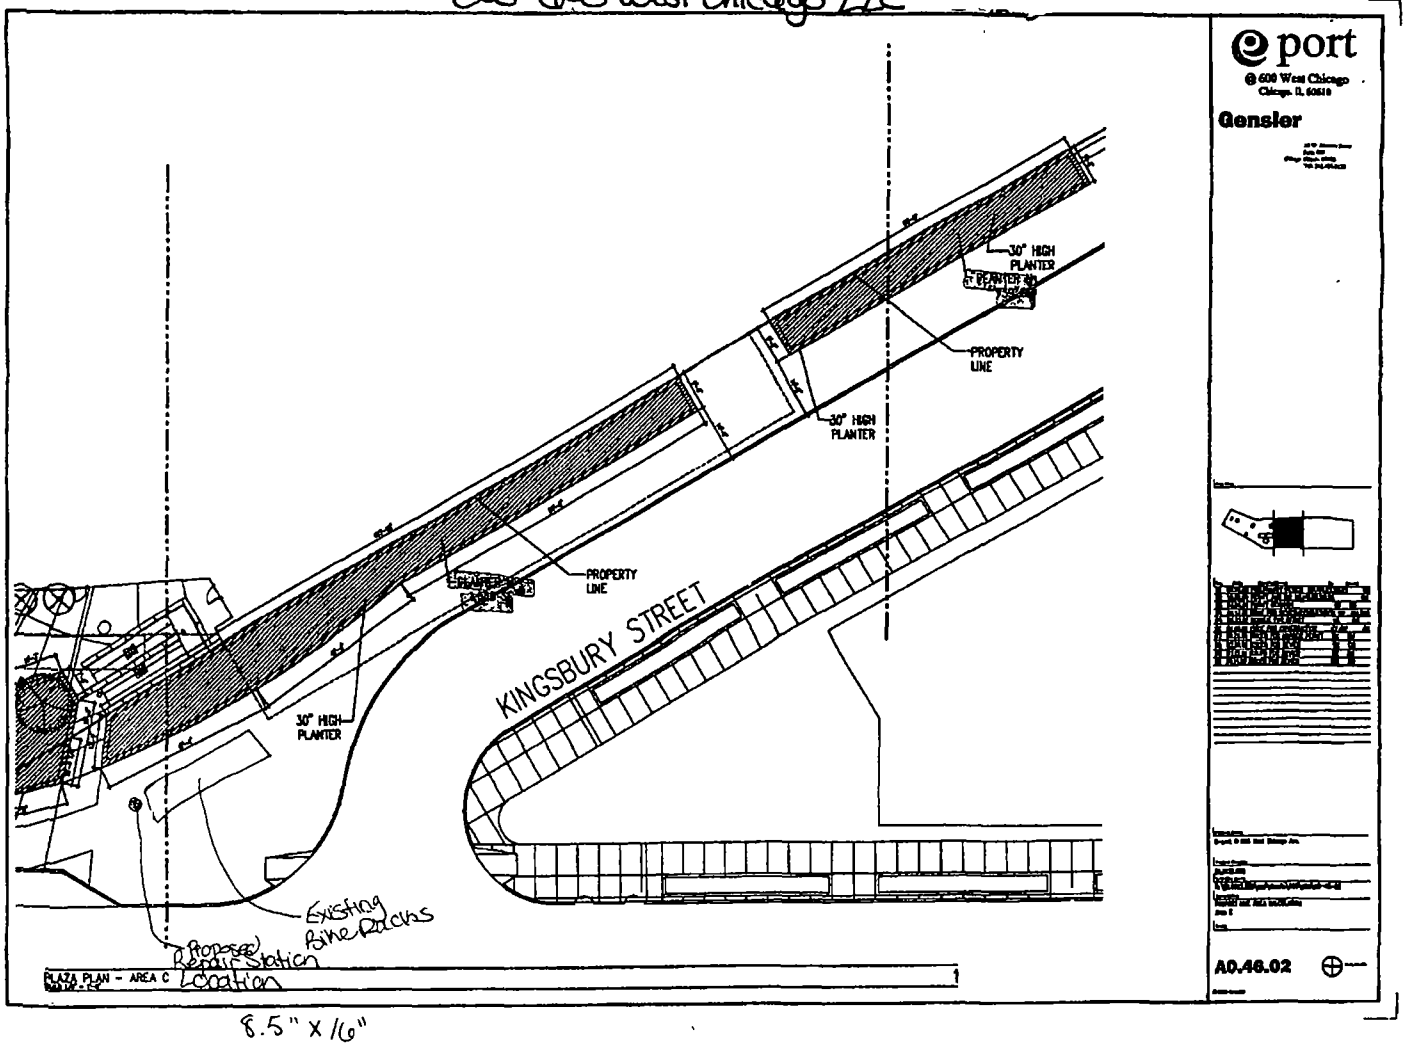

8.5" x 16"

City of Chicago

O2014-7625

Office of the City Clerk

Document Tracking Sheet

Meeting Date:	9/10/2014
Sponsor(s):	Burnett (27)
Type:	Ordinance
Title:	Grant(s) of privilege in public way for Denovo Constructors, Inc.
Committee(s) Assignment:	Committee on Transportation and Public Way

ORDINANCE
Denovo Constructors, Inc
Acct. No. 333977 - 1
Permit No. 1103335

Be It Ordained by the City Council of the City of Chicago:

SECTION 1. Permission and authority are hereby given and granted to Denovo Constructors, Inc, upon the terms and subject to the conditions of this ordinance to maintain and use, as now constructed, eight (8) Light Fixture(s) projecting over the public right-of-way adjacent to its premises known as 1300-1302 W. Randolph St..

Said Light Fixture(s) at N. Elizabeth Street measure(s):
Two (2) at point nine two (.92) feet in length, point five eight (.58) feet in width and fourteen point five (14.5) feet above grade level.

Said Light Fixture(s) at W. Randolph Street measure(s):
Two (2) at point nine two (.92) feet in length, point five eight (.58) feet in width and fifteen point five (15.5) feet above grade level.
Four (4) at point eight three (.83) feet in length, one point five (1.5) foot in width and nine point three three (9.33) feet above grade level.

The location of said privilege shall be as shown on prints kept on file with the Department of Business Affairs and Consumer Protection and the Office of the City Clerk.

Said privilege shall be constructed in accordance with plans and specifications approved by the Department of Transportation (Division of Project Development).

This grant of privilege in the public way shall be subject to the provisions of Section 10-28-015 and all other required provisions of the Municipal Code of Chicago.

The grantee shall pay to the City of Chicago as compensation for the privilege #1103335 herein granted the sum of one hundred ten ($110.00) per annum in advance.

A 25% penalty will be added for payments received after due date.

The permit holder agrees to hold the City of Chicago harmless for any damage, relocation or replacement costs associated with damage, relocation or removal of private property caused by the City performing work in the public way.

Authority herein given and granted for a period of five (5) years from and after Date of Passage.

Alderman

Walter Burnett Jr. 27th Ward

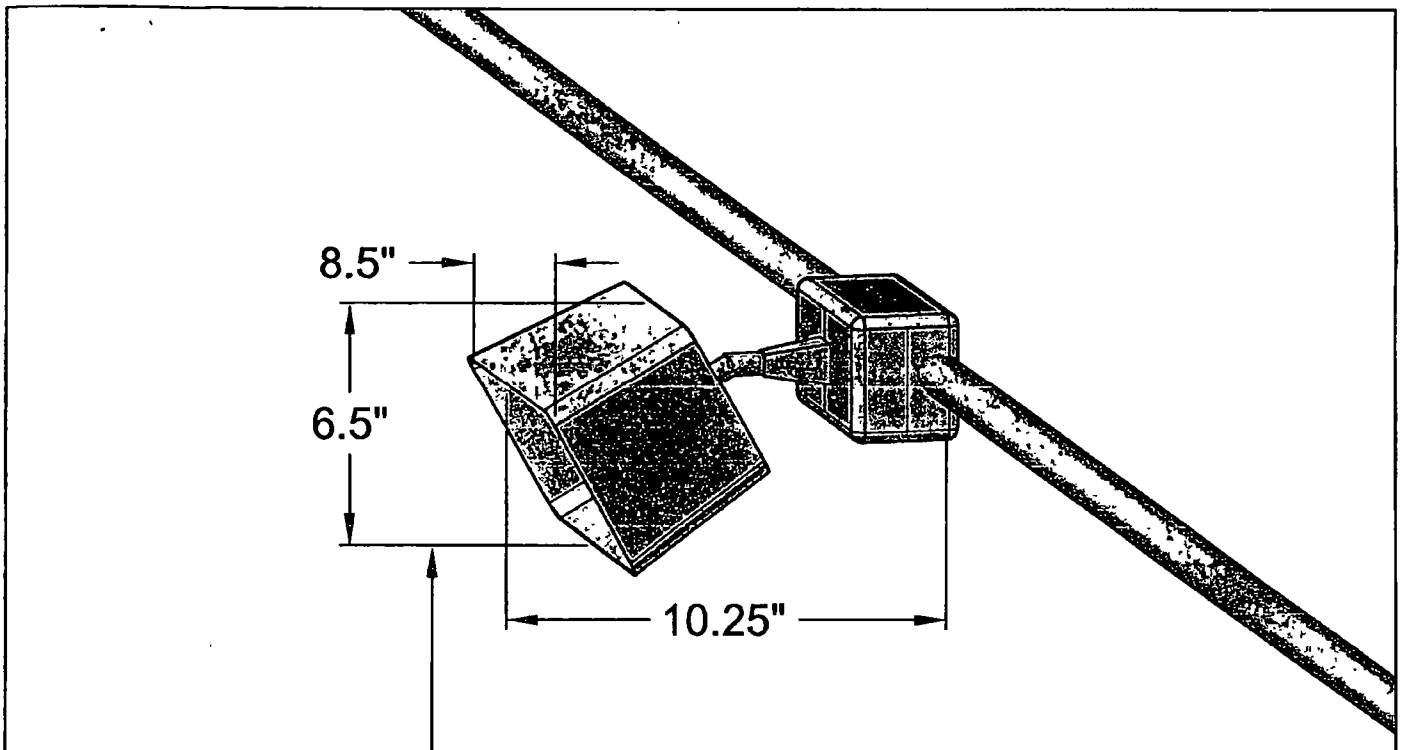

HEIGHT ABOVE GRADE: 14'-5.5"

DENOVO PROPERTIES 1302 W RANDOLPH ST CHICAGO, IL 60607 (312) 733-9370		denovo GROUP	LIGHT FIXTURE - ABOVE ELIZABETH ST			
			1302 W RANDOLPH PUBLIC WAY PERMIT APP.			
			REVISION NO 0	DATE 6/30/2014	ORIGINAL BY MG	SHEET NO 1

City of Chicago

O2014-7627

Office of the City Clerk

Document Tracking Sheet

Meeting Date:	9/10/2014
Sponsor(s):	Burnett (27)
Type:	Ordinance
Title:	Grant(s) of privilege in public way for Energy Infuser, Inc., The
Committee(s) Assignment:	Committee on Transportation and Public Way

ORDINANCE
THE ENERGY INFUSER INC
Acct. No. 269276 - 1
Permit No. 1114382

Be It Ordained by the City Council of the City of Chicago:

SECTION 1. Permission and authority are hereby given and granted to THE ENERGY INFUSER INC, upon the terms and subject to the conditions of this ordinance to maintain and use one (1) sign(s) projecting over the public right-of-way attached to its premises known as 1123 W. Washington Blvd..

Said sign structure(s) measures as follows; along W WASHINGTON BLVD:
One (1) at one point five (1.5) feet in length, seven (7) feet in height and nine (9) feet above grade level.

The location of said privilege shall be as shown on prints kept on file with the Department of Business Affairs and Consumer Protection and the Office of the City Clerk.

Said privilege shall be constructed in accordance with plans and specifications approved by the Department of Transportation (Division of Project Development) and Zoning Department - Signs.

This grant of privilege in the public way shall be subject to the provisions of Section 10-28-015 and all other required provisions of the Municipal Code of Chicago.

The grantee shall pay to the City of Chicago as compensation for the privilege #1114382 herein granted the sum of one hundred ($100.00) per annum in advance.

A 25% penalty will be added for payments received after due date.

The permit holder agrees to hold the City of Chicago harmless for any damage, relocation or replacement costs associated with damage, relocation or removal of private property caused by the City performing work in the public way.

Authority herein given and granted for a period of five (5) years from and after 07/29/2014.

Alderman 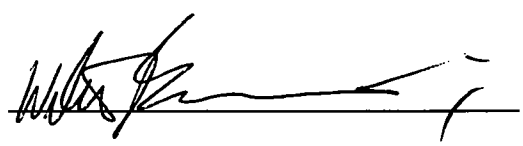

Walter Burnett Jr. 27th Ward

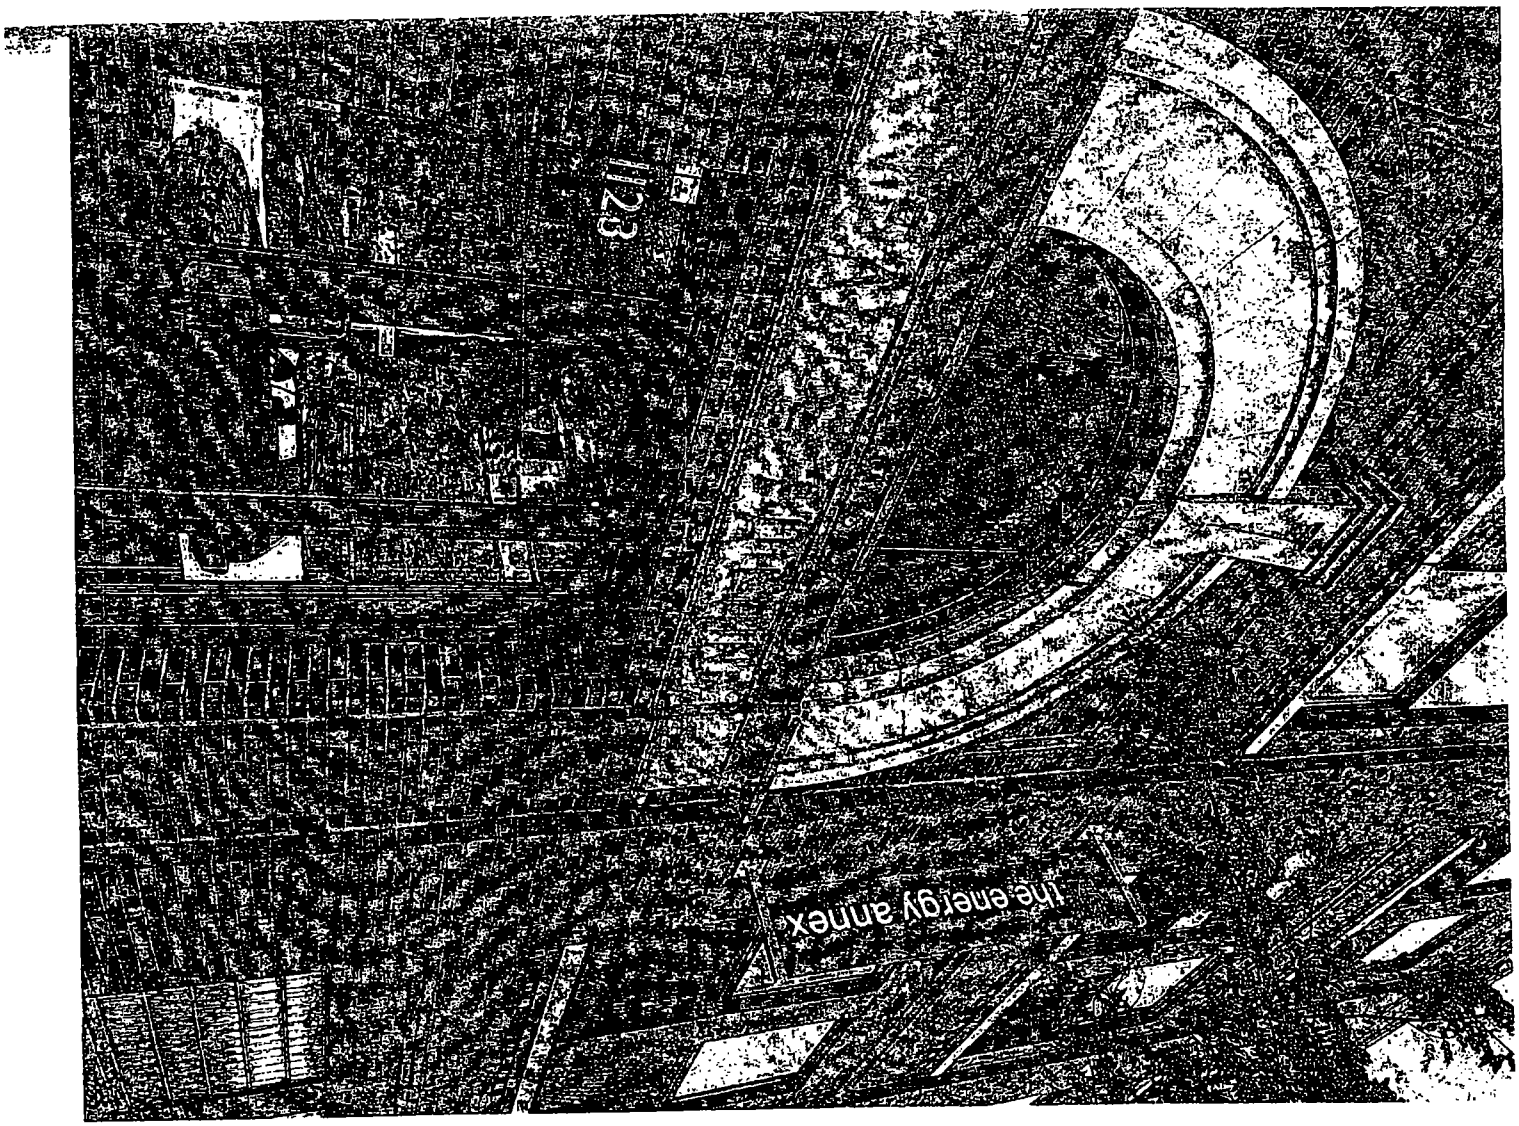
the energy annex

City of Chicago

O2014-7631

Office of the City Clerk

Document Tracking Sheet

Meeting Date:	9/10/2014
Sponsor(s):	Burnett (27)
Type:	Ordinance
Title:	Grant(s) of privilege in public way for Fastenal Co.
Committee(s) Assignment:	Committee on Transportation and Public Way

ORDINANCE
FASTENAL COMPANY
Acct. No. 271742 - 2
Permit No. 1114620

Be It Ordained by the City Council of the City of Chicago:

SECTION 1. Permission and authority are hereby given and granted to FASTENAL COMPANY, upon the terms and subject to the conditions of this ordinance to maintain and use, as now constructed, one (1) Step(s) on the public right-of-way adjacent to its premises known as 2038 W. Hubbard St

Said Step(s) at W. HUBBARD STREET measure(s):
One (1) at six point two five (6 25) feet in length, and two point one seven (2.17) feet in width for a total of thirteen point five six (13.56) square feet

The location of said privilege shall be as shown on prints kept on file with the Department of Business Affairs and Consumer Protection and the Office of the City Clerk

Said privilege shall be constructed in accordance with plans and specifications approved by the Department of Transportation (Division of Project Development).

This grant of privilege in the public way shall be subject to the provisions of Section 10-28-015 and all other required provisions of the Municipal Code of Chicago.

The grantee shall pay to the City of Chicago as compensation for the privilege #1114620 herein granted the sum of four hundred ($400.00) per annum in advance.

A 25% penalty will be added for payments received after due date.

The permit holder agrees to hold the City of Chicago harmless for any damage, relocation or replacement costs associated with damage, relocation or removal of private property caused by the City performing work in the public way.

Authority herein given and granted for a period of five (5) years from and after 10/08/2013.

Alderman _____

Walter Burnett Jr. 27th Ward

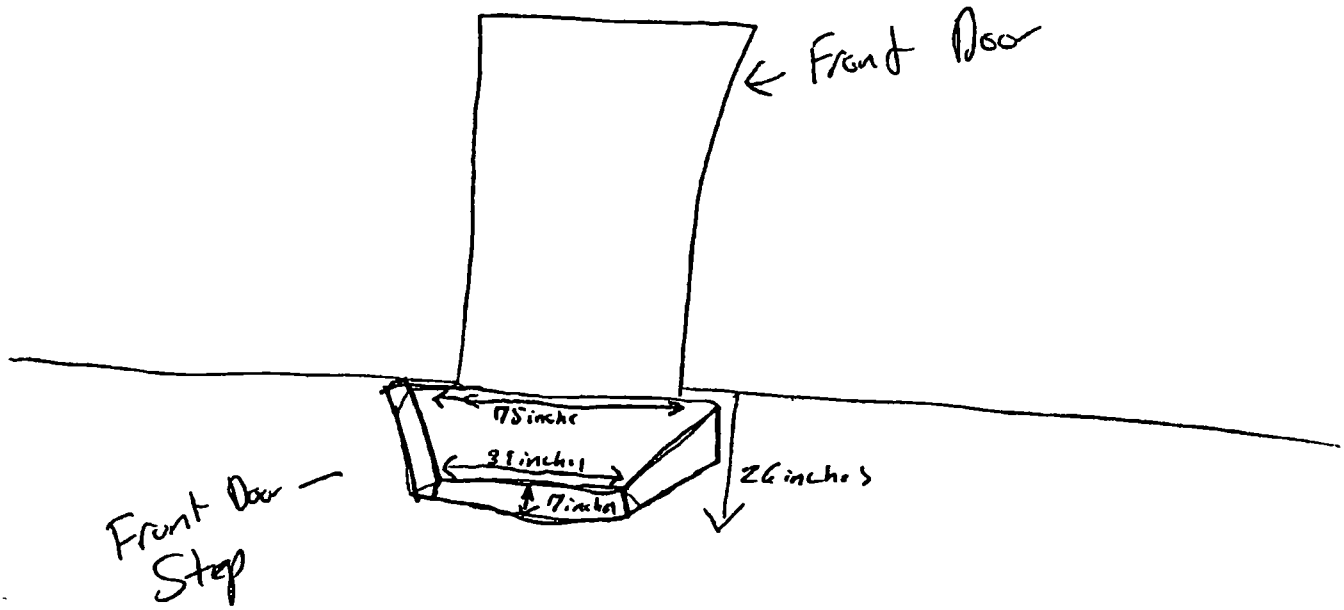
Front Door
75inches
38inches
7inches
26inches
Front Door
Step

City of Chicago

O2014-7633

Office of the City Clerk

Document Tracking Sheet

Meeting Date:	9/10/2014
Sponsor(s):	Burnett (27)
Type:	Ordinance
Title:	Grant(s) of privilege in public way for Goose Island Beer Co.
Committee(s) Assignment:	Committee on Transportation and Public Way

ORDINANCE
GOOSE ISLAND BEER COMPANY
Acct. No. 309521 - 1
Permit No. 1114874

Be It Ordained by the City Council of the City of Chicago:

SECTION 1. Permission and authority are hereby given and granted to GOOSE ISLAND BEER COMPANY, upon the terms and subject to the conditions of this ordinance to construct, install, maintain and use ten (10) Light Fixture(s) projecting over the public right-of-way adjacent to its premises known as 1800 W. Fulton St..

Said Light Fixture(s) at W. Fulton Street measure(s):
Ten (10) at one point zero eight (1.08) foot in length, point six seven (.67) feet in width and ten point eight three (10.83) feet above grade level.

The location of said privilege shall be as shown on prints kept on file with the Department of Business Affairs and Consumer Protection and the Office of the City Clerk.

Said privilege shall be constructed in accordance with plans and specifications approved by the Department of Transportation (Division of Project Development).

This grant of privilege in the public way shall be subject to the provisions of Section 10-28-015 and all other required provisions of the Municipal Code of Chicago.

The grantee shall pay to the City of Chicago as compensation for the privilege #1114874 herein granted the sum of one hundred twenty ($120.00) per annum in advance.

A 25% penalty will be added for payments received after due date.

The permit holder agrees to hold the City of Chicago harmless for any damage, relocation or replacement costs associated with damage, relocation or removal of private property caused by the City performing work in the public way.

Authority herein given and granted for a period of five (5) years from and after Date of Passage.

Alderman 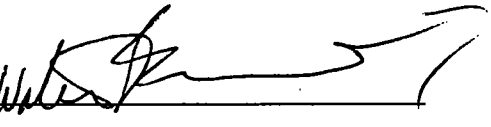

Walter Burnett Jr. 27th Ward

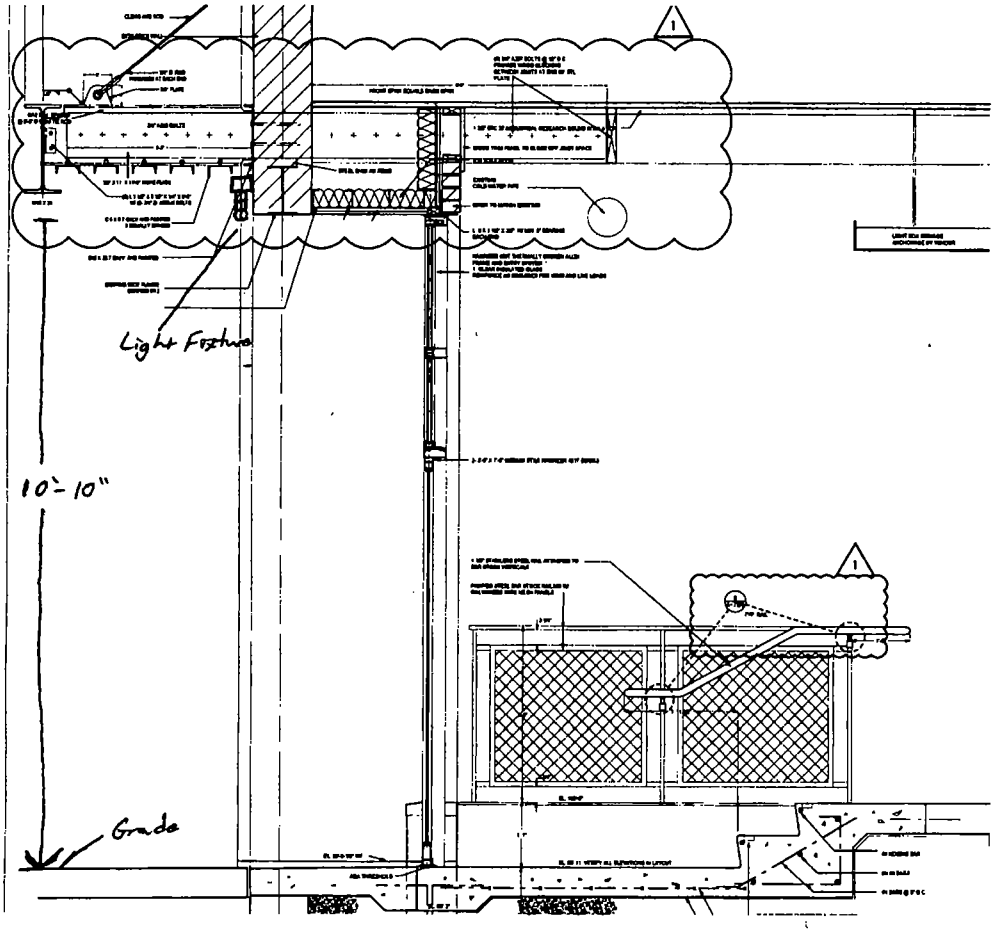
Light Fixture
10'-10"
Grade

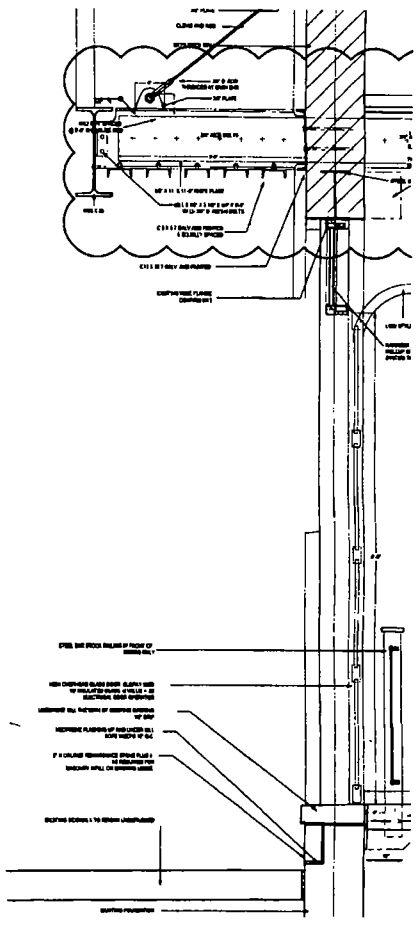

City of Chicago

O2014-7636

Office of the City Clerk

Document Tracking Sheet

Meeting Date:	9/10/2014
Sponsor(s):	Burnett (27)
Type:	Ordinance
Title:	Grant(s) of privilege in public way for Haymarket Square Assn.
Committee(s) Assignment:	Committee on Transportation and Public Way

ORDINANCE
HAYMARKET SQUARE ASSN
Acct. No. 334254 - 2
Permit No. 1114546

Be It Ordained by the City Council of the City of Chicago:

SECTION 1. Permission and authority are hereby given and granted to HAYMARKET SQUARE ASSN, upon the terms and subject to the conditions of this ordinance to maintain and use, as now constructed, one (1) Fire Escape(s) projecting over the public right-of-way adjacent to its premises known as 815 W. Randolph St..

Said Fire Escape(s) at W Randolph St measure(s):
One (1) at thirty-eight point nine two (38.92) feet in length, and six point five (6.5) feet in width for a total of two hundred fifty-two point nine eight (252.98) square feet.

The location of said privilege shall be as shown on prints kept on file with the Department of Business Affairs and Consumer Protection and the Office of the City Clerk.

Said privilege shall be constructed in accordance with plans and specifications approved by the Department of Transportation (Division of Project Development).

This grant of privilege in the public way shall be subject to the provisions of Section 10-28-015 and all other required provisions of the Municipal Code of Chicago.

The grantee shall pay to the City of Chicago as compensation for the privilege #1114546 herein granted the sum of four hundred ($400.00) per annum in advance.

A 25% penalty will be added for payments received after due date.

The permit holder agrees to hold the City of Chicago harmless for any damage, relocation or replacement costs associated with damage, relocation or removal of private property caused by the City performing work in the public way.

Authority herein given and granted for a period of five (5) years from and after 03/18/2014.

Alderman _____

Walter Burnett Jr. 27th Ward

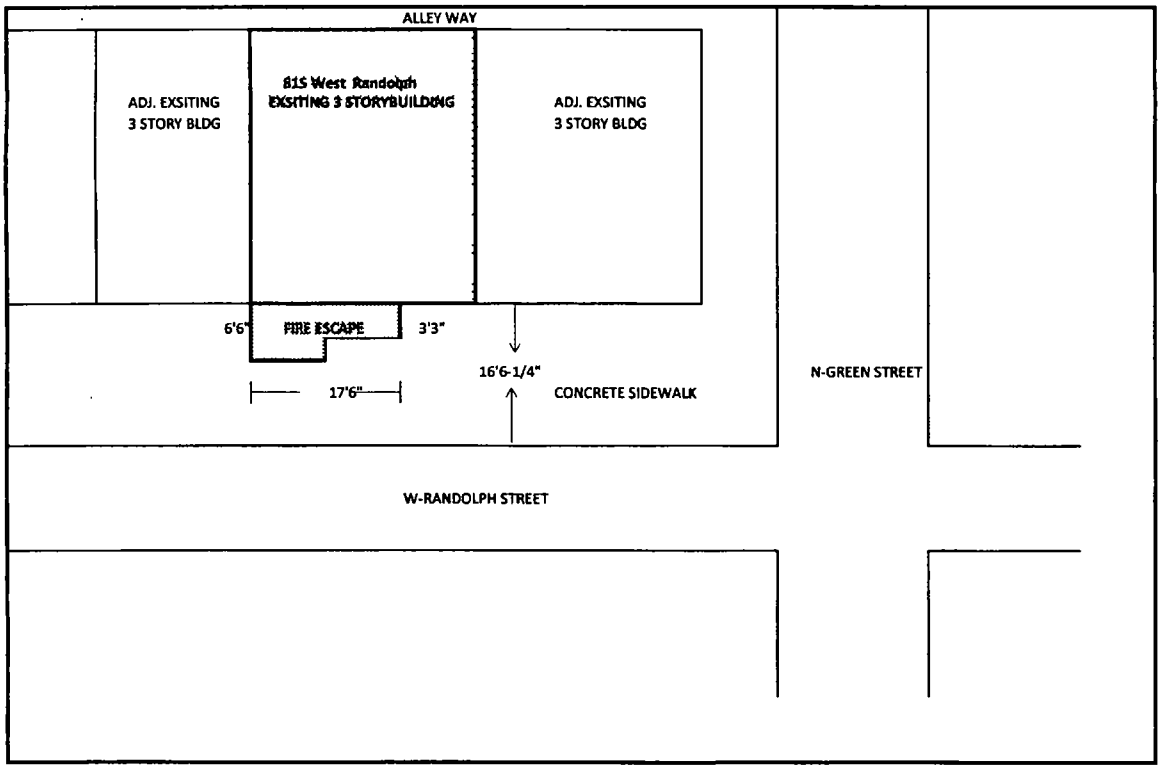

815 W RANDOLPH STREET
Fire escape side walk use permit drawing
By: New Management, Ltd.
20-Mar-14

City of Chicago

O2014-7638

Office of the City Clerk

Document Tracking Sheet

Meeting Date:	9/10/2014
Sponsor(s):	Burnett (27)
Type:	Ordinance
Title:	Grant(s) of privilege in public way for Insight Studios
Committee(s) Assignment:	Committee on Transportation and Public Way

ORDINANCE
INSIGHT STUDIOS
Acct. No. 281408 - 3
Permit No. 1114610

Be It Ordained by the City Council of the City of Chicago:

SECTION 1. Permission and authority are hereby given and granted to INSIGHT STUDIOS, upon the terms and subject to the conditions of this ordinance to maintain and use one (1) sign(s) projecting over the public right-of-way attached to its premises known as 1062 N. Milwaukee Ave..

Said sign structure(s) measures as follows; along N. Milwaukee Avenue:
One (1) at five (5) feet in length, two point five (2.5) feet in height and ten (10) feet above grade level.

The location of said privilege shall be as shown on prints kept on file with the Department of Business Affairs and Consumer Protection and the Office of the City Clerk.

Said privilege shall be constructed in accordance with plans and specifications approved by the Department of Transportation (Division of Project Development) and Zoning Department - Signs.

This grant of privilege in the public way shall be subject to the provisions of Section 10-28-015 and all other required provisions of the Municipal Code of Chicago.

The grantee shall pay to the City of Chicago as compensation for the privilege #1114610 herein granted the sum of one hundred ($100.00) per annum in advance.

A 25% penalty will be added for payments received after due date.

The permit holder agrees to hold the City of Chicago harmless for any damage, relocation or replacement costs associated with damage, relocation or removal of private property caused by the City performing work in the public way.

Authority herein given and granted for a period of five (5) years from and after 07/29/2014.

Alderman _____

Walter Burnett Jr. 27th Ward

Illuminated Sign Cabinet Projection Mounted

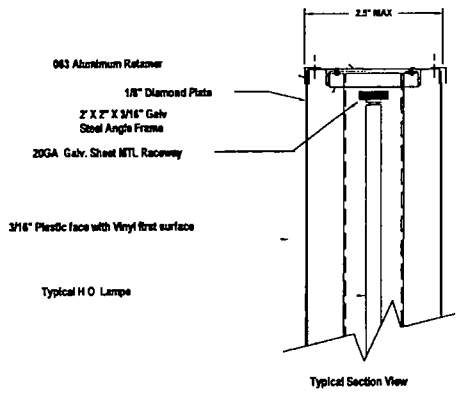

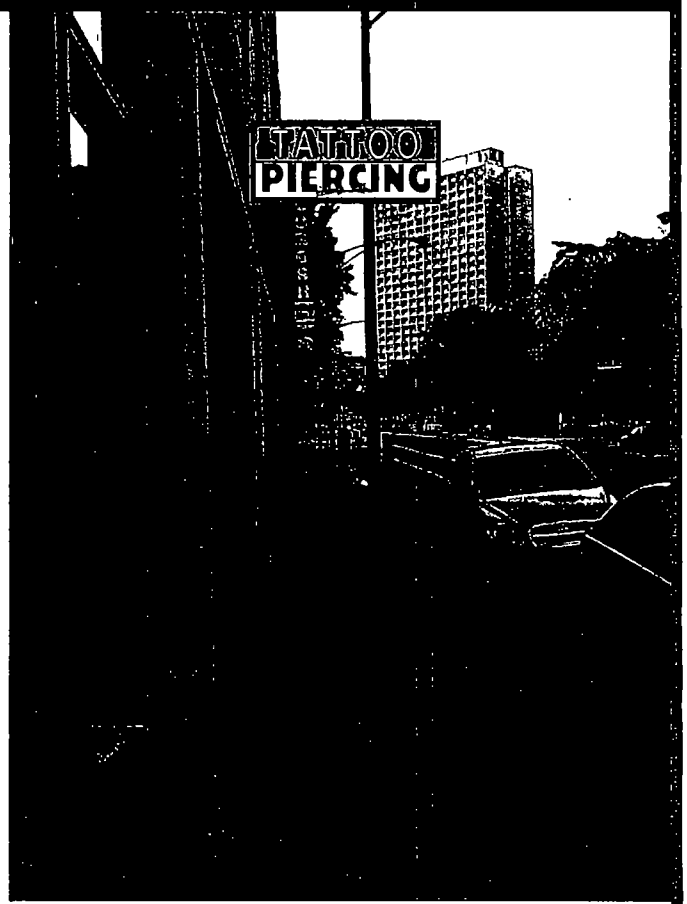

STRICTLY NEON, INC.
4608 W. 137TH ST.
CRESTWOOD, IL 60445
(708)597-1616
(708)597-8638 FAX

LOCATION
1062 N. MILWAUKEE
CHICAGO, IL

CLIENT
INSIGHT STUDIOS

* DOUBLE SIDED SIGN.
* FACES 3/16" LEXON.
* FIRST SURFACE VINYL DECORATED.
* BOX PAINTED BLACK.
* 11 WATT LIGHT BULBS CHASING.

City of Chicago

O2014-7640

Office of the City Clerk

Document Tracking Sheet

Meeting Date:	9/10/2014
Sponsor(s):	Burnett (27)
Type:	Ordinance
Title:	Grant(s) of privilege in public way for International Marble & Supply
Committee(s) Assignment:	Committee on Transportation and Public Way

ORDINANCE
INTERNATIONAL MARBLE & SUPPLY
Acct. No. 31949 - 2
Permit No. 1114930

Be It Ordained by the City Council of the City of Chicago:

SECTION 1. Permission and authority are hereby given and granted to INTERNATIONAL MARBLE & SUPPLY, upon the terms and subject to the conditions of this ordinance to maintain and use one (1) sign(s) projecting over the public right-of-way attached to its premises known as 3053 W. Grand Ave..

Said sign structure(s) measures as follows; along WEST GRAND:
One (1) at nine (9) feet in length, seven point three three (7.33) feet in height and fourteen point eight three (14.83) feet above grade level.

The location of said privilege shall be as shown on prints kept on file with the Department of Business Affairs and Consumer Protection and the Office of the City Clerk.

Said privilege shall be constructed in accordance with plans and specifications approved by the Department of Transportation (Division of Project Development) and Zoning Department - Signs.

This grant of privilege in the public way shall be subject to the provisions of Section 10-28-015 and all other required provisions of the Municipal Code of Chicago.

The grantee shall pay to the City of Chicago as compensation for the privilege #1114930 herein granted the sum of three hundred ($300.00) per annum in advance.

A 25% penalty will be added for payments received after due date.

The permit holder agrees to hold the City of Chicago harmless for any damage, relocation or replacement costs associated with damage, relocation or removal of private property caused by the City performing work in the public way.

Authority herein given and granted for a period of five (5) years from and after 04/11/2012.

Alderman 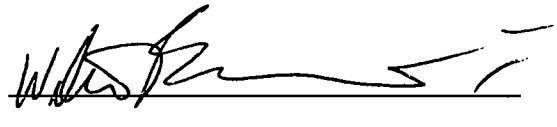

Walter Burnett Jr. 27th Ward

STONE CITY
KITCHEN & BATH DESIGN CENTER
SHOWROOM
OPEN TO THE PUBLIC
STONE CITY
KITCHEN & BATH DESIGN CENTER

City of Chicago

O2014-7642

Office of the City Clerk

Document Tracking Sheet

Meeting Date:	9/10/2014
Sponsor(s):	Burnett (27)
Type:	Ordinance
Title:	Grant(s) of privilege in public way for Momotaro
Committee(s) Assignment:	Committee on Transportation and Public Way

ORDINANCE
MOMOTARO
Acct. No. 388962 - 1
Permit No. 1114483

Be It Ordained by the City Council of the City of Chicago:

SECTION 1. Permission and authority are hereby given and granted to MOMOTARO, upon the terms and subject to the conditions of this ordinance to construct, install, maintain and use two (2) Light Fixture(s) projecting over the public right-of-way adjacent to its premises known as 820 W. Lake St..

Said Light Fixture(s) at Lake measure(s):
One (1) at one (1) foot in length, one (1) foot in width and thirty-one point six seven (31.67) feet above grade level.

Said Light Fixture(s) at Green measure(s):
One (1) at one (1) foot in length, one (1) foot in width and thirty-one point six seven (31.67) feet above grade level.

The location of said privilege shall be as shown on prints kept on file with the Department of Business Affairs and Consumer Protection and the Office of the City Clerk.

Said privilege shall be constructed in accordance with plans and specifications approved by the Department of Transportation (Division of Project Development).

This grant of privilege in the public way shall be subject to the provisions of Section 10-28-015 and all other required provisions of the Municipal Code of Chicago.

The grantee shall pay to the City of Chicago as compensation for the privilege #1114483 herein granted the sum of eighty ($80.00) per annum in advance.

A 25% penalty will be added for payments received after due date.

The permit holder agrees to hold the City of Chicago harmless for any damage, relocation or replacement costs associated with damage, relocation or removal of private property caused by the City performing work in the public way.

Authority herein given and granted for a period of five (5) years from and after Date of Passage.

Alderman

Walter Burnett Jr. 27th Ward

ANGLE REFLECTOR RA8, RA10, RA12

8", 10", 12" Diameter

Aluminum Shade w/ Glass and Guard Options

½ IP and ¾ IP Arm and Stem Options

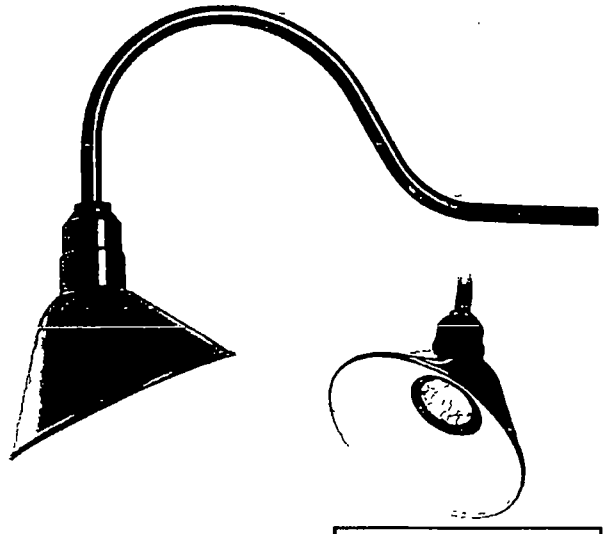

Fixture

- Aluminum shade
- LED, Incandescent, fluorescent and HID lamp options
- Glass and Guard Options

Finishes

- Shade, Arm and Stem Finish Options
- See reverse side of sheet for Finish Options

Mounting

- ½ IP and ¾ IP arms available
- Stem options

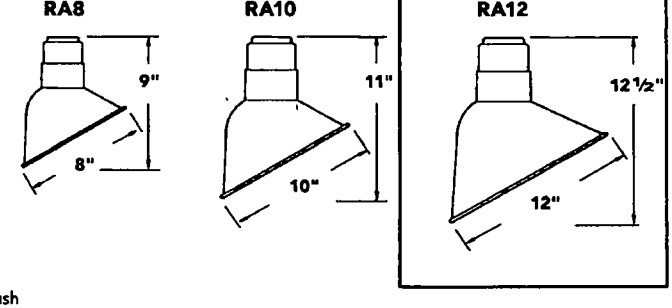

ORDERING EXAMPLE **2 RA10 LED14 RD / 2 SL23 RD**
½" IPS Angle Reflector, 10" Shade, 14W LED, 120V,
Red Shade Finish / ½" IPS Small Loop Arm – 23", Red Arm Finish

THREAD	CAT NO.	LAMP / BALLAST[1]		SHADE / ARM FINISH[2]	ACCESSORIES	
2 ½" IPS	RA8	M	Incandescent Med Base 100W max	All Standard and Specialty Finishes	CG	Clear Glass
3 ¾" IPS	RA10	FC	4-pin Compact Fluorescent	Coastal Finish Option – Add "-C" to end of order number	FG	Frosted Glass
	RA12	GU24[3]	GU24 Base Compact Fluorescent		OG	Opal Glass
		HC	HID/Canopy Ballast		CGG	Clear Glass w/ Cast Guard
		HR	HID/Remote Ballast	*Specify finish for Shade and Arm separately as in the example above*	FGG	Frosted Glass w/ Cast Guard
		LED6[3]	6W LED (RA8 only)		OGG	Opal Glass w/ Cast Guard
		LED14[3]	14W LED (RA10 only)		CGWC	Clear Glass w/ Wire Cage
		LED17[3]	17W LED (RA12 only)	*Cage or Guard finish will match Shade finish*	FGWC	Frosted Glass w/ Wire Cage
			3000°K ± 100°K, CRI 80		OGWC	Opal Glass w/ Wire Cage
					WG	Wire Guard

[1] CHOOSE FROM LAMP / BALLAST CHART ON BACK [2] SEE FINISHES ON BACK [3] LAMPS/LEDs INCLUDED

FILL IN THE TABLE TO SPECIFY THE FIXTURE

PIPE	CAT NO.	LAMP/BALLAST	SHADE FINISH	ACCESSORY	MOUNT PIPE	MOUNT	MOUNT FINISH	COASTAL FINISH
2	RA10	LED14	RD		2	SL23	RD	

Project _____
Fixture Type _____
Location _____
Contact _____
Phone _____

A Division of Troy-CSL Lighting, Inc 14508 Nelson Avenue City of Industry CA 91744 Tel 626 336 4511 Fax 626 330 4266 www.TroyRLM.com

COPYRIGHT © 2013 TROY-CSL LIGHTING, INC

City of Chicago

O2014-7644

Office of the City Clerk

Document Tracking Sheet

Meeting Date:	9/10/2014
Sponsor(s):	Burnett (27)
Type:	Ordinance
Title:	Grant(s) of privilege in public way for Monroe Manor Condo Assn. c/o Heil, Heil, Smart & Golee
Committee(s) Assignment:	Committee on Transportation and Public Way

ORDINANCE
MONROE MANOR CONDO ASSN C/o HEIL, HEIL, SMART & GOLEE
Acct. No. 253188 - 1
Permit No. 1113862

Be It Ordained by the City Council of the City of Chicago:

SECTION 1. Permission and authority are hereby given and granted to MONROE MANOR CONDO ASSN C/o HEIL, HEIL, SMART & GOLEE, upon the terms and subject to the conditions of this ordinance to maintain and use, as now constructed, six (6) Pile Caps(s) under the public right-of-way adjacent to its premises known as 841 W. Monroe St..

Said Pile Caps(s) at measure(s):
Six (6) at one hundred (100) feet in length, and point seven five (.75) feet in width for a total of four hundred fifty (450) square feet.

The location of said privilege shall be as shown on prints kept on file with the Department of Business Affairs and Consumer Protection and the Office of the City Clerk.

Said privilege shall be constructed in accordance with plans and specifications approved by the Department of Transportation (Office of Underground Coordination).

This grant of privilege in the public way shall be subject to the provisions of Section 10-28-015 and all other required provisions of the Municipal Code of Chicago.

The grantee shall pay to the City of Chicago as compensation for the privilege #1113862 herein granted the sum of four hundred ($400.00) per annum in advance.

A 25% penalty will be added for payments received after due date.

The permit holder agrees to hold the City of Chicago harmless for any damage, relocation or replacement costs associated with damage, relocation or removal of private property caused by the City performing work in the public way.

Authority herein given and granted for a period of five (5) years from and after 05/12/2014.

Alderman _____

Walter Burnett Jr. 27th Ward

Certified Survey Co.

Phone (773) 775-7100 5740 N. Illinois Ave. Chicago, Illinois 60646 Fax (773) 775-3535

Plat of Survey

LOTS 1, 2, 15 AND 16 IN BLOCK 9 IN DUNCAN'S ADDITION TO CHICAGO, BEING A SUBDIVISION OF THE EAST 1/2 OF THE NORTHEAST 1/4 OF SECTION 17, TOWNSHIP 39 NORTH, RANGE 14 EAST OF THE THIRD PRINCIPAL MERIDIAN, IN COOK COUNTY, ILLINOIS.

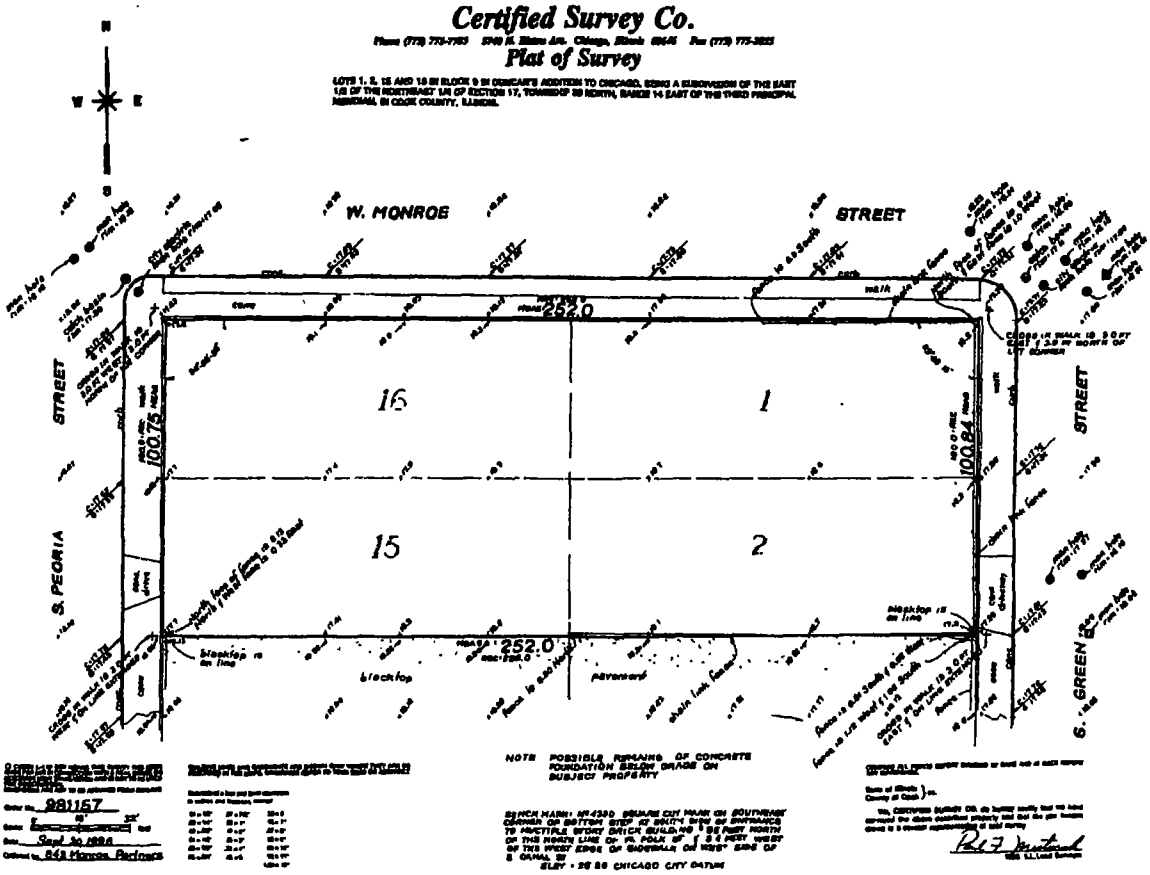

NOTE POSSIBLE REMAINS OF CONCRETE FOUNDATION BELOW GRADE ON SUBJECT PROPERTY

BENCH MARK: NW 4390 SQUARE CUT MARK ON SOUTHEAST CORNER OF BOTTOM STEP AT SOUTH SIDE OF ENTRANCE TO FACTORY STORY BRICK BUILDING 1.82 FEET NORTH OF THE NORTH LINE OF W. POLK ST. & 0.2 FEET WEST OF THE WEST EDGE OF SIDEWALK ON WEST SIDE OF S. DAMA ST.
ELEV. = 26.58 CHICAGO CITY DATUM

Order No. 981157
Scale 1" = 20'
Date Sept 30 1998
Ordered by 843 Monroe, Perfocare

Dated at Chicago, Illinois, this 30th day of September A.D. 1998

Certified to Illinois Bell Telephone Company, a corporation, Commonwealth Edison Company, a corporation, Ameritech Services, Inc., a corporation, and Chicago Title Insurance Company.

Robert J. Hartland
Illinois Land Surveyor

City of Chicago

O2014-7647

Office of the City Clerk

Document Tracking Sheet

Meeting Date:	9/10/2014
Sponsor(s):	Burnett (27)
Type:	Ordinance
Title:	Grant(s) of privilege in public way for Mutt Hutt, Inc.
Committee(s) Assignment:	Committee on Transportation and Public Way

ORDINANCE
MUTT HUTT, INC.
Acct. No. 302683 - 1
Permit No. 1114565

Be It Ordained by the City Council of the City of Chicago:

SECTION 1. Permission and authority are hereby given and granted to MUTT HUTT, INC., upon the terms and subject to the conditions of this ordinance to maintain and use, as now constructed, three (3) Light Fixture(s) projecting over the public right-of-way adjacent to its premises known as 1212 W. Grand Ave..

Said Light Fixture(s) at W. Grand measure(s):
Three (3) at two (2) feet in length, one point five (1.5) foot in width and sixteen (16) feet above grade level.

The location of said privilege shall be as shown on prints kept on file with the Department of Business Affairs and Consumer Protection and the Office of the City Clerk.

Said privilege shall be constructed in accordance with plans and specifications approved by the Department of Transportation (Division of Project Development).

This grant of privilege in the public way shall be subject to the provisions of Section 10-28-015 and all other required provisions of the Municipal Code of Chicago.

The grantee shall pay to the City of Chicago as compensation for the privilege #1114565 herein granted the sum of eighty-five ($85.00) per annum in advance.

A 25% penalty will be added for payments received after due date.

The permit holder agrees to hold the City of Chicago harmless for any damage, relocation or replacement costs associated with damage, relocation or removal of private property caused by the City performing work in the public way.

Authority herein given and granted for a period of five (5) years from and after 06/03/2014.

Alderman _____
Walter Burnett Jr. 27th Ward

1212 W. Grand Ave, Chicago, IL 60642

North side of Grand Ave.
between Odgen & Racine

City of Chicago

O2014-7649

Office of the City Clerk

Document Tracking Sheet

Meeting Date:	9/10/2014
Sponsor(s):	Burnett (27)
Type:	Ordinance
Title:	Grant(s) of privilege in public way for O'Briens Restaurant & Bar
Committee(s) Assignment:	Committee on Transportation and Public Way

ORDINANCE
O'BRIENS RESTAURANT & BAR
Acct. No. 4210 - 1
Permit No. 1114407

Be It Ordained by the City Council of the City of Chicago:

SECTION 1. Permission and authority are hereby given and granted to O'BRIENS RESTAURANT & BAR, upon the terms and subject to the conditions of this ordinance to maintain and use, as now constructed, seven (7) Light Fixture(s) projecting over the public right-of-way adjacent to its premises known as 1528 N. Wells St..

Said Light Fixture(s) at N. Wells Street measure(s):
Seven (7) at two point three (2.3) feet in length, point five (.5) feet in width and ten (10) feet above grade level.

The location of said privilege shall be as shown on prints kept on file with the Department of Business Affairs and Consumer Protection and the Office of the City Clerk.

Said privilege shall be constructed in accordance with plans and specifications approved by the Department of Transportation (Division of Project Development).

This grant of privilege in the public way shall be subject to the provisions of Section 10-28-015 and all other required provisions of the Municipal Code of Chicago.

The grantee shall pay to the City of Chicago as compensation for the privilege #1114407 herein granted the sum of one hundred five ($105.00) per annum in advance.

A 25% penalty will be added for payments received after due date.

The permit holder agrees to hold the City of Chicago harmless for any damage, relocation or replacement costs associated with damage, relocation or removal of private property caused by the City performing work in the public way.

Authority herein given and granted for a period of five (5) years from and after 06/30/2014.

Alderman 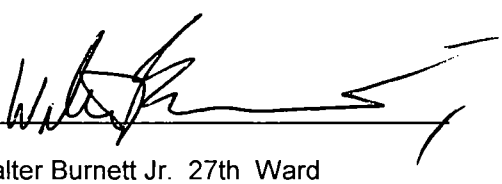

Walter Burnett Jr. 27th Ward

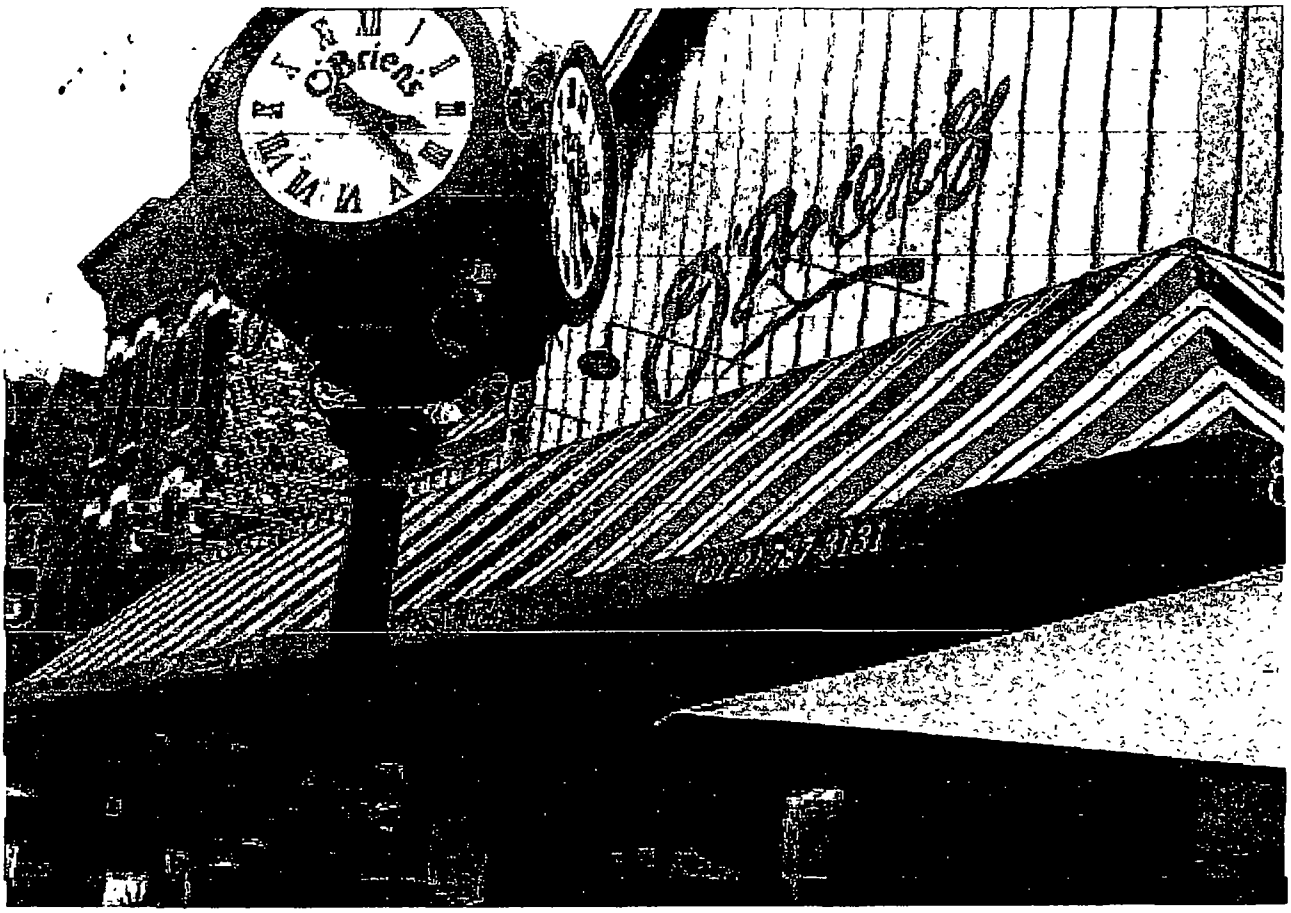
O'Brien's
Tavern
Grill
Tavern
Grill
Tavern
Grill

City of Chicago

O2014-7651

Office of the City Clerk

Document Tracking Sheet

Meeting Date:	9/10/2014
Sponsor(s):	Burnett (27)
Type:	Ordinance
Title:	Grant(s) of privilege in public way for Partis LLC
Committee(s) Assignment:	Committee on Transportation and Public Way

ORDINANCE
PARTIS LLC
Acct. No. 343313 - 1
Permit No. 1114804

Be It Ordained by the City Council of the City of Chicago:

SECTION 1. Permission and authority are hereby given and granted to PARTIS LLC, upon the terms and subject to the conditions of this ordinance to maintain and use, as now constructed, one (1) Step(s) on the public right-of-way adjacent to its premises known as 1429 W. Chicago Ave..

Said Step(s) at W. Chicago measure(s):
One (1) at four point zero eight (4.08) feet in length, and point five eight (.58) feet in width for a total of two point three seven (2.37) square feet.

The location of said privilege shall be as shown on prints kept on file with the Department of Business Affairs and Consumer Protection and the Office of the City Clerk.

Said privilege shall be constructed in accordance with plans and specifications approved by the Department of Transportation (Division of Project Development).

This grant of privilege in the public way shall be subject to the provisions of Section 10-28-015 and all other required provisions of the Municipal Code of Chicago.

The grantee shall pay to the City of Chicago as compensation for the privilege #1114804 herein granted the sum of four hundred ($400.00) per annum in advance.

A 25% penalty will be added for payments received after due date.

The permit holder agrees to hold the City of Chicago harmless for any damage, relocation or replacement costs associated with damage, relocation or removal of private property caused by the City performing work in the public way.

Authority herein given and granted for a period of five (5) years from and after 07/29/2014.

Alderman

Walter Burnett Jr. 27th Ward

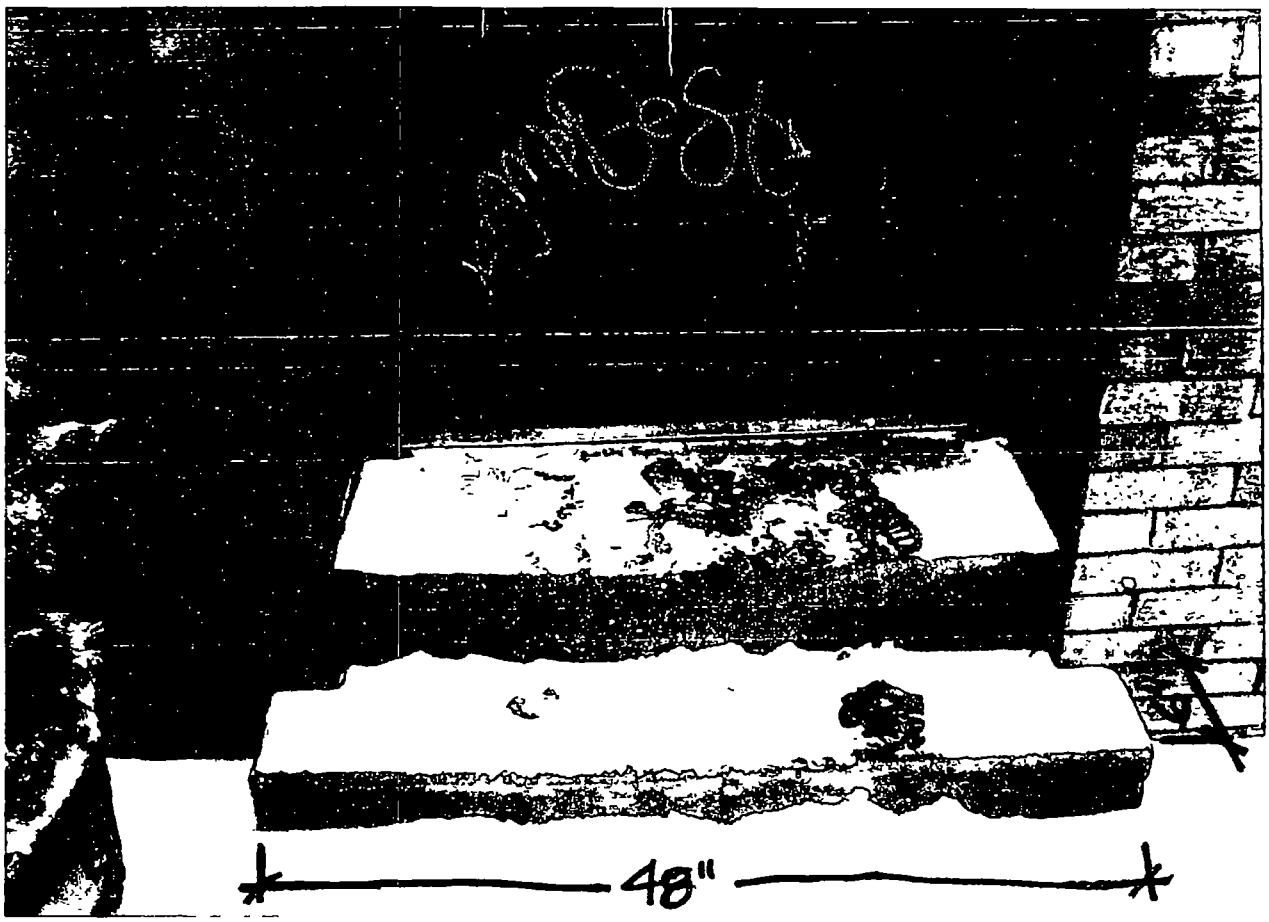

1429 W. Chicago Ave
Chicago IL 60642-5231

Acct: 343313-1

City of Chicago

O2014-7652

Office of the City Clerk

Document Tracking Sheet

Meeting Date:	9/10/2014
Sponsor(s):	Burnett (27)
Type:	Ordinance
Title:	Grant(s) of privilege in public way for Pet Care Plus Ltd
Committee(s) Assignment:	Committee on Transportation and Public Way

ORDINANCE
PET CARE PLUS, LTD.
Acct. No. 48942 - 3
Permit No. 1114900

Be It Ordained by the City Council of the City of Chicago:

SECTION 1. Permission and authority are hereby given and granted to PET CARE PLUS, LTD., upon the terms and subject to the conditions of this ordinance to construct, install, maintain and use three (3) Light Fixture(s) projecting over the public right-of-way adjacent to its premises known as 350 N. Laflin St..

Said Light Fixture(s) at N. LAflin Street measure(s):
Three (3) at two point five eight (2.58) feet in length, two point four two (2.42) feet in width and eighteen (18) feet above grade level.

The location of said privilege shall be as shown on prints kept on file with the Department of Business Affairs and Consumer Protection and the Office of the City Clerk.

Said privilege shall be constructed in accordance with plans and specifications approved by the Department of Transportation (Division of Project Development).

This grant of privilege in the public way shall be subject to the provisions of Section 10-28-015 and all other required provisions of the Municipal Code of Chicago.

The grantee shall pay to the City of Chicago as compensation for the privilege #1114900 herein granted the sum of eighty-five ($85.00) per annum in advance.

A 25% penalty will be added for payments received after due date.

The permit holder agrees to hold the City of Chicago harmless for any damage, relocation or replacement costs associated with damage, relocation or removal of private property caused by the City performing work in the public way.

Authority herein given and granted for a period of five (5) years from and after Date of Passage.

Alderman _____

Walter Burnett Jr. 27th Ward

By signing the Customer Acceptance on this print, I understand that I am accepting all aspects of this drawing. This includes Artwork, Specifications, Dimensions, Spelling, and all other representations herein. I also understand that color reproductions on this print are approximate, and may not match manufacturers samples exactly.

X Customer Acceptance SIGNATURE DATE

(X) IF REQUIRED Landlord Acceptance SIGNATURE DATE

VA L.S.G. SALES INITIALS DATE

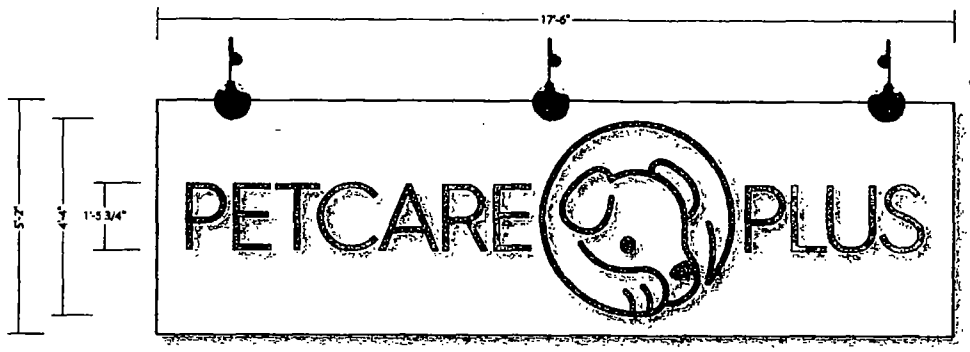

Light Fixtures (3)

ONE SET OF 1" THICK ACRYLIC FLAT CUT OUT LETTERS PAINTED AN 3393 GREY & AN 60072 BRT. BLUE/ STUD MOUNTED FLUSH TO 2" DEEP SHOEBOX BACKER PANEL PAINTED AKZO NOBEL SATIN WHITE/ CLIP MOUNTED TO BRICK WALL/ EXT. ILLUM. WITH GOOSENECK LIGHTING BY OTHERS

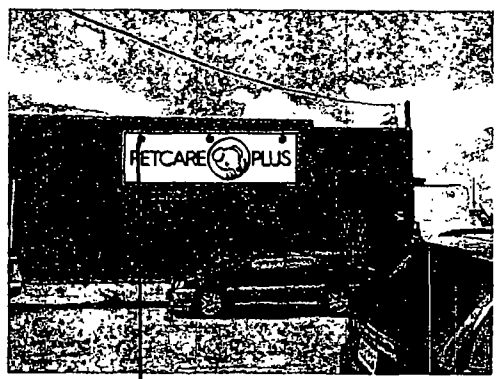

18"

Landmark Sign Group
7434 Industrial Avenue
Chesterton, IN 46304
phone 219.762.8577
fax 219.762.4259
www.landmarksign.com

PRINT I.D.: SO-PCP-1

SHAUN O'BRIEN
L&C SALES REPRESENTATIVE

07.14.14
DATE

PETCARE PLUS
CLIENT IMAGE

350 N LAFLIN
CHICAGO, IL
JOB LOCATION

SO 1/2" = 1'-0"
DRAWN BY SCALE

REVISIONS
1 Thickened stroke 7-16-14 SO
2. ADDED BACKER PANEL 07.29 14 JM
3. CHANGED COLOR 8-7-14 SO

Designed for 110 Volts
Electrical Connection will be Visible within 6 Ft. at time of Installation
Should This will be Changed at Time & Material

THIS DRAWING IS THE PROPERTY OF LANDMARK SIGN GROUP, INC. NO REPRODUCTION OR EXHIBITION WITHOUT THE EXPRESS WRITTEN CONSENT OF LANDMARK SIGN GROUP, INC. AN ASSESSMENT OF UP TO $1,000 WILL BE CHARGED FOR ANY VIOLATION OF THIS AGREEMENT.

City of Chicago

O2014-7655

Office of the City Clerk

Document Tracking Sheet

Meeting Date:	9/10/2014
Sponsor(s):	Burnett (27)
Type:	Ordinance
Title:	Grant(s) of privilege in public way for Potbelly Sandwich Works
Committee(s) Assignment:	Committee on Transportation and Public Way

ORDINANCE
POTBELLY SANDWICH WORKS
Acct. No. 65004 - 61
Permit No. 1112696

Be It Ordained by the City Council of the City of Chicago:

SECTION 1. Permission and authority are hereby given and granted to POTBELLY SANDWICH WORKS, upon the terms and subject to the conditions of this ordinance to maintain and use two (2) sign(s) projecting over the public right-of-way attached to its premises known as 1560 N. Wells St..

Said sign structure(s) measures as follows; along N. Wells Street:
One (1) at sixteen point seven five (16.75) feet in length, two point four two (2.42) feet in height and thirteen (13) feet above grade level.
One (1) at two point seven five (2.75) feet in length, one point nine two (1.92) feet in height and nine (9) feet above grade level.

The location of said privilege shall be as shown on prints kept on file with the Department of Business Affairs and Consumer Protection and the Office of the City Clerk.

Said privilege shall be constructed in accordance with plans and specifications approved by the Department of Transportation (Division of Project Development) and Zoning Department - Signs.

This grant of privilege in the public way shall be subject to the provisions of Section 10-28-015 and all other required provisions of the Municipal Code of Chicago.

The grantee shall pay to the City of Chicago as compensation for the privilege #1112696 herein granted the sum of four hundred ($400.00) per annum in advance.

A 25% penalty will be added for payments received after due date.

The permit holder agrees to hold the City of Chicago harmless for any damage, relocation or replacement costs associated with damage, relocation or removal of private property caused by the City performing work in the public way.

Authority herein given and granted for a period of five (5) years from and after Date of Passage.

Alderman _____

Walter Burnett Jr. 27th Ward

FRONT STORE ELEVATION

S1-1

SIGN CODE

Proposed Signage = 40.5 SqFt

Relevant Signage Code:
N/A
Sign Calculation:
(ft) x (ft) of overall boxed dimensions
Four line contour box

SIGN TYPE

L.E.D. Channel Letterset & Cabinet

MOUNTING

Flush Mounted

COLOR PALETTE

- Black Trim & Returns
- PMS 5615 Green
- White Acrylic
- PMS 1235 Yellow
- PMS 1545 Brown
- N/A
- N/A
- N/A

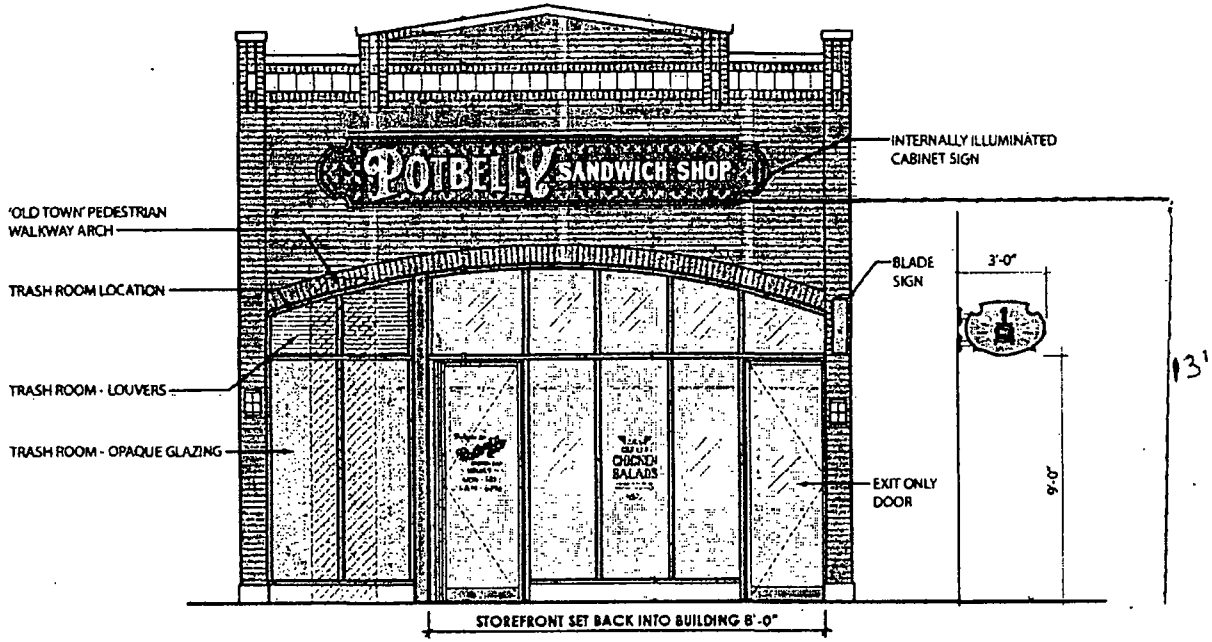

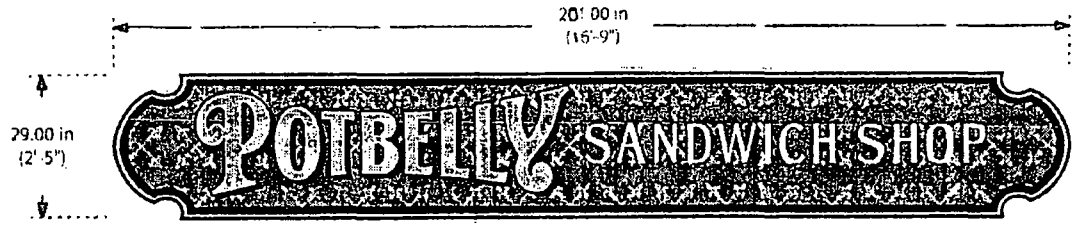

Revision Date: 12/20/13 Rev. Details: remove goosenecks

IDENTITI RESOURCES
171 Tower Rd.
Winnetka, IL 60093
O: 847.501.0510
F: 847.501.0518
idea@identiti.net

Project No:	140078	Proj. Location:	North & Wells, Chicago, Il
Orig. Date:	12/11/2013	Proj. Manager:	Zack Sticher
Page Rev:	002	Sales Rep:	Josh Sprecher

PROJECT POTBELLY

Scale: 1/4" = 1' Design: Sarah Revision Art: Sarah

10054927

40 #

City of Chicago

O2014-7660

Office of the City Clerk

Document Tracking Sheet

Meeting Date:	9/10/2014
Sponsor(s):	Burnett (27)
Type:	Ordinance
Title:	Grant(s) of privilege in public way for SRI-ASW Green Venture LLC
Committee(s) Assignment:	Committee on Transportation and Public Way

ORDINANCE
SRI-ASW GREEN VENTURE, LLC
Acct. No. 391121 - 2
Permit No. 1114190

Be It Ordained by the City Council of the City of Chicago:

SECTION 1. Permission and authority are hereby given and granted to SRI-ASW GREEN VENTURE, LLC, upon the terms and subject to the conditions of this ordinance to maintain and use, as now constructed, one (1) Sidewalk Vault(s) under the public right-of-way adjacent to its premises known as 210 N. Green St..

Said Sidewalk Vault(s) at N. Green Street measure(s):
One (1) at fifty point four two (50.42) feet in length, and nine (9) feet in width for a total of four hundred fifty-three point seven eight (453.78) square feet. Existing sidewalk vault shall be used for storage.

The location of said privilege shall be as shown on prints kept on file with the Department of Business Affairs and Consumer Protection and the Office of the City Clerk.

Said privilege shall be constructed in accordance with plans and specifications approved by the Department of Transportation (Office of Underground Coordination).

This grant of privilege in the public way shall be subject to the provisions of Section 10-28-015 and all other required provisions of the Municipal Code of Chicago.

The grantee shall pay to the City of Chicago as compensation for the privilege #1114190 herein granted the sum of four hundred ($400.00) per annum in advance.

A 25% penalty will be added for payments received after due date.

The permit holder agrees to hold the City of Chicago harmless for any damage, relocation or replacement costs associated with damage, relocation or removal of private property caused by the City performing work in the public way.

Authority herein given and granted for a period of five (5) years from and after Date of Passage.

Alderman _____

Walter Burnett Jr. 27th Ward

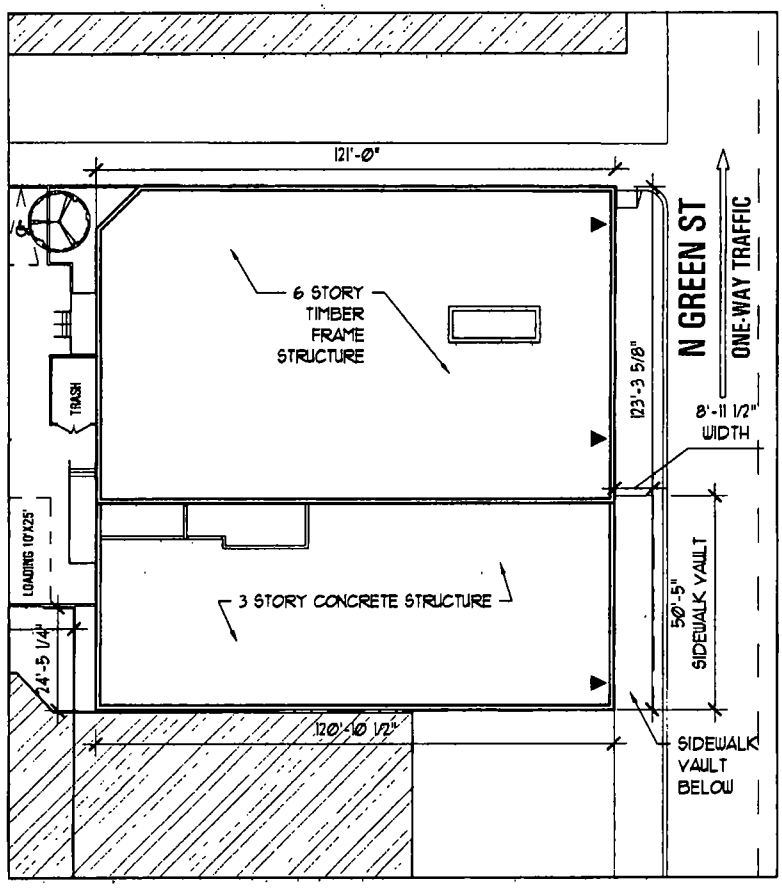

HART HORNE PLUNKARD ARCHITECTURE

HPA

231 NORTH CARPENTER STREET
CHICAGO, IL 60607
312.226.4468
HPARCHITECTURE.COM

©

210 N Green

CHICAGO, IL

PLANS AND ALL SPECIFICATIONS ARE SUBJECT TO REVISION AS DEEMED NECESSARY OR ADVISABLE BY BUILDER, ARCHITECT OR AS REQUIRED BY LAW

PROJECT NORTH

SCALE	DRAWING	SK#
1/16" = 1'-0"	PARTIAL SITE PLAN	
DATE	PERMIT:D13145-03	
07/09/14		

\\POWERCORE\Users\ cerra\1_Projects\1-Current Projects\2012\1250-Shapack Hatchcraft\1_Drawings\01 Current Set\A0 1 Site Plan.dwg

Jul 09, 2014 3:05PM

City of Chicago

O2014-7664

Office of the City Clerk

Document Tracking Sheet

Meeting Date:	9/10/2014
Sponsor(s):	Burnett (27)
Type:	Ordinance
Title:	Grant(s) of privilege in public way for Starbucks Coffee No. 11719 - Privilege No. 1114509
Committee(s) Assignment:	Committee on Transportation and Public Way

ORDINANCE
STARBUCKS COFFEE #11719
Acct. No. 63414 - 136
Permit No. 1114509

Be It Ordained by the City Council of the City of Chicago:

SECTION 1. Permission and authority are hereby given and granted to STARBUCKS COFFEE #11719, upon the terms and subject to the conditions of this ordinance to maintain and use one (1) sign(s) projecting over the public right-of-way attached to its premises known as 116 S. Halsted St..

Said sign structure(s) measures as follows; along S. HALSTED ST:
One (1) at twenty-four point three three (24.33) feet in length, one point five (1.5) feet in height and eleven point three three (11.33) feet above grade level.

The location of said privilege shall be as shown on prints kept on file with the Department of Business Affairs and Consumer Protection and the Office of the City Clerk.

Said privilege shall be constructed in accordance with plans and specifications approved by the Department of Transportation (Division of Project Development) and Zoning Department - Signs.

This grant of privilege in the public way shall be subject to the provisions of Section 10-28-015 and all other required provisions of the Municipal Code of Chicago.

The grantee shall pay to the City of Chicago as compensation for the privilege #1114509 herein granted the sum of three hundred ($300.00) per annum in advance.

A 25% penalty will be added for payments received after due date.

The permit holder agrees to hold the City of Chicago harmless for any damage, relocation or replacement costs associated with damage, relocation or removal of private property caused by the City performing work in the public way.

Authority herein given and granted for a period of five (5) years from and after 06/03/2014.

Alderman _____

Walter Burnett Jr. 27th Ward

STARBUCKS COFFEE
116 S. HALSTED
CHICAGO, IL 60661
FEBRUARY 4, 2008

TOTAL NUMBER OF SIGNS = 1
SIGN DIMENSIONS = 18" H x 5" D x 24'-3 1/2" L TOTAL
SIGN AREA = 36.44 S.F.

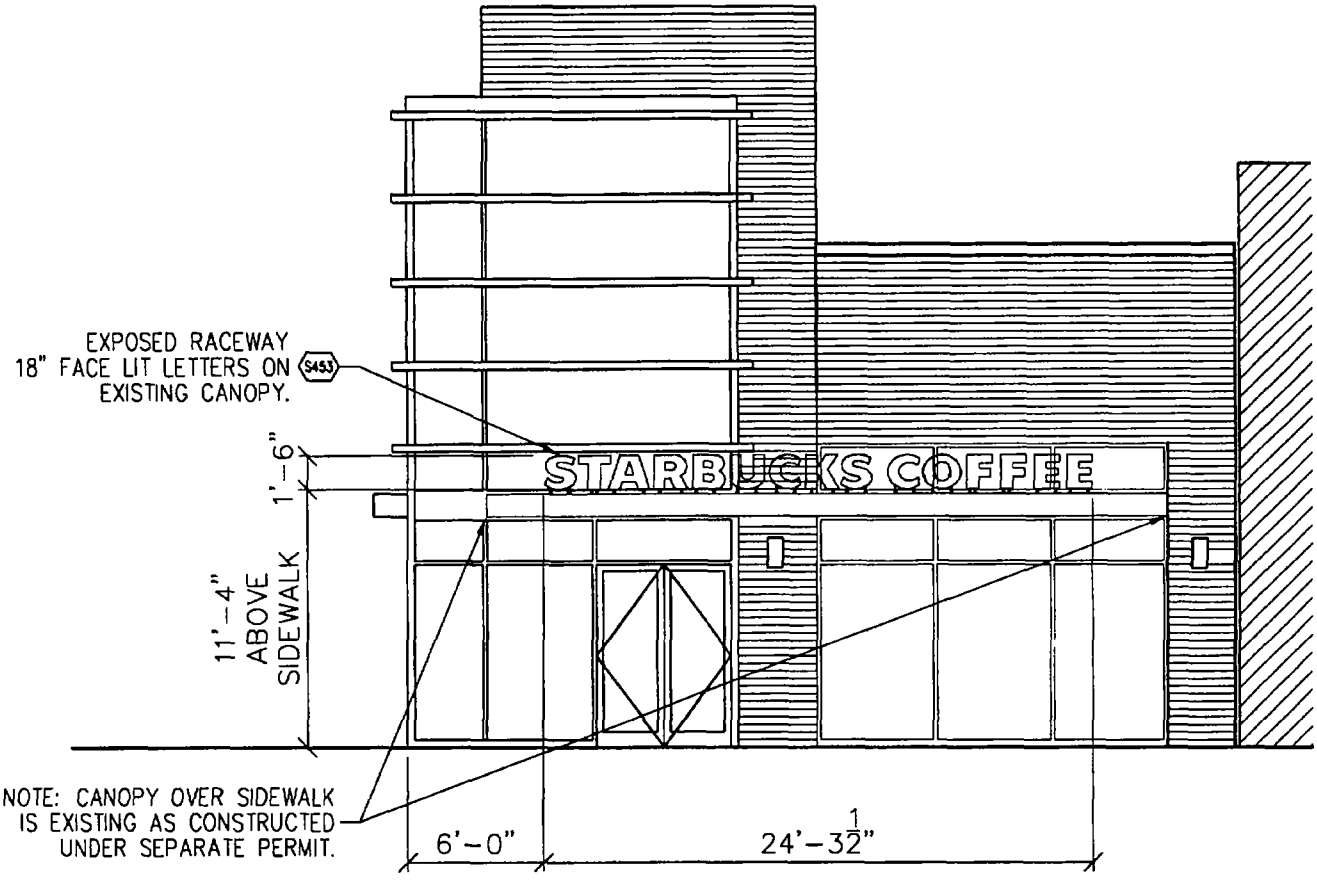

ASOOSOCIATES
Soos & Associates, Inc. Architecture
105 Schelter Road
Lincolnshire, IL 60069
Phone 847 821 7667
Fax 847 821 8570

EAST ELEVATION -HALSTED ST.

0 1 2 3 4 8 12

City of Chicago

O2014-7666

Office of the City Clerk

Document Tracking Sheet

Meeting Date:	9/10/2014
Sponsor(s):	Burnett (27)
Type:	Ordinance
Title:	Grant(s) of privilege in public way for Starbucks Coffee No. 11719 - Privilege No. 1114510
Committee(s) Assignment:	Committee on Transportation and Public Way

ORDINANCE
STARBUCKS COFFEE #11719
Acct. No. 63414 - 136
Permit No. 1114510

Be It Ordained by the City Council of the City of Chicago:

SECTION 1. Permission and authority are hereby given and granted to STARBUCKS COFFEE #11719, upon the terms and subject to the conditions of this ordinance to maintain and use one (1) sign(s) projecting over the public right-of-way attached to its premises known as 116 S. Halsted St..

Said sign structure(s) measures as follows; along S. Halsted Avenue:
One (1) at six point zero eight (6.08) feet in length, three point zero eight (3.08) feet in height and thirteen point eight three (13.83) feet above grade level.

The location of said privilege shall be as shown on prints kept on file with the Department of Business Affairs and Consumer Protection and the Office of the City Clerk.

Said privilege shall be constructed in accordance with plans and specifications approved by the Department of Transportation (Division of Project Development) and Zoning Department - Signs.

This grant of privilege in the public way shall be subject to the provisions of Section 10-28-015 and all other required provisions of the Municipal Code of Chicago.

The grantee shall pay to the City of Chicago as compensation for the privilege #1114510 herein granted the sum of one hundred ($100.00) per annum in advance.

A 25% penalty will be added for payments received after due date.

The permit holder agrees to hold the City of Chicago harmless for any damage, relocation or replacement costs associated with damage, relocation or removal of private property caused by the City performing work in the public way.

Authority herein given and granted for a period of five (5) years from and after 05/13/2014.

Alderman _____

Walter Burnett Jr. 27th Ward

STARBUCKS COFFEE
116 S. HALSTED
CHICAGO, IL 60661
OCTOBER 1, 2008

TOTAL NUMBER OF SIGNS = 1
SIGN DIMENSIONS = 73" H x 37" D x 15-1/2" L TOTAL
SIGN AREA = 18.75 S.F.

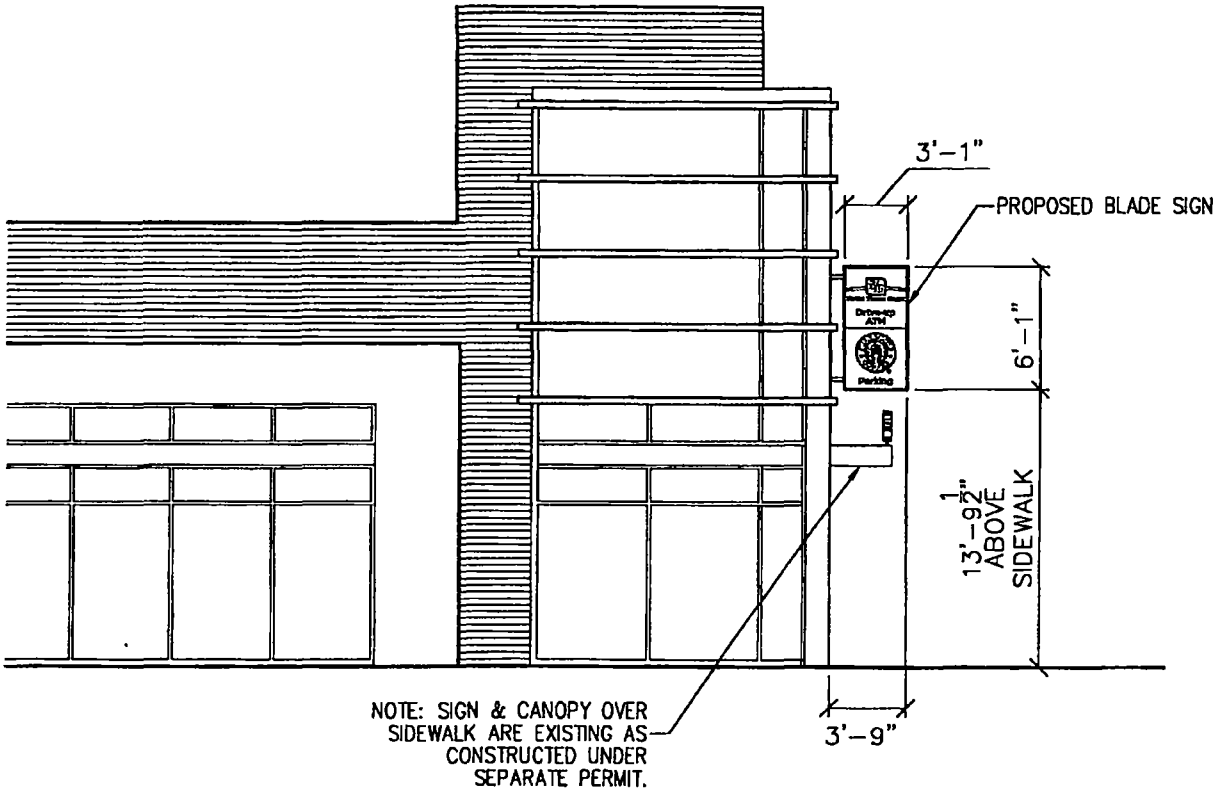

ASOOSOCIATES

Architects

SOUTH ELEVATION

0 1 2 3 4 8 12

City of Chicago

O2014-7667

Office of the City Clerk

Document Tracking Sheet

Meeting Date:	9/10/2014
Sponsor(s):	Burnett (27)
Type:	Ordinance
Title:	Grant(s) of privilege in public way for Steve's Flower Market
Committee(s) Assignment:	Committee on Transportation and Public Way

ORDINANCE
Steve's Flower Market
Acct. No. 369865 - 1
Permit No. 1099888

Be It Ordained by the City Council of the City of Chicago:

SECTION 1. Permission and authority are hereby given and granted to Steve's Flower Market, upon the terms and subject to the conditions of this ordinance to maintain and use one (1) sign(s) projecting over the public right-of-way attached to its premises known as 1039 W. Grand Ave..

Said sign structure(s) measures as follows; along W Grand Ave:
One (1) at two point five (2.5) feet in length, twelve (12) feet in height and ten (10) feet above grade level.

The location of said privilege shall be as shown on prints kept on file with the Department of Business Affairs and Consumer Protection and the Office of the City Clerk.

Said privilege shall be constructed in accordance with plans and specifications approved by the Department of Transportation (Division of Project Development) and Zoning Department - Signs.

This grant of privilege in the public way shall be subject to the provisions of Section 10-28-015 and all other required provisions of the Municipal Code of Chicago.

The grantee shall pay to the City of Chicago as compensation for the privilege #1099888 herein granted the sum of three hundred ($300.00) per annum in advance.

A 25% penalty will be added for payments received after due date.

The permit holder agrees to hold the City of Chicago harmless for any damage, relocation or replacement costs associated with damage, relocation or removal of private property caused by the City performing work in the public way.

Authority herein given and granted for a period of five (5) years from and after Date of Passage.

Alderman

Walter Burnett Jr. 27th Ward

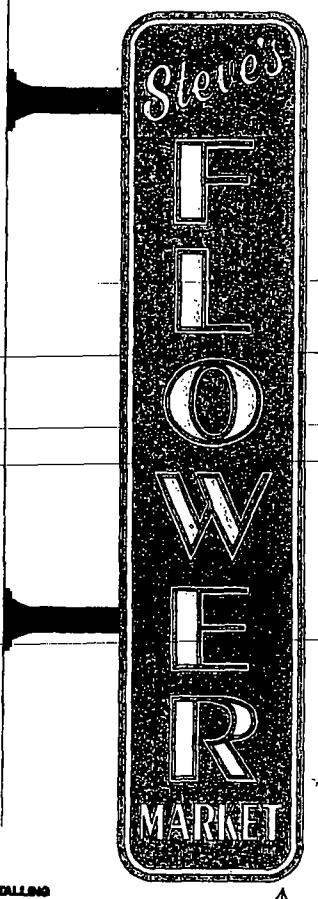

LOCATION OF SIGN ON BUILDING

2'-6"X12'-0" D.F. SIGN LOCATION

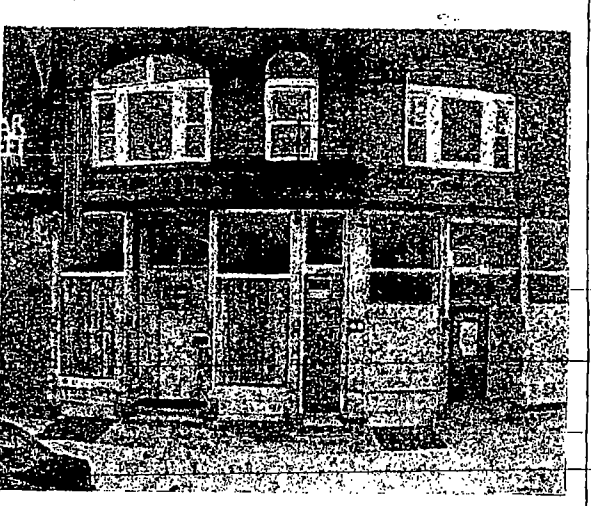

5" TO 9" SINGLE TUBE WHITE NEON WITH WHITE VINYL LETTERS BEHIND NEON

WHITE VINYL VINYL BORDER

14" DOUBLE TUBE RED NEON WITH WHITE VINYL LETTERS BEHIND NEON

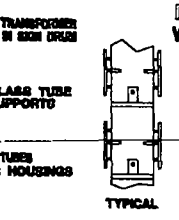

DOUBLE-FACE SIGN WITH SURFACE NEON CROSS SECTION

E-MAILED DEC 22 2011

2"X2"X3/16" GALV. ANGLE IRON FRAME/WELDED

.063 ALUMINUM FACES

2"X2"X3/16" GALV. ANGLE IRON FRAME/WELDED
1 1/2" X 3/8" GALV. BOLTS
.063 ALUMINUM FACES
SECONDARY GROUND FAULT TRANSFORMERS
1/2" DRAIN HOLES
DISCONNECT SWITCH
U.L. APPROVED

6" SINGLE TUBE WHITE NEON WITH WHITE VINYL LETTERS BEHIND NEON

INSTALLING PIPE WITH GUSSETS WELDED TO 1/2" STEEL PLATE THROUGH BOLTED INTO WALL

BEST NEON SIGN CO.

SCALE NO SCALE	SK NO. FLOWERS
CUSTOMER STEVE'S FLOWER MARKET	
JOB ADDRESS 1039 W. GRAND AVE.	
CITY CHICAGO	STATE IL.
ARTIST MICHAEL	DATE 12/20/11
SALES APPROVED	DATE

CUSTOMER APPROVAL:

PLEASE NOTE: By signing the approval box on this sketch, I understand that I am accepting all aspects of this drawing. This includes artwork, specifications, dimensions, spelling and any other representations herein. I also understand that color reproductions on this sketch are approximate, and may not match manufactured product exactly.

City of Chicago

O2014-7669

Office of the City Clerk

Document Tracking Sheet

Meeting Date:	9/10/2014
Sponsor(s):	Burnett (27)
Type:	Ordinance
Title:	Grant(s) of privilege in public way for T-Mobile Central LLC
Committee(s) Assignment:	Committee on Transportation and Public Way

ORDINANCE
T-MOBILE CENTRAL LLC
Acct. No. 308614 - 27
Permit No. 1114929

Be It Ordained by the City Council of the City of Chicago:

SECTION 1. Permission and authority are hereby given and granted to T-MOBILE CENTRAL LLC, upon the terms and subject to the conditions of this ordinance to maintain and use one (1) sign(s) projecting over the public right-of-way attached to its premises known as 120 S. Halsted St..

Said sign structure(s) measures as follows; along S. Halsted Street:
One (1) at fifteen point six six (15.66) feet in length, three point one six (3.16) feet in height and nine (9) feet above grade level.

The location of said privilege shall be as shown on prints kept on file with the Department of Business Affairs and Consumer Protection and the Office of the City Clerk.

Said privilege shall be constructed in accordance with plans and specifications approved by the Department of Transportation (Division of Project Development) and Zoning Department - Signs.

This grant of privilege in the public way shall be subject to the provisions of Section 10-28-015 and all other required provisions of the Municipal Code of Chicago.

The grantee shall pay to the City of Chicago as compensation for the privilege #1114929 herein granted the sum of three hundred ($300.00) per annum in advance.

A 25% penalty will be added for payments received after due date.

The permit holder agrees to hold the City of Chicago harmless for any damage, relocation or replacement costs associated with damage, relocation or removal of private property caused by the City performing work in the public way.

Authority herein given and granted for a period of five (5) years from and after 04/22/2014.

Alderman _____

Walter Burnett Jr. 27th Ward

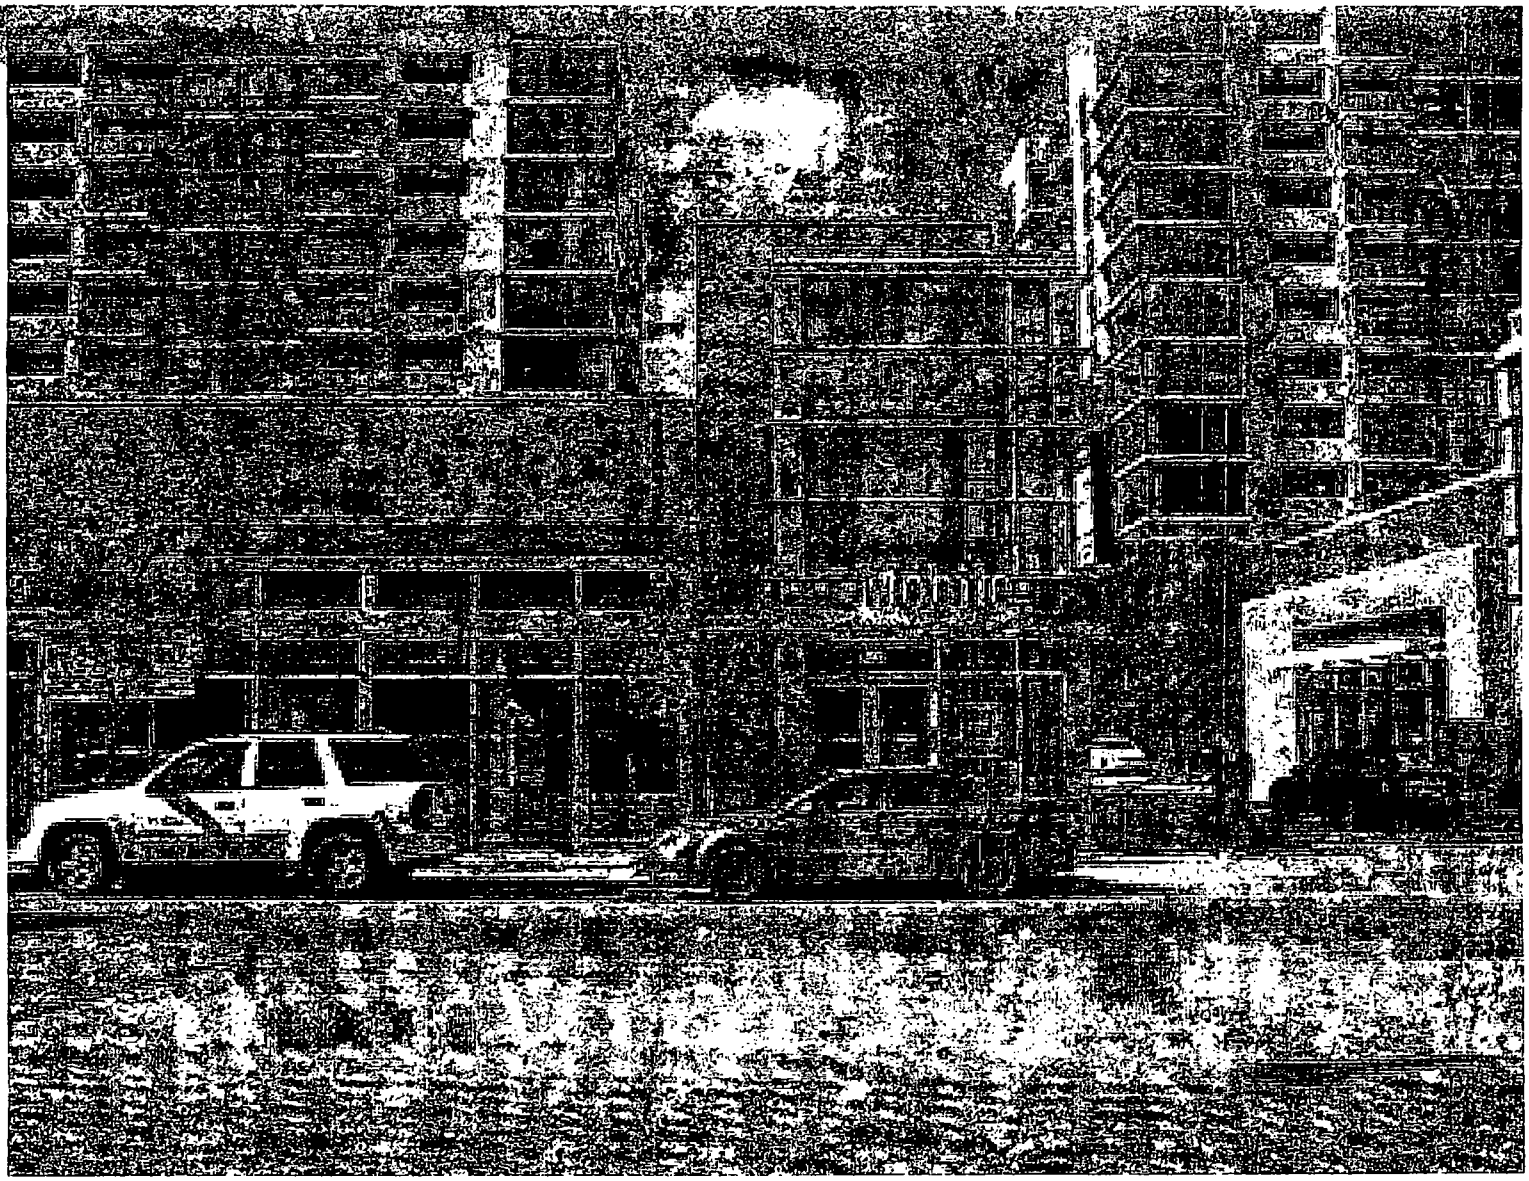

City of Chicago

O2014-7672

Office of the City Clerk

Document Tracking Sheet

Meeting Date:	9/10/2014
Sponsor(s):	Burnett (27)
Type:	Ordinance
Title:	Grant(s) of privilege in public way for United Center Joint Venture
Committee(s) Assignment:	Committee on Transportation and Public Way

ORDINANCE
UNITED CENTER JOINT VENTURE
Acct. No. 65910 - 1
Permit No. 1113558

Be It Ordained by the City Council of the City of Chicago:

SECTION 1. Permission and authority are hereby given and granted to UNITED CENTER JOINT VENTURE, upon the terms and subject to the conditions of this ordinance to maintain and use, as now constructed, thirty-six (36) Bollard(s) on the public right-of-way adjacent to its premises known as 1901 W. Madison St..

Said Bollard(s) at W. Madison Street measure(s):
Thirty-six (36) at one point five five (1.55) foot in length, and one point five five (1.55) foot in width for a total of eighty-six point four nine (86.49) square feet.

The location of said privilege shall be as shown on prints kept on file with the Department of Business Affairs and Consumer Protection and the Office of the City Clerk.

Said privilege shall be constructed in accordance with plans and specifications approved by the Department of Planning and Development and Department of Transportation (Division of Project Development).

This grant of privilege in the public way shall be subject to the provisions of Section 10-28-015 and all other required provisions of the Municipal Code of Chicago.

The grantee shall pay to the City of Chicago as compensation for the privilege #1113558 herein granted the sum of two thousand seven hundred ($2,700.00) per annum in advance.

A 25% penalty will be added for payments received after due date.

The permit holder agrees to hold the City of Chicago harmless for any damage, relocation or replacement costs associated with damage, relocation or removal of private property caused by the City performing work in the public way.

Authority herein given and granted for a period of five (5) years from and after 06/03/2014.

Alderman _____

Walter Burnett Jr. 27th Ward

(Page 2 of 2)

UNITED CENTER
Chicago, Illinois 60612

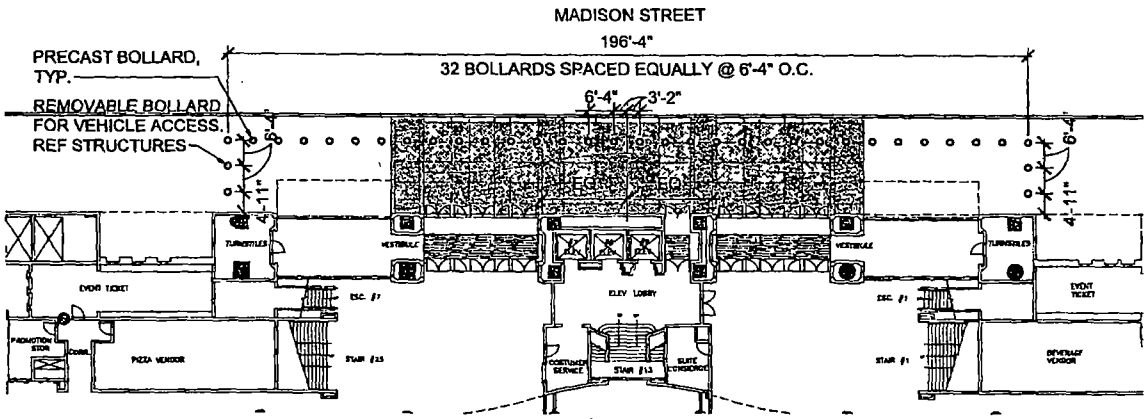

01 | UNITED CENTER

MADISON ST ENTRY FLOOR PLAN

0 16 32 64

SCALE:1/32"=1'-0"

360 ARCHITECTURE

OWNER:
UNITED CENTER JOINT VENTURE
1901 W MADISON ST
CHICAGO, IL 60612

ARCHITECT
360 ARCHITECTURE, INC
2901 W LEMAR SUITE 400
DALLAS, TX 75220
T (214) 739-9360
F (214) 730-0391

STRUCTURAL
HALDROW VOLLES
ONE SOUTH DEARBORN 31ST FLOOR
CHICAGO, IL 60603
T (312) 372-4300
F (312) 372-4308

04.07.2009

07205L00

UNITED CENTER
BOLLARD PLANS,
DETAILS & SECTIONS

A1.00

City of Chicago

O2014-7675

Office of the City Clerk

Document Tracking Sheet

Meeting Date:	9/10/2014
Sponsor(s):	Burnett (27)
Type:	Ordinance
Title:	Grant(s) of privilege in public way for 1K Fulton LLC
Committee(s) Assignment:	Committee on Transportation and Public Way

ORDINANCE
1K Fulton, LLC
Acct. No. 383089 - 1
Permit No. 1114396

Be It Ordained by the City Council of the City of Chicago:

SECTION 1. Permission and authority are hereby given and granted to 1K Fulton, LLC, upon the terms and subject to the conditions of this ordinance to construct, install, maintain and use four (4) Irrigation System(s) under the public right-of-way adjacent to its premises known as 1000 W. Fulton Market .

Said Irrigation System(s) at N. Carpenter Street measure(s):
One (1) at two hundred eighty (280) feet in length, and point five (.5) feet in width for a total of one hundred forty (140) square feet.

Said Irrigation System(s) at W. Carroll Avenue measure(s):
One (1) at two hundred forty (240) feet in length, and point five (.5) feet in width for a total of one hundred twenty (120) square feet.

Said Irrigation System(s) at N. Morgan Street measure(s):
One (1) at two hundred eighty (280) feet in length, and point five (.5) feet in width for a total of one hundred forty (140) square feet.

Said Irrigation System(s) at W. Fulton Street measure(s):
One (1) at two hundred five (205) feet in length, and point five (.5) feet in width for a total of one hundred two point five (102.5) square feet.

The location of said privilege shall be as shown on prints kept on file with the Department of Business Affairs and Consumer Protection and the Office of the City Clerk.

Said privilege shall be constructed in accordance with plans and specifications approved by the Department of Transportation (Office of Underground Coordination) and Department of Water Management.

This grant of privilege in the public way shall be subject to the provisions of Section 10-28-015 and all other required provisions of the Municipal Code of Chicago.

The grantee shall pay to the City of Chicago as compensation for the privilege #1114396 herein granted the sum of one thousand six hundred ($1,600.00) per annum in advance.

A 25% penalty will be added for payments received after due date.

The permit holder agrees to hold the City of Chicago harmless for any damage, relocation or replacement costs associated with damage, relocation or removal of private property caused by the City performing work in the public way.

Authority herein given and granted for a period of five (5) years from and after Date of Passage.

Alderman _____

Walter Burnett Jr. 27th Ward

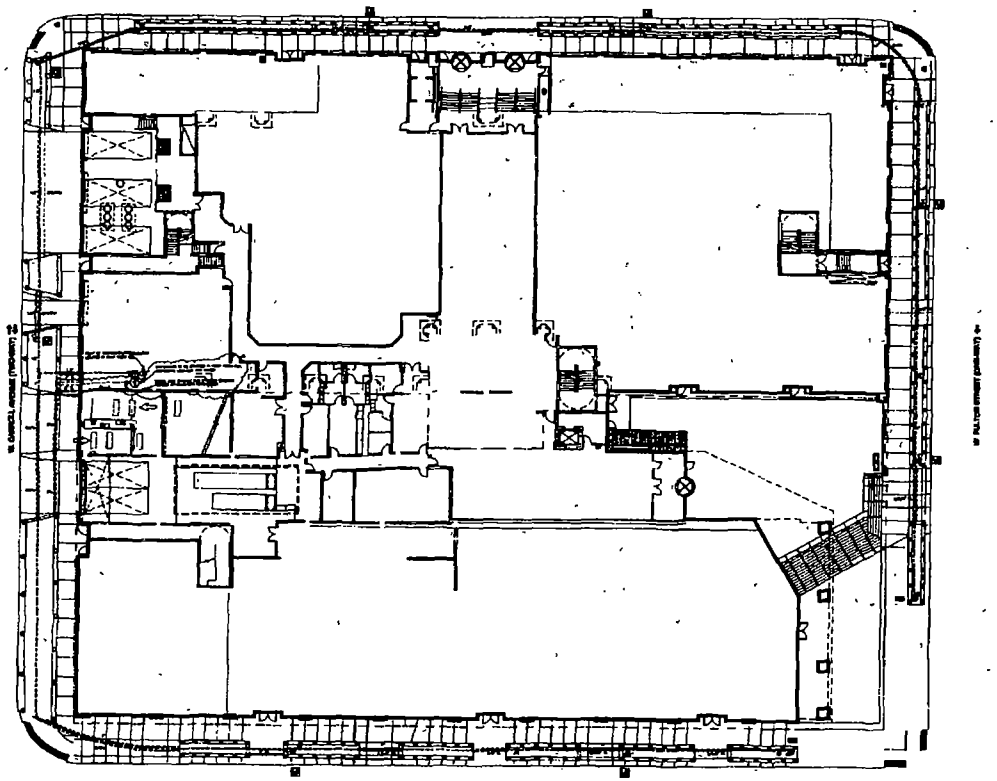

ANDREW McCANN
Lawn Sprinkling Systems
1813 W 171st STREET
EAST HAZEL CREST IL 60429
PHONE (708) 799-5731

ANDREW McCANN
Lawn Sprinkling Systems

1K FULTON

2014-

City of Chicago

O2014-7678

Office of the City Clerk

Document Tracking Sheet

Meeting Date:	9/10/2014
Sponsor(s):	Burnett (27)
Type:	Ordinance
Title:	Grant(s) of privilege in public way for 123 Grocery Plus
Committee(s) Assignment:	Committee on Transportation and Public Way

ORDINANCE
123 GROCERY PLUS
Acct. No. 386419 - 1
Permit No. 1114406

Be It Ordained by the City Council of the City of Chicago:

SECTION 1. Permission and authority are hereby given and granted to 123 GROCERY PLUS, upon the terms and subject to the conditions of this ordinance to maintain and use, as now constructed, one (1) Security Camera(s) projecting over the public right-of-way for security purposes adjacent to its premises known as 549 N. Kedzie Ave..

Said Security Camera(s) at Ohio St measure(s):
One (1) at point five (.5) feet in length, point five (.5) feet in width and twelve (12) feet above grade level.

The location of said privilege shall be as shown on prints kept on file with the Department of Business Affairs and Consumer Protection and the Office of the City Clerk.

Said privilege shall be constructed in accordance with plans and specifications approved by the Department of Planning and Development and Department of Transportation (Division of Project Development).

This grant of privilege in the public way shall be subject to the provisions of Section 10-28-015 and all other required provisions of the Municipal Code of Chicago.

The grantee shall pay to the City of Chicago as compensation for the privilege #1114406 herein granted the sum of zero ($.00) per annum in advance.

A 25% penalty will be added for payments received after due date.

The permit holder agrees to hold the City of Chicago harmless for any damage, relocation or replacement costs associated with damage, relocation or removal of private property caused by the City performing work in the public way.

Authority herein given and granted for a period of five (5) years from and after Date of Passage.

Alderman 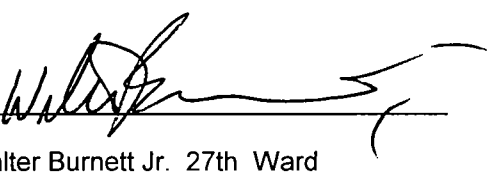

Walter Burnett Jr. 27th Ward

APPLICATION TO USE THE PUBLIC RIGHT OF WAY

~~**EXAMPLE OF LIGHT(S) DRAWING**~~

Security Camera

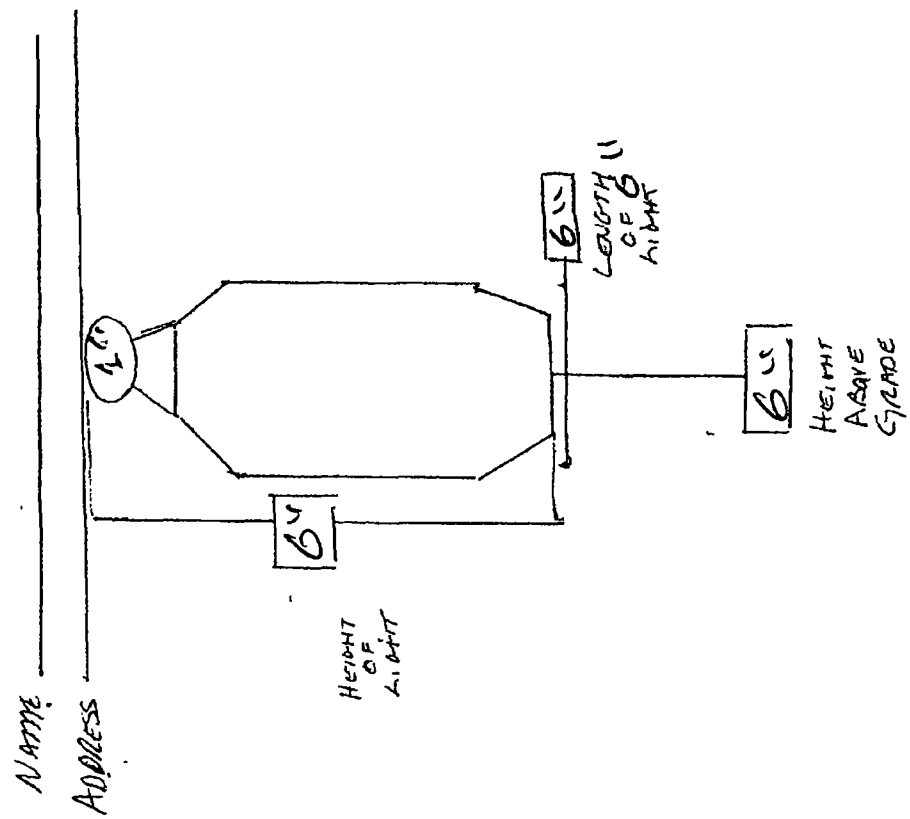

City of Chicago

O2014-7643

Office of the City Clerk

Document Tracking Sheet

Meeting Date:	9/10/2014
Sponsor(s):	Ervin (28)
Type:	Ordinance
Title:	Grant(s) of privilege in public way for Breakthrough Urban Ministries
Committee(s) Assignment:	Committee on Transportation and Public Way

ORDINANCE
BREAKTHROUGH URBAN MINISTRIES
Acct. No. 307639 - 1
Permit No. 1114748

Be It Ordained by the City Council of the City of Chicago:

SECTION 1. Permission and authority are hereby given and granted to BREAKTHROUGH URBAN MINISTRIES, upon the terms and subject to the conditions of this ordinance to maintain and use, as now constructed, one (1) Step(s) on the public right-of-way adjacent to its premises known as 3330 W. Carroll Ave..

Said Step(s) at W. Carroll measure(s):
One (1) at seven point three three (7.33) feet in length, and point five eight (.58) feet in width for a total of four point two five (4.25) square feet.

The location of said privilege shall be as shown on prints kept on file with the Department of Business Affairs and Consumer Protection and the Office of the City Clerk.

Said privilege shall be constructed in accordance with plans and specifications approved by the Department of Transportation (Division of Project Development).

This grant of privilege in the public way shall be subject to the provisions of Section 10-28-015 and all other required provisions of the Municipal Code of Chicago.

The grantee shall pay to the City of Chicago as compensation for the privilege #1114748 herein granted the sum of four hundred ($400.00) per annum in advance.

A 25% penalty will be added for payments received after due date.

The permit holder agrees to hold the City of Chicago harmless for any damage, relocation or replacement costs associated with damage, relocation or removal of private property caused by the City performing work in the public way.

Authority herein given and granted for a period of five (5) years from and after 07/29/2014

Alderman

Jason Ervin 28th Ward

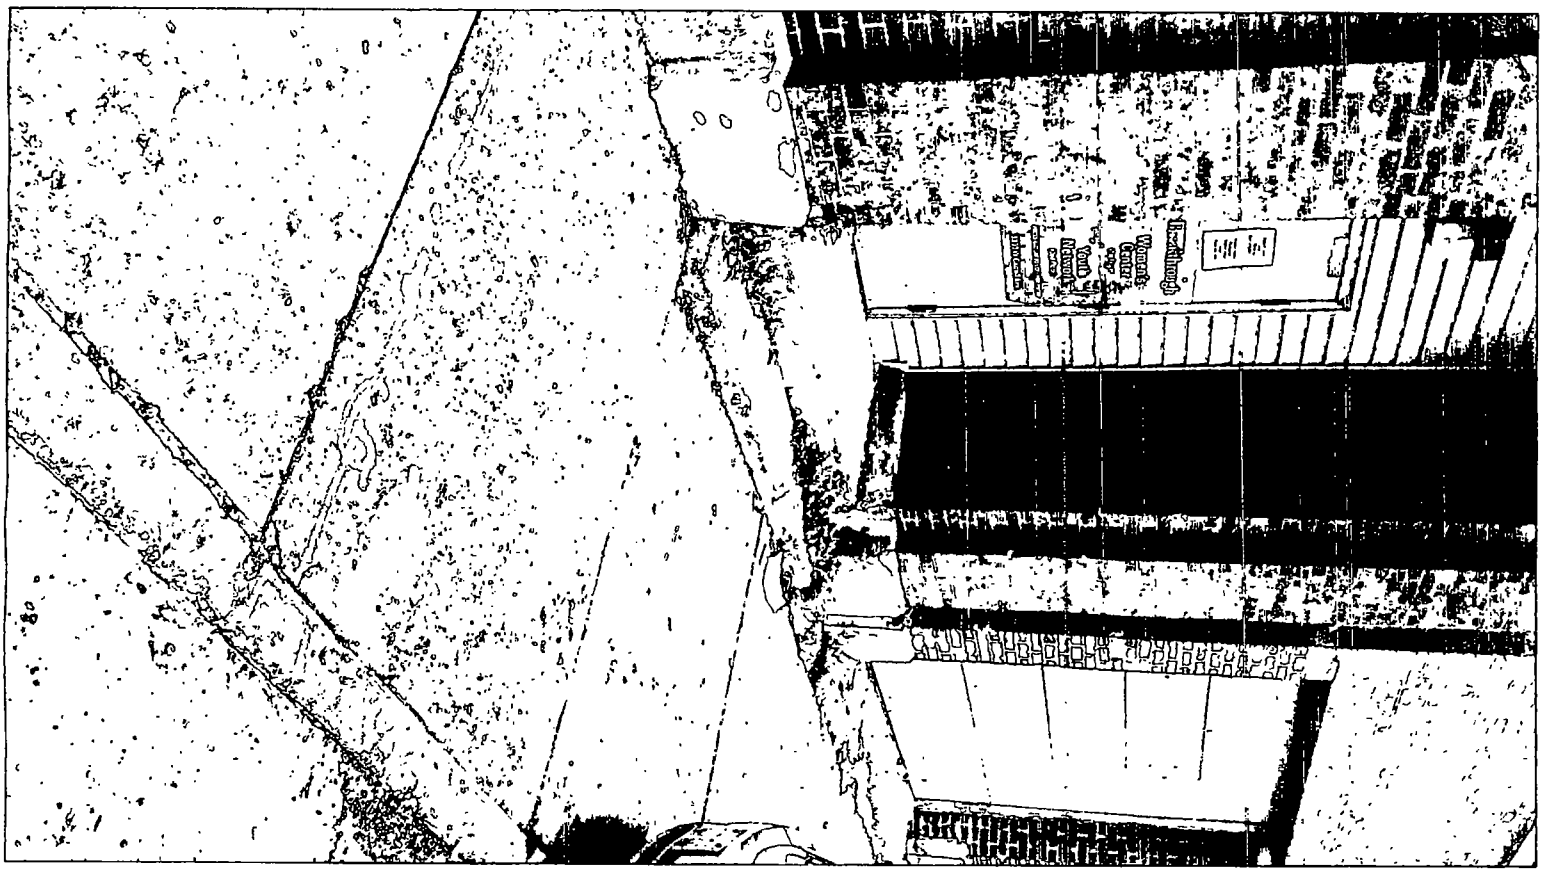

City of Chicago

O2014-7645

Office of the City Clerk

Document Tracking Sheet

Meeting Date:	9/10/2014
Sponsor(s):	Ervin (28)
Type:	Ordinance
Title:	Grant(s) of privilege in public way for Michael's Wine & Spirits
Committee(s) Assignment:	Committee on Transportation and Public Way

ORDINANCE
MICHAEL'S WINE & SPIRITS
Acct. No. 381094 - 1
Permit No. 1112566

Be It Ordained by the City Council of the City of Chicago:

SECTION 1. Permission and authority are hereby given and granted to MICHAEL'S WINE & SPIRITS, upon the terms and subject to the conditions of this ordinance to maintain and use two (2) sign(s) projecting over the public right-of-way attached to its premises known as 1455 W. Taylor St..

Said sign structure(s) measures as follows; along W Taylor St:
One (1) at eight point three three (8.33) feet in length, two point six seven (2.67) feet in height and ten (10) feet above grade level.
One (1) at three point six seven (3.67) feet in length, one point zero eight (1.08) feet in height and ten (10) feet above grade level.

The location of said privilege shall be as shown on prints kept on file with the Department of Business Affairs and Consumer Protection and the Office of the City Clerk

Said privilege shall be constructed in accordance with plans and specifications approved by the Department of Transportation (Division of Project Development) and Zoning Department- Signs.

This grant of privilege in the public way shall be subject to the provisions of Section 10-28-015 and all other required provisions of the Municipal Code of Chicago.

The grantee shall pay to the City of Chicago as compensation for the privilege #1112566 herein granted the sum of one hundred seventy-five ($175.00) per annum in advance.

A 25% penalty will be added for payments received after due date

The permit holder agrees to hold the City of Chicago harmless for any damage, relocation or replacement costs associated with damage, relocation or removal of private property caused by the City performing work in the public way.

Authority herein given and granted for a period of five (5) years from and after Date of Passage.

Alderman

Jason Ervin 28th Ward

APPLICATION TO USE THE PUBLIC RIGHT OF WAY

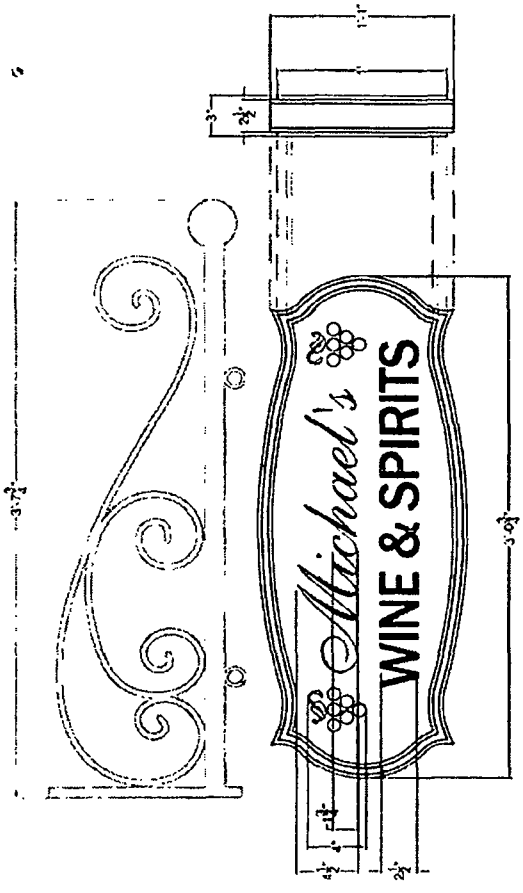

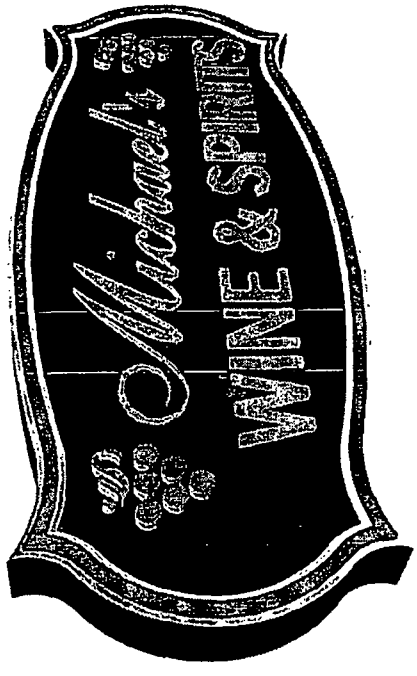

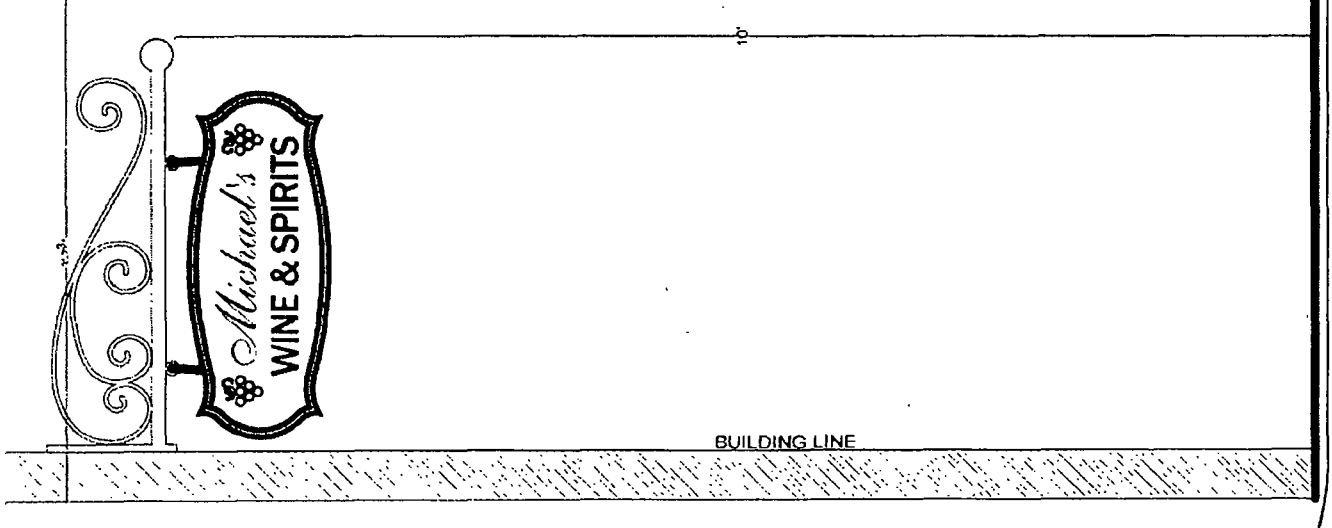

East Elevation

City of Chicago

O2014-7646

Office of the City Clerk

Document Tracking Sheet

Meeting Date:	9/10/2014
Sponsor(s):	Ervin (28)
Type:	Ordinance
Title:	Grant(s) of privilege in public way for Henderson's Studio
Committee(s) Assignment:	Committee on Transportation and Public Way

ORDINANCE
HENDERSON'S STUDIO
Acct. No. 50746 - 1
Permit No. 1114799

Be It Ordained by the City Council of the City of Chicago:

SECTION 1. Permission and authority are hereby given and granted to HENDERSON'S STUDIO, upon the terms and subject to the conditions of this ordinance to maintain and use, as now constructed, one (1) Fire Shutter(s) projecting over the public right-of-way adjacent to its premises known as 3948 W. Madison St..

Said Fire Shutter(s) at W Madison St measure(s):
One (1) at twenty-one (21) feet in length, and one point one seven (1.17) foot in width for a total of twenty-four point five seven (24.57) square feet.

The location of said privilege shall be as shown on prints kept on file with the Department of Business Affairs and Consumer Protection and the Office of the City Clerk.

Said privilege shall be constructed in accordance with plans and specifications approved by the Department of Transportation (Division of Project Development).

This grant of privilege in the public way shall be subject to the provisions of Section 10-28-015 and all other required provisions of the Municipal Code of Chicago.

The grantee shall pay to the City of Chicago as compensation for the privilege #1114799 herein granted the sum of four hundred ($400.00) per annum in advance.

A 25% penalty will be added for payments received after due date.

The permit holder agrees to hold the City of Chicago harmless for any damage, relocation or replacement costs associated with damage, relocation or removal of private property caused by the City performing work in the public way.

Authority herein given and granted for a period of five (5) years from and after 07/29/2014.

Alderman

Jason Ervin 28th Ward

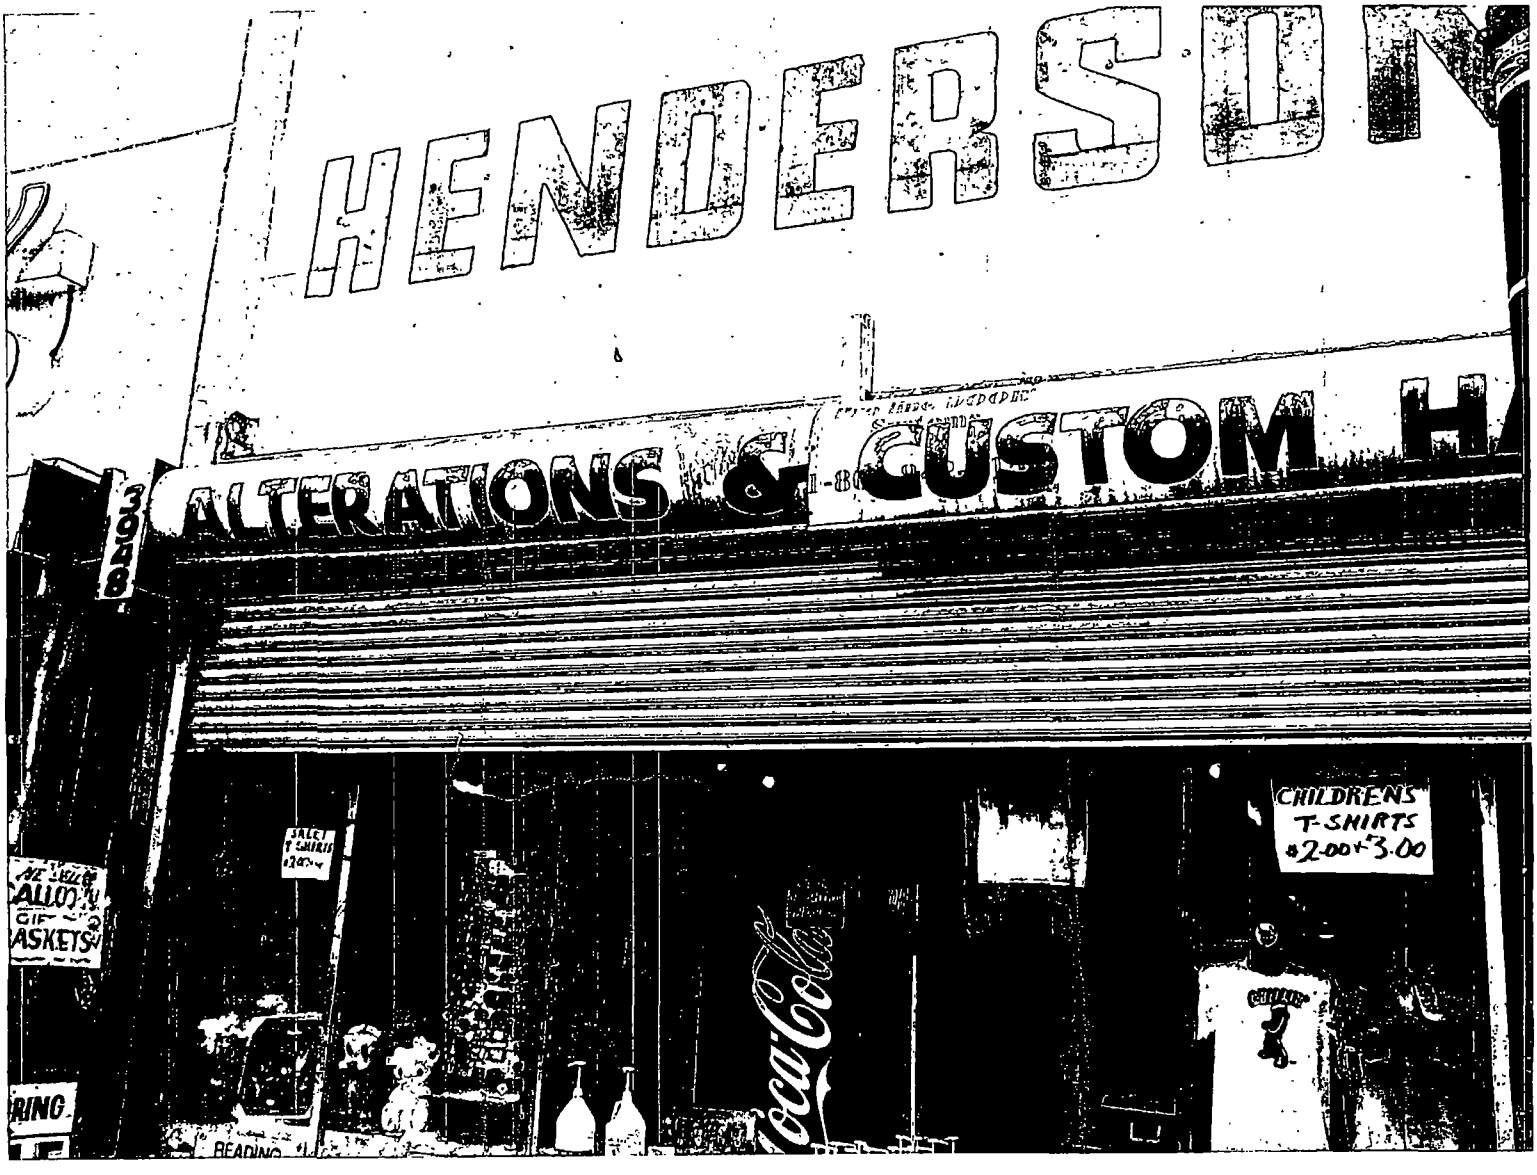
HENDERSON
ALTERATIONS & CUSTOM
CHILDRENS
T-SHIRTS
$2.00+3.00
Coca-Cola

City of Chicago

O2014-7654

Office of the City Clerk

Document Tracking Sheet

Meeting Date:	9/10/2014
Sponsor(s):	Ervin (28)
Type:	Ordinance
Title:	Grant(s) of privilege in public way for Tec Foods, Inc.
Committee(s) Assignment:	Committee on Transportation and Public Way

ORDINANCE
TEC FOODS INC
Acct. No. 33432 - 1
Permit No. 1113938

Be It Ordained by the City Council of the City of Chicago:

SECTION 1. Permission and authority are hereby given and granted to TEC FOODS INC, upon the terms and subject to the conditions of this ordinance to maintain and use, as now constructed, Occupation of Space on the public right-of-way adjacent to its premises known as 4300 W. Ohio St..

Said Occupation of Space at W. OHIO ST measure(s):
One (1) at one hundred ninety-three (193) feet in length, and ten (10) feet in width for a total of one thousand nine hundred thirty (1930) square feet. Existing occupation of space is used for parking and building operations.

The location of said privilege shall be as shown on prints kept on file with the Department of Business Affairs and Consumer Protection and the Office of the City Clerk.

Said privilege shall be constructed in accordance with plans and specifications approved by the Department of Planning and Development, Department of Transportation (Division of Project Development), and Department of Transportation (Office of Underground Coordination).

This grant of privilege in the public way shall be subject to the provisions of Section 10-28-015 and all other required provisions of the Municipal Code of Chicago.

The grantee shall pay to the City of Chicago as compensation for the privilege #1113938 herein granted the sum of six hundred thirty ($630.00) per annum in advance.

A 25% penalty will be added for payments received after due date.

The permit holder agrees to hold the City of Chicago harmless for any damage, relocation or replacement costs associated with damage, relocation or removal of private property caused by the City performing work in the public way.

Authority herein given and granted for a period of five (5) years from and after 06/23/2014.

Alderman

Jason Ervin 28th Ward

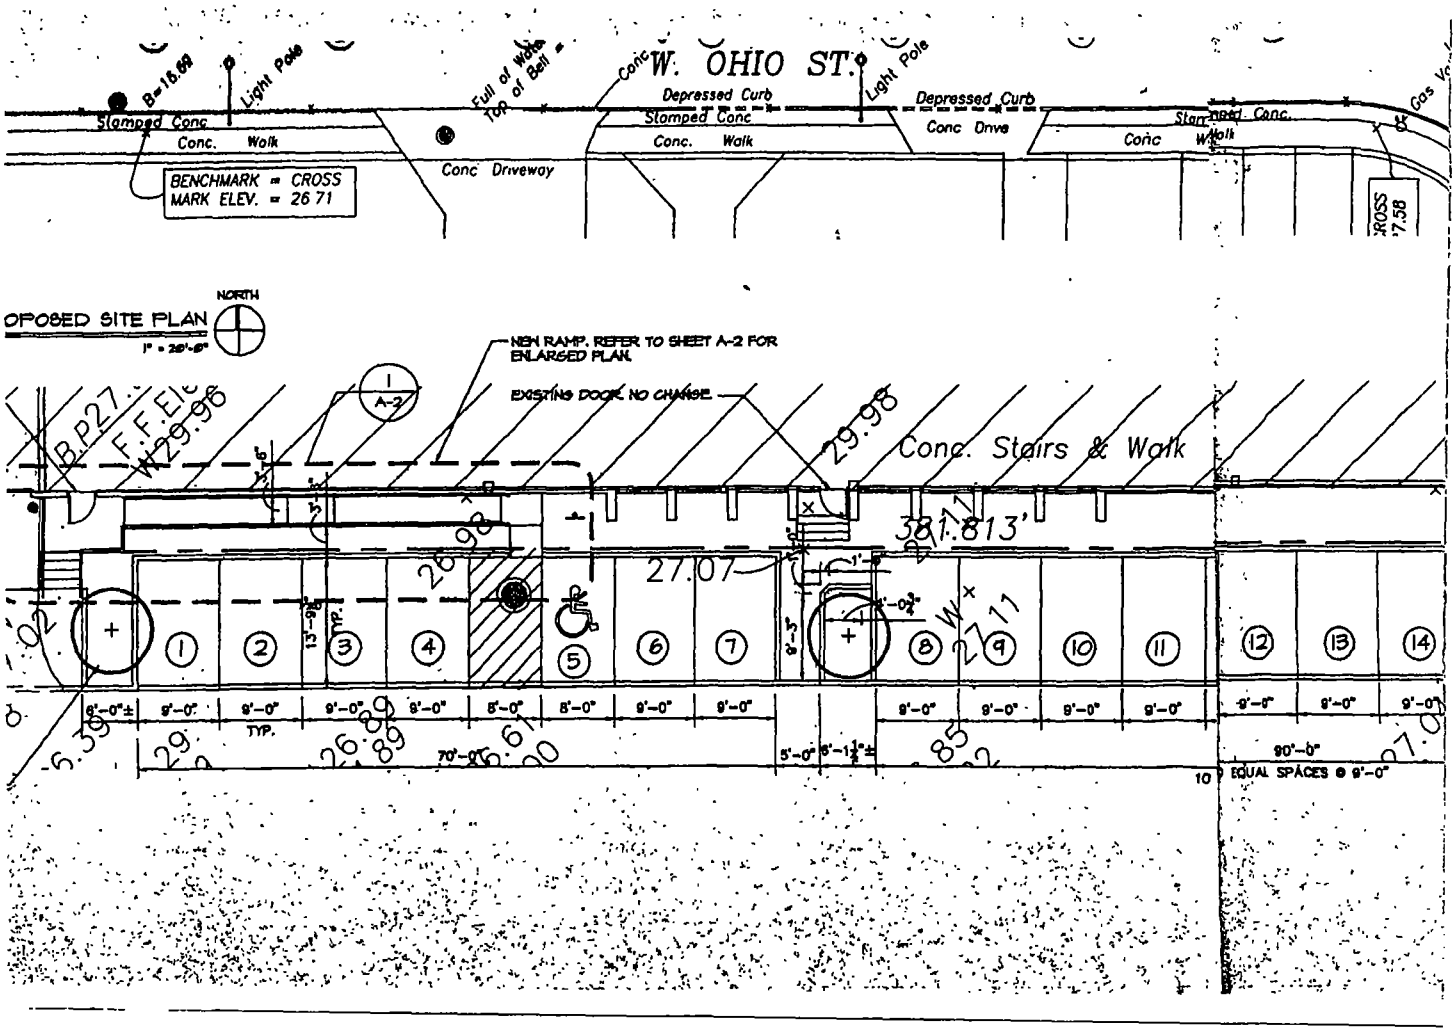
W. OHIO ST.
Light Pole
Depressed Curb
Stamped Conc
Conc. Walk
Conc Driveway
Conc Drive
BENCHMARK = CROSS
MARK ELEV. = 26 71
NORTH
OPOSED SITE PLAN
1" = 20'-0"
NEW RAMP, REFER TO SHEET A-2 FOR ENLARGED PLAN
EXISTING DOOR, NO CHANGE
Conc. Stairs & Walk
381.813'
27.07
29.98
26.98
TYP.
70'-0"
90'-0"
10 EQUAL SPACES @ 9'-0"

City of Chicago

O2014-7657

Office of the City Clerk

Document Tracking Sheet

Meeting Date:	9/10/2014
Sponsor(s):	Ervin (28)
Type:	Ordinance
Title:	Grant(s) of privilege in public way for Roosevelt Western Currency
Committee(s) Assignment:	Committee on Transportation and Public Way

ORDINANCE
ROOSEVELT WESTERN CURRENCY
Acct. No. 25983 - 1
Permit No. 1114797

Be It Ordained by the City Council of the City of Chicago:

SECTION 1. Permission and authority are hereby given and granted to ROOSEVELT WESTERN CURRENCY, upon the terms and subject to the conditions of this ordinance to maintain and use one (1) sign(s) projecting over the public right-of-way attached to its premises known as 1143 S. Western Ave..

Said sign structure(s) measures as follows; along S. Western Avenue:
One (1) at eight (8) feet in length, ten (10) feet in height and nine (9) feet above grade level.

The location of said privilege shall be as shown on prints kept on file with the Department of Business Affairs and Consumer Protection and the Office of the City Clerk.

Said privilege shall be constructed in accordance with plans and specifications approved by the Department of Transportation (Division of Project Development) and Zoning Department- Signs.

This grant of privilege in the public way shall be subject to the provisions of Section 10-28-015 and all other required provisions of the Municipal Code of Chicago.

The grantee shall pay to the City of Chicago as compensation for the privilege #1114797 herein granted the sum of three hundred ($300.00) per annum in advance.

A 25% penalty will be added for payments received after due date

The permit holder agrees to hold the City of Chicago harmless for any damage, relocation or replacement costs associated with damage, relocation or removal of private property caused by the City performing work in the public way.

Authority herein given and granted for a period offive (5) years from and after 01/13/2014.

Alderman

Jason Ervin 28th Ward

Sign Located @ Western
Ave, Near Roosevelt.
Sign is 2' by 16'
It is suspended 9'
above the ground.
and is 7' away from
the curb The
sidewalk is 15'
from the base of
the building to the
curb.

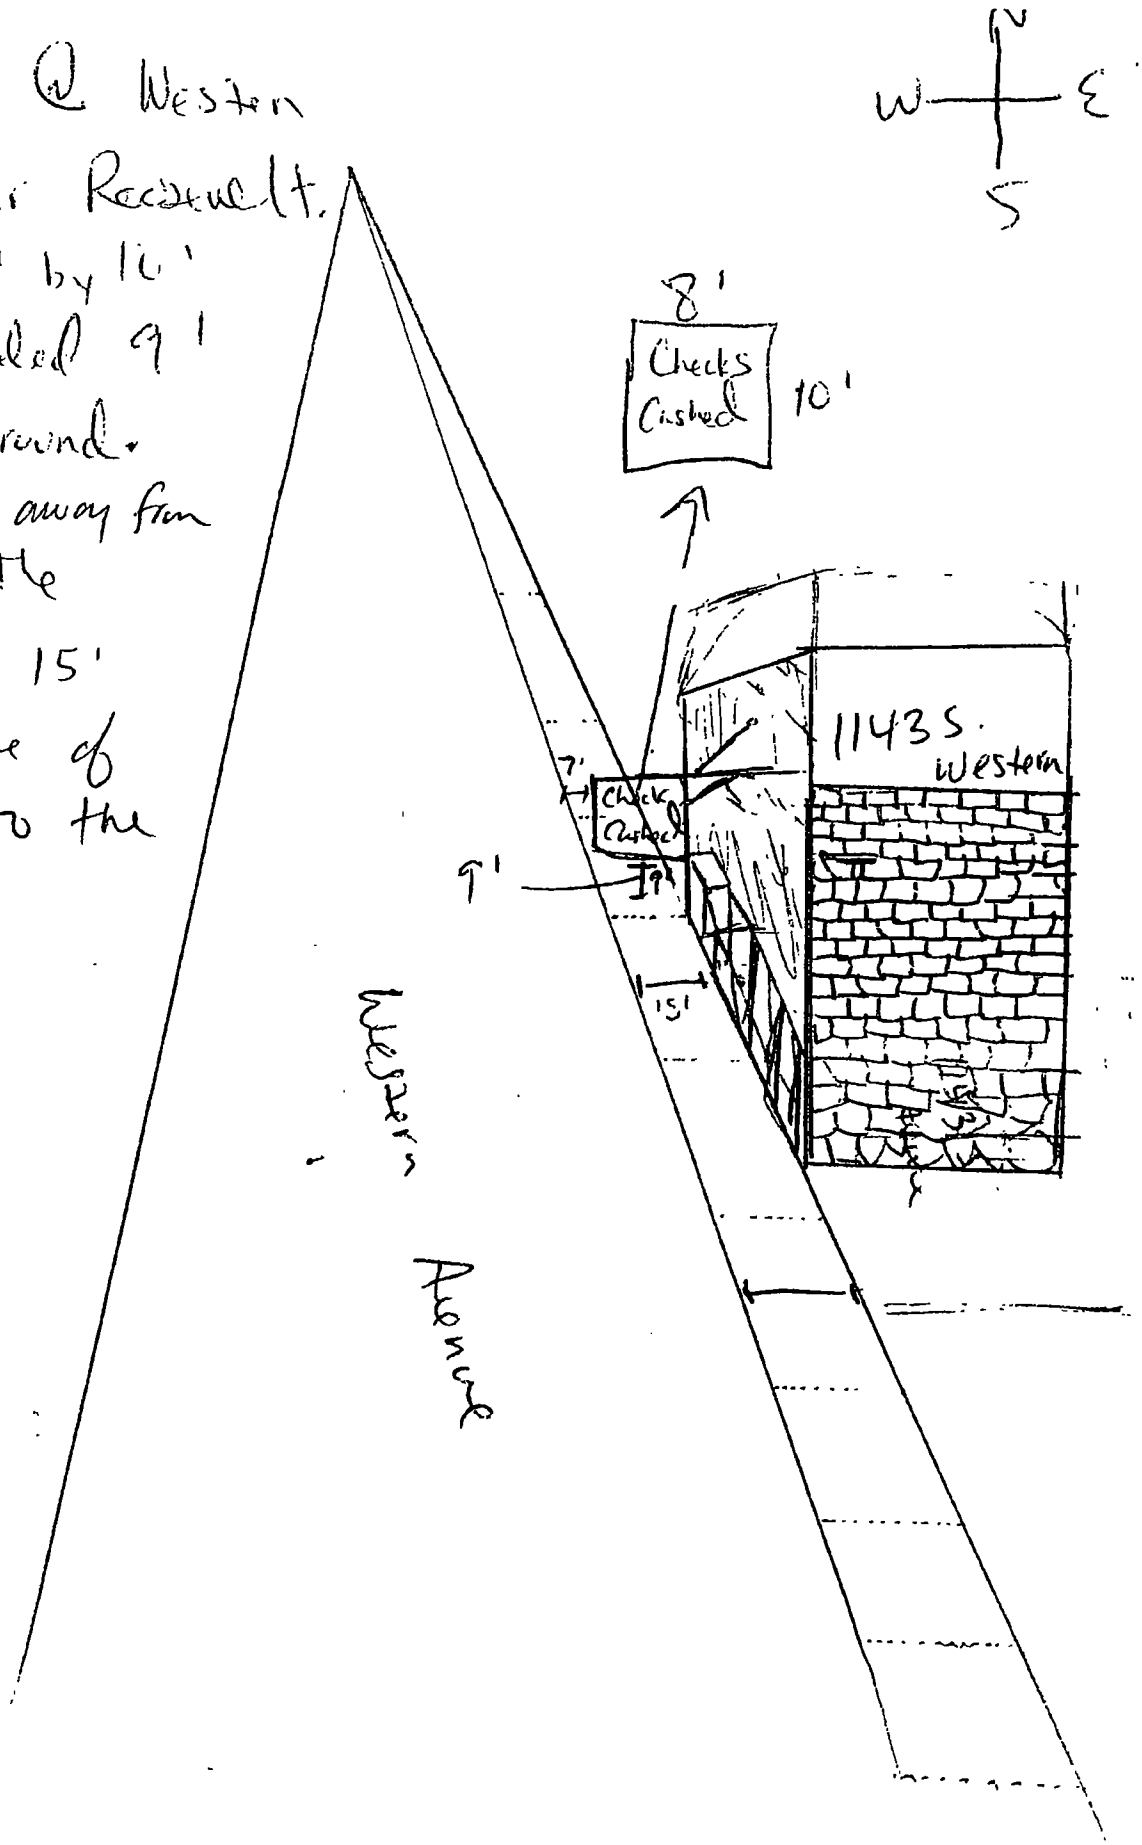

City of Chicago

O2014-7659

Office of the City Clerk

Document Tracking Sheet

Meeting Date:	9/10/2014
Sponsor(s):	Ervin (28)
Type:	Ordinance
Title:	Grant(s) of privilege in public way for Ulises Rodriguez
Committee(s) Assignment:	Committee on Transportation and Public Way

ORDINANCE
ULISES RODRIGUEZ
Acct. No. 340213 - 1
Permit No. 1114413

Be It Ordained by the City Council of the City of Chicago:

SECTION 1. Permission and authority are hereby given and granted to ULISES RODRIGUEZ, upon the terms and subject to the conditions of this ordinance to maintain and use, as now constructed, one (1) Facade(s) on the public right-of-way adjacent to its premises known as 2415 W. Washburne Ave..

Said Facade(s) at Public Alley measure(s):
One (1) at twenty-nine point five nine (29.59) feet in length, and one point seven (1.7) foot in width for a total of fifty point three (50.3) square feet. A portion of garage encroaches public way.

The location of said privilege shall be as shown on prints kept on file with the Department of Business Affairs and Consumer Protection and the Office of the City Clerk.

Said privilege shall be constructed in accordance with plans and specifications approved by the Department of Planning and Development and Department of Transportation (Division of Project Development).

This grant of privilege in the public way shall be subject to the provisions of Section 10-28-015 and all other required provisions of the Municipal Code of Chicago.

The grantee shall pay to the City of Chicago as compensation for the privilege #1114413 herein granted the sum of four hundred ($400.00) per annum in advance.

A 25% penalty will be added for payments received after due date.

The permit holder agrees to hold the City of Chicago harmless for any damage, relocation or replacement costs associated with damage, relocation or removal of private property caused by the City performing work in the public way.

Authority herein given and granted for a period of five (5) years from and after 07/29/2014.

Alderman _____

Jason Ervin 28th Ward

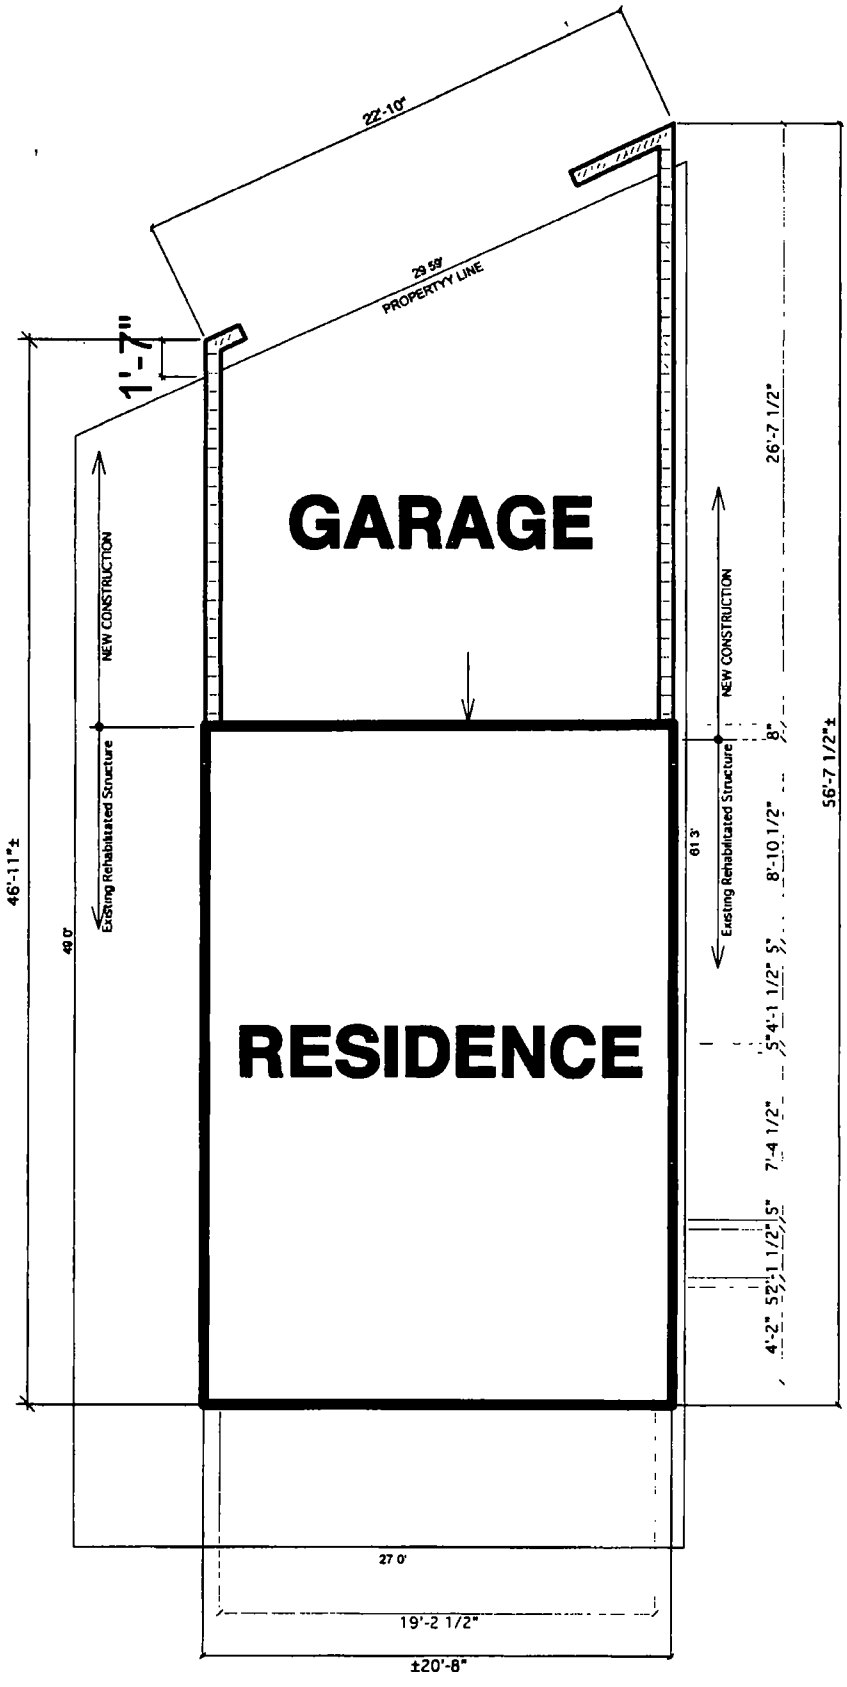

rja/a
richard james abrham / architects
architecture • planning • engineering • construction management

Six East Monroe Street
Chicago, Illinois 60603
312 683 9000

2158 SW Heronwood Road
Palm City, Florida 34990
866 827 9000

e mail rja@rja-architects net

©2008

SCOPE DRAWING NOTE:
THIS DRAWING INDICATES THE GENERAL SCOPE OF WORK OF THE PROJECT IN TERMS OF DESIGN CONCEPT, DIMENSIONS, AND MAJOR ARCHITECTURAL ELEMENTS AS SCOPE DOCUMENTS, THE DRAWINGS DO NOT NECESSARILY INDICATE OR DESCRIBE ALL WORK FOR FULL PERFORMANCE AND COMPLETION OF THE REQUIREMENTS OF THE CONTRACT DOCUMENTS ON THE BASIS OF THE GENERAL SCOPE INDICATED OR DESCRIBED, EACH CONTRACTOR SHALL FURNISH ALL ITEMS OF WORK REQUIRED FOR THE PROPER AND COMPLETE EXECUTION OF THE WORK

RESIDENCE

SINGLE FAMILY RESIDENTIAL REHABILITATION

AT

2415 WEST WASHBURNE AVENUE
CHICAGO, ILLINOIS 60608

REVISIONS / ADDENDA

REVISION/ADDENDUM DESCRIPTION	DATE REVISED
R1 / INFORMATION UPDATE AND ADDS	2 23 10

DOCUMENTS ISSUED

DOCUMENTS	ISSUED TO	DATE ISSUED

0711B

SK-1

SITE PLAN

25 APRIL 2008

City of Chicago

O2014-7662

Office of the City Clerk

Document Tracking Sheet

Meeting Date:	9/10/2014
Sponsor(s):	Ervin (28)
Type:	Ordinance
Title:	Grant(s) of privilege in public way for VB 1224 Lofts Condo Assn. - balconies
Committee(s) Assignment:	Committee on Transportation and Public Way

ORDINANCE
VB 1224 Lofts Condominium Association
Acct. No. 377030 - 1
Permit No. 1114740

Be It Ordained by the City Council of the City of Chicago:

SECTION 1. Permission and authority are hereby given and granted to VB 1224 Lofts Condominium Association, upon the terms and subject to the conditions of this ordinance to maintain and use, as now constructed, one hundred forty-seven (147) Balcony(s) projecting over the public right-of-way adjacent to its premises known as 1224 W. Van Buren St..

Said Balcony(s) at W. Van Buren Street measure(s):
Seventy (70) at five (5) feet in length, and ten (10) feet in width for a total of three thousand five hundred (3500) square feet.

Said Balcony(s) at W. Gladys Avenue measure(s):
Seventy-seven (77) at five (5) feet in length, and ten (10) feet in width for a total of three thousand eight hundred fifty (3850) square feet.

The location of said privilege shall be as shown on prints kept on file with the Department of Business Affairs and Consumer Protection and the Office of the City Clerk.

Said privilege shall be constructed in accordance with plans and specifications approved by the Department of Planning and Development and Department of Transportation (Division of Project Development).

This grant of privilege in the public way shall be subject to the provisions of Section 10-28-015 and all other required provisions of the Municipal Code of Chicago.

The grantee shall pay to the City of Chicago as compensation for the privilege #1114740 herein granted the sum of eleven thousand twenty-five ($11,025.00) per annum in advance.

A 25% penalty will be added for payments received after due date.

The permit holder agrees to hold the City of Chicago harmless for any damage, relocation or replacement costs associated with damage, relocation or removal of private property caused by the City performing work in the public way.

Authority herein given and granted for a period of five (5) years from and after Date of Passage.

Alderman

Jason Ervin 28th Ward

1224 W. Van Buren

Exterior Front

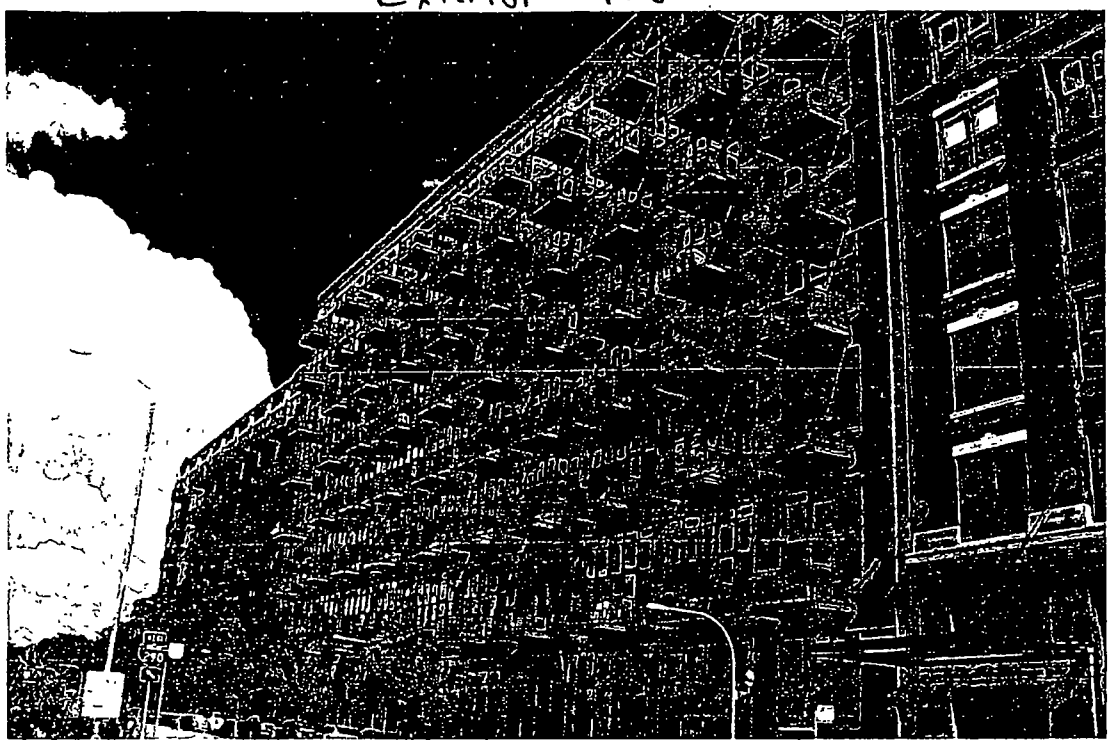

Exterior Rear

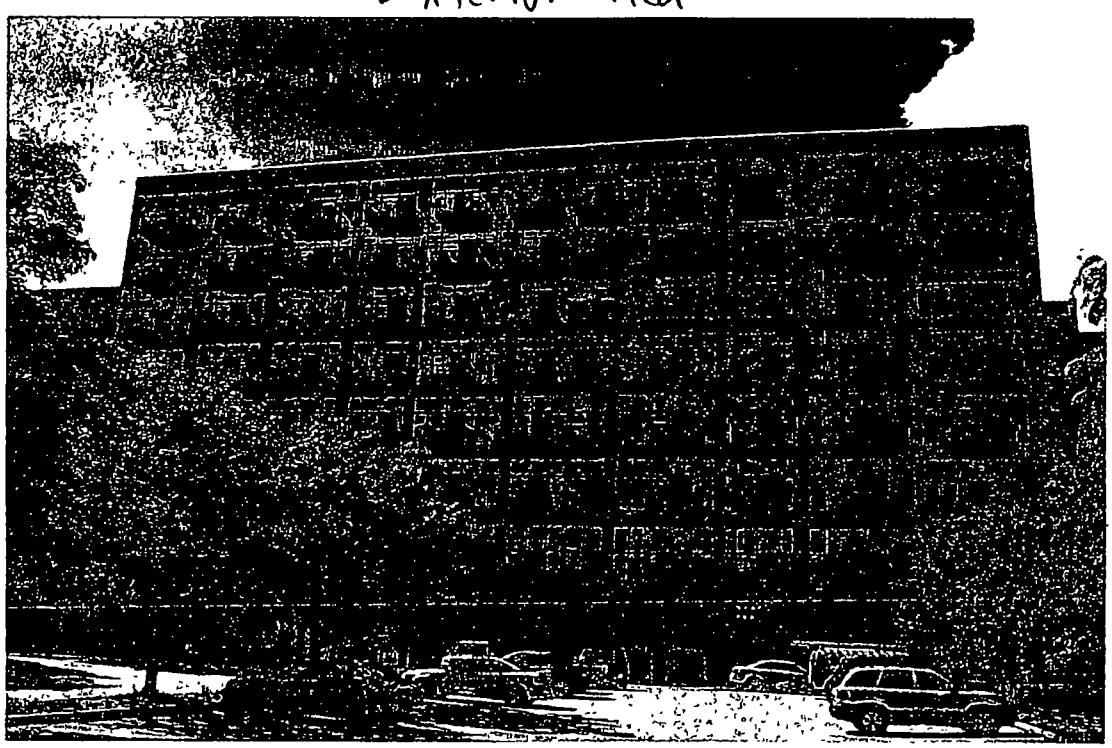

City of Chicago

O2014-7701

Office of the City Clerk

Document Tracking Sheet

Meeting Date:	9/10/2014
Sponsor(s):	Ervin (28)
Type:	Ordinance
Title:	Grant(s) of privilege in public way for VB 1224 Lofts Condo Assn. - siamese connection
Committee(s) Assignment:	Committee on Transportation and Public Way

ORDINANCE
VB 1224 Lofts Condominium Association
Acct. No. 377030 - 1
Permit No. 1114739

Be It Ordained by the City Council of the City of Chicago:

SECTION 1. Permission and authority are hereby given and granted to VB 1224 Lofts Condominium Association, upon the terms and subject to the conditions of this ordinance to maintain and use, as now constructed, one (1) Siamese Connection(s) projecting over the public right-of-way adjacent to its premises known as 1224 W. Van Buren St..

Said Siamese Connection(s) at W. VAN BUREN measure(s):
One (1) at point seven five (.75) feet in length, and point seven five (.75) feet in width for a total of point five six (.56) square feet.

The location of said privilege shall be as shown on prints kept on file with the Department of Business Affairs and Consumer Protection and the Office of the City Clerk.

Said privilege shall be constructed in accordance with plans and specifications approved by the Department of Transportation (Division of Project Development).

This grant of privilege in the public way shall be subject to the provisions of Section 10-28-015 and all other required provisions of the Municipal Code of Chicago.

The grantee shall pay to the City of Chicago as compensation for the privilege #1114739 herein granted the sum of four hundred ($400.00) per annum in advance.

A 25% penalty will be added for payments received after due date.

The permit holder agrees to hold the City of Chicago harmless for any damage, relocation or replacement costs associated with damage, relocation or removal of private property caused by the City performing work in the public way.

Authority herein given and granted for a period of five (5) years from and after 07/29/2014

Alderman

Jason Ervin 28th Ward

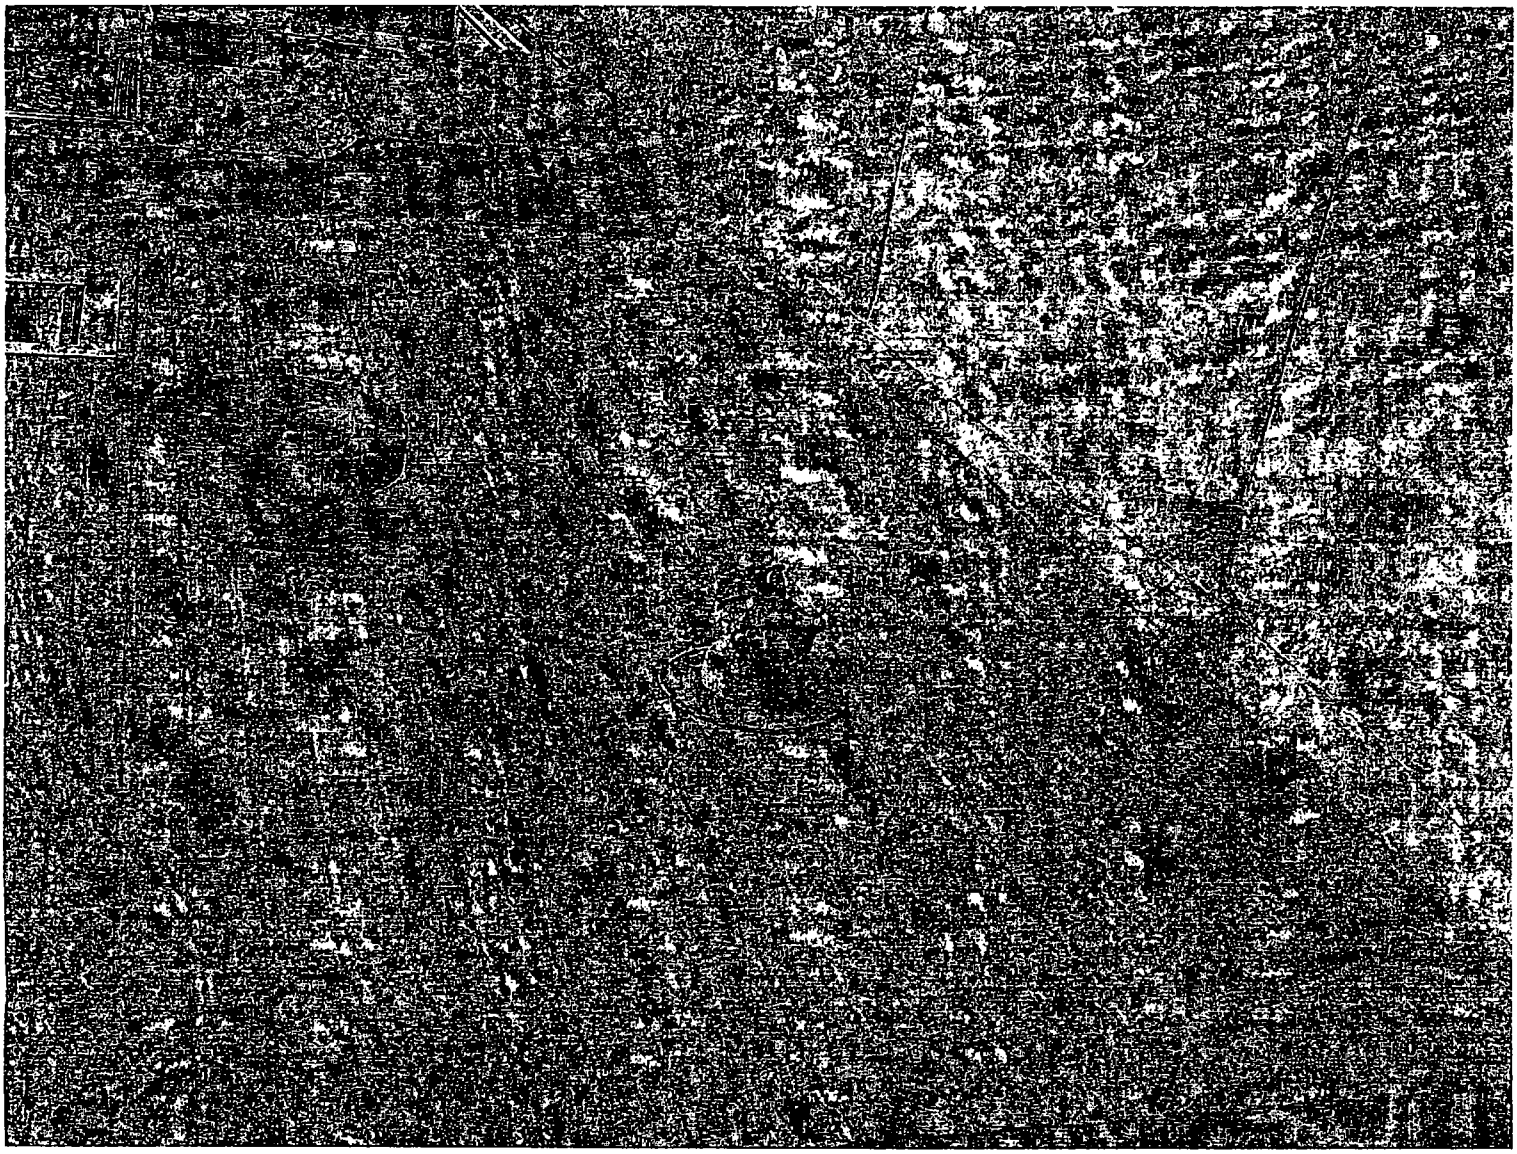

City of Chicago

O2014-7706

Office of the City Clerk

Document Tracking Sheet

Meeting Date:	9/10/2014
Sponsor(s):	Graham (29)
Type:	Ordinance
Title:	Grant(s) of privilege in public way for Austin Dollar Plus
Committee(s) Assignment:	Committee on Transportation and Public Way

ORDINANCE
AUSTIN DOLLAR PLUS
Acct. No. 369530 - 1
Permit No. 1113818

Be It Ordained by the City Council of the City of Chicago:

SECTION 1. Permission and authority are hereby given and granted to AUSTIN DOLLAR PLUS, upon the terms and subject to the conditions of this ordinance to maintain and use one (1) sign(s) projecting over the public right-of-way attached to its premises known as 5961 W. Chicago Ave..

Said sign structure(s) measures as follows; along W. Chicago Avenue:
One (1) at thirty-five (35) feet in length, three (3) feet in height and sixteen (16) feet above grade level.

The location of said privilege shall be as shown on prints kept on file with the Department of Business Affairs and Consumer Protection and the Office of the City Clerk.

Said privilege shall be constructed in accordance with plans and specifications approved by the Department of Transportation (Division of Project Development) and Zoning Department - Signs.

This grant of privilege in the public way shall be subject to the provisions of Section 10-28-015 and all other required provisions of the Municipal Code of Chicago.

The grantee shall pay to the City of Chicago as compensation for the privilege #1113818 herein granted the sum of three hundred ($300.00) per annum in advance.

A 25% penalty will be added for payments received after due date.

The permit holder agrees to hold the City of Chicago harmless for any damage, relocation or replacement costs associated with damage, relocation or removal of private property caused by the City performing work in the public way.

Authority herein given and granted for a period of five (5) years from and after Date of Passage.

Alderman 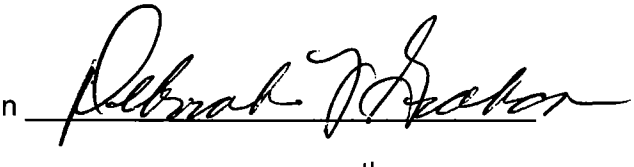

Deborah Graham 29th Ward

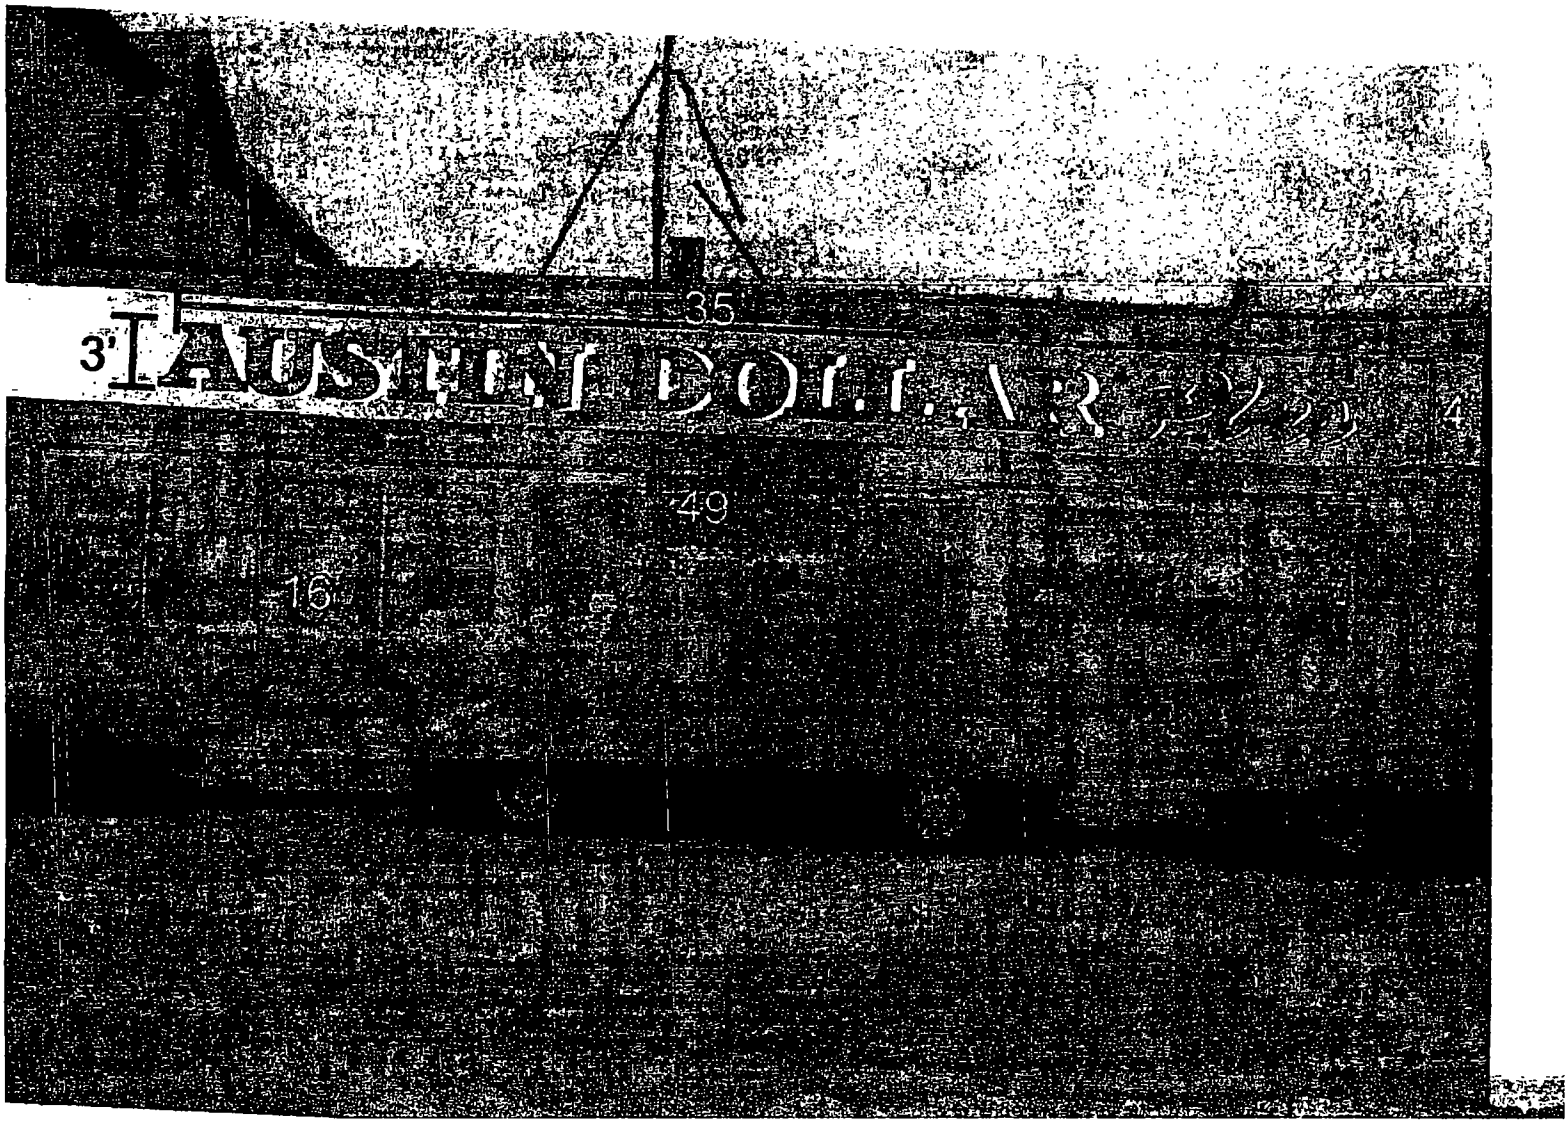
35
49
16

Department of Business Affairs and Consumer Protection
Small Business Center - Public Way Use Unit
City Hall - 121 N. LaSalle Street, Room 800 • Chicago, IL 60602
(312)-74-GOBIZ (312-744-6249) • (312) 744-1944 (TTY)
http://www.cityofchicago.org/bacp

09/10/2014

Alderman **Deborah Graham**
Ward # **29**
City of Chicago
City Hall, Room **300**
121 North LaSalle Street
Chicago, Illinois 60602

Re: An ordinance to use and maintain a portion of the public right-of-way for **one (1) sign(s)** for **AUSTIN DOLLAR PLUS**, adjacent to the premises known as **5961 W. Chicago Ave.**.

Dear Alderman **Deborah Graham**:

The applicant referenced above has requested the use of the public right-of-way for a **sign(s)**. An ordinance has been prepared by the Department of Business Affairs and Consumer Protection – Small Business Center - Public Way Use Unit for presentation to the City Council. Because this request was made for properties located in your ward, as approved by you as per the attached, I respectfully request that you introduce the attached ordinance at the next City Council meeting.

If you have any questions regarding this ordinance, please contact Anthony Bertuca at (312) 744-5506.

Department of Business Affairs and Consumer Protection

City of Chicago

O2014-7711

Office of the City Clerk

Document Tracking Sheet

Meeting Date:	9/10/2014
Sponsor(s):	Graham (29)
Type:	Ordinance
Title:	Grant(s) of privilege in public way for Restaurant El Ranchito - light fixtures
Committee(s) Assignment:	Committee on Transportation and Public Way

ORDINANCE
RESTAURANT EL RANCHITO
Acct. No. 250611 - 1
Permit No. 1114333

Be It Ordained by the City Council of the City of Chicago:

SECTION 1. Permission and authority are hereby given and granted to RESTAURANT EL RANCHITO, upon the terms and subject to the conditions of this ordinance to maintain and use, as now constructed, twenty-four (24) Light Fixture(s) projecting over the public right-of-way adjacent to its premises known as 5959 W. Grand Ave..

Said Light Fixture(s) at W. Grand Avenue measure(s):
Twelve (12) at point five (.5) feet in length, point three three (.33) feet in width and eighteen (18) feet above grade level.

Said Light Fixture(s) at N. Austin measure(s):
Twelve (12) at point five (.5) feet in length, point three three (.33) feet in width and eighteen (18) feet above grade level.

The location of said privilege shall be as shown on prints kept on file with the Department of Business Affairs and Consumer Protection and the Office of the City Clerk.

Said privilege shall be constructed in accordance with plans and specifications approved by the Department of Transportation (Division of Project Development).

This grant of privilege in the public way shall be subject to the provisions of Section 10-28-015 and all other required provisions of the Municipal Code of Chicago.

The grantee shall pay to the City of Chicago as compensation for the privilege #1114333 herein granted the sum of one hundred seventy-five ($175.00) per annum in advance.

A 25% penalty will be added for payments received after due date.

The permit holder agrees to hold the City of Chicago harmless for any damage, relocation or replacement costs associated with damage, relocation or removal of private property caused by the City performing work in the public way.

Authority herein given and granted for a period of five (5) years from and after 06/03/2014.

Alderman Deborah D Graham

Deborah Graham 29th Ward

Alley
Austin St
Grand Ave
Alley
EL
Fondlife Restaurant
Light Fixture
Light Fixtures

Department of Business Affairs and Consumer Protection
Small Business Center - Public Way Use Unit
City Hall - 121 N. LaSalle Street, Room 800 • Chicago, IL 60602
(312)-74-GOBIZ (312-744-6249) • (312) 744-1944 (TTY)
http://www.cityofchicago.org/bacp

09/10/2014

Alderman **Deborah Graham**
Ward # **29**
City of Chicago
City Hall, Room **300**
121 North LaSalle Street
Chicago, Illinois 60602

Re: An ordinance to use and maintain a portion of the public right-of-way for **twenty-four (24) light fixture(s)** for **RESTAURANT EL RANCHITO**, adjacent to the premises known as **5959 W. Grand Ave.**.

Dear Alderman **Deborah Graham**:

The applicant referenced above has requested the use of the public right-of-way for a **light fixture(s)**. An ordinance has been prepared by the Department of Business Affairs and Consumer Protection – Small Business Center - Public Way Use Unit for presentation to the City Council. Because this request was made for properties located in your ward, as approved by you as per the attached, I respectfully request that you introduce the attached ordinance at the next City Council meeting.

If you have any questions regarding this ordinance, please contact Anthony Bertuca at (312) 744-5506.

Department of Business Affairs and Consumer Protection

City of Chicago

O2014-7715

Office of the City Clerk

Document Tracking Sheet

Meeting Date:	9/10/2014
Sponsor(s):	Graham (29)
Type:	Ordinance
Title:	Grant(s) of privilege in public way for Restaurant El Ranchito - security fences
Committee(s) Assignment:	Committee on Transportation and Public Way

ORDINANCE
RESTAURANT EL RANCHITO
Acct. No. 250611 - 1
Permit No. 1114332

Be It Ordained by the City Council of the City of Chicago:

SECTION 1. Permission and authority are hereby given and granted to RESTAURANT EL RANCHITO, upon the terms and subject to the conditions of this ordinance to maintain and use, as now constructed, six (6) Security Fence(s) on the public right-of-way adjacent to its premises known as 5959 W. Grand Ave..

Said Security Fence(s) at W. Grand Ave measure(s):
Three (3) at five point one seven (5.17) feet in length, and five point one seven (5.17) feet in width for a total of eighty point one nine (80.19) square feet. Existing security fence over windows extend out over public way approximately five (5) inches.

Said Security Fence(s) at N. Austin St measure(s):
Three (3) at five point one seven (5.17) feet in length, and five point one seven (5.17) feet in width for a total of eighty point one nine (80.19) square feet. Existing security fence over windows extend out over the public way approximately five (5) inches.

The location of said privilege shall be as shown on prints kept on file with the Department of Business Affairs and Consumer Protection and the Office of the City Clerk.

Said privilege shall be constructed in accordance with plans and specifications approved by the Department of Planning and Development and Department of Transportation (Division of Project Development).

This grant of privilege in the public way shall be subject to the provisions of Section 10-28-015 and all other required provisions of the Municipal Code of Chicago.

The grantee shall pay to the City of Chicago as compensation for the privilege #1114332 herein granted the sum of four hundred fifty ($450.00) per annum in advance.

A 25% penalty will be added for payments received after due date.

The permit holder agrees to hold the City of Chicago harmless for any damage, relocation or replacement costs associated with damage, relocation or removal of private property caused by the City performing work in the public way.

Authority herein given and granted for a period of five (5) years from and after 07/29/2014.

Alderman _____

Deborah Graham 29th Ward

5959 W GRAND AVE

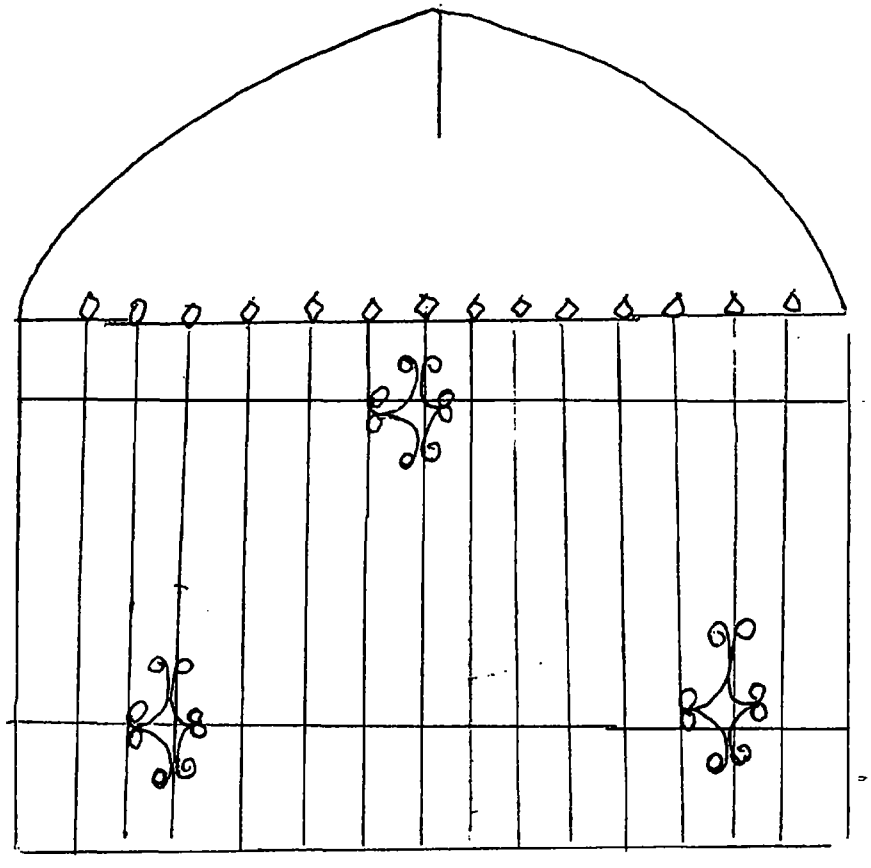

Department of Business Affairs and Consumer Protection
Small Business Center- Public Way Use Unit
City Hall - 121 N. LaSalle Street Room 800 • Chicago, IL 60602
(312)-74-GOBIZ (312-744-6249) • (312) 744-1944 (TTY)
http://www.cityofchicago.org/bacp

09/10/2014

Alderman **Deborah Graham**
Ward # **29**
City of Chicago
City Hall, Room **300**
121 North LaSalle Street
Chicago, Illinois 60602

Re: An ordinance to use and maintain a portion of the public right-of-way for **six (6) security fence(s)** for **RESTAURANT EL RANCHITO**, adjacent to the premises known as **5959 W. Grand Ave.**.

Dear Alderman **Deborah Graham**:

The applicant referenced above has requested the use of the public right-of-way for **security fence(s)**. An ordinance has been prepared by the Department of Business Affairs and Consumer Protection – Small Business Center - Public Way Use Unit for presentation to the City Council. Because this request was made for properties located in your ward, as approved by you as per the attached, I respectfully request that you introduce the attached ordinance at the next City Council meeting.

If you have any questions regarding this ordinance, please contact Anthony Bertuca at (312) 744-5506.

Department of Business Affairs and Consumer Protection

City of Chicago

O2014-7717

Office of the City Clerk

Document Tracking Sheet

Meeting Date:	9/10/2014
Sponsor(s):	Graham (29)
Type:	Ordinance
Title:	Grant(s) of privilege in public way for Restaurant El Ranchito - signs
Committee(s) Assignment:	Committee on Transportation and Public Way

ORDINANCE
RESTAURANT EL RANCHITO
Acct. No. 250611 - 1
Permit No. 1114331

Be It Ordained by the City Council of the City of Chicago:

SECTION 1. Permission and authority are hereby given and granted to RESTAURANT EL RANCHITO, upon the terms and subject to the conditions of this ordinance to maintain and use four (4) sign(s) projecting over the public right-of-way attached to its premises known as 5959 W. Grand Ave..

Said sign structure(s) measures as follows; along W. GRAND AVE.:
One (1) at eight (8) feet in length, six (6) feet in height and nine (9) feet above grade level.

Said sign structure(s) measures as follows; along W. GRAND AVE.:
One (1) at six (6) feet in length, two point three three (2.33) feet in height and eleven (11) feet above grade level.

Said sign structure(s) measures as follows; along N. AUSTIN AVE.:
One (1) at eight (8) feet in length, four (4) feet in height and nine (9) feet above grade level.

Said sign structure(s) measures as follows; along N. AUSTIN:
One (1) at twelve (12) feet in length, four (4) feet in height and fourteen (14) feet above grade level.

The location of said privilege shall be as shown on prints kept on file with the Department of Business Affairs and Consumer Protection and the Office of the City Clerk.

Said privilege shall be constructed in accordance with plans and specifications approved by the Department of Transportation (Division of Project Development) and Zoning Department - Signs.

This grant of privilege in the public way shall be subject to the provisions of Section 10-28-015 and all other required provisions of the Municipal Code of Chicago.

The grantee shall pay to the City of Chicago as compensation for the privilege #1114331 herein granted the sum of one thousand ($1,000.00) per annum in advance.

A 25% penalty will be added for payments received after due date.

The permit holder agrees to hold the City of Chicago harmless for any damage, relocation or replacement costs associated with damage, relocation or removal of private property caused by the City performing work in the public way.

Authority herein given and granted for a period of five (5) years from and after 04/22/2014.

Alderman Deborah J. Graham

Deborah Graham 29th Ward

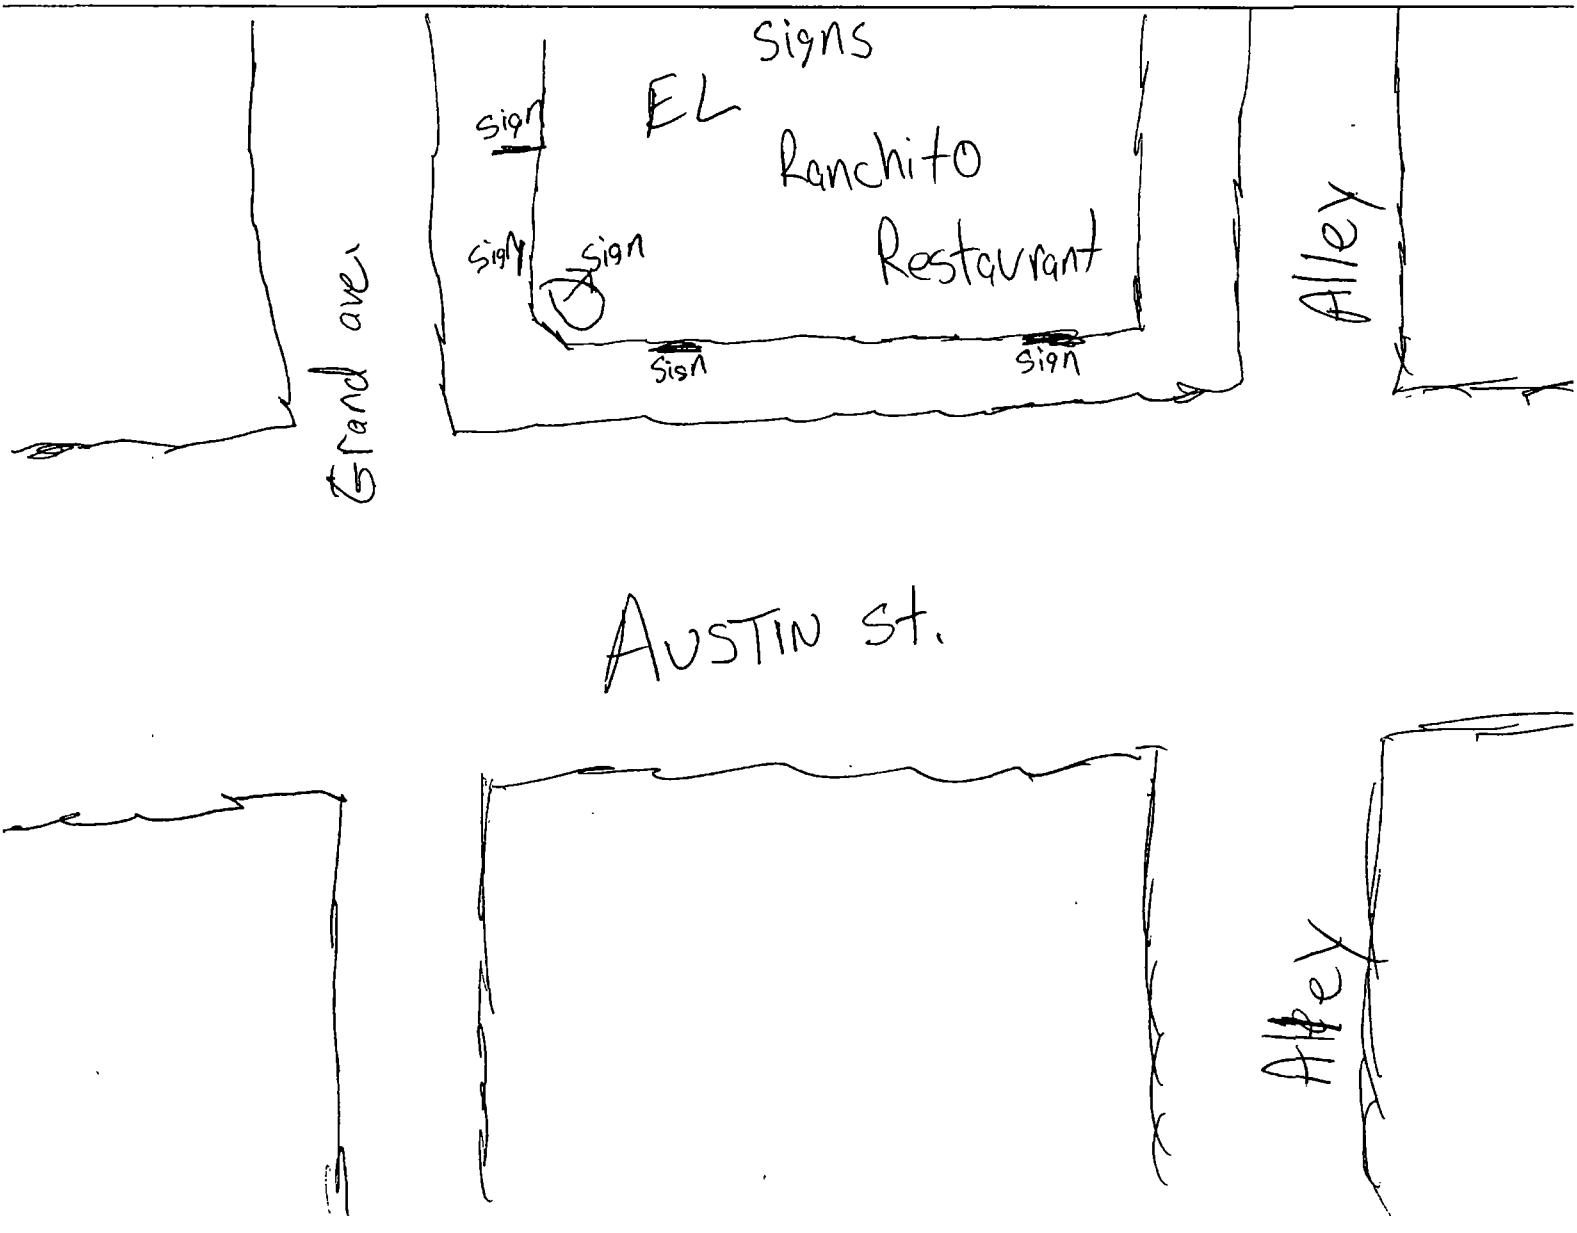
Signs
EL
Ranchito
Restaurant
sign
sign
sign
sign
sign
Grand ave.
Alley
AUSTIN st.
Alley

Department of Business Affairs and Consumer Protection
Small Business Center - Public Way Use Unit
City Hall - 121 N LaSalle Street, Room 800 • Chicago, IL 60602
(312)-74-GOBIZ (312-744-6249) • (312) 744-1944 (TTY)
http://www.cityofchicago.org/bacp

09/10/2014

Alderman **Deborah Graham**
Ward # **29**
City of Chicago
City Hall, Room **300**
121 North LaSalle Street
Chicago, Illinois 60602

Re: An ordinance to use and maintain a portion of the public right-of-way for **four (4) sign(s)** for **RESTAURANT EL RANCHITO**, adjacent to the premises known as **5959 W. Grand Ave.**.

Dear Alderman **Deborah Graham**:

The applicant referenced above has requested the use of the public right-of-way for a **sign(s)**. An ordinance has been prepared by the Department of Business Affairs and Consumer Protection – Small Business Center - Public Way Use Unit for presentation to the City Council. Because this request was made for properties located in your ward, as approved by you as per the attached, I respectfully request that you introduce the attached ordinance at the next City Council meeting.

If you have any questions regarding this ordinance, please contact Anthony Bertuca at (312) 744-5506.

Department of Business Affairs and Consumer Protection

City of Chicago

O2014-7720

Office of the City Clerk

Document Tracking Sheet

Meeting Date:	9/10/2014
Sponsor(s):	Graham (29)
Type:	Ordinance
Title:	Grant(s) of privilege in public way for Subway Restaurant
Committee(s) Assignment:	Committee on Transportation and Public Way

ORDINANCE
Subway Restaurant
Acct. No. 381959 - 1
Permit No. 1114566

Be It Ordained by the City Council of the City of Chicago:

SECTION 1. Permission and authority are hereby given and granted to Subway Restaurant , upon the terms and subject to the conditions of this ordinance to maintain and use two (2) sign(s) projecting over the public right-of-way attached to its premises known as 5973 W. Madison St..

Said sign structure(s) measures as follows; along W. Madison:
One (1) at six (6) feet in length, two point five (2.5) feet in height and nine point five (9.5) feet above grade level.

Said sign structure(s) measures as follows; along N. Austin:
One (1) at six (6) feet in length, three point five (3.5) feet in height and nine point five (9.5) feet above grade level.

The location of said privilege shall be as shown on prints kept on file with the Department of Business Affairs and Consumer Protection and the Office of the City Clerk.

Said privilege shall be constructed in accordance with plans and specifications approved by the Department of Transportation (Division of Project Development) and Zoning Department - Signs.

This grant of privilege in the public way shall be subject to the provisions of Section 10-28-015 and all other required provisions of the Municipal Code of Chicago.

The grantee shall pay to the City of Chicago as compensation for the privilege #1114566 herein granted the sum of one hundred seventy-five ($175.00) per annum in advance.

A 25% penalty will be added for payments received after due date.

The permit holder agrees to hold the City of Chicago harmless for any damage, relocation or replacement costs associated with damage, relocation or removal of private property caused by the City performing work in the public way.

Authority herein given and granted for a period of five (5) years from and after 07/29/2014.

Alderman _____

Deborah Graham 29th Ward

(Page 2 of 3)

Internally Illuminated Oval Sign Box

9'6"

72"

30"

SUBWAY

STRICTLY NEON, INC.
4608 W. 137TH ST.
CRESTWOOD, IL 60445
(708)597-1616
(708)597-8638 FAX

LOCATION
5973 W. MADISON
CHICAGO, IL

CLIENT
SUBWAY #45907

Department of Business Affairs and Consumer Protection
Small Business Center - Public Way Use Unit
City Hall - 121 N. LaSalle Street, Room 800 • Chicago, IL 60602
(312)-74-GOBIZ (312-744-6249) • (312) 744-1944 (TTY)
http://www.cityofchicago.org/bacp

09/10/2014

Alderman **Deborah Graham**
Ward # **29**
City of Chicago
City Hall, Room **300**
121 North LaSalle Street
Chicago, Illinois 60602

Re: An ordinance to use and maintain a portion of the public right-of-way for **two (2) sign(s)** for **Subway Restaurant** , adjacent to the premises known as **5973 W. Madison St.**.

Dear Alderman **Deborah Graham**:

The applicant referenced above has requested the use of the public right-of-way for a **sign(s)**. An ordinance has been prepared by the Department of Business Affairs and Consumer Protection – Small Business Center - Public Way Use Unit for presentation to the City Council. Because this request was made for properties located in your ward, as approved by you as per the attached, I respectfully request that you introduce the attached ordinance at the next City Council meeting.

If you have any questions regarding this ordinance, please contact Anthony Bertuca at (312) 744-5506.

Department of Business Affairs and Consumer Protection

City of Chicago

O2014-7723

Office of the City Clerk

Document Tracking Sheet

Meeting Date:	9/10/2014
Sponsor(s):	Reboyras (30)
Type:	Ordinance
Title:	Grant(s) of privilege in public way for Armitage Hair Salon
Committee(s) Assignment:	Committee on Transportation and Public Way

ORDINANCE
ARMITAGE HAIR SALON
Acct. No. 63425 - 1
Permit No. 1114687

Be It Ordained by the City Council of the City of Chicago:

SECTION 1. Permission and authority are hereby given and granted to ARMITAGE HAIR SALON, upon the terms and subject to the conditions of this ordinance to maintain and use, as now constructed, eight (8) Planter(s) on the public right-of-way for beautification purposes adjacent to its premises known as 4255-57 W. Armitage Ave..

Said Planter(s) at W Armitage Ave measure(s):
One (1) at sixteen (16) feet in length, and two (2) feet in width for a total of thirty-two (32) square feet.
Seven (7) at two (2) feet in length, and two (2) feet in width for a total of twenty-eight (28) square feet.

Grantee must allow the required clear and unobstructed space for pedestrian passage at all times per rules and regulations approved by the Department of Transportation.

The location of said privilege shall be as shown on prints kept on file with the Department of Business Affairs and Consumer Protection and the Office of the City Clerk.

Said privilege shall be constructed in accordance with plans and specifications approved by the Department of Planning and Development and Department of Transportation (Division of Project Development).

This grant of privilege in the public way shall be subject to the provisions of Section 10-28-015 and all other required provisions of the Municipal Code of Chicago.

The grantee shall pay to the City of Chicago as compensation for the privilege #1114687 herein granted the sum of zero ($.00) per annum in advance.

A 25% penalty will be added for payments received after due date.

The permit holder agrees to hold the City of Chicago harmless for any damage, relocation or replacement costs associated with damage, relocation or removal of private property caused by the City performing work in the public way.

Authority herein given and granted for a period of five (5) years from and after 06/30/2014.

Alderman _____

Ariel Reboyras 30th Ward

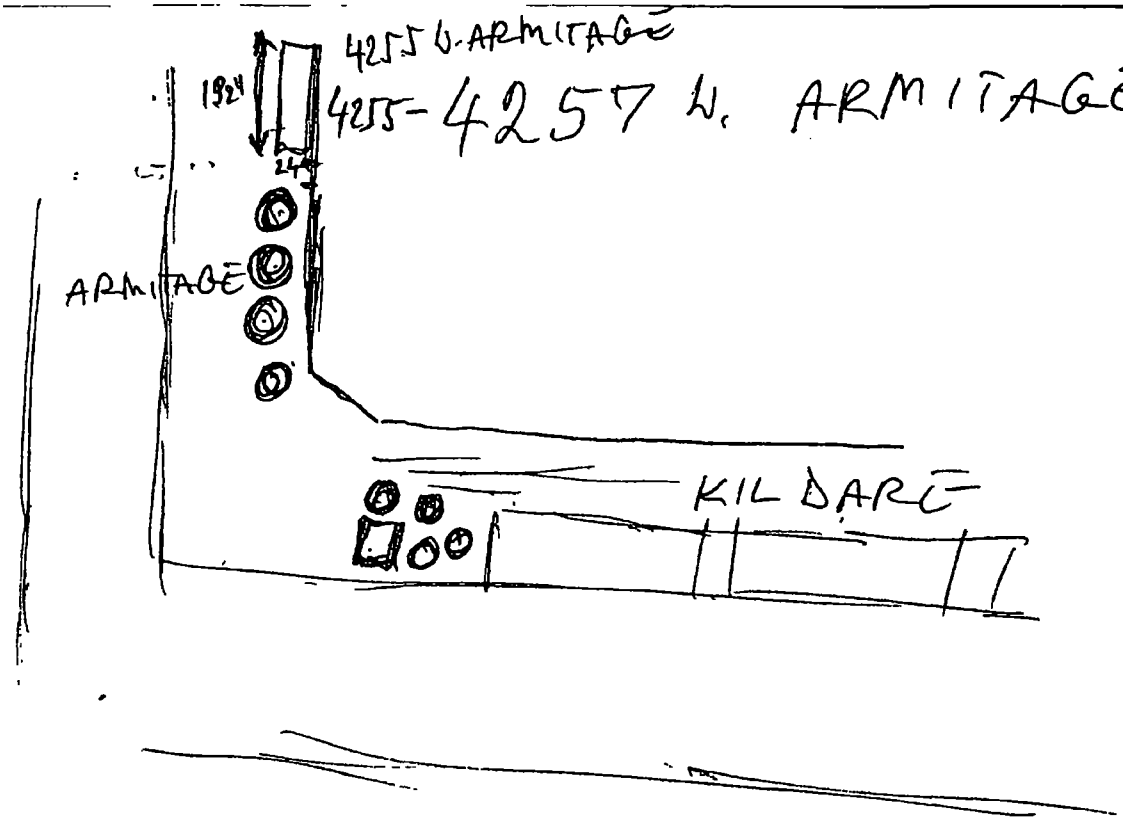
4255 W. ARMITAGE
4255-4257 W. ARMITAGE
192'
24'
ARMITAGE
KILDARE

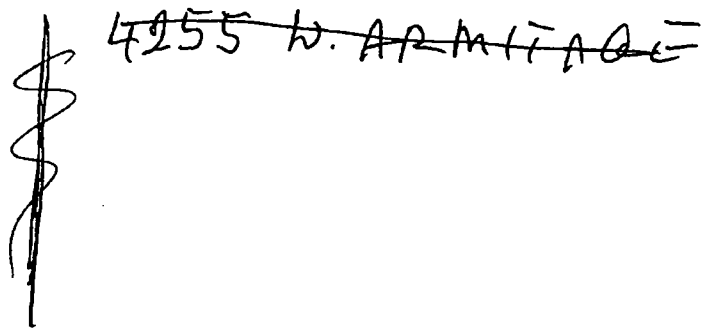
4255 W. ARMITAGE

Department of Business Affairs and Consumer Protection
Small Business Center - Public Way Use Unit
City Hall - 121 N. LaSalle Street, Room 800 • Chicago, IL 60602
(312)-74-GOBIZ (312-744-6249) • (312) 744-1944 (TTY)
http://www.cityofchicago.org/bacp

09/10/2014

Alderman **Ariel Reboyras**
Ward # **30**
City of Chicago
City Hall, Room **203**
121 North LaSalle Street
Chicago, Illinois 60602

Re: An ordinance to use and maintain a portion of the public right-of-way for **eight (8) planter(s)** for **ARMITAGE HAIR SALON**, adjacent to the premises known as **4255-57 W. Armitage Ave.**.

Dear Alderman **Ariel Reboyras**:

The applicant referenced above has requested the use of the public right-of-way for a **planter(s)**. An ordinance has been prepared by the Department of Business Affairs and Consumer Protection – Small Business Center - Public Way Use Unit for presentation to the City Council. Because this request was made for properties located in your ward, as approved by you as per the attached, I respectfully request that you introduce the attached ordinance at the next City Council meeting.

If you have any questions regarding this ordinance, please contact Anthony Bertuca at (312) 744-5506.

Department of Business Affairs and Consumer Protection

City of Chicago

O2014-7725

Office of the City Clerk

Document Tracking Sheet

Meeting Date:	9/10/2014
Sponsor(s):	Reboyras (30)
Type:	Ordinance
Title:	Grant(s) of privilege in public way for Belmont-Central Chamber of Commerce
Committee(s) Assignment:	Committee on Transportation and Public Way

ORDINANCE
BELMONT-CENTRAL CHAMBER OF COMMERCE
Acct. No. 388426 - 1
Permit No. 1111352

Be It Ordained by the City Council of the City of Chicago:

SECTION 1. Permission and authority are hereby given and granted to BELMONT-CENTRAL CHAMBER OF COMMERCE, upon the terms and subject to the conditions of this ordinance to maintain and use one (1) sign(s) projecting over the public right-of-way attached to its premises known as 5534 W. Belmont Ave..

Said sign structure(s) measures as follows; along Belmont:
One (1) at fourteen point nine two (14.92) feet in length, two point six seven (2.67) feet in height and twelve (12) feet above grade level.

The location of said privilege shall be as shown on prints kept on file with the Department of Business Affairs and Consumer Protection and the Office of the City Clerk

Said privilege shall be constructed in accordance with plans and specifications approved by the Department of Transportation (Division of Project Development) and Zoning Department- Signs.

This grant of privilege in the public way shall be subject to the provisions of Section 10-28-015 and all other required provisions of the Municipal Code of Chicago.

The grantee shall pay to the City of Chicago as compensation for the privilege #1111352 herein granted the sum of three hundred ($300.00) per annum in advance.

A 25% penalty will be added for payments received after due date

The permit holder agrees to hold the City of Chicago harmless for any damage, relocation or replacement costs associated with damage, relocation or removal of private property caused by the City performing work in the public way.

Authority herein given and granted for a period offive (5) years from and after Date of Passage.

Alderman _____

Ariel Reboyras 30th Ward

Page 9.

14'-11"

2'-9"

BELMONT-CENTRAL CHAMBER OF COMMERCE

STORE FRONT 14'-11"

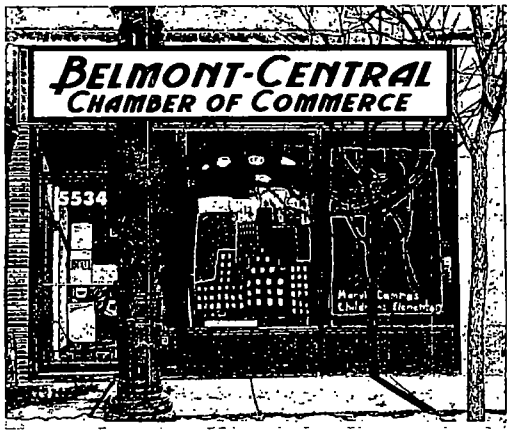

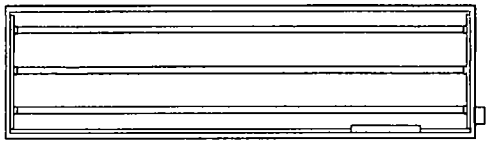

(TYPICAL)

2'-11"X14'-9" SINGLE FACE SIGN

SIGN SHOWN ON BUILDING

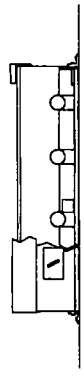

SIDE VIEW
MOUNTED WITH GALV. 301 CLIPS
AND 3" EXPANSION BOLTS

2" X 2" X 3/16" GALV. ANGLE IRON FRAME/WELDED

1 1/2" X 3/8" GALV. BOLTS

20 GAUGE GALV. DRUM

2" X 2" GALV. 20 GA. TRIM

1/2 DRAIN HOLES

3/16" LEXAN FACES

ALL WIRING IN 20 GA. RACEWAYS
NO. 14 WIRE 600V. 15 AMP

HIGH OUTPUT LAMPS
1,000 V. LAMP HOLDERS

DISCONNECT SWITCH

800 M.A. BALLASTS 110 V.

U L APPROVED

Best Neon Sign

SCALE NO SCALE SK. NO. BCCC	
CUSTOMER BELMONT CENTRAL CHAMBER OF COMMERCE	
JOB ADDRESS 5534 W. BELMONT	
CITY CHICAGO	STATE IL.
ARTIST MICHAEL	DATE 1/20/14
SALES APPROVED	DATE

CUSTOMER APPROVAL:

PLEASE NOTE: By signing the approval box on this sketch, I understand that I am accepting all aspects of this drawing. This includes artwork, specifications, dimensions, spelling and any other representations herein. I also understand that color reproductions on this sketch are approximate, and may not match manufactured product exactly.

Department of Business Affairs and Consumer Protection
Small Business Center- Public Way Use Unit
City Hall- 121 N. LaSalle Street Room 800 • Chicago, IL 60602
(312)-74-GOBIZ (312-744-6249) • (312) 744-1944 (TTY)
http://www.cityofchicago.org/bacp

09/10/2014

Alderman **Ariel Reboyras**
Ward # **30**
City of Chicago
City Hall, Room **203**
121 North LaSalle Street
Chicago, Illinois 60602

Re: An ordinance to use and maintain a portion of the public right-of-way for **one (1) sign(s)** for **BELMONT-CENTRAL CHAMBER OF COMMERCE**, adjacent to the premises known as **5534 W. Belmont Ave.**.

Dear Alderman **Ariel Reboyras**:

The applicant referenced above has requested the use of the public right-of-way for a **sign(s)**. An ordinance has been prepared by the Department of Business Affairs and Consumer Protection – Small Business Center - Public Way Use Unit for presentation to the City Council. Because this request was made for properties located in your ward, as approved by you as per the attached, I respectfully request that you introduce the attached ordinance at the next City Council meeting.

If you have any questions regarding this ordinance, please contact Anthony Bertuca at (312) 744-5506.

Department of Business Affairs and Consumer Protection

City of Chicago

O2014-7726

Office of the City Clerk

Document Tracking Sheet

Meeting Date:	9/10/2014
Sponsor(s):	Reboyras (30)
Type:	Ordinance
Title:	Grant(s) of privilege in public way for Chicago Soccer
Committee(s) Assignment:	Committee on Transportation and Public Way

ORDINANCE
Chicago Soccer
Acct. No. 33599 - 6
Permit No. 1111350

Be It Ordained by the City Council of the City of Chicago:

SECTION 1. Permission and authority are hereby given and granted to Chicago Soccer, upon the terms and subject to the conditions of this ordinance to maintain and use one (1) sign(s) projecting over the public right-of-way attached to its premises known as 5536 W. Belmont Ave..

Said sign structure(s) measures as follows; along bELMONT:
One (1) at seventeen point three three (17.33) feet in length, two point eight three (2.83) feet in height and twelve (12) feet above grade level.

The location of said privilege shall be as shown on prints kept on file with the Department of Business Affairs and Consumer Protection and the Office of the City Clerk.

Said privilege shall be constructed in accordance with plans and specifications approved by the Department of Transportation (Division of Project Development) and Zoning Department- Signs.

This grant of privilege in the public way shall be subject to the provisions of Section 10-28-015 and all other required provisions of the Municipal Code of Chicago.

The grantee shall pay to the City of Chicago as compensation for the privilege #1111350 herein granted the sum of three hundred ($300.00) per annum in advance.

A 25% penalty will be added for payments received after due date

The permit holder agrees to hold the City of Chicago harmless for any damage, relocation or replacement costs associated with damage, relocation or removal of private property caused by the City performing work in the public way.

Authority herein given and granted for a period offive (5) years from and after Date of Passage.

Alderman _____

Ariel Reboyras 30th Ward

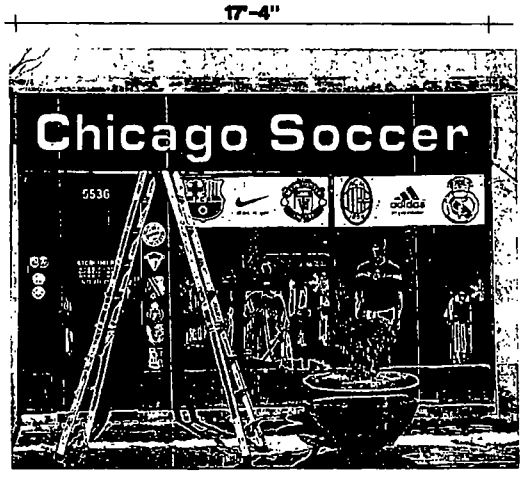

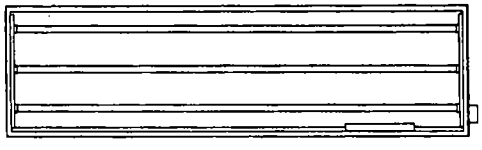

(TYPICAL)

2'-10"X17'-4" SINGLE FACE SIGN

SIGN SHOWN ON BUILDING

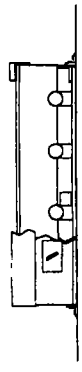

SIDE VIEW

2" X 2" X 3/16" GALV. ANGLE IRON FRAME / WELDED

1 1/2" X 3/8" GALV. BOLTS

20 GAUGE GALV. DRUM

2" X 2" GALV. 20 GA. TRIM

1/2 DRAIN HOLES

3/16" LEXAN FACES

ALL WIRING IN 20 GA. RACEWAYS
NO. 14 WIRE 600V. 15 AMP

HIGH OUTPUT LAMPS
1,000 V. LAMP HOLDERS

DISCONNECT SWITCH

800 M.A. BALLASTS 110 V.

U L APPROVED

MOUNTED WITH GALV. 301 CLIPS
AND 3" EXPANSION BOLTS

Best Neon Sign

SCALE NO SCALE SK. NO. C80CC	
CUSTOMER CHICAGO SOCCER	
JOB ADDRESS 5536 W. BELMONT	
CITY CHICAGO	STATE IL.
ARTIST MICHAEL	DATE 1/20/14
SALES ACCOMD	DATE

CUSTOMER APPROVAL:

PLEASE INITIAL By signing the approval box on this sketch, I understand that I am accepting all aspects of this drawing. This includes artwork, specifications, dimensions, spelling and any other representations herein. I also understand that color reproductions on this sketch are approximate, and may not match manufactured product exactly.

Department of Business Affairs and Consumer Protection
Small Business Center- Public Way Use Unit
City Hall - 121 N. LaSalle Street Room 800 • Chicago, IL 60602
(312)-74-GOBIZ (312-744-6249) • (312) 744-1944 (TTY)
http://www.cityofchicago.org/bacp

09/10/2014

Alderman **Ariel Reboyras**
Ward # **30**
City of Chicago
City Hall, Room **203**
121 North LaSalle Street
Chicago, Illinois 60602

Re: An ordinance to use and maintain a portion of the public right-of-way for **one (1) sign(s)** for **Chicago Soccer**, adjacent to the premises known as **5536 W. Belmont Ave.**.

Dear Alderman **Ariel Reboyras**:

The applicant referenced above has requested the use of the public right-of-way for a **sign(s)**. An ordinance has been prepared by the Department of Business Affairs and Consumer Protection – Small Business Center - Public Way Use Unit for presentation to the City Council. Because this request was made for properties located in your ward, as approved by you as per the attached, I respectfully request that you introduce the attached ordinance at the next City Council meeting.

If you have any questions regarding this ordinance, please contact Anthony Bertuca at (312) 744-5506.

Department of Business Affairs and Consumer Protection

City of Chicago

O2014-7729

Office of the City Clerk

Document Tracking Sheet

Meeting Date:	9/10/2014
Sponsor(s):	Reboyras (30)
Type:	Ordinance
Title:	Grant(s) of privilege in public way for D&Z Dom Ksiazki
Committee(s) Assignment:	Committee on Transportation and Public Way

ORDINANCE
D & Z DOM KSIAZKI
Acct. No. 18818 - 4
Permit No. 1114281

Be It Ordained by the City Council of the City of Chicago:

SECTION 1. Permission and authority are hereby given and granted to D & Z DOM KSIAZKI, upon the terms and subject to the conditions of this ordinance to maintain and use, as now constructed, two (2) Banner(s) projecting over the public right-of-way adjacent to its premises known as 5507 W. Belmont Ave..

Said Banner(s) at W. BELMONT measure(s):
One (1) at forty-eight (48) feet in length, and three (3) feet in width for a total of one hundred forty-four (144) square feet.

Said Banner(s) at W. BELMONT measure(s):
One (1) at forty-eight (48) feet in length, and one point two five (1.25) foot in width for a total of sixty (60) square feet.

The location of said privilege shall be as shown on prints kept on file with the Department of Business Affairs and Consumer Protection and the Office of the City Clerk.

Said privilege shall be constructed in accordance with plans and specifications approved by the Zoning Department - Signs.

This grant of privilege in the public way shall be subject to the provisions of Section 10-28-015 and all other required provisions of the Municipal Code of Chicago.

The grantee shall pay to the City of Chicago as compensation for the privilege #1114281 herein granted the sum of one hundred fifty ($150.00) per annum in advance.

A 25% penalty will be added for payments received after due date.

The permit holder agrees to hold the City of Chicago harmless for any damage, relocation or replacement costs associated with damage, relocation or removal of private property caused by the City performing work in the public way.

Authority herein given and granted for a period of five (5) years from and after 06/03/2014.

Alderman _____

Ariel Reboyras 30th Ward

VINYL (ORANGE)
VINYL BLACK LETTERS

576"

36"

D & Z DOM KSIĄŻKI

576"

15"

KSIAZKI BOOKS KSIAZKI

Department of Business Affairs and Consumer Protection
Small Business Center - Public Way Use Unit
City Hall - 121 N. LaSalle Street, Room 800 • Chicago, IL 60602
(312)-74-GOBIZ (312-744-6249) • (312) 744-1944 (TTY)
http://www.cityofchicago.org/bacp

09/10/2014

Alderman **Ariel Reboyras**
Ward # **30**
City of Chicago
City Hall, Room **203**
121 North LaSalle Street
Chicago, Illinois 60602

Re: An ordinance to use and maintain a portion of the public right-of-way for **two (2) banner(s)** for **D & Z DOM KSIAZKI**, adjacent to the premises known as **5507 W. Belmont Ave.**.

Dear Alderman **Ariel Reboyras**:

The applicant referenced above has requested the use of the public right-of-way for a **banner(s)**. An ordinance has been prepared by the Department of Business Affairs and Consumer Protection – Small Business Center - Public Way Use Unit for presentation to the City Council. Because this request was made for properties located in your ward, as approved by you as per the attached, I respectfully request that you introduce the attached ordinance at the next City Council meeting.

If you have any questions regarding this ordinance, please contact Anthony Bertuca at (312) 744-5506.

Department of Business Affairs and Consumer Protection

City of Chicago

O2014-7731

Office of the City Clerk

Document Tracking Sheet

Meeting Date:	9/10/2014
Sponsor(s):	Reboyras (30)
Type:	Ordinance
Title:	Grant(s) of privilege in public way for Fresh Market Place - light fixtures
Committee(s) Assignment:	Committee on Transportation and Public Way

ORDINANCE
FRESH MARKET PLACE
Acct. No. 266140 - 1
Permit No. 1114692

Be It Ordained by the City Council of the City of Chicago:

SECTION 1. Permission and authority are hereby given and granted to FRESH MARKET PLACE, upon the terms and subject to the conditions of this ordinance to maintain and use, as now constructed, sixteen (16) Light Fixture(s) projecting over the public right-of-way adjacent to its premises known as 2600 N. Central Ave..

Said Light Fixture(s) at N Central Ave measure(s):
Sixteen (16) at two point six seven (2.67) feet in length, two point six seven (2.67) feet in width and fourteen (14) feet above grade level.

The location of said privilege shall be as shown on prints kept on file with the Department of Business Affairs and Consumer Protection and the Office of the City Clerk.

Said privilege shall be constructed in accordance with plans and specifications approved by the Department of Transportation (Division of Project Development).

This grant of privilege in the public way shall be subject to the provisions of Section 10-28-015 and all other required provisions of the Municipal Code of Chicago.

The grantee shall pay to the City of Chicago as compensation for the privilege #1114692 herein granted the sum of one hundred fifty ($150.00) per annum in advance.

A 25% penalty will be added for payments received after due date.

The permit holder agrees to hold the City of Chicago harmless for any damage, relocation or replacement costs associated with damage, relocation or removal of private property caused by the City performing work in the public way.

Authority herein given and granted for a period of five (5) years from and after 06/03/2014.

Alderman _____

Ariel Reboyras 30th Ward

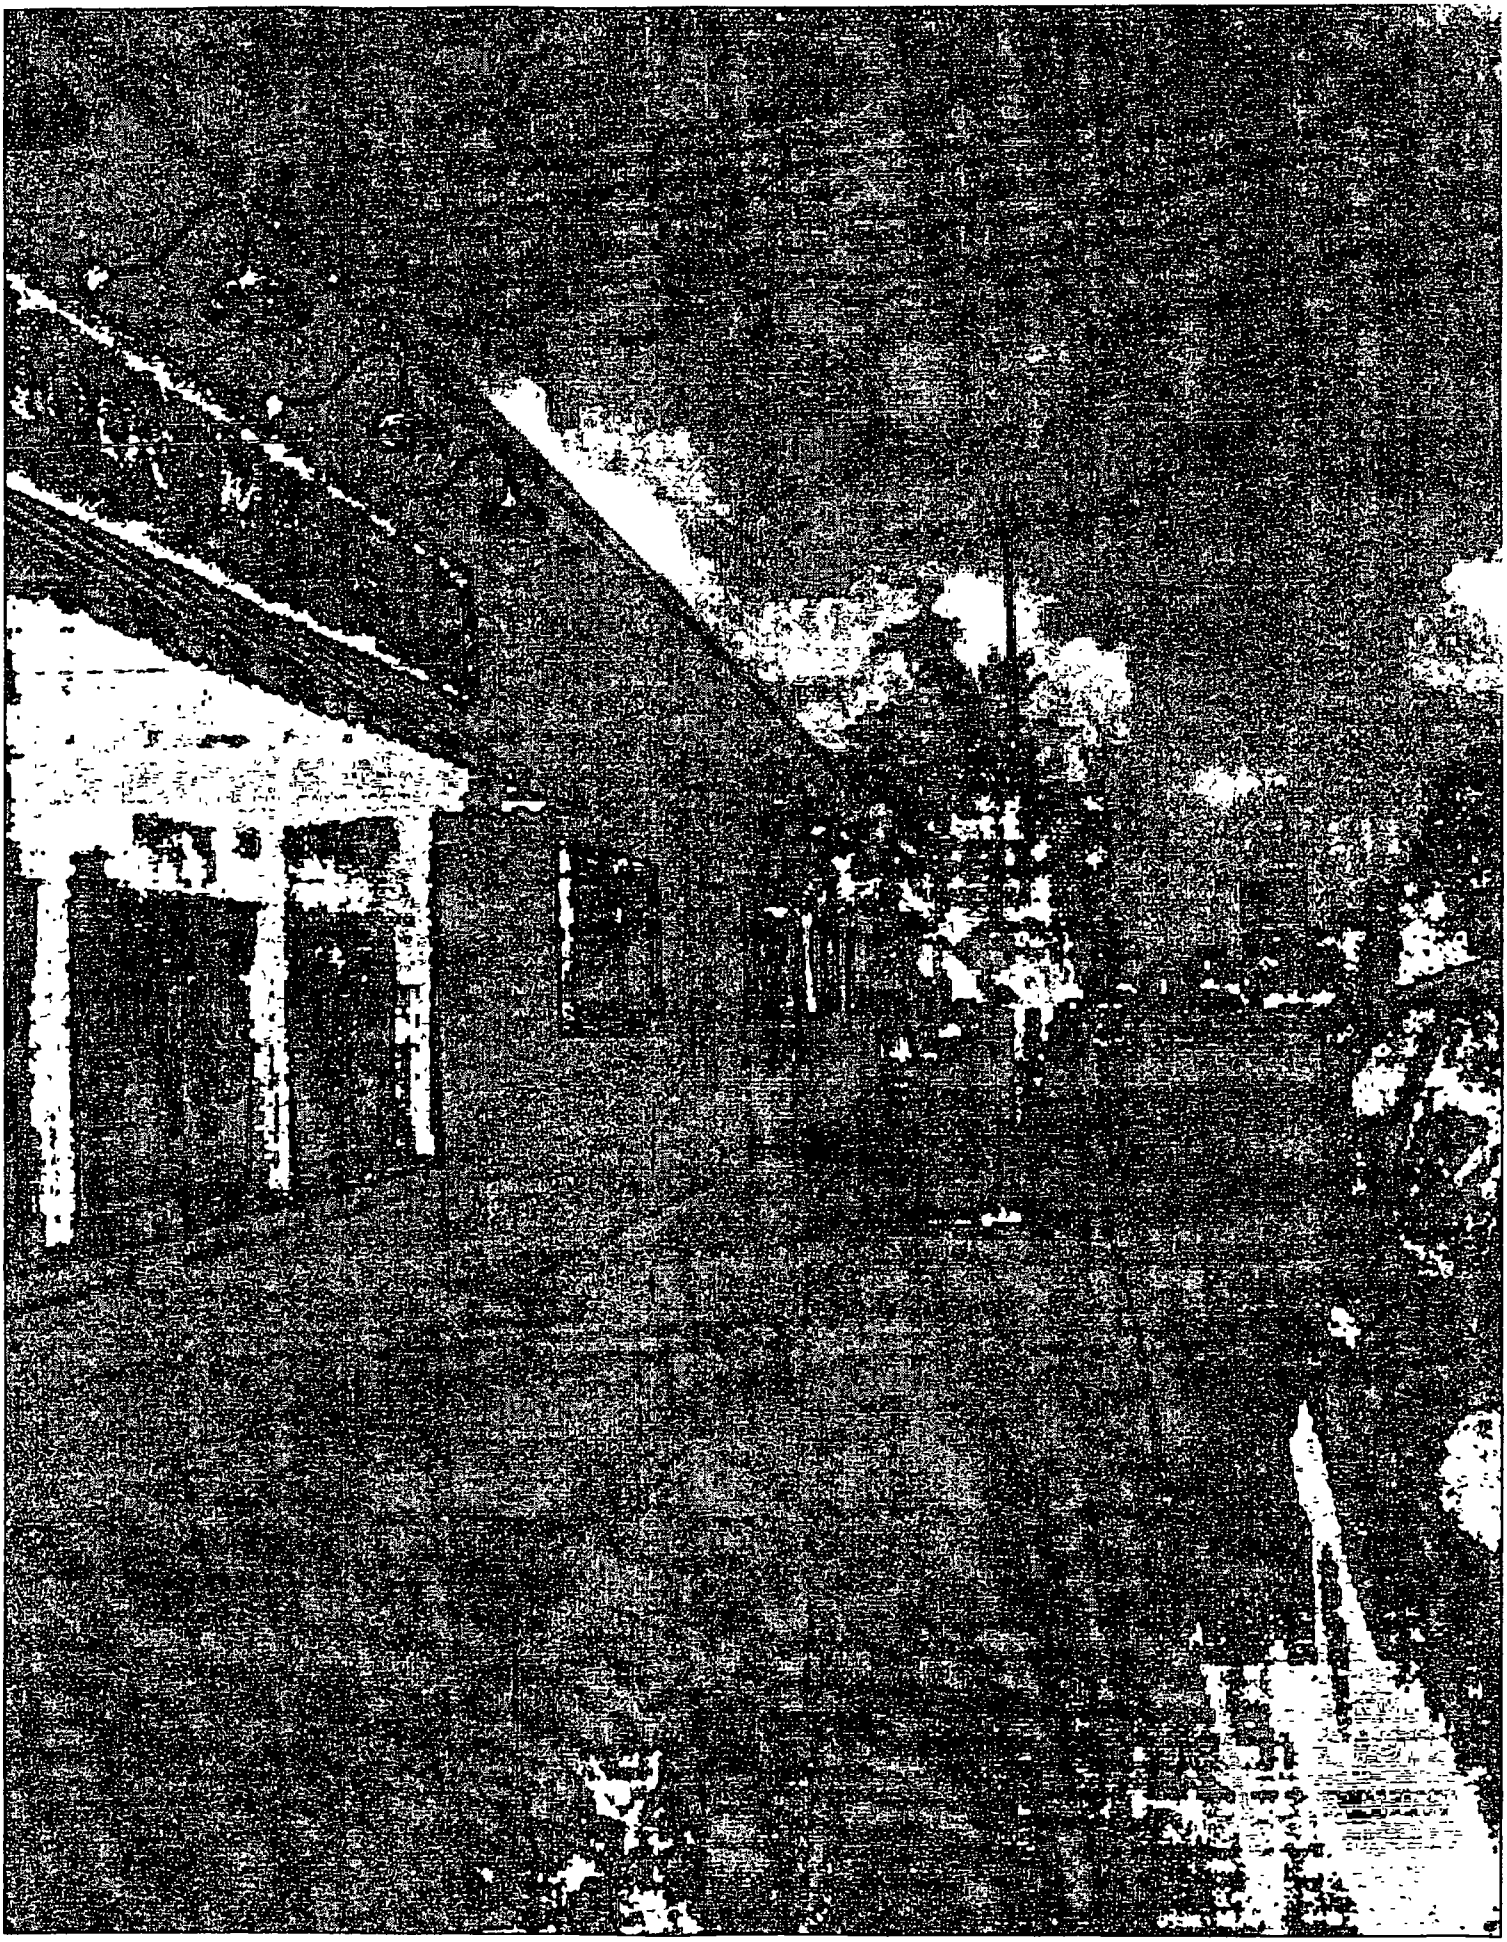

Department of Business Affairs and Consumer Protection
Small Business Center - Public Way Use Unit
City Hall - 121 N LaSalle Street, Room 800 • Chicago, IL 60602
(312)-74-GOBIZ (312-744-6249) • (312) 744-1944 (TTY)
http://www.cityofchicago.org/bacp

09/10/2014

Alderman **Ariel Reboyras**
Ward # **30**
City of Chicago
City Hall, Room **203**
121 North LaSalle Street
Chicago, Illinois 60602

Re: An ordinance to use and maintain a portion of the public right-of-way for **sixteen (16) light fixture(s)** for **FRESH MARKET PLACE**, adjacent to the premises known as **2600 N. Central Ave.**.

Dear Alderman **Ariel Reboyras**:

The applicant referenced above has requested the use of the public right-of-way for a **light fixture(s)**. An ordinance has been prepared by the Department of Business Affairs and Consumer Protection – Small Business Center - Public Way Use Unit for presentation to the City Council. Because this request was made for properties located in your ward, as approved by you as per the attached, I respectfully request that you introduce the attached ordinance at the next City Council meeting.

If you have any questions regarding this ordinance, please contact Anthony Bertuca at (312) 744-5506.

Department of Business Affairs and Consumer Protection

City of Chicago

O2014-7733

Office of the City Clerk

Document Tracking Sheet

Meeting Date:	9/10/2014
Sponsor(s):	Reboyras (30)
Type:	Ordinance
Title:	Grant(s) of privilege in public way for Fresh Market Place - signs
Committee(s) Assignment:	Committee on Transportation and Public Way

ORDINANCE
FRESH MARKET PLACE
Acct. No. 266140 - 1
Permit No. 1114693

Be It Ordained by the City Council of the City of Chicago:

SECTION 1. Permission and authority are hereby given and granted to FRESH MARKET PLACE, upon the terms and subject to the conditions of this ordinance to maintain and use seven (7) sign(s) projecting over the public right-of-way attached to its premises known as 2600 N. Central Ave..

Said sign structure(s) measures as follows; along N CENTRAL AVE:
One (1) at eight (8) feet in length, four (4) feet in height and five (5) feet above grade level.

Said sign structure(s) measures as follows; along N CENTRAL AVE:
One (1) at eight (8) feet in length, four (4) feet in height and five (5) feet above grade level.

Said sign structure(s) measures as follows; along N CENTRAL AVE:
One (1) at eight (8) feet in length, four (4) feet in height and five (5) feet above grade level.

Said sign structure(s) measures as follows; along N CENTRAL AVE:
One (1) at eight (8) feet in length, four (4) feet in height and five (5) feet above grade level.

Said sign structure(s) measures as follows; along N CENTRAL AVE:
One (1) at eight (8) feet in length, four (4) feet in height and five (5) feet above grade level.

Said sign structure(s) measures as follows; along N CENTRAL AVE:
One (1) at fifty-three point five (53.5) feet in length, two point five (2.5) feet in height and ten point nine two (10.92) feet above grade level.

Said sign structure(s) measures as follows; along N CENTRAL AVE:
One (1) at twenty-five (25) feet in length, six (6) feet in height and nineteen (19) feet above grade level.

The location of said privilege shall be as shown on prints kept on file with the Department of Business Affairs and Consumer Protection and the Office of the City Clerk.

Said privilege shall be constructed in accordance with plans and specifications approved by the Department of Transportation (Division of Project Development) and Zoning Department - Signs.

This grant of privilege in the public way shall be subject to the provisions of Section 10-28-015 and all other required provisions of the Municipal Code of Chicago.

The grantee shall pay to the City of Chicago as compensation for the privilege #1114693 herein granted the sum of two thousand one hundred ($2,100.00) per annum in advance.

A 25% penalty will be added for payments received after due date.

The permit holder agrees to hold the City of Chicago harmless for any damage, relocation or replacement costs associated with damage, relocation or removal of private property caused by the City performing work in the public way.

Authority herein given and granted for a period of five (5) years from and after 05/13/2014.

Alderman _____

Ariel Reboyras 30th Ward

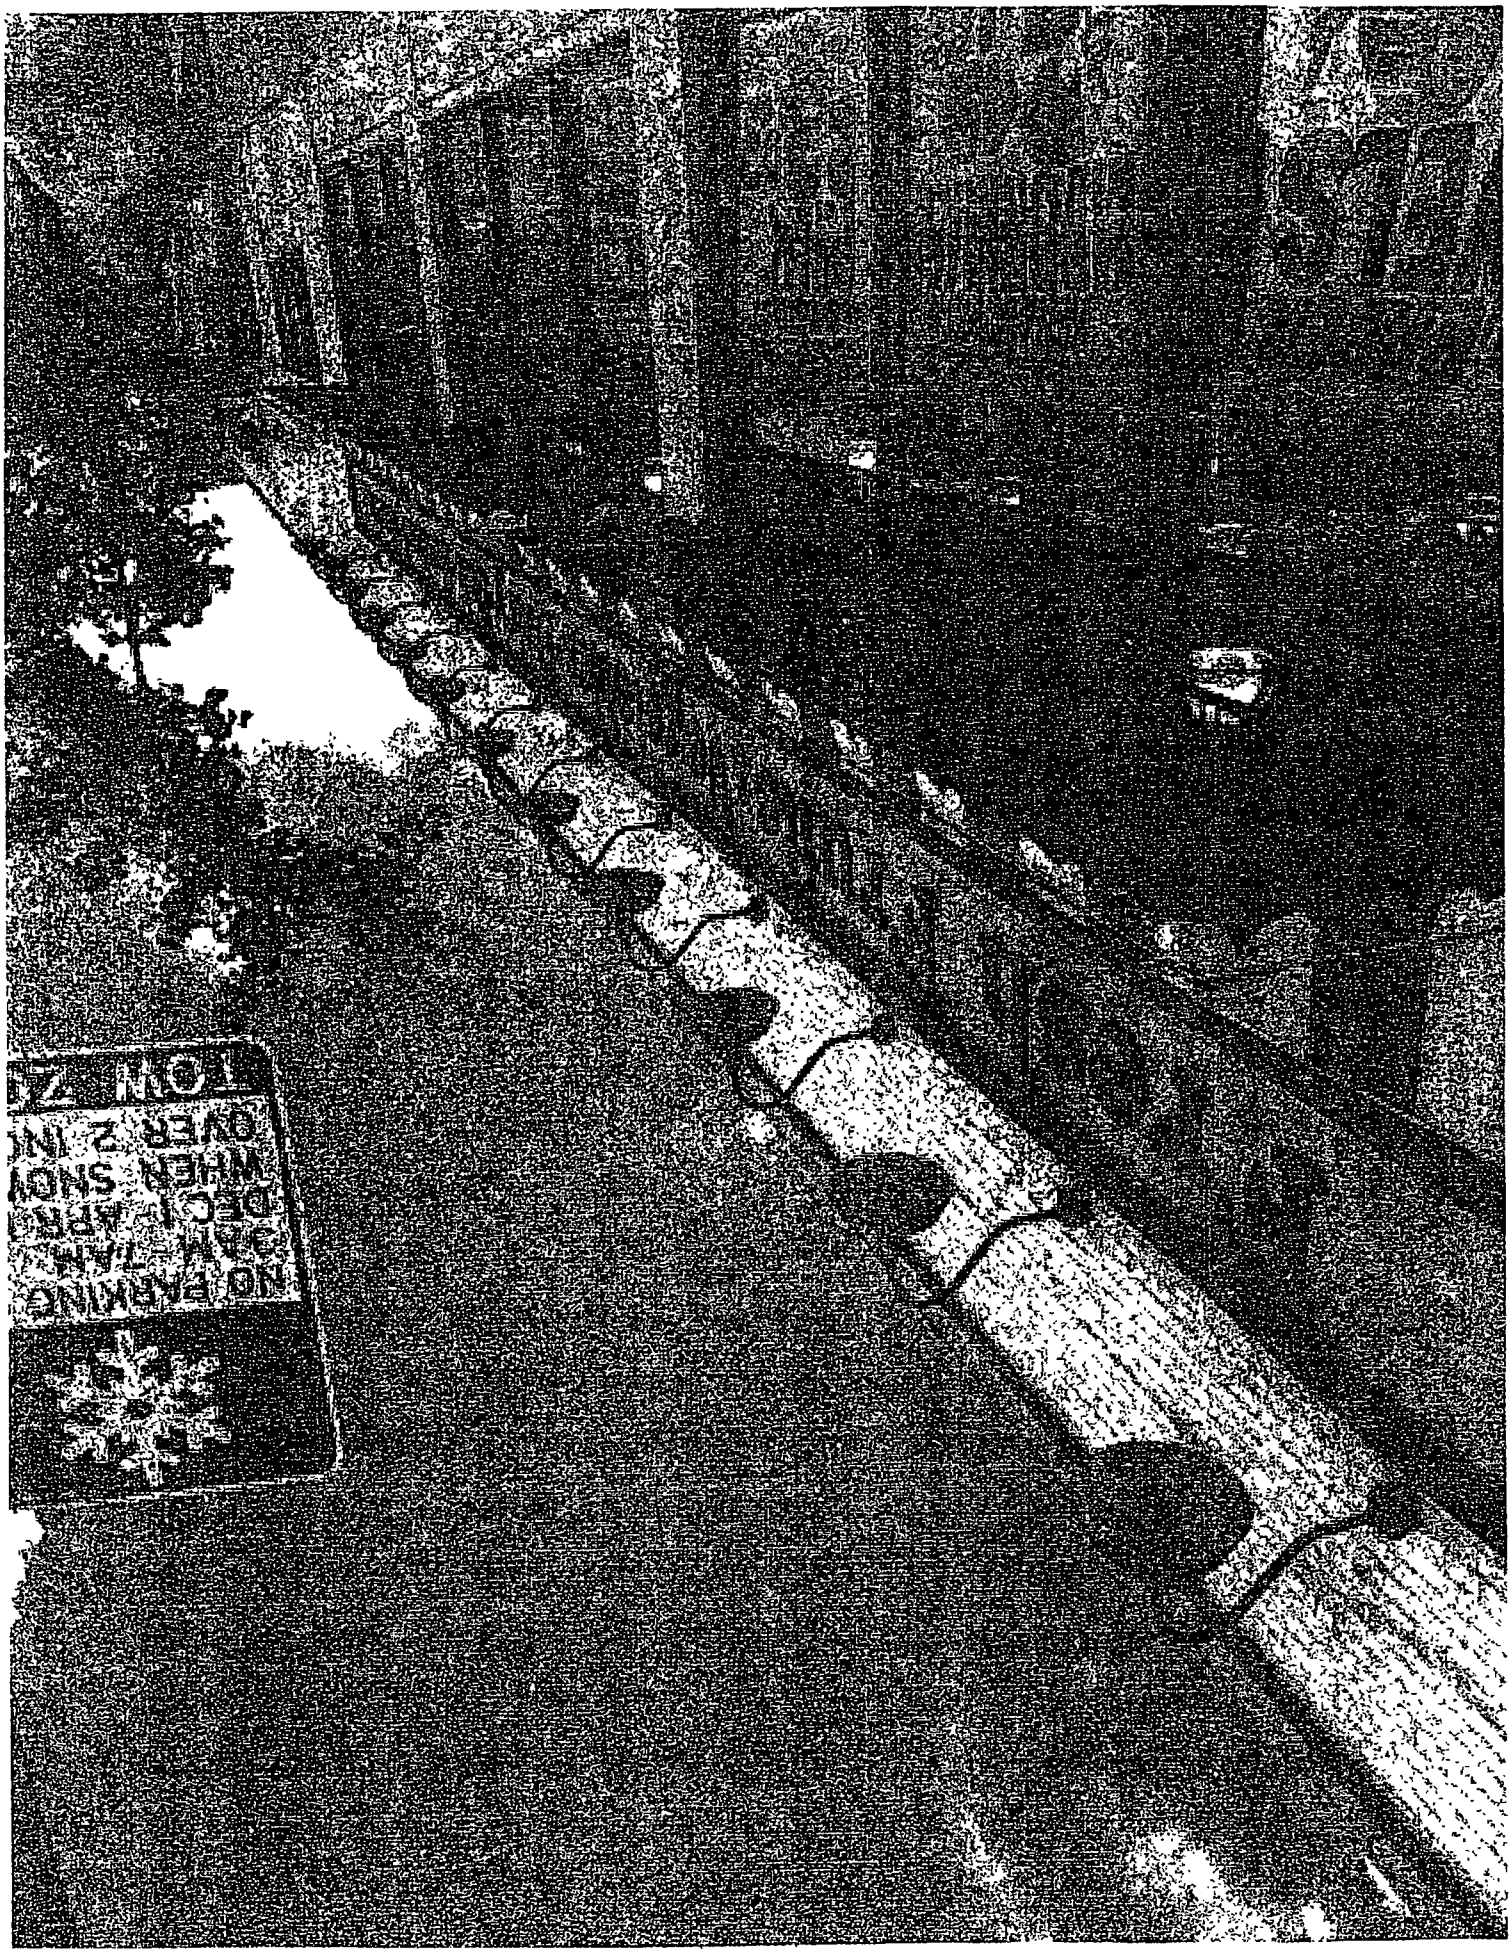
NO PARKING
WHEN SNOW
OVER 2 INC

Department of Business Affairs and Consumer Protection
Small Business Center - Public Way Use Unit
City Hall - 121 N. LaSalle Street, Room 800 • Chicago, IL 60602
(312)-74-GOBIZ (312-744-6249) • (312) 744-1944 (TTY)
http://www.cityofchicago.org/bacp

09/10/2014

Alderman **Ariel Reboyras**
Ward # **30**
City of Chicago
City Hall, Room **203**
121 North LaSalle Street
Chicago, Illinois 60602

Re: An ordinance to use and maintain a portion of the public right-of-way for **seven (7) sign(s)** for **FRESH MARKET PLACE**, adjacent to the premises known as **2600 N. Central Ave.**.

Dear Alderman **Ariel Reboyras**:

The applicant referenced above has requested the use of the public right-of-way for a **sign(s)**. An ordinance has been prepared by the Department of Business Affairs and Consumer Protection – Small Business Center - Public Way Use Unit for presentation to the City Council. Because this request was made for properties located in your ward, as approved by you as per the attached, I respectfully request that you introduce the attached ordinance at the next City Council meeting.

If you have any questions regarding this ordinance, please contact Anthony Bertuca at (312) 744-5506.

Department of Business Affairs and Consumer Protection

City of Chicago

O2014-7682

Office of the City Clerk

Document Tracking Sheet

Meeting Date:	9/10/2014
Sponsor(s):	Suarez (31)
Type:	Ordinance
Title:	Grant(s) of privilege in public way for Diversey Family Dental
Committee(s) Assignment:	Committee on Transportation and Public Way

ORDINANCE
DIVERSEY FAMILY DENTAL
Acct. No. 338417 - 1
Permit No. 1114238

Be It Ordained by the City Council of the City of Chicago:

SECTION 1. Permission and authority are hereby given and granted to DIVERSEY FAMILY DENTAL, upon the terms and subject to the conditions of this ordinance to maintain and use one (1) sign(s) projecting over the public right-of-way attached to its premises known as 4446 W. Diversey Ave..

Said sign structure(s) measures as follows; along W. Diversey:
One (1) at six (6) feet in length, four (4) feet in height and ten (10) feet above grade level.

The location of said privilege shall be as shown on prints kept on file with the Department of Business Affairs and Consumer Protection and the Office of the City Clerk.

Said privilege shall be constructed in accordance with plans and specifications approved by the Department of Transportation (Division of Project Development) and Zoning Department - Signs.

This grant of privilege in the public way shall be subject to the provisions of Section 10-28-015 and all other required provisions of the Municipal Code of Chicago.

The grantee shall pay to the City of Chicago as compensation for the privilege #1114238 herein granted the sum of one hundred ($100.00) per annum in advance.

A 25% penalty will be added for payments received after due date.

The permit holder agrees to hold the City of Chicago harmless for any damage, relocation or replacement costs associated with damage, relocation or removal of private property caused by the City performing work in the public way.

Authority herein given and granted for a period of five (5) years from and after 07/29/2014.

Alderman Ray Suarez

Ray Suarez 31st Ward

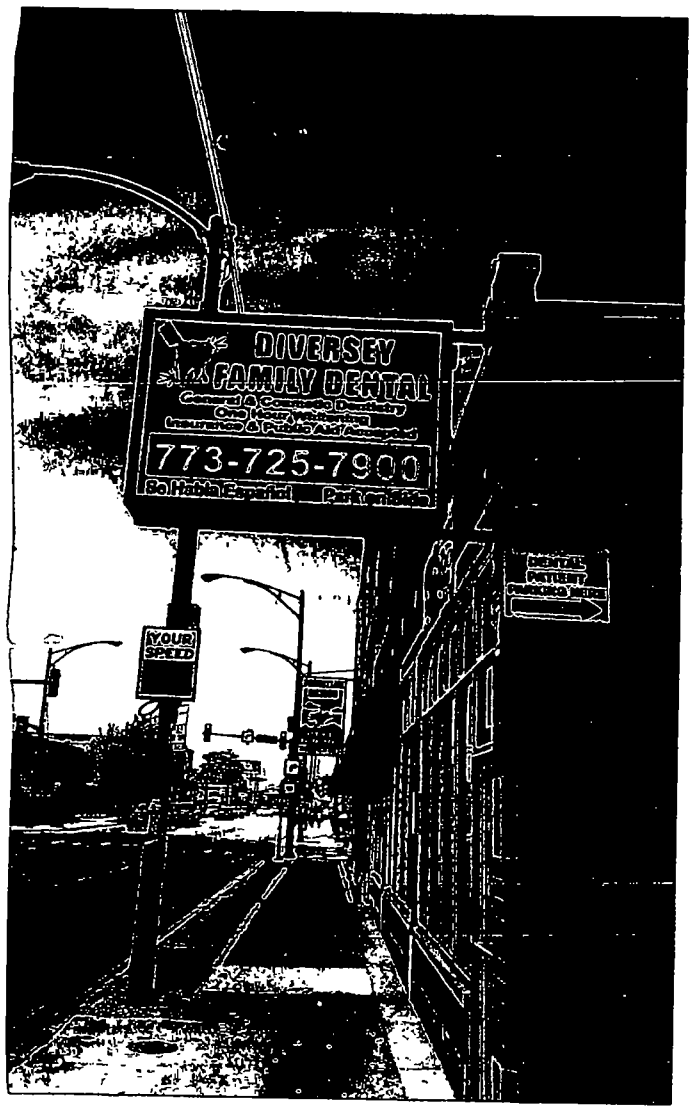
DIVERSEY
FAMILY DENTAL
773-725-7900
YOUR SPEED

Department of Business Affairs and Consumer Protection
Small Business Center - Public Way Use Unit
City Hall - 121 N. LaSalle Street, Room 800 • Chicago, IL 60602
(312)-74-GOBIZ (312-744-6249) • (312) 744-1944 (TTY)
http://www.cityofchicago.org/bacp

09/10/2014

Alderman **Ray Suarez**
Ward # **31**
City of Chicago
City Hall, Room **203**
121 North LaSalle Street
Chicago, Illinois 60602

Re: An ordinance to use and maintain a portion of the public right-of-way for **one (1) sign(s)** for **DIVERSEY FAMILY DENTAL**, adjacent to the premises known as **4446 W. Diversey Ave.**.

Dear Alderman **Ray Suarez**:

The applicant referenced above has requested the use of the public right-of-way for a **sign(s)**. An ordinance has been prepared by the Department of Business Affairs and Consumer Protection – Small Business Center - Public Way Use Unit for presentation to the City Council. Because this request was made for properties located in your ward, as approved by you as per the attached, I respectfully request that you introduce the attached ordinance at the next City Council meeting.

If you have any questions regarding this ordinance, please contact Anthony Bertuca at (312) 744-5506.

Department of Business Affairs and Consumer Protection

City of Chicago

O2014-7686

Office of the City Clerk

Document Tracking Sheet

Meeting Date:	9/10/2014
Sponsor(s):	Suarez (31)
Type:	Ordinance
Title:	Grant(s) of privilege in public way for Morgan Canine Academy
Committee(s) Assignment:	Committee on Transportation and Public Way

ORDINANCE
MORGAN CANINE ACADEMY
Acct. No. 37754 - 1
Permit No. 1114914

Be It Ordained by the City Council of the City of Chicago:

SECTION 1. Permission and authority are hereby given and granted to MORGAN CANINE ACADEMY, upon the terms and subject to the conditions of this ordinance to maintain and use one (1) sign(s) projecting over the public right-of-way attached to its premises known as 4934 W. Belmont Ave..

Said sign structure(s) measures as follows; along W. BELMONT:
One (1) at eight (8) feet in length, six (6) feet in height and twelve (12) feet above grade level.

The location of said privilege shall be as shown on prints kept on file with the Department of Business Affairs and Consumer Protection and the Office of the City Clerk

Said privilege shall be constructed in accordance with plans and specifications approved by the Department of Transportation (Division of Project Development) and Zoning Department- Signs.

This grant of privilege in the public way shall be subject to the provisions of Section 10-28-015 and all other required provisions of the Municipal Code of Chicago.

The grantee shall pay to the City of Chicago as compensation for the privilege #1114914 herein granted the sum of three hundred ($300.00) per annum in advance.

A 25% penalty will be added for payments received after due date

The permit holder agrees to hold the City of Chicago harmless for any damage, relocation or replacement costs associated with damage, relocation or removal of private property caused by the City performing work in the public way.

Authority herein given and granted for a period offive (5) years from and after 07/29/2014.

Alderman Ray Suarez

Ray Suarez 31st Ward

SIGN DRAWING

PROPERTY LOCATION: 4934 W. Belmont

ORGANIZATION(S) NAME: Morgan Canine Academy

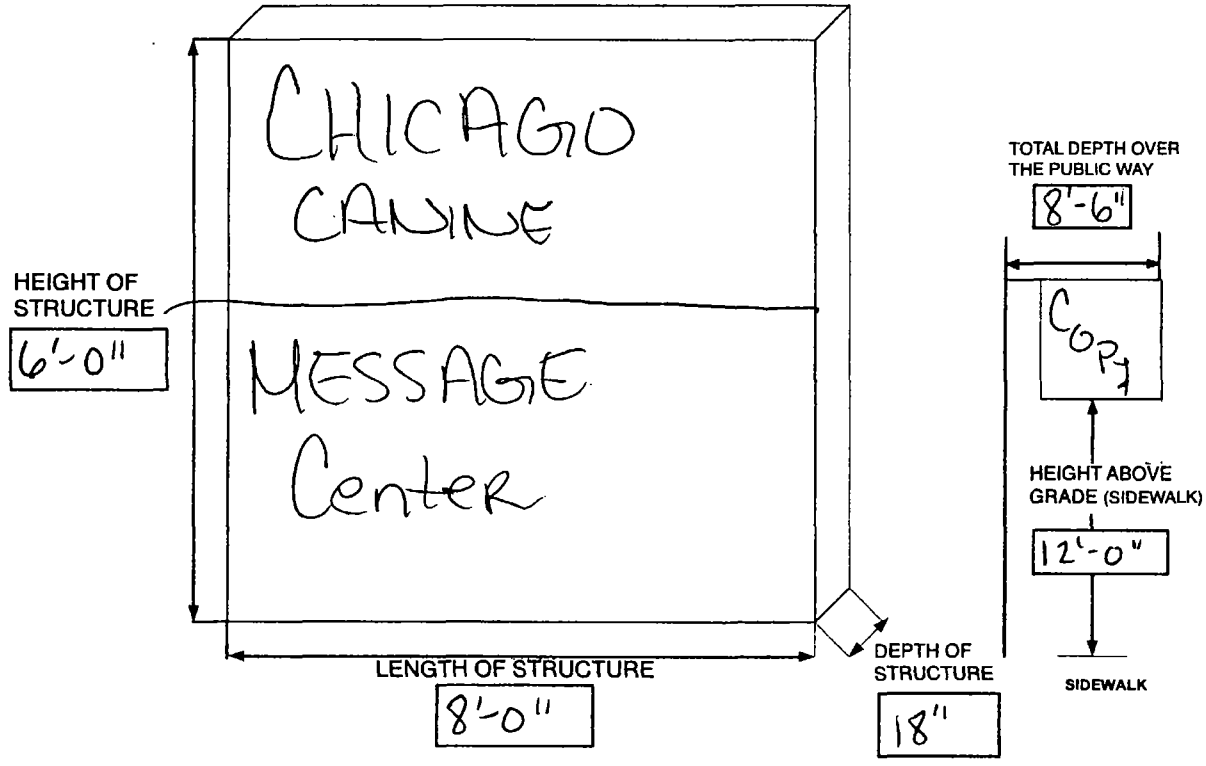

West Elevation

Department of Business Affairs and Consumer Protection
Small Business Center- Public Way Use Unit
City Hall- 121 N. LaSalle Street Room 800 • Chicago, IL 60602
(312)-74-GOBIZ (312-744-6249) • (312) 744-1944 (TTY)
http://www.cityofchicago.org/bacp

09/10/2014

Alderman **Ray Suarez**
Ward # **31**
City of Chicago
City Hall, Room **203**
121 North LaSalle Street
Chicago, Illinois 60602

Re: An ordinance to use and maintain a portion of the public right-of-way for **one (1) sign(s)** for **MORGAN CANINE ACADEMY**, adjacent to the premises known as **4934 W. Belmont Ave.**.

Dear Alderman **Ray Suarez**:

The applicant referenced above has requested the use of the public right-of-way for a **sign(s)**. An ordinance has been prepared by the Department of Business Affairs and Consumer Protection – Small Business Center - Public Way Use Unit for presentation to the City Council. Because this request was made for properties located in your ward, as approved by you as per the attached, I respectfully request that you introduce the attached ordinance at the next City Council meeting.

If you have any questions regarding this ordinance, please contact Anthony Bertuca at (312) 744-5506.

Department of Business Affairs and Consumer Protection

City of Chicago

Office of the City Clerk

Document Tracking Sheet

O2014-7693

Meeting Date:	9/10/2014
Sponsor(s):	Waguespack (32)
Type:	Ordinance
Title:	Grant(s) of privilege in public way for Crossing Tavern, The
Committee(s) Assignment:	Committee on Transportation and Public Way

ORDINANCE
THE CROSSING TAVERN
Acct. No. 346709 - 1
Permit No. 1114775

Be It Ordained by the City Council of the City of Chicago:

SECTION 1. Permission and authority are hereby given and granted to THE CROSSING TAVERN, upon the terms and subject to the conditions of this ordinance to maintain and use, as now constructed, four (4) Light Fixture(s) projecting over the public right-of-way adjacent to its premises known as 2542-48 N. Southport Ave..

Said Light Fixture(s) at N. Southport Avenue measure(s):
Four (4) at point six seven (.67) feet in length, one point three three (1.33) foot in width and eight point four two (8.42) feet above grade level.

The location of said privilege shall be as shown on prints kept on file with the Department of Business Affairs and Consumer Protection and the Office of the City Clerk.

Said privilege shall be constructed in accordance with plans and specifications approved by the Department of Transportation (Division of Project Development).

This grant of privilege in the public way shall be subject to the provisions of Section 10-28-015 and all other required provisions of the Municipal Code of Chicago.

The grantee shall pay to the City of Chicago as compensation for the privilege #1114775 herein granted the sum of ninety ($90.00) per annum in advance.

A 25% penalty will be added for payments received after due date.

The permit holder agrees to hold the City of Chicago harmless for any damage, relocation or replacement costs associated with damage, relocation or removal of private property caused by the City performing work in the public way.

Authority herein given and granted for a period of five (5) years from and after Date of Passage.

Alderman _____

Scott Waguespack 32nd Ward

Crossing Tavern
2548 N. Southport – Light Sketches (4)

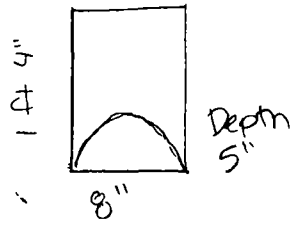

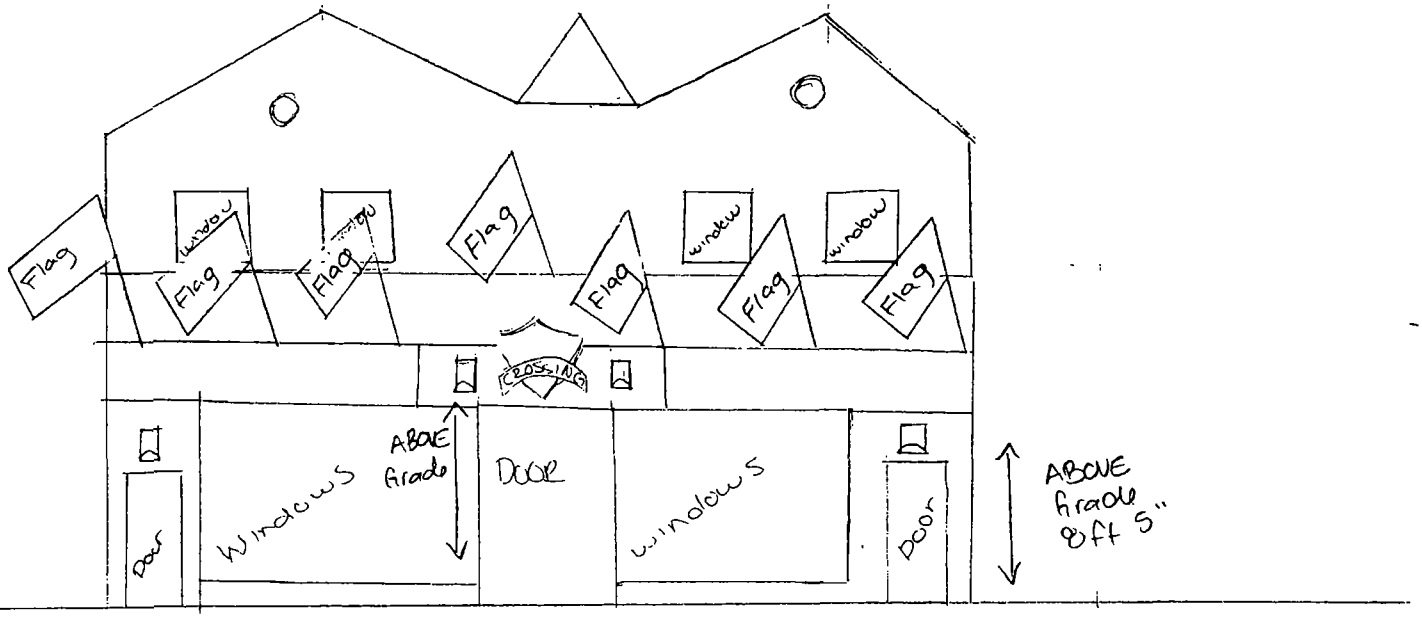

Department of Business Affairs and Consumer Protection
Small Business Center - Public Way Use Unit
City Hall - 121 N. LaSalle Street, Room 800 • Chicago, IL 60602
(312)-74-GOBIZ (312-744-6249) • (312) 744-1944 (TTY)
http://www.cityofchicago.org/bacp

09/10/2014

Alderman **Scott Waguespack**
Ward # **32**
City of Chicago
City Hall, Room **300**
121 North LaSalle Street
Chicago, Illinois 60602

Re: An ordinance to use and maintain a portion of the public right-of-way for **four (4) light fixture(s)** for **THE CROSSING TAVERN**, adjacent to the premises known as **2542-48 N. Southport Ave.**.

Dear Alderman **Scott Waguespack**:

The applicant referenced above has requested the use of the public right-of-way for a **light fixture(s)**. An ordinance has been prepared by the Department of Business Affairs and Consumer Protection – Small Business Center - Public Way Use Unit for presentation to the City Council. Because this request was made for properties located in your ward, as approved by you as per the attached, I respectfully request that you introduce the attached ordinance at the next City Council meeting.

If you have any questions regarding this ordinance, please contact Anthony Bertuca at (312) 744-5506.

Department of Business Affairs and Consumer Protection

City of Chicago

O2014-7696

Office of the City Clerk

Document Tracking Sheet

Meeting Date:	9/10/2014
Sponsor(s):	Waguespack (32)
Type:	Ordinance
Title:	Grant(s) of privilege in public way for Finish Line
Committee(s) Assignment:	Committee on Transportation and Public Way

ORDINANCE
FINISH LINE
Acct. No. 21793 - 5
Permit No. 1113020

Be It Ordained by the City Council of the City of Chicago:

SECTION 1. Permission and authority are hereby given and granted to FINISH LINE, upon the terms and subject to the conditions of this ordinance to maintain and use two (2) sign(s) projecting over the public right-of-way attached to its premises known as 1629 N. Damen Ave..

Said sign structure(s) measures as follows; along N. Damen Avenue:
One (1) at three point five (3.5) feet in length, two point six seven (2.67) feet in height and ten (10) feet above grade level.
One (1) at nine point seven (9.7) feet in length, one point four one (1.41) feet in height and twelve (12) feet above grade level.

The location of said privilege shall be as shown on prints kept on file with the Department of Business Affairs and Consumer Protection and the Office of the City Clerk.

Said privilege shall be constructed in accordance with plans and specifications approved by the Department of Transportation (Division of Project Development) and Zoning Department - Signs.

This grant of privilege in the public way shall be subject to the provisions of Section 10-28-015 and all other required provisions of the Municipal Code of Chicago.

The grantee shall pay to the City of Chicago as compensation for the privilege #1113020 herein granted the sum of one hundred seventy-five ($175.00) per annum in advance.

A 25% penalty will be added for payments received after due date.

The permit holder agrees to hold the City of Chicago harmless for any damage, relocation or replacement costs associated with damage, relocation or removal of private property caused by the City performing work in the public way.

Authority herein given and granted for a period of five (5) years from and after Date of Passage.

Alderman _____

Scott Waguespack 32nd Ward

THIS ARTWORK IS THE PROPERTY OF SIGNCRAFT INDUSTRIES, INC. PROTECTED BY COPYRIGHT LAWS

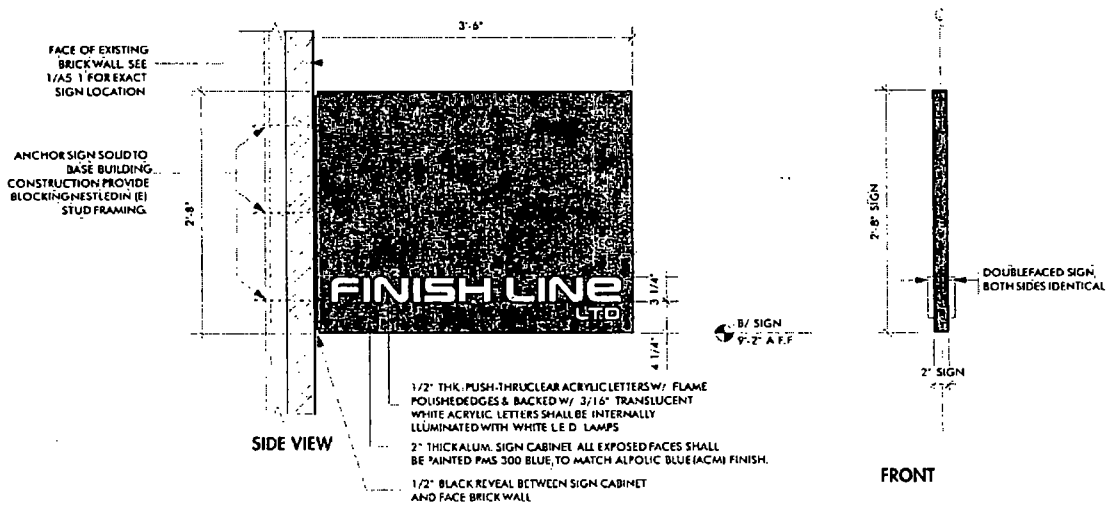

BLADE SIGN

Scale: 1" = 1'-0"

Sign Craft
IMAGE SOLUTIONS

www.signcraftInd.com
6816 CORPORATION DR
INDIANAPOLIS IN 46256
Office 317 842 8664
Fax 317 842.3015

PREPARED FOR	FINISHLINE.1081 SUCKTOWN, IL
SKETCH NAME	BLADE SIGN
SCALE	1" = 1'-0"
DATE	MAR 10, 2014
S. C. REPRESENTATIVE	MIKE OSWALD
INDEX NUMBER	0314:0012
DESIGNER	SLM
REVISIONS	1 2 3 4 5 6 7 8
COLOR SPECS	
COLOR APPROVAL	

Department of Business Affairs and Consumer Protection
Small Business Center - Public Way Use Unit
City Hall - 121 N. LaSalle Street, Room 800 • Chicago, IL 60602
(312)-74-GOBIZ (312-744-6249) • (312) 744-1944 (TTY)
http //www.cityofchicago.org/bacp

09/10/2014

Alderman **Scott Waguespack**
Ward # **32**
City of Chicago
City Hall, Room **300**
121 North LaSalle Street
Chicago, Illinois 60602

Re: An ordinance to use and maintain a portion of the public right-of-way for **two (2) sign(s)** for **FINISH LINE**, adjacent to the premises known as **1629 N. Damen Ave.**.

Dear Alderman **Scott Waguespack**:

The applicant referenced above has requested the use of the public right-of-way for a **sign(s)**. An ordinance has been prepared by the Department of Business Affairs and Consumer Protection – Small Business Center - Public Way Use Unit for presentation to the City Council. Because this request was made for properties located in your ward, as approved by you as per the attached, I respectfully request that you introduce the attached ordinance at the next City Council meeting.

If you have any questions regarding this ordinance, please contact Anthony Bertuca at (312) 744-5506.

Department of Business Affairs and Consumer Protection

City of Chicago

O2014-7700

Office of the City Clerk

Document Tracking Sheet

Meeting Date:	9/10/2014
Sponsor(s):	Waguespack (32)
Type:	Ordinance
Title:	Grant(s) of privilege in public way for Fiorentino's
Committee(s) Assignment:	Committee on Transportation and Public Way

ORDINANCE
FIORENTINO'S
Acct. No. 304010 - 1
Permit No. 1114968

Be It Ordained by the City Council of the City of Chicago:

SECTION 1. Permission and authority are hereby given and granted to FIORENTINO'S, upon the terms and subject to the conditions of this ordinance to maintain and use one (1) sign(s) projecting over the public right-of-way attached to its premises known as 2901 N. Ashland Ave..

Said sign structure(s) measures as follows; along N ASHLAND AVE:
One (1) at five (5) feet in length, four point five eight (4.58) feet in height and twelve (12) feet above grade level.

The location of said privilege shall be as shown on prints kept on file with the Department of Business Affairs and Consumer Protection and the Office of the City Clerk.

Said privilege shall be constructed in accordance with plans and specifications approved by the Department of Transportation (Division of Project Development) and Zoning Department - Signs.

This grant of privilege in the public way shall be subject to the provisions of Section 10-28-015 and all other required provisions of the Municipal Code of Chicago.

The grantee shall pay to the City of Chicago as compensation for the privilege #1114968 herein granted the sum of one hundred ($100.00) per annum in advance.

A 25% penalty will be added for payments received after due date.

The permit holder agrees to hold the City of Chicago harmless for any damage, relocation or replacement costs associated with damage, relocation or removal of private property caused by the City performing work in the public way.

Authority herein given and granted for a period of five (5) years from and after 05/13/2014.

Alderman _____

Scott Waguespack 32nd Ward

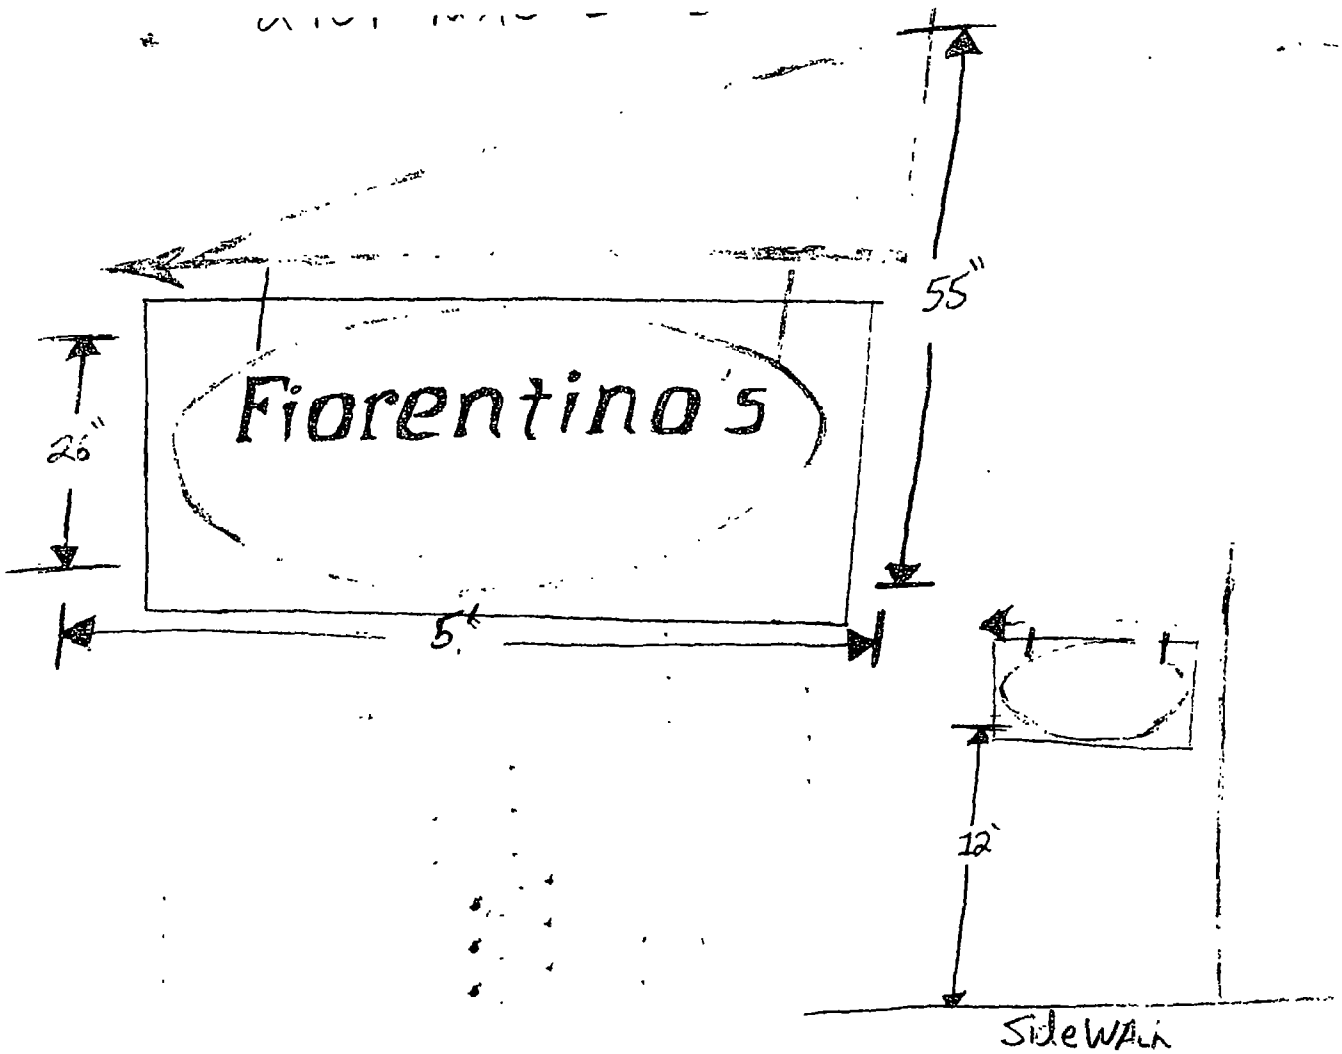
Fiorentino's
55"
26"
5'
12'
SIDEWALK

Department of Business Affairs and Consumer Protection
Small Business Center - Public Way Use Unit
City Hall - 121 N. LaSalle Street, Room 800 • Chicago, IL 60602
(312)-74-GOBIZ (312-744-6249) • (312) 744-1944 (TTY)
http://www.cityofchicago.org/bacp

09/10/2014

Alderman **Scott Waguespack**
Ward # **32**
City of Chicago
City Hall, Room **300**
121 North LaSalle Street
Chicago, Illinois 60602

Re: An ordinance to use and maintain a portion of the public right-of-way for **one (1) sign(s)** for **FIORENTINO'S**, adjacent to the premises known as **2901 N. Ashland Ave.**.

Dear Alderman **Scott Waguespack**:

The applicant referenced above has requested the use of the public right-of-way for a **sign(s)**. An ordinance has been prepared by the Department of Business Affairs and Consumer Protection – Small Business Center - Public Way Use Unit for presentation to the City Council. Because this request was made for properties located in your ward, as approved by you as per the attached, I respectfully request that you introduce the attached ordinance at the next City Council meeting.

If you have any questions regarding this ordinance, please contact Anthony Bertuca at (312) 744-5506.

Department of Business Affairs and Consumer Protection

City of Chicago

O2014-7703

Office of the City Clerk

Document Tracking Sheet

Meeting Date:	9/10/2014
Sponsor(s):	Waguespack (32)
Type:	Ordinance
Title:	Grant(s) of privilege in public way for Folklore
Committee(s) Assignment:	Committee on Transportation and Public Way

ORDINANCE
FOLKLORE
Acct. No. 217946 - 1
Permit No. 1103896

Be It Ordained by the City Council of the City of Chicago:

SECTION 1. Permission and authority are hereby given and granted to FOLKLORE, upon the terms and subject to the conditions of this ordinance to maintain and use one (1) sign(s) projecting over the public right-of-way attached to its premises known as 2100-02 W. Division St..

Said sign structure(s) measures as follows; along W Division St:
One (1) at four point two five (4.25) feet in length, four point two five (4.25) feet in height and nine (9) feet above grade level.

The location of said privilege shall be as shown on prints kept on file with the Department of Business Affairs and Consumer Protection and the Office of the City Clerk.

Said privilege shall be constructed in accordance with plans and specifications approved by the Department of Transportation (Division of Project Development) and Zoning Department - Signs.

This grant of privilege in the public way shall be subject to the provisions of Section 10-28-015 and all other required provisions of the Municipal Code of Chicago.

The grantee shall pay to the City of Chicago as compensation for the privilege #1103896 herein granted the sum of one hundred ($100.00) per annum in advance.

A 25% penalty will be added for payments received after due date.

The permit holder agrees to hold the City of Chicago harmless for any damage, relocation or replacement costs associated with damage, relocation or removal of private property caused by the City performing work in the public way.

Authority herein given and granted for a period of five (5) years from and after Date of Passage.

Alderman _____

Scott Waguespack 32nd Ward

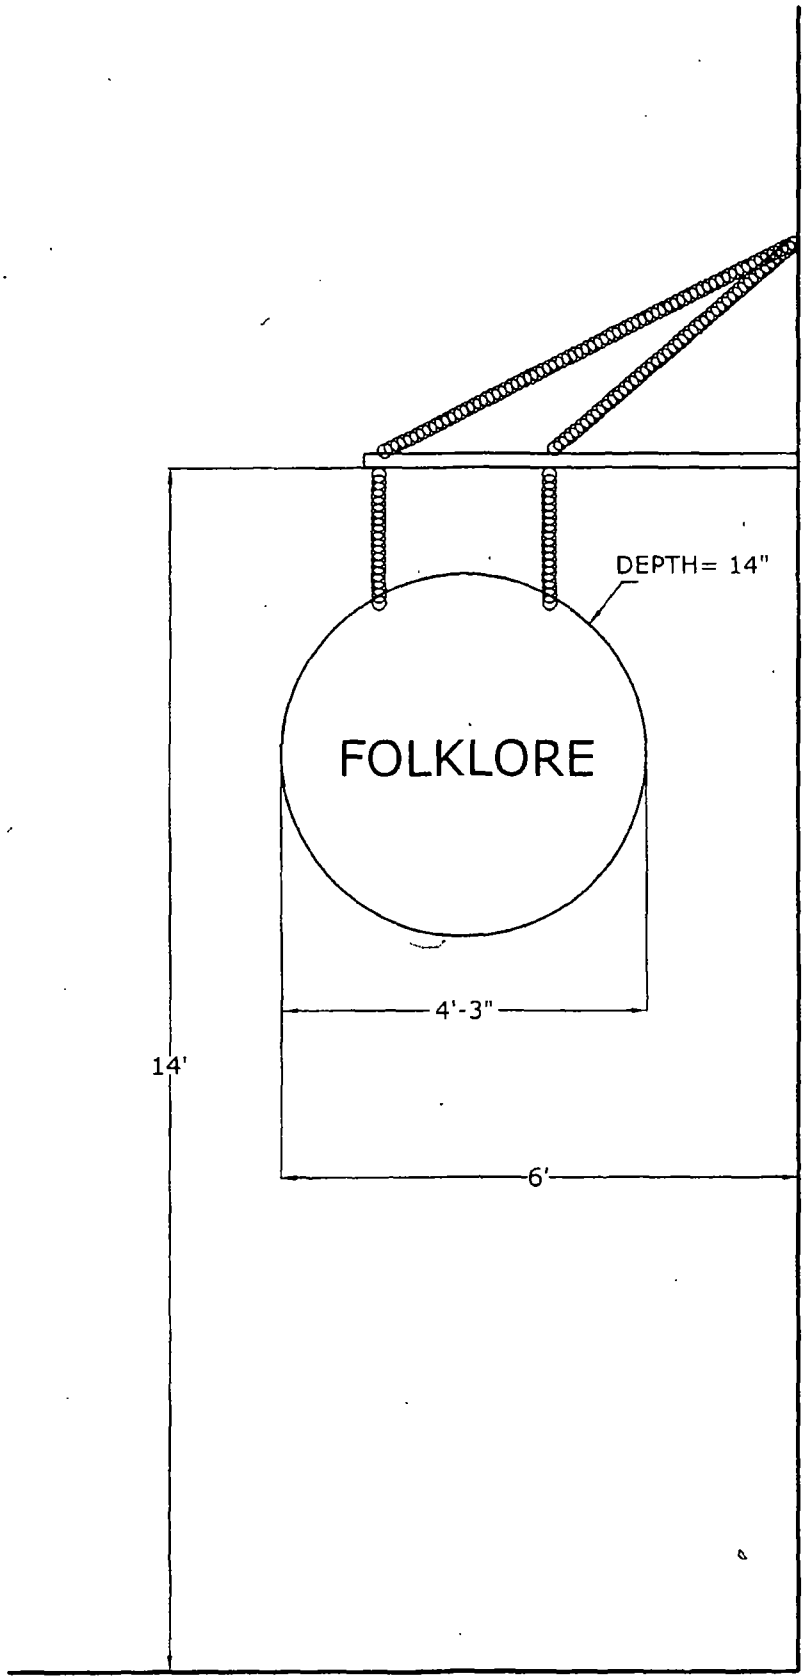
DEPTH= 14"
FOLKLORE
4'-3"
14'
6'

Department of Business Affairs and Consumer Protection
Small Business Center - Public Way Use Unit
City Hall - 121 N. LaSalle Street, Room 800 • Chicago, IL 60602
(312)-74-GOBIZ (312-744-6249) • (312) 744-1944 (TTY)
http://www.cityofchicago.org/bacp

09/10/2014

Alderman **Scott Waguespack**
Ward # **32**
City of Chicago
City Hall, Room **300**
121 North LaSalle Street
Chicago, Illinois 60602

Re: An ordinance to use and maintain a portion of the public right-of-way for **one (1) sign(s)** for **FOLKLORE**, adjacent to the premises known as **2100-02 W. Division St.**.

Dear Alderman **Scott Waguespack**:

The applicant referenced above has requested the use of the public right-of-way for a **sign(s)**. An ordinance has been prepared by the Department of Business Affairs and Consumer Protection – Small Business Center - Public Way Use Unit for presentation to the City Council. Because this request was made for properties located in your ward, as approved by you as per the attached, I respectfully request that you introduce the attached ordinance at the next City Council meeting.

If you have any questions regarding this ordinance, please contact Anthony Bertuca at (312) 744-5506.

Department of Business Affairs and Consumer Protection

City of Chicago

O2014-7707

Office of the City Clerk

Document Tracking Sheet

Meeting Date:	9/10/2014
Sponsor(s):	Waguespack (32)
Type:	Ordinance
Title:	Grant(s) of privilege in public way for Gallery Cabaret - light fixtures
Committee(s) Assignment:	Committee on Transportation and Public Way

ORDINANCE
GALLERY CABARET
Acct. No. 33212 - 1
Permit No. 1114544

Be It Ordained by the City Council of the City of Chicago:

SECTION 1. Permission and authority are hereby given and granted to GALLERY CABARET, upon the terms and subject to the conditions of this ordinance to maintain and use, as now constructed, two (2) Light Fixture(s) projecting over the public right-of-way adjacent to its premises known as 2020 N. Oakley Ave..

Said Light Fixture(s) at N OAKLEY AVE measure(s):
Two (2) at four (4) feet in length, point three three (.33) feet in width and ten point five (10.5) feet above grade level.

The location of said privilege shall be as shown on prints kept on file with the Department of Business Affairs and Consumer Protection and the Office of the City Clerk.

Said privilege shall be constructed in accordance with plans and specifications approved by the Department of Transportation (Division of Project Development).

This grant of privilege in the public way shall be subject to the provisions of Section 10-28-015 and all other required provisions of the Municipal Code of Chicago.

The grantee shall pay to the City of Chicago as compensation for the privilege #1114544 herein granted the sum of eighty ($80.00) per annum in advance.

A 25% penalty will be added for payments received after due date.

The permit holder agrees to hold the City of Chicago harmless for any damage, relocation or replacement costs associated with damage, relocation or removal of private property caused by the City performing work in the public way.

Authority herein given and granted for a period of five (5) years from and after 07/29/2014.

Alderman _____

Scott Waguespack 32nd Ward

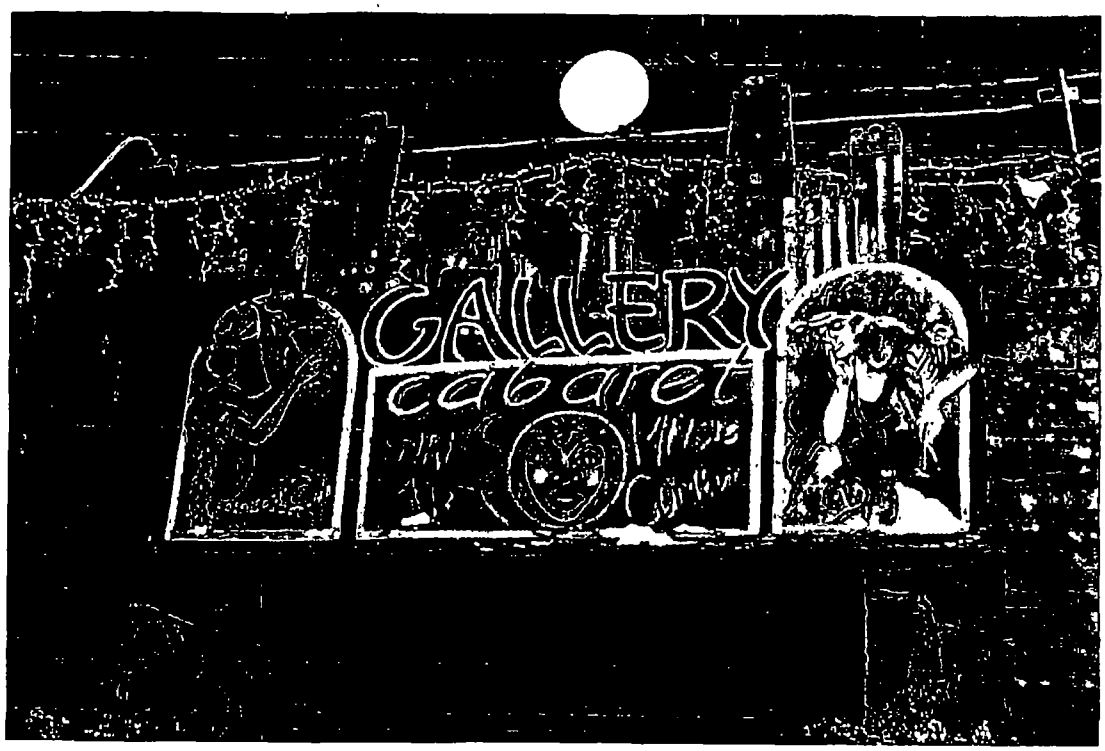
GALLERY
cabaret

Department of Business Affairs and Consumer Protection
Small Business Center - Public Way Use Unit
City Hall - 121 N. LaSalle Street, Room 800 • Chicago, IL 60602
(312)-74-GOBIZ (312-744-6249) • (312) 744-1944 (TTY)
http://www.cityofchicago.org/bacp

09/10/2014

Alderman **Scott Waguespack**
Ward # **32**
City of Chicago
City Hall, Room **300**
121 North LaSalle Street
Chicago, Illinois 60602

Re: An ordinance to use and maintain a portion of the public right-of-way for **two (2) light fixture(s)** for **GALLERY CABARET**, adjacent to the premises known as **2020 N. Oakley Ave.**.

Dear Alderman **Scott Waguespack**:

The applicant referenced above has requested the use of the public right-of-way for a **light fixture(s)**. An ordinance has been prepared by the Department of Business Affairs and Consumer Protection – Small Business Center - Public Way Use Unit for presentation to the City Council. Because this request was made for properties located in your ward, as approved by you as per the attached, I respectfully request that you introduce the attached ordinance at the next City Council meeting.

If you have any questions regarding this ordinance, please contact Anthony Bertuca at (312) 744-5506.

Department of Business Affairs and Consumer Protection

City of Chicago

O2014-7709

Office of the City Clerk

Document Tracking Sheet

Meeting Date:	9/10/2014
Sponsor(s):	Waguespack (32)
Type:	Ordinance
Title:	Grant(s) of privilege in public way for Gallery Cabaret - sign
Committee(s) Assignment:	Committee on Transportation and Public Way

ORDINANCE
GALLERY CABARET
Acct. No. 33212 - 1
Permit No. 1114545

Be It Ordained by the City Council of the City of Chicago:

SECTION 1. Permission and authority are hereby given and granted to GALLERY CABARET, upon the terms and subject to the conditions of this ordinance to maintain and use one (1) sign(s) projecting over the public right-of-way attached to its premises known as 2020 N. Oakley Ave..

Said sign structure(s) measures as follows; along N OAKLEY AVE:
One (1) at four (4) feet in length, five (5) feet in height and ten point five (10.5) feet above grade level.

The location of said privilege shall be as shown on prints kept on file with the Department of Business Affairs and Consumer Protection and the Office of the City Clerk.

Said privilege shall be constructed in accordance with plans and specifications approved by the Department of Transportation (Division of Project Development) and Zoning Department - Signs.

This grant of privilege in the public way shall be subject to the provisions of Section 10-28-015 and all other required provisions of the Municipal Code of Chicago.

The grantee shall pay to the City of Chicago as compensation for the privilege #1114545 herein granted the sum of one hundred ($100.00) per annum in advance.

A 25% penalty will be added for payments received after due date.

The permit holder agrees to hold the City of Chicago harmless for any damage, relocation or replacement costs associated with damage, relocation or removal of private property caused by the City performing work in the public way.

Authority herein given and granted for a period of five (5) years from and after 07/29/2014.

Alderman _____

Scott Waguespack 32nd Ward

SIGN INFO

2020 N. OAKLEY

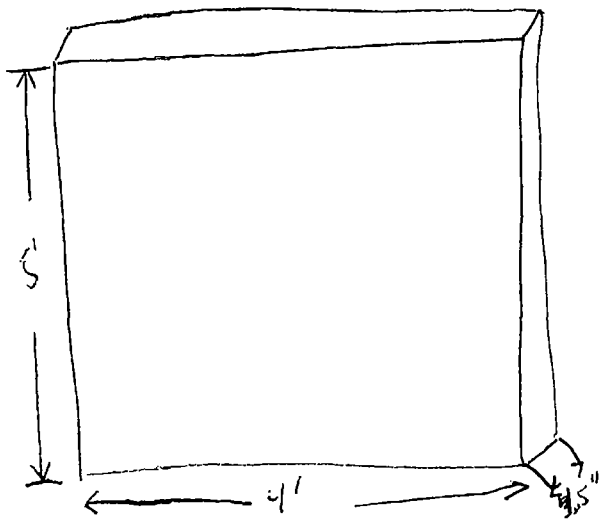

Department of Business Affairs and Consumer Protection
Small Business Center - Public Way Use Unit
City Hall - 121 N. LaSalle Street, Room 800 • Chicago, IL 60602
(312)-74-GOBIZ (312-744-6249) • (312) 744-1944 (TTY)
http://www.cityofchicago.org/bacp

09/10/2014

Alderman **Scott Waguespack**
Ward # **32**
City of Chicago
City Hall, Room **300**
121 North LaSalle Street
Chicago, Illinois 60602

Re: An ordinance to use and maintain a portion of the public right-of-way for **one (1) sign(s)** for **GALLERY CABARET**, adjacent to the premises known as **2020 N. Oakley Ave.**.

Dear Alderman **Scott Waguespack**:

The applicant referenced above has requested the use of the public right-of-way for a **sign(s)**. An ordinance has been prepared by the Department of Business Affairs and Consumer Protection – Small Business Center - Public Way Use Unit for presentation to the City Council. Because this request was made for properties located in your ward, as approved by you as per the attached, I respectfully request that you introduce the attached ordinance at the next City Council meeting.

If you have any questions regarding this ordinance, please contact Anthony Bertuca at (312) 744-5506.

Department of Business Affairs and Consumer Protection

City of Chicago

O2014-7712

Office of the City Clerk

Document Tracking Sheet

Meeting Date:	9/10/2014
Sponsor(s):	Waguespack (32)
Type:	Ordinance
Title:	Grant(s) of privilege in public way for Green Dog, Inc.
Committee(s) Assignment:	Committee on Transportation and Public Way

ORDINANCE
GREEN DOG INC.
Acct. No. 308115 - 1
Permit No. 1113838

Be It Ordained by the City Council of the City of Chicago:

SECTION 1. Permission and authority are hereby given and granted to GREEN DOG INC., upon the terms and subject to the conditions of this ordinance to maintain and use one (1) sign(s) projecting over the public right-of-way attached to its premises known as 2231 W. Chicago Ave..

Said sign structure(s) measures as follows; along W Chicago Ave:
One (1) at three (3) feet in length, three (3) feet in height and ten point two five (10.25) feet above grade level.

The location of said privilege shall be as shown on prints kept on file with the Department of Business Affairs and Consumer Protection and the Office of the City Clerk.

Said privilege shall be constructed in accordance with plans and specifications approved by the Department of Transportation (Division of Project Development) and Zoning Department - Signs.

This grant of privilege in the public way shall be subject to the provisions of Section 10-28-015 and all other required provisions of the Municipal Code of Chicago.

The grantee shall pay to the City of Chicago as compensation for the privilege #1113838 herein granted the sum of one hundred ($100.00) per annum in advance.

A 25% penalty will be added for payments received after due date.

The permit holder agrees to hold the City of Chicago harmless for any damage, relocation or replacement costs associated with damage, relocation or removal of private property caused by the City performing work in the public way.

Authority herein given and granted for a period of five (5) years from and after 05/13/2014.

Alderman _____

Scott Waguespack 32nd Ward

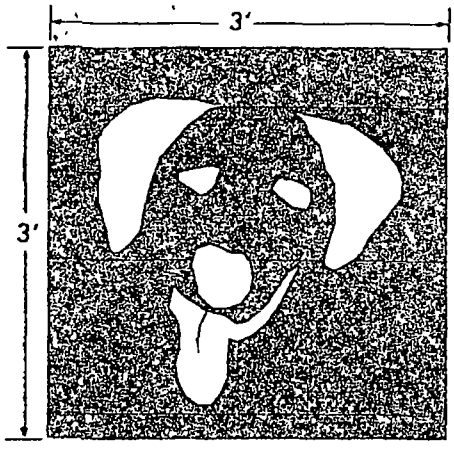

Green Dog Inc.
2231 West Chicago Avenue
Chicago, IL 60622

Sign dimensions: 3' x 3'

Placement configuration
as shown below

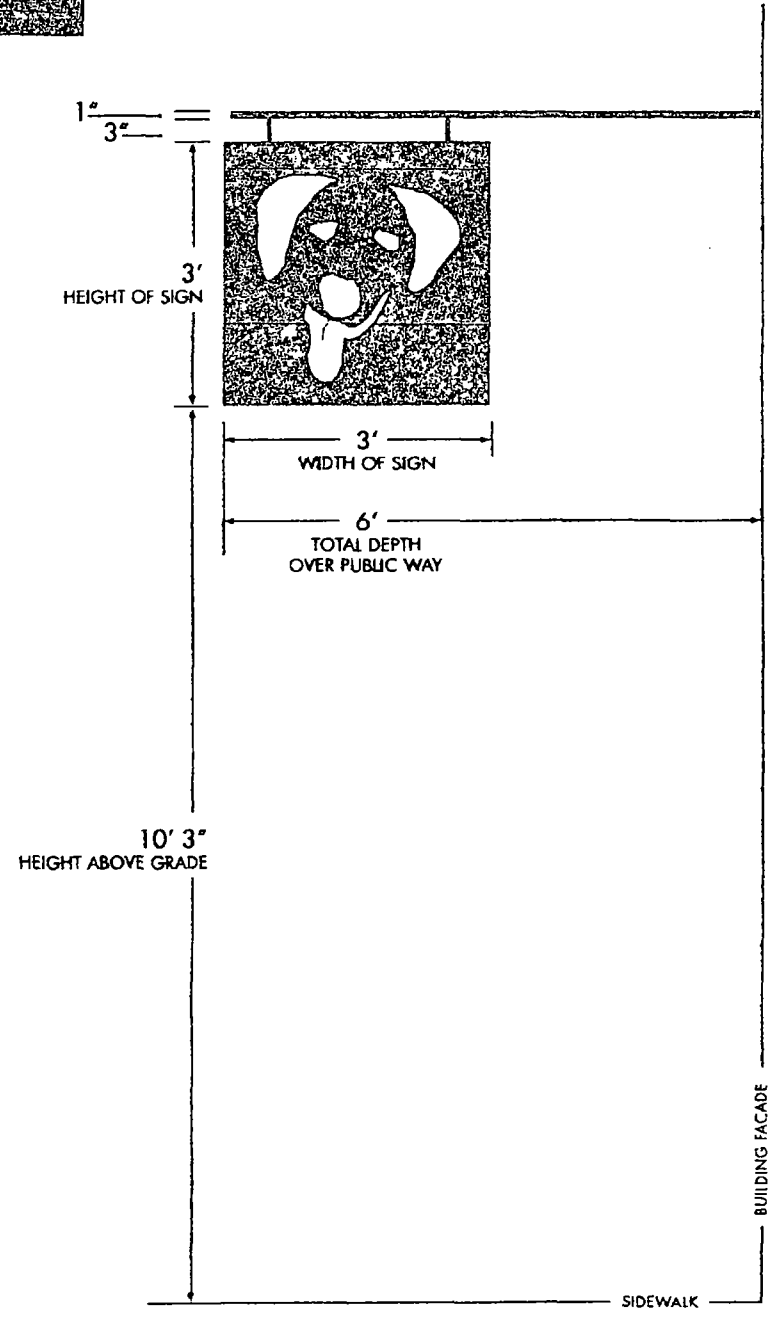

Sidewalk is 123" including the curb.

Department of Business Affairs and Consumer Protection
Small Business Center - Public Way Use Unit
City Hall - 121 N LaSalle Street, Room 800 • Chicago, IL 60602
(312)-74-GOBIZ (312-744-6249) • (312) 744-1944 (TTY)
http://www.cityofchicago.org/bacp

09/10/2014

Alderman **Scott Waguespack**
Ward # **32**
City of Chicago
City Hall, Room **300**
121 North LaSalle Street
Chicago, Illinois 60602

Re: An ordinance to use and maintain a portion of the public right-of-way for **one (1) sign(s)** for **GREEN DOG INC.**, adjacent to the premises known as **2231 W. Chicago Ave.**.

Dear Alderman **Scott Waguespack**:

The applicant referenced above has requested the use of the public right-of-way for a **sign(s)**. An ordinance has been prepared by the Department of Business Affairs and Consumer Protection – Small Business Center - Public Way Use Unit for presentation to the City Council. Because this request was made for properties located in your ward, as approved by you as per the attached, I respectfully request that you introduce the attached ordinance at the next City Council meeting.

If you have any questions regarding this ordinance, please contact Anthony Bertuca at (312) 744-5506.

Department of Business Affairs and Consumer Protection

City of Chicago

O2014-7716

Office of the City Clerk

Document Tracking Sheet

Meeting Date:	9/10/2014
Sponsor(s):	Waguespack (32)
Type:	Ordinance
Title:	Grant(s) of privilege in public way for K Chula Hair Salon, Inc.
Committee(s) Assignment:	Committee on Transportation and Public Way

ORDINANCE
K. CHULA HAIR SALON INC.
Acct. No. 337846 - 1
Permit No. 1114583

Be It Ordained by the City Council of the City of Chicago:

SECTION 1. Permission and authority are hereby given and granted to K. CHULA HAIR SALON INC., upon the terms and subject to the conditions of this ordinance to maintain and use one (1) sign(s) projecting over the public right-of-way attached to its premises known as 2152 W. Division St..

Said sign structure(s) measures as follows; along W. Division Street:
One (1) at five (5) feet in length, three point five (3.5) feet in height and fifteen (15) feet above grade level.

The location of said privilege shall be as shown on prints kept on file with the Department of Business Affairs and Consumer Protection and the Office of the City Clerk.

Said privilege shall be constructed in accordance with plans and specifications approved by the Department of Transportation (Division of Project Development) and Zoning Department - Signs.

This grant of privilege in the public way shall be subject to the provisions of Section 10-28-015 and all other required provisions of the Municipal Code of Chicago.

The grantee shall pay to the City of Chicago as compensation for the privilege #1114583 herein granted the sum of one hundred ($100.00) per annum in advance.

A 25% penalty will be added for payments received after due date.

The permit holder agrees to hold the City of Chicago harmless for any damage, relocation or replacement costs associated with damage, relocation or removal of private property caused by the City performing work in the public way.

Authority herein given and granted for a period of five (5) years from and after 05/13/2014.

Alderman _____

Scott Waguespack 32nd Ward

2152 W. DIVISION

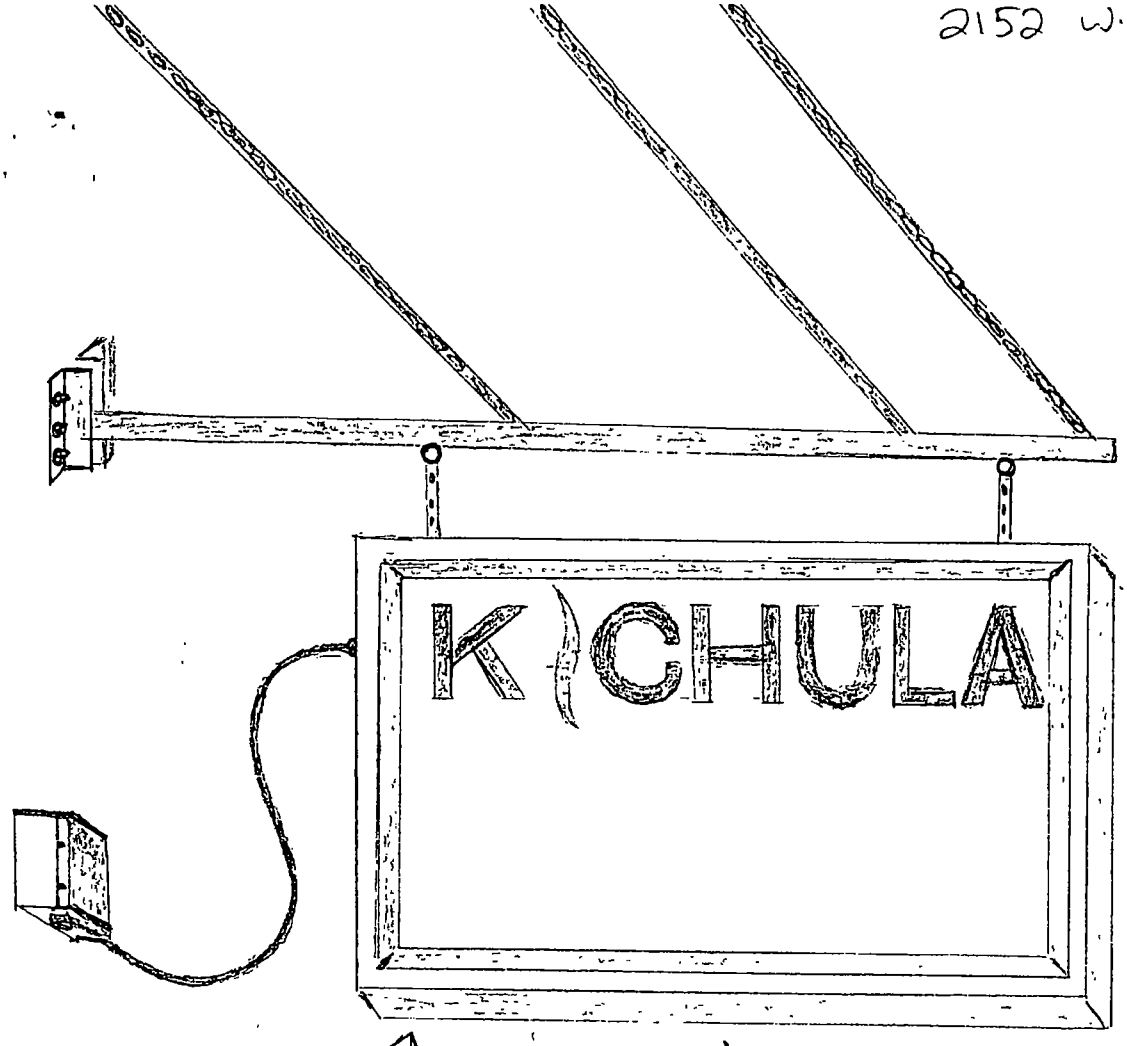

3'.5"

5'

15'

15'

DIVISION ST

90' to curb

SIDEWALK

Department of Business Affairs and Consumer Protection
Small Business Center - Public Way Use Unit
City Hall - 121 N. LaSalle Street, Room 800 • Chicago, IL 60602
(312)-74-GOBIZ (312-744-6249) • (312) 744-1944 (TTY)
http://www.cityofchicago.org/bacp

09/10/2014

Alderman **Scott Waguespack**
Ward # **32**
City of Chicago
City Hall, Room **300**
121 North LaSalle Street
Chicago, Illinois 60602

Re: An ordinance to use and maintain a portion of the public right-of-way for **one (1) sign(s)** for **K. CHULA HAIR SALON INC.**, adjacent to the premises known as **2152 W. Division St.**.

Dear Alderman **Scott Waguespack**:

The applicant referenced above has requested the use of the public right-of-way for a **sign(s)**. An ordinance has been prepared by the Department of Business Affairs and Consumer Protection – Small Business Center - Public Way Use Unit for presentation to the City Council. Because this request was made for properties located in your ward, as approved by you as per the attached, I respectfully request that you introduce the attached ordinance at the next City Council meeting.

If you have any questions regarding this ordinance, please contact Anthony Bertuca at (312) 744-5506.

Department of Business Affairs and Consumer Protection

City of Chicago

O2014-7719

Office of the City Clerk

Document Tracking Sheet

Meeting Date:	9/10/2014
Sponsor(s):	Waguespack (32)
Type:	Ordinance
Title:	Grant(s) of privilege in public way for Labor Temps
Committee(s) Assignment:	Committee on Transportation and Public Way

ORDINANCE
LABOR TEMPS
Acct. No. 334383 - 3
Permit No. 1114377

Be It Ordained by the City Council of the City of Chicago:

SECTION 1. Permission and authority are hereby given and granted to LABOR TEMPS, upon the terms and subject to the conditions of this ordinance to maintain and use, as now constructed, two (2) Security Camera(s) projecting over the public right-of-way for security purposes adjacent to its premises known as 2147 N. Western Ave..

Said Security Camera(s) at N. Western Avenue measure(s):
Two (2) at one point zero eight (1.08) foot in length, point five (.5) feet in width and twelve (12) feet above grade level.

The location of said privilege shall be as shown on prints kept on file with the Department of Business Affairs and Consumer Protection and the Office of the City Clerk.

Said privilege shall be constructed in accordance with plans and specifications approved by the Department of Planning and Development and Department of Transportation (Division of Project Development).

This grant of privilege in the public way shall be subject to the provisions of Section 10-28-015 and all other required provisions of the Municipal Code of Chicago.

The grantee shall pay to the City of Chicago as compensation for the privilege #1114377 herein granted the sum of zero ($.00) per annum in advance.

A 25% penalty will be added for payments received after due date.

The permit holder agrees to hold the City of Chicago harmless for any damage, relocation or replacement costs associated with damage, relocation or removal of private property caused by the City performing work in the public way.

Authority herein given and granted for a period of five (5) years from and after 06/30/2014.

Alderman Scott Waguespack

Scott Waguespack 32nd Ward

LABOR TEMPS INC
2147 N WESTERN AVE

SECURITY CAMERA

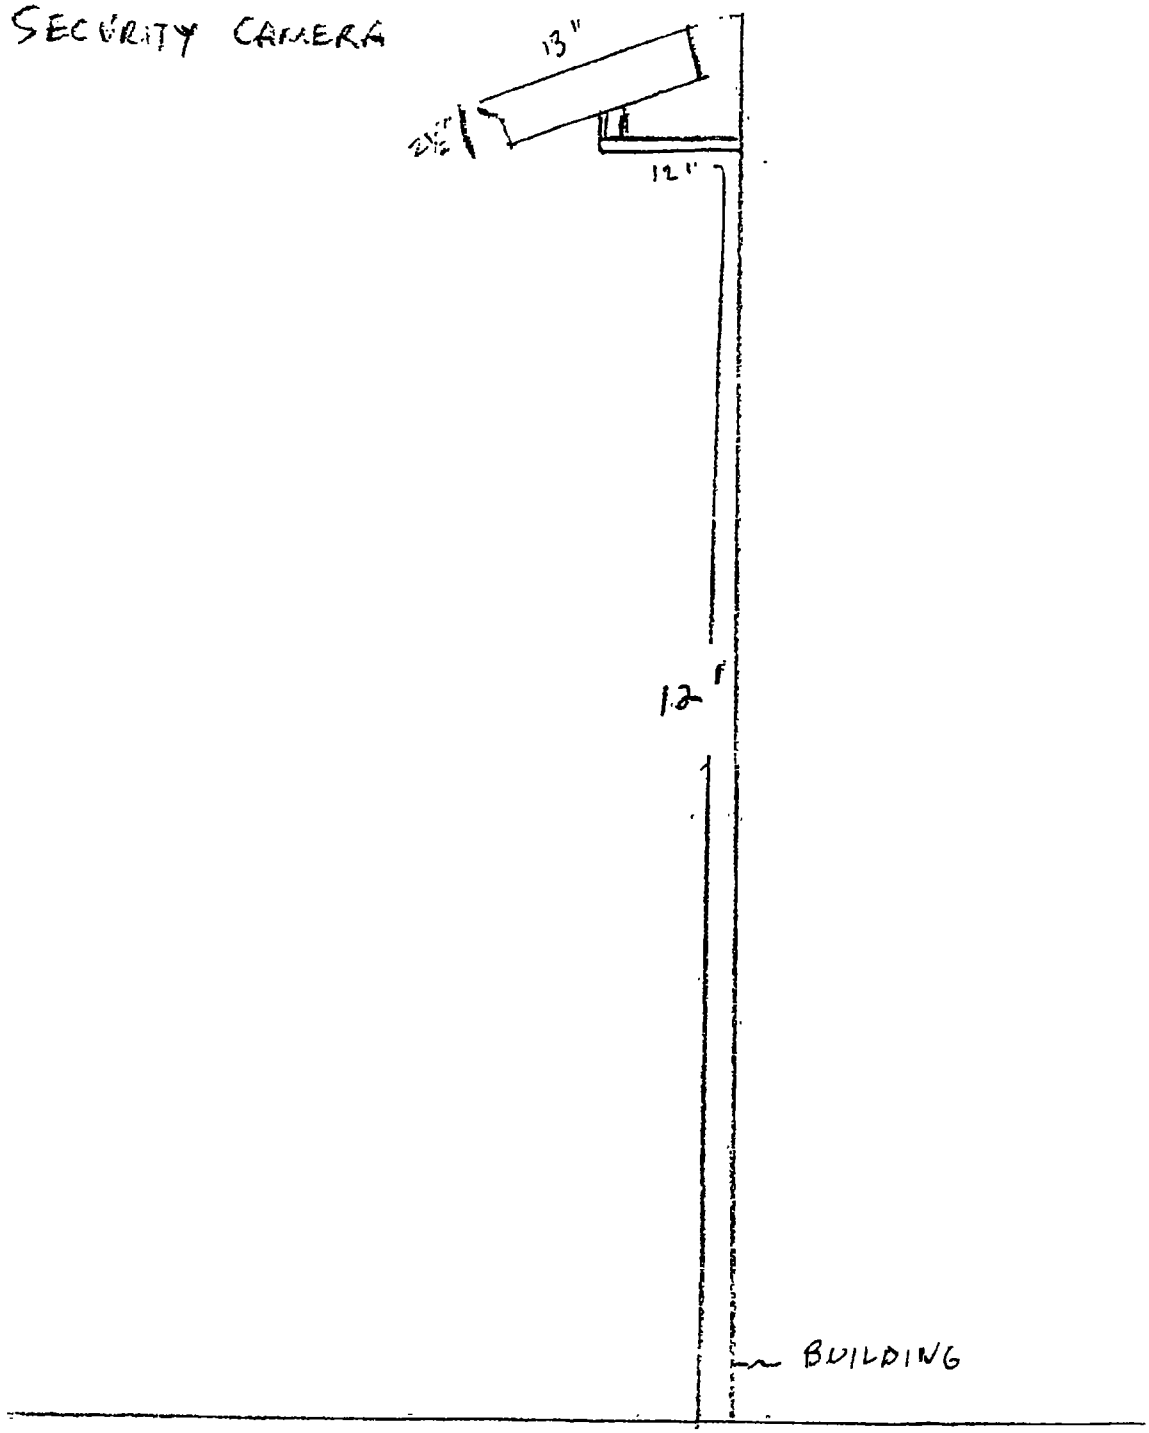

Department of Business Affairs and Consumer Protection
Small Business Center - Public Way Use Unit
City Hall - 121 N. LaSalle Street, Room 800 • Chicago, IL 60602
(312)-74-GOBIZ (312-744-6249) • (312) 744-1944 (TTY)
http://www.cityofchicago.org/bacp

09/10/2014

Alderman **Scott Waguespack**
Ward # **32**
City of Chicago
City Hall, Room **300**
121 North LaSalle Street
Chicago, Illinois 60602

Re: An ordinance to use and maintain a portion of the public right-of-way for **two (2) security camera(s)** for **LABOR TEMPS**, adjacent to the premises known as **2147 N. Western Ave.**.

Dear Alderman **Scott Waguespack**:

The applicant referenced above has requested the use of the public right-of-way for a **security camera(s)**. An ordinance has been prepared by the Department of Business Affairs and Consumer Protection – Small Business Center - Public Way Use Unit for presentation to the City Council. Because this request was made for properties located in your ward, as approved by you as per the attached, I respectfully request that you introduce the attached ordinance at the next City Council meeting.

If you have any questions regarding this ordinance, please contact Anthony Bertuca at (312) 744-5506.

Department of Business Affairs and Consumer Protection

City of Chicago

O2014-7727

Office of the City Clerk

Document Tracking Sheet

Meeting Date:	9/10/2014
Sponsor(s):	Waguespack (32)
Type:	Ordinance
Title:	Grant(s) of privilege in public way for Las Tablas on Lincoln - banners
Committee(s) Assignment:	Committee on Transportation and Public Way

ORDINANCE
LAS TABLAS ON LINCOLN
Acct. No. 304937 - 1
Permit No. 1114310

Be It Ordained by the City Council of the City of Chicago:

SECTION 1. Permission and authority are hereby given and granted to LAS TABLAS ON LINCOLN, upon the terms and subject to the conditions of this ordinance to maintain and use, as now constructed, four (4) Banner(s) projecting over the public right-of-way adjacent to its premises known as 2942-44 N. Lincoln Ave..

Said Banner(s) at N. LINCOLN AVE. measure(s):
Four (4) at four (4) feet in length, and two (2) feet in width for a total of thirty-two (32) square feet.

The location of said privilege shall be as shown on prints kept on file with the Department of Business Affairs and Consumer Protection and the Office of the City Clerk.

Said privilege shall be constructed in accordance with plans and specifications approved by the Zoning Department - Signs.

This grant of privilege in the public way shall be subject to the provisions of Section 10-28-015 and all other required provisions of the Municipal Code of Chicago.

The grantee shall pay to the City of Chicago as compensation for the privilege #1114310 herein granted the sum of one hundred seventy-five ($175.00) per annum in advance.

A 25% penalty will be added for payments received after due date.

The permit holder agrees to hold the City of Chicago harmless for any damage, relocation or replacement costs associated with damage, relocation or removal of private property caused by the City performing work in the public way.

Authority herein given and granted for a period of five (5) years from and after 06/03/2019.

Alderman _____

Scott Waguespack 32nd Ward

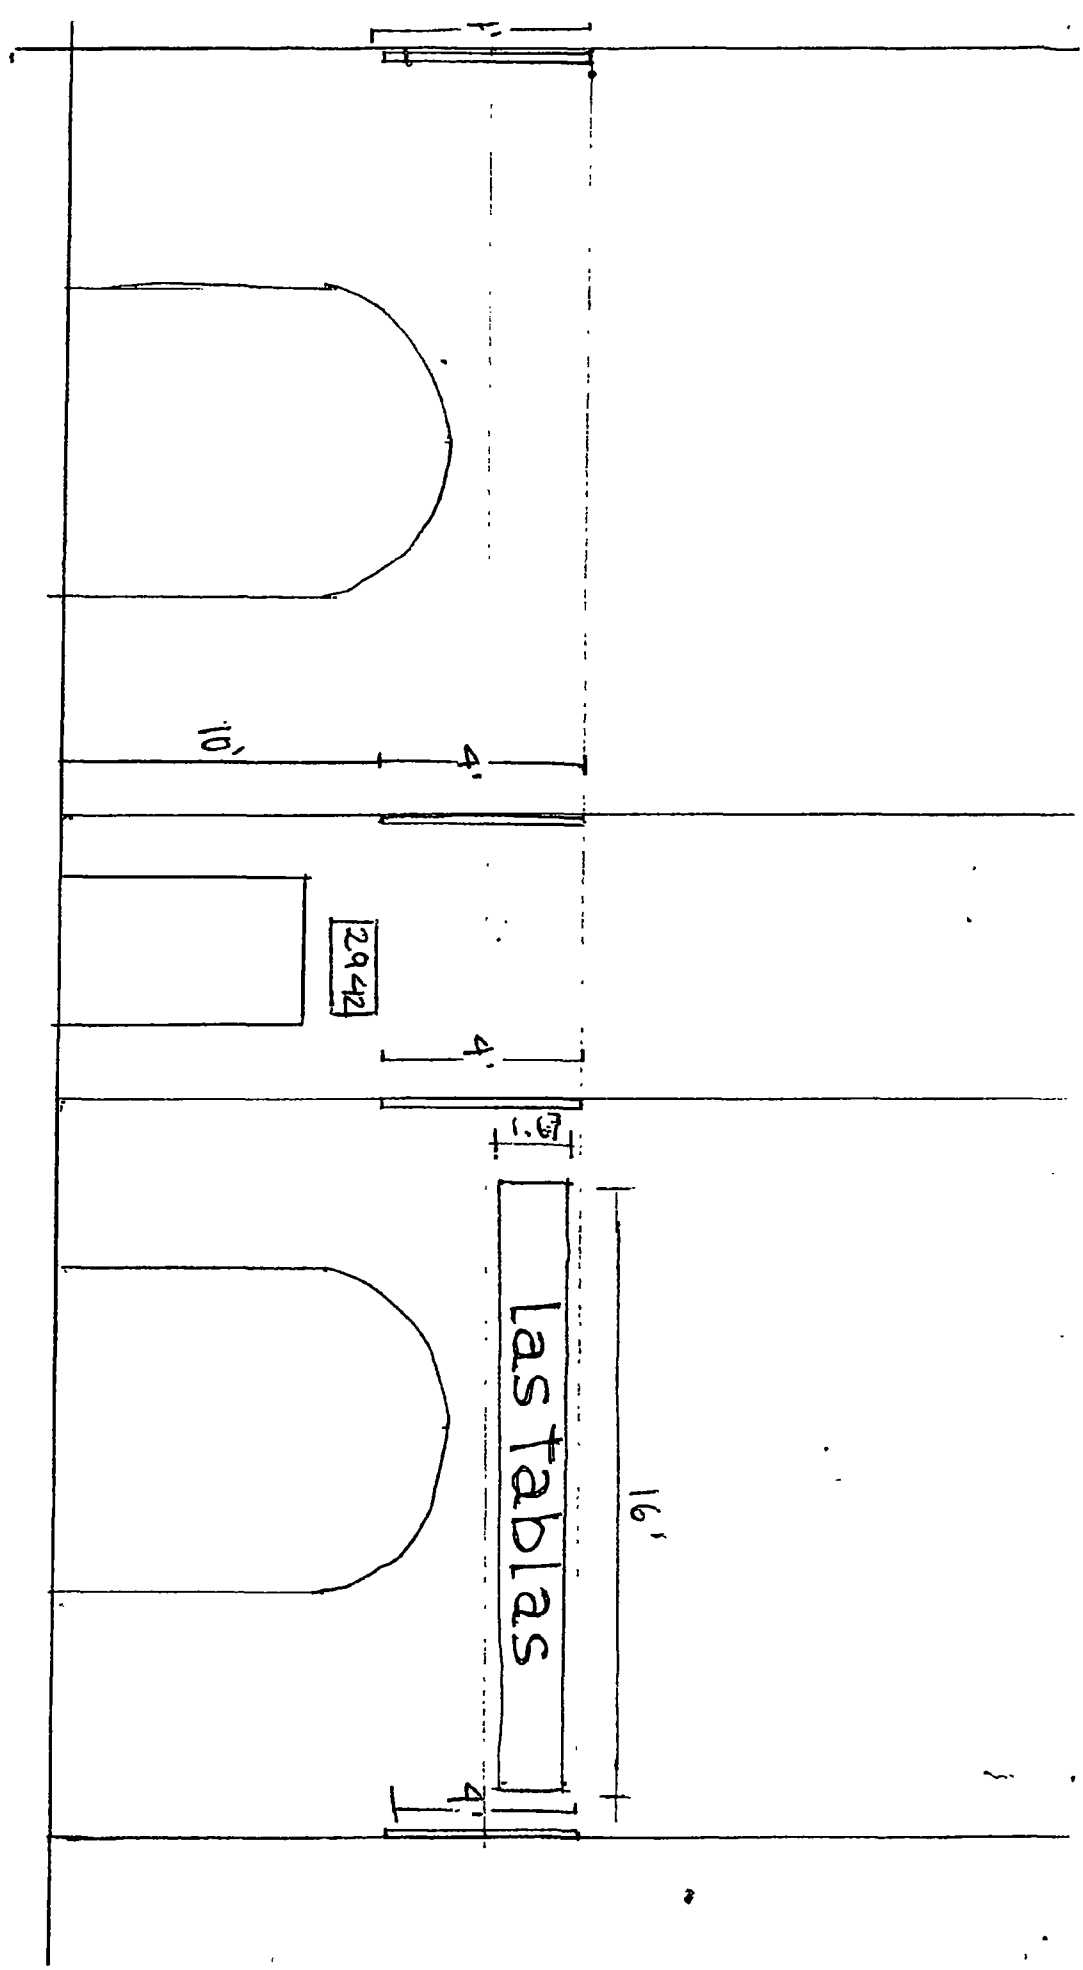
1'
10'
4'
2942
4'
3'
las tablas
16'
4'

Department of Business Affairs and Consumer Protection
Small Business Center - Public Way Use Unit
City Hall - 121 N. LaSalle Street, Room 800 • Chicago, IL 60602
(312)-74-GOBIZ (312-744-6249) • (312) 744-1944 (TTY)
http://www.cityofchicago.org/bacp

09/10/2014

Alderman **Scott Waguespack**
Ward # **32**
City of Chicago
City Hall, Room **300**
121 North LaSalle Street
Chicago, Illinois 60602

Re: An ordinance to use and maintain a portion of the public right-of-way for **four (4) banner(s)** for **LAS TABLAS ON LINCOLN**, adjacent to the premises known as **2942-44 N. Lincoln Ave.**.

Dear Alderman **Scott Waguespack**:

The applicant referenced above has requested the use of the public right-of-way for a **banner(s)**. An ordinance has been prepared by the Department of Business Affairs and Consumer Protection – Small Business Center - Public Way Use Unit for presentation to the City Council. Because this request was made for properties located in your ward, as approved by you as per the attached, I respectfully request that you introduce the attached ordinance at the next City Council meeting.

If you have any questions regarding this ordinance, please contact Anthony Bertuca at (312) 744-5506.

Department of Business Affairs and Consumer Protection

City of Chicago

O2014-7730

Office of the City Clerk

Document Tracking Sheet

Meeting Date:	9/10/2014
Sponsor(s):	Waguespack (32)
Type:	Ordinance
Title:	Grant(s) of privilege in public way for Las Tablas on Lincoln - signs
Committee(s) Assignment:	Committee on Transportation and Public Way

ORDINANCE
LAS TABLAS ON LINCOLN
Acct. No. 304937 - 1
Permit No. 1114309

Be It Ordained by the City Council of the City of Chicago:

SECTION 1. Permission and authority are hereby given and granted to LAS TABLAS ON LINCOLN, upon the terms and subject to the conditions of this ordinance to maintain and use two (2) sign(s) projecting over the public right-of-way attached to its premises known as 2942-44 N. Lincoln Ave..

Said sign structure(s) measures as follows; along N. LINCOLN AVE.:
Two (2) at sixteen (16) feet in length, one point six seven (1.67) feet in height and eighteen (18) feet above grade level.

The location of said privilege shall be as shown on prints kept on file with the Department of Business Affairs and Consumer Protection and the Office of the City Clerk.

Said privilege shall be constructed in accordance with plans and specifications approved by the Department of Transportation (Division of Project Development) and Zoning Department - Signs.

This grant of privilege in the public way shall be subject to the provisions of Section 10-28-015 and all other required provisions of the Municipal Code of Chicago.

The grantee shall pay to the City of Chicago as compensation for the privilege #1114309 herein granted the sum of six hundred ($600.00) per annum in advance.

A 25% penalty will be added for payments received after due date.

The permit holder agrees to hold the City of Chicago harmless for any damage, relocation or replacement costs associated with damage, relocation or removal of private property caused by the City performing work in the public way.

Authority herein given and granted for a period of five (5) years from and after 06/30/2014.

Alderman Scott Waguespack

Scott Waguespack 32nd Ward

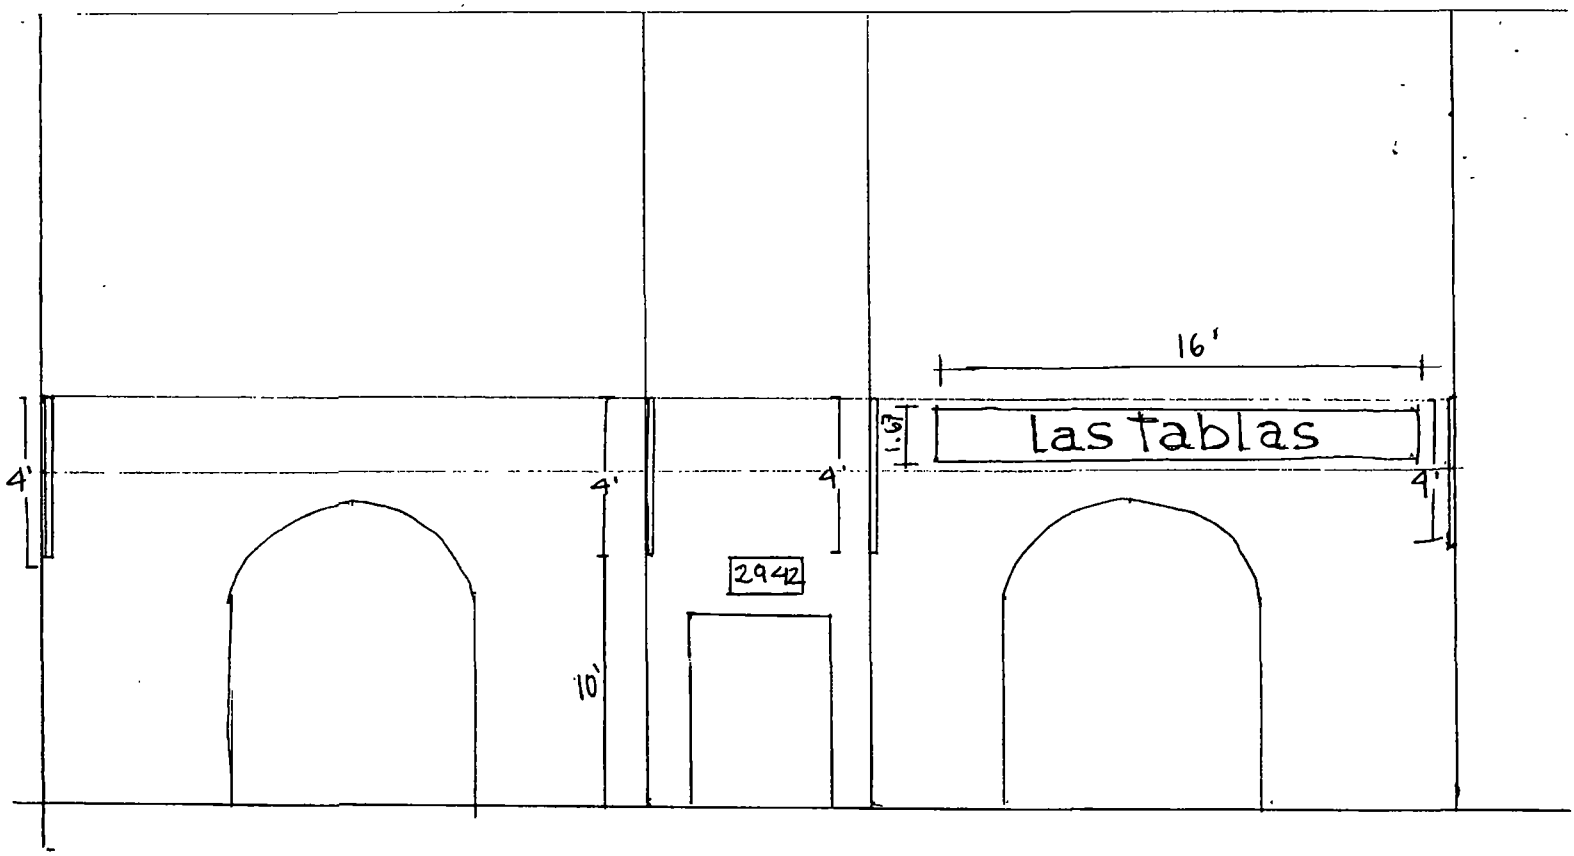
16'
las tablas
1.63'
4'
4'
4'
4'
2942
10'

Department of Business Affairs and Consumer Protection
Small Business Center - Public Way Use Unit
City Hall - 121 N. LaSalle Street, Room 800 • Chicago, IL 60602
(312)-74-GOBIZ (312-744-6249) • (312) 744-1944 (TTY)
http://www.cityofchicago.org/bacp

09/10/2014

Alderman **Scott Waguespack**
Ward # **32**
City of Chicago
City Hall, Room **300**
121 North LaSalle Street
Chicago, Illinois 60602

Re: An ordinance to use and maintain a portion of the public right-of-way for **two (2) sign(s)** for **LAS TABLAS ON LINCOLN**, adjacent to the premises known as **2942-44 N. Lincoln Ave.**.

Dear Alderman **Scott Waguespack**:

The applicant referenced above has requested the use of the public right-of-way for a **sign(s)**. An ordinance has been prepared by the Department of Business Affairs and Consumer Protection – Small Business Center - Public Way Use Unit for presentation to the City Council. Because this request was made for properties located in your ward, as approved by you as per the attached, I respectfully request that you introduce the attached ordinance at the next City Council meeting.

If you have any questions regarding this ordinance, please contact Anthony Bertuca at (312) 744-5506.

Department of Business Affairs and Consumer Protection

City of Chicago

O2014-7734

Office of the City Clerk

Document Tracking Sheet

Meeting Date:	9/10/2014
Sponsor(s):	Waguespack (32)
Type:	Ordinance
Title:	Grant(s) of privilege in public way for Mariano's No. 8516
Committee(s) Assignment:	Committee on Transportation and Public Way

ORDINANCE
MARIANO'S #8516
Acct. No. 360006 - 11
Permit No. 1113247

Be It Ordained by the City Council of the City of Chicago:

SECTION 1. Permission and authority are hereby given and granted to MARIANO'S #8516, upon the terms and subject to the conditions of this ordinance to maintain and use six (6) sign(s) projecting over the public right-of-way attached to its premises known as 2112 N. Ashland Ave..

Said sign structure(s) measures as follows; along N. Ashland Avenue:
Two (2) at three (3) feet in length, ten (10) feet in height and eighteen (18) feet above grade level.
One (1) at twenty-nine point zero eight (29.08) feet in length, ten point six seven (10.67) feet in height and twenty-five (25) feet above grade level.
One (1) at three (3) feet in length, eight (8) feet in height and twenty (20) feet above grade level.
Two (2) at three (3) feet in length, five (5) feet in height and nine (9) feet above grade level.

The location of said privilege shall be as shown on prints kept on file with the Department of Business Affairs and Consumer Protection and the Office of the City Clerk.

Said privilege shall be constructed in accordance with plans and specifications approved by the Department of Transportation (Division of Project Development) and Zoning Department - Signs.

This grant of privilege in the public way shall be subject to the provisions of Section 10-28-015 and all other required provisions of the Municipal Code of Chicago.

The grantee shall pay to the City of Chicago as compensation for the privilege #1113247 herein granted the sum of one thousand seventy-five ($1,075.00) per annum in advance.

A 25% penalty will be added for payments received after due date.

The permit holder agrees to hold the City of Chicago harmless for any damage, relocation or replacement costs associated with damage, relocation or removal of private property caused by the City performing work in the public way.

Authority herein given and granted for a period of five (5) years from and after Date of Passage.

Alderman Scott Waguespack

Scott Waguespack 32nd Ward

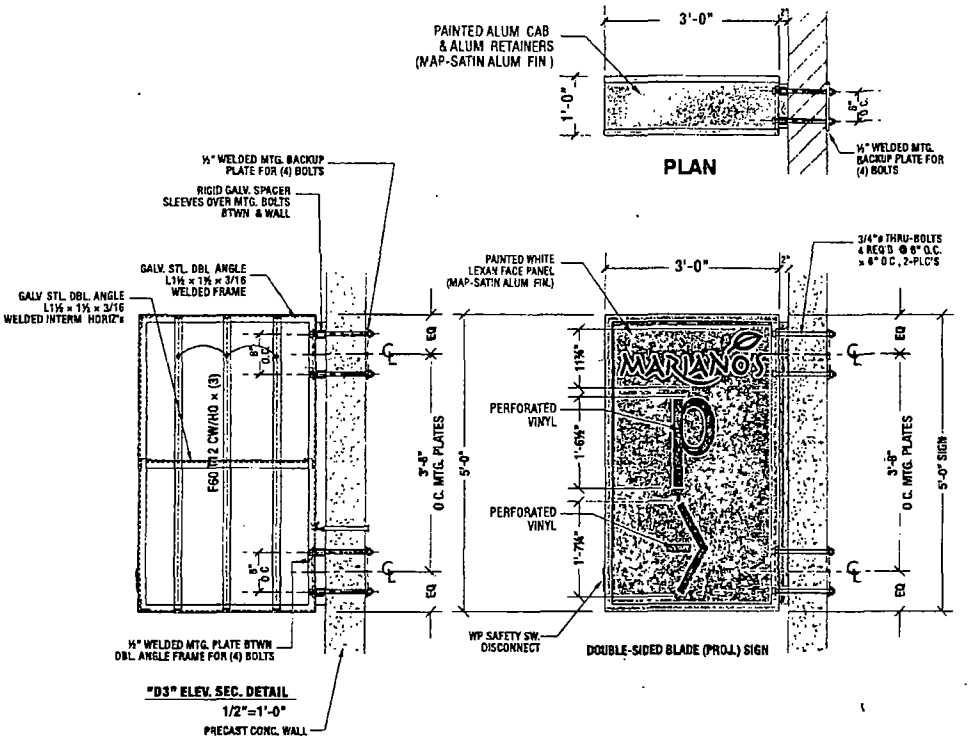

(F) Elev. Detail - D/F "Light Box" Sign
ONE (1) DOUBLE SIDED INTERNALLY ILLUM. BLADE SIGN
SCALE: ½"=1'

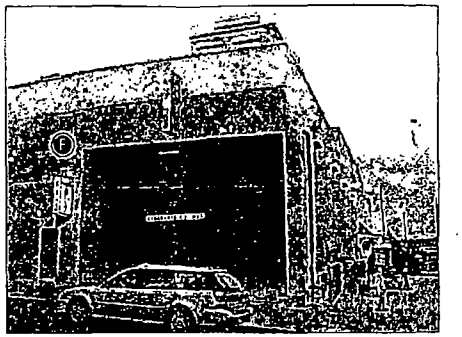

SCALE: 1/16"=1'

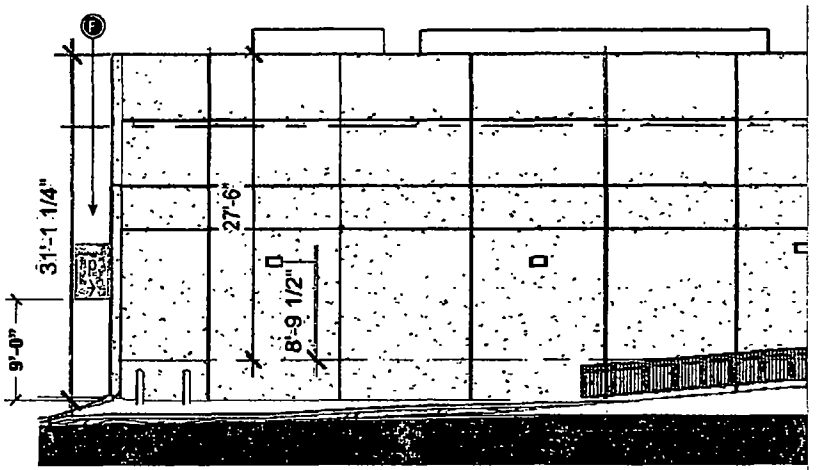

PARTIAL WEST ELEVATION
SCALE: 3/32"=1'

DOYLE
GENERAL SIGN CONTRACTORS
532 INTERSTATE RD P.O. BOX 1060 630-543-6480

DATE	REVISION

CUSTOMER APPROVAL DATE

This design is the original and unpublished work of DOYLE SIGNS, INC and may not be reproduced, copied or exhibited in any fashion without the expressed written consent from an authorized officer of The Company.

MARIANO'S FRESH MARKET

CLIENT	2112 N ASHLAND				
ADDRESS	CHICAGO	IL	AT		TD
CITY	13447	STATE NOTED	DESIGNER 8.13		SALESPERSON
DRWG. NO.		SCALE:	DATE:		SHEET NO.

Department of Business Affairs and Consumer Protection
Small Business Center - Public Way Use Unit
City Hall - 121 N. LaSalle Street, Room 800 • Chicago, IL 60602
(312)-74-GOBIZ (312-744-6249) • (312) 744-1944 (TTY)
http://www.cityofchicago.org/bacp

09/10/2014

Alderman **Scott Waguespack**
Ward # **32**
City of Chicago
City Hall, Room **300**
121 North LaSalle Street
Chicago, Illinois 60602

Re: An ordinance to use and maintain a portion of the public right-of-way for **six (6) sign(s)** for **MARIANO'S #8516**, adjacent to the premises known as **2112 N. Ashland Ave.**.

Dear Alderman **Scott Waguespack**:

The applicant referenced above has requested the use of the public right-of-way for a **sign(s)**. An ordinance has been prepared by the Department of Business Affairs and Consumer Protection – Small Business Center - Public Way Use Unit for presentation to the City Council. Because this request was made for properties located in your ward, as approved by you as per the attached, I respectfully request that you introduce the attached ordinance at the next City Council meeting.

If you have any questions regarding this ordinance, please contact Anthony Bertuca at (312) 744-5506.

Department of Business Affairs and Consumer Protection

City of Chicago

O2014-7736

Office of the City Clerk

Document Tracking Sheet

Meeting Date:	9/10/2014
Sponsor(s):	Waguespack (32)
Type:	Ordinance
Title:	Grant(s) of privilege in public way for North Avenue Collection LLC - banners
Committee(s) Assignment:	Committee on Transportation and Public Way

ORDINANCE
NORTH AVENUE COLLECTION, LLC
Acct. No. 309283 - 1
Permit No. 1114808

Be It Ordained by the City Council of the City of Chicago:

SECTION 1. Permission and authority are hereby given and granted to NORTH AVENUE COLLECTION, LLC, upon the terms and subject to the conditions of this ordinance to maintain and use, as now constructed, ten (10) Banner(s) projecting over the public right-of-way adjacent to its premises known as 939 W. North Ave..

Said Banner(s) at W. North Ave measure(s):
Eight (8) at three (3) feet in length, and fourteen point seven five (14.75) feet in width for a total of three hundred fifty-four (354) square feet.

Said Banner(s) at N. Sheffield measure(s):
Two (2) at three (3) feet in length, and fourteen point seven five (14.75) feet in width for a total of eighty-eight point five (88.5) square feet.

The location of said privilege shall be as shown on prints kept on file with the Department of Business Affairs and Consumer Protection and the Office of the City Clerk.

Said privilege shall be constructed in accordance with plans and specifications approved by the Zoning Department - Signs.

This grant of privilege in the public way shall be subject to the provisions of Section 10-28-015 and all other required provisions of the Municipal Code of Chicago.

The grantee shall pay to the City of Chicago as compensation for the privilege #1114808 herein granted the sum of one hundred seventy-five ($175.00) per annum in advance.

A 25% penalty will be added for payments received after due date.

The permit holder agrees to hold the City of Chicago harmless for any damage, relocation or replacement costs associated with damage, relocation or removal of private property caused by the City performing work in the public way.

Authority herein given and granted for a period of five (5) years from and after 09/09/2014.

Alderman _____

Scott Waguespack 32nd Ward

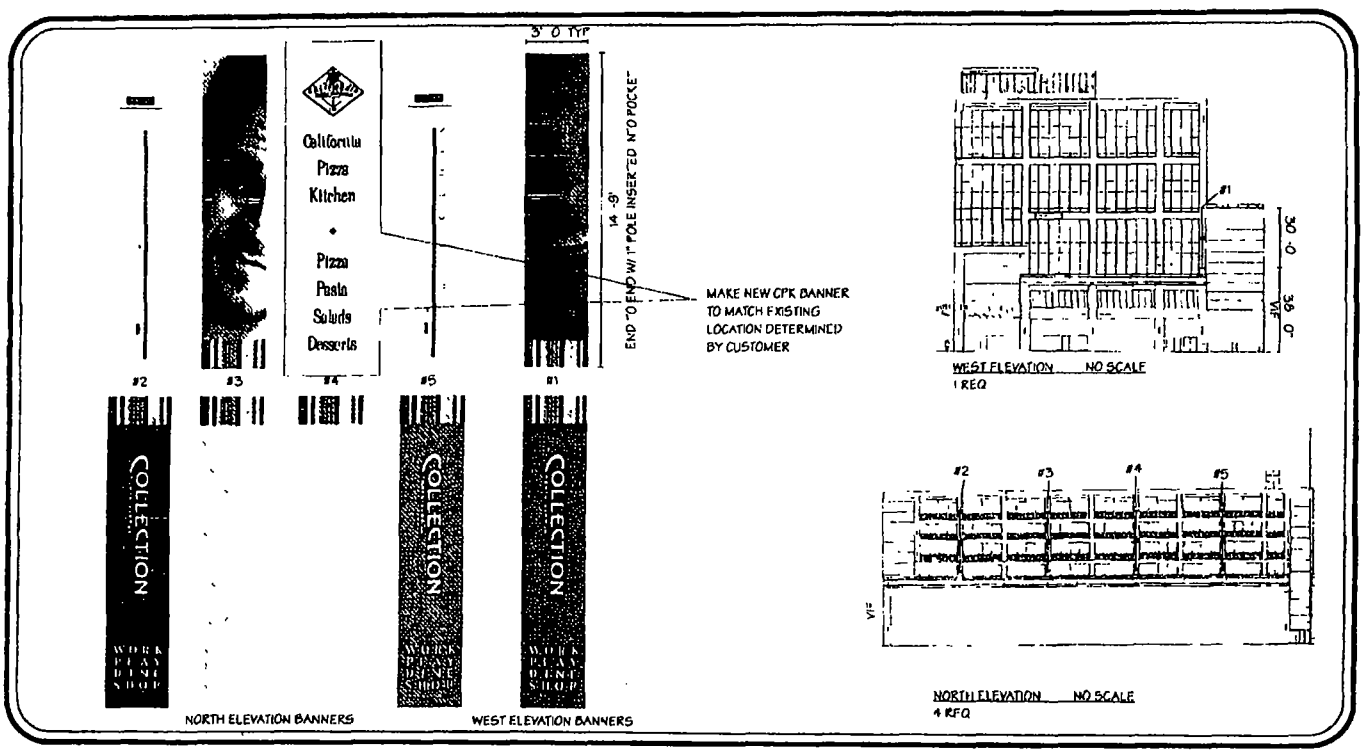

DOYLE
GENERAL SIGN CONTRACTORS
222 INTERSTATE ROAD
ADDISON, IL 60101
FAX 630-543-8419

DATE	REVISION

CUSTOMER APPROVAL DATE

CLIENT	NORTH AVENUE COLLECTION
ADDRESS	939 WEST NORTH AVENUE
CITY	CHICAGO STATE IL DESIGNER DM SALESPERSON RC
DRWG. NO	5317 SCALE NOTED DATE 4/4/02 SHEET NO. 22 OF 28

Department of Business Affairs and Consumer Protection
Small Business Center - Public Way Use Unit
City Hall - 121 N LaSalle Street, Room 800 • Chicago, IL 60602
(312)-74-GOBIZ (312-744-6249) • (312) 744-1944 (TTY)
http://www.cityofchicago.org/bacp

09/10/2014

Alderman **Scott Waguespack**
Ward # **32**
City of Chicago
City Hall, Room **300**
121 North LaSalle Street
Chicago, Illinois 60602

Re: An ordinance to use and maintain a portion of the public right-of-way for **ten (10) banner(s)** for **NORTH AVENUE COLLECTION, LLC**, adjacent to the premises known as **939 W. North Ave.**.

Dear Alderman **Scott Waguespack**:

The applicant referenced above has requested the use of the public right-of-way for a **banner(s)**. An ordinance has been prepared by the Department of Business Affairs and Consumer Protection – Small Business Center - Public Way Use Unit for presentation to the City Council. Because this request was made for properties located in your ward, as approved by you as per the attached, I respectfully request that you introduce the attached ordinance at the next City Council meeting.

If you have any questions regarding this ordinance, please contact Anthony Bertuca at (312) 744-5506.

Department of Business Affairs and Consumer Protection

City of Chicago

O2014-7740

Office of the City Clerk

Document Tracking Sheet

Meeting Date:	9/10/2014
Sponsor(s):	Waguespack (32)
Type:	Ordinance
Title:	Grant(s) of privilege in public way for North Avenue Collection LLC - cornices
Committee(s) Assignment:	Committee on Transportation and Public Way

ORDINANCE
NORTH AVENUE COLLECTION, LLC
Acct. No. 309283 - 1
Permit No. 1114622

Be It Ordained by the City Council of the City of Chicago:

SECTION 1. Permission and authority are hereby given and granted to NORTH AVENUE COLLECTION, LLC, upon the terms and subject to the conditions of this ordinance to maintain and use, as now constructed, forty (40) Cornice(s) projecting over the public right-of-way adjacent to its premises known as 939 W. North Ave..

Said Cornice(s) at W. North Ave measure(s):
Twelve (12) at nine point five (9.5) feet in length, and nine point four one (9.41) feet in width for a total of one thousand seventy-two point seven four (1072.74) square feet. Existing cornices is approximately one hundred eight (108) feet above grade level.

Said Cornice(s) at N. Sheffield measure(s):
Eleven (11) at nine point five (9.5) feet in length, and nine point four one (9.41) feet in width for a total of nine hundred eighty-three point three five (983.35) square feet. Existing cornices is approximately one hundred eight (108) feet above grade level.

Said Cornice(s) at Parking Garage North Ave measure(s):
Seventeen (17) at nine point three three (9.33) feet in length, and four (4) feet in width for a total of six hundred thirty-four point four four (634.44) square feet. Existing cornices is approximately seventy-four (74) feet nine (9) inches above grade level.

The location of said privilege shall be as shown on prints kept on file with the Department of Business Affairs and Consumer Protection and the Office of the City Clerk.

Said privilege shall be constructed in accordance with plans and specifications approved by the Department of Transportation (Division of Project Development).

This grant of privilege in the public way shall be subject to the provisions of Section 10-28-015 and all other required provisions of the Municipal Code of Chicago.

The grantee shall pay to the City of Chicago as compensation for the privilege #1114622 herein granted the sum of three thousand ($3,000.00) per annum in advance.

A 25% penalty will be added for payments received after due date.

The permit holder agrees to hold the City of Chicago harmless for any damage, relocation or replacement costs associated with damage, relocation or removal of private property caused by the City performing work in the public way.

Authority herein given and granted for a period of five (5) years from and after 07/29/2014.

Alderman _____

Scott Waguespack 32nd Ward

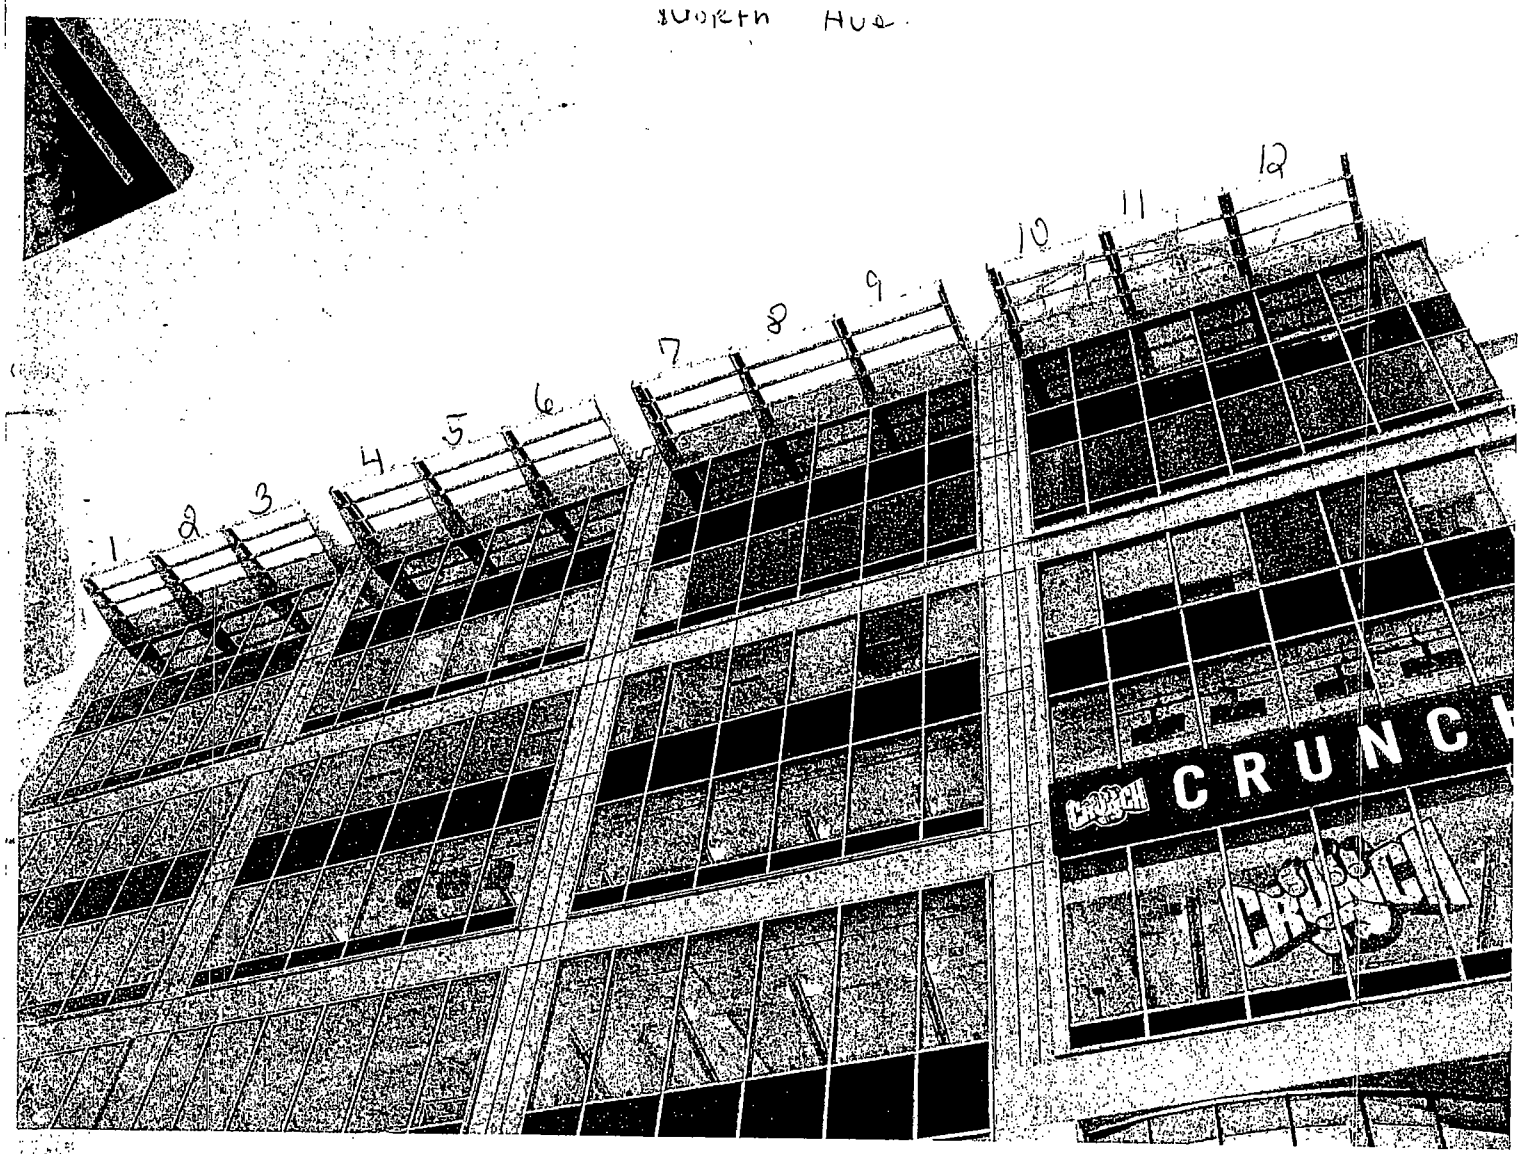
North Hub
1
2
3
4
5
6
7
8
9
10
11
12
CRUNCH
CRUNCH

Department of Business Affairs and Consumer Protection
Small Business Center- Public Way Use Unit
City Hall- 121 N. LaSalle Street Room 800 • Chicago, IL 60602
(312)-74-GOBIZ (312-744-6249) • (312) 744-1944 (TTY)
http://www.cityofchicago.org/bacp

09/10/2014

Alderman **Scott Waguespack**
Ward # **32**
City of Chicago
City Hall, Room **300**
121 North LaSalle Street
Chicago, Illinois 60602

Re: An ordinance to use and maintain a portion of the public right-of-way for **forty (40) cornice(s)** for **NORTH AVENUE COLLECTION, LLC**, adjacent to the premises known as **939 W. North Ave.**.

Dear Alderman **Scott Waguespack**:

The applicant referenced above has requested the use of the public right-of-way for **cornice(s)**. An ordinance has been prepared by the Department of Business Affairs and Consumer Protection – Small Business Center - Public Way Use Unit for presentation to the City Council. Because this request was made for properties located in your ward, as approved by you as per the attached, I respectfully request that you introduce the attached ordinance at the next City Council meeting.

If you have any questions regarding this ordinance, please contact Anthony Bertuca at (312) 744-5506.

Department of Business Affairs and Consumer Protection

City of Chicago

O2014-7743

Office of the City Clerk

Document Tracking Sheet

Meeting Date:	9/10/2014
Sponsor(s):	Waguespack (32)
Type:	Ordinance
Title:	Grant(s) of privilege in public way for North Avenue Collection LLC - signs
Committee(s) Assignment:	Committee on Transportation and Public Way

ORDINANCE
NORTH AVENUE COLLECTION, LLC
Acct. No. 309283 - 1
Permit No. 1114706

Be It Ordained by the City Council of the City of Chicago:

SECTION 1. Permission and authority are hereby given and granted to NORTH AVENUE COLLECTION, LLC, upon the terms and subject to the conditions of this ordinance to maintain and use two (2) sign(s) projecting over the public right-of-way attached to its premises known as 939 W. North Ave..

Said sign structure(s) measures as follows; along W. North Ave.:
One (1) at one point three three (1.33) feet in length, eight (8) feet in height and eight point two five (8.25) feet above grade level.

Said sign structure(s) measures as follows; along W. North Ave.:
One (1) at two point five eight (2.58) feet in length, one point zero eight (1.08) feet in height and eleven point nine one (11.91) feet above grade level.

The location of said privilege shall be as shown on prints kept on file with the Department of Business Affairs and Consumer Protection and the Office of the City Clerk.

Said privilege shall be constructed in accordance with plans and specifications approved by the Department of Transportation (Division of Project Development) and Zoning Department - Signs.

This grant of privilege in the public way shall be subject to the provisions of Section 10-28-015 and all other required provisions of the Municipal Code of Chicago.

The grantee shall pay to the City of Chicago as compensation for the privilege #1114706 herein granted the sum of one hundred seventy-five ($175.00) per annum in advance.

A 25% penalty will be added for payments received after due date.

The permit holder agrees to hold the City of Chicago harmless for any damage, relocation or replacement costs associated with damage, relocation or removal of private property caused by the City performing work in the public way.

Authority herein given and granted for a period of five (5) years from and after 06/03/2014.

Alderman _____

Scott Waguespack 32nd Ward

North Ave.

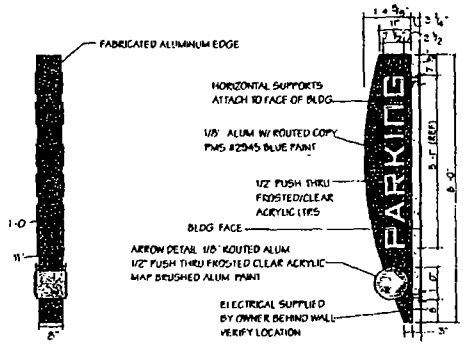

END VIEW SCALE 3/8" = 1'

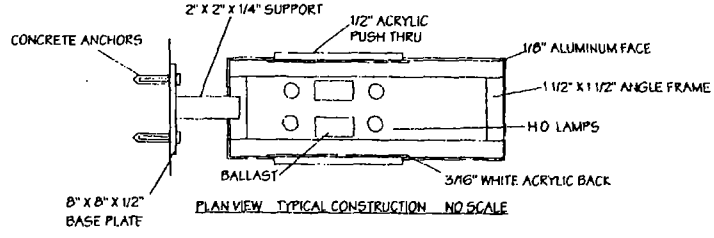

PLAN VIEW TYPICAL CONSTRUCTION NO SCALE

D/F H.O INT ILLUM PROJECTION MOUNTED DISPLAY SCALE 3/8" =1'

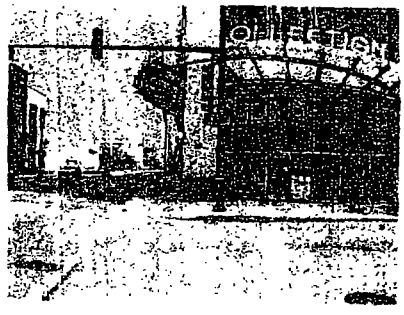

DOYLE
GENERAL SIGN CONTRACTORS
332 INTERSTATE ROAD
ADDISON, IL 60101
630-543-9620
FAX 630-543-9489

DATE	REVISION

CUSTOMER APPROVAL DATE

This design is the original and unpublished work of DOYLE SIGNS, INC. and may not be reproduced, copied or exhibited in any fashion without first expressed written consent from an authorized officer of The Company. The rights to this design may be purchased

CLIENT	NORTH AVENUE COLLECTION				
ADDRESS	939 WEST NORTH AVENUE				
CITY	CHICAGO	STATE	IL	DESIGNER	DM
SALESPERSON	GK				
DRWG. NO.	9450	SCALE:	NOTED	DATE:	6/15/07
SHEET NO	1 OF 1				

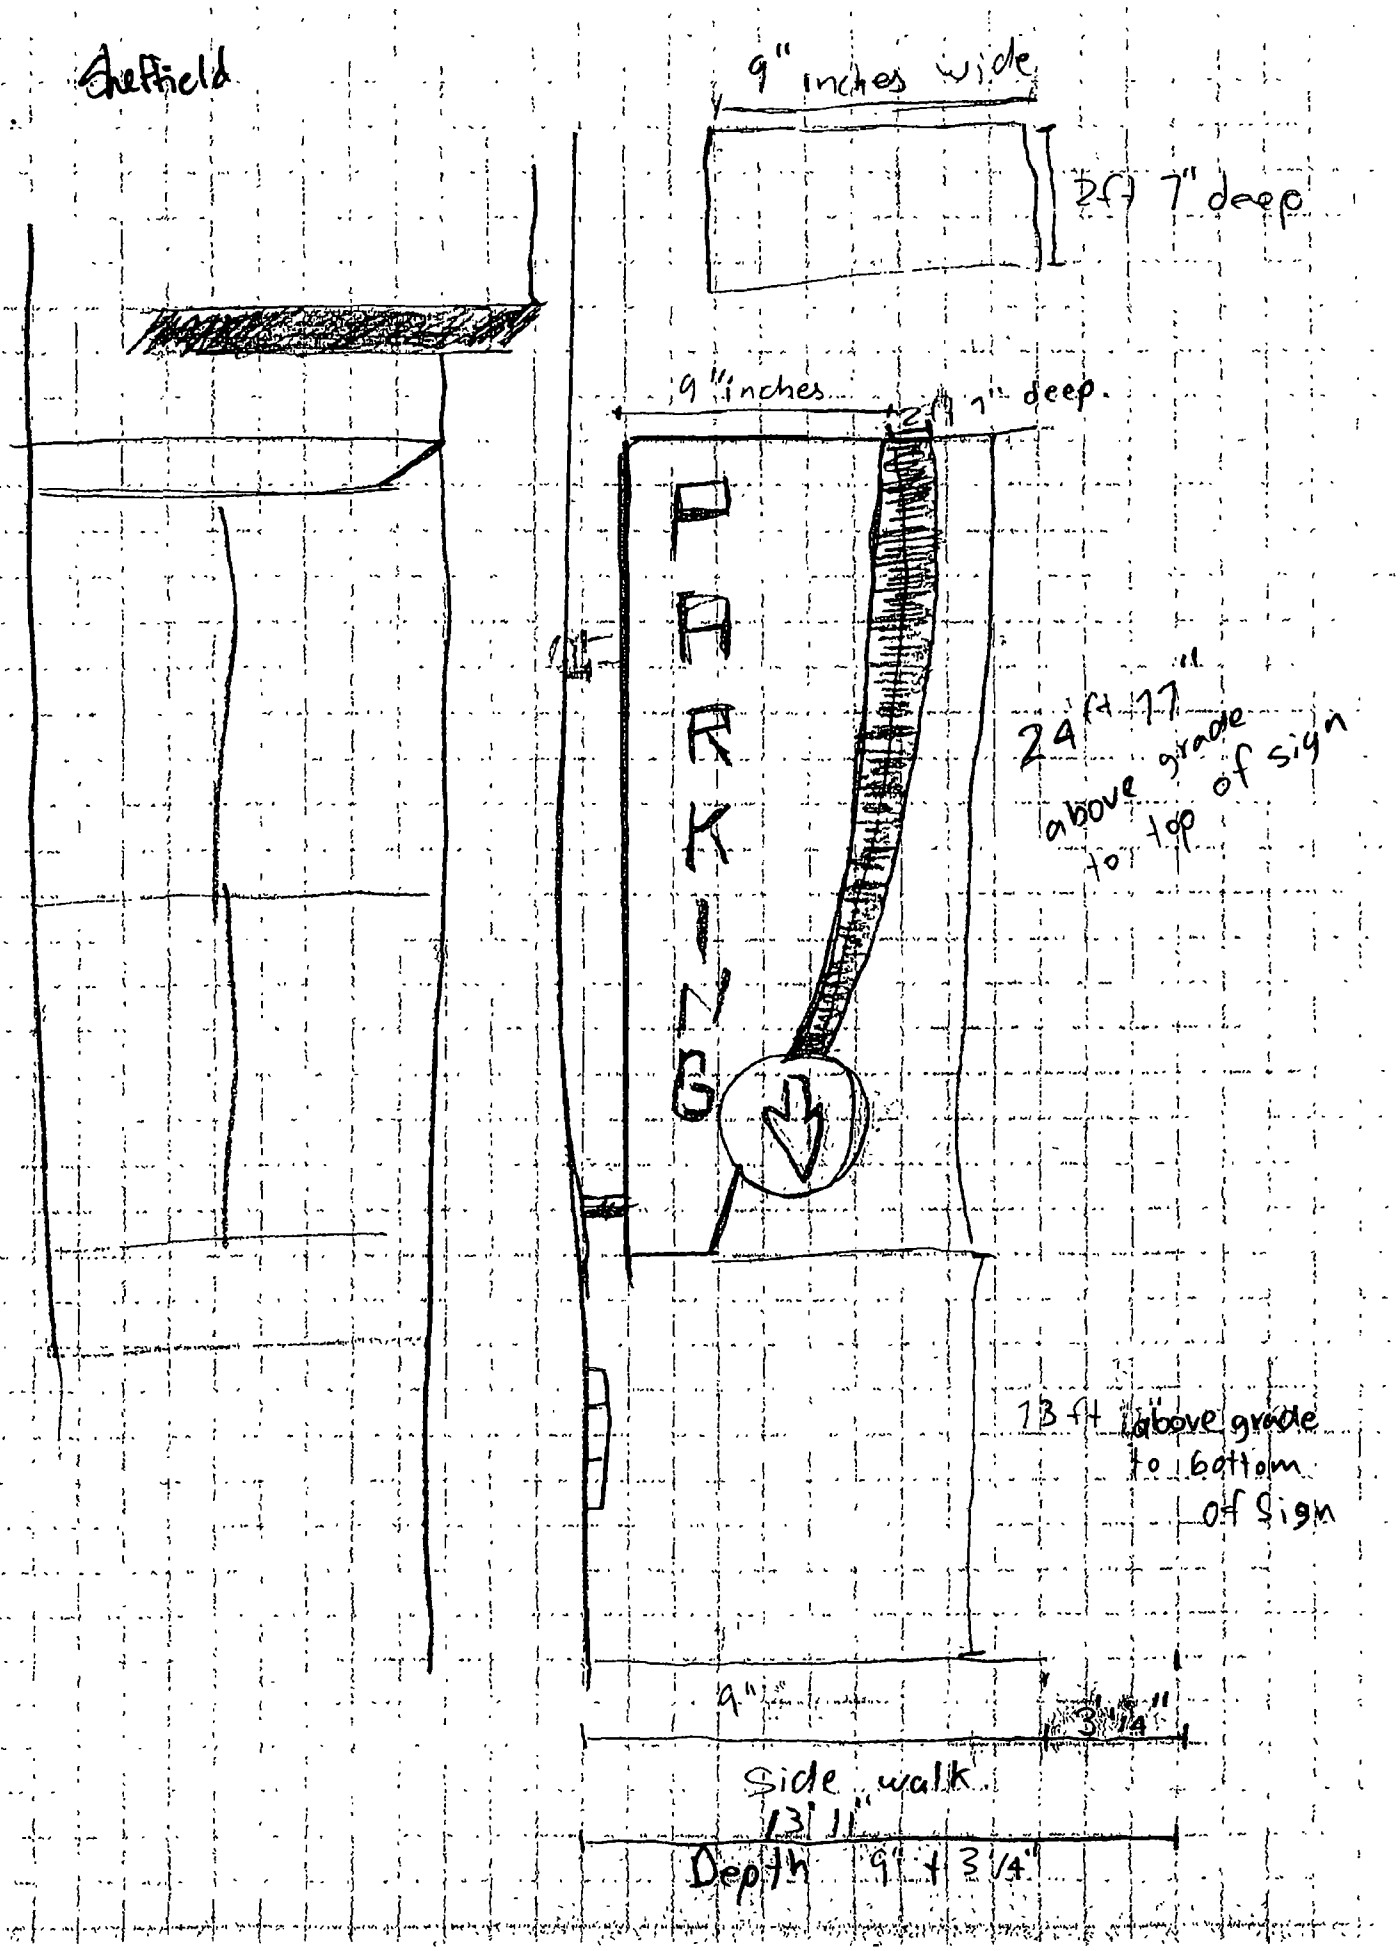
Sheffield
9" inches wide
2ft 7" deep
9" inches
2ft 7" deep
PARKING
24 ft 11"
above grade
to top of sign
13 ft above grade
to bottom
of Sign
9"
3 1/4"
Side walk
13' 11"
Depth 9" + 3 1/4"

Department of Business Affairs and Consumer Protection
Small Business Center - Public Way Use Unit
City Hall - 121 N. LaSalle Street, Room 800 • Chicago, IL 60602
(312)-74-GOBIZ (312-744-6249) • (312) 744-1944 (TTY)
http://www.cityofchicago.org/bacp

09/10/2014

Alderman **Scott Waguespack**
Ward # **32**
City of Chicago
City Hall, Room **300**
121 North LaSalle Street
Chicago, Illinois 60602

Re: An ordinance to use and maintain a portion of the public right-of-way for **two (2) sign(s)** for **NORTH AVENUE COLLECTION, LLC**, adjacent to the premises known as **939 W. North Ave.**.

Dear Alderman **Scott Waguespack**:

The applicant referenced above has requested the use of the public right-of-way for a **sign(s)**. An ordinance has been prepared by the Department of Business Affairs and Consumer Protection – Small Business Center - Public Way Use Unit for presentation to the City Council. Because this request was made for properties located in your ward, as approved by you as per the attached, I respectfully request that you introduce the attached ordinance at the next City Council meeting.

If you have any questions regarding this ordinance, please contact Anthony Bertuca at (312) 744-5506.

Department of Business Affairs and Consumer Protection

City of Chicago

O2014-7748

Office of the City Clerk

Document Tracking Sheet

Meeting Date:	9/10/2014
Sponsor(s):	Waguespack (32)
Type:	Ordinance
Title:	Grant(s) of privilege in public way for North Avenue Collection LLC - ventiliation wells
Committee(s) Assignment:	Committee on Transportation and Public Way

ORDINANCE
NORTH AVENUE COLLECTION, LLC
Acct. No. 309283 - 1
Permit No. 1114623

Be It Ordained by the City Council of the City of Chicago:

SECTION 1. Permission and authority are hereby given and granted to NORTH AVENUE COLLECTION, LLC, upon the terms and subject to the conditions of this ordinance to maintain and use, as now constructed, two (2) Ventilation Well(s) under the public right-of-way adjacent to its premises known as 939 W. North Ave..

Said Ventilation Well(s) at N. Sheffield Avenue measure(s):

One (1) at eight point two five (8.25) feet in length, and nine point five eight (9.58) feet in width for a total of seventy-nine point zero four (79.04) square feet.

One (1) at ten point five (10.5) feet in length, and eight point three three (8.33) feet in width for a total of eighty-seven point four seven (87.47) square feet.

The location of said privilege shall be as shown on prints kept on file with the Department of Business Affairs and Consumer Protection and the Office of the City Clerk.

Said privilege shall be constructed in accordance with plans and specifications approved by the Department of Transportation (Office of Underground Coordination).

This grant of privilege in the public way shall be subject to the provisions of Section 10-28-015 and all other required provisions of the Municipal Code of Chicago.

The grantee shall pay to the City of Chicago as compensation for the privilege #1114623 herein granted the sum of eight hundred ($800.00) per annum in advance.

A 25% penalty will be added for payments received after due date.

The permit holder agrees to hold the City of Chicago harmless for any damage, relocation or replacement costs associated with damage, relocation or removal of private property caused by the City performing work in the public way.

Authority herein given and granted for a period of five (5) years from and after 07/29/2014.

Alderman Scott Waguespack

Scott Waguespack 32nd Ward

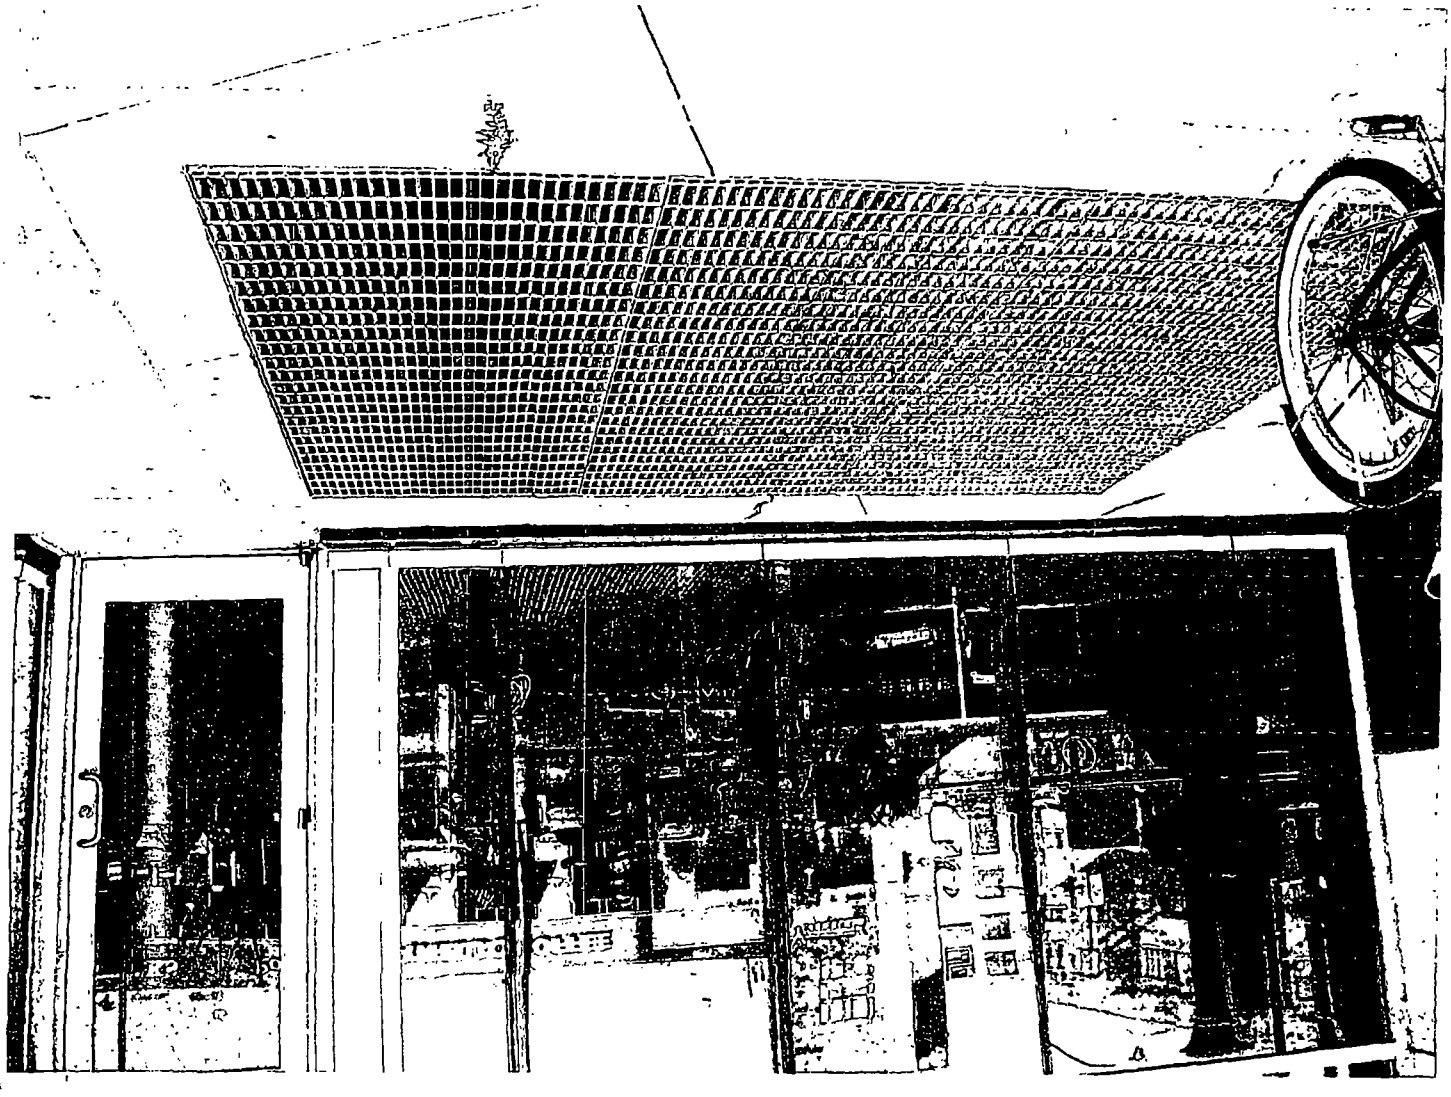

Department of Business Affairs and Consumer Protection
Small Business Center- Public Way Use Unit
City Hall- 121 N. LaSalle Street Room 800 • Chicago, IL 60602
(312)-74-GOBIZ (312-744-6249) • (312) 744-1944 (TTY)
http //www.cityofchicago.org/bacp

09/10/2014

Alderman **Scott Waguespack**
Ward # **32**
City of Chicago
City Hall, Room **300**
121 North LaSalle Street
Chicago, Illinois 60602

Re: An ordinance to use and maintain a portion of the public right-of-way for **two (2) ventilation well(s)** for **NORTH AVENUE COLLECTION, LLC**, adjacent to the premises known as **939 W. North Ave.**.

Dear Alderman **Scott Waguespack**:

The applicant referenced above has requested the use of the public right-of-way for **ventilation well(s)**. An ordinance has been prepared by the Department of Business Affairs and Consumer Protection – Small Business Center - Public Way Use Unit for presentation to the City Council. Because this request was made for properties located in your ward, as approved by you as per the attached, I respectfully request that you introduce the attached ordinance at the next City Council meeting.

If you have any questions regarding this ordinance, please contact Anthony Bertuca at (312) 744-5506.

Department of Business Affairs and Consumer Protection

City of Chicago

O2014-7750

Office of the City Clerk

Document Tracking Sheet

Meeting Date:	9/10/2014
Sponsor(s):	Waguespack (32)
Type:	Ordinance
Title:	Grant(s) of privilege in public way for Rapid Transit, Inc.
Committee(s) Assignment:	Committee on Transportation and Public Way

ORDINANCE
RAPID TRANSIT INC
Acct. No. 32743 - 1
Permit No. 1114812

Be It Ordained by the City Council of the City of Chicago:

SECTION 1. Permission and authority are hereby given and granted to RAPID TRANSIT INC, upon the terms and subject to the conditions of this ordinance to maintain and use, as now constructed, Building Projection (Bicycle) projecting over the public right-of-way adjacent to its premises known as 1900 W. North Ave..

Said Building Projection (Bicycle) at W. North Ave measure(s):
One (1) at six point eight three (6.83) feet in length, and three point five (3.5) feet in width for a total of twenty-three point nine one (23.91) square feet. Existing building projection (bicycle) is approximately fourteen (14) feet eight (8) inches above sidewalk.

The location of said privilege shall be as shown on prints kept on file with the Department of Business Affairs and Consumer Protection and the Office of the City Clerk.

Said privilege shall be constructed in accordance with plans and specifications approved by the Department of Planning and Development and Department of Transportation (Division of Project Development).

This grant of privilege in the public way shall be subject to the provisions of Section 10-28-015 and all other required provisions of the Municipal Code of Chicago.

The grantee shall pay to the City of Chicago as compensation for the privilege #1114812 herein granted the sum of four hundred ($400.00) per annum in advance.

A 25% penalty will be added for payments received after due date.

The permit holder agrees to hold the City of Chicago harmless for any damage, relocation or replacement costs associated with damage, relocation or removal of private property caused by the City performing work in the public way.

Authority herein given and granted for a period of five (5) years from and after 07/29/2014.

Alderman _____

Scott Waguespack 32nd Ward

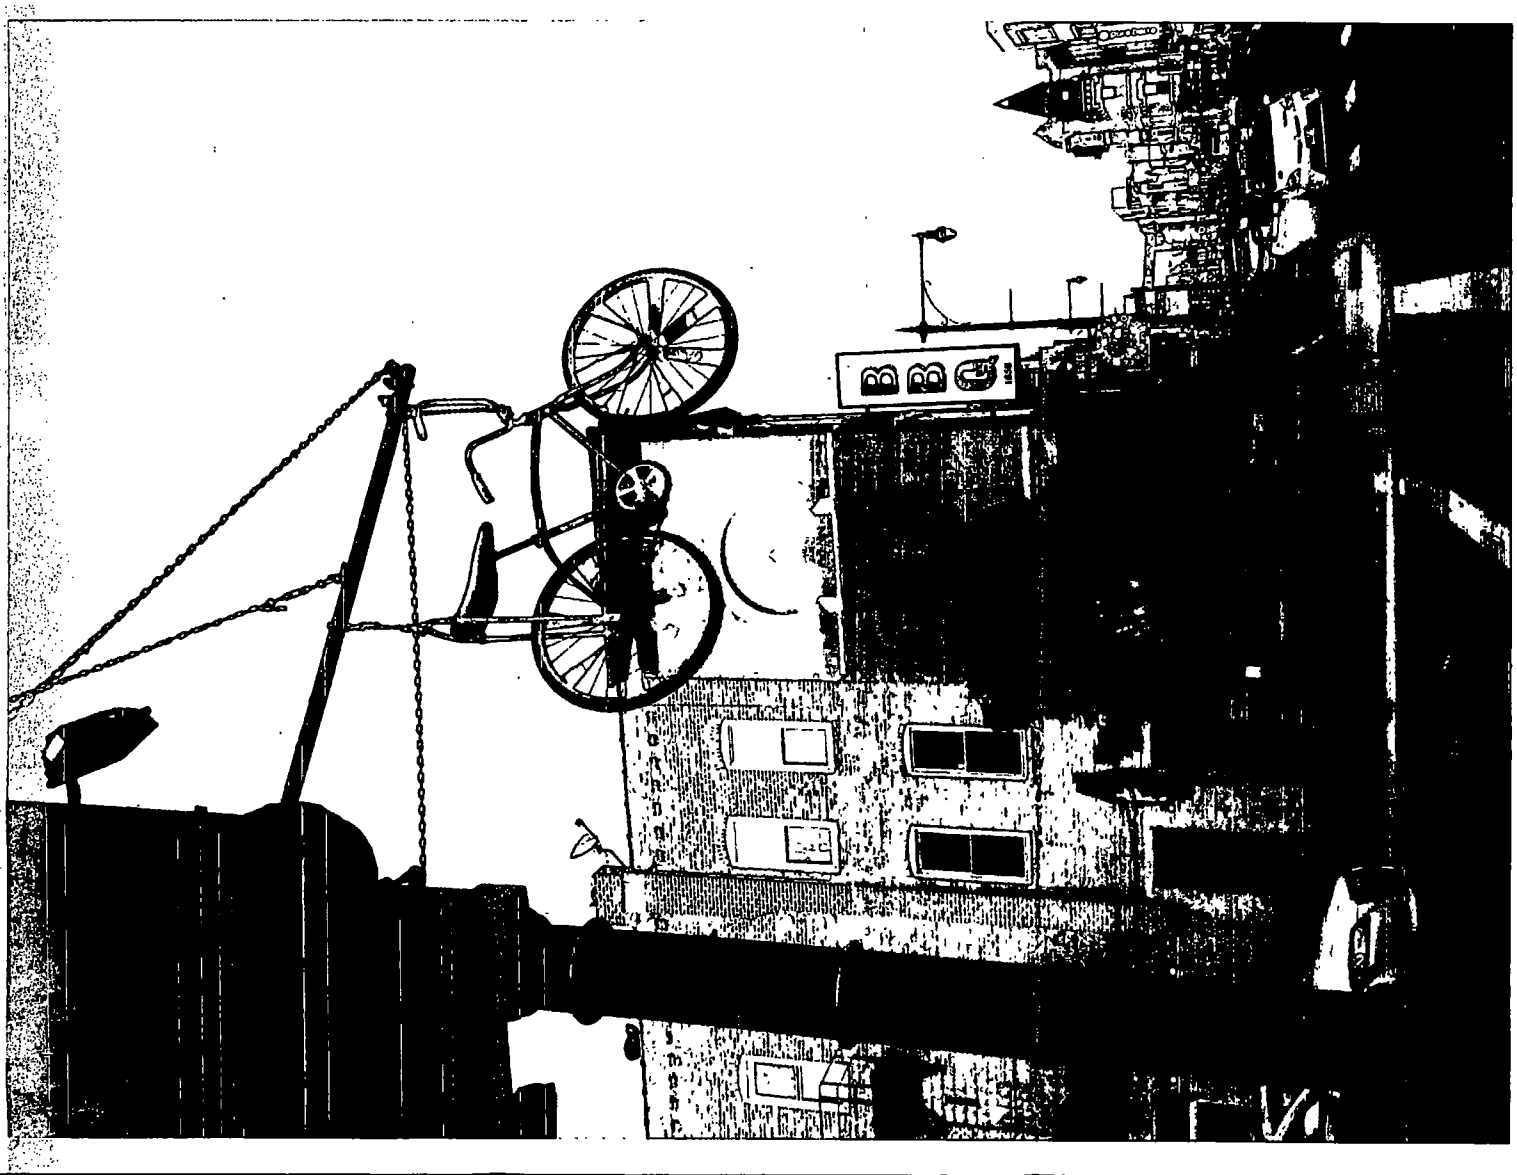

Department of Business Affairs and Consumer Protection
Small Business Center- Public Way Use Unit
City Hall- 121 N. LaSalle Street Room 800 • Chicago, IL 60602
(312)-74-GOBIZ (312-744-6249) • (312) 744-1944 (TTY)
http://www.cityofchicago.org/bacp

09/10/2014

Alderman **Scott Waguespack**
Ward # **32**
City of Chicago
City Hall, Room **300**
121 North LaSalle Street
Chicago, Illinois 60602

Re: An ordinance to use and maintain a portion of the public right-of-way for **one (1) building projection(s)** for **RAPID TRANSIT INC**, adjacent to the premises known as **1900 W. North Ave.**.

Dear Alderman **Scott Waguespack**:

The applicant referenced above has requested the use of the public right-of-way for a **building projection(s)**. An ordinance has been prepared by the Department of Business Affairs and Consumer Protection – Small Business Center - Public Way Use Unit for presentation to the City Council. Because this request was made for properties located in your ward, as approved by you as per the attached, I respectfully request that you introduce the attached ordinance at the next City Council meeting.

If you have any questions regarding this ordinance, please contact Anthony Bertuca at (312) 744-5506.

Department of Business Affairs and Consumer Protection

City of Chicago

O2014-7752

Office of the City Clerk

Document Tracking Sheet

Meeting Date:	9/10/2014
Sponsor(s):	Waguespack (32)
Type:	Ordinance
Title:	Grant(s) of privilege in public way for Scooter's Frozen Custard LLC - park benches
Committee(s) Assignment:	Committee on Transportation and Public Way

ORDINANCE
SCOOTER'S FROZEN CUSTARD LLC
Acct. No. 257171 - 1
Permit No. 1114665

Be It Ordained by the City Council of the City of Chicago:

SECTION 1. Permission and authority are hereby given and granted to SCOOTER'S FROZEN CUSTARD LLC, upon the terms and subject to the conditions of this ordinance to maintain and use, as now constructed, five (5) Park bench(s) on the public right-of-way adjacent to its premises known as 1658 W. Belmont Ave..

Said Park bench(s) at N. Paulina measure(s):
One (1) at three point eight three (3.83) feet in length, and three (3) feet in width for a total of eleven point four nine (11.49) square feet.

Said Park bench(s) at N. Paulina measure(s):
Two (2) at four point four two (4.42) feet in length, and two point one seven (2.17) feet in width for a total of nineteen point one eight (19.18) square feet.

Said Park bench(s) at N. Paulina measure(s):
Two (2) at five (5) feet in length, and three point eight three (3.83) feet in width for a total of thirty-eight point three (38.3) square feet.

The location of said privilege shall be as shown on prints kept on file with the Department of Business Affairs and Consumer Protection and the Office of the City Clerk.

Said privilege shall be constructed in accordance with plans and specifications approved by the Department of Transportation (Division of Project Development).

This grant of privilege in the public way shall be subject to the provisions of Section 10-28-015 and all other required provisions of the Municipal Code of Chicago.

The grantee shall pay to the City of Chicago as compensation for the privilege #1114665 herein granted the sum of three hundred seventy-five ($375.00) per annum in advance.

A 25% penalty will be added for payments received after due date.

The permit holder agrees to hold the City of Chicago harmless for any damage, relocation or replacement costs associated with damage, relocation or removal of private property caused by the City performing work in the public way.

Authority herein given and granted for a period of five (5) years from and after 07/29/2014.

Alderman _____

Scott Waguespack 32nd Ward

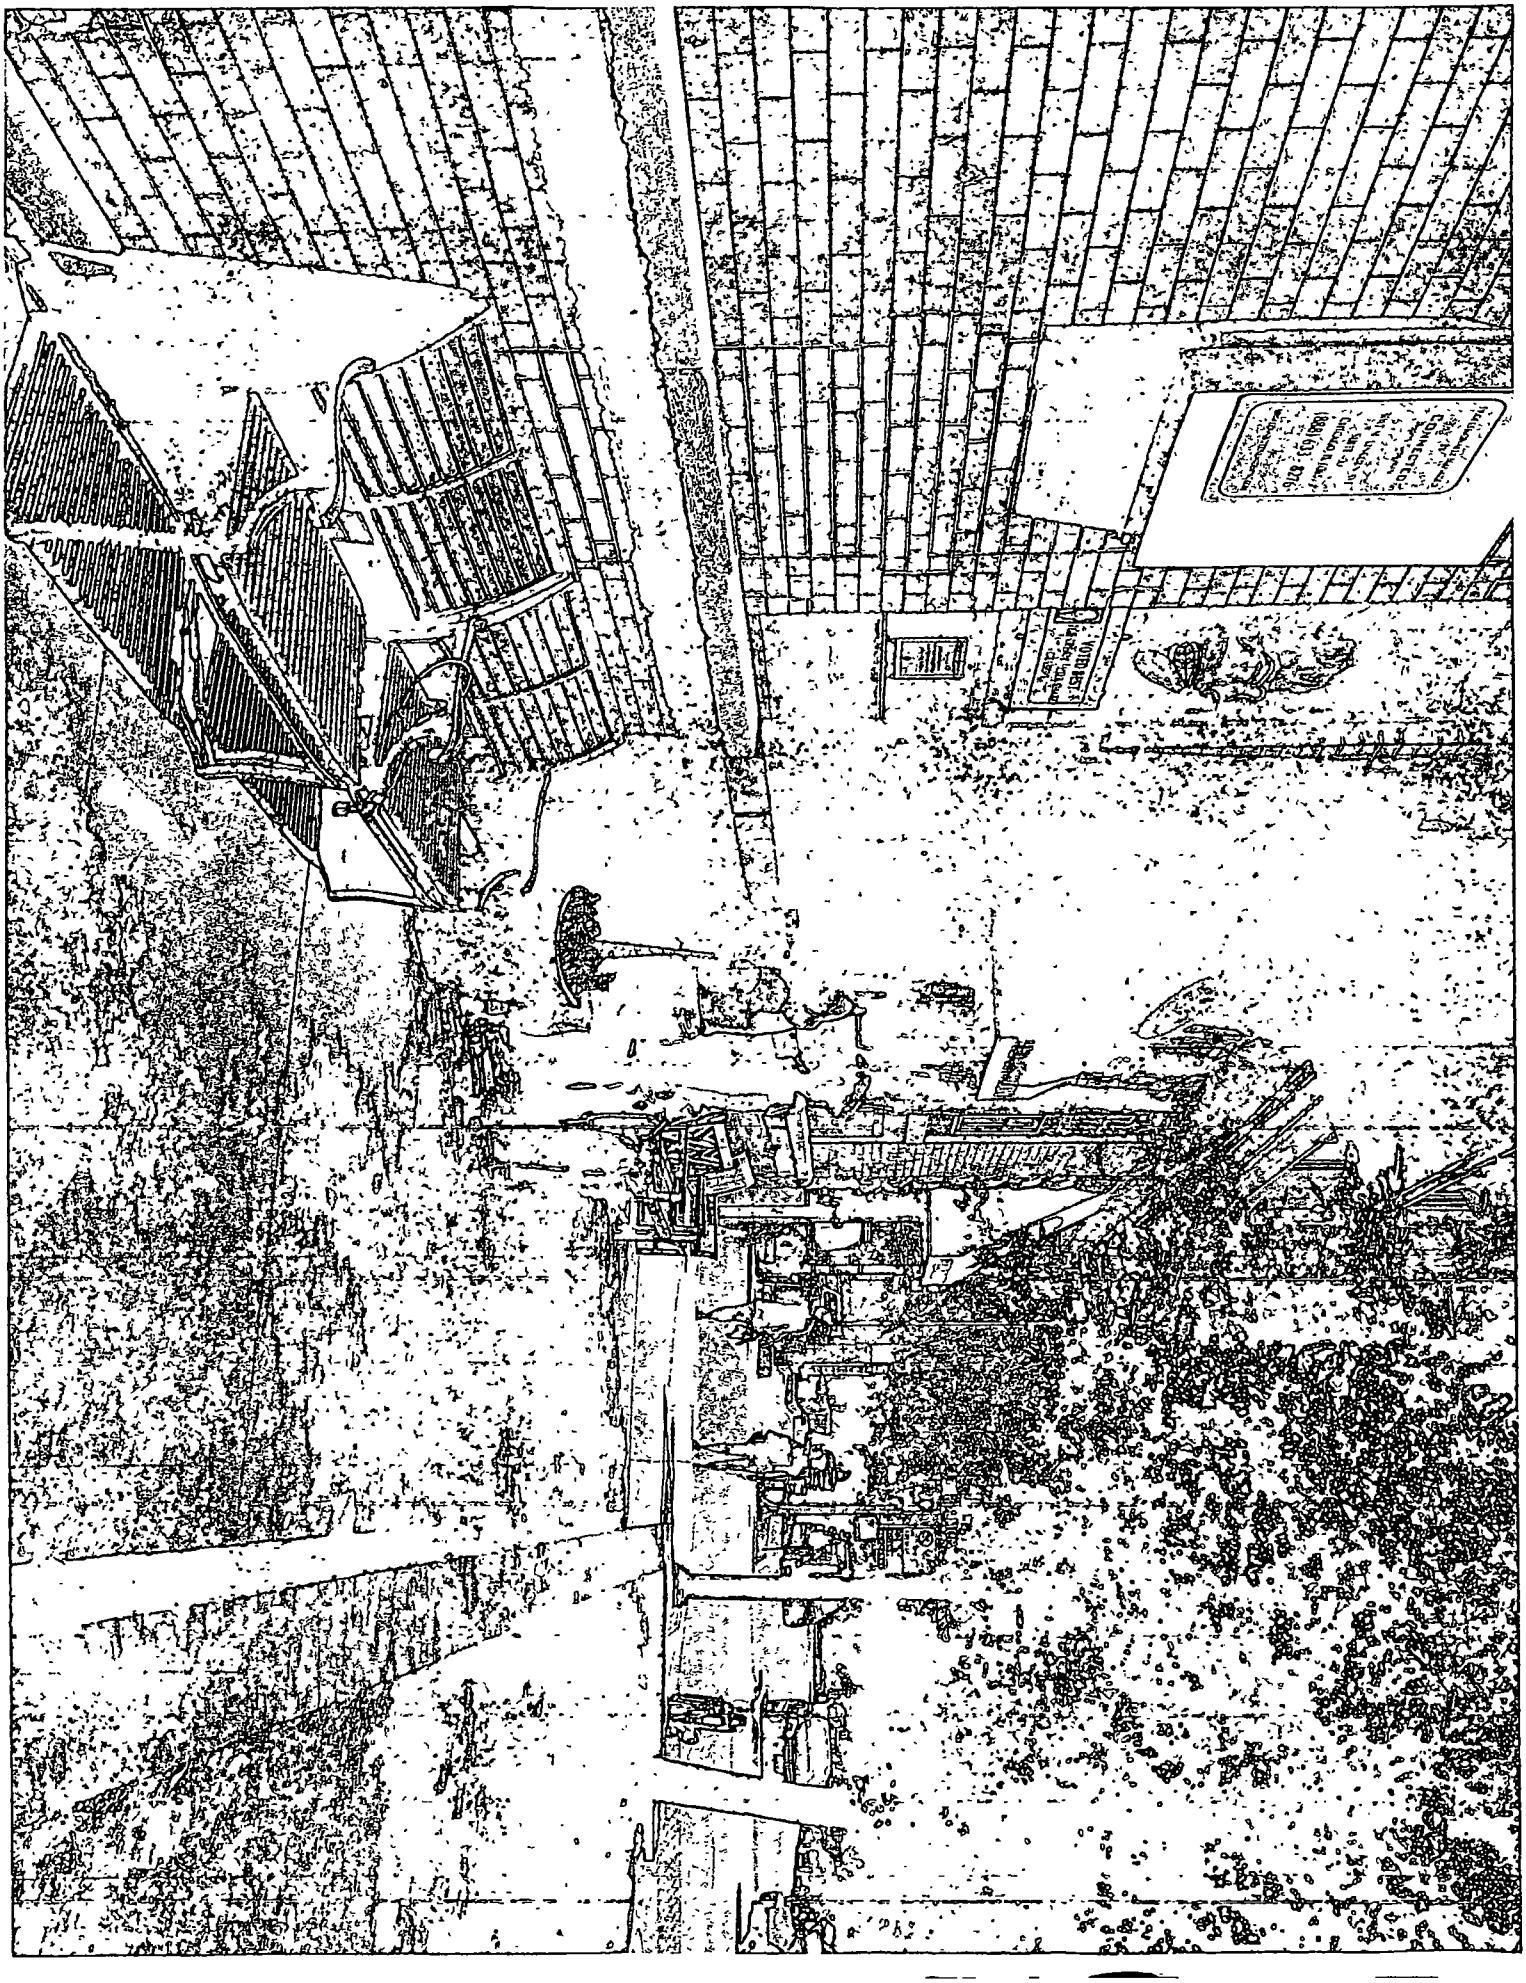

Department of Business Affairs and Consumer Protection
Small Business Center - Public Way Use Unit
City Hall - 121 N. LaSalle Street, Room 800 • Chicago, IL 60602
(312)-74-GOBIZ (312-744-6249) • (312) 744-1944 (TTY)
http://www.cityofchicago.org/bacp

09/10/2014

Alderman **Scott Waguespack**
Ward # **32**
City of Chicago
City Hall, Room **300**
121 North LaSalle Street
Chicago, Illinois 60602

Re: An ordinance to use and maintain a portion of the public right-of-way for **five (5) park bench(s)** for **SCOOTER'S FROZEN CUSTARD LLC**, adjacent to the premises known as **1658 W. Belmont Ave.**.

Dear Alderman **Scott Waguespack**:

The applicant referenced above has requested the use of the public right-of-way for a **park bench(s)**. An ordinance has been prepared by the Department of Business Affairs and Consumer Protection – Small Business Center - Public Way Use Unit for presentation to the City Council. Because this request was made for properties located in your ward, as approved by you as per the attached, I respectfully request that you introduce the attached ordinance at the next City Council meeting.

If you have any questions regarding this ordinance, please contact Anthony Bertuca at (312) 744-5506.

Department of Business Affairs and Consumer Protection

City of Chicago

O2014-7753

Office of the City Clerk

Document Tracking Sheet

Meeting Date:	9/10/2014
Sponsor(s):	Waguespack (32)
Type:	Ordinance
Title:	Grant(s) of privilege in public way for Scooter's Frozen Custard LLC - trash container
Committee(s) Assignment:	Committee on Transportation and Public Way

ORDINANCE
SCOOTER'S FROZEN CUSTARD LLC
Acct. No. 257171 - 1
Permit No. 1114666

Be It Ordained by the City Council of the City of Chicago:

SECTION 1. Permission and authority are hereby given and granted to SCOOTER'S FROZEN CUSTARD LLC, upon the terms and subject to the conditions of this ordinance to maintain and use, as now constructed, one (1) Trash container(s) on the public right-of-way adjacent to its premises known as 1658 W. Belmont Ave..

Said Trash container(s) at N. Paulina measure(s):
One (1) at two (2) feet in length, and two (2) feet in width for a total of four (4) square feet.

The location of said privilege shall be as shown on prints kept on file with the Department of Business Affairs and Consumer Protection and the Office of the City Clerk.

Said privilege shall be constructed in accordance with plans and specifications approved by the Department of Transportation (Division of Project Development).

This grant of privilege in the public way shall be subject to the provisions of Section 10-28-015 and all other required provisions of the Municipal Code of Chicago.

The grantee shall pay to the City of Chicago as compensation for the privilege #1114666 herein granted the sum of seventy-five ($75.00) per annum in advance.

A 25% penalty will be added for payments received after due date.

The permit holder agrees to hold the City of Chicago harmless for any damage, relocation or replacement costs associated with damage, relocation or removal of private property caused by the City performing work in the public way.

Authority herein given and granted for a period of five (5) years from and after 07/29/2014.

Alderman Scott Waguespack

Scott Waguespack 32nd Ward

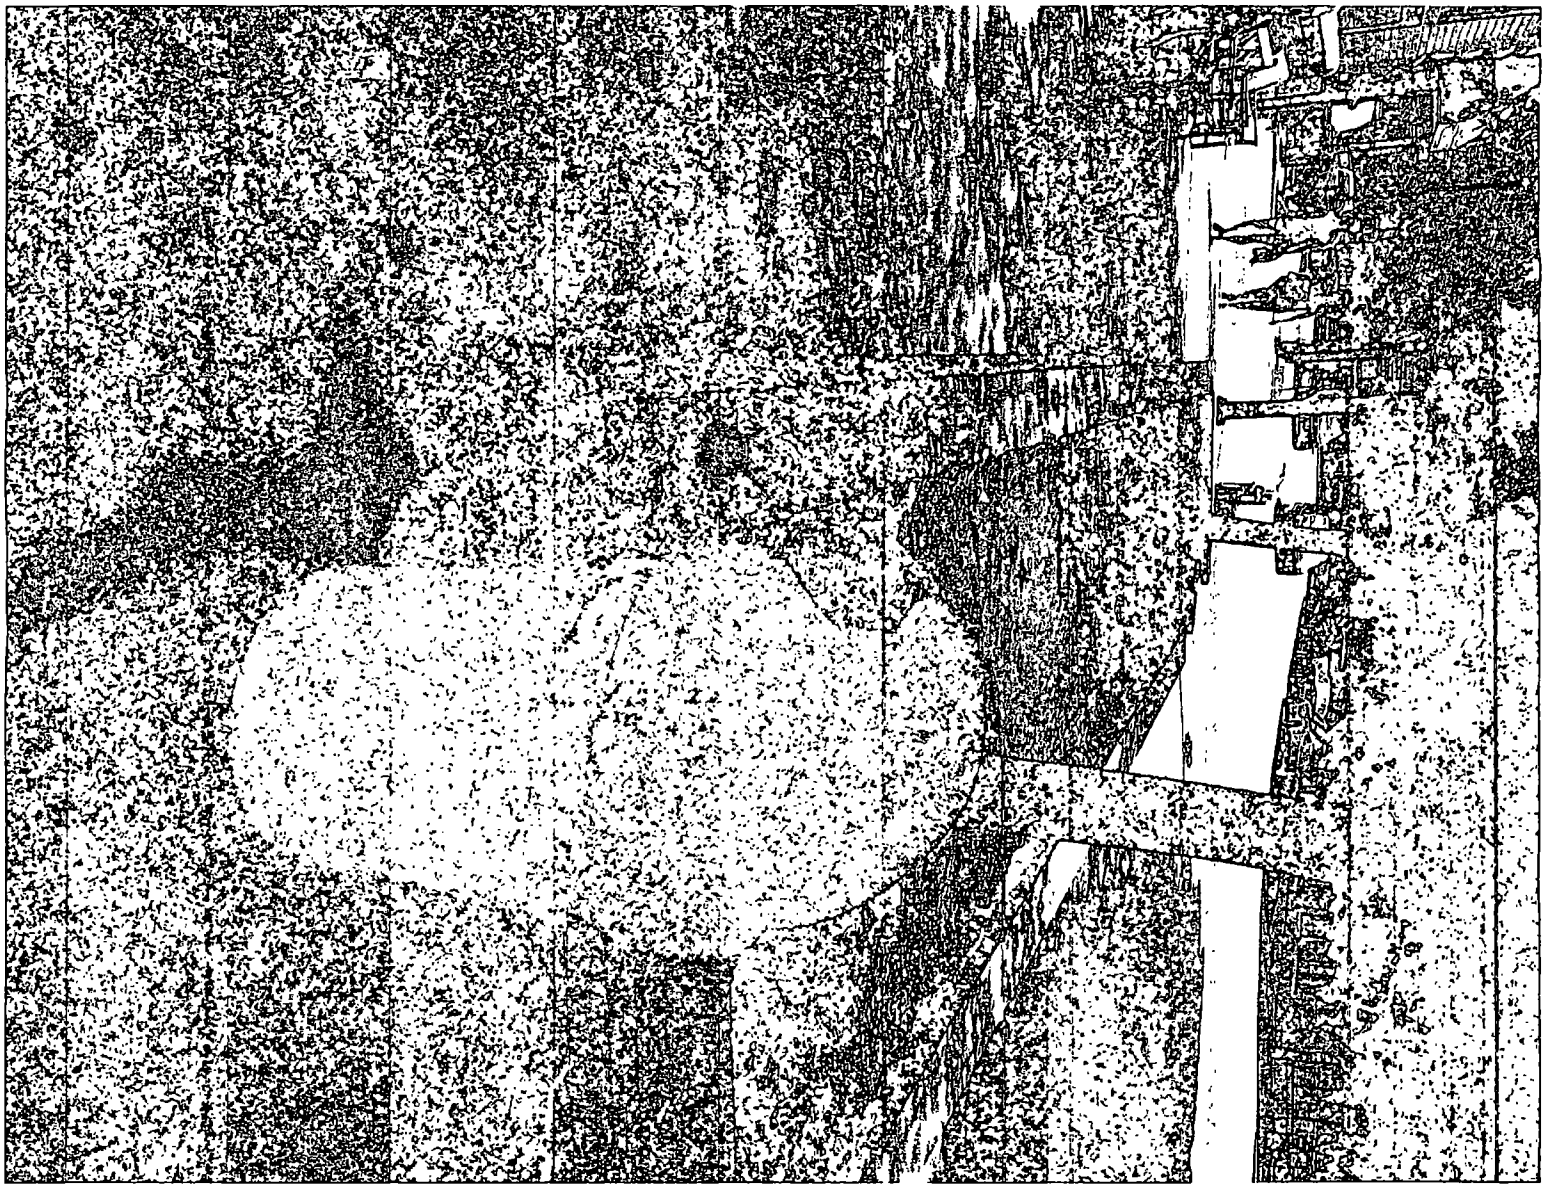

Department of Business Affairs and Consumer Protection
Small Business Center - Public Way Use Unit
City Hall - 121 N LaSalle Street, Room 800 • Chicago, IL 60602
(312)-74-GOBIZ (312-744-6249) • (312) 744-1944 (TTY)
http://www.cityofchicago.org/bacp

09/10/2014

Alderman **Scott Waguespack**
Ward # **32**
City of Chicago
City Hall, Room **300**
121 North LaSalle Street
Chicago, Illinois 60602

Re: An ordinance to use and maintain a portion of the public right-of-way for **one (1) trash container(s)** for **SCOOTER'S FROZEN CUSTARD LLC**, adjacent to the premises known as **1658 W. Belmont Ave.**.

Dear Alderman **Scott Waguespack**:

The applicant referenced above has requested the use of the public right-of-way for a **trash container(s)**. An ordinance has been prepared by the Department of Business Affairs and Consumer Protection – Small Business Center - Public Way Use Unit for presentation to the City Council. Because this request was made for properties located in your ward, as approved by you as per the attached, I respectfully request that you introduce the attached ordinance at the next City Council meeting.

If you have any questions regarding this ordinance, please contact Anthony Bertuca at (312) 744-5506.

Department of Business Affairs and Consumer Protection

City of Chicago

O2014-7755

Office of the City Clerk

Document Tracking Sheet

Meeting Date:	9/10/2014
Sponsor(s):	Waguespack (32)
Type:	Ordinance
Title:	Grant(s) of privilege in public way for Spa Soak, Inc.
Committee(s) Assignment:	Committee on Transportation and Public Way

ORDINANCE
SPA SOAK INC
Acct. No. 295890 - 1
Permit No. 1114974

Be It Ordained by the City Council of the City of Chicago:

SECTION 1. Permission and authority are hereby given and granted to SPA SOAK INC, upon the terms and subject to the conditions of this ordinance to maintain and use, as now constructed, two (2) Banner(s) projecting over the public right-of-way adjacent to its premises known as 1733 N. Milwaukee Ave..

Said Banner(s) at N. Milwaukee measure(s):
Two (2) at fifteen (15) feet in length, and two point eight (2.8) feet in width for a total of eighty-four (84) square feet.

The location of said privilege shall be as shown on prints kept on file with the Department of Business Affairs and Consumer Protection and the Office of the City Clerk.

Said privilege shall be constructed in accordance with plans and specifications approved by the Zoning Department - Signs.

This grant of privilege in the public way shall be subject to the provisions of Section 10-28-015 and all other required provisions of the Municipal Code of Chicago.

The grantee shall pay to the City of Chicago as compensation for the privilege #1114974 herein granted the sum of one hundred fifty ($150.00) per annum in advance.

A 25% penalty will be added for payments received after due date.

The permit holder agrees to hold the City of Chicago harmless for any damage, relocation or replacement costs associated with damage, relocation or removal of private property caused by the City performing work in the public way.

Authority herein given and granted for a period of five (5) years from and after 06/03/2014.

Alderman _____

Scott Waguespack 32nd Ward

Soak
Soak
Soak
Soak
Soak
Full Service
Salon &
Spa
1733

Department of Business Affairs and Consumer Protection
Small Business Center - Public Way Use Unit
City Hall - 121 N. LaSalle Street, Room 800 • Chicago, IL 60602
(312)-74-GOBIZ (312-744-6249) • (312) 744-1944 (TTY)
http://www.cityofchicago.org/bacp

09/10/2014

Alderman **Scott Waguespack**
Ward # **32**
City of Chicago
City Hall, Room **300**
121 North LaSalle Street
Chicago, Illinois 60602

Re: An ordinance to use and maintain a portion of the public right-of-way for **two (2) banner(s)** for **SPA SOAK INC**, adjacent to the premises known as **1733 N. Milwaukee Ave.**.

Dear Alderman **Scott Waguespack**:

The applicant referenced above has requested the use of the public right-of-way for a **banner(s)**. An ordinance has been prepared by the Department of Business Affairs and Consumer Protection – Small Business Center - Public Way Use Unit for presentation to the City Council. Because this request was made for properties located in your ward, as approved by you as per the attached, I respectfully request that you introduce the attached ordinance at the next City Council meeting.

If you have any questions regarding this ordinance, please contact Anthony Bertuca at (312) 744-5506.

Department of Business Affairs and Consumer Protection

City of Chicago

O2014-7759

Office of the City Clerk

Document Tracking Sheet

Meeting Date:	9/10/2014
Sponsor(s):	Waguespack (32)
Type:	Ordinance
Title:	Grant(s) of privilege in public way for State Farm Insurance, Ann M Nolan, Agent
Committee(s) Assignment:	Committee on Transportation and Public Way

ORDINANCE
STATE FARM INSURANCE, ANN M NOLAN, AGENT
Acct. No. 318040 - 1
Permit No. 1114512

Be It Ordained by the City Council of the City of Chicago:

SECTION 1. Permission and authority are hereby given and granted to STATE FARM INSURANCE, ANN M NOLAN, AGENT, upon the terms and subject to the conditions of this ordinance to maintain and use one (1) sign(s) projecting over the public right-of-way attached to its premises known as 1631 N. Milwaukee Ave..

Said sign structure(s) measures as follows; along N. Milwaukee Avenue:
One (1) at four (4) feet in length, four (4) feet in height and eleven (11) feet above grade level.

The location of said privilege shall be as shown on prints kept on file with the Department of Business Affairs and Consumer Protection and the Office of the City Clerk.

Said privilege shall be constructed in accordance with plans and specifications approved by the Department of Transportation (Division of Project Development) and Zoning Department - Signs.

This grant of privilege in the public way shall be subject to the provisions of Section 10-28-015 and all other required provisions of the Municipal Code of Chicago.

The grantee shall pay to the City of Chicago as compensation for the privilege #1114512 herein granted the sum of one hundred ($100.00) per annum in advance.

A 25% penalty will be added for payments received after due date.

The permit holder agrees to hold the City of Chicago harmless for any damage, relocation or replacement costs associated with damage, relocation or removal of private property caused by the City performing work in the public way.

Authority herein given and granted for a period of five (5) years from and after 06/30/2014.

Alderman Scott Waguespack

Scott Waguespack 32nd Ward

1631 N. MILWAUKEE AVE.

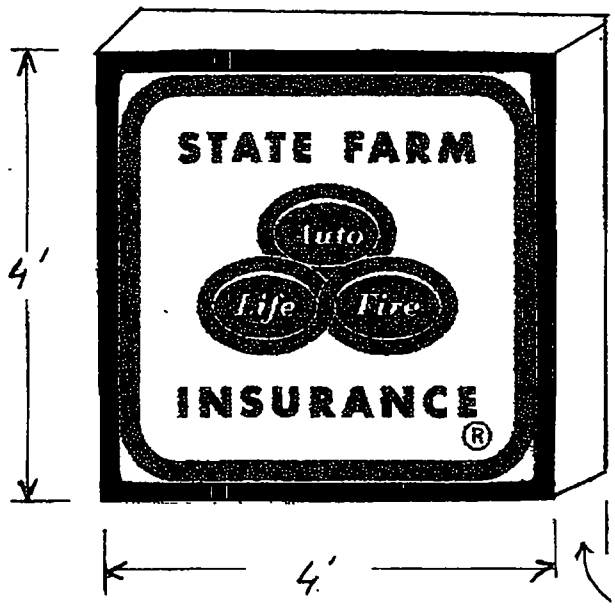

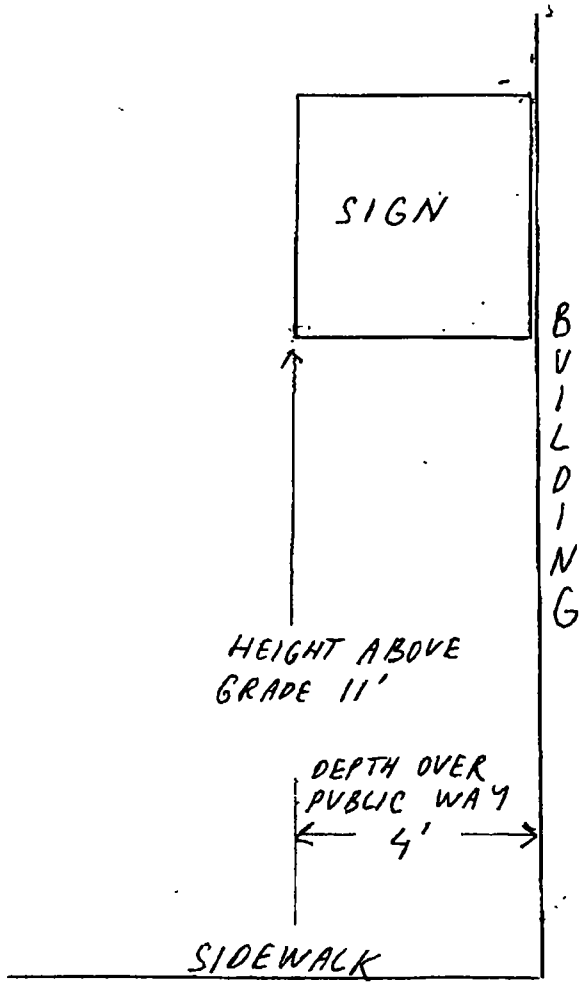

Department of Business Affairs and Consumer Protection
Small Business Center - Public Way Use Unit
City Hall - 121 N. LaSalle Street, Room 800 • Chicago, IL 60602
(312)-74-GOBIZ (312-744-6249) • (312) 744-1944 (TTY)
http://www.cityofchicago.org/bacp

09/10/2014

Alderman **Scott Waguespack**
Ward # **32**
City of Chicago
City Hall, Room **300**
121 North LaSalle Street
Chicago, Illinois 60602

Re: An ordinance to use and maintain a portion of the public right-of-way for **one (1) sign(s)** for **STATE FARM INSURANCE, ANN M NOLAN, AGENT**, adjacent to the premises known as **1631 N. Milwaukee Ave.**.

Dear Alderman **Scott Waguespack**:

The applicant referenced above has requested the use of the public right-of-way for a **sign(s)**. An ordinance has been prepared by the Department of Business Affairs and Consumer Protection – Small Business Center - Public Way Use Unit for presentation to the City Council. Because this request was made for properties located in your ward, as approved by you as per the attached, I respectfully request that you introduce the attached ordinance at the next City Council meeting.

If you have any questions regarding this ordinance, please contact Anthony Bertuca at (312) 744-5506.

Department of Business Affairs and Consumer Protection

City of Chicago

O2014-7761

Office of the City Clerk

Document Tracking Sheet

Meeting Date:	9/10/2014
Sponsor(s):	Waguespack (32)
Type:	Ordinance
Title:	Grant(s) of privilege in public way for Underbar - light fixtures
Committee(s) Assignment:	Committee on Transportation and Public Way

ORDINANCE
UNDERBAR
Acct. No. 6581 - 1
Permit No. 1114391

Be It Ordained by the City Council of the City of Chicago:

SECTION 1. Permission and authority are hereby given and granted to UNDERBAR, upon the terms and subject to the conditions of this ordinance to maintain and use, as now constructed, three (3) Light Fixture(s) projecting over the public right-of-way adjacent to its premises known as 3243 N. Western Ave..

Said Light Fixture(s) at N. Western Avenue measure(s):
One (1) at point three three (.33) feet in length, point three three (.33) feet in width and ten (10) feet above grade level.
Two (2) at three point four two (3.42) feet in length, three point four two (3.42) feet in width and fourteen (14) feet above grade level.

The location of said privilege shall be as shown on prints kept on file with the Department of Business Affairs and Consumer Protection and the Office of the City Clerk.

Said privilege shall be constructed in accordance with plans and specifications approved by the Department of Transportation (Division of Project Development).

This grant of privilege in the public way shall be subject to the provisions of Section 10-28-015 and all other required provisions of the Municipal Code of Chicago.

The grantee shall pay to the City of Chicago as compensation for the privilege #1114391 herein granted the sum of eighty-five ($85.00) per annum in advance.

A 25% penalty will be added for payments received after due date.

The permit holder agrees to hold the City of Chicago harmless for any damage, relocation or replacement costs associated with damage, relocation or removal of private property caused by the City performing work in the public way.

Authority herein given and granted for a period of five (5) years from and after 06/03/2014.

Alderman Scott Waguespack

Scott Waguespack 32nd Ward

Street Light

Street Light

Western Ave.

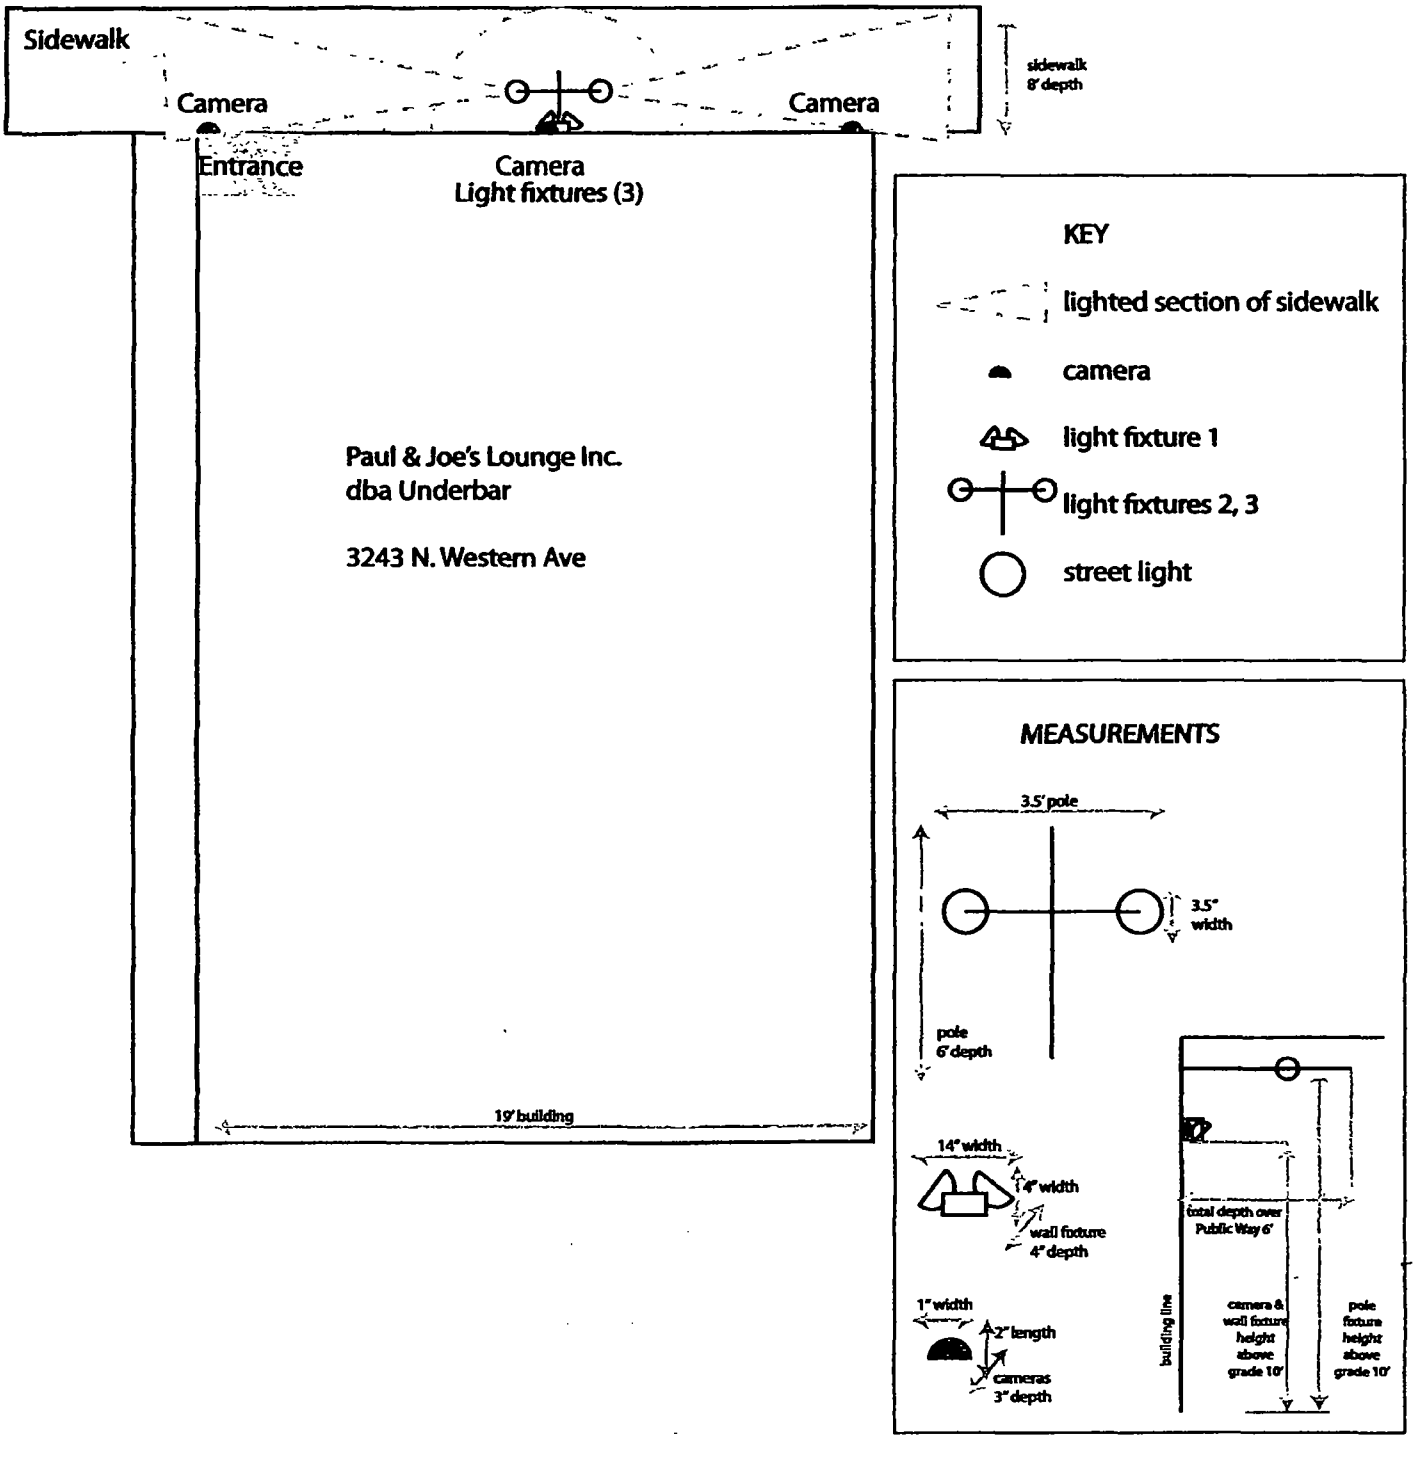

Department of Business Affairs and Consumer Protection
Small Business Center - Public Way Use Unit
City Hall - 121 N. LaSalle Street, Room 800 • Chicago, IL 60602
(312)-74-GOBIZ (312-744-6249) • (312) 744-1944 (TTY)
http://www.cityofchicago.org/bacp

09/10/2014

Alderman **Scott Waguespack**
Ward # **32**
City of Chicago
City Hall, Room **300**
121 North LaSalle Street
Chicago, Illinois 60602

Re: An ordinance to use and maintain a portion of the public right-of-way for **three (3) light fixture(s)** for **UNDERBAR**, adjacent to the premises known as **3243 N. Western Ave.**.

Dear Alderman **Scott Waguespack**:

The applicant referenced above has requested the use of the public right-of-way for a **light fixture(s)**. An ordinance has been prepared by the Department of Business Affairs and Consumer Protection – Small Business Center - Public Way Use Unit for presentation to the City Council. Because this request was made for properties located in your ward, as approved by you as per the attached, I respectfully request that you introduce the attached ordinance at the next City Council meeting.

If you have any questions regarding this ordinance, please contact Anthony Bertuca at (312) 744-5506.

Department of Business Affairs and Consumer Protection

City of Chicago

O2014-7763

Office of the City Clerk

Document Tracking Sheet

Meeting Date:	9/10/2014
Sponsor(s):	Waguespack (32)
Type:	Ordinance
Title:	Grant(s) of privilege in public way for Underbar - security cameras
Committee(s) Assignment:	Committee on Transportation and Public Way

ORDINANCE
UNDERBAR
Acct. No. 6581 - 1
Permit No. 1114389

Be It Ordained by the City Council of the City of Chicago:

SECTION 1. Permission and authority are hereby given and granted to UNDERBAR, upon the terms and subject to the conditions of this ordinance to maintain and use, as now constructed, three (3) Security Camera(s) projecting over the public right-of-way for security purposes adjacent to its premises known as 3243 N. Western Ave..

Said Security Camera(s) at N. Western Avenue measure(s):
Three (3) at point one seven (.17) feet in length, point zero eight (.08) feet in width and ten (10) feet above grade level.

The location of said privilege shall be as shown on prints kept on file with the Department of Business Affairs and Consumer Protection and the Office of the City Clerk.

Said privilege shall be constructed in accordance with plans and specifications approved by the Department of Planning and Development and Department of Transportation (Division of Project Development).

This grant of privilege in the public way shall be subject to the provisions of Section 10-28-015 and all other required provisions of the Municipal Code of Chicago.

The grantee shall pay to the City of Chicago as compensation for the privilege #1114389 herein granted the sum of zero ($.00) per annum in advance.

A 25% penalty will be added for payments received after due date.

The permit holder agrees to hold the City of Chicago harmless for any damage, relocation or replacement costs associated with damage, relocation or removal of private property caused by the City performing work in the public way.

Authority herein given and granted for a period of five (5) years from and after 06/30/2014.

Alderman Scott Waguespack

Scott Waguespack 32nd Ward

Paul & Joe's Lounge Inc., dba **Underbar** • 3243 N. Western Ave

Public Way

Street Light

Street Light

Western Ave.

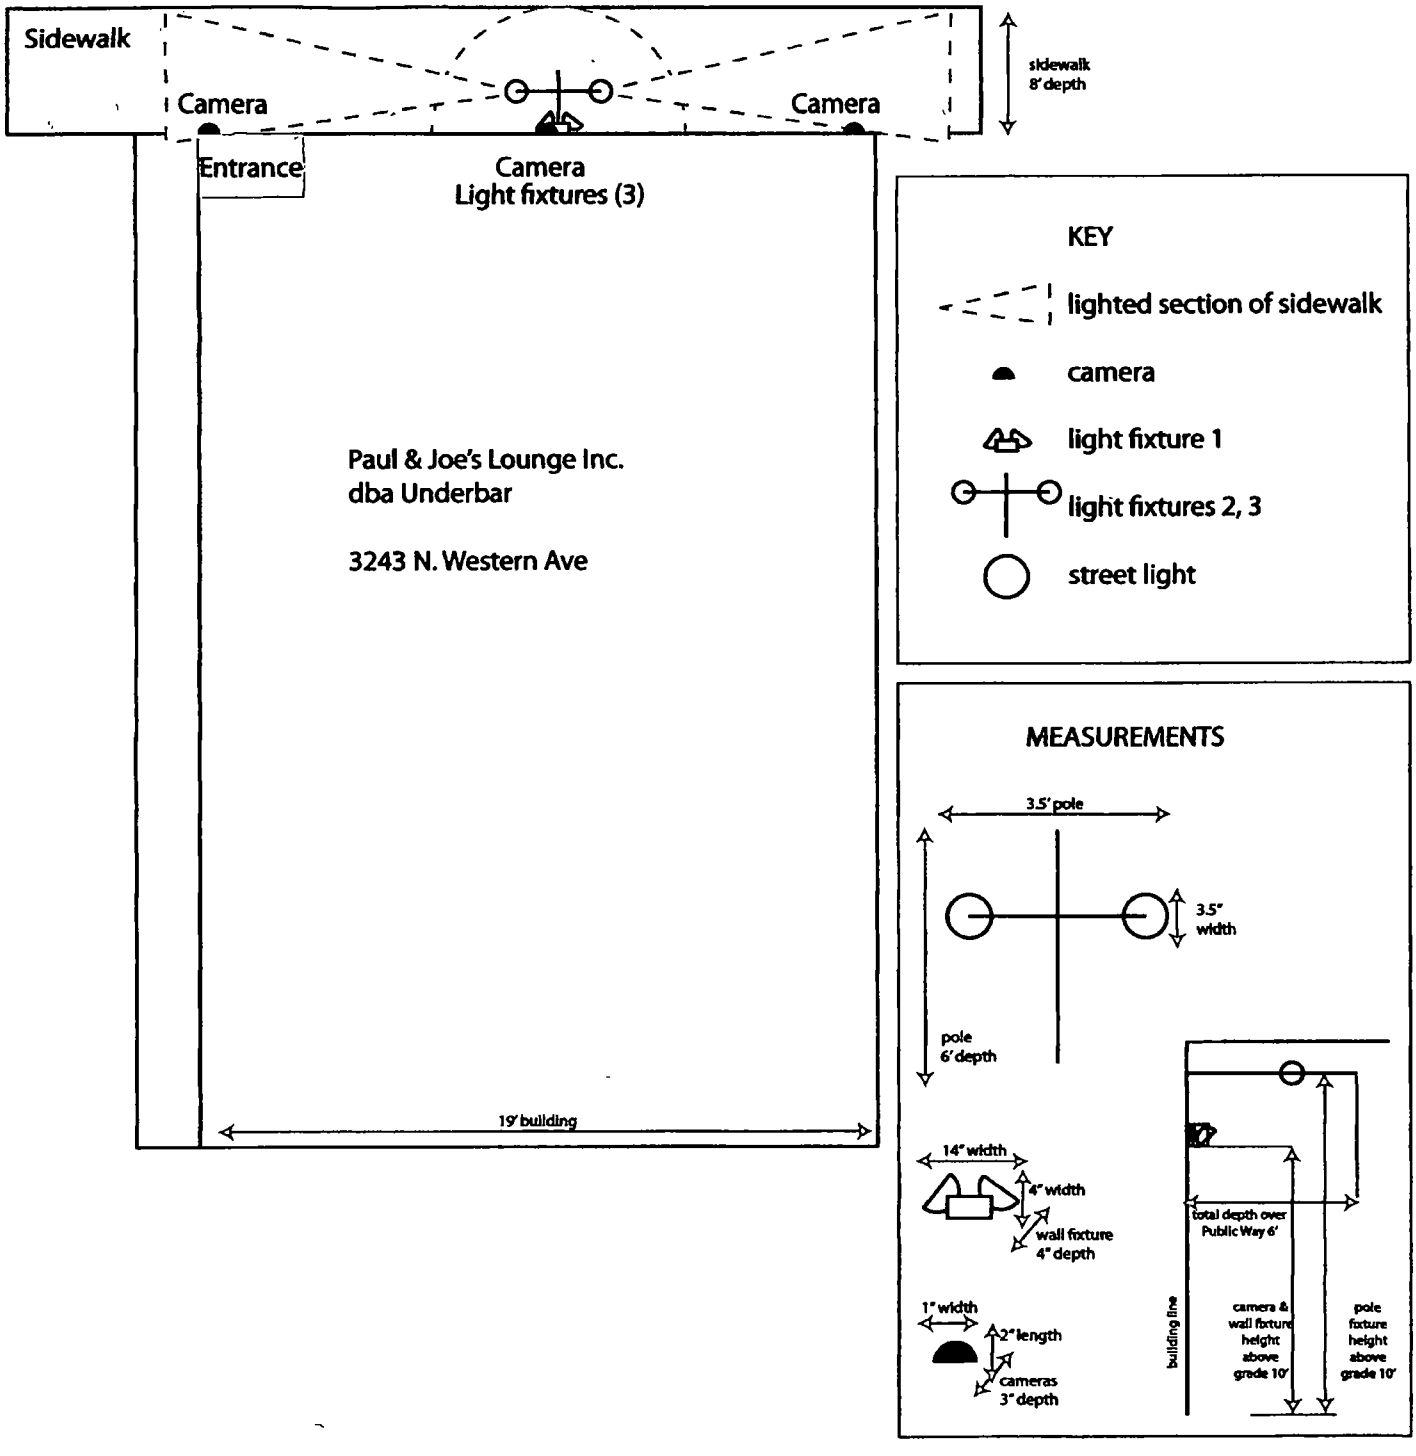

Department of Business Affairs and Consumer Protection
Small Business Center - Public Way Use Unit
City Hall - 121 N LaSalle Street, Room 800 • Chicago, IL 60602
(312)-74-GOBIZ (312-744-6249) • (312) 744-1944 (TTY)
http://www.cityofchicago.org/bacp

09/10/2014

Alderman **Scott Waguespack**
Ward # **32**
City of Chicago
City Hall, Room **300**
121 North LaSalle Street
Chicago, Illinois 60602

Re: An ordinance to use and maintain a portion of the public right-of-way for **three (3) security camera(s)** for **UNDERBAR**, adjacent to the premises known as **3243 N. Western Ave.**.

Dear Alderman **Scott Waguespack**:

The applicant referenced above has requested the use of the public right-of-way for a **security camera(s)**. An ordinance has been prepared by the Department of Business Affairs and Consumer Protection – Small Business Center - Public Way Use Unit for presentation to the City Council. Because this request was made for properties located in your ward, as approved by you as per the attached, I respectfully request that you introduce the attached ordinance at the next City Council meeting.

If you have any questions regarding this ordinance, please contact Anthony Bertuca at (312) 744-5506.

Department of Business Affairs and Consumer Protection

City of Chicago

O2014-7766

Office of the City Clerk

Document Tracking Sheet

Meeting Date:	9/10/2014
Sponsor(s):	Waguespack (32)
Type:	Ordinance
Title:	Grant(s) of privilege in public way for Underbar - sign
Committee(s) Assignment:	Committee on Transportation and Public Way

ORDINANCE
UNDERBAR
Acct. No. 6581 - 1
Permit No. 1114364

Be It Ordained by the City Council of the City of Chicago:

SECTION 1. Permission and authority are hereby given and granted to UNDERBAR, upon the terms and subject to the conditions of this ordinance to maintain and use one (1) sign(s) projecting over the public right-of-way attached to its premises known as 3243 N. Western Ave..

Said sign structure(s) measures as follows; along N. Western Avenue:
One (1) at four point five (4.5) feet in length, two point two five (2.25) feet in height and twelve (12) feet above grade level.

The location of said privilege shall be as shown on prints kept on file with the Department of Business Affairs and Consumer Protection and the Office of the City Clerk.

Said privilege shall be constructed in accordance with plans and specifications approved by the Department of Transportation (Division of Project Development) and Zoning Department - Signs.

This grant of privilege in the public way shall be subject to the provisions of Section 10-28-015 and all other required provisions of the Municipal Code of Chicago.

The grantee shall pay to the City of Chicago as compensation for the privilege #1114364 herein granted the sum of one hundred ($100.00) per annum in advance.

A 25% penalty will be added for payments received after due date.

The permit holder agrees to hold the City of Chicago harmless for any damage, relocation or replacement costs associated with damage, relocation or removal of private property caused by the City performing work in the public way.

Authority herein given and granted for a period of five (5) years from and after 05/13/2014.

Alderman Scott Waguespack

Scott Waguespack 32nd Ward

Paul & Joe's Lounge Inc, dba **UNDERBAR** • 3243 N. Western Ave.
Sign

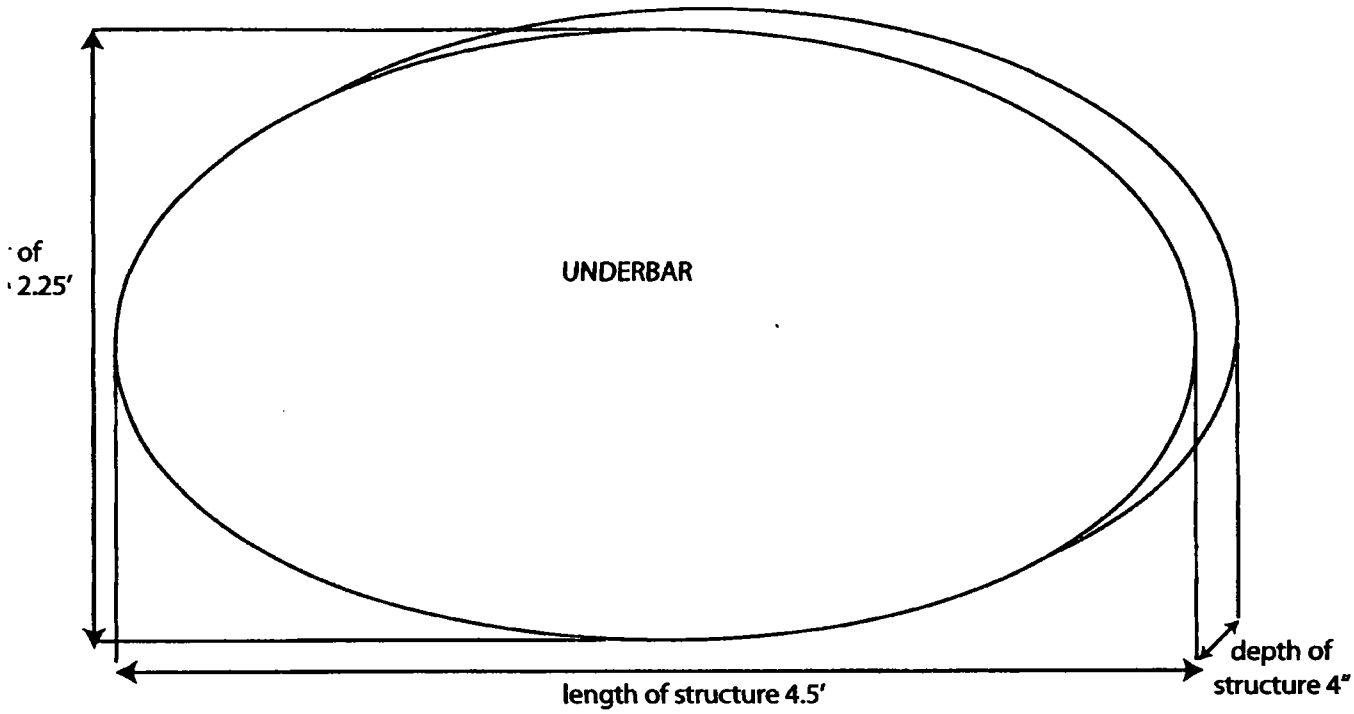

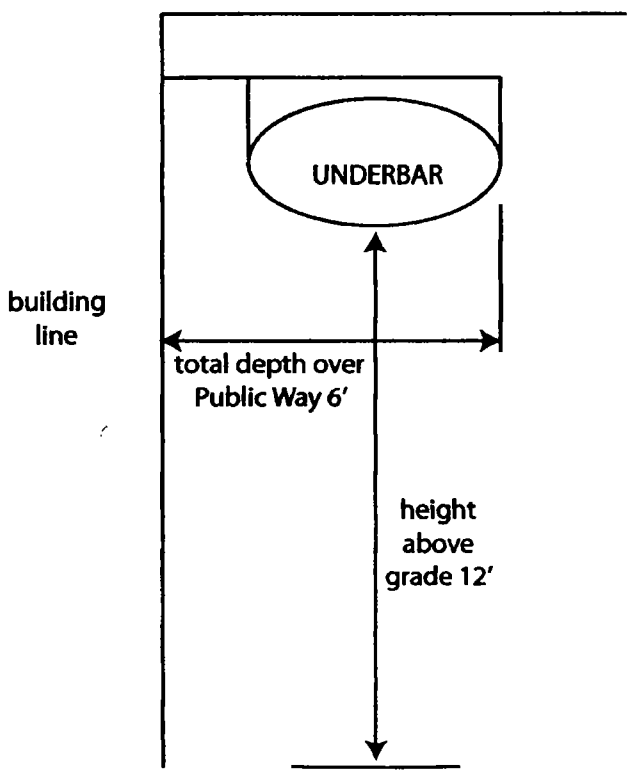

Department of Business Affairs and Consumer Protection
Small Business Center - Public Way Use Unit
City Hall - 121 N. LaSalle Street, Room 800 • Chicago, IL 60602
(312)-74-GOBIZ (312-744-6249) • (312) 744-1944 (TTY)
http://www.cityofchicago.org/bacp

09/10/2014

Alderman **Scott Waguespack**
Ward # **32**
City of Chicago
City Hall, Room **300**
121 North LaSalle Street
Chicago, Illinois 60602

Re: An ordinance to use and maintain a portion of the public right-of-way for **one (1) sign(s)** for **UNDERBAR**, adjacent to the premises known as **3243 N. Western Ave.**.

Dear Alderman **Scott Waguespack**:

The applicant referenced above has requested the use of the public right-of-way for a **sign(s)**. An ordinance has been prepared by the Department of Business Affairs and Consumer Protection – Small Business Center - Public Way Use Unit for presentation to the City Council. Because this request was made for properties located in your ward, as approved by you as per the attached, I respectfully request that you introduce the attached ordinance at the next City Council meeting.

If you have any questions regarding this ordinance, please contact Anthony Bertuca at (312) 744-5506.

Department of Business Affairs and Consumer Protection

City of Chicago

O2014-7768

Office of the City Clerk

Document Tracking Sheet

Meeting Date:	9/10/2014
Sponsor(s):	Waguespack (32)
Type:	Ordinance
Title:	Grant(s) of privilege in public way for Whole Foods Market
Committee(s) Assignment:	Committee on Transportation and Public Way

ORDINANCE
WHOLE FOODS MARKET
Acct. No. 86298 - 11
Permit No. 1114466

Be It Ordained by the City Council of the City of Chicago:

SECTION 1. Permission and authority are hereby given and granted to WHOLE FOODS MARKET, upon the terms and subject to the conditions of this ordinance to maintain and use two (2) sign(s) projecting over the public right-of-way attached to its premises known as 1550 N. Kingsbury St..

Said sign structure(s) measures as follows; along N KINGSBURY RD:
Two (2) at fifteen point four two (15.42) feet in length, eleven point one seven (11.17) feet in height and forty (40) feet above grade level.

The location of said privilege shall be as shown on prints kept on file with the Department of Business Affairs and Consumer Protection and the Office of the City Clerk.

Said privilege shall be constructed in accordance with plans and specifications approved by the Department of Transportation (Division of Project Development) and Zoning Department - Signs.

This grant of privilege in the public way shall be subject to the provisions of Section 10-28-015 and all other required provisions of the Municipal Code of Chicago.

The grantee shall pay to the City of Chicago as compensation for the privilege #1114466 herein granted the sum of six hundred ($600.00) per annum in advance.

A 25% penalty will be added for payments received after due date.

The permit holder agrees to hold the City of Chicago harmless for any damage, relocation or replacement costs associated with damage, relocation or removal of private property caused by the City performing work in the public way.

Authority herein given and granted for a period of five (5) years from and after 12/17/2013.

Alderman Scott Waguespack

Scott Waguespack 32nd Ward

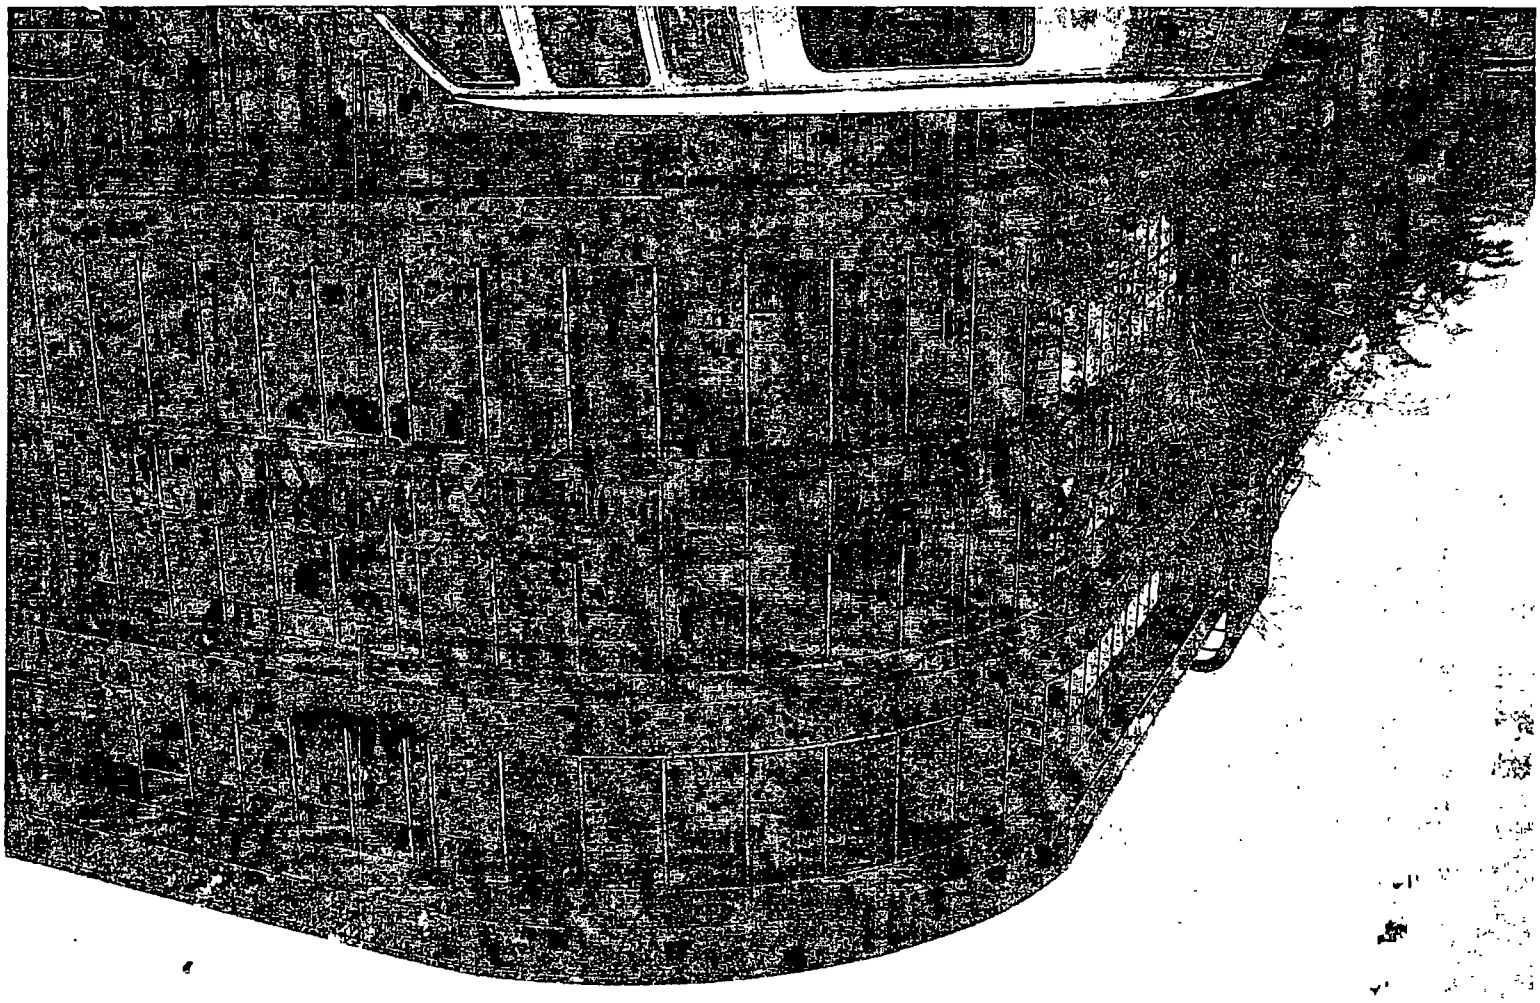

Department of Business Affairs and Consumer Protection
Small Business Center - Public Way Use Unit
City Hall - 121 N. LaSalle Street, Room 800 • Chicago, IL 60602
(312)-74-GOBIZ (312-744-6249) • (312) 744-1944 (TTY)
http://www.cityofchicago.org/bacp

09/10/2014

Alderman **Scott Waguespack**
Ward # **32**
City of Chicago
City Hall, Room **300**
121 North LaSalle Street
Chicago, Illinois 60602

Re: An ordinance to use and maintain a portion of the public right-of-way for **two (2) sign(s)** for **WHOLE FOODS MARKET**, adjacent to the premises known as **1550 N. Kingsbury St.**.

Dear Alderman **Scott Waguespack**:

The applicant referenced above has requested the use of the public right-of-way for a **sign(s)**. An ordinance has been prepared by the Department of Business Affairs and Consumer Protection – Small Business Center - Public Way Use Unit for presentation to the City Council. Because this request was made for properties located in your ward, as approved by you as per the attached, I respectfully request that you introduce the attached ordinance at the next City Council meeting.

If you have any questions regarding this ordinance, please contact Anthony Bertuca at (312) 744-5506.

Department of Business Affairs and Consumer Protection

City of Chicago

O2014-7769

Office of the City Clerk

Document Tracking Sheet

Meeting Date:	9/10/2014
Sponsor(s):	Waguespack (32)
Type:	Ordinance
Title:	Grant(s) of privilege in public way for Wolcoe LLC
Committee(s) Assignment:	Committee on Transportation and Public Way

ORDINANCE
WOLCOE LLC
Acct. No. 383270 - 1
Permit No. 1114453

Be It Ordained by the City Council of the City of Chicago:

SECTION 1. Permission and authority are hereby given and granted to WOLCOE LLC, upon the terms and subject to the conditions of this ordinance to maintain and use, as now constructed, two (2) Bay Window(s) projecting over the public right-of-way adjacent to its premises known as 1847 W. Roscoe St..

Said Bay Window(s) at W. Roscoe Street measure(s):
One (1) at nine (9) feet in length, and three (3) feet in width for a total of twenty-seven (27) square feet.

Said Bay Window(s) at N. Wolcott measure(s):
One (1) at twenty-five (25) feet in length, and three (3) feet in width for a total of seventy-five (75) square feet.

The location of said privilege shall be as shown on prints kept on file with the Department of Business Affairs and Consumer Protection and the Office of the City Clerk.

Said privilege shall be constructed in accordance with plans and specifications approved by the Department of Transportation (Division of Project Development).

This grant of privilege in the public way shall be subject to the provisions of Section 10-28-015 and all other required provisions of the Municipal Code of Chicago.

The grantee shall pay to the City of Chicago as compensation for the privilege #1114453 herein granted the sum of one hundred fifty ($150.00) per annum in advance.

A 25% penalty will be added for payments received after due date.

The permit holder agrees to hold the City of Chicago harmless for any damage, relocation or replacement costs associated with damage, relocation or removal of private property caused by the City performing work in the public way.

Authority herein given and granted for a period of five (5) years from and after 07/29/2014.

Alderman Scott Waguespack

Scott Waguespack 32nd Ward

Sketch for Roscoe Street Bay Window Permit
At 1847 West Roscoe
Account 383270-1

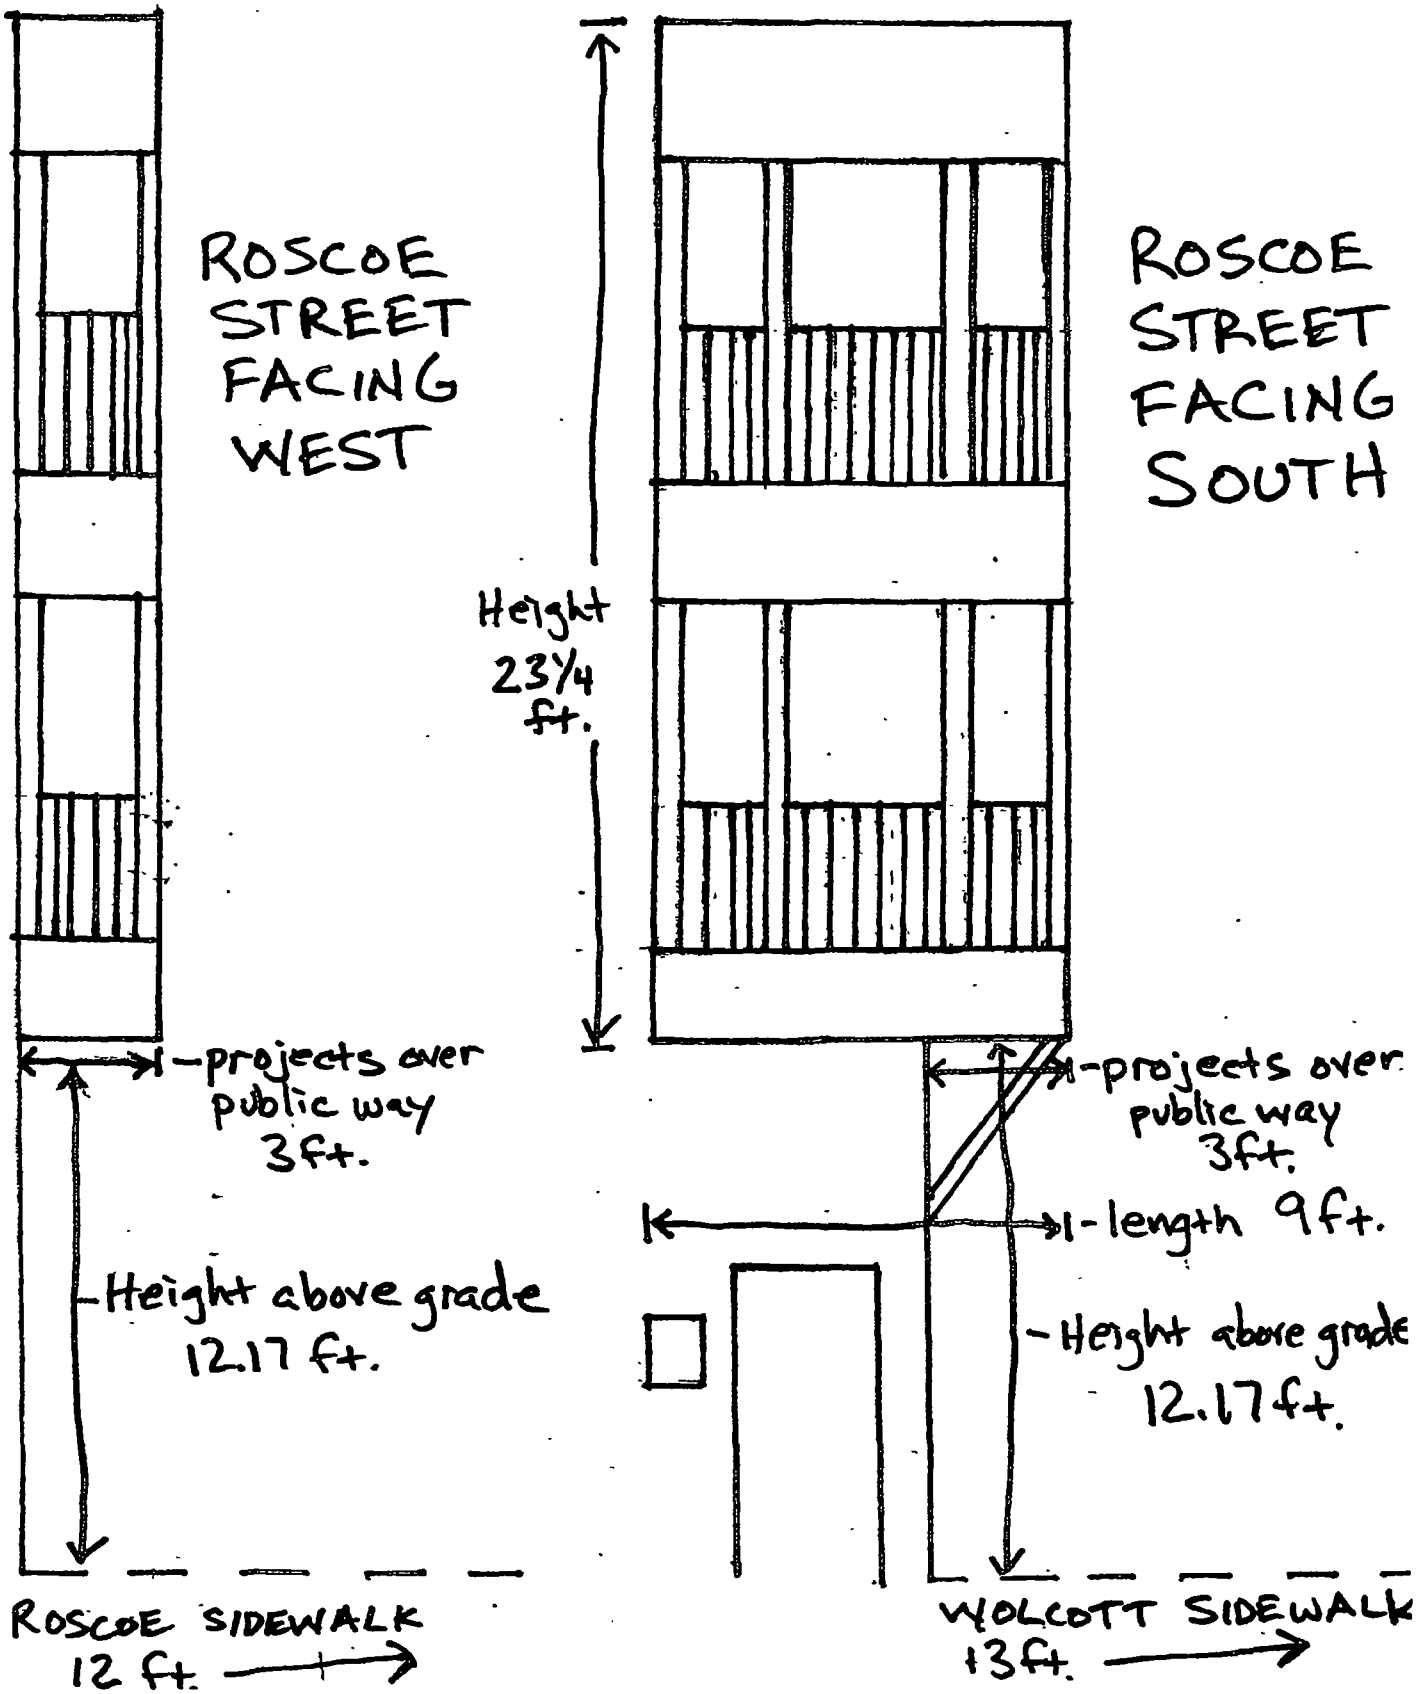

Sketch for Wolcoe Street Bay Window
At 1847 West Roscoe
Wolcoe LLC Account 383270-1

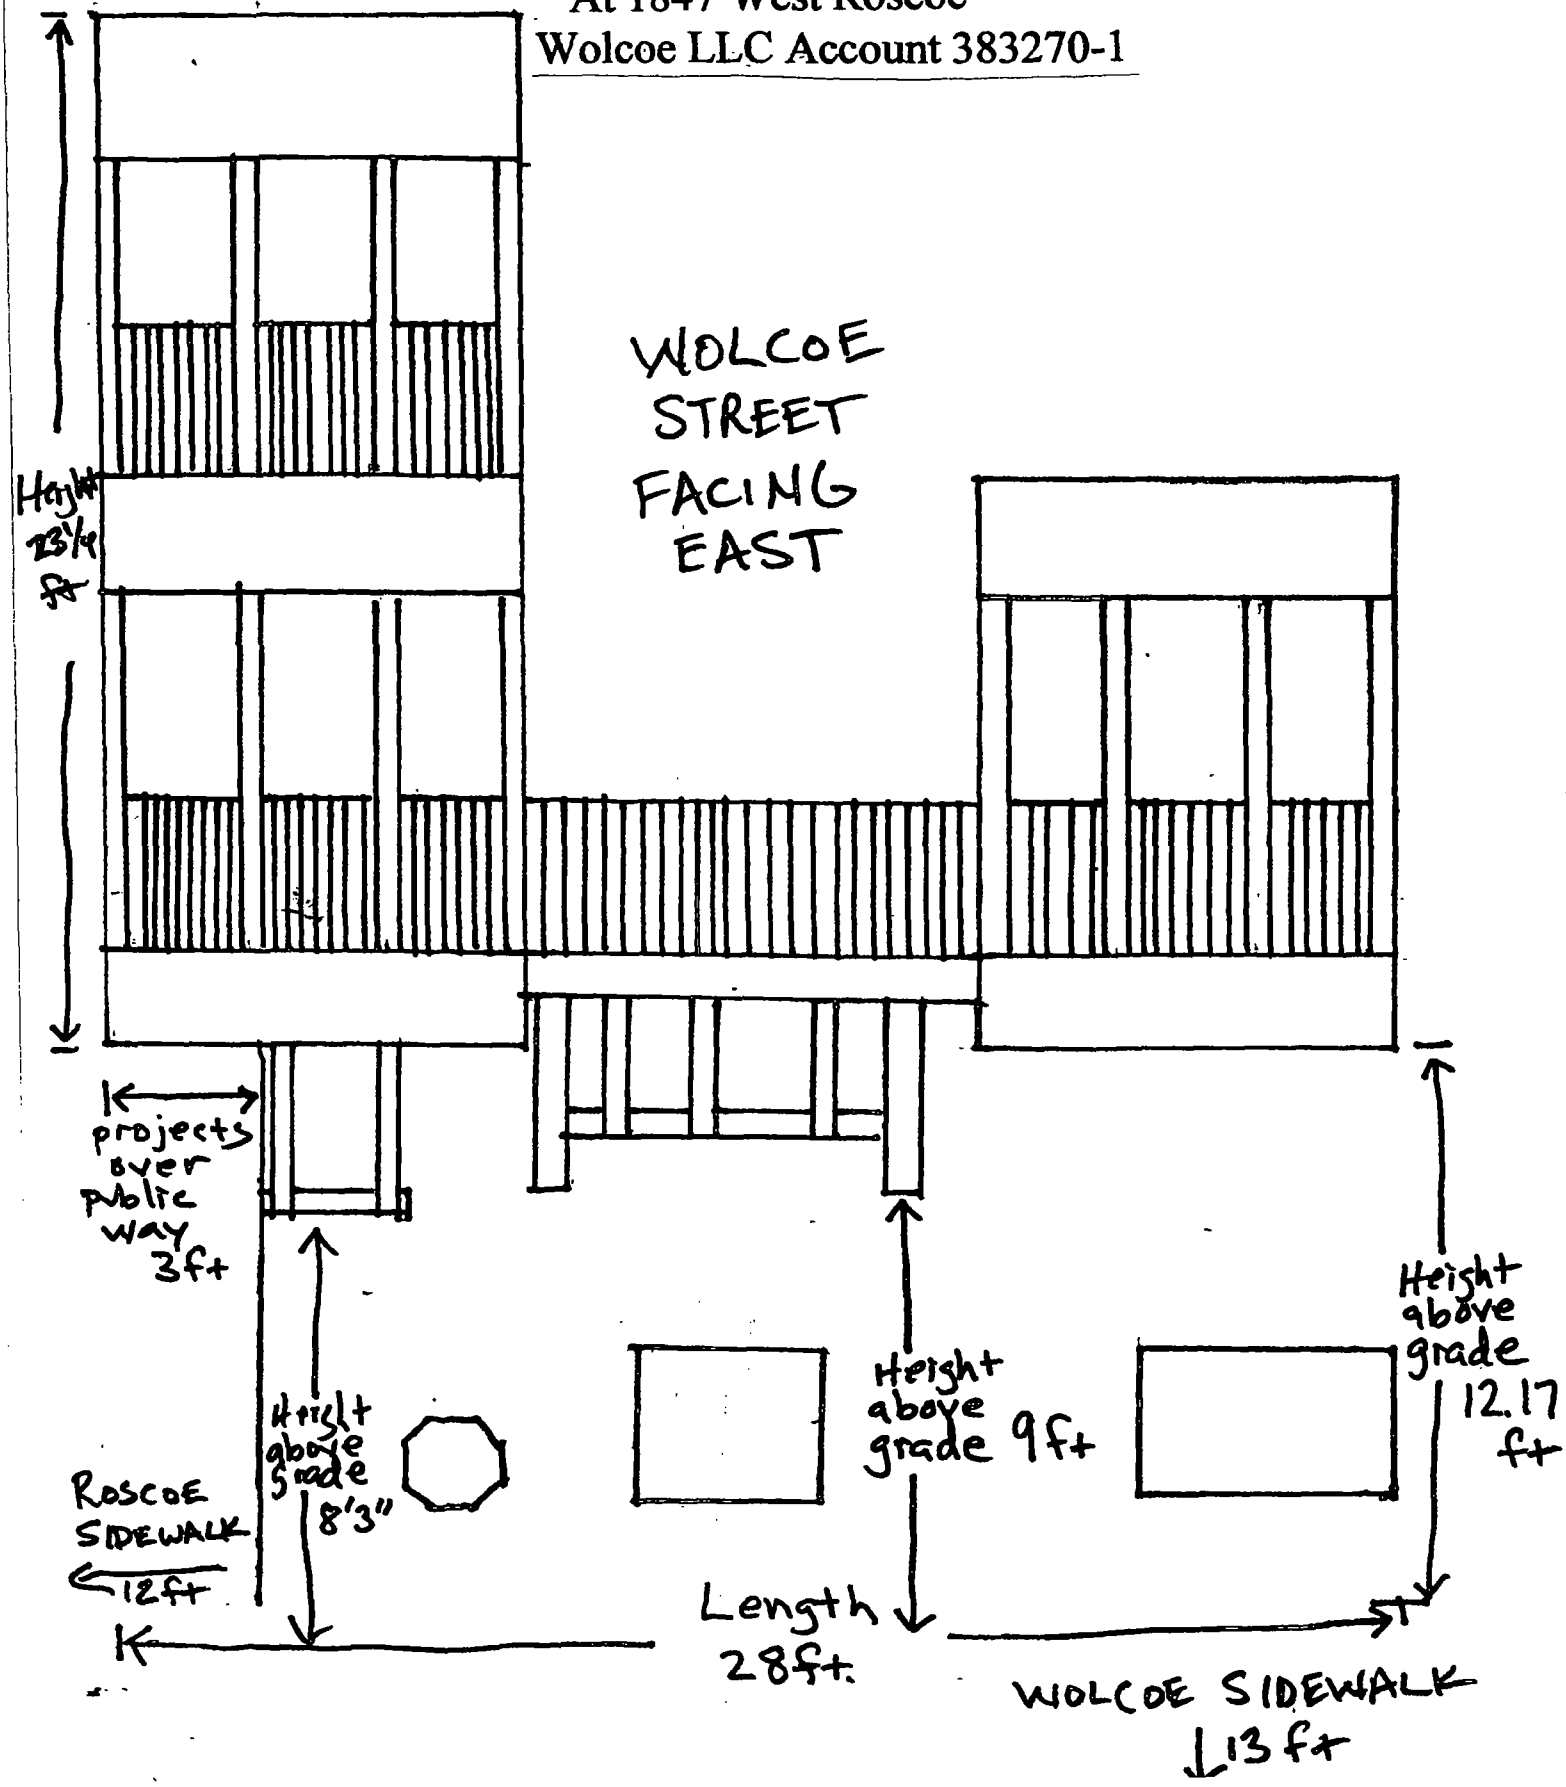

Department of Business Affairs and Consumer Protection
Small Business Center - Public Way Use Unit
City Hall - 121 N. LaSalle Street, Room 800 • Chicago, IL 60602
(312)-74-GOBIZ (312-744-6249) • (312) 744-1944 (TTY)
http://www.cityofchicago.org/bacp

09/10/2014

Alderman **Scott Waguespack**
Ward # **32**
City of Chicago
City Hall, Room **300**
121 North LaSalle Street
Chicago, Illinois 60602

Re: An ordinance to use and maintain a portion of the public right-of-way for **two (2) bay window(s)** for **WOLCOE LLC**, adjacent to the premises known as **1847 W. Roscoe St.**.

Dear Alderman **Scott Waguespack**:

The applicant referenced above has requested the use of the public right-of-way for a **bay window(s)**. An ordinance has been prepared by the Department of Business Affairs and Consumer Protection – Small Business Center - Public Way Use Unit for presentation to the City Council. Because this request was made for properties located in your ward, as approved by you as per the attached, I respectfully request that you introduce the attached ordinance at the next City Council meeting.

If you have any questions regarding this ordinance, please contact Anthony Bertuca at (312) 744-5506.

Department of Business Affairs and Consumer Protection

City of Chicago

O2014-7771

Office of the City Clerk

Document Tracking Sheet

Meeting Date:	9/10/2014
Sponsor(s):	Waguespack (32)
Type:	Ordinance
Title:	Grant(s) of privilege in public way for 2724-2728 N Lincoln Condo Assns.
Committee(s) Assignment:	Committee on Transportation and Public Way

ORDINANCE
2724-28 NORTH LINCOLN CONDOMINIUM ASSOCIATIONS
Acct. No. 345486 - 1
Permit No. 1114440

Be It Ordained by the City Council of the City of Chicago:

SECTION 1. Permission and authority are hereby given and granted to 2724-28 NORTH LINCOLN CONDOMINIUM ASSOCIATIONS, upon the terms and subject to the conditions of this ordinance to maintain and use, as now constructed, three (3) Balcony(s) projecting over the public right-of-way adjacent to its premises known as 2724 N. Lincoln Ave..

Said Balcony(s) at N. Lincoln Avenue measure(s):
Three (3) at eighteen point three three (18.33) feet in length, and one (1) foot in width for a total of fifty-four point nine nine (54.99) square feet.

The location of said privilege shall be as shown on prints kept on file with the Department of Business Affairs and Consumer Protection and the Office of the City Clerk.

Said privilege shall be constructed in accordance with plans and specifications approved by the Department of Planning and Development and Department of Transportation (Division of Project Development).

This grant of privilege in the public way shall be subject to the provisions of Section 10-28-015 and all other required provisions of the Municipal Code of Chicago.

The grantee shall pay to the City of Chicago as compensation for the privilege #1114440 herein granted the sum of two hundred twenty-five ($225.00) per annum in advance.

A 25% penalty will be added for payments received after due date.

The permit holder agrees to hold the City of Chicago harmless for any damage, relocation or replacement costs associated with damage, relocation or removal of private property caused by the City performing work in the public way.

Authority herein given and granted for a period of five (5) years from and after 06/09/2014.

Alderman Scott Waguespack

Scott Waguespack 32nd Ward

Side View

2728 N Lincoln Avenue

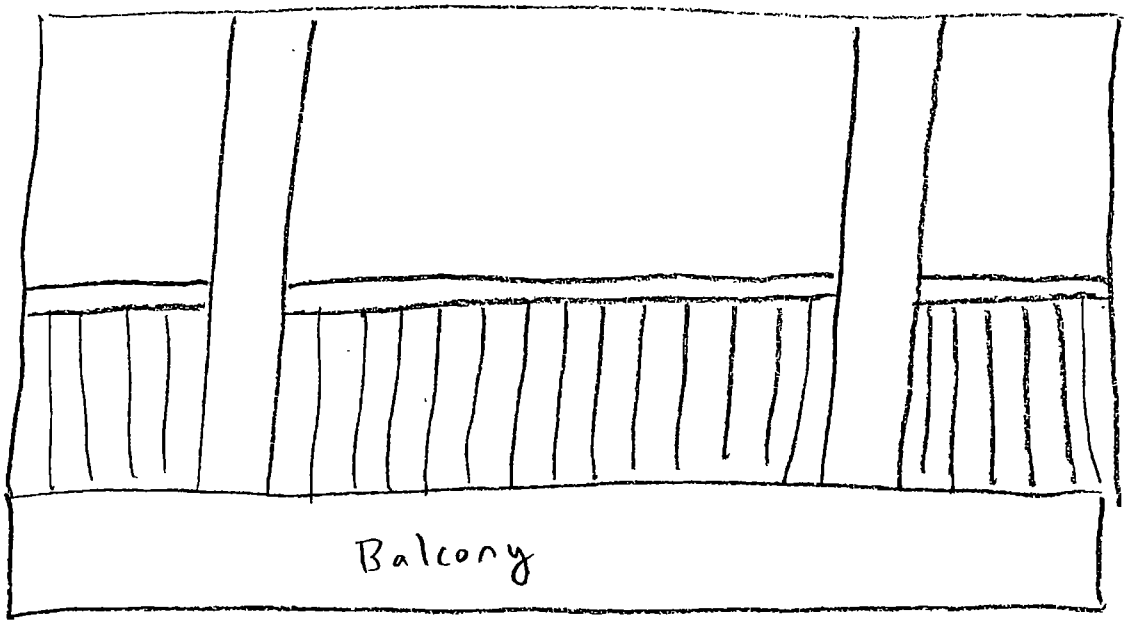

1ft.

18.33 feet

13 feet

Department of Business Affairs and Consumer Protection
Small Business Center - Public Way Use Unit
City Hall - 121 N. LaSalle Street, Room 800 • Chicago, IL 60602
(312)-74-GOBIZ (312-744-6249) • (312) 744-1944 (TTY)
http://www.cityofchicago.org/bacp

09/10/2014

Alderman **Scott Waguespack**
Ward # **32**
City of Chicago
City Hall, Room **300**
121 North LaSalle Street
Chicago, Illinois 60602

Re: An ordinance to use and maintain a portion of the public right-of-way for **three (3) balcony(ies)** for **2724-28 NORTH LINCOLN CONDOMINIUM ASSOCIATIONS**, adjacent to the premises known as **2724 N. Lincoln Ave.**.

Dear Alderman **Scott Waguespack**:

The applicant referenced above has requested the use of the public right-of-way for a **balcony(ies)**. An ordinance has been prepared by the Department of Business Affairs and Consumer Protection – Small Business Center - Public Way Use Unit for presentation to the City Council. Because this request was made for properties located in your ward, as approved by you as per the attached, I respectfully request that you introduce the attached ordinance at the next City Council meeting.

If you have any questions regarding this ordinance, please contact Anthony Bertuca at (312) 744-5506.

Department of Business Affairs and Consumer Protection

City of Chicago

O2014-7773

Office of the City Clerk

Document Tracking Sheet

Meeting Date:	9/10/2014
Sponsor(s):	Waguespack (32)
Type:	Ordinance
Title:	Grant(s) of privilege in public way for 2915 N Clybourn Condo Assn.
Committee(s) Assignment:	Committee on Transportation and Public Way

ORDINANCE
2915 N. CLYBOURN CONDOMINIUM ASSOCIATION
Acct. No. 291094 - 2
Permit No. 1114397

Be It Ordained by the City Council of the City of Chicago:

SECTION 1. Permission and authority are hereby given and granted to 2915 N. CLYBOURN CONDOMINIUM ASSOCIATION, upon the terms and subject to the conditions of this ordinance to maintain and use, as now constructed, thirty-six (36) Balcony(s) projecting over the public right-of-way adjacent to its premises known as 2915 N. Clybourn Ave..

Said Balcony(s) at N. Clybourn measure(s):
Eighteen (18) at ten (10) feet in length, and four (4) feet in width for a total of seven hundred twenty (720) square feet.

Said Balcony(s) at N. Hoyne measure(s):
Eighteen (18) at ten (10) feet in length, and four (4) feet in width for a total of seven hundred twenty (720) square feet.

The location of said privilege shall be as shown on prints kept on file with the Department of Business Affairs and Consumer Protection and the Office of the City Clerk.

Said privilege shall be constructed in accordance with plans and specifications approved by the Department of Planning and Development and Department of Transportation (Division of Project Development).

This grant of privilege in the public way shall be subject to the provisions of Section 10-28-015 and all other required provisions of the Municipal Code of Chicago.

The grantee shall pay to the City of Chicago as compensation for the privilege #1114397 herein granted the sum of two thousand seven hundred ($2,700.00) per annum in advance.

A 25% penalty will be added for payments received after due date.

The permit holder agrees to hold the City of Chicago harmless for any damage, relocation or replacement costs associated with damage, relocation or removal of private property caused by the City performing work in the public way.

Authority herein given and granted for a period of five (5) years from and after 06/30/2014.

Alderman Scott Waguespack

Scott Waguespack 32nd Ward

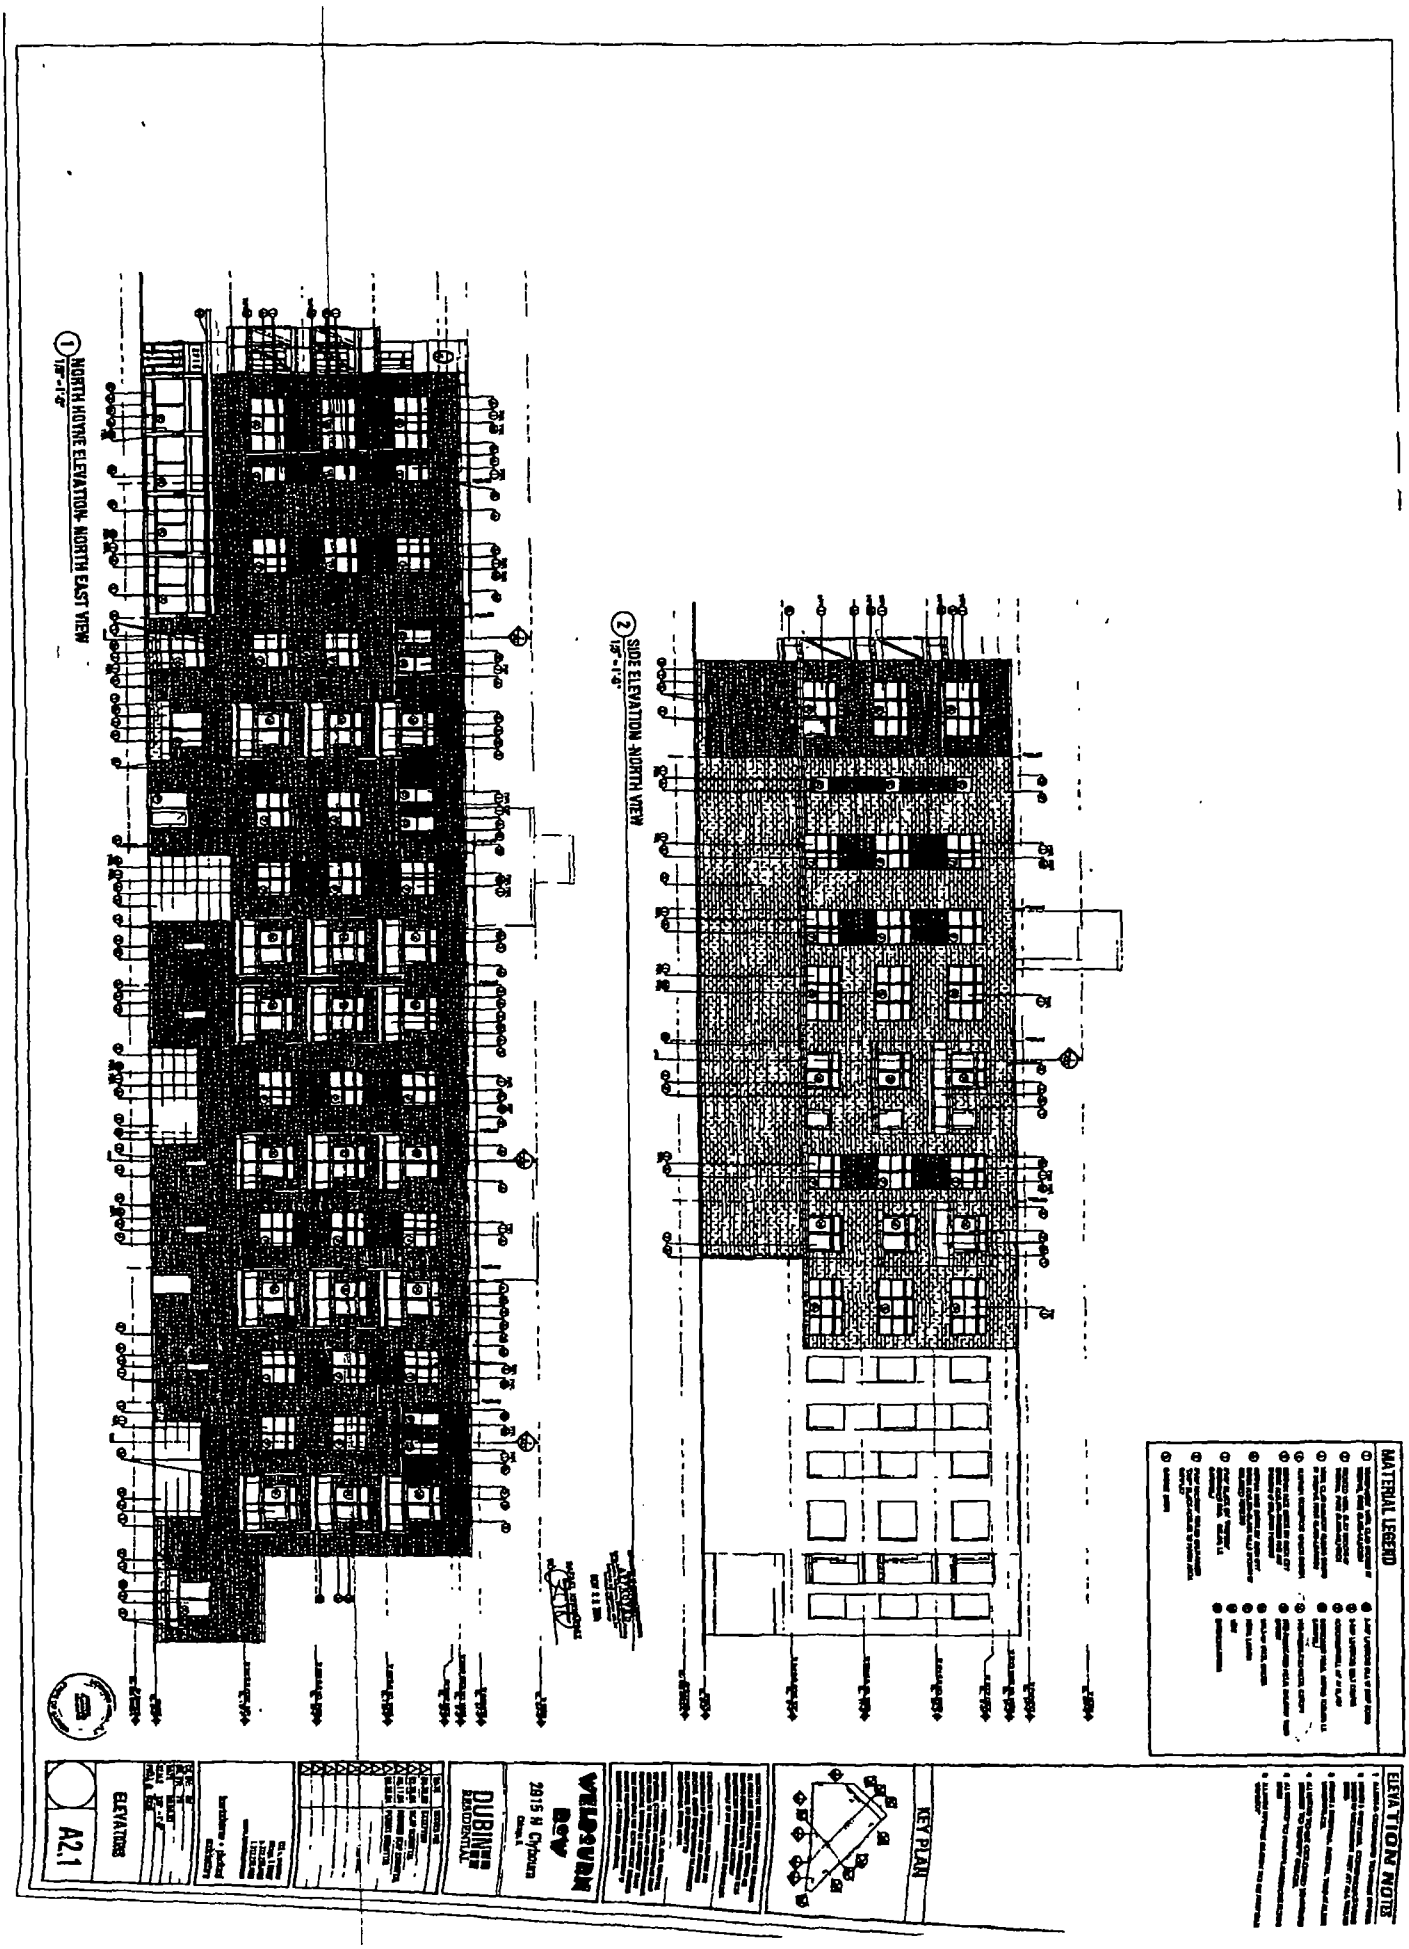
1 NORTH HOYNE ELEVATION- NORTH EAST VIEW
1/8"=1'-0"
2 SIDE ELEVATION- NORTH VIEW
1/8"=1'-0"
MATERIAL LEGEND
ELEVATION NOTE
KEY PLAN
WELSHVIEW
DEV
2815 N Clybourn
DUBINET
RESIDENTIAL
A2.1
ELEVATIONS

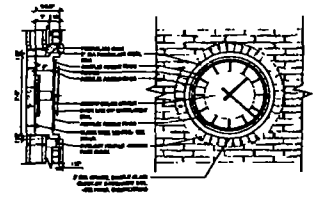

7 TOWER CLOCK- DETAIL ELEV & SECTION

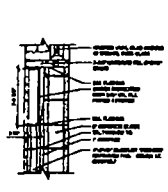

8 STEEL GIRDER- DETAIL SECTION

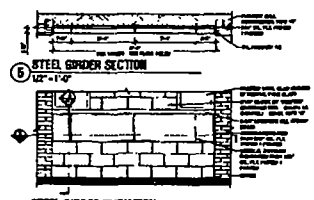

5 STEEL GIRDER SECTION

4 STEEL GIRDER ELEVATION

MATERIAL LEGEND

ELEVATION NOTES

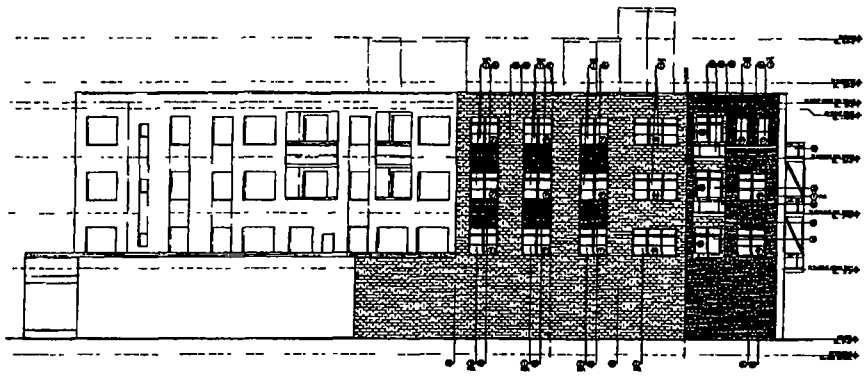

3 SIDE ELEVATION - NORTH EAST VIEW

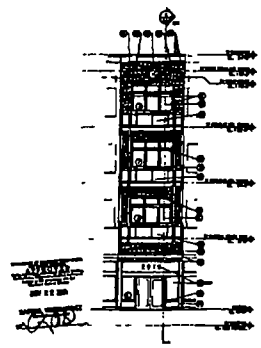

2 FRONT ELEVATION - SOUTH VIEW

KEY PLAN

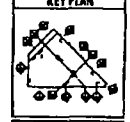

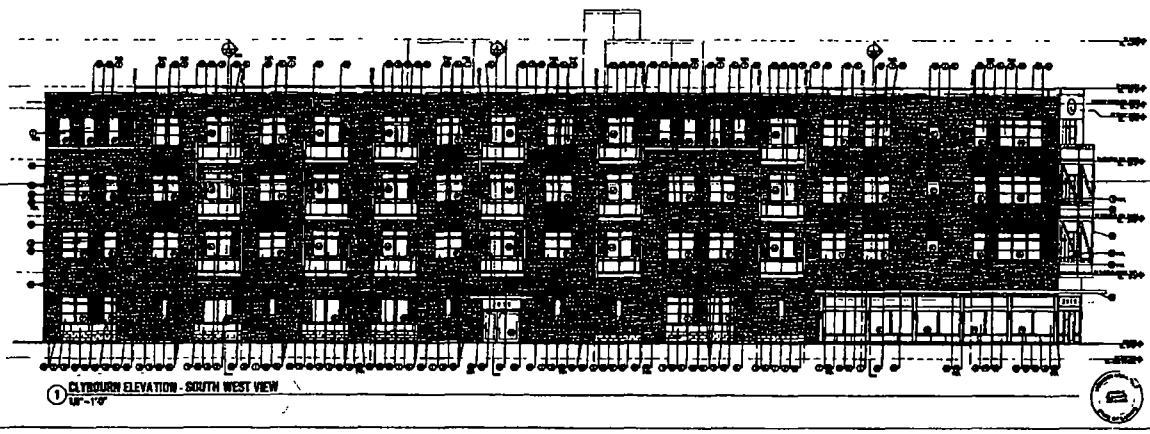

1 CLYBOURN ELEVATION - SOUTH WEST VIEW

WELBURN ROW

2515 N Clybourn

DUBIN RESIDENTIAL

ELEVATIONS

A2.0

Department of Business Affairs and Consumer Protection
Small Business Center- Public Way Use Unit
City Hall- 121 N. LaSalle Street Room 800 • Chicago, IL 60602
(312)-74-GOBIZ (312-744-6249) • (312) 744-1944 (TTY)
http://www.cityofchicago.org/bacp

09/10/2014

Alderman **Scott Waguespack**
Ward # **32**
City of Chicago
City Hall, Room **300**
121 North LaSalle Street
Chicago, Illinois 60602

Re: An ordinance to use and maintain a portion of the public right-of-way for **thirty-six (36) balcony(ies)** for **2915 N. CLYBOURN CONDOMINIUM ASSOCIATION**, adjacent to the premises known as **2915 N. Clybourn Ave.**.

Dear Alderman **Scott Waguespack**:

The applicant referenced above has requested the use of the public right-of-way for a **balcony(ies)**. An ordinance has been prepared by the Department of Business Affairs and Consumer Protection – Small Business Center - Public Way Use Unit for presentation to the City Council. Because this request was made for properties located in your ward, as approved by you as per the attached, I respectfully request that you introduce the attached ordinance at the next City Council meeting.

If you have any questions regarding this ordinance, please contact Anthony Bertuca at (312) 744-5506.

Department of Business Affairs and Consumer Protection

City of Chicago

O2014-7767

Office of the City Clerk

Document Tracking Sheet

Meeting Date:	9/10/2014
Sponsor(s):	Mell (33)
Type:	Ordinance
Title:	Grant(s) of privilege in public way for Vanessa's & Wendy's Family Hair Care
Committee(s) Assignment:	Committee on Transportation and Public Way

ORDINANCE
VANESSA'S & WENDY'S FAMILY HAIR CARE
Acct. No. 268091 - 2
Permit No. 1114553

Be It Ordained by the City Council of the City of Chicago:

SECTION 1. Permission and authority are hereby given and granted to VANESSA'S & WENDY'S FAMILY HAIR CARE, upon the terms and subject to the conditions of this ordinance to maintain and use two (2) sign(s) projecting over the public right-of-way attached to its premises known as 3519 W. Lawrence Ave..

Said sign structure(s) measures as follows; along W. Lawrence Ave.:
One (1) at twenty (20) feet in length, fifteen (15) feet in height and twelve (12) feet above grade level.
One (1) at four (4) feet in length, eight (8) feet in height and fourteen (14) feet above grade level.

The location of said privilege shall be as shown on prints kept on file with the Department of Business Affairs and Consumer Protection and the Office of the City Clerk.

Said privilege shall be constructed in accordance with plans and specifications approved by the Department of Transportation (Division of Project Development) and Zoning Department - Signs.

This grant of privilege in the public way shall be subject to the provisions of Section 10-28-015 and all other required provisions of the Municipal Code of Chicago.

The grantee shall pay to the City of Chicago as compensation for the privilege #1114553 herein granted the sum of six hundred ($600.00) per annum in advance.

A 25% penalty will be added for payments received after due date.

The permit holder agrees to hold the City of Chicago harmless for any damage, relocation or replacement costs associated with damage, relocation or removal of private property caused by the City performing work in the public way.

Authority herein given and granted for a period of five (5) years from and after 11/05/2013.

Alderman _____

Deborah Mell 33rd Ward

APPLICATION TO USE THE PUBLIC RIGHT OF WAY

EXAMPLE OF SIGN DRAWING

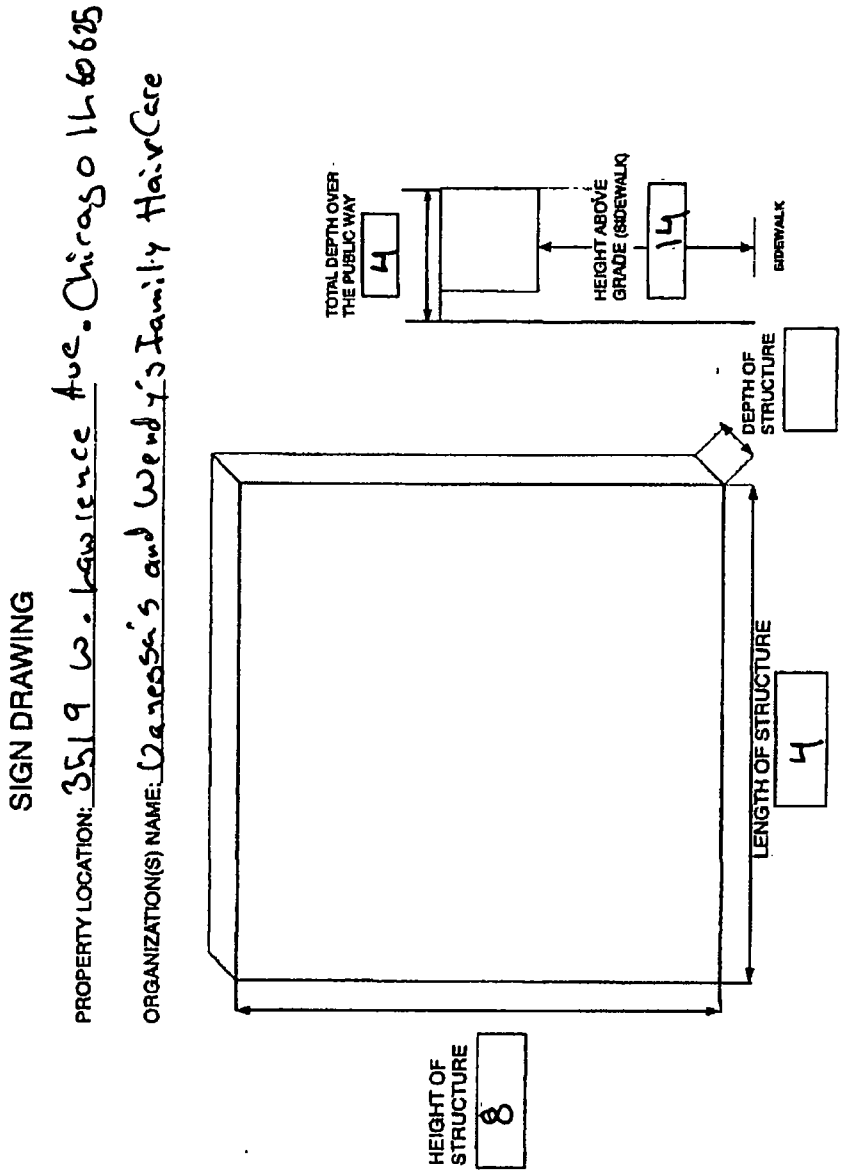

APPLICATION TO USE THE PUBLIC RIGHT OF WAY

EXAMPLE OF SIGN DRAWING

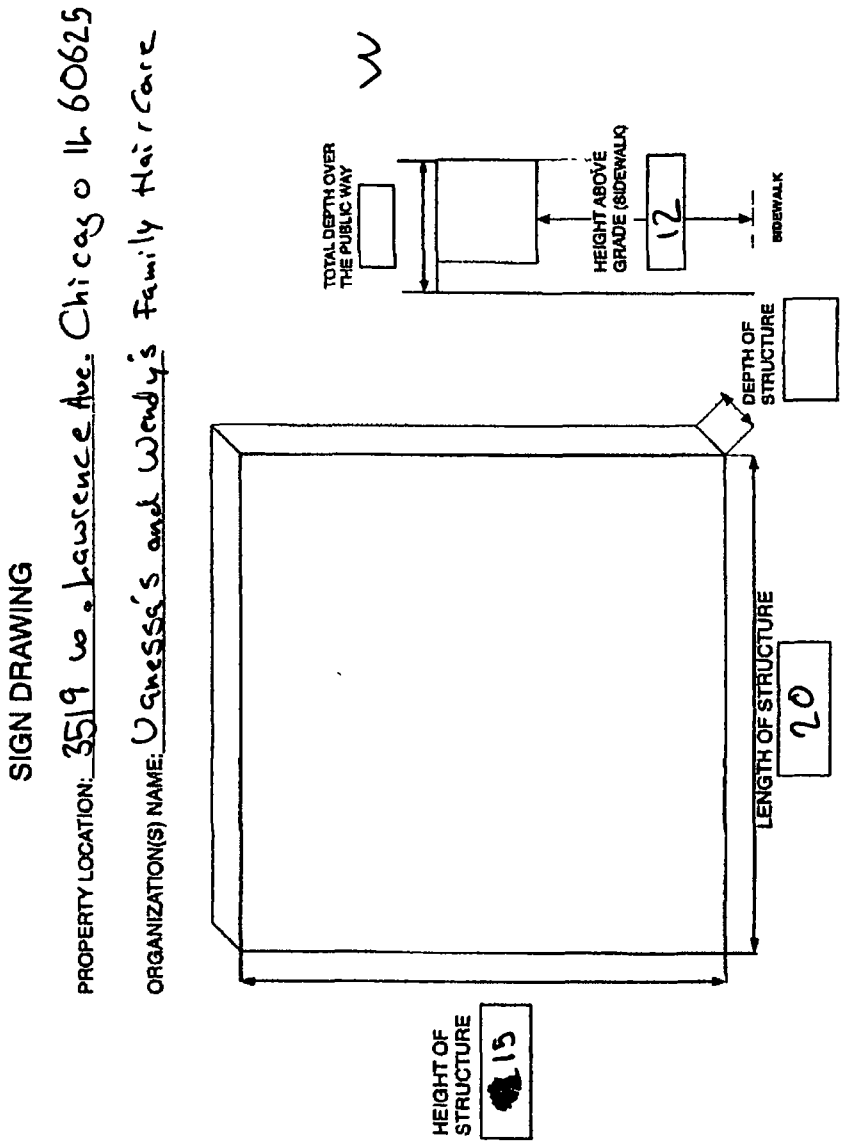

Department of Business Affairs and Consumer Protection
Small Business Center - Public Way Use Unit
City Hall - 121 N. LaSalle Street, Room 800 • Chicago, IL 60602
(312)-74-GOBIZ (312-744-6249) • (312) 744-1944 (TTY)
http://www.cityofchicago.org/bacp

09/10/2014

Alderman **Deborah Mell**
Ward # **33**
City of Chicago
City Hall, Room **208**
121 North LaSalle Street
Chicago, Illinois 60602

Re: An ordinance to use and maintain a portion of the public right-of-way for **two (2) sign(s)** for **VANESSA'S & WENDY'S FAMILY HAIR CARE**, adjacent to the premises known as **3519 W. Lawrence Ave.**.

Dear Alderman **Deborah Mell**:

The applicant referenced above has requested the use of the public right-of-way for a **sign(s)**. An ordinance has been prepared by the Department of Business Affairs and Consumer Protection – Small Business Center - Public Way Use Unit for presentation to the City Council. Because this request was made for properties located in your ward, as approved by you as per the attached, I respectfully request that you introduce the attached ordinance at the next City Council meeting.

If you have any questions regarding this ordinance, please contact Anthony Bertuca at (312) 744-5506.

Department of Business Affairs and Consumer Protection

City of Chicago

O2014-7774

Office of the City Clerk

Document Tracking Sheet

Meeting Date:	9/10/2014
Sponsor(s):	Mell (33)
Type:	Ordinance
Title:	Grant(s) of privilege in public way for Kedzie Plaza LLC
Committee(s) Assignment:	Committee on Transportation and Public Way

ORDINANCE
KEDZIE PLAZA LLC
Acct. No. 341348 - 1
Permit No. 1114429

Be It Ordained by the City Council of the City of Chicago:

SECTION 1. Permission and authority are hereby given and granted to KEDZIE PLAZA LLC, upon the terms and subject to the conditions of this ordinance to maintain and use two (2) sign(s) projecting over the public right-of-way attached to its premises known as 4248 N. Kedzie Ave..

Said sign structure(s) measures as follows; along N Kedzie Ave:
One (1) at six point three three (6.33) feet in length, four point zero four (4.04) feet in height and ten point zero eight (10.08) feet above grade level.
One (1) at six point three three (6.33) feet in length, four point zero four (4.04) feet in height and fourteen point one two (14.12) feet above grade level.

The location of said privilege shall be as shown on prints kept on file with the Department of Business Affairs and Consumer Protection and the Office of the City Clerk.

Said privilege shall be constructed in accordance with plans and specifications approved by the Department of Transportation (Division of Project Development) and Zoning Department - Signs.

This grant of privilege in the public way shall be subject to the provisions of Section 10-28-015 and all other required provisions of the Municipal Code of Chicago.

The grantee shall pay to the City of Chicago as compensation for the privilege #1114429 herein granted the sum of six hundred ($600.00) per annum in advance.

A 25% penalty will be added for payments received after due date.

The permit holder agrees to hold the City of Chicago harmless for any damage, relocation or replacement costs associated with damage, relocation or removal of private property caused by the City performing work in the public way.

Authority herein given and granted for a period of five (5) years from and after 06/03/2014.

Alderman _____

Deborah Mell 33rd Ward

02/27/2009 14:21 7737744606 AKTON REALTY PAGE 03

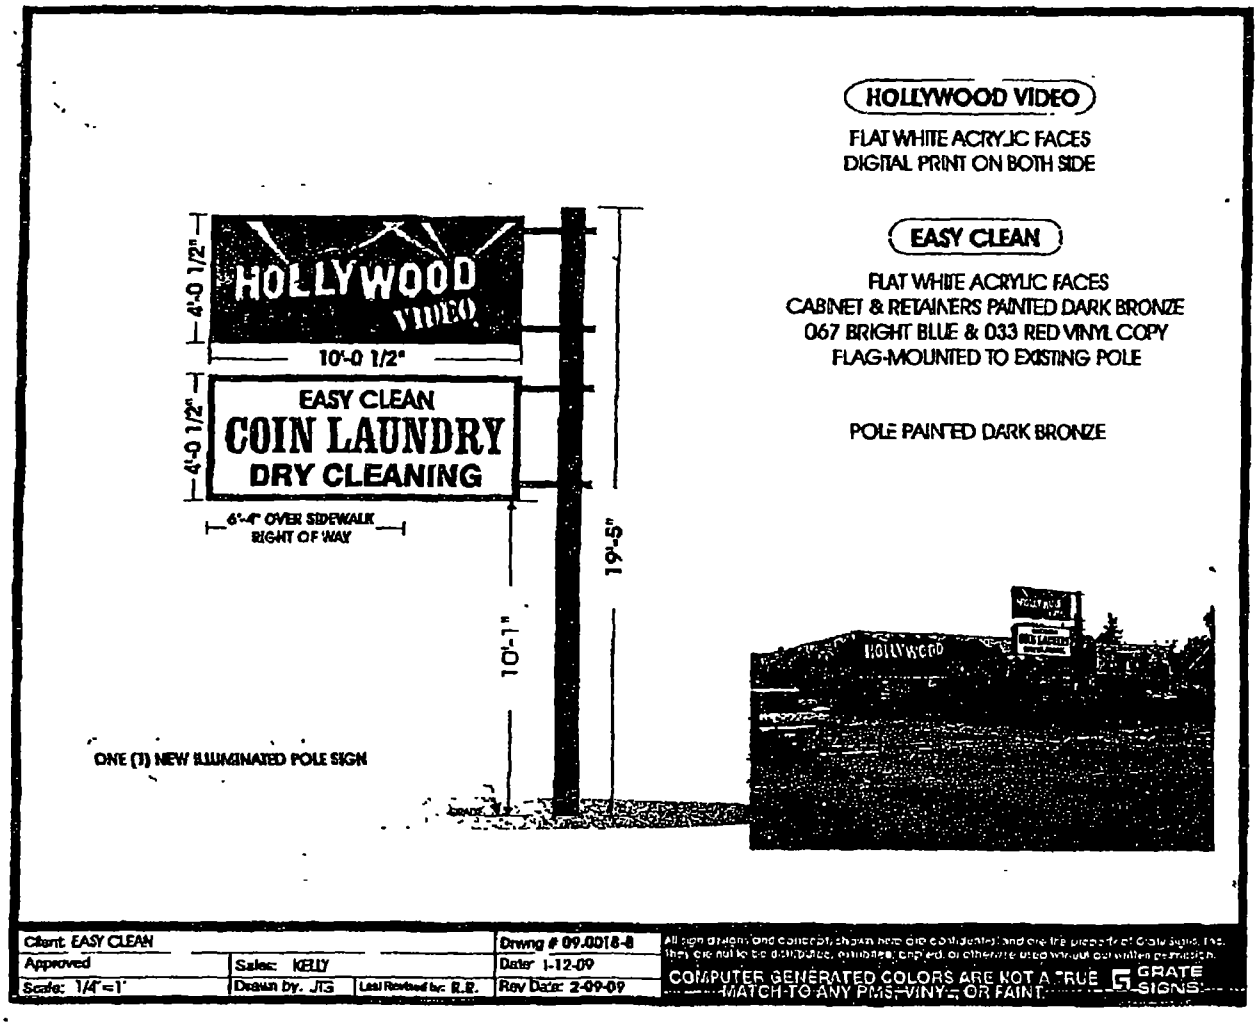

Department of Business Affairs and Consumer Protection
Small Business Center - Public Way Use Unit
City Hall - 121 N LaSalle Street, Room 800 • Chicago, IL 60602
(312)-74-GOBIZ (312-744-6249) • (312) 744-1944 (TTY)
http://www.cityofchicago.org/bacp

09/10/2014

Alderman **Deborah Mell**
Ward # **33**
City of Chicago
City Hall, Room **208**
121 North LaSalle Street
Chicago, Illinois 60602

Re: An ordinance to use and maintain a portion of the public right-of-way for **two (2) sign(s)** for **KEDZIE PLAZA LLC**, adjacent to the premises known as **4248 N. Kedzie Ave.**.

Dear Alderman **Deborah Mell**:

The applicant referenced above has requested the use of the public right-of-way for a **sign(s)**. An ordinance has been prepared by the Department of Business Affairs and Consumer Protection – Small Business Center - Public Way Use Unit for presentation to the City Council. Because this request was made for properties located in your ward, as approved by you as per the attached, I respectfully request that you introduce the attached ordinance at the next City Council meeting.

If you have any questions regarding this ordinance, please contact Anthony Bertuca at (312) 744-5506.

Department of Business Affairs and Consumer Protection

City of Chicago

O2014-7778

Office of the City Clerk

Document Tracking Sheet

Meeting Date:	9/10/2014
Sponsor(s):	Colón (35)
Type:	Ordinance
Title:	Grant(s) of privilege in public way for Burlington, The
Committee(s) Assignment:	Committee on Transportation and Public Way

ORDINANCE
THE BURLINGTON
Acct. No. 390 - 1
Permit No. 1113912

Be It Ordained by the City Council of the City of Chicago:

SECTION 1. Permission and authority are hereby given and granted to THE BURLINGTON, upon the terms and subject to the conditions of this ordinance to maintain and use one (1) sign(s) projecting over the public right-of-way attached to its premises known as 3425 W. Fullerton Ave..

Said sign structure(s) measures as follows; along W. FULLERTON:
One (1) at four (4) feet in length, four (4) feet in height and eleven (11) feet above grade level.

The location of said privilege shall be as shown on prints kept on file with the Department of Business Affairs and Consumer Protection and the Office of the City Clerk.

Said privilege shall be constructed in accordance with plans and specifications approved by the Department of Transportation (Division of Project Development) and Zoning Department - Signs.

This grant of privilege in the public way shall be subject to the provisions of Section 10-28-015 and all other required provisions of the Municipal Code of Chicago.

The grantee shall pay to the City of Chicago as compensation for the privilege #1113912 herein granted the sum of one hundred ($100.00) per annum in advance.

A 25% penalty will be added for payments received after due date.

The permit holder agrees to hold the City of Chicago harmless for any damage, relocation or replacement costs associated with damage, relocation or removal of private property caused by the City performing work in the public way.

Authority herein given and granted for a period of five (5) years from and after 04/22/2014.

Alderman

Reynaldo Colon 35th Ward

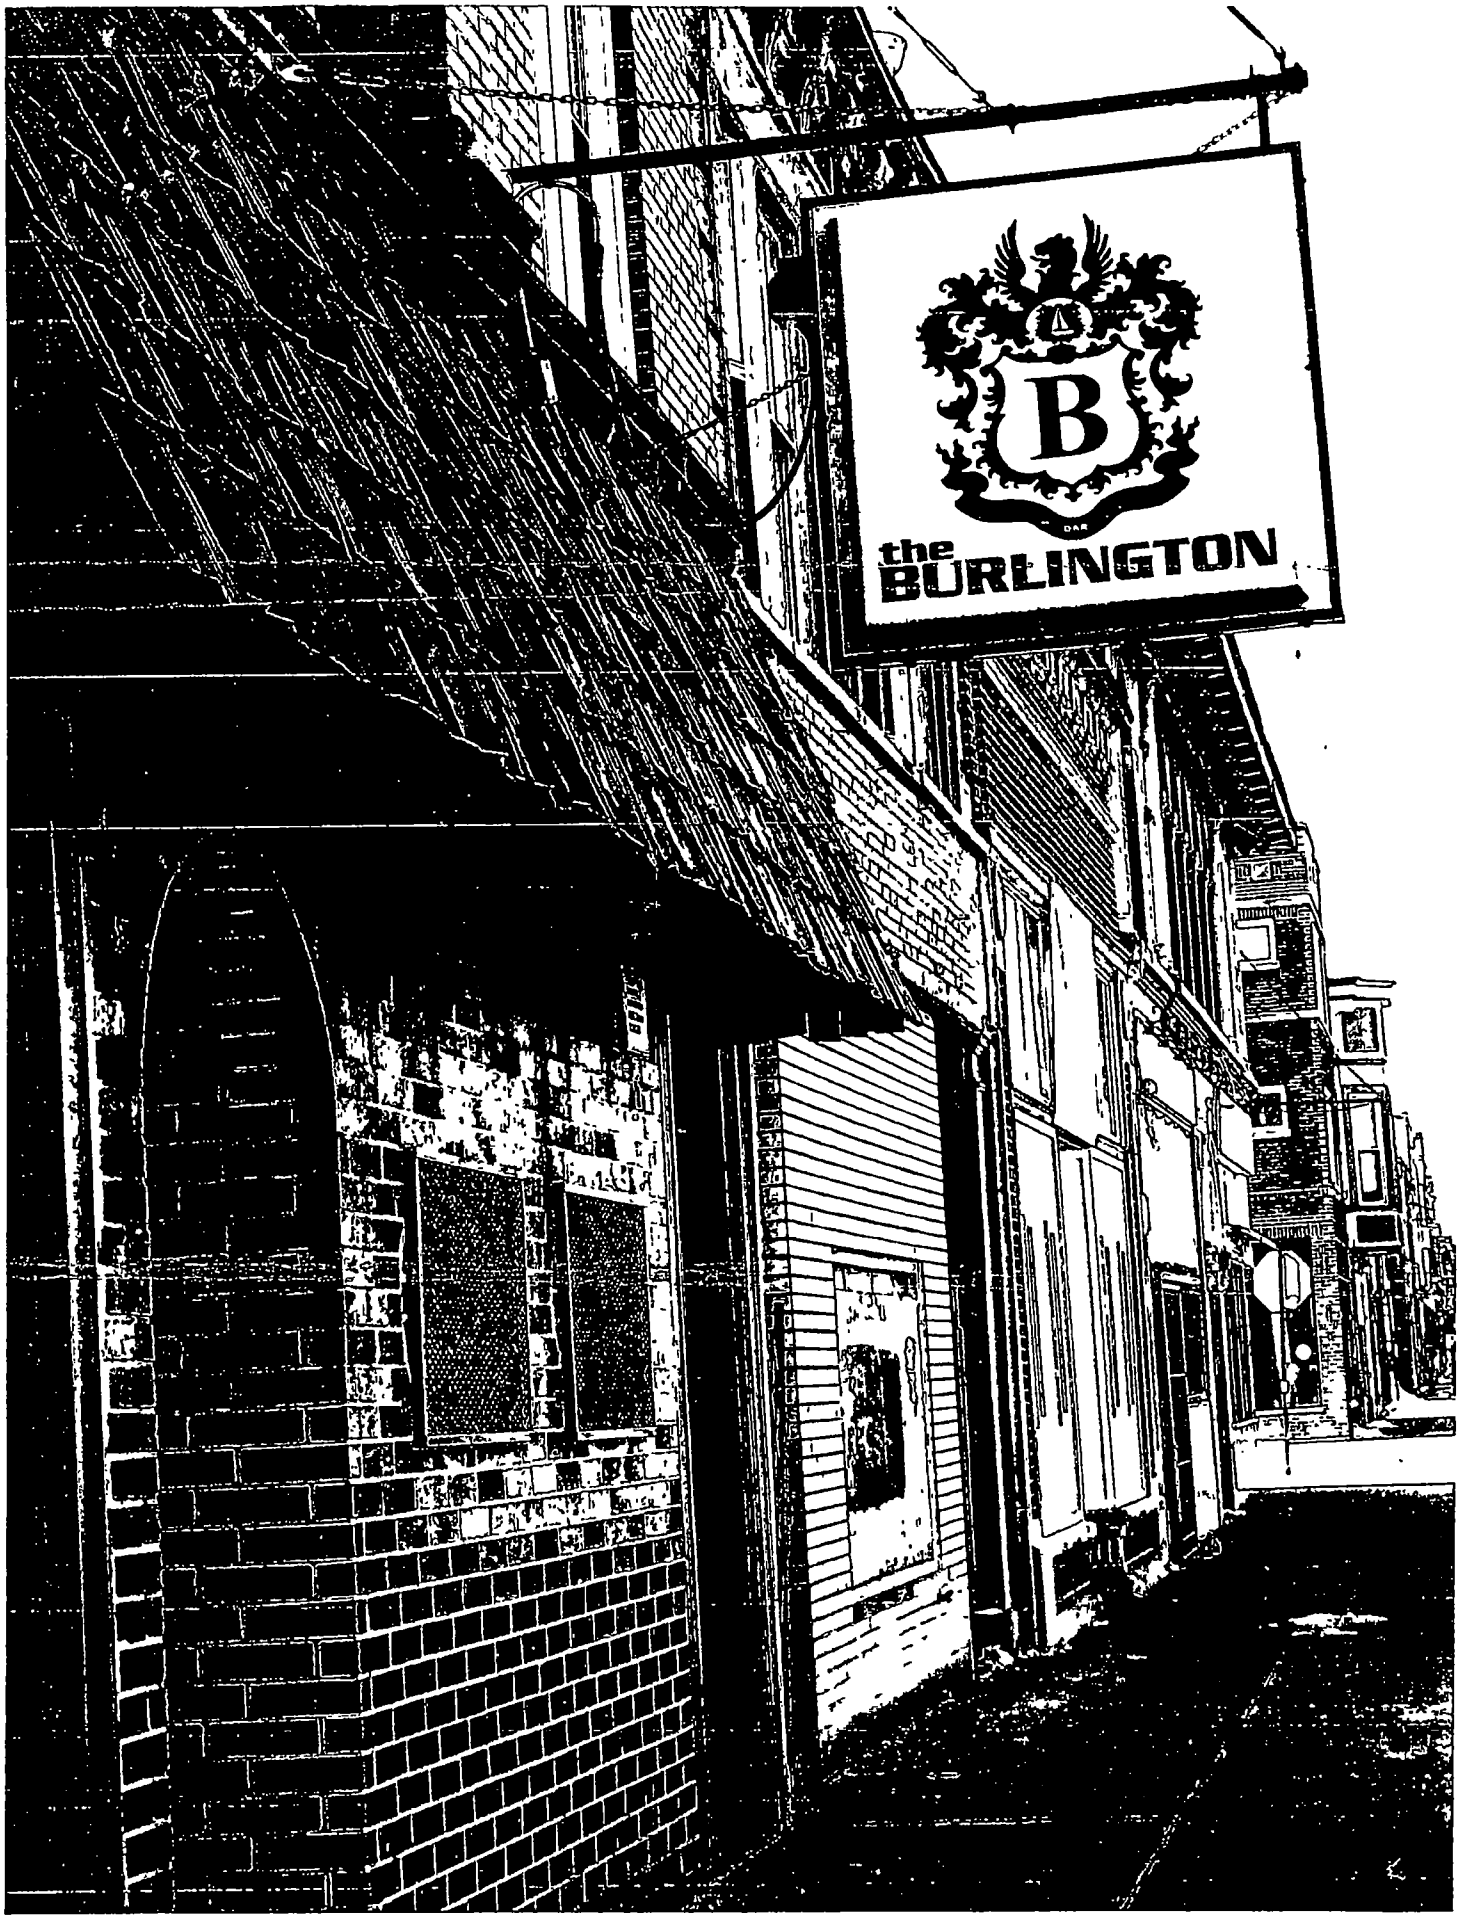
B
the
BURLINGTON

Department of Business Affairs and Consumer Protection
Small Business Center - Public Way Use Unit
City Hall - 121 N. LaSalle Street, Room 800 • Chicago, IL 60602
(312)-74-GOBIZ (312-744-6249) • (312) 744-1944 (TTY)
http //www.cityofchicago.org/bacp

2nd ATTEMPT AT INTRODUCTION

09/10/2014

Alderman **Reynaldo Colon**
Ward # **35**
City of Chicago
City Hall, Room **203**
121 North LaSalle Street
Chicago, Illinois 60602

Re: An ordinance to use and maintain a portion of the public right-of-way for **one (1) sign(s)** for **THE BURLINGTON**, adjacent to the premises known as **3425 W. Fullerton Ave.**.

Dear Alderman **Reynaldo Colon**:

The applicant referenced above has requested the use of the public right-of-way for a **sign(s)**. An ordinance has been prepared by the Department of Business Affairs and Consumer Protection – Small Business Center - Public Way Use Unit for presentation to the City Council. Because this request was made for properties located in your ward, as approved by you as per the attached, I respectfully request that you introduce the attached ordinance at the next City Council meeting.

If you have any questions regarding this ordinance, please contact Anthony Bertuca at (312) 744-5506.

Department of Business Affairs and Consumer Protection

City of Chicago

O2014-7780

Office of the City Clerk

Document Tracking Sheet

Meeting Date:	9/10/2014
Sponsor(s):	Colón (35)
Type:	Ordinance
Title:	Grant(s) of privilege in public way for Cheng Chopsticks
Committee(s) Assignment:	Committee on Transportation and Public Way

ORDINANCE
CHENG CHOPSTICKS
Acct. No. 381129 - 1
Permit No. 1108268

Be It Ordained by the City Council of the City of Chicago:

SECTION 1. Permission and authority are hereby given and granted to CHENG CHOPSTICKS, upon the terms and subject to the conditions of this ordinance to maintain and use one (1) sign(s) projecting over the public right-of-way attached to its premises known as 3054 W. Armitage Ave..

Said sign structure(s) measures as follows; along Armitage:
One (1) at four (4) feet in length, five (5) feet in height and nine point five (9.5) feet above grade level.

The location of said privilege shall be as shown on prints kept on file with the Department of Business Affairs and Consumer Protection and the Office of the City Clerk.

Said privilege shall be constructed in accordance with plans and specifications approved by the Department of Transportation (Division of Project Development) and Zoning Department - Signs.

This grant of privilege in the public way shall be subject to the provisions of Section 10-28-015 and all other required provisions of the Municipal Code of Chicago.

The grantee shall pay to the City of Chicago as compensation for the privilege #1108268 herein granted the sum of one hundred ($100.00) per annum in advance.

A 25% penalty will be added for payments received after due date.

The permit holder agrees to hold the City of Chicago harmless for any damage, relocation or replacement costs associated with damage, relocation or removal of private property caused by the City performing work in the public way.

Authority herein given and granted for a period of five (5) years from and after Date of Passage.

Alderman _____

Reynaldo Colon 35th Ward

Cheng Chop Sticks

3054 W. Armitage Ave., Chicago, IL 60647

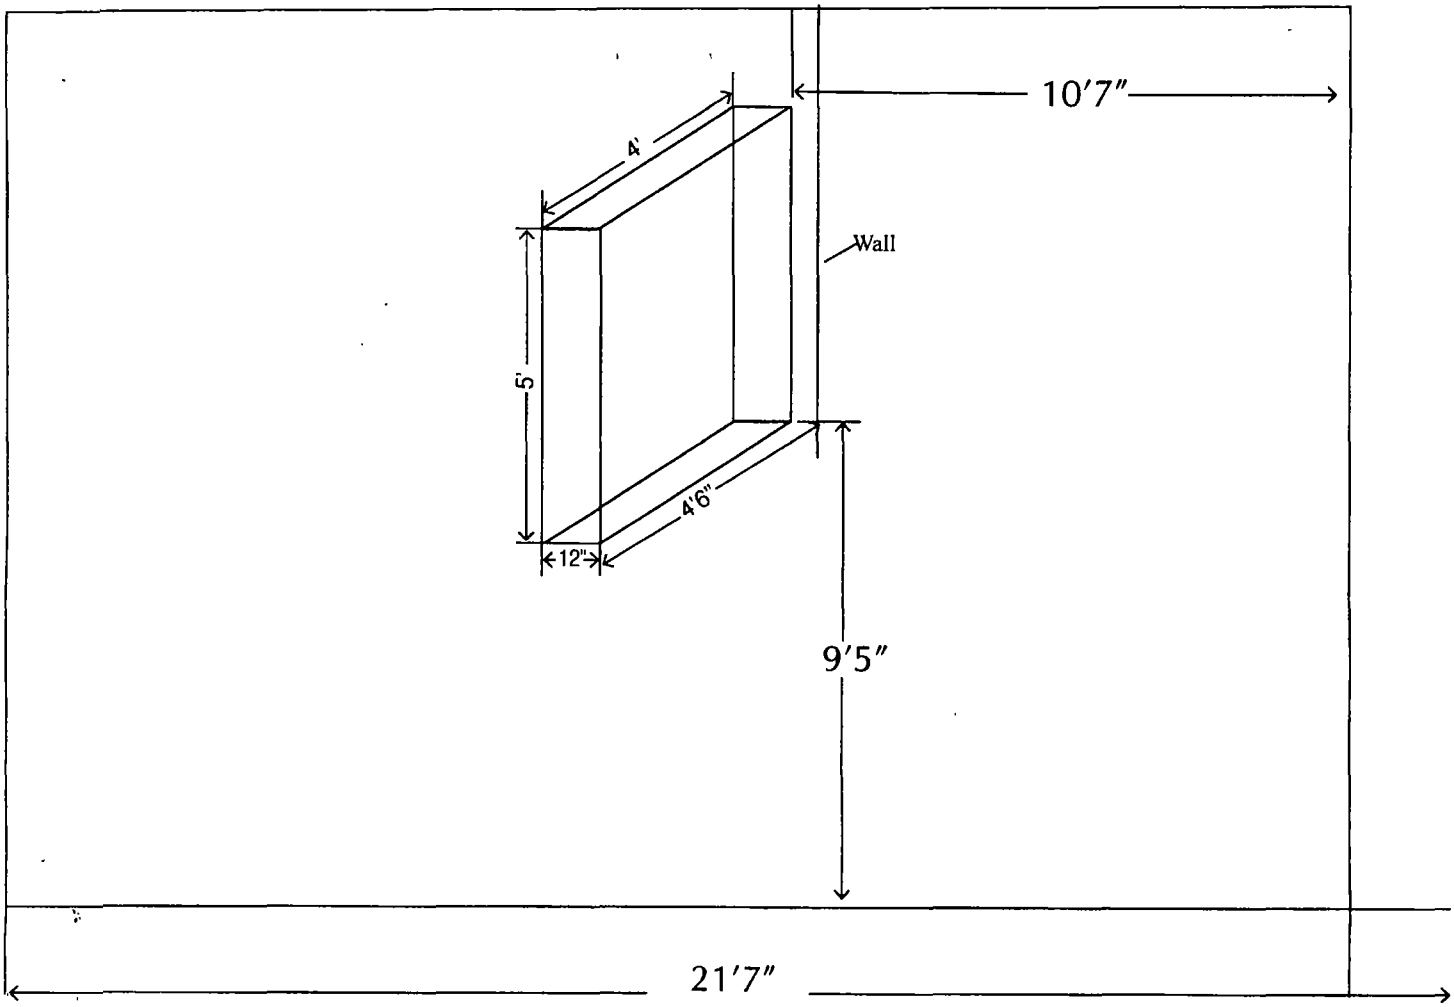

Department of Business Affairs and Consumer Protection
Small Business Center - Public Way Use Unit
City Hall - 121 N. LaSalle Street, Room 800 • Chicago, IL 60602
(312)-74-GOBIZ (312-744-6249) • (312) 744-1944 (TTY)
http //www cityofchicago org/bacp

2nd ATTEMPT AT INTRODUCTION

09/10/2014

Alderman **Reynaldo Colon**
Ward # **35**
City of Chicago
City Hall, Room **203**
121 North LaSalle Street
Chicago, Illinois 60602

Re: An ordinance to use and maintain a portion of the public right-of-way for **one (1) sign(s)** for **CHENG CHOPSTICKS**, adjacent to the premises known as **3054 W. Armitage Ave.**.

Dear Alderman **Reynaldo Colon**:

The applicant referenced above has requested the use of the public right-of-way for a **sign(s)**. An ordinance has been prepared by the Department of Business Affairs and Consumer Protection – Small Business Center - Public Way Use Unit for presentation to the City Council. Because this request was made for properties located in your ward, as approved by you as per the attached, I respectfully request that you introduce the attached ordinance at the next City Council meeting.

If you have any questions regarding this ordinance, please contact Anthony Bertuca at (312) 744-5506.

Department of Business Affairs and Consumer Protection

City of Chicago

O2014-7783

Office of the City Clerk

Document Tracking Sheet

Meeting Date:	9/10/2014
Sponsor(s):	Colón (35)
Type:	Ordinance
Title:	Grant(s) of privilege in public way for El Cid Tacos No. 2
Committee(s) Assignment:	Committee on Transportation and Public Way

ORDINANCE
EL CID TACOS #2
Acct. No. 16296 - 2
Permit No. 1114612

Be It Ordained by the City Council of the City of Chicago:

SECTION 1. Permission and authority are hereby given and granted to EL CID TACOS #2, upon the terms and subject to the conditions of this ordinance to maintain and use, as now constructed, two (2) Door Swing(s) on the public right-of-way adjacent to its premises known as 2645 N. Kedzie Ave..

Said Door Swing(s) at N. Kedzie measure(s):
Two (2) at three (3) feet in length, and three (3) feet in width for a total of eighteen (18) square feet.

The location of said privilege shall be as shown on prints kept on file with the Department of Business Affairs and Consumer Protection and the Office of the City Clerk.

Said privilege shall be constructed in accordance with plans and specifications approved by the Department of Transportation (Division of Project Development).

This grant of privilege in the public way shall be subject to the provisions of Section 10-28-015 and all other required provisions of the Municipal Code of Chicago.

The grantee shall pay to the City of Chicago as compensation for the privilege #1114612 herein granted the sum of one hundred fifty ($150.00) per annum in advance.

A 25% penalty will be added for payments received after due date.

The permit holder agrees to hold the City of Chicago harmless for any damage, relocation or replacement costs associated with damage, relocation or removal of private property caused by the City performing work in the public way.

Authority herein given and granted for a period of five (5) years from and after 07/29/2014.

Alderman _____
Reynaldo Colon 35th Ward

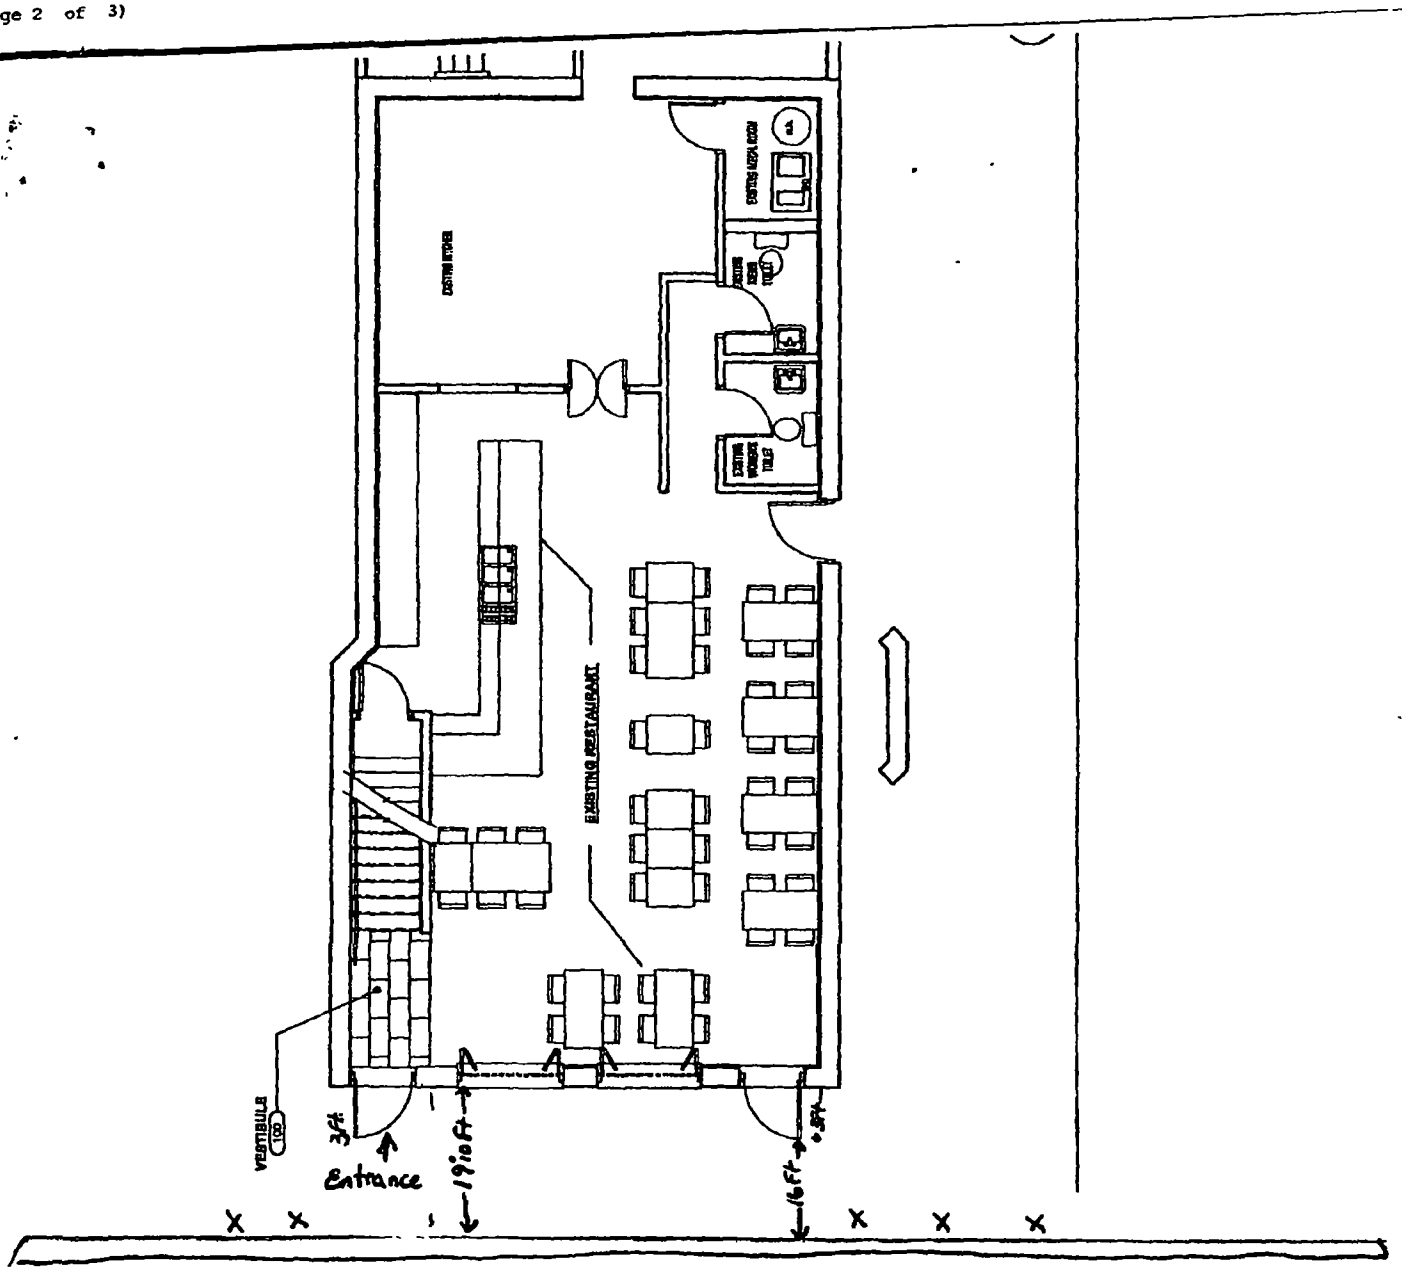

Kedzie Ave

X = Meters

Note: We have 19Ft plus of side walk

Department of Business Affairs and Consumer Protection
Small Business Center - Public Way Use Unit
City Hall - 121 N. LaSalle Street, Room 800 • Chicago, IL 60602
(312)-74-GOBIZ (312-744-6249) • (312) 744-1944 (TTY)
http://www.cityofchicago.org/bacp

09/10/2014

Alderman **Reynaldo Colon**
Ward # **35**
City of Chicago
City Hall, Room **203**
121 North LaSalle Street
Chicago, Illinois 60602

Re: An ordinance to use and maintain a portion of the public right-of-way for **two (2) door swing(s)** for **EL CID TACOS #2**, adjacent to the premises known as **2645 N. Kedzie Ave.**.

Dear Alderman **Reynaldo Colon**:

The applicant referenced above has requested the use of the public right-of-way for a **door swing(s)**. An ordinance has been prepared by the Department of Business Affairs and Consumer Protection – Small Business Center - Public Way Use Unit for presentation to the City Council. Because this request was made for properties located in your ward, as approved by you as per the attached, I respectfully request that you introduce the attached ordinance at the next City Council meeting.

If you have any questions regarding this ordinance, please contact Anthony Bertuca at (312) 744-5506.

Department of Business Affairs and Consumer Protection

City of Chicago

O2014-7786

Office of the City Clerk

Document Tracking Sheet

Meeting Date:	9/10/2014
Sponsor(s):	Colón (35)
Type:	Ordinance
Title:	Grant(s) of privilege in public way for Family Dollar No. 5532
Committee(s) Assignment:	Committee on Transportation and Public Way

ORDINANCE
FAMILY DOLLAR #5532
Acct. No. 11071 - 35
Permit No. 1114788

Be It Ordained by the City Council of the City of Chicago:

SECTION 1. Permission and authority are hereby given and granted to FAMILY DOLLAR #5532, upon the terms and subject to the conditions of this ordinance to maintain and use one (1) sign(s) projecting over the public right-of-way attached to its premises known as 3748 N. Elston Ave..

Said sign structure(s) measures as follows; along N. ELSTON:
One (1) at twenty-nine point nine two (29.92) feet in length, four (4) feet in height and sixteen point one seven (16.17) feet above grade level.

The location of said privilege shall be as shown on prints kept on file with the Department of Business Affairs and Consumer Protection and the Office of the City Clerk.

Said privilege shall be constructed in accordance with plans and specifications approved by the Department of Transportation (Division of Project Development) and Zoning Department - Signs.

This grant of privilege in the public way shall be subject to the provisions of Section 10-28-015 and all other required provisions of the Municipal Code of Chicago.

The grantee shall pay to the City of Chicago as compensation for the privilege #1114788 herein granted the sum of three hundred ($300.00) per annum in advance.

A 25% penalty will be added for payments received after due date.

The permit holder agrees to hold the City of Chicago harmless for any damage, relocation or replacement costs associated with damage, relocation or removal of private property caused by the City performing work in the public way.

Authority herein given and granted for a period of five (5) years from and after 05/13/2014.

Alderman

Reynaldo Colon 35th Ward

3748 N Elston Ave
Chicago, IL 60618
N Elston Ave
Street View - Sep 2013
FAMILY DOLLAR
Image capture: Sep 2013 N Elston Ave © 2014 Google

Department of Business Affairs and Consumer Protection
Small Business Center - Public Way Use Unit
City Hall - 121 N. LaSalle Street, Room 800 • Chicago, IL 60602
(312)-74-GOBIZ (312-744-6249) • (312) 744-1944 (TTY)
http://www.cityofchicago.org/bacp

09/10/2014

Alderman **Reynaldo Colon**
Ward # **35**
City of Chicago
City Hall, Room **203**
121 North LaSalle Street
Chicago, Illinois 60602

Re: An ordinance to use and maintain a portion of the public right-of-way for **one (1) sign(s)** for **FAMILY DOLLAR #5532**, adjacent to the premises known as **3748 N. Elston Ave.**.

Dear Alderman **Reynaldo Colon**:

The applicant referenced above has requested the use of the public right-of-way for a **sign(s)**. An ordinance has been prepared by the Department of Business Affairs and Consumer Protection – Small Business Center - Public Way Use Unit for presentation to the City Council. Because this request was made for properties located in your ward, as approved by you as per the attached, I respectfully request that you introduce the attached ordinance at the next City Council meeting.

If you have any questions regarding this ordinance, please contact Anthony Bertuca at (312) 744-5506.

Department of Business Affairs and Consumer Protection

City of Chicago

O2014-7788

Office of the City Clerk

Document Tracking Sheet

Meeting Date:	9/10/2014
Sponsor(s):	Colón (35)
Type:	Ordinance
Title:	Grant(s) of privilege in public way for Family Dollar Store No. 7469 - light fixtures
Committee(s) Assignment:	Committee on Transportation and Public Way

ORDINANCE
FAMILY DOLLAR STORE #7469
Acct. No. 11071 - 111
Permit No. 1115024

Be It Ordained by the City Council of the City of Chicago:

SECTION 1. Permission and authority are hereby given and granted to FAMILY DOLLAR STORE #7469, upon the terms and subject to the conditions of this ordinance to maintain and use, as now constructed, three (3) Light Fixture(s) projecting over the public right-of-way adjacent to its premises known as 3429 W. Diversey Ave..

Said Light Fixture(s) at W. DIVERSEY measure(s):
Two (2) at one point four two (1.42) foot in length, point eight three (.83) feet in width and ten point three three (10.33) feet above grade level.

Said Light Fixture(s) at W. DIVERSEY measure(s):
One (1) at one point zero eight (1.08) foot in length, point eight three (.83) feet in width and thirteen point nine two (13.92) feet above grade level.

The location of said privilege shall be as shown on prints kept on file with the Department of Business Affairs and Consumer Protection and the Office of the City Clerk.

Said privilege shall be constructed in accordance with plans and specifications approved by the Department of Transportation (Division of Project Development).

This grant of privilege in the public way shall be subject to the provisions of Section 10-28-015 and all other required provisions of the Municipal Code of Chicago.

The grantee shall pay to the City of Chicago as compensation for the privilege #1115024 herein granted the sum of eighty-five ($85.00) per annum in advance.

A 25% penalty will be added for payments received after due date.

The permit holder agrees to hold the City of Chicago harmless for any damage, relocation or replacement costs associated with damage, relocation or removal of private property caused by the City performing work in the public way.

Authority herein given and granted for a period of five (5) years from and after 05/13/2014.

Alderman _____
Reynaldo Colon 35th Ward

3430 W Diversey Ave
FAMILY DOLLAR
ONUTS
Image capture Sep 2013 © 2014 Google

Department of Business Affairs and Consumer Protection
Small Business Center - Public Way Use Unit
City Hall - 121 N. LaSalle Street, Room 800 • Chicago, IL 60602
(312)-74-GOBIZ (312-744-6249) • (312) 744-1944 (TTY)
http://www.cityofchicago.org/bacp

09/10/2014

Alderman **Reynaldo Colon**
Ward # **35**
City of Chicago
City Hall, Room **203**
121 North LaSalle Street
Chicago, Illinois 60602

Re: An ordinance to use and maintain a portion of the public right-of-way for **three (3) light fixture(s)** for **FAMILY DOLLAR STORE #7469**, adjacent to the premises known as **3429 W. Diversey Ave.**.

Dear Alderman **Reynaldo Colon**:

The applicant referenced above has requested the use of the public right-of-way for a **light fixture(s)**. An ordinance has been prepared by the Department of Business Affairs and Consumer Protection – Small Business Center - Public Way Use Unit for presentation to the City Council. Because this request was made for properties located in your ward, as approved by you as per the attached, I respectfully request that you introduce the attached ordinance at the next City Council meeting.

If you have any questions regarding this ordinance, please contact Anthony Bertuca at (312) 744-5506.

Department of Business Affairs and Consumer Protection

City of Chicago

O2014-7790

Office of the City Clerk

Document Tracking Sheet

Meeting Date:	9/10/2014
Sponsor(s):	Colón (35)
Type:	Ordinance
Title:	Grant(s) of privilege in public way for Family Dollar Store No. 7469 - sign
Committee(s) Assignment:	Committee on Transportation and Public Way

ORDINANCE
FAMILY DOLLAR STORE #7469
Acct. No. 11071 - 111
Permit No. 1114789

Be It Ordained by the City Council of the City of Chicago:

SECTION 1. Permission and authority are hereby given and granted to FAMILY DOLLAR STORE #7469, upon the terms and subject to the conditions of this ordinance to maintain and use one (1) sign(s) projecting over the public right-of-way attached to its premises known as 3429 W. Diversey Ave..

Said sign structure(s) measures as follows; along W. DIVERSEY AVE:
One (1) at twenty-one point five (21.5) feet in length, three (3) feet in height and twelve point eight three (12.83) feet above grade level.

The location of said privilege shall be as shown on prints kept on file with the Department of Business Affairs and Consumer Protection and the Office of the City Clerk.

Said privilege shall be constructed in accordance with plans and specifications approved by the Department of Transportation (Division of Project Development) and Zoning Department - Signs.

This grant of privilege in the public way shall be subject to the provisions of Section 10-28-015 and all other required provisions of the Municipal Code of Chicago.

The grantee shall pay to the City of Chicago as compensation for the privilege #1114789 herein granted the sum of three hundred ($300.00) per annum in advance.

A 25% penalty will be added for payments received after due date.

The permit holder agrees to hold the City of Chicago harmless for any damage, relocation or replacement costs associated with damage, relocation or removal of private property caused by the City performing work in the public way.

Authority herein given and granted for a period of five (5) years from and after 04/22/2014.

Alderman _____

Reynaldo Colon 35th Ward

3429 W Diversey Ave -

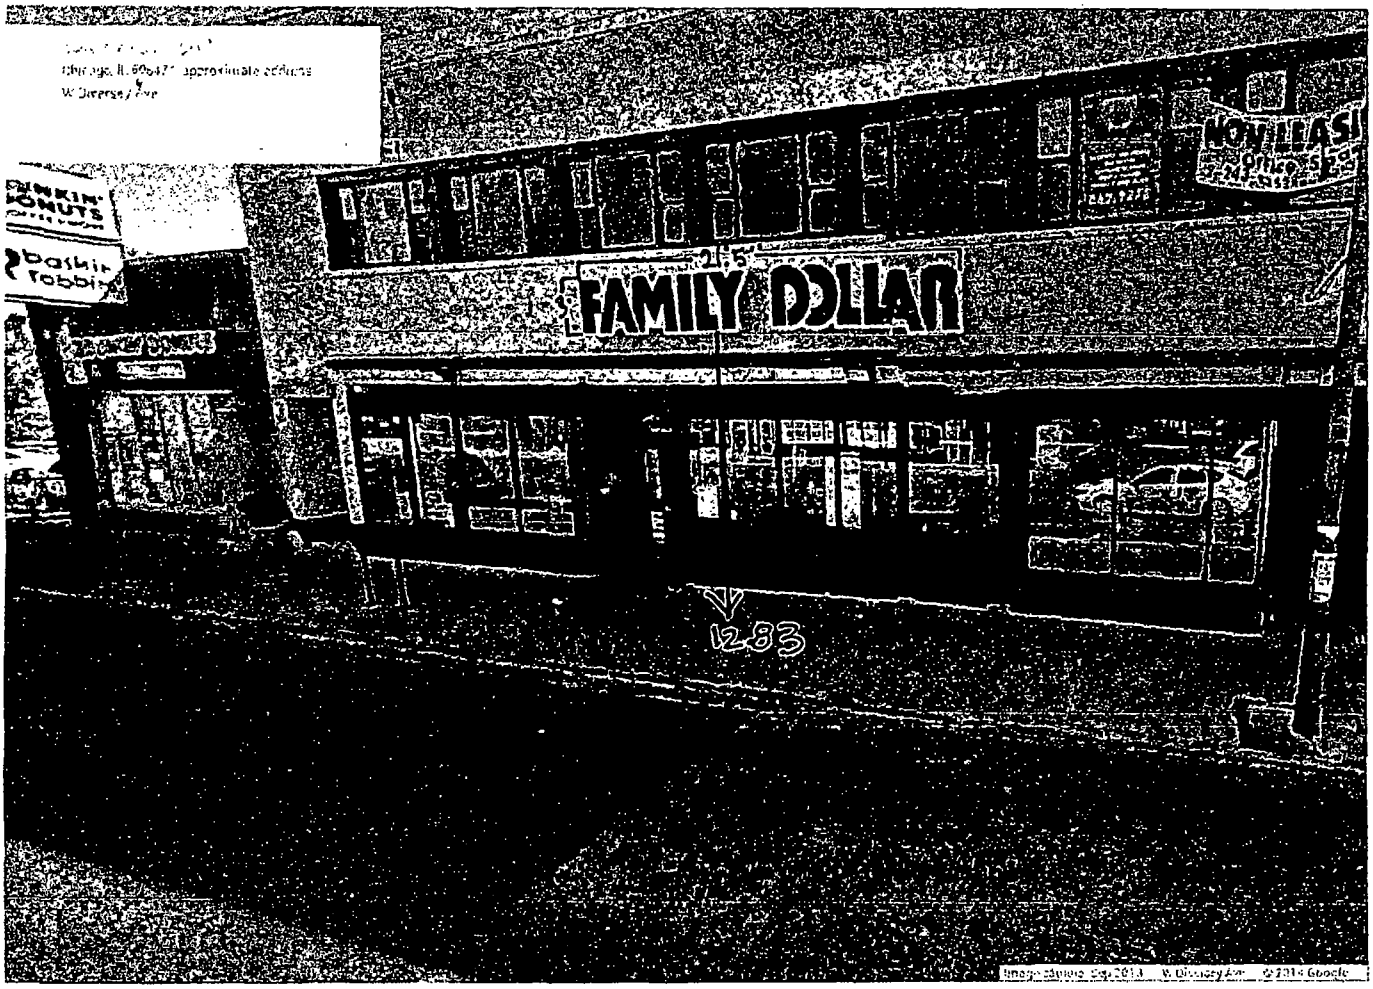

Department of Business Affairs and Consumer Protection
Small Business Center - Public Way Use Unit
City Hall - 121 N. LaSalle Street, Room 800 • Chicago, IL 60602
(312)-74-GOBIZ (312-744-6249) • (312) 744-1944 (TTY)
http://www.cityofchicago.org/bacp

09/10/2014

Alderman **Reynaldo Colon**
Ward # **35**
City of Chicago
City Hall, Room **203**
121 North LaSalle Street
Chicago, Illinois 60602

Re: An ordinance to use and maintain a portion of the public right-of-way for **one (1) sign(s)** for **FAMILY DOLLAR STORE #7469**, adjacent to the premises known as **3429 W. Diversey Ave.**.

Dear Alderman **Reynaldo Colon**:

The applicant referenced above has requested the use of the public right-of-way for a **sign(s)**. An ordinance has been prepared by the Department of Business Affairs and Consumer Protection – Small Business Center - Public Way Use Unit for presentation to the City Council. Because this request was made for properties located in your ward, as approved by you as per the attached, I respectfully request that you introduce the attached ordinance at the next City Council meeting.

If you have any questions regarding this ordinance, please contact Anthony Bertuca at (312) 744-5506.

Department of Business Affairs and Consumer Protection

City of Chicago

O2014-7791

Office of the City Clerk

Document Tracking Sheet

Meeting Date:	9/10/2014
Sponsor(s):	Colón (35)
Type:	Ordinance
Title:	Grant(s) of privilege in public way for Fullerton Kimball Jewelry & Pawn
Committee(s) Assignment:	Committee on Transportation and Public Way

ORDINANCE
FULLERTON KIMBALL JEWELRY & PAWN
Acct. No. 368443 - 1
Permit No. 1112475

Be It Ordained by the City Council of the City of Chicago:

SECTION 1. Permission and authority are hereby given and granted to FULLERTON KIMBALL JEWELRY & PAWN, upon the terms and subject to the conditions of this ordinance to maintain and use two (2) sign(s) projecting over the public right-of-way attached to its premises known as 3401 W. Fullerton Ave..

Said sign structure(s) measures as follows; along W. Fullerton Avenue:
One (1) at twenty (20) feet in length, three (3) feet in height and twelve (12) feet above grade level.
One (1) at twelve (12) feet in length, three (3) feet in height and twelve (12) feet above grade level.

The location of said privilege shall be as shown on prints kept on file with the Department of Business Affairs and Consumer Protection and the Office of the City Clerk.

Said privilege shall be constructed in accordance with plans and specifications approved by the Department of Transportation (Division of Project Development) and Zoning Department - Signs.

This grant of privilege in the public way shall be subject to the provisions of Section 10-28-015 and all other required provisions of the Municipal Code of Chicago.

The grantee shall pay to the City of Chicago as compensation for the privilege #1112475 herein granted the sum of six hundred ($600.00) per annum in advance.

A 25% penalty will be added for payments received after due date.

The permit holder agrees to hold the City of Chicago harmless for any damage, relocation or replacement costs associated with damage, relocation or removal of private property caused by the City performing work in the public way.

Authority herein given and granted for a period of five (5) years from and after Date of Passage.

Alderman _____
Reynaldo Colon 35th Ward

Page 9

20'-0"

3'-0"

CHICAGO SUPERPAWN
BUY · SELL · TRADE
ANY ARTICLE OF VALUE ◦ TOP DOLLAR PAID FOR YOUR GOLD

12'-0"

3'-0"

CHICAGO SUPERPAWN
BUY · SELL · TRADE
ANY ARTICLE OF VALUE ◦ TOP DOLLAR PAID FOR YOUR GOLD

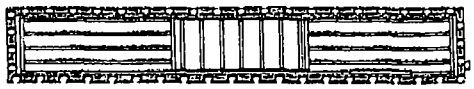

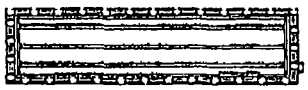

2" X 2" X 1/4" GALV. ANGLE IRON FRAME / WELDED
1 1/2" X 5/8" GALV. BOLTS
20 GAUGE GALV. DRUM
2" X 2" GALV. 20 GA. TRIM
1/2" DRAIN HOLES
3/16" LEXAN FACES
ALL WIRING IN 20 GA. RACEWAYS NO. 14 WIRE 600V. 15 AMP
HIGH OUTPUT LAMPS 1,000 V. LAMP HOLDERS
DISCONNECT SWITCH
800 M.A. BALLASTS 110 V.
U.L. APPROVED

MOUNTED TO WALL USING EXPANSION BOLTS

FLASHING 11 WATT BULBS

SHOWING SIGN ON BUILDING

30' FRONT

Best Neon Sign

SCALE NO SCALE
CUSTOMER CHICAGO SUPERPAWN
ADDRESS 3401 W. FULLERTON
CITY CHICAGO ST. IL.
ARTIST MICHAEL DATE 2/7/14
CUSTOMER APPROVAL:

☐ By signing the approval box on this sketch, I understand that I am accepting all aspects of this drawing. This includes artwork, specifications, dimensions, spelling and any other representations herein. I also understand that color reproductions on this sketch are approximate, and may not match manufactured product exactly.

Department of Business Affairs and Consumer Protection
Small Business Center - Public Way Use Unit
City Hall - 121 N. LaSalle Street, Room 800 • Chicago, IL 60602
(312)-74-GOBIZ (312-744-6249) • (312) 744-1944 (TTY)
http://www.cityofchicago.org/bacp

2nd ATTEMPT AT INTRODUCTION

09/10/2014

Alderman **Reynaldo Colon**
Ward # **35**
City of Chicago
City Hall, Room **203**
121 North LaSalle Street
Chicago, Illinois 60602

Re: An ordinance to use and maintain a portion of the public right-of-way for **two (2) sign(s)** for **FULLERTON KIMBALL JEWELRY & PAWN**, adjacent to the premises known as **3401 W. Fullerton Ave.**.

Dear Alderman **Reynaldo Colon**:

The applicant referenced above has requested the use of the public right-of-way for a **sign(s)**. An ordinance has been prepared by the Department of Business Affairs and Consumer Protection – Small Business Center - Public Way Use Unit for presentation to the City Council. Because this request was made for properties located in your ward, as approved by you as per the attached, I respectfully request that you introduce the attached ordinance at the next City Council meeting.

If you have any questions regarding this ordinance, please contact Anthony Bertuca at (312) 744-5506.

Department of Business Affairs and Consumer Protection

City of Chicago

O2014-7793

Office of the City Clerk

Document Tracking Sheet

Meeting Date:	9/10/2014
Sponsor(s):	Colón (35)
Type:	Ordinance
Title:	Grant(s) of privilege in public way for Full Smile Family Dentist
Committee(s) Assignment:	Committee on Transportation and Public Way

ORDINANCE
FULL SMILE FAMILY DENTIST
Acct. No. 337974 - 1
Permit No. 1113751

Be It Ordained by the City Council of the City of Chicago:

SECTION 1. Permission and authority are hereby given and granted to FULL SMILE FAMILY DENTIST, upon the terms and subject to the conditions of this ordinance to maintain and use one (1) sign(s) projecting over the public right-of-way attached to its premises known as 3939 W. Fullerton Ave..

Said sign structure(s) measures as follows; along W. Fullerton:
One (1) at four point five eight (4.58) feet in length, five point six seven (5.67) feet in height and twelve (12) feet above grade level.

The location of said privilege shall be as shown on prints kept on file with the Department of Business Affairs and Consumer Protection and the Office of the City Clerk

Said privilege shall be constructed in accordance with plans and specifications approved by the Department of Transportation (Division of Project Development) and Zoning Department- Signs.

This grant of privilege in the public way shall be subject to the provisions of Section 10-28-015 and all other required provisions of the Municipal Code of Chicago.

The grantee shall pay to the City of Chicago as compensation for the privilege #1113751 herein granted the sum of three hundred ($300.00) per annum in advance.

A 25% penalty will be added for payments received after due date

The permit holder agrees to hold the City of Chicago harmless for any damage, relocation or replacement costs associated with damage, relocation or removal of private property caused by the City performing work in the public way.

Authority herein given and granted for a period offive (5) years from and after Date of Passage.

Alderman _____
Reynaldo Colon 35th Ward

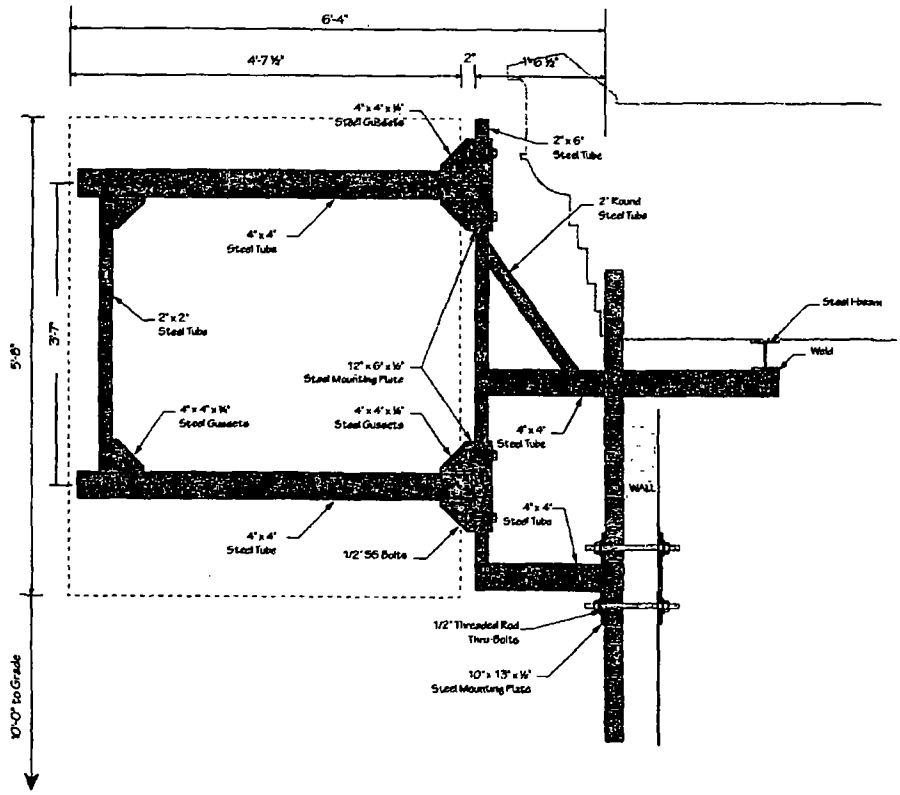

This sign is built to UL Standards as applicable in North America.

"This Document is owned by, and the information contained in it is proprietary to, Parvin-Clauss Sign Company. By receipt hereof the holder agrees not to use the information, disclose it to any third party nor reproduce this document without the prior written consent of Parvin-Clauss Sign Company. Holder also agrees to immediately return this document upon request of Parvin-Clauss Sign Company."

© Copyright 2014 by Parvin-Clauss Sign Co

Parvin-Clauss
SIGN COMPANY
Design • Fabrication • Installation • Maintenance
1451 Industrial Drive • Crystal Lake, Illinois 60014-3405
Service 815 356-9 • Fax/Service 815 356-9 2 0 2
e-mail:signs@parvin-clauss.com
www.parvin-clauss.com

PROJECT:

YOESEP CONSTRUCTION

3939 W Fullerton
CHICAGO

CUSTOMER APPROVAL:

DATE

AUTHORIZED SIGNATURE

REPRESENTATIVE: Lisa Voght

DRAWN BY: Bill Goodwyn

DATE: 6.3.14

SCALE: 1" = 1'

SHEET NO: 2 of 2

WORK ORDER: 7149

FILE NAME: yoc7149

REVISIONS:

1 6.11.14 (bm)

2

3

4

5

6

7

8

This sign is intended to be installed in accordance with the requirements of Article 600 of the National Electrical Code and/or other applicable local codes. This includes proper grounding and bonding of the sign

Department of Business Affairs and Consumer Protection
Small Business Center- Public Way Use Unit
City Hall- 121 N. LaSalle Street Room 800 • Chicago, IL 60602
(312)-74-GOBIZ (312-744-6249) • (312) 744-1944 (TTY)
http://www.cityofchicago.org/bacp

09/10/2014

Alderman **Reynaldo Colon**
Ward # **35**
City of Chicago
City Hall, Room **203**
121 North LaSalle Street
Chicago, Illinois 60602

Re: An ordinance to use and maintain a portion of the public right-of-way for **one (1) sign(s)** for **FULL SMILE FAMILY DENTIST**, adjacent to the premises known as **3939 W. Fullerton Ave.**.

Dear Alderman **Reynaldo Colon**:

The applicant referenced above has requested the use of the public right-of-way for a **sign(s)**. An ordinance has been prepared by the Department of Business Affairs and Consumer Protection – Small Business Center - Public Way Use Unit for presentation to the City Council. Because this request was made for properties located in your ward, as approved by you as per the attached, I respectfully request that you introduce the attached ordinance at the next City Council meeting.

If you have any questions regarding this ordinance, please contact Anthony Bertuca at (312) 744-5506.

Department of Business Affairs and Consumer Protection

City of Chicago

O2014-7795

Office of the City Clerk

Document Tracking Sheet

Meeting Date:	9/10/2014
Sponsor(s):	Colón (35)
Type:	Ordinance
Title:	Grant(s) of privilege in public way for Hairpin Arts Center
Committee(s) Assignment:	Committee on Transportation and Public Way

ORDINANCE
HAIRPIN ARTS CENTER
Acct. No. 360793 - 1
Permit No. 1111649

Be It Ordained by the City Council of the City of Chicago:

SECTION 1. Permission and authority are hereby given and granted to HAIRPIN ARTS CENTER, upon the terms and subject to the conditions of this ordinance to maintain and use one (1) sign(s) projecting over the public right-of-way attached to its premises known as 2800 N. Milwaukee Ave..

Said sign structure(s) measures as follows; along N Milwaukee Ave:
One (1) at eight (8) feet in length, twelve point four two (12.42) feet in height and twenty-five (25) feet above grade level.

The location of said privilege shall be as shown on prints kept on file with the Department of Business Affairs and Consumer Protection and the Office of the City Clerk.

Said privilege shall be constructed in accordance with plans and specifications approved by the Department of Transportation (Division of Project Development) and Zoning Department - Signs.

This grant of privilege in the public way shall be subject to the provisions of Section 10-28-015 and all other required provisions of the Municipal Code of Chicago.

The grantee shall pay to the City of Chicago as compensation for the privilege #1111649 herein granted the sum of three hundred ($300.00) per annum in advance.

A 25% penalty will be added for payments received after due date.

The permit holder agrees to hold the City of Chicago harmless for any damage, relocation or replacement costs associated with damage, relocation or removal of private property caused by the City performing work in the public way.

Authority herein given and granted for a period of five (5) years from and after Date of Passage.

Alderman _____
Reynaldo Colon 35th Ward

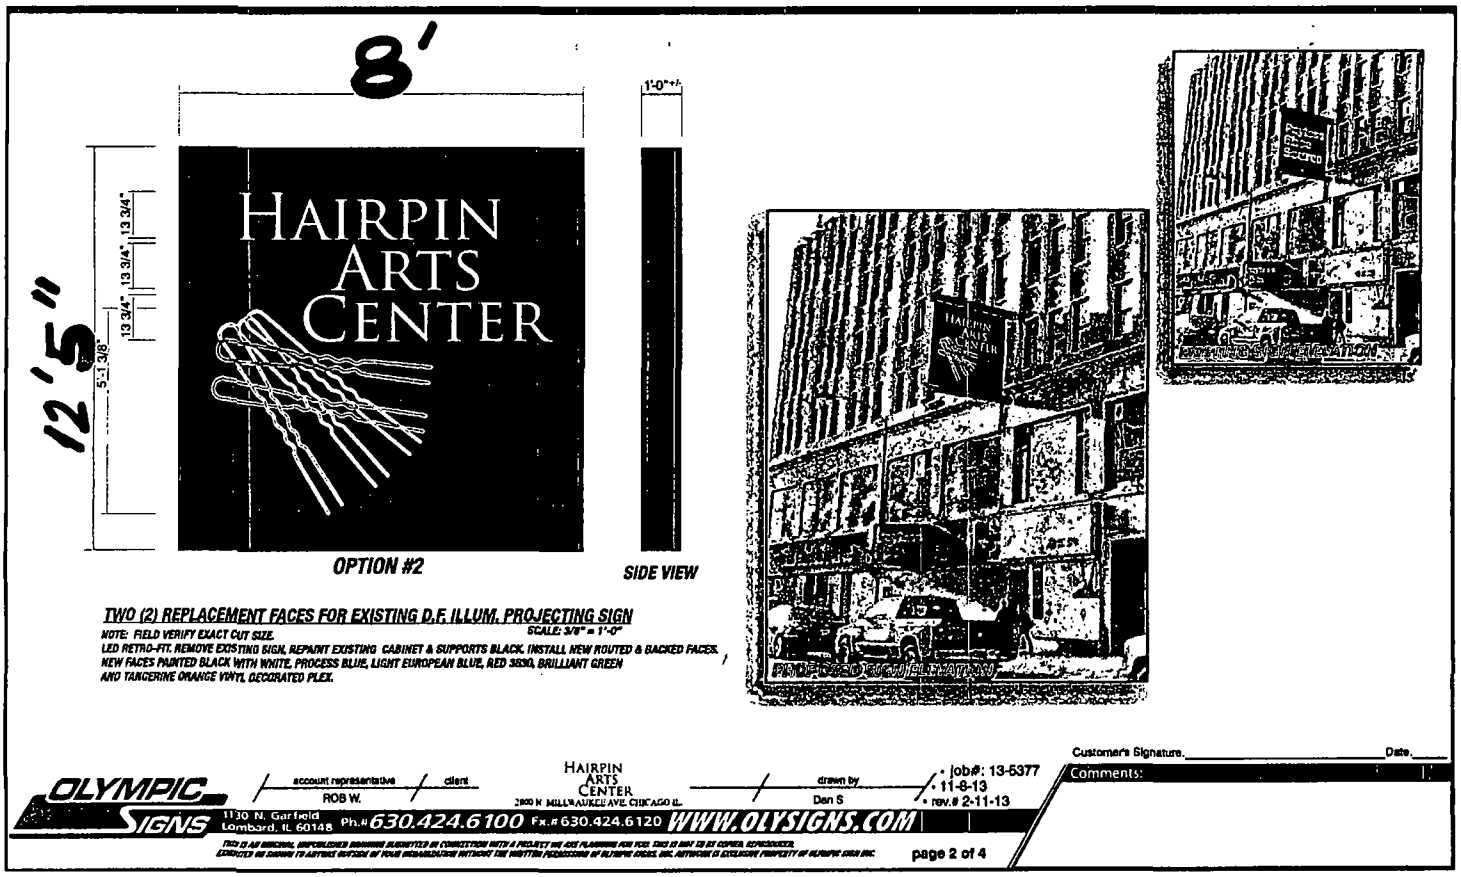

TWO (2) REPLACEMENT FACES FOR EXISTING D.F. ILLUM. PROJECTING SIGN

SCALE: 3/8" = 1'-0"

NOTE: FIELD VERIFY EXACT CUT SIZE.

LED RETRO-FIT. REMOVE EXISTING SIGN, REPAINT EXISTING CABINET & SUPPORTS BLACK. INSTALL NEW ROUTED & BACKED FACES. NEW FACES PAINTED BLACK WITH WHITE, PROCESS BLUE, LIGHT EUROPEAN BLUE, RED 3630, BRILLIANT GREEN AND TANGERINE ORANGE VINYL DECORATED PLEX.

OLYMPIC SIGNS
1130 N. Garfield
Lombard, IL 60148
Ph.# 630.424.6100 Fx.# 630.424.6120 WWW.OLYSIGNS.COM

account representative: ROB W. / client: HAIRPIN ARTS CENTER 2800 N MILWAUKEE AVE CHICAGO IL.

drawn by: Dan S

job#: 13-5377
11-8-13
rev.# 2-11-13

Customer's Signature_____ Date_____

Comments:

THIS IS AN ORIGINAL UNPUBLISHED DRAWING SUBMITTED IN CONNECTION WITH A PROJECT WE ARE PLANNING FOR YOU. THIS IS NOT TO BE COPIED, REPRODUCED, EXHIBITED OR SHOWN TO ANYONE OUTSIDE OF YOUR ORGANIZATION WITHOUT THE WRITTEN PERMISSION OF OLYMPIC SIGNS, INC. ARTWORK IS EXCLUSIVE PROPERTY OF OLYMPIC SIGNS INC.

Department of Business Affairs and Consumer Protection
Small Business Center - Public Way Use Unit
City Hall - 121 N. LaSalle Street, Room 800 • Chicago, IL 60602
(312)-74-GOBIZ (312-744-6249) • (312) 744-1944 (TTY)
http //www.cityofchicago.org/bacp

2nd ATTEMPT AT INTRODUCTION

09/10/2014

Alderman **Reynaldo Colon**
Ward # **35**
City of Chicago
City Hall, Room **203**
121 North LaSalle Street
Chicago, Illinois 60602

Re: An ordinance to use and maintain a portion of the public right-of-way for **one (1) sign(s)** for **HAIRPIN ARTS CENTER**, adjacent to the premises known as **2800 N. Milwaukee Ave.**.

Dear Alderman **Reynaldo Colon**:

The applicant referenced above has requested the use of the public right-of-way for a **sign(s)**. An ordinance has been prepared by the Department of Business Affairs and Consumer Protection – Small Business Center - Public Way Use Unit for presentation to the City Council. Because this request was made for properties located in your ward, as approved by you as per the attached, I respectfully request that you introduce the attached ordinance at the next City Council meeting.

If you have any questions regarding this ordinance, please contact Anthony Bertuca at (312) 744-5506.

Department of Business Affairs and Consumer Protection

City of Chicago

O2014-7797

Office of the City Clerk

Document Tracking Sheet

Meeting Date:	9/10/2014
Sponsor(s):	Colón (35)
Type:	Ordinance
Title:	Grant(s) of privilege in public way for JCBK Marathon Gas Mart, Inc.
Committee(s) Assignment:	Committee on Transportation and Public Way

ORDINANCE
JCBK MARATHON GAS MART INC.
Acct. No. 262578 - 1
Permit No. 1113593

Be It Ordained by the City Council of the City of Chicago:

SECTION 1. Permission and authority are hereby given and granted to JCBK MARATHON GAS MART INC., upon the terms and subject to the conditions of this ordinance to maintain and use one (1) sign(s) projecting over the public right-of-way attached to its premises known as 3057 N. Kedzie Ave..

Said sign structure(s) measures as follows; along N. Kedzie:
One (1) at eight (8) feet in length, twenty-two point three three (22.33) feet in height and twelve (12) feet above grade level.

The location of said privilege shall be as shown on prints kept on file with the Department of Business Affairs and Consumer Protection and the Office of the City Clerk.

Said privilege shall be constructed in accordance with plans and specifications approved by the Department of Transportation (Division of Project Development) and Zoning Department - Signs.

This grant of privilege in the public way shall be subject to the provisions of Section 10-28-015 and all other required provisions of the Municipal Code of Chicago.

The grantee shall pay to the City of Chicago as compensation for the privilege #1113593 herein granted the sum of three hundred ($300.00) per annum in advance.

A 25% penalty will be added for payments received after due date.

The permit holder agrees to hold the City of Chicago harmless for any damage, relocation or replacement costs associated with damage, relocation or removal of private property caused by the City performing work in the public way.

Authority herein given and granted for a period of five (5) years from and after Date of Passage.

Alderman _____
Reynaldo Colon 35th Ward

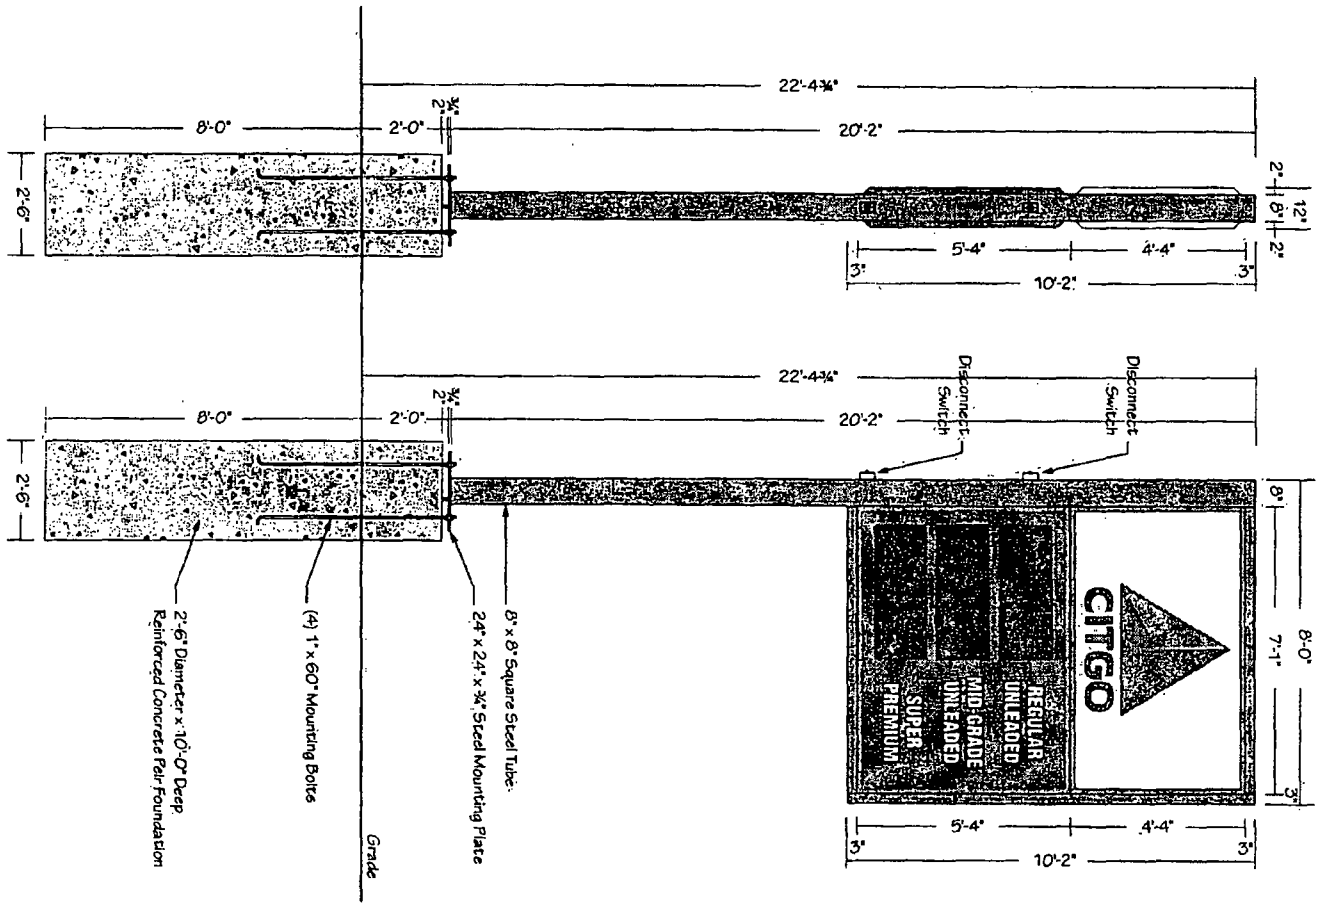

Parvin-Clauss
SIGN COMPANY

Design. Fabrication. Installation. Maintenance.

192 Fairbanks Drive Carol Stream, Illinois 60188
Tel/630-510-2020 Fax/630-510-2074
e-mail:signs@parvinclauss.com
www.parvinclauss.com

PROJECT:

Texor Petroleum Company
3057 N. Kedzie
CHICAGO

CUSTOMER APPROVAL:

DATE

AUTHORIZED SIGNATURE

REPRESENTATIVE: Brian Newton

DRAWN BY: Bill Goodwyn

DATE: 8.8.13

SCALE: 3/8" = 1'

SHEET NO.: 2 of 2

WORK ORDER: 69441

FILE NAME: tex69441

REVISIONS:

1 10.02.13 (bm)
2
3
4
5
6
7
8

This sign is intended to be installed in accordance with the requirements of Article 600 of the National Electrical Code and/or other applicable local codes. This includes proper grounding and bonding of the sign.

This sign is built to UL Standards for operation in North America.

"This Document is owned by, and the information contained in it is proprietary to, Parvin-Clauss Sign Company. By receipt hereof the holder agrees not to use the information, disclose it to any third party, nor reproduce this document without the prior written consent of Parvin-Clauss Sign Company. Holder also agrees to immediately return this document upon request of Parvin-Clauss Sign Company."

© Copyright 2013 by Parvin-Clauss Sign Co

Department of Business Affairs and Consumer Protection
Small Business Center - Public Way Use Unit
City Hall - 121 N. LaSalle Street, Room 800 • Chicago, IL 60602
(312)-74-GOBIZ (312-744-6249) • (312) 744-1944 (TTY)
http://www.cityofchicago.org/bacp

09/10/2014

Alderman **Reynaldo Colon**
Ward # **35**
City of Chicago
City Hall, Room **203**
121 North LaSalle Street
Chicago, Illinois 60602

Re: An ordinance to use and maintain a portion of the public right-of-way for **one (1) sign(s)** for **JCBK MARATHON GAS MART INC.**, adjacent to the premises known as **3057 N. Kedzie Ave.**.

Dear Alderman **Reynaldo Colon**:

The applicant referenced above has requested the use of the public right-of-way for a **sign(s)**. An ordinance has been prepared by the Department of Business Affairs and Consumer Protection – Small Business Center - Public Way Use Unit for presentation to the City Council. Because this request was made for properties located in your ward, as approved by you as per the attached, I respectfully request that you introduce the attached ordinance at the next City Council meeting.

If you have any questions regarding this ordinance, please contact Anthony Bertuca at (312) 744-5506.

Department of Business Affairs and Consumer Protection

City of Chicago

O2014-7798

Office of the City Clerk

Document Tracking Sheet

Meeting Date:	9/10/2014
Sponsor(s):	Colón (35)
Type:	Ordinance
Title:	Grant(s) of privilege in public way for Pioneer Forms, Inc.
Committee(s) Assignment:	Committee on Transportation and Public Way

ORDINANCE
PIONEER FORMS, INC.
Acct. No. 40568 - 1
Permit No. 1107570

Be It Ordained by the City Council of the City of Chicago:

SECTION 1. Permission and authority are hereby given and granted to PIONEER FORMS, INC., upon the terms and subject to the conditions of this ordinance to maintain and use one (1) sign(s) projecting over the public right-of-way attached to its premises known as 3921 N. Elston Ave..

Said sign structure(s) measures as follows; along N Elston Ave:
One (1) at thirty-three (33) feet in length, four (4) feet in height and twelve (12) feet above grade level.

The location of said privilege shall be as shown on prints kept on file with the Department of Business Affairs and Consumer Protection and the Office of the City Clerk

Said privilege shall be constructed in accordance with plans and specifications approved by the Department of Transportation (Division of Project Development) and Zoning Department- Signs.

This grant of privilege in the public way shall be subject to the provisions of Section 10-28-015 and all other required provisions of the Municipal Code of Chicago.

The grantee shall pay to the City of Chicago as compensation for the privilege #1107570 herein granted the sum of three hundred ($300.00) per annum in advance.

A 25% penalty will be added for payments received after due date

The permit holder agrees to hold the City of Chicago harmless for any damage, relocation or replacement costs associated with damage, relocation or removal of private property caused by the City performing work in the public way.

Authority herein given and granted for a period offive (5) years from and after 05/13/2014.

Alderman

Reynaldo Colon 35th Ward

Plaza Del Rey
VIA REDONDA

Department of Business Affairs and Consumer Protection
Small Business Center- Public Way Use Unit
City Hall - 121 N. LaSalle Street Room 800 • Chicago, IL 60602
(312)-74-GOBIZ (312-744-6249) • (312) 744-1944 (TTY)
http://www.cityofchicago.org/bacp

09/10/2014

Alderman **Reynaldo Colon**
Ward # **35**
City of Chicago
City Hall, Room **203**
121 North LaSalle Street
Chicago, Illinois 60602

Re: An ordinance to use and maintain a portion of the public right-of-way for **one (1) sign(s)** for **PIONEER FORMS, INC.**, adjacent to the premises known as **3921 N. Elston Ave.**.

Dear Alderman **Reynaldo Colon**:

The applicant referenced above has requested the use of the public right-of-way for a **sign(s)**. An ordinance has been prepared by the Department of Business Affairs and Consumer Protection – Small Business Center - Public Way Use Unit for presentation to the City Council. Because this request was made for properties located in your ward, as approved by you as per the attached, I respectfully request that you introduce the attached ordinance at the next City Council meeting.

If you have any questions regarding this ordinance, please contact Anthony Bertuca at (312) 744-5506.

Department of Business Affairs and Consumer Protection

City of Chicago

O2014-7801

Office of the City Clerk

Document Tracking Sheet

Meeting Date:	9/10/2014
Sponsor(s):	Sposato (36)
Type:	Ordinance
Title:	Grant(s) of privilege in public way for Belmont Assembly of God
Committee(s) Assignment:	Committee on Transportation and Public Way

ORDINANCE
BELMONT ASSEMBLY OF GOD
Acct. No. 372628 - 2
Permit No. 1114270

Be It Ordained by the City Council of the City of Chicago:

SECTION 1. Permission and authority are hereby given and granted to BELMONT ASSEMBLY OF GOD, upon the terms and subject to the conditions of this ordinance to construct, install, maintain and use two (2) Facade(s) projecting over the public right-of-way adjacent to its premises known as 6058 W. Belmont Ave..

Said Facade(s) at W. Belmont Avenue measure(s):
One (1) at forty point five (40.5) feet in length, and point five eight (.58) feet in width for a total of twenty-three point four nine (23.49) square feet. Said façade (face brick cladding) will encroach on the public way.

Said Facade(s) at N. Meade Avenue measure(s):
One (1) at one hundred twenty-two point five (122.5) feet in length, and point five (.5) feet in width for a total of sixty-one point two five (61.25) square feet. Said façade (face brick cladding) will encroach on the public way.

The location of said privilege shall be as shown on prints kept on file with the Department of Business Affairs and Consumer Protection and the Office of the City Clerk.

Said privilege shall be constructed in accordance with plans and specifications approved by the Department of Planning and Development and Department of Transportation (Division of Project Development).

This grant of privilege in the public way shall be subject to the provisions of Section 10-28-015 and all other required provisions of the Municipal Code of Chicago.

The grantee shall pay to the City of Chicago as compensation for the privilege #1114270 herein granted the sum of eight hundred ($800.00) per annum in advance.

A 25% penalty will be added for payments received after due date.

The permit holder agrees to hold the City of Chicago harmless for any damage, relocation or replacement costs associated with damage, relocation or removal of private property caused by the City performing work in the public way.

Authority herein given and granted for a period of five (5) years from and after Date of Passage.

Alderman Nicholas Sposato

Nicholas Sposato 36th Ward

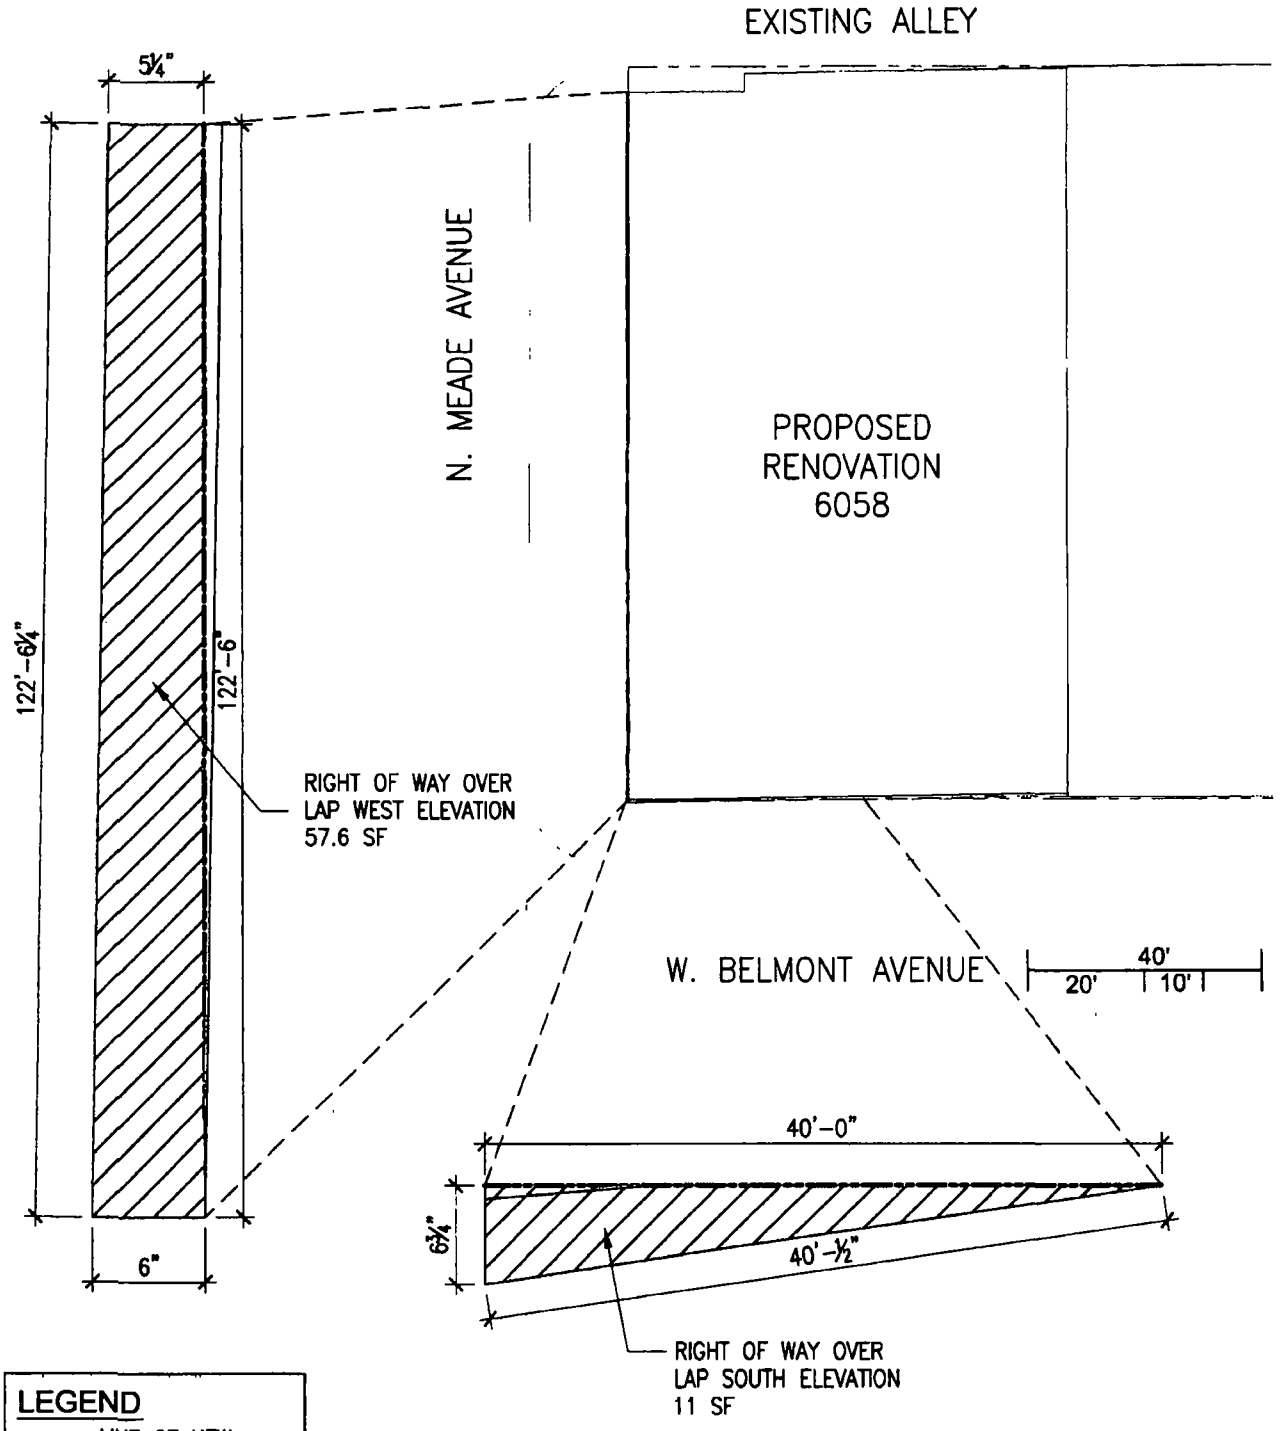

LEGEND

- LINE OF NEW FOOT PRINT
- LINE OF EXISTING FOOT PRINT
- PROPERTY LINE
- AREA OF OVERLAP

TOTAL RIGHT OF WAY OVERLAP – 68 6 SF

Proposed Renovation for Belmont Assembly of God

SCALE NTS

6050 & 6058 W. Belmont Ave.

N

Department of Business Affairs and Consumer Protection
Small Business Center- Public Way Use Unit
City Hall- 121 N. LaSalle Street Room 800 • Chicago, IL 60602
(312)-74-GOBIZ (312-744-6249) • (312) 744-1944 (TTY)
http://www.cityofchicago.org/bacp

09/10/2014

Alderman **Nicholas Sposato**
Ward # **36**
City of Chicago
City Hall, Room **304**
121 North LaSalle Street
Chicago, Illinois 60602

Re: An ordinance to use and maintain a portion of the public right-of-way for **two (2) facade(s)** for **BELMONT ASSEMBLY OF GOD**, adjacent to the premises known as **6058 W. Belmont Ave.**.

Dear Alderman **Nicholas Sposato**:

The applicant referenced above has requested the use of the public right-of-way for **facade(s)**. An ordinance has been prepared by the Department of Business Affairs and Consumer Protection – Small Business Center - Public Way Use Unit for presentation to the City Council. Because this request was made for properties located in your ward, as approved by you as per the attached, I respectfully request that you introduce the attached ordinance at the next City Council meeting.

If you have any questions regarding this ordinance, please contact Anthony Bertuca at (312) 744-5506.

Department of Business Affairs and Consumer Protection

City of Chicago

O2014-7807

Office of the City Clerk

Document Tracking Sheet

Meeting Date:	9/10/2014
Sponsor(s):	Sposato (36)
Type:	Ordinance
Title:	Grant(s) of privilege in public way for Cleary & Associates Ltd.
Committee(s) Assignment:	Committee on Transportation and Public Way

ORDINANCE
CLEARY & ASSOCIATES, LTD.
Acct. No. 345526 - 1
Permit No. 1114910

Be It Ordained by the City Council of the City of Chicago:

SECTION 1. Permission and authority are hereby given and granted to CLEARY & ASSOCIATES, LTD., upon the terms and subject to the conditions of this ordinance to maintain and use one (1) sign(s) projecting over the public right-of-way attached to its premises known as 6832 W. North Ave..

Said sign structure(s) measures as follows; along W. NORTH AVE.:
One (1) at eight (8) feet in length, four (4) feet in height and fourteen (14) feet above grade level.

The location of said privilege shall be as shown on prints kept on file with the Department of Business Affairs and Consumer Protection and the Office of the City Clerk.

Said privilege shall be constructed in accordance with plans and specifications approved by the Department of Transportation (Division of Project Development) and Zoning Department - Signs.

This grant of privilege in the public way shall be subject to the provisions of Section 10-28-015 and all other required provisions of the Municipal Code of Chicago.

The grantee shall pay to the City of Chicago as compensation for the privilege #1114910 herein granted the sum of three hundred ($300.00) per annum in advance.

A 25% penalty will be added for payments received after due date.

The permit holder agrees to hold the City of Chicago harmless for any damage, relocation or replacement costs associated with damage, relocation or removal of private property caused by the City performing work in the public way.

Authority herein given and granted for a period of five (5) years from and after 09/09/2014.

Alderman _____

Nicholas Sposato 36th Ward

TO: STEVE
FROM: LES.

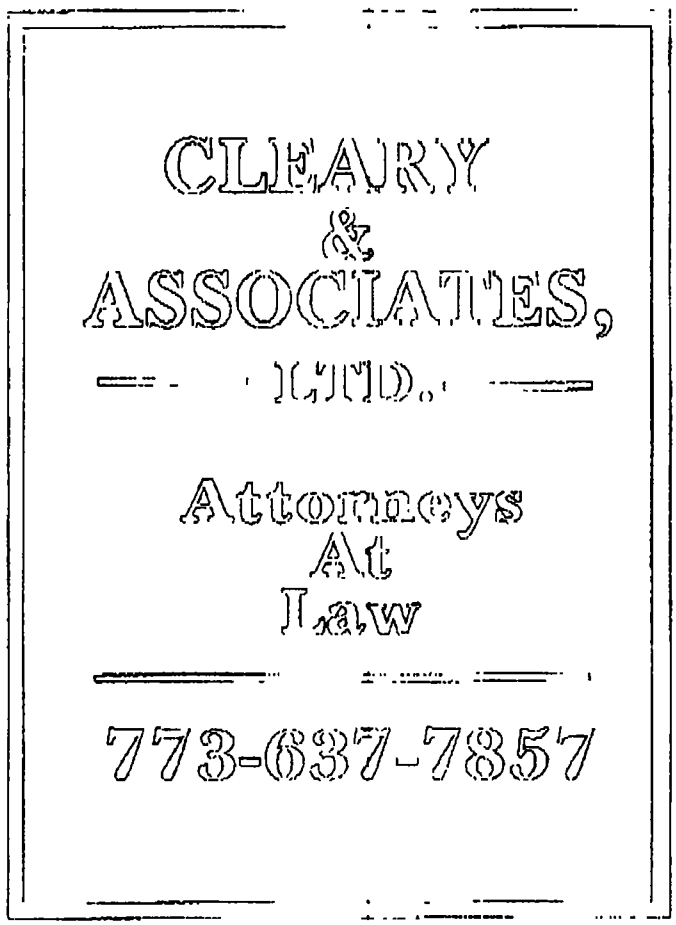

7'

5'

ROYAL BLUE BACKGROUND
WHITE COPY.

Department of Business Affairs and Consumer Protection
Small Business Center - Public Way Use Unit
City Hall - 121 N. LaSalle Street, Room 800 • Chicago, IL 60602
(312)-74-GOBIZ (312-744-6249) • (312) 744-1944 (TTY)
http //www.cityofchicago.org/bacp

09/10/2014

Alderman **Nicholas Sposato**
Ward # **36**
City of Chicago
City Hall, Room **304**
121 North LaSalle Street
Chicago, Illinois 60602

Re: An ordinance to use and maintain a portion of the public right-of-way for **one (1) sign(s)** for **CLEARY & ASSOCIATES, LTD.**, adjacent to the premises known as **6832 W. North Ave.**.

Dear Alderman **Nicholas Sposato**:

The applicant referenced above has requested the use of the public right-of-way for a **sign(s)**. An ordinance has been prepared by the Department of Business Affairs and Consumer Protection – Small Business Center - Public Way Use Unit for presentation to the City Council. Because this request was made for properties located in your ward, as approved by you as per the attached, I respectfully request that you introduce the attached ordinance at the next City Council meeting.

If you have any questions regarding this ordinance, please contact Anthony Bertuca at (312) 744-5506.

Department of Business Affairs and Consumer Protection

City of Chicago

O2014-7808

Office of the City Clerk

Document Tracking Sheet

Meeting Date:	9/10/2014
Sponsor(s):	Sposato (36)
Type:	Ordinance
Title:	Grant(s) of privilege in public way for North Neva LLC c/o Centrum Properties, Inc.
Committee(s) Assignment:	*Committee on Transportation and Public Way*

ORDINANCE
NORTH NEVA LLC C/o CENTRUM PROPERTIES, INC.
Acct. No. 87097 - 5
Permit No. 1113924

Be It Ordained by the City Council of the City of Chicago:

SECTION 1. Permission and authority are hereby given and granted to NORTH NEVA LLC C/o CENTRUM PROPERTIES, INC., upon the terms and subject to the conditions of this ordinance to maintain and use a portion of the public alley adjacent to its premises known as 7126 W. North Ave.. Alley shall be used for vehicle traffic circulation entering and exiting from a bank facility. Existing occupation of space measure two hundred seventy (270) feet in length and sixteen (16) feet in width for a total of four thousand three hundred twenty (4320) square feet.

The location of said privilege shall be as shown on prints kept on file with the Department of Business Affairs and Consumer Protection and the Office of the City Clerk.

Said privilege shall be constructed in accordance with plans and specifications approved by the Department of Planning and Development, Department of Transportation (Division of Project Development), and Department of Transportation (Office of Underground Coordination).

This grant of privilege in the public way shall be subject to the provisions of Section 10-28-015 and all other required provisions of the Municipal Code of Chicago.

The grantee shall pay to the City of Chicago as compensation for the privilege #1113924 herein granted the sum of ten thousand three hundred forty ($10,340.00) per annum in advance.

A 25% penalty will be added for payments received after due date.

The permit holder agrees to hold the City of Chicago harmless for any damage, relocation or replacement costs associated with damage, relocation or removal of private property caused by the City performing work in the public way.

Authority herein given and granted for a period of five (5) years from and after 06/23/2014.

Alderman Nicholas Sposato

Nicholas Sposato 36th Ward

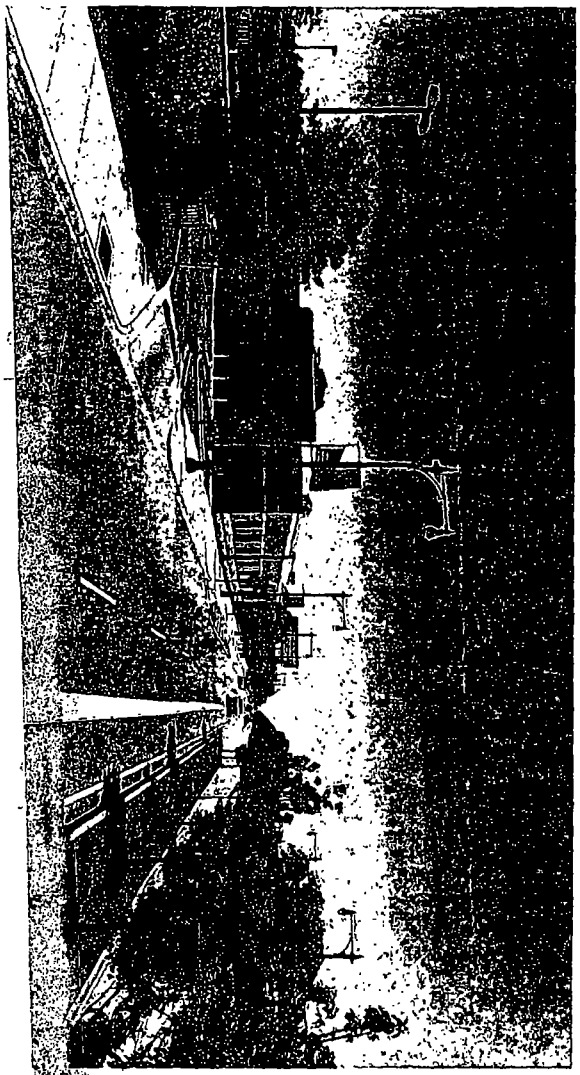

'M LAND TITLE SURVEY

of Oak Park Subdivision in the Southwest Quarter of the Southwest Quarter of Section 5' Township 40 North Range 13 East of the Third

at reciprocal and access agreement recorded November 2, 2003 as Document 0332539116 in the official records of Cook County Illinois

ago, Illinois.

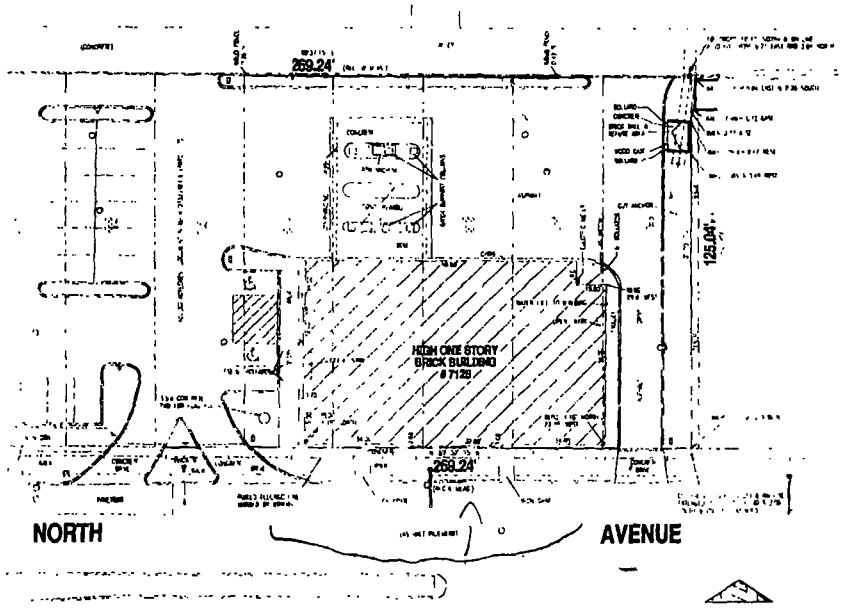

Corp

[illegible] provided to us by the client and does not [illegible] and should be compared to your Deed Abstract or [illegible] Title

[illegible] building lines and easements may or may not be [illegible] Abstract, Title Report and local ordinances. [illegible] as disclosed by Survey or [illegible] all public before building by same and report any discrepancy at [illegible]

[illegible] feet and decimals parts thereof, no dimension is to be [illegible] by scaling

[illegible] to [illegible] and [illegible] Corporation

a Incorporated in [illegible] to Bank of America

This is to certify that this map or plat and the survey on which it is based were made in accordance with the 2016 Minimum Standard Detail Requirements for ALTA/ACSM Land Title Surveys, jointly established and adopted by ALTA and NSPS, and includes items [illegible] of Table A thereof. The field work was completed on February 4, 2019.

Dated this [illegible] day of [illegible], A.D. 20[illegible]

By PDF PDF PDF PDF PDF PDF

Raymond R Hanus
Illinois Professional Land Surveyor
License Number 035-002542 Expiration Date 11/30/20

Department of Business Affairs and Consumer Protection
Small Business Center- Public Way Use Unit
City Hall - 121 N LaSalle Street Room 800 • Chicago, IL 60602
(312)-74-GOBIZ (312-744-6249) • (312) 744-1944 (TTY)
http://www.cityofchicago.org/bacp

09/10/2014

Alderman **Nicholas Sposato**
Ward # **36**
City of Chicago
City Hall, Room **304**
121 North LaSalle Street
Chicago, Illinois 60602

Re: An ordinance to use and maintain a portion of the public right-of-way for **one (1) occupation of space(s)** for **NORTH NEVA LLC C/o CENTRUM PROPERTIES, INC.**, adjacent to the premises known as **7126 W. North Ave.**.

Dear Alderman **Nicholas Sposato**:

The applicant referenced above has requested the use of the public right-of-way for a **occupation of space(s)**. An ordinance has been prepared by the Department of Business Affairs and Consumer Protection – Small Business Center - Public Way Use Unit for presentation to the City Council. Because this request was made for properties located in your ward, as approved by you as per the attached, I respectfully request that you introduce the attached ordinance at the next City Council meeting.

If you have any questions regarding this ordinance, please contact Anthony Bertuca at (312) 744-5506.

Department of Business Affairs and Consumer Protection

City of Chicago

O2014-7809

Office of the City Clerk

Document Tracking Sheet

Meeting Date:	9/10/2014
Sponsor(s):	Sposato (36)
Type:	Ordinance
Title:	Grant(s) of privilege in public way for State Farm Insurance
Committee(s) Assignment:	Committee on Transportation and Public Way

ORDINANCE
STATE FARM INSURANCE
Acct. No. 385494 - 1
Permit No. 1108942

Be It Ordained by the City Council of the City of Chicago:

SECTION 1. Permission and authority are hereby given and granted to STATE FARM INSURANCE, upon the terms and subject to the conditions of this ordinance to maintain and use one (1) sign(s) projecting over the public right-of-way attached to its premises known as 6832 W. North Ave..

Said sign structure(s) measures as follows; along W NORTH AVE:
One (1) at four (4) feet in length, eight (8) feet in height and ten (10) feet above grade level.

The location of said privilege shall be as shown on prints kept on file with the Department of Business Affairs and Consumer Protection and the Office of the City Clerk.

Said privilege shall be constructed in accordance with plans and specifications approved by the Department of Transportation (Division of Project Development) and Zoning Department - Signs.

This grant of privilege in the public way shall be subject to the provisions of Section 10-28-015 and all other required provisions of the Municipal Code of Chicago.

The grantee shall pay to the City of Chicago as compensation for the privilege #1108942 herein granted the sum of three hundred ($300.00) per annum in advance.

A 25% penalty will be added for payments received after due date.

The permit holder agrees to hold the City of Chicago harmless for any damage, relocation or replacement costs associated with damage, relocation or removal of private property caused by the City performing work in the public way.

Authority herein given and granted for a period of five (5) years from and after Date of Passage.

Alderman _____

Nicholas Sposato 36th Ward

[redacted]

PHOTO EDITS

1987648.JPG

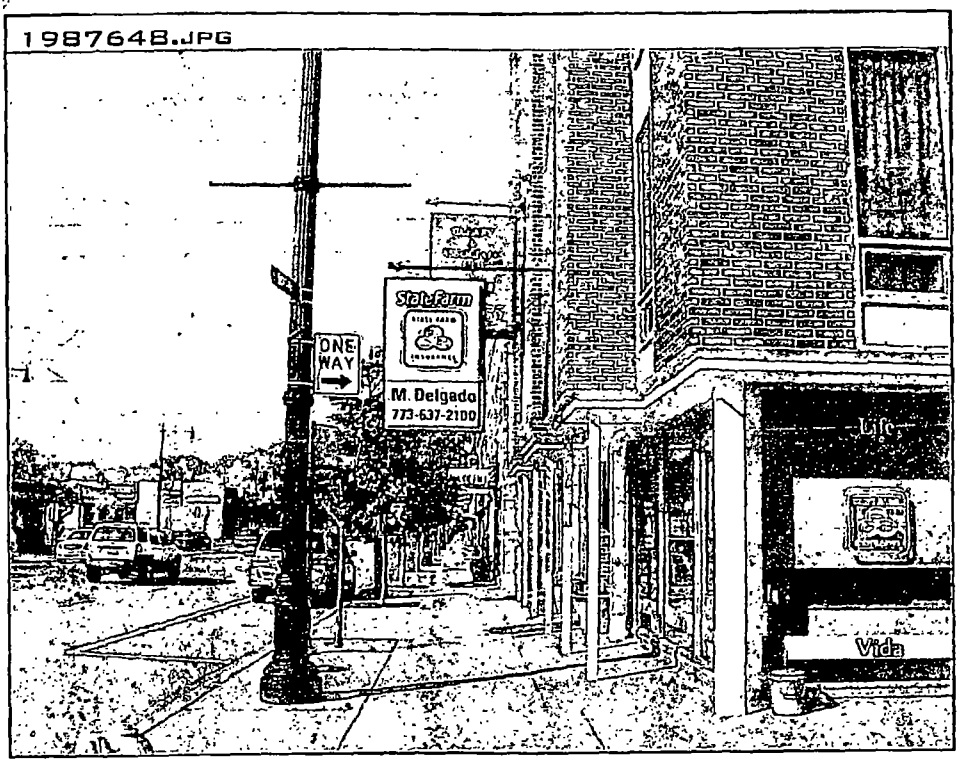

2028573.JPG

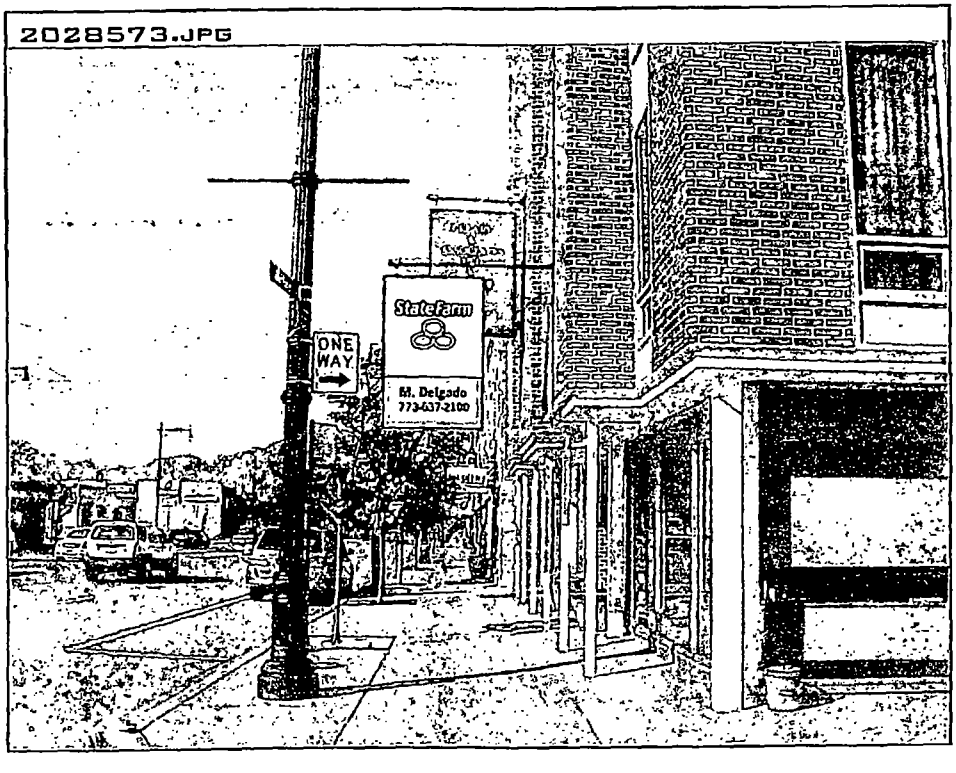

Department of Business Affairs and Consumer Protection
Small Business Center - Public Way Use Unit
City Hall - 121 N. LaSalle Street, Room 800 • Chicago, IL 60602
(312)-74-GOBIZ (312-744-6249) • (312) 744-1944 (TTY)
http //www cityofchicago org/bacp

09/10/2014

Alderman **Nicholas Sposato**
Ward # **36**
City of Chicago
City Hall, Room **304**
121 North LaSalle Street
Chicago, Illinois 60602

Re: An ordinance to use and maintain a portion of the public right-of-way for **one (1) sign(s)** for **STATE FARM INSURANCE**, adjacent to the premises known as **6832 W. North Ave.**.

Dear Alderman **Nicholas Sposato**:

The applicant referenced above has requested the use of the public right-of-way for a **sign(s)**. An ordinance has been prepared by the Department of Business Affairs and Consumer Protection – Small Business Center - Public Way Use Unit for presentation to the City Council. Because this request was made for properties located in your ward, as approved by you as per the attached, I respectfully request that you introduce the attached ordinance at the next City Council meeting.

If you have any questions regarding this ordinance, please contact Anthony Bertuca at (312) 744-5506.

Department of Business Affairs and Consumer Protection

City of Chicago

O2014-7812

Office of the City Clerk

Document Tracking Sheet

Meeting Date:	9/10/2014
Sponsor(s):	Mitts (37)
Type:	Ordinance
Title:	Grant(s) of privilege in public way for Chicago Submarine, Inc.
Committee(s) Assignment:	Committee on Transportation and Public Way

ORDINANCE
CHICAGO SUBMARINE INC
Acct. No. 66291 - 2
Permit No. 1114951

Be It Ordained by the City Council of the City of Chicago:

SECTION 1. Permission and authority are hereby given and granted to CHICAGO SUBMARINE INC, upon the terms and subject to the conditions of this ordinance to maintain and use one (1) sign(s) projecting over the public right-of-way attached to its premises known as 4805 W. Chicago Ave..

Said sign structure(s) measures as follows; along W. Chicago Avenue:
One (1) at seven (7) feet in length, six (6) feet in height and eleven (11) feet above grade level.

The location of said privilege shall be as shown on prints kept on file with the Department of Business Affairs and Consumer Protection and the Office of the City Clerk

Said privilege shall be constructed in accordance with plans and specifications approved by the Department of Transportation (Division of Project Development) and Zoning Department- Signs.

This grant of privilege in the public way shall be subject to the provisions of Section 10-28-015 and all other required provisions of the Municipal Code of Chicago.

The grantee shall pay to the City of Chicago as compensation for the privilege #1114951 herein granted the sum of three hundred ($300.00) per annum in advance.

A 25% penalty will be added for payments received after due date

The permit holder agrees to hold the City of Chicago harmless for any damage, relocation or replacement costs associated with damage, relocation or removal of private property caused by the City performing work in the public way.

Authority herein given and granted for a period offive (5) years from and after 11/19/2013.

Alderman Emma Mitts

Emma Mitts 37th Ward

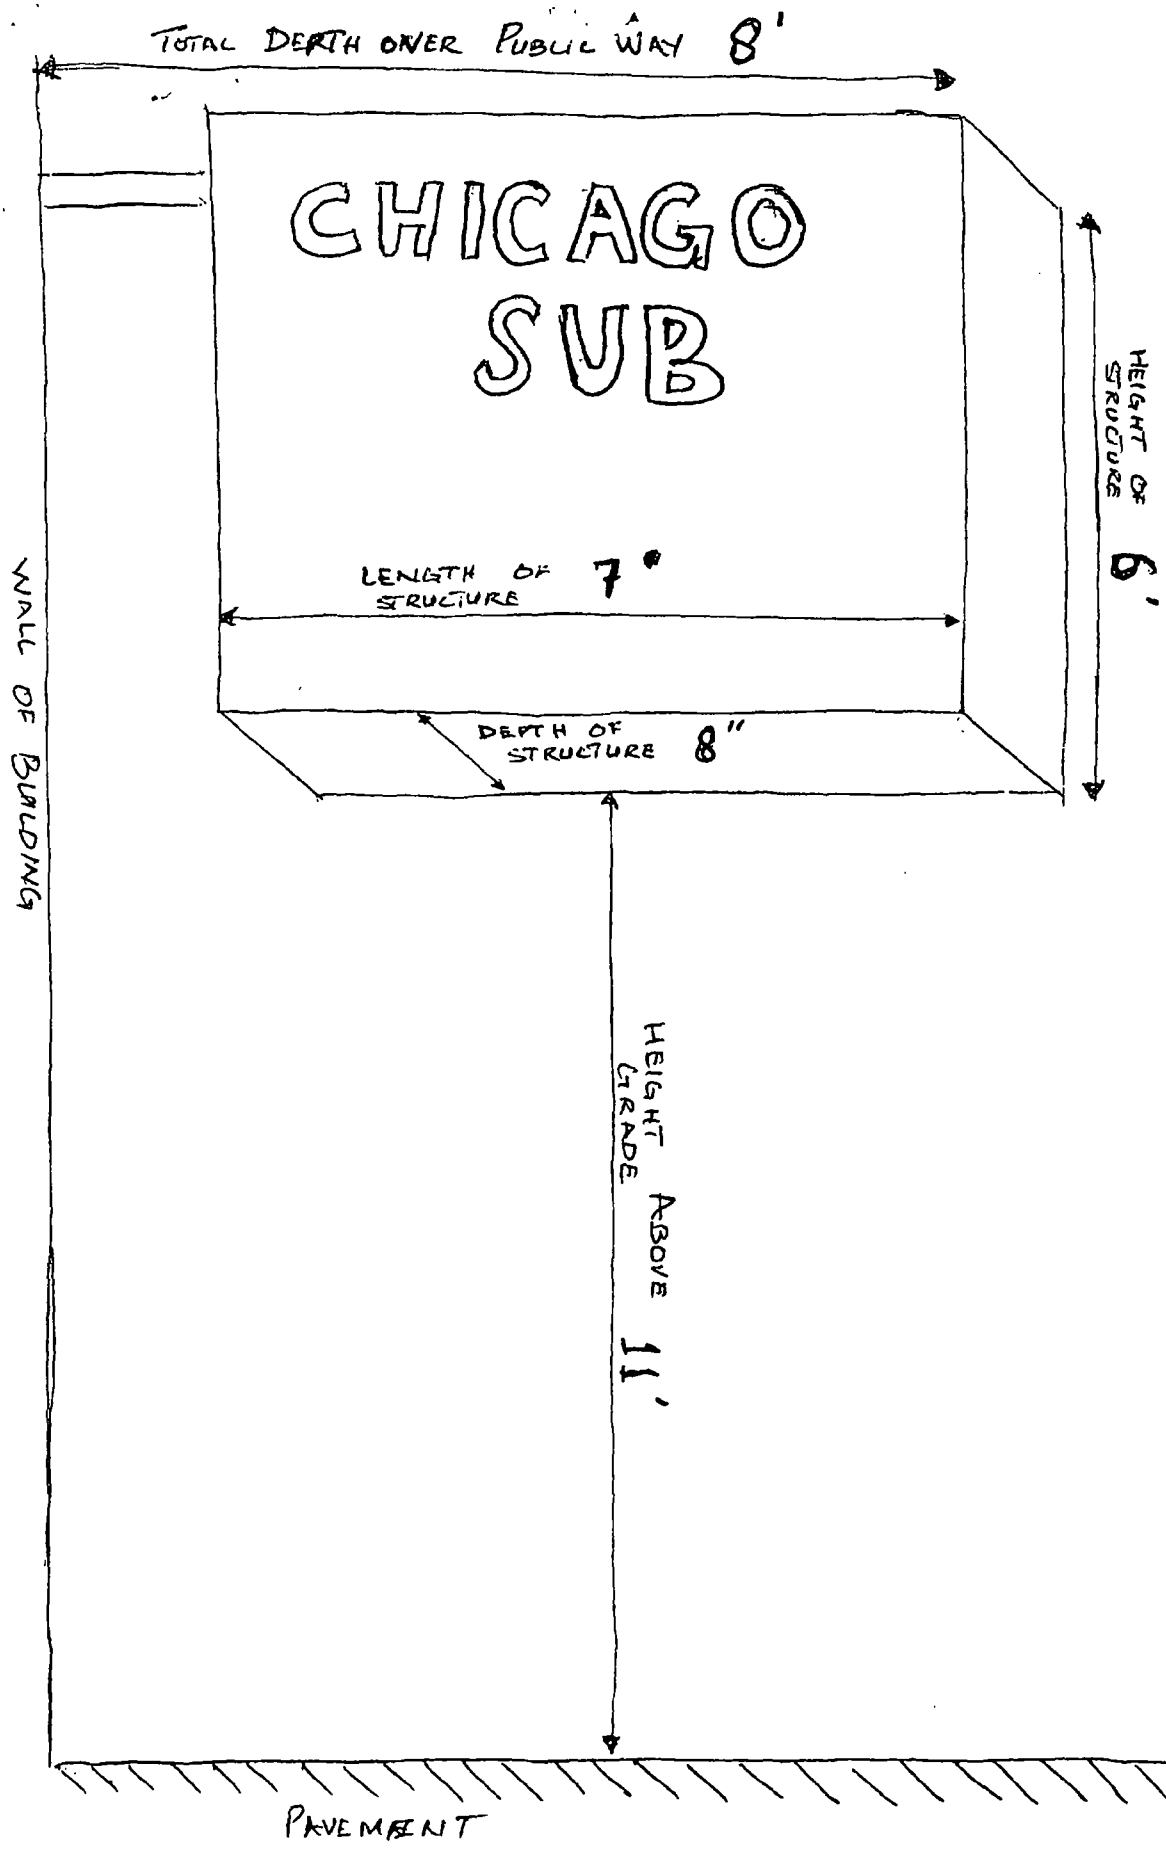
TOTAL DEPTH OVER PUBLIC WAY 8'
CHICAGO
SUB
HEIGHT OF STRUCTURE 6'
LENGTH OF STRUCTURE 7'
DEPTH OF STRUCTURE 8"
WALL OF BUILDING
HEIGHT ABOVE GRADE 11'
PAVEMENT

Department of Business Affairs and Consumer Protection
Small Business Center- Public Way Use Unit
City Hall - 121 N LaSalle Street Room 800 • Chicago, IL 60602
(312)-74-GOBIZ (312-744-6249) • (312) 744-1944 (TTY)
http://www.cityofchicago.org/bacp

09/10/2014

Alderman **Emma Mitts**
Ward # **37**
City of Chicago
City Hall, Room **300**
121 North LaSalle Street
Chicago, Illinois 60602

Re: An ordinance to use and maintain a portion of the public right-of-way for **one (1) sign(s)** for **CHICAGO SUBMARINE INC**, adjacent to the premises known as **4805 W. Chicago Ave.**.

Dear Alderman **Emma Mitts**:

The applicant referenced above has requested the use of the public right-of-way for a **sign(s)**. An ordinance has been prepared by the Department of Business Affairs and Consumer Protection – Small Business Center - Public Way Use Unit for presentation to the City Council. Because this request was made for properties located in your ward, as approved by you as per the attached, I respectfully request that you introduce the attached ordinance at the next City Council meeting.

If you have any questions regarding this ordinance, please contact Anthony Bertuca at (312) 744-5506.

Department of Business Affairs and Consumer Protection

City of Chicago

O2014-7816

Office of the City Clerk

Document Tracking Sheet

Meeting Date:	9/10/2014
Sponsor(s):	Mitts (37)
Type:	Ordinance
Title:	Grant(s) of privilege in public way for Family Dollar No. 2458
Committee(s) Assignment:	Committee on Transportation and Public Way

ORDINANCE
FAMILY DOLLAR #2458
Acct. No. 11071 - 16
Permit No. 1114895

Be It Ordained by the City Council of the City of Chicago:

SECTION 1. Permission and authority are hereby given and granted to FAMILY DOLLAR #2458, upon the terms and subject to the conditions of this ordinance to maintain and use two (2) sign(s) projecting over the public right-of-way attached to its premises known as 5410 W. Chicago Ave..

Said sign structure(s) measures as follows; along W. Chicago Avenue:
One (1) at twenty-three (23) feet in length, seven (7) feet in height and twelve point three three (12.33) feet above grade level.
One (1) at eleven (11) feet in length, six (6) feet in height and twenty-two (22) feet above grade level.

The location of said privilege shall be as shown on prints kept on file with the Department of Business Affairs and Consumer Protection and the Office of the City Clerk.

Said privilege shall be constructed in accordance with plans and specifications approved by the Department of Transportation (Division of Project Development) and Zoning Department - Signs.

This grant of privilege in the public way shall be subject to the provisions of Section 10-28-015 and all other required provisions of the Municipal Code of Chicago.

The grantee shall pay to the City of Chicago as compensation for the privilege #1114895 herein granted the sum of six hundred ($600.00) per annum in advance.

A 25% penalty will be added for payments received after due date.

The permit holder agrees to hold the City of Chicago harmless for any damage, relocation or replacement costs associated with damage, relocation or removal of private property caused by the City performing work in the public way.

Authority herein given and granted for a period of five (5) years from and after 05/13/2014.

Alderman _____

Emma Mitts 37th Ward

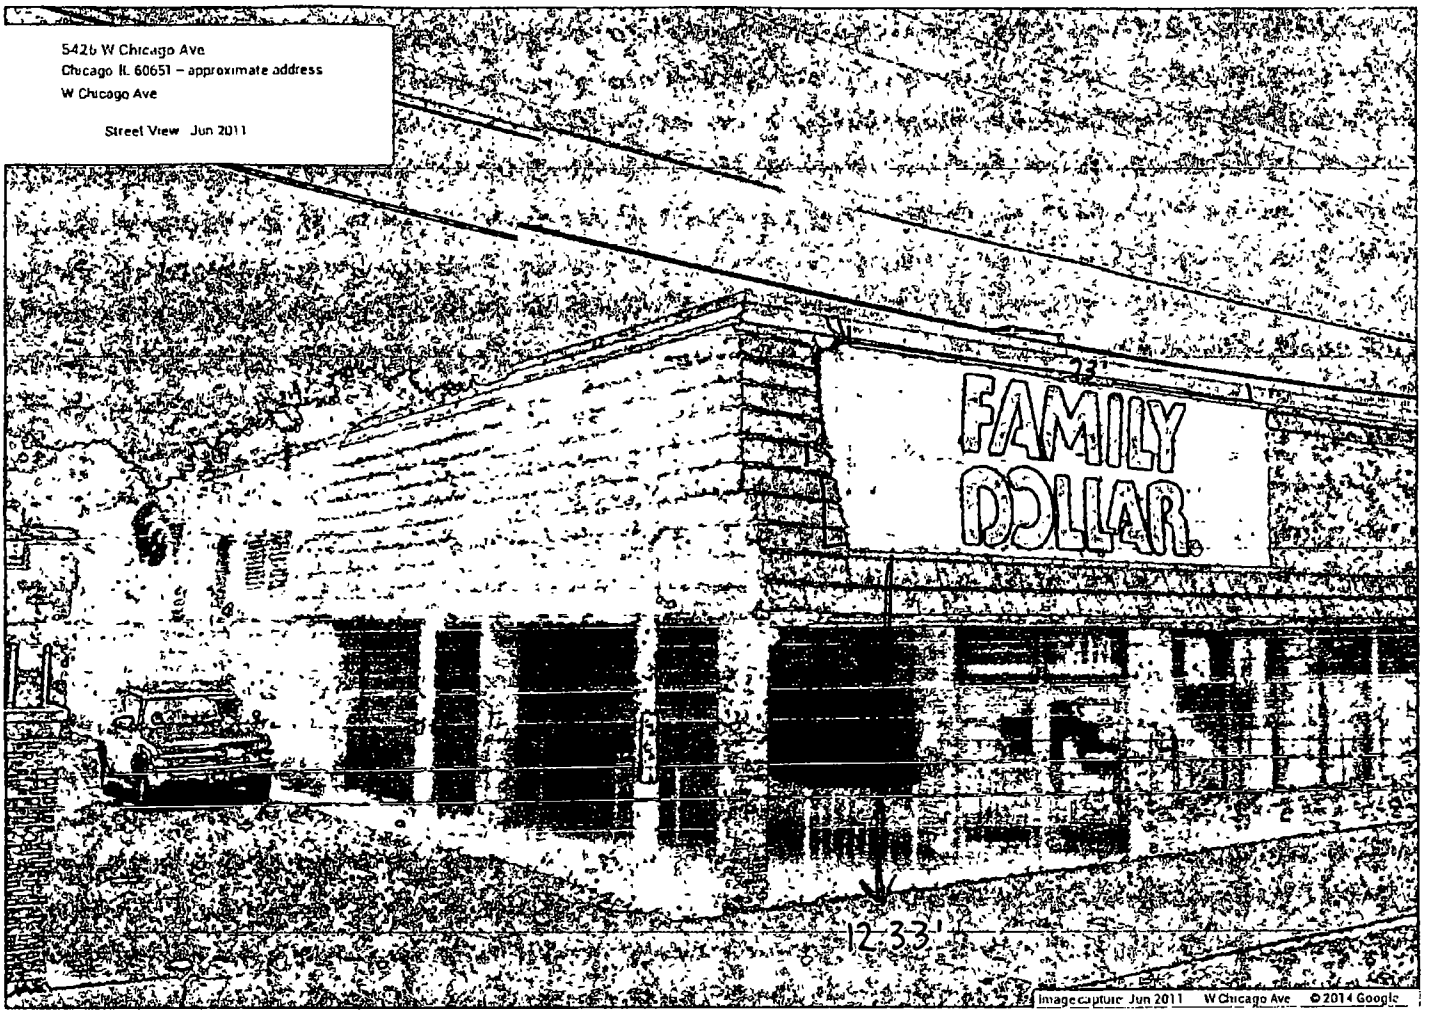
5426 W Chicago Ave
Chicago IL 60651 – approximate address
W Chicago Ave
Street View Jun 2011
FAMILY
DOLLAR
12-33'
Image capture: Jun 2011 W Chicago Ave © 2014 Google

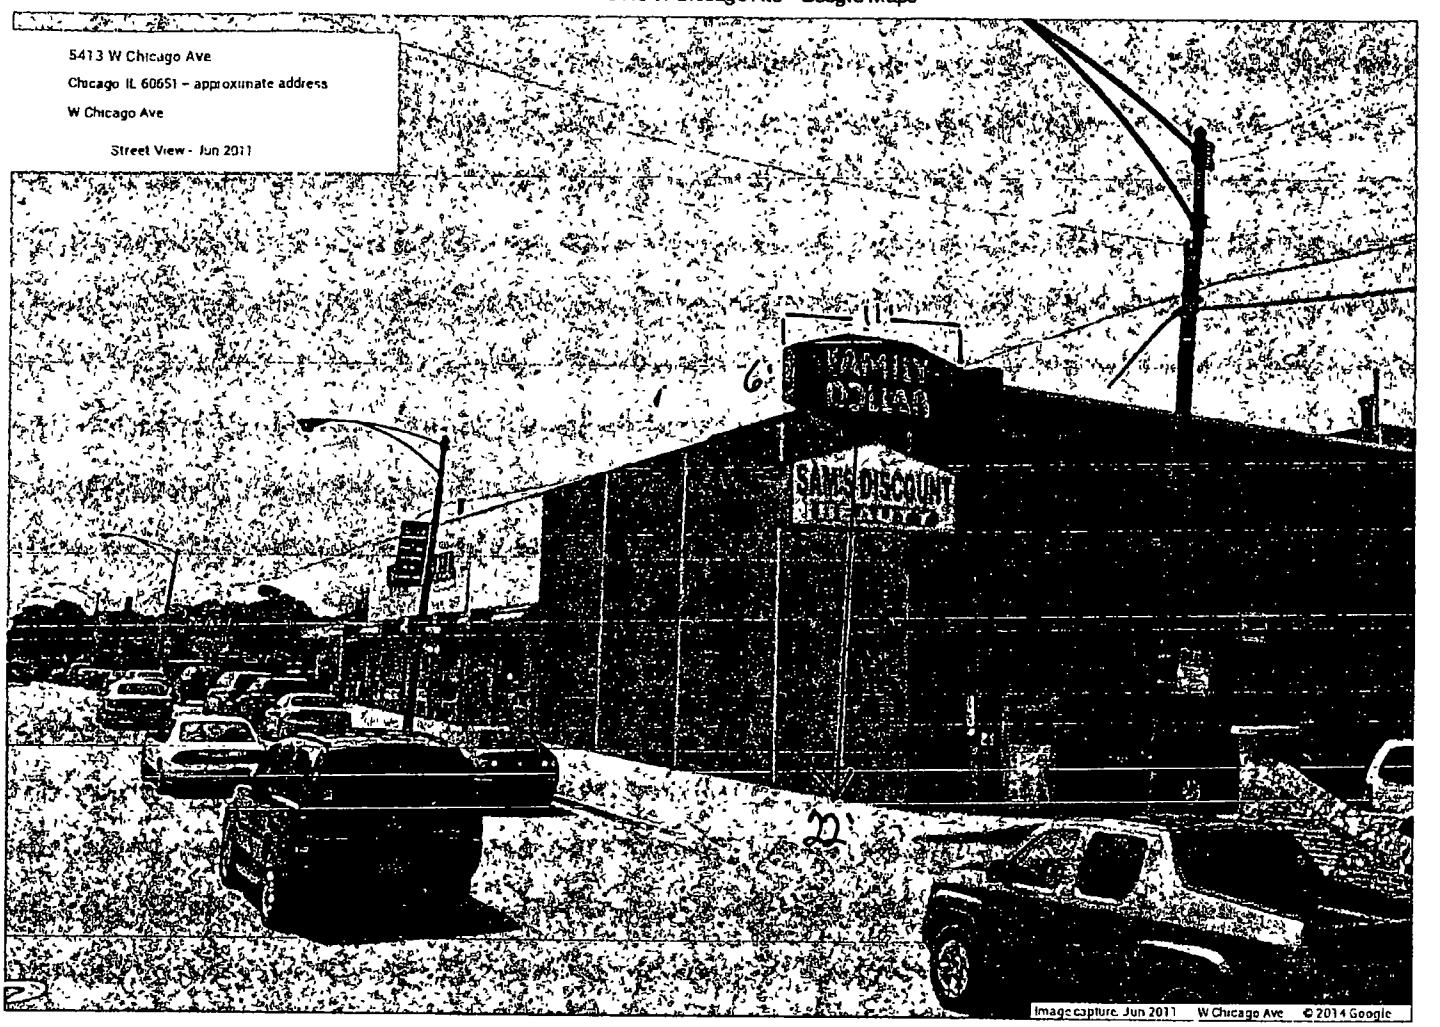
5413 W Chicago Ave
Chicago IL 60651 – approximate address
W Chicago Ave
Street View - Jun 2011
SAM'S DISCOUNT
BEAUTY
Image capture: Jun 2011 W Chicago Ave © 2014 Google

Department of Business Affairs and Consumer Protection
Small Business Center - Public Way Use Unit
City Hall - 121 N. LaSalle Street, Room 800 • Chicago, Il. 60602
(312)-74-GOBIZ (312-744-6249) • (312) 744-1944 (TTY)
http://www.cityofchicago.org/bacp

09/10/2014

Alderman **Emma Mitts**
Ward # **37**
City of Chicago
City Hall, Room **300**
121 North LaSalle Street
Chicago, Illinois 60602

Re: An ordinance to use and maintain a portion of the public right-of-way for **two (2) sign(s)** for **FAMILY DOLLAR #2458**, adjacent to the premises known as **5410 W. Chicago Ave.**.

Dear Alderman **Emma Mitts**:

The applicant referenced above has requested the use of the public right-of-way for a **sign(s)**. An ordinance has been prepared by the Department of Business Affairs and Consumer Protection – Small Business Center - Public Way Use Unit for presentation to the City Council. Because this request was made for properties located in your ward, as approved by you as per the attached, I respectfully request that you introduce the attached ordinance at the next City Council meeting.

If you have any questions regarding this ordinance, please contact Anthony Bertuca at (312) 744-5506.

Department of Business Affairs and Consumer Protection

City of Chicago

O2014-7817

Office of the City Clerk

Document Tracking Sheet

Meeting Date:	9/10/2014
Sponsor(s):	Mitts (37)
Type:	Ordinance
Title:	Grant(s) of privilege in public way for Family Dollar Store No. 6681 - light fixtures
Committee(s) Assignment:	Committee on Transportation and Public Way

ORDINANCE
FAMILY DOLLAR STORE #6681
Acct. No. 11071 - 75
Permit No. 1114368

Be It Ordained by the City Council of the City of Chicago:

SECTION 1. Permission and authority are hereby given and granted to FAMILY DOLLAR STORE #6681, upon the terms and subject to the conditions of this ordinance to maintain and use, as now constructed, three (3) Light Fixture(s) projecting over the public right-of-way adjacent to its premises known as 5222 W. Grand Ave..

Said Light Fixture(s) at W. GRAND AVE. measure(s):
Two (2) at one point four (1.4) foot in length, one point four (1.4) foot in width and twelve (12) feet above grade level.

Said Light Fixture(s) at N. LATROBE AVE. measure(s):
One (1) at one point four two (1.42) foot in length, one point four two (1.42) foot in width and ten point eight three (10.83) feet above grade level.

The location of said privilege shall be as shown on prints kept on file with the Department of Business Affairs and Consumer Protection and the Office of the City Clerk.

Said privilege shall be constructed in accordance with plans and specifications approved by the Department of Transportation (Division of Project Development).

This grant of privilege in the public way shall be subject to the provisions of Section 10-28-015 and all other required provisions of the Municipal Code of Chicago.

The grantee shall pay to the City of Chicago as compensation for the privilege #1114368 herein granted the sum of eighty-five ($85.00) per annum in advance.

A 25% penalty will be added for payments received after due date.

The permit holder agrees to hold the City of Chicago harmless for any damage, relocation or replacement costs associated with damage, relocation or removal of private property caused by the City performing work in the public way.

Authority herein given and granted for a period of five (5) years from and after 06/03/2014.

Alderman _____
Emma Mitts 37th Ward

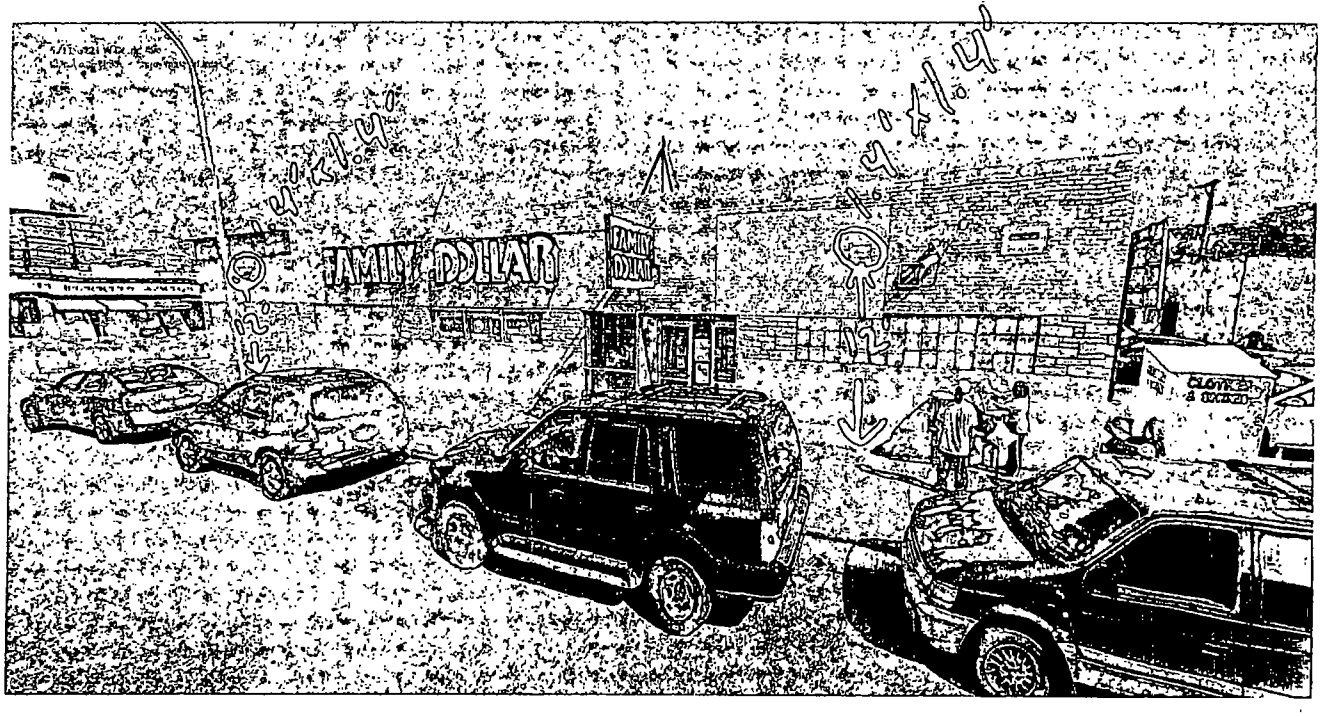
FAMILY DOLLAR

Department of Business Affairs and Consumer Protection
Small Business Center - Public Way Use Unit
City Hall - 121 N. LaSalle Street, Room 800 • Chicago, IL 60602
(312)-74-GOBIZ (312-744-6249) • (312) 744-1944 (TTY)
http://www.cityofchicago.org/bacp

09/10/2014

Alderman **Emma Mitts**
Ward # **37**
City of Chicago
City Hall, Room **300**
121 North LaSalle Street
Chicago, Illinois 60602

Re: An ordinance to use and maintain a portion of the public right-of-way for **three (3) light fixture(s)** for **FAMILY DOLLAR STORE #6681**, adjacent to the premises known as **5222 W. Grand Ave.**.

Dear Alderman **Emma Mitts**:

The applicant referenced above has requested the use of the public right-of-way for a **light fixture(s)**. An ordinance has been prepared by the Department of Business Affairs and Consumer Protection – Small Business Center - Public Way Use Unit for presentation to the City Council. Because this request was made for properties located in your ward, as approved by you as per the attached, I respectfully request that you introduce the attached ordinance at the next City Council meeting.

If you have any questions regarding this ordinance, please contact Anthony Bertuca at (312) 744-5506.

Department of Business Affairs and Consumer Protection

City of Chicago

O2014-7820

Office of the City Clerk

Document Tracking Sheet

Meeting Date:	9/10/2014
Sponsor(s):	Mitts (37)
Type:	Ordinance
Title:	Grant(s) of privilege in public way for Family Dollar Store No. 6681 - signs
Committee(s) Assignment:	Committee on Transportation and Public Way

ORDINANCE
FAMILY DOLLAR STORE #6681
Acct. No. 11071 - 75
Permit No. 1114367

Be It Ordained by the City Council of the City of Chicago:

SECTION 1. Permission and authority are hereby given and granted to FAMILY DOLLAR STORE #6681, upon the terms and subject to the conditions of this ordinance to maintain and use two (2) sign(s) projecting over the public right-of-way attached to its premises known as 5222 W. Grand Ave..

Said sign structure(s) measures as follows; along W GRAND AVE:
One (1) at six (6) feet in length, four (4) feet in height and ten (10) feet above grade level.

Said sign structure(s) measures as follows; along W GRAND AVE:
One (1) at thirty (30) feet in length, four (4) feet in height and ten (10) feet above grade level.

The location of said privilege shall be as shown on prints kept on file with the Department of Business Affairs and Consumer Protection and the Office of the City Clerk.

Said privilege shall be constructed in accordance with plans and specifications approved by the Department of Transportation (Division of Project Development) and Zoning Department - Signs.

This grant of privilege in the public way shall be subject to the provisions of Section 10-28-015 and all other required provisions of the Municipal Code of Chicago.

The grantee shall pay to the City of Chicago as compensation for the privilege #1114367 herein granted the sum of four hundred ($400.00) per annum in advance.

A 25% penalty will be added for payments received after due date.

The permit holder agrees to hold the City of Chicago harmless for any damage, relocation or replacement costs associated with damage, relocation or removal of private property caused by the City performing work in the public way.

Authority herein given and granted for a period of five (5) years from and after 05/13/2014.

Alderman _____

Emma Mitts 37th Ward

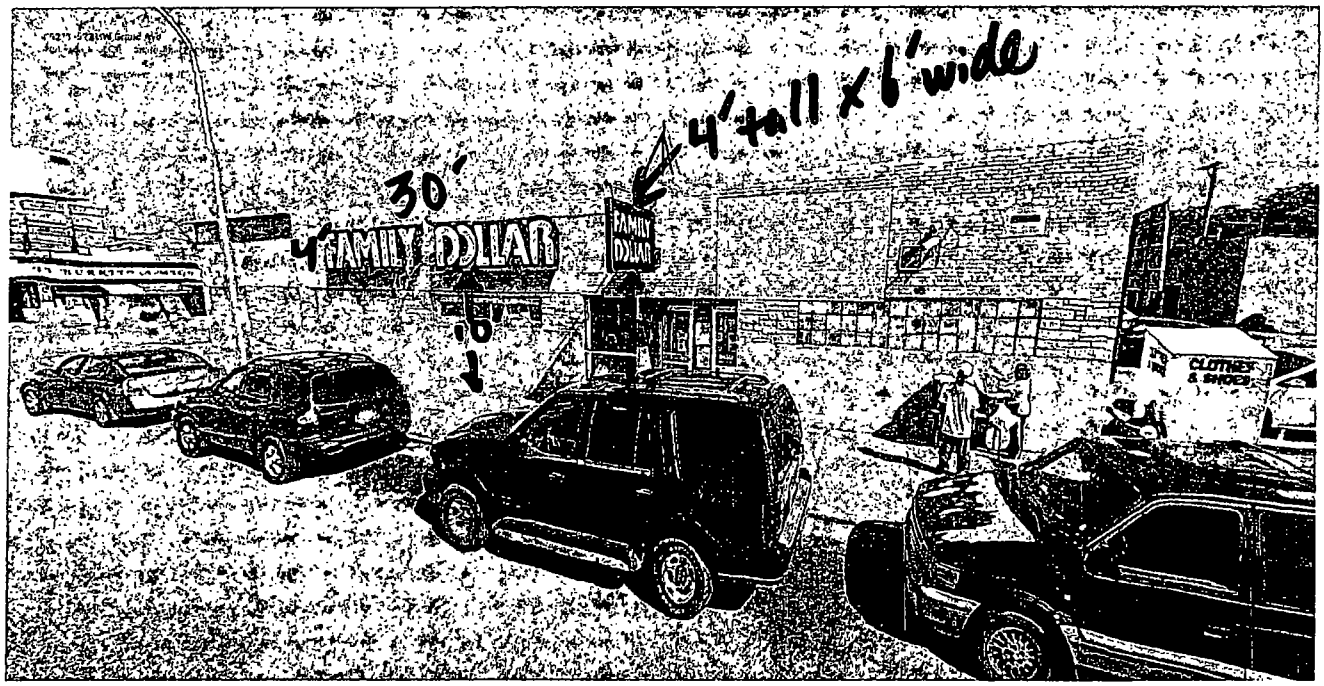
4'tall x 6'wide
30'
4'
FAMILY DOLLAR
5'
1'
CLOTHES & SHOES

Department of Business Affairs and Consumer Protection
Small Business Center - Public Way Use Unit
City Hall - 121 N. LaSalle Street, Room 800 • Chicago, IL 60602
(312)-74-GOBIZ (312-744-6249) • (312) 744-1944 (TTY)
http://www.cityofchicago.org/bacp

09/10/2014

Alderman **Emma Mitts**
Ward # **37**
City of Chicago
City Hall, Room **300**
121 North LaSalle Street
Chicago, Illinois 60602

Re: An ordinance to use and maintain a portion of the public right-of-way for **two (2) sign(s)** for **FAMILY DOLLAR STORE #6681**, adjacent to the premises known as **5222 W. Grand Ave.**.

Dear Alderman **Emma Mitts**:

The applicant referenced above has requested the use of the public right-of-way for a **sign(s)**. An ordinance has been prepared by the Department of Business Affairs and Consumer Protection – Small Business Center - Public Way Use Unit for presentation to the City Council. Because this request was made for properties located in your ward, as approved by you as per the attached, I respectfully request that you introduce the attached ordinance at the next City Council meeting.

If you have any questions regarding this ordinance, please contact Anthony Bertuca at (312) 744-5506.

Department of Business Affairs and Consumer Protection

City of Chicago

O2014-7825

Office of the City Clerk

Document Tracking Sheet

Meeting Date:	9/10/2014
Sponsor(s):	Mitts (37)
Type:	Ordinance
Title:	Grant(s) of privilege in public way for Family Dollar Store No. 7570
Committee(s) Assignment:	Committee on Transportation and Public Way

ORDINANCE
FAMILY DOLLAR STORE #7570
Acct. No. 11071 - 112
Permit No. 1114897

Be It Ordained by the City Council of the City of Chicago:

SECTION 1. Permission and authority are hereby given and granted to FAMILY DOLLAR STORE #7570, upon the terms and subject to the conditions of this ordinance to maintain and use two (2) sign(s) projecting over the public right-of-way attached to its premises known as 5101 W. Division St..

Said sign structure(s) measures as follows; along W. Division Street:
One (1) at sixteen (16) feet in length, two (2) feet in height and eleven (11) feet above grade level.
One (1) at seven (7) feet in length, four (4) feet in height and nine point six seven (9.67) feet above grade level.

The location of said privilege shall be as shown on prints kept on file with the Department of Business Affairs and Consumer Protection and the Office of the City Clerk.

Said privilege shall be constructed in accordance with plans and specifications approved by the Department of Transportation (Division of Project Development) and Zoning Department - Signs.

This grant of privilege in the public way shall be subject to the provisions of Section 10-28-015 and all other required provisions of the Municipal Code of Chicago.

The grantee shall pay to the City of Chicago as compensation for the privilege #1114897 herein granted the sum of six hundred ($600.00) per annum in advance.

A 25% penalty will be added for payments received after due date.

The permit holder agrees to hold the City of Chicago harmless for any damage, relocation or replacement costs associated with damage, relocation or removal of private property caused by the City performing work in the public way.

Authority herein given and granted for a period of five (5) years from and after 05/13/2014.

Alderman Emma Mitts

Emma Mitts 37th Ward

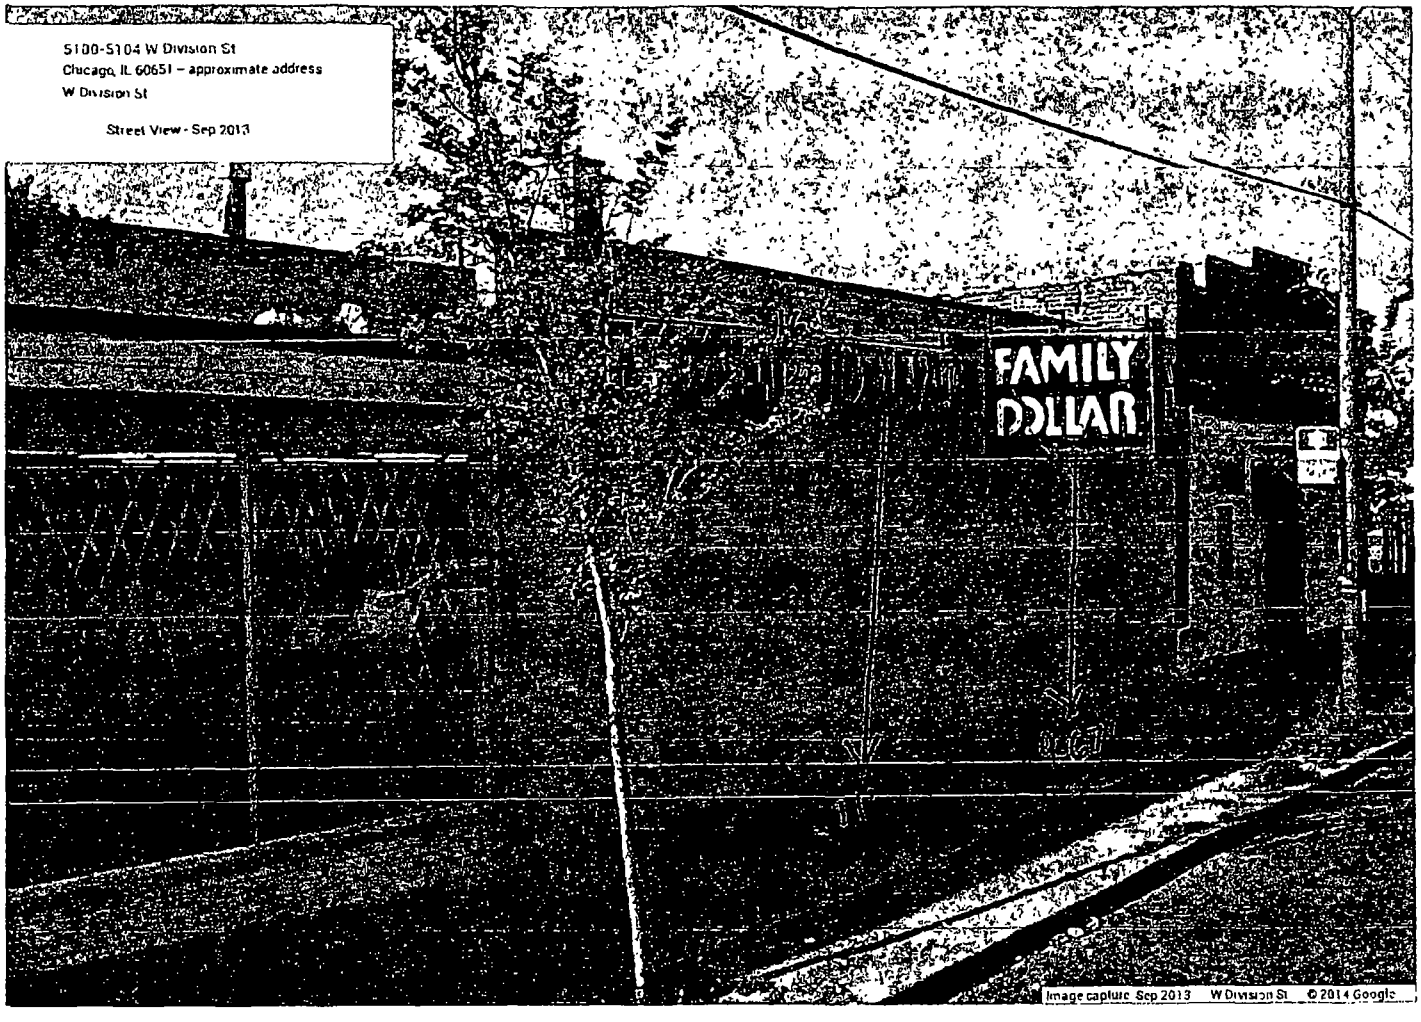
5100-5104 W Division St
Chicago, IL 60651 – approximate address
W Division St
Street View - Sep 2013
FAMILY
DOLLAR
Image capture: Sep 2013 W Division St © 2014 Google

Department of Business Affairs and Consumer Protection
Small Business Center - Public Way Use Unit
City Hall - 121 N. LaSalle Street, Room 800 • Chicago, IL 60602
(312)-74-GOBIZ (312-744-6249) • (312) 744-1944 (TTY)
http://www.cityofchicago.org/bacp

09/10/2014

Alderman **Emma Mitts**
Ward # **37**
City of Chicago
City Hall, Room **300**
121 North LaSalle Street
Chicago, Illinois 60602

Re: An ordinance to use and maintain a portion of the public right-of-way for **two (2) sign(s)** for **FAMILY DOLLAR STORE #7570**, adjacent to the premises known as **5101 W. Division St.**.

Dear Alderman **Emma Mitts**:

The applicant referenced above has requested the use of the public right-of-way for a **sign(s)**. An ordinance has been prepared by the Department of Business Affairs and Consumer Protection – Small Business Center - Public Way Use Unit for presentation to the City Council. Because this request was made for properties located in your ward, as approved by you as per the attached, I respectfully request that you introduce the attached ordinance at the next City Council meeting.

If you have any questions regarding this ordinance, please contact Anthony Bertuca at (312) 744-5506.

Department of Business Affairs and Consumer Protection

City of Chicago

O2014-7828

Office of the City Clerk

Document Tracking Sheet

Meeting Date:	9/10/2014
Sponsor(s):	Cullerton (38)
Type:	Ordinance
Title:	Grant(s) of privilege in public way for Athena Flowers
Committee(s) Assignment:	Committee on Transportation and Public Way

ORDINANCE
ATHENA FLOWERS
Acct. No. 313715 - 1
Permit No. 1114717

Be It Ordained by the City Council of the City of Chicago:

SECTION 1. Permission and authority are hereby given and granted to ATHENA FLOWERS, upon the terms and subject to the conditions of this ordinance to maintain and use one (1) sign(s) projecting over the public right-of-way attached to its premises known as 6039 W. Addison St..

Said sign structure(s) measures as follows; along W. Addison Street:
One (1) at seven (7) feet in length, seven (7) feet in height and fifteen (15) feet above grade level.

The location of said privilege shall be as shown on prints kept on file with the Department of Business Affairs and Consumer Protection and the Office of the City Clerk.

Said privilege shall be constructed in accordance with plans and specifications approved by the Department of Transportation (Division of Project Development) and Zoning Department - Signs.

This grant of privilege in the public way shall be subject to the provisions of Section 10-28-015 and all other required provisions of the Municipal Code of Chicago.

The grantee shall pay to the City of Chicago as compensation for the privilege #1114717 herein granted the sum of three hundred ($300.00) per annum in advance.

A 25% penalty will be added for payments received after due date.

The permit holder agrees to hold the City of Chicago harmless for any damage, relocation or replacement costs associated with damage, relocation or removal of private property caused by the City performing work in the public way.

Authority herein given and granted for a period of five (5) years from and after 07/29/2014.

Alderman _____

Timothy Cullerton 38th Ward

6039 W. ADDISON

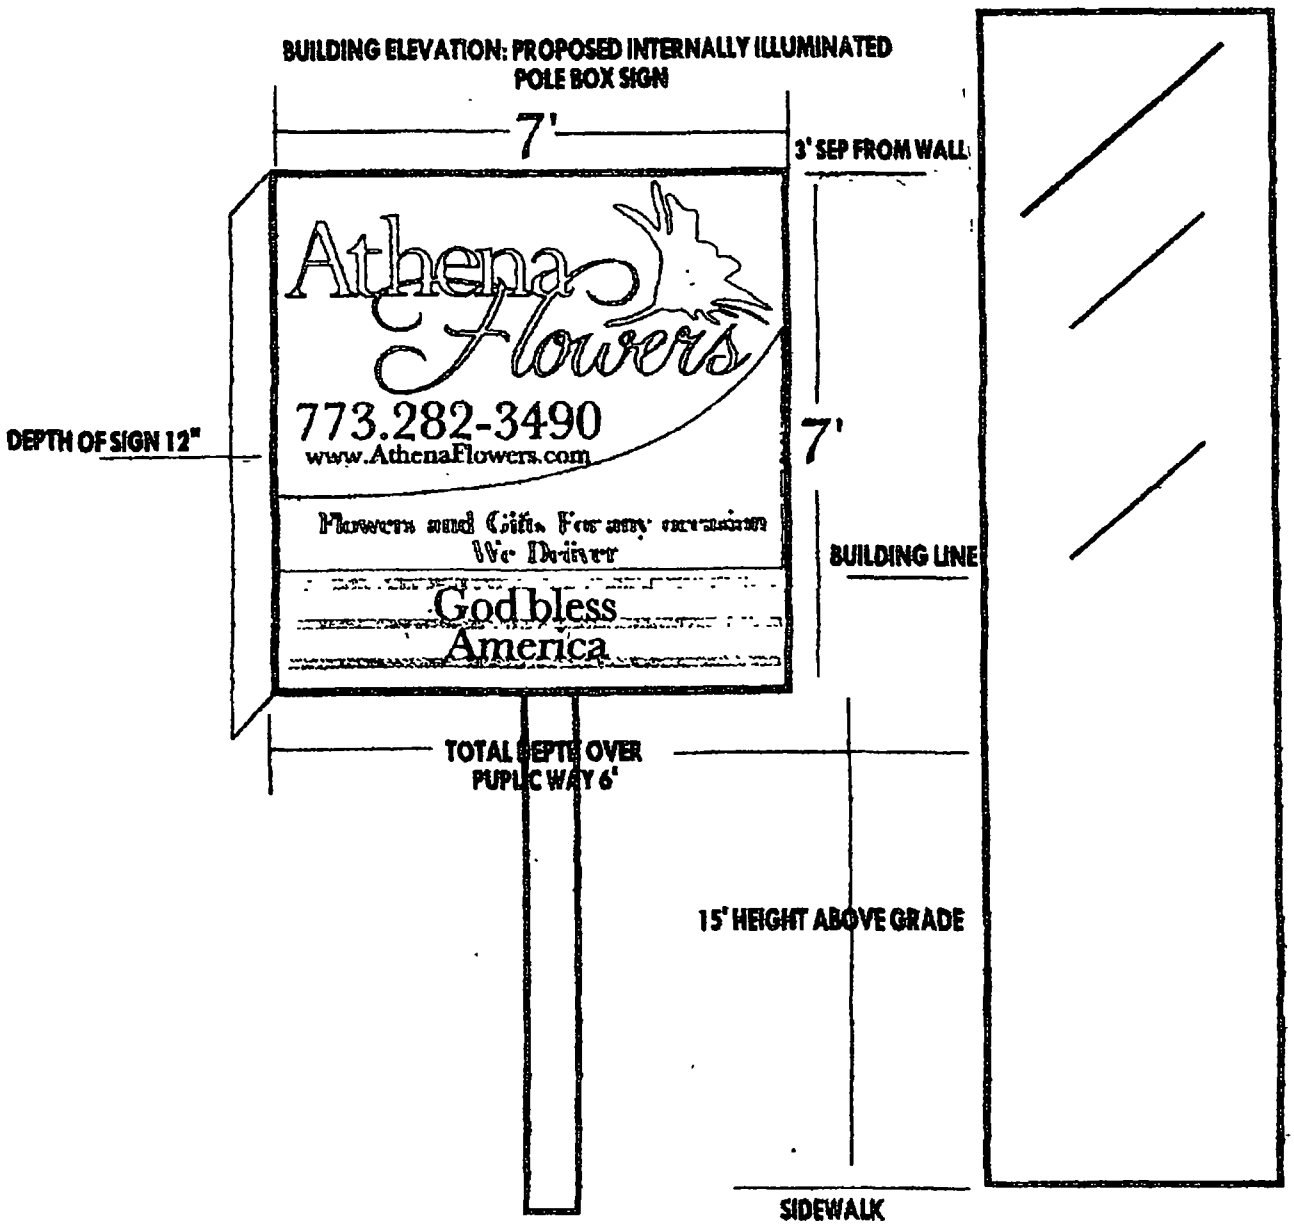

Pic + Sketch

City of Chicago

O2014-7829

Office of the City Clerk

Document Tracking Sheet

Meeting Date:	9/10/2014
Sponsor(s):	Cullerton (38)
Type:	Ordinance
Title:	Grant(s) of privilege in public way for Club E
Committee(s) Assignment:	Committee on Transportation and Public Way

ORDINANCE
CLUB E
Acct. No. 7003 - 1
Permit No. 1114538

Be It Ordained by the City Council of the City of Chicago:

SECTION 1. Permission and authority are hereby given and granted to CLUB E, upon the terms and subject to the conditions of this ordinance to maintain and use, as now constructed, three (3) Light Fixture(s) projecting over the public right-of-way adjacent to its premises known as 5415 W. Irving Park Rd..

Said Light Fixture(s) at W. IRVING PARK measure(s):
Three (3) at two (2) feet in length, point eight three (.83) feet in width and eighteen (18) feet above grade level.

The location of said privilege shall be as shown on prints kept on file with the Department of Business Affairs and Consumer Protection and the Office of the City Clerk.

Said privilege shall be constructed in accordance with plans and specifications approved by the Department of Transportation (Division of Project Development).

This grant of privilege in the public way shall be subject to the provisions of Section 10-28-015 and all other required provisions of the Municipal Code of Chicago.

The grantee shall pay to the City of Chicago as compensation for the privilege #1114538 herein granted the sum of eighty-five ($85.00) per annum in advance.

A 25% penalty will be added for payments received after due date.

The permit holder agrees to hold the City of Chicago harmless for any damage, relocation or replacement costs associated with damage, relocation or removal of private property caused by the City performing work in the public way.

Authority herein given and granted for a period of five (5) years from and after 06/03/2014.

Alderman _____

Timothy Cullerton 38th Ward

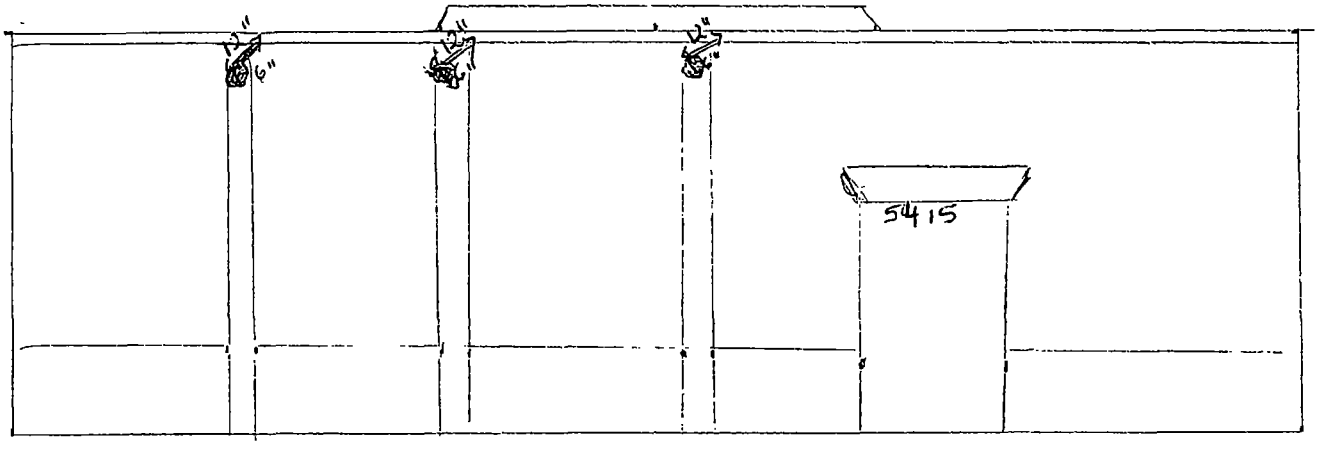

IRVING PARK Rd

SCALE 1" = 6.67'

City of Chicago

O2014-7831

Office of the City Clerk

Document Tracking Sheet

Meeting Date:	9/10/2014
Sponsor(s):	Cullerton (38)
Type:	Ordinance
Title:	Grant(s) of privilege in public way for Gene's Sausage Shop & Deli, Inc.
Committee(s) Assignment:	Committee on Transportation and Public Way

ORDINANCE
GENE'S SAUSAGE SHOP & DELI INC
Acct. No. 371 - 1
Permit No. 1114585

Be It Ordained by the City Council of the City of Chicago:

SECTION 1. Permission and authority are hereby given and granted to GENE'S SAUSAGE SHOP & DELI INC, upon the terms and subject to the conditions of this ordinance to maintain and use one (1) sign(s) projecting over the public right-of-way attached to its premises known as 5330 W. Belmont Ave..

Said sign structure(s) measures as follows; along W. Belmont Avenue:
One (1) at eight (8) feet in length, eight (8) feet in height and nine (9) feet above grade level.

The location of said privilege shall be as shown on prints kept on file with the Department of Business Affairs and Consumer Protection and the Office of the City Clerk.

Said privilege shall be constructed in accordance with plans and specifications approved by the Department of Transportation (Division of Project Development) and Zoning Department - Signs.

This grant of privilege in the public way shall be subject to the provisions of Section 10-28-015 and all other required provisions of the Municipal Code of Chicago.

The grantee shall pay to the City of Chicago as compensation for the privilege #1114585 herein granted the sum of three hundred ($300.00) per annum in advance.

A 25% penalty will be added for payments received after due date.

The permit holder agrees to hold the City of Chicago harmless for any damage, relocation or replacement costs associated with damage, relocation or removal of private property caused by the City performing work in the public way.

Authority herein given and granted for a period of five (5) years from and after 06/30/2014.

Alderman _____

Timothy Cullerton 38th Ward

LIQUOR
Gene's
SAUSAGE
SHOP
&
DELICATESSEN
INC.
Gene's
ENTRANCE
EXIT
HONDA
DODGE

City of Chicago

O2014-7833

Office of the City Clerk

Document Tracking Sheet

Meeting Date:	9/10/2014
Sponsor(s):	Laurino (39)
Type:	Ordinance
Title:	Grant(s) of privilege in public way for B&B Business Media Productions, Inc.
Committee(s) Assignment:	Committee on Transportation and Public Way

ORDINANCE
B & B BUSINESS MEDIA PRODUCTIONS INC
Acct. No. 256051 - 1
Permit No. 1114537

Be It Ordained by the City Council of the City of Chicago:

SECTION 1. Permission and authority are hereby given and granted to B & B BUSINESS MEDIA PRODUCTIONS INC, upon the terms and subject to the conditions of this ordinance to maintain and use one (1) sign(s) projecting over the public right-of-way attached to its premises known as 3908 W. Montrose Ave..

Said sign structure(s) measures as follows; along W MONTROSE AVE:
One (1) at three (3) feet in length, five (5) feet in height and ten (10) feet above grade level.

The location of said privilege shall be as shown on prints kept on file with the Department of Business Affairs and Consumer Protection and the Office of the City Clerk.

Said privilege shall be constructed in accordance with plans and specifications approved by the Department of Transportation (Division of Project Development) and Zoning Department - Signs.

This grant of privilege in the public way shall be subject to the provisions of Section 10-28-015 and all other required provisions of the Municipal Code of Chicago.

The grantee shall pay to the City of Chicago as compensation for the privilege #1114537 herein granted the sum of one hundred ($100.00) per annum in advance.

A 25% penalty will be added for payments received after due date.

The permit holder agrees to hold the City of Chicago harmless for any damage, relocation or replacement costs associated with damage, relocation or removal of private property caused by the City performing work in the public way.

Authority herein given and granted for a period of five (5) years from and after 05/13/2014.

Alderman _____

Margaret Laurino 39th Ward

B&B BUSINESS MEDIA
PRODUCTIONS, INC
773-442-8835
Meetings
Multimedia
Video
Graphic Design

B&B BUSINESS MEDIA
PRODUCTIONS, INC
773-442-8835
Meetings
Multimedia
Video
Graphic Design

City of Chicago

O2014-7835

Office of the City Clerk

Document Tracking Sheet

Meeting Date:	9/10/2014
Sponsor(s):	Laurino (39)
Type:	Ordinance
Title:	Grant(s) of privilege in public way for Best Friends Veterinary Center
Committee(s) Assignment:	Committee on Transportation and Public Way

ORDINANCE
BEST FRIENDS VETERINARY CENTER
Acct. No. 41218 - 1
Permit No. 1114605

Be It Ordained by the City Council of the City of Chicago:

SECTION 1. Permission and authority are hereby given and granted to BEST FRIENDS VETERINARY CENTER, upon the terms and subject to the conditions of this ordinance to maintain and use one (1) sign(s) projecting over the public right-of-way attached to its premises known as 4054 W. Peterson Ave..

Said sign structure(s) measures as follows; along W. Peterson Avenue:
One (1) at six (6) feet in length, three (3) feet in height and nine (9) feet above grade level.

The location of said privilege shall be as shown on prints kept on file with the Department of Business Affairs and Consumer Protection and the Office of the City Clerk.

Said privilege shall be constructed in accordance with plans and specifications approved by the Department of Transportation (Division of Project Development) and Zoning Department - Signs.

This grant of privilege in the public way shall be subject to the provisions of Section 10-28-015 and all other required provisions of the Municipal Code of Chicago.

The grantee shall pay to the City of Chicago as compensation for the privilege #1114605 herein granted the sum of one hundred ($100.00) per annum in advance.

A 25% penalty will be added for payments received after due date.

The permit holder agrees to hold the City of Chicago harmless for any damage, relocation or replacement costs associated with damage, relocation or removal of private property caused by the City performing work in the public way.

Authority herein given and granted for a period of five (5) years from and after 07/29/2014.

Alderman _____

Margaret Laurino 39th Ward

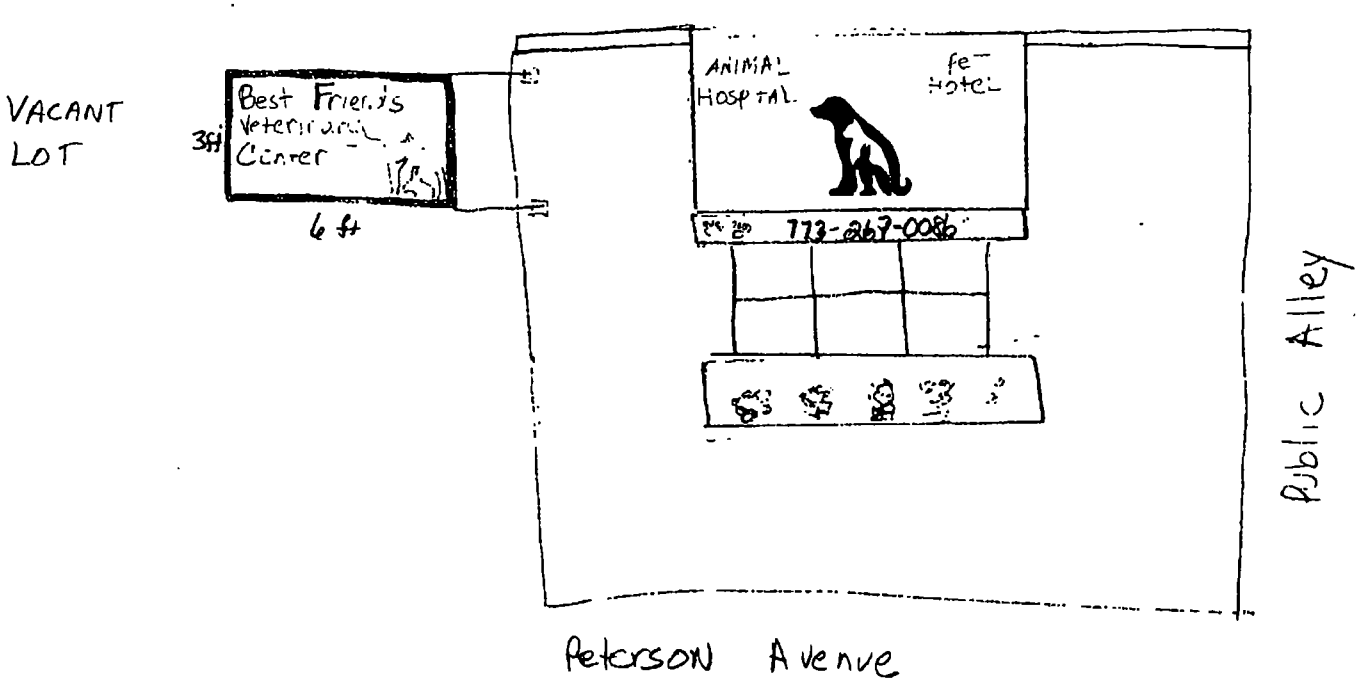
VACANT LOT
Best Friend's Veterinarian Center
35ft
6 ft
ANIMAL HOSPITAL
Pet Hotel
773-267-0086
Public Alley
Peterson Avenue

City of Chicago

O2014-7837

Office of the City Clerk

Document Tracking Sheet

Meeting Date:	9/10/2014
Sponsor(s):	Laurino (39)
Type:	Ordinance
Title:	Grant(s) of privilege in public way for Blue Ribbon Taxi Assn., Inc.
Committee(s) Assignment:	Committee on Transportation and Public Way

ORDINANCE
BLUE RIBBON TAXI ASSOCIATION INC.
Acct. No. 338371 - 1
Permit No. 1093995

Be It Ordained by the City Council of the City of Chicago:

SECTION 1. Permission and authority are hereby given and granted to BLUE RIBBON TAXI ASSOCIATION INC., upon the terms and subject to the conditions of this ordinance to maintain and use one (1) sign(s) projecting over the public right-of-way attached to its premises known as 4020 W. Glenlake Ave..

Said sign structure(s) measures as follows; along alley:
One (1) at fifteen (15) feet in length, two (2) feet in height and thirteen (13) feet above grade level.

The location of said privilege shall be as shown on prints kept on file with the Department of Business Affairs and Consumer Protection and the Office of the City Clerk.

Said privilege shall be constructed in accordance with plans and specifications approved by the Department of Transportation (Division of Project Development) and Zoning Department - Signs.

This grant of privilege in the public way shall be subject to the provisions of Section 10-28-015 and all other required provisions of the Municipal Code of Chicago.

The grantee shall pay to the City of Chicago as compensation for the privilege #1093995 herein granted the sum of three hundred ($300.00) per annum **to commence (1) one year after passage**.

A 25% penalty will be added for payments received after due date.

The permit holder agrees to hold the City of Chicago harmless for any damage, relocation or replacement costs associated with damage, relocation or removal of private property caused by the City performing work in the public way.

Authority herein given and granted for a period of five (5) years from and after Date of Passage.

Alderman _____

Margaret Laurino 39th Ward

APPLICATION TO USE THE PUBLIC RIGHT OF WAY

EXAMPLE OF SIGN DRAWING

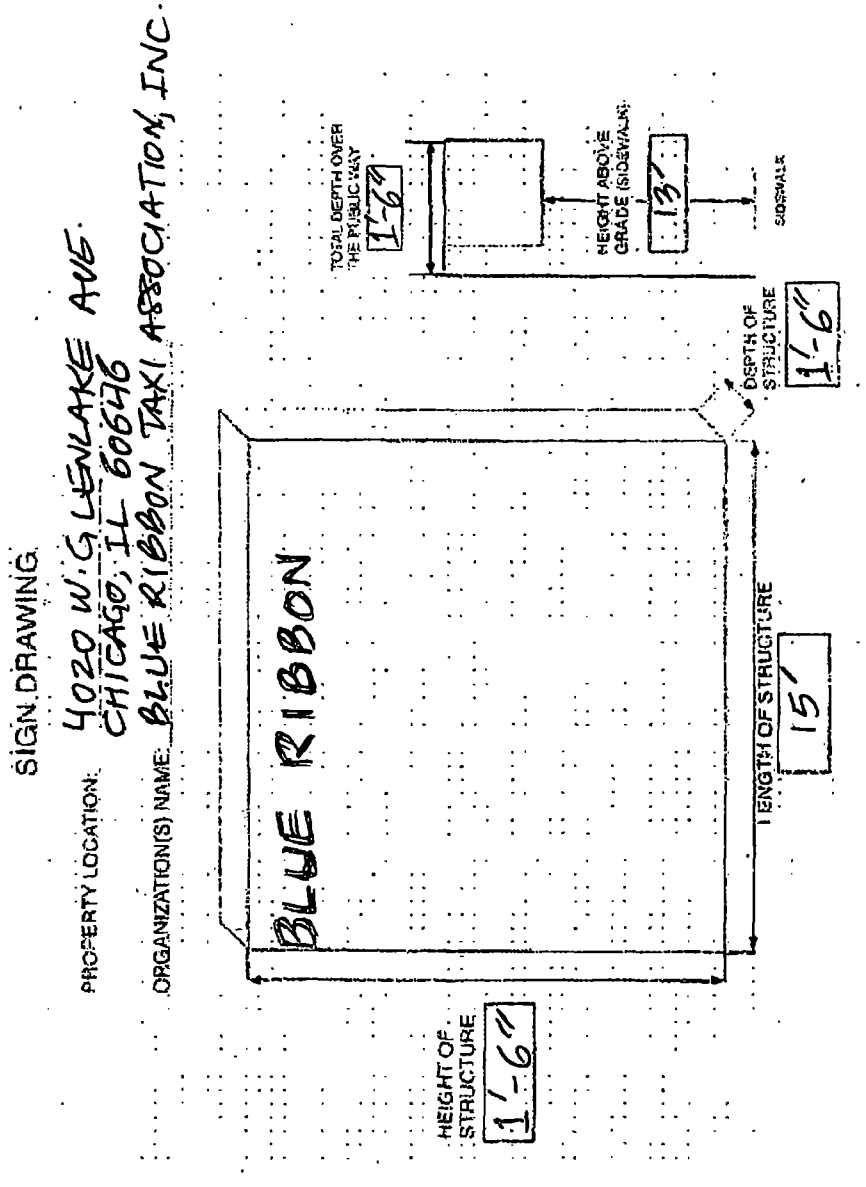

City of Chicago

O2014-7840

Office of the City Clerk

Document Tracking Sheet

Meeting Date:	9/10/2014
Sponsor(s):	Laurino (39)
Type:	Ordinance
Title:	Grant(s) of privilege in public way for Brother's Hair Salon, Inc.
Committee(s) Assignment:	Committee on Transportation and Public Way

ORDINANCE
BROTHER'S HAIR SALON, INC.
Acct. No. 390354 - 1
Permit No. 1113370

Be It Ordained by the City Council of the City of Chicago:

SECTION 1. Permission and authority are hereby given and granted to BROTHER'S HAIR SALON, INC., upon the terms and subject to the conditions of this ordinance to maintain and use one (1) sign(s) projecting over the public right-of-way attached to its premises known as 4869 N. Elston Ave..

Said sign structure(s) measures as follows; along N Elston Ave:
One (1) at six (6) feet in length, four (4) feet in height and ten (10) feet above grade level.

The location of said privilege shall be as shown on prints kept on file with the Department of Business Affairs and Consumer Protection and the Office of the City Clerk.

Said privilege shall be constructed in accordance with plans and specifications approved by the Department of Transportation (Division of Project Development) and Zoning Department - Signs.

This grant of privilege in the public way shall be subject to the provisions of Section 10-28-015 and all other required provisions of the Municipal Code of Chicago.

The grantee shall pay to the City of Chicago as compensation for the privilege #1113370 herein granted the sum of one hundred ($100.00) per annum in advance.

A 25% penalty will be added for payments received after due date.

The permit holder agrees to hold the City of Chicago harmless for any damage, relocation or replacement costs associated with damage, relocation or removal of private property caused by the City performing work in the public way.

Authority herein given and granted for a period of five (5) years from and after Date of Passage.

Alderman _____

Margaret Laurino 39th Ward

ONEWAY
GRAPHICS & SIGNS

3340 N. Central Ave.
Chicago, IL 60634
Phoe: 773.527.9383

Customer Name:	BROTHER'S HAIR SALON
Customer Job Site:	4869 N. ELSTON AVE. CHICAGO, IL
Customer Phone:	direct: 224-355-7609
Job Address:	SAME AS ABOVE

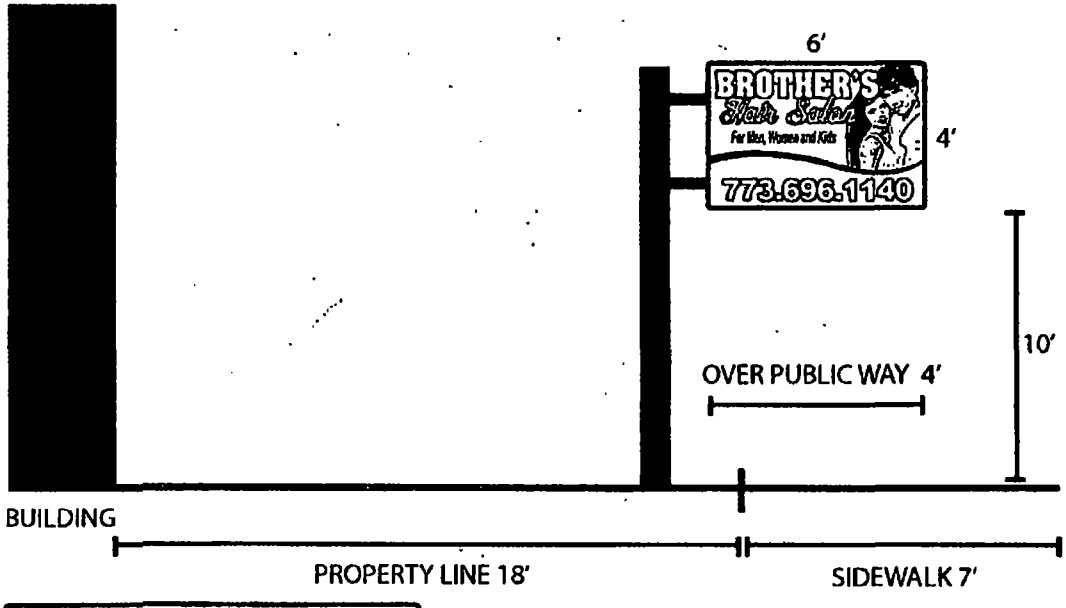

City of Chicago

O2014-7842

Office of the City Clerk

Document Tracking Sheet

Meeting Date:	9/10/2014
Sponsor(s):	Laurino (39)
Type:	Ordinance
Title:	Grant(s) of privilege in public way for State Farm Insurance
Committee(s) Assignment:	Committee on Transportation and Public Way

ORDINANCE
STATE FARM INSURANCE
Acct. No. 338061 - 1
Permit No. 1114395

Be It Ordained by the City Council of the City of Chicago:

SECTION 1. Permission and authority are hereby given and granted to STATE FARM INSURANCE, upon the terms and subject to the conditions of this ordinance to maintain and use one (1) sign(s) projecting over the public right-of-way attached to its premises known as 4034 W. Lawrence Ave..

Said sign structure(s) measures as follows; along W LAWRENCE AVE:
One (1) at four (4) feet in length, six (6) feet in height and ten (10) feet above grade level.

The location of said privilege shall be as shown on prints kept on file with the Department of Business Affairs and Consumer Protection and the Office of the City Clerk.

Said privilege shall be constructed in accordance with plans and specifications approved by the Department of Transportation (Division of Project Development) and Zoning Department - Signs.

This grant of privilege in the public way shall be subject to the provisions of Section 10-28-015 and all other required provisions of the Municipal Code of Chicago.

The grantee shall pay to the City of Chicago as compensation for the privilege #1114395 herein granted the sum of one hundred ($100.00) per annum in advance.

A 25% penalty will be added for payments received after due date.

The permit holder agrees to hold the City of Chicago harmless for any damage, relocation or replacement costs associated with damage, relocation or removal of private property caused by the City performing work in the public way.

Authority herein given and granted for a period of five (5) years from and after 05/13/2014.

Alderman _____

Margaret Laurino 39th Ward

SIGN DRAWING

4034 W LAWRENCE AVE

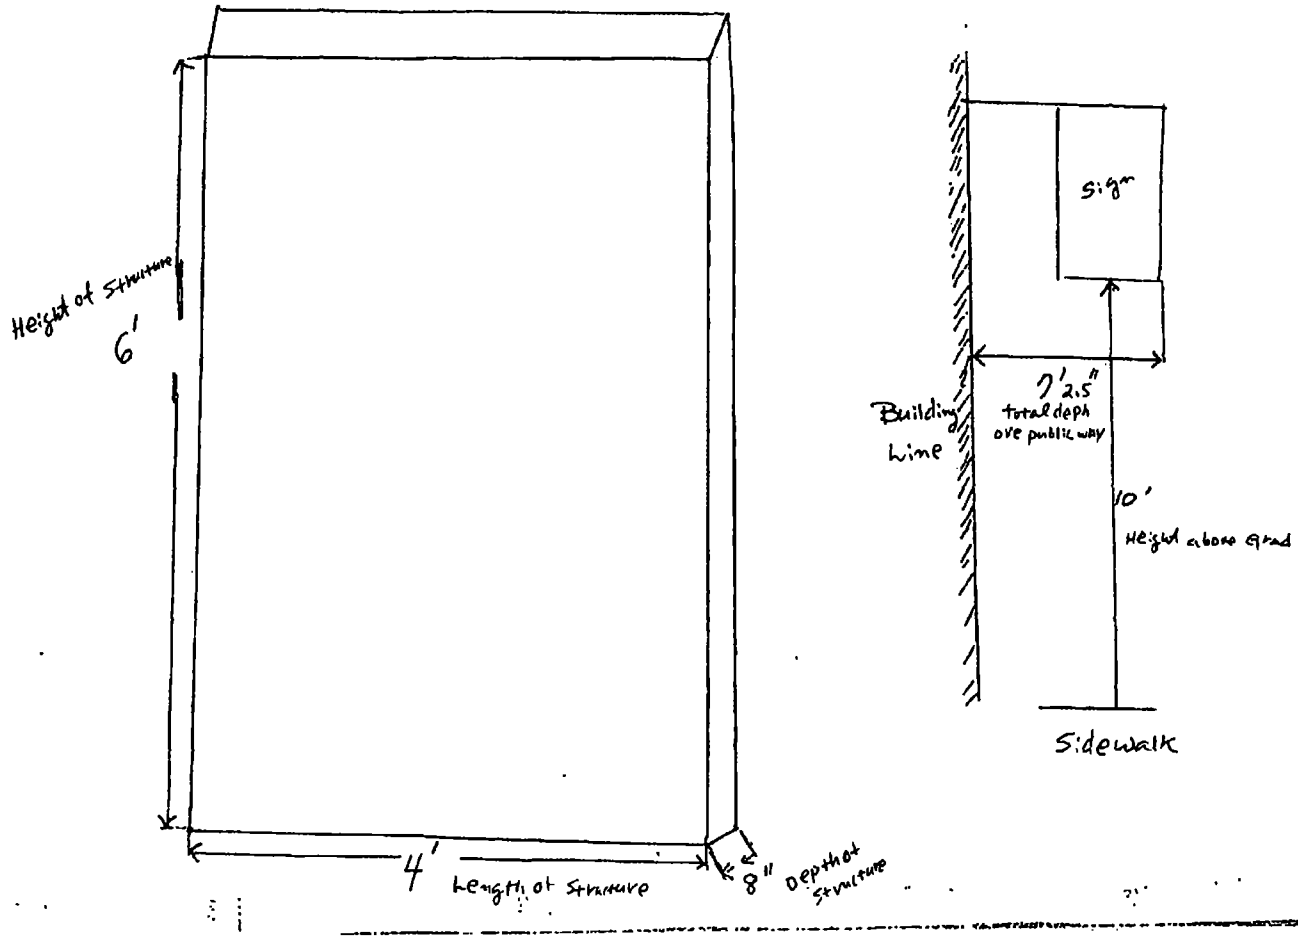

City of Chicago

O2014-7844

Office of the City Clerk

Document Tracking Sheet

Meeting Date:	9/10/2014
Sponsor(s):	Laurino (39)
Type:	Ordinance
Title:	Grant(s) of privilege in public way for Subway 26445
Committee(s) Assignment:	Committee on Transportation and Public Way

ORDINANCE
Subway 26445
Acct. No. 267891 - 17
Permit No. 1114390

Be It Ordained by the City Council of the City of Chicago:

SECTION 1. Permission and authority are hereby given and granted to Subway 26445, upon the terms and subject to the conditions of this ordinance to maintain and use, as now constructed, two (2) Light Fixture(s) projecting over the public right-of-way adjacent to its premises known as 3346 W. Foster Ave..

Said Light Fixture(s) at W. FOSTER AVENUE measure(s):
Two (2) at two (2) feet in length, one point five (1.5) foot in width and thirteen (13) feet above grade level.

The location of said privilege shall be as shown on prints kept on file with the Department of Business Affairs and Consumer Protection and the Office of the City Clerk.

Said privilege shall be constructed in accordance with plans and specifications approved by the Department of Transportation (Division of Project Development).

This grant of privilege in the public way shall be subject to the provisions of Section 10-28-015 and all other required provisions of the Municipal Code of Chicago.

The grantee shall pay to the City of Chicago as compensation for the privilege #1114390 herein granted the sum of eighty ($80.00) per annum in advance.

A 25% penalty will be added for payments received after due date.

The permit holder agrees to hold the City of Chicago harmless for any damage, relocation or replacement costs associated with damage, relocation or removal of private property caused by the City performing work in the public way.

Authority herein given and granted for a period of five (5) years from and after 06/03/2014.

Alderman _____

Margaret Laurino 39th Ward

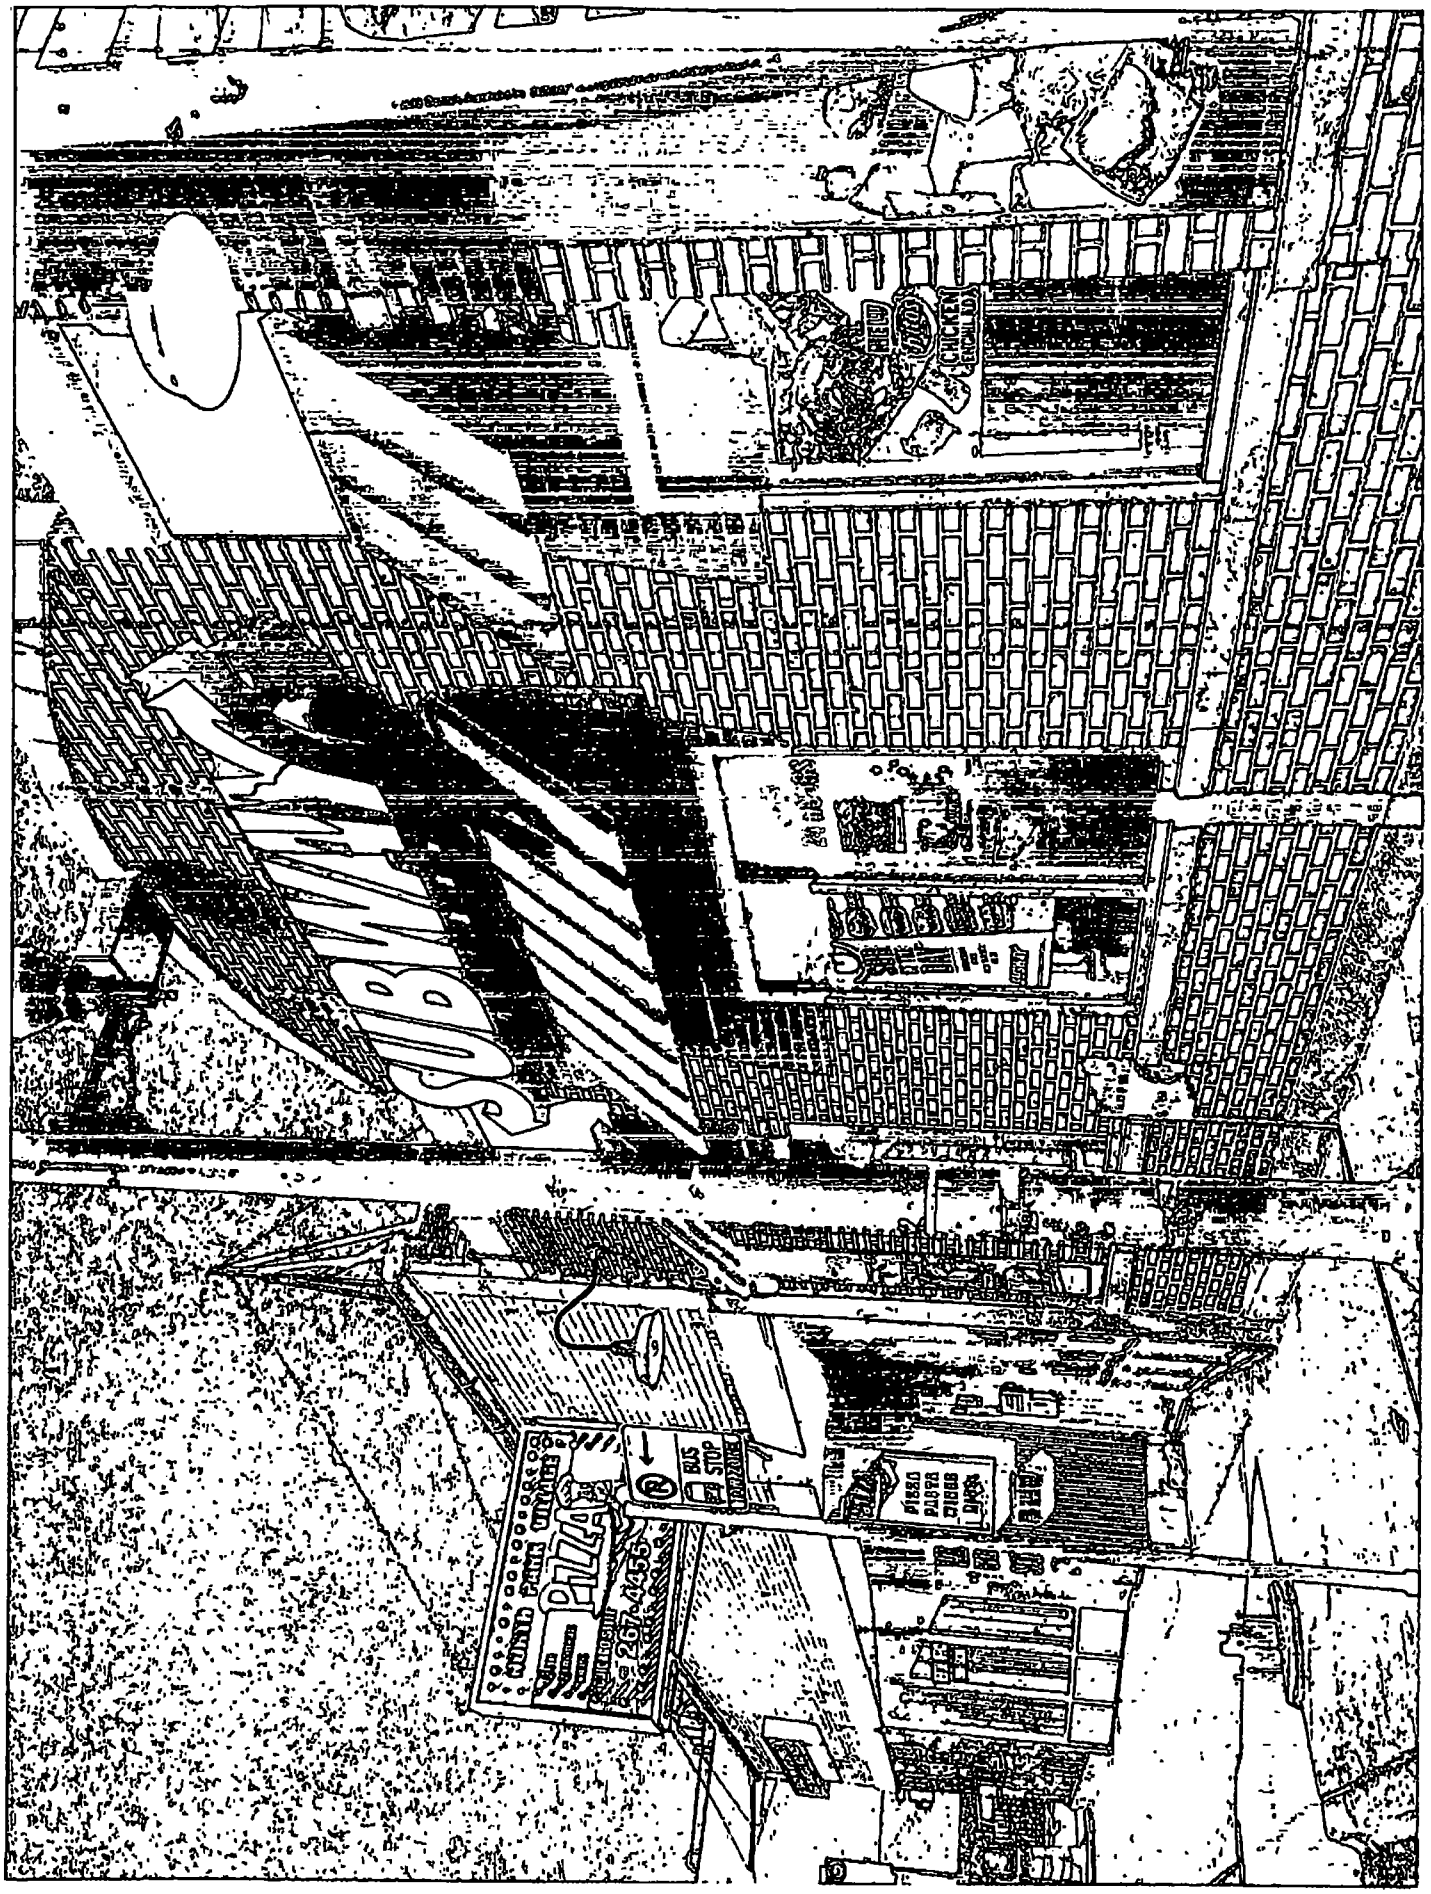
SUBWAY
PIZZA
267-0455
BUS STOP

City of Chicago

O2014-7846

Office of the City Clerk

Document Tracking Sheet

Meeting Date:	9/10/2014
Sponsor(s):	O'Connor (40)
Type:	Ordinance
Title:	Grant(s) of privilege in public way for T-Mobile
Committee(s) Assignment:	Committee on Transportation and Public Way

ORDINANCE
T-MOBILE
Acct. No. 308614 - 28
Permit No. 1114928

Be It Ordained by the City Council of the City of Chicago:

SECTION 1. Permission and authority are hereby given and granted to T-MOBILE, upon the terms and subject to the conditions of this ordinance to maintain and use one (1) sign(s) projecting over the public right-of-way attached to its premises known as 1209 W. Arthur Ave..

Said sign structure(s) measures as follows; along W ARTHUR AVE.:
One (1) at seventeen point two five (17.25) feet in length, three point zero eight (3.08) feet in height and twelve point five (12.5) feet above grade level.

The location of said privilege shall be as shown on prints kept on file with the Department of Business Affairs and Consumer Protection and the Office of the City Clerk.

Said privilege shall be constructed in accordance with plans and specifications approved by the Department of Transportation (Division of Project Development) and Zoning Department - Signs.

This grant of privilege in the public way shall be subject to the provisions of Section 10-28-015 and all other required provisions of the Municipal Code of Chicago.

The grantee shall pay to the City of Chicago as compensation for the privilege #1114928 herein granted the sum of three hundred ($300.00) per annum in advance.

A 25% penalty will be added for payments received after due date.

The permit holder agrees to hold the City of Chicago harmless for any damage, relocation or replacement costs associated with damage, relocation or removal of private property caused by the City performing work in the public way.

Authority herein given and granted for a period of five (5) years from and after 07/29/2014.

Alderman _____
Patrick O'Connor 40th Ward

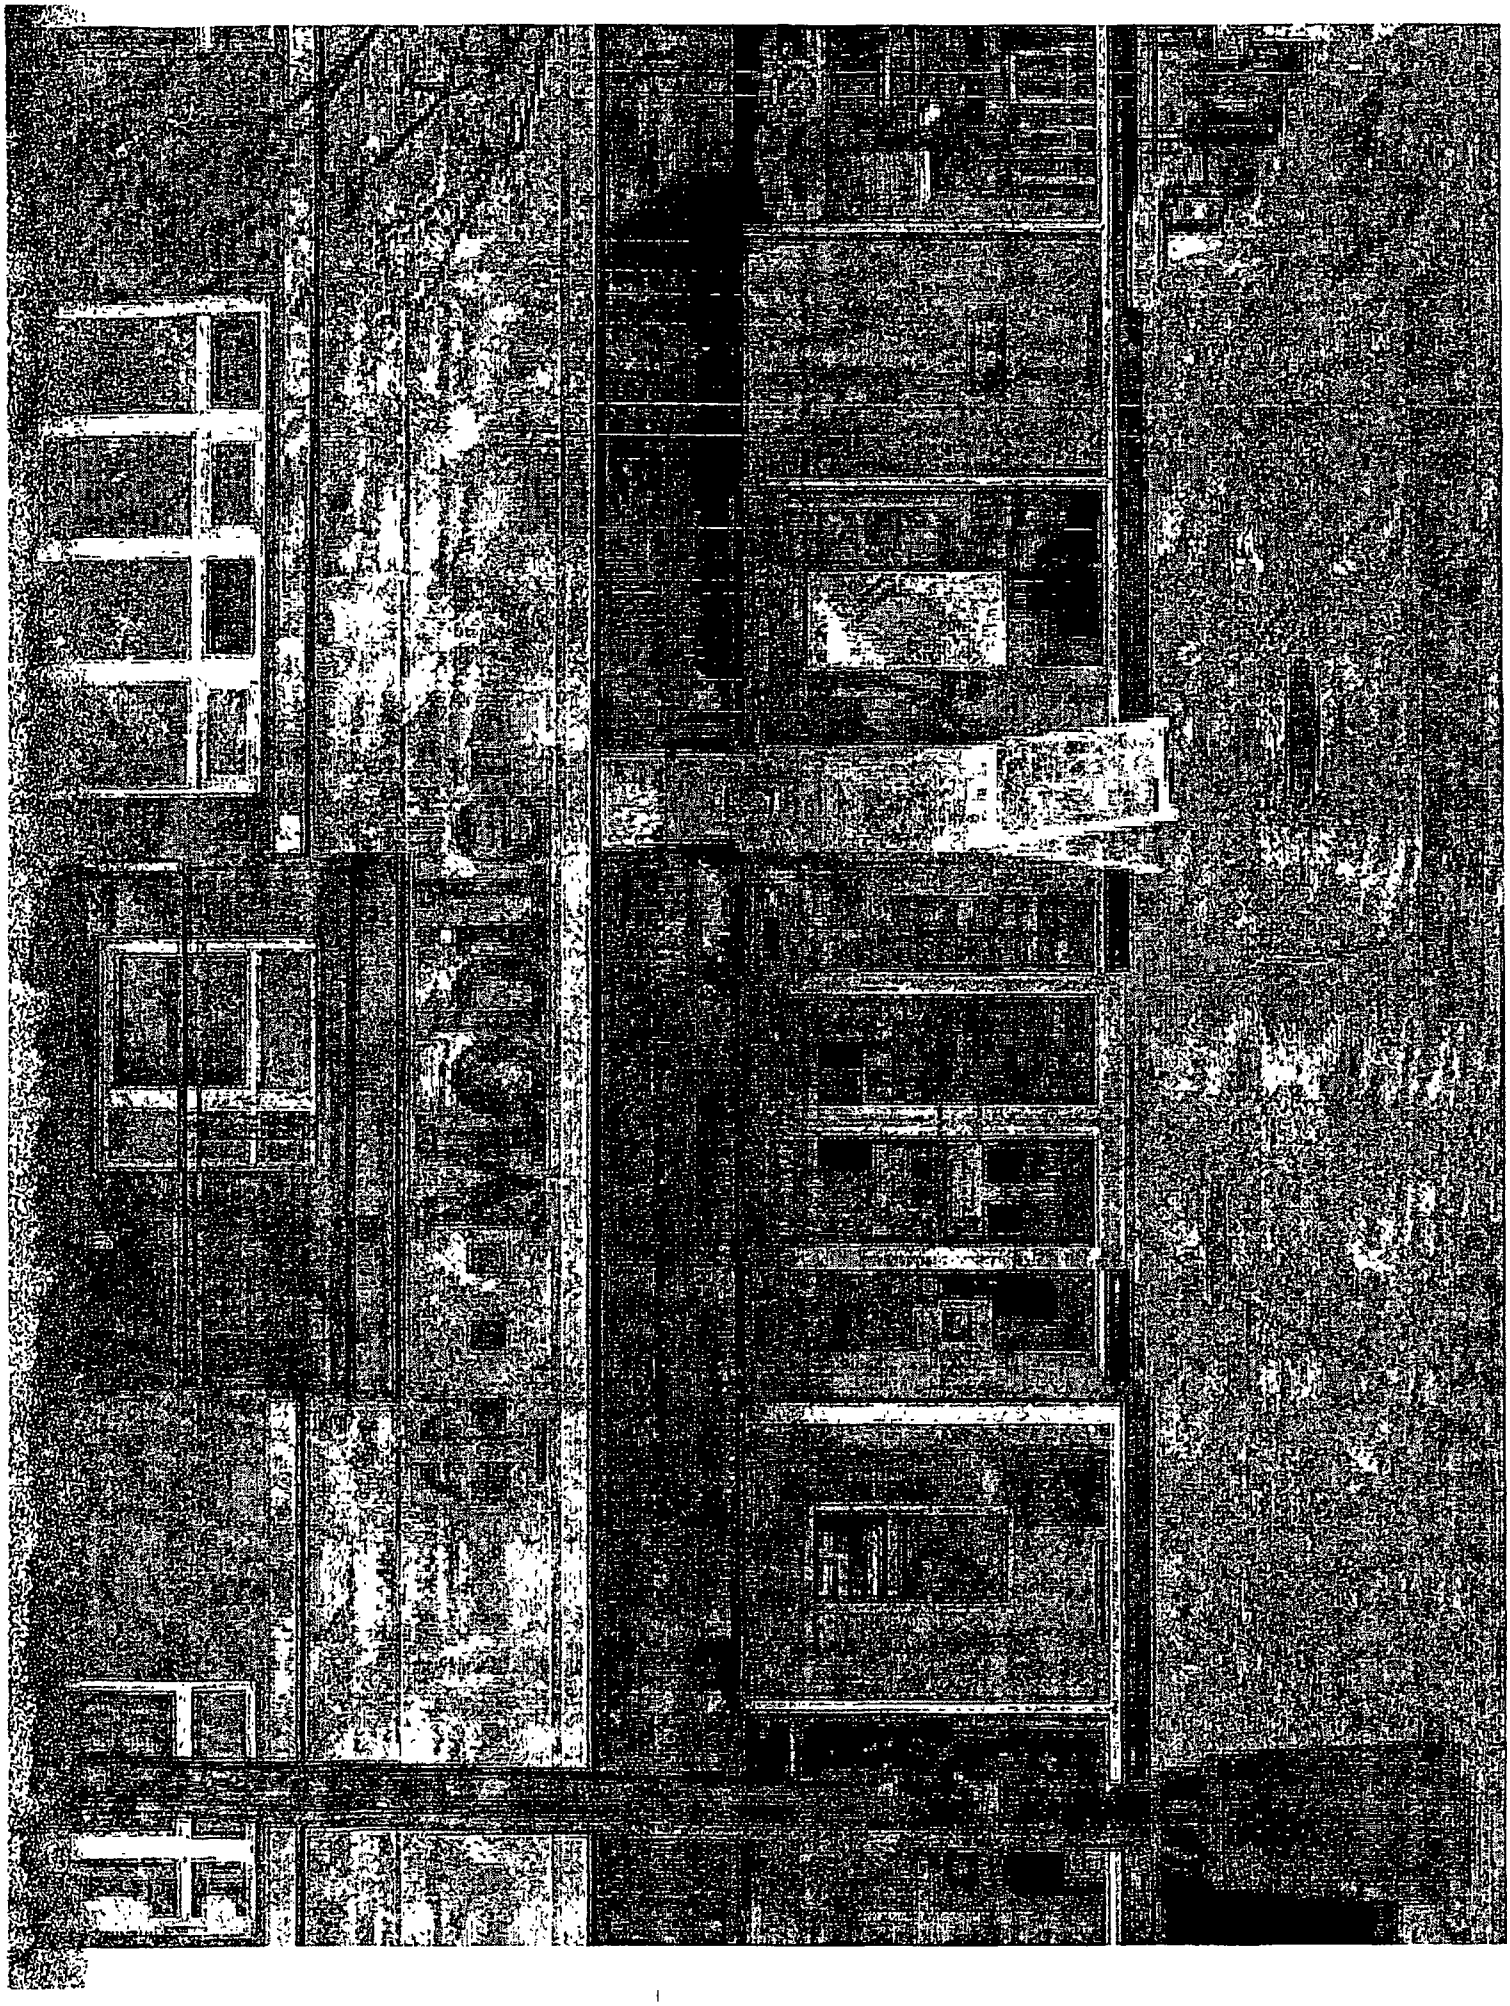

Department of Business Affairs and Consumer Protection
Small Business Center - Public Way Use Unit
City Hall - 121 N. LaSalle Street, Room 800 • Chicago, IL 60602
(312)-74-GOBIZ (312-744-6249) • (312) 744-1944 (TTY)
http://www.cityofchicago.org/bacp

09/10/2014

Alderman **Patrick O'Connor**
Ward # **40**
City of Chicago
City Hall, Room **305**
121 North LaSalle Street
Chicago, Illinois 60602

Re: An ordinance to use and maintain a portion of the public right-of-way for **one (1) sign(s)** for **T-MOBILE**, adjacent to the premises known as **1209 W. Arthur Ave.**.

Dear Alderman **Patrick O'Connor**:

The applicant referenced above has requested the use of the public right-of-way for a **sign(s)**. An ordinance has been prepared by the Department of Business Affairs and Consumer Protection – Small Business Center - Public Way Use Unit for presentation to the City Council. Because this request was made for properties located in your ward, as approved by you as per the attached, I respectfully request that you introduce the attached ordinance at the next City Council meeting.

If you have any questions regarding this ordinance, please contact Anthony Bertuca at (312) 744-5506.

Department of Business Affairs and Consumer Protection

City of Chicago

O2014-7109

Office of the City Clerk

Document Tracking Sheet

Meeting Date:	9/10/2014
Sponsor(s):	Reilly (42)
Type:	Ordinance
Title:	Grant(s) of privilege in public way for Acadia Heritage Shops LLC
Committee(s) Assignment:	Committee on Transportation and Public Way

ORDINANCE
ACADIA HERITAGE SHOPS, LLC
Acct. No. 374049 - 2
Permit No. 1113393

Be It Ordained by the City Council of the City of Chicago:

SECTION 1. Permission and authority are hereby given and granted to ACADIA HERITAGE SHOPS, LLC, upon the terms and subject to the conditions of this ordinance to maintain and use one (1) sign(s) projecting over the public right-of-way attached to its premises known as 130 N. Garland Ct..

Said sign structure(s) measures as follows; along E Randolph St:
One (1) at one point five (1.5) feet in length, twelve (12) feet in height and fourteen point five (14.5) feet above grade level.

The location of said privilege shall be as shown on prints kept on file with the Department of Business Affairs and Consumer Protection and the Office of the City Clerk.

Said privilege shall be constructed in accordance with plans and specifications approved by the Department of Transportation (Division of Project Development) and Zoning Department - Signs.

This grant of privilege in the public way shall be subject to the provisions of Section 10-28-015 and all other required provisions of the Municipal Code of Chicago.

The grantee shall pay to the City of Chicago as compensation for the privilege #1113393 herein granted the sum of one hundred ($100.00) per annum in advance.

A 25% penalty will be added for payments received after due date.

The permit holder agrees to hold the City of Chicago harmless for any damage, relocation or replacement costs associated with damage, relocation or removal of private property caused by the City performing work in the public way.

Authority herein given and granted for a period of five (5) years from and after 05/13/2014.

Alderman _____

Brendan Reilly 42nd Ward

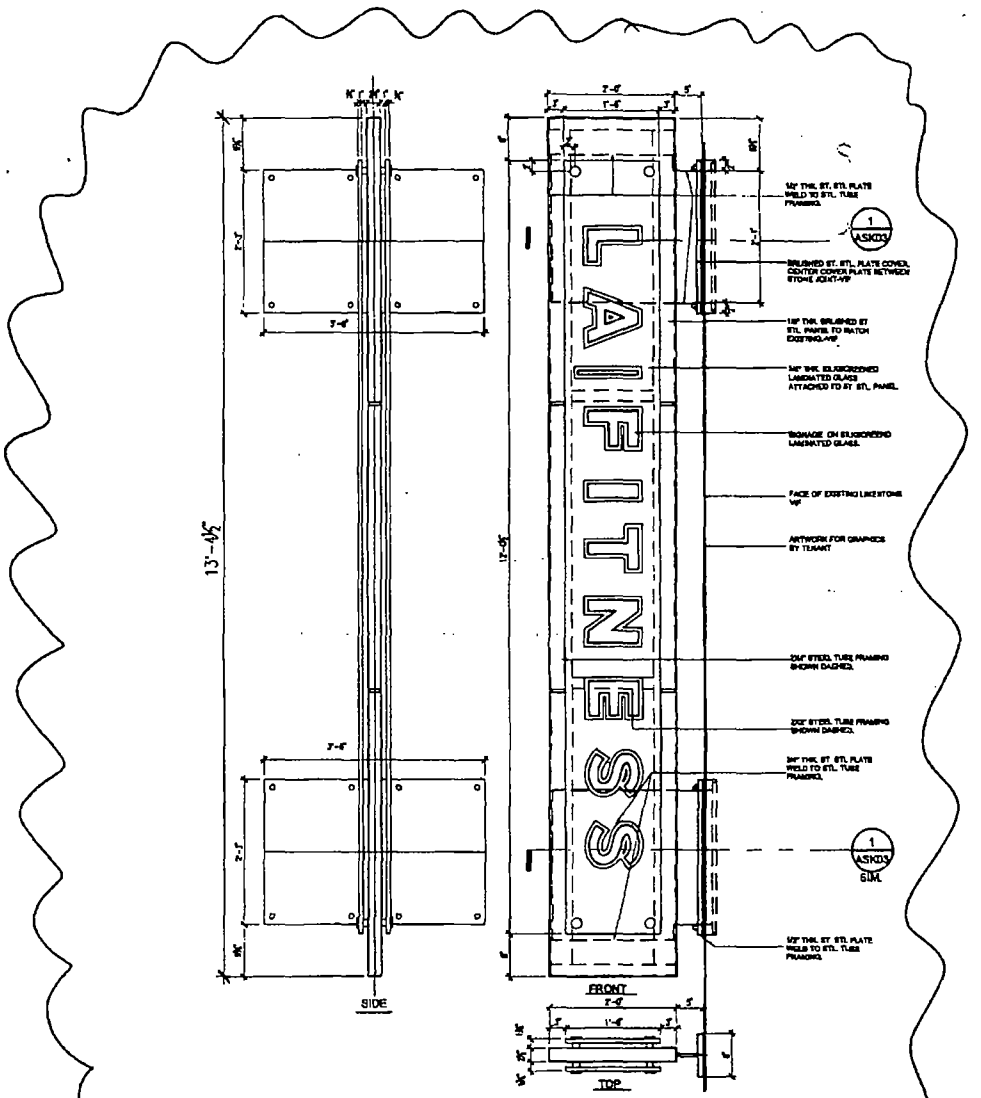

2 SIGNAGE TOP ,SIDE & FRONT ELEV.
SCALE: 1/2"=1'-0"

© 2008 SCB

PROJECT NAME: 55 East Randolph DATE: 05/19/2008
PROJECT NO.: 2000029.014 DTL./SHT. REF.: A3.2 REV.:
DRAWING TITLE: LA Fitness Signage SHEET 4 of 6 **ASK-04**

Architecture Planning Interior Design 625 N. Michigan Ave. Chicago, IL 60611 T 312.896.1100 F 312.896.1200

City of Chicago

O2014-7118

Office of the City Clerk

Document Tracking Sheet

Meeting Date:	9/10/2014
Sponsor(s):	Reilly (42)
Type:	Ordinance
Title:	Grant(s) of privilege in public way for Acadia Rush Walton LLC - landscapings
Committee(s) Assignment:	Committee on Transportation and Public Way

ORDINANCE
ACADIA RUSH WALTON LLC
Acct. No. 374050 - 1
Permit No. 1113389

Be It Ordained by the City Council of the City of Chicago:

SECTION 1. Permission and authority are hereby given and granted to ACADIA RUSH WALTON LLC, upon the terms and subject to the conditions of this ordinance to maintain and use, as now constructed, two (2) Landscaping(s) on the public right-of-way for beautification purposes adjacent to its premises known as 930 N. Rush St..

Said Landscaping(s) at N. Rush measure(s):
One (1) at thirty-eight point two five (38.25) feet in length, and one point five (1.5) foot in width for a total of fifty-seven point three eight (57.38) square feet.
One (1) at twenty-four point zero eight (24.08) feet in length, and one point five (1.5) foot in width for a total of thirty-six point one two (36.12) square feet.

The location of said privilege shall be as shown on prints kept on file with the Department of Business Affairs and Consumer Protection and the Office of the City Clerk.

Said privilege shall be constructed in accordance with plans and specifications approved by the Department of Planning and Development and Department of Transportation (Division of Project Development).

This grant of privilege in the public way shall be subject to the provisions of Section 10-28-015 and all other required provisions of the Municipal Code of Chicago.

The grantee shall pay to the City of Chicago as compensation for the privilege #1113389 herein granted the sum of zero ($.00) per annum in advance.

A 25% penalty will be added for payments received after due date.

The permit holder agrees to hold the City of Chicago harmless for any damage, relocation or replacement costs associated with damage, relocation or removal of private property caused by the City performing work in the public way.

Authority herein given and granted for a period of five (5) years from and after 04/22/2014.

Alderman _____

Brendan Reilly 42nd Ward

City of Chicago

O2014-7120

Office of the City Clerk

Document Tracking Sheet

Meeting Date:	9/10/2014
Sponsor(s):	Reilly (42)
Type:	Ordinance
Title:	Grant(s) of privilege in public way for Acadia Rush Walton LLC - planters
Committee(s) Assignment:	Committee on Transportation and Public Way

ORDINANCE
ACADIA RUSH WALTON LLC
Acct. No. 374050 - 1
Permit No. 1113390

Be It Ordained by the City Council of the City of Chicago:

SECTION 1. Permission and authority are hereby given and granted to ACADIA RUSH WALTON LLC, upon the terms and subject to the conditions of this ordinance to maintain and use, as now constructed, four (4) Planter(s) on the public right-of-way for beautification purposes adjacent to its premises known as 930 N. Rush St..

Said Planter(s) at N. Rush measure(s):
Four (4) at fifteen (15) feet in length, and five (5) feet in width for a total of three hundred (300) square feet.

Grantee must allow the required clear and unobstructed space for pedestrian passage at all times per rules and regulations approved by the Department of Transportation.

The location of said privilege shall be as shown on prints kept on file with the Department of Business Affairs and Consumer Protection and the Office of the City Clerk.

Said privilege shall be constructed in accordance with plans and specifications approved by the Department of Planning and Development and Department of Transportation (Division of Project Development).

This grant of privilege in the public way shall be subject to the provisions of Section 10-28-015 and all other required provisions of the Municipal Code of Chicago.

The grantee shall pay to the City of Chicago as compensation for the privilege #1113390 herein granted the sum of zero ($.00) per annum in advance.

A 25% penalty will be added for payments received after due date.

The permit holder agrees to hold the City of Chicago harmless for any damage, relocation or replacement costs associated with damage, relocation or removal of private property caused by the City performing work in the public way.

Authority herein given and granted for a period of five (5) years from and after 04/22/2014.

Alderman _____

Brendan Reilly 42nd Ward

CHA 835

City of Chicago

O2014-7152

Office of the City Clerk

Document Tracking Sheet

Meeting Date:	9/10/2014
Sponsor(s):	Reilly (42)
Type:	Ordinance
Title:	Grant(s) of privilege in public way for AEB III Corp.
Committee(s) Assignment:	Committee on Transportation and Public Way

ORDINANCE
AEB III CORPORATION
Acct. No. 339454 - 1
Permit No. 1114315

Be It Ordained by the City Council of the City of Chicago:

SECTION 1. Permission and authority are hereby given and granted to AEB III CORPORATION, upon the terms and subject to the conditions of this ordinance to maintain and use, as now constructed, one (1) Step(s) on the public right-of-way adjacent to its premises known as 18 W. Ontario St..

Said Step(s) at W Ontario St measure(s):
One (1) at eight point five eight (8.58) feet in length, and point seven five (.75) feet in width for a total of six point four four (6.44) square feet.

The location of said privilege shall be as shown on prints kept on file with the Department of Business Affairs and Consumer Protection and the Office of the City Clerk.

Said privilege shall be constructed in accordance with plans and specifications approved by the Department of Transportation (Division of Project Development).

This grant of privilege in the public way shall be subject to the provisions of Section 10-28-015 and all other required provisions of the Municipal Code of Chicago.

The grantee shall pay to the City of Chicago as compensation for the privilege #1114315 herein granted the sum of four hundred ($400.00) per annum in advance.

A 25% penalty will be added for payments received after due date.

The permit holder agrees to hold the City of Chicago harmless for any damage, relocation or replacement costs associated with damage, relocation or removal of private property caused by the City performing work in the public way.

Authority herein given and granted for a period of five (5) years from and after 07/29/2014.

Alderman _____

Brendan Reilly 42nd Ward

18 W ONTARIO ST

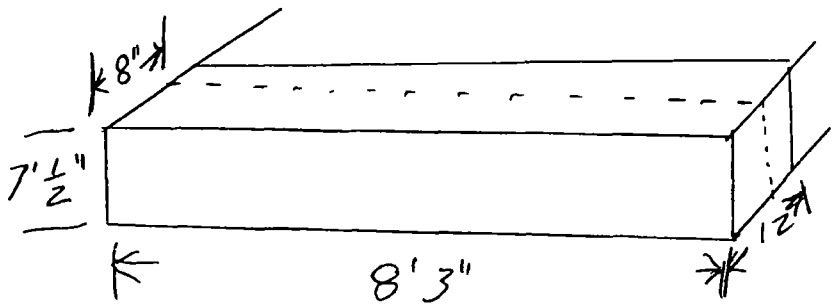

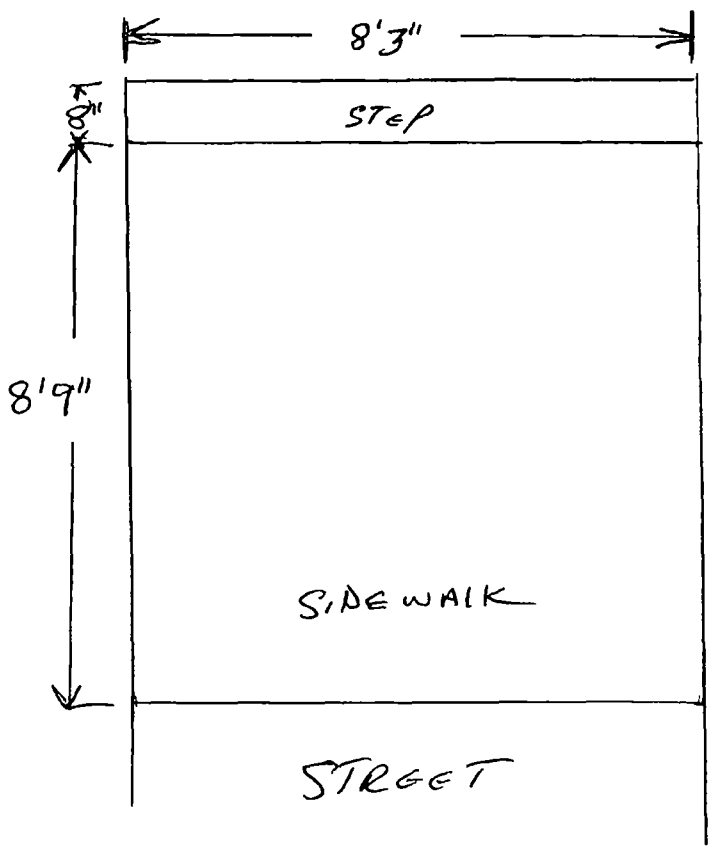

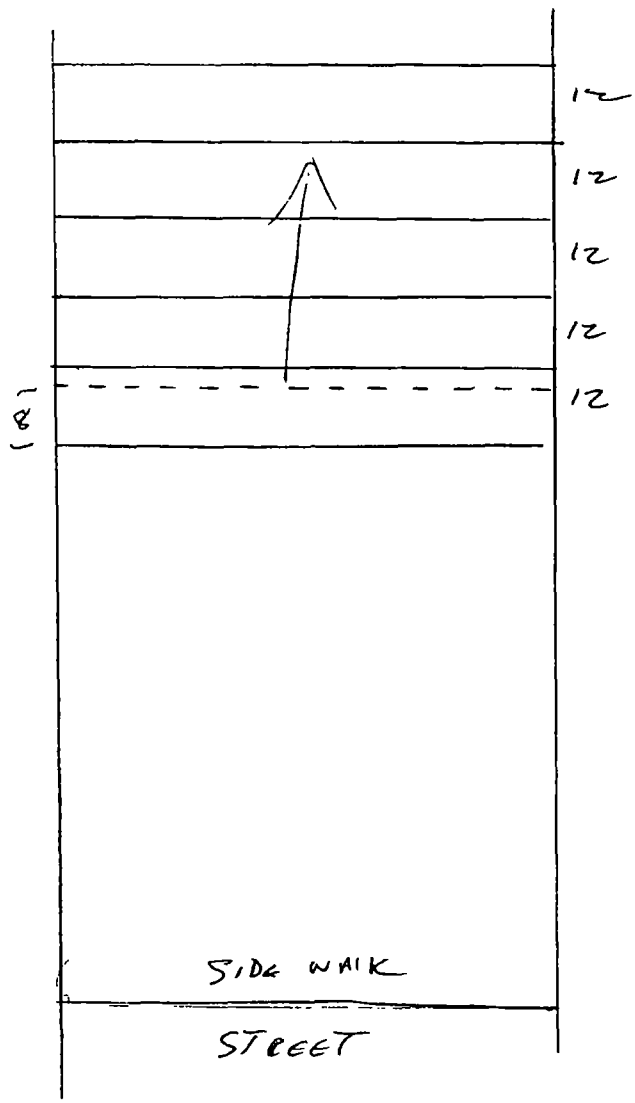

City of Chicago

O2014-7154

Office of the City Clerk

Document Tracking Sheet

Meeting Date:	9/10/2014
Sponsor(s):	Reilly (42)
Type:	Ordinance
Title:	Grant(s) of privilege in public way for Allen-Edmonds Shoe Corp.
Committee(s) Assignment:	Committee on Transportation and Public Way

ORDINANCE
ALLEN- EDMONDS SHOE CORPORATION
Acct. No. 88122 - 1
Permit No. 1113945

Be It Ordained by the City Council of the City of Chicago:

SECTION 1. Permission and authority are hereby given and granted to ALLEN- EDMONDS SHOE CORPORATION, upon the terms and subject to the conditions of this ordinance to maintain and use one (1) sign(s) projecting over the public right-of-way attached to its premises known as 541 N. Michigan Ave..

Said sign structure(s) measures as follows; along N. Michigan Avenue:
One (1) at thirteen point six seven (13.67) feet in length, one point nine two (1.92) feet in height and thirteen (13) feet above grade level.

The location of said privilege shall be as shown on prints kept on file with the Department of Business Affairs and Consumer Protection and the Office of the City Clerk.

Said privilege shall be constructed in accordance with plans and specifications approved by the Department of Transportation (Division of Project Development) and Zoning Department - Signs.

This grant of privilege in the public way shall be subject to the provisions of Section 10-28-015 and all other required provisions of the Municipal Code of Chicago.

The grantee shall pay to the City of Chicago as compensation for the privilege #1113945 herein granted the sum of three hundred ($300.00) per annum in advance.

A 25% penalty will be added for payments received after due date.

The permit holder agrees to hold the City of Chicago harmless for any damage, relocation or replacement costs associated with damage, relocation or removal of private property caused by the City performing work in the public way.

Authority herein given and granted for a period of five (5) years from and after Date of Passage.

Alderman _____

Brendan Reilly 42nd Ward

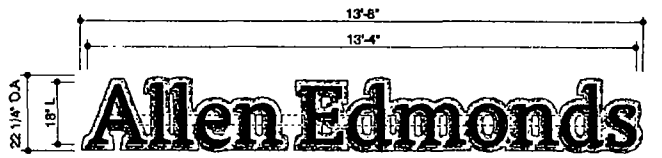

INDIVIDUAL SILHOUETTE ILLUMINATED LETTER DISPLAY 3/8" = 1'-0"

Sign

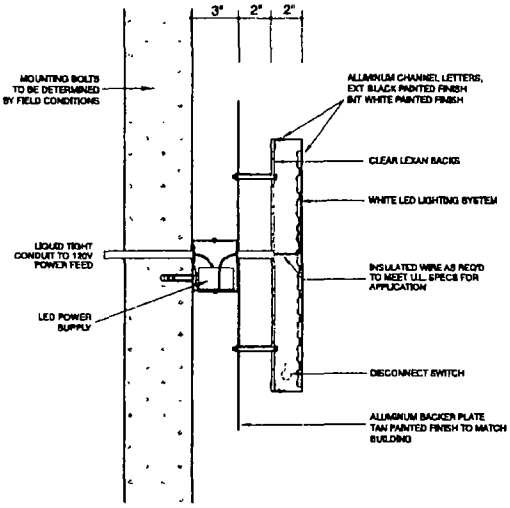

SILHOUETTE INTERNALLY ILLUM. CHANNEL LTR. DETAIL

Customer's Signature _____ Date _____

OLYMPIC SIGNS
1130 N. Garfield
Lombard, IL 60148

account representative: R WHITEHEAD / client: Allen Edmonds, 535 N MICHIGAN AV. CHICAGO, IL / drawn by: JOHN W / job# 14-5591A / 4-22-14 / rev #

Phone 630.424.6100 Fax 630.424.6120 WWW.OLYSIGNS.COM

THIS IS AN ORIGINAL, UNPUBLISHED DRAWING CREATED IN CONNECTION WITH A PROJECT WE ARE PLANNING FOR YOU. THIS IS NOT TO BE COPIED, EXTENDED OR SHOWN TO ANYONE OUTSIDE OF YOUR ORGANIZATION WITHOUT THE WRITTEN PERMISSION OF OLYMPIC SIGNS, INC. ARTWORK IS EXCLUSIVE PROPERTY OF OLYMPIC SIGNS INC.

page 1 of 2

Comments:

EXISTING PROPOSED

City of Chicago

O2014-7156

Office of the City Clerk

Document Tracking Sheet

Meeting Date:	9/10/2014
Sponsor(s):	Reilly (42)
Type:	Ordinance
Title:	Grant(s) of privilege in public way for Amalgamated Bank of Chicago
Committee(s) Assignment:	Committee on Transportation and Public Way

ORDINANCE
AMALGAMATED BANK OF CHICAGO
Acct. No. 41866 - 1
Permit No. 1113466

Be It Ordained by the City Council of the City of Chicago:

SECTION 1. Permission and authority are hereby given and granted to AMALGAMATED BANK OF CHICAGO, upon the terms and subject to the conditions of this ordinance to maintain and use, as now constructed, three (3) Vault(s) under the public right-of-way adjacent to its premises known as 1 W. Monroe St..

Said Vault(s) at W. Monroe Street measure(s):
One (1) at one hundred thirty (130) feet in length, and eleven point seven five (11.75) feet in width for a total of one thousand five hundred twenty-seven point five (1527.5) square feet.

Said Vault(s) at S. State Street measure(s):
One (1) at eighty (80) feet in length, and sixteen (16) feet in width for a total of one thousand two hundred eighty (1280) square feet.

Said Vault(s) at S. State Street & W. Monroe Street measure(s):
One (1) at sixteen (16) feet in length, and eleven point seven five (11.75) feet in width for a total of one hundred eighty-eight (188) square feet.

The location of said privilege shall be as shown on prints kept on file with the Department of Business Affairs and Consumer Protection and the Office of the City Clerk.

Said privilege shall be constructed in accordance with plans and specifications approved by the Department of Transportation (Office of Underground Coordination).

This grant of privilege in the public way shall be subject to the provisions of Section 10-28-015 and all other required provisions of the Municipal Code of Chicago.

The grantee shall pay to the City of Chicago as compensation for the privilege #1113466 herein granted the sum of nine thousand five hundred eighty-seven ($9,587.00) per annum in advance.

A 25% penalty will be added for payments received after due date.

The permit holder agrees to hold the City of Chicago harmless for any damage, relocation or replacement costs associated with damage, relocation or removal of private property caused by the City performing work in the public way.

Authority herein given and granted for a period of five (5) years from and after 05/29/2014.

Alderman _____

Brendan Reilly 42nd Ward

RESISTANCE TO FLAME SI

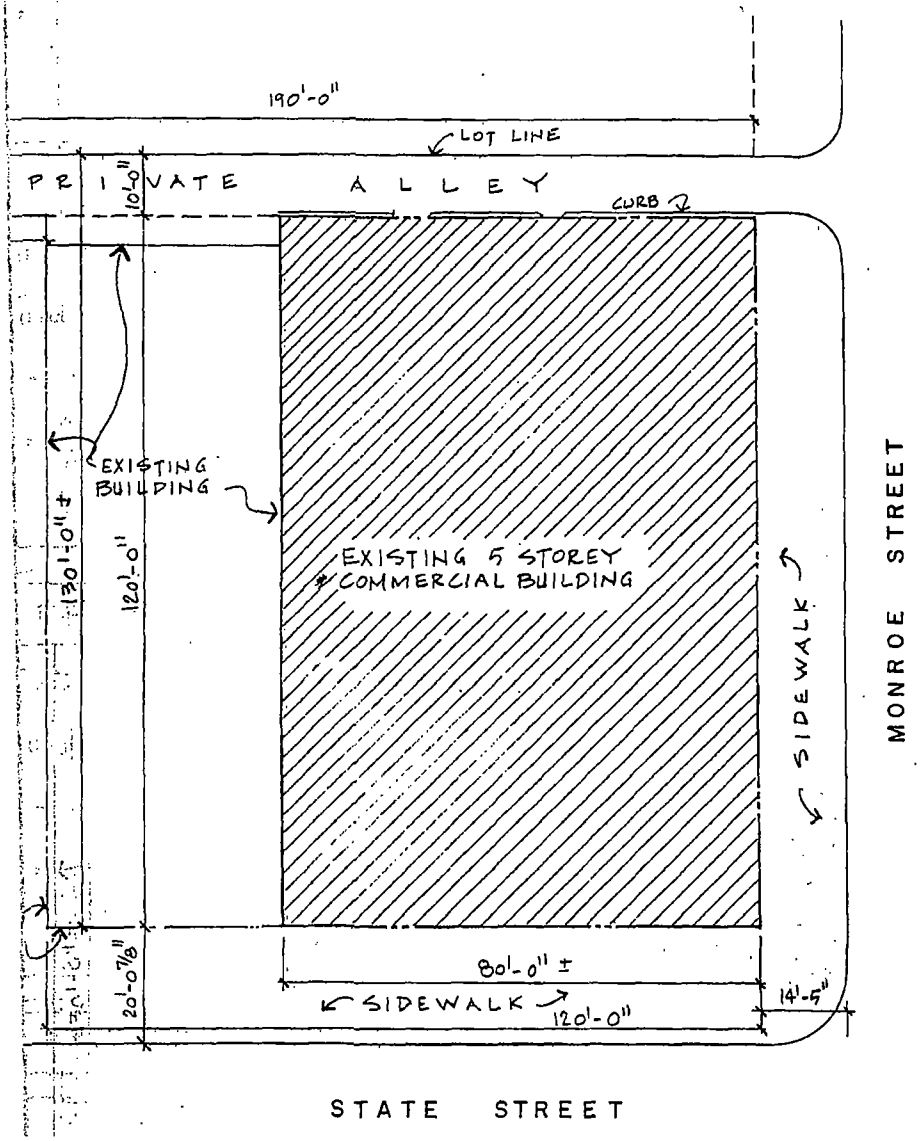

PLOT PLAN

SCALE: 1" = 20'-0"

N

City of Chicago

O2014-7159

Office of the City Clerk

Document Tracking Sheet

Meeting Date:	9/10/2014
Sponsor(s):	Reilly (42)
Type:	Ordinance
Title:	Grant(s) of privilege in public way for Bandera
Committee(s) Assignment:	Committee on Transportation and Public Way

ORDINANCE
BANDERA
Acct. No. 63194 - 4
Permit No. 1113944

Be It Ordained by the City Council of the City of Chicago:

SECTION 1. Permission and authority are hereby given and granted to BANDERA, upon the terms and subject to the conditions of this ordinance to maintain and use one (1) sign(s) projecting over the public right-of-way attached to its premises known as 535 N. Michigan Ave..

Said sign structure(s) measures as follows; along N. Michigan Avenue:
One (1) at fourteen point three three (14.33) feet in length, two point two five (2.25) feet in height and twenty-six (26) feet above grade level.

The location of said privilege shall be as shown on prints kept on file with the Department of Business Affairs and Consumer Protection and the Office of the City Clerk.

Said privilege shall be constructed in accordance with plans and specifications approved by the Department of Transportation (Division of Project Development) and Zoning Department - Signs.

This grant of privilege in the public way shall be subject to the provisions of Section 10-28-015 and all other required provisions of the Municipal Code of Chicago.

The grantee shall pay to the City of Chicago as compensation for the privilege #1113944 herein granted the sum of three hundred ($300.00) per annum in advance.

A 25% penalty will be added for payments received after due date.

The permit holder agrees to hold the City of Chicago harmless for any damage, relocation or replacement costs associated with damage, relocation or removal of private property caused by the City performing work in the public way.

Authority herein given and granted for a period of five (5) years from and after Date of Passage.

Alderman _____

Brendan Reilly 42nd Ward

specifications

letters
- 15" tall x 2" deep reverse panchannel letters, halo illuminated with white LEDs
- faces and returns to match Houston's standard oil rubbed light bronze finish
- pin mount off face of sign cabinet 1"

cabinet
- sign cabinet fabricated out of 1/8" thick aluminum skin and aluminum angle inner framework
- face of cabinet is angled as shown in side view
- faces and returns painted black
- mount to face of building with appropriate anchors

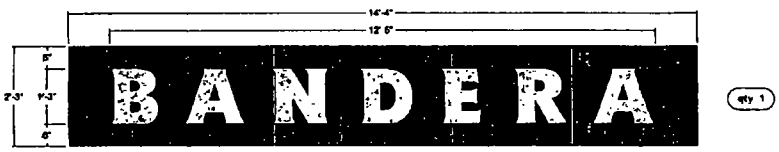

qty 1

building mounted ID | elevation | scale: 1/2" = 1'-0

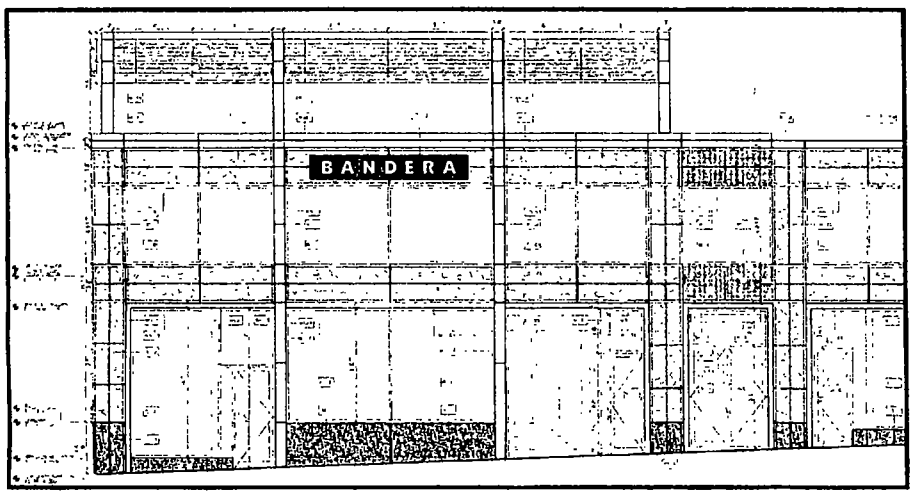

building mounted ID | elevation | scale: 1/2" = 1'-0

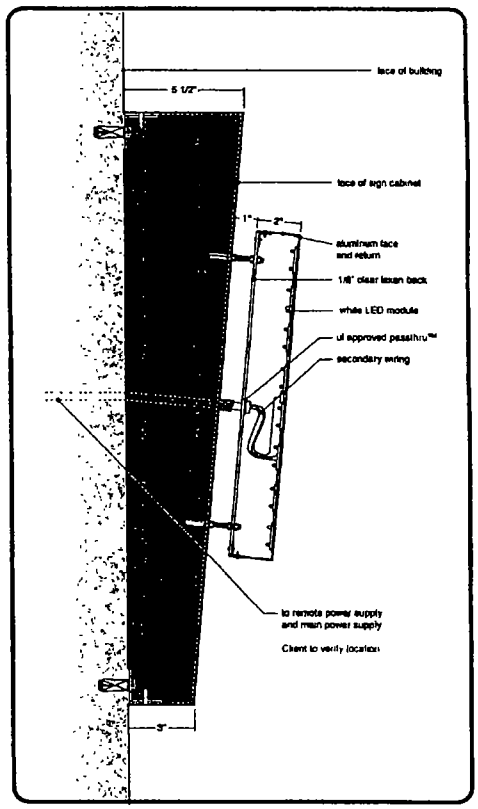

LED halo illuminated reverse panchannel letter | scale: 1" = 1'-0"

SmithCraft
3643 South 7th Street
Phoenix, AZ 85040 1130
602 268 1369 Office
602 268 1389 Facsimile

REP E Fehler
BY K Fehler
DATE 03/27/14
REV 05/07/14

SPEC NO EF11961
JOB NO 00-000000

HILLSTONE CHICAGO - Bandera
Building Mounted Identity
Install Address

SIGN TYPE BUILDING MOUNTED IDENTITY

SHEET 1.0

City of Chicago

O2014-7162

Office of the City Clerk

Document Tracking Sheet

Meeting Date:	9/10/2014
Sponsor(s):	Reilly (42)
Type:	Ordinance
Title:	Grant(s) of privilege in public way for Bank of America Theatre
Committee(s) Assignment:	Committee on Transportation and Public Way

ORDINANCE
BANK OF AMERICA THEATRE
Acct. No. 203395 - 1
Permit No. 1114953

Be It Ordained by the City Council of the City of Chicago:

SECTION 1. Permission and authority are hereby given and granted to BANK OF AMERICA THEATRE, upon the terms and subject to the conditions of this ordinance to maintain and use, as now constructed, one (1) Marquee(s) projecting over the public right-of-way adjacent to its premises known as 22 W. Monroe St..

Said Marquee(s) at E. MONROE measure(s):
One (1) at thirty-five (35) feet in length, and fourteen (14) feet in width for a total of four hundred ninety (490) square feet.

The location of said privilege shall be as shown on prints kept on file with the Department of Business Affairs and Consumer Protection and the Office of the City Clerk.

Said privilege shall be constructed in accordance with plans and specifications approved by the Zoning Department - Signs.

This grant of privilege in the public way shall be subject to the provisions of Section 10-28-015 and all other required provisions of the Municipal Code of Chicago.

The grantee shall pay to the City of Chicago as compensation for the privilege #1114953 herein granted the sum of sixty ($60.00) per annum in advance.

A 25% penalty will be added for payments received after due date.

The permit holder agrees to hold the City of Chicago harmless for any damage, relocation or replacement costs associated with damage, relocation or removal of private property caused by the City performing work in the public way.

Authority herein given and granted for a period of five (5) years from and after 07/21/2014.

Alderman _____
Brendan Reilly 42nd Ward

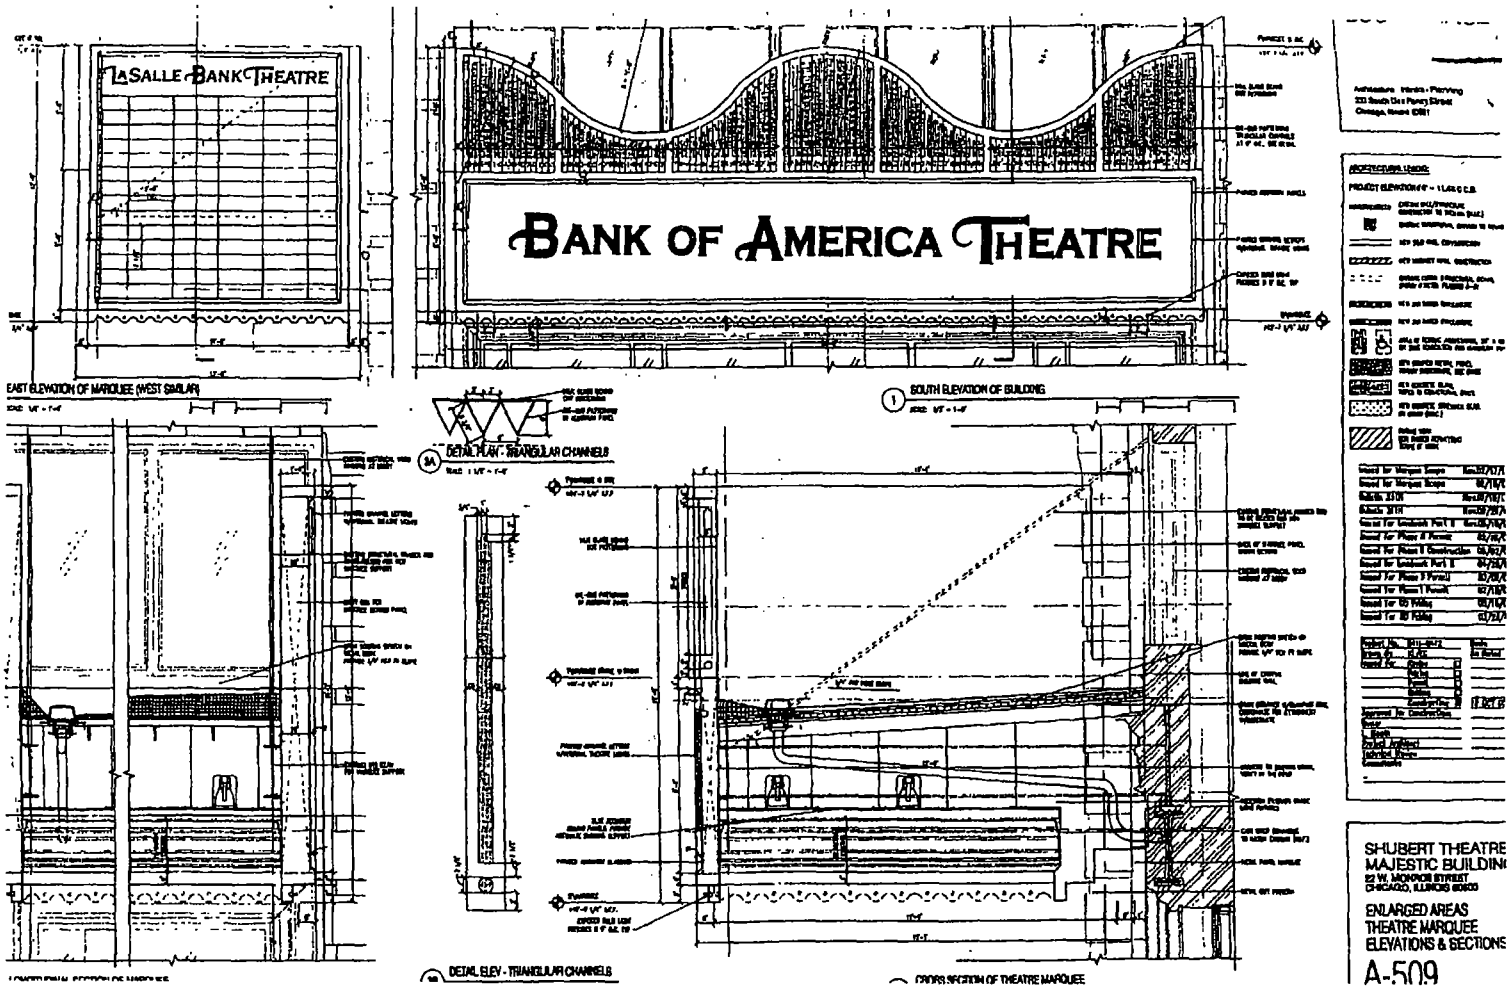
LASALLE BANK THEATRE
BANK OF AMERICA THEATRE
EAST ELEVATION OF MARQUEE (WEST SIMILAR)
DETAIL PLAN - TRIANGULAR CHANNELS
1 SOUTH ELEVATION OF BUILDING
DETAIL ELEV - TRIANGULAR CHANNELS
CROSS SECTION OF THEATRE MARQUEE
SHUBERT THEATRE
MAJESTIC BUILDIN
ENLARGED AREAS
THEATRE MARQUEE
ELEVATIONS & SECTIONS
A-509

City of Chicago

O2014-7164

Office of the City Clerk

Document Tracking Sheet

Meeting Date:	9/10/2014
Sponsor(s):	Reilly (42)
Type:	Ordinance
Title:	Grant(s) of privilege in public way for Bombay Wraps
Committee(s) Assignment:	Committee on Transportation and Public Way

ORDINANCE
BOMBAY WRAPS
Acct. No. 390594 - 1
Permit No. 1113997

Be It Ordained by the City Council of the City of Chicago:

SECTION 1. Permission and authority are hereby given and granted to BOMBAY WRAPS, upon the terms and subject to the conditions of this ordinance to maintain and use one (1) sign(s) projecting over the public right-of-way attached to its premises known as 330 E. Ohio St..

Said sign structure(s) measures as follows; along E OHIO ST:
One (1) at sixteen point six seven (16.67) feet in length, two point two five (2.25) feet in height and eighteen (18) feet above grade level.

The location of said privilege shall be as shown on prints kept on file with the Department of Business Affairs and Consumer Protection and the Office of the City Clerk.

Said privilege shall be constructed in accordance with plans and specifications approved by the Department of Transportation (Division of Project Development) and Zoning Department - Signs.

This grant of privilege in the public way shall be subject to the provisions of Section 10-28-015 and all other required provisions of the Municipal Code of Chicago.

The grantee shall pay to the City of Chicago as compensation for the privilege #1113997 herein granted the sum of three hundred ($300.00) per annum in advance.

A 25% penalty will be added for payments received after due date.

The permit holder agrees to hold the City of Chicago harmless for any damage, relocation or replacement costs associated with damage, relocation or removal of private property caused by the City performing work in the public way.

Authority herein given and granted for a period of five (5) years from and after Date of Passage.

Alderman _____

Brendan Reilly 42nd Ward

Face Lit Channel Letters
1/2" = 1'
37.6 SQ FT

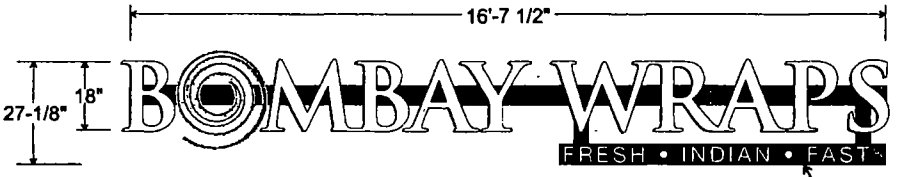

86"W x 5-1/2"H broke formed .125 aluminum angle panel with applied white vinyl copy
Panel attached to bottom of raceway with painted tek screws

Panel painted Std Satin Black

Fabricated 5"Deep .040 std black coil channel letters with cinched .063 aluminum backs. Translucent white #2447 acrylic faces with 1" Std black trimcap
Applied white opaque and translucent red and purple vinyl to swirl logo

Internally illuminated with white LED lighting, power supplies located in common raceway. Dimmer switch installed during fabrication.
****No existing power at site**

All letters mounted to common 7"H x 4-1/2"Deep extruded aluminum raceway
Raceway & Drop Panel painted Satin Black

Raceway mounted with clip-to-clip system *See detail* to existing mounting tabs protruding from building facade

Colors to Match

Vinyl to match PMS 525 C @ 25%

Vinyl to match C 0 | M 100 | Y 100 | K 0

Vinyl to match Std. Opaque White

Raceway + Panel Painted Std Black

***Letters have been manipulated to accommodate LED lighting**

SOUTH WATER SIGNS
934 N Church
Elmhurst, IL 60126
tel 630 333 4900
fax 630 333 4915

CLIENT	PROJECT NAME	DATE	REVISIONS
Bombay Wraps	Main ID McClurg Ct. Chicago IL	05 02 14	REV! 05 09 14
CUSTOMER APPROVAL	TRACKER NUMBER	DRAWN BY	
	7008052	JV	

THIS DRAWING IS THE PROPERTY OF SOUTH WATER SIGNS, LLC. ALL RIGHTS OF REPRODUCTION ARE RESERVED BY SOUTH WATER SIGNS, INC.

City of Chicago

O2014-7168

Office of the City Clerk

Document Tracking Sheet

Meeting Date:	9/10/2014
Sponsor(s):	Reilly (42)
Type:	Ordinance
Title:	Grant(s) of privilege in public way for Center Nails and Spa
Committee(s) Assignment:	Committee on Transportation and Public Way

ORDINANCE
CENTER NAILS AND SPA
Acct. No. 347452 - 2
Permit No. 1106428

Be It Ordained by the City Council of the City of Chicago:

SECTION 1. Permission and authority are hereby given and granted to CENTER NAILS AND SPA, upon the terms and subject to the conditions of this ordinance to maintain and use one (1) sign(s) projecting over the public right-of-way attached to its premises known as 818 N. State St..

Said sign structure(s) measures as follows; along N. State Street:
One (1) at five point zero eight (5.08) feet in length, three point five (3.5) feet in height and eleven point five (11.5) feet above grade level.

The location of said privilege shall be as shown on prints kept on file with the Department of Business Affairs and Consumer Protection and the Office of the City Clerk.

Said privilege shall be constructed in accordance with plans and specifications approved by the Department of Transportation (Division of Project Development) and Zoning Department - Signs.

This grant of privilege in the public way shall be subject to the provisions of Section 10-28-015 and all other required provisions of the Municipal Code of Chicago.

The grantee shall pay to the City of Chicago as compensation for the privilege #1106428 herein granted the sum of one hundred ($100.00) per annum in advance.

A 25% penalty will be added for payments received after due date.

The permit holder agrees to hold the City of Chicago harmless for any damage, relocation or replacement costs associated with damage, relocation or removal of private property caused by the City performing work in the public way.

Authority herein given and granted for a period of five (5) years from and after Date of Passage.

Alderman _____

Brendan Reilly 42nd Ward

9"W x 42"H X 61"W

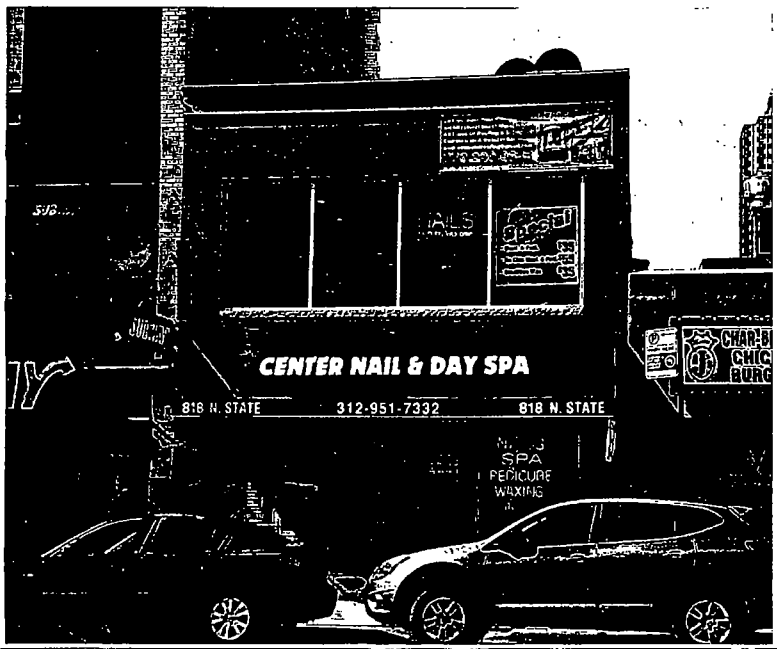

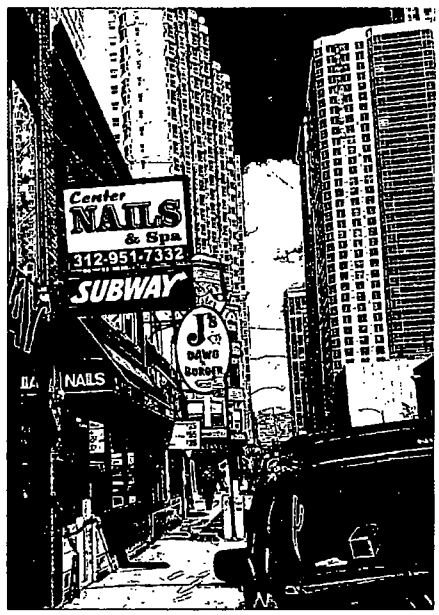

EXPRESS SIGN
& Graphics Inc
Whole Sale & Retail Interior / Exterior Signage
www expresssign net
1-888-263-6639
5026 N Broadway, Chicago, IL 60640

CUSTOMER: Center Nail & Spa
LOCATION: 818 N. State
Chicago IL
Design By: CN
Date: 03/13/2013

Customer approval signature _____ Date _____/2013

© By Express Sign
Proprietary and Confidential

This design is the original and unpublished work of Express Sign & Graphics Inc and may not be reproduced, copied or exhibited in any fashion without the expressed written from an authorized personnel of the company. The rights to this design may be purchased

Special Note:

Landlord approval signature _____ Date _____/2013

City of Chicago

O2014-7175

Office of the City Clerk

Document Tracking Sheet

Meeting Date:	9/10/2014
Sponsor(s):	Reilly (42)
Type:	Ordinance
Title:	Grant(s) of privilege in public way for Chicago Tribune Co. - elevator hatchway
Committee(s) Assignment:	Committee on Transportation and Public Way

ORDINANCE
CHICAGO TRIBUNE COMPANY
Acct. No. 85452 - 9
Permit No. 1114827

Be It Ordained by the City Council of the City of Chicago:

SECTION 1. Permission and authority are hereby given and granted to CHICAGO TRIBUNE COMPANY, upon the terms and subject to the conditions of this ordinance to maintain and use, as now constructed, one (1) Elevator Hatchway in the public right-of-way adjacent to its premises known as 435 N. Michigan Ave..

Existing elevator hatchway is twelve (12) feet, two (2) inches in length and eight (8) feet, four (4) inches in width and fifteen (15) feet in depth, with steel doors level with the surface of the lower level of North Michigan Avenue located adjacent to the east line of lower North Michigan Avenue approximately sixty-five (65) feet north of the north line of East Hubbard Street and adjacent to a machine vault.

The location of said privilege shall be as shown on prints kept on file with the Department of Business Affairs and Consumer Protection and the Office of the City Clerk.

Said privilege shall be constructed in accordance with plans and specifications approved by the Department of Transportation (Division of Project Development) and Department of Transportation (Office of Underground Coordination).

This grant of privilege in the public way shall be subject to the provisions of Section 10-28-015 and all other required provisions of the Municipal Code of Chicago.

The grantee shall pay to the City of Chicago as compensation for the privilege #1114827 herein granted the sum of one thousand one hundred thirty-three ($1,133.00) per annum in advance.

A 25% penalty will be added for payments received after due date.

The permit holder agrees to hold the City of Chicago harmless for any damage, relocation or replacement costs associated with damage, relocation or removal of private property caused by the City performing work in the public way.

Authority herein given and granted for a period of five (5) years from and after 07/15/2014.

Alderman _____

Brendan Reilly 42nd Ward

Chicago Tribune Company/ Tribune Tower
435 North Michigan Avenue
Chicago, IL 60611

Public Way Privilege
Permit #1035299

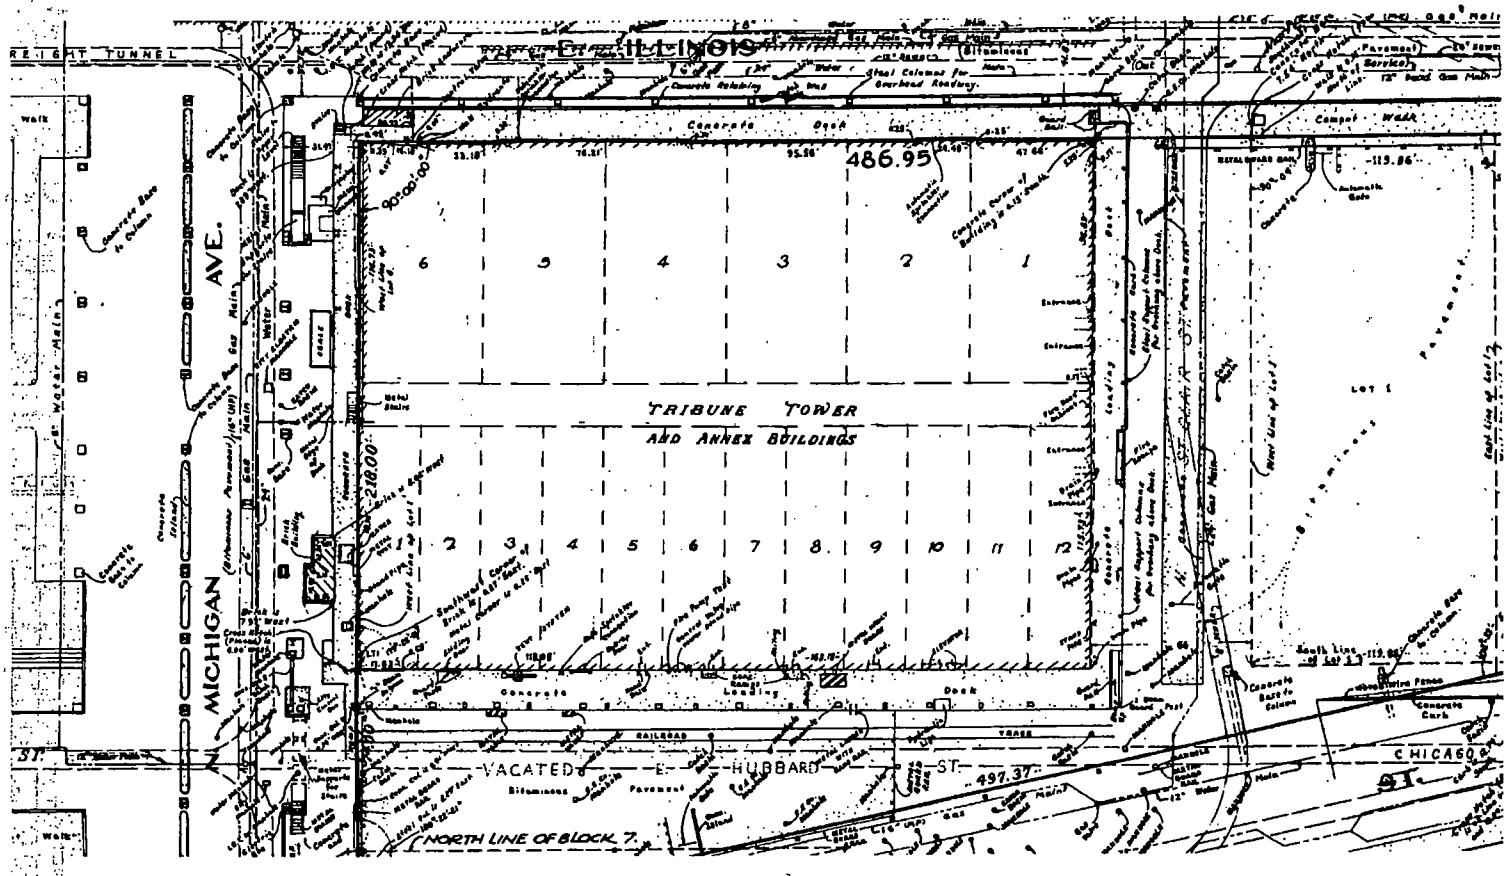

City of Chicago

O2014-7179

Office of the City Clerk

Document Tracking Sheet

Meeting Date:	9/10/2014
Sponsor(s):	Reilly (42)
Type:	Ordinance
Title:	Grant(s) of privilege in public way for Chicago Tribune Co. - loading platform docks
Committee(s) Assignment:	Committee on Transportation and Public Way

ORDINANCE
CHICAGO TRIBUNE COMPANY
Acct. No. 85452 - 9
Permit No. 1114829

Be It Ordained by the City Council of the City of Chicago:

SECTION 1. Permission and authority are hereby given and granted to CHICAGO TRIBUNE COMPANY, upon the terms and subject to the conditions of this ordinance to maintain and use, as now constructed, two (2) Loading Platform Dock(s) on the public right-of-way adjacent to its premises known as 435 N. Michigan Ave..

Two existing loading platform docks under sidewalk on the east side of lower level of North Michigan Avenue:

Loading Platform Dock Number 1 is ten (10) feet six (6) inches in width and running in a northerly direction along the east line of North Michigan Avenue, from a point on the north line of East Hubbard Street, a distance of two hundred eighteen and nineteen hundredths (218.19) feet, to a point on the south line of East Illinois street.

Loading Platform Dock Number 2 is fourteen (14) feet, three (3) inches in width and three hundred (300) feet in length, running in a westerly direction along the south line of East Illinois Street, from the east line of lower North Michigan Avenue to the east line of North St. Clair Street.

The location of said privilege shall be as shown on prints kept on file with the Department of Business Affairs and Consumer Protection and the Office of the City Clerk.

Said privilege shall be constructed in accordance with plans and specifications approved by the Department of Transportation (Division of Project Development).

This grant of privilege in the public way shall be subject to the provisions of Section 10-28-015 and all other required provisions of the Municipal Code of Chicago.

The grantee shall pay to the City of Chicago as compensation for the privilege #1114829 herein granted the sum of fifty-eight thousand eight hundred thirty ($58,830.00) per annum in advance.

A 25% penalty will be added for payments received after due date.

The permit holder agrees to hold the City of Chicago harmless for any damage, relocation or replacement costs associated with damage, relocation or removal of private property caused by the City performing work in the public way.

Authority herein given and granted for a period of five (5) years from and after 07/15/2014.

Alderman _____

Brendan Reilly 42nd Ward

Chicago Tribune Company/ Tribune Tower
435 North Michigan Avenue
Chicago, IL 60611

Public Way Privilege
Permit #1035299

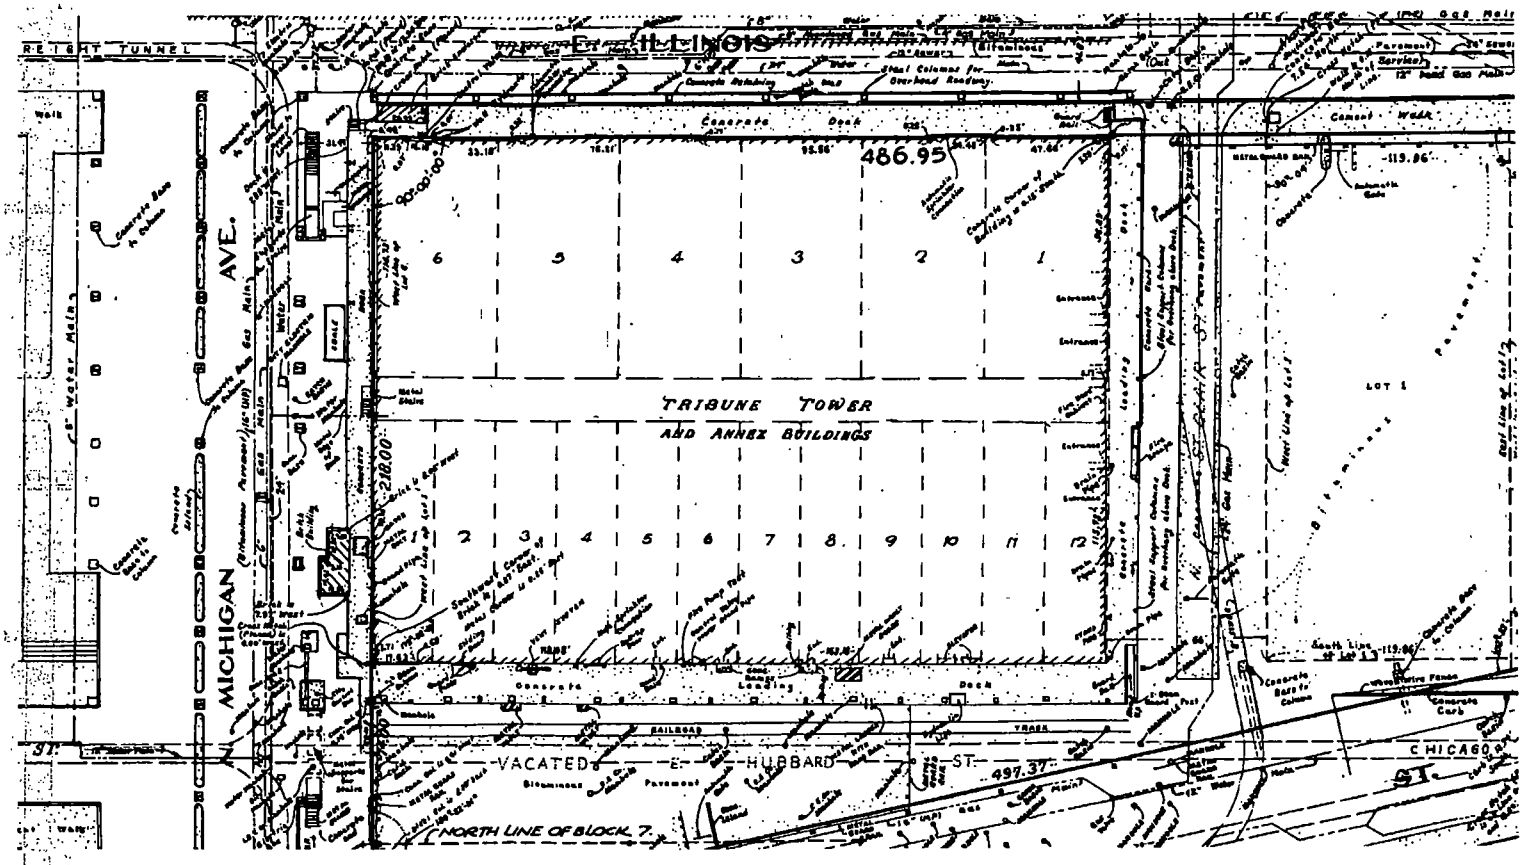

City of Chicago

O2014-7182

Office of the City Clerk

Document Tracking Sheet

Meeting Date:	9/10/2014
Sponsor(s):	Reilly (42)
Type:	Ordinance
Title:	Grant(s) of privilege in public way for Chicago Tribune Co. - pipes
Committee(s) Assignment:	Committee on Transportation and Public Way

ORDINANCE
CHICAGO TRIBUNE COMPANY
Acct. No. 85452 - 10
Permit No. 1114828

Be It Ordained by the City Council of the City of Chicago:

SECTION 1. Permission and authority are hereby given and granted to CHICAGO TRIBUNE COMPANY, upon the terms and subject to the conditions of this ordinance to maintain and use, as now constructed, three (3) Pipe(s) under the public right-of-way adjacent to its premises known as 435 N. Michigan Ave..

Two (2) existing sixteen (16) inch iron water pipes and one (1) eighteen (18) inches iron water pipe under and across East North Water Street a distance of sixty-six (66) feet. The two (2) sixteen (16) inch pipes are used to take water from the Chicago River cross under East North Water Street at a point fifty-seven (57) feet six (6) inches east of the east line of North Michigan Avenue. The eighteen (18) inch pipe used to return water to the Chicago River crosses under East North Water Street at a point approximately one hundred sixteen (116) feet east of the east line of North Michigan Avenue

Said Pipe(s) at N. Water Street measure(s):
Two (2) at sixty-six (66) feet in length, and one point three three (1.33) foot in width for a total of one hundred seventy-five point five six (175.56) square feet.
One (1) at sixty-six (66) feet in length, and one point five (1.5) foot in width for a total of ninety-nine (99) square feet.

The location of said privilege shall be as shown on prints kept on file with the Department of Business Affairs and Consumer Protection and the Office of the City Clerk.

Said privilege shall be constructed in accordance with plans and specifications approved by the Department of Transportation (Office of Underground Coordination) and Department of Water Management.

This grant of privilege in the public way shall be subject to the provisions of Section 10-28-015 and all other required provisions of the Municipal Code of Chicago.

The grantee shall pay to the City of Chicago as compensation for the privilege #1114828 herein granted the sum of one thousand two hundred ($1,200.00) per annum in advance.

A 25% penalty will be added for payments received after due date.

The permit holder agrees to hold the City of Chicago harmless for any damage, relocation or replacement costs associated with damage, relocation or removal of private property caused by the City performing work in the public way.

Authority herein given and granted for a period of five (5) years from and after 08/06/2014.

Alderman _____

Brendan Reilly 42nd Ward

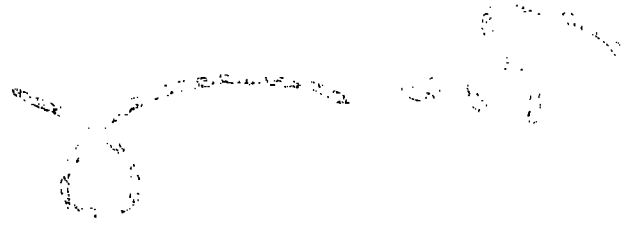

Chicago Tribune Company/ Tribune Tow
435 North Michigan Avenue
Chicago, IL 60611

Public Way Privilege

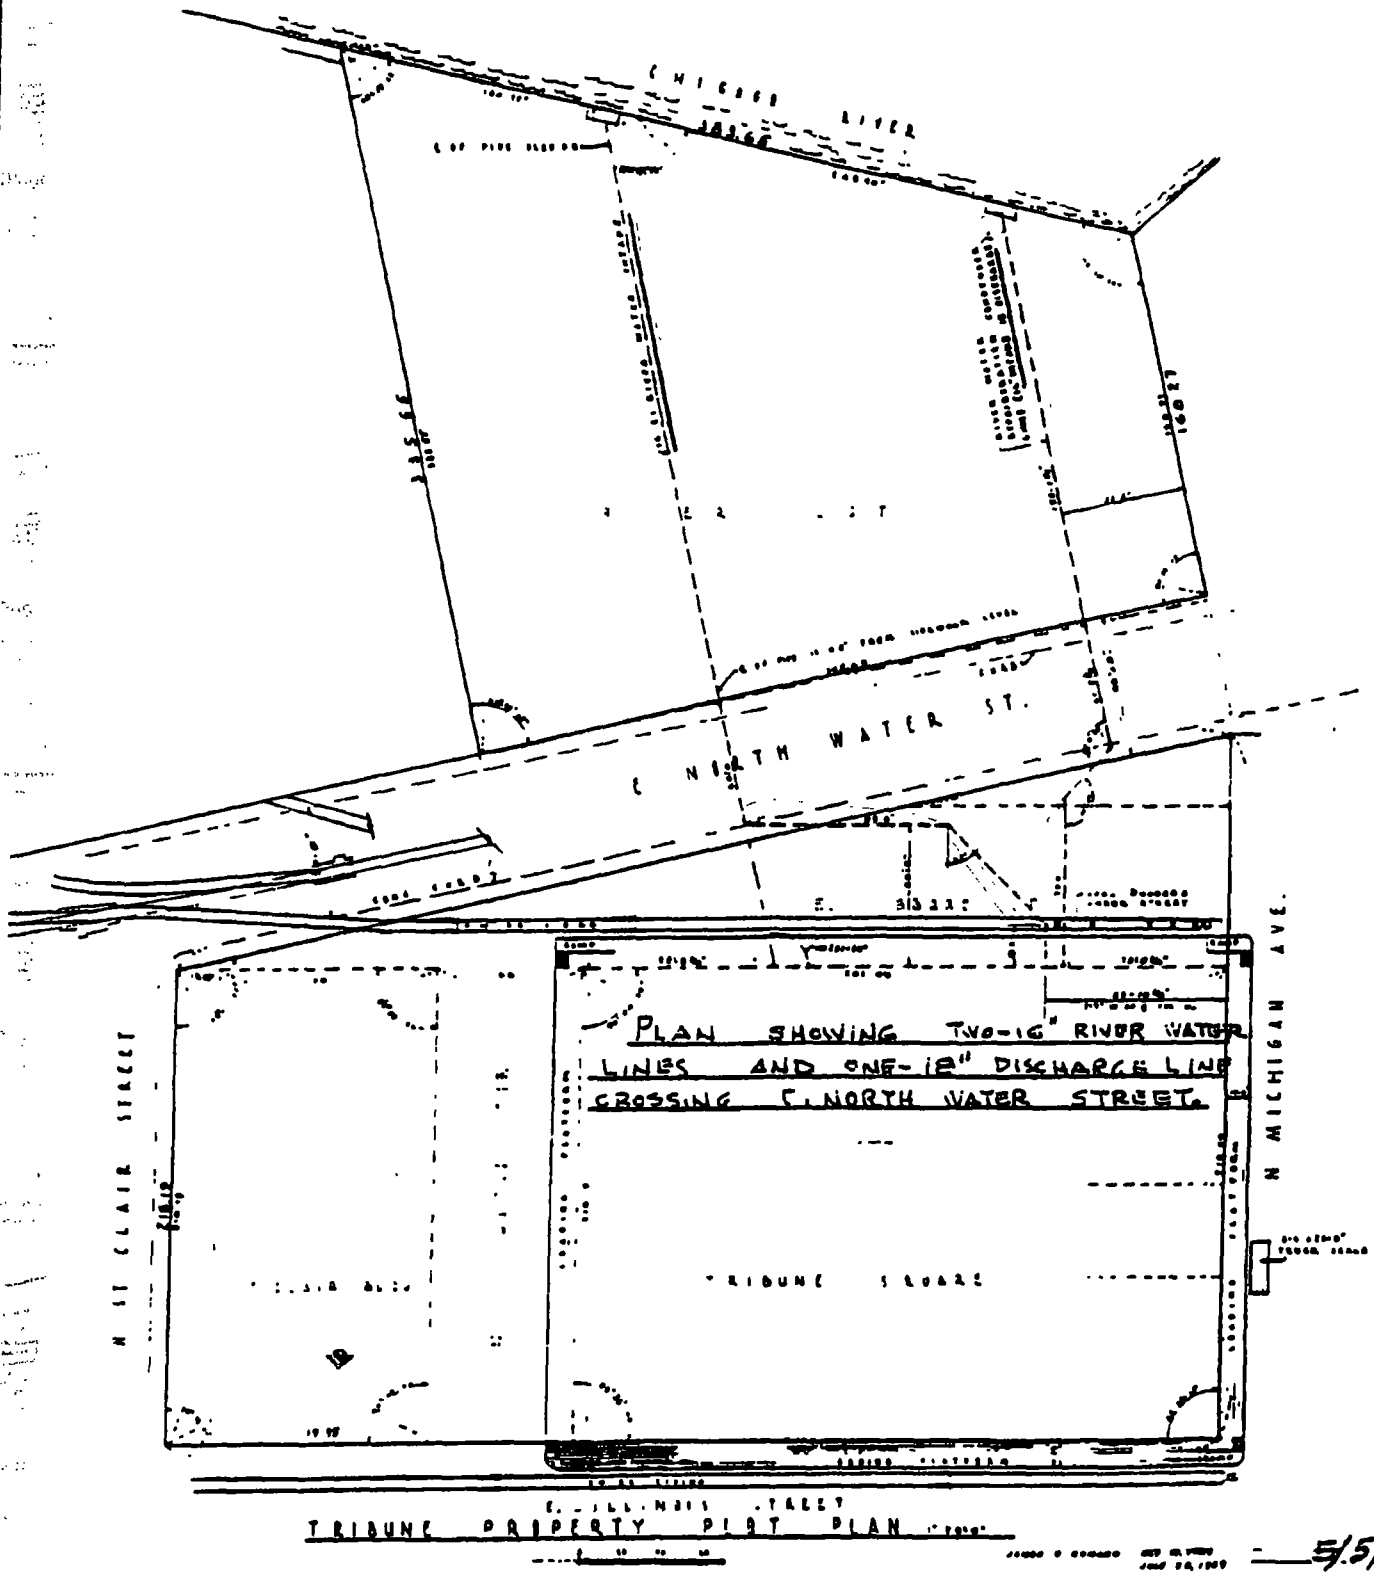

TRIBUNE PROPERTY PLAT PLAN

5/5/69.

City of Chicago

O2014-7185

Office of the City Clerk

Document Tracking Sheet

Meeting Date:	9/10/2014
Sponsor(s):	Reilly (42)
Type:	Ordinance
Title:	Grant(s) of privilege in public way for Chicago Tribune Co. - vault
Committee(s) Assignment:	Committee on Transportation and Public Way

ORDINANCE
CHICAGO TRIBUNE COMPANY
Acct. No. 85452 - 9
Permit No. 1114830

Be It Ordained by the City Council of the City of Chicago:

SECTION 1. Permission and authority are hereby given and granted to CHICAGO TRIBUNE COMPANY, upon the terms and subject to the conditions of this ordinance to maintain and use, as now constructed, one (1) Vault(s) under the public right-of-way adjacent to its premises known as 435 N. Michigan Ave..

Said Vault(s) at Lower N Michigan Ave measure(s):

One (1) at thirteen point three three (13.33) feet in length, and twelve (12) feet in width for a total of one hundred fifty-nine point nine six (159.96) square feet. Existing vaulted machine room constructed of reinforced concrete located on the east line of Lower North Michigan Avenue approximately forty (40) feet north of the north line of East Hubbard Street.

The location of said privilege shall be as shown on prints kept on file with the Department of Business Affairs and Consumer Protection and the Office of the City Clerk.

Said privilege shall be constructed in accordance with plans and specifications approved by the Department of Transportation (Office of Underground Coordination).

This grant of privilege in the public way shall be subject to the provisions of Section 10-28-015 and all other required provisions of the Municipal Code of Chicago.

The grantee shall pay to the City of Chicago as compensation for the privilege #1114830 herein granted the sum of one thousand four hundred thirty-two ($1,432.00) per annum in advance.

A 25% penalty will be added for payments received after due date.

The permit holder agrees to hold the City of Chicago harmless for any damage, relocation or replacement costs associated with damage, relocation or removal of private property caused by the City performing work in the public way.

Authority herein given and granted for a period of five (5) years from and after 07/15/2014.

Alderman _____

Brendan Reilly 42nd Ward

Chicago Tribune Company/ Tribune Tower
435 North Michigan Avenue
Chicago, IL 60611

Public Way Privilege

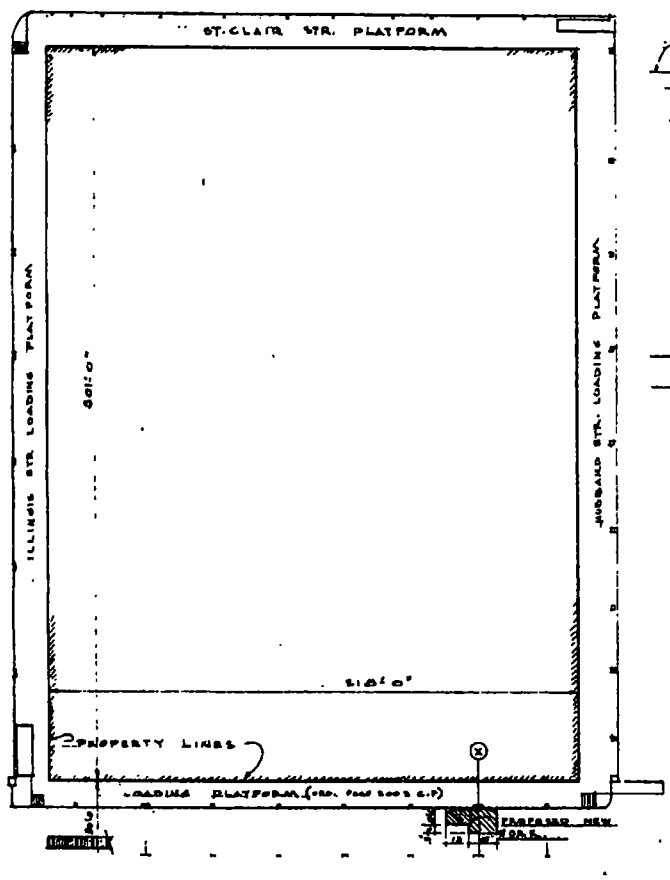

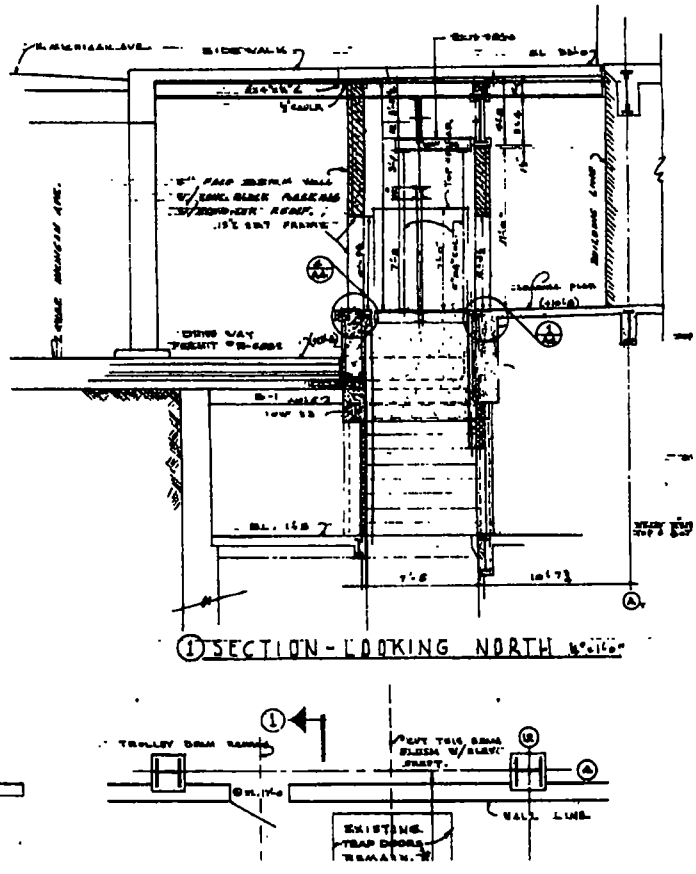

City of Chicago

O2014-7193

Office of the City Clerk

Document Tracking Sheet

Meeting Date:	9/10/2014
Sponsor(s):	Reilly (42)
Type:	Ordinance
Title:	Grant(s) of privilege in public way for Courtyard by Marriott - planters
Committee(s) Assignment:	Committee on Transportation and Public Way

ORDINANCE
COURTYARD BY MARRIOTT
Acct. No. 85368 - 6
Permit No. 1114909

Be It Ordained by the City Council of the City of Chicago:

SECTION 1. Permission and authority are hereby given and granted to COURTYARD BY MARRIOTT, upon the terms and subject to the conditions of this ordinance to maintain and use, as now constructed, four (4) Planter(s) on the public right-of-way for beautification purposes adjacent to its premises known as 30 E. Hubbard St..

Said Planter(s) at E. HUBBARD ST. measure(s):
Four (4) at two point four two (2.42) feet in length, and two point four two (2.42) feet in width for a total of twenty-three point four three (23.43) square feet.

Grantee must allow the required clear and unobstructed space for pedestrian passage at all times per rules and regulations approved by the Department of Transportation.

The location of said privilege shall be as shown on prints kept on file with the Department of Business Affairs and Consumer Protection and the Office of the City Clerk.

Said privilege shall be constructed in accordance with plans and specifications approved by the Department of Planning and Development and Department of Transportation (Division of Project Development).

This grant of privilege in the public way shall be subject to the provisions of Section 10-28-015 and all other required provisions of the Municipal Code of Chicago.

The grantee shall pay to the City of Chicago as compensation for the privilege #1114909 herein granted the sum of zero ($.00) per annum in advance.

A 25% penalty will be added for payments received after due date.

The permit holder agrees to hold the City of Chicago harmless for any damage, relocation or replacement costs associated with damage, relocation or removal of private property caused by the City performing work in the public way.

Authority herein given and granted for a period of five (5) years from and after 06/30/2014.

Alderman _____

Brendan Reilly 42nd Ward

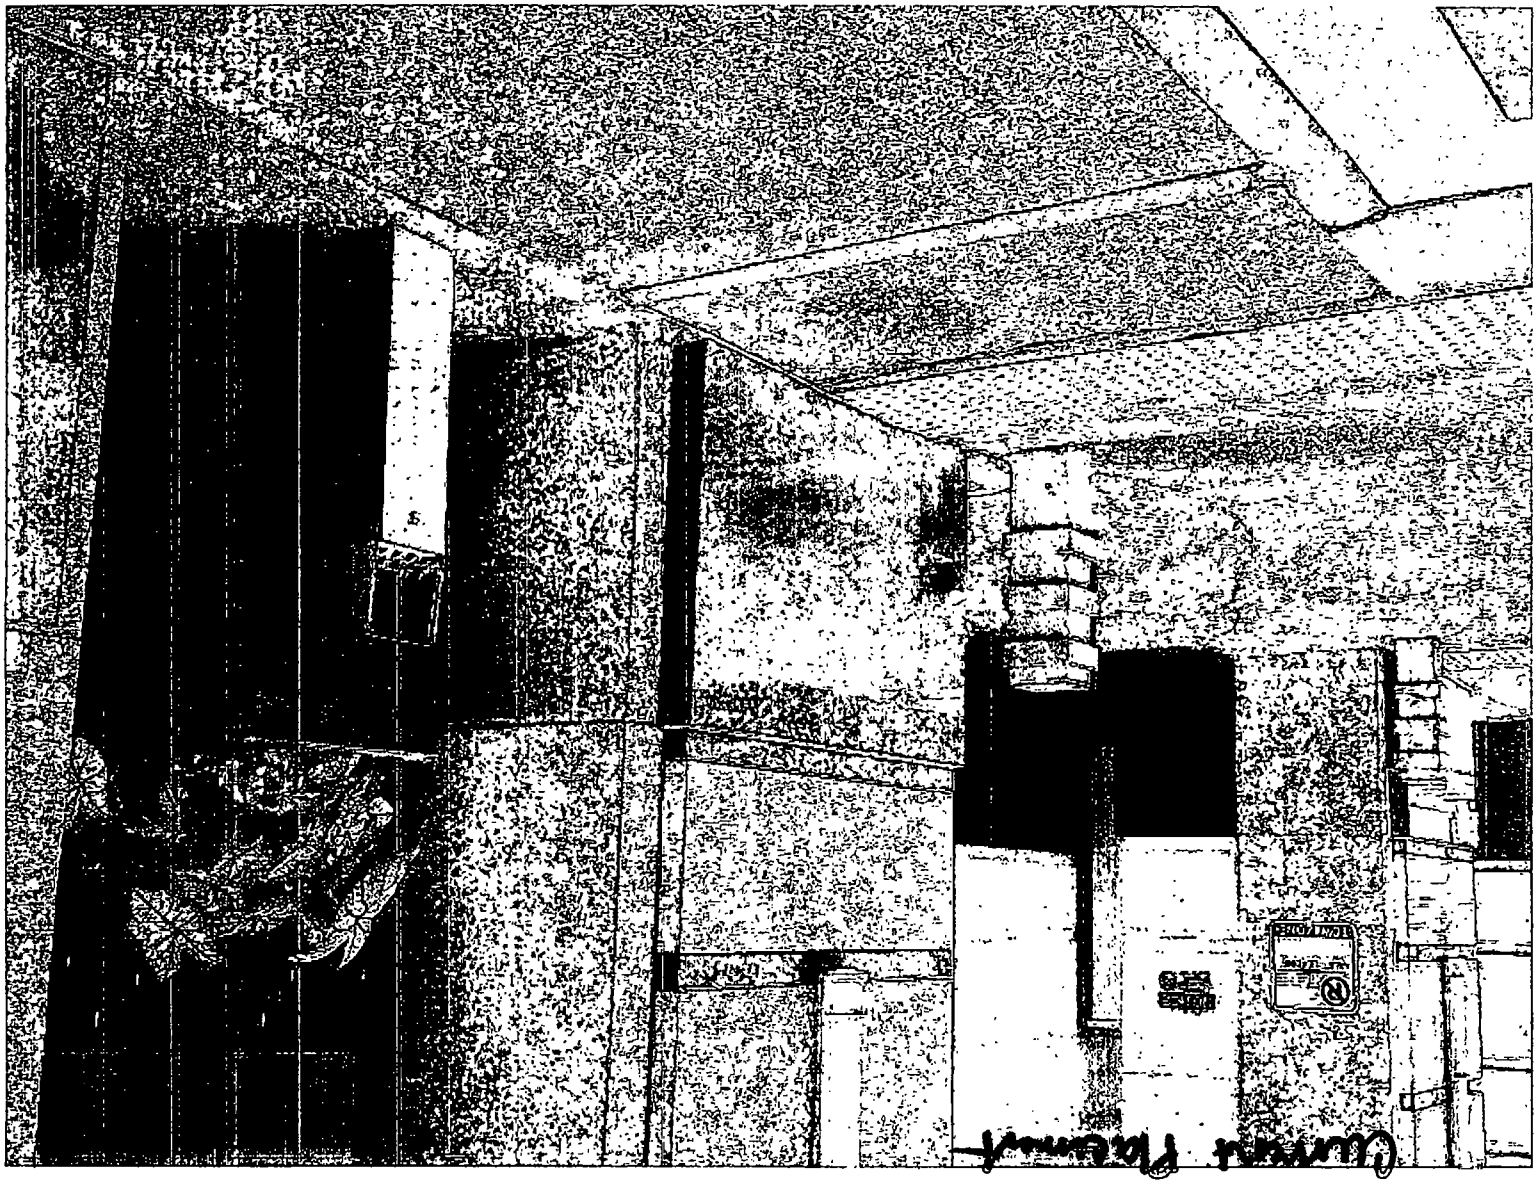

City of Chicago

O2014-7201

Office of the City Clerk

Document Tracking Sheet

Meeting Date:	9/10/2014
Sponsor(s):	Reilly (42)
Type:	Ordinance
Title:	Grant(s) of privilege in public way for Courtyard by Marriott - smoking management receptacles
Committee(s) Assignment:	Committee on Transportation and Public Way

ORDINANCE
COURTYARD BY MARRIOTT
Acct. No. 85368 - 6
Permit No. 1114908

Be It Ordained by the City Council of the City of Chicago:

SECTION 1. Permission and authority are hereby given and granted to COURTYARD BY MARRIOTT, upon the terms and subject to the conditions of this ordinance to maintain and use, as now constructed, two (2) Smoking Management Receptacle(s) on the public right-of-way adjacent to its premises known as 30 E. Hubbard St..

Said Smoking Management Receptacle(s) at E. HUBBARD ST. measure(s):
Two (2) at one point four two (1.42) foot in length, and one point four two (1.42) foot in width and three (3) feet in height.

The location of said privilege shall be as shown on prints kept on file with the Department of Business Affairs and Consumer Protection and the Office of the City Clerk.

Said privilege shall be constructed in accordance with plans and specifications approved by the Department of Transportation (Division of Project Development).

Said privilege must be maintained at least 15 feet from any entrance, window that opens, and ventilation unit and it shall be removed from the public way after business hours. Advertising on said privilege is also prohibited.

This grant of privilege in the public way shall be subject to the provisions of Section 10-28-015 and all other required provisions of the Municipal Code of Chicago.

The grantee shall pay to the City of Chicago as compensation for the privilege #1114908 herein granted the sum of one hundred fifty ($150.00) per annum in advance.

A 25% penalty will be added for payments received after due date.

The permit holder agrees to hold the City of Chicago harmless for any damage, relocation or replacement costs associated with damage, relocation or removal of private property caused by the City performing work in the public way.

Authority herein given and granted for a period of five (5) years from and after 07/29/2014.

Alderman _____

Brendan Reilly 42nd Ward

Old / Previous Placement

Old location

City of Chicago

O2014-7211

Office of the City Clerk

Document Tracking Sheet

Meeting Date:	9/10/2014
Sponsor(s):	Reilly (42)
Type:	Ordinance
Title:	Grant(s) of privilege in public way for Double Tree Hotel Magnificent Mile - flagpoles
Committee(s) Assignment:	Committee on Transportation and Public Way

ORDINANCE
DOUBLE TREE HOTEL MAGNIFICENT MILE
Acct. No. 299508 - 2
Permit No. 1114892

Be It Ordained by the City Council of the City of Chicago:

SECTION 1. Permission and authority are hereby given and granted to DOUBLE TREE HOTEL MAGNIFICENT MILE, upon the terms and subject to the conditions of this ordinance to construct, install, maintain and use four (4) Flag Pole(s) projecting over the public right-of-way adjacent to its premises known as 300 E. Ohio St..

Said Flag Pole(s) at Ohio measure(s):
Four (4) at ten (10) feet in length, and point five (.5) feet in width for a total of twenty (20) square feet.

The location of said privilege shall be as shown on prints kept on file with the Department of Business Affairs and Consumer Protection and the Office of the City Clerk.

Said privilege shall be constructed in accordance with plans and specifications approved by the Department of Transportation (Division of Project Development).

This grant of privilege in the public way shall be subject to the provisions of Section 10-28-015 and all other required provisions of the Municipal Code of Chicago.

The grantee shall pay to the City of Chicago as compensation for the privilege #1114892 herein granted the sum of three hundred ($300.00) per annum in advance.

A 25% penalty will be added for payments received after due date.

The permit holder agrees to hold the City of Chicago harmless for any damage, relocation or replacement costs associated with damage, relocation or removal of private property caused by the City performing work in the public way.

Authority herein given and granted for a period of five (5) years from and after Date of Passage.

Alderman _____

Brendan Reilly 42nd Ward

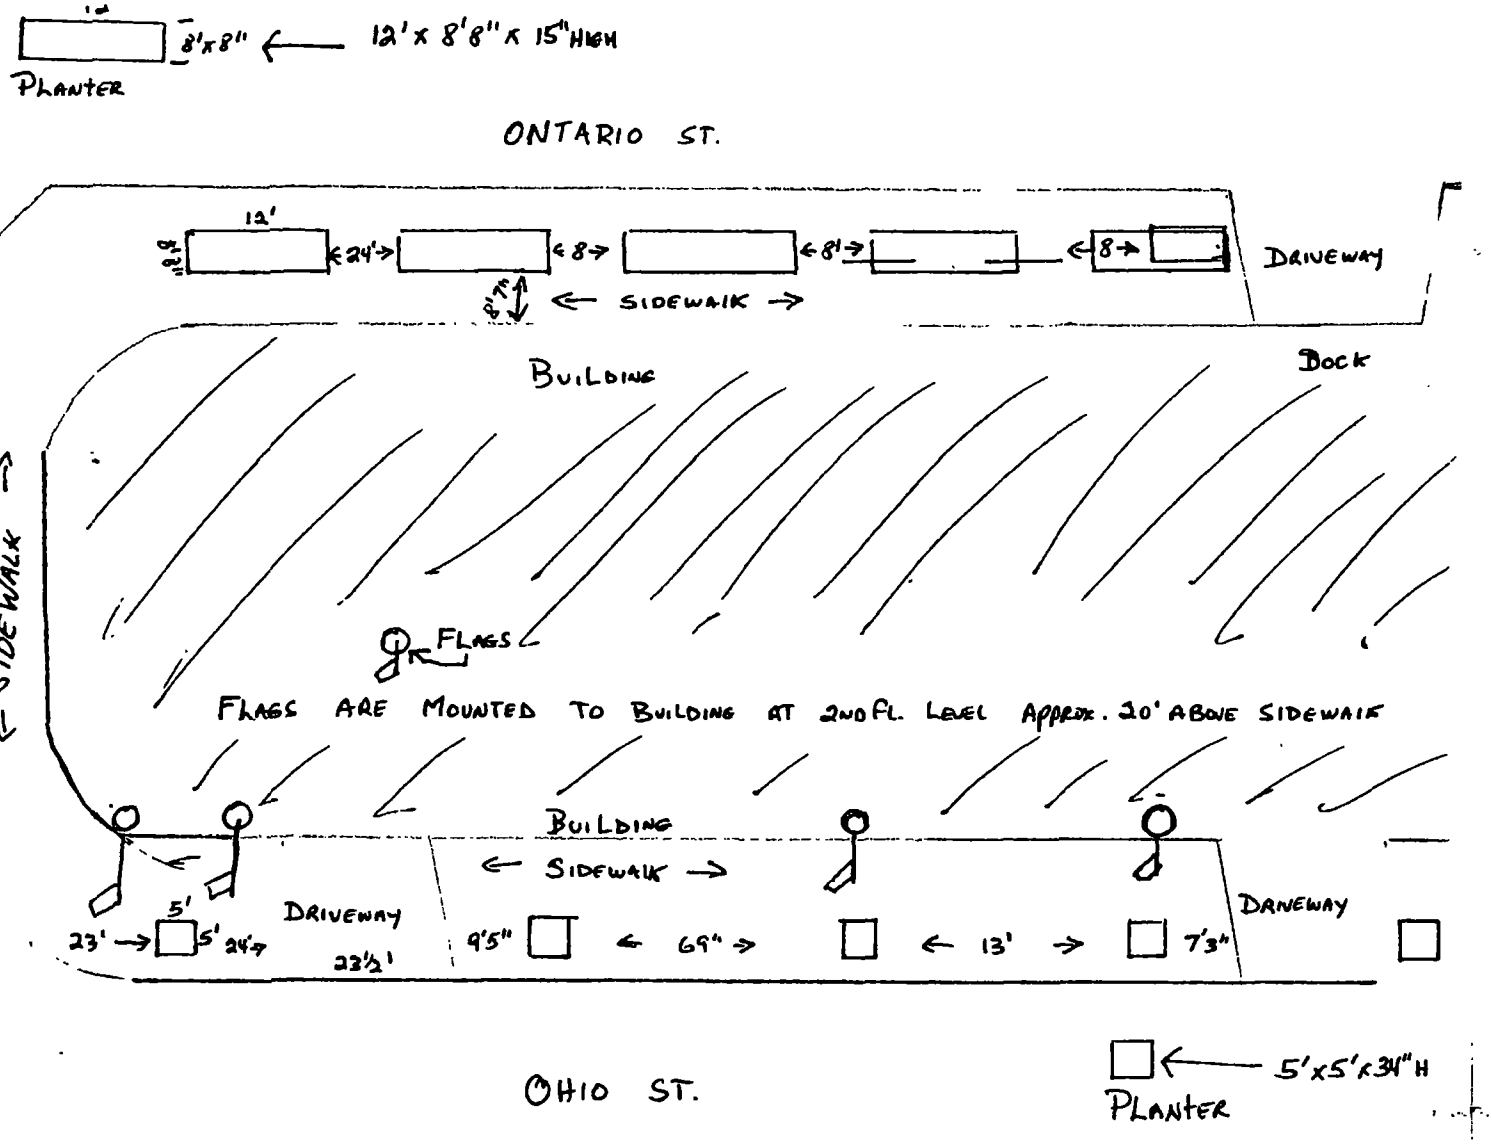
8'x8' ← 12' x 8'8" x 15" HIGH
PLANTER
ONTARIO ST.
12'
24'
8'
8'
8
DRIVEWAY
SIDEWALK
BUILDING
Dock
← SIDEWALK →
FLAGS
FLAGS ARE MOUNTED TO BUILDING AT 2ND FL. LEVEL APPROX. 20' ABOVE SIDEWALK
BUILDING
← SIDEWALK →
DRIVEWAY
DRIVEWAY
23'
5'
5'
23½'
9'5"
69"
13'
7'3"
OHIO ST.
5'x5'x34" H
PLANTER

City of Chicago

O2014-7217

Office of the City Clerk

Document Tracking Sheet

Meeting Date:	9/10/2014
Sponsor(s):	Reilly (42)
Type:	Ordinance
Title:	Grant(s) of privilege in public way for Double Tree Hotel Magnificent Mile - planters
Committee(s) Assignment:	Committee on Transportation and Public Way

ORDINANCE
DOUBLE TREE HOTEL MAGNIFICENT MILE
Acct. No. 299508 - 2
Permit No. 1114856

Be It Ordained by the City Council of the City of Chicago:

SECTION 1. Permission and authority are hereby given and granted to DOUBLE TREE HOTEL MAGNIFICENT MILE, upon the terms and subject to the conditions of this ordinance to maintain and use, as now constructed, ten (10) Planter(s) on the public right-of-way for beautification purposes adjacent to its premises known as 300 E. Ohio St..

Said Planter(s) at E. Ohio Street measure(s):
Five (5) at five (5) feet in length, and five (5) feet in width for a total of one hundred twenty-five (125) square feet.

Said Planter(s) at Ontario measure(s):
Five (5) at twelve (12) feet in length, and eight point six seven (8.67) feet in width for a total of five hundred twenty point two (520.2) square feet.

Grantee must allow the required clear and unobstructed space for pedestrian passage at all times per rules and regulations approved by the Department of Transportation.

The location of said privilege shall be as shown on prints kept on file with the Department of Business Affairs and Consumer Protection and the Office of the City Clerk.

Said privilege shall be constructed in accordance with plans and specifications approved by the Department of Planning and Development and Department of Transportation (Division of Project Development).

This grant of privilege in the public way shall be subject to the provisions of Section 10-28-015 and all other required provisions of the Municipal Code of Chicago.

The grantee shall pay to the City of Chicago as compensation for the privilege #1114856 herein granted the sum of zero ($.00) per annum in advance.

A 25% penalty will be added for payments received after due date.

The permit holder agrees to hold the City of Chicago harmless for any damage, relocation or replacement costs associated with damage, relocation or removal of private property caused by the City performing work in the public way.

Authority herein given and granted for a period of five (5) years from and after 11/05/2013.

Alderman _____

Brendan Reilly 42nd Ward

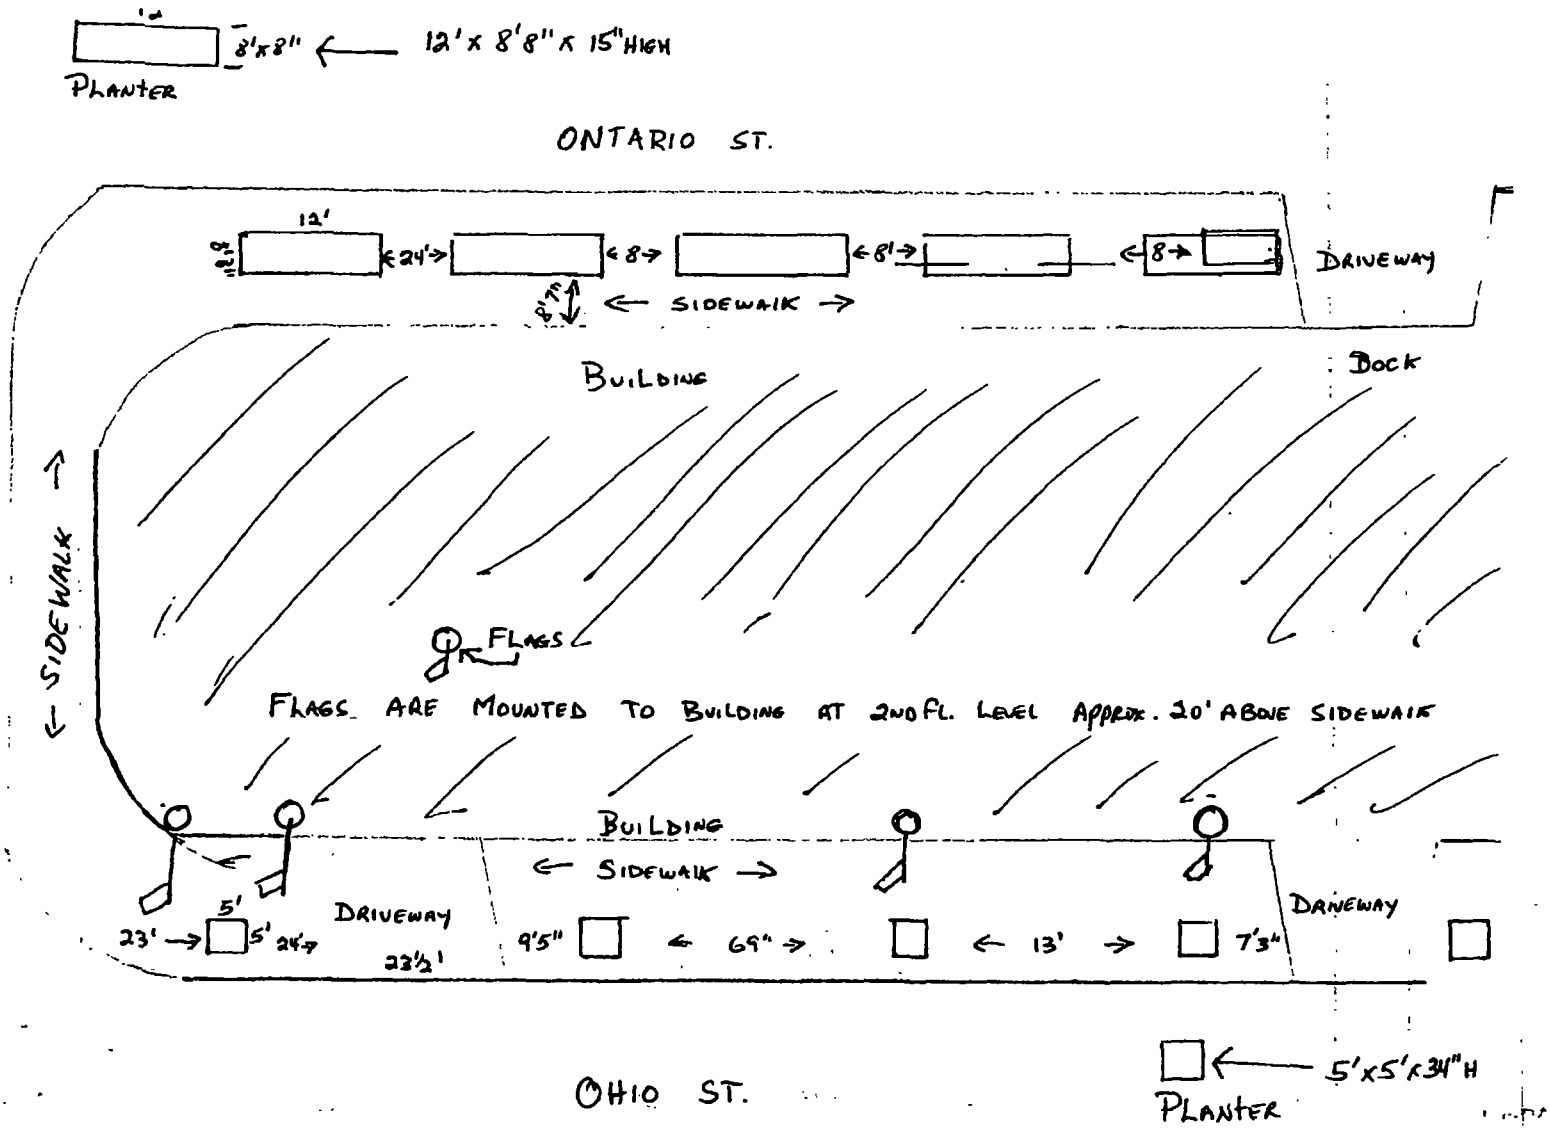
8'x8" ← 12' x 8'8" x 15" HIGH
PLANTER
ONTARIO ST.
12'
24'
8
8'
8
DRIVEWAY
SIDEWALK
BUILDING
DOCK
SIDEWALK
FLAGS
FLAGS ARE MOUNTED TO BUILDING AT 2ND FL. LEVEL APPROX. 20' ABOVE SIDEWALK
BUILDING
SIDEWALK
DRIVEWAY
DRIVEWAY
23'
5'
5'
24'-7
22½'
9'5"
69"
13'
7'3"
OHIO ST.
5'x5'x34"H
PLANTER

City of Chicago

O2014-7228

Office of the City Clerk

Document Tracking Sheet

Meeting Date:	9/10/2014
Sponsor(s):	Reilly (42)
Type:	Ordinance
Title:	Grant(s) of privilege in public way for East Bank Storage - Ohio and Kingsbury
Committee(s) Assignment:	Committee on Transportation and Public Way

ORDINANCE
East Bank Storage - Ohio & Kingsbury
Acct. No. 33253 - 1
Permit No. 1114092

Be It Ordained by the City Council of the City of Chicago:

SECTION 1. Permission and authority are hereby given and granted to East Bank Storage - Ohio & Kingsbury, upon the terms and subject to the conditions of this ordinance to maintain and use, as now constructed, one (1) Security Camera(s) projecting over the public right-of-way for security purposes adjacent to its premises known as 429 W. Ohio St..

Said Security Camera(s) at W. OHIO measure(s):
One (1) at point six seven (.67) feet in length, point five (.5) feet in width and fifteen (15) feet above grade level.

The location of said privilege shall be as shown on prints kept on file with the Department of Business Affairs and Consumer Protection and the Office of the City Clerk.

Said privilege shall be constructed in accordance with plans and specifications approved by the Department of Planning and Development and Department of Transportation (Division of Project Development).

This grant of privilege in the public way shall be subject to the provisions of Section 10-28-015 and all other required provisions of the Municipal Code of Chicago.

The grantee shall pay to the City of Chicago as compensation for the privilege #1114092 herein granted the sum of zero ($.00) per annum in advance.

A 25% penalty will be added for payments received after due date.

The permit holder agrees to hold the City of Chicago harmless for any damage, relocation or replacement costs associated with damage, relocation or removal of private property caused by the City performing work in the public way.

Authority herein given and granted for a period of five (5) years from and after 06/30/2014.

Alderman _____

Brendan Reilly 42nd Ward

City of Chicago

O2014-7232

Office of the City Clerk

Document Tracking Sheet

Meeting Date:	9/10/2014
Sponsor(s):	Reilly (42)
Type:	Ordinance
Title:	Grant(s) of privilege in public way for European Wax Center
Committee(s) Assignment:	Committee on Transportation and Public Way

ORDINANCE
EUROPEAN WAX CENTER
Acct. No. 384742 - 1
Permit No. 1113627

Be It Ordained by the City Council of the City of Chicago:

SECTION 1. Permission and authority are hereby given and granted to EUROPEAN WAX CENTER, upon the terms and subject to the conditions of this ordinance to maintain and use one (1) sign(s) projecting over the public right-of-way attached to its premises known as 326 E. Ohio St..

Said sign structure(s) measures as follows; along E. Ohio Street:
One (1) at ten point three three (10.33) feet in length, three point seven five (3.75) feet in height and eleven (11) feet above grade level.

The location of said privilege shall be as shown on prints kept on file with the Department of Business Affairs and Consumer Protection and the Office of the City Clerk.

Said privilege shall be constructed in accordance with plans and specifications approved by the Department of Transportation (Division of Project Development) and Zoning Department - Signs.

This grant of privilege in the public way shall be subject to the provisions of Section 10-28-015 and all other required provisions of the Municipal Code of Chicago.

The grantee shall pay to the City of Chicago as compensation for the privilege #1113627 herein granted the sum of three hundred ($300.00) per annum in advance.

A 25% penalty will be added for payments received after due date.

The permit holder agrees to hold the City of Chicago harmless for any damage, relocation or replacement costs associated with damage, relocation or removal of private property caused by the City performing work in the public way.

Authority herein given and granted for a period of five (5) years from and after Date of Passage.

Alderman _____

Brendan Reilly 42nd Ward

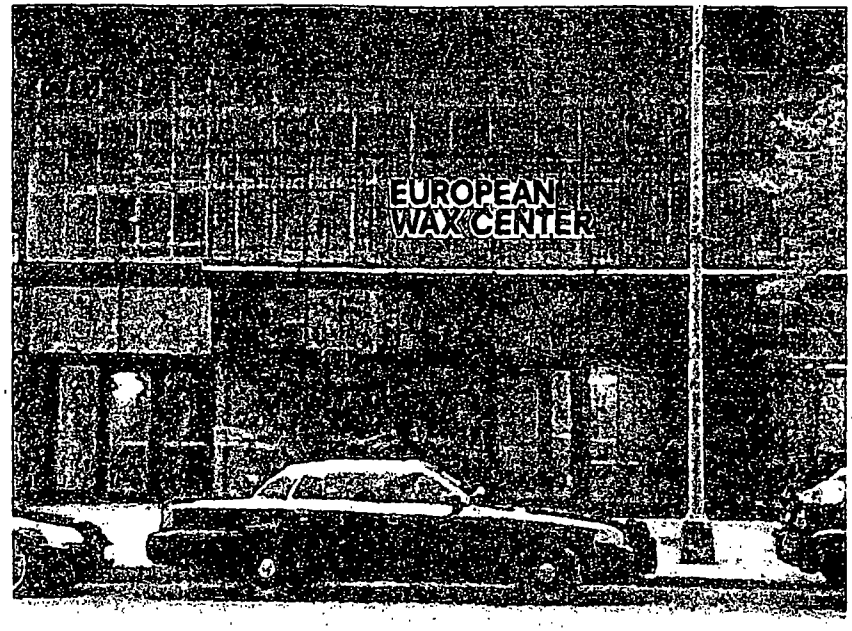

Dimensions

Compund Channel Letters with Backer Panel and Raceway

Sq. Ft. = 39.22

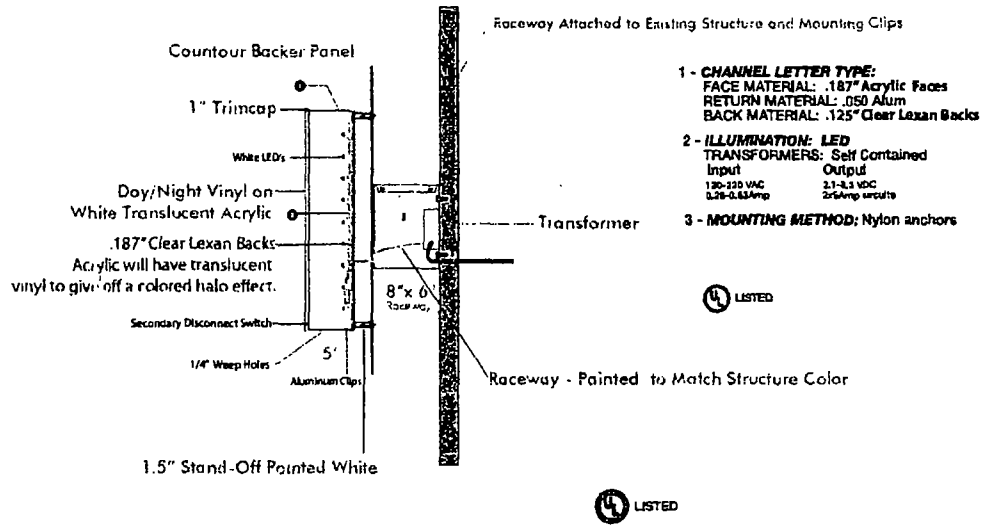

Color

Face - Black

Rear - 078 Vivid Rose (translucent)
Applied to 3/16 Clear Lexan

Returns - Black

Raceway - White

NITE-LITE SIGNS

Project Name: EWC - McClug Ct

Description: Chicago, IL

Address: 326 E Ohio

City: Chicago

State/Zip: IL 60611 Date:

Job No: Order Taken by:

Approval

I have carefully reviewed and hereby accept the drawing(s) as shown. I realize that any changes made to these designs prior to or after production may alter the contract price. All changes must be in writing and approved by both parties prior to production.

Signature Date

This is an original copyright protected drawing created by Nite-Lite Signs (title 17, U.S. Code). It is submitted for your personal use in conjunction with a project being planned for you by Nite-Lite Signs and shall not be reproduced or disclosed for any purpose without written permission.

Electric signs produced at Nite-Lite Signs conform to UL 48 standards and display the Underwriters Laboratories label. 2004 NITE-LITE SIGNS, Inc.

City of Chicago

O2014-7238

Office of the City Clerk

Document Tracking Sheet

Meeting Date:	9/10/2014
Sponsor(s):	Reilly (42)
Type:	Ordinance
Title:	Grant(s) of privilege in public way for Fairfield Inn & Suites - Downtown Chicago
Committee(s) Assignment:	Committee on Transportation and Public Way

ORDINANCE
FAIRFIELD INN & SUITES - DOWNTOWN CHICAGO
Acct. No. 200738 - 1
Permit No. 1114588

Be It Ordained by the City Council of the City of Chicago:

SECTION 1. Permission and authority are hereby given and granted to FAIRFIELD INN & SUITES - DOWNTOWN CHICAGO, upon the terms and subject to the conditions of this ordinance to maintain and use, as now constructed, two (2) Bay Window(s) projecting over the public right-of-way adjacent to its premises known as 216 E. Ontario St..

Said Bay Window(s) at E. Ontario Street measure(s):
Two (2) at twenty-seven point eight (27.8) feet in length, and four point one (4.1) feet in width for a total of two hundred twenty-seven point nine six (227.96) square feet.

The location of said privilege shall be as shown on prints kept on file with the Department of Business Affairs and Consumer Protection and the Office of the City Clerk.

Said privilege shall be constructed in accordance with plans and specifications approved by the Department of Transportation (Division of Project Development).

This grant of privilege in the public way shall be subject to the provisions of Section 10-28-015 and all other required provisions of the Municipal Code of Chicago.

The grantee shall pay to the City of Chicago as compensation for the privilege #1114588 herein granted the sum of one hundred fifty ($150.00) per annum in advance.

A 25% penalty will be added for payments received after due date.

The permit holder agrees to hold the City of Chicago harmless for any damage, relocation or replacement costs associated with damage, relocation or removal of private property caused by the City performing work in the public way.

Authority herein given and granted for a period of five (5) years from and after 07/10/2014.

Alderman _____

Brendan Reilly 42nd Ward

Ordinance associated with this drawing printed on pages 7019 through 7024 of this Journal.

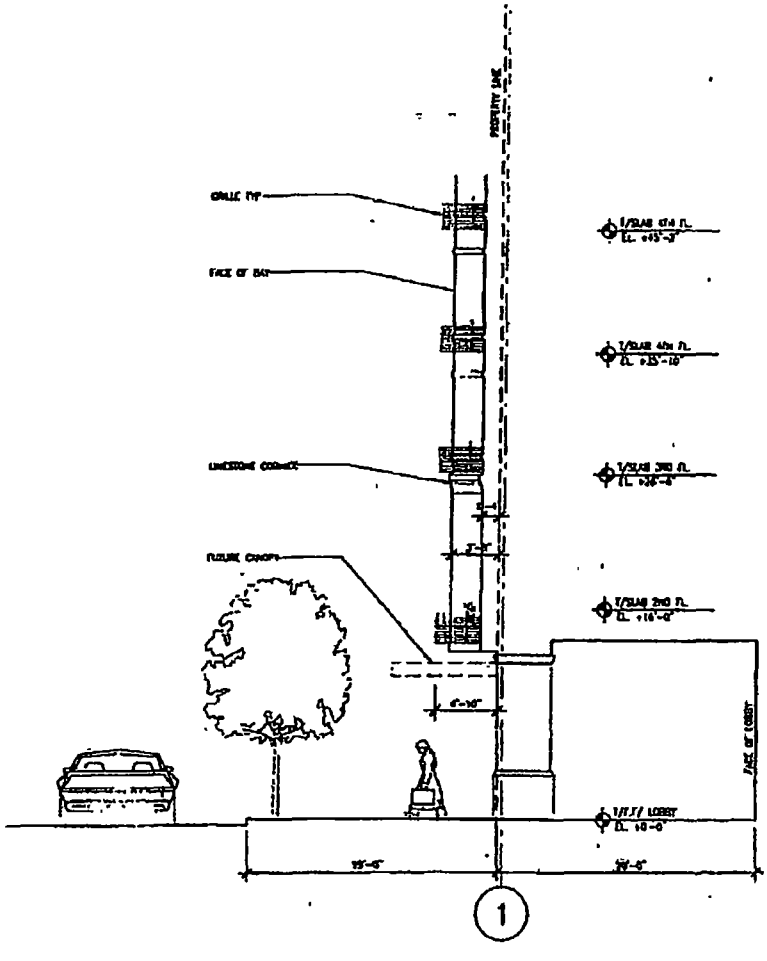

ONTARIO STREET HOTEL PROPERTY LINE CONDITIONS

ECD COMPANY SECTION AA

DE STEFANO + PARTNERS

© 1999 De Stefano + Partners

City of Chicago

O2014-7239

Office of the City Clerk

Document Tracking Sheet

Meeting Date:	9/10/2014
Sponsor(s):	Reilly (42)
Type:	Ordinance
Title:	Grant(s) of privilege in public way for Forever 21
Committee(s) Assignment:	Committee on Transportation and Public Way

ORDINANCE
FOREVER 21
Acct. No. 264164 - 1
Permit No. 1111765

Be It Ordained by the City Council of the City of Chicago:

SECTION 1. Permission and authority are hereby given and granted to FOREVER 21, upon the terms and subject to the conditions of this ordinance to maintain and use, as now constructed, twelve (12) Light Fixture(s) projecting over the public right-of-way adjacent to its premises known as 26 S. State St..

Said Light Fixture(s) at S. State Street measure(s):
Eight (8) at one (1) foot in length, one (1) foot in width and nineteen point one seven (19.17) feet above grade level.
Four (4) at one (1) foot in length, one (1) foot in width and thirteen point one seven (13.17) feet above grade level.

The location of said privilege shall be as shown on prints kept on file with the Department of Business Affairs and Consumer Protection and the Office of the City Clerk.

Said privilege shall be constructed in accordance with plans and specifications approved by the Department of Transportation (Division of Project Development).

This grant of privilege in the public way shall be subject to the provisions of Section 10-28-015 and all other required provisions of the Municipal Code of Chicago.

The grantee shall pay to the City of Chicago as compensation for the privilege #1111765 herein granted the sum of one hundred thirty ($130.00) per annum in advance.

A 25% penalty will be added for payments received after due date.

The permit holder agrees to hold the City of Chicago harmless for any damage, relocation or replacement costs associated with damage, relocation or removal of private property caused by the City performing work in the public way.

Authority herein given and granted for a period of five (5) years from and after 11/05/2013.

Alderman _____

Brendan Reilly 42nd Ward

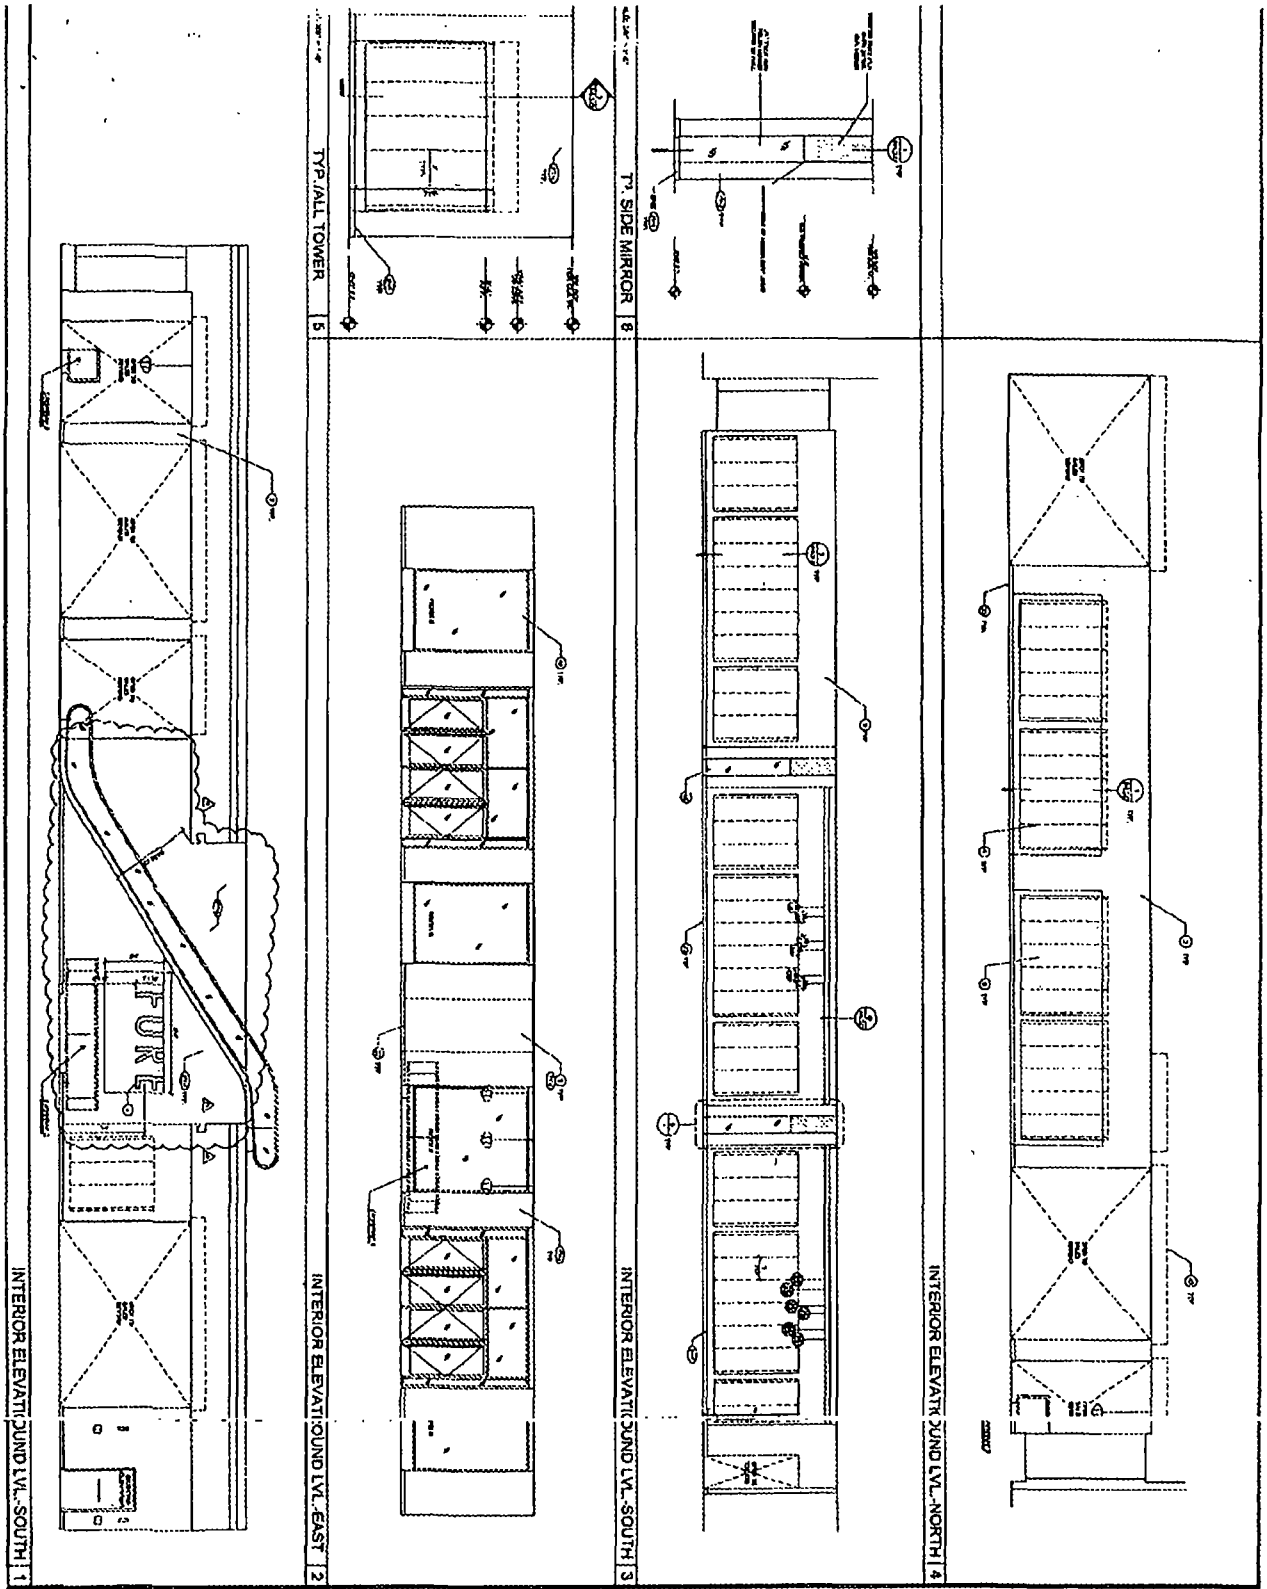
INTERIOR ELEVATI GROUND LVL.-SOUTH 1
TYP. ALL TOWER 5
INTERIOR ELEVATI GROUND LVL.-EAST 2
T1. SIDE MIRROR 8
INTERIOR ELEVATI GROUND LVL.-SOUTH 3
INTERIOR ELEVATI GROUND LVL.-NORTH 4
FOREVER 21, INC.
2001 S. Alameda Street
Los Angeles, CA 90058
FOREVER 21
26-28, 32-34 SOUTH
STATE STREET
CHICAGO, ILLINOIS
INTERIOR
ELEVATIONS -
GROUND FLOOR
A2.3.0
ISSUED FOR CONSTRUCTION

City of Chicago

O2014-7243

Office of the City Clerk

Document Tracking Sheet

Meeting Date:	9/10/2014
Sponsor(s):	Reilly (42)
Type:	Ordinance
Title:	Grant(s) of privilege in public way for Freshii
Committee(s) Assignment:	Committee on Transportation and Public Way

ORDINANCE
FRESHII
Acct. No. 388239 - 1
Permit No. 1113151

Be It Ordained by the City Council of the City of Chicago:

SECTION 1. Permission and authority are hereby given and granted to FRESHII, upon the terms and subject to the conditions of this ordinance to maintain and use two (2) sign(s) projecting over the public right-of-way attached to its premises known as 50 E. Washington St..

Said sign structure(s) measures as follows; along E Wasington St:
One (1) at twelve point five eight (12.58) feet in length, three point three three (3.33) feet in height and thirteen point one seven (13.17) feet above grade level.
One (1) at two point five (2.5) feet in length, one point five (1.5) feet in height and nine (9) feet above grade level.

The location of said privilege shall be as shown on prints kept on file with the Department of Business Affairs and Consumer Protection and the Office of the City Clerk.

Said privilege shall be constructed in accordance with plans and specifications approved by the Department of Transportation (Division of Project Development) and Zoning Department - Signs.

This grant of privilege in the public way shall be subject to the provisions of Section 10-28-015 and all other required provisions of the Municipal Code of Chicago.

The grantee shall pay to the City of Chicago as compensation for the privilege #1113151 herein granted the sum of four hundred ($400.00) per annum in advance.

A 25% penalty will be added for payments received after due date.

The permit holder agrees to hold the City of Chicago harmless for any damage, relocation or replacement costs associated with damage, relocation or removal of private property caused by the City performing work in the public way.

Authority herein given and granted for a period of five (5) years from and after Date of Passage.

Alderman _____

Brendan Reilly 42nd Ward

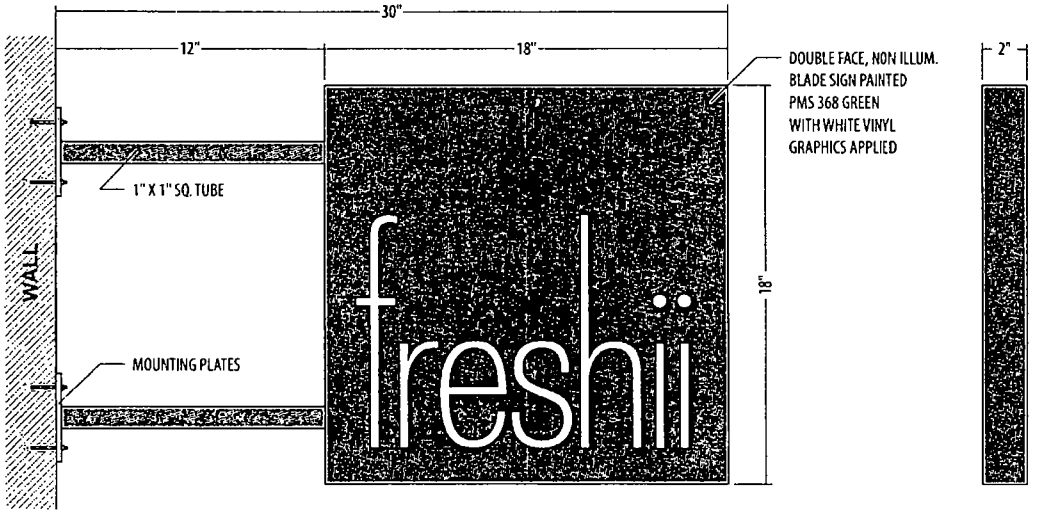

FRONT VIEW
SCALE: 3"=1'-0"

2.25 SQ. FT.

SIDE VIEW
SCALE 3"=1'-0"

PG3/3

CUSTOMER
Freshii

LOCATION
50 E Washington
Chicago, IL 60602

PROJECT
Storefront Signage

ACCOUNT REP
Mike Shelly

DRAWN BY
MH

DATE
02/18/2014

REVISION
02/20/2014
04/08/2014
04/15/2014

NOTES
Conceptual Artwork Only

SCALE
As noted

CORPORATE ID SOLUTIONS
5563 N Elston Ave.
Chicago, IL 60630
P 773-763-9600
F 773-763-9606
www.CorporateIDSolutions.com

CORPORATEIDENTIFICATIONSOLUTIONS

City of Chicago

O2014-7248

Office of the City Clerk

Document Tracking Sheet

Meeting Date:	9/10/2014
Sponsor(s):	Reilly (42)
Type:	Ordinance
Title:	Grant(s) of privilege in public way for Friedman Properties Ltd. as agent for Goodman-Friedman LLC - cornices
Committee(s) Assignment:	Committee on Transportation and Public Way

ORDINANCE
FRIEDMAN PROPERTIES LTD AS AGENT FOR GOODMAN-FRIEDMAN LLC
Acct. No. 69264 - 9
Permit No. 1114971

Be It Ordained by the City Council of the City of Chicago:

SECTION 1. Permission and authority are hereby given and granted to FRIEDMAN PROPERTIES LTD AS AGENT FOR GOODMAN-FRIEDMAN LLC, upon the terms and subject to the conditions of this ordinance to maintain and use, as now constructed, two (2) Cornice(s) projecting over the public right-of-way adjacent to its premises known as 150 N. Dearborn St..

Said Cornice(s) at N. DEARBORN ST. measure(s):
Two (2) at thirteen point three three (13.33) feet in length, and one point two five (1.25) foot in width for a total of thirty-three point three three (33.33) square feet. Both cornices are approximately forty-two (42) feet above grade level.

The location of said privilege shall be as shown on prints kept on file with the Department of Business Affairs and Consumer Protection and the Office of the City Clerk.

Said privilege shall be constructed in accordance with plans and specifications approved by the Department of Transportation (Division of Project Development).

This grant of privilege in the public way shall be subject to the provisions of Section 10-28-015 and all other required provisions of the Municipal Code of Chicago.

The grantee shall pay to the City of Chicago as compensation for the privilege #1114971 herein granted the sum of eight hundred ($800.00) per annum in advance.

A 25% penalty will be added for payments received after due date.

The permit holder agrees to hold the City of Chicago harmless for any damage, relocation or replacement costs associated with damage, relocation or removal of private property caused by the City performing work in the public way.

Authority herein given and granted for a period of five (5) years from and after 09/29/2014.

Alderman _____

Brendan Reilly 42nd Ward

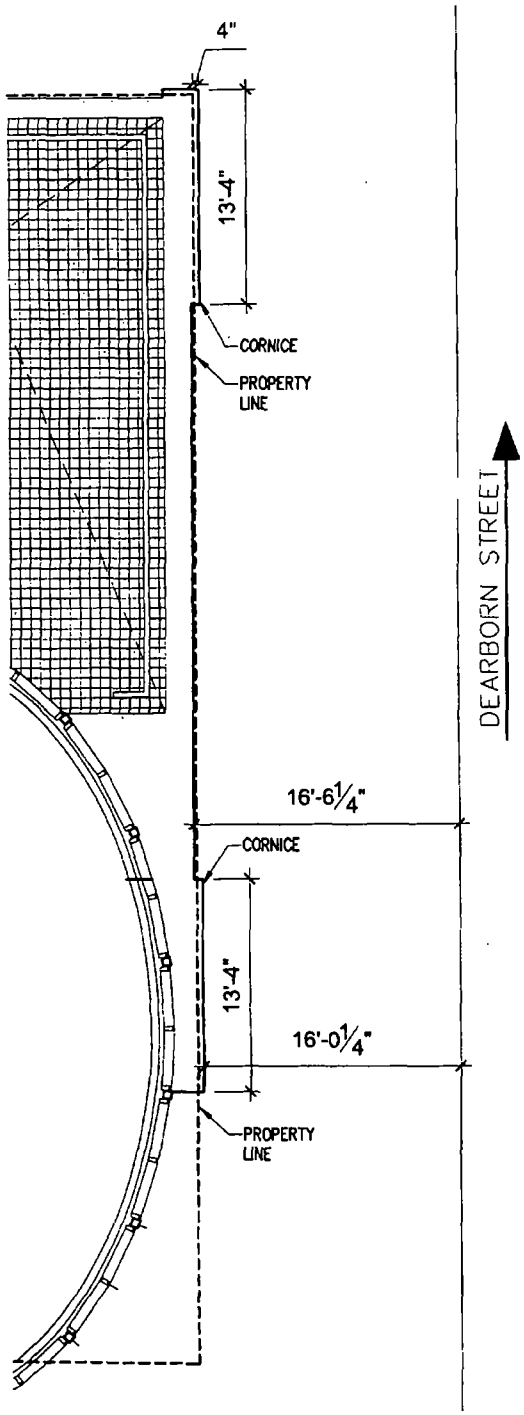

1 Cornice Plan
SCALE: 3/32"=1'-0"

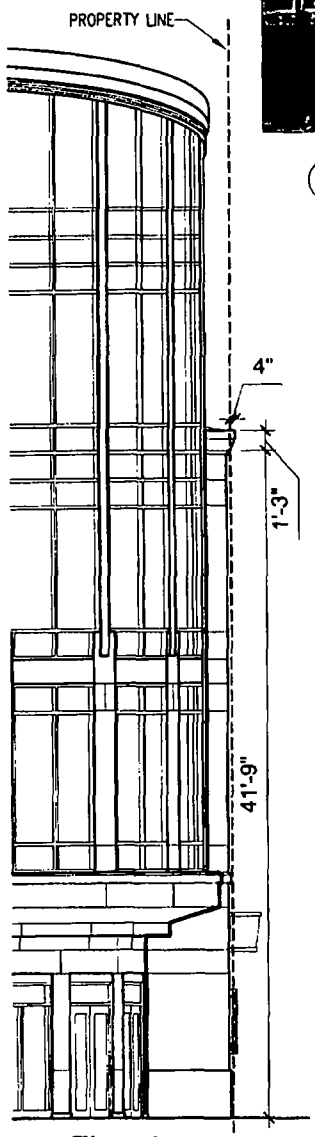

2 Elevation
SCALE: 3/32"=1'-0"

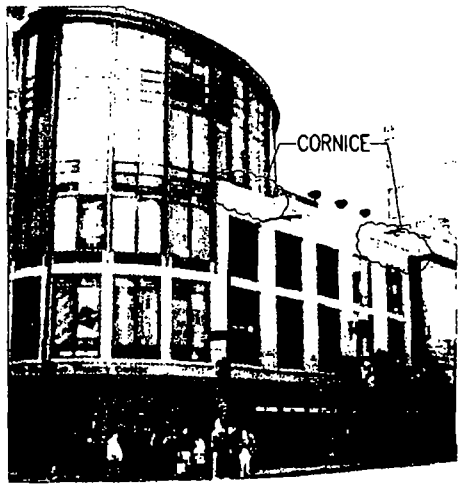

3 Photo
SCALE: N.T.S.

4 Photo
SCALE: N.T.S.

5 Photo
SCALE: N.T.S.

Note:
Subject premises is unshaded.

FRIEDMAN
PROPERTIES
325 North LaSalle Street, Suite 600, Chicago, Illinois 60610
P.312.644.1100 F.312.644.2898
www.friedmanproperties.com

Goodman Theatre Center
Chicago, IL - Floor Plan & Elev.
Cornice Permit

Prop. No:	(17)
Date:	08/14/09
Drawn By:	BRS
Revision:	
Revision:	
Approved By:	

Scale: 3/32" = 1'-0"

C-1

City of Chicago

O2014-7268

Office of the City Clerk

Document Tracking Sheet

Meeting Date:	9/10/2014
Sponsor(s):	Reilly (42)
Type:	Ordinance
Title:	Grant(s) of privilege in public way for Friedman Properties Ltd. as agent for Goodman-Friedman LLC - roof eave
Committee(s) Assignment:	Committee on Transportation and Public Way

ORDINANCE
FRIEDMAN PROPERTIES LTD AS AGENT FOR GOODMAN-FRIEDMAN LLC
Acct. No. 69264 - 9
Permit No. 1114972

Be It Ordained by the City Council of the City of Chicago:

SECTION 1. Permission and authority are hereby given and granted to FRIEDMAN PROPERTIES LTD AS AGENT FOR GOODMAN-FRIEDMAN LLC, upon the terms and subject to the conditions of this ordinance to maintain and use, as now constructed, one (1) Roof Eave(s) projecting over the public right-of-way adjacent to its premises known as 150 N. Dearborn St..

Said Roof Eave(s) at N. Dearborn Street measure(s):
One (1) at twenty-three (23) feet in length, and five point four one (5.41) feet in width for a total of one hundred twenty-four point four three (124.43) square feet. Existing roof eave is approximately fifty-seven (57) feet above grade level.

The location of said privilege shall be as shown on prints kept on file with the Department of Business Affairs and Consumer Protection and the Office of the City Clerk.

Said privilege shall be constructed in accordance with plans and specifications approved by the Department of Transportation (Division of Project Development).

This grant of privilege in the public way shall be subject to the provisions of Section 10-28-015 and all other required provisions of the Municipal Code of Chicago.

The grantee shall pay to the City of Chicago as compensation for the privilege #1114972 herein granted the sum of four hundred ($400.00) per annum in advance.

A 25% penalty will be added for payments received after due date.

The permit holder agrees to hold the City of Chicago harmless for any damage, relocation or replacement costs associated with damage, relocation or removal of private property caused by the City performing work in the public way.

Authority herein given and granted for a period of five (5) years from and after 09/29/2014.

Alderman _____

Brendan Reilly 42nd Ward

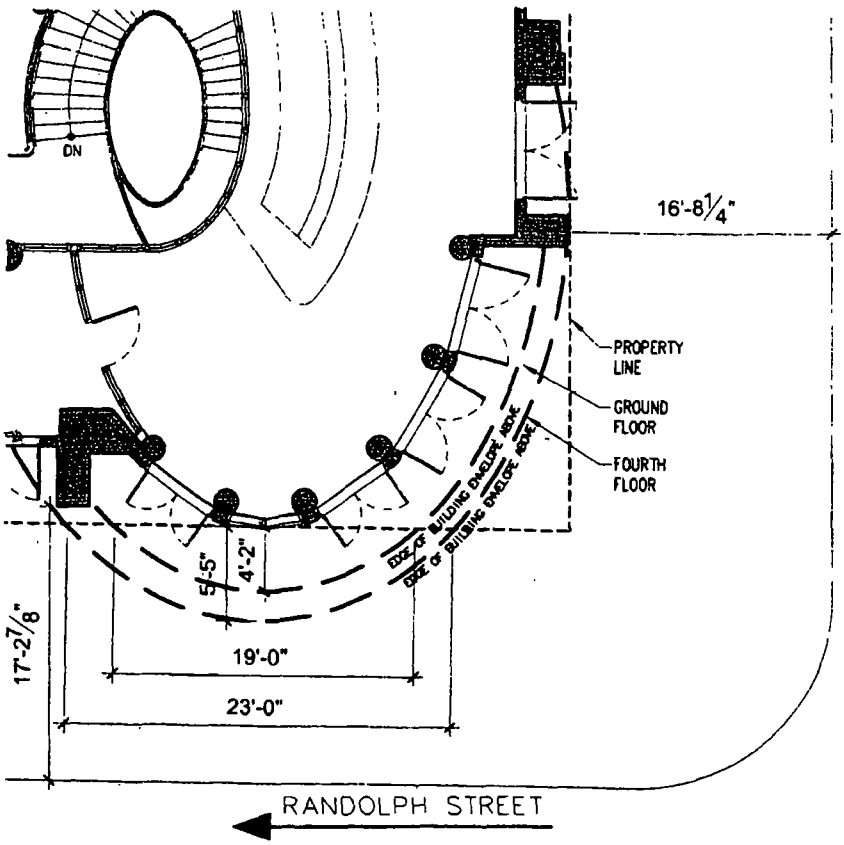

1 **Roof Eave Plan**
SCALE 3/32"=1'-0"

3 **Photo**
SCALE NTS

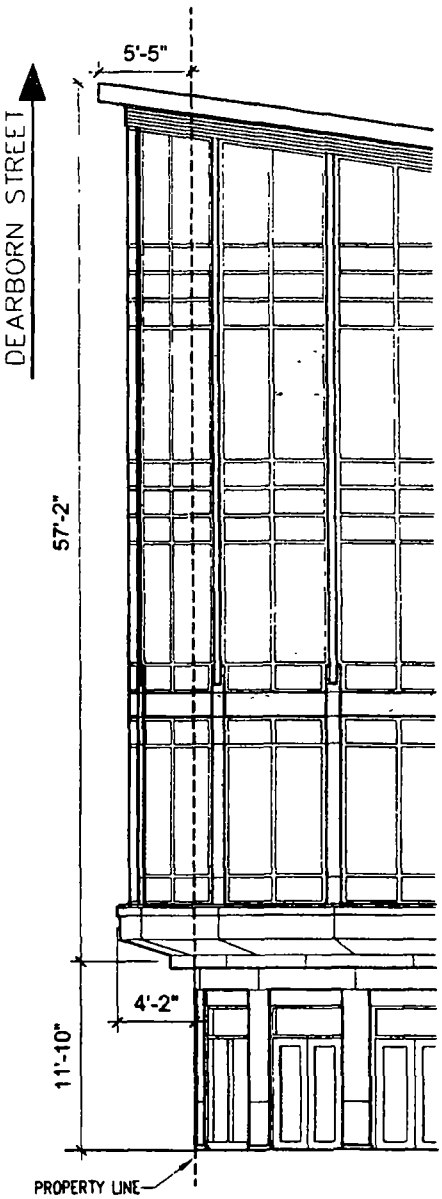

2 **Elevation**
SCALE 3/32"=1'-0"

Note
Subject premises is unshaded.

FRIEDMAN
PROPERTIES
325 North LaSalle Street, Suite 600, Chicago, Illinois 60610
P 312 644 1100 F 312 644.2898
www.friedmanproperties.com

Goodman Theatre Center
Chicago, IL - Floor Plan & Elev.
Roof Eave Permit

Prop No	(17)
Date	08/14/09
Drawn By	BRS
Revision	
Revision	
Approved By	

Scale 3/32" = 1'-0"

C-1

City of Chicago

O2014-7272

Office of the City Clerk

Document Tracking Sheet

Meeting Date:	9/10/2014
Sponsor(s):	Reilly (42)
Type:	Ordinance
Title:	Grant(s) of privilege in public way for Friedman Properties Ltd. as agent for Goodman-Friedman LLC - steel sheet pilings
Committee(s) Assignment:	Committee on Transportation and Public Way

ORDINANCE
FRIEDMAN PROPERTIES LTD AS AGENT FOR GOODMAN-FRIEDMAN LLC
Acct. No. 69264 - 9
Permit No. 1114973

Be It Ordained by the City Council of the City of Chicago:

SECTION 1. Permission and authority are hereby given and granted to FRIEDMAN PROPERTIES LTD AS AGENT FOR GOODMAN-FRIEDMAN LLC, upon the terms and subject to the conditions of this ordinance to maintain and use, as now constructed, two (2) Steel Sheet Piling(s) encroaching under the public right-of-way adjacent to its premises known as 150 N. Dearborn St..

Said Steel Sheet Piling(s) at N. DEARBORN ST. measure(s):
One (1) at eighty-two (82) feet in length, and one (1) foot in width for a total of eighty-two (82) square feet.

Said Steel Sheet Piling(s) at W. RANDOLPH ST. measure(s):
One (1) at eighty-eight (88) feet in length, and one (1) foot in width for a total of eighty-eight (88) square feet.

The location of said privilege shall be as shown on prints kept on file with the Department of Business Affairs and Consumer Protection and the Office of the City Clerk.

Said privilege shall be constructed in accordance with plans and specifications approved by the Department of Planning and Development and Department of Transportation (Office of Underground Coordination).

This grant of privilege in the public way shall be subject to the provisions of Section 10-28-015 and all other required provisions of the Municipal Code of Chicago.

The grantee shall pay to the City of Chicago as compensation for the privilege #1114973 herein granted the sum of eight hundred ($800.00) per annum in advance.

A 25% penalty will be added for payments received after due date.

The permit holder agrees to hold the City of Chicago harmless for any damage, relocation or replacement costs associated with damage, relocation or removal of private property caused by the City performing work in the public way.

Authority herein given and granted for a period of five (5) years from and after 09/29/2014.

Alderman _____

Brendan Reilly 42nd Ward

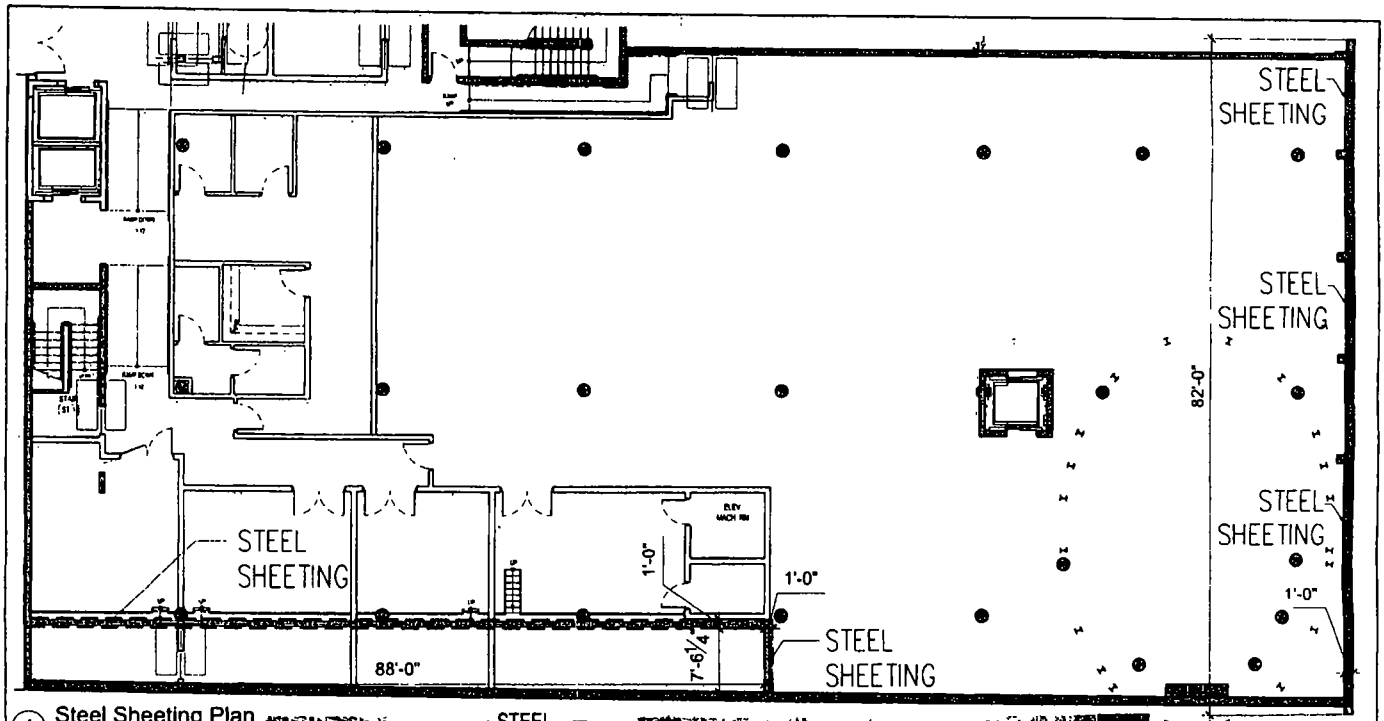

1 Steel Sheeting Plan
SCALE 3/16"=1'-0"

2 Photo
SCALE NTS

3 Photo
SCALE NTS

4 Photo
SCALE NTS

Note
Subject premises is unshaded.

FRIEDMAN PROPERTIES
325 North LaSalle Street, Suite 600, Chicago Illinois 60610
P 312.644.1100 F 312.644.2898
www.friedmanproperties.com

Goodman Theater Center
Chicago, IL- Lower Level Floor Plan
Steel Sheeting Permit

Prop No	(17)
Date	08/20/09
Drawn By	BRS
Revision	
Revision	
Approved By	

Scale: As Noted

C-1

City of Chicago

O2014-7293

Office of the City Clerk

Document Tracking Sheet

Meeting Date:	9/10/2014
Sponsor(s):	Reilly (42)
Type:	Ordinance
Title:	Grant(s) of privilege in public way for Garland Office Condo LLC
Committee(s) Assignment:	Committee on Transportation and Public Way

ORDINANCE
GARLAND OFFICE CONDOMINIUM, LLC
Acct. No. 338599 - 1
Permit No. 1113878

Be It Ordained by the City Council of the City of Chicago:

SECTION 1. Permission and authority are hereby given and granted to GARLAND OFFICE CONDOMINIUM, LLC, upon the terms and subject to the conditions of this ordinance to maintain and use, as now constructed, three (3) Vault(s) under the public right-of-way adjacent to its premises known as 111 N. Wabash Ave..

Said Vault(s) at N. Wabash measure(s):
One (1) at one hundred ten (110) feet in length, and twenty-three (23) feet in width for a total of two thousand five hundred thirty (2530) square feet.

Said Vault(s) at E. Washington measure(s):
One (1) at one hundred seventy-two (172) feet in length, and fifteen (15) feet in width for a total of two thousand five hundred eighty (2580) square feet.

Said Vault(s) at N. Garland Court measure(s):
One (1) at thirty (30) feet in length, and ten (10) feet in width for a total of three hundred (300) square feet.

The location of said privilege shall be as shown on prints kept on file with the Department of Business Affairs and Consumer Protection and the Office of the City Clerk.

Said privilege shall be constructed in accordance with plans and specifications approved by the Department of Transportation (Office of Underground Coordination).

This grant of privilege in the public way shall be subject to the provisions of Section 10-28-015 and all other required provisions of the Municipal Code of Chicago.

The grantee shall pay to the City of Chicago as compensation for the privilege #1113878 herein granted the sum of seventeen thousand three hundred twelve ($17,312.00) per annum in advance.

A 25% penalty will be added for payments received after due date.

The permit holder agrees to hold the City of Chicago harmless for any damage, relocation or replacement costs associated with damage, relocation or removal of private property caused by the City performing work in the public way.

Authority herein given and granted for a period of five (5) years from and after 04/22/2014.

Alderman _____

Brendan Reilly 42nd Ward

Legend

Plat of Survey Attached to the Third Amendment to The Declaration of Condominium Ownership and of Easements, Restrictions, Covenants and By-Laws for The Garland Office Condominium Association Dated October 31, 2006 and Recorded with the Cook County Recorder of Deeds on November 2, 2006 as Document Number 0630617089

GREMLEY & BIEDERMANN

Professional Land Surveyors

Plat of Survey

Lots 7 and 8 in Block 12 in Fort Dearborn Addition to Chicago in Fractional Section 16, Township 39 North, Range 14, East of the Third Principal Meridian, in Cook County, Illinois.

PROPERTY AREA=5,999 SQ. FT. OR 0.14 ACRES MORE OR LESS.

GRAPHIC SCALE

(IN FEET)
1 inch = 20 ft.

EXHIBIT A
TO DECLARATION OF CONDOMINIUM OWNERSHIP AND OF EASEMENTS, RESTRICTIONS, COVENANTS AND BY-LAWS FOR GARLAND OFFICE CONDOMINIUM ASSOCIATION

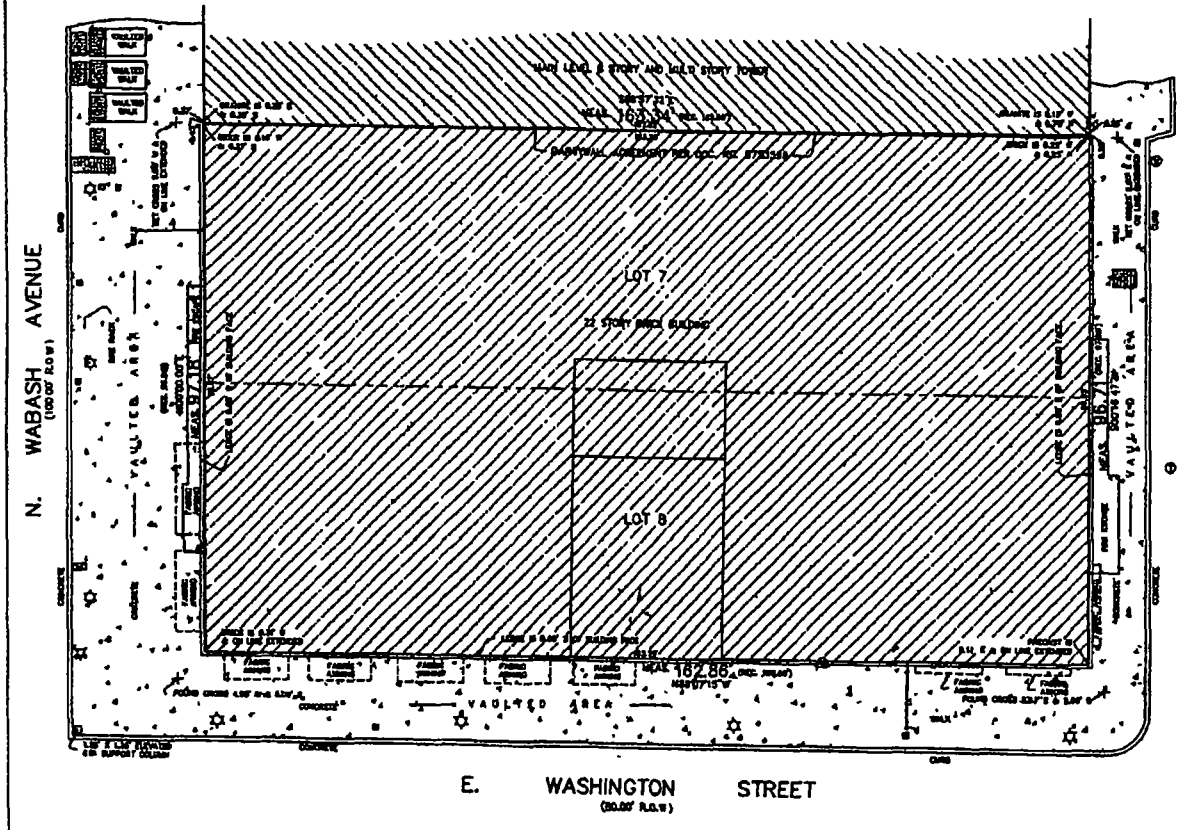

REVISED 11/1/06 AS PER ORDER # 2006-07284
REVISED 11/1/06 AS PER ORDER # 2006-07284
REVISED 10/27/06 AS PER ORDER # 2006-07343
REVISED 9/18/06 NO. 2006-08042 (SHT)

GREMLEY & BIEDERMANN

2005-03890-002 | SCALE 1" = 20' | SHEET 1

Distances are marked in feet and decimal parts thereof. Compare all points BEFORE building by same and at once report any differences BEFORE damage is done.

For easements, building lines and other restrictions not shown on survey plat refer to your abstract, deed, contract, title policy and local building line regulations.

NO dimensions shall be assumed by scale measurement upon this plat.

Unless otherwise noted bearings are bearing basis. Elevation Datum and Coordinate Datum if used is ASSUMED.

COPYRIGHT GREMLEY & BIEDERMANN, INC. 2006 "All Rights Reserved"

State of Illinois)
County of Cook)

We, GREMLEY & BIEDERMANN, INC., hereby certify that we have surveyed the above described property and that the plat hereon drawn is a correct representation of said survey correction to a temperature of 62° Fahrenheit.

Field measurements completed on October 16, 2006.

Dated at Nov 3, 2006

By

Professional Illinois Land Surveyor No. 3-2405
My License Expires November 30, 2006
This professional service conforms to the current Illinois minimum standards for a boundary survey.

City of Chicago

O2014-7296

Office of the City Clerk

Document Tracking Sheet

Meeting Date:	9/10/2014
Sponsor(s):	Reilly (42)
Type:	Ordinance
Title:	Grant(s) of privilege in public way for Gloria Jeans Coffee
Committee(s) Assignment:	Committee on Transportation and Public Way

ORDINANCE
Gloria Jeans Coffee
Acct. No. 391952 - 1
Permit No. 1114176

Be It Ordained by the City Council of the City of Chicago:

SECTION 1. Permission and authority are hereby given and granted to Gloria Jeans Coffee, upon the terms and subject to the conditions of this ordinance to maintain and use one (1) sign(s) projecting over the public right-of-way attached to its premises known as 79 E. Madison St..

Said sign structure(s) measures as follows; along E. Madison Street:
One (1) at twelve (12) feet in length, one point five (1.5) feet in height and twelve (12) feet above grade level.

The location of said privilege shall be as shown on prints kept on file with the Department of Business Affairs and Consumer Protection and the Office of the City Clerk.

Said privilege shall be constructed in accordance with plans and specifications approved by the Department of Transportation (Division of Project Development) and Zoning Department- Signs.

This grant of privilege in the public way shall be subject to the provisions of Section 10-28-015 and all other required provisions of the Municipal Code of Chicago.

The grantee shall pay to the City of Chicago as compensation for the privilege #1114176 herein granted the sum of one hundred ($100.00) per annum in advance.

A 25% penalty will be added for payments received after due date

The permit holder agrees to hold the City of Chicago harmless for any damage, relocation or replacement costs associated with damage, relocation or removal of private property caused by the City performing work in the public way.

Authority herein given and granted for a period offive (5) years from and after Date of Passage.

Alderman _____

Brendan Reilly 42nd Ward

By signing this Customer Acceptance on this print, I understand that I am accepting all aspects of this drawing. This includes Artwork, Specifications, Dimensions, Spelling, and all other representations hereon. I also understand that color reproduction on this print are approximate, and may not match manufactures samples exactly.

X _____ Customer Acceptance SIGNATURE DATE

(X) IF REQUIRED Landlord Acceptance SIGNATURE DATE

LSG SALES INITIALS DATE

12'-0"

1'-5 3/4"

10 3/8" 7 1/4"

Gloria Jean's Coffees

Front View 3/4" = 1'-0"

▷ ONE SET OF FABRICATED ALUMINUM LETTERS & LOGO/ INTERNALLY ILLUMINATED WITH LEDs/ WITH 1" CLEAR ACRYLIC PUSH-THRUS WITH APPLIED TRANSLUCENT VINYL ON FACES

LED ILLUMINATED LETTERS with 1" ACRYLIC PUSH THRUS REMOTE WIRED TYP

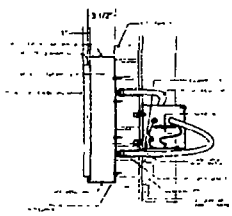

Side View 1 1/2" = 1'-0"

Proposed Channel Ltrs.)

EXISTING

Landmark Sign group

7424 Industrial Avenue
Chesterton, IN 46304
phone 219.762.9977
fax 219.762.8256
www.landmarksign.com

CLIENT, # ML-21774-1

MIKE LANOVICH
LSC SALES REPRESENTATIVE

06.06.14
DATE

GLORIA JEAN'S COFFEES
CLIENT NAME

79 E. MADISON
CHICAGO, IL
JOB LOCATION

3/4" = 1'-0"
DRAWN BY SCALE

REVISIONS
1

Designed for 110 Volts

Electrical Connection will be Within 6ft. of Sign at time of Installation.
Permit Fee will be Charged at Time of Inspection

THIS DRAWING IS THE PROPERTY OF LANDMARK SIGN GROUP, INC. ANY REPRODUCTION OF IT IN WHOLE OR IN PART WITHOUT WRITTEN CONSENT OF LANDMARK SIGN GROUP, INC. IN ACCORDANCE WITH ALL OF ITS LAWS IS HELD IN CHARGE AND ARE ISSUED TO USE DRAWING

City of Chicago

O2014-7298

Office of the City Clerk

Document Tracking Sheet

Meeting Date:	9/10/2014
Sponsor(s):	Reilly (42)
Type:	Ordinance
Title:	Grant(s) of privilege in public way for Hertz Corp., The
Committee(s) Assignment:	Committee on Transportation and Public Way

ORDINANCE
THE HERTZ CORPORATION
Acct. No. 89227 - 3
Permit No. 1114529

Be It Ordained by the City Council of the City of Chicago:

SECTION 1. Permission and authority are hereby given and granted to THE HERTZ CORPORATION, upon the terms and subject to the conditions of this ordinance to maintain and use one (1) sign(s) projecting over the public right-of-way attached to its premises known as 401 N. State St..

Said sign structure(s) measures as follows; along N. State:
One (1) at twelve (12) feet in length, six (6) feet in height and ten (10) feet above grade level.

The location of said privilege shall be as shown on prints kept on file with the Department of Business Affairs and Consumer Protection and the Office of the City Clerk.

Said privilege shall be constructed in accordance with plans and specifications approved by the Department of Transportation (Division of Project Development) and Zoning Department - Signs.

This grant of privilege in the public way shall be subject to the provisions of Section 10-28-015 and all other required provisions of the Municipal Code of Chicago.

The grantee shall pay to the City of Chicago as compensation for the privilege #1114529 herein granted the sum of three hundred ($300.00) per annum in advance.

A 25% penalty will be added for payments received after due date.

The permit holder agrees to hold the City of Chicago harmless for any damage, relocation or replacement costs associated with damage, relocation or removal of private property caused by the City performing work in the public way.

Authority herein given and granted for a period of five (5) years from and after 10/08/2013.

Alderman _____

Brendan Reilly 42nd Ward

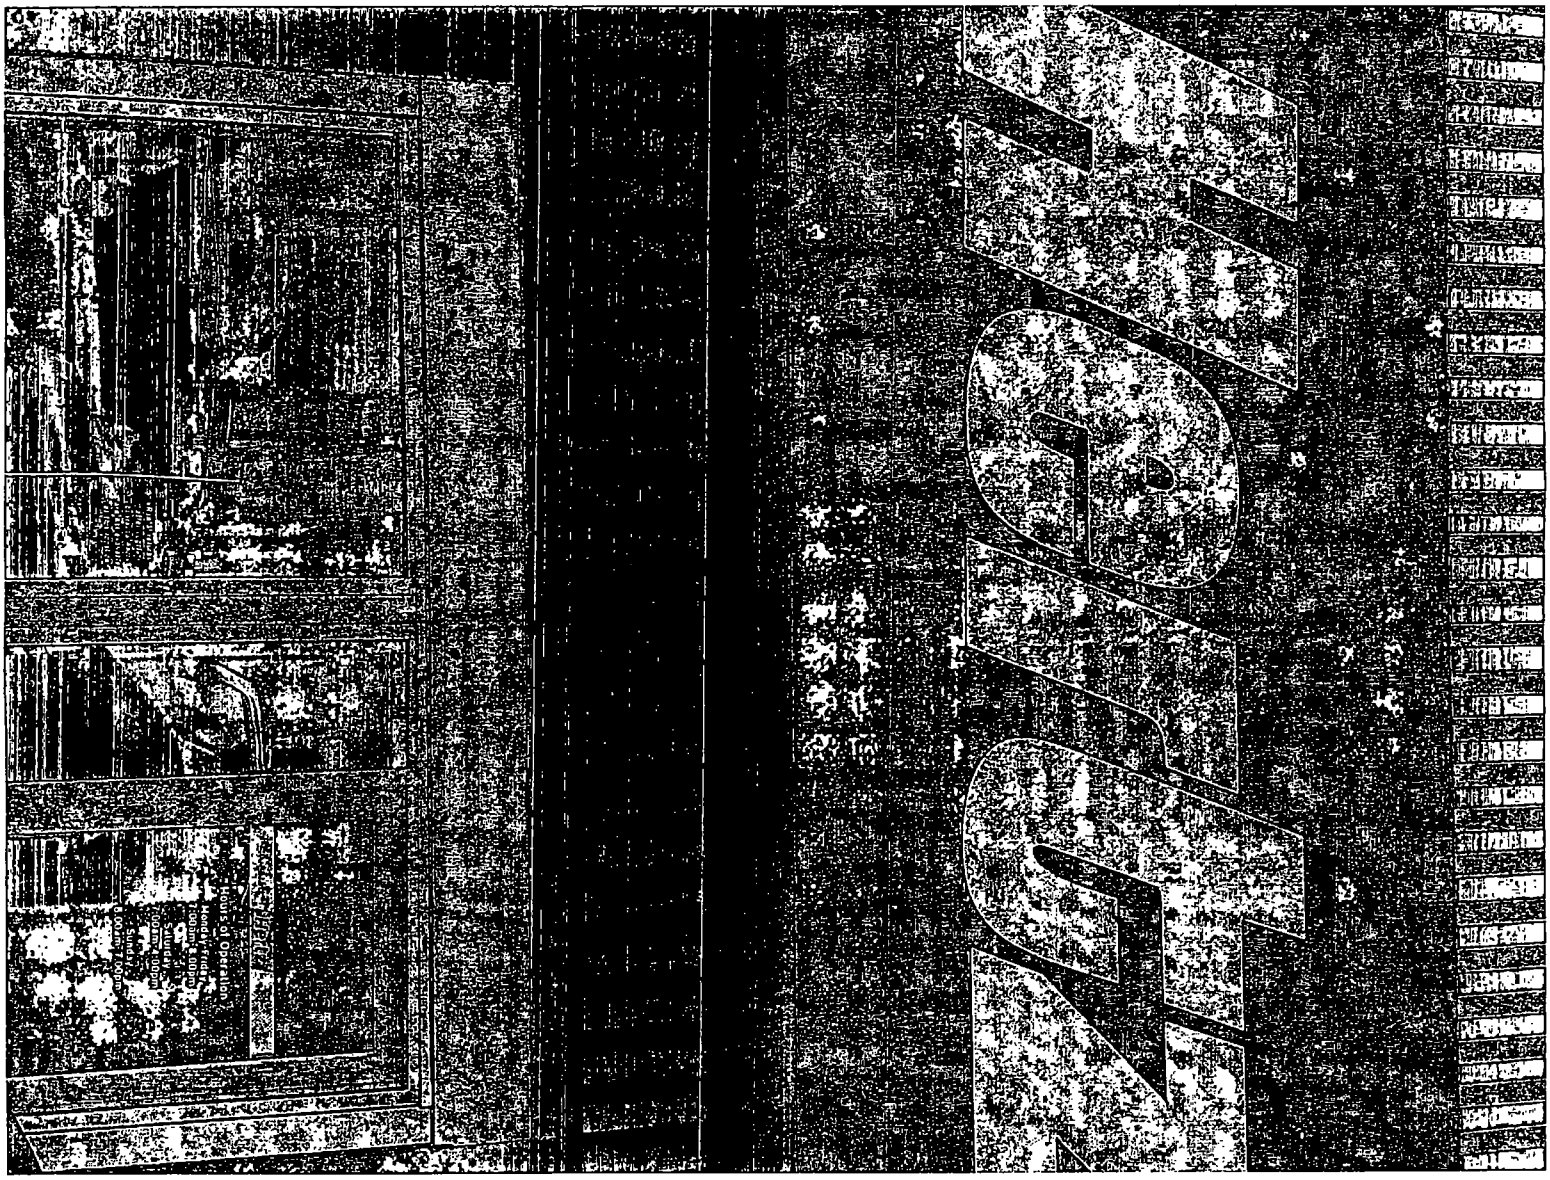
SEARS

City of Chicago

O2014-7303

Office of the City Clerk

Document Tracking Sheet

Meeting Date:	9/10/2014
Sponsor(s):	Reilly (42)
Type:	Ordinance
Title:	Grant(s) of privilege in public way for Hines Interest Limited Partnership
Committee(s) Assignment:	Committee on Transportation and Public Way

ORDINANCE
HINES INTEREST LTD PTRSP
Acct. No. 201170 - 3
Permit No. 1114518

Be It Ordained by the City Council of the City of Chicago:

SECTION 1. Permission and authority are hereby given and granted to HINES INTEREST LTD PTRSP, upon the terms and subject to the conditions of this ordinance to maintain and use, as now constructed, two (2) Planter(s) on the public right-of-way for beautification purposes adjacent to its premises known as 1 S. Dearborn St..

Said Planter(s) at S. Dearborn Street measure(s):
Two (2) at thirty-one (31) feet in length, and six (6) feet in width for a total of three hundred seventy-two (372) square feet.

Grantee must allow the required clear and unobstructed space for pedestrian passage at all times per rules and regulations approved by the Department of Transportation.

The location of said privilege shall be as shown on prints kept on file with the Department of Business Affairs and Consumer Protection and the Office of the City Clerk.

Said privilege shall be constructed in accordance with plans and specifications approved by the Department of Planning and Development and Department of Transportation (Division of Project Development).

This grant of privilege in the public way shall be subject to the provisions of Section 10-28-015 and all other required provisions of the Municipal Code of Chicago.

The grantee shall pay to the City of Chicago as compensation for the privilege #1114518 herein granted the sum of zero ($.00) per annum in advance.

A 25% penalty will be added for payments received after due date.

The permit holder agrees to hold the City of Chicago harmless for any damage, relocation or replacement costs associated with damage, relocation or removal of private property caused by the City performing work in the public way.

Authority herein given and granted for a period of five (5) years from and after 01/14/2014.

Alderman _____

Brendan Reilly 42nd Ward

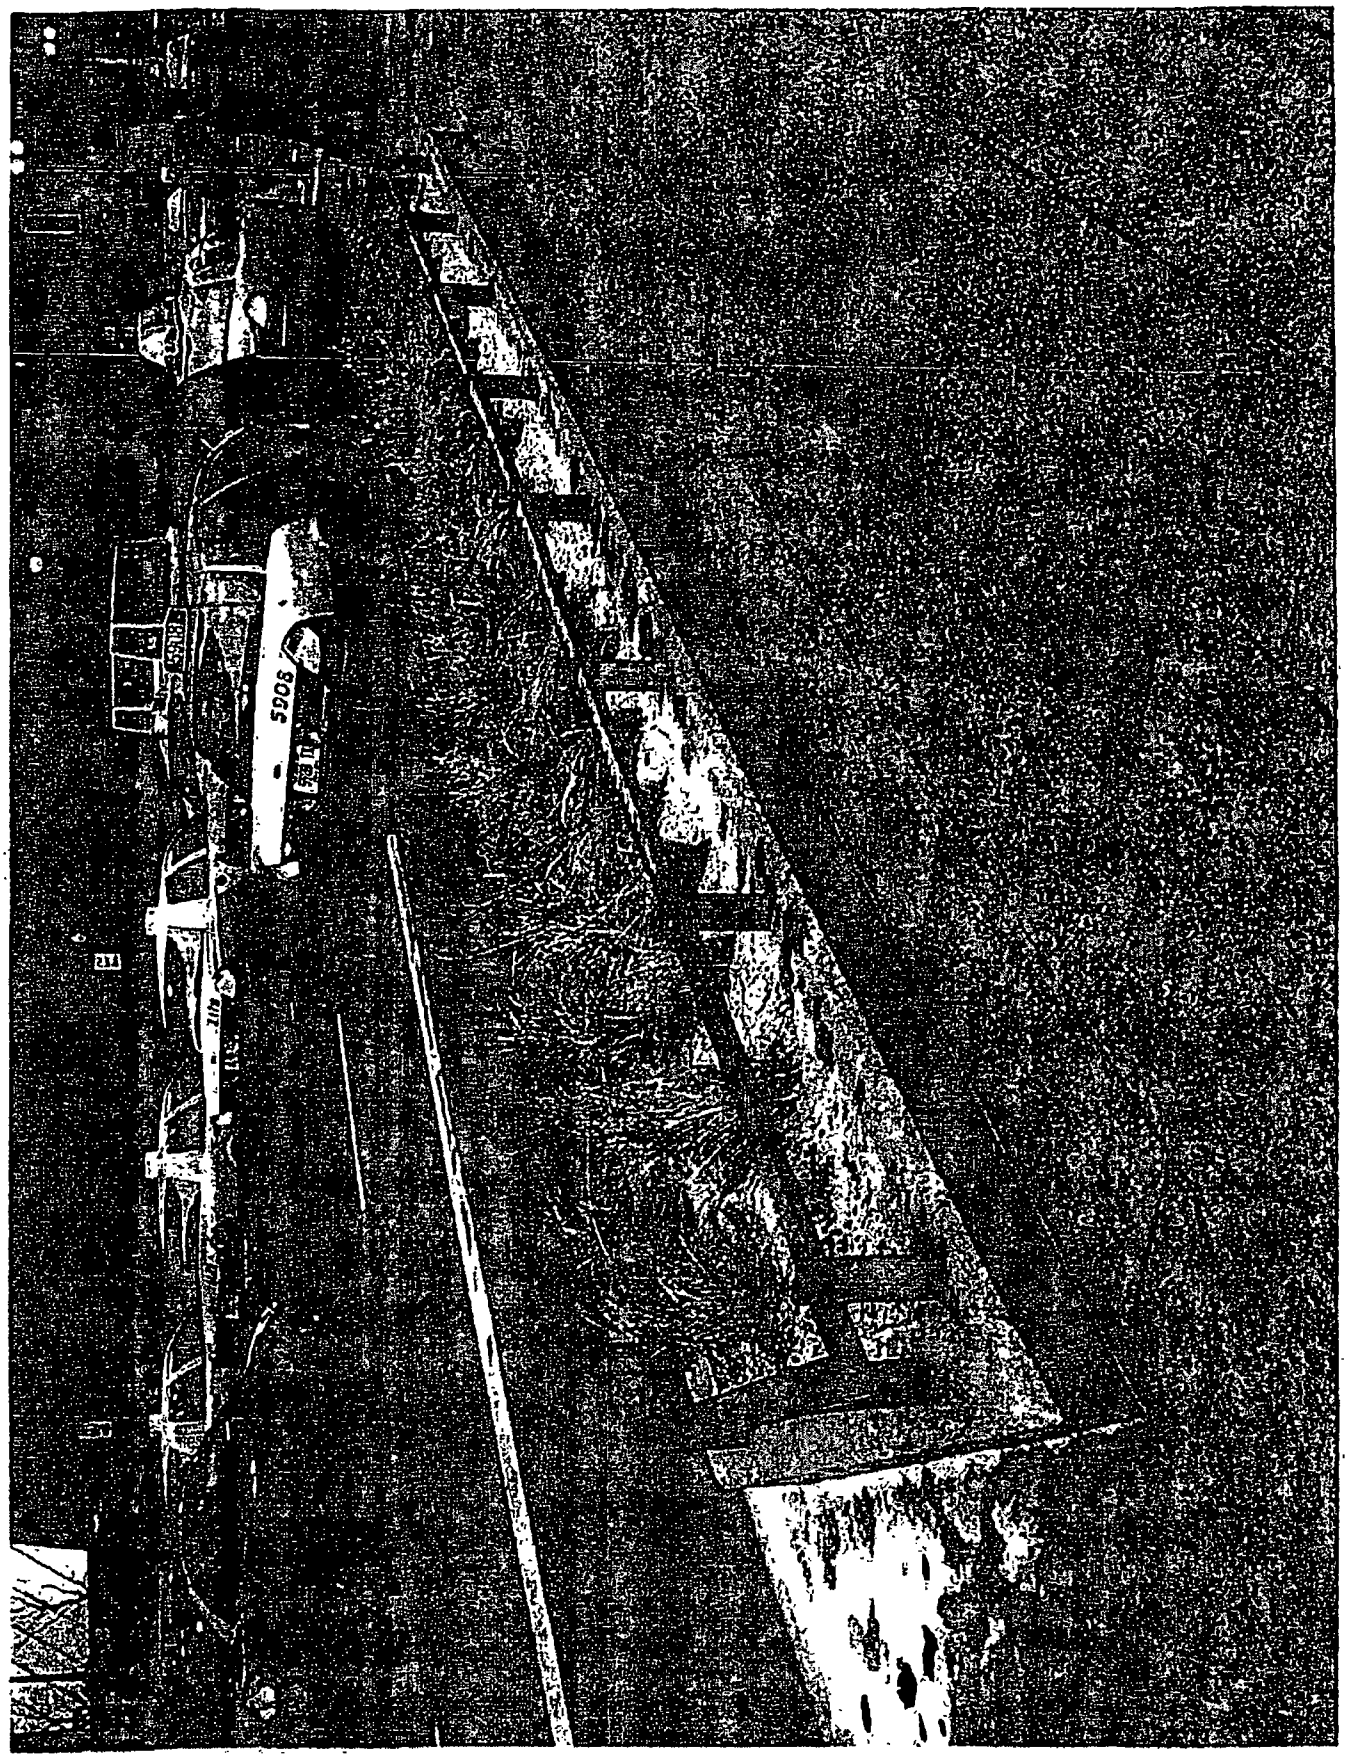
5908

City of Chicago

O2014-7306

Office of the City Clerk

Document Tracking Sheet

Meeting Date:	9/10/2014
Sponsor(s):	Reilly (42)
Type:	Ordinance
Title:	Grant(s) of privilege in public way for Hyatt Regency Chicago
Committee(s) Assignment:	Committee on Transportation and Public Way

ORDINANCE
HYATT REGENCY CHICAGO
Acct. No. 62544 - 17
Permit No. 1114868

Be It Ordained by the City Council of the City of Chicago:

SECTION 1. Permission and authority are hereby given and granted to HYATT REGENCY CHICAGO, upon the terms and subject to the conditions of this ordinance to maintain and use one (1) sign(s) projecting over the public right-of-way attached to its premises known as 151 E. Wacker Dr..

Said sign structure(s) measures as follows; along E. Wacker Drive:
One (1) at thirty point two five (30.25) feet in length, three point seven five (3.75) feet in height and sixteen (16) feet above grade level.

The location of said privilege shall be as shown on prints kept on file with the Department of Business Affairs and Consumer Protection and the Office of the City Clerk.

Said privilege shall be constructed in accordance with plans and specifications approved by the Department of Transportation (Division of Project Development) and Zoning Department - Signs.

This grant of privilege in the public way shall be subject to the provisions of Section 10-28-015 and all other required provisions of the Municipal Code of Chicago.

The grantee shall pay to the City of Chicago as compensation for the privilege #1114868 herein granted the sum of three hundred ($300.00) per annum in advance.

A 25% penalty will be added for payments received after due date.

The permit holder agrees to hold the City of Chicago harmless for any damage, relocation or replacement costs associated with damage, relocation or removal of private property caused by the City performing work in the public way.

Authority herein given and granted for a period of five (5) years from and after Date of Passage.

Alderman _____

Brendan Reilly 42nd Ward

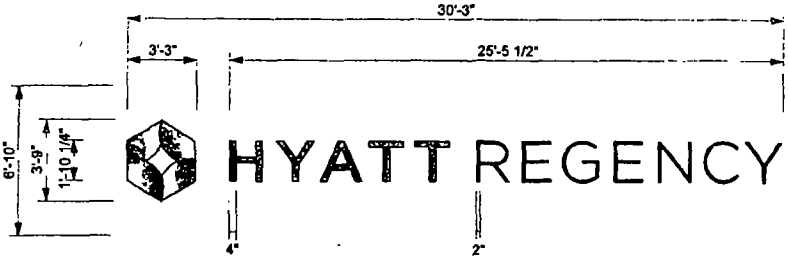

(D) PFCL & ICON SET @ WEST TOWER/EAST ELEVATION — SCALE 1/4" = 1'-0"

ONE (1) SET REQUIRED — 206.7 SQ. FT.

REMOVE EXISTING PANELS, PUSH-THRU LETTERS AND DISPOSE.
MANUFACTURE AND INSTALL NEW LED ILLUMINATED CHANNEL ICON & LETTER SET.
MOUNTED FLUSH TO PANELS

ICON:
DIGITAL PRINT APPLICATION
(GRADIENT BASED ON HR PURPLE)
APPLIED ON CLEAR MODIFIED ACRYLIC
TO 2ND SURFACE W/ WHITE DIFFUSER
(POLYCARBONATE FACES W/ METAL RETAINERS)
PAINTED HR BRUSHED ALUMINUM

LETTERS:
2447 WHITE MODIFIED ACRYLIC FACES
W/ 1ST SURFACE DAY/NIGHT VINYL T/M FMS 7447U
1" TRIMCAP STYLE RETAINERS
(PAINT T/M HR BRUSHED ALUMINUM)

INTERIORS TO BE WHITE (ICON & LETTERS)
ILLUMINATE INTERNALLY W/ WHITE LEDs AND
SELF-CONTAINED POWER SUPPLIES

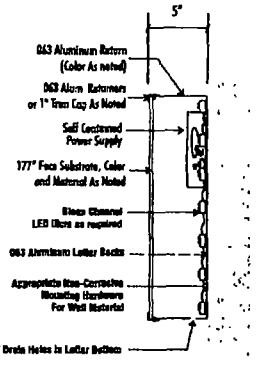

SIGNAGE LED LOW VOLTAGE LIGHTING SYSTEM
ALL DIMENSIONS - UNLESS OTHERWISE NOTED ARE IN INCHES

TYPICAL SECTION VIEW
CLIP-MOUNTED L.E.D. LETTERSET & ICON

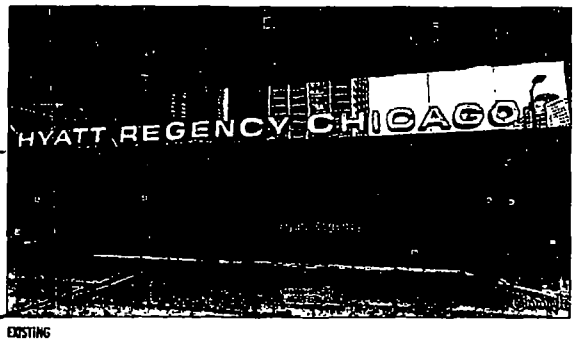

EXISTING

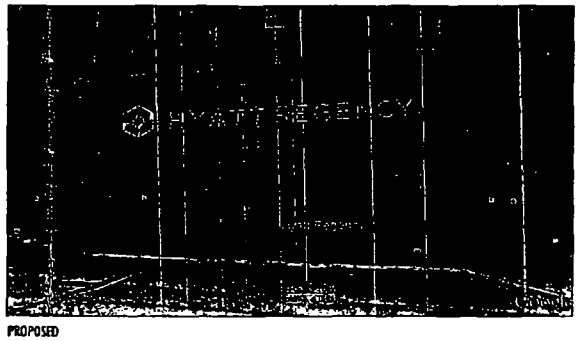

PROPOSED

FEDERAL HEATH SIGN COMPANY

Building Quality Signage Since 1901

R1 4.7.14 GB Add Sign D
R2 4.8.14 GB Update Artwork

Account Rep: Saul Stookes
Project Manager: Shelby Boecker
Drawn By: Gene Boerboomm

Project / Location:
151 East Wacker Drive
Chicago, IL
60601

Client Approval Date:
Landlord Approval Date:

This original drawing is property of Federal Heath Sign Company LLC or its authorized agent. © FHSC

Job Number: 23-21804-10
Date: 13 September 2013
Sheet Number: 4 Of 5
Design Number: 23-21804-10 R2

City of Chicago

O2014-7308

Office of the City Clerk

Document Tracking Sheet

Meeting Date:	9/10/2014
Sponsor(s):	Reilly (42)
Type:	Ordinance
Title:	Grant(s) of privilege in public way for IA Lodging Chicago Wabash LLC - facades
Committee(s) Assignment:	Committee on Transportation and Public Way

ORDINANCE
IA LODGING CHICAGO WABASH, LLC
Acct. No. 386834 - 1
Permit No. 1113223

Be It Ordained by the City Council of the City of Chicago:

SECTION 1. Permission and authority are hereby given and granted to IA LODGING CHICAGO WABASH, LLC, upon the terms and subject to the conditions of this ordinance to maintain and use, as now constructed, three (3) Facade(s) projecting over the public right-of-way adjacent to its premises known as 225 N. Wabash Ave..

Said Facade(s) at N. Wabash Avenue measure(s):
One (1) at one hundred forty (140) feet in length, and point nine two (.92) feet in width for a total of one hundred twenty-eight point eight (128.8) square feet. Existing façade is approximately one hundred fifty-two (152) feet in height.

Said Facade(s) at E. Wacker Place measure(s):
One (1) at sixty-seven point seven five (67.75) feet in length, and point nine two (.92) feet in width for a total of sixty-two point three three (62.33) square feet. Existing façade is approximately one hundred fifty-two (152) feet in height.

Said Facade(s) at E. Haddock Place measure(s):
One (1) at twenty-six (26) feet in length, and point nine two (.92) feet in width for a total of twenty-three point nine two (23.92) square feet. Existing façade is approximately one hundred fifty-two (152) feet in height.

The location of said privilege shall be as shown on prints kept on file with the Department of Business Affairs and Consumer Protection and the Office of the City Clerk.

Said privilege shall be constructed in accordance with plans and specifications approved by the Department of Planning and Development and Department of Transportation (Division of Project Development).

This grant of privilege in the public way shall be subject to the provisions of Section 10-28-015 and all other required provisions of the Municipal Code of Chicago.

The grantee shall pay to the City of Chicago as compensation for the privilege #1113223 herein granted the sum of one thousand two hundred ($1,200.00) per annum in advance.

A 25% penalty will be added for payments received after due date.

The permit holder agrees to hold the City of Chicago harmless for any damage, relocation or replacement costs associated with damage, relocation or removal of private property caused by the City performing work in the public way.

Authority herein given and granted for a period of five (5) years from and after 05/13/2014.

Alderman _____

Brendan Reilly 42nd Ward

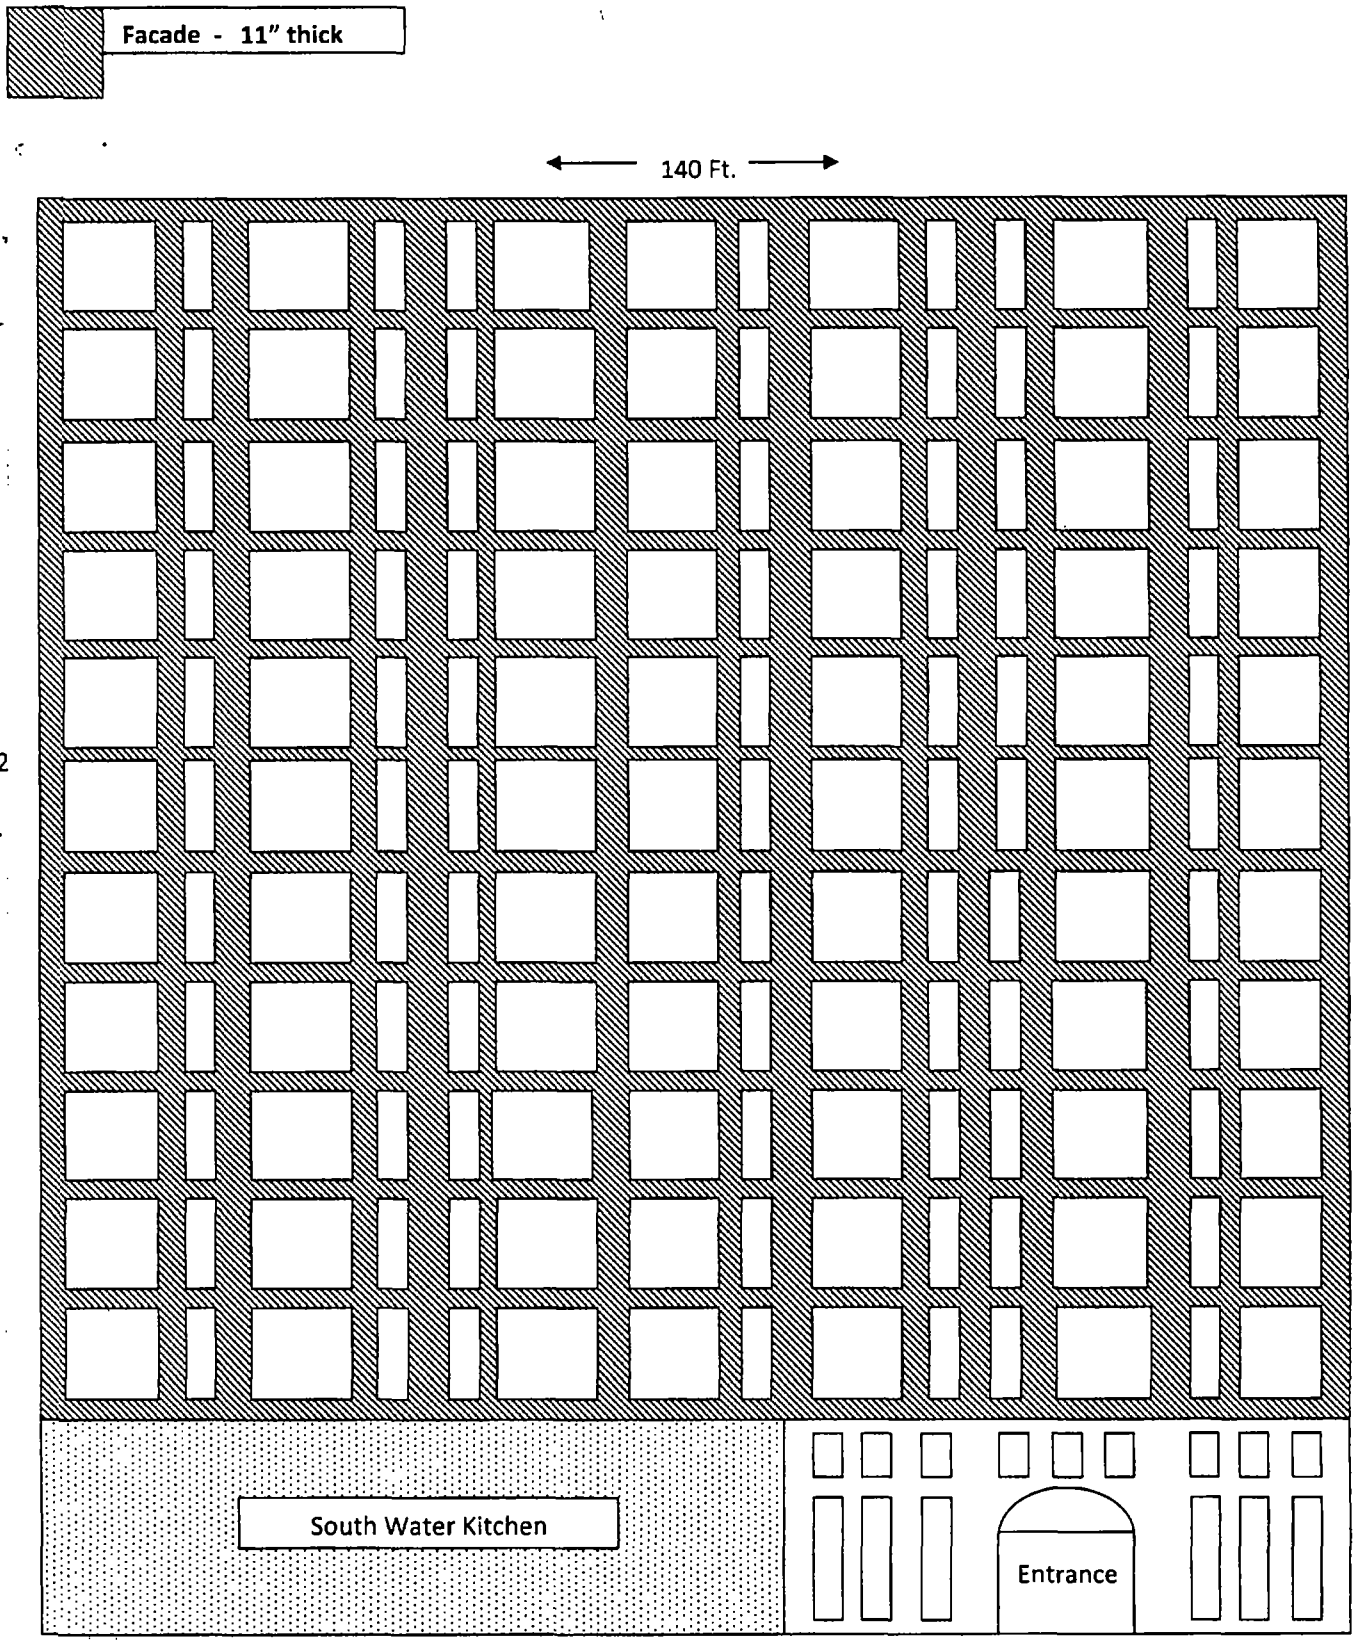

West Side – N. Wabash Ave.

CHIEF II Chicago Hotel, LLC

225 N. Wabash Ave.

Chicago, IL 60601

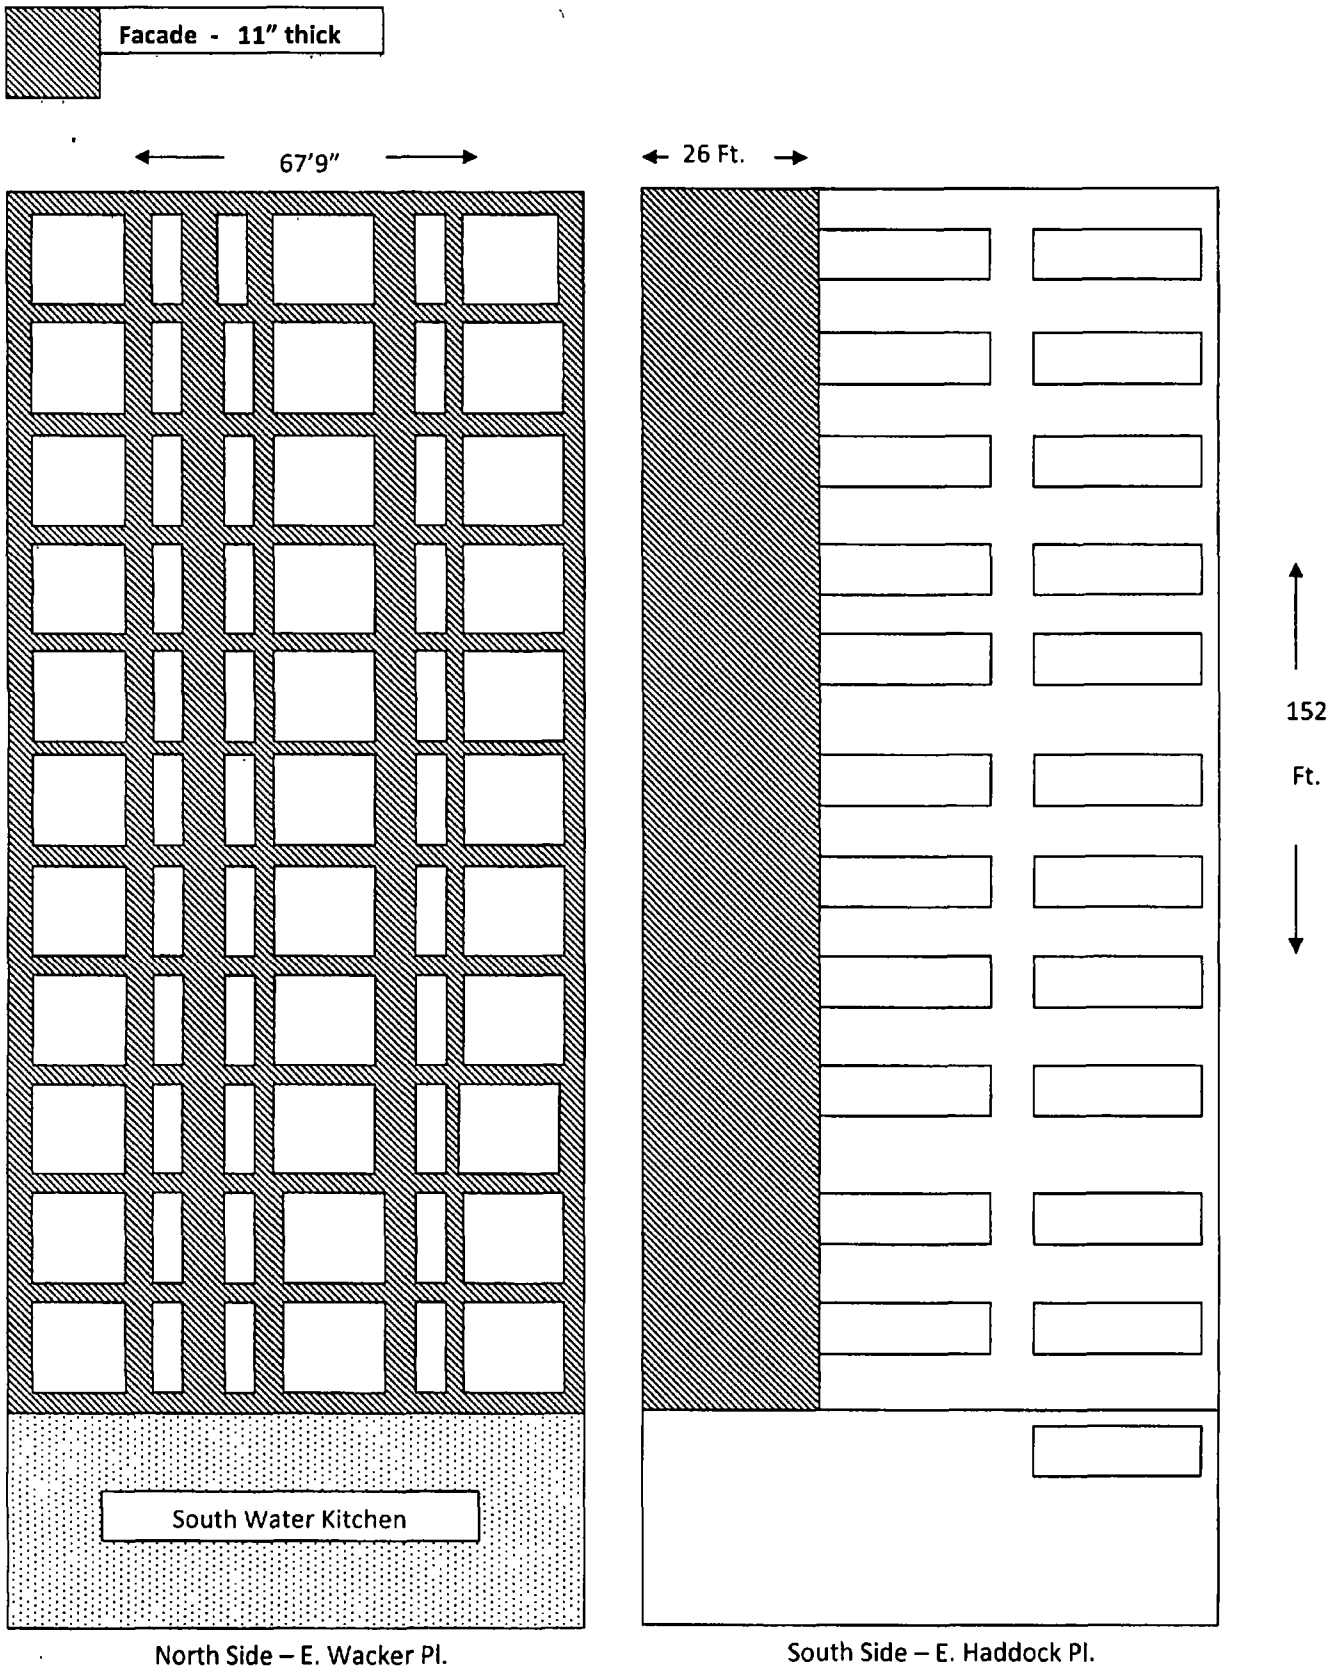

CHIEF II Chicago Hotel, LLC

225 N. Wabash Ave.

Chicago, IL 60601

City of Chicago

O2014-7311

Office of the City Clerk

Document Tracking Sheet

Meeting Date:	9/10/2014
Sponsor(s):	Reilly (42)
Type:	Ordinance
Title:	Grant(s) of privilege in public way for IA Lodging Chicago Wabash LLC - occupation of space
Committee(s) Assignment:	Committee on Transportation and Public Way

ORDINANCE
IA LODGING CHICAGO WABASH, LLC
Acct. No. 386834 - 1
Permit No. 1114595

Be It Ordained by the City Council of the City of Chicago:

SECTION 1. Permission and authority are hereby given and granted to IA LODGING CHICAGO WABASH, LLC, upon the terms and subject to the conditions of this ordinance to maintain and use, as now constructed, Occupation of Space under the public right-of-way adjacent to its premises known as 225 N. Wabash Ave..

Said Occupation of Space at Lower Level Wacker Place measure(s):
One (1) at eighty-seven (87) feet in length, and nine (9) feet in width for a total of seven hundred eighty-three (783) square feet. Existing occupation of space is used for vehicle parking and building operations along Lower East Wacker Place.

The location of said privilege shall be as shown on prints kept on file with the Department of Business Affairs and Consumer Protection and the Office of the City Clerk.

Said privilege shall be constructed in accordance with plans and specifications approved by the Department of Planning and Development, Department of Transportation (Division of Project Development), and Department of Transportation (Office of Underground Coordination).

This grant of privilege in the public way shall be subject to the provisions of Section 10-28-015 and all other required provisions of the Municipal Code of Chicago.

The grantee shall pay to the City of Chicago as compensation for the privilege #1114595 herein granted the sum of seven hundred fifty-two ($752.00) per annum in advance.

A 25% penalty will be added for payments received after due date.

The permit holder agrees to hold the City of Chicago harmless for any damage, relocation or replacement costs associated with damage, relocation or removal of private property caused by the City performing work in the public way.

Authority herein given and granted for a period of five (5) years from and after 07/07/2014.

Alderman _____

Brendan Reilly 42nd Ward

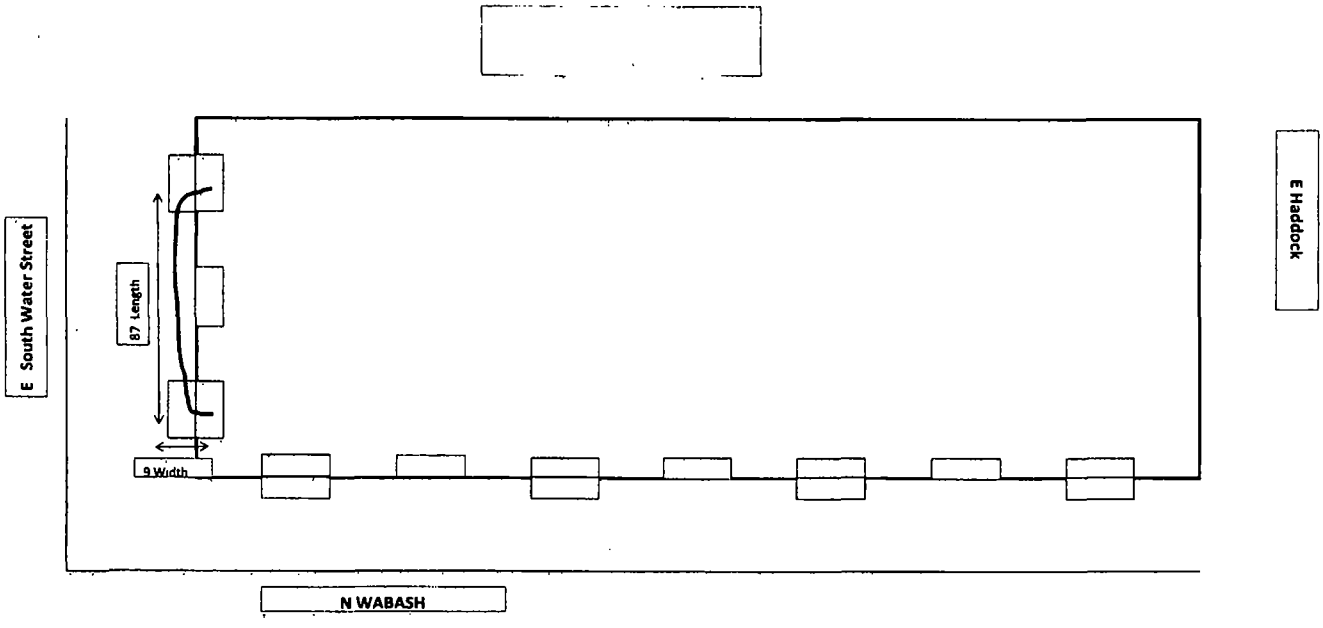
E South Water Street
87 Length
9 Width
E Haddock
N WABASH

City of Chicago

O2014-7313

Office of the City Clerk

Document Tracking Sheet

Meeting Date:	9/10/2014
Sponsor(s):	Reilly (42)
Type:	Ordinance
Title:	Grant(s) of privilege in public way for "I Am" Temple of Chicago, Inc.
Committee(s) Assignment:	Committee on Transportation and Public Way

ORDINANCE
"I AM" TEMPLE OF CHICAGO, INC.
Acct. No. 68627 - 1
Permit No. 1114906

Be It Ordained by the City Council of the City of Chicago:

SECTION 1. Permission and authority are hereby given and granted to "I AM" TEMPLE OF CHICAGO, INC., upon the terms and subject to the conditions of this ordinance to maintain and use, as now constructed, two (2) Fire Escape(s) projecting over the public right-of-way adjacent to its premises known as 176 W. Washington St..

Said Fire Escape(s) at Public Alley measure(s):
One (1) at one hundred ninety-seven point one six (197.16) feet in length, and three (3) feet in width for a total of five hundred ninety-one point four eight (591.48) square feet.

Said Fire Escape(s) at Public Alley measure(s):
One (1) at one hundred fourteen (114) feet in length, and three (3) feet in width for a total of three hundred forty-two (342) square feet.

The location of said privilege shall be as shown on prints kept on file with the Department of Business Affairs and Consumer Protection and the Office of the City Clerk.

Said privilege shall be constructed in accordance with plans and specifications approved by the Department of Transportation (Division of Project Development).

This grant of privilege in the public way shall be subject to the provisions of Section 10-28-015 and all other required provisions of the Municipal Code of Chicago.

The grantee shall pay to the City of Chicago as compensation for the privilege #1114906 herein granted the sum of eight hundred ($800.00) per annum in advance.

A 25% penalty will be added for payments received after due date.

The permit holder agrees to hold the City of Chicago harmless for any damage, relocation or replacement costs associated with damage, relocation or removal of private property caused by the City performing work in the public way.

Authority herein given and granted for a period of five (5) years from and after 07/29/2014.

Alderman _____

Brendan Reilly 42nd Ward

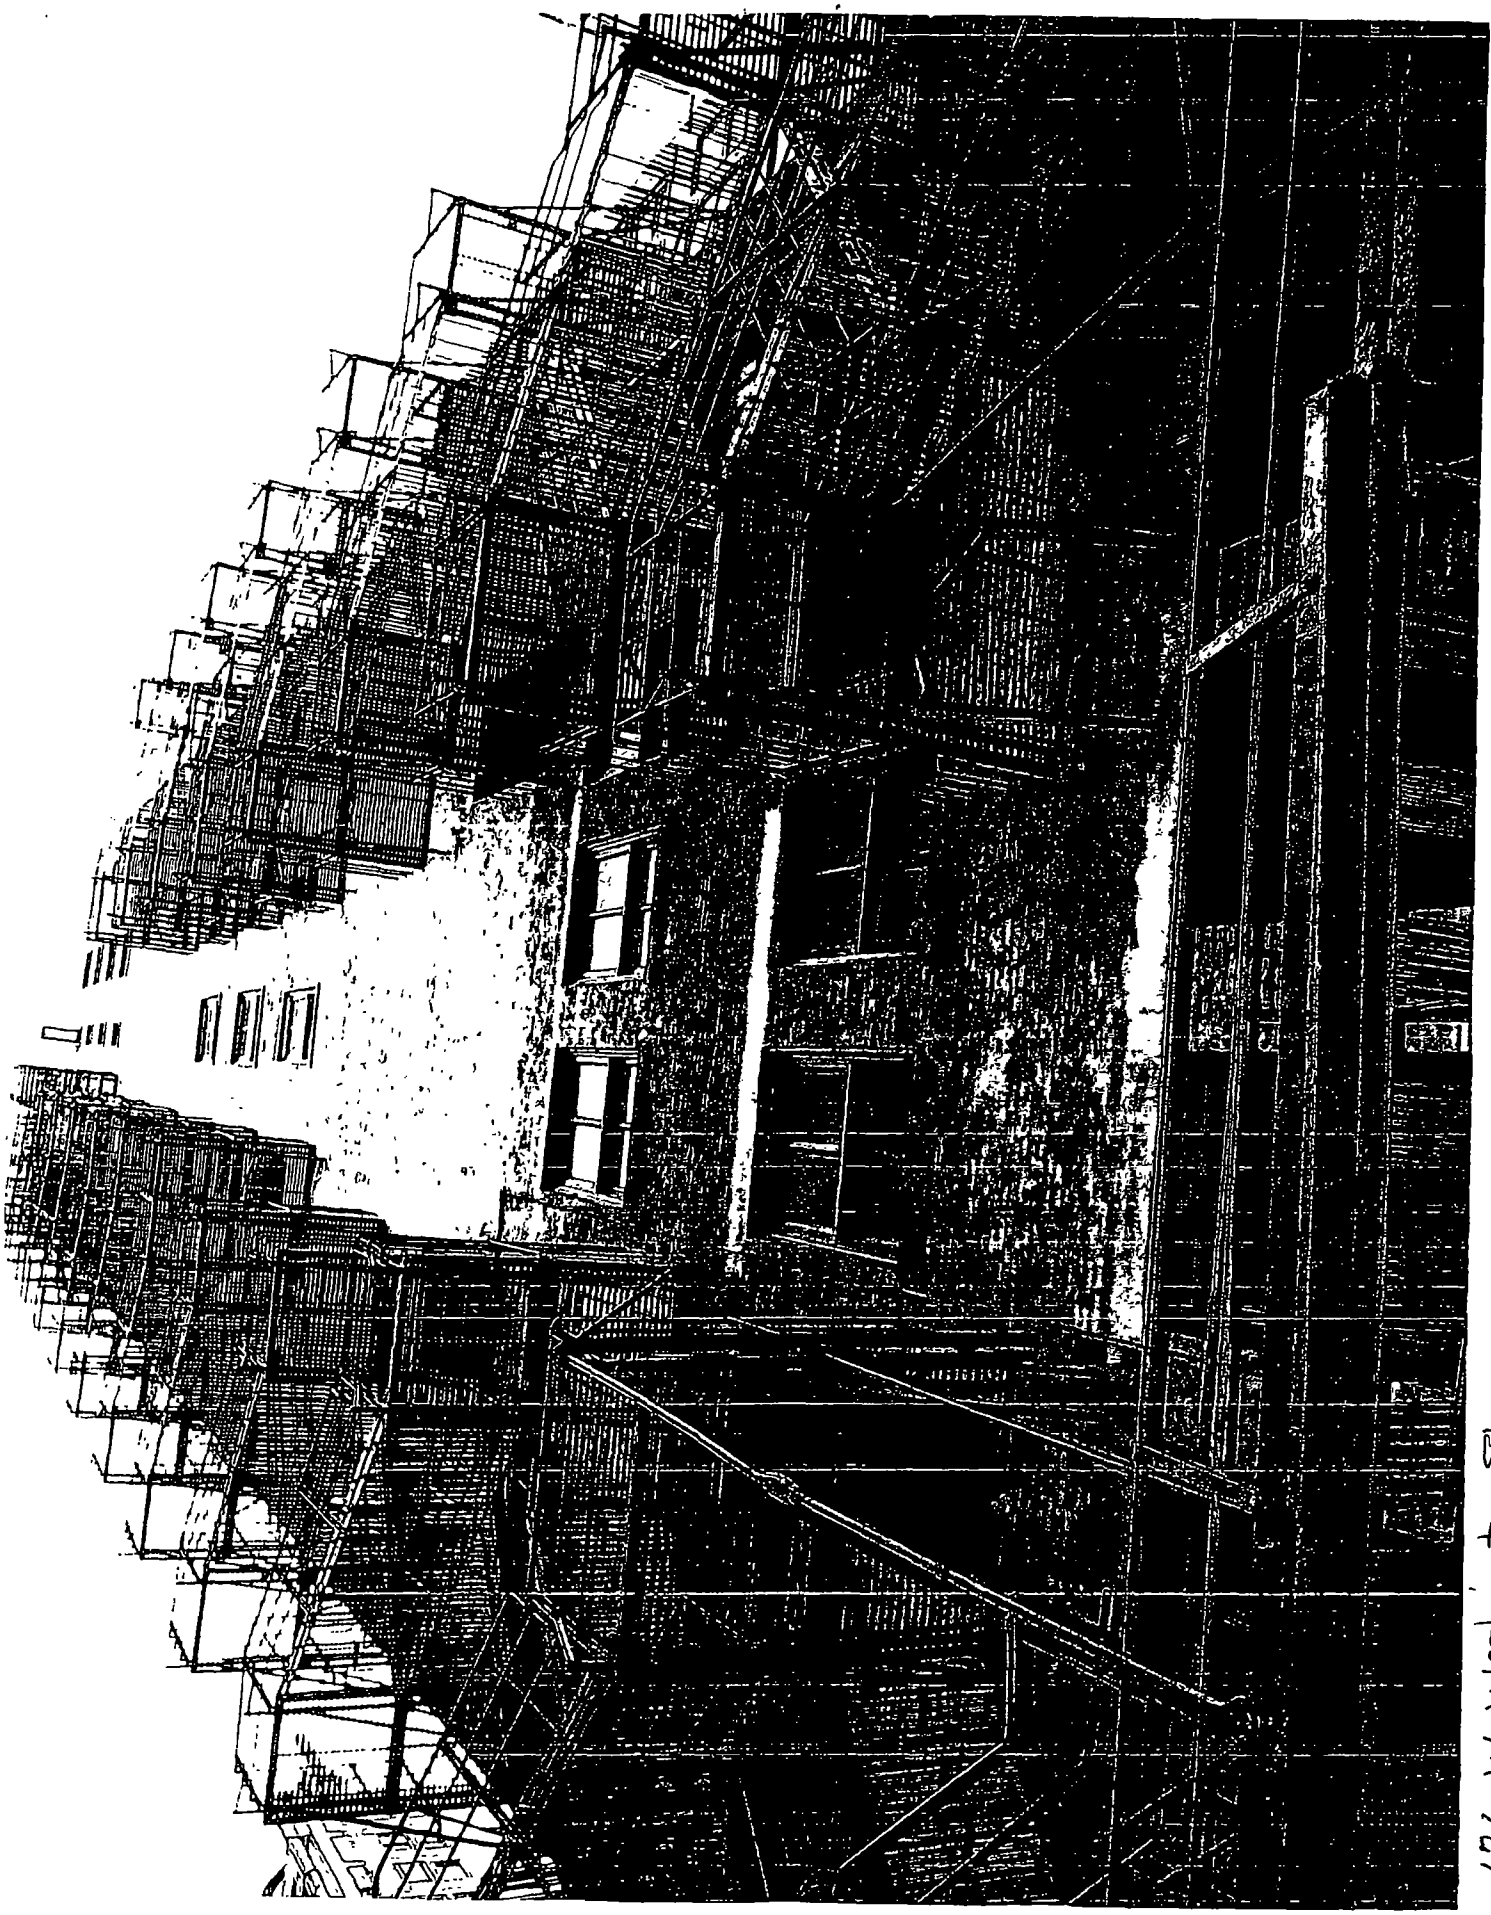

176 W. Washington St.

City of Chicago

O2014-7318

Office of the City Clerk

Document Tracking Sheet

Meeting Date:	9/10/2014
Sponsor(s):	Reilly (42)
Type:	Ordinance
Title:	Grant(s) of privilege in public way for Interpark - 211 W Adams St
Committee(s) Assignment:	Committee on Transportation and Public Way

ORDINANCE
INTERPARK
Acct. No. 63376 - 167
Permit No. 1114507

Be It Ordained by the City Council of the City of Chicago:

SECTION 1. Permission and authority are hereby given and granted to INTERPARK, upon the terms and subject to the conditions of this ordinance to maintain and use six (6) sign(s) projecting over the public right-of-way attached to its premises known as 211 W. Adams St..

Said sign structure(s) measures as follows; along S. Wells Street:
One (1) at seven (7) feet in length, seven (7) feet in height and ten (10) feet above grade level.

Said sign structure(s) measures as follows; along W. Adams Street:
One (1) at six (6) feet in length, six (6) feet in height and fortyfive (45) feet above grade level.
Two (2) at eight (8) feet in length, eight (8) feet in height and nineteen (19) feet above grade level.

Said sign structure(s) measures as follows; along S. Franklin:
Two (2) at eight (8) feet in length, eight (8) feet in height and twenty-eight (28) feet above grade level.

The location of said privilege shall be as shown on prints kept on file with the Department of Business Affairs and Consumer Protection and the Office of the City Clerk

Said privilege shall be constructed in accordance with plans and specifications approved by the Department of Transportation (Division of Project Development) and Zoning Department- Signs.

This grant of privilege in the public way shall be subject to the provisions of Section 10-28-015 and all other required provisions of the Municipal Code of Chicago.

The grantee shall pay to the City of Chicago as compensation for the privilege #1114507 herein granted the sum of one thousand eight hundred ($1,800.00) per annum in advance.

A 25% penalty will be added for payments received after due date

The permit holder agrees to hold the City of Chicago harmless for any damage, relocation or replacement costs associated with damage, relocation or removal of private property caused by the City performing work in the public way.

Authority herein given and granted for a period of five (5) years from and after 11/19/2013.

Alderman _____

Brendan Reilly 42nd Ward

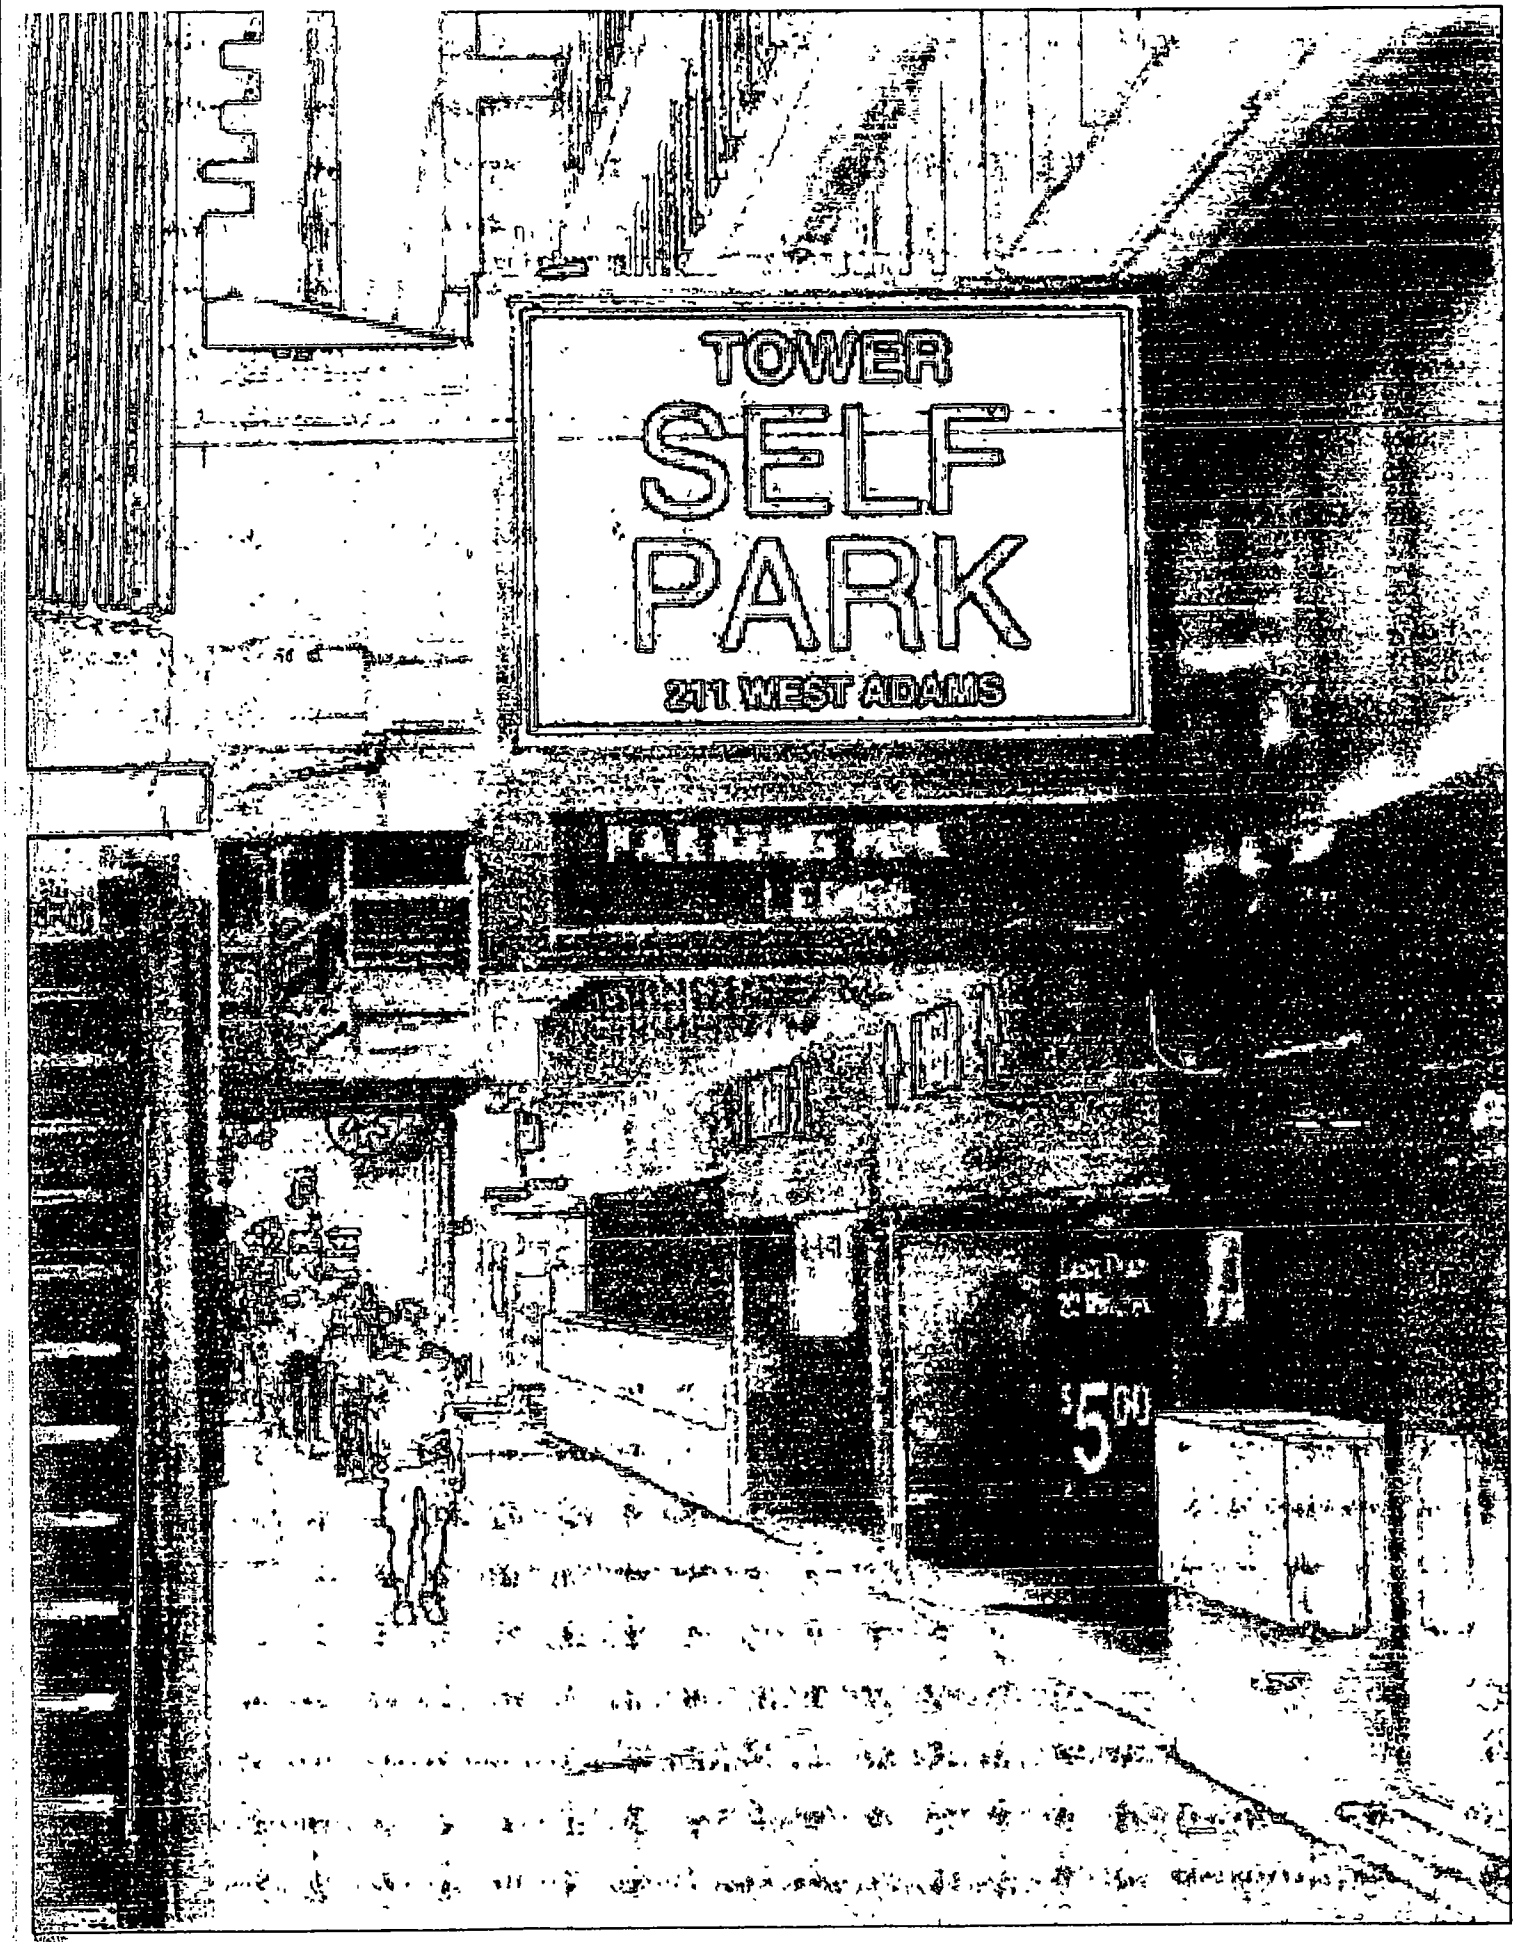
TOWER
SELF
PARK
211 WEST ADAMS
5(N)

City of Chicago

O2014-7321

Office of the City Clerk

Document Tracking Sheet

Meeting Date:	9/10/2014
Sponsor(s):	Reilly (42)
Type:	Ordinance
Title:	Grant(s) of privilege in public way for Interpark - 318 S Federal St
Committee(s) Assignment:	Committee on Transportation and Public Way

ORDINANCE
INTERPARK
Acct. No. 63376 - 68
Permit No. 1113324

Be It Ordained by the City Council of the City of Chicago:

SECTION 1. Permission and authority are hereby given and granted to INTERPARK, upon the terms and subject to the conditions of this ordinance to maintain and use five (5) sign(s) projecting over the public right-of-way attached to its premises known as318 S. Federal St..

Said sign structure(s) measures as follows; along S. FEDERAL:
One (1) at three (3) feet in length, three (3) feet in height and thirty-five (35) feet above grade level.

Said sign structure(s) measures as follows; along S. FEDERAL:
One (1) at three (3) feet in length, twelve (12) feet in height and fourteen (14) feet above grade level.

Said sign structure(s) measures as follows; along S. FEDERAL:
One (1) at six (6) feet in length, five (5) feet in height and ten (10) feet above grade level.

Said sign structure(s) measures as follows; along S. FEDERAL:
One (1) at eight (8) feet in length, eight (8) feet in heightand twelve (12) feet above grade level.

Said sign structure(s) measures as follows; along S. FEDERAL:
One (1) at eight (8) feet in length, eight (8) feet in height and twenty-two (22) feet above grade level.

The location of said privilege shall be as shown on prints kept on file with the Department of Business Affairs and Consumer Protection and the Office of the City Clerk

Said privilege shall be constructed in accordance with plans and specifications approved by the Department of Transportation (Division of Project Development) and Zoning Department- Signs.

This grant of privilege in the public way shall be subject to the provisions of Section 10-28-015 and all other required provisions of the Municipal Code of Chicago.

The grantee shall pay to the City of Chicago as compensation for the privilege #1113324 herein granted the sum of one thousand three hundred ($1,300.00) per annum in advance.

A 25% penalty will be added for payments received after due date

The permit holder agrees to hold the City of Chicago harmless for any damage, relocation or replacement costs associated with damage, relocation or removal of private property caused by the City performing work in the public way.

Authority herein given and granted for a period offive (5) years from and after 05/13/2014.

Alderman _____

Brendan Reilly 42nd Ward

InterPark

Edith Ochoa <edith.ochoa@intpark.com>

(no subject)

1 message

17737101809@smtext.com <17737101809@smtext.com>
To: edith.ochoa@intpark.com

Mon, Apr 14, 2014 at 2:20 PM

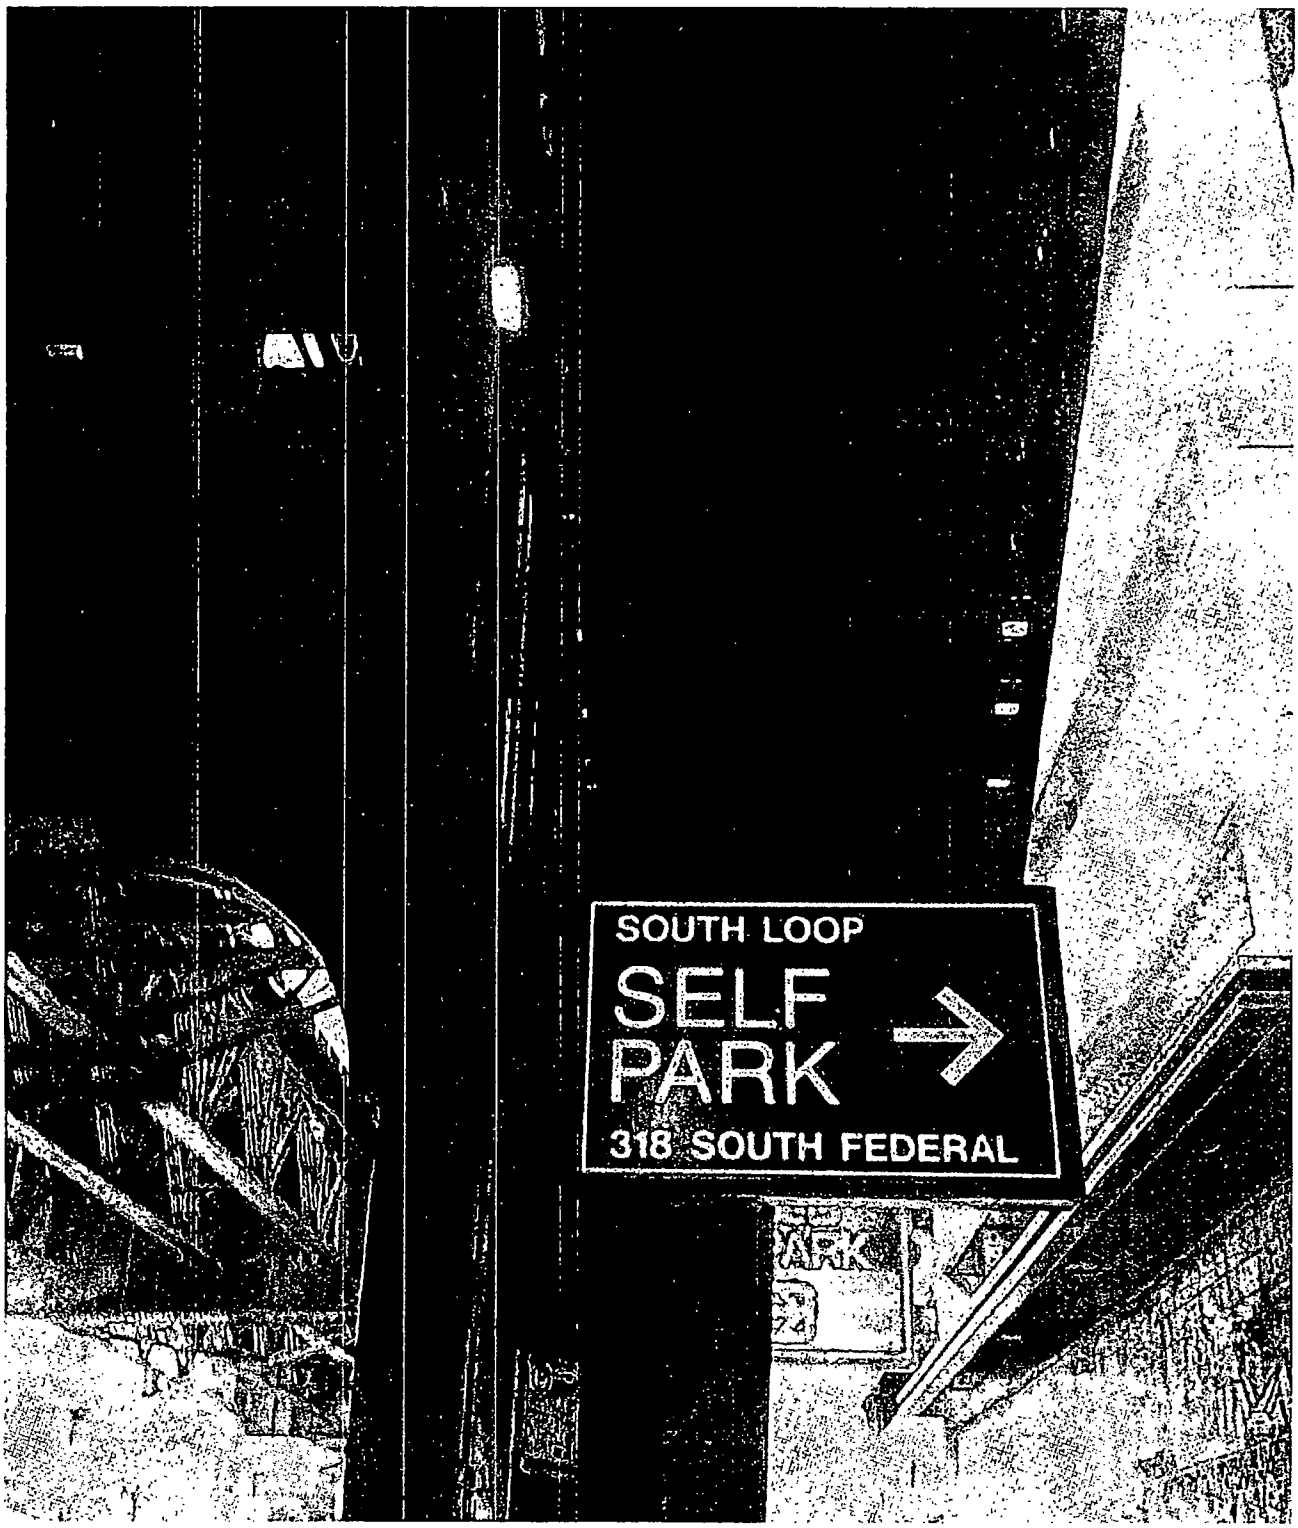

City of Chicago

O2014-7323

Office of the City Clerk

Document Tracking Sheet

Meeting Date:	9/10/2014
Sponsor(s):	Reilly (42)
Type:	Ordinance
Title:	Grant(s) of privilege in public way for Interpark - 525 W Monroe St
Committee(s) Assignment:	Committee on Transportation and Public Way

ORDINANCE
INTERPARK
Acct. No. 63376 - 54
Permit No. 1113323

Be It Ordained by the City Council of the City of Chicago:

SECTION 1. Permission and authority are hereby given and granted to INTERPARK, upon the terms and subject to the conditions of this ordinance to maintain and use two (2) sign(s) projecting over the public right-of-way attached to its premises known as 525 W. Monroe St..

Said sign structure(s) measures as follows; along W. MONROE:
One (1) at three (3) feet in length, ten (10) feet inheight and ten (10) feet above grade level.

Said sign structure(s) measures as follows; along W. MONROE:
One (1) at two (2) feet in length, six (6) feet in height and six (6) feet above grade level.

The location of said privilege shall be as shown on prints kept on file with the Department of Business Affairs and Consumer Protection and the Office of the City Clerk

Said privilege shall be constructed in accordance with plans and specifications approved by the Department of Transportation (Division of Project Development) and Zoning Department - Signs.

This grant of privilege in the public way shall be subject to the provisions of Section 10-28-015 and all other required provisions of the Municipal Code of Chicago.

The grantee shall pay to the City of Chicago as compensation for the privilege #1113323 herein granted the sum of four hundred ($400.00) per annum in advance.

A 25% penalty will be added for payments received after due date

The permit holder agrees to hold the City of Chicago harmless for any damage, relocation or replacement costs associated with damage, relocation or removal of private property caused by the City performing work in the public way.

Authority herein given and granted for a period offive (5) years from and after 05/13/2014.

Alderman _____

Brendan Reilly 42nd Ward

P
PARK

City of Chicago

O2014-7326

Office of the City Clerk

Document Tracking Sheet

Meeting Date:	9/10/2014
Sponsor(s):	Reilly (42)
Type:	Ordinance
Title:	Grant(s) of privilege in public way for Interpark - 747 N Wabash Ave
Committee(s) Assignment:	Committee on Transportation and Public Way

ORDINANCE
INTERPARK
Acct. No. 63376 - 173
Permit No. 1113325

Be It Ordained by the City Council of the City of Chicago:

SECTION 1. Permission and authority are hereby given and granted to INTERPARK, upon the terms and subject to the conditions of this ordinance to maintain and use three (3) sign(s) projecting over the public right-of-way attached to its premises known as 747 N. Wabash Ave..

Said sign structure(s) measures as follows; along N. WABASH:
One (1) at two (2) feet in length, ten (10) feet in height and twenty (20) feet above grade level.

Said sign structure(s) measures as follows; along N. WABASH:
Two (2) at five (5) feet in length, two (2) feet in height and twelve (12) feet above grade level.

The location of said privilege shall be as shown on prints kept on file with the Department of Business Affairs and Consumer Protection and the Office of the City Clerk.

Said privilege shall be constructed in accordance with plans and specifications approved by the Department of Transportation (Division of Project Development) and Zoning Department - Signs.

This grant of privilege in the public way shall be subject to the provisions of Section 10-28-015 and all other required provisions of the Municipal Code of Chicago.

The grantee shall pay to the City of Chicago as compensation for the privilege #1113325 herein granted the sum of one hundred seventy-five ($175.00) per annum in advance.

A 25% penalty will be added for payments received after due date.

The permit holder agrees to hold the City of Chicago harmless for any damage, relocation or replacement costs associated with damage, relocation or removal of private property caused by the City performing work in the public way.

Authority herein given and granted for a period of five (5) years from and after 05/13/2014.

Alderman _____

Brendan Reilly 42nd Ward

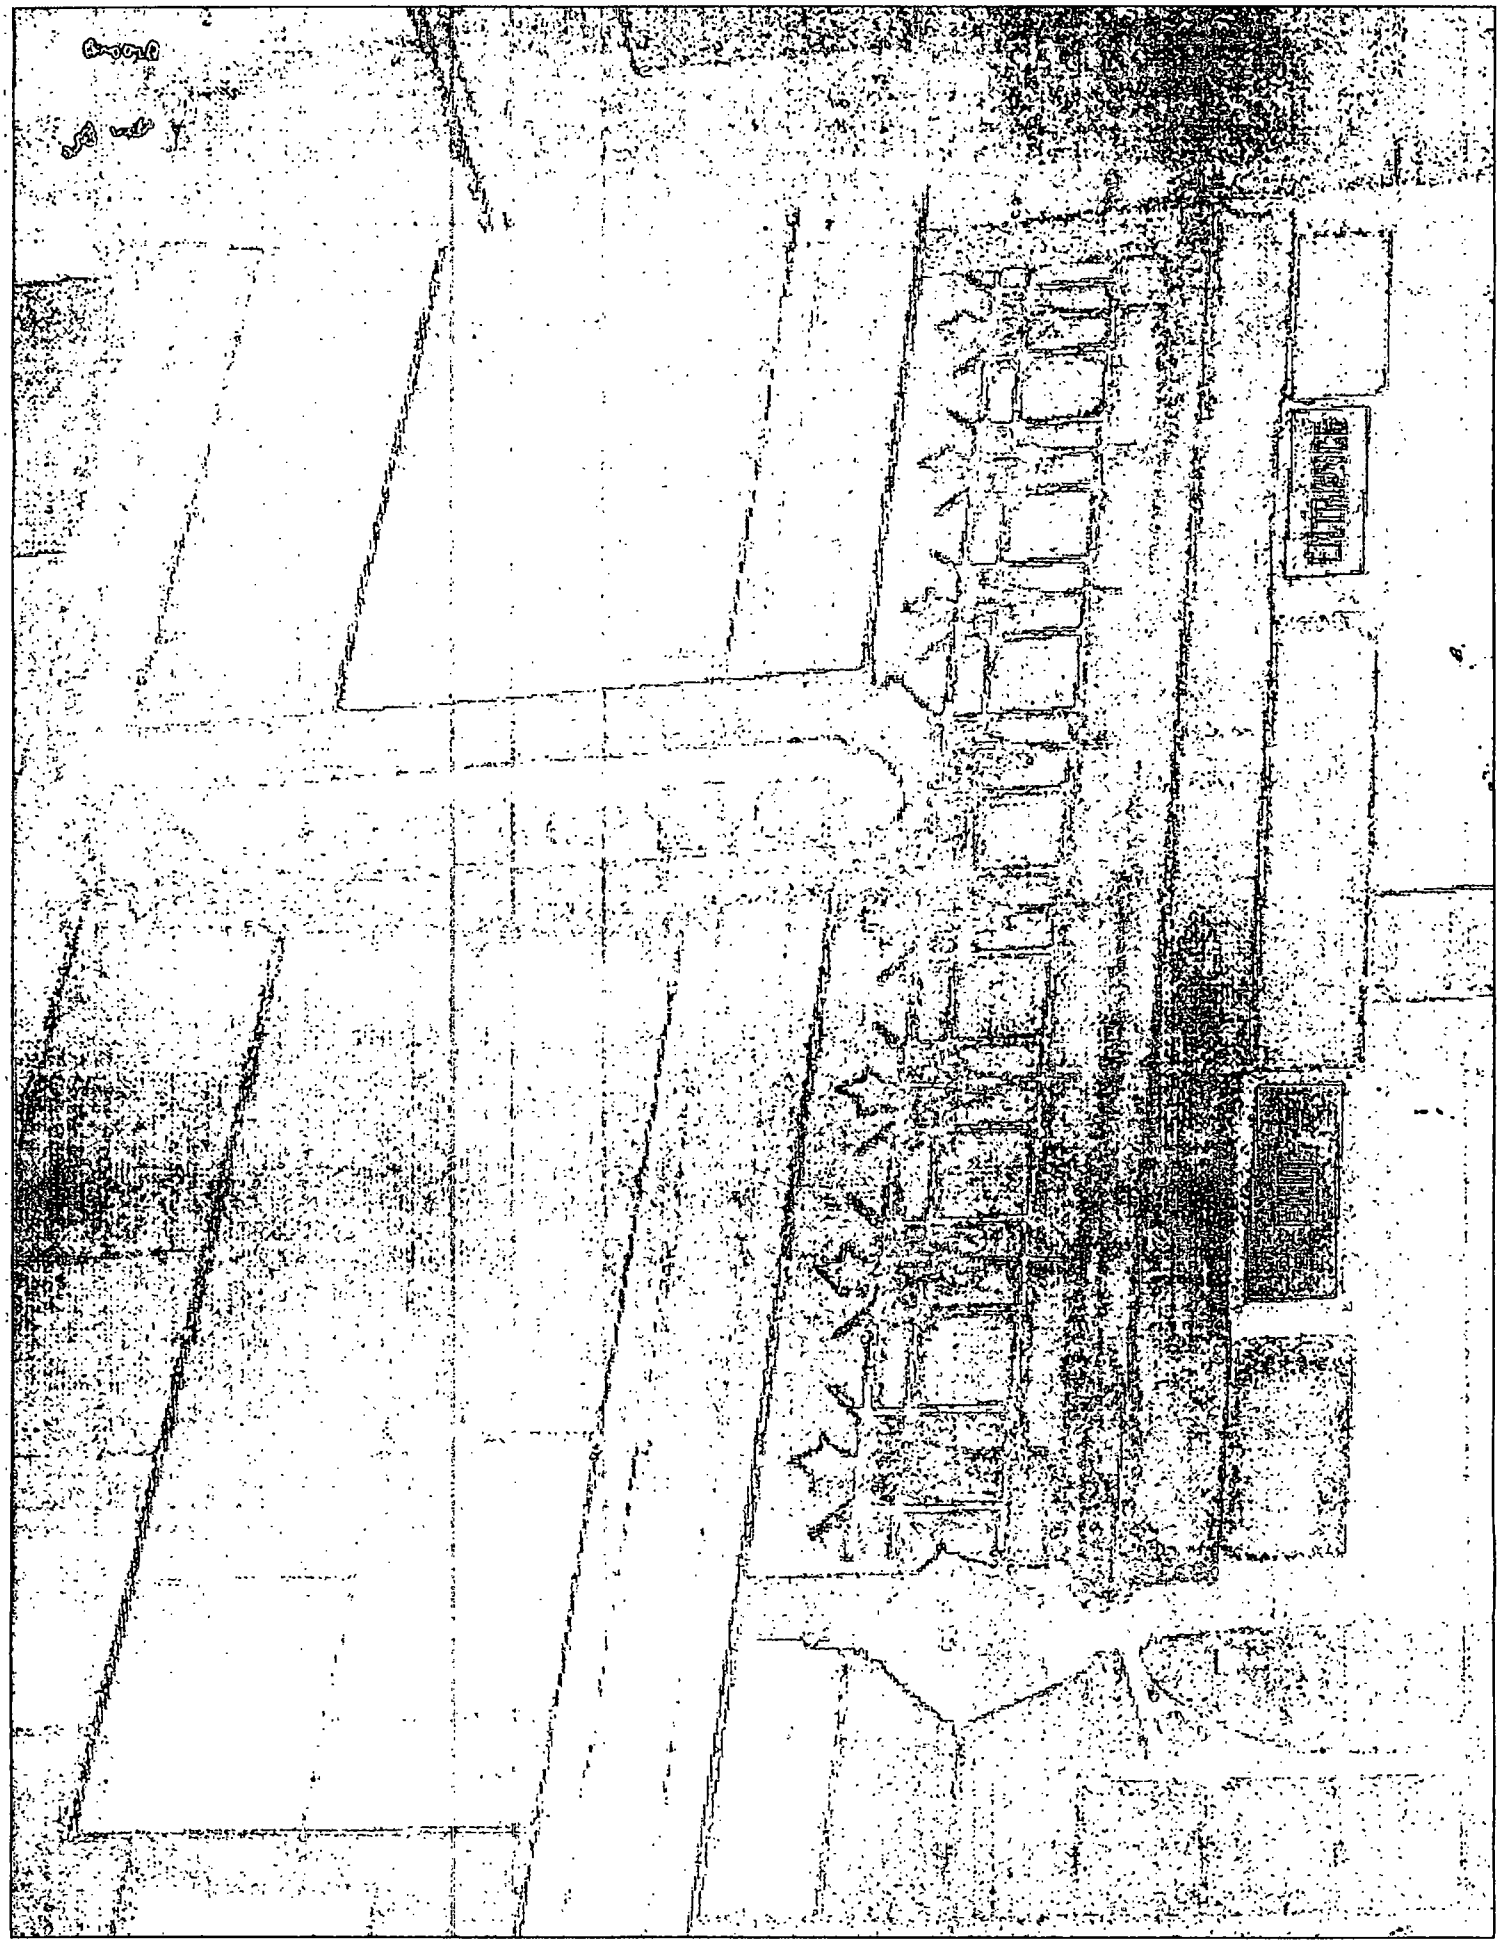

City of Chicago

O2014-7328

Office of the City Clerk

Document Tracking Sheet

Meeting Date:	9/10/2014
Sponsor(s):	Reilly (42)
Type:	Ordinance
Title:	Grant(s) of privilege in public way for James Hotel Chicago
Committee(s) Assignment:	Committee on Transportation and Public Way

ORDINANCE
JAMES HOTEL CHICAGO
Acct. No. 326251 - 1
Permit No. 1114346

Be It Ordained by the City Council of the City of Chicago:

SECTION 1. Permission and authority are hereby given and granted to JAMES HOTEL CHICAGO, upon the terms and subject to the conditions of this ordinance to maintain and use, as now constructed, two (2) Planter(s) on the public right-of-way for beautification purposes adjacent to its premises known as 55 E. Ontario St..

Said Planter(s) at E ONTARIO ST measure(s):
Two (2) at one point eight four (1.84) foot in length, and one point eight four (1.84) foot in width for a total of six point seven seven (6.77) square feet.

Grantee must allow the required clear and unobstructed space for pedestrian passage at all times per rules and regulations approved by the Department of Transportation.

The location of said privilege shall be as shown on prints kept on file with the Department of Business Affairs and Consumer Protection and the Office of the City Clerk.

Said privilege shall be constructed in accordance with plans and specifications approved by the Department of Planning and Development and Department of Transportation (Division of Project Development).

This grant of privilege in the public way shall be subject to the provisions of Section 10-28-015 and all other required provisions of the Municipal Code of Chicago.

The grantee shall pay to the City of Chicago as compensation for the privilege #1114346 herein granted the sum of zero ($.00) per annum in advance.

A 25% penalty will be added for payments received after due date.

The permit holder agrees to hold the City of Chicago harmless for any damage, relocation or replacement costs associated with damage, relocation or removal of private property caused by the City performing work in the public way.

Authority herein given and granted for a period of five (5) years from and after Date of Passage.

Alderman _____

Brendan Reilly 42nd Ward

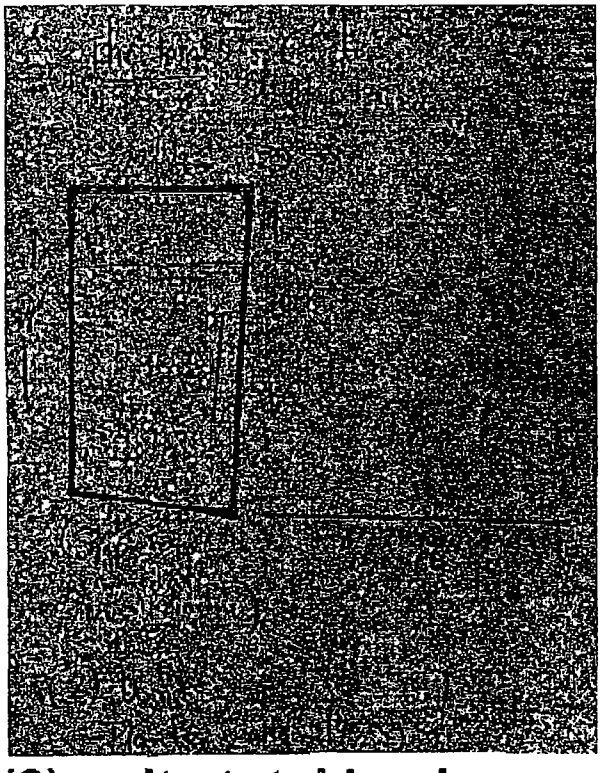

22" top diam. x 34" ht. back side x 36" ht. front side.

Place 8' - 2" from Ontario St. Curb.

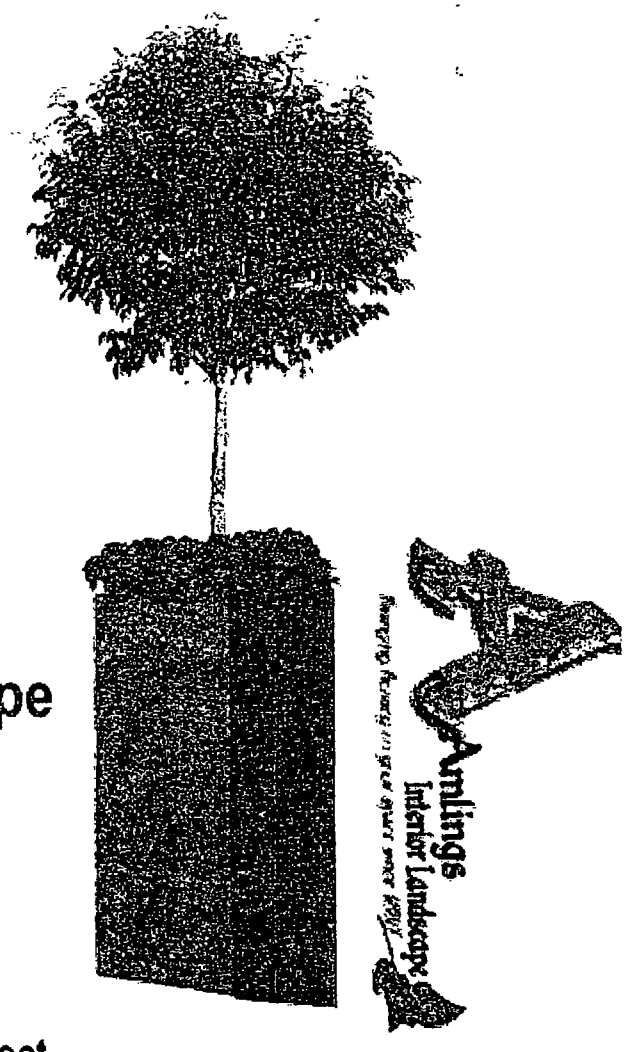

(2) units total in charcoal grey w/slope @ 2" grade at bottom for sidewalk incline. Storage single side.

Seasonal changes - first install plum trees (ornamental).

Amling's inherited the planters from The James architect.

City of Chicago

O2014-7330

Office of the City Clerk

Document Tracking Sheet

Meeting Date:	9/10/2014
Sponsor(s):	Reilly (42)
Type:	Ordinance
Title:	Grant(s) of privilege in public way for JBC/155 Development
Committee(s) Assignment:	Committee on Transportation and Public Way

ORDINANCE
JBC/155 DEVELOPMENT
Acct. No. 315919 - 1
Permit No. 1114423

Be It Ordained by the City Council of the City of Chicago:

SECTION 1. Permission and authority are hereby given and granted to JBC/155 DEVELOPMENT, upon the terms and subject to the conditions of this ordinance to maintain and use, as now constructed, eight (8) Conduit(s) under the public right-of-way adjacent to its premises known as 155 N. Wacker Dr..

Said Conduit(s) at W. Wacker Dr measure(s):
Eight (8) at fifteen point eight three (15.83) feet in length, and three (3) feet in width for a total of three hundred seventy-nine point nine two (379.92) square feet.

The location of said privilege shall be as shown on prints kept on file with the Department of Business Affairs and Consumer Protection and the Office of the City Clerk.

Said privilege shall be constructed in accordance with plans and specifications approved by the Department of Transportation (Division of Project Development) and Department of Transportation (Office of Underground Coordination).

This grant of privilege in the public way shall be subject to the provisions of Section 10-28-015 and all other required provisions of the Municipal Code of Chicago.

The grantee shall pay to the City of Chicago as compensation for the privilege #1114423 herein granted the sum of seven hundred fifty-nine dollars and eighty-four cents ($759.84) per annum in advance.

A 25% penalty will be added for payments received after due date.

The permit holder agrees to hold the City of Chicago harmless for any damage, relocation or replacement costs associated with damage, relocation or removal of private property caused by the City performing work in the public way.

Authority herein given and granted for a period of five (5) years from and after 07/29/2014.

Alderman _____

Brendan Reilly 42nd Ward

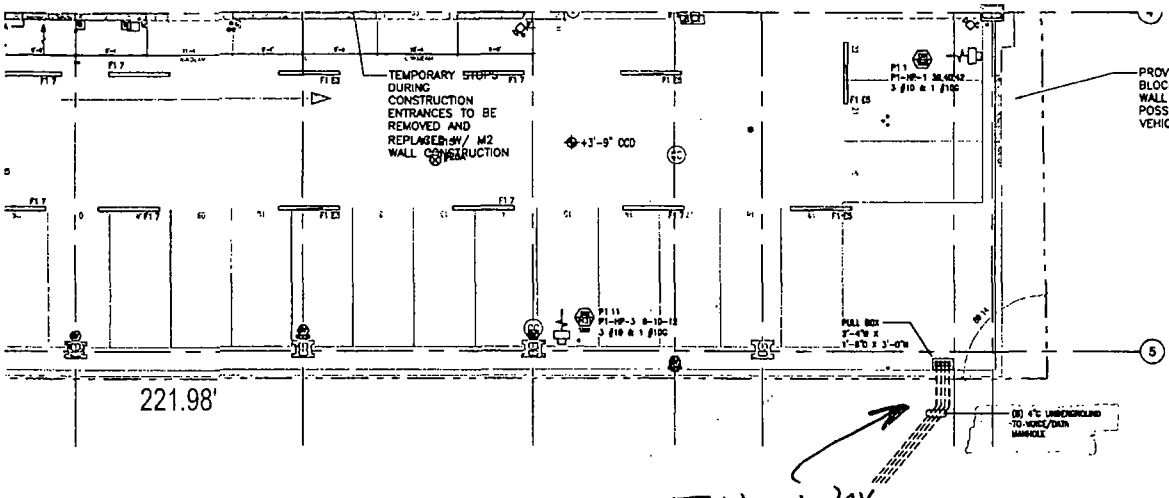

EQUIPMENT	WEIGHT
300 KVA T-E2	1350
ATS E-1	540
1200A CT	1400
800A CT	1400
SWBD LRP	1000
SWBD-1	1200
SWBD-E1	1000

ELECTRICAL PLAN LEVEL P1
SCALE 1/8"=1'-0"

N

WMA JOB # 07052-00

REV	DATE	PURPOSE
8	07/18/2008	ASBUILT
7	07/04/2008	BULLETIN #32
6	03-27-2008	MECHANICAL REVISIONS
5	02-15-2008	FOR CONSTRUCTION
4	01-16-08	BULLETIN #19 COORD
3	9-28-2007	MEP COORDINATION
2	8-11-2007	MEP COORDINATION
1	06-30-2007	FOR PERMIT

REVISIONS

155
NORTH WACKER DRIV

The John Buck Company

DRAWING DESCRIPTION
ELECTRICAL PLAN LEVEL P1

Gibson
Electric & Technology Solutio

Scale 1/8 in: 0 | Job # 0587
Date 3-28-07 | GEC Drawing #
Drawn B. ZEMAN | 6-E2-205-P
Checked M. KELLY

City of Chicago

O2014-7333

Office of the City Clerk

Document Tracking Sheet

Meeting Date:	9/10/2014
Sponsor(s):	Reilly (42)
Type:	Ordinance
Title:	Grant(s) of privilege in public way for Joseph Freed and Associates LLC
Committee(s) Assignment:	Committee on Transportation and Public Way

ORDINANCE
JOSEPH FREED AND ASSOCIATES LLC
Acct. No. 382879 - 1
Permit No. 1114719

Be It Ordained by the City Council of the City of Chicago:

SECTION 1. Permission and authority are hereby given and granted to JOSEPH FREED AND ASSOCIATES LLC, upon the terms and subject to the conditions of this ordinance to maintain and use, as now constructed, two (2) Window Display(s) on the public right-of-way adjacent to its premises known as 1 S. State St..

Said Window Display(s) at S. State St. measure(s):
One (1) at seventy-five (75) feet in length, and one (1) foot in width for a total of seventy-five (75) square feet.
One (1) at two hundred forty-eight (248) feet in length, and one (1) foot in width for a total of two hundred forty-eight (248) square feet.

The location of said privilege shall be as shown on prints kept on file with the Department of Business Affairs and Consumer Protection and the Office of the City Clerk.

Said privilege shall be constructed in accordance with plans and specifications approved by the Department of Planning and Development and Department of Transportation (Division of Project Development).

This grant of privilege in the public way shall be subject to the provisions of Section 10-28-015 and all other required provisions of the Municipal Code of Chicago.

The grantee shall pay to the City of Chicago as compensation for the privilege #1114719 herein granted the sum of eight hundred ($800.00) per annum in advance.

A 25% penalty will be added for payments received after due date.

The permit holder agrees to hold the City of Chicago harmless for any damage, relocation or replacement costs associated with damage, relocation or removal of private property caused by the City performing work in the public way.

Authority herein given and granted for a period of five (5) years from and after 08/29/2014.

Alderman _____

Brendan Reilly 42nd Ward

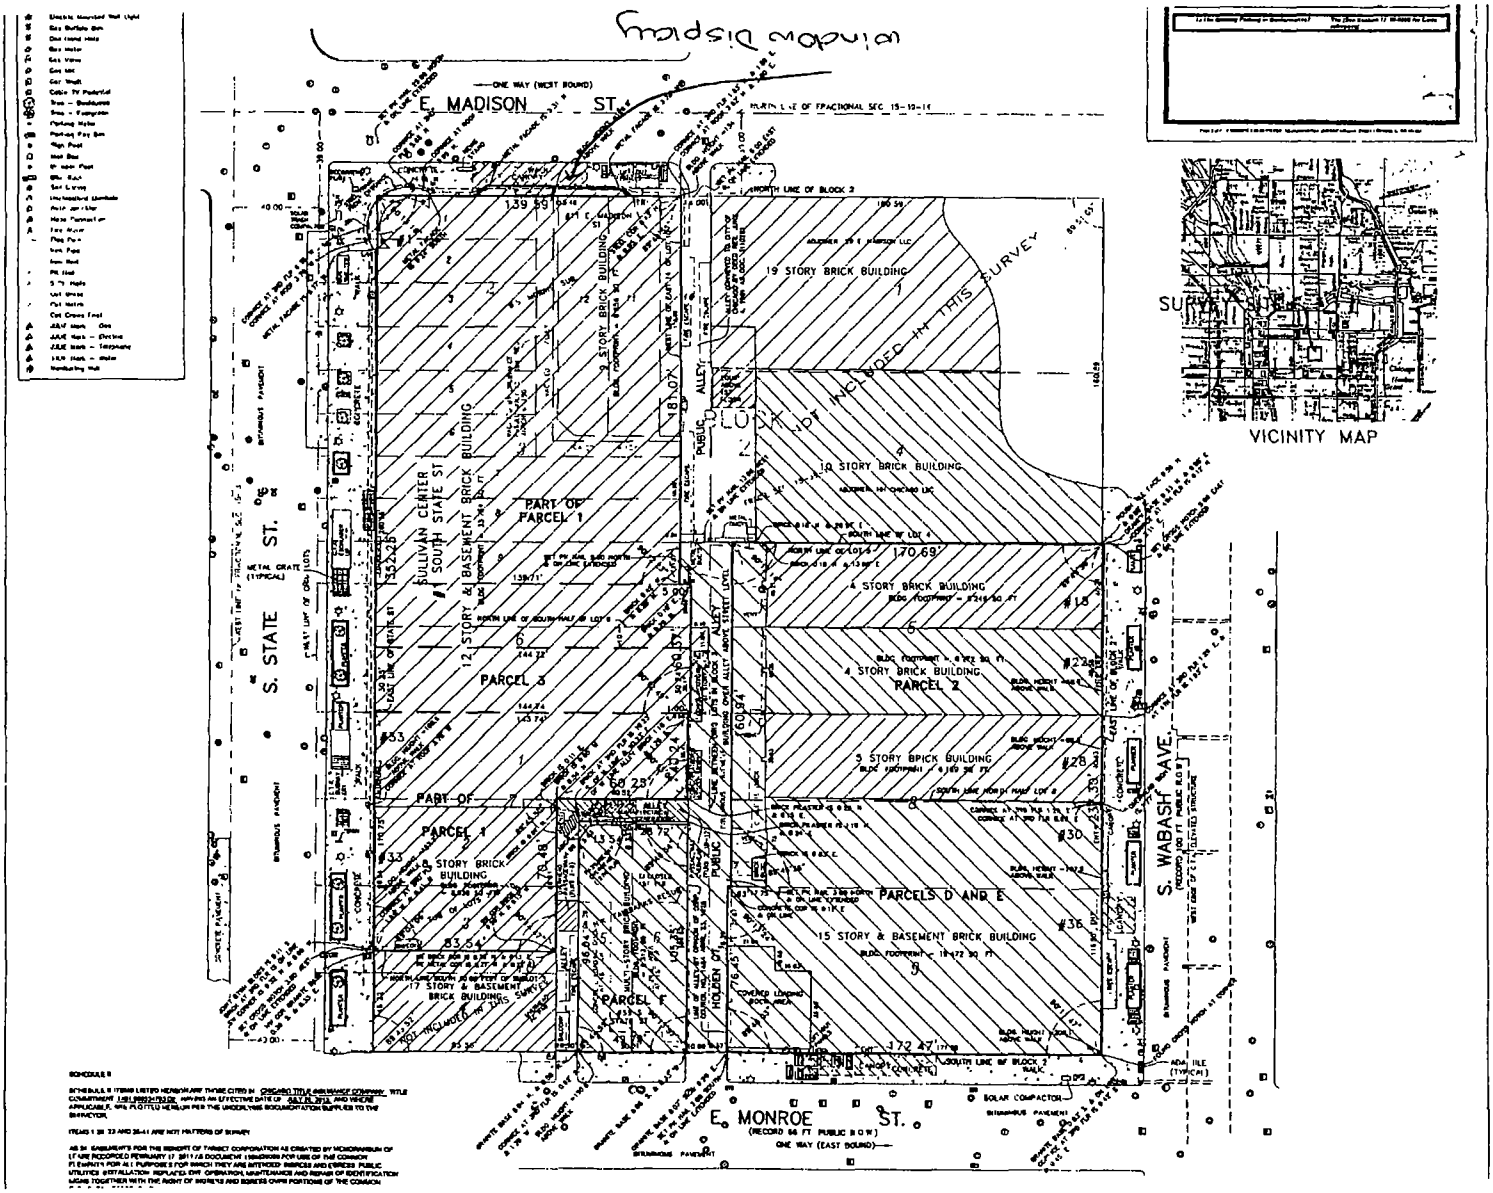
E. MADISON ST.
ONE WAY (WEST BOUND)
NORTH LINE OF FRACTIONAL SEC. 15-39-14
NORTH LINE OF BLOCK 2
S. STATE ST.
S. WABASH AVE.
E. MONROE ST.
(RECORD 66 FT PUBLIC R.O.W.)
ONE WAY (EAST BOUND)
SULLIVAN CENTER
SOUTH STATE ST
12 STORY & BASEMENT BRICK BUILDING
PART OF PARCEL 1
PARCEL 3
PARCEL 2
PARCEL D AND E
PARCEL F
19 STORY BRICK BUILDING
10 STORY BRICK BUILDING
4 STORY BRICK BUILDING
5 STORY BRICK BUILDING
15 STORY & BASEMENT BRICK BUILDING
17 STORY & BASEMENT BRICK BUILDING
2 STORY BRICK BUILDING
PUBLIC ALLEY
LOT INCLUDED IN THIS SURVEY
SURVEY AREA
VICINITY MAP
SOLAR COMPACTOR
#18
#22
#28
#30
#36
#33
#13
#15
#17
#19
#21
#23
#25
#27
#29
#31
#35
#37
City of Chicago

O2014-7335

Office of the City Clerk

Document Tracking Sheet

Meeting Date:	9/10/2014
Sponsor(s):	Reilly (42)
Type:	Ordinance
Title:	Grant(s) of privilege in public way for JP Morgan Chase Bank, NA
Committee(s) Assignment:	Committee on Transportation and Public Way

ORDINANCE
JP MORGAN CHASE BANK, NA
Acct. No. 88170 - 109
Permit No. 1114639

Be It Ordained by the City Council of the City of Chicago:

SECTION 1. Permission and authority are hereby given and granted to JP MORGAN CHASE BANK, NA, upon the terms and subject to the conditions of this ordinance to maintain and use two (2) sign(s) projecting over the public right-of-way attached to its premises known as 230 W. Grand Ave..

Said sign structure(s) measures as follows; along W. GRAND AVE.:
One (1) at fourteen (14) feet in length, three (3) feet in height and seventeen (17) feet above grade level.

Said sign structure(s) measures as follows; along FRANKLIN ST.:
One (1) at ten (10) feet in length, two (2) feet in height and seventeen (17) feet above grade level.

The location of said privilege shall be as shown on prints kept on file with the Department of Business Affairs and Consumer Protection and the Office of the City Clerk.

Said privilege shall be constructed in accordance with plans and specifications approved by the Department of Transportation (Division of Project Development) and Zoning Department - Signs.

This grant of privilege in the public way shall be subject to the provisions of Section 10-28-015 and all other required provisions of the Municipal Code of Chicago.

The grantee shall pay to the City of Chicago as compensation for the privilege #1114639 herein granted the sum of four hundred ($400.00) per annum in advance.

A 25% penalty will be added for payments received after due date.

The permit holder agrees to hold the City of Chicago harmless for any damage, relocation or replacement costs associated with damage, relocation or removal of private property caused by the City performing work in the public way.

Authority herein given and granted for a period of five (5) years from and after 05/13/2014.

Alderman _____

Brendan Reilly 42nd Ward

(Page 2 of 5)

230 W GRAND Chase BANK

GRAND Elevation

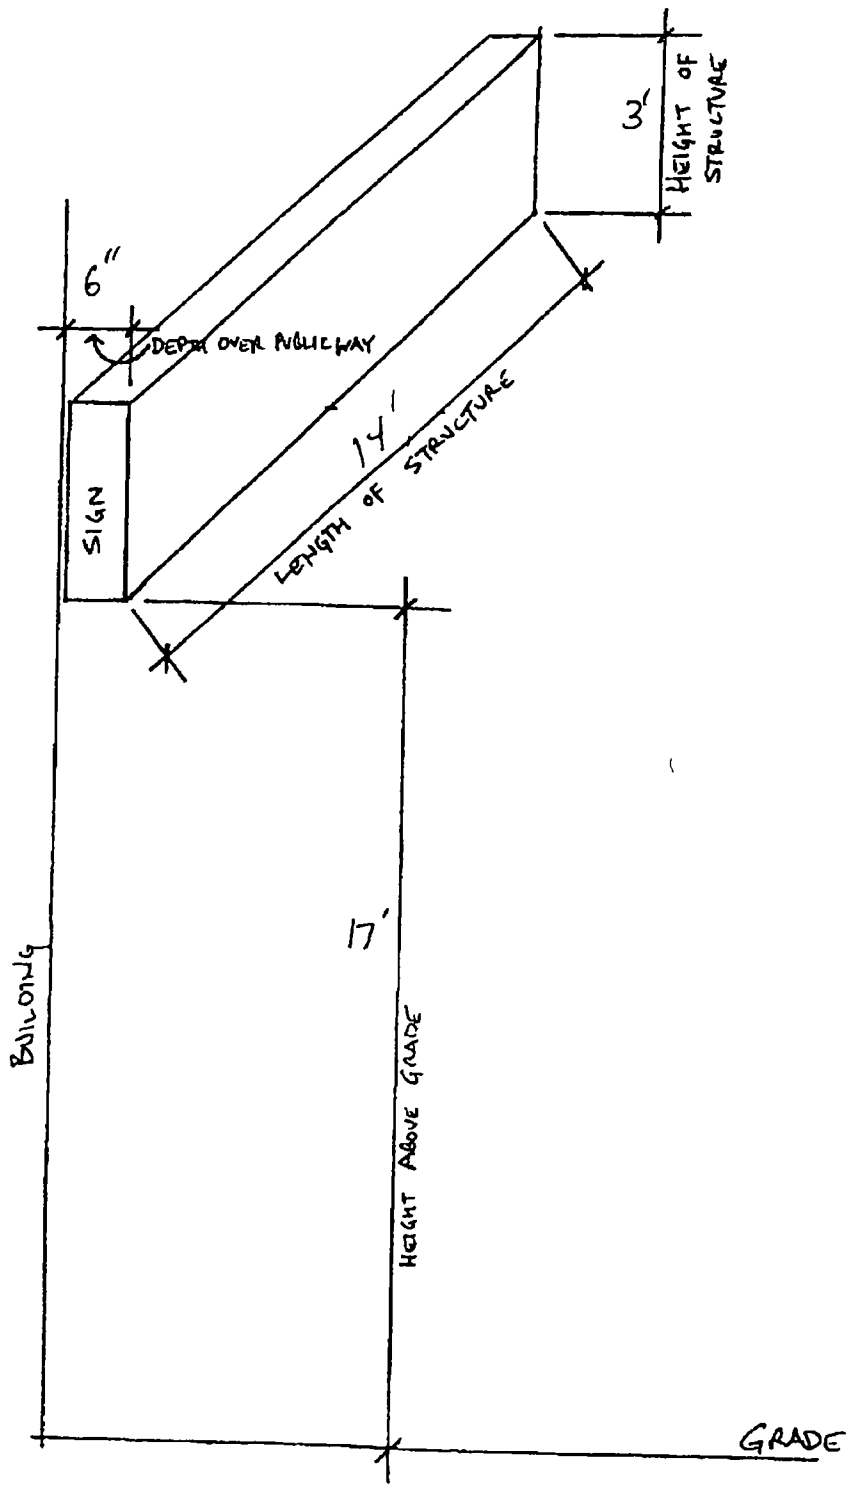

City of Chicago

O2014-7336

Office of the City Clerk

Document Tracking Sheet

Meeting Date:	9/10/2014
Sponsor(s):	Reilly (42)
Type:	Ordinance
Title:	Grant(s) of privilege in public way for Kay Jewelers No. 4138
Committee(s) Assignment:	Committee on Transportation and Public Way

ORDINANCE
KAY JEWELERS #4138
Acct. No. 305823 - 2
Permit No. 1113505

Be It Ordained by the City Council of the City of Chicago:

SECTION 1. Permission and authority are hereby given and granted to KAY JEWELERS #4138, upon the terms and subject to the conditions of this ordinance to maintain and use seven (7) sign(s) projecting over the public right-of-way attached to its premises known as 101 S. State St..

Said sign structure(s) measures as follows; along S STATE ST:
Two (2) at eight point three three (8.33) feet in length, three point three three (3.33) feet in height and fourteen (14) feet above grade level.
Three (3) at one point nine two (1.92) feet in length, one point two five (1.25) feet in height and five point three three (5.33) feet above grade level.
Two (2) at two point six seven (2.67) feet in length, point eight three (.83) feet in height and three (3) feet above grade level.

The location of said privilege shall be as shown on prints kept on file with the Department of Business Affairs and Consumer Protection and the Office of the City Clerk.

Said privilege shall be constructed in accordance with plans and specifications approved by the Department of Transportation (Division of Project Development) and Zoning Department - Signs.

This grant of privilege in the public way shall be subject to the provisions of Section 10-28-015 and all other required provisions of the Municipal Code of Chicago.

The grantee shall pay to the City of Chicago as compensation for the privilege #1113505 herein granted the sum of seven hundred seventy-five ($775.00) per annum in advance.

A 25% penalty will be added for payments received after due date.

The permit holder agrees to hold the City of Chicago harmless for any damage, relocation or replacement costs associated with damage, relocation or removal of private property caused by the City performing work in the public way.

Authority herein given and granted for a period of five (5) years from and after Date of Passage.

Alderman _____

Brendan Reilly 42nd Ward

STOREFRONT - ELEVATION STATE STREET
Scale: N.T.S.

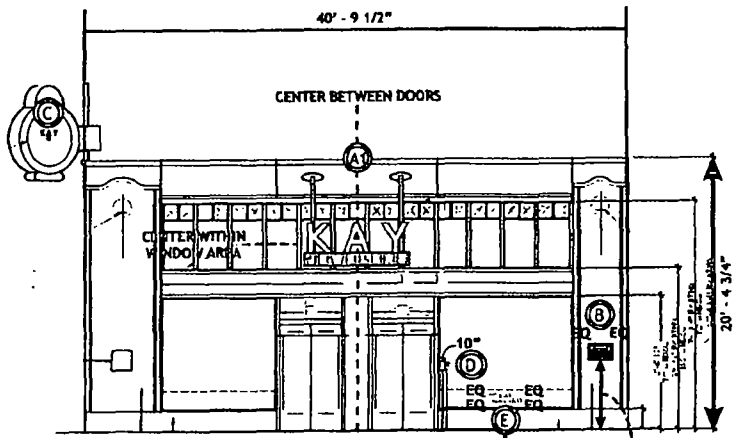

STOREFRONT - ELEVATION MONROE STREET
Scale: N.T.S.

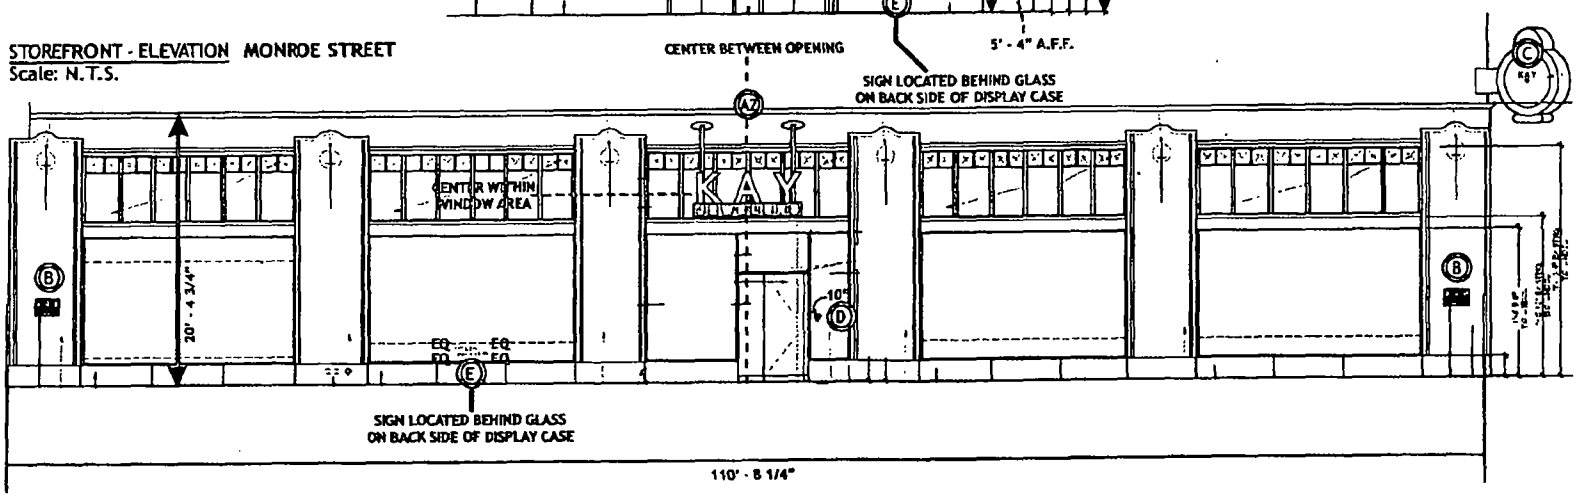

(A) K28RPT FL BM CB100 Susp Qty - 2
(B) K PLQ Cust Qty - 3
(C) K V Clock Cust Qty - 2
(D) K HR V Cust Qty - 2
(E) K TAG9FCO Cust Qty - 2

Ruggles SIGN
101 Kuhlman Blvd.
PO Box 349
Versailles, KY 40383
859.879.1199

KAY JEWELERS

Store 4138
Space

STATE STREET
101 SOUTH STATE STREET
CHICAGO, IL 60603

CUSTOMER APPROVAL

Customer Signature _____ Date _____

Copy, Colors and Sizes

RUGGLES SIGN COMPANY DOES NOT PROVIDE PRIMARY ELECTRICAL TO SIGN LOCATION RESPONSIBILITY OF OTHERS!

This design is the exclusive property of Ruggles Sign Company and cannot be reproduced in whole or in part without their prior written approval.

Submittal Date: 02/17/14
Plan Issue/Rev Date: _____
Acct Rep: Vickie Richardson
Designer: Jaye Williams

REVISIONS

r1: _____ r6: _____
r2: _____ r7: _____
r3: _____ r8: _____
r4: _____ r9: _____
r5: _____ r10: _____

PAGE: 2

City of Chicago

O2014-7337

Office of the City Clerk

Document Tracking Sheet

Meeting Date:	9/10/2014
Sponsor(s):	Reilly (42)
Type:	Ordinance
Title:	Grant(s) of privilege in public way for KHL Imports Ltd.
Committee(s) Assignment:	Committee on Transportation and Public Way

ORDINANCE
KHL IMPORTS LTD
Acct. No. 28734 - 1
Permit No. 1110343

Be It Ordained by the City Council of the City of Chicago:

SECTION 1. Permission and authority are hereby given and granted to KHL IMPORTS LTD, upon the terms and subject to the conditions of this ordinance to maintain and use four (4) sign(s) projecting over the public right-of-way attached to its premises known as 159 W. Kinzie St..

Said sign structure(s) measures as follows; along W. Kinzie:
One (1) at twenty (20) feet in length, six (6) feet in height and ten (10) feet above grade level.
One (1) at twenty (20) feet in length, six (6) feet in height and fourteen (14) feet above grade level.
One (1) at eight (8) feet in length, four (4) feet in height and thirty-four (34) feet above grade level.
One (1) at three point three three (3.33) feet in length, two (2) feet in height and one (1) foot above grade level.

The location of said privilege shall be as shown on prints kept on file with the Department of Business Affairs and Consumer Protection and the Office of the City Clerk.

Said privilege shall be constructed in accordance with plans and specifications approved by the Department of Transportation (Division of Project Development) and Zoning Department - Signs.

This grant of privilege in the public way shall be subject to the provisions of Section 10-28-015 and all other required provisions of the Municipal Code of Chicago.

The grantee shall pay to the City of Chicago as compensation for the privilege #1110343 herein granted the sum of one thousand ($1,000.00) per annum in advance.

A 25% penalty will be added for payments received after due date.

The permit holder agrees to hold the City of Chicago harmless for any damage, relocation or replacement costs associated with damage, relocation or removal of private property caused by the City performing work in the public way.

Authority herein given and granted for a period of five (5) years from and after 11/19/2013.

Alderman _____

Brendan Reilly 42nd Ward

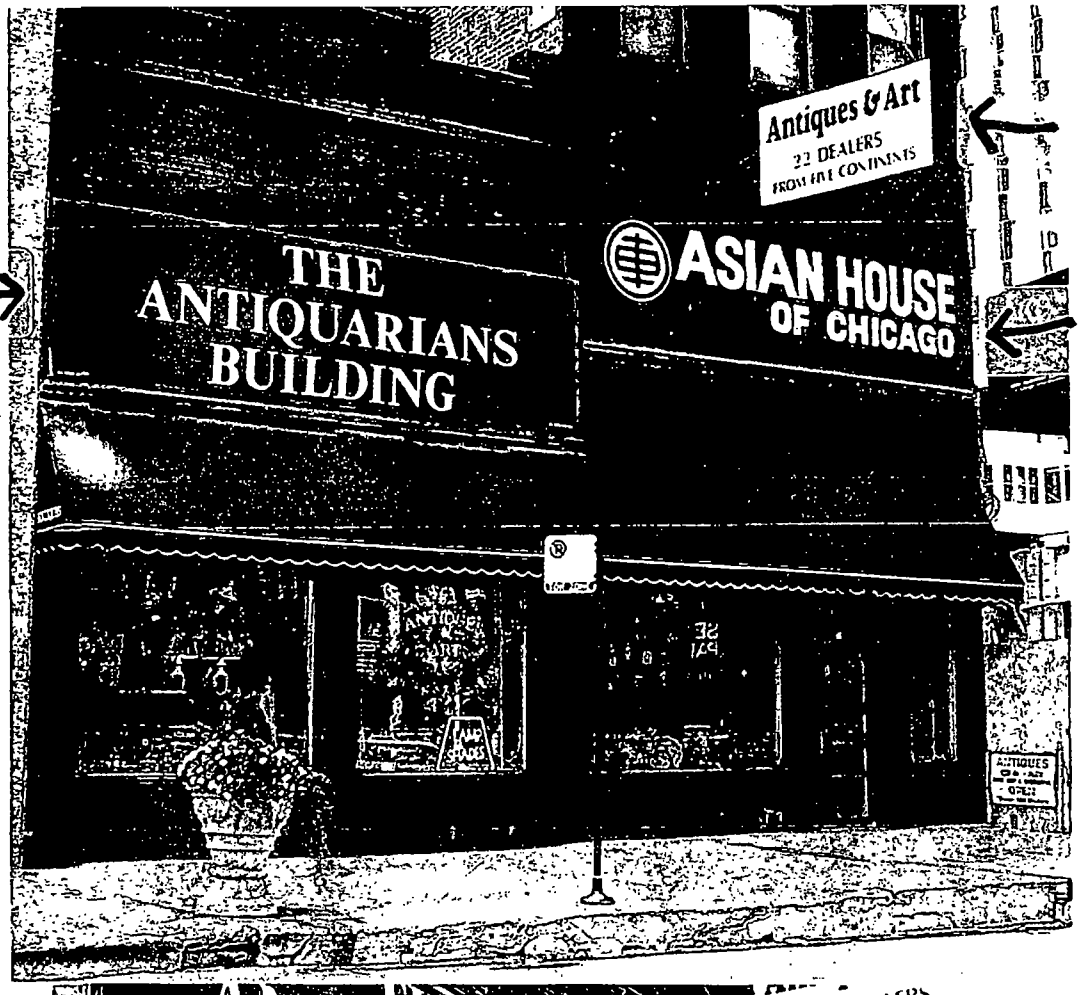
Antiques & Art
22 DEALERS
FROM FIVE CONTINENTS
THE
ANTIQUARIANS
BUILDING
ASIAN HOUSE
OF CHICAGO

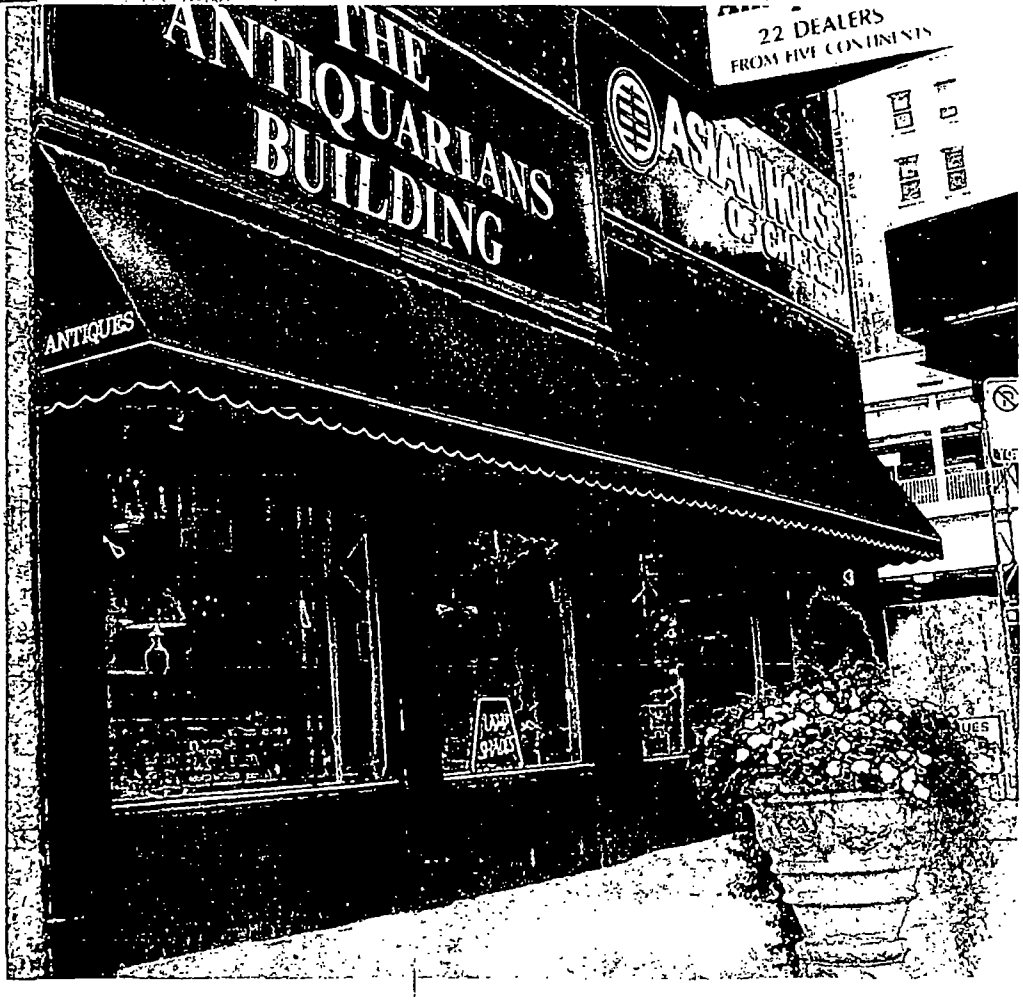
THE
ANTIQUARIANS
BUILDING
22 DEALERS
FROM FIVE CONTINENTS
ANTIQUES

City of Chicago

O2014-7343

Office of the City Clerk

Document Tracking Sheet

Meeting Date:	9/10/2014
Sponsor(s):	Reilly (42)
Type:	Ordinance
Title:	Grant(s) of privilege in public way for Kingsbury on the Park Condo Assn. - building projection
Committee(s) Assignment:	Committee on Transportation and Public Way

ORDINANCE
KINGSBURY ON THE PARK CONDOMINIUM ASSOCIATION
Acct. No. 200961 - 2
Permit No. 1114225

Be It Ordained by the City Council of the City of Chicago:

SECTION 1. Permission and authority are hereby given and granted to KINGSBURY ON THE PARK CONDOMINIUM ASSOCIATION, upon the terms and subject to the conditions of this ordinance to maintain and use, as now constructed, one (1) Building Projection over the public right-of-way adjacent to its premises known as 653 N. Kingsbury St..

Said Building Projection(s) at N Kingsbury St measure(s):
One (1) at sixty-four point five eight (64.58) feet in length, and six (6) feet in width for a total of three hundred eighty-seven point four eight (387.48) square feet. Existing building projection is approximately twenty-five point five zero (25.50) feet above grade level.

The location of said privilege shall be as shown on prints kept on file with the Department of Business Affairs and Consumer Protection and the Office of the City Clerk.

Said privilege shall be constructed in accordance with plans and specifications approved by the Department of Planning and Development and Department of Transportation (Division of Project Development).

This grant of privilege in the public way shall be subject to the provisions of Section 10-28-015 and all other required provisions of the Municipal Code of Chicago.

The grantee shall pay to the City of Chicago as compensation for the privilege #1114225 herein granted the sum of four hundred ($400.00) per annum in advance.

A 25% penalty will be added for payments received after due date.

The permit holder agrees to hold the City of Chicago harmless for any damage, relocation or replacement costs associated with damage, relocation or removal of private property caused by the City performing work in the public way.

Authority herein given and granted for a period of five (5) years from and after 06/03/2014.

Alderman _____

Brendan Reilly 42nd Ward

(Page 4 of 4)

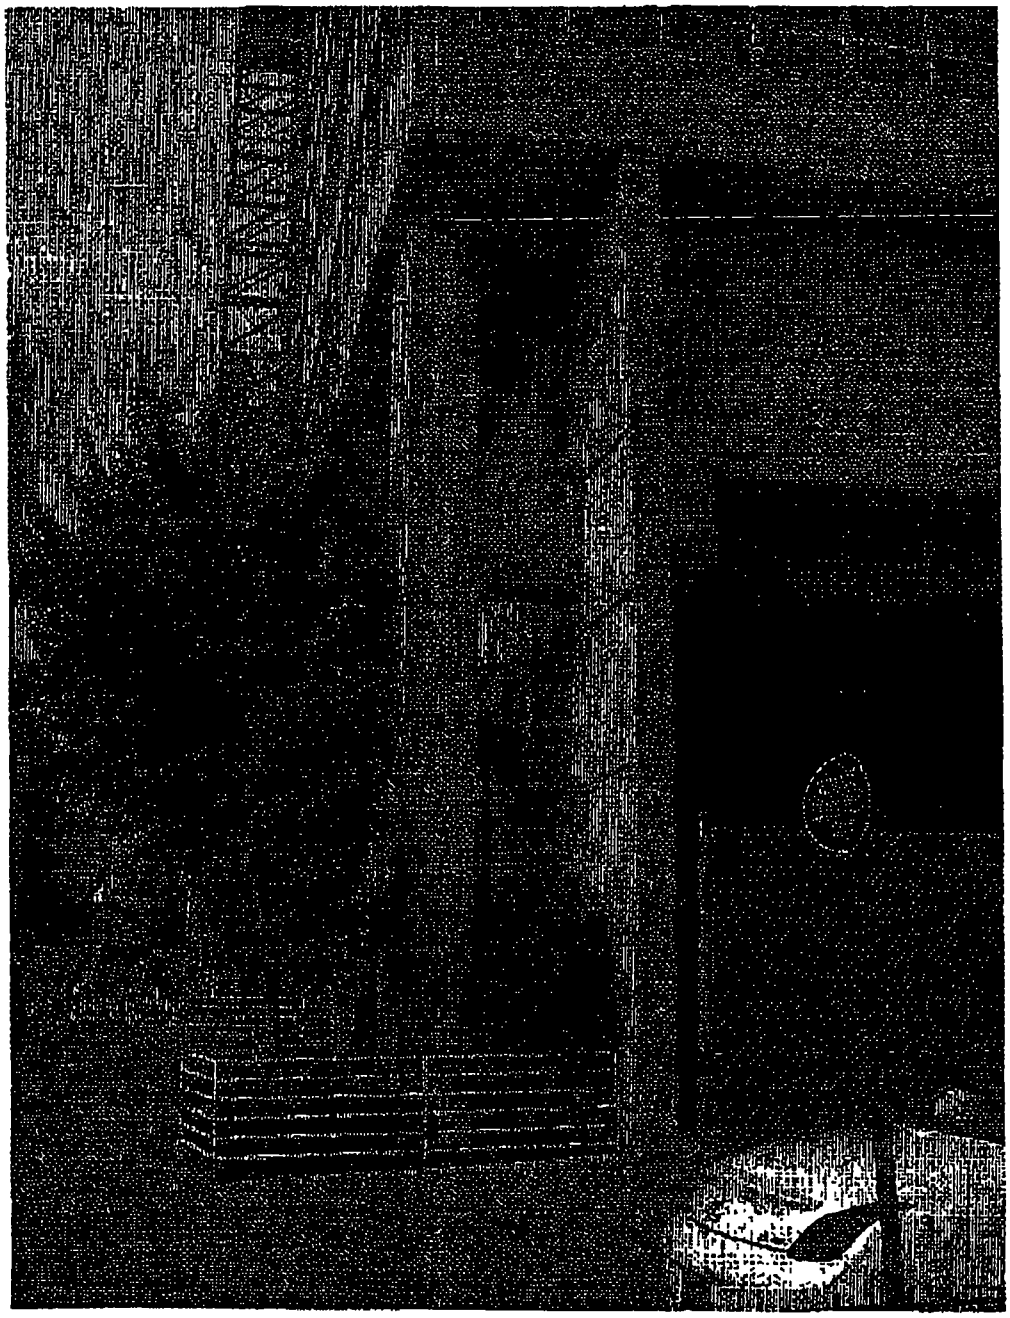

City of Chicago

O2014-7346

Office of the City Clerk

Document Tracking Sheet

Meeting Date:	9/10/2014
Sponsor(s):	Reilly (42)
Type:	Ordinance
Title:	Grant(s) of privilege in public way for Kingsbury on the Park Condo Assn. - planters
Committee(s) Assignment:	Committee on Transportation and Public Way

ORDINANCE
KINGSBURY ON THE PARK CONDOMINIUM ASSOCIATION
Acct. No. 200961 - 2
Permit No. 1114450

Be It Ordained by the City Council of the City of Chicago:

SECTION 1. Permission and authority are hereby given and granted to KINGSBURY ON THE PARK CONDOMINIUM ASSOCIATION, upon the terms and subject to the conditions of this ordinance to maintain and use, as now constructed, three (3) Planter(s) on the public right-of-way for beautification purposes adjacent to its premises known as 653 N. Kingsbury St..

Said Planter(s) at N. Kingsbury St measure(s):
One (1) at seventeen (17) feet in length, and ten point two five (10.25) feet in width for a total of one hundred seventy-four point two five (174.25) square feet.
One (1) at twenty-three point three three (23.33) feet in length, and ten point five (10.5) feet in width for a total of two hundred forty-four point nine seven (244.97) square feet.
One (1) at twenty-five point three three (25.33) feet in length, and five point one seven (5.17) feet in width for a total of one hundred thirty point nine six (130.96) square feet.

Grantee must allow the required clear and unobstructed space for pedestrian passage at all times per rules and regulations approved by the Department of Transportation.

The location of said privilege shall be as shown on prints kept on file with the Department of Business Affairs and Consumer Protection and the Office of the City Clerk.

Said privilege shall be constructed in accordance with plans and specifications approved by the Department of Planning and Development and Department of Transportation (Division of Project Development).

This grant of privilege in the public way shall be subject to the provisions of Section 10-28-015 and all other required provisions of the Municipal Code of Chicago.

The grantee shall pay to the City of Chicago as compensation for the privilege #1114450 herein granted the sum of zero ($.00) per annum in advance.

A 25% penalty will be added for payments received after due date.

The permit holder agrees to hold the City of Chicago harmless for any damage, relocation or replacement costs associated with damage, relocation or removal of private property caused by the City performing work in the public way.

Authority herein given and granted for a period of five (5) years from and after 06/30/2014.

Alderman _____

Brendan Reilly 42nd Ward

North Elevation

City of Chicago

O2014-7348

Office of the City Clerk

Document Tracking Sheet

Meeting Date:	9/10/2014
Sponsor(s):	Reilly (42)
Type:	Ordinance
Title:	Grant(s) of privilege in public way for Dr. John A. Kotis and Christina Kotis
Committee(s) Assignment:	Committee on Transportation and Public Way

ORDINANCE
Dr. John A. Kotis and Christina Kotis
Acct. No. 387561 - 1
Permit No. 1110476

Be It Ordained by the City Council of the City of Chicago:

SECTION 1. Permission and authority are hereby given and granted to Dr. John A. Kotis and Christina Kotis, upon the terms and subject to the conditions of this ordinance to maintain and use, as now constructed, six (6) Masonry Wall(s) projecting over the public right-of-way adjacent to its premises known as 20 W. Burton Pl..

Said Masonry Wall(s) at W. Burton Place measure(s):
One (1) at seven (7) feet in length, and point four five (.45) feet in width for a total of three point one five (3.15) square feet.
One (1) at one (1) foot in length, and point zero five (.05) feet in width for a total of point zero five (.05) square feet.
One (1) at thirty (30) feet in length, and point four two (.42) feet in width for a total of twelve point six (12.6) square feet.
One (1) at twenty-five (25) feet in length, and point two four (.24) feet in width for a total of six (6) square feet.
One (1) at twelve (12) feet in length, and point four two (.42) feet in width for a total of five point zero four (5.04) square feet.
One (1) at six (6) feet in length, and one point four two (1.42) foot in width for a total of eight point five two (8.52) square feet.

The location of said privilege shall be as shown on prints kept on file with the Department of Business Affairs and Consumer Protection and the Office of the City Clerk.

Said privilege shall be constructed in accordance with plans and specifications approved by the Department of Planning and Development and Department of Transportation (Division of Project Development).

This grant of privilege in the public way shall be subject to the provisions of Section 10-28-015 and all other required provisions of the Municipal Code of Chicago.

The grantee shall pay to the City of Chicago as compensation for the privilege #1110476 herein granted the sum of four hundred ($400.00) per annum in advance.

A 25% penalty will be added for payments received after due date.

The permit holder agrees to hold the City of Chicago harmless for any damage, relocation or replacement costs associated with damage, relocation or removal of private property caused by the City performing work in the public way.

Authority herein given and granted for a period of five (5) years from and after Date of Passage.

Alderman _____

Brendan Reilly 42nd Ward

City of Chicago

O2014-7350

Office of the City Clerk

Document Tracking Sheet

Meeting Date:	9/10/2014
Sponsor(s):	Reilly (42)
Type:	Ordinance
Title:	Grant(s) of privilege in public way for Labriola Bakery Cafe
Committee(s) Assignment:	Committee on Transportation and Public Way

ORDINANCE
LABRIOLA BAKERY CAFE
Acct. No. 391466 - 1
Permit No. 1114297

Be It Ordained by the City Council of the City of Chicago:

SECTION 1. Permission and authority are hereby given and granted to LABRIOLA BAKERY CAFE, upon the terms and subject to the conditions of this ordinance to construct, install, maintain and use seven (7) Exhaust Duct(s) projecting over the public right-of-way adjacent to its premises known as 535 N. Michigan Ave.. Said exhaust ducts shall consist of heating and ventilation.

Said Exhaust Duct(s) at PUBLIC ALLEY measure(s):

One (1) at one point five (1.5) foot in length, and eighteen (18) feet in height.. Said exhaust duct shall be eighteen (18) feet ten (10) inches above grade level.

One (1) at three point five (3.5) feet in width and twenty (20) feet in height.. Said exhaust duct shall be eighteen (18) feet ten (10) inches above grade level.

One (1) at four (4) feet in width and twenty-one (21) feet in height. Said exhaust duct shall be seventeen (17) feet six (6) inches above grade level.

One (1) at twenty-one (21) feet in width and twenty (20) feet in height. Said exhaust duct shall be seventeen (17) feet six (6) inches above grade level.

One (1) at nineteen (19) feet in width and twenty-two (22) feet in height. Said exhaust duct shall be fifteen (15) feet six (6) inches above grade level.

One (1) at five (5) feet in width and thirteen (13) feet in height. Said exhaust duct shall be twenty-five (25) feet above grade level.

One (1) at three point three three (3.33) feet in width and eighteen (18) feet in height. Said exhaust duct shall be nineteen (19) feet seven (7) inches above grade level.

The location of said privilege shall be as shown on prints kept on file with the Department of Business Affairs and Consumer Protection and the Office of the City Clerk.

Said privilege shall be constructed in accordance with plans and specifications approved by the Department of Transportation (Division of Project Development) and Department of Transportation (Office of Underground Coordination).

This grant of privilege in the public way shall be subject to the provisions of Section 10-28-015 and all other required provisions of the Municipal Code of Chicago.

The grantee shall pay to the City of Chicago as compensation for the privilege #1114297 herein granted the sum of two thousand eight hundred ($2,800.00) per annum in advance.

A 25% penalty will be added for payments received after due date.

The permit holder agrees to hold the City of Chicago harmless for any damage, relocation or replacement costs associated with damage, relocation or removal of private property caused by the City performing work in the public way.

Authority herein given and granted for a period of five (5) years from and after Date of Passage.

Alderman _____

Brendan Reilly 42nd Ward

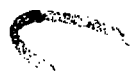

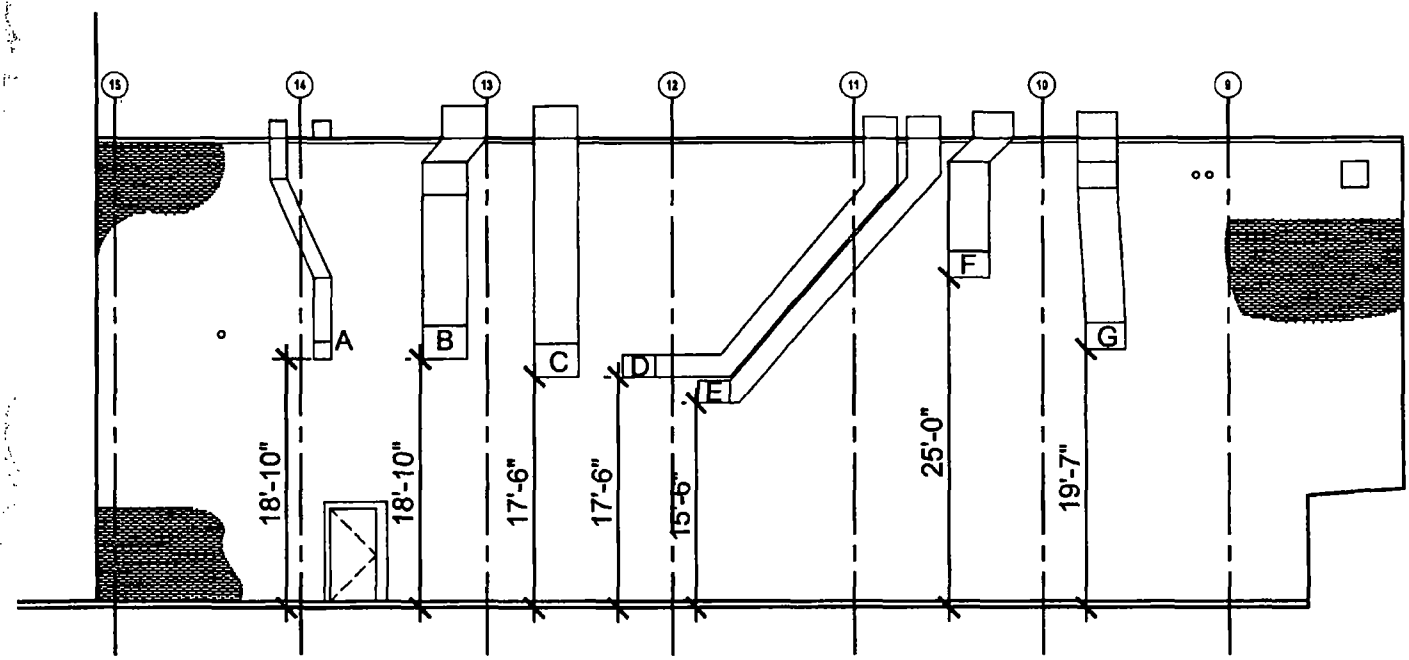

1 ALLEY ELEVATION

1/16" = 1'-0"

0 8' 16' 32'

LABRIOLA CAFE LLC
MICHIGAN AVE.
535 N MICHIGAN AVE
CHICAGO, IL 60611

KNAUER
Knauer Incorporated
720 Waukegan Road, Suite 200
Deerfield, IL 60015
(847) 948 9500
(847) 948 9599 fax
www.knauerinc.com

SHEET 3 OF 3

City of Chicago

O2014-7352

Office of the City Clerk

Document Tracking Sheet

Meeting Date:	9/10/2014
Sponsor(s):	Reilly (42)
Type:	Ordinance
Title:	Grant(s) of privilege in public way for Le Pain Quotidien
Committee(s) Assignment:	Committee on Transportation and Public Way

ORDINANCE
LE PAIN QUOTIDIEN
Acct. No. 387906 - 1
Permit No. 1111753

Be It Ordained by the City Council of the City of Chicago:

SECTION 1. Permission and authority are hereby given and granted to LE PAIN QUOTIDIEN, upon the terms and subject to the conditions of this ordinance to maintain and use three (3) sign(s) projecting over the public right-of-way attached to its premises known as 135 N. Clinton St..

Said sign structure(s) measures as follows; along N Clinton Street:
Three (3) at eight point five (8.5) feet in length, point six seven (.67) feet in height and seven point five (7.5) feet above grade level.

The location of said privilege shall be as shown on prints kept on file with the Department of Business Affairs and Consumer Protection and the Office of the City Clerk.

Said privilege shall be constructed in accordance with plans and specifications approved by the Department of Transportation (Division of Project Development) and Zoning Department - Signs.

This grant of privilege in the public way shall be subject to the provisions of Section 10-28-015 and all other required provisions of the Municipal Code of Chicago.

The grantee shall pay to the City of Chicago as compensation for the privilege #1111753 herein granted the sum of one hundred seventy-five ($175.00) per annum in advance.

A 25% penalty will be added for payments received after due date.

The permit holder agrees to hold the City of Chicago harmless for any damage, relocation or replacement costs associated with damage, relocation or removal of private property caused by the City performing work in the public way.

Authority herein given and granted for a period of five (5) years from and after Date of Passage.

Alderman _____

Brendan Reilly 42nd Ward

EXTERIOR WALL SIGN SPECIFICATIONS :

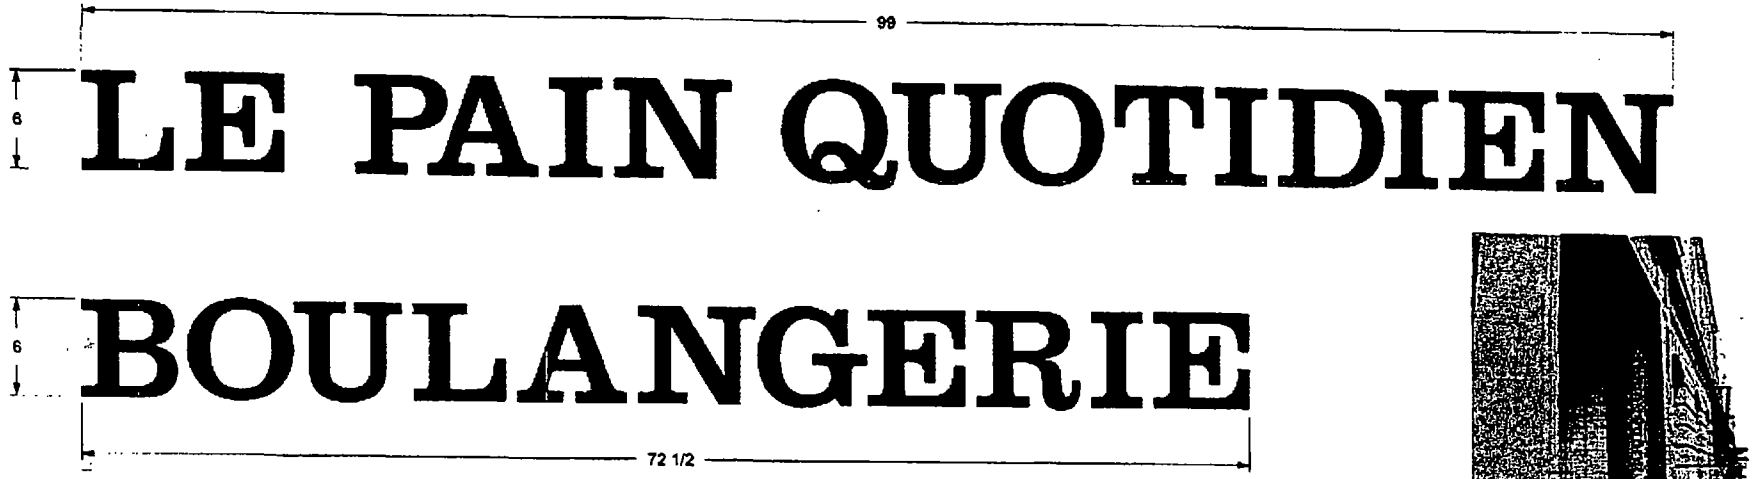

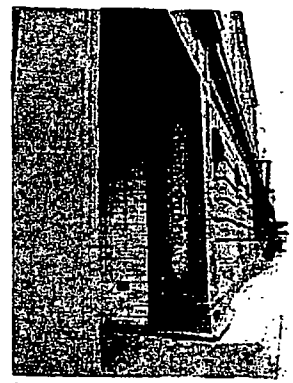

Sign in Place

Scope of Work : Paint lettering on two faces of column as shown, install two upsconces.

Graphics : Plotter cut paint mask, painted in matte black.

Illumination : Two (2) upsconce lighting fixtures installed below sign faces.

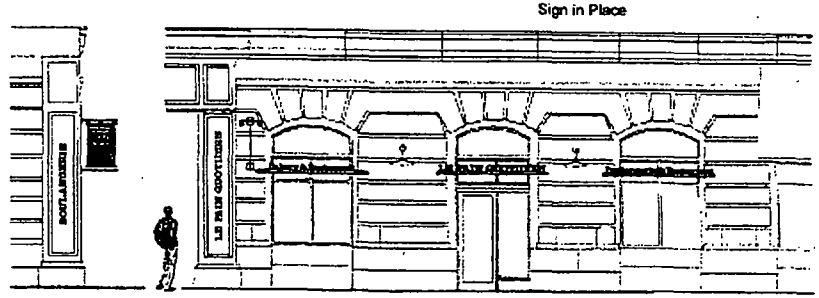

JNB SIGNS INCORPORATED 1291 Venture Drive, Suite 1, Janesville, WI 53546 Phone: 1-800-243-7497 Fax: 1-608-754-7820

Listed

© Copyright

CLIENT	Le Pain Quotidien	SALESMAN	Matt Stried	CUSTOMERS SIGNATURE	X _____ DATE
JOB SITE	Chicago, IL	ARTIST	Mike	DATE 01-29-14	DRAWING S05402-10

City of Chicago

O2014-7362

Office of the City Clerk

Document Tracking Sheet

Meeting Date:	9/10/2014
Sponsor(s):	Reilly (42)
Type:	Ordinance
Title:	Grant(s) of privilege in public way for Macerich Management - arch
Committee(s) Assignment:	Committee on Transportation and Public Way

ORDINANCE
MACERICH MANAGEMENT
Acct. No. 88194 - 2
Permit No. 1115027

Be It Ordained by the City Council of the City of Chicago:

SECTION 1. Permission and authority are hereby given and granted to MACERICH MANAGEMENT, upon the terms and subject to the conditions of this ordinance to maintain and use, as now constructed, one (1) Arch(s) projecting over the public right-of-way adjacent to its premises known as 520 N. Michigan Ave..

Said Arch(s) at N. Michigan Avenue measure(s):
One (1) at twenty (20) feet in length, and one point seven five (1.75) foot in width for a total of thirty-five (35) square feet. Existing arch is approximately eight (8) feet six (6) inches above grade level.

The location of said privilege shall be as shown on prints kept on file with the Department of Business Affairs and Consumer Protection and the Office of the City Clerk.

Said privilege shall be constructed in accordance with plans and specifications approved by the Department of Planning and Development and Department of Transportation (Division of Project Development).

This grant of privilege in the public way shall be subject to the provisions of Section 10-28-015 and all other required provisions of the Municipal Code of Chicago.

The grantee shall pay to the City of Chicago as compensation for the privilege #1115027 herein granted the sum of four hundred ($400.00) per annum in advance.

A 25% penalty will be added for payments received after due date.

The permit holder agrees to hold the City of Chicago harmless for any damage, relocation or replacement costs associated with damage, relocation or removal of private property caused by the City performing work in the public way.

Authority herein given and granted for a period of five (5) years from and after 09/01/2014.

Alderman _____

Brendan Reilly 42nd Ward

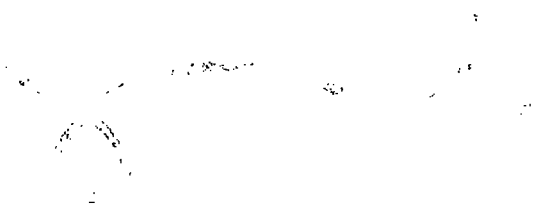

Exhibit A4
Proposed Sign

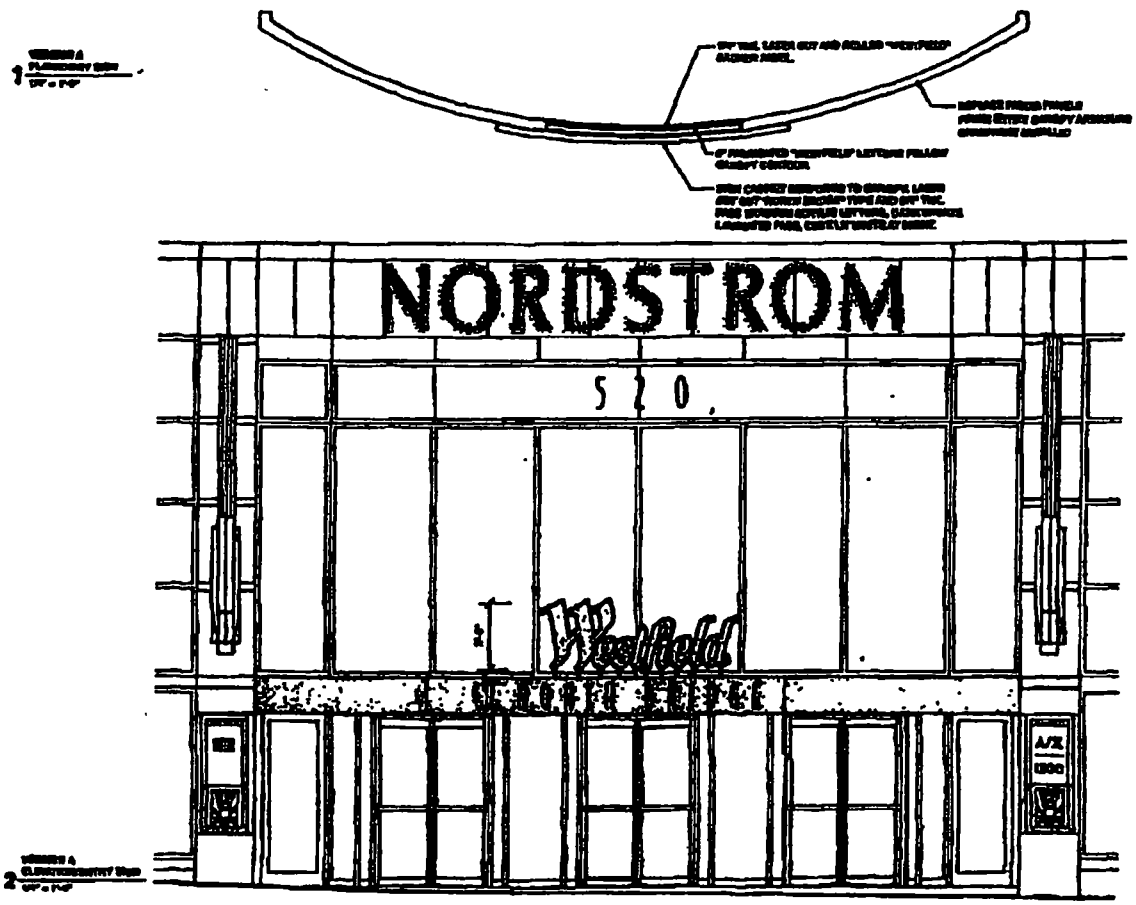

City of Chicago

O2014-7366

Office of the City Clerk

Document Tracking Sheet

Meeting Date:	9/10/2014
Sponsor(s):	Reilly (42)
Type:	Ordinance
Title:	Grant(s) of privilege in public way for Macerich Management - building projections
Committee(s) Assignment:	Committee on Transportation and Public Way

ORDINANCE
MACERICH MANAGEMENT
Acct. No. 88194 - 2
Permit No. 1114034

Be It Ordained by the City Council of the City of Chicago:

SECTION 1. Permission and authority are hereby given and granted to MACERICH MANAGEMENT, upon the terms and subject to the conditions of this ordinance to maintain and use, as now constructed, four (4) Building Projection(s) (Decorative Fins) projecting over the public right-of-way adjacent to its premises known as 520 N. Michigan Ave..

Said Building Projection(s) (Decorative Fins) at E. Grand measure(s):
Four (4) at one (1) foot in length, and two point one six (2.16) feet in width for a total of eight point six four (8.64) square feet. Existing decorative fins are seventy-one (71) feet in height.

The location of said privilege shall be as shown on prints kept on file with the Department of Business Affairs and Consumer Protection and the Office of the City Clerk.

Said privilege shall be constructed in accordance with plans and specifications approved by the Department of Planning and Development and Department of Transportation (Division of Project Development).

This grant of privilege in the public way shall be subject to the provisions of Section 10-28-015 and all other required provisions of the Municipal Code of Chicago.

The grantee shall pay to the City of Chicago as compensation for the privilege #1114034 herein granted the sum of one thousand six hundred ($1,600.00) per annum in advance.

A 25% penalty will be added for payments received after due date.

The permit holder agrees to hold the City of Chicago harmless for any damage, relocation or replacement costs associated with damage, relocation or removal of private property caused by the City performing work in the public way.

Authority herein given and granted for a period of five (5) years from and after 06/30/2014.

Alderman _____

Brendan Reilly 42nd Ward

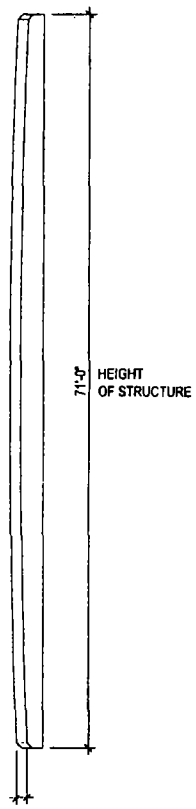

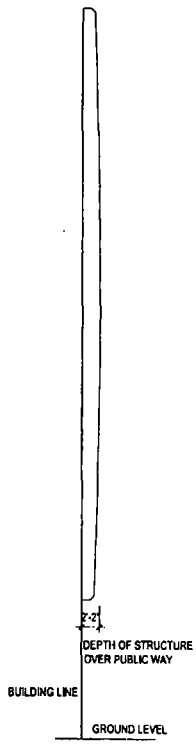

RIGHT OF WAY USE - PERMIT RENEWAL

BLOCK 125

OBJECTS BEYOND PROPERTY LINE - DECORATIVE FIN F1

January 8, 2009

07

MACERICH® CHICAGO, IL

PEAPC 32610.03

Perkins Eastman·Belluschi Consulting
A STRATEGIC ALLIANCE

City of Chicago

O2014-7367

Office of the City Clerk

Document Tracking Sheet

Meeting Date:	9/10/2014
Sponsor(s):	Reilly (42)
Type:	Ordinance
Title:	Grant(s) of privilege in public way for Macerich Management - door swing
Committee(s) Assignment:	Committee on Transportation and Public Way

ORDINANCE
MACERICH MANAGEMENT
Acct. No. 88194 - 2
Permit No. 1114035

Be It Ordained by the City Council of the City of Chicago:

SECTION 1. Permission and authority are hereby given and granted to MACERICH MANAGEMENT, upon the terms and subject to the conditions of this ordinance to maintain and use, as now constructed, one (1) Door Swing(s) on the public right-of-way adjacent to its premises known as 520 N. Michigan Ave..

Said Door Swing(s) at E. Grand measure(s):
One (1) at ten (10) feet in length, and one (1) foot in width for a total of ten (10) square feet.

The location of said privilege shall be as shown on prints kept on file with the Department of Business Affairs and Consumer Protection and the Office of the City Clerk.

Said privilege shall be constructed in accordance with plans and specifications approved by the Department of Transportation (Division of Project Development).

This grant of privilege in the public way shall be subject to the provisions of Section 10-28-015 and all other required provisions of the Municipal Code of Chicago.

The grantee shall pay to the City of Chicago as compensation for the privilege #1114035 herein granted the sum of seventy-five ($75.00) per annum in advance.

A 25% penalty will be added for payments received after due date.

The permit holder agrees to hold the City of Chicago harmless for any damage, relocation or replacement costs associated with damage, relocation or removal of private property caused by the City performing work in the public way.

Authority herein given and granted for a period of five (5) years from and after 06/30/2014.

Alderman _____

Brendan Reilly 42nd Ward

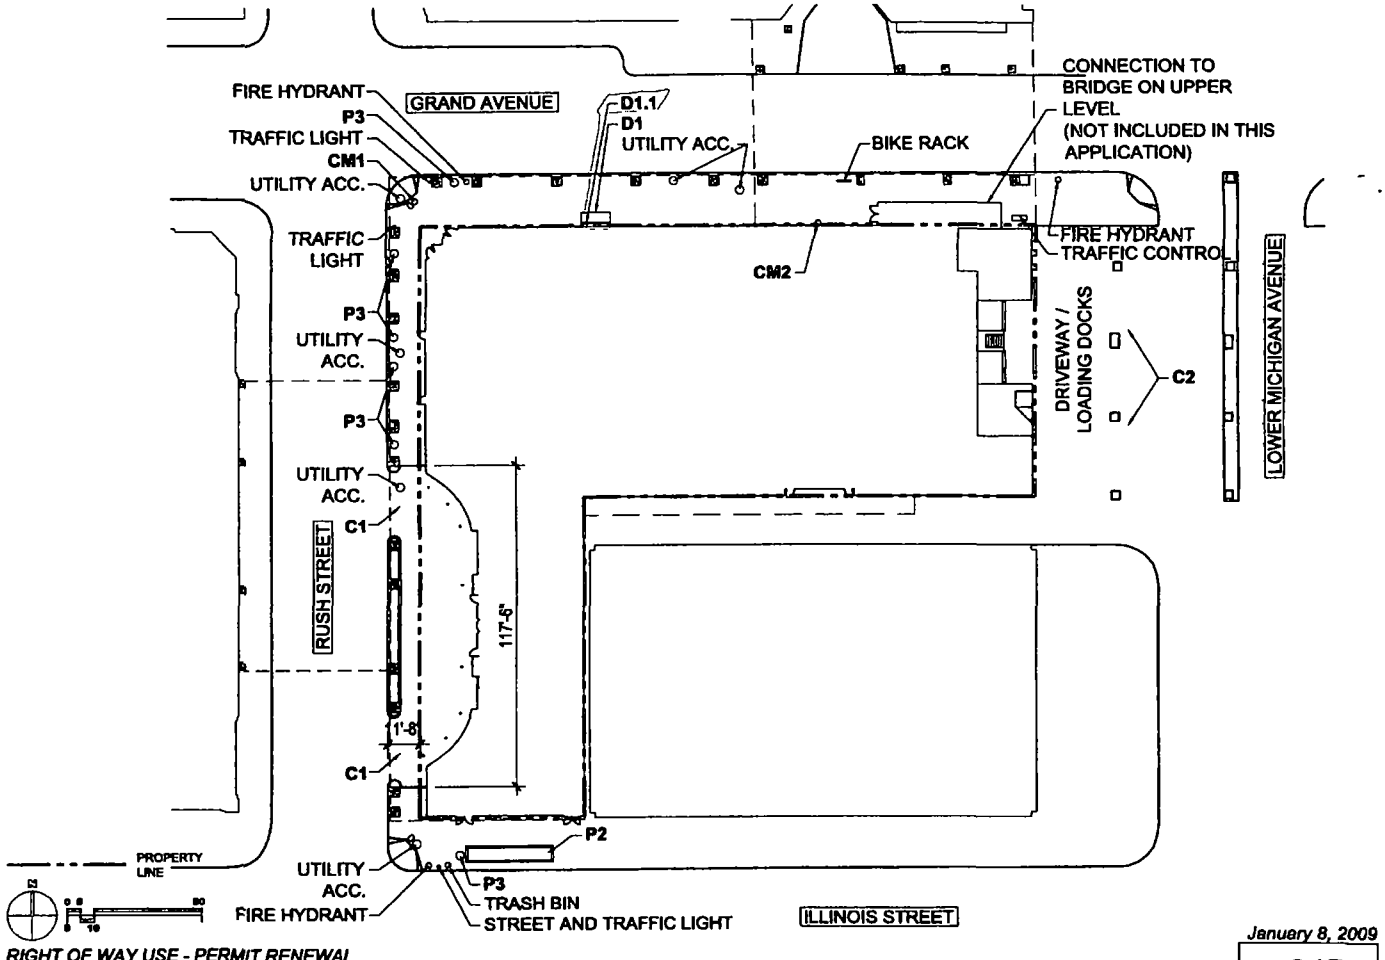

RIGHT OF WAY USE - PERMIT RENEWAL

BLOCK 125

OBJECTS BEYOND PROPERTY LINE AT OR BELOW GRADE

January 8, 2009

01B

MACERICH CHICAGO, IL

PEAPC 32610.03

Perkins Eastman Bellmschi Consulting
A STRATEGIC ALLIANCE

City of Chicago

O2014-7369

Office of the City Clerk

Document Tracking Sheet

Meeting Date:	9/10/2014
Sponsor(s):	Reilly (42)
Type:	Ordinance
Title:	Grant(s) of privilege in public way for Macerich Management - vault
Committee(s) Assignment:	Committee on Transportation and Public Way

ORDINANCE
MACERICH MANAGEMENT
Acct. No. 88194 - 2
Permit No 1114036

Be It Ordained by the City Council of the City of Chicago:

SECTION 1. Permission and authority are hereby given and granted to MACERICH MANAGEMENT, upon the terms and subject to the conditions of this ordinance to maintain and use, as now constructed, one (1) Vault(s) under the public right-of-way adjacent to its premises known as 520 N. Michigan Ave..

Said Vault(s) at E. Grand Avenue measure(s):
One (1) at ten (10) feet in length, and three point seven five (3.75) feet in width for a total of thirty-seven point five (37.5) square feet.

The location of said privilege shall be as shown on prints kept on file with the Department of Business Affairs and Consumer Protection and the Office of the City Clerk.

Said privilege shall be constructed in accordance with plans and specifications approved by the Department of Transportation (Office of Underground Coordination).

This grant of privilege in the public way shall be subject to the provisions of Section 10-28-015 and all other required provisions of the Municipal Code of Chicago.

The grantee shall pay to the City of Chicago as compensation for the privilege #1114036 herein granted the sum of four hundred ($400.00) per annum in advance.

A 25% penalty will be added for payments received after due date.

The permit holder agrees to hold the City of Chicago harmless for any damage, relocation or replacement costs associated with damage, relocation or removal of private property caused by the City performing work in the public way.

Authority herein given and granted for a period of five (5) years from and after 05/13/2014.

Alderman _____

Brendan Reilly 42nd Ward

MACERICH®
Chicago, Illinois

OBJECTS BEYOND PROPERTY LINE – CECO VAULT D1

June 23, 2014

07

City of Chicago

O2014-7372

Office of the City Clerk

Document Tracking Sheet

Meeting Date:	9/10/2014
Sponsor(s):	Reilly (42)
Type:	Ordinance
Title:	Grant(s) of privilege in public way for Mac Mangement Co., Inc.
Committee(s) Assignment:	Committee on Transportation and Public Way

ORDINANCE
MAC MANAGEMENT COMPANY, INC
Acct. No. 278490 - 1
Permit No. 1114586

Be It Ordained by the City Council of the City of Chicago:

SECTION 1. Permission and authority are hereby given and granted to MAC MANAGEMENT COMPANY, INC, upon the terms and subject to the conditions of this ordinance to maintain and use, as now constructed, six (6) Planter(s) on the public right-of-way for beautification purposes adjacent to its premises known as 640 N. La Salle Dr..

Said Planter(s) at N. LASALLE measure(s):
Six (6) at five (5) feet in length, and five (5) feet in width for a total of one hundred fifty (150) square feet.

Grantee must allow the required clear and unobstructed space for pedestrian passage at all times per rules and regulations approved by the Department of Transportation.

The location of said privilege shall be as shown on prints kept on file with the Department of Business Affairs and Consumer Protection and the Office of the City Clerk.

Said privilege shall be constructed in accordance with plans and specifications approved by the Department of Planning and Development and Department of Transportation (Division of Project Development).

This grant of privilege in the public way shall be subject to the provisions of Section 10-28-015 and all other required provisions of the Municipal Code of Chicago.

The grantee shall pay to the City of Chicago as compensation for the privilege #1114586 herein granted the sum of zero ($.00) per annum in advance.

A 25% penalty will be added for payments received after due date.

The permit holder agrees to hold the City of Chicago harmless for any damage, relocation or replacement costs associated with damage, relocation or removal of private property caused by the City performing work in the public way.

Authority herein given and granted for a period of five (5) years from and after 07/21/2014.

Alderman _____

Brendan Reilly 42nd Ward

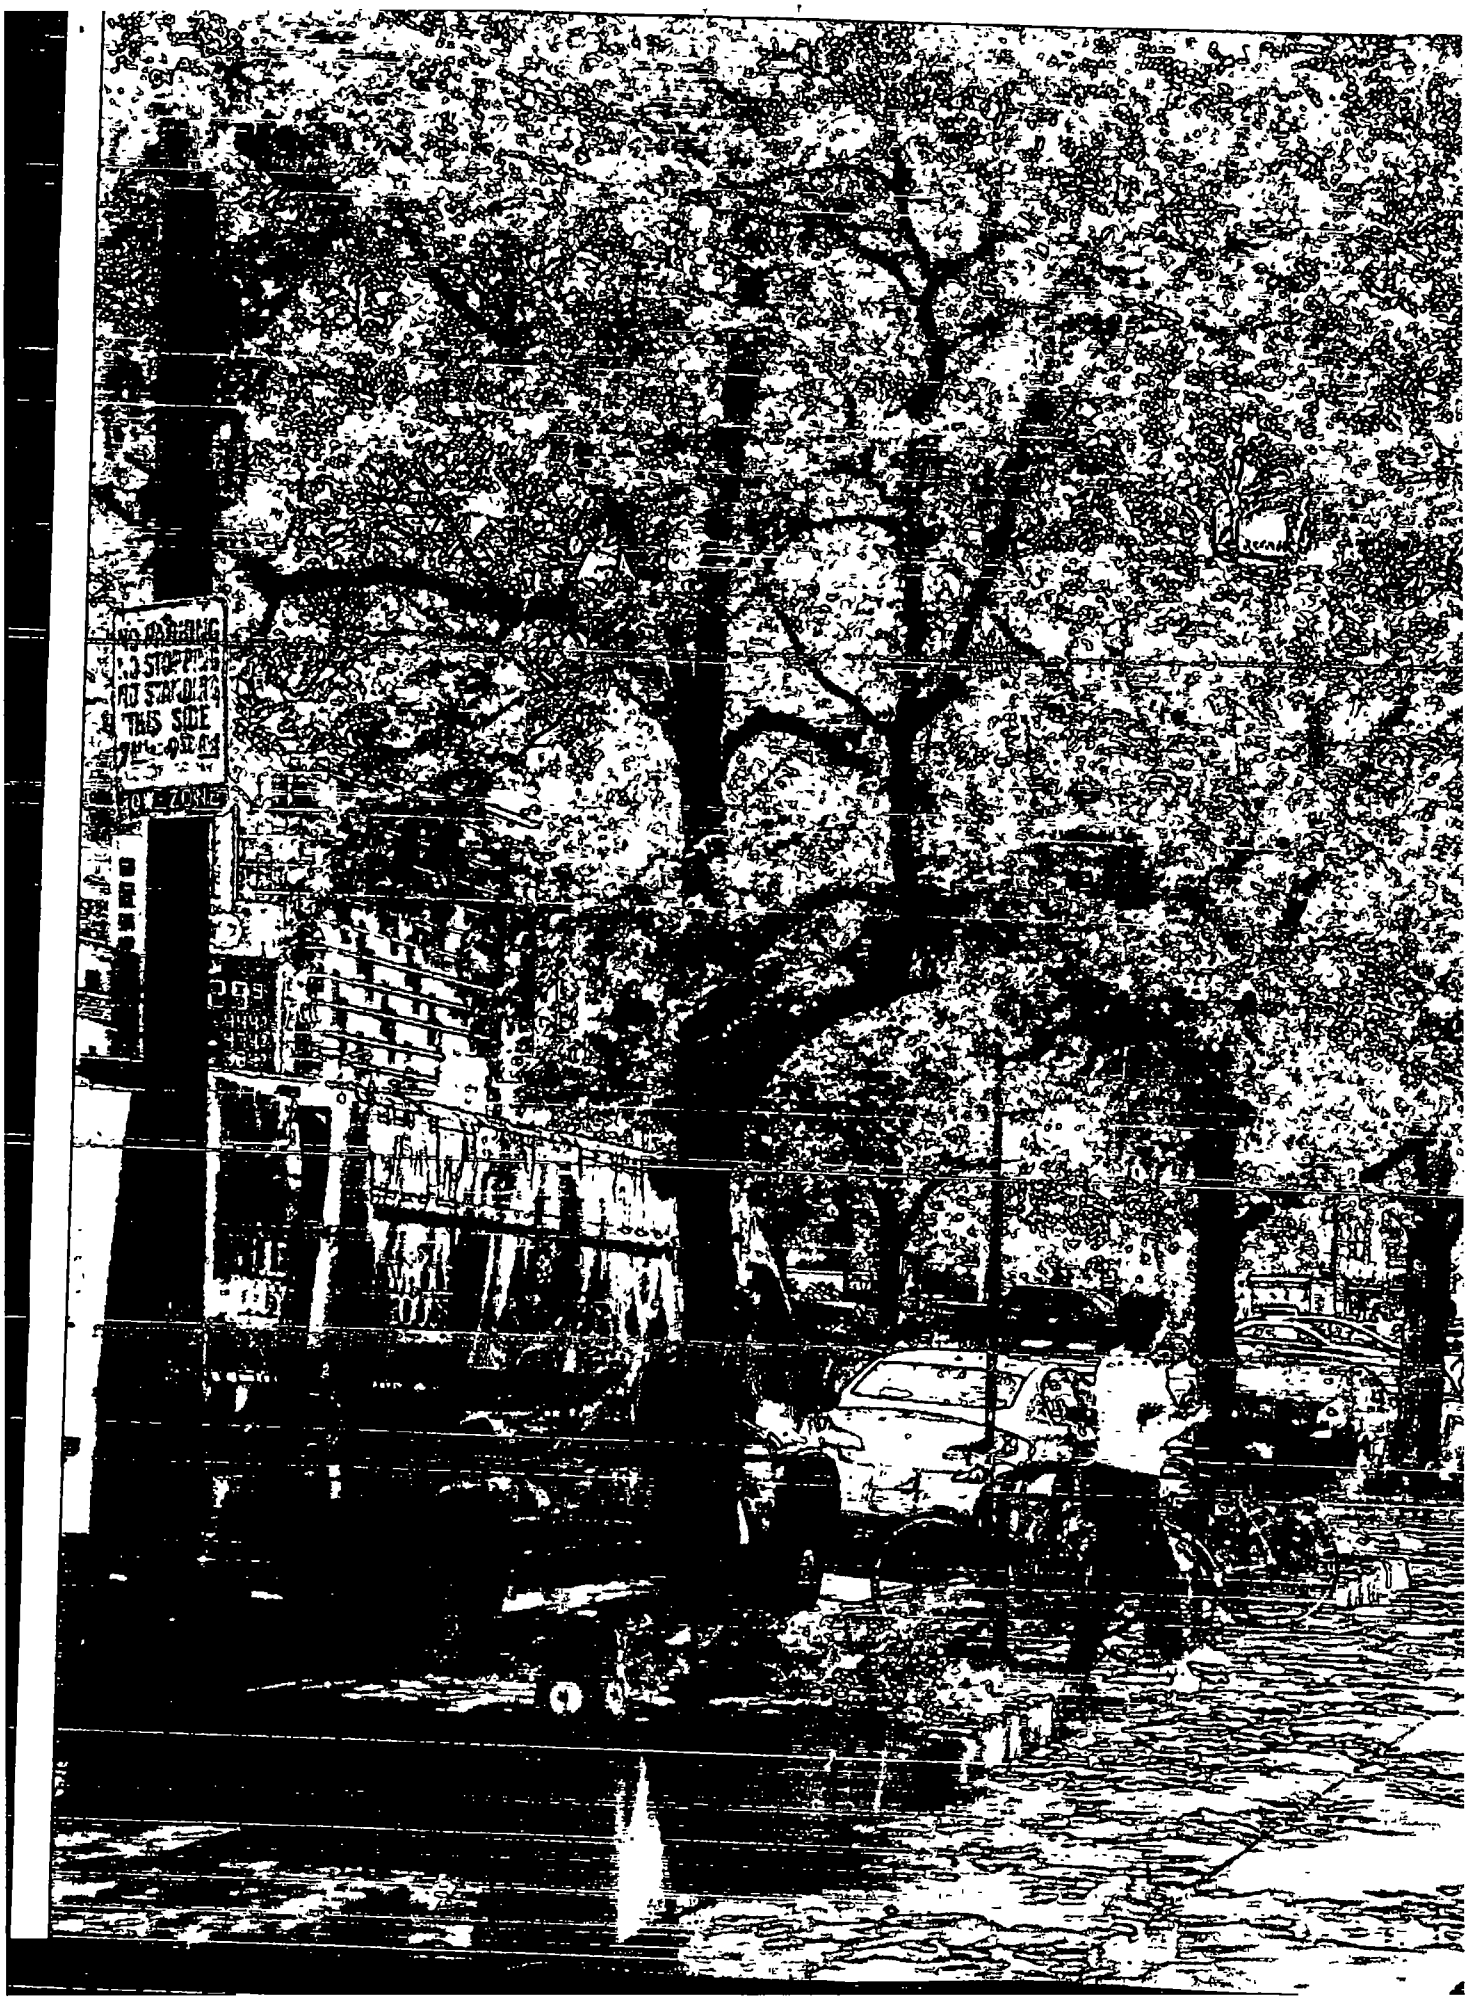

City of Chicago

O2014-7375

Office of the City Clerk

Document Tracking Sheet

Meeting Date:	9/10/2014
Sponsor(s):	Reilly (42)
Type:	Ordinance
Title:	Grant(s) of privilege in public way for Madison La Salle Partners LLC
Committee(s) Assignment:	Committee on Transportation and Public Way

ORDINANCE
MADISON LA SALLE PARTNERS, LLC
Acct. No. 342222 - 1
Permit No. 1113902

Be It Ordained by the City Council of the City of Chicago:

SECTION 1. Permission and authority are hereby given and granted to MADISON LA SALLE PARTNERS, LLC, upon the terms and subject to the conditions of this ordinance to maintain and use, as now constructed, two (2) Vault(s) under the public right-of-way adjacent to its premises known as 10 S. La Salle St..

Said Vault(s) at S. LaSalle Street measure(s):
One (1) at two hundred four point one four (204.14) feet in length, and sixteen point two five (16.25) feet in width for a total of three thousand three hundred seventeen point two eight (3317.28) square feet.

Said Vault(s) at W. Madison Street measure(s):
One (1) at one hundred forty-one point zero five (141.05) feet in length, and fourteen point one six (14.16) feet in width for a total of one thousand nine hundred ninety-seven point two seven (1997.27) square feet.

The location of said privilege shall be as shown on prints kept on file with the Department of Business Affairs and Consumer Protection and the Office of the City Clerk.

Said privilege shall be constructed in accordance with plans and specifications approved by the Department of Transportation (Office of Underground Coordination).

This grant of privilege in the public way shall be subject to the provisions of Section 10-28-015 and all other required provisions of the Municipal Code of Chicago.

The grantee shall pay to the City of Chicago as compensation for the privilege #1113902 herein granted the sum of forty-seven thousand one hundred eighty-four ($47,184.00) per annum in advance.

A 25% penalty will be added for payments received after due date.

The permit holder agrees to hold the City of Chicago harmless for any damage, relocation or replacement costs associated with damage, relocation or removal of private property caused by the City performing work in the public way.

Authority herein given and granted for a period of five (5) years from and after 06/03/2014.

Alderman _____

Brendan Reilly 42nd Ward

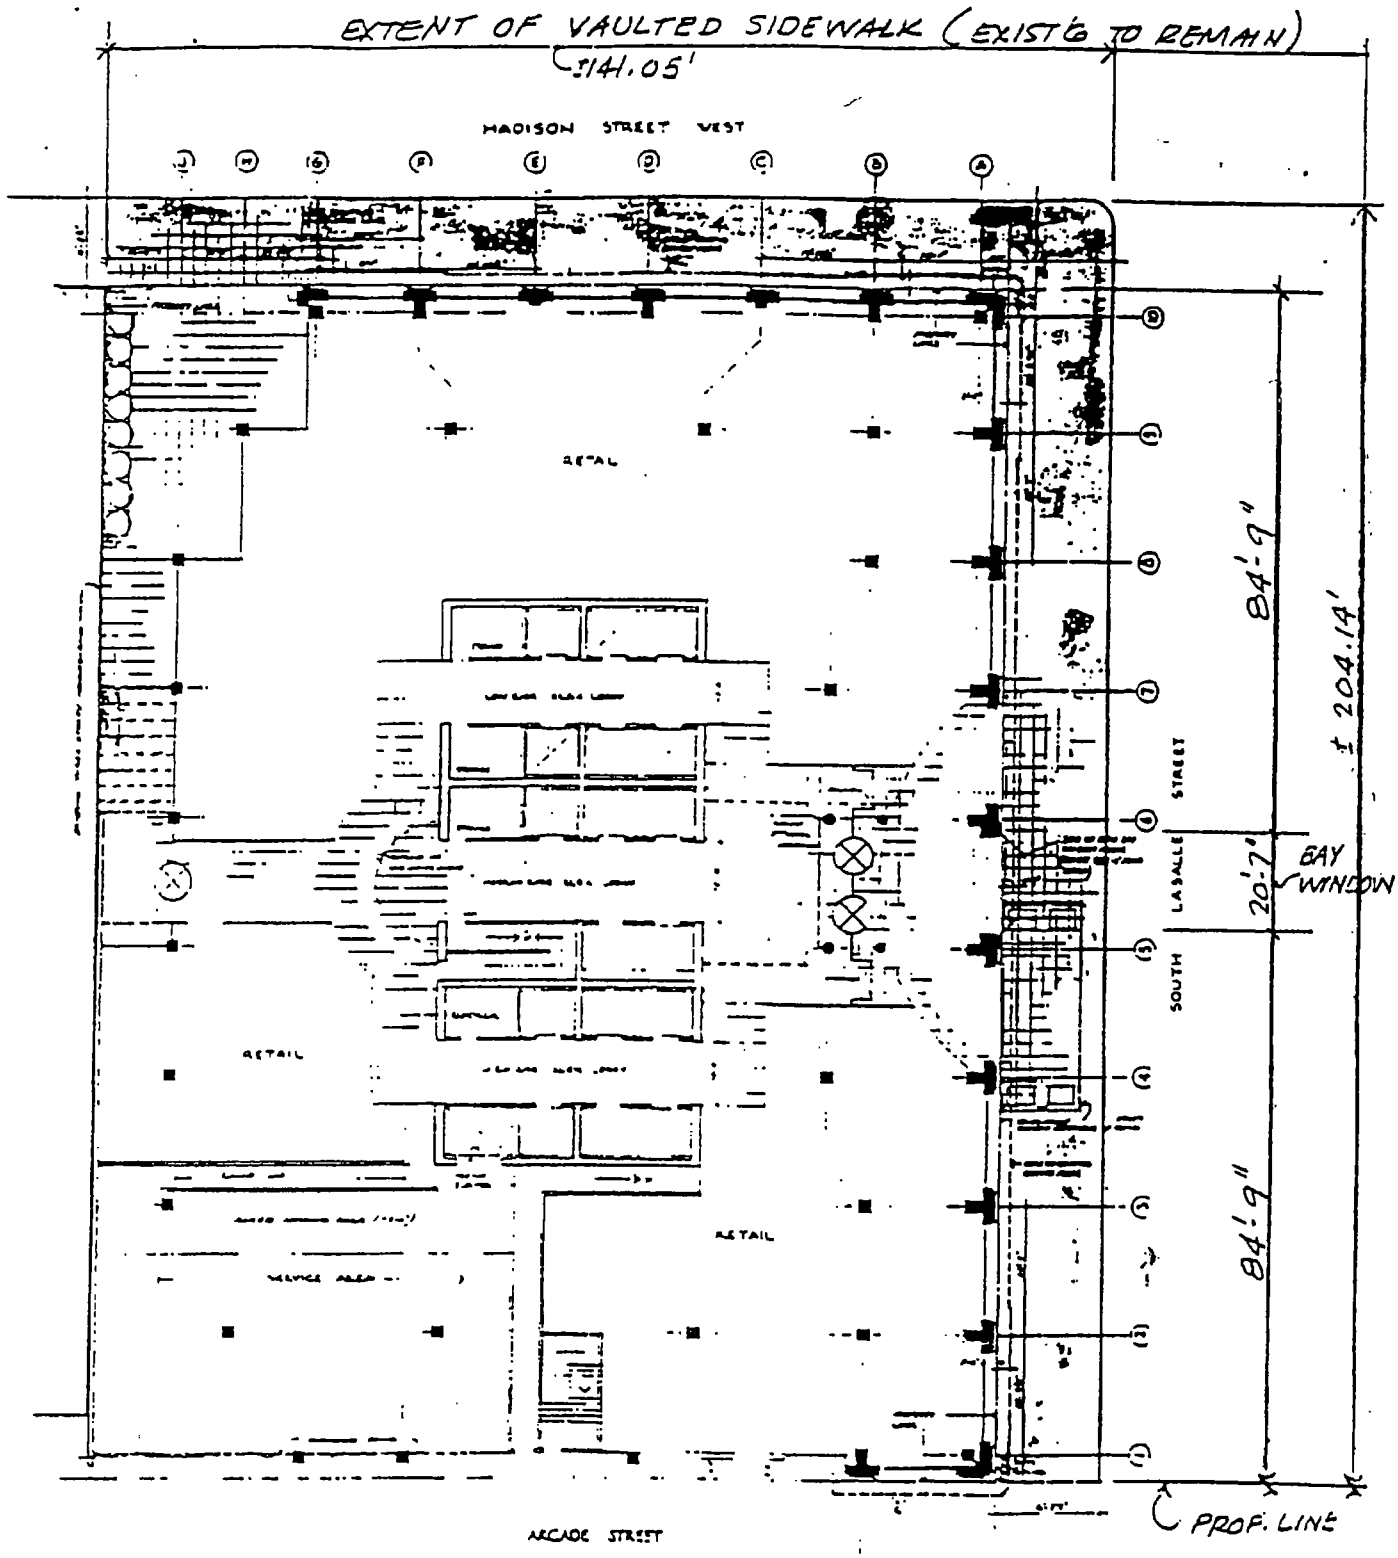

10 S. LaSalle Street

GROUND FLOOR PLAN

10/26/82

City of Chicago

O2014-7377

Office of the City Clerk

Document Tracking Sheet

Meeting Date:	9/10/2014
Sponsor(s):	Reilly (42)
Type:	Ordinance
Title:	Grant(s) of privilege in public way for Metropolitan Life Insurance Co.
Committee(s) Assignment:	Committee on Transportation and Public Way

ORDINANCE
METROPOLITAN LIFE INSURANCE COMPANY
Acct. No. 5506 - 3
Permit No. 1114846

Be It Ordained by the City Council of the City of Chicago:

SECTION 1. Permission and authority are hereby given and granted to METROPOLITAN LIFE INSURANCE COMPANY, upon the terms and subject to the conditions of this ordinance to maintain and use, as now constructed, four (4) Ground Retention System(s) under the public right-of-way adjacent to its premises known as 1 N. Franklin St.. Existing ground retention system extend thirty (30) feet below ground level at its deepest point. Existing ground retention system extend for the following dimensions under the public way.

Said Ground Retention System(s) at W. Madison Street measure(s):
One (1) at seventy-seven point six six (77.66) feet in length, and four point six six (4.66) feet in width for a total of three hundred sixty-one point nine (361.9) square feet.

Said Ground Retention System(s) at W. Calhoun Place measure(s):
One (1) at one hundred fifteen (115) feet in length, and four (4) feet in width for a total of four hundred sixty (460) square feet.

Said Ground Retention System(s) at N. Franklin Street measure(s):
One (1) at one hundred twenty-seven (127) feet in length, and one point eight three (1.83) foot in width for a total of two hundred thirty-two point four one (232.41) square feet.

Said Ground Retention System(s) at N. Wells Street measure(s):
One (1) at fifty-three (53) feet in length, and two point five eight (2.58) feet in width for a total of one hundred thirty-six point seven four (136.74) square feet.

The location of said privilege shall be as shown on prints kept on file with the Department of Business Affairs and Consumer Protection and the Office of the City Clerk.

Said privilege shall be constructed in accordance with plans and specifications approved by the Department of Transportation (Office of Underground Coordination) and Department of Water Management.

This grant of privilege in the public way shall be subject to the provisions of Section 10-28-015 and all other required provisions of the Municipal Code of Chicago.

The grantee shall pay to the City of Chicago as compensation for the privilege #1114846 herein granted the sum of eight thousand five hundred eighty ($8,580.00) per annum in advance.

A 25% penalty will be added for payments received after due date.

The permit holder agrees to hold the City of Chicago harmless for any damage, relocation or replacement costs associated with damage, relocation or removal of private property caused by the City performing work in the public way.

Authority herein given and granted for a period of five (5) years from and after Date of Passage.

Alderman _____

Brendan Reilly 42nd Ward

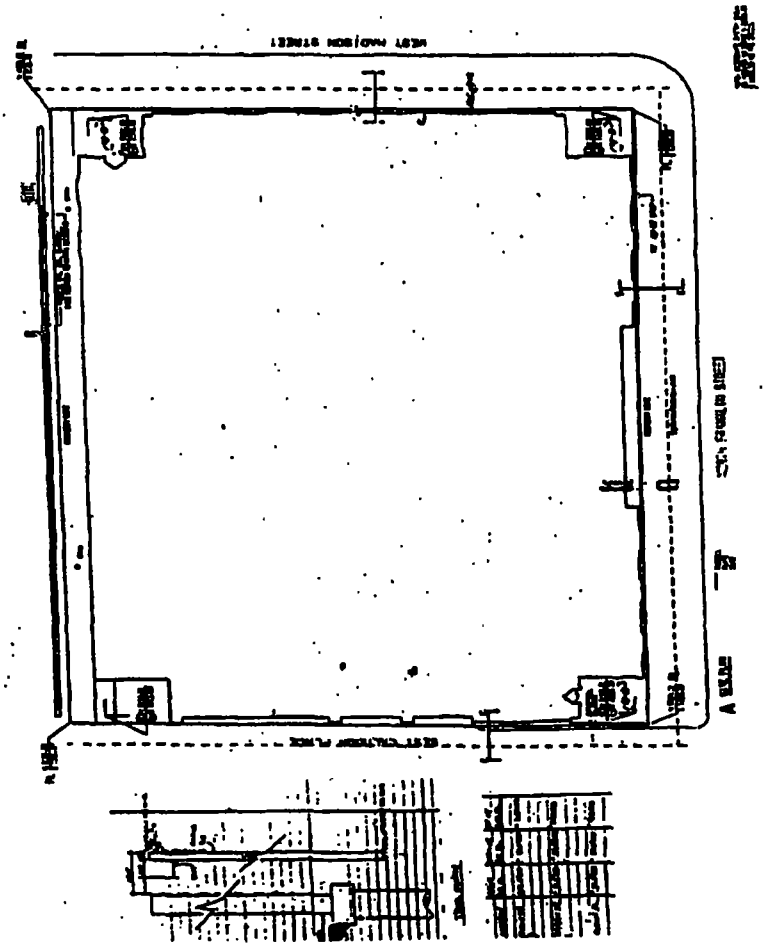

City of Chicago

O2014-7380

Office of the City Clerk

Document Tracking Sheet

Meeting Date:	9/10/2014
Sponsor(s):	Reilly (42)
Type:	Ordinance
Title:	Grant(s) of privilege in public way for Greg Mutz
Committee(s) Assignment:	Committee on Transportation and Public Way

ORDINANCE
GREG MUTZ
Acct. No. 333903 - 1
Permit No. 1114824

Be It Ordained by the City Council of the City of Chicago:

SECTION 1. Permission and authority are hereby given and granted to GREG MUTZ, upon the terms and subject to the conditions of this ordinance to maintain and use, as now constructed, one (1) wrought iron Fence on the public right-of-way adjacent to its premises known as 456 W. Huron St..

Said wrought iron Fence at W. Huron Street measure(s):
One (1) at thirty-five (35) feet in length, and seven (7) feet in width for a total of two hundred forty-five (245) square feet. Existing wrought iron fence is approximately two (2) feet six (6) inches in height.

The location of said privilege shall be as shown on prints kept on file with the Department of Business Affairs and Consumer Protection and the Office of the City Clerk.

Said privilege shall be constructed in accordance with plans and specifications approved by the Department of Transportation (Division of Project Development).

This grant of privilege in the public way shall be subject to the provisions of Section 10-28-015 and all other required provisions of the Municipal Code of Chicago.

The grantee shall pay to the City of Chicago as compensation for the privilege #1114824 herein granted the sum of four hundred ($400.00) per annum in advance.

A 25% penalty will be added for payments received after due date.

The permit holder agrees to hold the City of Chicago harmless for any damage, relocation or replacement costs associated with damage, relocation or removal of private property caused by the City performing work in the public way.

Authority herein given and granted for a period of five (5) years from and after 11/19/2013.

Alderman _____

Brendan Reilly 42nd Ward

City of Chicago

O2014-7392

Office of the City Clerk

Document Tracking Sheet

Meeting Date:	9/10/2014
Sponsor(s):	Reilly (42)
Type:	Ordinance
Title:	Grant(s) of privilege in public way for Newsberry Townhome Owners Association - sprinkler heads
Committee(s) Assignment:	Committee on Transportation and Public Way

ORDINANCE
NEWBERRY TOWNHOME OWNERS ASSOCIATION
Acct. No. 201600 - 1
Permit No. 1114860

Be It Ordained by the City Council of the City of Chicago:

SECTION 1. Permission and authority are hereby given and granted to NEWBERRY TOWNHOME OWNERS ASSOCIATION, upon the terms and subject to the conditions of this ordinance to maintain and use, as now constructed, Sprinkler System/seventeen (17) sprinkler heads under the public right-of-way adjacent to its premises known as 1000 N. State St..

Said Sprinkler System/seventeen (17) sprinkler heads at N. STATE ST. measure(s):
Sprinkler system at ninety-two (92) feet in length, and point zero eight (.08) feet in width for a total of one hundred twenty-five point one two (125.12) square feet.

The location of said privilege shall be as shown on prints kept on file with the Department of Business Affairs and Consumer Protection and the Office of the City Clerk.

Said privilege shall be constructed in accordance with plans and specifications approved by the Department of Transportation (Office of Underground Coordination) and Department of Water Management.

This grant of privilege in the public way shall be subject to the provisions of Section 10-28-015 and all other required provisions of the Municipal Code of Chicago.

The grantee shall pay to the City of Chicago as compensation for the privilege #1114860 herein granted the sum of four hundred ($400.00) per annum in advance.

A 25% penalty will be added for payments received after due date.

The permit holder agrees to hold the City of Chicago harmless for any damage, relocation or replacement costs associated with damage, relocation or removal of private property caused by the City performing work in the public way.

Authority herein given and granted for a period of five (5) years from and after 11/05/2013.

Alderman _____

Brendan Reilly 42nd Ward

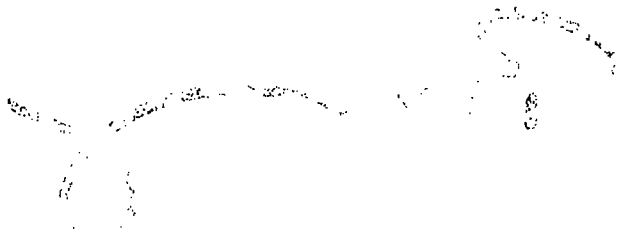

(Page 2 of 3)

May 01 08 01:16p MKS Management, Inc 3126425868 p.2

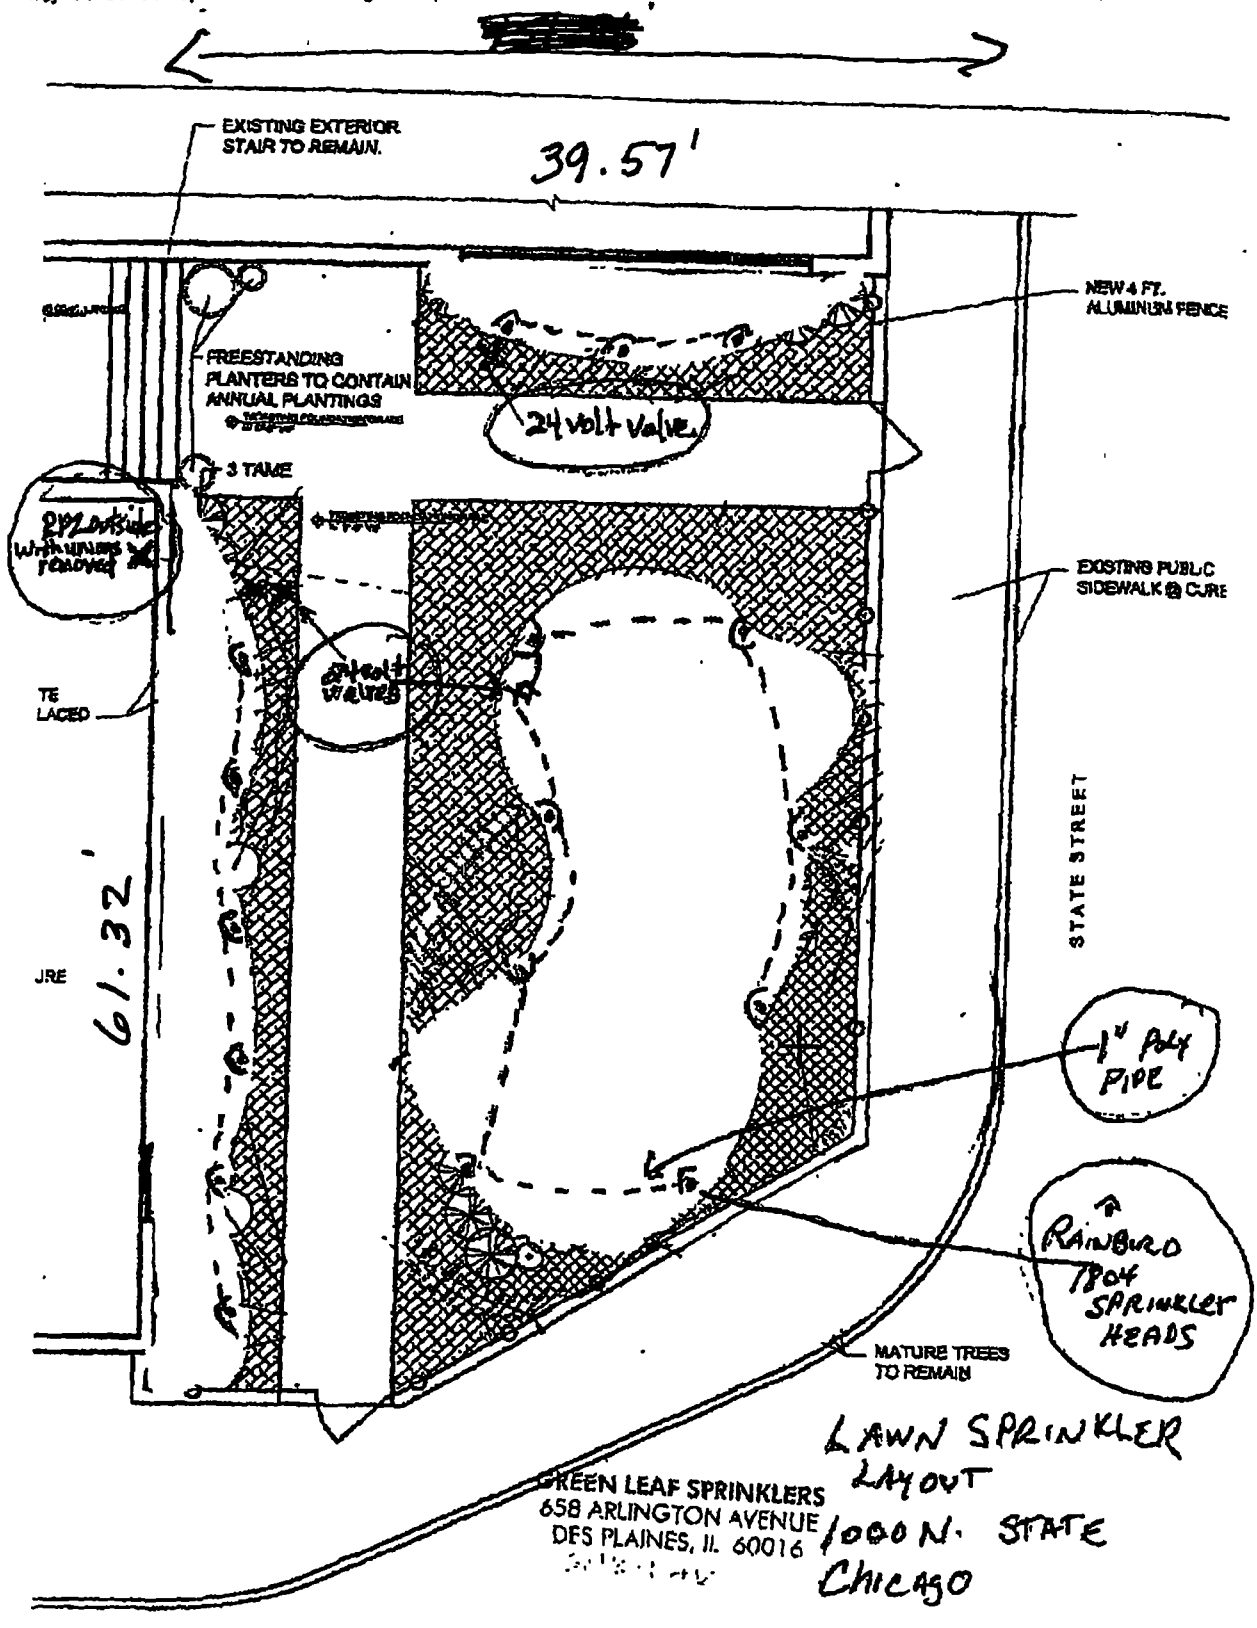

City of Chicago

O2014-7399

Office of the City Clerk

Document Tracking Sheet

Meeting Date:	9/10/2014
Sponsor(s):	Reilly (42)
Type:	Ordinance
Title:	Grant(s) of privilege in public way for Newberry Townhome Owners Association - wrought iron fence
Committee(s) Assignment:	Committee on Transportation and Public Way

ORDINANCE
NEWBERRY TOWNHOME OWNERS ASSOCIATION
Acct. No. 201600 - 1
Permit No. 1114859

Be It Ordained by the City Council of the City of Chicago:

SECTION 1. Permission and authority are hereby given and granted to NEWBERRY TOWNHOME OWNERS ASSOCIATION, upon the terms and subject to the conditions of this ordinance to maintain and use, as now constructed, one (1) wrought iron Fence(s) on the public right-of-way adjacent to its premises known as 1000 N. State St..

Said wrought iron Fence(s) at N. STATE ST. measure(s):
One (1) at ninety-two (92) feet in length, and point zero eight (.08) feet in width for a total of seven point three six (7.36) square feet. Existing wrought iron fence is approximately four (4) feet in height.

The location of said privilege shall be as shown on prints kept on file with the Department of Business Affairs and Consumer Protection and the Office of the City Clerk.

Said privilege shall be constructed in accordance with plans and specifications approved by the Department of Transportation (Division of Project Development).

This grant of privilege in the public way shall be subject to the provisions of Section 10-28-015 and all other required provisions of the Municipal Code of Chicago.

The grantee shall pay to the City of Chicago as compensation for the privilege #1114859 herein granted the sum of four hundred ($400.00) per annum in advance.

A 25% penalty will be added for payments received after due date.

The permit holder agrees to hold the City of Chicago harmless for any damage, relocation or replacement costs associated with damage, relocation or removal of private property caused by the City performing work in the public way.

Authority herein given and granted for a period of five (5) years from and after 11/05/2013.

Alderman _____
Brendan Reilly 42nd Ward

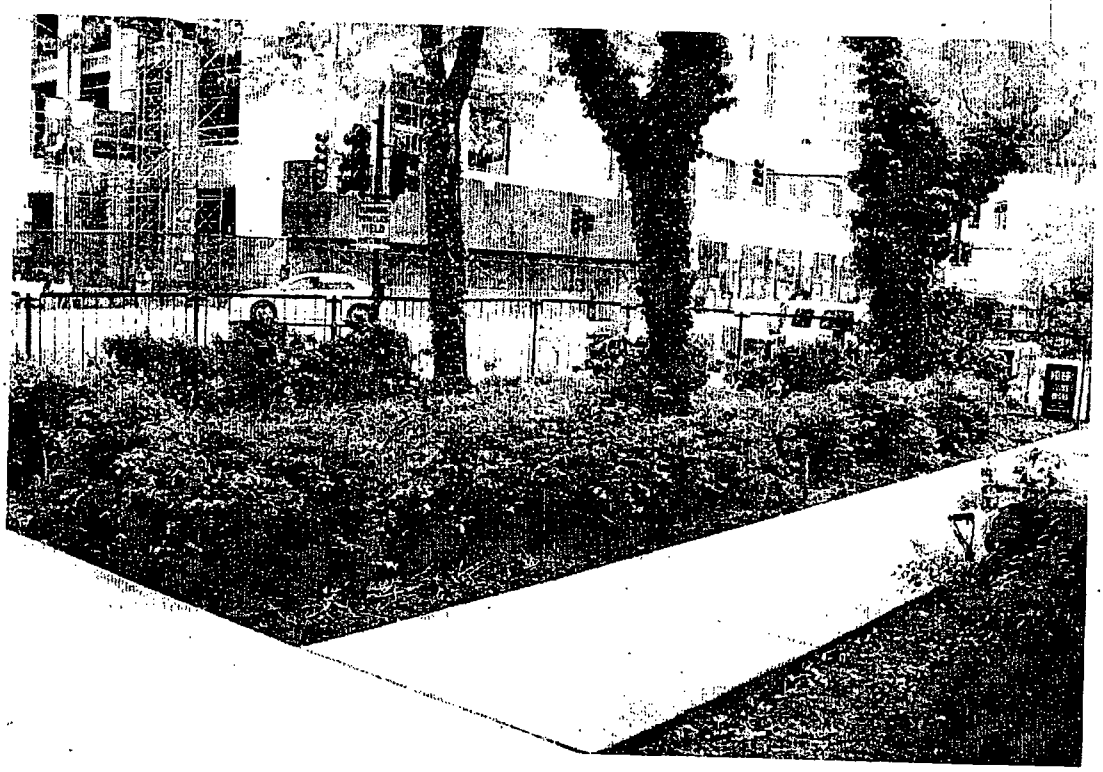

City of Chicago

O2014-7422

Office of the City Clerk

Document Tracking Sheet

Meeting Date:	9/10/2014
Sponsor(s):	Reilly (42)
Type:	Ordinance
Title:	Grant(s) of privilege in public way for Northern Trust Co., The - covered pedestrian bridge
Committee(s) Assignment:	Committee on Transportation and Public Way

ORDINANCE
THE NORTHERN TRUST COMPANY
Acct. No. 85393 - 1
Permit No. 1114263

Be It Ordained by the City Council of the City of Chicago:

SECTION 1. Permission and authority are hereby given and granted to THE NORTHERN TRUST COMPANY, upon the terms and subject to the conditions of this ordinance to maintain and use, as now constructed, one (1) Covered Pedestrian Bridge over and across the east/west eighteen (18) foot public alley lying between South Wells Street and South LaSalle Street also known as West Arcade Place, beginning at a point ninety-three and seventy-five (93.75) feet east of the east line of South Wells Street. Existing covered pedestrian bridge connect the two buildings known as 50 South LaSalle Street and 181 West Madison Street. Existing bridge extend across West Arcade Place a distance of approximately eighteen (18) feet and is not less than five (5) stories above grade at said location. Bridge dimensions are fourteen (14) feet in height, eighteen (18) feet in length and twelve and seven hundredths (12.17) feet in width.

The location of said privilege shall be as shown on prints kept on file with the Department of Business Affairs and Consumer Protection and the Office of the City Clerk.

Said privilege shall be constructed in accordance with plans and specifications approved by the Department of Planning and Development and Department of Transportation (Division of Project Development).

This grant of privilege in the public way shall be subject to the provisions of Section 10-28-015 and all other required provisions of the Municipal Code of Chicago.

The grantee shall pay to the City of Chicago as compensation for the privilege #1114263 herein granted the sum of two thousand one hundred two ($2,103.00) per annum in advance.

A 25% penalty will be added for payments received after due date.

The permit holder agrees to hold the City of Chicago harmless for any damage, relocation or replacement costs associated with damage, relocation or removal of private property caused by the City performing work in the public way.

Authority herein given and granted for a period of five (5) years from and after 07/19/2014.

Alderman _____

Brendan Reilly 42nd Ward

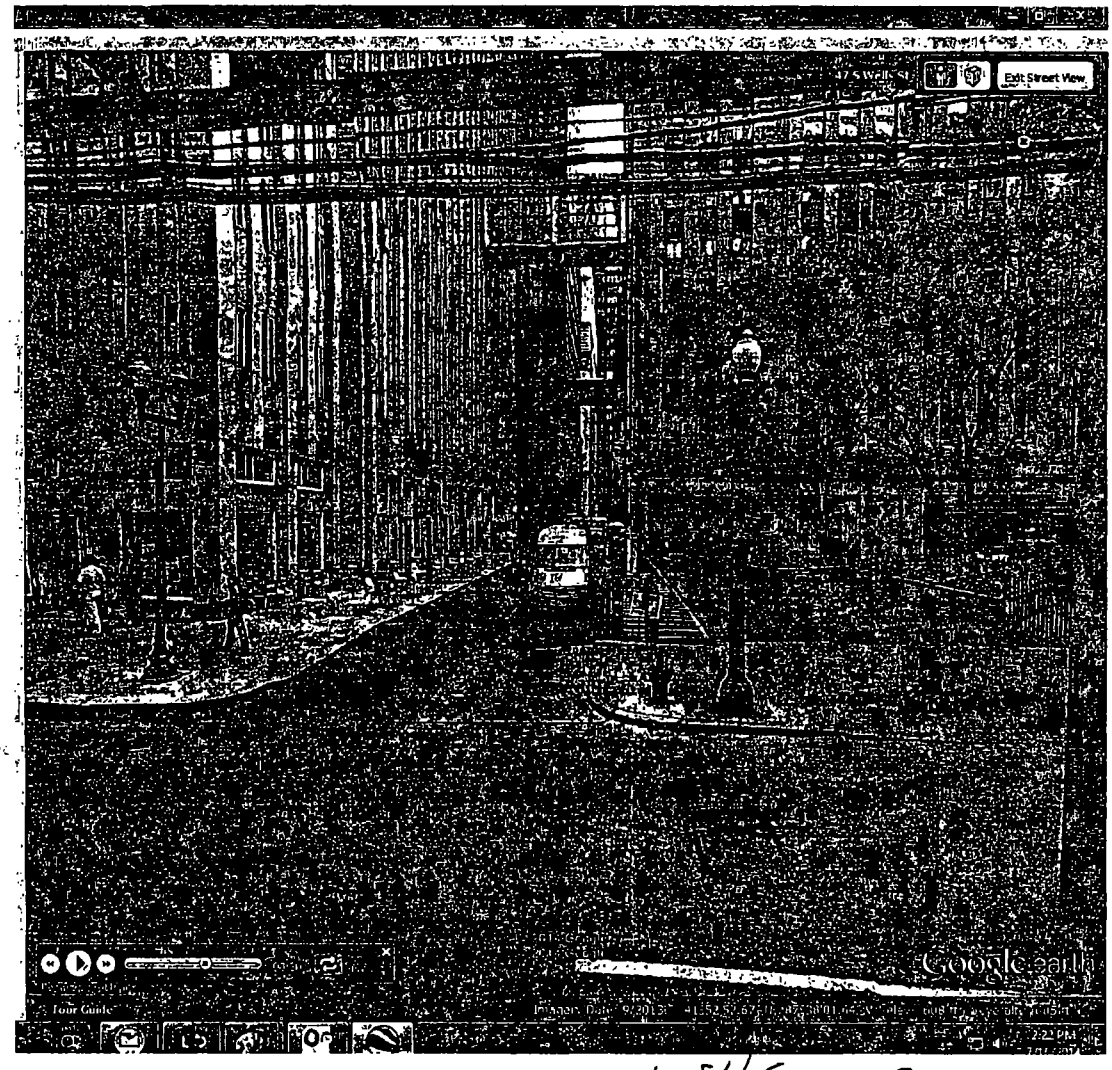

← N WELLS S →

City of Chicago

O2014-7424

Office of the City Clerk

Document Tracking Sheet

Meeting Date:	9/10/2014
Sponsor(s):	Reilly (42)
Type:	Ordinance
Title:	Grant(s) of privilege in public way for Northern Trust Co., The - pedestrian bridge
Committee(s) Assignment:	Committee on Transportation and Public Way

ORDINANCE
THE NORTHERN TRUST COMPANY
Acct. No. 85393 - 1
Permit No. 1114535

Be It Ordained by the City Council of the City of Chicago:

SECTION 1. Permission and authority are hereby given and granted to THE NORTHERN TRUST COMPANY, upon the terms and subject to the conditions of this ordinance to maintain and use, as now constructed, one (1) Pedestrian Bridge projecting over the public right-of-way adjacent to its premises known as 50 S. La Salle St..

Said Pedestrian Bridge at West Arcade Place measure(s):

One (1) at eighteen (18) feet in length, and twelve (12) feet in width for a total of two hundred sixteen (216) square feet.

Existing pedestrian bridge is located approximately thirty-three (33) feet west of the west line of South LaSalle Street and run over and across West Arcade Place at the sixth (6^{th}) story level of said premises for a distance of approximately eighteen (18) feet in length. Existing pedestrian bridge connect the 50 South La Salle Street building with the premises known as 10 South La Salle Street and is fifteen (15) feet in height and twelve (12) feet in width.

The location of said privilege shall be as shown on prints kept on file with the Department of Business Affairs and Consumer Protection and the Office of the City Clerk.

Said privilege shall be constructed in accordance with plans and specifications approved by the Department of Planning and Development and Department of Transportation (Division of Project Development).

This grant of privilege in the public way shall be subject to the provisions of Section 10-28-015 and all other required provisions of the Municipal Code of Chicago.

The grantee shall pay to the City of Chicago as compensation for the privilege #1114535 herein granted the sum of two thousand seventy-four ($2,074.00) per annum in advance.

A 25% penalty will be added for payments received after due date.

The permit holder agrees to hold the City of Chicago harmless for any damage, relocation or replacement costs associated with damage, relocation or removal of private property caused by the City performing work in the public way.

Authority herein given and granted for a period of five (5) years from and after 02/25/2013.

Alderman _____

Brendan Reilly 42nd Ward

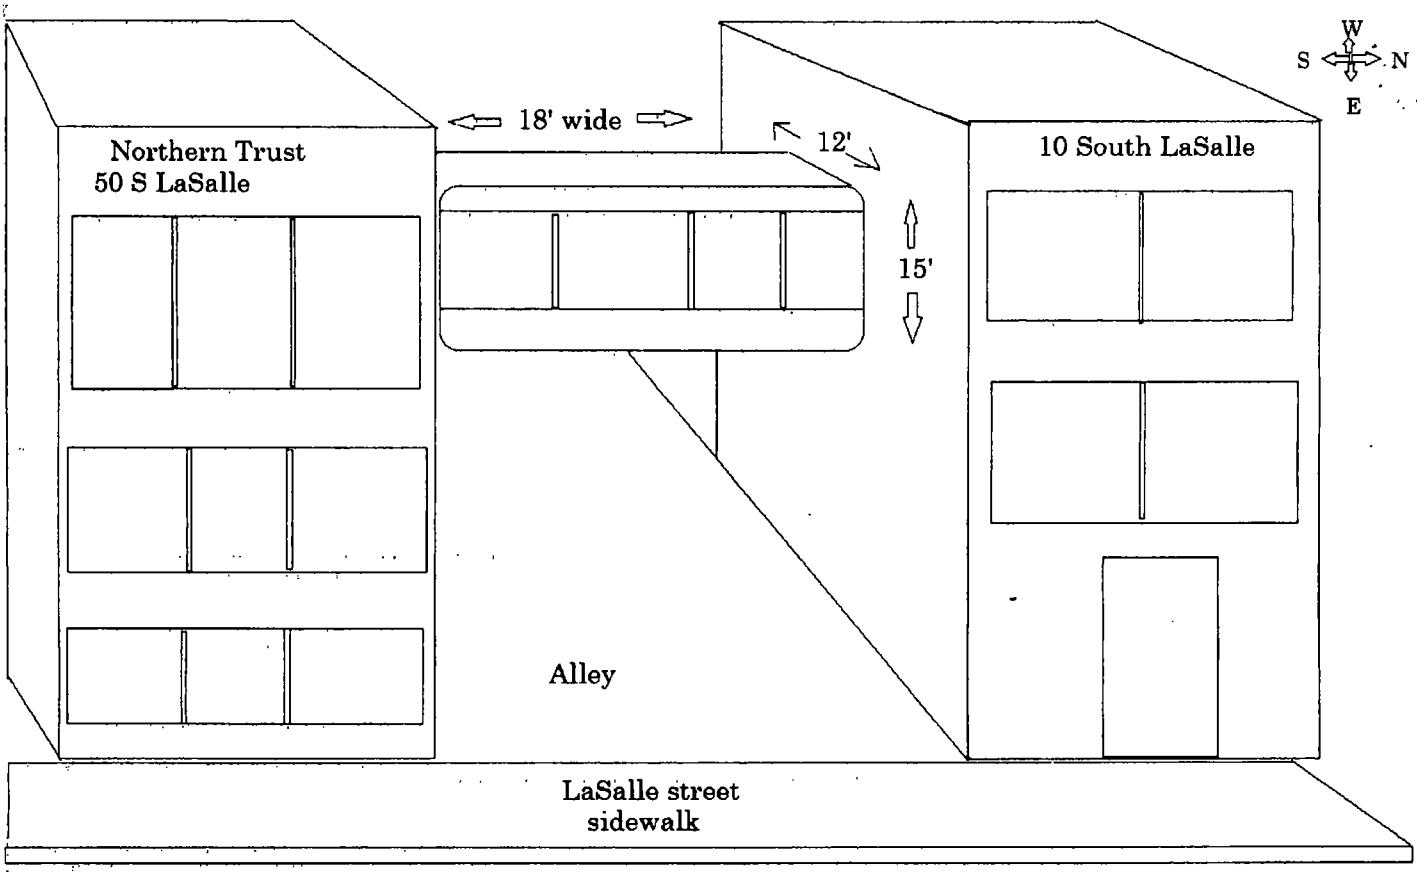
W
S
N
E
18' wide
12'
15'
Northern Trust
50 S LaSalle
10 South LaSalle
Alley
LaSalle street
sidewalk

City of Chicago

O2014-7670

Office of the City Clerk

Document Tracking Sheet

Meeting Date:	9/10/2014
Sponsor(s):	Reilly (42)
Type:	Ordinance
Title:	Grant(s) of privilege in public way for Northwestern Memorial Hospital - sign
Committee(s) Assignment:	Committee on Transportation and Public Way

ORDINANCE
NORTHWESTERN MEMORIAL HOSPITAL
Acct. No. 69273 - 14
Permit No. 1114532

Be It Ordained by the City Council of the City of Chicago:

SECTION 1. Permission and authority are hereby given and granted to NORTHWESTERN MEMORIAL HOSPITAL, upon the terms and subject to the conditions of this ordinance to maintain and use one (1) sign(s) projecting over the public right-of-way attached to its premises known as 259 E. Erie St..

Said sign structure(s) measures as follows; along 245-51 E Erie St:
One (1) at seventeen point seven five (17.75) feet in length, one point five (1.5) feet in height and nine (9) feet above grade level.

The location of said privilege shall be as shown on prints kept on file with the Department of Business Affairs and Consumer Protection and the Office of the City Clerk.

Said privilege shall be constructed in accordance with plans and specifications approved by the Department of Transportation (Division of Project Development) and Zoning Department - Signs.

This grant of privilege in the public way shall be subject to the provisions of Section 10-28-015 and all other required provisions of the Municipal Code of Chicago.

The grantee shall pay to the City of Chicago as compensation for the privilege #1114532 herein granted the sum of three hundred ($300.00) per annum in advance.

A 25% penalty will be added for payments received after due date.

The permit holder agrees to hold the City of Chicago harmless for any damage, relocation or replacement costs associated with damage, relocation or removal of private property caused by the City performing work in the public way.

Authority herein given and granted for a period of five (5) years from and after Date of Passage.

Alderman _____

Brendan Reilly 42nd Ward

SIGN SPECIFICATIONS

[A] - ILLUMINATED BUILDING ID
Description: ITDD - levels
Materials: 1/4" blum - 1/4" blum reveal - 1/2" blum painted white

Face Color: P-2 Grey
Returns: P-1 White
Installation: Flush to glass: D/S tape

[B] - GLASS PANEL
Material: 1/2" low iron clear
Color: Clear - back painted P-1 White

[C] - LED CHANNEL
Painted Brushed Aluminum
White LEDS to edge light glass

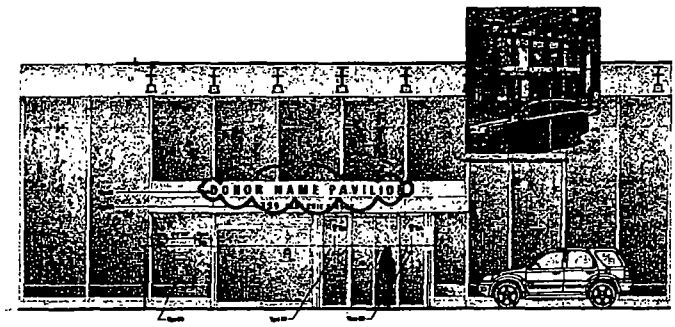

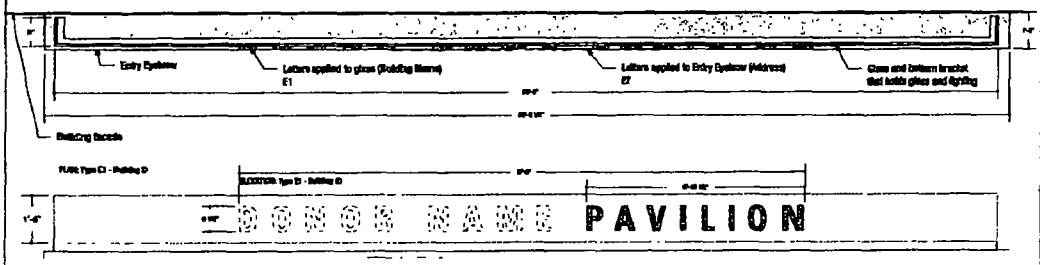

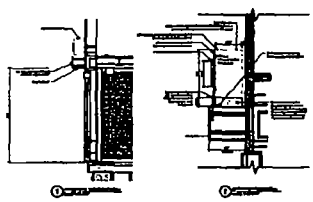

POBLOCKI

Northwestern Medicine

Exterior
Chicago, IL

Scale: 3/8"=1'

E1
Building ID

65406 101

City of Chicago

O2014-7673

Office of the City Clerk

Document Tracking Sheet

Meeting Date:	9/10/2014
Sponsor(s):	Reilly (42)
Type:	Ordinance
Title:	Grant(s) of privilege in public way for Northwestern Memorial Hospital - signs
Committee(s) Assignment:	Committee on Transportation and Public Way

ORDINANCE
NORTHWESTERN MEMORIAL HOSPITAL
Acct. No. 69273 - 14
Permit No. 1114286

Be It Ordained by the City Council of the City of Chicago:

SECTION 1. Permission and authority are hereby given and granted to NORTHWESTERN MEMORIAL HOSPITAL, upon the terms and subject to the conditions of this ordinance to maintain and use two (2) sign(s) projecting over the public right-of-way attached to its premises known as 259 E. Erie St..

Said sign structure(s) measures as follows; along 241 E. Erie Street:
One (1) at four (4) feet in length, six (6) feet in height and sixteen (16) feet above grade level.

Said sign structure(s) measures as follows; along 244 E. Ontario Street:
One (1) at four (4) feet in length, six (6) feet in height and sixteen (16) feet above grade level.

The location of said privilege shall be as shown on prints kept on file with the Department of Business Affairs and Consumer Protection and the Office of the City Clerk.

Said privilege shall be constructed in accordance with plans and specifications approved by the Department of Transportation (Division of Project Development) and Zoning Department - Signs.

This grant of privilege in the public way shall be subject to the provisions of Section 10-28-015 and all other required provisions of the Municipal Code of Chicago.

The grantee shall pay to the City of Chicago as compensation for the privilege #1114286 herein granted the sum of one hundred seventy-five ($175.00) per annum in advance.

A 25% penalty will be added for payments received after due date.

The permit holder agrees to hold the City of Chicago harmless for any damage, relocation or replacement costs associated with damage, relocation or removal of private property caused by the City performing work in the public way.

Authority herein given and granted for a period of five (5) years from and after Date of Passage.

Alderman _____
Brendan Reilly 42nd Ward

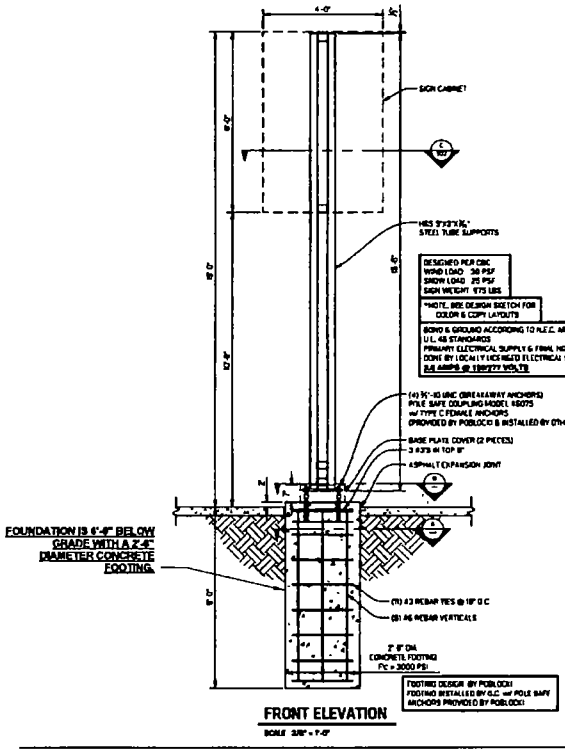

FRONT ELEVATION

SCALE 3/8" = 1'-0"

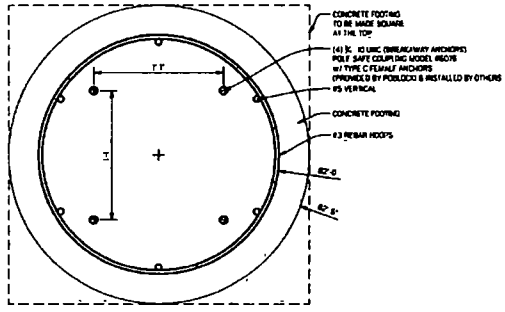

A FOOTING SECTION

SCALE 1 1/2" = 1'-0"

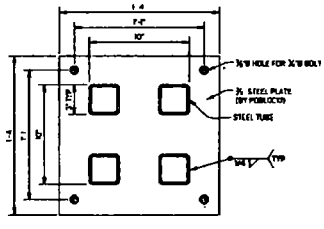

B BASE PLATE SECTION

SCALE 1 1/2" = 1'-0"

NOTES:

SEE SHEET "10A-EXTERIOR SIGNAGE - SITE PLAN" FOR DIMENSIONS TO PROPERTY LINE.

10C

Northwestern Memorial Hospital

Outpatient Care Pavilion

Issue Date Project No 03508.00

© 2012 Cannon Design

EXTERIOR SIGNAGE FOUNDATIONS - TYPE #1. PARKING ID SIDEWALK SIGNS

CANNONDESIGN

TYPE #1 BELOW GRADE

City of Chicago

O2014-7676

Office of the City Clerk

Document Tracking Sheet

Meeting Date:	9/10/2014
Sponsor(s):	Reilly (42)
Type:	Ordinance
Title:	Grant(s) of privilege in public way for Popeyes/gold Coast Dogs
Committee(s) Assignment:	Committee on Transportation and Public Way

ORDINANCE
POPEYES/GOLD COAST DOGS
Acct. No. 19277 - 1
Permit No. 1111781

Be It Ordained by the City Council of the City of Chicago:

SECTION 1. Permission and authority are hereby given and granted to POPEYES/GOLD COAST DOGS, upon the terms and subject to the conditions of this ordinance to maintain and use, as now constructed, two (2) Banner(s) projecting over the public right-of-way adjacent to its premises known as 159 N. Wabash Ave..

Said Banner(s) at N. WABASH measure(s):
Two (2) at four (4) feet in length, and nine (9) feet in width for a total of seventy-two (72) square feet.

The location of said privilege shall be as shown on prints kept on file with the Department of Business Affairs and Consumer Protection and the Office of the City Clerk.

Said privilege shall be constructed in accordance with plans and specifications approved by the Zoning Department - Signs.

This grant of privilege in the public way shall be subject to the provisions of Section 10-28-015 and all other required provisions of the Municipal Code of Chicago.

The grantee shall pay to the City of Chicago as compensation for the privilege #1111781 herein granted the sum of one hundred fifty ($150.00) per annum in advance.

A 25% penalty will be added for payments received after due date.

The permit holder agrees to hold the City of Chicago harmless for any damage, relocation or replacement costs associated with damage, relocation or removal of private property caused by the City performing work in the public way.

Authority herein given and granted for a period of five (5) years from and after 03/18/2014.

Alderman _____

Brendan Reilly 42nd Ward

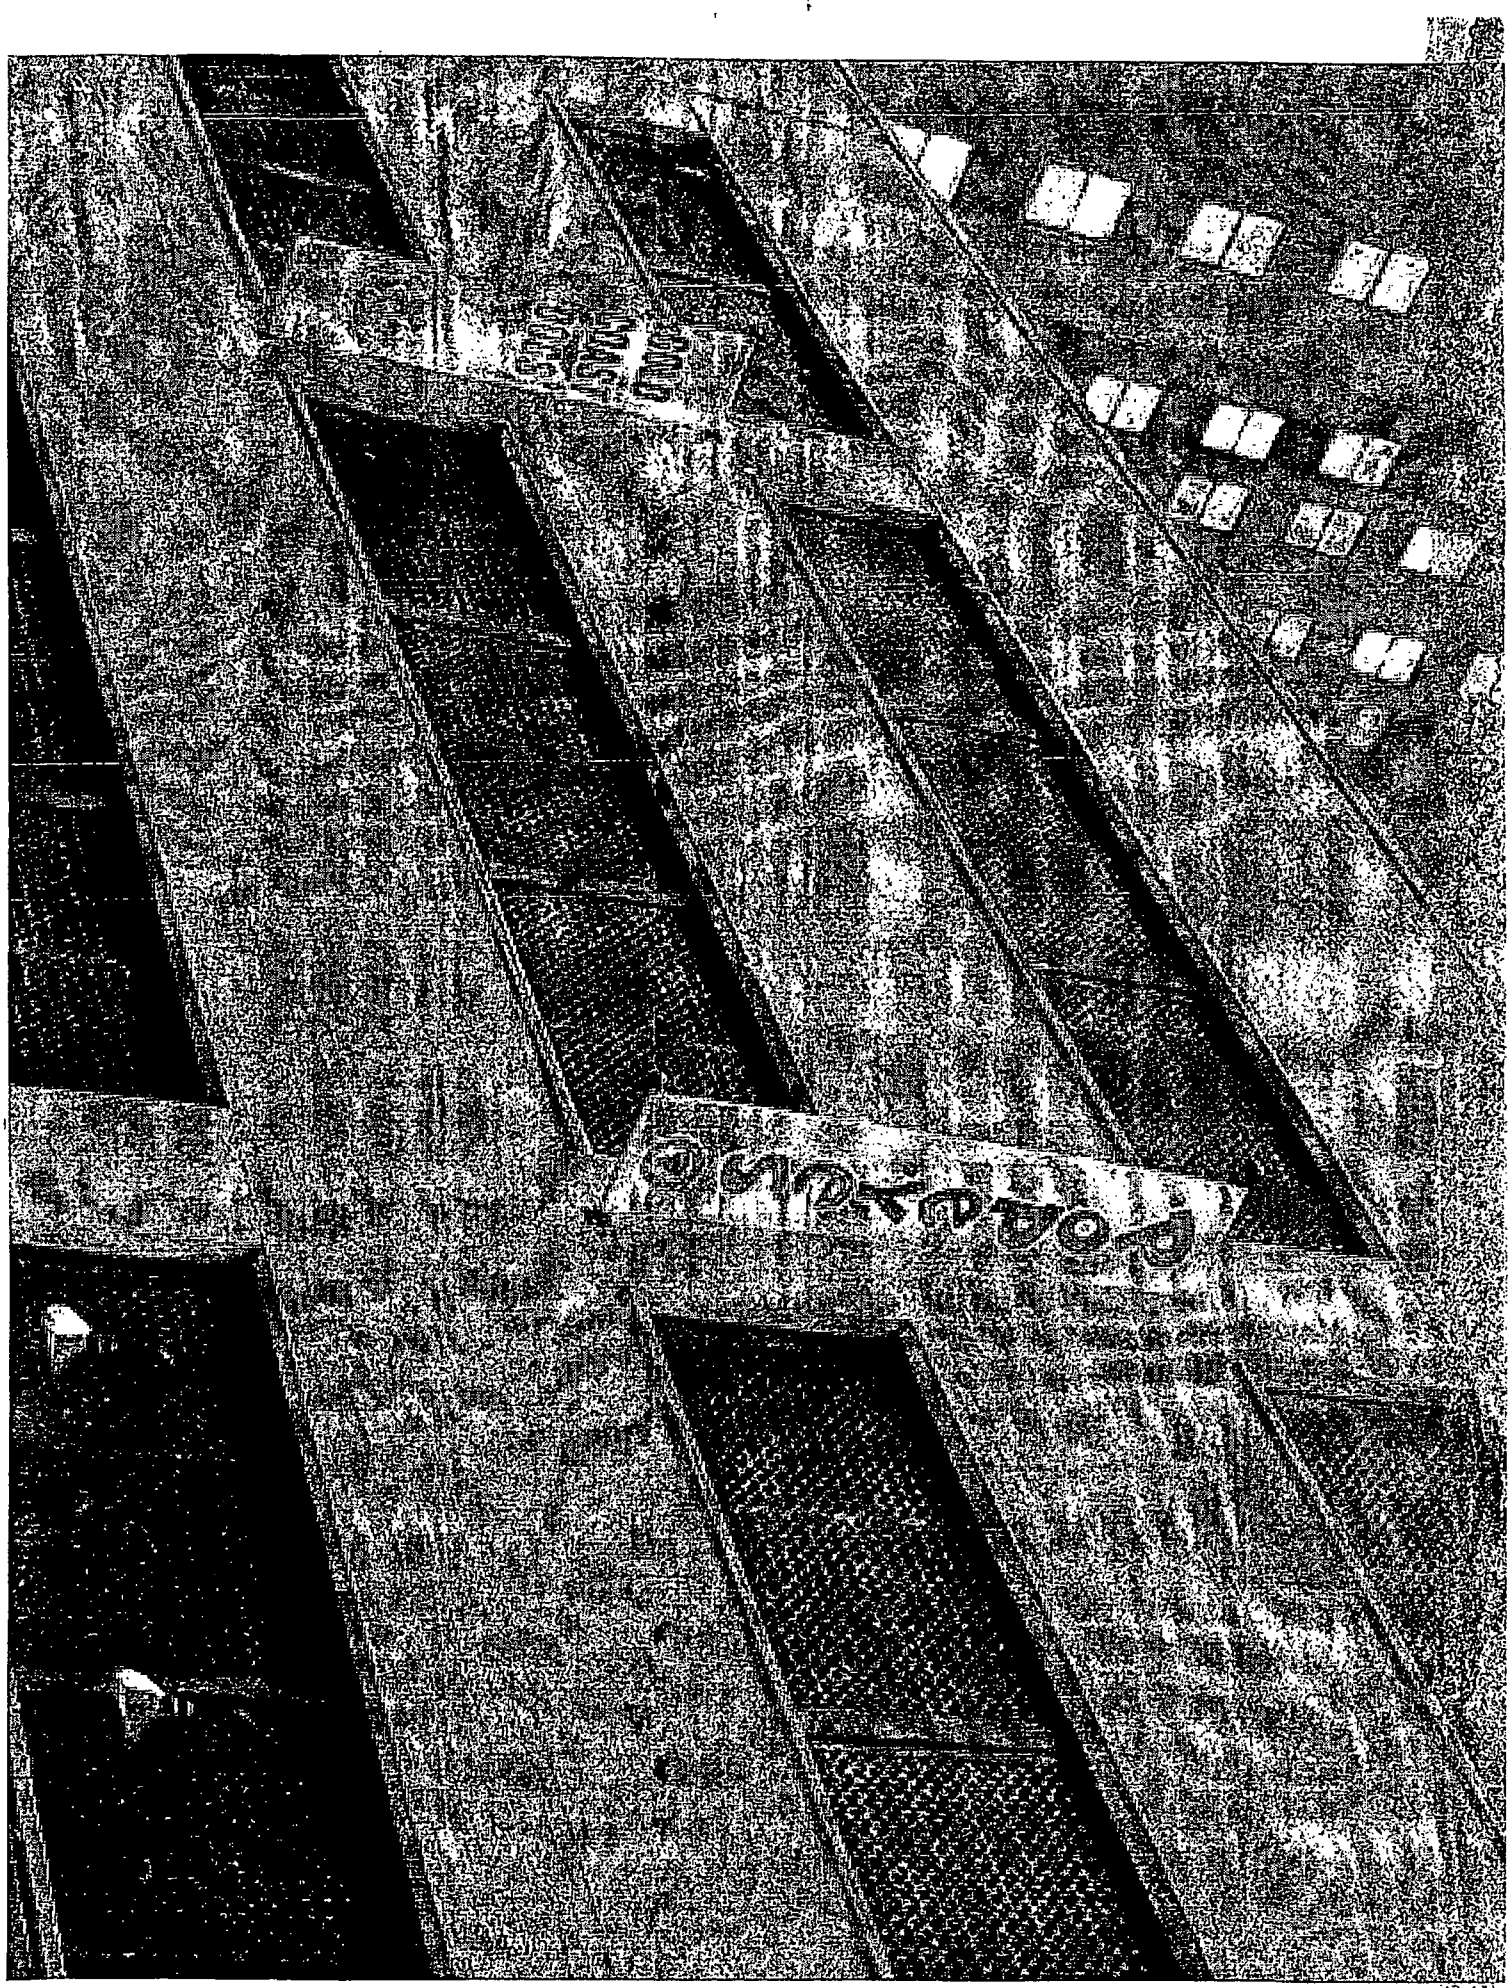

City of Chicago

O2014-7679

Office of the City Clerk

Document Tracking Sheet

Meeting Date:	9/10/2014
Sponsor(s):	Reilly (42)
Type:	Ordinance
Title:	Grant(s) of privilege in public way for Prentice Kitchen
Committee(s) Assignment:	Committee on Transportation and Public Way

ORDINANCE
PRENTICE KITCHEN
Acct. No. 85392 - 14
Permit No. 1102661

Be It Ordained by the City Council of the City of Chicago:

SECTION 1. Permission and authority are hereby given and granted to PRENTICE KITCHEN, upon the terms and subject to the conditions of this ordinance to maintain and use, as now constructed, one (1) Kiosk(s) on the public right-of-way adjacent to its premises known as 245 E. Chicago Ave..

Said Kiosk(s) at E. Chicago Avenue measure(s):
One (1) at three point four (3.4) feet in length, and one point six (1.6) foot in width for a total of five point four four (5.44) square feet. Existing kiosk is approximately seven (7) feet in height.

The location of said privilege shall be as shown on prints kept on file with the Department of Business Affairs and Consumer Protection and the Office of the City Clerk.

Said privilege shall be constructed in accordance with plans and specifications approved by the Department of Transportation (Division of Project Development) and Zoning Department - Signs.

This grant of privilege in the public way shall be subject to the provisions of Section 10-28-015 and all other required provisions of the Municipal Code of Chicago.

The grantee shall pay to the City of Chicago as compensation for the privilege #1102661 herein granted the sum of four hundred ($400.00) per annum in advance.

A 25% penalty will be added for payments received after due date.

The permit holder agrees to hold the City of Chicago harmless for any damage, relocation or replacement costs associated with damage, relocation or removal of private property caused by the City performing work in the public way.

Authority herein given and granted for a period of five (5) years from and after 07/19/2012.

Alderman _____

Brendan Reilly 42nd Ward

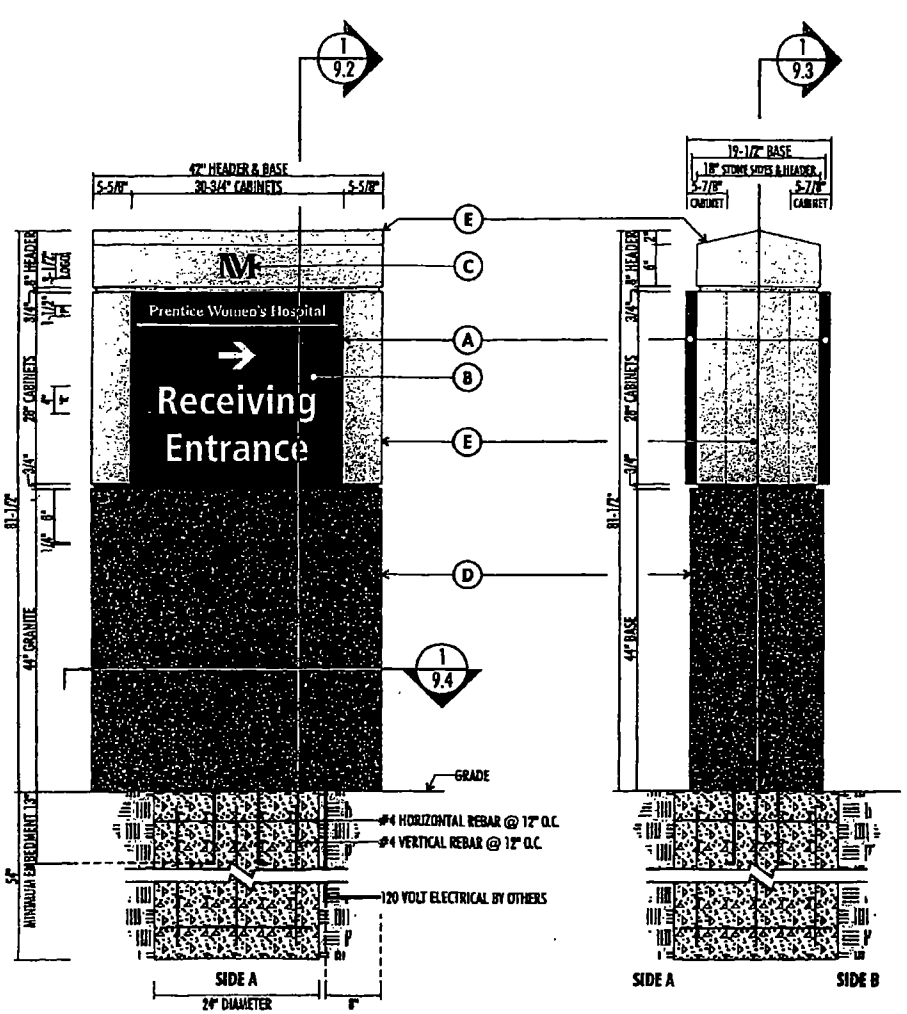

1 / 9.1 ELEVATION: **LOCATION 20**

SCALE: 3/4" = 1'-0"

EXTERIOR D/F ILLUMINATED

BUILDING KIOSK

A — CABINETS
- SIGNCOMP SERIES 7 S/F HINGE BODY 1602
- SIGNCOMP SERIES 7 SLIDE RETAINER 1626
- PAINTED P2

B — FACES
- .177" WHITE LEXAN FACE
- FACE MASKED AND PAINTED P2
- COPY TO ILLUMINATE WHITE

C — LOGO
- RECESSED INTO PRECAST 1/4"
- PAINTED P2

D — BASE
- 1 1/4" BALTIC BROWN GRANITE VENEER
- QUIRK MITERS ON VERTICAL JOINTS
- FALSE JOINT AS SHOWN
- ANCHORED INTO STEEL ANGLE FRAME

E — STONE HEADER AND SIDE PANELS
- PRECAST CONCRETE PANELS
- ANCHORED INTO STEEL ANGLE FRAME

ELECTRICAL REQUIREMENTS: 2 CABINETS
6 - 30" CWHO LAMPS
2 - ABI 424-13 BALLAST
2.8 AMPS @ 120 VOLTS
1 - 20 AMP CIRCUIT REQUIRED
FINAL SUPPLY AND CONNECTION BY OTHERS

INSTALL:
MOUNT TO J-BOLTS BY OTHERS

1 CHANGED LOGO TO BE RECESSED INTO PRECAST

When will we need to do the electrical connection? & By who?

This drawing is the property of:

Nordquist

Nordquist Sign Company, Inc.
312 West Lake Street
Minneapolis, MN 55408
PH 612.823.7291
FX 612.824.6211
www.nordquistsign.com

All design, manufacturing, reproduction, use and sale of this document is strictly prohibited without the written consent of Nordquist Sign Company, Inc. This document is submitted under a confidential understanding that the recipient of this document assumes custody and agrees that the document and any part of its contents is not to be copied, reproduced in whole or part, or any of its contents be revealed in whole or part to other parties except for which it is agreed upon by Nordquist Sign Company, Inc. and recipient, nor shall any design features unique to this document be incorporated in any other projects.

SALES: GS
DESIGN: HM CHK'D: CH
DATE: 03.21.07

		CHK'D:
REV 1:	04.09.07 HM	CH
REV 2:		
REV 3:		
REV 4:		
REV 5:		
REV 6:		
REV 7:		
REV 8:		
REV 9:		

NORTHWESTERN MEMORIAL HOSPITAL
251 EAST SUPERIOR STREET
CHICAGO, IL 60611
CORBIN DESIGN

SIGN TYPE:
IX-8

APPROVAL: DAN LED SHSP

PRODUCTION-READY
REF: NORTHWESTERN MEMORIAL...
JOB: **24144-10**

PAGE: **9.1**

City of Chicago

O2014-7684

Office of the City Clerk

Document Tracking Sheet

Meeting Date:	9/10/2014
Sponsor(s):	Reilly (42)
Type:	Ordinance
Title:	Grant(s) of privilege in public way for Red Roof Inns Number 281
Committee(s) Assignment:	Committee on Transportation and Public Way

ORDINANCE
RED ROOF INNS #281
Acct. No. 215685 - 1
Permit No. 1114844

Be It Ordained by the City Council of the City of Chicago:

SECTION 1. Permission and authority are hereby given and granted to RED ROOF INNS #281, upon the terms and subject to the conditions of this ordinance to maintain and use one (1) sign(s) projecting over the public right-of-way attached to its premises known as 162 E. Ontario St..

Said sign structure(s) measures as follows; along E. ONTARIO:
One (1) at twenty-five (25) feet in length, three (3) feet in height and twenty-seven point six seven (27.67) feet above grade level.

The location of said privilege shall be as shown on prints kept on file with the Department of Business Affairs and Consumer Protection and the Office of the City Clerk.

Said privilege shall be constructed in accordance with plans and specifications approved by the Department of Transportation (Division of Project Development) and Zoning Department - Signs.

This grant of privilege in the public way shall be subject to the provisions of Section 10-28-015 and all other required provisions of the Municipal Code of Chicago.

The grantee shall pay to the City of Chicago as compensation for the privilege #1114844 herein granted the sum of three hundred ($300.00) per annum in advance.

A 25% penalty will be added for payments received after due date.

The permit holder agrees to hold the City of Chicago harmless for any damage, relocation or replacement costs associated with damage, relocation or removal of private property caused by the City performing work in the public way.

Authority herein given and granted for a period of five (5) years from and after 06/03/2014.

Alderman _____

Brendan Reilly 42nd Ward

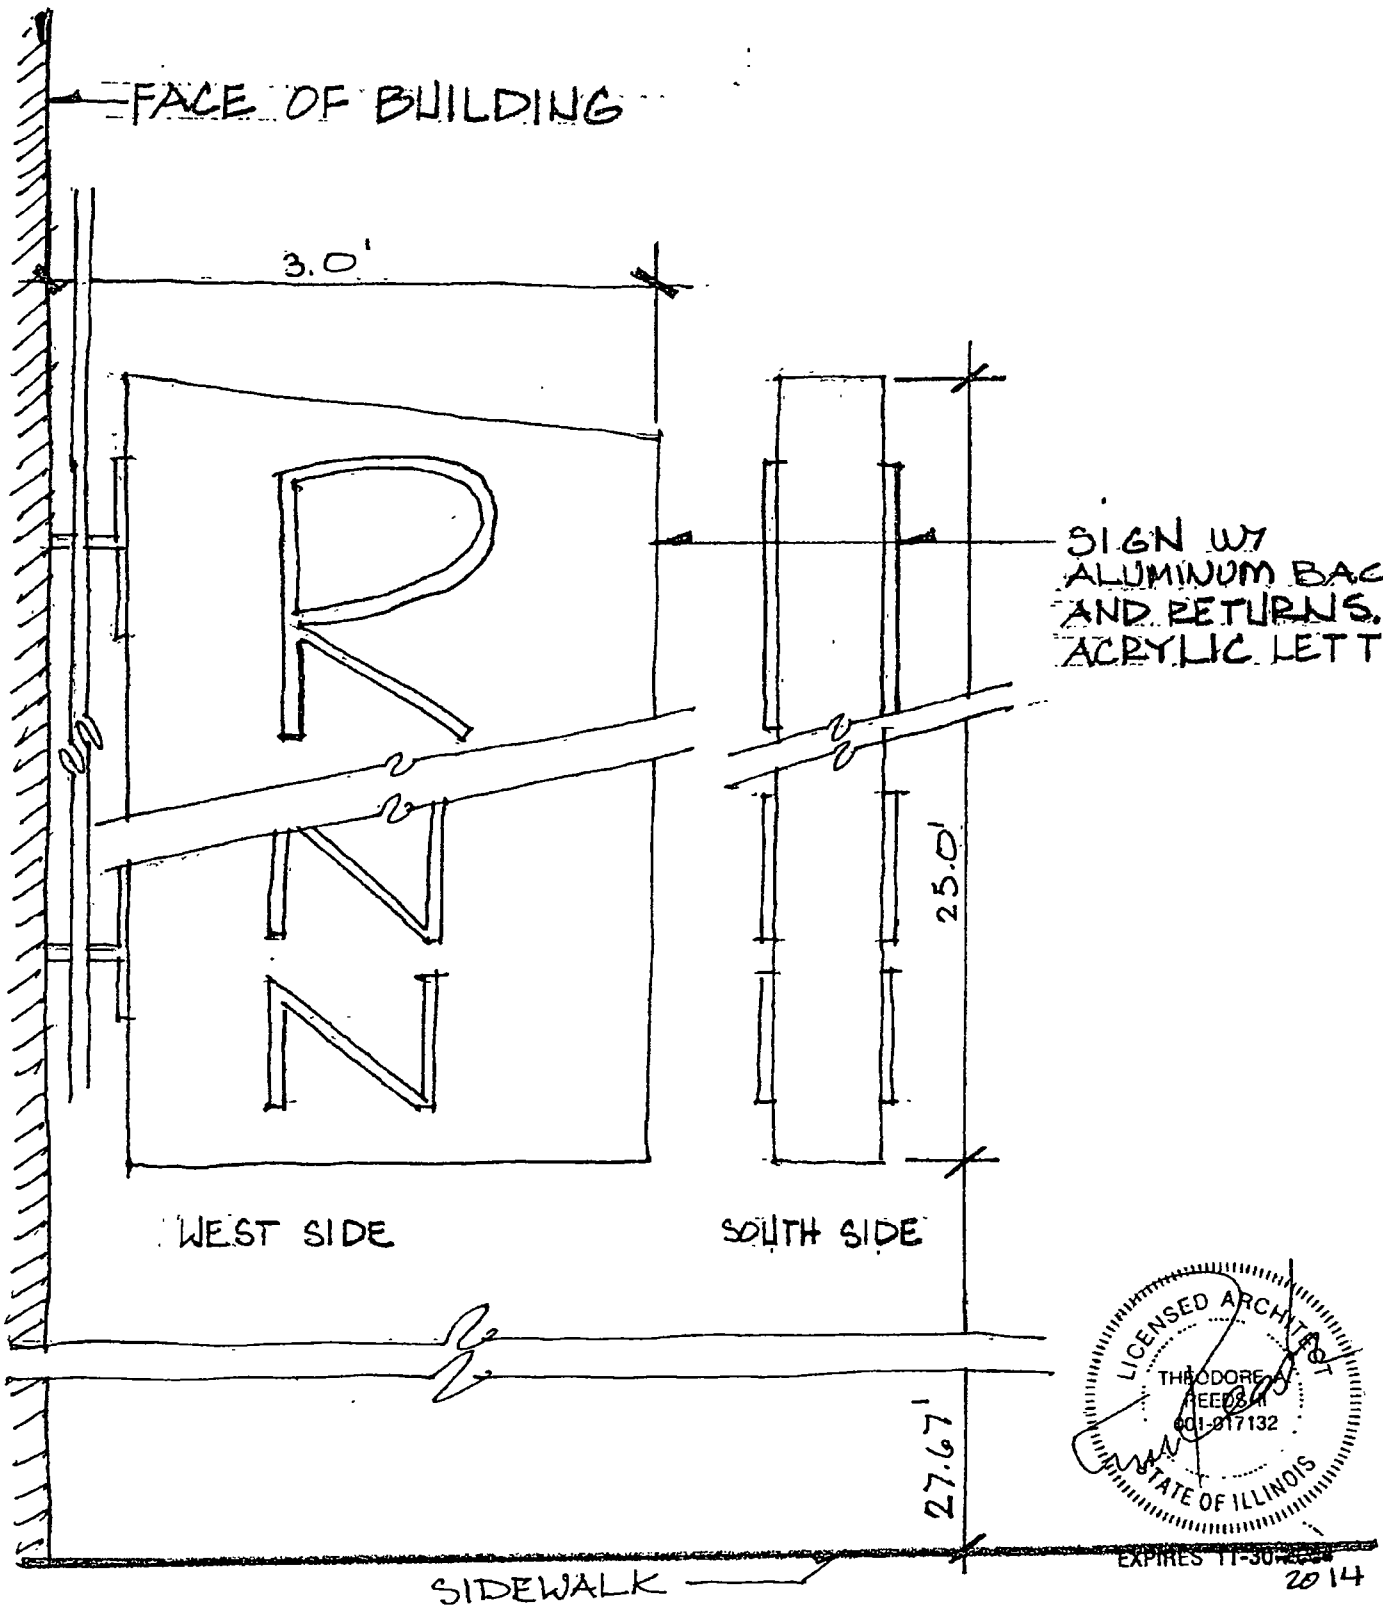

SIGN ELEVATIONS
1 1/2" = 1'-0"

162 E. ONTARIO ST.
CHICAGO, IL.

C

City of Chicago

O2014-7688

Office of the City Clerk

Document Tracking Sheet

Meeting Date:	9/10/2014
Sponsor(s):	Reilly (42)
Type:	Ordinance
Title:	Grant(s) of privilege in public way for Residences Condominium on the Manificent Mile Condominium Association, The
Committee(s) Assignment:	Committee on Transportation and Public Way

ORDINANCE
THE RESIDENCES CONDOMINIUM ON THE MAGNIFICENT MILE CONDOMINIUM ASSOCIATION
Acct. No. 389577 - 1
Permit No. 1114158

Be It Ordained by the City Council of the City of Chicago:

SECTION 1. Permission and authority are hereby given and granted to THE RESIDENCES CONDOMINIUM ON THE MAGNIFICENT MILE CONDOMINIUM ASSOCIATION, upon the terms and subject to the conditions of this ordinance to maintain and use, as now constructed, fifteen (15) Caisson(s) under the public right-of-way adjacent to its premises known as 118 E. Erie St..

Said Caisson(s) at E. Erie Street measure(s):
One (1) at point four two (.42) feet in length, and two point eight three (2.83) feet in width for a total of one point one nine (1.19) square feet.
One (1) at point four two (.42) feet in length, and three (3) feet in width for a total of one point two six (1.26) square feet.
One (1) at point five (.5) feet in length, and three point two five (3.25) feet in width for a total of one point six three (1.63) square feet.
One (1) at point five eight (.58) feet in length, and three point four two (3.42) feet in width for a total of one point nine eight (1.98) square feet.
One (1) at point four two (.42) feet in length, and two point seven five (2.75) feet in width for a total of one point one six (1.16) square feet.
One (1) at point five eight (.58) feet in length, and three point five eight (3.58) feet in width for a total of two point zero eight (2.08) square feet.

Said Caisson(s) at N. Michigan measure(s):
One (1) at point one seven (.17) feet in length, and one point eight three (1.83) foot in width for a total of point three one (.31) square feet.
One (1) at point six seven (.67) feet in length, and three point five (3.5) feet in width for a total of two point three five (2.35) square feet.
Two (2) at point zero two (.02) feet in length, and point eight three (.83) feet in width for a total of point zero three (.03) square feet.
One (1) at point nine two (.92) feet in length, and four point two five (4.25) feet in width for a total of three point nine one (3.91) square feet.
One (1) at one point four two (1.42) foot in length, and five point five eight (5.58) feet in width for a total of seven point nine two (7.92) square feet.
One (1) at two point zero eight (2.08) feet in length, and seven point six seven (7.67) feet in width for a total of fifteen point nine five (15.95) square feet.
One (1) at two point five eight (2.58) feet in length, and eight point seven five (8.75) feet in width for a total of twenty-two point five eight (22.58) square feet.
One (1) at three point five eight (3.58) feet in length, and eleven (11) feet in width for a total of thirty-nine point three eight (39.38) square feet.

The location of said privilege shall be as shown on prints kept on file with the Department of Business Affairs and Consumer Protection and the Office of the City Clerk.

Said privilege shall be constructed in accordance with plans and specifications approved by the Department of Planning and Development and Department of Transportation (Office of Underground Coordination).

This grant of privilege in the public way shall be subject to the provisions of Section 10-28-015 and all other required provisions of the Municipal Code of Chicago.

The grantee shall pay to the City of Chicago as compensation for the privilege #1114158 herein granted the sum of four hundred ($400.00) per annum in advance.

A 25% penalty will be added for payments received after due date.

The permit holder agrees to hold the City of Chicago harmless for any damage, relocation or replacement costs associated with damage, relocation or removal of private property caused by the City performing work in the public way.

Authority herein given and granted for a period of five (5) years from and after 04/22/2014.

Alderman _____

Brendan Reilly 42nd Ward

EXHIBIT 1

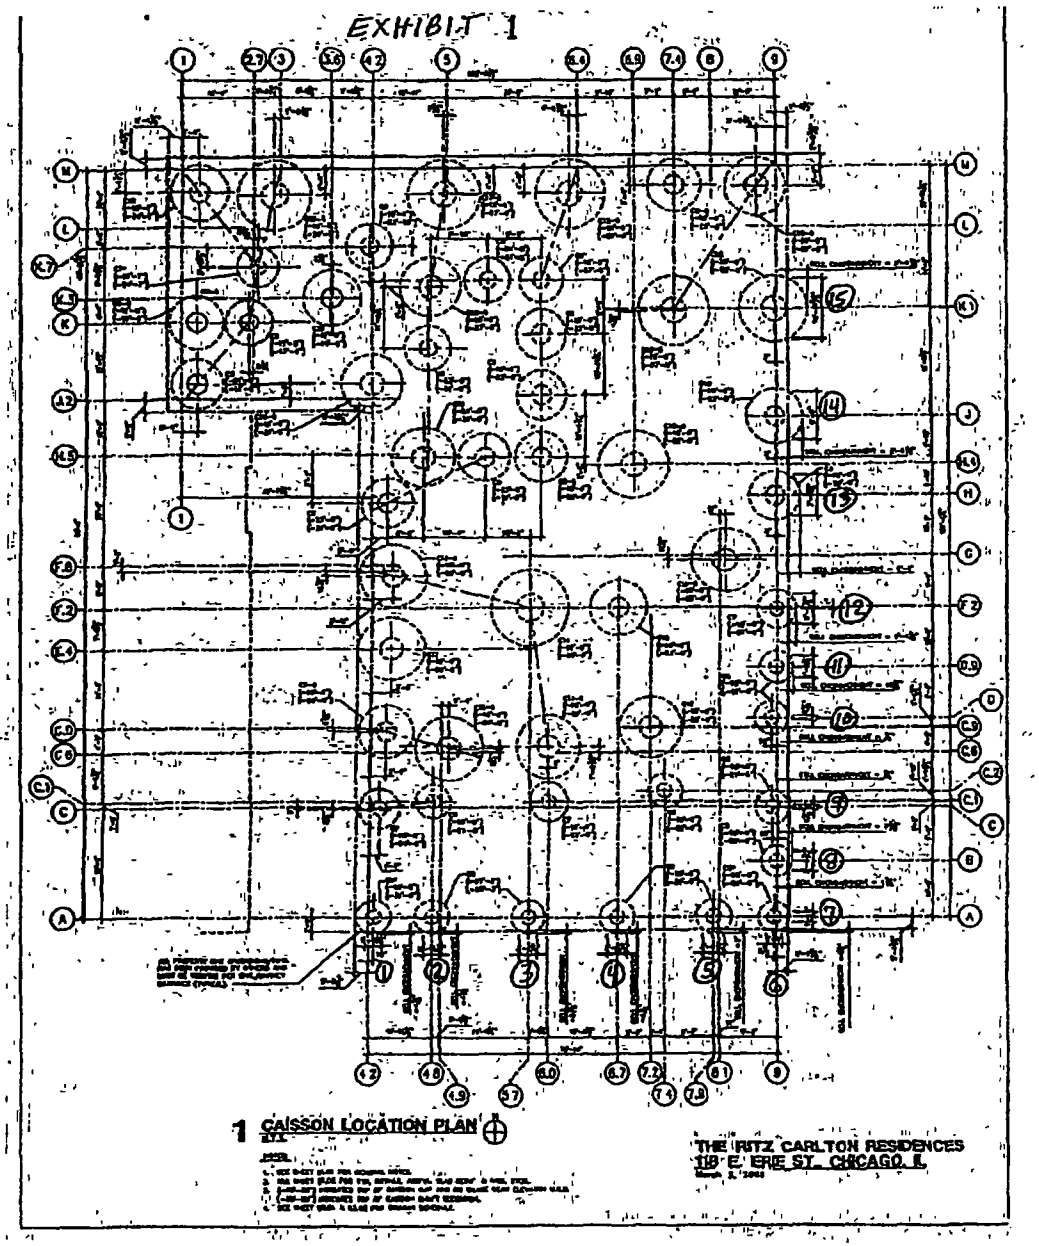

1 CAISSON LOCATION PLAN

THE RITZ CARLTON RESIDENCES
118 E. ERIE ST. CHICAGO, IL

City of Chicago

O2014-7689

Office of the City Clerk

Document Tracking Sheet

Meeting Date:	9/10/2014
Sponsor(s):	Reilly (42)
Type:	Ordinance
Title:	Grant(s) of privilege in public way for Smithfield Properties XVII/State & Washington LLC
Committee(s) Assignment:	Committee on Transportation and Public Way

ORDINANCE
SMITHFIELD PROPERTIES XVII/STATE & WASHINGTON LLC
Acct. No. 305517 - 3
Permit No. 1113852

Be It Ordained by the City Council of the City of Chicago:

SECTION 1. Permission and authority are hereby given and granted to SMITHFIELD PROPERTIES XVII/STATE & WASHINGTON LLC, upon the terms and subject to the conditions of this ordinance to maintain and use, as now constructed, four (4) Vault(s) under the public right-of-way adjacent to its premises known as 18-26 N. State St..

Said Vault(s) at N State St measure(s):

One (1) at one hundred thirteen (113) feet in length, and fifteen point five (15.5) feet in width for a total of one thousand seven hundred fifty-one point five (1751.5) square feet.

Said Vault(s) at W Washington St measure(s):

One (1) at sixteen point five (16.5) feet in length, and sixteen (16) feet in width for a total of two hundred sixty-four (264) square feet.

One (1) at fourteen point five (14.5) feet in length, and sixteen (16) feet in width for a total of two hundred thirty-two (232) square feet.

One (1) at seventeen point two five (17.25) feet in length, and fourteen (14) feet in width for a total of two hundred forty-one point five (241.5) square feet.

The location of said privilege shall be as shown on prints kept on file with the Department of Business Affairs and Consumer Protection and the Office of the City Clerk.

Said privilege shall be constructed in accordance with plans and specifications approved by the Department of Transportation (Office of Underground Coordination).

This grant of privilege in the public way shall be subject to the provisions of Section 10-28-015 and all other required provisions of the Municipal Code of Chicago.

The grantee shall pay to the City of Chicago as compensation for the privilege #1113852 herein granted the sum of seven thousand nine hundred sixty-five ($7,965.00) per annum in advance.

A 25% penalty will be added for payments received after due date.

The permit holder agrees to hold the City of Chicago harmless for any damage, relocation or replacement costs associated with damage, relocation or removal of private property caused by the City performing work in the public way.

Authority herein given and granted for a period of five (5) years from and after 05/13/2014.

Alderman _____

Brendan Reilly 42nd Ward

Vaults

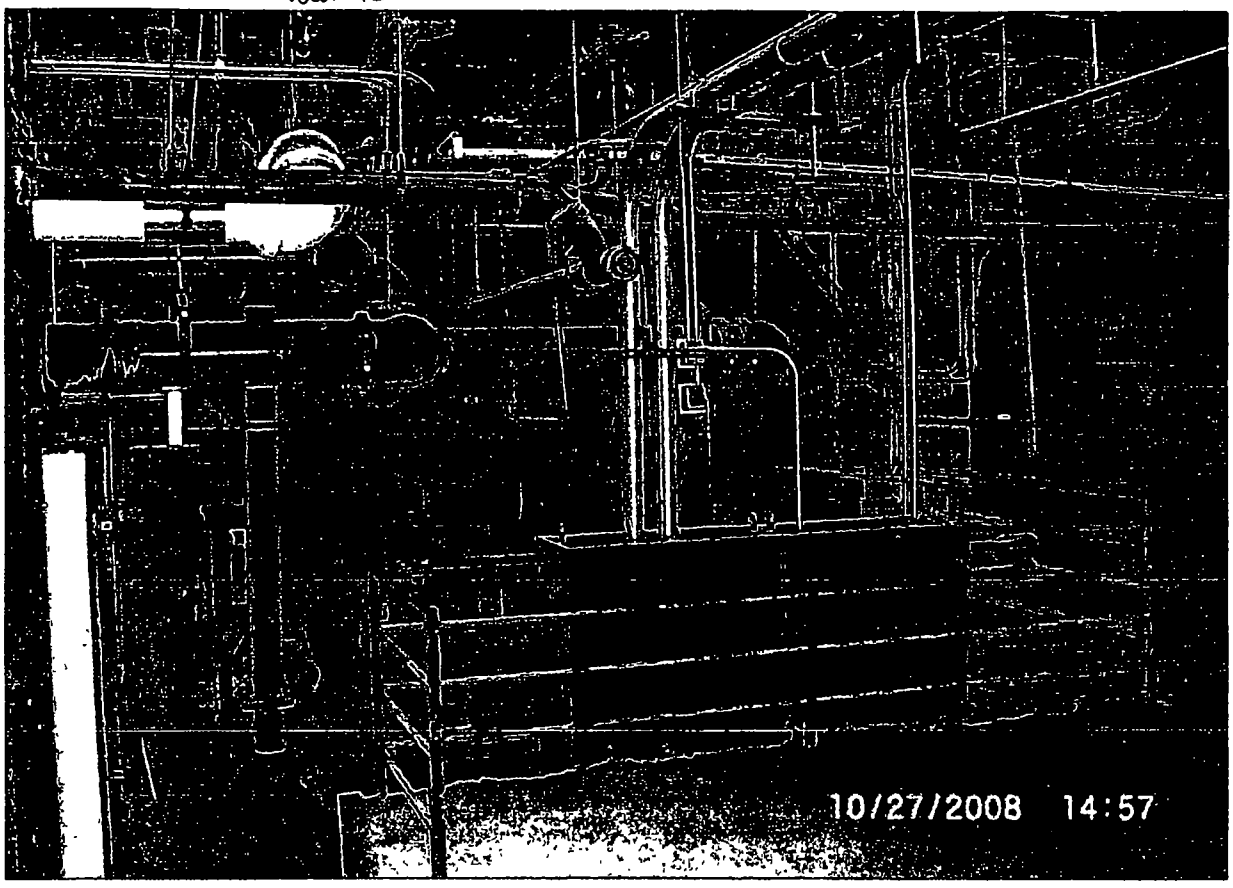

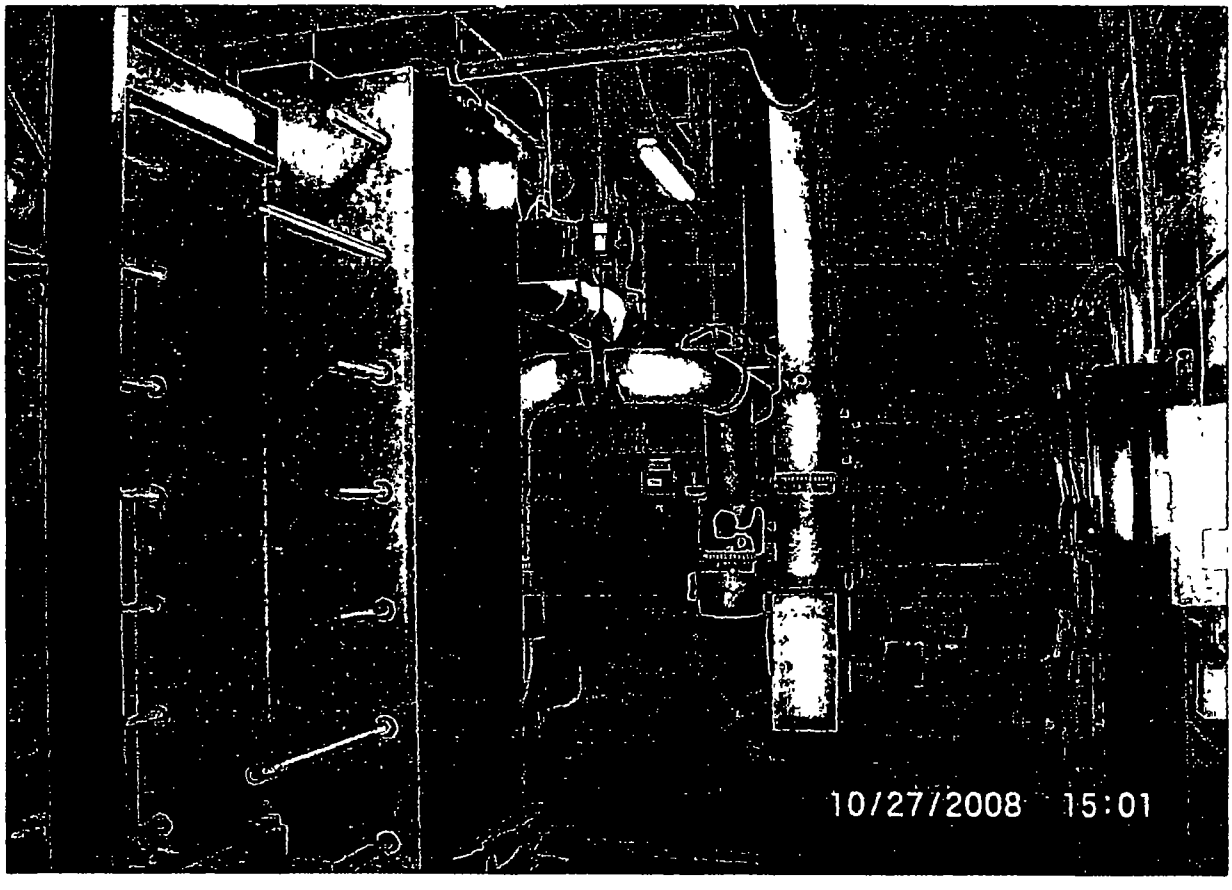

City of Chicago

O2014-7691

Office of the City Clerk

Document Tracking Sheet

Meeting Date:	9/10/2014
Sponsor(s):	Reilly (42)
Type:	Ordinance
Title:	Grant(s) of privilege in public way for Social Twenty Five
Committee(s) Assignment:	Committee on Transportation and Public Way

ORDINANCE
SOCIAL TWENTY FIVE
Acct. No. 219072 - 1
Permit No. 1114980

Be It Ordained by the City Council of the City of Chicago:

SECTION 1. Permission and authority are hereby given and granted to SOCIAL TWENTY FIVE, upon the terms and subject to the conditions of this ordinance to maintain and use, as now constructed, thirteen (13) Light Fixture(s) projecting over the public right-of-way adjacent to its premises known as 25 W. Hubbard St..

Said Light Fixture(s) at W. Hubbard Street measure(s):
Thirteen (13) at point three three (.33) feet in length, point three three (.33) feet in width and ten (10) feet above grade level.

The location of said privilege shall be as shown on prints kept on file with the Department of Business Affairs and Consumer Protection and the Office of the City Clerk.

Said privilege shall be constructed in accordance with plans and specifications approved by the Department of Transportation (Division of Project Development).

This grant of privilege in the public way shall be subject to the provisions of Section 10-28-015 and all other required provisions of the Municipal Code of Chicago.

The grantee shall pay to the City of Chicago as compensation for the privilege #1114980 herein granted the sum of one hundred thirty-five ($135.00) per annum in advance.

A 25% penalty will be added for payments received after due date.

The permit holder agrees to hold the City of Chicago harmless for any damage, relocation or replacement costs associated with damage, relocation or removal of private property caused by the City performing work in the public way.

Authority herein given and granted for a period of five (5) years from and after 10/08/2013.

Alderman _____

Brendan Reilly 42nd Ward

SOCIAL TWENTY FIVE | 25 WEST HUBBARD STREET

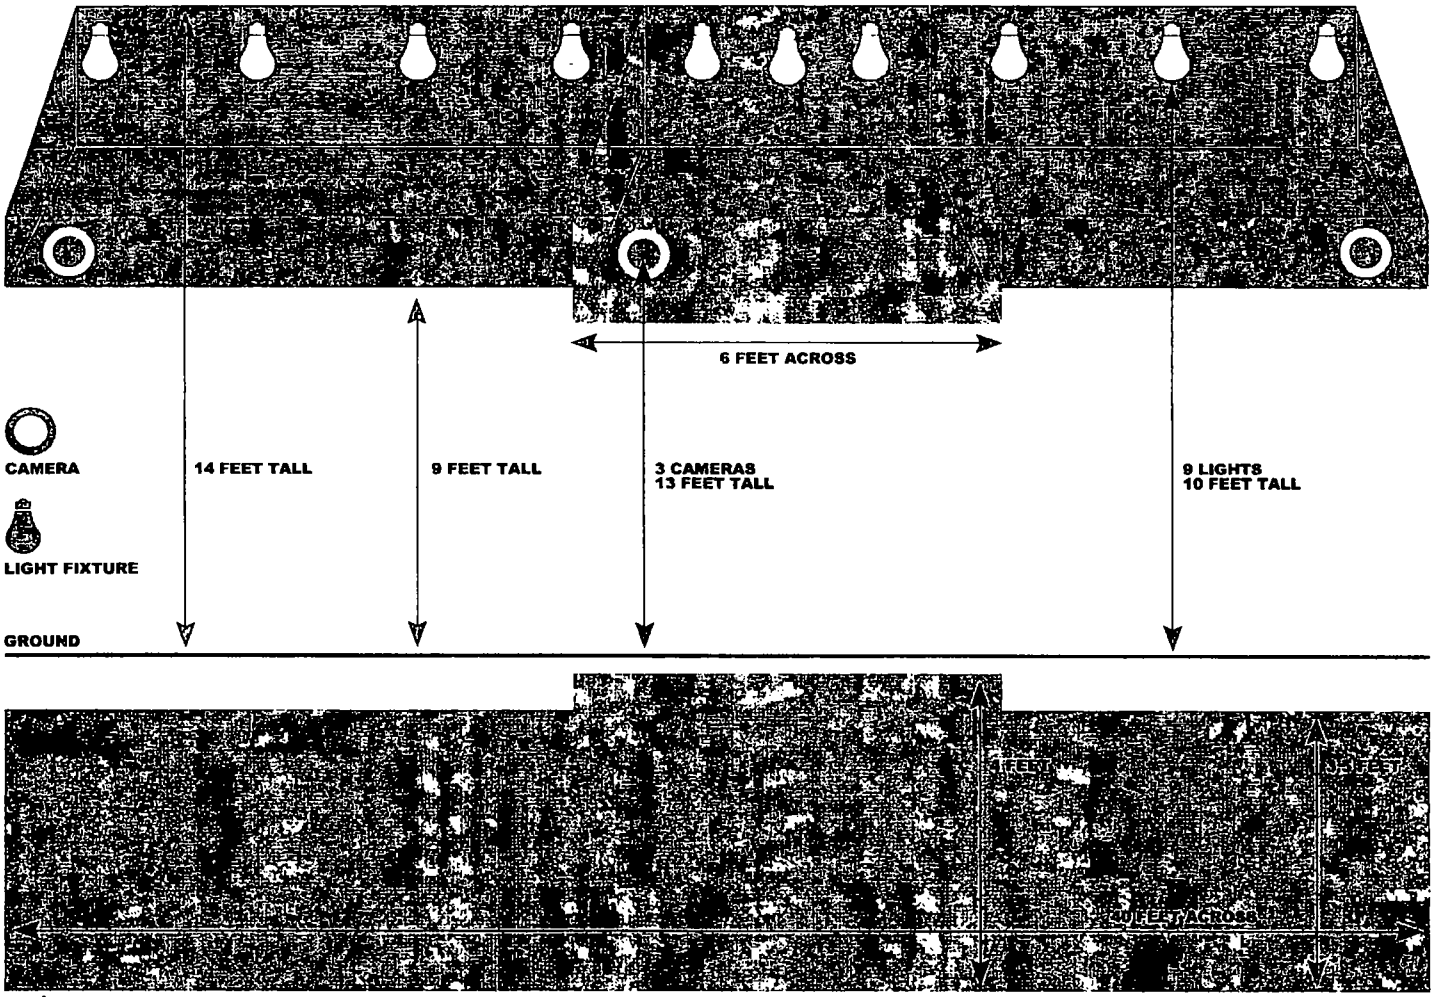

City of Chicago

O2014-7694

Office of the City Clerk

Document Tracking Sheet

Meeting Date:	9/10/2014
Sponsor(s):	Reilly (42)
Type:	Ordinance
Title:	Grant(s) of privilege in public way for Social Twenty Five - security cameras
Committee(s) Assignment:	Committee on Transportation and Public Way

ORDINANCE
SOCIAL TWENTY FIVE
Acct. No. 219072 - 1
Permit No. 1114981

Be It Ordained by the City Council of the City of Chicago:

SECTION 1. Permission and authority are hereby given and granted to SOCIAL TWENTY FIVE, upon the terms and subject to the conditions of this ordinance to maintain and use, as now constructed, three (3) Security Camera(s) projecting over the public right-of-way for security purposes adjacent to its premises known as 25 W. Hubbard St..

Said Security Camera(s) at W. Hubbard Street measure(s):
Three (3) at one point four two (1.42) foot in length, point five (.5) feet in width and thirteen (13) feet above grade level.

The location of said privilege shall be as shown on prints kept on file with the Department of Business Affairs and Consumer Protection and the Office of the City Clerk.

Said privilege shall be constructed in accordance with plans and specifications approved by the Department of Planning and Development and Department of Transportation (Division of Project Development).

This grant of privilege in the public way shall be subject to the provisions of Section 10-28-015 and all other required provisions of the Municipal Code of Chicago.

The grantee shall pay to the City of Chicago as compensation for the privilege #1114981 herein granted the sum of zero ($.00) per annum in advance.

A 25% penalty will be added for payments received after due date.

The permit holder agrees to hold the City of Chicago harmless for any damage, relocation or replacement costs associated with damage, relocation or removal of private property caused by the City performing work in the public way.

Authority herein given and granted for a period of five (5) years from and after 10/08/2013.

Alderman _____

Brendan Reilly 42nd Ward

SOCIAL TWENTY FIVE | 25 WEST HUBBARD STREET

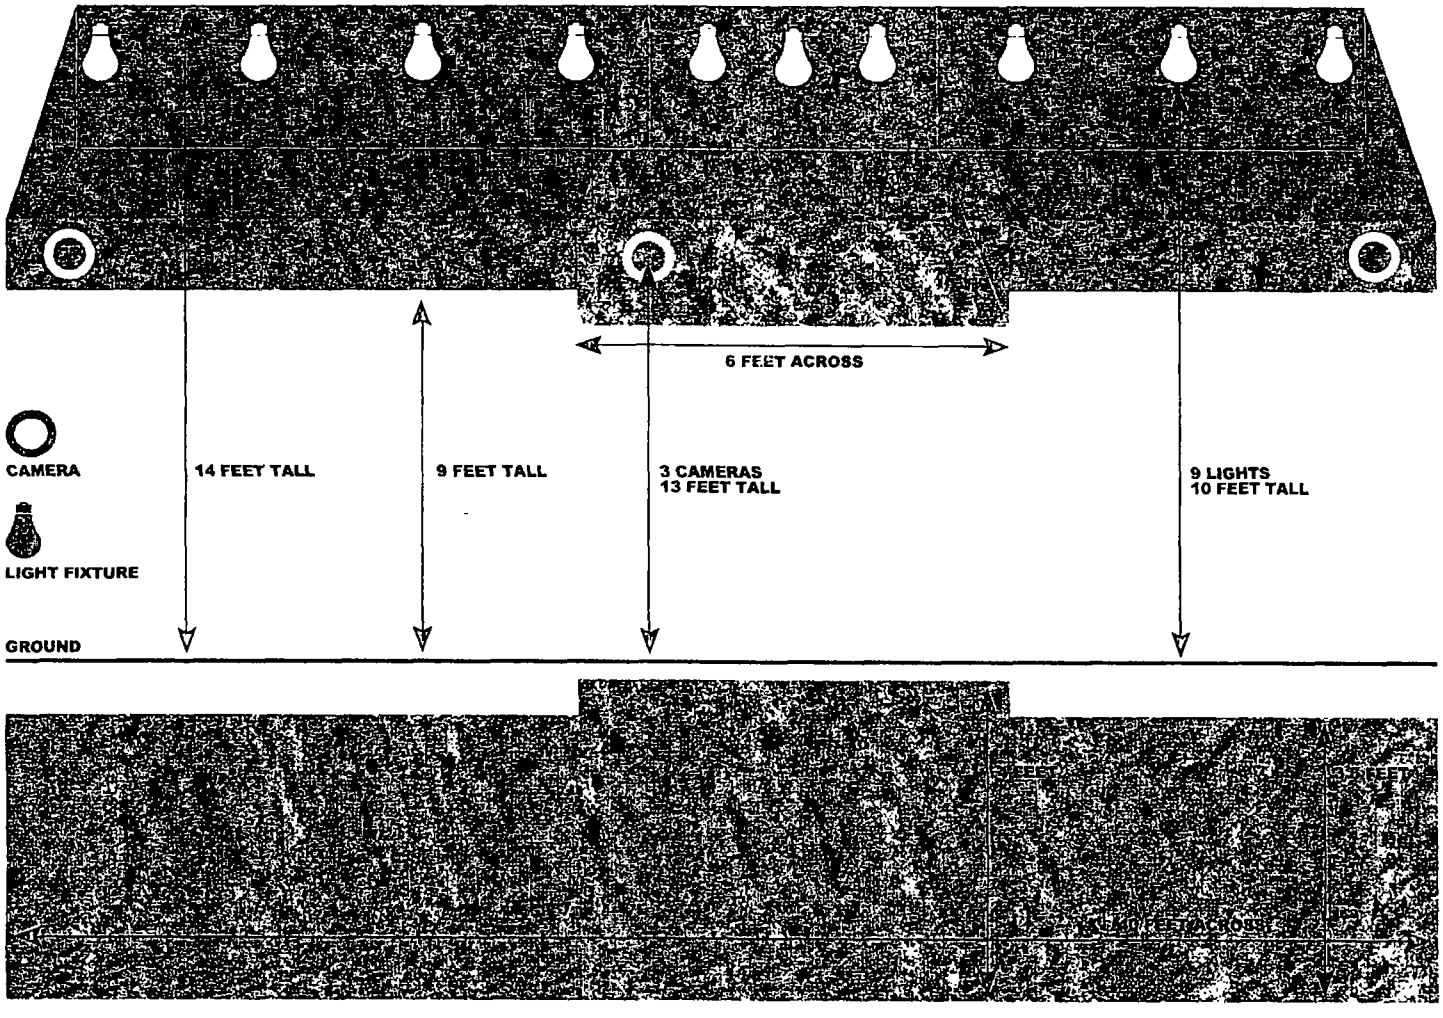

City of Chicago

O2014-7698

Office of the City Clerk

Document Tracking Sheet

Meeting Date:	9/10/2014
Sponsor(s):	Reilly (42)
Type:	Ordinance
Title:	Grant(s) of privilege in public way for Streeterville Center Garage LLC
Committee(s) Assignment:	Committee on Transportation and Public Way

ORDINANCE
Streeterville Center Garage, LLC
Acct. No. 393242 - 1
Permit No. 1115009

Be It Ordained by the City Council of the City of Chicago:

SECTION 1. Permission and authority are hereby given and granted to Streeterville Center Garage, LLC, upon the terms and subject to the conditions of this ordinance to maintain and use one (1) sign(s) projecting over the public right-of-way attached to its premises known as 233 E. Erie St..

Said sign structure(s) measures as follows; along E ERIE ST:
One (1) at eight point one seven (8.17) feet in length, two point four two (2.42) feet in height and nine (9) feet above grade level.

The location of said privilege shall be as shown on prints kept on file with the Department of Business Affairs and Consumer Protection and the Office of the City Clerk.

Said privilege shall be constructed in accordance with plans and specifications approved by the Department of Transportation (Division of Project Development) and Zoning Department - Signs.

This grant of privilege in the public way shall be subject to the provisions of Section 10-28-015 and all other required provisions of the Municipal Code of Chicago.

The grantee shall pay to the City of Chicago as compensation for the privilege #1115009 herein granted the sum of one hundred ($100.00) per annum in advance.

A 25% penalty will be added for payments received after due date.

The permit holder agrees to hold the City of Chicago harmless for any damage, relocation or replacement costs associated with damage, relocation or removal of private property caused by the City performing work in the public way.

Authority herein given and granted for a period of five (5) years from and after 06/03/2014.

Alderman _____

Brendan Reilly 42nd Ward

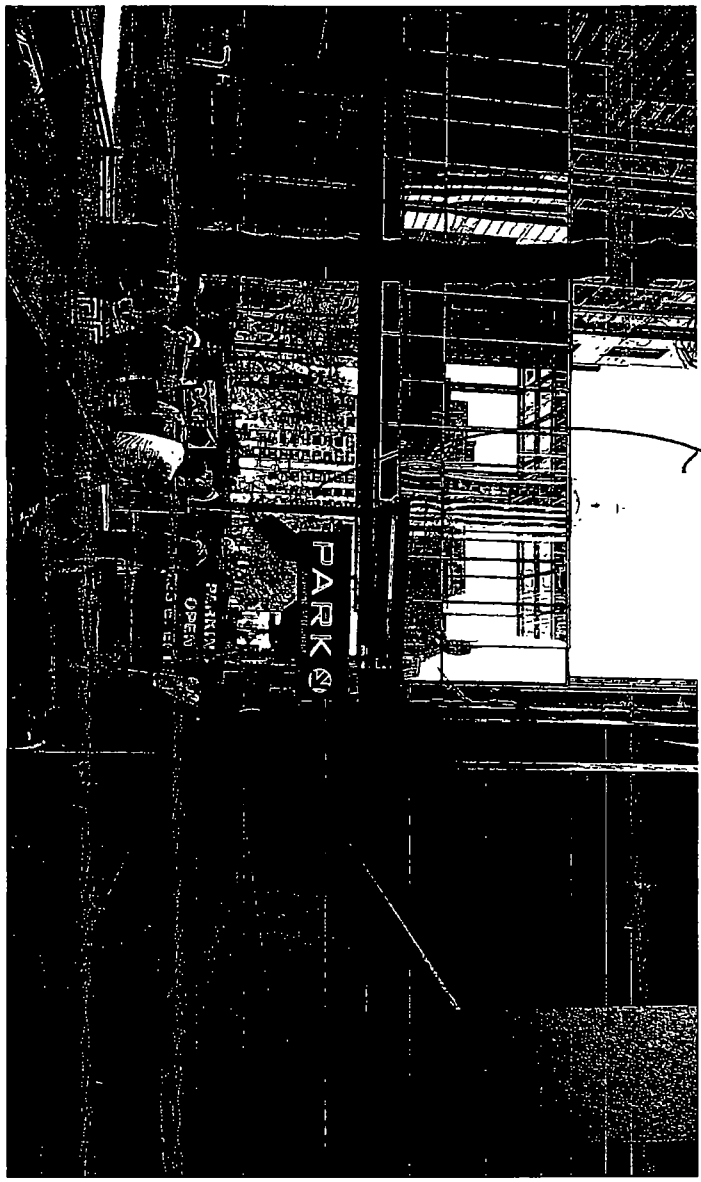

(B) PARK sign

City of Chicago

O2014-7702

Office of the City Clerk

Document Tracking Sheet

Meeting Date:	9/10/2014
Sponsor(s):	Reilly (42)
Type:	Ordinance
Title:	Grant(s) of privilege in public way for Superior Limited Partnership
Committee(s) Assignment:	Committee on Transportation and Public Way

ORDINANCE
SUPERIOR LIMITED PARTNERSHIP
Acct. No. 63620 - 4
Permit No. 1114416

Be It Ordained by the City Council of the City of Chicago:

SECTION 1. Permission and authority are hereby given and granted to SUPERIOR LIMITED PARTNERSHIP, upon the terms and subject to the conditions of this ordinance to maintain and use, as now constructed, one (1) Grease Trap(s) under the public right-of-way adjacent to its premises known as 41 E. Superior St..

Said Grease Trap(s) at E. SUPERIOR STREET measure(s):
One (1) at ten (10) feet in length, and five (5) feet in width for a total of fifty (50) square feet.

The location of said privilege shall be as shown on prints kept on file with the Department of Business Affairs and Consumer Protection and the Office of the City Clerk.

Said privilege shall be constructed in accordance with plans and specifications approved by the Department of Transportation (Office of Underground Coordination) and Department of Water Management.

This grant of privilege in the public way shall be subject to the provisions of Section 10-28-015 and all other required provisions of the Municipal Code of Chicago.

The grantee shall pay to the City of Chicago as compensation for the privilege #1114416 herein granted the sum of four hundred ($400.00) per annum in advance.

A 25% penalty will be added for payments received after due date.

The permit holder agrees to hold the City of Chicago harmless for any damage, relocation or replacement costs associated with damage, relocation or removal of private property caused by the City performing work in the public way.

Authority herein given and granted for a period of five (5) years from and after 06/23/2014.

Alderman _____

Brendan Reilly 42nd Ward

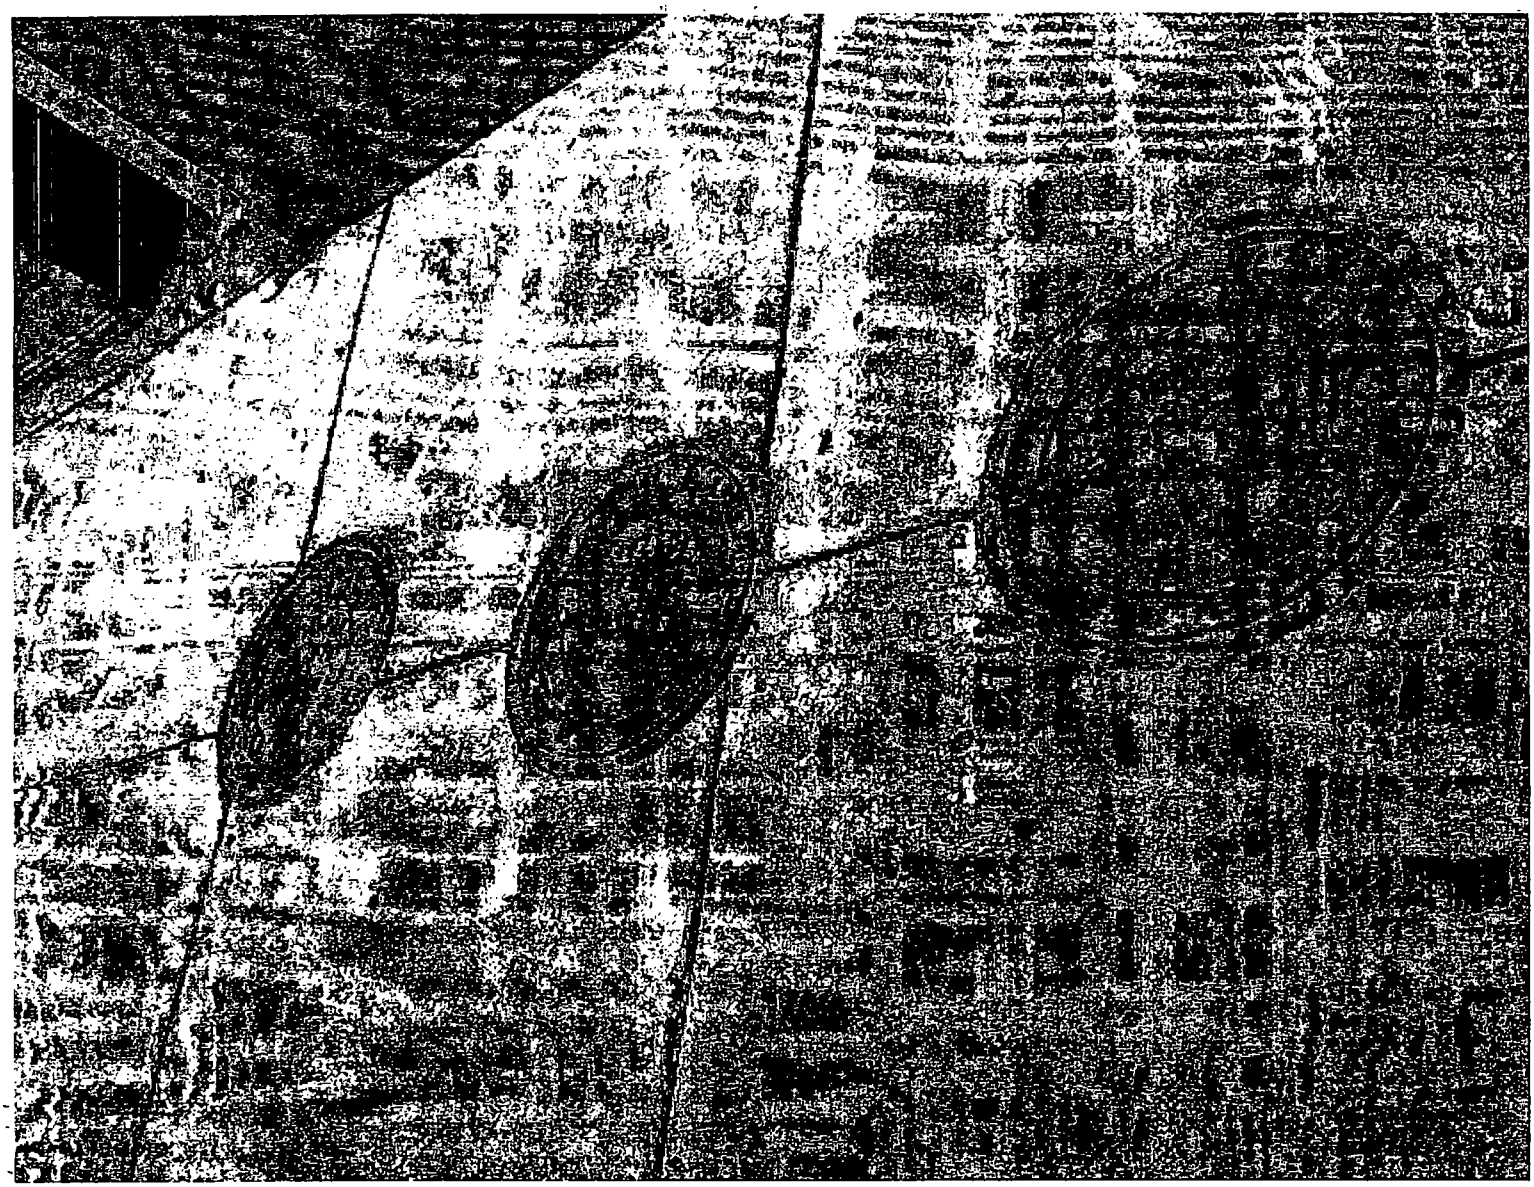

City of Chicago

O2014-7704

Office of the City Clerk

Document Tracking Sheet

Meeting Date:	9/10/2014
Sponsor(s):	Reilly (42)
Type:	Ordinance
Title:	Grant(s) of privilege in public way for Thor Palmer House Hotel & Shops LLC
Committee(s) Assignment:	Committee on Transportation and Public Way

ORDINANCE
THOR PALMER HOUSE HOTEL & SHOPS, LLC
Acct. No. 309174 - 4
Permit No. 1114418

Be It Ordained by the City Council of the City of Chicago:

SECTION 1. Permission and authority are hereby given and granted to THOR PALMER HOUSE HOTEL & SHOPS, LLC, upon the terms and subject to the conditions of this ordinance to maintain and use, as now constructed, one (1) Vault(s) under the public right-of-way adjacent to its premises known as 128 S. Wabash Ave..

Said Vault(s) at S. Wabash Avenue measure(s):
One (1) at one hundred eighteen point one seven (118.17) feet in length, and nineteen point one seven (19.17) feet in width for a total of two thousand two hundred sixty-five point three two (2265.32) square feet.

The location of said privilege shall be as shown on prints kept on file with the Department of Business Affairs and Consumer Protection and the Office of the City Clerk.

Said privilege shall be constructed in accordance with plans and specifications approved by the Department of Transportation (Office of Underground Coordination).

This grant of privilege in the public way shall be subject to the provisions of Section 10-28-015 and all other required provisions of the Municipal Code of Chicago.

The grantee shall pay to the City of Chicago as compensation for the privilege #1114418 herein granted the sum of seven thousand two hundred forty-nine ($7,249.00) per annum in advance.

A 25% penalty will be added for payments received after due date.

The permit holder agrees to hold the City of Chicago harmless for any damage, relocation or replacement costs associated with damage, relocation or removal of private property caused by the City performing work in the public way.

Authority herein given and granted for a period of five (5) years from and after 06/30/2014.

Alderman _____

Brendan Reilly 42nd Ward

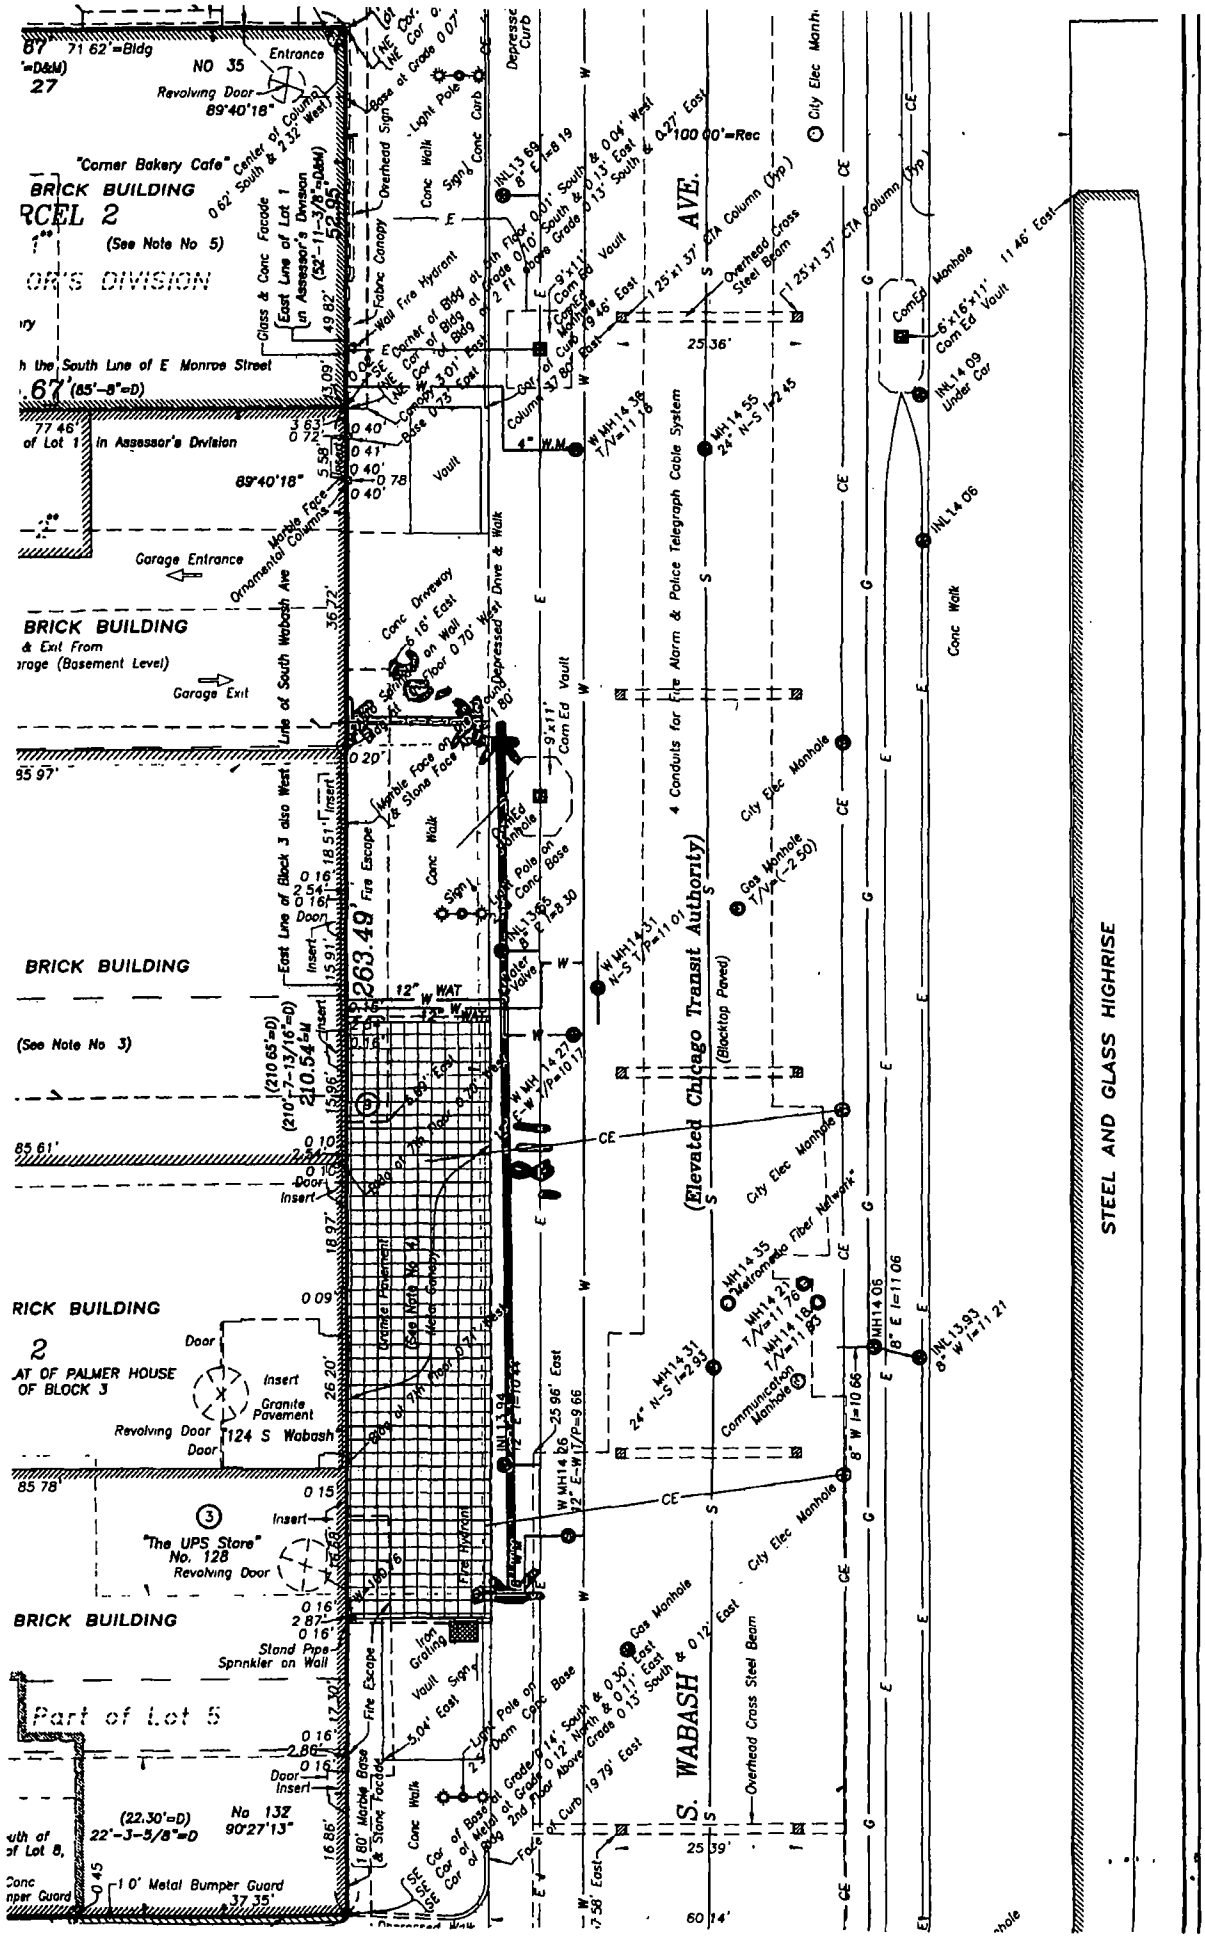
BRICK BUILDING
PARCEL 2
(See Note No 5)
BRICK BUILDING
(See Note No 3)
BRICK BUILDING
BRICK BUILDING
Part of Lot 5
"Corner Bakery Cafe"
NO 35
Entrance
Revolving Door
89°40'18"
Garage Entrance
Garage Exit
Ornamental Columns
Marble Face & Stone Facade
Fire Escape
Conc Walk
Conc Driveway
Vault
Light Pole on Conc Base
Fire Hydrant
Granite Pavement
Metal Canopy
Overhead Cross Steel Beam
Overhead Sign
Fabric Canopy
Glass & Conc Facade
Stand Pipe Sprinkler on Wall
Iron Grating
Vault Sign
Door
Insert
Revolving Door
124 S Wabash
"The UPS Store" No. 128
No 132
90°27'13"
263.49'
210.54'
(Elevated Chicago Transit Authority)
(Blacktop Paved)
S. WABASH
E. MONROE STREET
STEEL AND GLASS HIGHRISE
City Elec Manhole
Gas Manhole
ComEd Manhole
Communication Manhole
Metromedia Fiber Network
4 Conduits for Fire Alarm & Police Telegraph Cable System
Depressed Curb
Conc Curb
Light Pole
Sign
Conc Walk
Fabric Canopy
Wall Fire Hydrant
Overhead Cross Steel Beam
CTA Column (Typ)
ComEd Vault
Under Car
Water Valve
Stand Pipe
Sprinkler on Wall
Vault Sign
Iron Grating
Fire Escape
Marble Face & Stone Facade
Conc Driveway
Depressed Drive & Walk
Granite Pavement
Metal Canopy
Overhead Steel Beam
Overhead Cross Steel Beam
Gas Manhole
City Elec Manhole
Communication Manhole
Metromedia Fiber Network
Light Pole on Conc Base
Fire Hydrant
Water Valve
Stand Pipe Sprinkler on Wall
Iron Grating
Vault Sign
Fire Escape
Marble Face & Stone Facade
Conc Walk
Conc Driveway
Depressed Drive & Walk
Granite Pavement
Metal Canopy
Overhead Steel Beam
Overhead Cross Steel Beam
Gas Manhole
City Elec Manhole
Communication Manhole
Metromedia Fiber Network
4 Conduits for Fire Alarm & Police Telegraph Cable System
Depressed Curb
Conc Curb
Light Pole
Sign
Conc Walk
Fabric Canopy
Wall Fire Hydrant
Overhead Cross Steel Beam
CTA Column (Typ)
ComEd Vault
Under Car
Water Valve
Stand Pipe
Sprinkler on Wall
Vault Sign
Iron Grating
Fire Escape
Marble Face & Stone Facade

City of Chicago

O2014-7708

Office of the City Clerk

Document Tracking Sheet

Meeting Date:	9/10/2014
Sponsor(s):	Reilly (42)
Type:	Ordinance
Title:	Grant(s) of privilege in public way for U. S. Equities Asset Management LLC
Committee(s) Assignment:	Committee on Transportation and Public Way

ORDINANCE
U. S. EQUITIES ASSET MANAGEMENT, LLC
Acct. No. 88422 - 1
Permit No. 1113743

Be It Ordained by the City Council of the City of Chicago:

SECTION 1. Permission and authority are hereby given and granted to U. S. EQUITIES ASSET MANAGEMENT, LLC, upon the terms and subject to the conditions of this ordinance to maintain and use, as now constructed, three (3) Siamese Connection(s) projecting over the public right-of-way adjacent to its premises known as 674 N. Michigan Ave..

Said Siamese Connection(s) at N. Michigan Ave. measure(s):
Three (3) at one (1) foot in length, and one (1) foot in width for a total of three (3) square feet.

The location of said privilege shall be as shown on prints kept on file with the Department of Business Affairs and Consumer Protection and the Office of the City Clerk.

Said privilege shall be constructed in accordance with plans and specifications approved by the Department of Transportation (Division of Project Development).

This grant of privilege in the public way shall be subject to the provisions of Section 10-28-015 and all other required provisions of the Municipal Code of Chicago.

The grantee shall pay to the City of Chicago as compensation for the privilege #1113743 herein granted the sum of one thousand two hundred ($1,200.00) per annum in advance.

A 25% penalty will be added for payments received after due date.

The permit holder agrees to hold the City of Chicago harmless for any damage, relocation or replacement costs associated with damage, relocation or removal of private property caused by the City performing work in the public way.

Authority herein given and granted for a period of five (5) years from and after 06/09/2014.

Alderman _____

Brendan Reilly 42nd Ward

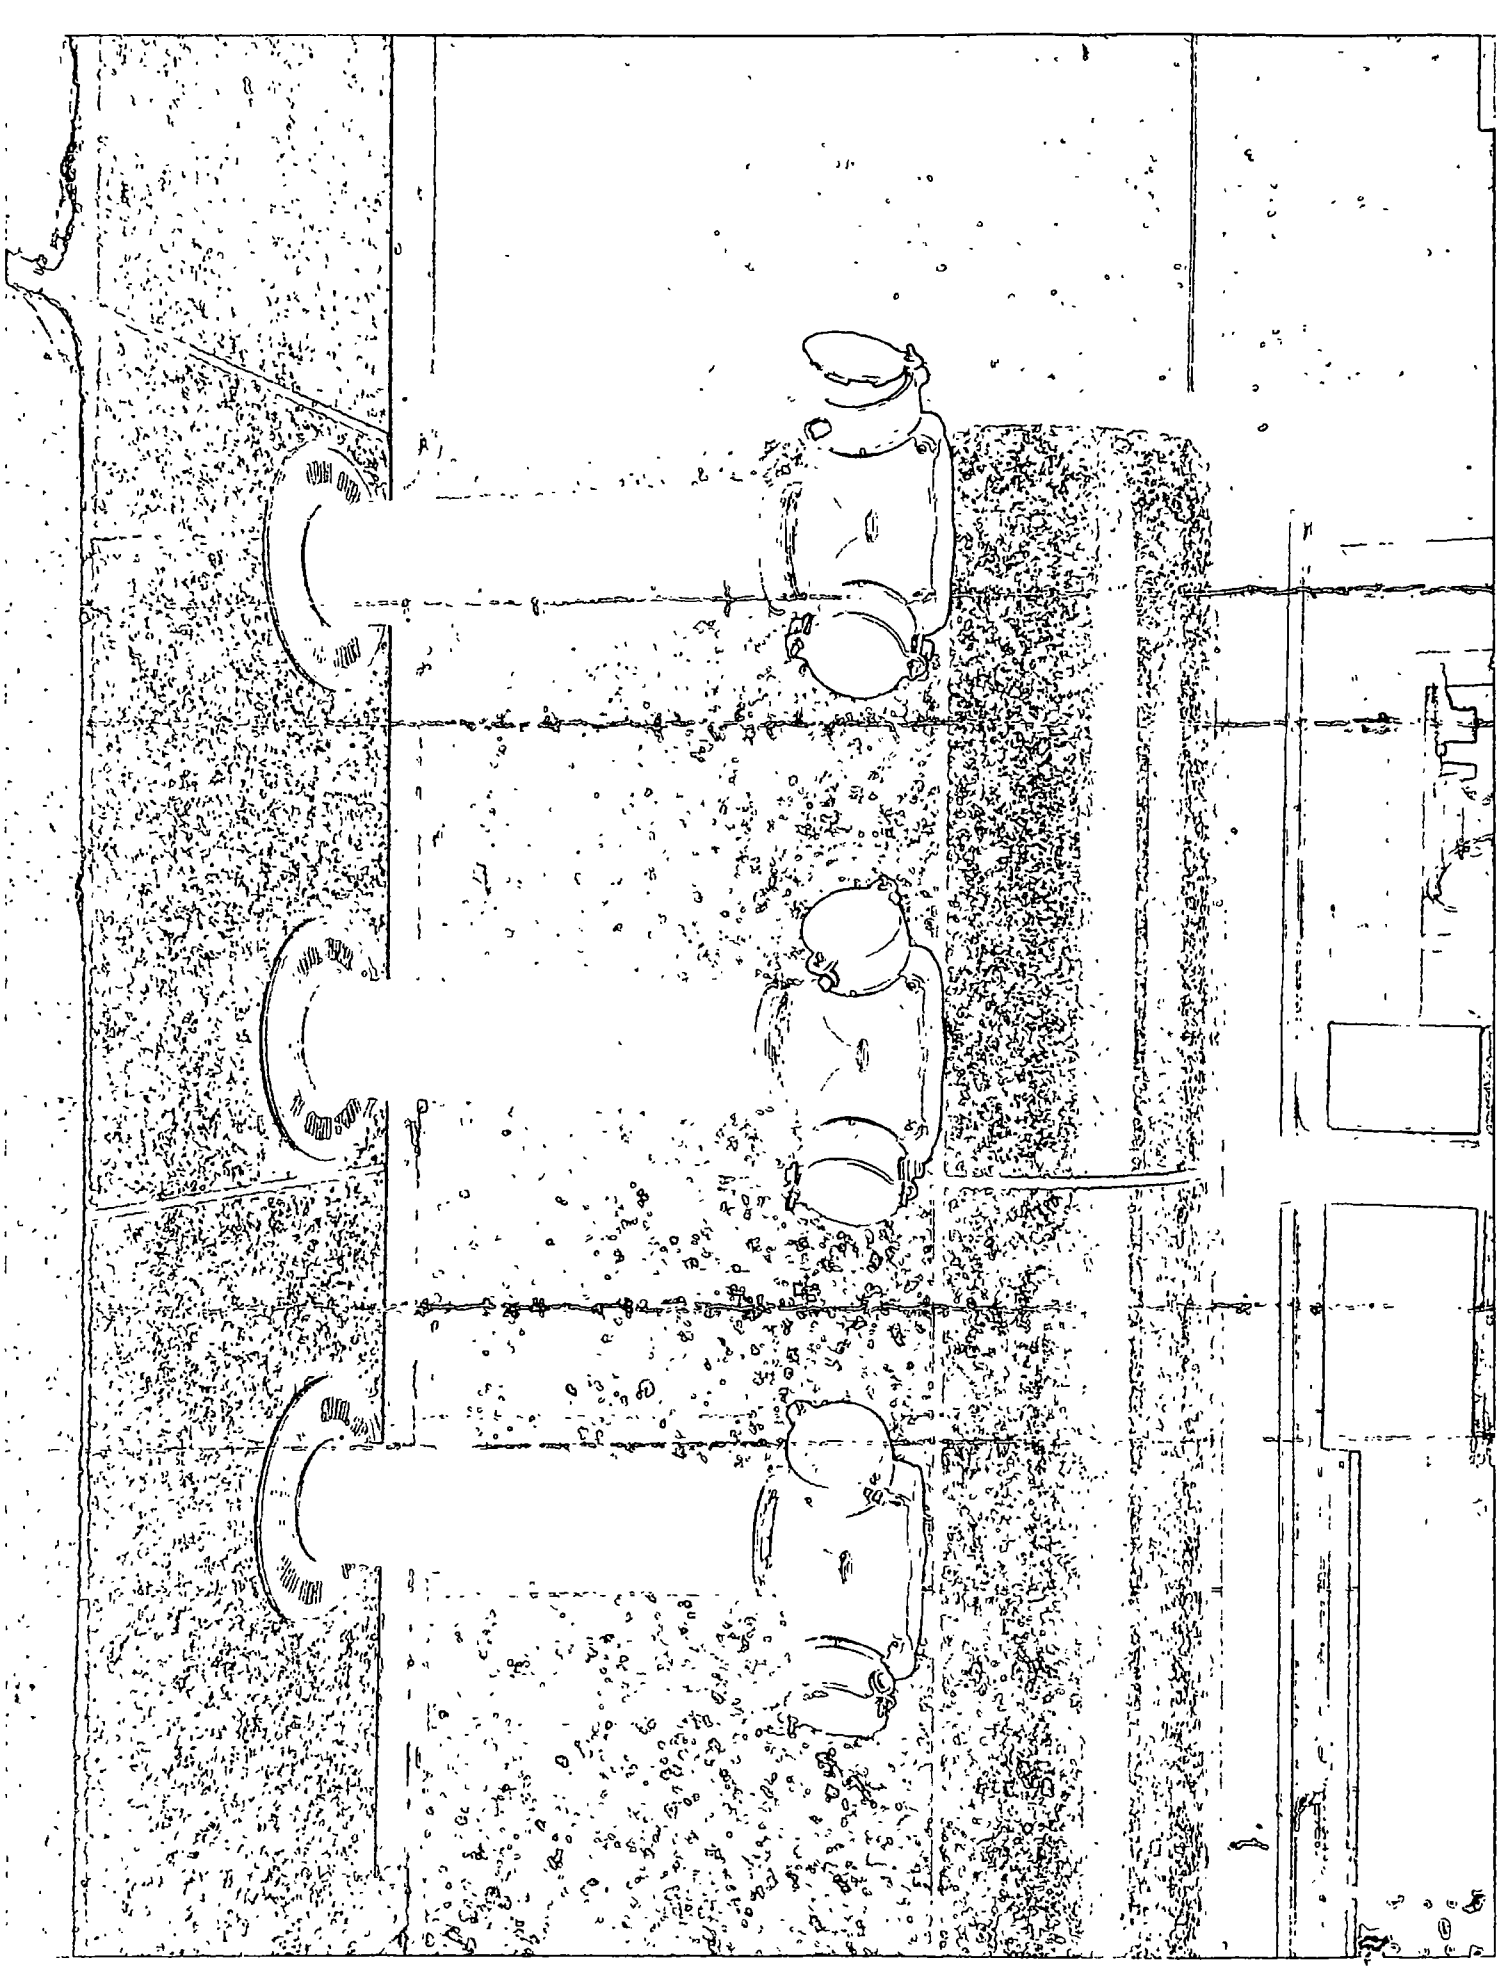

City of Chicago

O2014-7710

Office of the City Clerk

Document Tracking Sheet

Meeting Date:	9/10/2014
Sponsor(s):	Reilly (42)
Type:	Ordinance
Title:	Grant(s) of privilege in public way for Wells Bookstore
Committee(s) Assignment:	Committee on Transportation and Public Way

ORDINANCE
WELLS BOOKSTORE
Acct. No. 63078 - 4
Permit No. 1114086

Be It Ordained by the City Council of the City of Chicago:

SECTION 1. Permission and authority are hereby given and granted to WELLS BOOKSTORE, upon the terms and subject to the conditions of this ordinance to maintain and use, as now constructed, three (3) Vault(s) under the public right-of-way adjacent to its premises known as 176-180 N. Wells St..

Said Vault(s) at N. Wells Street measure(s):
One (1) at four (4) feet in length, and six (6) feet in width for a total of twenty-four (24) square feet.

Said Vault(s) at N. Wells Street measure(s):
One (1) at three point five (3.5) feet in length, and six (6) feet in width for a total of twenty-one (21) square feet.

Said Vault(s) at N. Wells Street measure(s):
One (1) at three point five (3.5) feet in length, and six (6) feet in width for a total of twenty-one (21) square feet.

The location of said privilege shall be as shown on prints kept on file with the Department of Business Affairs and Consumer Protection and the Office of the City Clerk.

Said privilege shall be constructed in accordance with plans and specifications approved by the Department of Transportation (Office of Underground Coordination).

This grant of privilege in the public way shall be subject to the provisions of Section 10-28-015 and all other required provisions of the Municipal Code of Chicago.

The grantee shall pay to the City of Chicago as compensation for the privilege #1114086 herein granted the sum of one thousand two hundred ($1,200.00) per annum in advance.

A 25% penalty will be added for payments received after due date.

The permit holder agrees to hold the City of Chicago harmless for any damage, relocation or replacement costs associated with damage, relocation or removal of private property caused by the City performing work in the public way.

Authority herein given and granted for a period of five (5) years from and after 06/30/2014.

Alderman _____

Brendan Reilly 42nd Ward

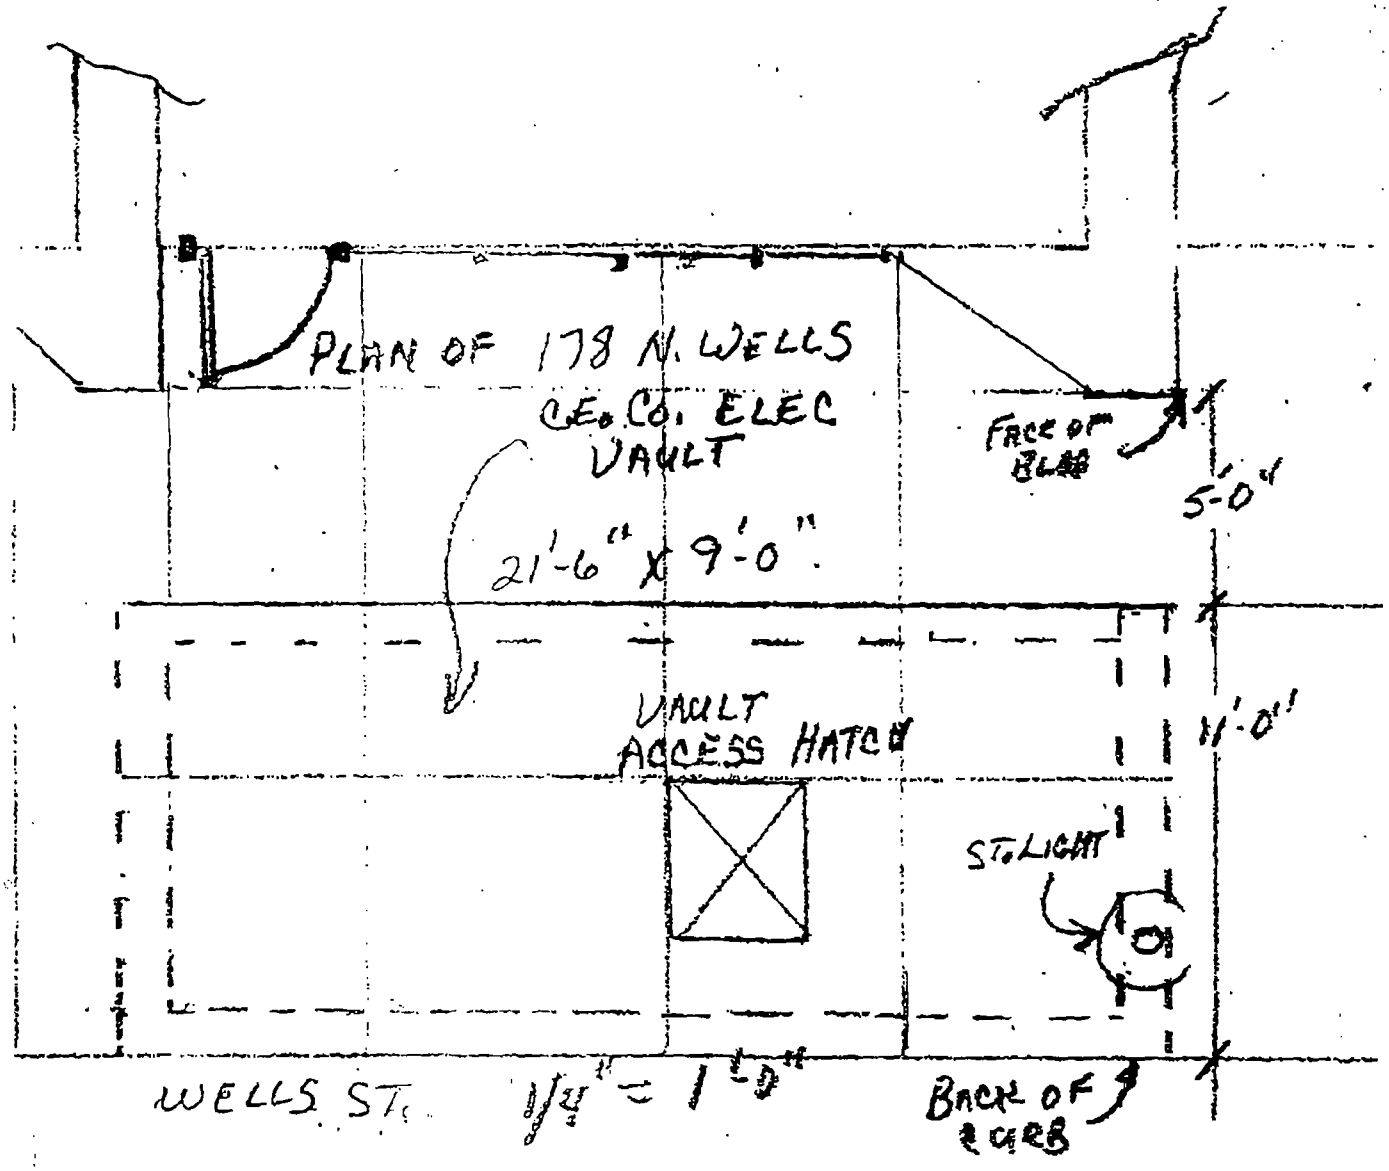
PLAN OF 178 N. WELLS
CE. CO. ELEC
VAULT
21'-6" X 9'-0"
FACE OF SLAB
5'-0"
VAULT
ACCESS HATCH
11'-0"
ST. LIGHT
WELLS ST.
1/4" = 1'-0"
BACK OF CURB

City of Chicago

O2014-7713

Office of the City Clerk

Document Tracking Sheet

Meeting Date:	9/10/2014
Sponsor(s):	Reilly (42)
Type:	Ordinance
Title:	Grant(s) of privilege in public way for Wit, The
Committee(s) Assignment:	Committee on Transportation and Public Way

ORDINANCE
THE WIT
Acct. No. 306327 - 1
Permit No. 1114360

Be It Ordained by the City Council of the City of Chicago:

SECTION 1. Permission and authority are hereby given and granted to THE WIT, upon the terms and subject to the conditions of this ordinance to maintain and use, as now constructed, one (1) Planter(s) on the public right-of-way for beautification purposes adjacent to its premises known as 201 N. State St..

Said Planter(s) at N. State measure(s):
One (1) at twenty-six (26) feet in length, and seven point five (7.5) feet in width for a total of one hundred ninety-five (195) square feet.

Grantee must allow the required clear and unobstructed space for pedestrian passage at all times per rules and regulations approved by the Department of Transportation.

The location of said privilege shall be as shown on prints kept on file with the Department of Business Affairs and Consumer Protection and the Office of the City Clerk.

Said privilege shall be constructed in accordance with plans and specifications approved by the Department of Planning and Development and Department of Transportation (Division of Project Development).

This grant of privilege in the public way shall be subject to the provisions of Section 10-28-015 and all other required provisions of the Municipal Code of Chicago.

The grantee shall pay to the City of Chicago as compensation for the privilege #1114360 herein granted the sum of zero ($.00) per annum in advance.

A 25% penalty will be added for payments received after due date.

The permit holder agrees to hold the City of Chicago harmless for any damage, relocation or replacement costs associated with damage, relocation or removal of private property caused by the City performing work in the public way.

Authority herein given and granted for a period of five (5) years from and after 11/05/2013.

Alderman _____

Brendan Reilly 42nd Ward

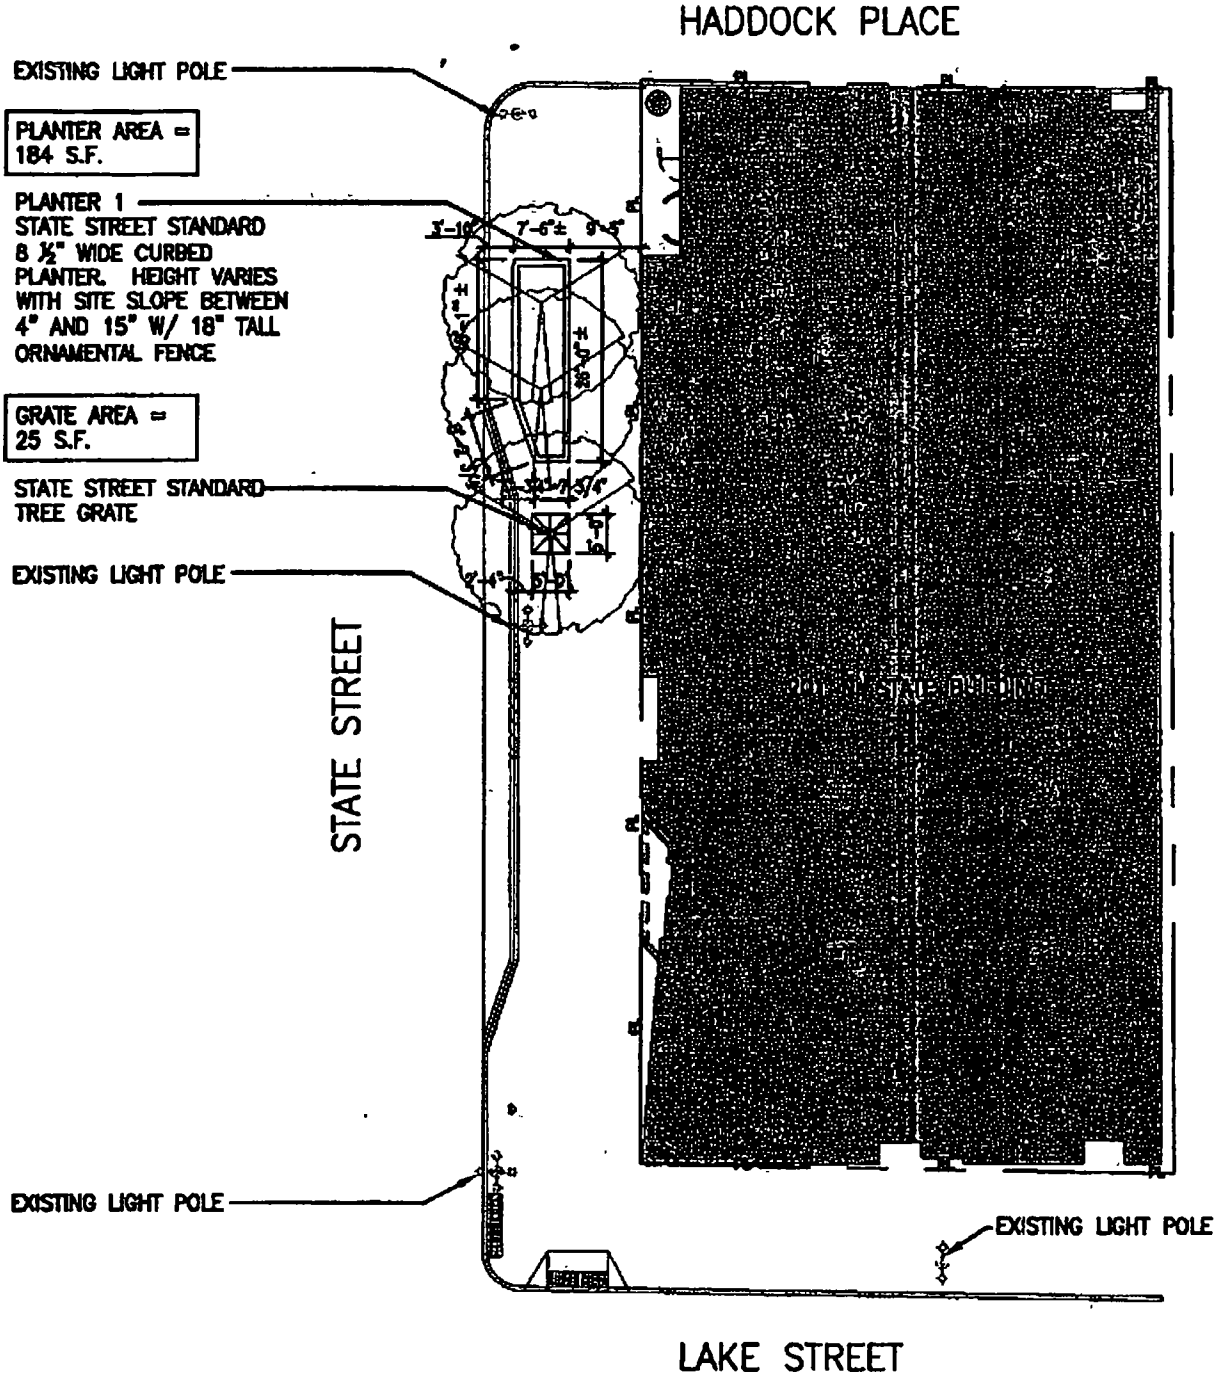

ECD COMPANY

PLANTER DIAGRAM

ASK-074.0 R3
SEPTEMBER 24, 2008

201 N STATE STREET
CHICAGO, ILLINOIS

KOO AND ASSOCIATES LTD
ARCHITECTURE PLANNING INTERIORS
53 W JACKSON BLVD SUITE 335 CHICAGO IL 60604

City of Chicago

O2014-7718

Office of the City Clerk

Document Tracking Sheet

Meeting Date:	9/10/2014
Sponsor(s):	Reilly (42)
Type:	Ordinance
Title:	Grant(s) of privilege in public way for WLS Television, Inc.
Committee(s) Assignment:	Committee on Transportation and Public Way

ORDINANCE
WLS TELEVISION INC
Acct. No. 1589 - 2
Permit No. 1113795

Be It Ordained by the City Council of the City of Chicago:

SECTION 1. Permission and authority are hereby given and granted to WLS TELEVISION INC, upon the terms and subject to the conditions of this ordinance to maintain and use, as now constructed, one (1) Vault(s) under the public right-of-way adjacent to its premises known as 190 N. State St..

Said Vault(s) at N. STATE STREET measure(s):
One (1) at forty-six (46) feet in length, and fourteen (14) feet in width for a total of six hundred forty-four (644) square feet. Existing vault is used for the purpose of housing a generator for the building.

The location of said privilege shall be as shown on prints kept on file with the Department of Business Affairs and Consumer Protection and the Office of the City Clerk.

Said privilege shall be constructed in accordance with plans and specifications approved by the Department of Transportation (Office of Underground Coordination).

This grant of privilege in the public way shall be subject to the provisions of Section 10-28-015 and all other required provisions of the Municipal Code of Chicago.

The grantee shall pay to the City of Chicago as compensation for the privilege #1113795 herein granted the sum of one thousand six hundred forty-nine ($1,649.00) per annum in advance.

A 25% penalty will be added for payments received after due date.

The permit holder agrees to hold the City of Chicago harmless for any damage, relocation or replacement costs associated with damage, relocation or removal of private property caused by the City performing work in the public way.

Authority herein given and granted for a period of five (5) years from and after 07/07/2014.

Alderman _____

Brendan Reilly 42nd Ward

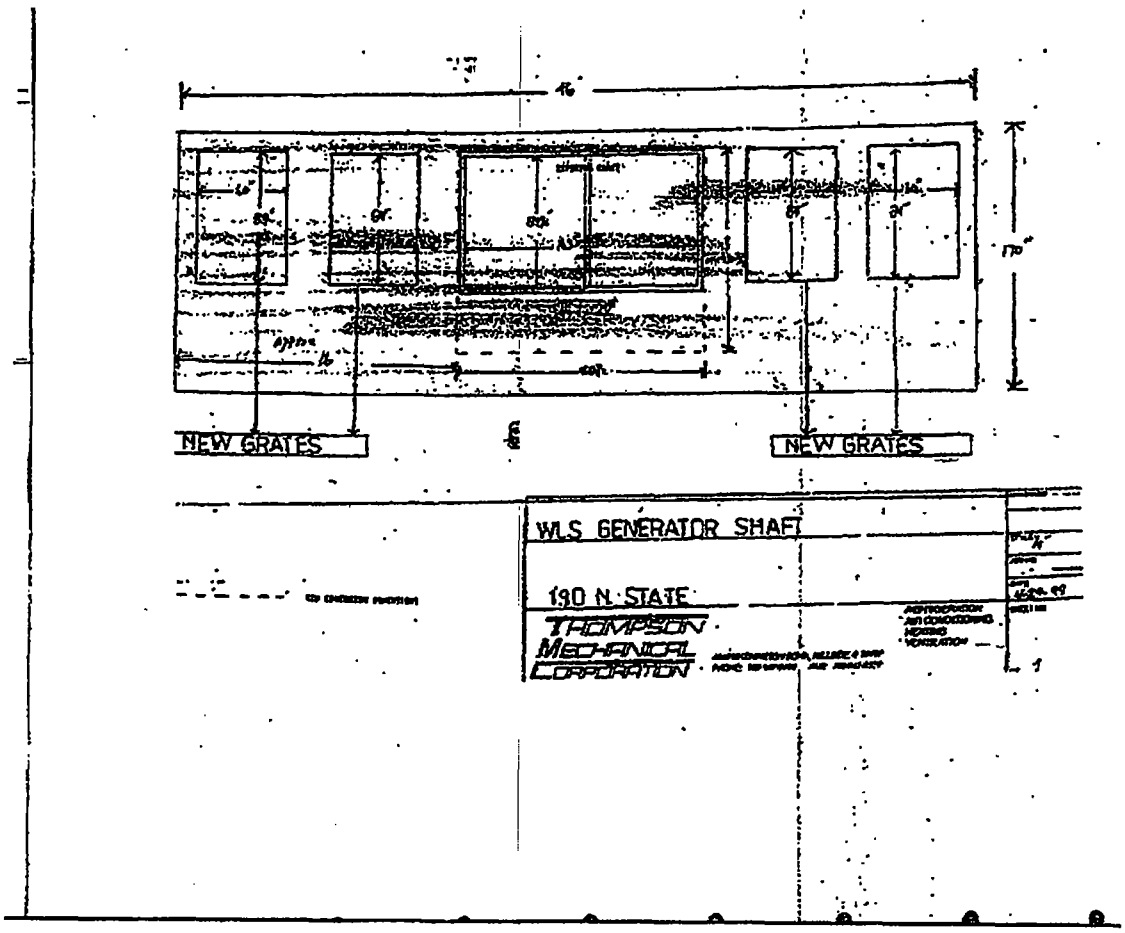
NEW GRATES
NEW GRATES
WLS GENERATOR SHAFT
130 N. STATE
THOMPSON
MECHANICAL
CORPORATION

City of Chicago

O2014-7721

Office of the City Clerk

Document Tracking Sheet

Meeting Date:	9/10/2014
Sponsor(s):	Reilly (42)
Type:	Ordinance
Title:	Grant(s) of privilege in public way for 26 -- 30 West Hubbard LLC
Committee(s) Assignment:	Committee on Transportation and Public Way

ORDINANCE
26-30 WEST HUBBARD, LLC
Acct. No. 278482 - 1
Permit No. 1114052

Be It Ordained by the City Council of the City of Chicago:

SECTION 1. Permission and authority are hereby given and granted to 26-30 WEST HUBBARD, LLC, upon the terms and subject to the conditions of this ordinance to maintain and use, as now constructed, one (1) Exterior mount (Air Conditioning Unit) projecting over the public right-of-way adjacent to its premises known as 26-30 W. Hubbard St..

Said Exterior mount (Air Conditioning Unit) over Public Alley measure(s):
ne (1) at two point five (2.5) feet in length, and four point one six (4.16) feet in width for a total of ten point four (10.4) square feet.

The location of said privilege shall be as shown on prints kept on file with the Department of Business Affairs and Consumer Protection and the Office of the City Clerk.

Said privilege shall be constructed in accordance with plans and specifications approved by the Department of Transportation (Division of Project Development).

This grant of privilege in the public way shall be subject to the provisions of Section 10-28-015 and all other required provisions of the Municipal Code of Chicago.

The grantee shall pay to the City of Chicago as compensation for the privilege #1114052 herein granted the sum of four hundred ($400.00) per annum in advance.

A 25% penalty will be added for payments received after due date.

The permit holder agrees to hold the City of Chicago harmless for any damage, relocation or replacement costs associated with damage, relocation or removal of private property caused by the City performing work in the public way.

Authority herein given and granted for a period of five (5) years from and after 07/21/2014.

Alderman _____

Brendan Reilly 42nd Ward

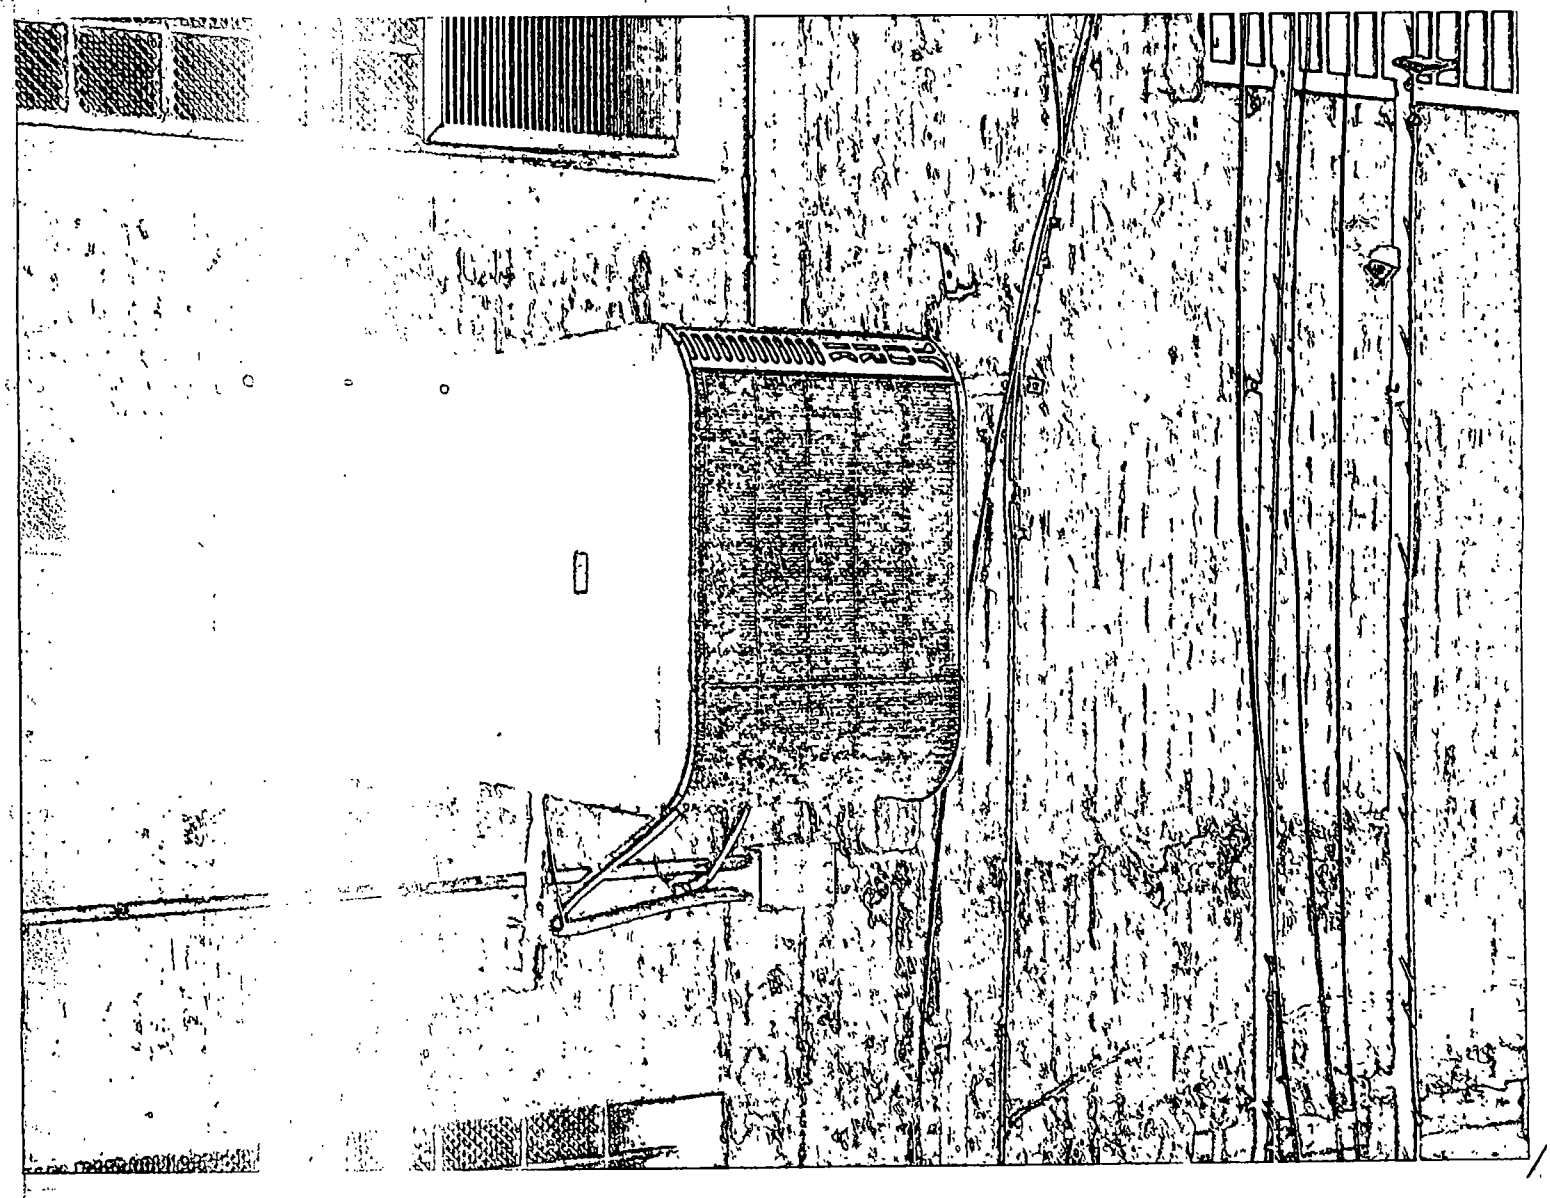

City of Chicago

O2014-7722

Office of the City Clerk

Document Tracking Sheet

Meeting Date:	9/10/2014
Sponsor(s):	Reilly (42)
Type:	Ordinance
Title:	Grant(s) of privilege in public way for 54 West Hubbard LLC
Committee(s) Assignment:	Committee on Transportation and Public Way

ORDINANCE
54 WEST HUBBARD, LLC
Acct. No. 88579 - 1
Permit No. 1114773

Be It Ordained by the City Council of the City of Chicago:

SECTION 1. Permission and authority are hereby given and granted to 54 WEST HUBBARD, LLC, upon the terms and subject to the conditions of this ordinance to maintain and use, as now constructed, one (1) Fire Escape(s) projecting over the public right-of-way adjacent to its premises known as 54 W. Hubbard St..

Said Fire Escape(s) at N. DEARBORN measure(s):
One (1) at twenty-nine point five (29.5) feet in length, and five point six seven (5.67) feet in width for a total of one hundred sixty-seven point two seven (167.27) square feet.

The location of said privilege shall be as shown on prints kept on file with the Department of Business Affairs and Consumer Protection and the Office of the City Clerk.

Said privilege shall be constructed in accordance with plans and specifications approved by the Department of Transportation (Division of Project Development).

This grant of privilege in the public way shall be subject to the provisions of Section 10-28-015 and all other required provisions of the Municipal Code of Chicago.

The grantee shall pay to the City of Chicago as compensation for the privilege #1114773 herein granted the sum of four hundred ($400.00) per annum in advance.

A 25% penalty will be added for payments received after due date.

The permit holder agrees to hold the City of Chicago harmless for any damage, relocation or replacement costs associated with damage, relocation or removal of private property caused by the City performing work in the public way.

Authority herein given and granted for a period of five (5) years from and after 07/29/2014.

Alderman _____

Brendan Reilly 42nd Ward

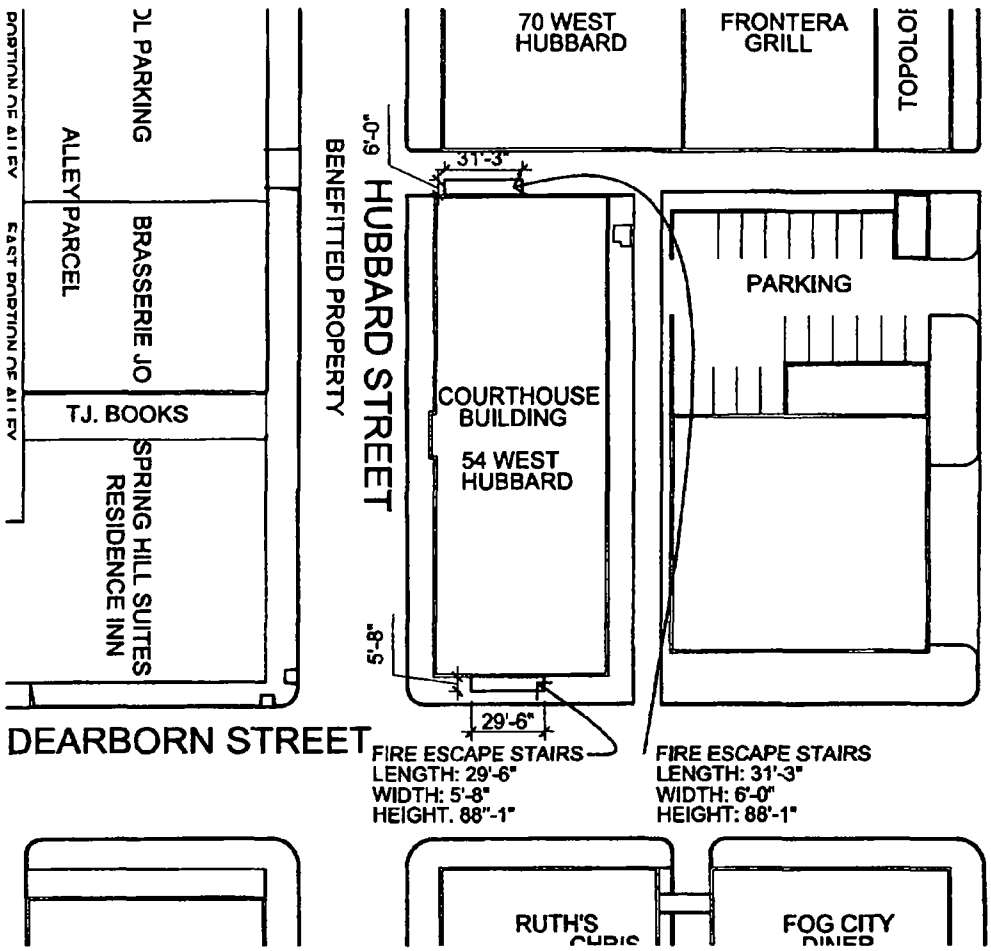

1 Site Plan of Fire Escape Stairs
SCALE: 1/64"=1'-0"

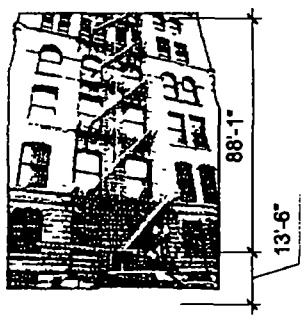

2 East Staircase
SCALE: NTS

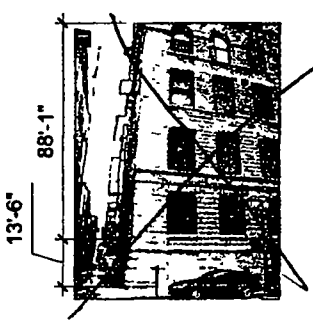

3 West Staircase
SCALE. NTS

Note:
Subject premises is unshaded.

FRIEDMAN PROPERTIES
325 North LaSalle Street, Suite 600, Chicago, Illinois 60610
P 312.644.1100 F.312.644.2898
www.friedmanproperties.com

54 West Hubbard Street
Chicago, IL - Site Plan
Fire Escape Stairs Permit

Prop. No.	(54) Site
Date:	02/20/09
Drawn By:	BRS
Revision:	
Revision:	
Approved By:	

Scale 1/64" = 1'-0"

C-1

City of Chicago

O2014-7724

Office of the City Clerk

Document Tracking Sheet

Meeting Date:	9/10/2014
Sponsor(s):	Reilly (42)
Type:	Ordinance
Title:	Grant(s) of privilege in public way for 55 East Monroe Investors IV LLC
Committee(s) Assignment:	Committee on Transportation and Public Way

ORDINANCE
55 EAST MONROE INVESTORS IV, LLC.
Acct. No. 310985 - 1
Permit No. 1114491

Be It Ordained by the City Council of the City of Chicago:

SECTION 1. Permission and authority are hereby given and granted to 55 EAST MONROE INVESTORS IV, LLC., upon the terms and subject to the conditions of this ordinance to maintain and use three (3) sign(s) projecting over the public right-of-way attached to its premises known as 55 E. Monroe St..

Said sign structure(s) measures as follows; along E. MONROE:
Two (2) at six (6) feet in length, fourteen (14) feet in height and fourteen (14) feet above grade level.

Said sign structure(s) measures as follows; along E. MONROE:
One (1) at four (4) feet in length, sixteen (16) feet in height and sixteen (16) feet above grade level.

The location of said privilege shall be as shown on prints kept on file with the Department of Business Affairs and Consumer Protection and the Office of the City Clerk.

Said privilege shall be constructed in accordance with plans and specifications approved by the Department of Transportation (Division of Project Development) and Zoning Department - Signs.

This grant of privilege in the public way shall be subject to the provisions of Section 10-28-015 and all other required provisions of the Municipal Code of Chicago.

The grantee shall pay to the City of Chicago as compensation for the privilege #1114491 herein granted the sum of nine hundred ($900.00) per annum in advance.

A 25% penalty will be added for payments received after due date.

The permit holder agrees to hold the City of Chicago harmless for any damage, relocation or replacement costs associated with damage, relocation or removal of private property caused by the City performing work in the public way.

Authority herein given and granted for a period of five (5) years from and after 04/22/2014.

Alderman _____

Brendan Reilly 42nd Ward

InterPark

55 E. MONROE

LAYOUT PLAN

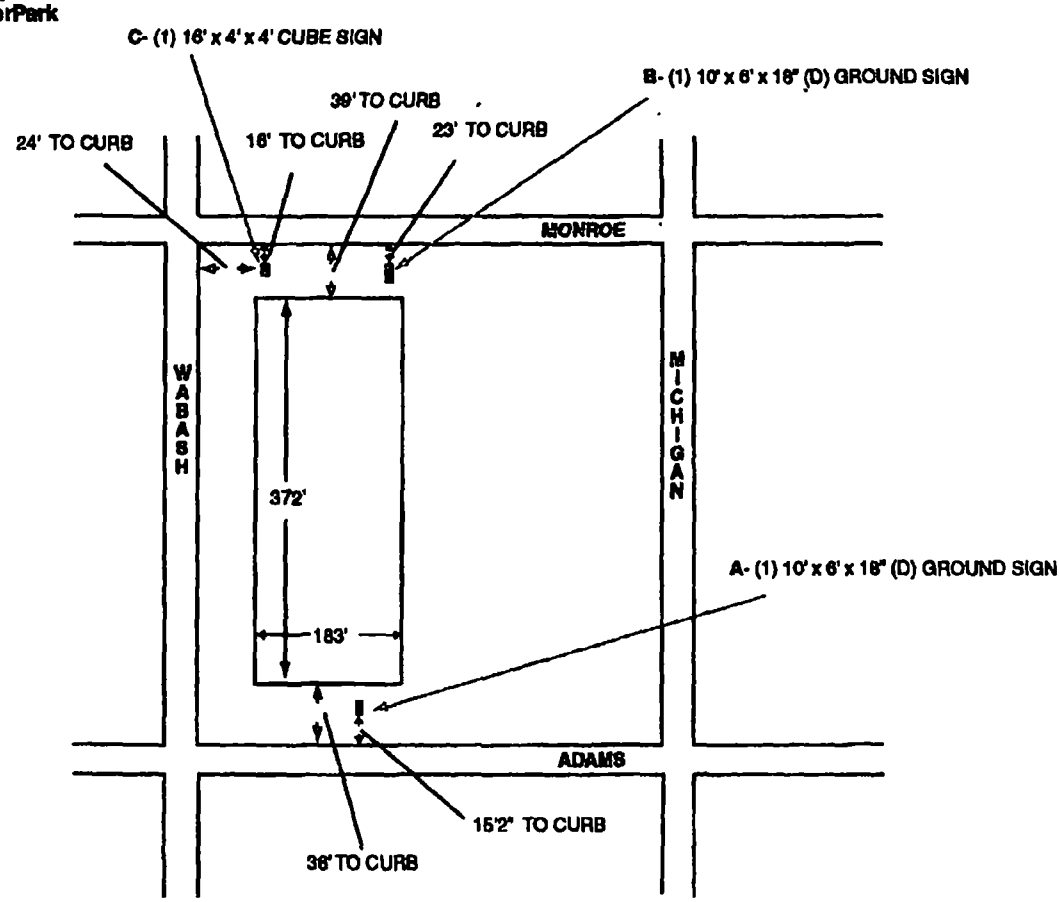

City of Chicago

O2014-7737

Office of the City Clerk

Document Tracking Sheet

Meeting Date:	9/10/2014
Sponsor(s):	Reilly (42)
Type:	Ordinance
Title:	Grant(s) of privilege in public way for 111 West Wacker Partners LLC
Committee(s) Assignment:	Committee on Transportation and Public Way

ORDINANCE
111 WEST WACKER PARTNERS, LLC
Acct. No. 374788 - 2
Permit No. 1113288

Be It Ordained by the City Council of the City of Chicago:

SECTION 1. Permission and authority are hereby given and granted to 111 WEST WACKER PARTNERS, LLC, upon the terms and subject to the conditions of this ordinance to maintain and use one (1) sign(s) projecting over the public right-of-way attached to its premises known as 111 W. Wacker Dr..

Said sign structure(s) measures as follows; along Clark:
One (1) at six (6) feet in length, ten (10) feet in height and sixteen point five (16.5) feet above grade level.

The location of said privilege shall be as shown on prints kept on file with the Department of Business Affairs and Consumer Protection and the Office of the City Clerk.

Said privilege shall be constructed in accordance with plans and specifications approved by the Department of Transportation (Division of Project Development) and Zoning Department - Signs.

This grant of privilege in the public way shall be subject to the provisions of Section 10-28-015 and all other required provisions of the Municipal Code of Chicago.

The grantee shall pay to the City of Chicago as compensation for the privilege #1113288 herein granted the sum of three hundred ($300.00) per annum in advance.

A 25% penalty will be added for payments received after due date.

The permit holder agrees to hold the City of Chicago harmless for any damage, relocation or replacement costs associated with damage, relocation or removal of private property caused by the City performing work in the public way.

Authority herein given and granted for a period of five (5) years from and after Date of Passage.

Alderman _____

Brendan Reilly 42nd Ward

RECEIVED
APR 2 1 2014
BY:.....

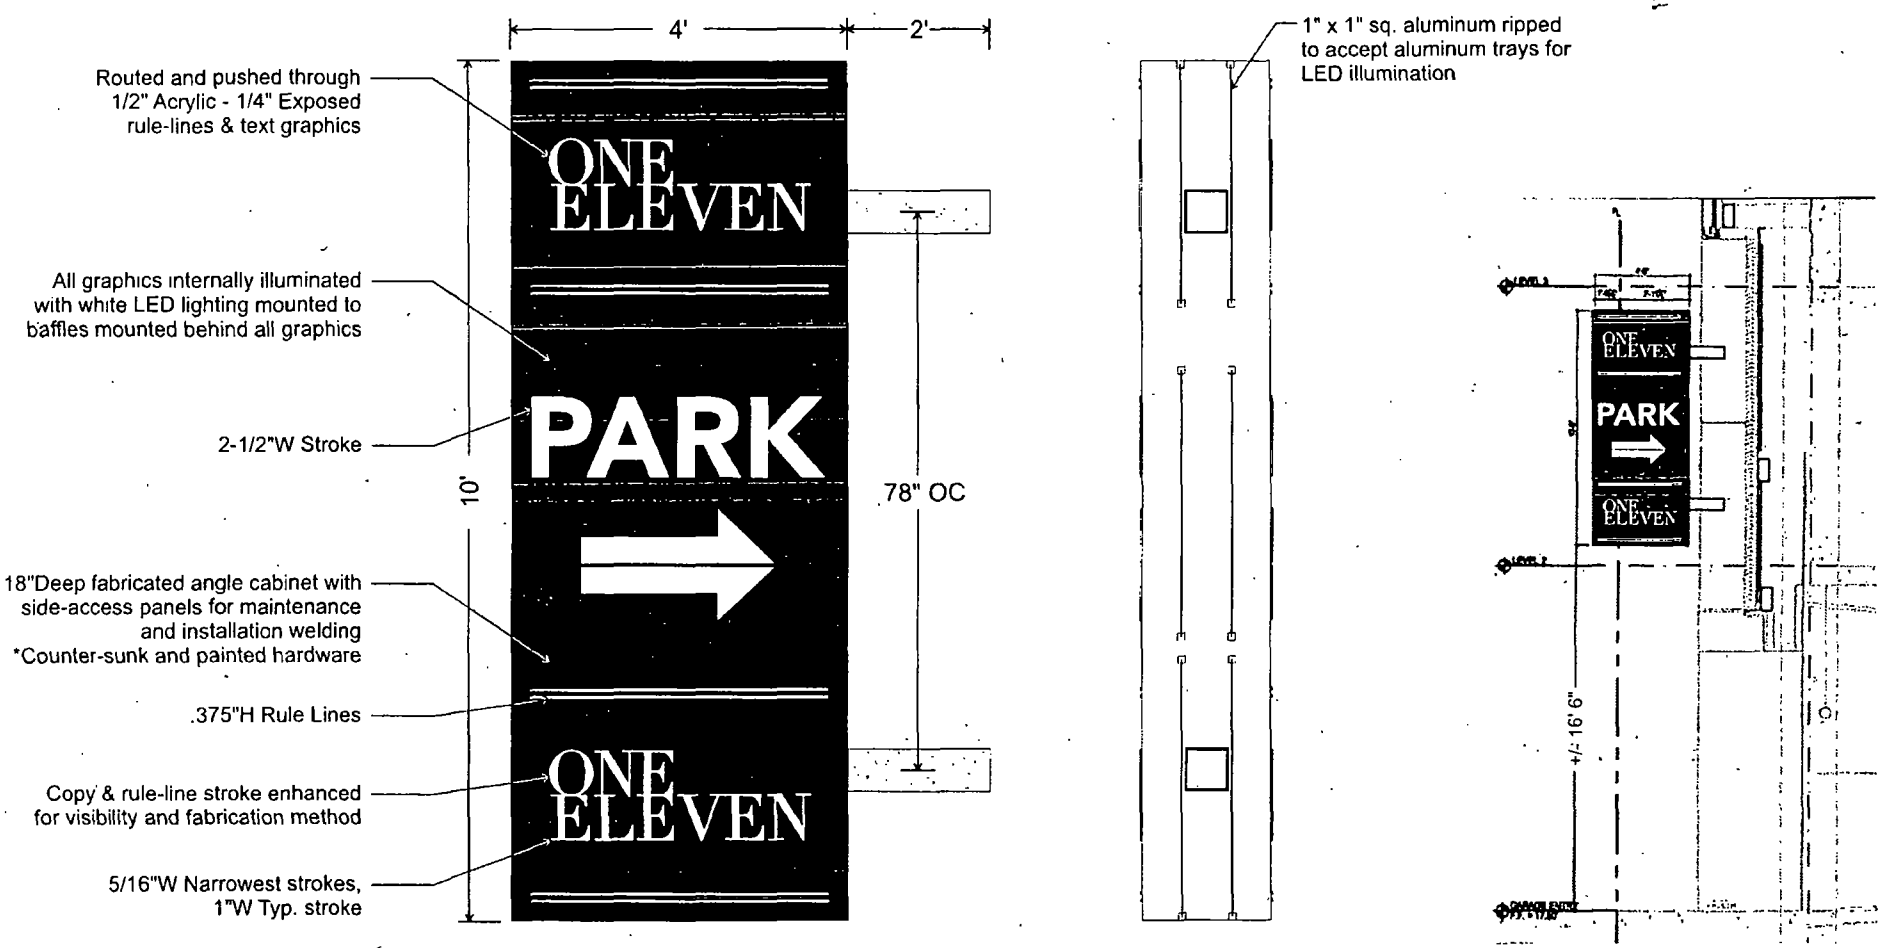

SOUTH WATER SIGNS
934 N Church
Elmhurst, IL 60126
tel: 630 333 4900
fax: 630 333.4915

CLIENT: Related Midwest
PROJECT NAME: Blade Sign
111 W Wacker, Chicago IL
DATE: 04.01.14
REVISIONS
CUSTOMER APPROVAL
TRACKER NUMBER: #####
DRAWN BY: MK

THIS DRAWING IS THE PROPERTY OF SOUTH WATER SIGNS, LLC. ALL RIGHTS OF REPRODUCTION ARE RESERVED BY SOUTH WATER SIGNS, INC.

City of Chicago

O2014-7739

Office of the City Clerk

Document Tracking Sheet

Meeting Date:	9/10/2014
Sponsor(s):	Reilly (42)
Type:	Ordinance
Title:	Grant(s) of privilege in public way for 162 W Hubbard Building LLC
Committee(s) Assignment:	Committee on Transportation and Public Way

ORDINANCE
162 W. HUBBARD BUILDING, LLC
Acct. No. 316320 - 1
Permit No. 1113868

Be It Ordained by the City Council of the City of Chicago:

SECTION 1. Permission and authority are hereby given and granted to 162 W. HUBBARD BUILDING, LLC, upon the terms and subject to the conditions of this ordinance to maintain and use, as now constructed, one (1) Vault(s) under the public right-of-way adjacent to its premises known as 431 N. Wells St..

Said Vault(s) at N. Wells St measure(s):
One (1) at thirteen (13) feet in length, and four point five (4.5) feet in width for a total of fifty-eight point five (58.5) square feet.

The location of said privilege shall be as shown on prints kept on file with the Department of Business Affairs and Consumer Protection and the Office of the City Clerk.

Said privilege shall be constructed in accordance with plans and specifications approved by the Department of Transportation (Office of Underground Coordination).

This grant of privilege in the public way shall be subject to the provisions of Section 10-28-015 and all other required provisions of the Municipal Code of Chicago.

The grantee shall pay to the City of Chicago as compensation for the privilege #1113868 herein granted the sum of four hundred ($400.00) per annum in advance.

A 25% penalty will be added for payments received after due date.

The permit holder agrees to hold the City of Chicago harmless for any damage, relocation or replacement costs associated with damage, relocation or removal of private property caused by the City performing work in the public way.

Authority herein given and granted for a period of five (5) years from and after 06/03/2014.

Alderman _____

Brendan Reilly 42nd Ward

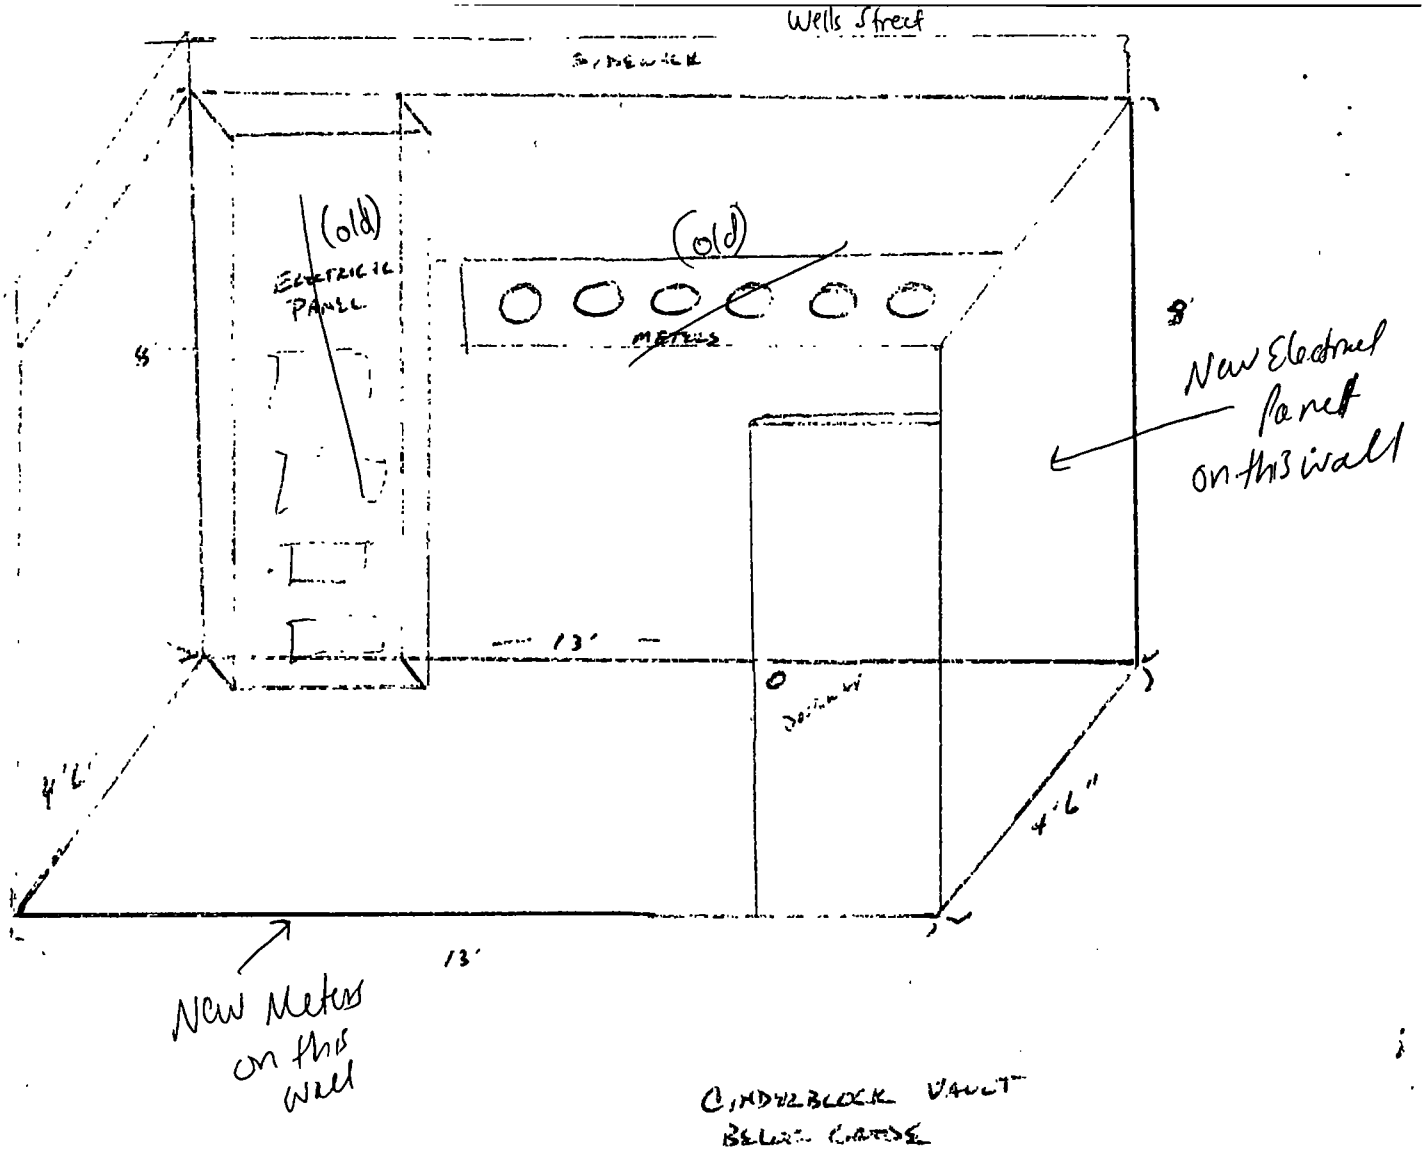
Wells Street
SIDEWALK
(old)
ELECTRIC PANEL
(old)
METERS
5'
5'
New Electrical Panel on this wall
13'
4'6"
4'6"
13'
New Meters on this wall
CINDERBLOCK VAULT
BELOW GRADE

City of Chicago

O2014-7742

Office of the City Clerk

Document Tracking Sheet

Meeting Date:	9/10/2014
Sponsor(s):	Reilly (42)
Type:	Ordinance
Title:	Grant(s) of privilege in public way for 162 W Hubbard Building Partnership
Committee(s) Assignment:	Committee on Transportation and Public Way

ORDINANCE
162 W.HUBBARD BUILDING PARTNERSHIP
Acct. No. 268077 - 1
Permit No. 1114299

Be It Ordained by the City Council of the City of Chicago:

SECTION 1. Permission and authority are hereby given and granted to 162 W.HUBBARD BUILDING PARTNERSHIP, upon the terms and subject to the conditions of this ordinance to maintain and use, as now constructed, two (2) Fire Escape(s) projecting over the public right-of-way adjacent to its premises known as 162 W. Hubbard St..

Said Fire Escape(s) at Hubbard measure(s):
One (1) at twenty-seven point zero eight (27.08) feet in length, and four (4) feet in width for a total of one hundred eight point three two (108.32) square feet.

Said Fire Escape(s) at Wells measure(s):
One (1) at twenty-five point five (25.5) feet in length, and four point five (4.5) feet in width for a total of one hundred fourteen point seven five (114.75) square feet.

The location of said privilege shall be as shown on prints kept on file with the Department of Business Affairs and Consumer Protection and the Office of the City Clerk.

Said privilege shall be constructed in accordance with plans and specifications approved by the Department of Transportation (Division of Project Development).

This grant of privilege in the public way shall be subject to the provisions of Section 10-28-015 and all other required provisions of the Municipal Code of Chicago.

The grantee shall pay to the City of Chicago as compensation for the privilege #1114299 herein granted the sum of eight hundred ($800.00) per annum in advance.

A 25% penalty will be added for payments received after due date.

The permit holder agrees to hold the City of Chicago harmless for any damage, relocation or replacement costs associated with damage, relocation or removal of private property caused by the City performing work in the public way.

Authority herein given and granted for a period of five (5) years from and after 07/29/2014.

Alderman _____

Brendan Reilly 42nd Ward

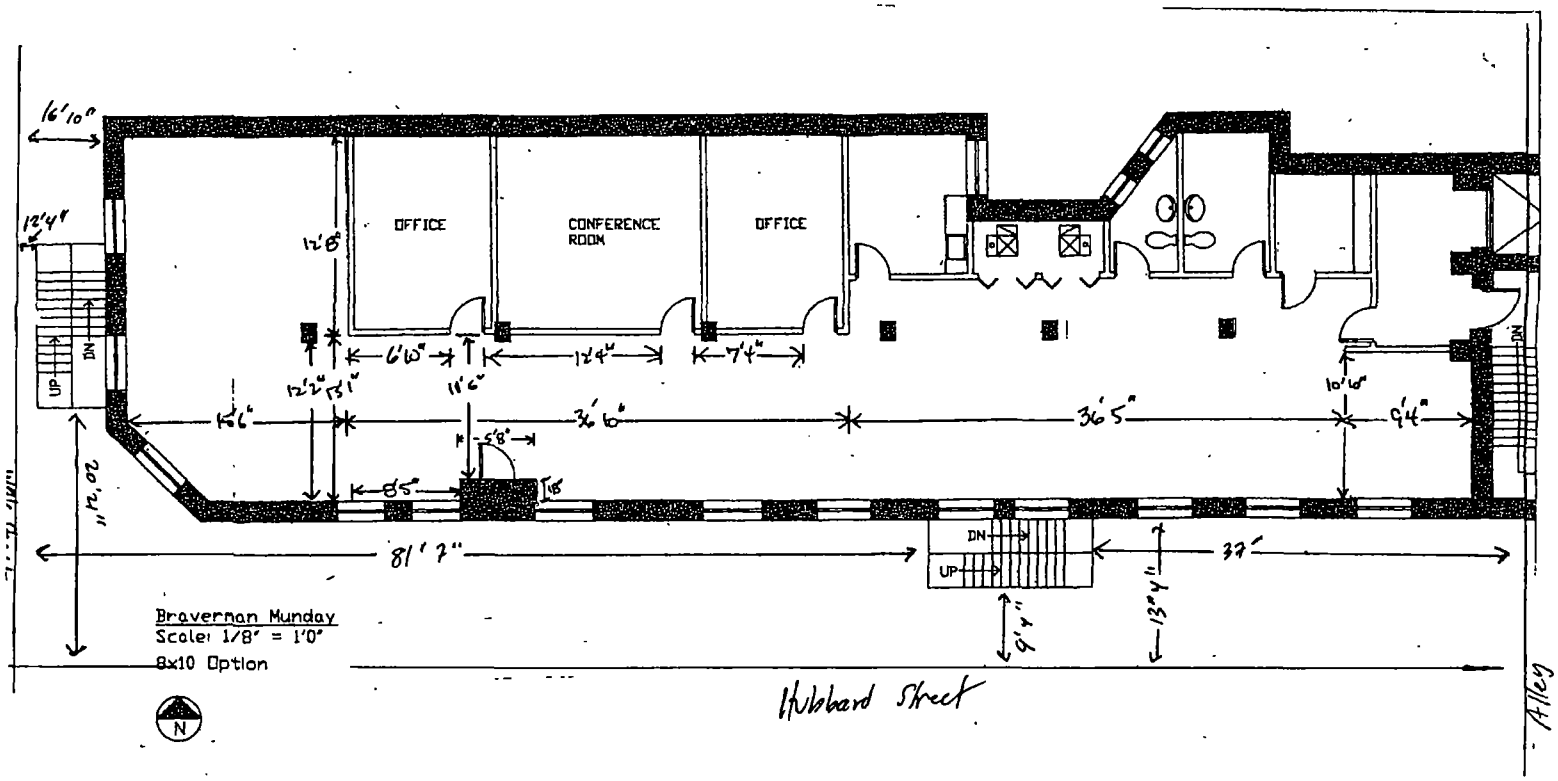
16'10"
12'4"
OFFICE
CONFERENCE ROOM
OFFICE
12'8"
6'6"
12'4"
7'4"
12'2"
13'1"
11'6"
10'6"
14'6"
3'6"
36'5"
9'4"
5'8"
8'5"
1'8"
20'11"
UP
DN
81'7"
37'
DN
UP
9'1"
13'4"
Braverman Munday
Scale: 1/8" = 1'0"
8x10 Option
N
Hubbard Street
Alley

City of Chicago

O2014-7744

Office of the City Clerk

Document Tracking Sheet

Meeting Date:	9/10/2014
Sponsor(s):	Reilly (42)
Type:	Ordinance
Title:	Grant(s) of privilege in public way for 200 N. Michigan Owner LLC
Committee(s) Assignment:	Committee on Transportation and Public Way

ORDINANCE
200 N. MICHIGAN OWNER, LLC
Acct. No. 389365 - 1
Permit No. 1114602

Be It Ordained by the City Council of the City of Chicago:

SECTION 1. Permission and authority are hereby given and granted to 200 N. MICHIGAN OWNER, LLC, upon the terms and subject to the conditions of this ordinance to construct, install, maintain and use one (1) Sanitary Sewer Line under the public right-of-way adjacent to its premises known as 201 N. Garland Ct..

Said Sanitary Sewer Line at N. Michigan Ave (Lower) measure(s):
One (1) at thirty-two (32) feet in length, point eight three (.83) feet in width and four (4) feet in depth. Said sanitary sewer line is for new residential apartment building.

The location of said privilege shall be as shown on prints kept on file with the Department of Business Affairs and Consumer Protection and the Office of the City Clerk.

Said privilege shall be constructed in accordance with plans and specifications approved by the Department of Transportation (Office of Underground Coordination) and Department of Water Management.

This grant of privilege in the public way shall be subject to the provisions of Section 10-28-015 and all other required provisions of the Municipal Code of Chicago.

The grantee shall pay to the City of Chicago as compensation for the privilege #1114602 herein granted the sum of four hundred ($400.00) per annum in advance.

A 25% penalty will be added for payments received after due date.

The permit holder agrees to hold the City of Chicago harmless for any damage, relocation or replacement costs associated with damage, relocation or removal of private property caused by the City performing work in the public way.

Authority herein given and granted for a period of five (5) years from and after Date of Passage.

Alderman _____

Brendan Reilly 42nd Ward

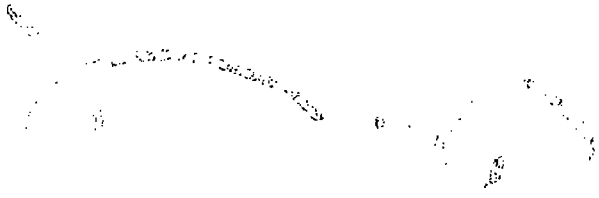

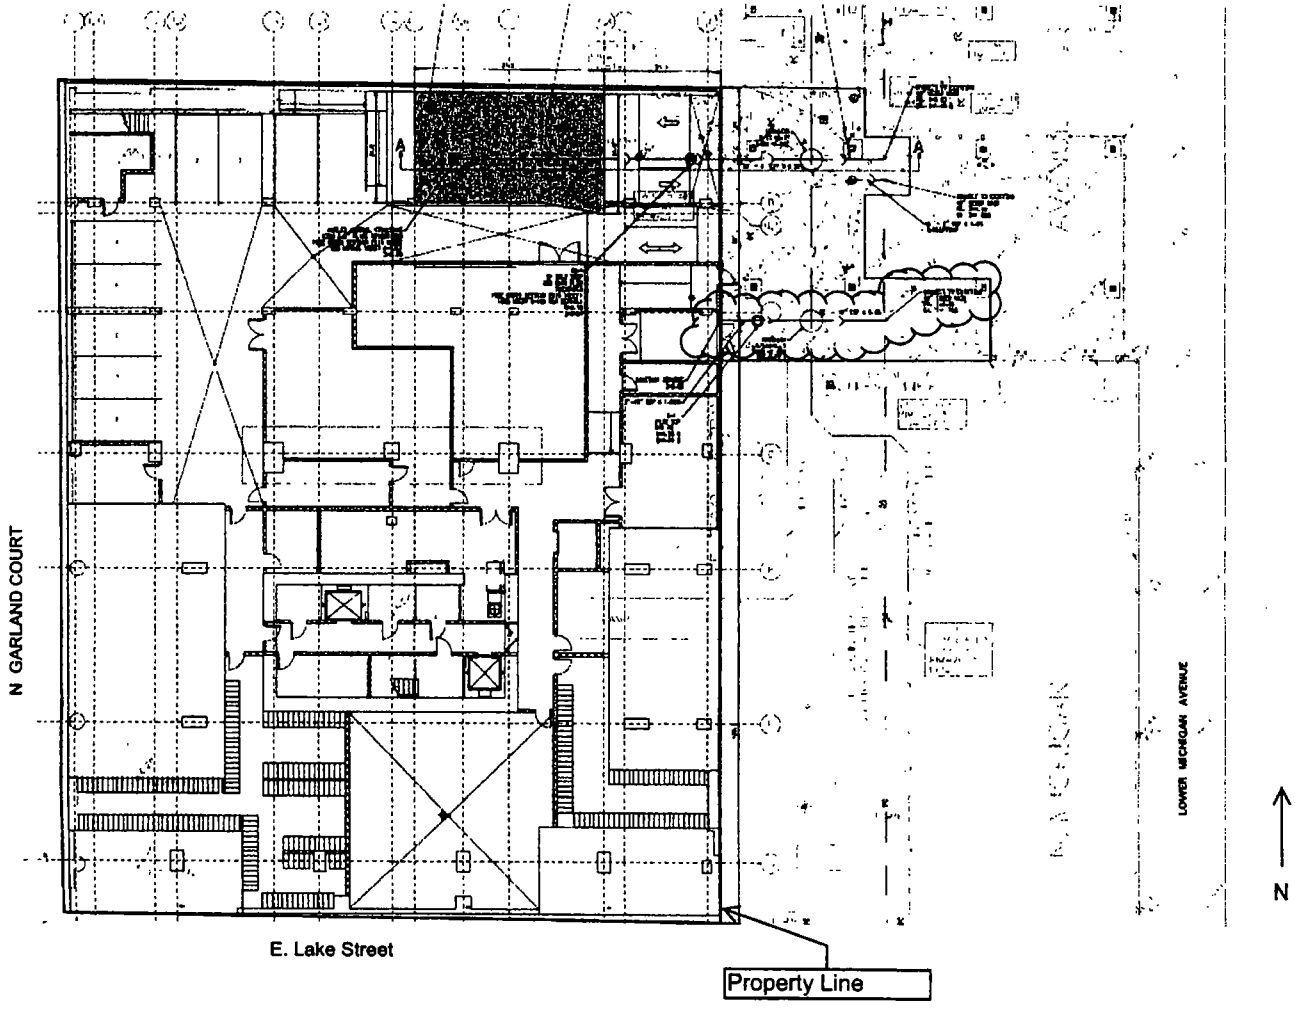
N GARLAND COURT
E. Lake Street
Property Line
LOWER MICHIGAN AVENUE
N

City of Chicago

O2014-7745

Office of the City Clerk

Document Tracking Sheet

Meeting Date:	9/10/2014
Sponsor(s):	Reilly (42)
Type:	Ordinance
Title:	Grant(s) of privilege in public way for 314 West Hubbard Superior Limited Partnership
Committee(s) Assignment:	Committee on Transportation and Public Way

ORDINANCE
314 WEST SUPERIOR LIMITED PARTNERSHIP
Acct. No. 88350 - 1
Permit No. 1113887

Be It Ordained by the City Council of the City of Chicago:

SECTION 1. Permission and authority are hereby given and granted to 314 WEST SUPERIOR LIMITED PARTNERSHIP, upon the terms and subject to the conditions of this ordinance to maintain and use, as now constructed, four (4) Banner(s) projecting over the public right-of-way adjacent to its premises known as 314 W. Superior St..

Said Banner(s) at W. SUPERIOR ST. measure(s):
Four (4) at eight (8) feet in length, and one point six seven (1.67) foot in width for a total of fifty-three point four four (53.44) square feet.

The location of said privilege shall be as shown on prints kept on file with the Department of Business Affairs and Consumer Protection and the Office of the City Clerk.

Said privilege shall be constructed in accordance with plans and specifications approved by the Zoning Department - Signs.

This grant of privilege in the public way shall be subject to the provisions of Section 10-28-015 and all other required provisions of the Municipal Code of Chicago.

The grantee shall pay to the City of Chicago as compensation for the privilege #1113887 herein granted the sum of one hundred seventy-five ($175.00) per annum in advance.

A 25% penalty will be added for payments received after due date.

The permit holder agrees to hold the City of Chicago harmless for any damage, relocation or replacement costs associated with damage, relocation or removal of private property caused by the City performing work in the public way.

Authority herein given and granted for a period of five (5) years from and after 06/03/2014.

Alderman _____

Brendan Reilly 42nd Ward

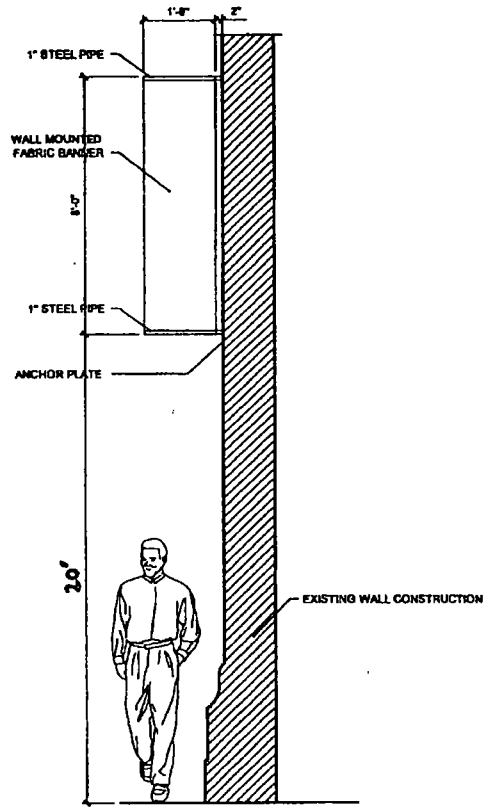

	Chicago, Illinois 314 SUPERIOR				Section Scale: N.T.S.
	Leased & Managed by: Urban Innovations, Ltd.	Wall Section At Exterior Wall Banner			

City of Chicago

O2014-7747

Office of the City Clerk

Document Tracking Sheet

Meeting Date:	9/10/2014
Sponsor(s):	Reilly (42)
Type:	Ordinance
Title:	Grant(s) of privilege in public way for 720 Franklin Associates LLC
Committee(s) Assignment:	Committee on Transportation and Public Way

ORDINANCE
720 FRANKLIN ASSOCIATES, LLC
Acct. No. 324077 - 2
Permit No. 1114539

Be It Ordained by the City Council of the City of Chicago:

SECTION 1. Permission and authority are hereby given and granted to 720 FRANKLIN ASSOCIATES, LLC, upon the terms and subject to the conditions of this ordinance to maintain and use, as now constructed, one (1) Fire Escape(s) projecting over the public right-of-way adjacent to its premises known as 720 N. Franklin St..

Said Fire Escape(s) at Public Alley measure(s):
One (1) at seventy-five (75) feet in length, and six (6) feet in width for a total of four hundred fifty (450) square feet.

The location of said privilege shall be as shown on prints kept on file with the Department of Business Affairs and Consumer Protection and the Office of the City Clerk.

Said privilege shall be constructed in accordance with plans and specifications approved by the Department of Transportation (Division of Project Development).

This grant of privilege in the public way shall be subject to the provisions of Section 10-28-015 and all other required provisions of the Municipal Code of Chicago.

The grantee shall pay to the City of Chicago as compensation for the privilege #1114539 herein granted the sum of four hundred ($400.00) per annum in advance.

A 25% penalty will be added for payments received after due date.

The permit holder agrees to hold the City of Chicago harmless for any damage, relocation or replacement costs associated with damage, relocation or removal of private property caused by the City performing work in the public way.

Authority herein given and granted for a period of five (5) years from and after 07/29/2014.

Alderman _____

Brendan Reilly 42nd Ward

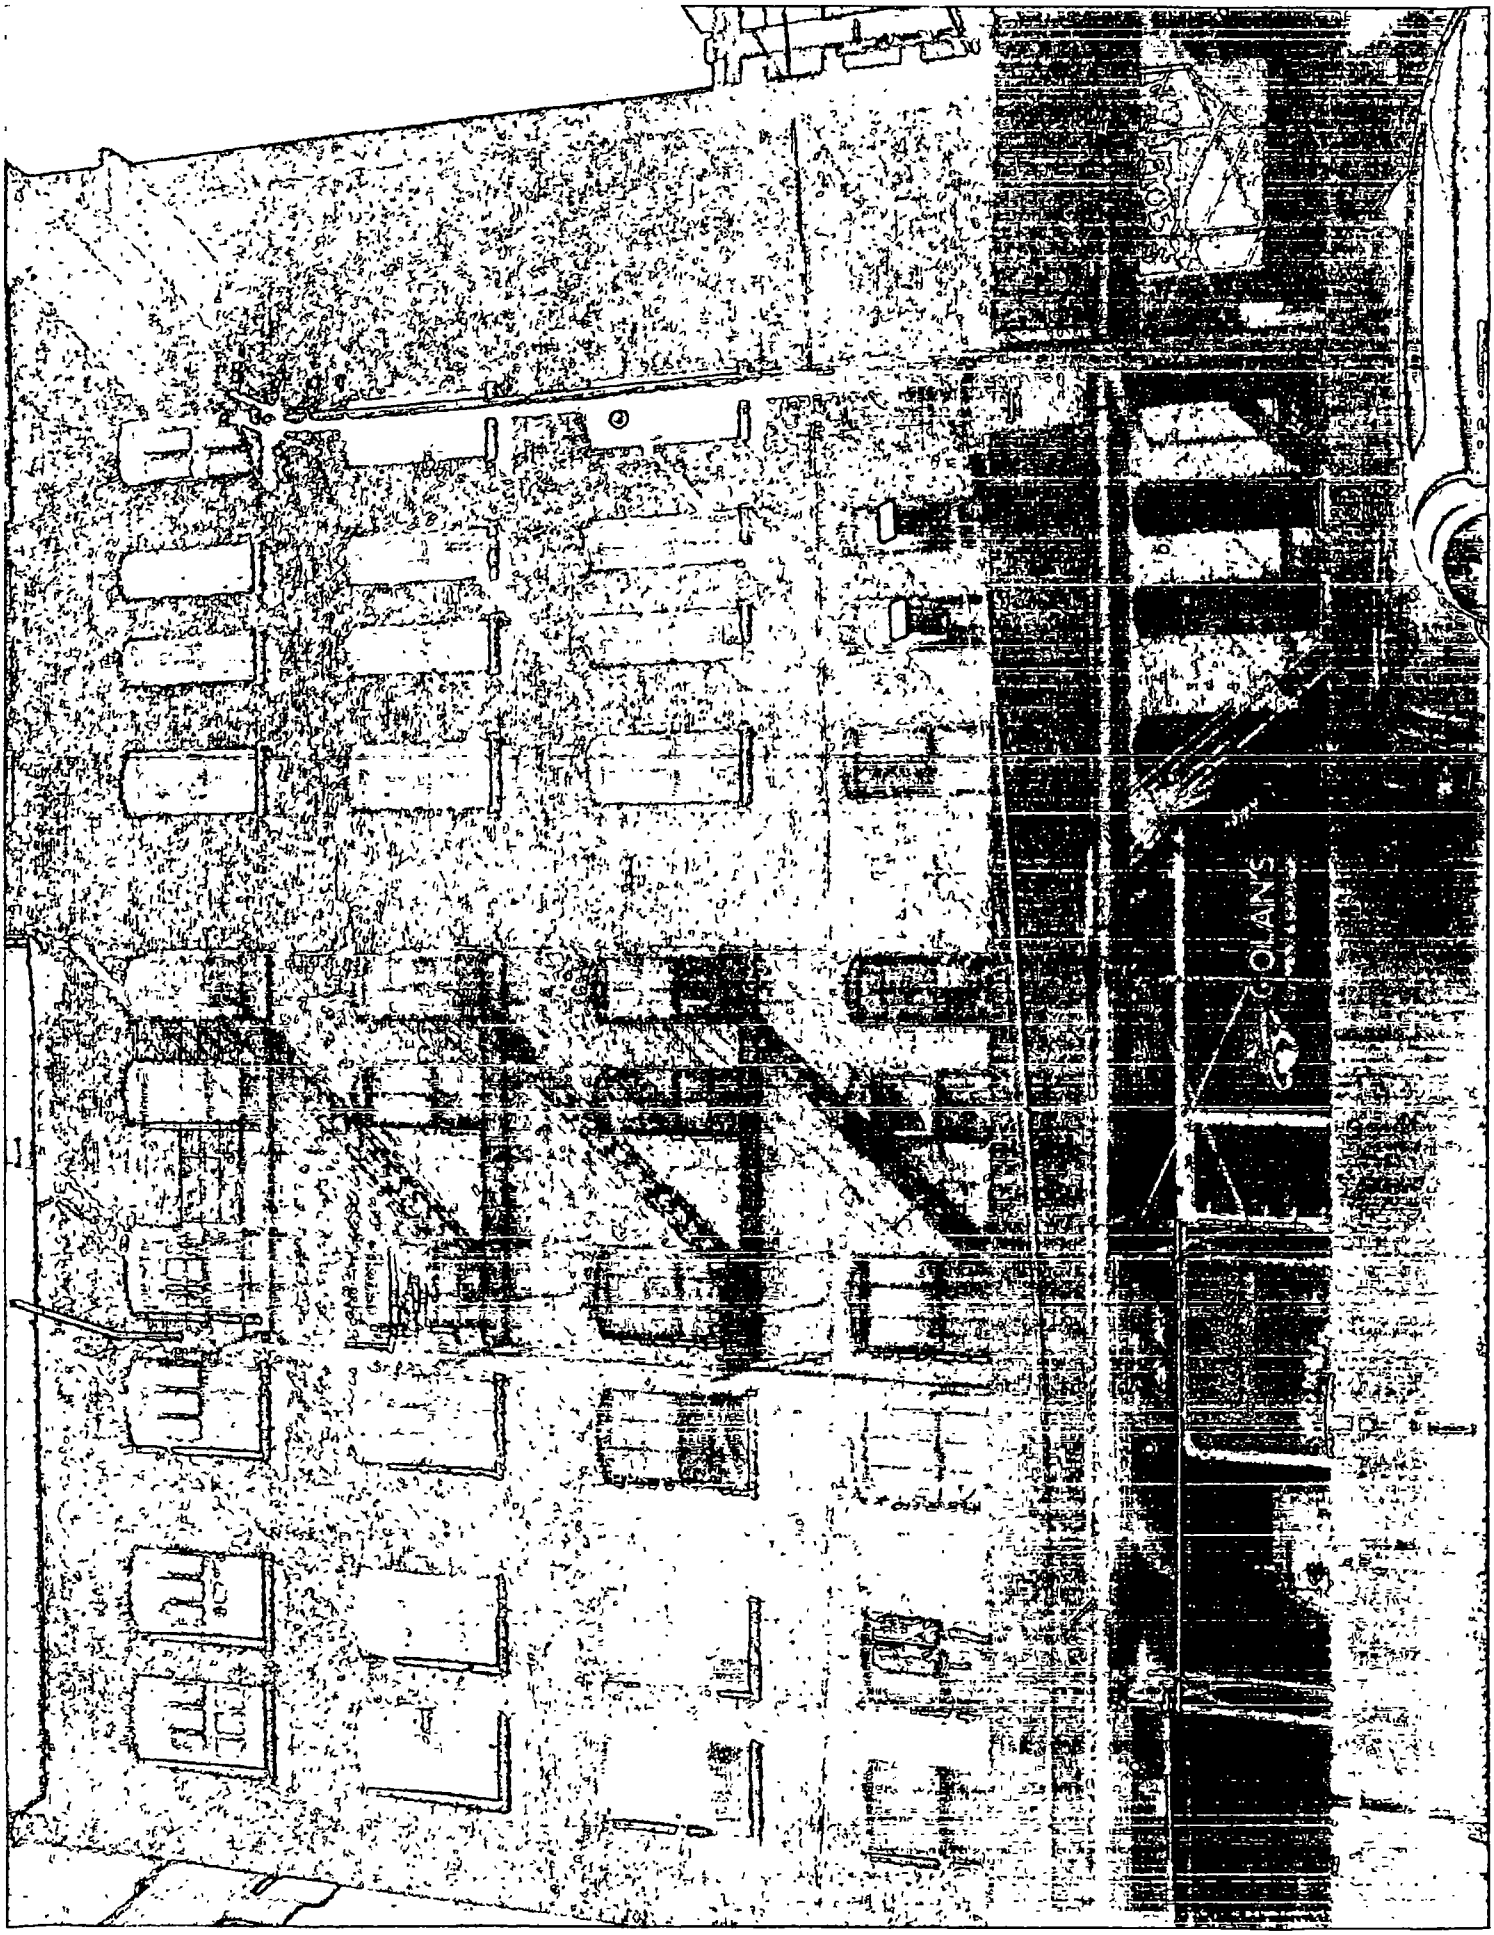
OLAN'S

City of Chicago

O2014-7749

Office of the City Clerk

Document Tracking Sheet

Meeting Date:	9/10/2014
Sponsor(s):	Reilly (42)
Type:	Ordinance
Title:	Grant(s) of privilege in public way for 830 NMA LLC
Committee(s) Assignment:	Committee on Transportation and Public Way

ORDINANCE
830 NMA, LLC
Acct. No. 385662 - 1
Permit No. 1114064

Be It Ordained by the City Council of the City of Chicago:

SECTION 1. Permission and authority are hereby given and granted to 830 NMA, LLC, upon the terms and subject to the conditions of this ordinance to maintain and use, as now constructed, one (1) Bay Window(s) projecting over the public right-of-way adjacent to its premises known as 830 N. Michigan Ave..

Said Bay Window(s) at E. Pearson Street measure(s):
One (1) at one hundred fourteen point eight (114.8) feet in length, and one point seven (1.7) foot in width for a total of one hundred ninety-five point one six (195.16) square feet.

The location of said privilege shall be as shown on prints kept on file with the Department of Business Affairs and Consumer Protection and the Office of the City Clerk.

Said privilege shall be constructed in accordance with plans and specifications approved by the Department of Transportation (Division of Project Development).

This grant of privilege in the public way shall be subject to the provisions of Section 10-28-015 and all other required provisions of the Municipal Code of Chicago.

The grantee shall pay to the City of Chicago as compensation for the privilege #1114064 herein granted the sum of seventy-five ($75.00) per annum in advance.

A 25% penalty will be added for payments received after due date.

The permit holder agrees to hold the City of Chicago harmless for any damage, relocation or replacement costs associated with damage, relocation or removal of private property caused by the City performing work in the public way.

Authority herein given and granted for a period of five (5) years from and after 06/16/2014.

Alderman _____

Brendan Reilly 42nd Ward

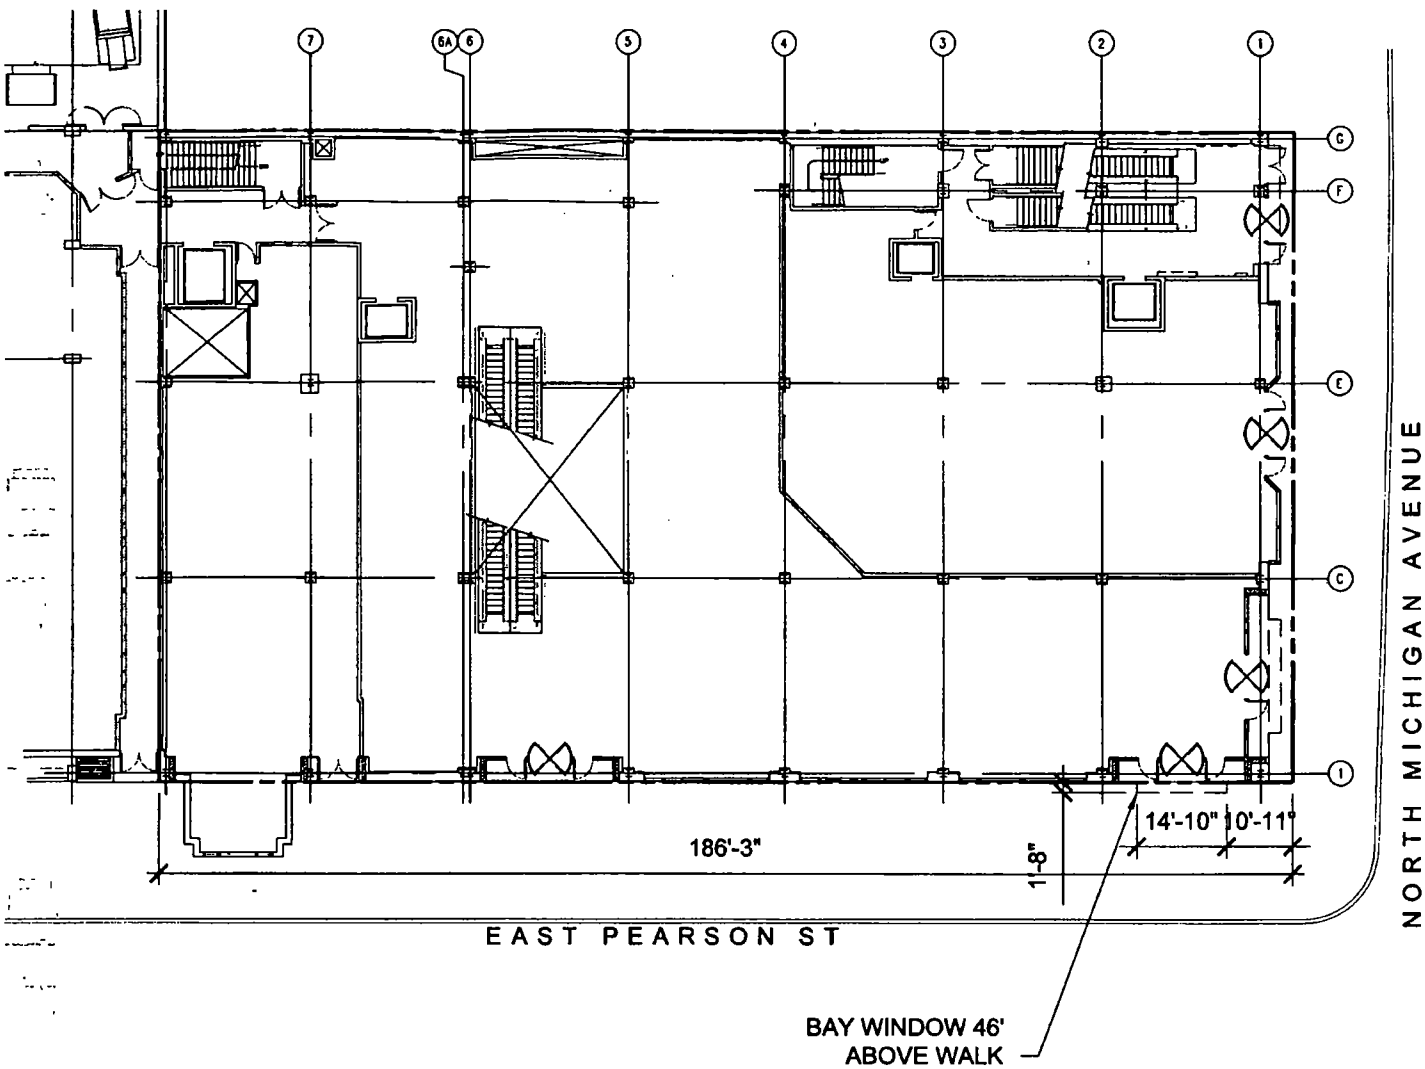

SITE PLAN

0 10 30 50 100

SCALE: 1" = 30'-0

City of Chicago

O2014-7836

Office of the City Clerk

Document Tracking Sheet

Meeting Date:	9/10/2014
Sponsor(s):	Smith (43)
Type:	Ordinance
Title:	Grant(s) of privilege in public way for Lincoln Elementary School
Committee(s) Assignment:	Committee on Transportation and Public Way

ORDINANCE
LINCOLN ELEMENTARY SCHOOL
Acct. No. 302602 - 35
Permit No. 1114958

Be It Ordained by the City Council of the City of Chicago:

SECTION 1. Permission and authority are hereby given and granted to LINCOLN ELEMENTARY SCHOOL, upon the terms and subject to the conditions of this ordinance to maintain and use, as now constructed, two (2) Planter Railling(s) on the public right-of-way for beautification purposes adjacent to its premises known as 615 W. Kemper Pl..

Said Planter Railling(s) at W. Kemper Place measure(s):
One (1) at fifty point three three (50.33) feet in length, and nine (9) feet in width for a total of four hundred fifty-two point nine seven (452.97) square feet.
One (1) at twelve (12) feet in length, and five point one seven (5.17) feet in width for a total of sixty-two point zero four (62.04) square feet.

Grantee must allow the required clear and unobstructed space for pedestrian passage at all times per rules and regulations approved by the Department of Transportation.

The location of said privilege shall be as shown on prints kept on file with the Department of Business Affairs and Consumer Protection and the Office of the City Clerk.

Said privilege shall be constructed in accordance with plans and specifications approved by the Department of Planning and Development and Department of Transportation (Division of Project Development).

This grant of privilege in the public way shall be subject to the provisions of Section 10-28-015 and all other required provisions of the Municipal Code of Chicago.

The grantee shall pay to the City of Chicago as compensation for the privilege #1114958 herein granted the sum of zero ($.00) per annum in advance.

A 25% penalty will be added for payments received after due date.

The permit holder agrees to hold the City of Chicago harmless for any damage, relocation or replacement costs associated with damage, relocation or removal of private property caused by the City performing work in the public way.

Authority herein given and granted for a period of five (5) years from and after Date of Passage.

Alderman _____

Michele Smith 43rd Ward

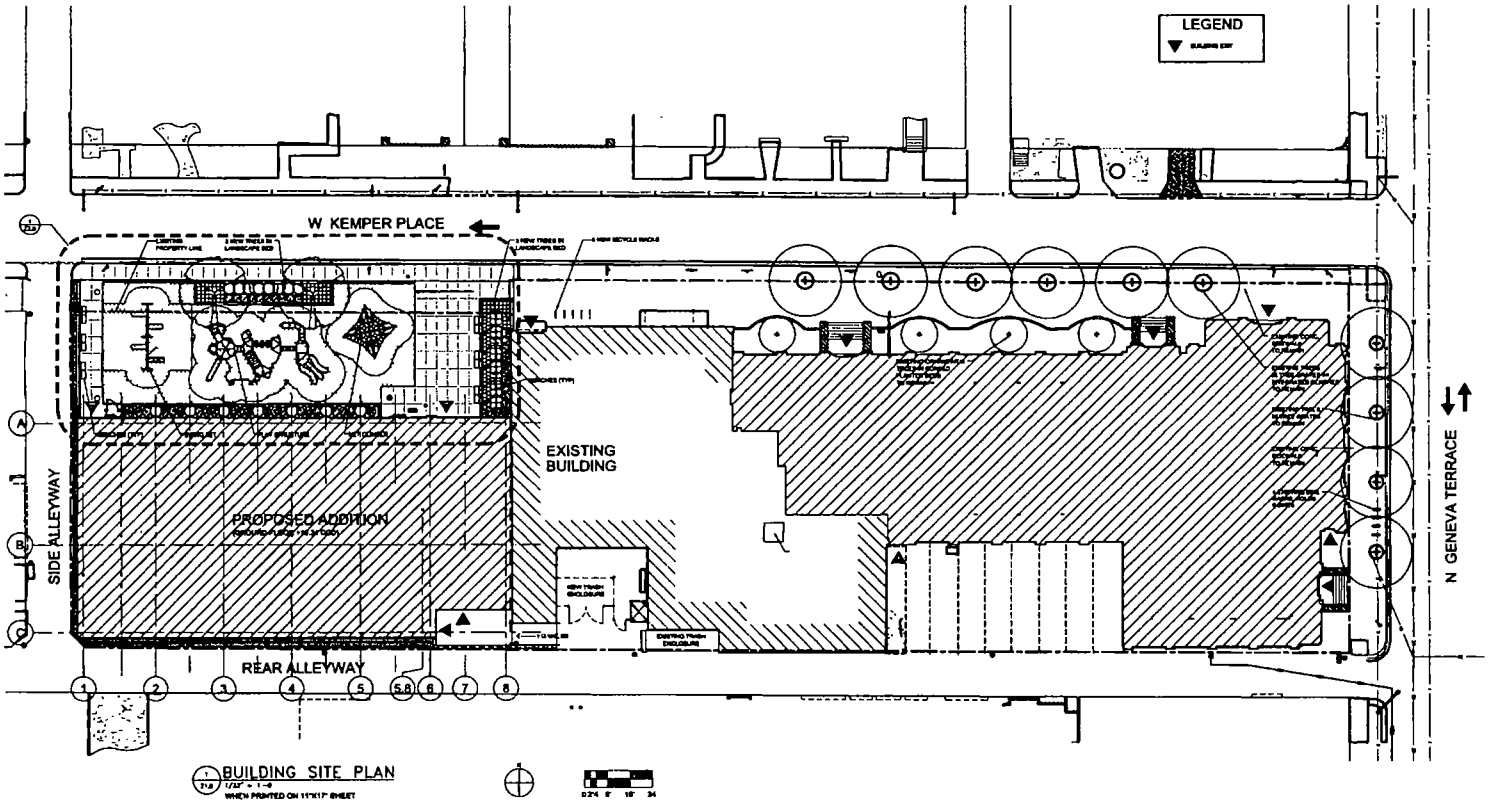

BUILDING SITE PLAN

LINCOLN ELEMENTARY SCHOOL - 615 W. KEMPER PLACE - PUBLIC BUILDING COMMISSION OF CHICAGO - DCH - AUGUST 6, 2014

MULLER+MULLER
ARCHITECTURE PLANNING INTERIORS

City of Chicago

O2014-7838

Office of the City Clerk

Document Tracking Sheet

Meeting Date:	9/10/2014
Sponsor(s):	Smith (43)
Type:	Ordinance
Title:	Grant(s) of privilege in public way for S. Group
Committee(s) Assignment:	Committee on Transportation and Public Way

ORDINANCE
S. GROUP
Acct. No. 88453 - 1
Permit No. 1114807

Be It Ordained by the City Council of the City of Chicago:

SECTION 1. Permission and authority are hereby given and granted to S. GROUP, upon the terms and subject to the conditions of this ordinance to maintain and use, as now constructed, two (2) Kiosk(s) on the public right-of-way adjacent to its premises known as 541 W. Diversey Pkwy..

Said Kiosk(s) at West Diversey Parkway measure(s):
Two (2) at five point five (5.5) feet in length, and one (1) foot in width for a total of eleven (11) square feet. Existing kiosks are approximately nine (9) feet in height.

The location of said privilege shall be as shown on prints kept on file with the Department of Business Affairs and Consumer Protection and the Office of the City Clerk.

Said privilege shall be constructed in accordance with plans and specifications approved by the Department of Transportation (Division of Project Development) and Zoning Department - Signs.

This grant of privilege in the public way shall be subject to the provisions of Section 10-28-015 and all other required provisions of the Municipal Code of Chicago.

The grantee shall pay to the City of Chicago as compensation for the privilege #1114807 herein granted the sum of eight hundred ($800.00) per annum in advance.

A 25% penalty will be added for payments received after due date.

The permit holder agrees to hold the City of Chicago harmless for any damage, relocation or replacement costs associated with damage, relocation or removal of private property caused by the City performing work in the public way.

Authority herein given and granted for a period of five (5) years from and after 07/29/2014.

Alderman _____

Michele Smith 43rd Ward

Nail Bar
541-561 WEST DIVERSEY PKWY.
541 ENTRANCE ELEVATOR ONLY
200
219-A
202
212
203
213
205
214
206
207
216
208
217
209
270
219
221
NAIL BAR
GREAT CLIPS FOR HAIR 539
JOSEPH'S SHOE CLINIC 545
ULTIMATE BACKRUB 547
ULTIMATE EXPOSURE 551
POSTAL PLUS 559
POTBELLY SANDWICH WORKS 565
VERIZON WIRELESS 557

verizon wireless
541-561 WEST DIVERSEY PKWY.
561 ENTRANCE STAIRS ONLY
219-A
212
213
214
216
217
219
221
NAIL BAR 537
GREAT CLIPS FOR HAIR 539
JOSEPH'S SHOE CLINIC 545
ULTIMATE BACKRUB 547
VERIZON WIRELESS 557
POSTAL PLUS 559
POTBELLY SANDWICH WORKS 565
12/11/2008

City of Chicago

O2014-7839

Office of the City Clerk

Document Tracking Sheet

Meeting Date:	9/10/2014
Sponsor(s):	Smith (43)
Type:	Ordinance
Title:	Grant(s) of privilege in public way for Elysian
Committee(s) Assignment:	Committee on Transportation and Public Way

ORDINANCE
ELYSIAN
Acct. No. 336801 - 1
Permit No. 1114696

Be It Ordained by the City Council of the City of Chicago:

SECTION 1. Permission and authority are hereby given and granted to ELYSIAN, upon the terms and subject to the conditions of this ordinance to maintain and use, as now constructed, four (4) Planter(s) on the public right-of-way for beautification purposes adjacent to its premises known as 416 W. Grant Pl..

Said Planter(s) at W. GRANT PLACE measure(s):
Four (4) at four point seven five (4.75) feet in length, and four point seven five (4.75) feet in width for a total of ninety point two five (90.25) square feet.

Grantee must allow the required clear and unobstructed space for pedestrian passage at all times per rules and regulations approved by the Department of Transportation.

The location of said privilege shall be as shown on prints kept on file with the Department of Business Affairs and Consumer Protection and the Office of the City Clerk.

Said privilege shall be constructed in accordance with plans and specifications approved by the Department of Planning and Development and Department of Transportation (Division of Project Development).

This grant of privilege in the public way shall be subject to the provisions of Section 10-28-015 and all other required provisions of the Municipal Code of Chicago.

The grantee shall pay to the City of Chicago as compensation for the privilege #1114696 herein granted the sum of zero ($.00) per annum in advance.

A 25% penalty will be added for payments received after due date.

The permit holder agrees to hold the City of Chicago harmless for any damage, relocation or replacement costs associated with damage, relocation or removal of private property caused by the City performing work in the public way.

Authority herein given and granted for a period of five (5) years from and after 06/30/2014.

Alderman _____

Michele Smith 43rd Ward

[redacted]

Exact Street	Qty	Length	Width	Depth	Height / Height Above Grade
W. GRANT	4	~~28~~ 57"	~~6~~ 57"		6 1 Feet

N

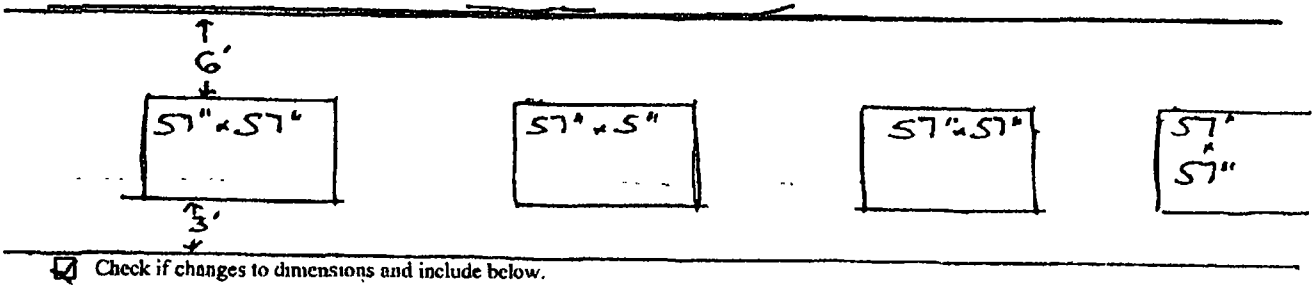

☑ Check if changes to dimensions and include below.

[redacted]

City of Chicago

O2014-7841

Office of the City Clerk

Document Tracking Sheet

Meeting Date:	9/10/2014
Sponsor(s):	Smith (43)
Type:	Ordinance
Title:	Grant(s) of privilege in public way for Floyd's 99 Barbershop
Committee(s) Assignment:	Committee on Transportation and Public Way

ORDINANCE
FLOYD'S 99 BARBERSHOP
Acct. No. 337035 - 1
Permit No. 1114715

Be It Ordained by the City Council of the City of Chicago:

SECTION 1. Permission and authority are hereby given and granted to FLOYD'S 99 BARBERSHOP, upon the terms and subject to the conditions of this ordinance to maintain and use, as now constructed, one (1) Light Pole(s) on the public right-of-way adjacent to its premises known as 2572 N. Clark St..

Said Light Pole(s) at N. Clark Street measure(s):
One (1) at point seven five (.75) feet in length, and two point nine two (2.92) feet in width for a total of two point one nine (2.19) square feet.

The location of said privilege shall be as shown on prints kept on file with the Department of Business Affairs and Consumer Protection and the Office of the City Clerk.

Said privilege shall be constructed in accordance with plans and specifications approved by the Department of Streets and Sanitation (Bureau of Electricity) and Department of Transportation (Division of Project Development).

This grant of privilege in the public way shall be subject to the provisions of Section 10-28-015 and all other required provisions of the Municipal Code of Chicago.

The grantee shall pay to the City of Chicago as compensation for the privilege #1114715 herein granted the sum of seventy-five ($75.00) per annum in advance.

A 25% penalty will be added for payments received after due date.

The permit holder agrees to hold the City of Chicago harmless for any damage, relocation or replacement costs associated with damage, relocation or removal of private property caused by the City performing work in the public way.

Authority herein given and granted for a period of five (5) years from and after 07/29/2014.

Alderman _____

Michele Smith 43rd Ward

FLOYD'S 99 BARBERSHOP
2572 N Clark
Chicago, IL

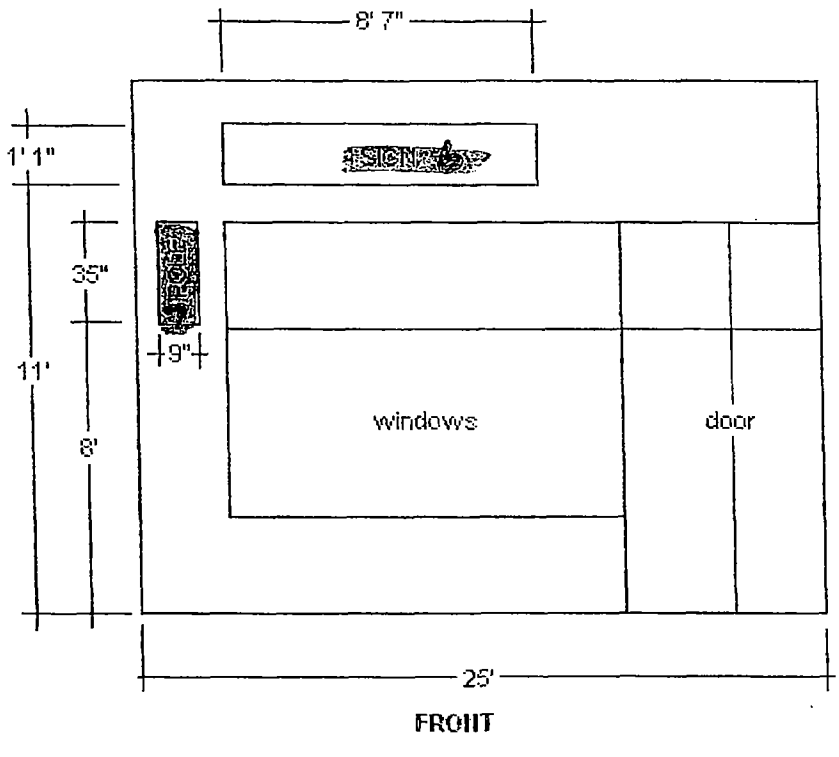

FRONT

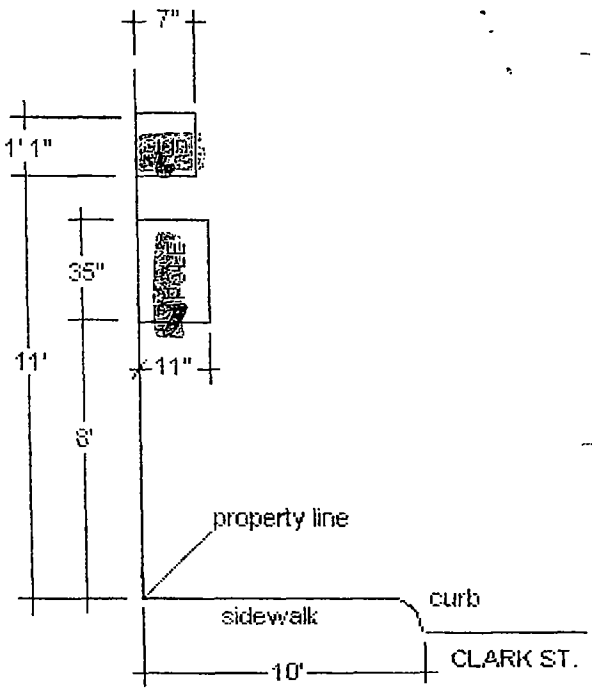

SIDE

City of Chicago

O2014-7843

Office of the City Clerk

Document Tracking Sheet

Meeting Date:	9/10/2014
Sponsor(s):	Smith (43)
Type:	Ordinance
Title:	Grant(s) of privilege in public way for Parkview Apartments
Committee(s) Assignment:	Committee on Transportation and Public Way

ORDINANCE
PARKVIEW APARTMENTS
Acct. No. 339066 - 1
Permit No. 1114749

Be It Ordained by the City Council of the City of Chicago:

SECTION 1. Permission and authority are hereby given and granted to PARKVIEW APARTMENTS, upon the terms and subject to the conditions of this ordinance to maintain and use, as now constructed, two (2) Fire Escape(s) projecting over the public right-of-way adjacent to its premises known as 1936 N. Clark St..

Said Fire Escape(s) at Public Alley measure(s):
One (1) at twenty-five point two five (25.25) feet in length, and six (6) feet in width for a total of one hundred fifty-one point five (151.5) square feet.
One (1) at twenty-three (23) feet in length, and three point five (3.5) feet in width for a total of eighty point five (80.5) square feet.

The location of said privilege shall be as shown on prints kept on file with the Department of Business Affairs and Consumer Protection and the Office of the City Clerk.

Said privilege shall be constructed in accordance with plans and specifications approved by the Department of Transportation (Division of Project Development).

This grant of privilege in the public way shall be subject to the provisions of Section 10-28-015 and all other required provisions of the Municipal Code of Chicago.

The grantee shall pay to the City of Chicago as compensation for the privilege #1114749 herein granted the sum of eight hundred ($800.00) per annum in advance.

A 25% penalty will be added for payments received after due date.

The permit holder agrees to hold the City of Chicago harmless for any damage, relocation or replacement costs associated with damage, relocation or removal of private property caused by the City performing work in the public way.

Authority herein given and granted for a period of five (5) years from and after 07/29/2014.

Alderman _____

Michele Smith 43rd Ward

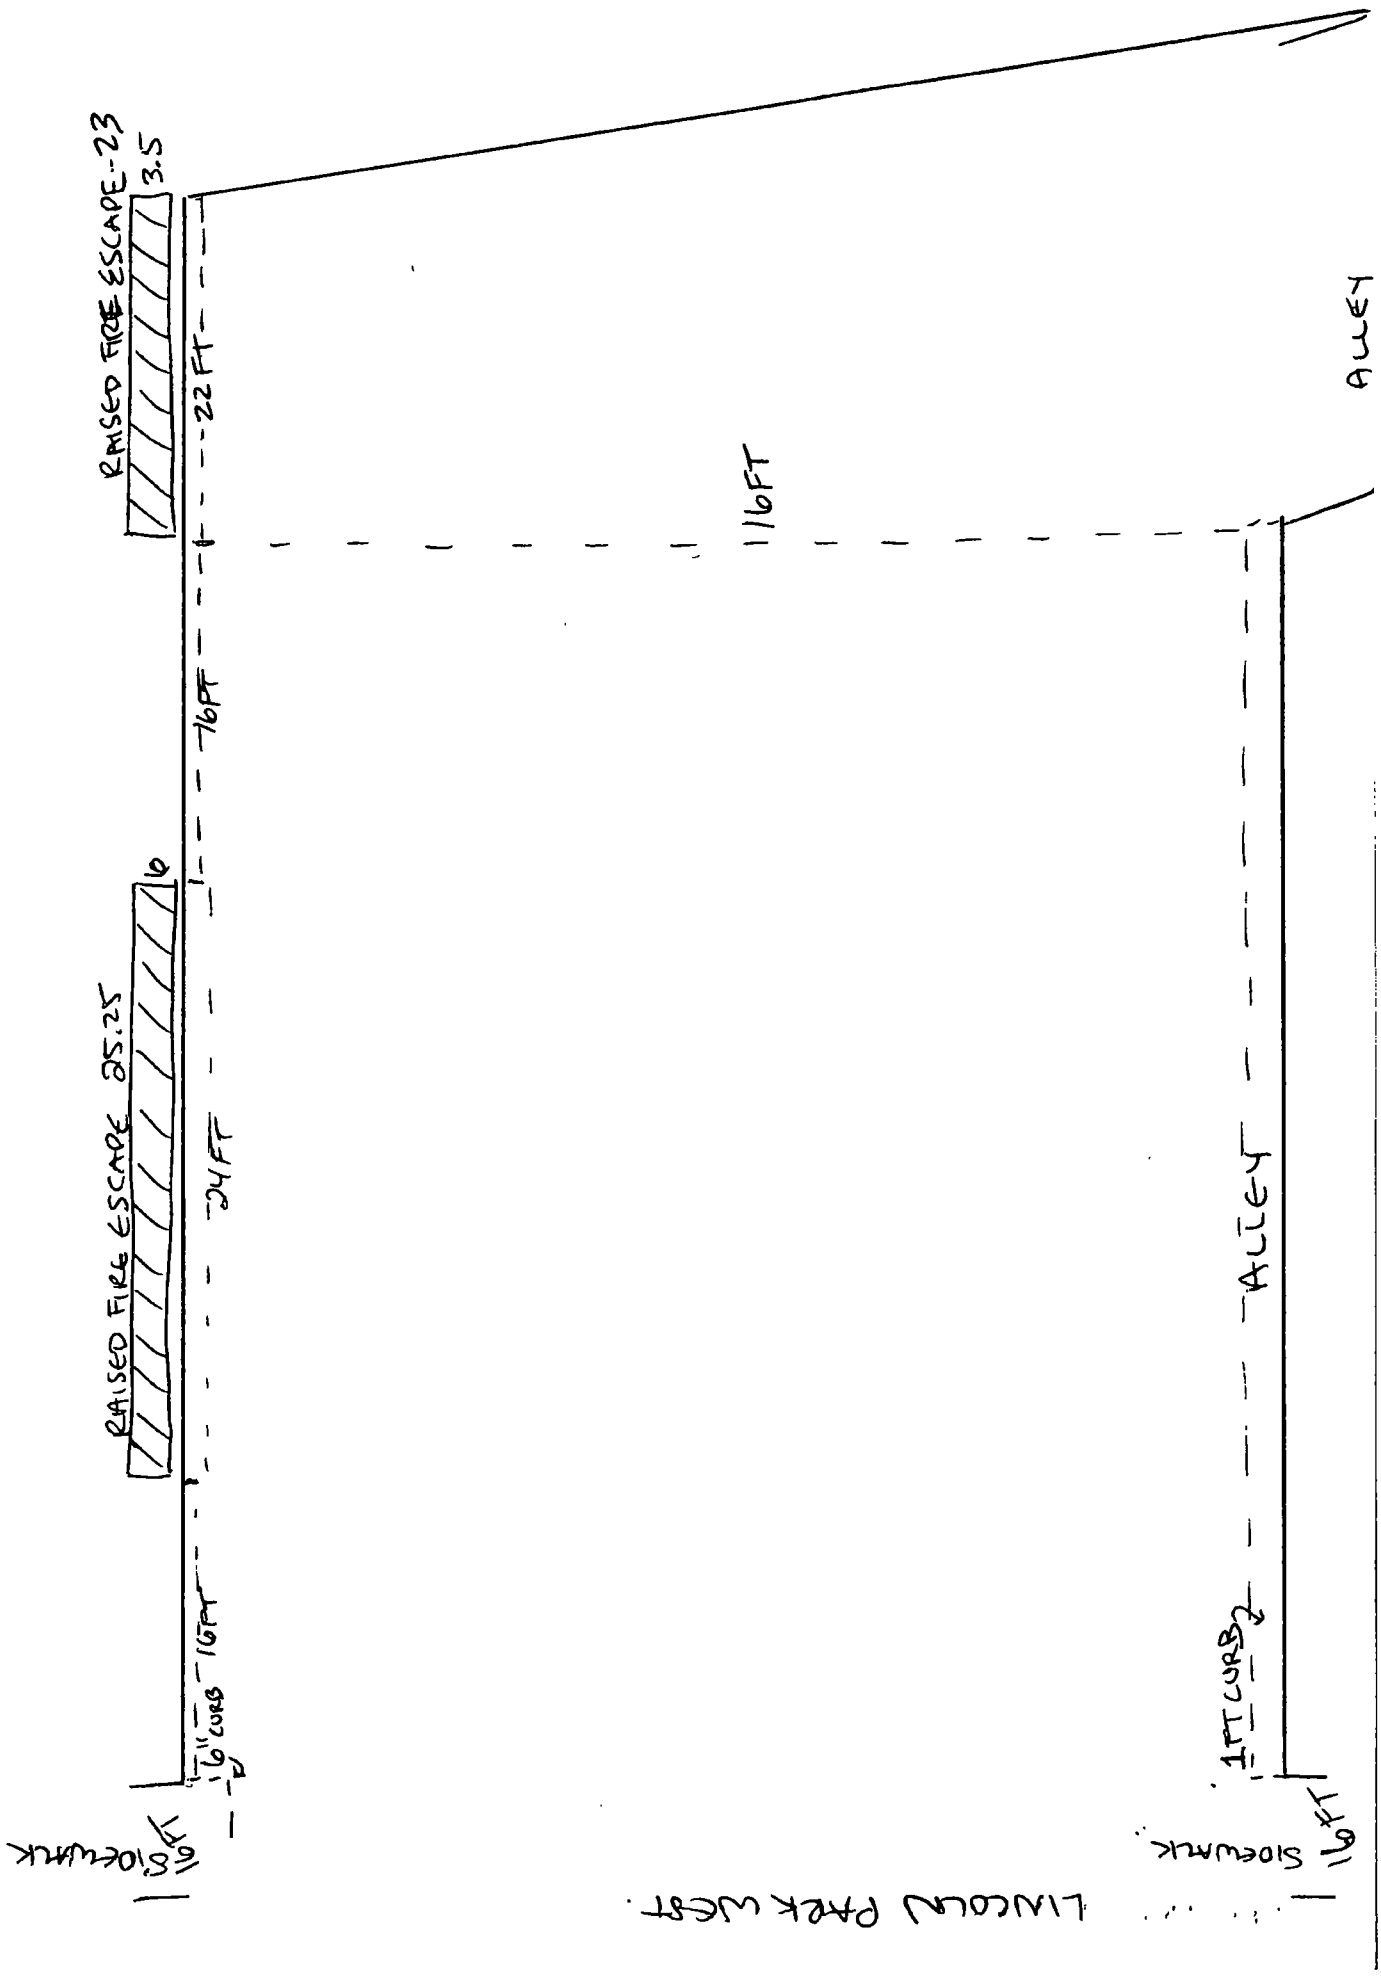
RAISED FIRE ESCAPE-23
3.5
22 FT
116FT
ALLEY
RAISED FIRE ESCAPE 25.25
16
16FT
34FT
16" CURB
16FT
1FT CURB
ALLEY
16FT SIDEWALK
SIDEWALK
LINCOLN PARK WEST

City of Chicago

O2014-7845

Office of the City Clerk

Document Tracking Sheet

Meeting Date:	9/10/2014
Sponsor(s):	Smith (43)
Type:	Ordinance
Title:	Grant(s) of privilege in public way for JPMorgan Chase Bank, NA - 1350 N Wells St
Committee(s) Assignment:	Committee on Transportation and Public Way

ORDINANCE
JPMORGAN CHASE BANK, NA
Acct. No. 88170 - 114
Permit No. 1114641

Be It Ordained by the City Council of the City of Chicago:

SECTION 1. Permission and authority are hereby given and granted to JPMORGAN CHASE BANK, NA, upon the terms and subject to the conditions of this ordinance to maintain and use one (1) sign(s) projecting over the public right-of-way attached to its premises known as 1350 N. Wells St..

Said sign structure(s) measures as follows; along N. WELLS:
One (1) at fourteen (14) feet in length, two (2) feet in height and thirteen (13) feet above grade level.

The location of said privilege shall be as shown on prints kept on file with the Department of Business Affairs and Consumer Protection and the Office of the City Clerk.

Said privilege shall be constructed in accordance with plans and specifications approved by the Department of Transportation (Division of Project Development) and Zoning Department - Signs.

This grant of privilege in the public way shall be subject to the provisions of Section 10-28-015 and all other required provisions of the Municipal Code of Chicago.

The grantee shall pay to the City of Chicago as compensation for the privilege #1114641 herein granted the sum of three hundred ($300.00) per annum in advance.

A 25% penalty will be added for payments received after due date.

The permit holder agrees to hold the City of Chicago harmless for any damage, relocation or replacement costs associated with damage, relocation or removal of private property caused by the City performing work in the public way.

Authority herein given and granted for a period of five (5) years from and after 05/13/2014.

Alderman _____

Michele Smith 43rd Ward

1350 N Wells Chase BANK

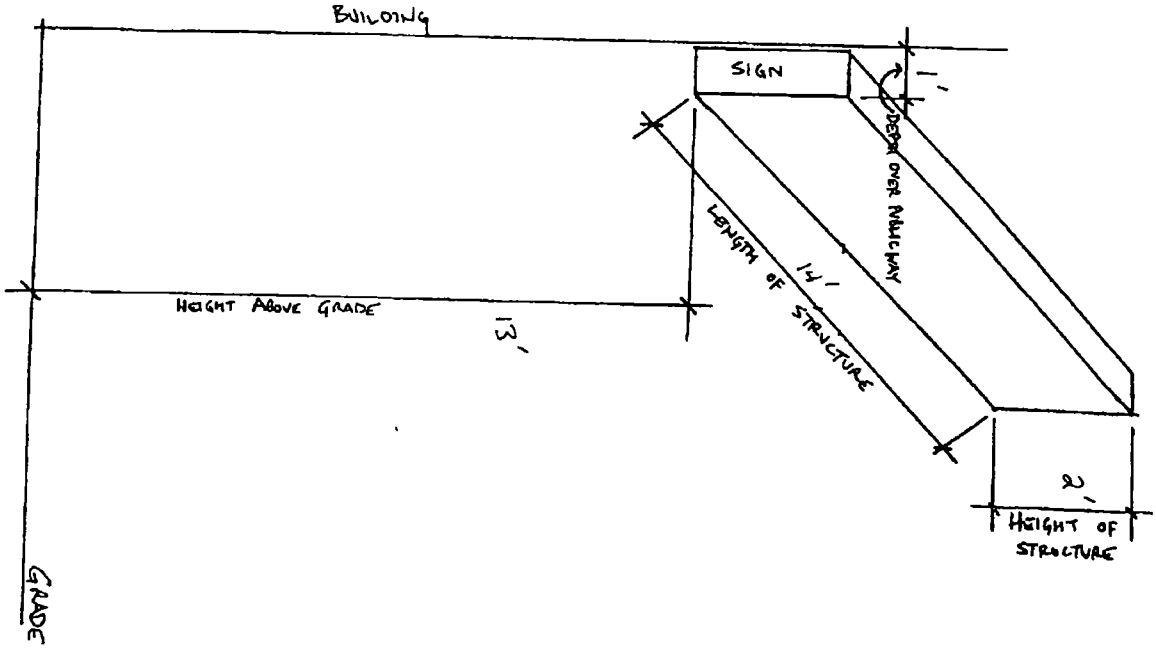

City of Chicago

O2014-7847

Office of the City Clerk

Document Tracking Sheet

Meeting Date:	9/10/2014
Sponsor(s):	Smith (43)
Type:	Ordinance
Title:	Grant(s) of privilege in public way for 2548 North Burling, Inc.
Committee(s) Assignment:	Committee on Transportation and Public Way

ORDINANCE
2548 NORTH BURLING, INC
Acct. No. 344532 - 1
Permit No. 1113933

Be It Ordained by the City Council of the City of Chicago:

SECTION 1. Permission and authority are hereby given and granted to 2548 NORTH BURLING, INC, upon the terms and subject to the conditions of this ordinance to maintain and use, as now constructed, three (3) Bay Window(s) projecting over the public right-of-way adjacent to its premises known as 2548 N. Burling St..

Said Bay Window(s) at N. Burling measure(s):
Two (2) at twelve (12) feet in length, and three (3) feet in width for a total of seventy-two (72) square feet.

Said Bay Window(s) at Public Alley measure(s):
One (1) at eleven point six six (11.66) feet in length, and three (3) feet in width for a total of thirty-four point nine eight (34.98) square feet.

The location of said privilege shall be as shown on prints kept on file with the Department of Business Affairs and Consumer Protection and the Office of the City Clerk.

Said privilege shall be constructed in accordance with plans and specifications approved by the Department of Transportation (Division of Project Development).

This grant of privilege in the public way shall be subject to the provisions of Section 10-28-015 and all other required provisions of the Municipal Code of Chicago.

The grantee shall pay to the City of Chicago as compensation for the privilege #1113933 herein granted the sum of two hundred twenty-five ($225.00) per annum in advance.

A 25% penalty will be added for payments received after due date.

The permit holder agrees to hold the City of Chicago harmless for any damage, relocation or replacement costs associated with damage, relocation or removal of private property caused by the City performing work in the public way.

Authority herein given and granted for a period of five (5) years from and after 07/29/2014.

Alderman _____

Michele Smith 43rd Ward

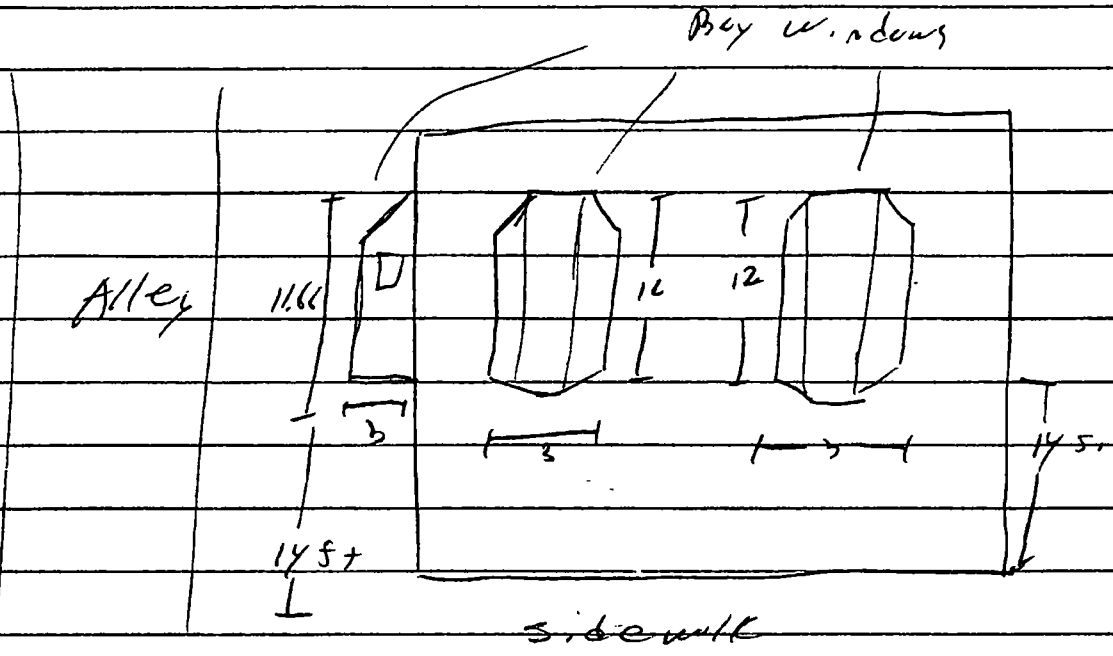

Burling

City of Chicago

O2014-7848

Office of the City Clerk

Document Tracking Sheet

Meeting Date:	9/10/2014
Sponsor(s):	Smith (43)
Type:	Ordinance
Title:	Grant(s) of privilege in public way for Astor Tower Condominium Association
Committee(s) Assignment:	Committee on Transportation and Public Way

ORDINANCE
ASTOR TOWER CONDOMINIUM ASSOCIATION
Acct. No. 337155 - 1
Permit No. 1114551

Be It Ordained by the City Council of the City of Chicago:

SECTION 1. Permission and authority are hereby given and granted to ASTOR TOWER CONDOMINIUM ASSOCIATION, upon the terms and subject to the conditions of this ordinance to maintain and use, as now constructed, two (2) Vault(s) under the public right-of-way adjacent to its premises known as 1300 N. Astor St..

Said Vault(s) at N. Astor Street measure(s):
One (1) at one hundred twenty-one point seven five (121.75) feet in length, and twelve point three three (12.33) feet in width for a total of one thousand five hundred one point one eight (1501.18) square feet.

Said Vault(s) at East Goethe measure(s):
One (1) at ninety-five (95) feet in length, and twelve point five (12.5) feet in width for a total of one thousand one hundred eighty-seven point five (1187.5) square feet.

The location of said privilege shall be as shown on prints kept on file with the Department of Business Affairs and Consumer Protection and the Office of the City Clerk.

Said privilege shall be constructed in accordance with plans and specifications approved by the Department of Transportation (Office of Underground Coordination).

This grant of privilege in the public way shall be subject to the provisions of Section 10-28-015 and all other required provisions of the Municipal Code of Chicago.

The grantee shall pay to the City of Chicago as compensation for the privilege #1114551 herein granted the sum of three thousand four hundred forty-one ($3,441.00) per annum in advance.

A 25% penalty will be added for payments received after due date.

The permit holder agrees to hold the City of Chicago harmless for any damage, relocation or replacement costs associated with damage, relocation or removal of private property caused by the City performing work in the public way.

Authority herein given and granted for a period of five (5) years from and after 07/29/2014.

Alderman _____

Michele Smith 43rd Ward

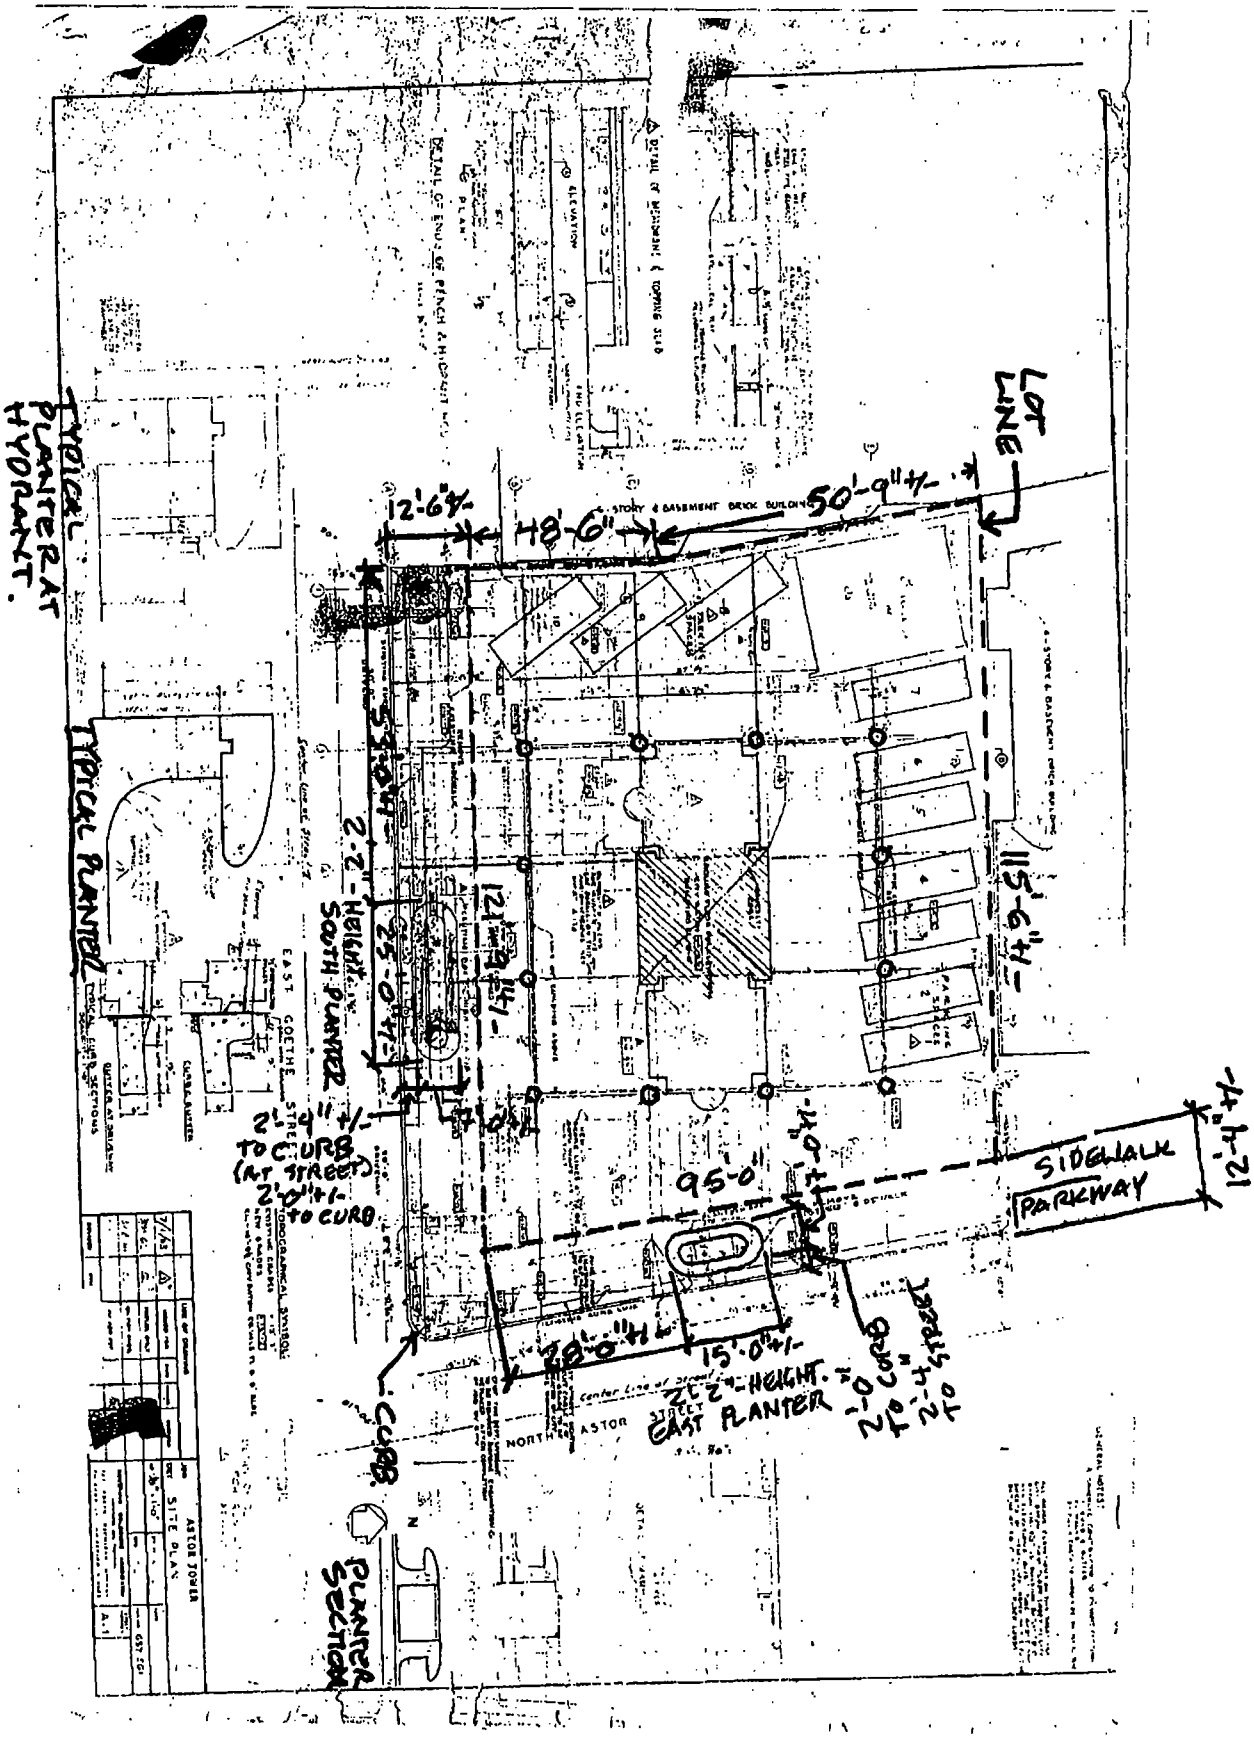
TYPICAL PLANTER AT HYDRANT.
TYPICAL PLANTER
LOT LINE
12'-6"+/-
48'-6"
50'-9"+/-
115'-6"+/-
12'-4"+/-
SIDEWALK
PARKWAY
95'-0"
78'-0"+/-
15'-0"+/-
2'-2"-HEIGHT SOUTH PLANTER
2'-4"+/- TO CURB (AT STREET)
2'-0"+/- TO CURB
2'-2"-HEIGHT EAST PLANTER
CURB
PLANTER SECTION
NORTH ASTOR
EAST GOETHE STREET
ASTOR TOWER
SITE PLAN

City of Chicago

O2014-7849

Office of the City Clerk

Document Tracking Sheet

Meeting Date:	9/10/2014
Sponsor(s):	Smith (43)
Type:	Ordinance
Title:	Grant(s) of privilege in public way for Boka
Committee(s) Assignment:	Committee on Transportation and Public Way

ORDINANCE
BOKA
Acct. No. 264426 - 1
Permit No. 1114357

Be It Ordained by the City Council of the City of Chicago:

SECTION 1. Permission and authority are hereby given and granted to BOKA, upon the terms and subject to the conditions of this ordinance to maintain and use, as now constructed, four (4) Light Fixture(s) projecting over the public right-of-way adjacent to its premises known as 1729 N. Halsted St..

Said Light Fixture(s) at N. Halsted Street measure(s):
Four (4) at two (2) feet in length, two (2) feet in width and eleven point five (11.5) feet above grade level.

The location of said privilege shall be as shown on prints kept on file with the Department of Business Affairs and Consumer Protection and the Office of the City Clerk.

Said privilege shall be constructed in accordance with plans and specifications approved by the Department of Transportation (Division of Project Development).

This grant of privilege in the public way shall be subject to the provisions of Section 10-28-015 and all other required provisions of the Municipal Code of Chicago.

The grantee shall pay to the City of Chicago as compensation for the privilege #1114357 herein granted the sum of ninety ($90.00) per annum in advance.

A 25% penalty will be added for payments received after due date.

The permit holder agrees to hold the City of Chicago harmless for any damage, relocation or replacement costs associated with damage, relocation or removal of private property caused by the City performing work in the public way.

Authority herein given and granted for a period of five (5) years from and after Date of Passage.

Alderman _____

Michele Smith 43rd Ward

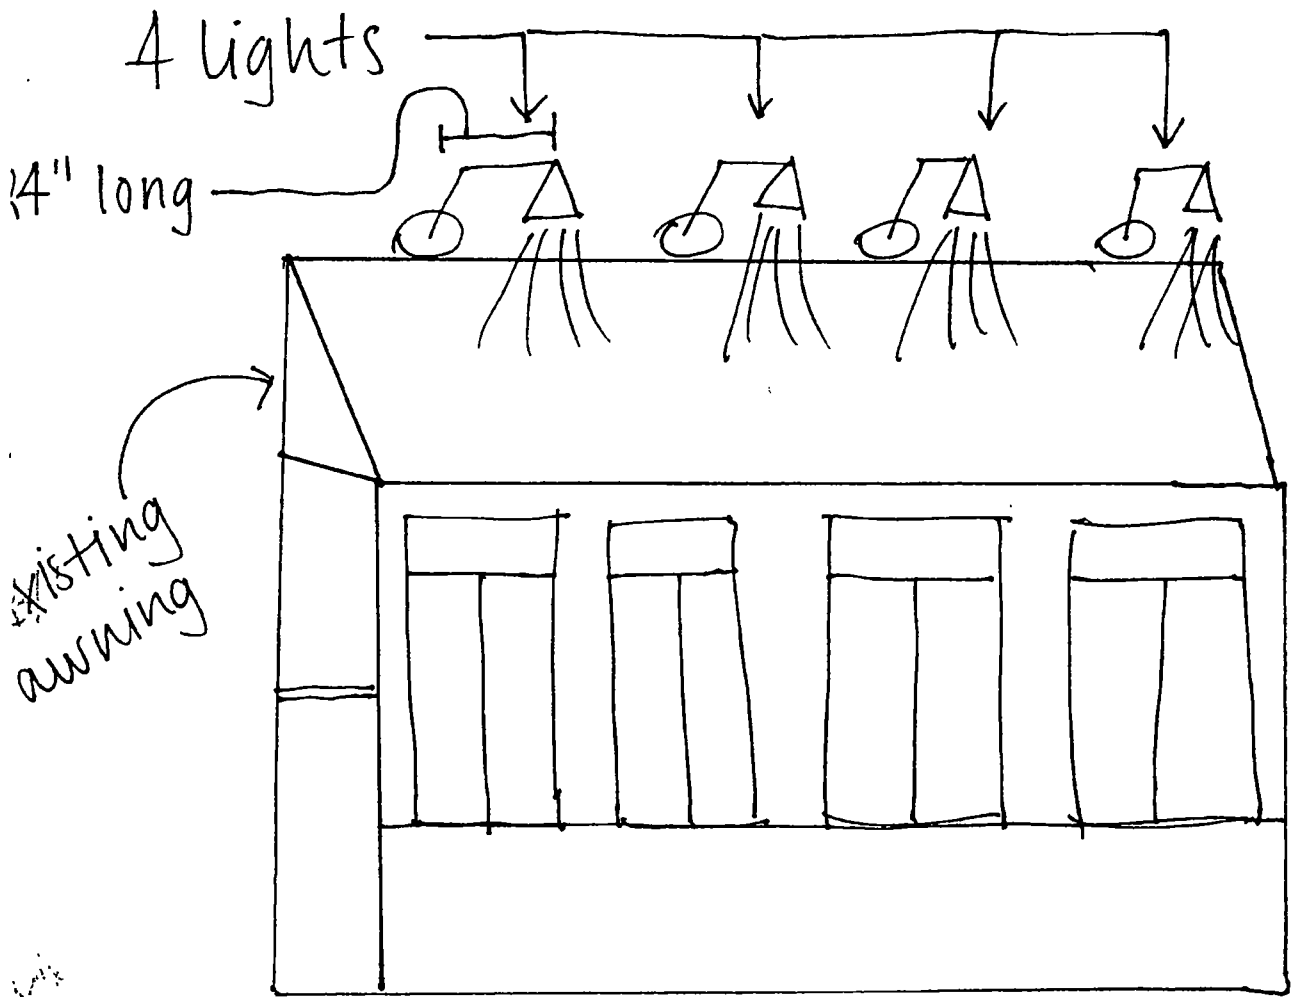

1729 N. Halsted Street, Chicago IL 60614

City of Chicago

O2014-7851

Office of the City Clerk

Document Tracking Sheet

Meeting Date:	9/10/2014
Sponsor(s):	Smith (43)
Type:	Ordinance
Title:	Grant(s) of privilege in public way for Shine Restaurant
Committee(s) Assignment:	Committee on Transportation and Public Way

ORDINANCE
SHINE RESTAURANT
Acct. No. 340126 - 1
Permit No. 1114784

Be It Ordained by the City Council of the City of Chicago:

SECTION 1. Permission and authority are hereby given and granted to SHINE RESTAURANT, upon the terms and subject to the conditions of this ordinance to maintain and use one (1) sign(s) projecting over the public right-of-way attached to its premises known as 752-56 W. Webster Ave..

Said sign structure(s) measures as follows; along W. Webster Ave.:
One (1) at three (3) feet in length, three (3) feet in height and fourteen (14) feet above grade level.

The location of said privilege shall be as shown on prints kept on file with the Department of Business Affairs and Consumer Protection and the Office of the City Clerk.

Said privilege shall be constructed in accordance with plans and specifications approved by the Department of Transportation (Division of Project Development) and Zoning Department - Signs.

This grant of privilege in the public way shall be subject to the provisions of Section 10-28-015 and all other required provisions of the Municipal Code of Chicago.

The grantee shall pay to the City of Chicago as compensation for the privilege #1114784 herein granted the sum of one hundred ($100.00) per annum in advance.

A 25% penalty will be added for payments received after due date.

The permit holder agrees to hold the City of Chicago harmless for any damage, relocation or replacement costs associated with damage, relocation or removal of private property caused by the City performing work in the public way.

Authority herein given and granted for a period of five (5) years from and after 06/30/2014.

Alderman

Michele Smith 43rd Ward

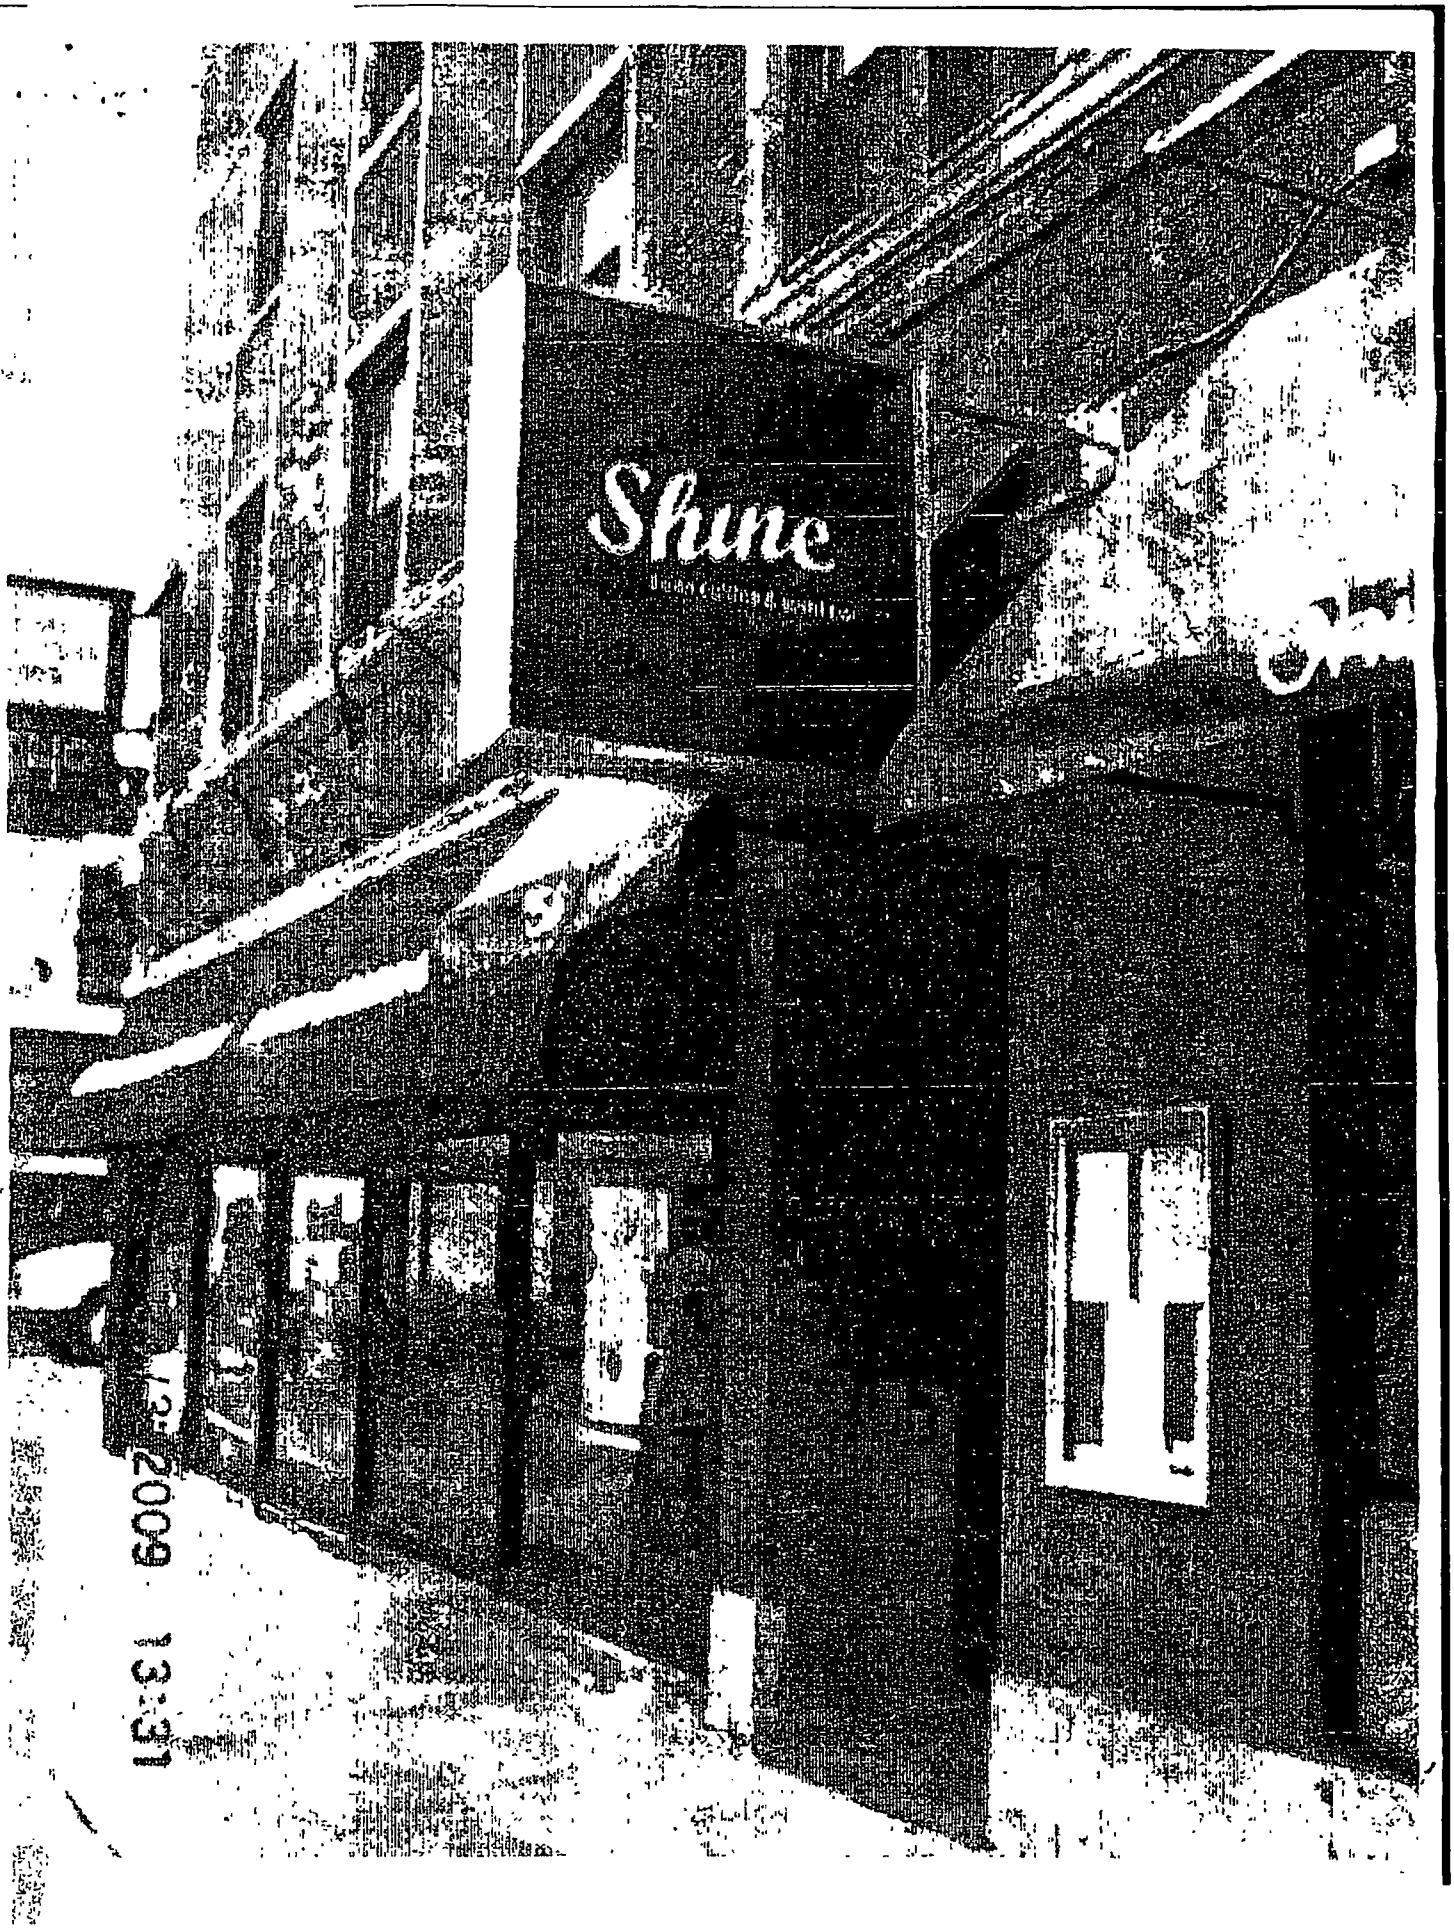
Shine
13:31 6002-27-

City of Chicago

O2014-7853

Office of the City Clerk

Document Tracking Sheet

Meeting Date:	9/10/2014
Sponsor(s):	Smith (43)
Type:	Ordinance
Title:	Grant(s) of privilege in public way for Fifth Third Bank
Committee(s) Assignment:	Committee on Transportation and Public Way

ORDINANCE
FIFTH THIRD BANK
Acct. No. 68597 - 8
Permit No. 1114876

Be It Ordained by the City Council of the City of Chicago:

SECTION 1. Permission and authority are hereby given and granted to FIFTH THIRD BANK, upon the terms and subject to the conditions of this ordinance to maintain and use, as now constructed, one (1) Planter(s) on the public right-of-way for beautification purposes adjacent to its premises known as 837 W. North Ave..

Said Planter(s) at N. DAYTON ST. measure(s):
One (1) at forty (40) feet in length, and five (5) feet in width for a total of two hundred (200) square feet.

Grantee must allow the required clear and unobstructed space for pedestrian passage at all times per rules and regulations approved by the Department of Transportation.

The location of said privilege shall be as shown on prints kept on file with the Department of Business Affairs and Consumer Protection and the Office of the City Clerk.

Said privilege shall be constructed in accordance with plans and specifications approved by the Department of Planning and Development and Department of Transportation (Division of Project Development).

This grant of privilege in the public way shall be subject to the provisions of Section 10-28-015 and all other required provisions of the Municipal Code of Chicago.

The grantee shall pay to the City of Chicago as compensation for the privilege #1114876 herein granted the sum of zero ($.00) per annum in advance.

A 25% penalty will be added for payments received after due date.

The permit holder agrees to hold the City of Chicago harmless for any damage, relocation or replacement costs associated with damage, relocation or removal of private property caused by the City performing work in the public way.

Authority herein given and granted for a period of five (5) years from and after 09/01/2014.

Alderman _____

Michele Smith 43rd Ward

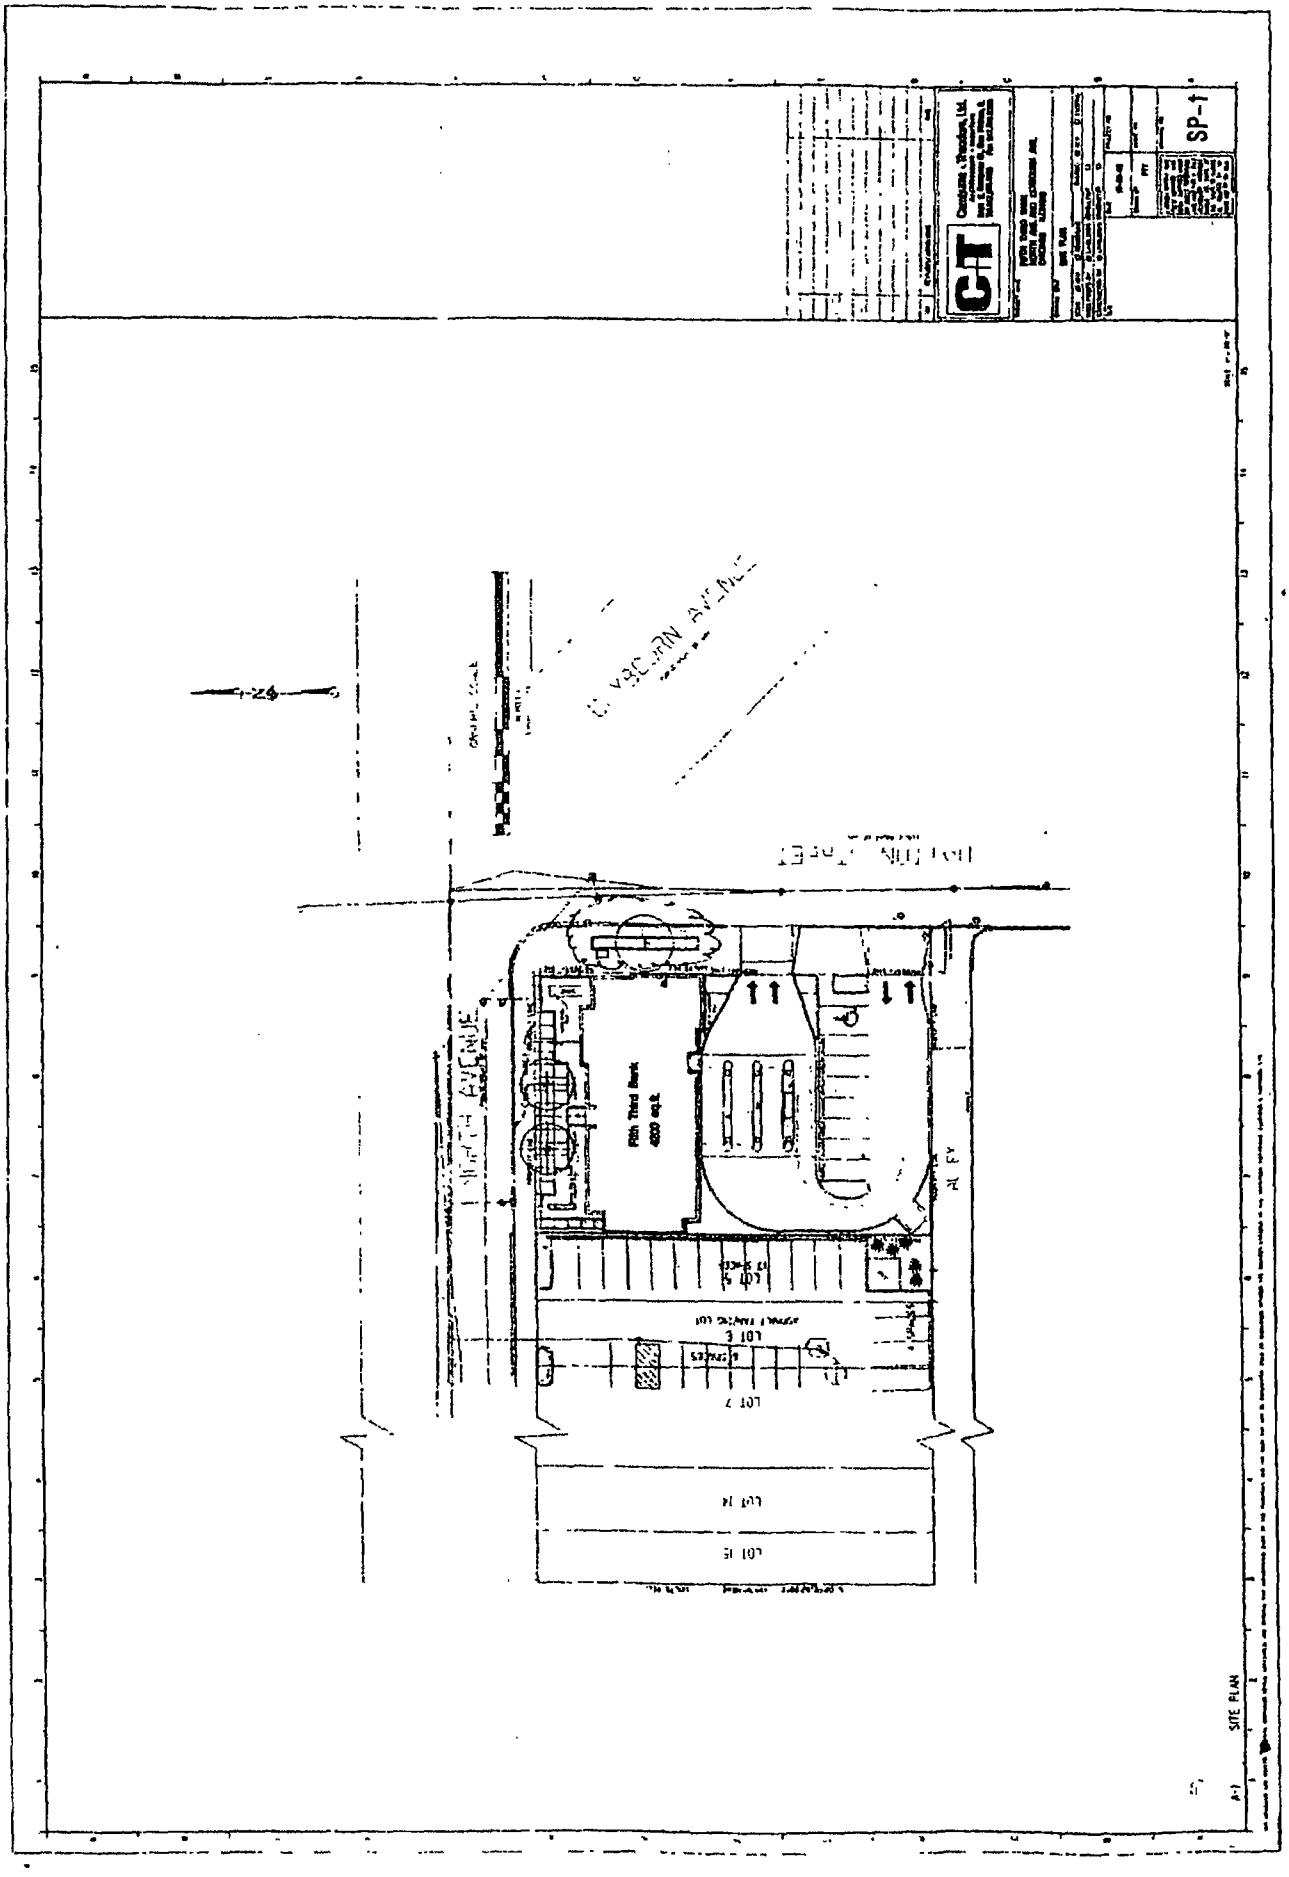
SP-1
SITE PLAN
Fifth Third Bank
4000 sq.ft.
ALLEY
LOT 7
LOT 14
LOT 15

City of Chicago

O2014-7857

Office of the City Clerk

Document Tracking Sheet

Meeting Date:	9/10/2014
Sponsor(s):	Smith (43)
Type:	Ordinance
Title:	Grant(s) of privilege in public way for Red Lion Pub
Committee(s) Assignment:	Committee on Transportation and Public Way

ORDINANCE
RED LION PUB
Acct. No. 3199 - 2
Permit No. 1113568

Be It Ordained by the City Council of the City of Chicago:

SECTION 1. Permission and authority are hereby given and granted to RED LION PUB, upon the terms and subject to the conditions of this ordinance to construct, install, maintain and use three (3) Light Fixture(s) projecting over the public right-of-way adjacent to its premises known as 2446 N. Lincoln Ave..

Said Light Fixture(s) at N Lincoln Ave measure(s):
Three (3) at one point five (1.5) foot in length, two point five (2.5) feet in width and eleven point five eight (11.58) feet above grade level.

The location of said privilege shall be as shown on prints kept on file with the Department of Business Affairs and Consumer Protection and the Office of the City Clerk.

Said privilege shall be constructed in accordance with plans and specifications approved by the Department of Transportation (Division of Project Development).

This grant of privilege in the public way shall be subject to the provisions of Section 10-28-015 and all other required provisions of the Municipal Code of Chicago.

The grantee shall pay to the City of Chicago as compensation for the privilege #1113568 herein granted the sum of eighty-five ($85.00) per annum in advance.

A 25% penalty will be added for payments received after due date.

The permit holder agrees to hold the City of Chicago harmless for any damage, relocation or replacement costs associated with damage, relocation or removal of private property caused by the City performing work in the public way.

Authority herein given and granted for a period of five (5) years from and after Date of Passage.

Alderman _____

Michele Smith 43rd Ward

STREET FACADE

SCALE: 3/16" = 1'-0"

ADDRESS 2446 N. LINCOLN AVE. CHICAGO, ILL. 60614

FRONTING NORTH LINCOLN AVE.

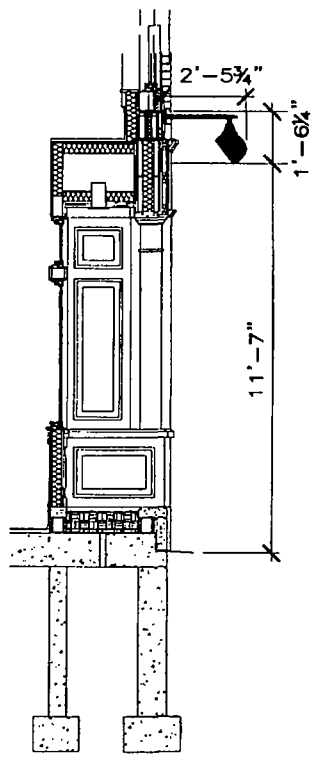

SIDE ELEVATION

SCALE: 3/16" = 1'-0"

City of Chicago

O2014-7861

Office of the City Clerk

Document Tracking Sheet

Meeting Date:	9/10/2014
Sponsor(s):	Smith (43)
Type:	Ordinance
Title:	Grant(s) of privilege in public way for Rodolfo de la Rose
Committee(s) Assignment:	Committee on Transportation and Public Way

ORDINANCE
Rodolfo de la Rose
Acct. No. 277337 - 1
Permit No. 1114540

Be It Ordained by the City Council of the City of Chicago:

SECTION 1. Permission and authority are hereby given and granted to Rodolfo de la Rose, upon the terms and subject to the conditions of this ordinance to maintain and use, as now constructed, one (1) Bay Window(s) projecting over the public right-of-way adjacent to its premises known as 2459 N. Halsted St..

Said Bay Window(s) at N. Halsted measure(s):
One (1) at eleven (11) feet in length, and three (3) feet in width for a total of thirty-three (33) square feet.

The location of said privilege shall be as shown on prints kept on file with the Department of Business Affairs and Consumer Protection and the Office of the City Clerk.

Said privilege shall be constructed in accordance with plans and specifications approved by the Department of Transportation (Division of Project Development).

This grant of privilege in the public way shall be subject to the provisions of Section 10-28-015 and all other required provisions of the Municipal Code of Chicago.

The grantee shall pay to the City of Chicago as compensation for the privilege #1114540 herein granted the sum of seventy-five ($75.00) per annum in advance.

A 25% penalty will be added for payments received after due date.

The permit holder agrees to hold the City of Chicago harmless for any damage, relocation or replacement costs associated with damage, relocation or removal of private property caused by the City performing work in the public way.

Authority herein given and granted for a period of five (5) years from and after 06/23/2014.

Alderman 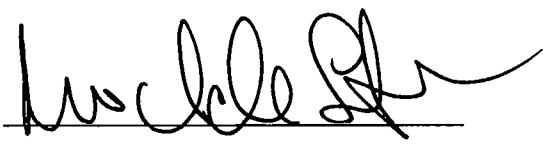

Michele Smith 43rd Ward

Wrightwood
Holsted St.
Sidewalk 7 Feet wide
N
S
2459 N. Holsted
Fullerton Ave

City of Chicago

O2014-7863

Office of the City Clerk

Document Tracking Sheet

Meeting Date:	9/10/2014
Sponsor(s):	Smith (43)
Type:	Ordinance
Title:	Grant(s) of privilege in public way for Uncle Julio's Hacienda
Committee(s) Assignment:	Committee on Transportation and Public Way

ORDINANCE
UNCLE JULIO'S HACIENDA
Acct. No. 14400 - 2
Permit No. 1114724

Be It Ordained by the City Council of the City of Chicago:

SECTION 1. Permission and authority are hereby given and granted to UNCLE JULIO'S HACIENDA, upon the terms and subject to the conditions of this ordinance to maintain and use, as now constructed, eight (8) Light Fixture(s) projecting over the public right-of-way adjacent to its premises known as 855 W. North Ave..

Said Light Fixture(s) at W. NORTH AVE. measure(s):
Eight (8) at one point nine two (1.92) foot in length, one point three three (1.33) foot in width and eleven point five (11.5) feet above grade level.

The location of said privilege shall be as shown on prints kept on file with the Department of Business Affairs and Consumer Protection and the Office of the City Clerk.

Said privilege shall be constructed in accordance with plans and specifications approved by the Department of Transportation (Division of Project Development).

This grant of privilege in the public way shall be subject to the provisions of Section 10-28-015 and all other required provisions of the Municipal Code of Chicago.

The grantee shall pay to the City of Chicago as compensation for the privilege #1114724 herein granted the sum of seventy-five ($75.00) per annum in advance.

A 25% penalty will be added for payments received after due date.

The permit holder agrees to hold the City of Chicago harmless for any damage, relocation or replacement costs associated with damage, relocation or removal of private property caused by the City performing work in the public way.

Authority herein given and granted for a period of five (5) years from and after 06/03/2014.

Alderman _____

Michele Smith 43rd Ward

CONSTRUCTION SKETCH

Uncle Julio's NA Chicago

HAMMERS + PARTNERS : ARCHITECTURE, INC
501 Second Avenue
Suite 1000-A
Dallas, TX 75226
p: 214.370.8100
f: 214.370.8102
www.hammerspartners.com

855 W North Avenue
Chicago, Illinois 60622

CSK#: 03

DATE	10 22 2008
DRAWN BY	PH
CHECKED BY	PH
REFERENCE	-
PROJECT	08001
TITLE	Lighting Extension Public Way
SCALE	n t s

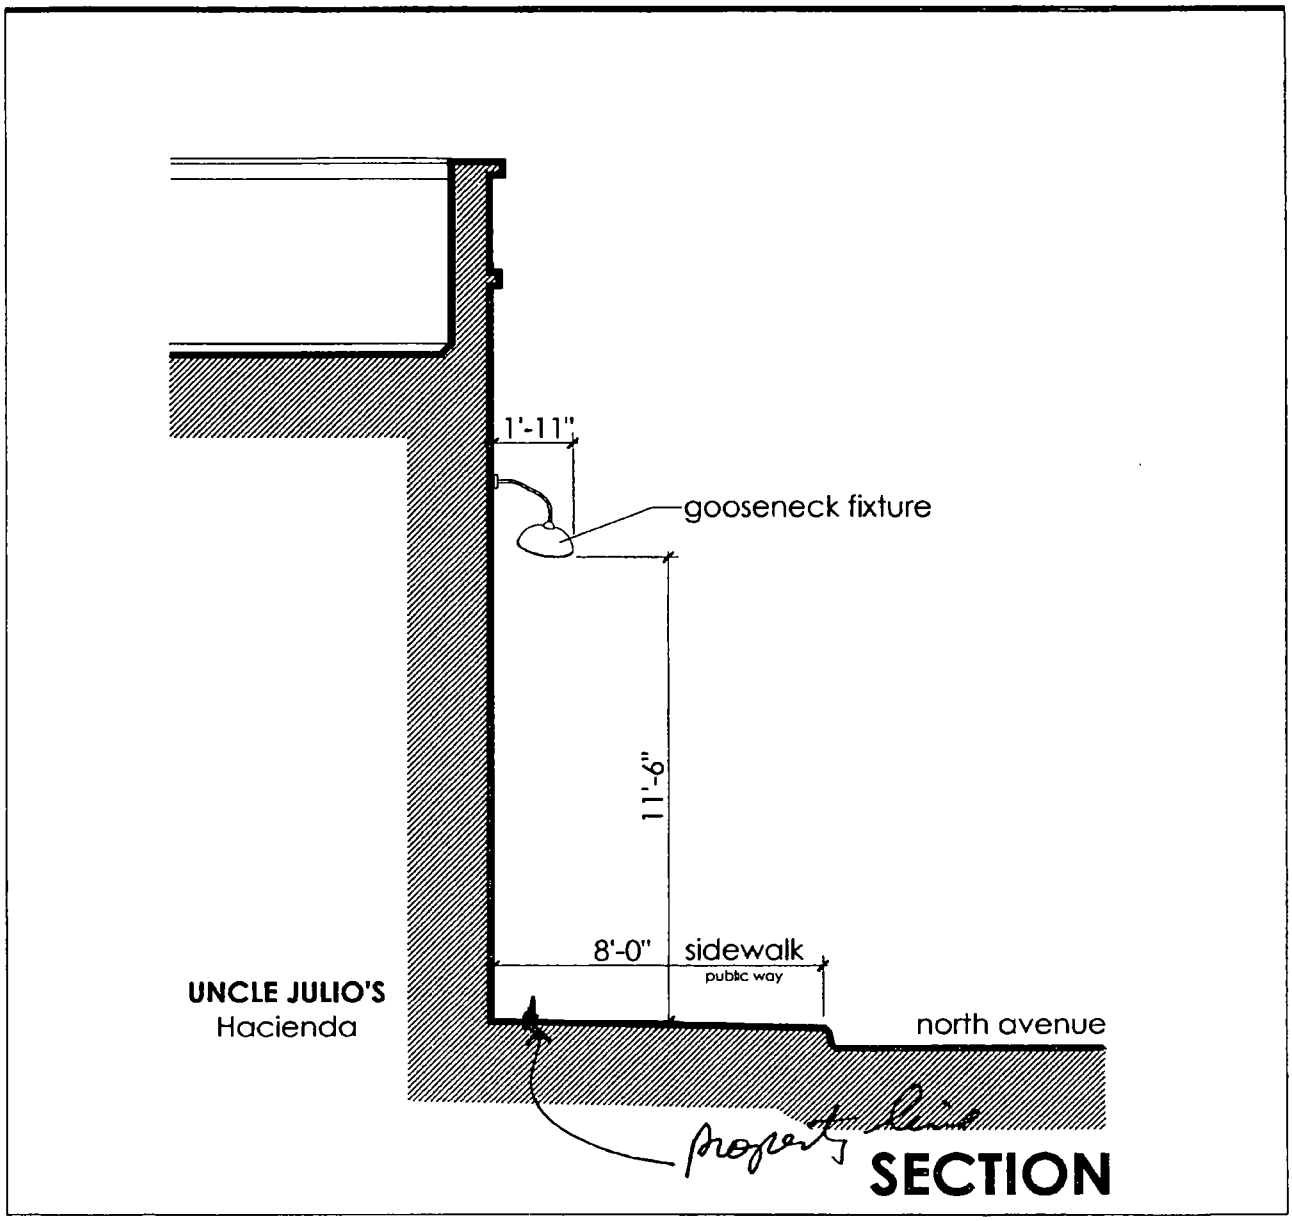

SECTION

City of Chicago

O2014-7876

Office of the City Clerk

Document Tracking Sheet

Meeting Date:	9/10/2014
Sponsor(s):	Smith (43)
Type:	Ordinance
Title:	Grant(s) of privilege in public way for JPMorgan Chase Bank, NA - 2603 N Halsted St
Committee(s) Assignment:	Committee on Transportation and Public Way

ORDINANCE
JPMORGAN CHASE BANK, NA
Acct. No. 88170 - 60
Permit No. 1114629

Be It Ordained by the City Council of the City of Chicago:

SECTION 1. Permission and authority are hereby given and granted to JPMORGAN CHASE BANK, NA, upon the terms and subject to the conditions of this ordinance to maintain and use one (1) sign(s) projecting over the public right-of-way attached to its premises known as 2603 N. Halsted St..

Said sign structure(s) measures as follows; along N HALSTED ST:
One (1) at fourteen (14) feet in length, three (3) feet in height and fifteen (15) feet above grade level.

The location of said privilege shall be as shown on prints kept on file with the Department of Business Affairs and Consumer Protection and the Office of the City Clerk.

Said privilege shall be constructed in accordance with plans and specifications approved by the Department of Transportation (Division of Project Development) and Zoning Department - Signs.

This grant of privilege in the public way shall be subject to the provisions of Section 10-28-015 and all other required provisions of the Municipal Code of Chicago.

The grantee shall pay to the City of Chicago as compensation for the privilege #1114629 herein granted the sum of three hundred ($300.00) per annum in advance.

A 25% penalty will be added for payments received after due date.

The permit holder agrees to hold the City of Chicago harmless for any damage, relocation or replacement costs associated with damage, relocation or removal of private property caused by the City performing work in the public way.

Authority herein given and granted for a period of five (5) years from and after 05/13/2014.

Alderman _____

Michele Smith 43rd Ward

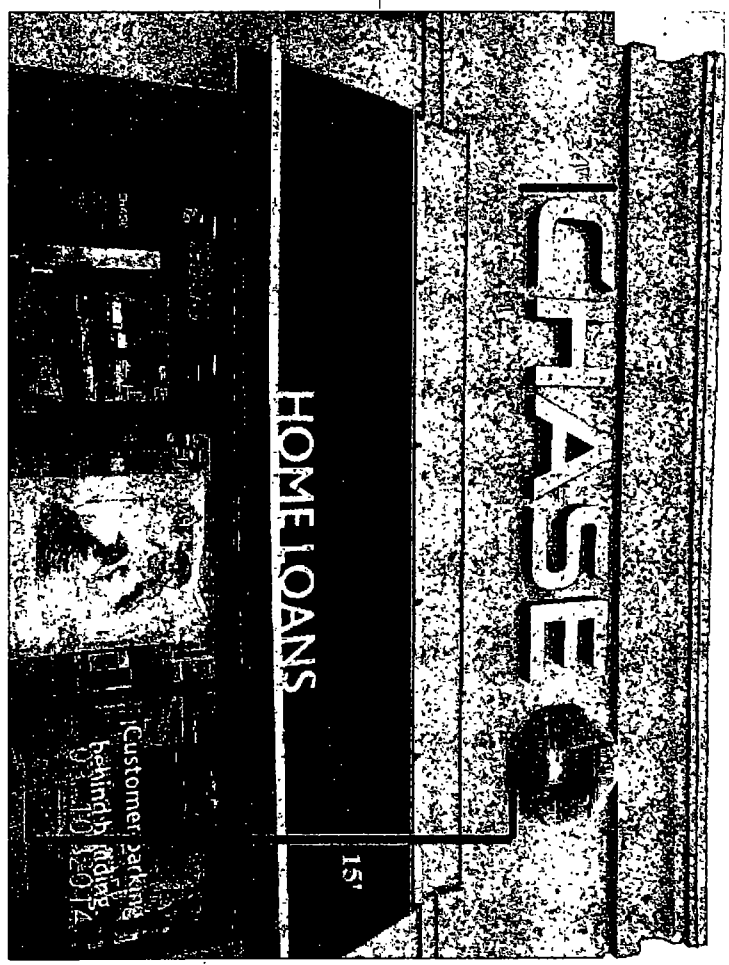
CHASE
HOME LOANS
15'

City of Chicago

O2014-7878

Office of the City Clerk

Document Tracking Sheet

Meeting Date:	9/10/2014
Sponsor(s):	Smith (43)
Type:	Ordinance
Title:	Grant(s) of privilege in public way for Dr Steven K. Kajita Prof. Corp.
Committee(s) Assignment:	Committee on Transportation and Public Way

ORDINANCE
DR STEVEN K.KAJITA PROF. CORP
Acct. No. 29482 - 1
Permit No. 1114611

Be It Ordained by the City Council of the City of Chicago:

SECTION 1. Permission and authority are hereby given and granted to DR STEVEN K.KAJITA PROF. CORP, upon the terms and subject to the conditions of this ordinance to maintain and use one (1) sign(s) projecting over the public right-of-way attached to its premises known as 2525 N. Lincoln Ave..

Said sign structure(s) measures as follows; along N. Lincoln Ave:
One (1) at three (3) feet in length, five (5) feet in height and ten (10) feet above grade level.

The location of said privilege shall be as shown on prints kept on file with the Department of Business Affairs and Consumer Protection and the Office of the City Clerk.

Said privilege shall be constructed in accordance with plans and specifications approved by the Department of Transportation (Division of Project Development) and Zoning Department - Signs.

This grant of privilege in the public way shall be subject to the provisions of Section 10-28-015 and all other required provisions of the Municipal Code of Chicago.

The grantee shall pay to the City of Chicago as compensation for the privilege #1114611 herein granted the sum of one hundred ($100.00) per annum in advance.

A 25% penalty will be added for payments received after due date.

The permit holder agrees to hold the City of Chicago harmless for any damage, relocation or replacement costs associated with damage, relocation or removal of private property caused by the City performing work in the public way.

Authority herein given and granted for a period of five (5) years from and after 07/29/2014.

Alderman _____

Michele Smith 43rd Ward

2525 N. LINCOLN AVE
STE D1

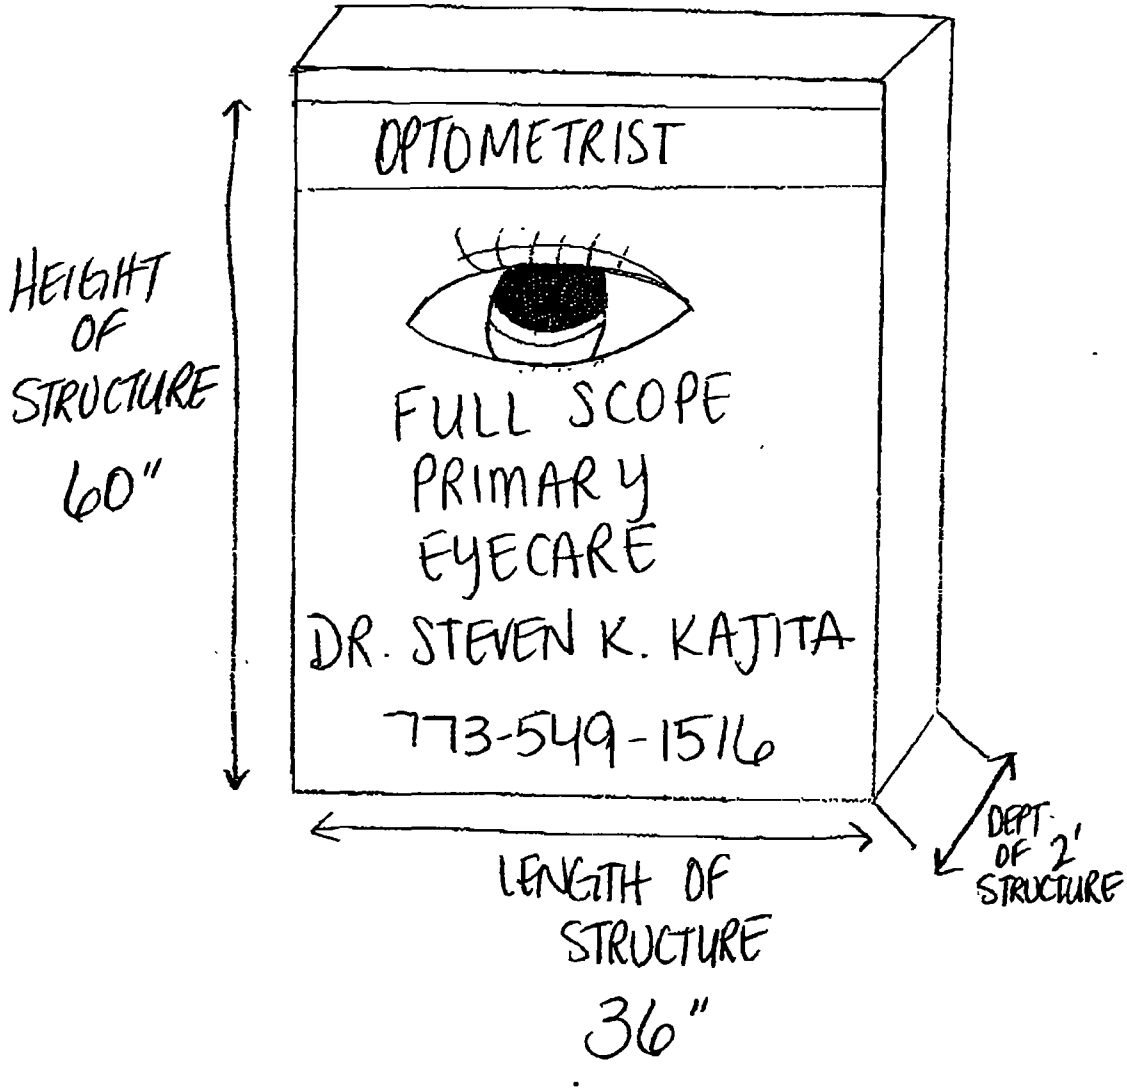

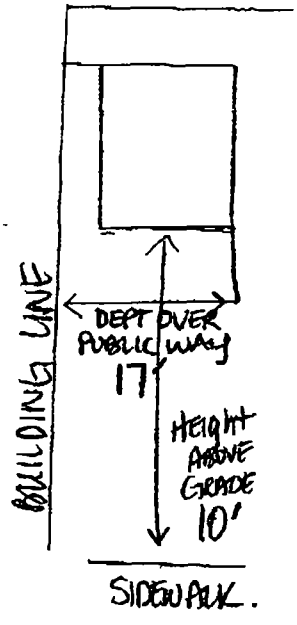

DR. STEVEN K. KOJITA P.C.
~~OPTOMETRIST~~
2525 N. Lincoln Ave. Suite D-1
Chicago, IL. 60614

ELECTRIC Sign 60"x36"
With double face sign
Side Walk 11'
Lenght along publicway 17'
height of sign structure 15'
height abovegrade 10'

City of Chicago

O2014-7879

Office of the City Clerk

Document Tracking Sheet

Meeting Date:	9/10/2014
Sponsor(s):	Smith (43)
Type:	Ordinance
Title:	Grant(s) of privilege in public way for Uncle Julio's Hacienda - signs
Committee(s) Assignment:	Committee on Transportation and Public Way

ORDINANCE
UNCLE JULIO'S HACIENDA
Acct. No. 14400 - 2
Permit No. 1114722

Be It Ordained by the City Council of the City of Chicago:

SECTION 1. Permission and authority are hereby given and granted to UNCLE JULIO'S HACIENDA, upon the terms and subject to the conditions of this ordinance to maintain and use two (2) sign(s) projecting over the public right-of-way attached to its premises known as 855 W. North Ave..

Said sign structure(s) measures as follows; along W NORTH AVE:
One (1) at three point one seven (3.17) feet in length, seven point zero eight (7.08) feet in height and nine point five (9.5) feet above grade level.

Said sign structure(s) measures as follows; along W NORTH AVE:
One (1) at twelve (12) feet in length, five (5) feet in height and fourteen (14) feet above grade level.

The location of said privilege shall be as shown on prints kept on file with the Department of Business Affairs and Consumer Protection and the Office of the City Clerk.

Said privilege shall be constructed in accordance with plans and specifications approved by the Department of Transportation (Division of Project Development) and Zoning Department - Signs.

This grant of privilege in the public way shall be subject to the provisions of Section 10-28-015 and all other required provisions of the Municipal Code of Chicago.

The grantee shall pay to the City of Chicago as compensation for the privilege #1114722 herein granted the sum of four hundred ($400.00) per annum in advance.

A 25% penalty will be added for payments received after due date.

The permit holder agrees to hold the City of Chicago harmless for any damage, relocation or replacement costs associated with damage, relocation or removal of private property caused by the City performing work in the public way.

Authority herein given and granted for a period of five (5) years from and after 05/13/2014.

Alderman _____

Michele Smith 43rd Ward

CONSTRUCTION SKETCH

Uncle Julio's NA Chicago

855 W North Avenue
Chicago, Illinois 60622

CSK#: 02

H+P+A
HAMMERS + PARTNERS : ARCHITECTURE, INC
501 Second Avenue
Suite 1000-A
Dallas, TX 75226
p: 214.370 8100
f: 214 370 8102
www.hammerspartners.com

DATE	10 22 2008
DRAWN BY.	PH
CHECKED BY·	PH
REFERENCE	-
PROJECT.	08001
TITLE	Signage Extension· Pole Sign
SCALE·	n t s

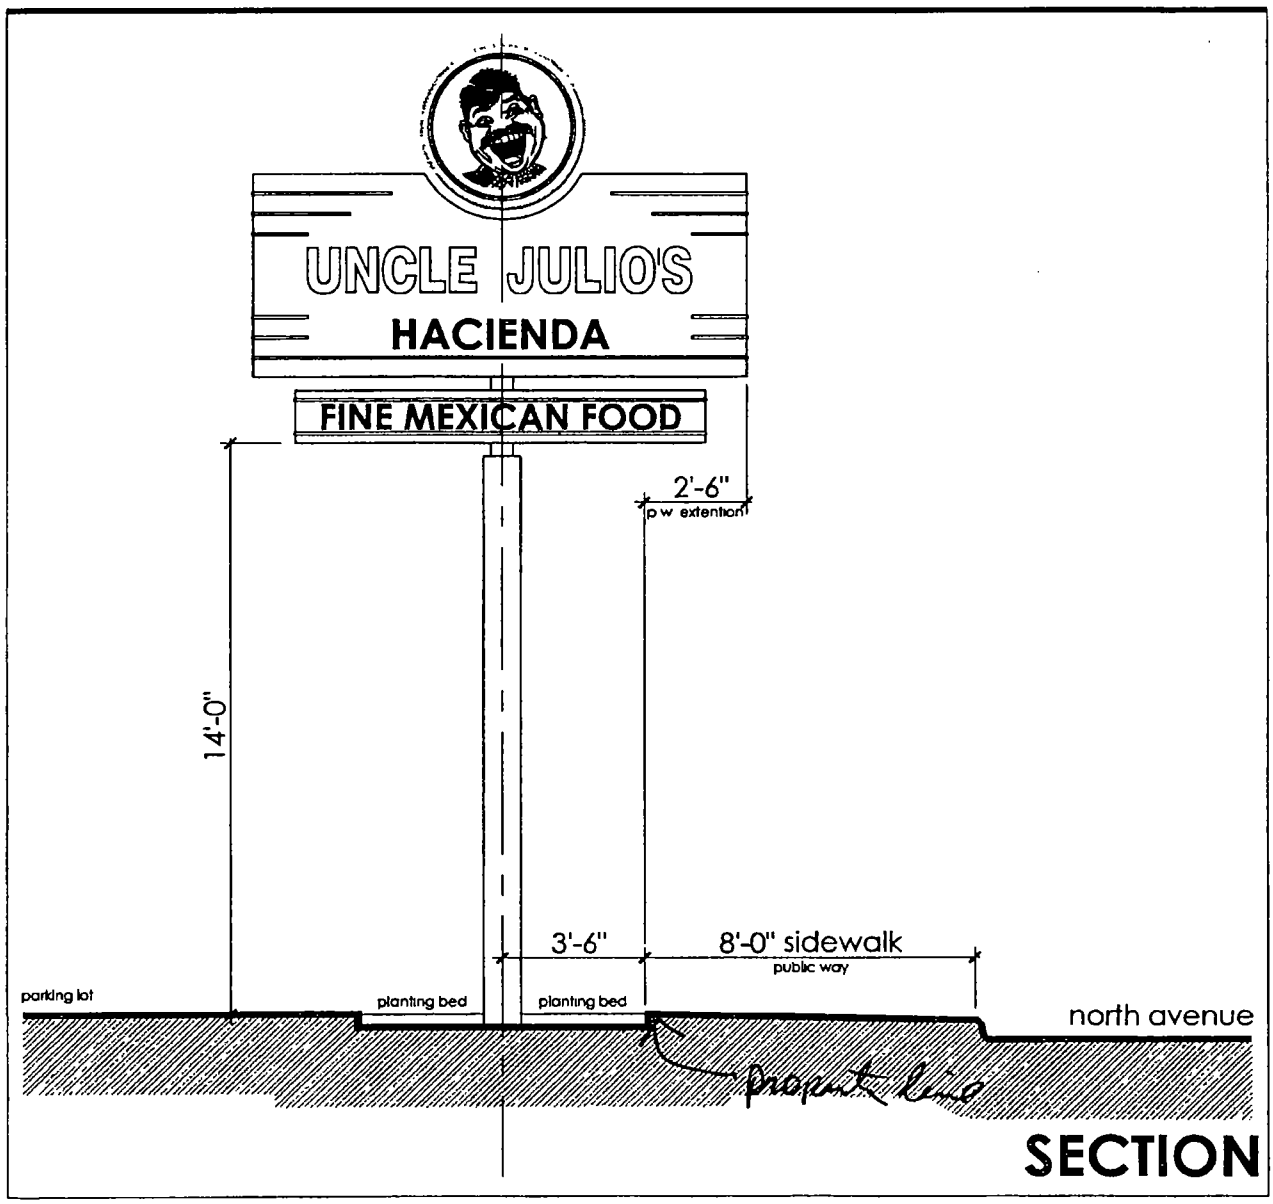

City of Chicago

O2014-7880

Office of the City Clerk

Document Tracking Sheet

Meeting Date:	9/10/2014
Sponsor(s):	Smith (43)
Type:	Ordinance
Title:	Grant(s) of privilege in public way for Lavender Park
Committee(s) Assignment:	Committee on Transportation and Public Way

ORDINANCE
Lavender Park
Acct. No. 387569 - 1
Permit No. 1111744

Be It Ordained by the City Council of the City of Chicago:

SECTION 1. Permission and authority are hereby given and granted to Lavender Park, upon the terms and subject to the conditions of this ordinance to maintain and use one (1) sign(s) projecting over the public right-of-way attached to its premises known as 2537 N. Sheffield Ave..

Said sign structure(s) measures as follows; along N Sheffield Ave:
One (1) at twenty (20) feet in length, three (3) feet in height and twenty (20) feet above grade level.

The location of said privilege shall be as shown on prints kept on file with the Department of Business Affairs and Consumer Protection and the Office of the City Clerk.

Said privilege shall be constructed in accordance with plans and specifications approved by the Department of Transportation (Division of Project Development) and Zoning Department - Signs.

This grant of privilege in the public way shall be subject to the provisions of Section 10-28-015 and all other required provisions of the Municipal Code of Chicago.

The grantee shall pay to the City of Chicago as compensation for the privilege #1111744 herein granted the sum of three hundred ($300.00) per annum in advance.

A 25% penalty will be added for payments received after due date.

The permit holder agrees to hold the City of Chicago harmless for any damage, relocation or replacement costs associated with damage, relocation or removal of private property caused by the City performing work in the public way.

Authority herein given and granted for a period of five (5) years from and after Date of Passage.

Alderman _____

Michele Smith 43rd Ward

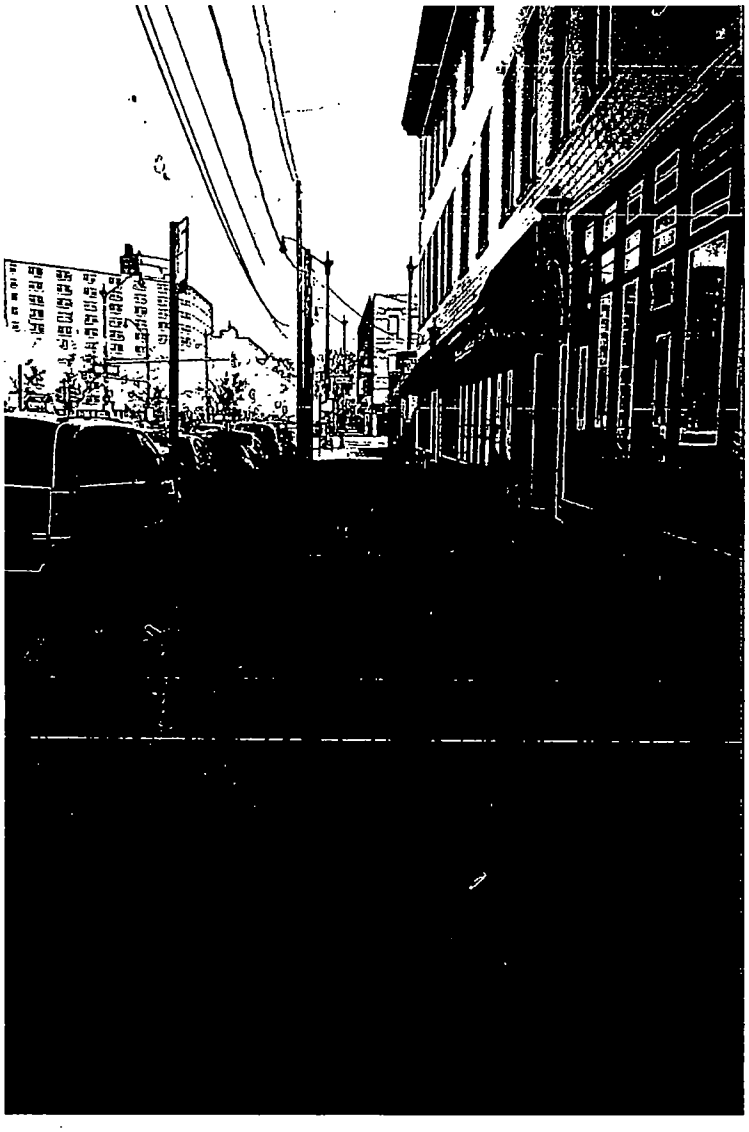

2537 N. SHEFFIELD

← Sign will hang 6 inches over sidewalk.
Bottom of sign sits 20' above grade. Top of sign sits 23' above grade.
2 lights sit 24' above grade and extends 1' over sidewalk.

Measurement from building to curb is 14'.

City of Chicago

O2014-7881

Office of the City Clerk

Document Tracking Sheet

Meeting Date:	9/10/2014
Sponsor(s):	Smith (43)
Type:	Ordinance
Title:	Grant(s) of privilege in public way for Pretty Nails & Spa
Committee(s) Assignment:	Committee on Transportation and Public Way

ORDINANCE
PRETTY NAILS & SPA
Acct. No. 339252 - 1
Permit No. 1113867

Be It Ordained by the City Council of the City of Chicago:

SECTION 1. Permission and authority are hereby given and granted to PRETTY NAILS & SPA, upon the terms and subject to the conditions of this ordinance to maintain and use one (1) sign(s) projecting over the public right-of-way attached to its premises known as 2523 N. Lincoln Ave..

Said sign structure(s) measures as follows; along N. LINCOLN AVE.:
One (1) at four (4) feet in length, three point five (3.5) feet in height and ten (10) feet above grade level.

The location of said privilege shall be as shown on prints kept on file with the Department of Business Affairs and Consumer Protection and the Office of the City Clerk.

Said privilege shall be constructed in accordance with plans and specifications approved by the Department of Transportation (Division of Project Development) and Zoning Department - Signs.

This grant of privilege in the public way shall be subject to the provisions of Section 10-28-015 and all other required provisions of the Municipal Code of Chicago.

The grantee shall pay to the City of Chicago as compensation for the privilege #1113867 herein granted the sum of one hundred ($100.00) per annum in advance.

A 25% penalty will be added for payments received after due date.

The permit holder agrees to hold the City of Chicago harmless for any damage, relocation or replacement costs associated with damage, relocation or removal of private property caused by the City performing work in the public way.

Authority herein given and granted for a period of five (5) years from and after 05/13/2014.

Alderman 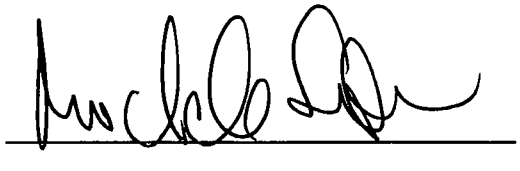

Michele Smith 43rd Ward

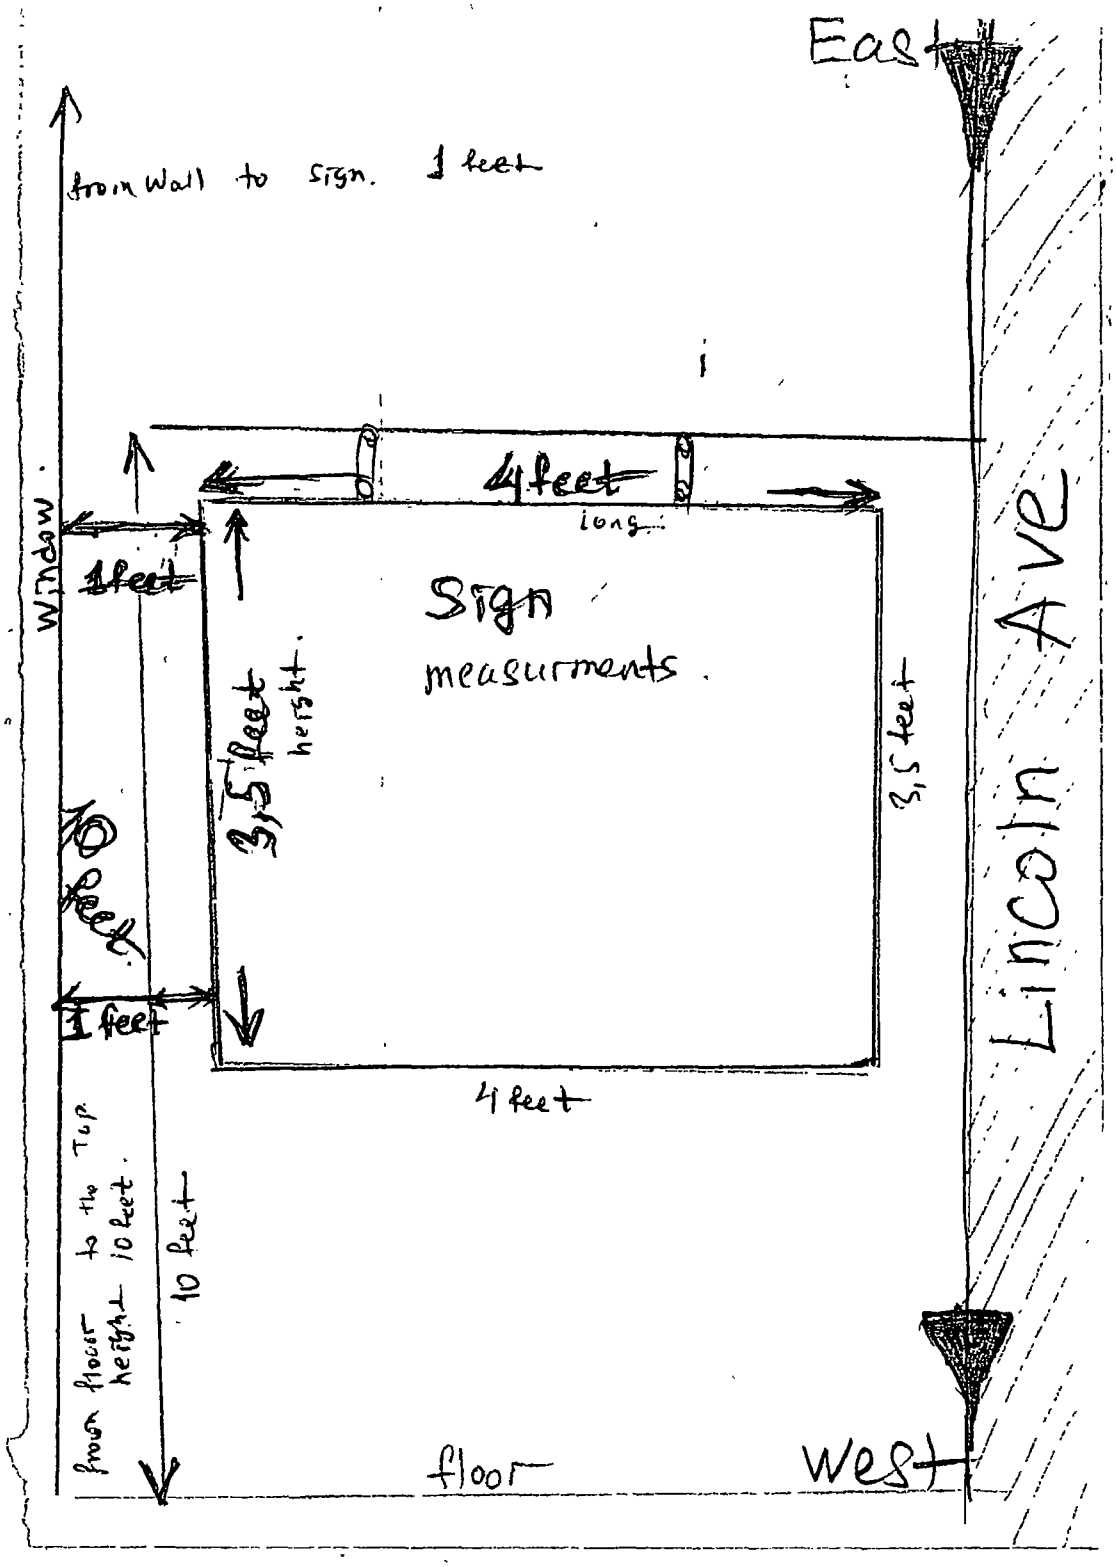
East
from Wall to sign. 1 feet
Window
4 feet
long
1 feet
Sign
measurments.
3,5 feet
height
3,5 feet
10 feet
1 feet
4 feet
from floor to the Top
height 10 feet.
10 feet
floor
West
Lincoln Ave

City of Chicago

O2014-7882

Office of the City Clerk

Document Tracking Sheet

Meeting Date:	9/10/2014
Sponsor(s):	Smith (43)
Type:	Ordinance
Title:	Grant(s) of privilege in public way for Floyd's 99 Barbershop - signs
Committee(s) Assignment:	Committee on Transportation and Public Way

ORDINANCE
FLOYD'S 99 BARBERSHOP
Acct. No. 337035 - 1
Permit No. 1113733

Be It Ordained by the City Council of the City of Chicago:

SECTION 1. Permission and authority are hereby given and granted to FLOYD'S 99 BARBERSHOP, upon the terms and subject to the conditions of this ordinance to maintain and use seven (7) sign(s) projecting over the public right-of-way attached to its premises known as 2572 N. Clark St..

Said sign structure(s) measures as follows; along Corner of Clark Street and Wrightwood Avenue:
One (1) at ten point three three (10.33) feet in length, four point six seven (4.67) feet in height and eleven (11) feet above grade level.

Said sign structure(s) measures as follows; along W. Wrightwood Avenue:
One (1) at nine point five four (9.54) feet in length, one point zero eight (1.08) feet in height and eleven (11) feet above grade level.
One (1) at five point zero eight (5.08) feet in length, one point zero eight (1.08) feet in height and eleven (11) feet above grade level.
One (1) at three point four two (3.42) feet in length, one point zero eight (1.08) feet in height and eleven (11) feet above grade level.
One (1) at four point three three (4.33) feet in length, one point zero eight (1.08) feet in height and eleven (11) feet above grade level.

Said sign structure(s) measures as follows; along N. Clark Street:
One (1) at nine point five four (9.54) feet in length, one point zero eight (1.08) feet in height and eleven (11) feet above grade level.
One (1) at nine (9) feet in length, two point nine one (2.91) feet in height and eight (8) feet above grade level.

The location of said privilege shall be as shown on prints kept on file with the Department of Business Affairs and Consumer Protection and the Office of the City Clerk.

Said privilege shall be constructed in accordance with plans and specifications approved by the Department of Transportation (Division of Project Development) and Zoning Department - Signs.

This grant of privilege in the public way shall be subject to the provisions of Section 10-28-015 and all other required provisions of the Municipal Code of Chicago.

The grantee shall pay to the City of Chicago as compensation for the privilege #1113733 herein granted the sum of seven hundred seventy-five ($775.00) per annum in advance.

A 25% penalty will be added for payments received after due date.

The permit holder agrees to hold the City of Chicago harmless for any damage, relocation or replacement costs associated with damage, relocation or removal of private property caused by the City performing work in the public way.

Authority herein given and granted for a period of five (5) years from and after 06/30/2014.

Alderman 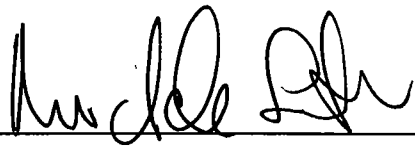

Michele Smith 43rd Ward

FLOYD'S 99 BARBERSHOP
2572 N Clark
Chicago, IL

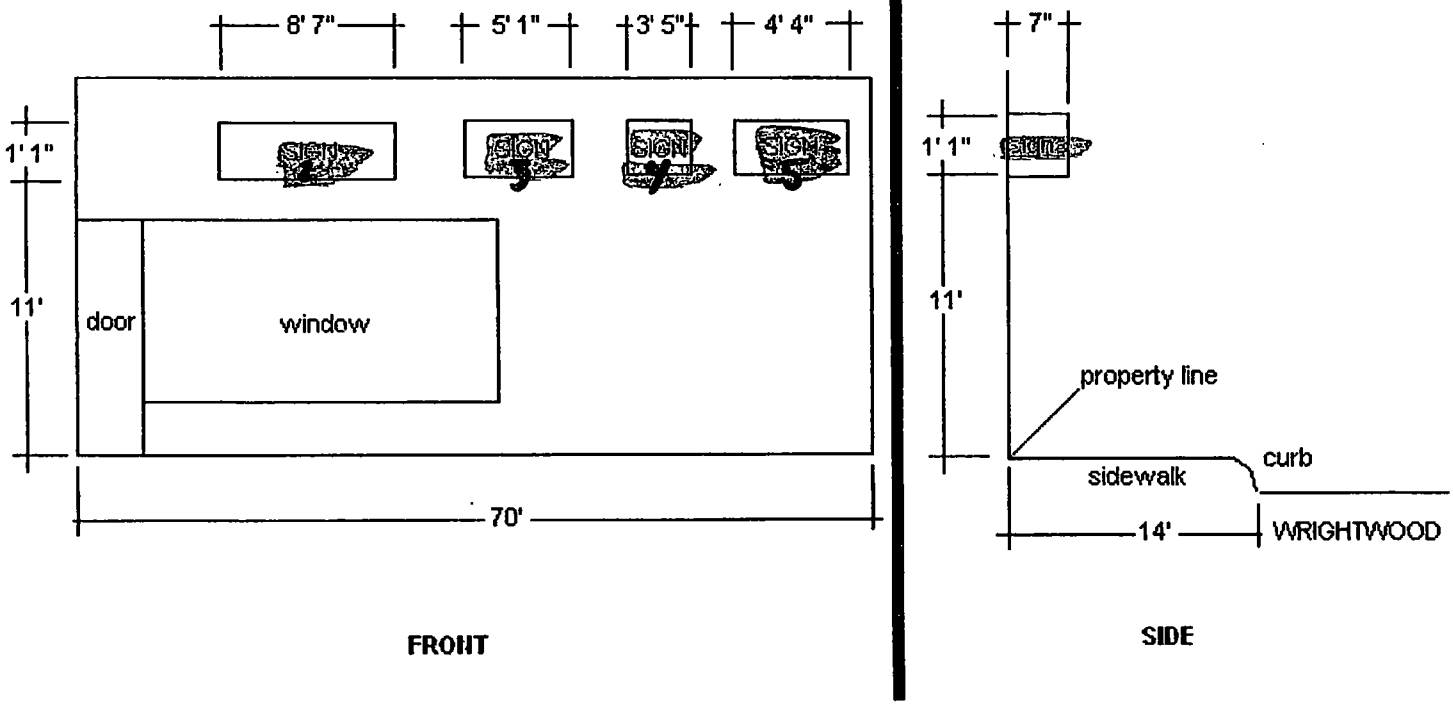

FLOYD'S 99 BARBERSHOP
2572 N Clark
Chicago, IL

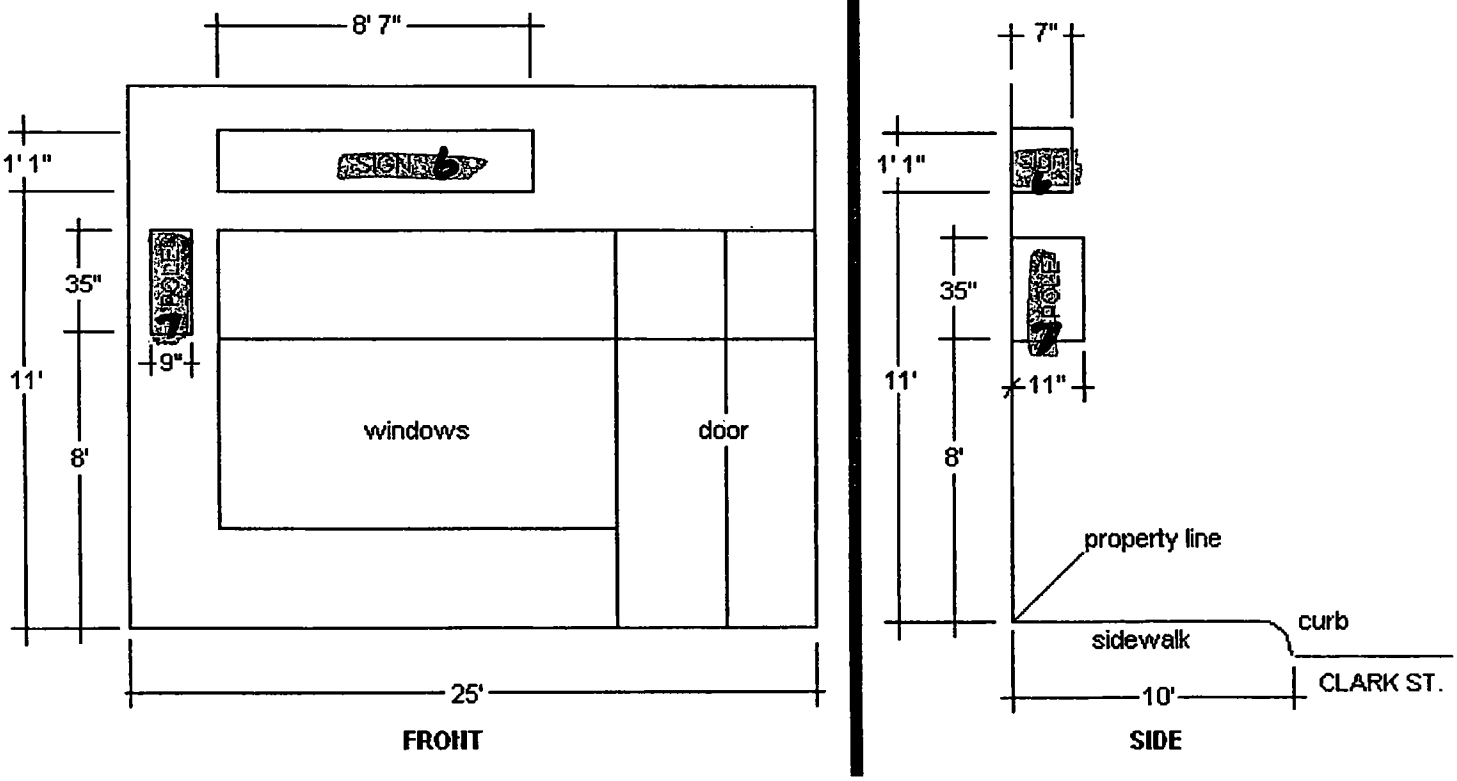

FLOYD'S 99 BARBERSHOP
2572 N Clark
Chicago, IL

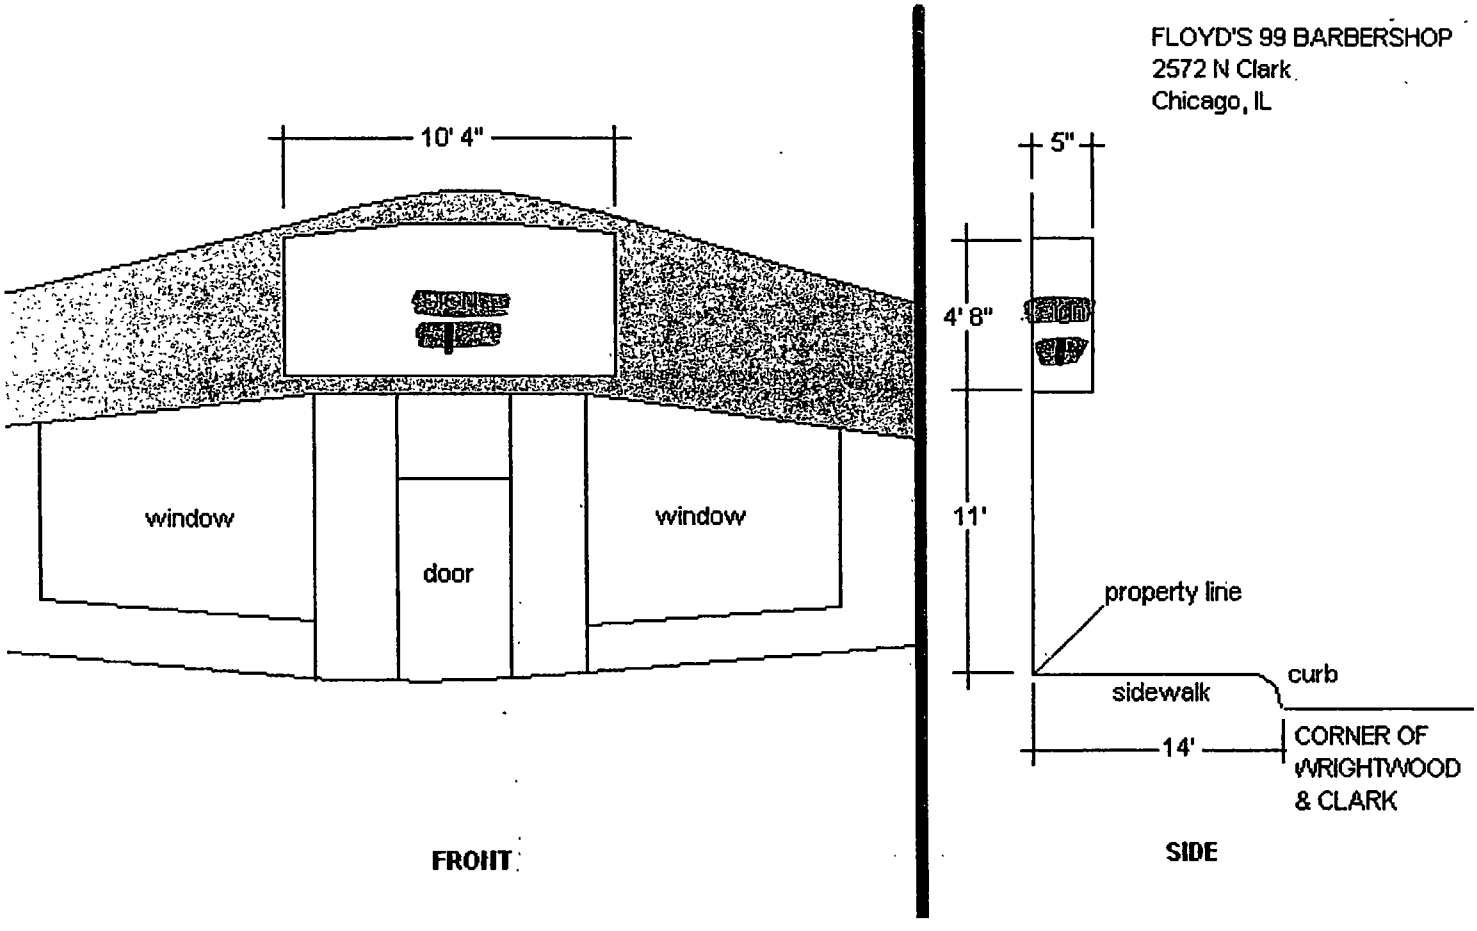

City of Chicago

O2014-7754

Office of the City Clerk

Document Tracking Sheet

Meeting Date:	9/10/2014
Sponsor(s):	Tunney (44)
Type:	Ordinance
Title:	Grant(s) of privilege in public way for Angle Guilly LLC
Committee(s) Assignment:	Committee on Transportation and Public Way

ORDINANCE
ANGLE GULLY LLC
Acct. No. 392457 - 1
Permit No. 1114408

Be It Ordained by the City Council of the City of Chicago:

SECTION 1. Permission and authority are hereby given and granted to ANGLE GULLY LLC, upon the terms and subject to the conditions of this ordinance to construct, install, maintain and use three (3) Planter(s) on the public right-of-way for beautification purposes adjacent to its premises known as 3301 N. Ashland Ave..

Said Planter(s) at N. Ashland Avenue measure(s):
Three (3) at thirty-six (36) feet in length, and five point five (5.5) feet in width for a total of five hundred ninety-four (594) square feet.

Grantee must allow the required clear and unobstructed space for pedestrian passage at all times per rules and regulations approved by the Department of Transportation.

The location of said privilege shall be as shown on prints kept on file with the Department of Business Affairs and Consumer Protection and the Office of the City Clerk.

Said privilege shall be constructed in accordance with plans and specifications approved by the Department of Planning and Development and Department of Transportation (Division of Project Development).

This grant of privilege in the public way shall be subject to the provisions of Section 10-28-015 and all other required provisions of the Municipal Code of Chicago.

The grantee shall pay to the City of Chicago as compensation for the privilege #1114408 herein granted the sum of zero ($.00) per annum in advance.

A 25% penalty will be added for payments received after due date.

The permit holder agrees to hold the City of Chicago harmless for any damage, relocation or replacement costs associated with damage, relocation or removal of private property caused by the City performing work in the public way.

Authority herein given and granted for a period of five (5) years from and after Date of Passage.

Alderman _____
Thomas Tunney 44th Ward

R:\Projects\Ashland & School St Commerical - 1308\Drawings\1308 A01 01 Site Plan.dwg

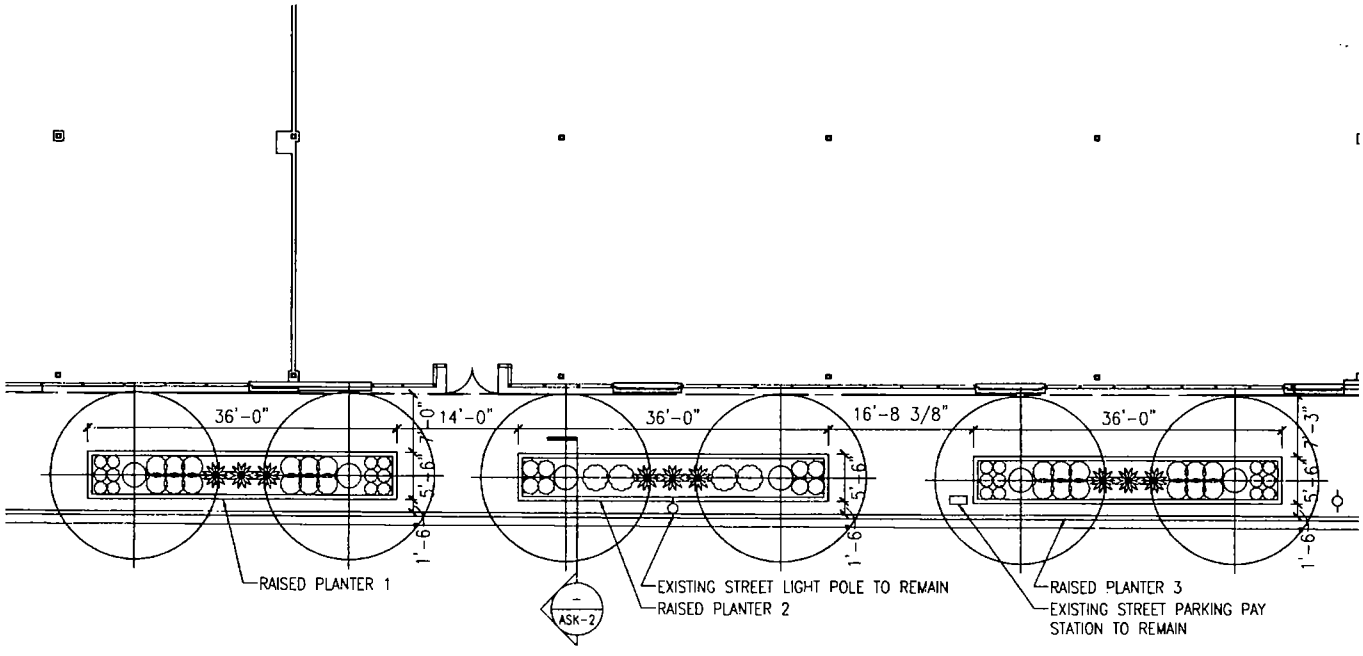

NORTH ASHLAND AVENUE

STEPHEN RANKIN ASSOCIATES
ARCHITECTS
223 W JACKSON BLVD, SUITE 1000
CHICAGO, ILLINOIS 60606

Tel: 312.899.0002
Fax: 312.899.0965
Web www.srankin.com
Email Architects@srankin.com

© COPYRIGHT 2014 STEPHEN RANKIN ASSOCIATES ALL RIGHTS RESERVED

USE of PUBLIC WAY APPLICATION

3301 NORTH ASHLAND AVE
CHICAGO, IL 60657
RAISED PLANTER ALONG ASHLAND AVE
SITE PLAN

DATE	SCALE	JOB #
07/16/2014	AS NOTED	1308

ASK-1

REF A01 01

Department of Business Affairs and Consumer Protection
Small Business Center - Public Way Use Unit
City Hall - 121 N. LaSalle Street, Room 800 • Chicago, IL 60602
(312)-74-GOBIZ (312-744-6249) • (312) 744-1944 (TTY)
http //www.cityofchicago.org/bacp

09/10/2014

Alderman **Thomas Tunney**
Ward # **44**
City of Chicago
City Hall, Room **203**
121 North LaSalle Street
Chicago, Illinois 60602

Re: An ordinance to use and maintain a portion of the public right-of-way for **three (3) planter(s)** for **ANGLE GULLY LLC**, adjacent to the premises known as **3301 N. Ashland Ave.**.

Dear Alderman **Thomas Tunney**:

The applicant referenced above has requested the use of the public right-of-way for a **planter(s)**. An ordinance has been prepared by the Department of Business Affairs and Consumer Protection – Small Business Center - Public Way Use Unit for presentation to the City Council. Because this request was made for properties located in your ward, as approved by you as per the attached, I respectfully request that you introduce the attached ordinance at the next City Council meeting.

If you have any questions regarding this ordinance, please contact Anthony Bertuca at (312) 744-5506.

Department of Business Affairs and Consumer Protection

City of Chicago

O2014-7756

Office of the City Clerk

Document Tracking Sheet

Meeting Date:	9/10/2014
Sponsor(s):	Tunney (44)
Type:	Ordinance
Title:	Grant(s) of privilege in public way for Black Sheep Beer Garden
Committee(s) Assignment:	Committee on Transportation and Public Way

ORDINANCE
BLACK SHEEP BEER GARDEN
Acct. No. 15706 - 1
Permit No. 1114857

Be It Ordained by the City Council of the City of Chicago:

SECTION 1. Permission and authority are hereby given and granted to BLACK SHEEP BEER GARDEN, upon the terms and subject to the conditions of this ordinance to maintain and use, as now constructed, six (6) Light Fixture(s) projecting over the public right-of-way adjacent to its premises known as 3441 N. Sheffield Ave..

Said Light Fixture(s) at N. Sheffield Avenue measure(s):
Six (6) at one (1) foot in length, point eight three (.83) feet in width and eleven (11) feet above grade level.

The location of said privilege shall be as shown on prints kept on file with the Department of Business Affairs and Consumer Protection and the Office of the City Clerk.

Said privilege shall be constructed in accordance with plans and specifications approved by the Department of Transportation (Division of Project Development).

This grant of privilege in the public way shall be subject to the provisions of Section 10-28-015 and all other required provisions of the Municipal Code of Chicago.

The grantee shall pay to the City of Chicago as compensation for the privilege #1114857 herein granted the sum of one hundred ($100.00) per annum in advance.

A 25% penalty will be added for payments received after due date.

The permit holder agrees to hold the City of Chicago harmless for any damage, relocation or replacement costs associated with damage, relocation or removal of private property caused by the City performing work in the public way.

Authority herein given and granted for a period of five (5) years from and after 11/19/2013.

Alderman _____
Thomas Tunney 44th Ward

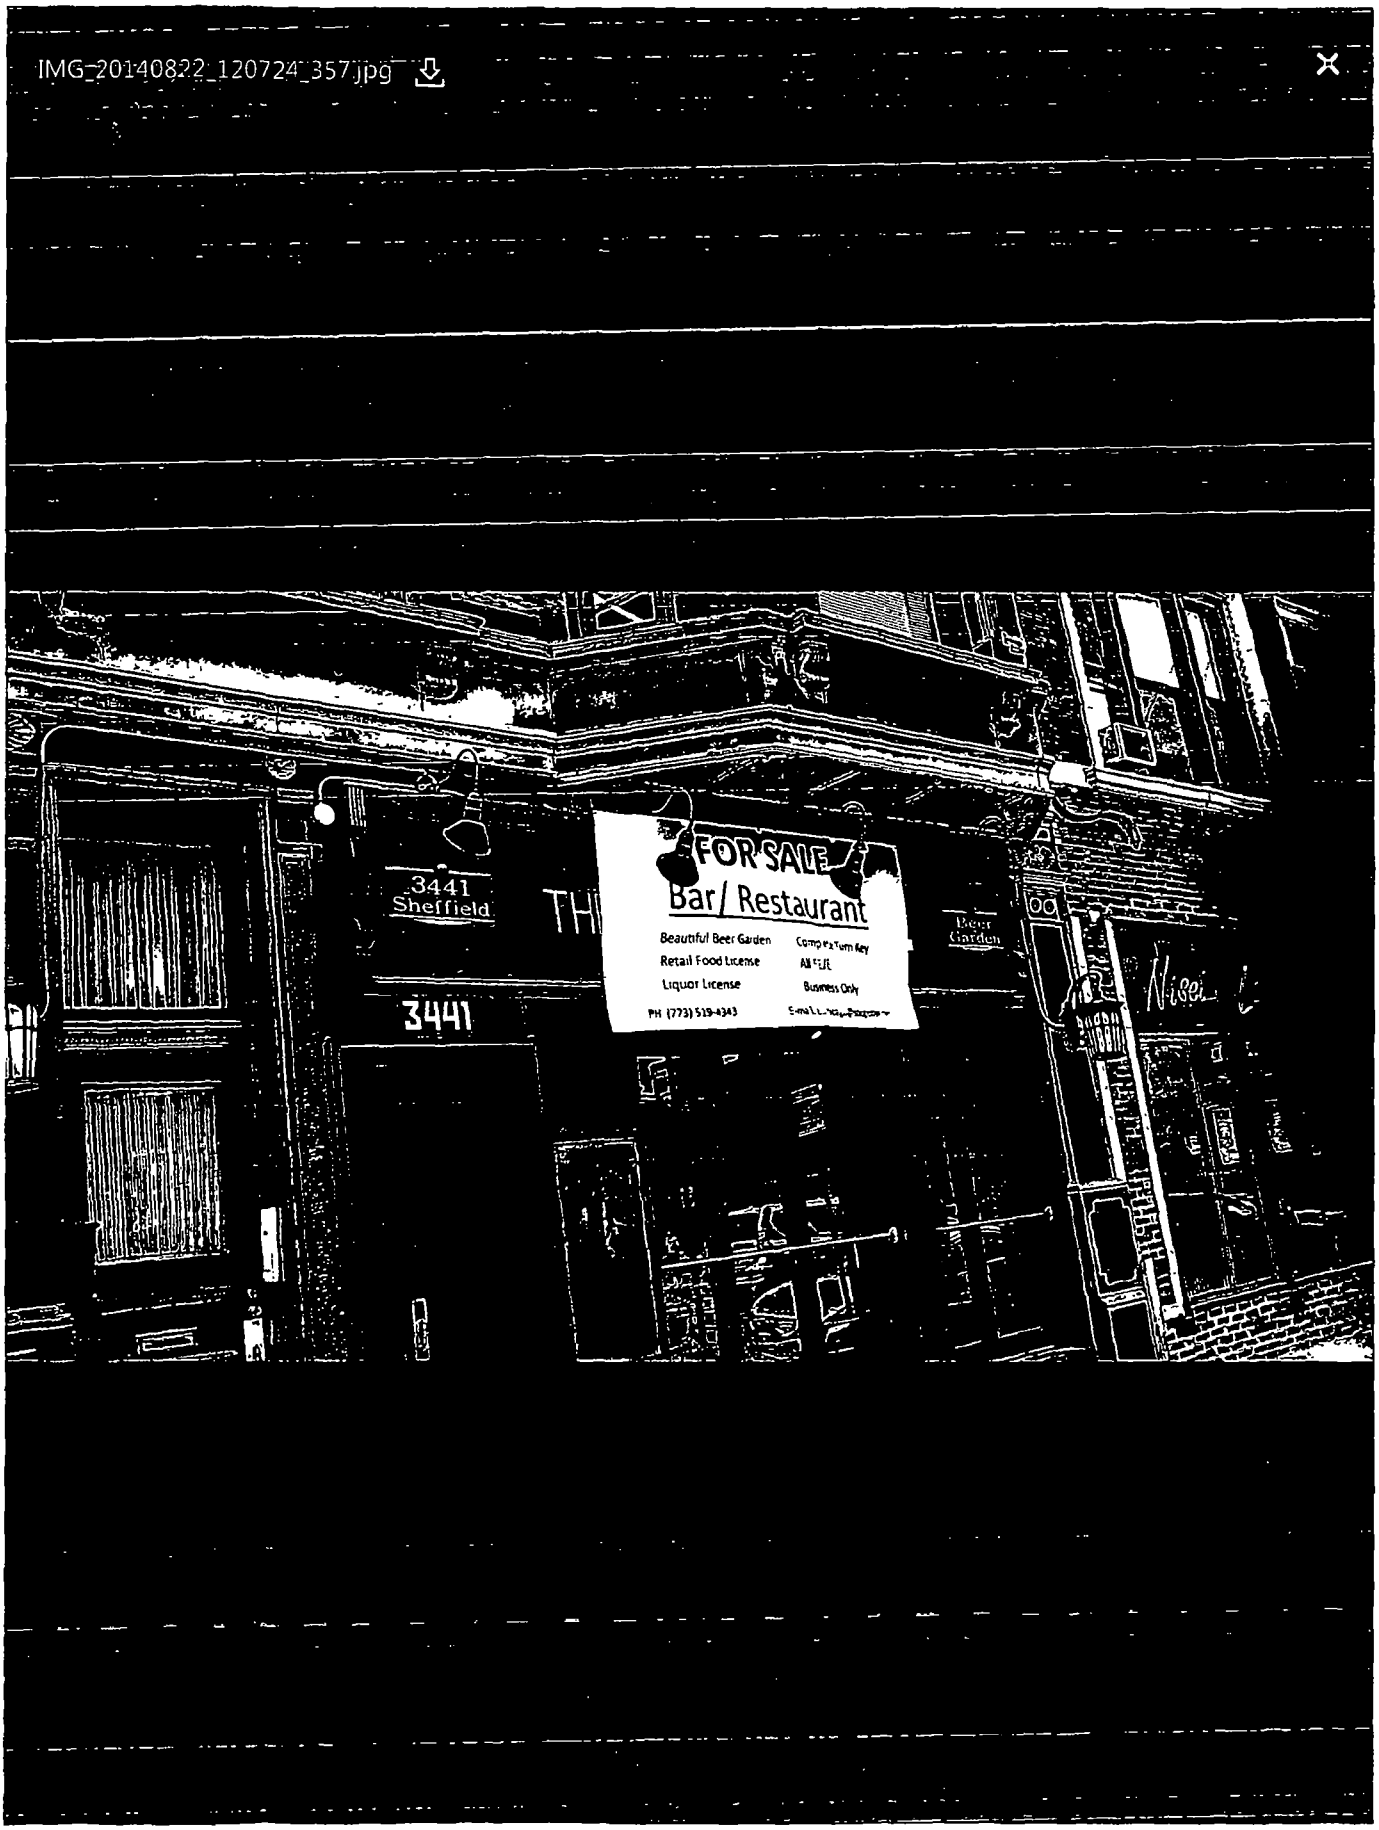
IMG_20140822_120724_357.jpg
FOR SALE
Bar/ Restaurant
Beautiful Beer Garden
Retail Food License
Liquor License
PH (773) 519-4343
Business Only
3441
Sheffield
3441
Beer Garden

Department of Business Affairs and Consumer Protection
Small Business Center - Public Way Use Unit
City Hall - 121 N. LaSalle Street, Room 800 • Chicago, IL 60602
(312)-74-GOBIZ (312-744-6249) • (312) 744-1944 (TTY)
http://www.cityofchicago.org/bacp

09/10/2014

Alderman **Thomas Tunney**
Ward # **44**
City of Chicago
City Hall, Room **203**
121 North LaSalle Street
Chicago, Illinois 60602

Re: An ordinance to use and maintain a portion of the public right-of-way for **six (6) light fixture(s)** for **BLACK SHEEP BEER GARDEN**, adjacent to the premises known as **3441 N. Sheffield Ave.**.

Dear Alderman **Thomas Tunney**:

The applicant referenced above has requested the use of the public right-of-way for a **light fixture(s)**. An ordinance has been prepared by the Department of Business Affairs and Consumer Protection – Small Business Center - Public Way Use Unit for presentation to the City Council. Because this request was made for properties located in your ward, as approved by you as per the attached, I respectfully request that you introduce the attached ordinance at the next City Council meeting.

If you have any questions regarding this ordinance, please contact Anthony Bertuca at (312) 744-5506.

Department of Business Affairs and Consumer Protection

City of Chicago

O2014-7758

Office of the City Clerk

Document Tracking Sheet

Meeting Date:	9/10/2014
Sponsor(s):	Tunney (44)
Type:	Ordinance
Title:	Grant(s) of privilege in public way for Carrozza Real Estate Partnership
Committee(s) Assignment:	Committee on Transportation and Public Way

ORDINANCE
CARROZZA REAL ESTATE PARTNERSHIP
Acct. No. 340642 - 1
Permit No. 1115014

Be It Ordained by the City Council of the City of Chicago:

SECTION 1. Permission and authority are hereby given and granted to CARROZZA REAL ESTATE PARTNERSHIP, upon the terms and subject to the conditions of this ordinance to maintain and use, as now constructed, three (3) Bay Window(s) projecting over the public right-of-way adjacent to its premises known as 3323 N. Halsted St..

Said Bay Window(s) at N. Halsted St. measure(s):
One (1) at eleven point nine two (11.92) feet in length, and two point five (2.5) feet in width for a total of twenty-nine point eight (29.8) square feet.

Said Bay Window(s) at N. Halsted St. measure(s):
One (1) at ten point five (10.5) feet in length, and two point five (2.5) feet in width for a total of twenty-six point two five (26.25) square feet.

Said Bay Window(s) at W. Buckingham Pl. measure(s):
One (1) at ten point five (10.5) feet in length, and two point five (2.5) feet in width for a total of twenty-six point two five (26.25) square feet.

The location of said privilege shall be as shown on prints kept on file with the Department of Business Affairs and Consumer Protection and the Office of the City Clerk.

Said privilege shall be constructed in accordance with plans and specifications approved by the Department of Transportation (Division of Project Development).

This grant of privilege in the public way shall be subject to the provisions of Section 10-28-015 and all other required provisions of the Municipal Code of Chicago.

The grantee shall pay to the City of Chicago as compensation for the privilege #1115014 herein granted the sum of two hundred twenty-five ($225.00) per annum in advance.

A 25% penalty will be added for payments received after due date.

The permit holder agrees to hold the City of Chicago harmless for any damage, relocation or replacement costs associated with damage, relocation or removal of private property caused by the City performing work in the public way.

Authority herein given and granted for a period of five (5) years from and after 07/29/2014.

Alderman _____
Thomas Tunney 44th Ward

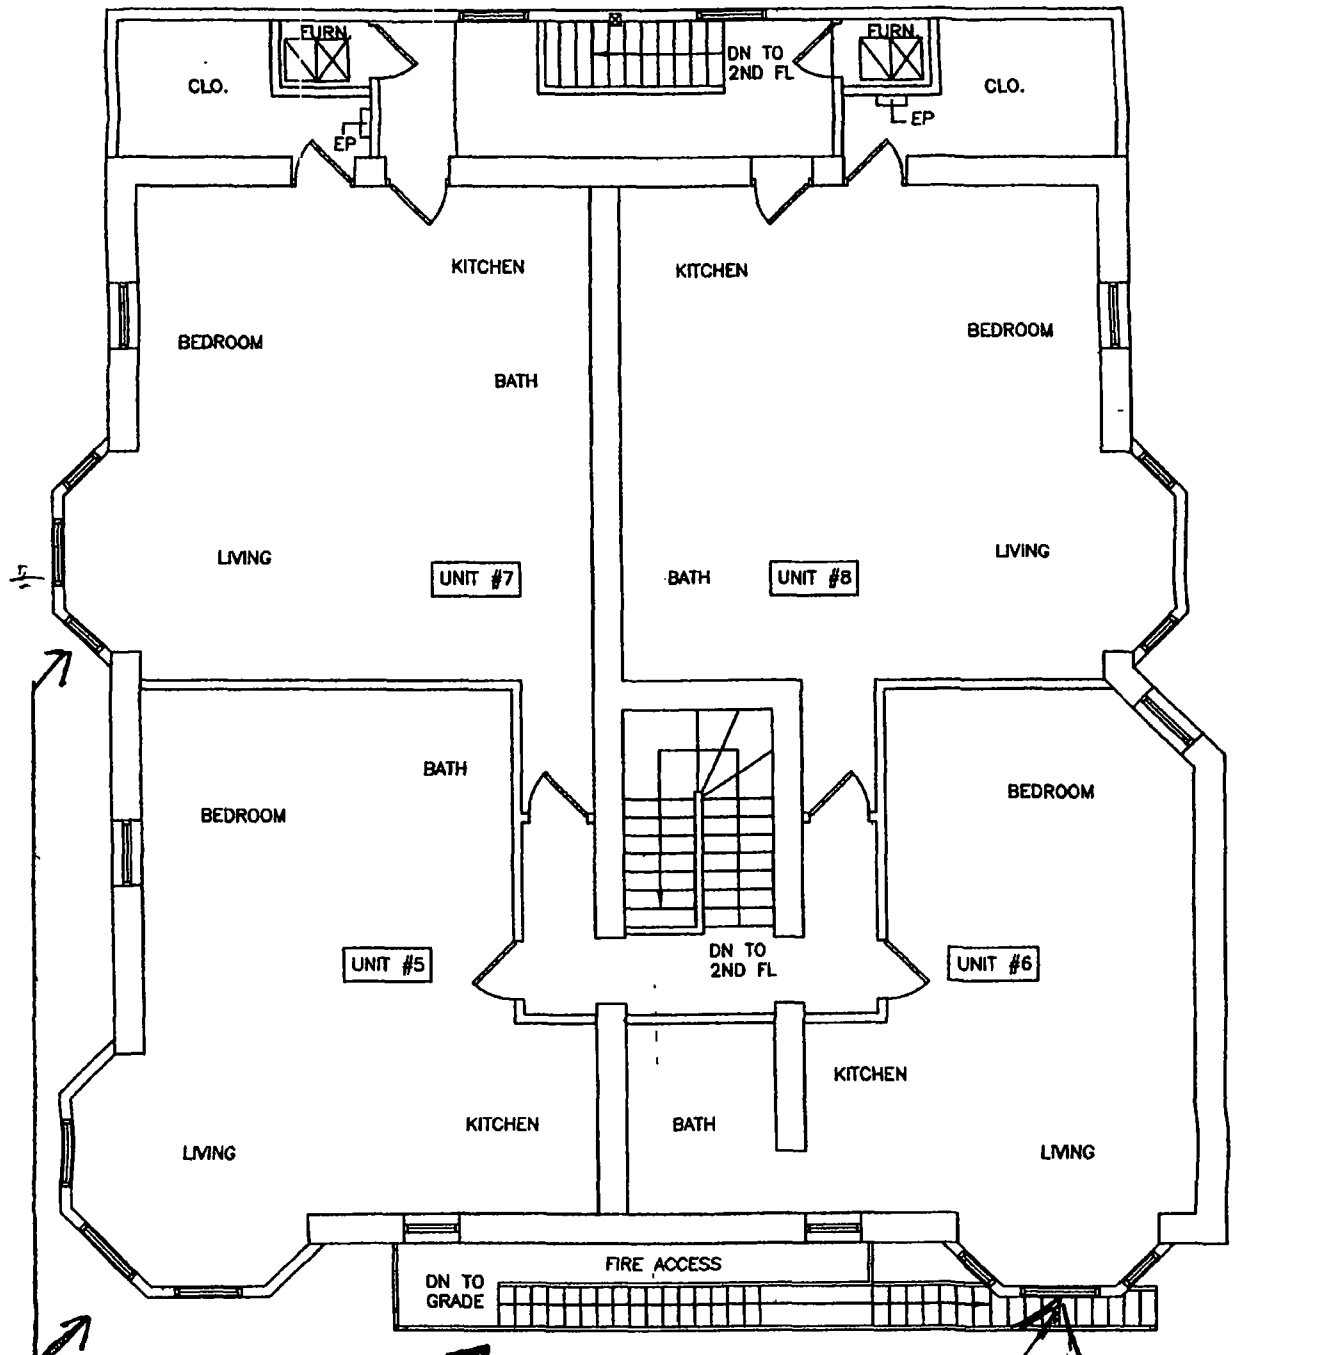

FIRE ESCAPE OVER PROPERTY LINE

EXISTING THIRD FLOOR PLAN

3/16" = 1'-0"

BUILDOUT OVER PROPERTY LINE

CONSISTANT ON 2ND & 3RD

Department of Business Affairs and Consumer Protection
Small Business Center - Public Way Use Unit
City Hall - 121 N LaSalle Street, Room 800 • Chicago, IL 60602
(312)-74-GOBIZ (312-744-6249) • (312) 744-1944 (TTY)
http://www.cityofchicago.org/bacp

09/10/2014

Alderman **Thomas Tunney**
Ward # **44**
City of Chicago
City Hall, Room **203**
121 North LaSalle Street
Chicago, Illinois 60602

Re: An ordinance to use and maintain a portion of the public right-of-way for **three (3) bay window(s)** for **CARROZZA REAL ESTATE PARTNERSHIP**, adjacent to the premises known as **3323 N. Halsted St.**.

Dear Alderman **Thomas Tunney**:

The applicant referenced above has requested the use of the public right-of-way for a **bay window(s)**. An ordinance has been prepared by the Department of Business Affairs and Consumer Protection – Small Business Center - Public Way Use Unit for presentation to the City Council. Because this request was made for properties located in your ward, as approved by you as per the attached, I respectfully request that you introduce the attached ordinance at the next City Council meeting.

If you have any questions regarding this ordinance, please contact Anthony Bertuca at (312) 744-5506.

Department of Business Affairs and Consumer Protection

City of Chicago

O2014-7760

Office of the City Clerk

Document Tracking Sheet

Meeting Date:	9/10/2014
Sponsor(s):	Tunney (44)
Type:	Ordinance
Title:	Grant(s) of privilege in public way for Carrozza Real Estate Partnership - fire escape
Committee(s) Assignment:	Committee on Transportation and Public Way

ORDINANCE
CARROZZA REAL ESTATE PARTNERSHIP
Acct. No. 340642 - 1
Permit No. 1115013

Be It Ordained by the City Council of the City of Chicago:

SECTION 1. Permission and authority are hereby given and granted to CARROZZA REAL ESTATE PARTNERSHIP, upon the terms and subject to the conditions of this ordinance to maintain and use, as now constructed, one (1) Fire Escape(s) projecting over the public right-of-way adjacent to its premises known as 3323 N. Halsted St..

Said Fire Escape(s) at N. Halsted St. measure(s):
One (1) at thirty-four point eight three (34.83) feet in length, and four (4) feet in width for a total of one hundred thirty-nine point three two (139.32) square feet.

The location of said privilege shall be as shown on prints kept on file with the Department of Business Affairs and Consumer Protection and the Office of the City Clerk.

Said privilege shall be constructed in accordance with plans and specifications approved by the Department of Transportation (Division of Project Development).

This grant of privilege in the public way shall be subject to the provisions of Section 10-28-015 and all other required provisions of the Municipal Code of Chicago.

The grantee shall pay to the City of Chicago as compensation for the privilege #1115013 herein granted the sum of four hundred ($400.00) per annum in advance.

A 25% penalty will be added for payments received after due date.

The permit holder agrees to hold the City of Chicago harmless for any damage, relocation or replacement costs associated with damage, relocation or removal of private property caused by the City performing work in the public way.

Authority herein given and granted for a period of five (5) years from and after 07/29/2014.

Alderman _____
Thomas Tunney 44th Ward

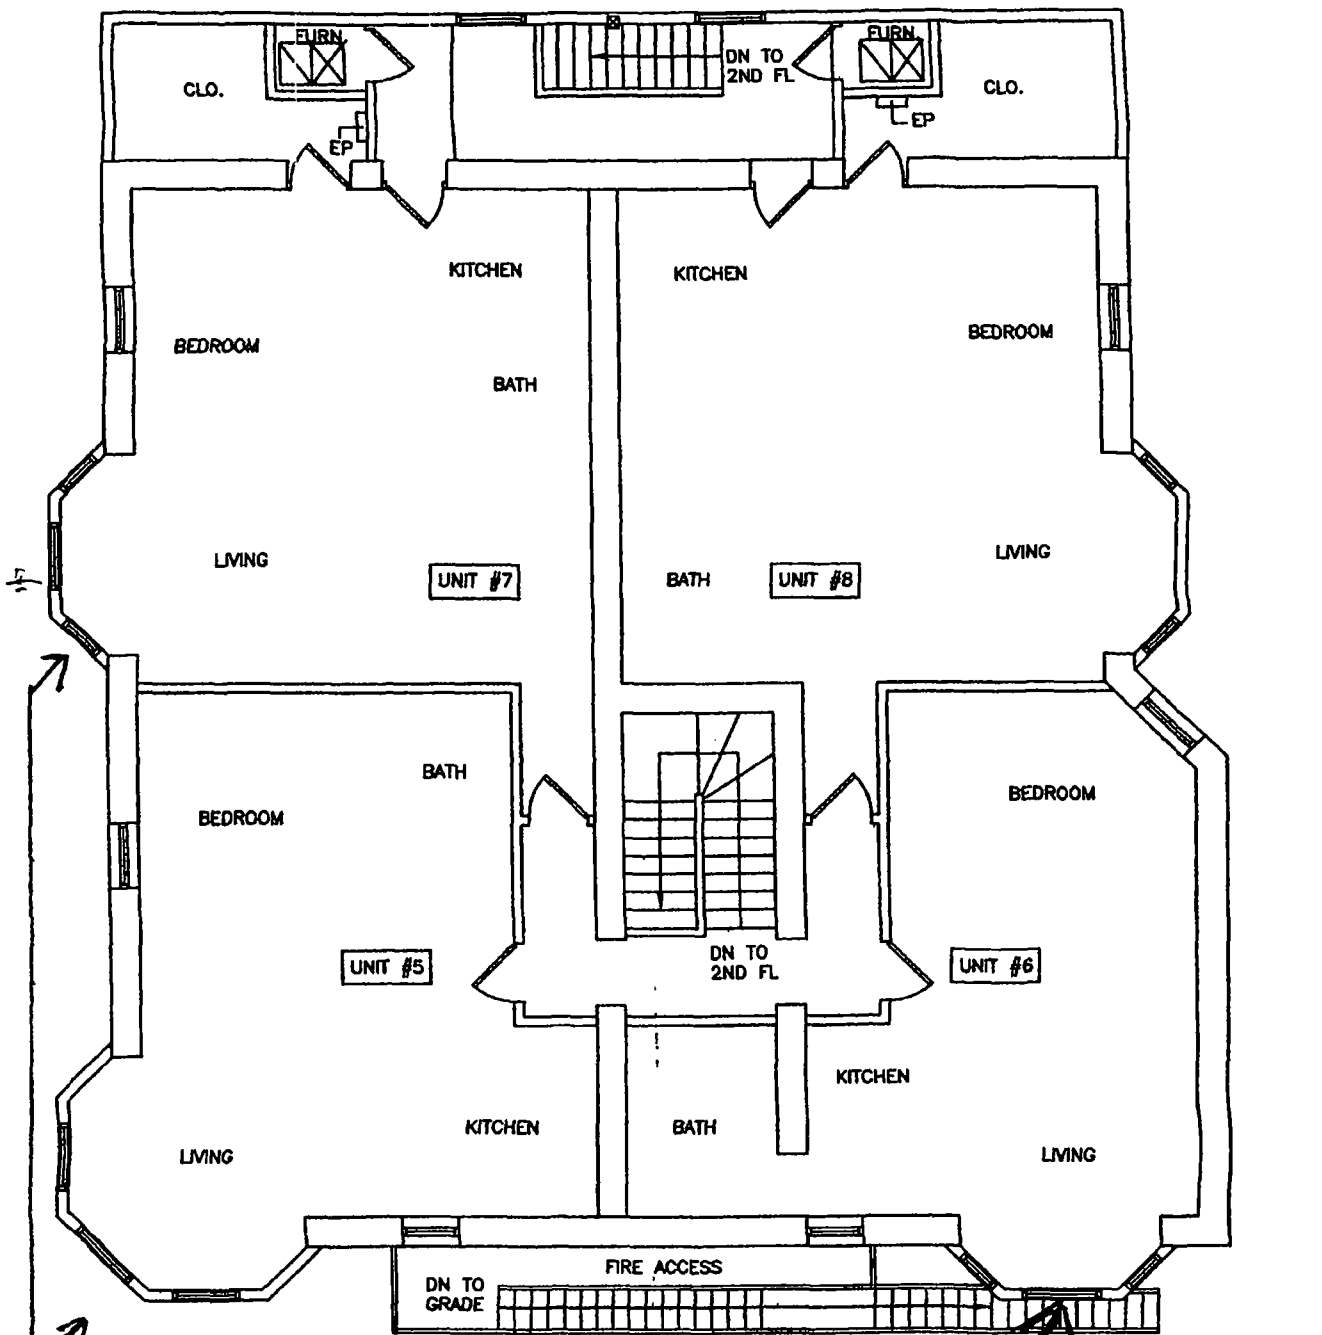

EXISTING THIRD FLOOR PLAN

3/16" = 1'-0"

BUILDOUT OVER PROPERTY LINE

CONSISTANT ON 2ND + 3RD

Department of Business Affairs and Consumer Protection
Small Business Center - Public Way Use Unit
City Hall - 121 N. LaSalle Street, Room 800 • Chicago, IL 60602
(312)-74-GOBIZ (312-744-6249) • (312) 744-1944 (TTY)
http://www.cityofchicago.org/bacp

09/10/2014

Alderman **Thomas Tunney**
Ward # **44**
City of Chicago
City Hall, Room **203**
121 North LaSalle Street
Chicago, Illinois 60602

Re: An ordinance to use and maintain a portion of the public right-of-way for **one (1) fire escape(s)** for **CARROZZA REAL ESTATE PARTNERSHIP**, adjacent to the premises known as **3323 N. Halsted St.**.

Dear Alderman **Thomas Tunney**:

The applicant referenced above has requested the use of the public right-of-way for a **fire escape(s)**. An ordinance has been prepared by the Department of Business Affairs and Consumer Protection – Small Business Center - Public Way Use Unit for presentation to the City Council. Because this request was made for properties located in your ward, as approved by you as per the attached, I respectfully request that you introduce the attached ordinance at the next City Council meeting.

If you have any questions regarding this ordinance, please contact Anthony Bertuca at (312) 744-5506.

Department of Business Affairs and Consumer Protection

City of Chicago

O2014-7762

Office of the City Clerk

Document Tracking Sheet

Meeting Date:	9/10/2014
Sponsor(s):	Tunney (44)
Type:	Ordinance
Title:	Grant(s) of privilege in public way for Central Lakeview Mechants Association, The - 3800 N Clark St
Committee(s) Assignment:	Committee on Transportation and Public Way

ORDINANCE
THE CENTRAL LAKEVIEW MERCHANTS ASSOCIATION
Acct. No. 314738 - 126
Permit No. 1114941

Be It Ordained by the City Council of the City of Chicago:

SECTION 1. Permission and authority are hereby given and granted to THE CENTRAL LAKEVIEW MERCHANTS ASSOCIATION, upon the terms and subject to the conditions of this ordinance to construct, install, maintain and use one (1) Planter(s) on the public right-of-way for beautification purposes adjacent to its premises known as 3800 N. Clark St..

Said Planter(s) at Clark measure(s):
One (1) at three (3) feet in length, and three (3) feet in width for a total of nine (9) square feet.

Grantee must allow the required clear and unobstructed space for pedestrian passage at all times per rules and regulations approved by the Department of Transportation.

The location of said privilege shall be as shown on prints kept on file with the Department of Business Affairs and Consumer Protection and the Office of the City Clerk.

Said privilege shall be constructed in accordance with plans and specifications approved by the Department of Planning and Development and Department of Transportation (Division of Project Development).

This grant of privilege in the public way shall be subject to the provisions of Section 10-28-015 and all other required provisions of the Municipal Code of Chicago.

The grantee shall pay to the City of Chicago as compensation for the privilege #1114941 herein granted the sum of zero ($.00) per annum in advance.

A 25% penalty will be added for payments received after due date.

The permit holder agrees to hold the City of Chicago harmless for any damage, relocation or replacement costs associated with damage, relocation or removal of private property caused by the City performing work in the public way.

Authority herein given and granted for a period of five (5) years from and after Date of Passage.

Alderman _____
Thomas Tunney 44th Ward

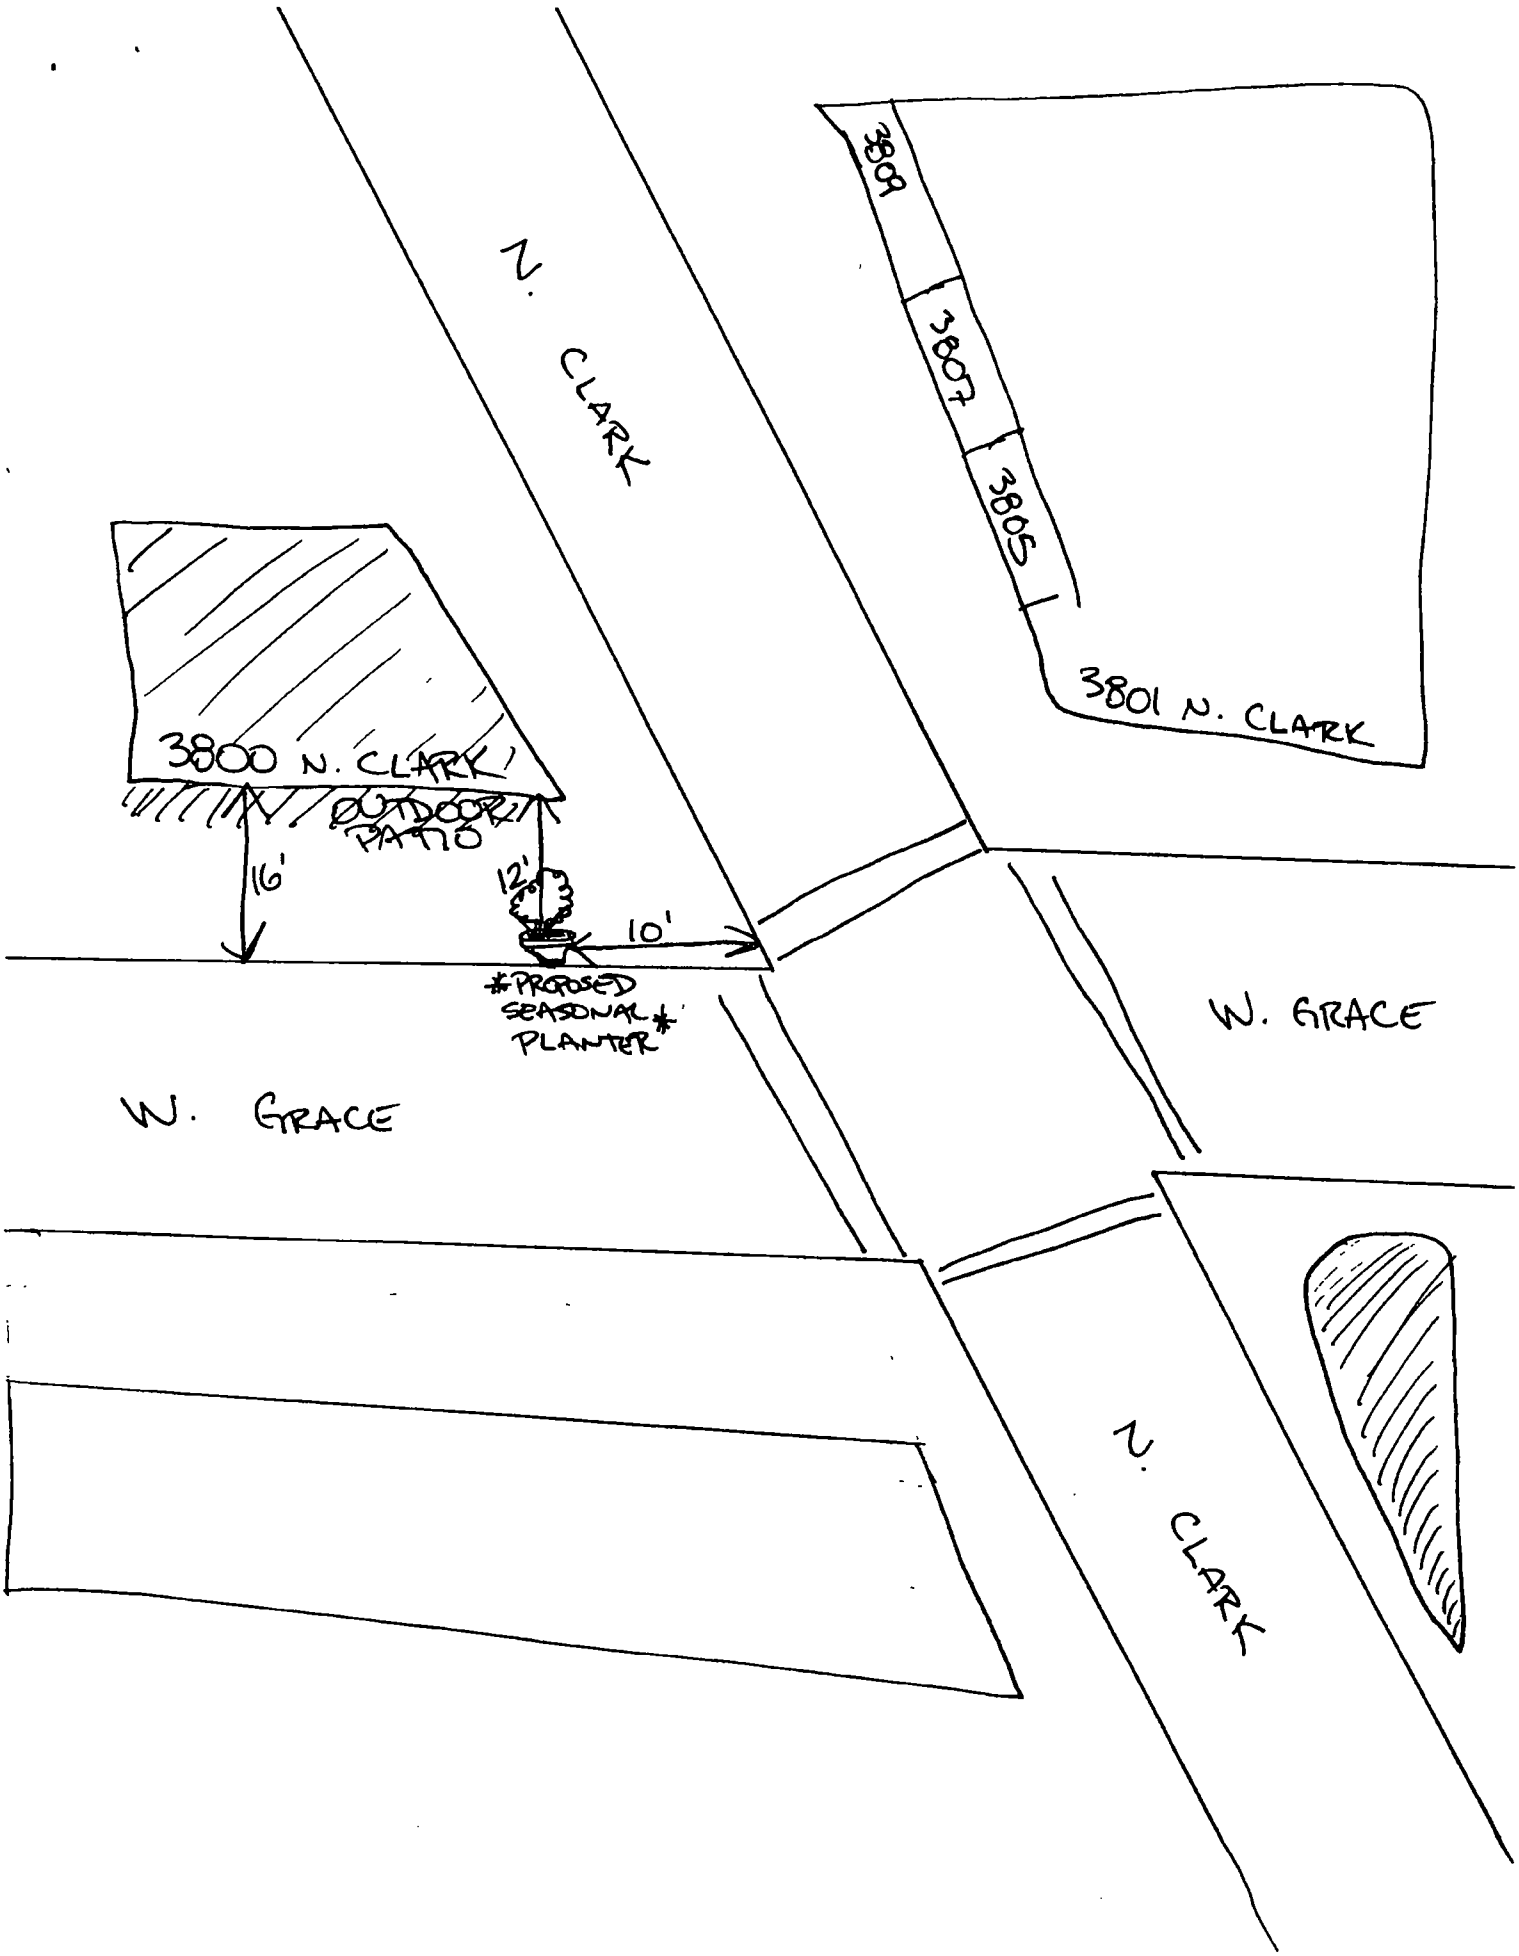
N. CLARK
3809
3807
3805
3801 N. CLARK
3800 N. CLARK
OUTDOOR PATIO
16'
12'
10'
PROPOSED SEASONAL PLANTER
W. GRACE
W. GRACE
N. CLARK

Department of Business Affairs and Consumer Protection
Small Business Center - Public Way Use Unit
City Hall - 121 N. LaSalle Street, Room 800 • Chicago, IL 60602
(312)-74-GOBIZ (312-744-6249) • (312) 744-1944 (TTY)
http://www.cityofchicago.org/bacp

09/10/2014

Alderman **Thomas Tunney**
Ward # **44**
City of Chicago
City Hall, Room **203**
121 North LaSalle Street
Chicago, Illinois 60602

Re: An ordinance to use and maintain a portion of the public right-of-way for **one (1) planter(s)** for **THE CENTRAL LAKEVIEW MERCHANTS ASSOCIATION**, adjacent to the premises known as **3800 N. Clark St.**.

Dear Alderman **Thomas Tunney**:

The applicant referenced above has requested the use of the public right-of-way for a **planter(s)**. An ordinance has been prepared by the Department of Business Affairs and Consumer Protection – Small Business Center - Public Way Use Unit for presentation to the City Council. Because this request was made for properties located in your ward, as approved by you as per the attached, I respectfully request that you introduce the attached ordinance at the next City Council meeting.

If you have any questions regarding this ordinance, please contact Anthony Bertuca at (312) 744-5506.

Department of Business Affairs and Consumer Protection

City of Chicago

O2014-7777

Office of the City Clerk

Document Tracking Sheet

Meeting Date:	9/10/2014
Sponsor(s):	Tunney (44)
Type:	Ordinance
Title:	Grant(s) of privilege in public way for Central Lakeview Mechants Association, The - 1202 W Grace St
Committee(s) Assignment:	Committee on Transportation and Public Way

ORDINANCE
THE CENTRAL LAKEVIEW MERCHANTS ASSOCIATION
Acct. No. 314738 - 122
Permit No. 1114937

Be It Ordained by the City Council of the City of Chicago:

SECTION 1. Permission and authority are hereby given and granted to THE CENTRAL LAKEVIEW MERCHANTS ASSOCIATION, upon the terms and subject to the conditions of this ordinance to construct, install, maintain and use one (1) Planter(s) on the public right-of-way for beautification purposes adjacent to its premises known as 1202 W. Grace St..

Said Planter(s) at Grace measure(s):
One (1) at three (3) feet in length, and three (3) feet in width for a total of nine (9) square feet.

Grantee must allow the required clear and unobstructed space for pedestrian passage at all times per rules and regulations approved by the Department of Transportation.

The location of said privilege shall be as shown on prints kept on file with the Department of Business Affairs and Consumer Protection and the Office of the City Clerk.

Said privilege shall be constructed in accordance with plans and specifications approved by the Department of Planning and Development and Department of Transportation (Division of Project Development).

This grant of privilege in the public way shall be subject to the provisions of Section 10-28-015 and all other required provisions of the Municipal Code of Chicago.

The grantee shall pay to the City of Chicago as compensation for the privilege #1114937 herein granted the sum of zero ($.00) per annum in advance.

A 25% penalty will be added for payments received after due date.

The permit holder agrees to hold the City of Chicago harmless for any damage, relocation or replacement costs associated with damage, relocation or removal of private property caused by the City performing work in the public way.

Authority herein given and granted for a period of five (5) years from and after Date of Passage.

Alderman _____
Thomas Tunney 44th Ward

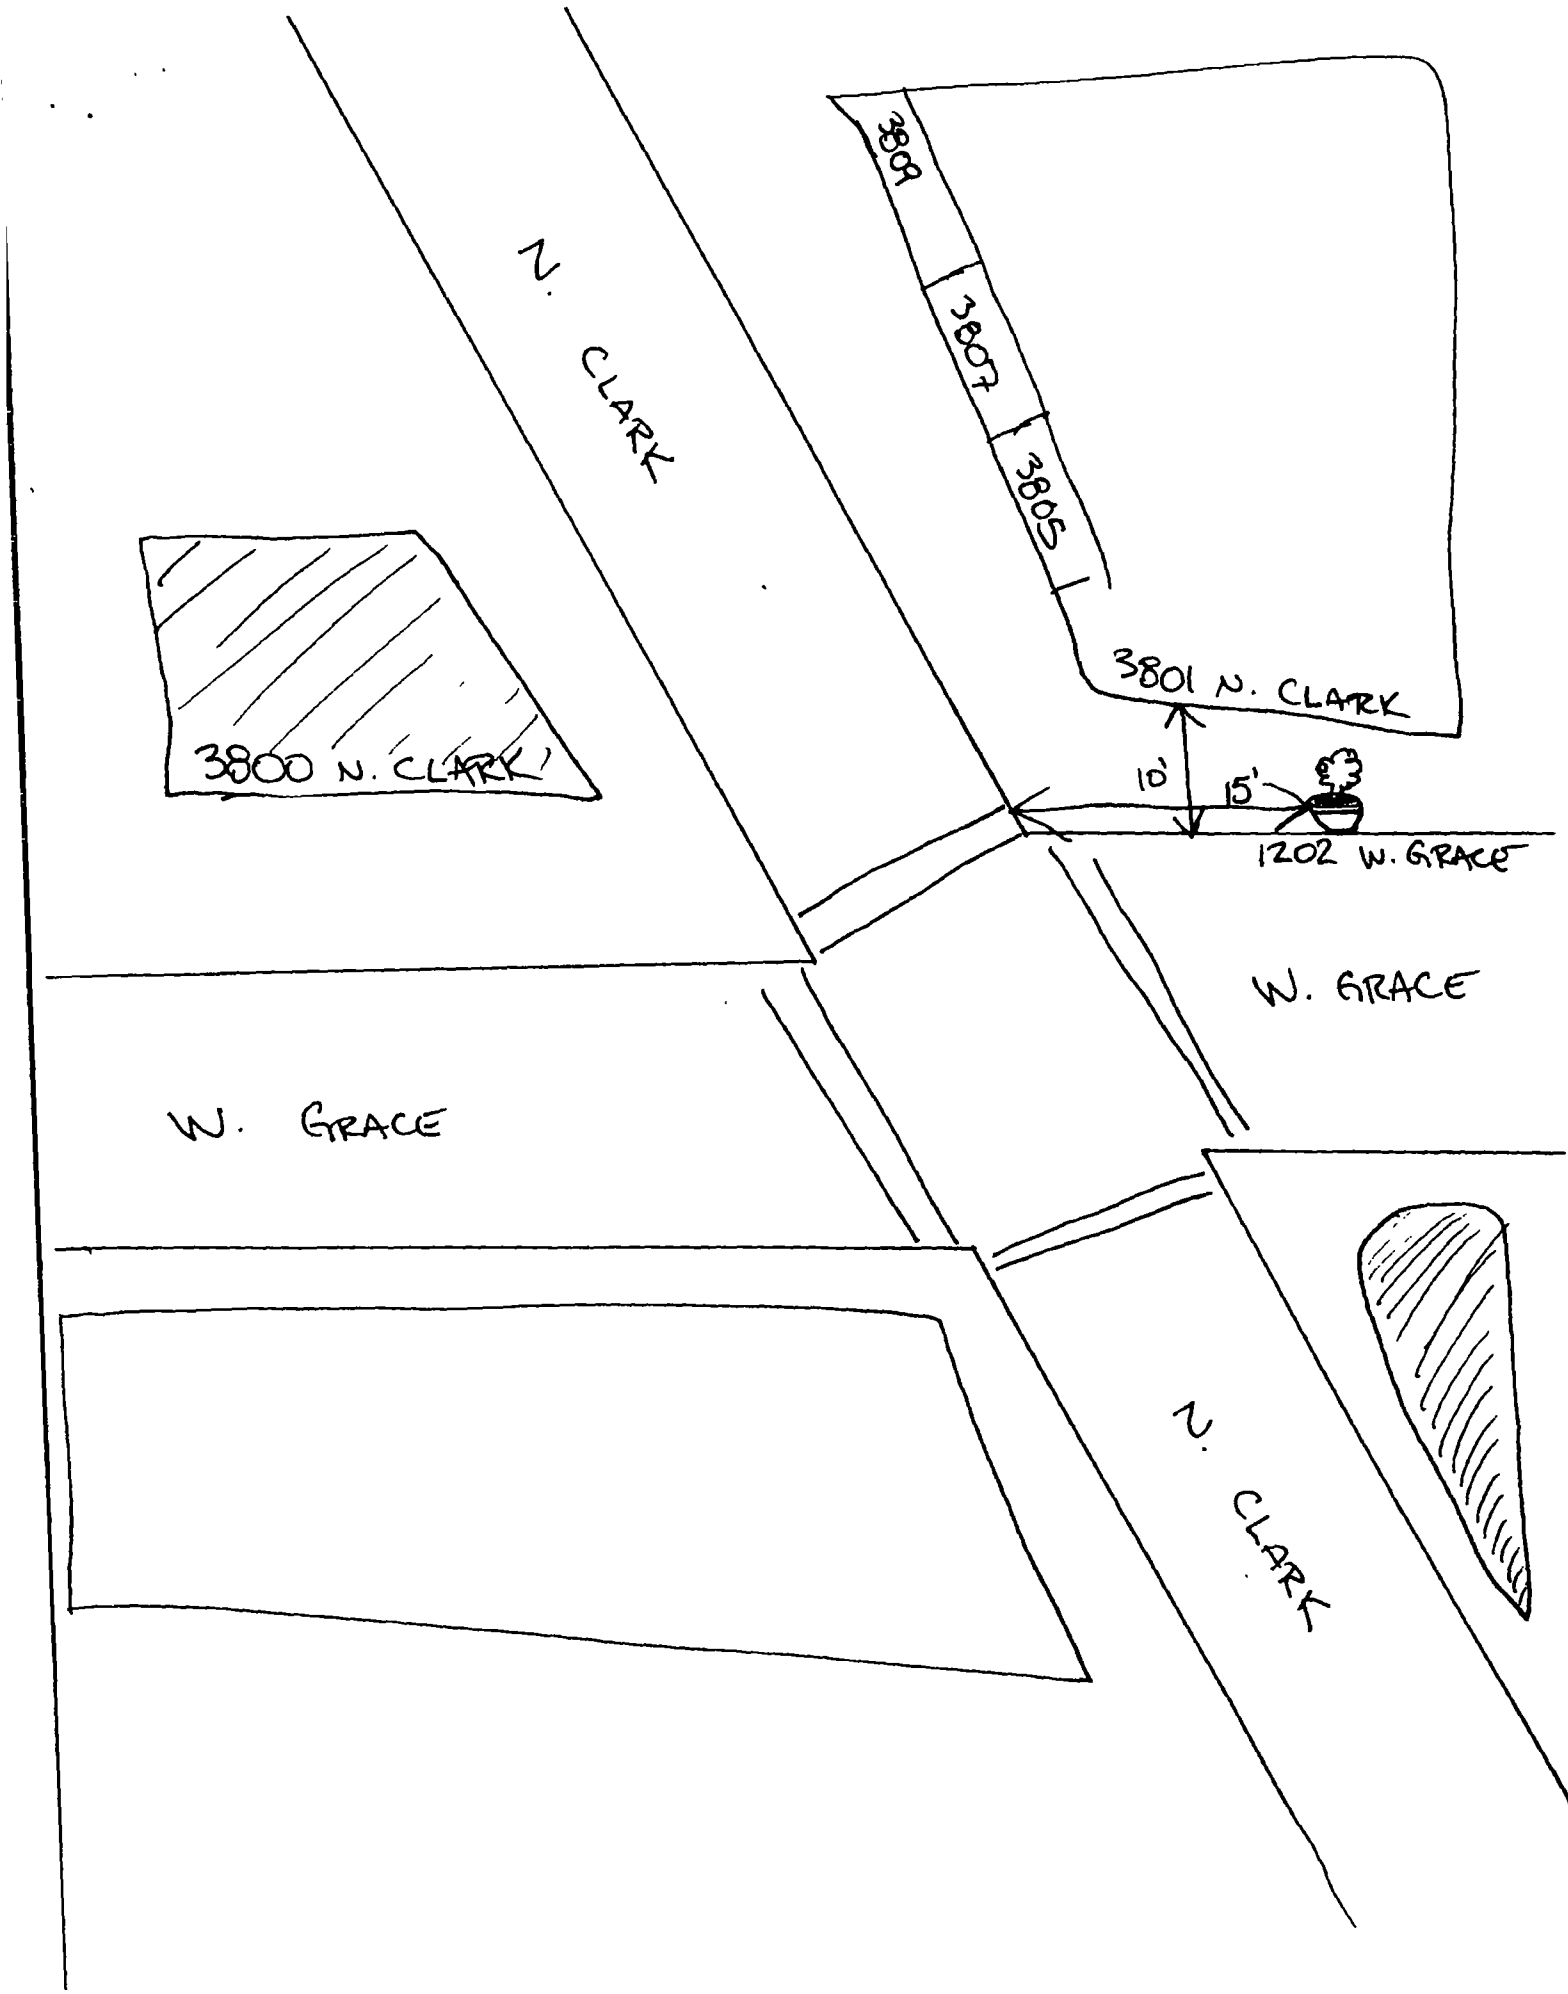
N. CLARK
3809
3807
3805
3801 N. CLARK
3800 N. CLARK
10'
15'
1202 W. GRACE
W. GRACE
W. GRACE
N. CLARK

Department of Business Affairs and Consumer Protection
Small Business Center - Public Way Use Unit
City Hall - 121 N. LaSalle Street, Room 800 • Chicago, IL 60602
(312)-74-GOBIZ (312-744-6249) • (312) 744-1944 (TTY)
http://www.cityofchicago.org/bacp

09/10/2014

Alderman **Thomas Tunney**
Ward # **44**
City of Chicago
City Hall, Room **203**
121 North LaSalle Street
Chicago, Illinois 60602

Re: An ordinance to use and maintain a portion of the public right-of-way for **one (1) planter(s)** for **THE CENTRAL LAKEVIEW MERCHANTS ASSOCIATION**, adjacent to the premises known as **1202 W. Grace St.**.

Dear Alderman **Thomas Tunney**:

The applicant referenced above has requested the use of the public right-of-way for a **planter(s)**. An ordinance has been prepared by the Department of Business Affairs and Consumer Protection – Small Business Center - Public Way Use Unit for presentation to the City Council. Because this request was made for properties located in your ward, as approved by you as per the attached, I respectfully request that you introduce the attached ordinance at the next City Council meeting.

If you have any questions regarding this ordinance, please contact Anthony Bertuca at (312) 744-5506.

Department of Business Affairs and Consumer Protection

City of Chicago

O2014-7779

Office of the City Clerk

Document Tracking Sheet

Meeting Date:	9/10/2014
Sponsor(s):	Tunney (44)
Type:	Ordinance
Title:	Grant(s) of privilege in public way for Central Lakeview Mechants Association, The - 1209 W Grace St
Committee(s) Assignment:	Committee on Transportation and Public Way

ORDINANCE
THE CENTRAL LAKEVIEW MERCHANTS ASSOCIATION
Acct. No. 314738 - 123
Permit No. 1114938

Be It Ordained by the City Council of the City of Chicago:

SECTION 1. Permission and authority are hereby given and granted to THE CENTRAL LAKEVIEW MERCHANTS ASSOCIATION, upon the terms and subject to the conditions of this ordinance to construct, install, maintain and use one (1) Planter(s) on the public right-of-way for beautification purposes adjacent to its premises known as 1209 W. Grace St..

Said Planter(s) at Grace measure(s):
One (1) at three (3) feet in length, and three (3) feet in width for a total of nine (9) square feet.

Grantee must allow the required clear and unobstructed space for pedestrian passage at all times per rules and regulations approved by the Department of Transportation.

The location of said privilege shall be as shown on prints kept on file with the Department of Business Affairs and Consumer Protection and the Office of the City Clerk.

Said privilege shall be constructed in accordance with plans and specifications approved by the Department of Planning and Development and Department of Transportation (Division of Project Development).

This grant of privilege in the public way shall be subject to the provisions of Section 10-28-015 and all other required provisions of the Municipal Code of Chicago.

The grantee shall pay to the City of Chicago as compensation for the privilege #1114938 herein granted the sum of zero ($.00) per annum in advance.

A 25% penalty will be added for payments received after due date.

The permit holder agrees to hold the City of Chicago harmless for any damage, relocation or replacement costs associated with damage, relocation or removal of private property caused by the City performing work in the public way.

Authority herein given and granted for a period of five (5) years from and after Date of Passage.

Alderman _____
Thomas Tunney 44th Ward

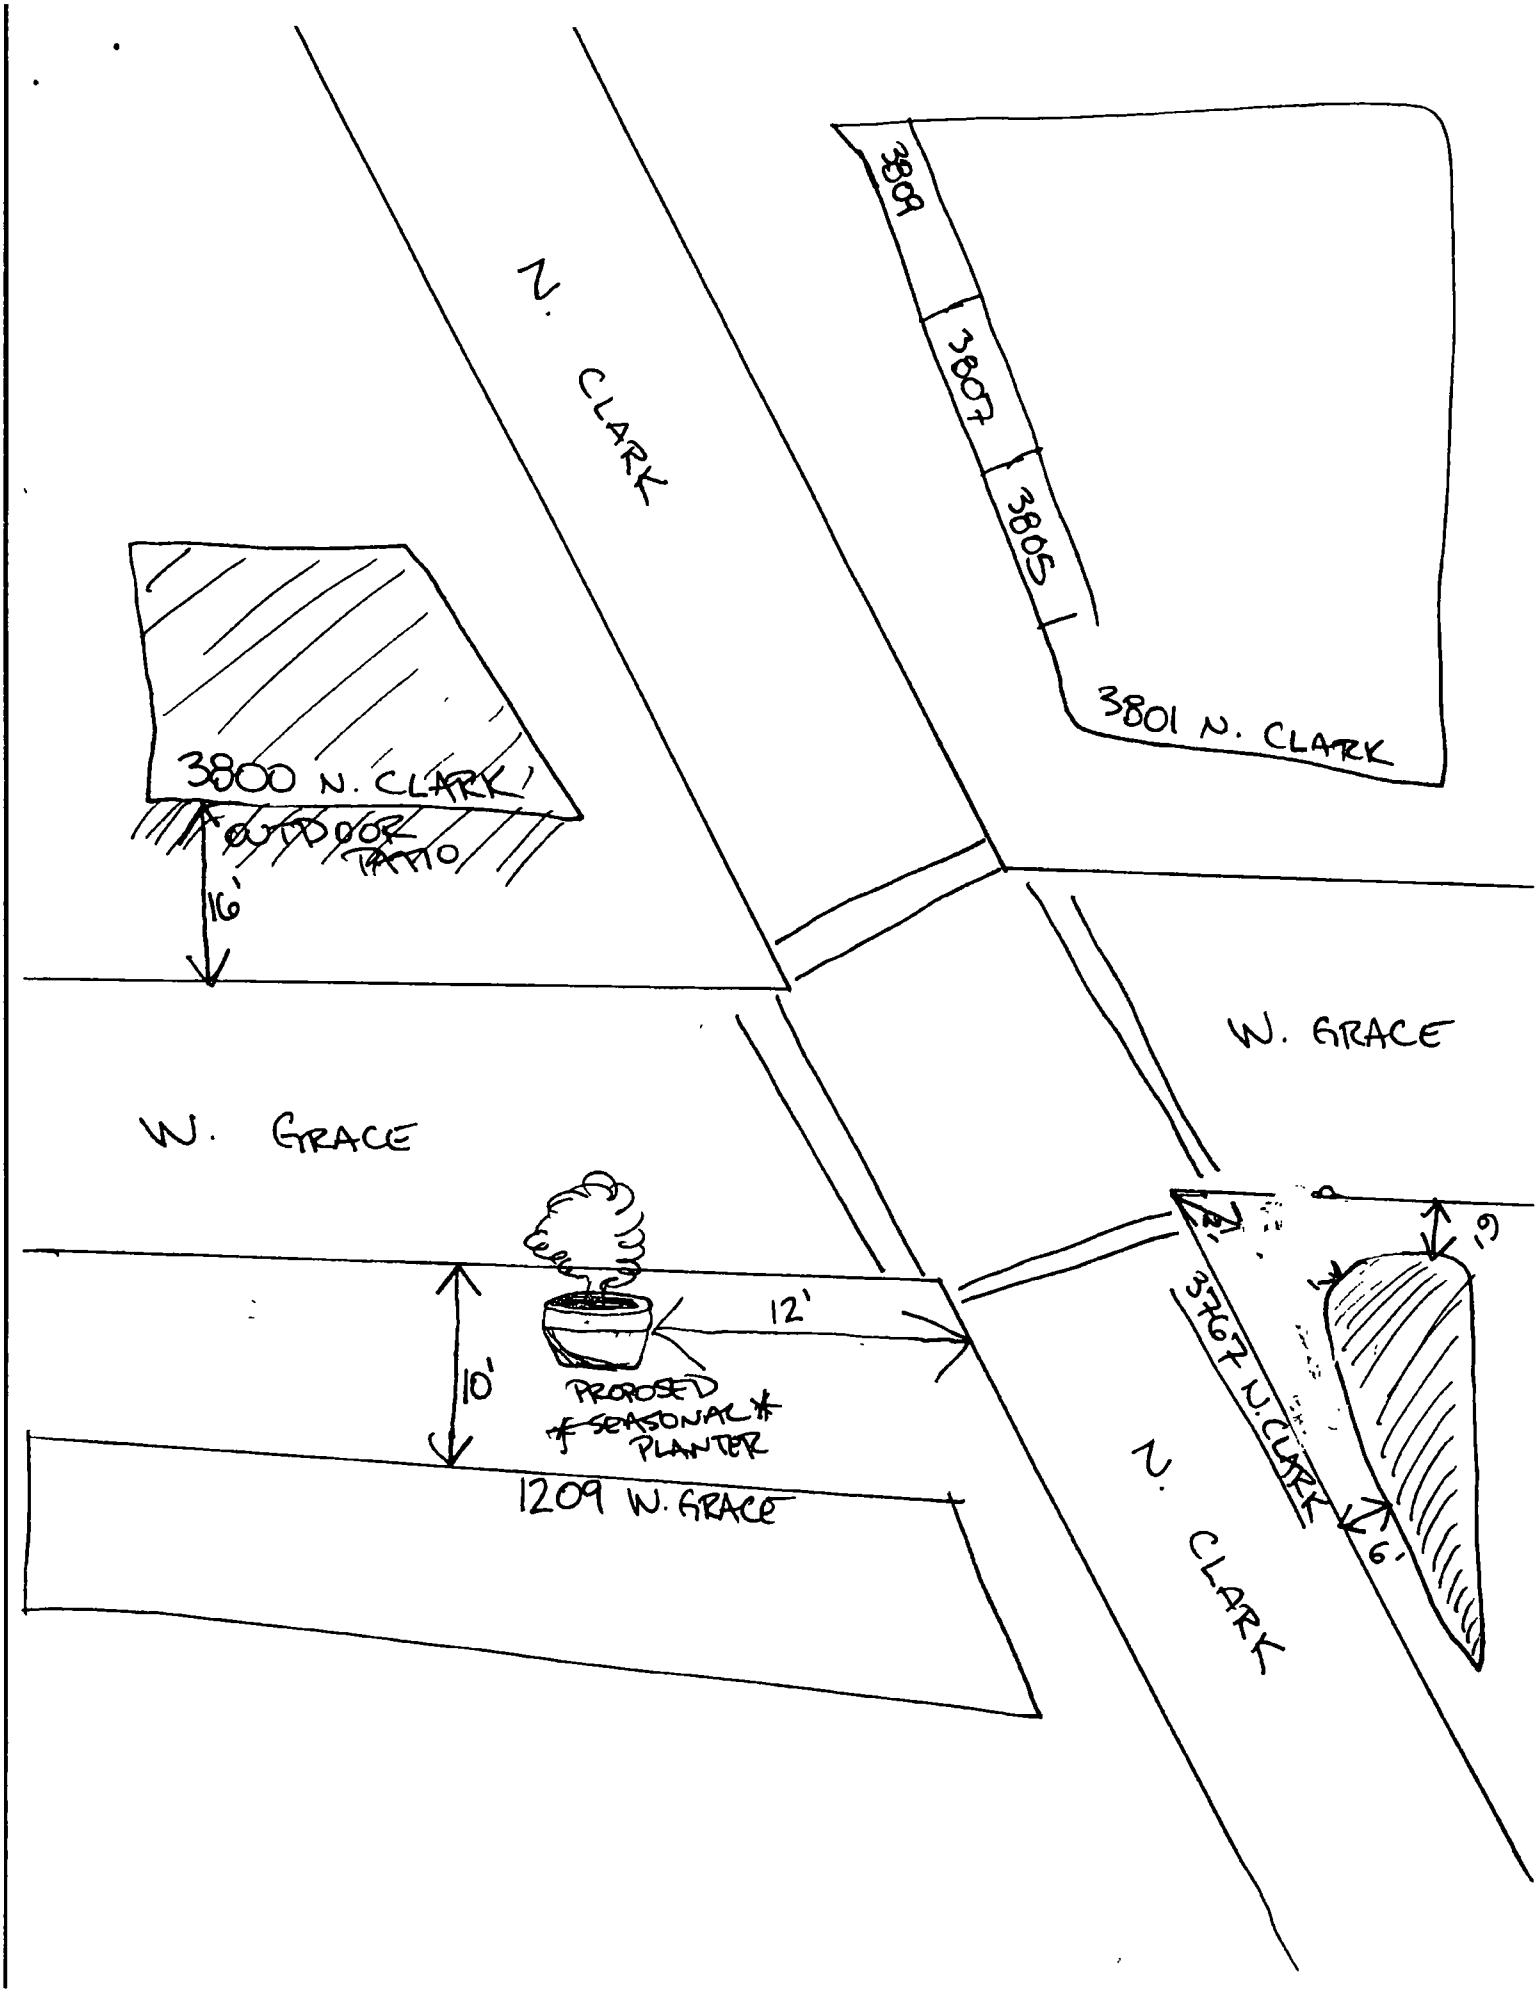
N. CLARK
3809
3807
3805
3801 N. CLARK
3800 N. CLARK
OUTDOOR PATIO
16'
W. GRACE
W. GRACE
12'
10'
PROPOSED SEASONAL PLANTER
1209 W. GRACE
N. CLARK
3767 N. CLARK
19'
6'

Department of Business Affairs and Consumer Protection
Small Business Center - Public Way Use Unit
City Hall - 121 N. LaSalle Street, Room 800 • Chicago, IL 60602
(312)-74-GOBIZ (312-744-6249) • (312) 744-1944 (TTY)
http://www.cityofchicago.org/bacp

09/10/2014

Alderman **Thomas Tunney**
Ward # **44**
City of Chicago
City Hall, Room **203**
121 North LaSalle Street
Chicago, Illinois 60602

Re: An ordinance to use and maintain a portion of the public right-of-way for **one (1) planter(s)** for **THE CENTRAL LAKEVIEW MERCHANTS ASSOCIATION**, adjacent to the premises known as **1209 W. Grace St.**.

Dear Alderman **Thomas Tunney**:

The applicant referenced above has requested the use of the public right-of-way for a **planter(s)**. An ordinance has been prepared by the Department of Business Affairs and Consumer Protection – Small Business Center - Public Way Use Unit for presentation to the City Council. Because this request was made for properties located in your ward, as approved by you as per the attached, I respectfully request that you introduce the attached ordinance at the next City Council meeting.

If you have any questions regarding this ordinance, please contact Anthony Bertuca at (312) 744-5506.

Department of Business Affairs and Consumer Protection

City of Chicago

O2014-7782

Office of the City Clerk

Document Tracking Sheet

Meeting Date:	9/10/2014
Sponsor(s):	Tunney (44)
Type:	Ordinance
Title:	Grant(s) of privilege in public way for Central Lakeview Mechants Association, The - 2925 N Sheffield Ave
Committee(s) Assignment:	Committee on Transportation and Public Way

ORDINANCE
THE CENTRAL LAKE VIEW MERCHANTS ASSOCIATION
Acct. No. 314738 - 11
Permit No. 1114936

Be It Ordained by the City Council of the City of Chicago:

SECTION 1. Permission and authority are hereby given and granted to THE CENTRAL LAKE VIEW MERCHANTS ASSOCIATION, upon the terms and subject to the conditions of this ordinance to construct, install, maintain and use one (1) Planter(s) on the public right-of-way for beautification purposes adjacent to its premises known as 2925 N. Sheffield Ave..

Said Planter(s) at Sheffield measure(s):
One (1) at three (3) feet in length, and three (3) feet in width for a total of nine (9) square feet.

Grantee must allow the required clear and unobstructed space for pedestrian passage at all times per rules and regulations approved by the Department of Transportation.

The location of said privilege shall be as shown on prints kept on file with the Department of Business Affairs and Consumer Protection and the Office of the City Clerk.

Said privilege shall be constructed in accordance with plans and specifications approved by the Department of Planning and Development and Department of Transportation (Division of Project Development).

This grant of privilege in the public way shall be subject to the provisions of Section 10-28-015 and all other required provisions of the Municipal Code of Chicago.

The grantee shall pay to the City of Chicago as compensation for the privilege #1114936 herein granted the sum of zero ($.00) per annum in advance.

A 25% penalty will be added for payments received after due date.

The permit holder agrees to hold the City of Chicago harmless for any damage, relocation or replacement costs associated with damage, relocation or removal of private property caused by the City performing work in the public way.

Authority herein given and granted for a period of five (5) years from and after Date of Passage.

Alderman _____
Thomas Tunney 44th Ward

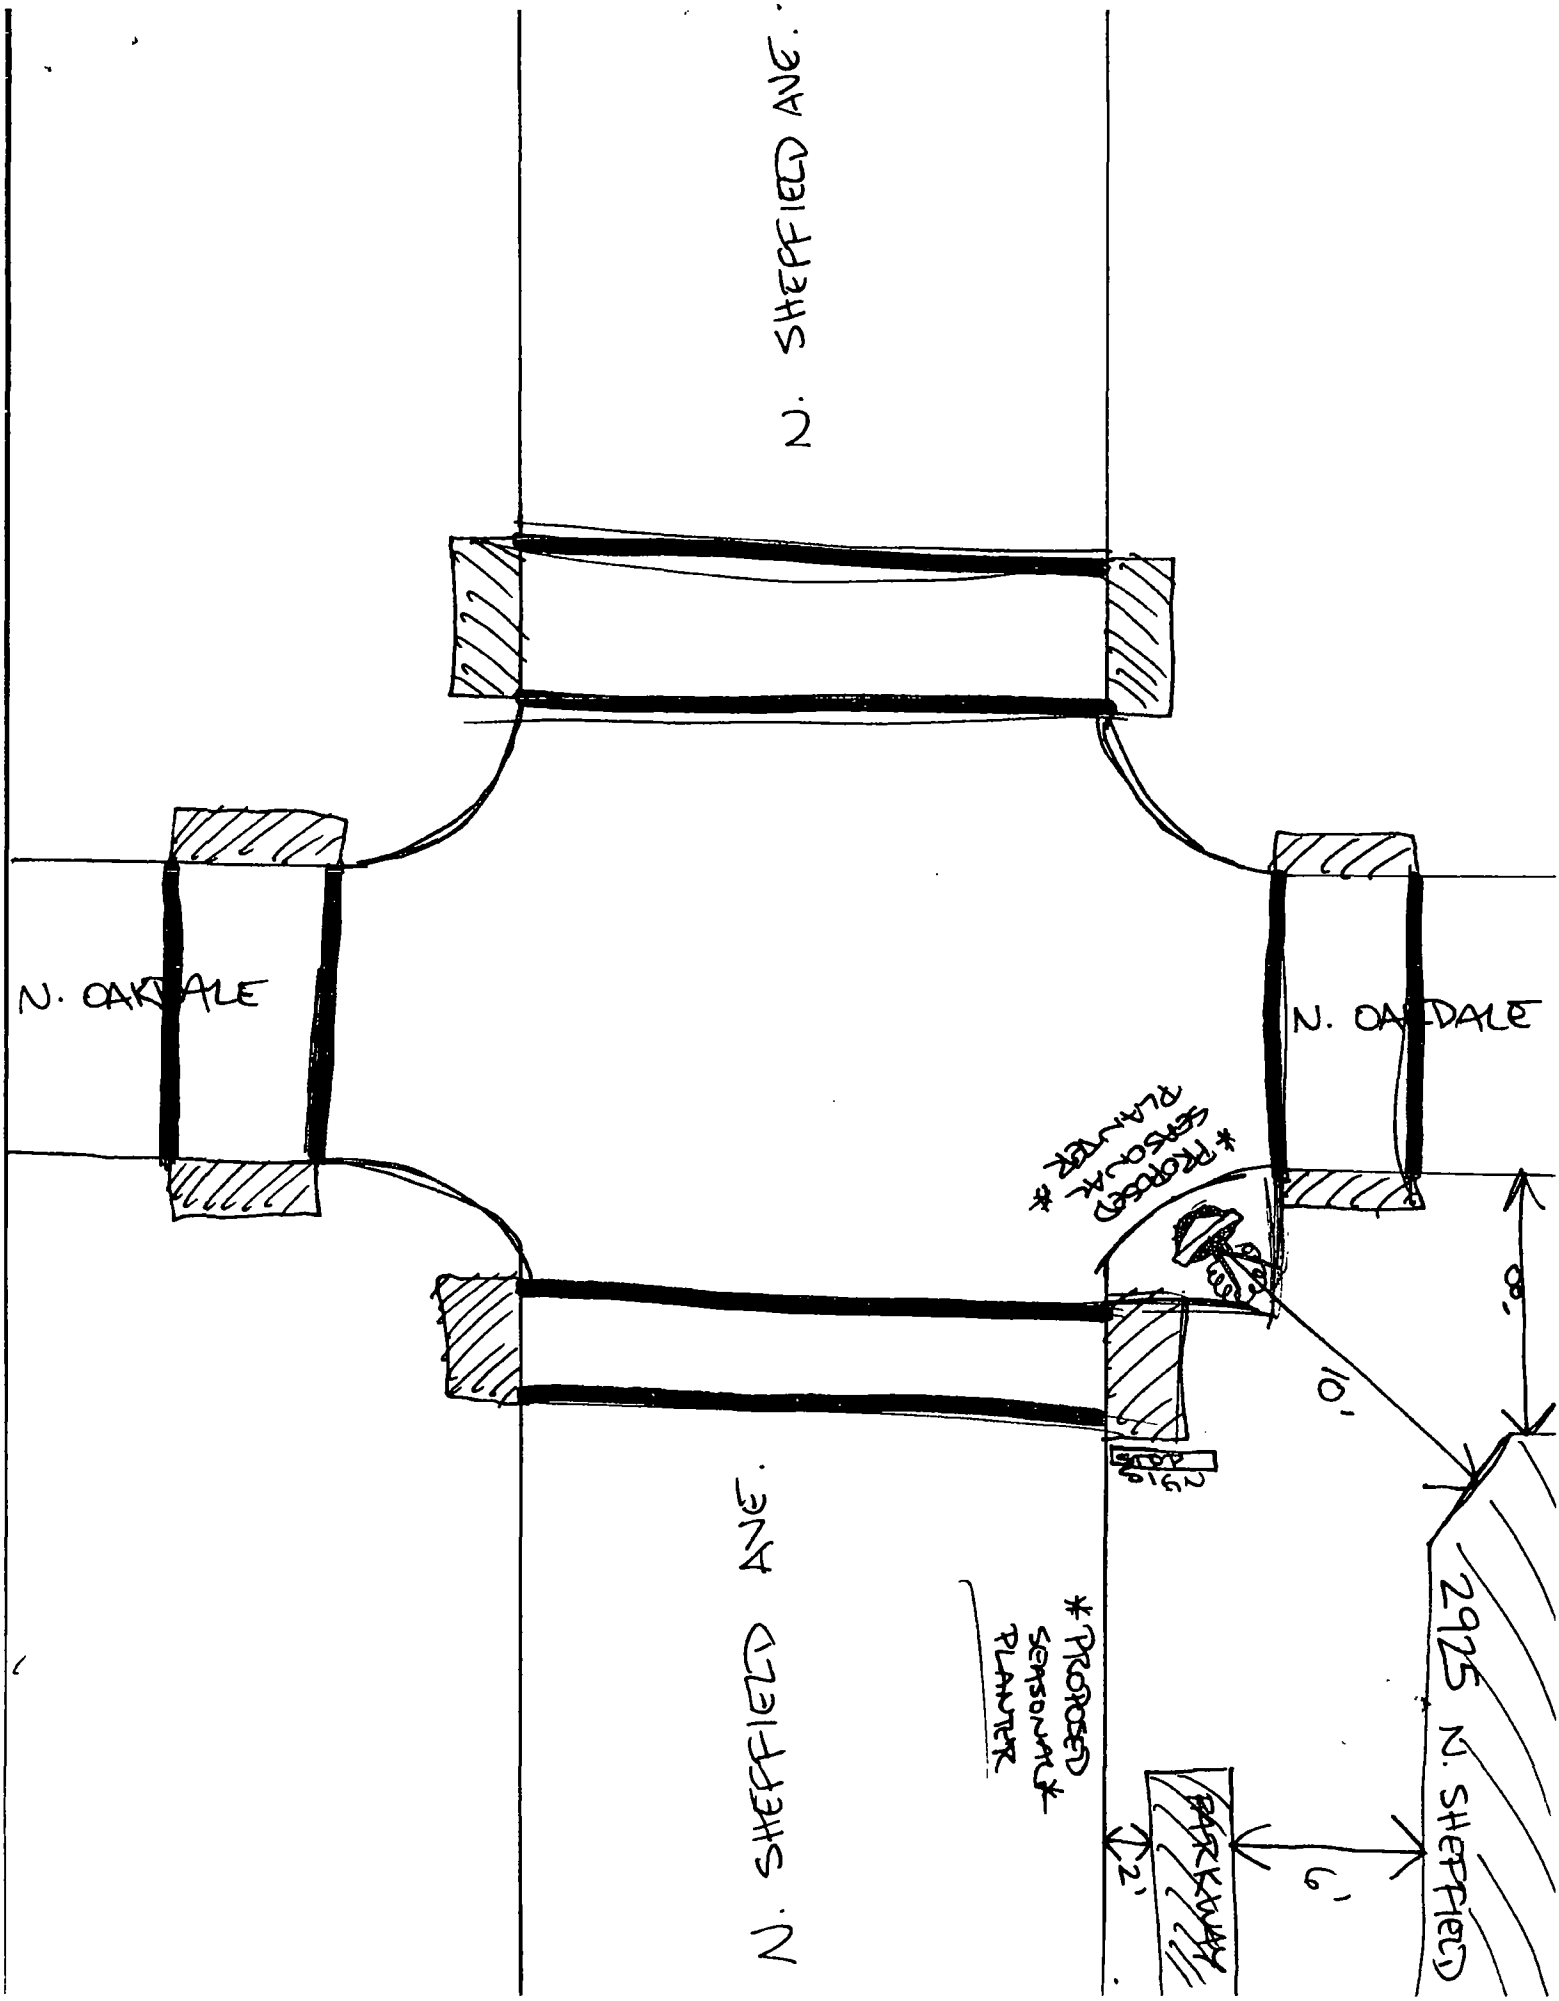
N. SHEFFIELD AVE.
N. OAKDALE
N. OAKDALE
* PROPOSED SEASONAL PLANTER *
8'
10'
2925 N. SHEFFIELD
N. SHEFFIELD AVE.
* PROPOSED SEASONAL * PLANTER
PARKWAY
2'
6'

Department of Business Affairs and Consumer Protection
Small Business Center - Public Way Use Unit
City Hall - 121 N. LaSalle Street, Room 800 • Chicago, IL 60602
(312)-74-GOBIZ (312-744-6249) • (312) 744-1944 (TTY)
http://www.cityofchicago.org/bacp

09/10/2014

Alderman **Thomas Tunney**
Ward # **44**
City of Chicago
City Hall, Room **203**
121 North LaSalle Street
Chicago, Illinois 60602

Re: An ordinance to use and maintain a portion of the public right-of-way for **one (1) planter(s)** for **THE CENTRAL LAKE VIEW MERCHANTS ASSOCIATION**, adjacent to the premises known as **2925 N. Sheffield Ave.**.

Dear Alderman **Thomas Tunney**:

The applicant referenced above has requested the use of the public right-of-way for a **planter(s)**. An ordinance has been prepared by the Department of Business Affairs and Consumer Protection – Small Business Center - Public Way Use Unit for presentation to the City Council. Because this request was made for properties located in your ward, as approved by you as per the attached, I respectfully request that you introduce the attached ordinance at the next City Council meeting.

If you have any questions regarding this ordinance, please contact Anthony Bertuca at (312) 744-5506.

Department of Business Affairs and Consumer Protection

City of Chicago

O2014-7784

Office of the City Clerk

Document Tracking Sheet

Meeting Date:	9/10/2014
Sponsor(s):	Tunney (44)
Type:	Ordinance
Title:	Grant(s) of privilege in public way for Central Lakeview Mechants Association, The - 3154 N Clark St
Committee(s) Assignment:	Committee on Transportation and Public Way

ORDINANCE
CENTRAL LAKEVIEW MERCHANTS
Acct. No. 314738 - 119
Permit No. 1114933

Be It Ordained by the City Council of the City of Chicago:

SECTION 1. Permission and authority are hereby given and granted to CENTRAL LAKEVIEW MERCHANTS, upon the terms and subject to the conditions of this ordinance to construct, install, maintain and use one (1) Planter(s) on the public right-of-way for beautification purposes adjacent to its premises known as 3154 N. Clark St..

Said Planter(s) at Clark measure(s):
One (1) at three (3) feet in length, and three (3) feet in width for a total of nine (9) square feet.

Grantee must allow the required clear and unobstructed space for pedestrian passage at all times per rules and regulations approved by the Department of Transportation.

The location of said privilege shall be as shown on prints kept on file with the Department of Business Affairs and Consumer Protection and the Office of the City Clerk.

Said privilege shall be constructed in accordance with plans and specifications approved by the Department of Planning and Development and Department of Transportation (Division of Project Development).

This grant of privilege in the public way shall be subject to the provisions of Section 10-28-015 and all other required provisions of the Municipal Code of Chicago.

The grantee shall pay to the City of Chicago as compensation for the privilege #1114933 herein granted the sum of zero ($.00) per annum in advance.

A 25% penalty will be added for payments received after due date.

The permit holder agrees to hold the City of Chicago harmless for any damage, relocation or replacement costs associated with damage, relocation or removal of private property caused by the City performing work in the public way.

Authority herein given and granted for a period of five (5) years from and after Date of Passage.

Alderman _____
Thomas Tunney 44th Ward

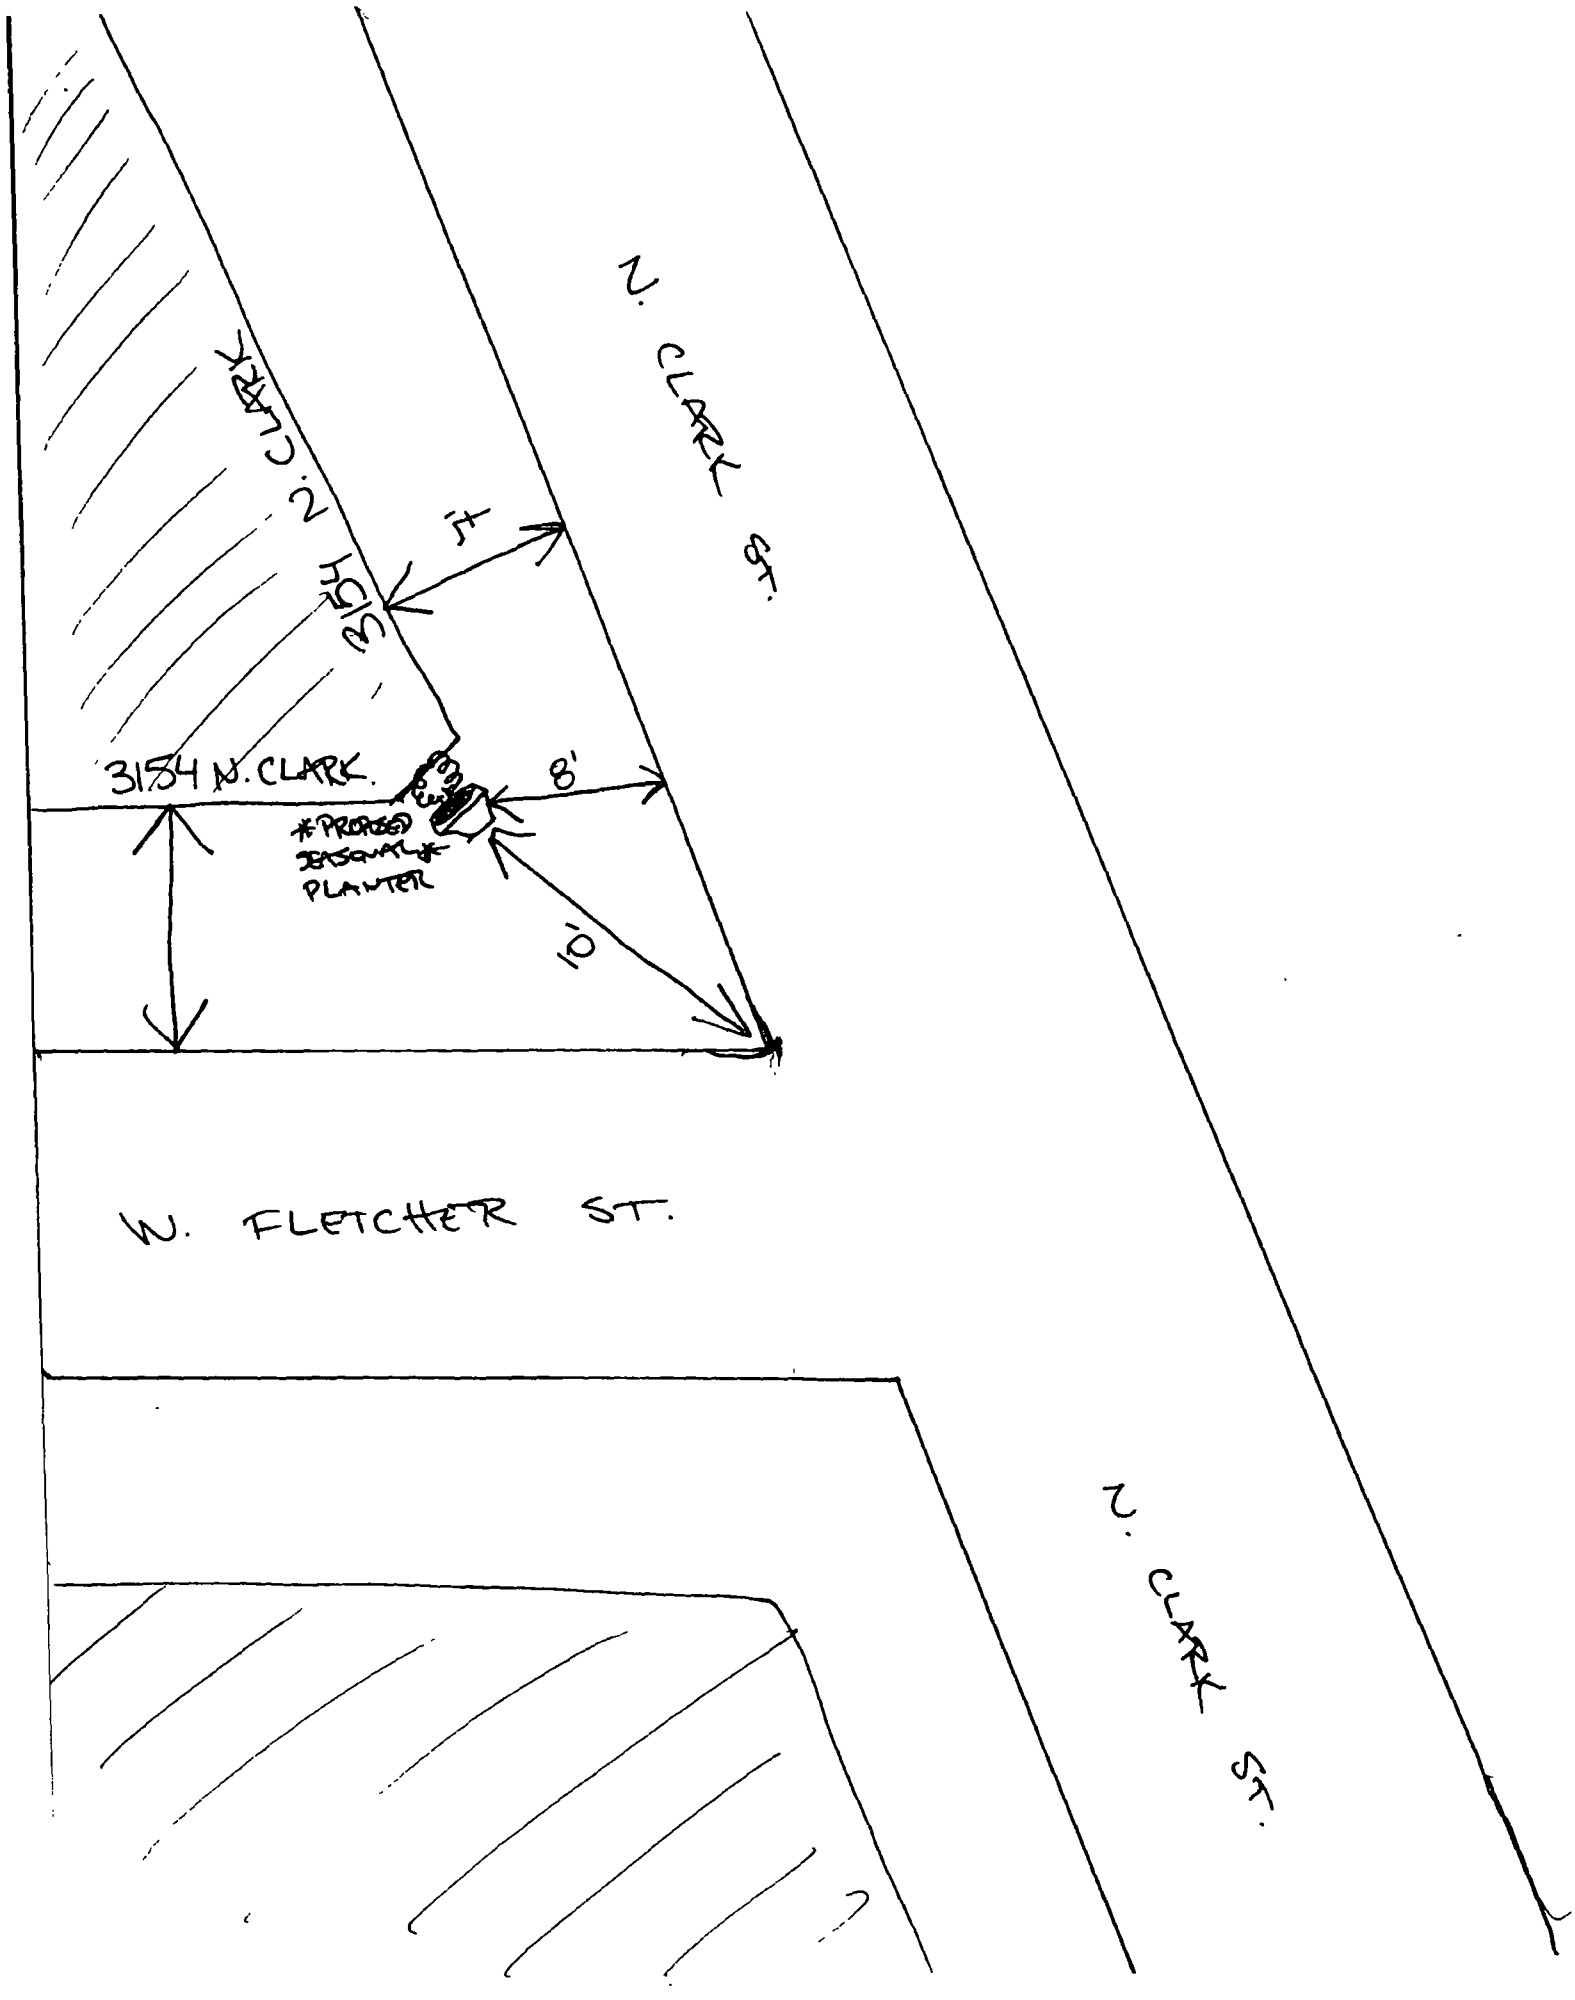
N. CLARK ST.
N. CLARK ST.
N. CLARK ST.
3154 N. CLARK.
W. FLETCHER ST.
4'
8'
10'
* PROPOSED SEASONAL PLANTER

Department of Business Affairs and Consumer Protection
Small Business Center - Public Way Use Unit
City Hall - 121 N. LaSalle Street, Room 800 • Chicago, IL 60602
(312)-74-GOBIZ (312-744-6249) • (312) 744-1944 (TTY)
http://www.cityofchicago.org/bacp

09/10/2014

Alderman **Thomas Tunney**
Ward # **44**
City of Chicago
City Hall, Room **203**
121 North LaSalle Street
Chicago, Illinois 60602

Re: An ordinance to use and maintain a portion of the public right-of-way for **one (1) planter(s)** for **CENTRAL LAKEVIEW MERCHANTS**, adjacent to the premises known as **3154 N. Clark St.**.

Dear Alderman **Thomas Tunney**:

The applicant referenced above has requested the use of the public right-of-way for a **planter(s)**. An ordinance has been prepared by the Department of Business Affairs and Consumer Protection – Small Business Center - Public Way Use Unit for presentation to the City Council. Because this request was made for properties located in your ward, as approved by you as per the attached, I respectfully request that you introduce the attached ordinance at the next City Council meeting.

If you have any questions regarding this ordinance, please contact Anthony Bertuca at (312) 744-5506.

Department of Business Affairs and Consumer Protection

City of Chicago

O2014-7785

Office of the City Clerk

Document Tracking Sheet

Meeting Date:	9/10/2014
Sponsor(s):	Tunney (44)
Type:	Ordinance
Title:	Grant(s) of privilege in public way for Egor's Dungeon
Committee(s) Assignment:	Committee on Transportation and Public Way

ORDINANCE
EGOR'S DUNGEON
Acct. No. 388026 - 1
Permit No. 1112265

Be It Ordained by the City Council of the City of Chicago:

SECTION 1. Permission and authority are hereby given and granted to EGOR'S DUNGEON, upon the terms and subject to the conditions of this ordinance to maintain and use two (2) sign(s) projecting over the public right-of-way attached to its premises known as 900 W. Belmont Ave..

Said sign structure(s) measures as follows; along W. Belmont Avenue:
One (1) at ten point five eight (10.58) feet in length, three point eight three (3.83) feet in height and ten (10) feet above grade level.
One (1) at five point five (5.5) feet in length, two point five eight (2.58) feet in height and ten (10) feet above grade level.

The location of said privilege shall be as shown on prints kept on file with the Department of Business Affairs and Consumer Protection and the Office of the City Clerk.

Said privilege shall be constructed in accordance with plans and specifications approved by the Department of Transportation (Division of Project Development) and Zoning Department - Signs.

This grant of privilege in the public way shall be subject to the provisions of Section 10-28-015 and all other required provisions of the Municipal Code of Chicago.

The grantee shall pay to the City of Chicago as compensation for the privilege #1112265 herein granted the sum of four hundred ($400.00) per annum in advance.

A 25% penalty will be added for payments received after due date.

The permit holder agrees to hold the City of Chicago harmless for any damage, relocation or replacement costs associated with damage, relocation or removal of private property caused by the City performing work in the public way.

Authority herein given and granted for a period of five (5) years from and after Date of Passage.

Alderman _____

Thomas Tunney 44th Ward

APPLICATION TO USE THE PUBLIC RIGHT OF WAY

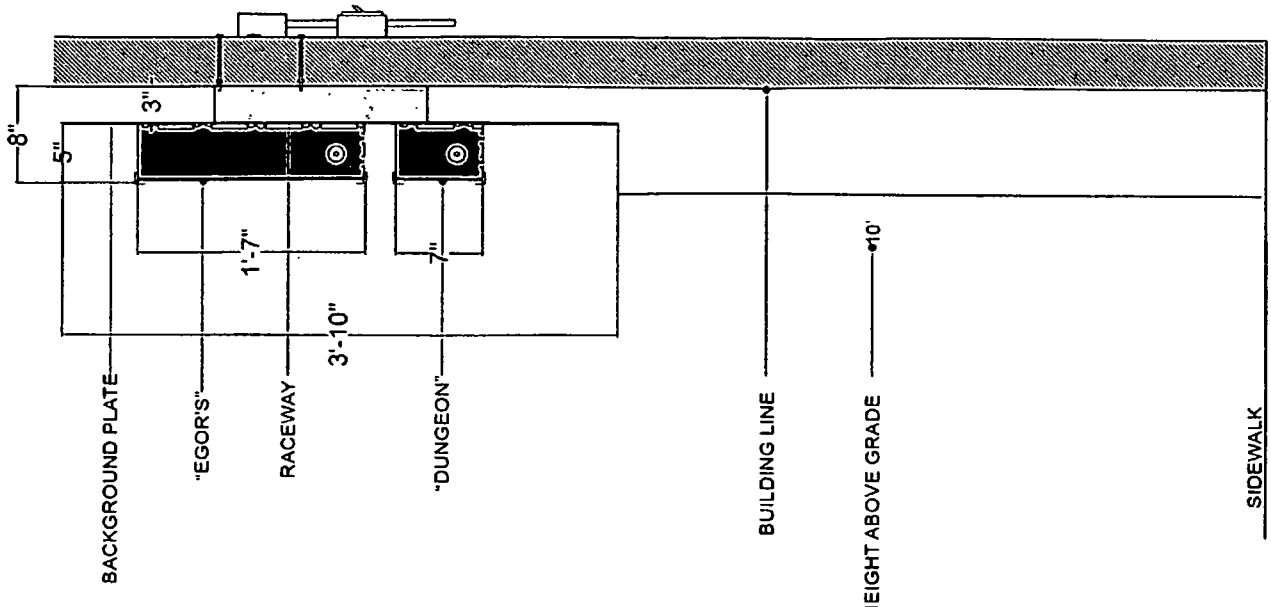

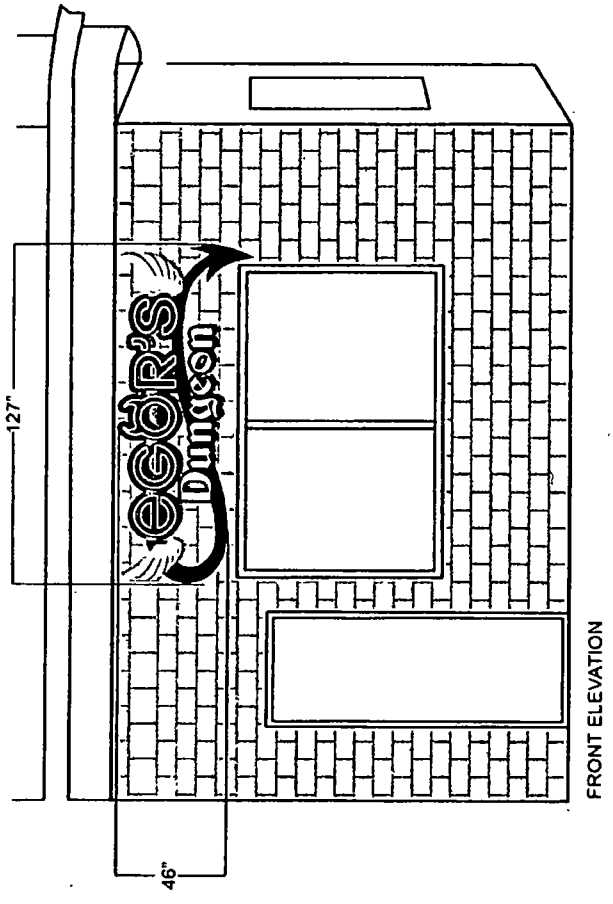

APPLICATION TO USE THE PUBLIC RIGHT OF WAY

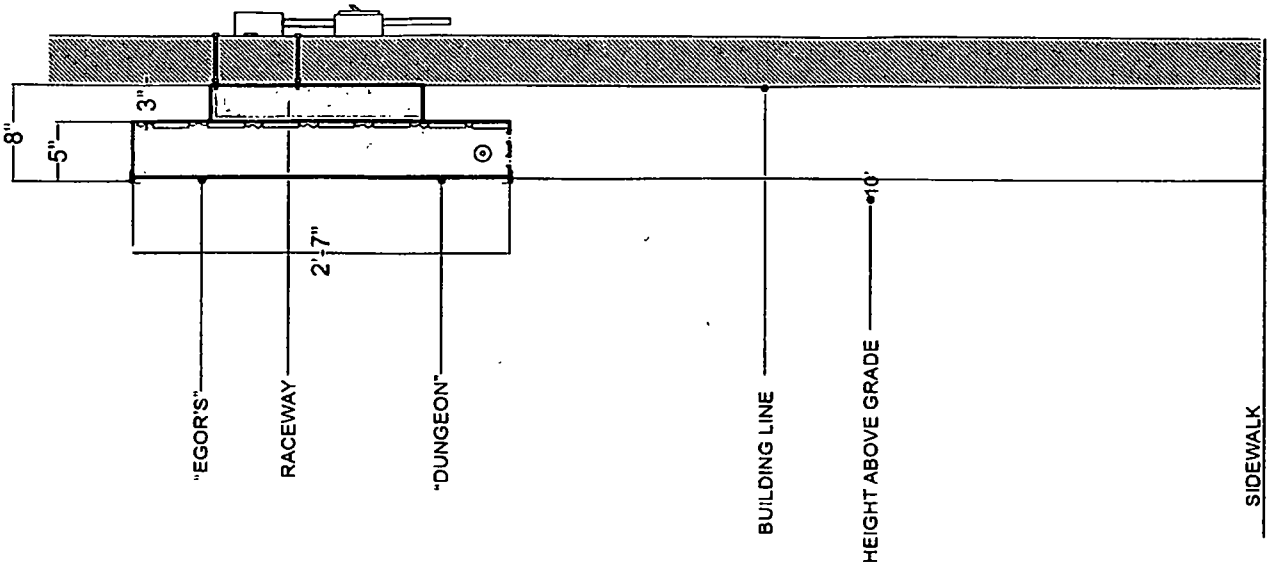

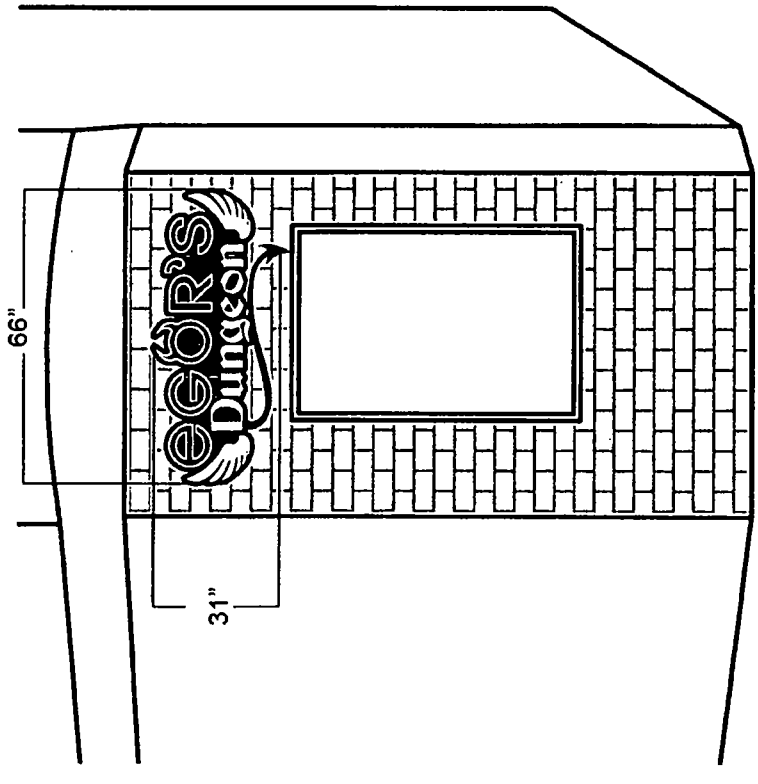

Department of Business Affairs and Consumer Protection
Small Business Center - Public Way Use Unit
City Hall - 121 N. LaSalle Street, Room 800 • Chicago, IL 60602
(312)-74-GOBIZ (312-744-6249) • (312) 744-1944 (TTY)
http://www.cityofchicago.org/bacp

09/10/2014

Alderman **Thomas Tunney**
Ward # **44**
City of Chicago
City Hall, Room **203**
121 North LaSalle Street
Chicago, Illinois 60602

Re: An ordinance to use and maintain a portion of the public right-of-way for **two (2) sign(s)** for **EGOR'S DUNGEON**, adjacent to the premises known as **900 W. Belmont Ave.**.

Dear Alderman **Thomas Tunney**:

The applicant referenced above has requested the use of the public right-of-way for a **sign(s)**. An ordinance has been prepared by the Department of Business Affairs and Consumer Protection – Small Business Center - Public Way Use Unit for presentation to the City Council. Because this request was made for properties located in your ward, as approved by you as per the attached, I respectfully request that you introduce the attached ordinance at the next City Council meeting.

If you have any questions regarding this ordinance, please contact Anthony Bertuca at (312) 744-5506.

Department of Business Affairs and Consumer Protection

City of Chicago

O2014-7787

Office of the City Clerk

Document Tracking Sheet

Meeting Date:	9/10/2014
Sponsor(s):	Tunney (44)
Type:	Ordinance
Title:	Grant(s) of privilege in public way for Harmony Management
Committee(s) Assignment:	Committee on Transportation and Public Way

ORDINANCE
HARMONY MANAGEMENT
Acct. No. 335815 - 1
Permit No. 1114670

Be It Ordained by the City Council of the City of Chicago:

SECTION 1. Permission and authority are hereby given and granted to HARMONY MANAGEMENT, upon the terms and subject to the conditions of this ordinance to maintain and use, as now constructed, one (1) Ramp(s) on the public right-of-way adjacent to its premises known as 3359 N. Southport Ave..

Said Ramp(s) at W ROSCOE measure(s):
One (1) at twenty-one point nine one (21.91) feet in length, and three point four (3.4) feet in width for a total of seventy-four point four nine (74.49) square feet.

The location of said privilege shall be as shown on prints kept on file with the Department of Business Affairs and Consumer Protection and the Office of the City Clerk.

Said privilege shall be constructed in accordance with plans and specifications approved by the Department of Transportation (Division of Project Development) and Mayor's Office for People with Disabilities.

This grant of privilege in the public way shall be subject to the provisions of Section 10-28-015 and all other required provisions of the Municipal Code of Chicago.

The grantee shall pay to the City of Chicago as compensation for the privilege #1114670 herein granted the sum of four hundred ($400.00) per annum in advance.

A 25% penalty will be added for payments received after due date.

The permit holder agrees to hold the City of Chicago harmless for any damage, relocation or replacement costs associated with damage, relocation or removal of private property caused by the City performing work in the public way.

Authority herein given and granted for a period of five (5) years from and after 07/29/2014.

Alderman _____
Thomas Tunney 44th Ward

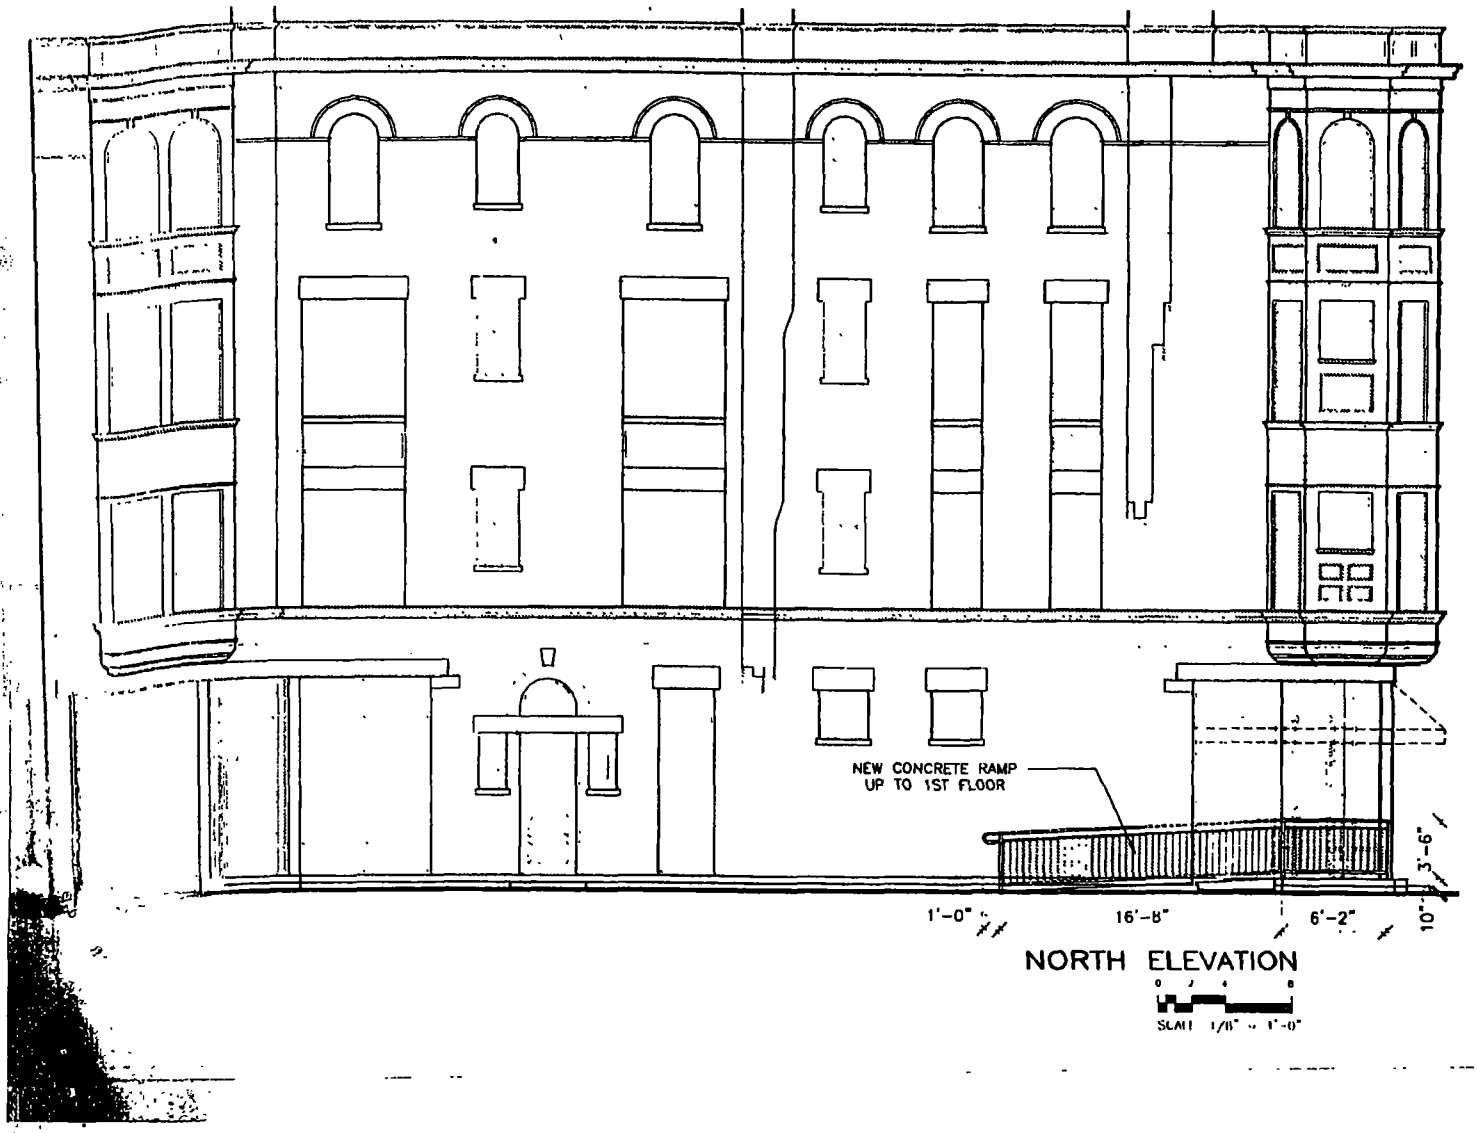

NORTH ELEVATION

SCALE 1/8" = 1'-0"

Department of Business Affairs and Consumer Protection
Small Business Center- Public Way Use Unit
City Hall- 121 N. LaSalle Street Room 800 • Chicago, IL 60602
(312)-74-GOBIZ (312-744-6249) • (312) 744-1944 (TTY)
http://www.cityofchicago.org/bacp

09/10/2014

Alderman **Thomas Tunney**
Ward # **44**
City of Chicago
City Hall, Room **203**
121 North LaSalle Street
Chicago, Illinois 60602

Re: An ordinance to use and maintain a portion of the public right-of-way for **one (1) ramp(s)** for **HARMONY MANAGEMENT**, adjacent to the premises known as**3359 N. Southport Ave.**.

Dear Alderman **Thomas Tunney**:

The applicant referenced above has requested the use of the public right-of-way for a **ramp(s)**. An ordinance has been prepared by the Department of Business Affairs and Consumer Protection – Small Business Center - Public Way Use Unit for presentation to the City Council. Because this request was made for properties located in your ward, as approved by you as per the attached, I respectfully request that you introduce the attached ordinance at the next City Council meeting.

If you have any questions regarding this ordinance, please contact Anthony Bertuca at (312) 744-5506.

Department of Business Affairs and Consumer Protection

City of Chicago

O2014-7789

Office of the City Clerk

Document Tracking Sheet

Meeting Date:	9/10/2014
Sponsor(s):	Tunney (44)
Type:	Ordinance
Title:	Grant(s) of privilege in public way for James Schemitsch
Committee(s) Assignment:	Committee on Transportation and Public Way

ORDINANCE
JAMES SCHEMITSCH
Acct. No. 339118 - 1
Permit No. 1114858

Be It Ordained by the City Council of the City of Chicago:

SECTION 1. Permission and authority are hereby given and granted to JAMES SCHEMITSCH, upon the terms and subject to the conditions of this ordinance to maintain and use, as now constructed, one (1) Fire Escape(s) projecting over the public right-of-way adjacent to its premises known as 3000-02 N. Sheffield Ave..

Said Fire Escape(s) at W. WELLINGTON measure(s):
One (1) at thirty-six (36) feet in length, and three (3) feet in width for a total of one hundred eight (108) square feet.

The location of said privilege shall be as shown on prints kept on file with the Department of Business Affairs and Consumer Protection and the Office of the City Clerk.

Said privilege shall be constructed in accordance with plans and specifications approved by the Department of Transportation (Division of Project Development).

This grant of privilege in the public way shall be subject to the provisions of Section 10-28-015 and all other required provisions of the Municipal Code of Chicago.

The grantee shall pay to the City of Chicago as compensation for the privilege #1114858 herein granted the sum of four hundred ($400.00) per annum in advance.

A 25% penalty will be added for payments received after due date.

The permit holder agrees to hold the City of Chicago harmless for any damage, relocation or replacement costs associated with damage, relocation or removal of private property caused by the City performing work in the public way.

Authority herein given and granted for a period of five (5) years from and after 07/29/2014.

Alderman _____

Thomas Tunney 44th Ward

JAMES SCHMITSCH
PIN # 14-29-210-043-0000
7/27/14

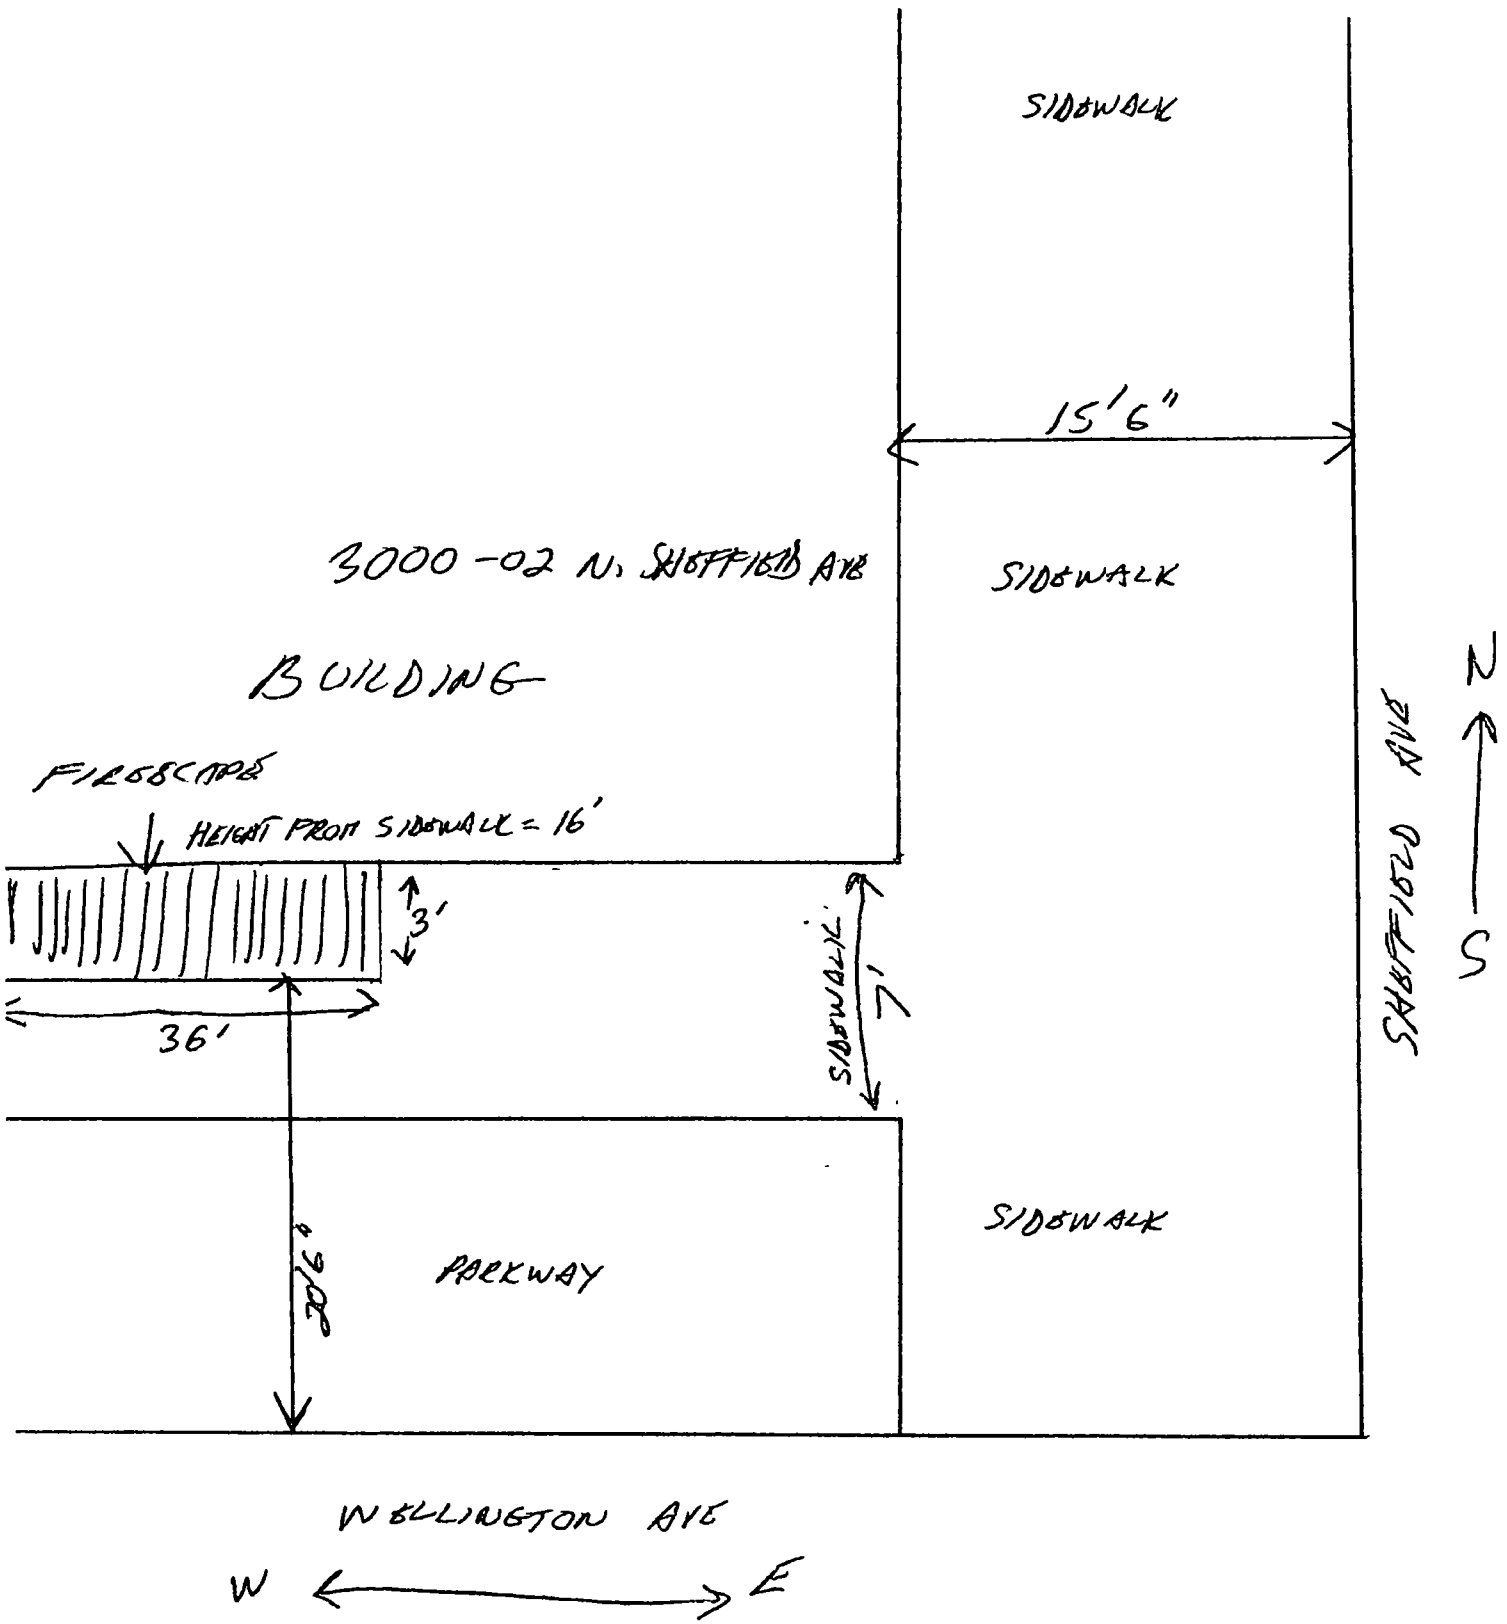

Department of Business Affairs and Consumer Protection
Small Business Center - Public Way Use Unit
City Hall - 121 N. LaSalle Street, Room 800 • Chicago, IL 60602
(312)-74-GOBIZ (312-744-6249) • (312) 744-1944 (TTY)
http://www.cityofchicago.org/bacp

09/10/2014

Alderman **Thomas Tunney**
Ward # **44**
City of Chicago
City Hall, Room **203**
121 North LaSalle Street
Chicago, Illinois 60602

Re: An ordinance to use and maintain a portion of the public right-of-way for **one (1) fire escape(s)** for **JAMES SCHEMITSCH**, adjacent to the premises known as **3000-02 N. Sheffield Ave.**.

Dear Alderman **Thomas Tunney**:

The applicant referenced above has requested the use of the public right-of-way for a **fire escape(s)**. An ordinance has been prepared by the Department of Business Affairs and Consumer Protection – Small Business Center - Public Way Use Unit for presentation to the City Council. Because this request was made for properties located in your ward, as approved by you as per the attached, I respectfully request that you introduce the attached ordinance at the next City Council meeting.

If you have any questions regarding this ordinance, please contact Anthony Bertuca at (312) 744-5506.

Department of Business Affairs and Consumer Protection

City of Chicago

O2014-7794

Office of the City Clerk

Document Tracking Sheet

Meeting Date:	9/10/2014
Sponsor(s):	Tunney (44)
Type:	Ordinance
Title:	Grant(s) of privilege in public way for Kirkwood Bar & Grill
Committee(s) Assignment:	Committee on Transportation and Public Way

ORDINANCE
KIRKWOOD BAR & GRILL
Acct. No. 262 - 1
Permit No. 1114836

Be It Ordained by the City Council of the City of Chicago:

SECTION 1. Permission and authority are hereby given and granted to KIRKWOOD BAR & GRILL, upon the terms and subject to the conditions of this ordinance to construct, install, maintain and use two (2) Flag Pole(s) projecting over the public right-of-way adjacent to its premises known as 2934-2936 N. Sheffield Ave..

Said Flag Pole(s) at Sheffield measure(s):
Two (2) at three point five (3.5) feet in length, and five (5) feet in width for a total of thirty-five (35) square feet.

The location of said privilege shall be as shown on prints kept on file with the Department of Business Affairs and Consumer Protection and the Office of the City Clerk.

Said privilege shall be constructed in accordance with plans and specifications approved by the Department of Transportation (Division of Project Development).

This grant of privilege in the public way shall be subject to the provisions of Section 10-28-015 and all other required provisions of the Municipal Code of Chicago.

The grantee shall pay to the City of Chicago as compensation for the privilege #1114836 herein granted the sum of one hundred fifty ($150.00) per annum in advance.

A 25% penalty will be added for payments received after due date.

The permit holder agrees to hold the City of Chicago harmless for any damage, relocation or replacement costs associated with damage, relocation or removal of private property caused by the City performing work in the public way.

Authority herein given and granted for a period of five (5) years from and after Date of Passage.

Alderman

Thomas Tunney 44th Ward

Kirkwood Bar and Grille
2934 N Sheffield – Flag Sketches (2)

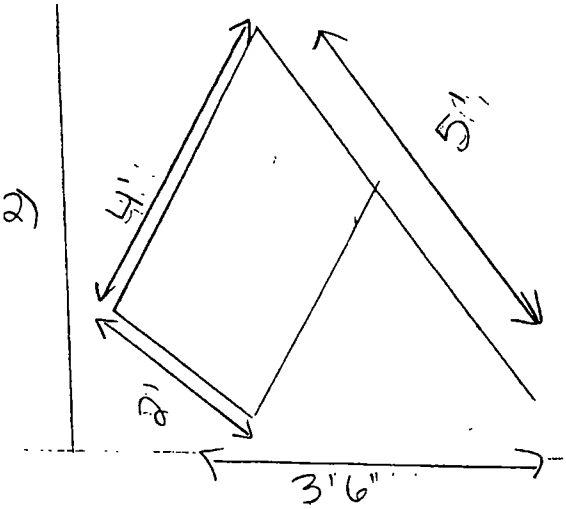

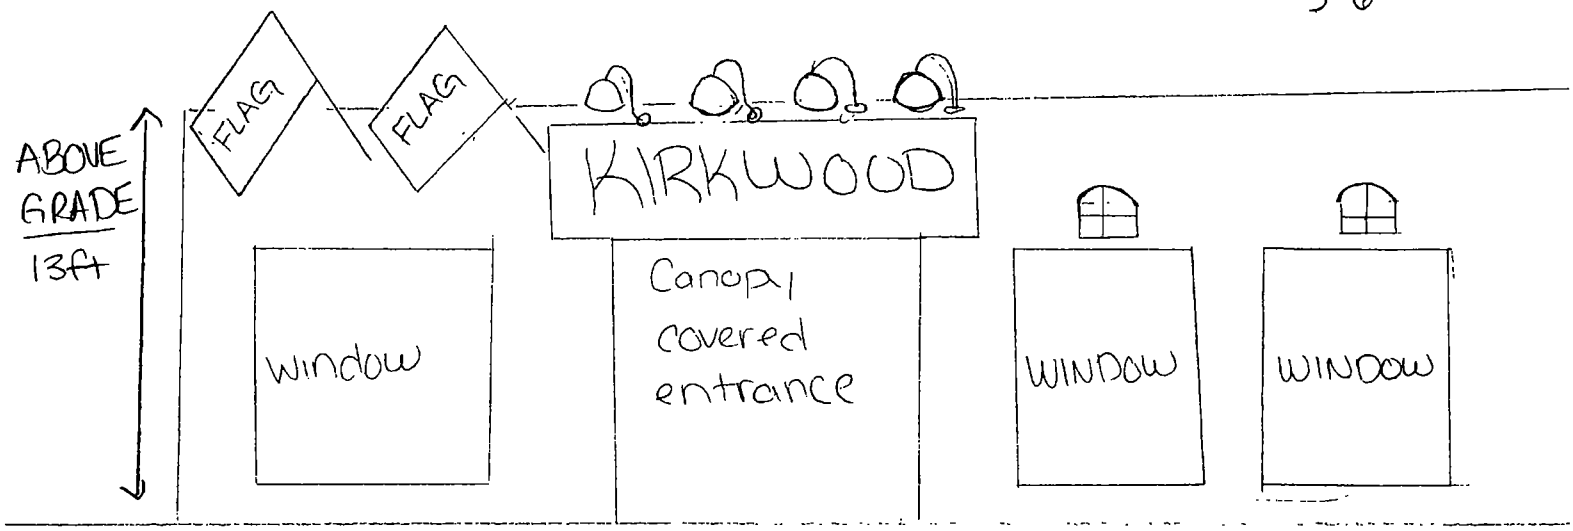

Department of Business Affairs and Consumer Protection
Small Business Center - Public Way Use Unit
City Hall - 121 N. LaSalle Street, Room 800 • Chicago, IL 60602
(312)-74-GOBIZ (312-744-6249) • (312) 744-1944 (TTY)
http://www.cityofchicago.org/bacp

09/10/2014

Alderman **Thomas Tunney**
Ward # **44**
City of Chicago
City Hall, Room **203**
121 North LaSalle Street
Chicago, Illinois 60602

Re: An ordinance to use and maintain a portion of the public right-of-way for **two (2) flag pole(s)** for **KIRKWOOD BAR & GRILL**, adjacent to the premises known as **2934-2936 N. Sheffield Ave.**.

Dear Alderman **Thomas Tunney**:

The applicant referenced above has requested the use of the public right-of-way for a **flag pole(s)**. An ordinance has been prepared by the Department of Business Affairs and Consumer Protection – Small Business Center - Public Way Use Unit for presentation to the City Council. Because this request was made for properties located in your ward, as approved by you as per the attached, I respectfully request that you introduce the attached ordinance at the next City Council meeting.

If you have any questions regarding this ordinance, please contact Anthony Bertuca at (312) 744-5506.

Department of Business Affairs and Consumer Protection

City of Chicago

O2014-7796

Office of the City Clerk

Document Tracking Sheet

Meeting Date:	9/10/2014
Sponsor(s):	Tunney (44)
Type:	Ordinance
Title:	Grant(s) of privilege in public way for Kirkwood Bar & Grill - light fixtures
Committee(s) Assignment:	Committee on Transportation and Public Way

ORDINANCE
KIRKWOOD BAR & GRILL
Acct. No. 262 - 1
Permit No. 1114835

Be It Ordained by the City Council of the City of Chicago:

SECTION 1. Permission and authority are hereby given and granted to KIRKWOOD BAR & GRILL, upon the terms and subject to the conditions of this ordinance to construct, install, maintain and use fourteen (14) Light Fixture(s) projecting over the public right-of-way adjacent to its premises known as 2934-2936 N. Sheffield Ave..

Said Light Fixture(s) at Oakdale measure(s):
Three (3) at one (1) foot in length, two point two five (2.25) feet in width and fourteen point five eight (14.58) feet above grade level.
Five (5) at point five eight (.58) feet in length, one point five eight (1.58) foot in width and seven point eight three (7.83) feet above grade level.

Said Light Fixture(s) at Sheffield measure(s):
Four (4) at one (1) foot in length, two point two five (2.25) feet in width and fourteen point five eight (14.58) feet above grade level.
Two (2) at one point five (1.5) foot in length, one point five (1.5) foot in width and twelve point two five (12.25) feet above grade level.

The location of said privilege shall be as shown on prints kept on file with the Department of Business Affairs and Consumer Protection and the Office of the City Clerk.

Said privilege shall be constructed in accordance with plans and specifications approved by the Department of Transportation (Division of Project Development).

This grant of privilege in the public way shall be subject to the provisions of Section 10-28-015 and all other required provisions of the Municipal Code of Chicago.

The grantee shall pay to the City of Chicago as compensation for the privilege #1114835 herein granted the sum of one hundred forty ($140.00) per annum in advance.

A 25% penalty will be added for payments received after due date.

The permit holder agrees to hold the City of Chicago harmless for any damage, relocation or replacement costs associated with damage, relocation or removal of private property caused by the City performing work in the public way.

Authority herein given and granted for a period of five (5) years from and after Date of Passage.

Alderman _____

Thomas Tunney 44th Ward

Light Type 1 (3)

Light type 2 (5)

Kirkwood Bar and Grille
2934 N Sheffield – Light Sketches
Oakdale side

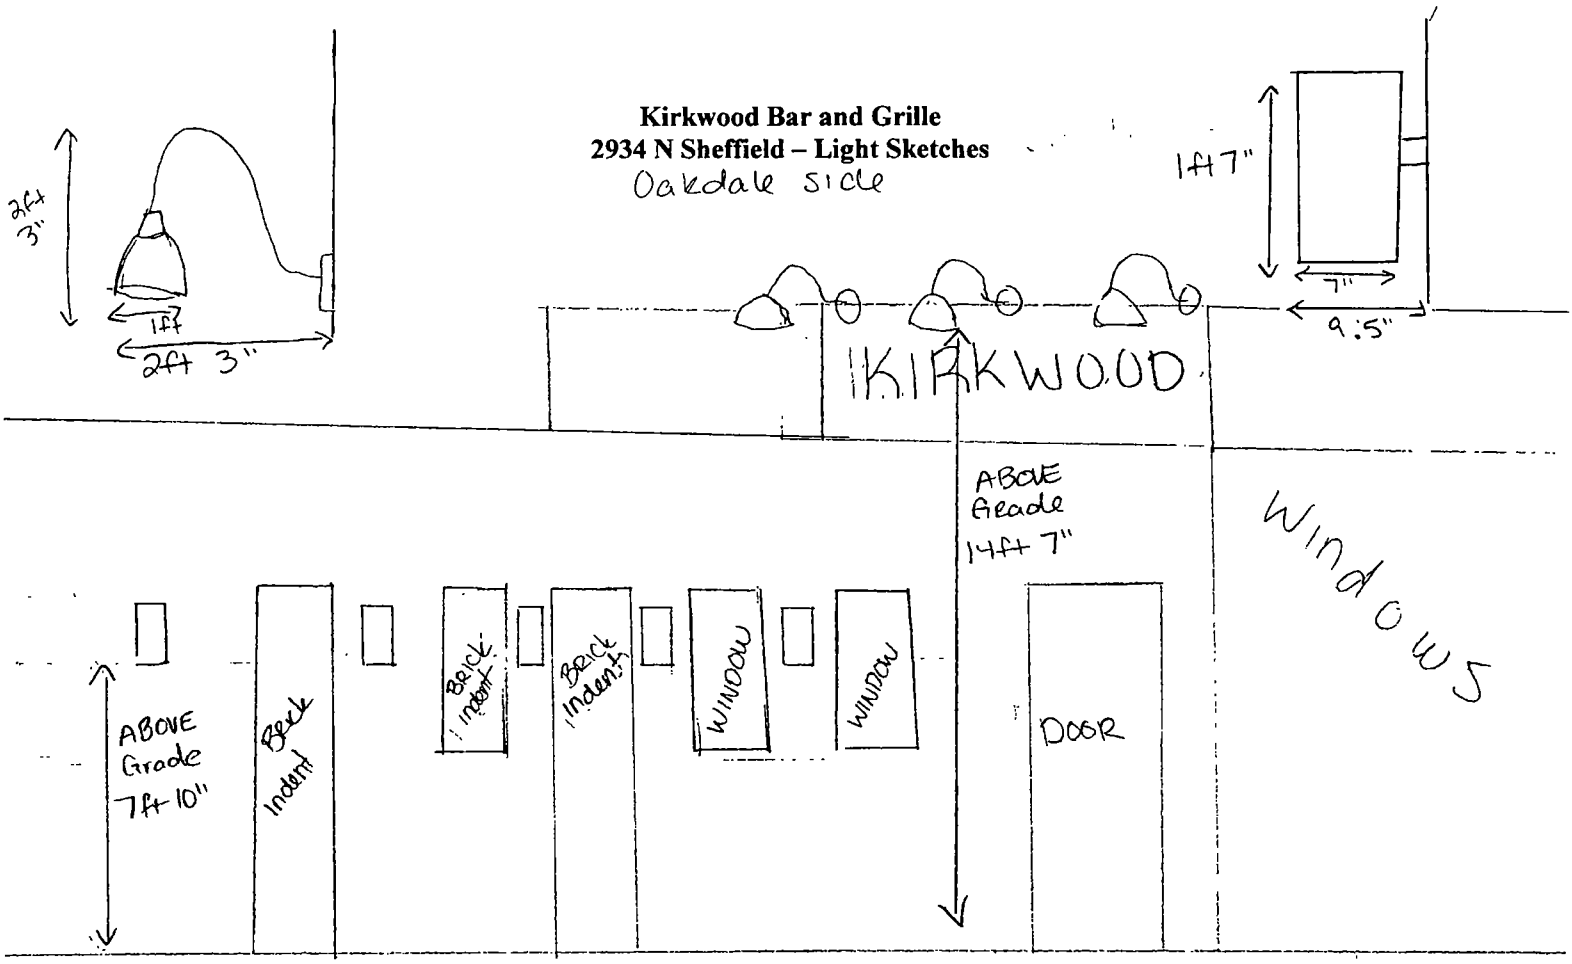

Department of Business Affairs and Consumer Protection
Small Business Center - Public Way Use Unit
City Hall - 121 N. LaSalle Street, Room 800 • Chicago, IL 60602
(312)-74-GOBIZ (312-744-6249) • (312) 744-1944 (TTY)
http://www.cityofchicago.org/bacp

09/10/2014

Alderman **Thomas Tunney**
Ward # **44**
City of Chicago
City Hall, Room **203**
121 North LaSalle Street
Chicago, Illinois 60602

Re: An ordinance to use and maintain a portion of the public right-of-way for **fourteen (14) light fixture(s)** for **KIRKWOOD BAR & GRILL**, adjacent to the premises known as **2934-2936 N. Sheffield Ave.**.

Dear Alderman **Thomas Tunney**:

The applicant referenced above has requested the use of the public right-of-way for a **light fixture(s)**. An ordinance has been prepared by the Department of Business Affairs and Consumer Protection – Small Business Center - Public Way Use Unit for presentation to the City Council. Because this request was made for properties located in your ward, as approved by you as per the attached, I respectfully request that you introduce the attached ordinance at the next City Council meeting.

If you have any questions regarding this ordinance, please contact Anthony Bertuca at (312) 744-5506.

Department of Business Affairs and Consumer Protection

City of Chicago

O2014-7800

Office of the City Clerk

Document Tracking Sheet

Meeting Date:	9/10/2014
Sponsor(s):	Tunney (44)
Type:	Ordinance
Title:	Grant(s) of privilege in public way for Lakeview Chamber of Commerce - 3300 N Southport Ave
Committee(s) Assignment:	Committee on Transportation and Public Way

ORDINANCE
LAKEVIEW CHAMBER OF COMMERCE
Acct. No. 270704 - 54
Permit No. 1114660

Be It Ordained by the City Council of the City of Chicago:

SECTION 1. Permission and authority are hereby given and granted to LAKEVIEW CHAMBER OF COMMERCE, upon the terms and subject to the conditions of this ordinance to construct, install, maintain and use one (1) Bicycle Rack(s) on the public right-of-way adjacent to its premises known as 3300 N. Southport Ave..

Said Bicycle Rack(s) at N. Southport Avenue measure(s):
One (1) at two point nine two (2.92) feet in length, and point one seven (.17) feet in width for a total of point five (.5) square feet.

The location of said privilege shall be as shown on prints kept on file with the Department of Business Affairs and Consumer Protection and the Office of the City Clerk.

Said privilege shall be constructed in accordance with plans and specifications approved by the Department of Planning and Development and Department of Transportation (Division of Project Development).

This grant of privilege in the public way shall be subject to the provisions of Section 10-28-015 and all other required provisions of the Municipal Code of Chicago.

The grantee shall pay to the City of Chicago as compensation for the privilege #1114660 herein granted the sum of zero ($.00) per annum in advance.

A 25% penalty will be added for payments received after due date.

The permit holder agrees to hold the City of Chicago harmless for any damage, relocation or replacement costs associated with damage, relocation or removal of private property caused by the City performing work in the public way.

Authority herein given and granted for a period of five (5) years from and after Date of Passage.

Alderman

Thomas Tunney 44th Ward

DOWNTOWN RACK — Specifications and Space Use

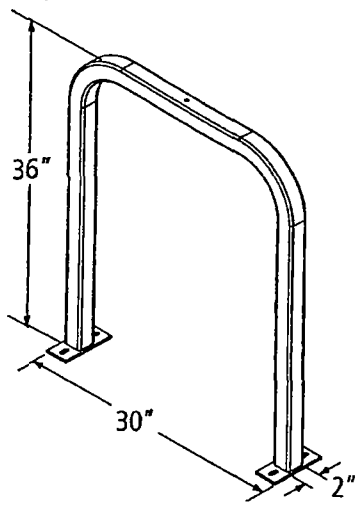

Product Dero Downtown Rack
As manufactured by Dero Bike Racks

Capacity 2 Bikes

Materials 2" x 2" x 3/16" square tube - mild steel
2" x 2" x 11g square tube - stainless steel

Finishes An after fabrication hot dipped galvanized finish is our standard option. 250 TGIC powder coat colors, thermoplastic coating, PVC dip, and stainless steel finishes are also available as alternate options.

Our powder coat finish assures a high level of adhesion and durability by following these steps:
1. Sandblast
2. Epoxy primer electrostatically applied
3. Final thick TGIC polyester powder coat

Stainless Steel: 304 grade stainless steel material finished in either a high polished shine or a satin finish.

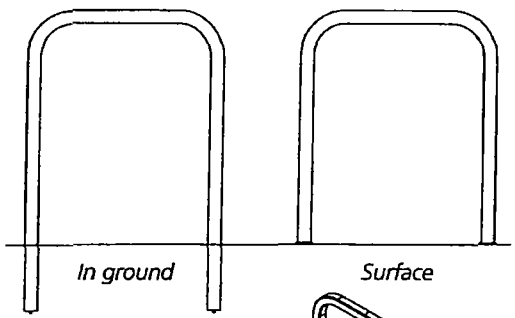

Installation Methods

In ground mount is embedded into concrete base. Specify in ground mount for this option.
Foot Mount has two 2.5"x6"x 25" feet with two anchors per foot. Specify foot mount for this option.
Rail Mounted Downtown Racks are bolted to two parallel rails which can be left freestanding or anchored to the ground. Rails are heavy duty 3"x1.4"x3/16" thick galvanized mounting rails. Specify rail mount for this option.

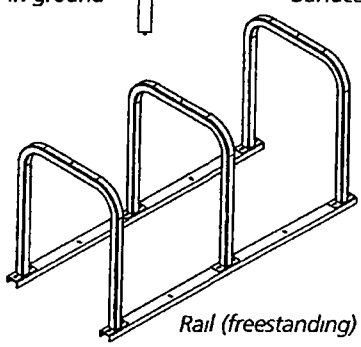
Rail (freestanding)

Space Use and Setbacks

Wall Setbacks:
For racks set parallel to a wall.
Minimum: 24"
Recommended: 36"

For racks set perpendicular to a wall:
Minimum" 28"
Recommended: 42"

Distance Between Racks:
Minimum: 24"
Recommended: 36"

Street Setbacks:
Minimum: 24"
Recommended. 36"

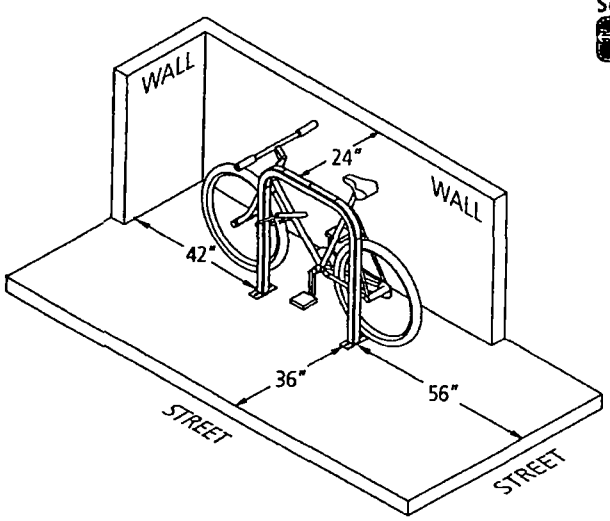

DERO

www.dero.com 1.888.337.6729

Department of Business Affairs and Consumer Protection
Small Business Center - Public Way Use Unit
City Hall - 121 N. LaSalle Street, Room 800 • Chicago, IL 60602
(312)-74-GOBIZ (312-744-6249) • (312) 744-1944 (TTY)
http://www.cityofchicago.org/bacp

09/10/2014

Alderman **Thomas Tunney**
Ward # **44**
City of Chicago
City Hall, Room **203**
121 North LaSalle Street
Chicago, Illinois 60602

Re: An ordinance to use and maintain a portion of the public right-of-way for **one (1) bicycle rack(s)** for **LAKEVIEW CHAMBER OF COMMERCE**, adjacent to the premises known as **3300 N. Southport Ave.**.

Dear Alderman **Thomas Tunney**:

The applicant referenced above has requested the use of the public right-of-way for a **bicycle rack(s)**. An ordinance has been prepared by the Department of Business Affairs and Consumer Protection – Small Business Center - Public Way Use Unit for presentation to the City Council. Because this request was made for properties located in your ward, as approved by you as per the attached, I respectfully request that you introduce the attached ordinance at the next City Council meeting.

If you have any questions regarding this ordinance, please contact Anthony Bertuca at (312) 744-5506.

Department of Business Affairs and Consumer Protection

City of Chicago

O2014-7802

Office of the City Clerk

Document Tracking Sheet

Meeting Date:	9/10/2014
Sponsor(s):	Tunney (44)
Type:	Ordinance
Title:	Grant(s) of privilege in public way for Lakeview Chamber of Commerce - 3409 N Southport Ave
Committee(s) Assignment:	Committee on Transportation and Public Way

ORDINANCE
LAKEVIEW CHAMBER OF COMMERCE
Acct. No. 270704 - 53
Permit No. 1114659

Be It Ordained by the City Council of the City of Chicago:

SECTION 1. Permission and authority are hereby given and granted to LAKEVIEW CHAMBER OF COMMERCE, upon the terms and subject to the conditions of this ordinance to construct, install, maintain and use six (6) Bicycle Rack(s) on the public right-of-way adjacent to its premises known as 3409 N. Southport Ave..

Said Bicycle Rack(s) at N. North Southport Avenue measure(s):
One (1) at one point zero eight (1.08) foot in length, and one point six seven (1.67) foot in width for a total of one point eight (1.8) square feet.
Five (5) at two point nine two (2.92) feet in length, and point one seven (.17) feet in width for a total of two point four eight (2.48) square feet.

The location of said privilege shall be as shown on prints kept on file with the Department of Business Affairs and Consumer Protection and the Office of the City Clerk.

Said privilege shall be constructed in accordance with plans and specifications approved by the Department of Planning and Development and Department of Transportation (Division of Project Development).

This grant of privilege in the public way shall be subject to the provisions of Section 10-28-015 and all other required provisions of the Municipal Code of Chicago.

The grantee shall pay to the City of Chicago as compensation for the privilege #1114659 herein granted the sum of zero ($.00) per annum in advance.

A 25% penalty will be added for payments received after due date.

The permit holder agrees to hold the City of Chicago harmless for any damage, relocation or replacement costs associated with damage, relocation or removal of private property caused by the City performing work in the public way.

Authority herein given and granted for a period of five (5) years from and after Date of Passage.

Alderman
Thomas Tunney 44th Ward

DOWNTOWN RACK — Specifications and Space Use

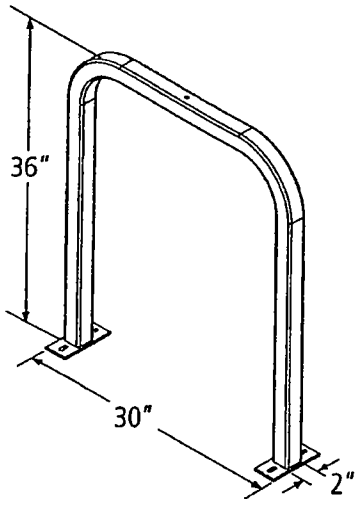

Product Dero Downtown Rack
As manufactured by Dero Bike Racks

Capacity 2 Bikes

Materials 2" x 2" x 3/16" square tube - mild steel
2" x 2" x 11g square tube - stainless steel

Finishes An after fabrication hot dipped galvanized finish is our standard option. 250 TGIC powder coat colors, thermoplastic coating, PVC dip, and stainless steel finishes are also available as alternate options.

Our powder coat finish assures a high level of adhesion and durability by following these steps:
1. Sandblast
2. Epoxy primer electrostatically applied
3. Final thick TGIC polyester powder coat

Stainless Steel: 304 grade stainless steel material finished in either a high polished shine or a satin finish

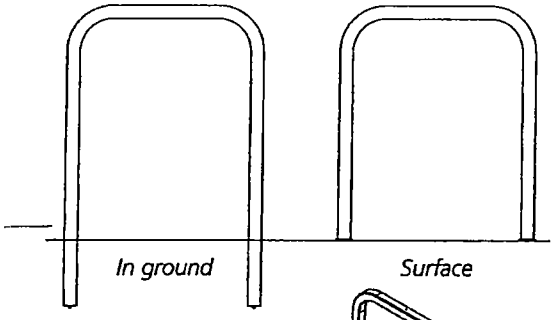

Installation Methods

In ground mount is embedded into concrete base. Specify in ground mount for this option.
Foot Mount has two 2.5"x6"x 25" feet with two anchors per foot. Specify foot mount for this option.
Rail Mounted Downtown Racks are bolted to two parallel rails which can be left freestanding or anchored to the ground. Rails are heavy duty 3"x1 4"x3/16" thick galvanized mounting rails. Specify rail mount for this option.

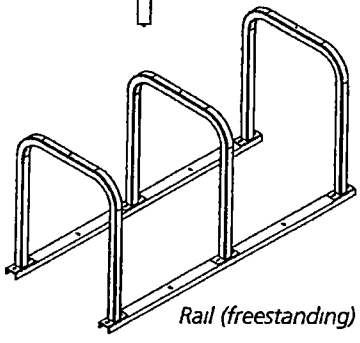

Space Use and Setbacks

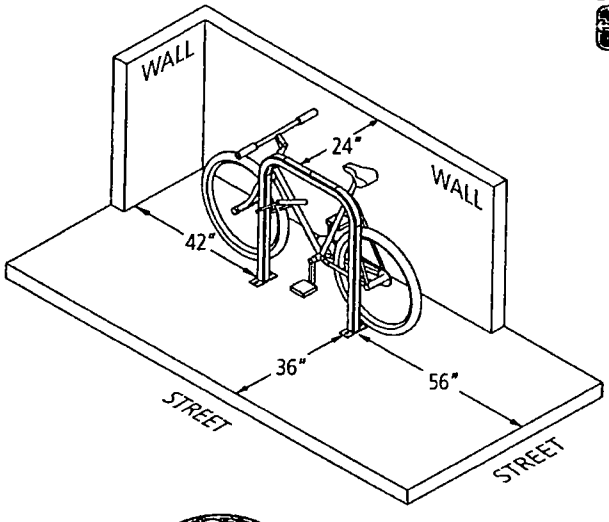

Wall Setbacks:
For racks set parallel to a wall:
Minimum: 24"
Recommended: 36"

For racks set perpendicular to a wall:
Minimum" 28"
Recommended: 42"

Distance Between Racks:
Minimum: 24"
Recommended: 36"

Street Setbacks:
Minimum. 24"
Recommended: 36"

DERO

Department of Business Affairs and Consumer Protection
Small Business Center - Public Way Use Unit
City Hall - 121 N LaSalle Street, Room 800 • Chicago, IL 60602
(312)-74-GOBIZ (312-744-6249) • (312) 744-1944 (TTY)
http://www.cityofchicago.org/bacp

09/10/2014

Alderman **Thomas Tunney**
Ward # **44**
City of Chicago
City Hall, Room **203**
121 North LaSalle Street
Chicago, Illinois 60602

Re: An ordinance to use and maintain a portion of the public right-of-way for **six (6) bicycle rack(s)** for **LAKEVIEW CHAMBER OF COMMERCE**, adjacent to the premises known as **3409 N. Southport Ave.**.

Dear Alderman **Thomas Tunney**:

The applicant referenced above has requested the use of the public right-of-way for a **bicycle rack(s)**. An ordinance has been prepared by the Department of Business Affairs and Consumer Protection – Small Business Center - Public Way Use Unit for presentation to the City Council. Because this request was made for properties located in your ward, as approved by you as per the attached, I respectfully request that you introduce the attached ordinance at the next City Council meeting.

If you have any questions regarding this ordinance, please contact Anthony Bertuca at (312) 744-5506.

Department of Business Affairs and Consumer Protection

City of Chicago

O2014-7805

Office of the City Clerk

Document Tracking Sheet

Meeting Date:	9/10/2014
Sponsor(s):	Tunney (44)
Type:	Ordinance
Title:	Grant(s) of privilege in public way for Mi Tierra
Committee(s) Assignment:	Committee on Transportation and Public Way

ORDINANCE
MI TIERRA
Acct. No. 388 - 1
Permit No. 1114649

Be It Ordained by the City Council of the City of Chicago:

SECTION 1. Permission and authority are hereby given and granted to MI TIERRA, upon the terms and subject to the conditions of this ordinance to maintain and use, as now constructed, eight (8) Planter(s) projecting over the public right-of-way for beautification purposes adjacent to its premises known as 1039 W. Belmont Ave..

Said Planter(s) at W. belmont measure(s):
Three (3) at four point seven five (4.75) feet in length, and one point one six (1.16) foot in width for a total of sixteen point five three (16.53) square feet.

Said Planter(s) at W. Belmont measure(s):
One (1) at four point seven five (4.75) feet in length, and one point one six (1.16) foot in width for a total of five point five one (5.51) square feet.

Said Planter(s) at W. Belmont measure(s):
One (1) at three point five eight (3.58) feet in length, and one point one six (1.16) foot in width for a total of four point one five (4.15) square feet.

Said Planter(s) at W. Belmont measure(s):
Two (2) at four (4) feet in length, and one point one six (1.16) foot in width for a total of nine point two eight (9.28) square feet.

Said Planter(s) at W. Belmont measure(s):
One (1) at four (4) feet in length, and one point one six (1.16) foot in width for a total of four point six four (4.64) square feet.

Grantee must allow the required clear and unobstructed space for pedestrian passage at all times per rules and regulations approved by the Department of Transportation.

The location of said privilege shall be as shown on prints kept on file with the Department of Business Affairs and Consumer Protection and the Office of the City Clerk.

Said privilege shall be constructed in accordance with plans and specifications approved by the Department of Planning and Development and Department of Transportation (Division of Project Development).

This grant of privilege in the public way shall be subject to the provisions of Section 10-28-015 and all other required provisions of the Municipal Code of Chicago.

The grantee shall pay to the City of Chicago as compensation for the privilege #1114649 herein granted the sum of zero ($.00) per annum in advance.

A 25% penalty will be added for payments received after due date.

The permit holder agrees to hold the City of Chicago harmless for any damage, relocation or replacement costs associated with damage, relocation or removal of private property caused by the City performing work in the public way.

Authority herein given and granted for a period of five (5) years from and after 01/13/2014.

Alderman _____

Thomas Tunney 44th Ward

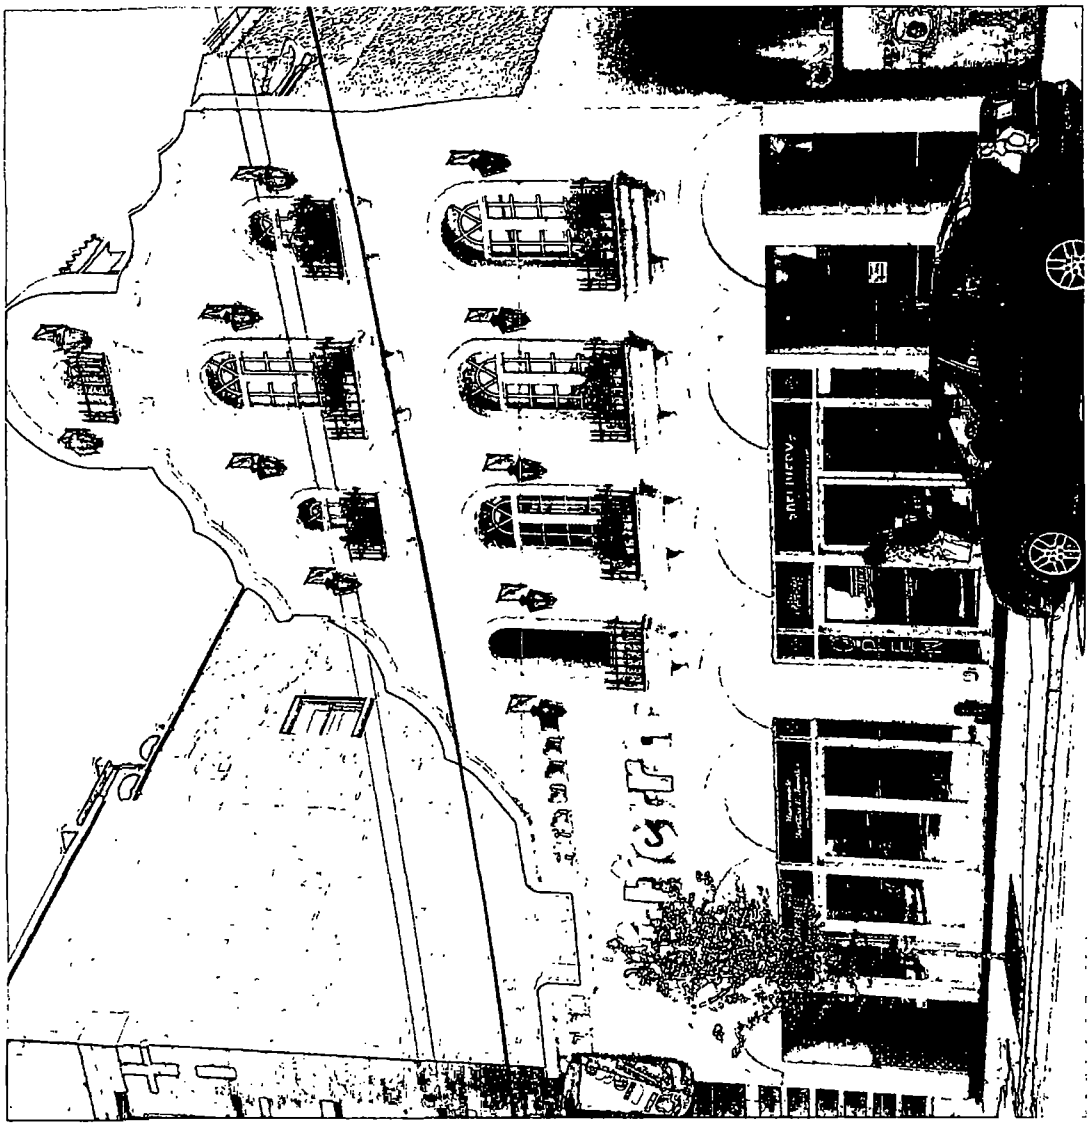

Department of Business Affairs and Consumer Protection
Small Business Center - Public Way Use Unit
City Hall - 121 N. LaSalle Street, Room 800 • Chicago, IL 60602
(312)-74-GOBIZ (312-744-6249) • (312) 744-1944 (TTY)
http://www.cityofchicago.org/bacp

09/10/2014

Alderman **Thomas Tunney**
Ward # **44**
City of Chicago
City Hall, Room **203**
121 North LaSalle Street
Chicago, Illinois 60602

Re: An ordinance to use and maintain a portion of the public right-of-way for **eight (8) planter(s)** for **MI TIERRA**, adjacent to the premises known as **1039 W. Belmont Ave.**.

Dear Alderman **Thomas Tunney**:

The applicant referenced above has requested the use of the public right-of-way for a **planter(s)**. An ordinance has been prepared by the Department of Business Affairs and Consumer Protection – Small Business Center - Public Way Use Unit for presentation to the City Council. Because this request was made for properties located in your ward, as approved by you as per the attached, I respectfully request that you introduce the attached ordinance at the next City Council meeting.

If you have any questions regarding this ordinance, please contact Anthony Bertuca at (312) 744-5506.

Department of Business Affairs and Consumer Protection

City of Chicago

O2014-7810

Office of the City Clerk

Document Tracking Sheet

Meeting Date:	9/10/2014
Sponsor(s):	Tunney (44)
Type:	Ordinance
Title:	Grant(s) of privilege in public way for Mini Bar
Committee(s) Assignment:	Committee on Transportation and Public Way

ORDINANCE
MINI BAR
Acct. No. 293248 - 2
Permit No. 1114358

Be It Ordained by the City Council of the City of Chicago:

SECTION 1. Permission and authority are hereby given and granted to MINI BAR, upon the terms and subject to the conditions of this ordinance to maintain and use, as now constructed, four (4) Light Fixture(s) projecting over the public right-of-way adjacent to its premises known as 3339 N. Halsted St..

Said Light Fixture(s) at N. HALSTED STREET measure(s):
Four (4) at point five (.5) feet in length, point five (.5) feet in width and eight point six six (8.66) feet above grade level.

The location of said privilege shall be as shown on prints kept on file with the Department of Business Affairs and Consumer Protection and the Office of the City Clerk.

Said privilege shall be constructed in accordance with plans and specifications approved by the Department of Transportation (Division of Project Development).

This grant of privilege in the public way shall be subject to the provisions of Section 10-28-015 and all other required provisions of the Municipal Code of Chicago.

The grantee shall pay to the City of Chicago as compensation for the privilege #1114358 herein granted the sum of ninety ($90.00) per annum in advance.

A 25% penalty will be added for payments received after due date.

The permit holder agrees to hold the City of Chicago harmless for any damage, relocation or replacement costs associated with damage, relocation or removal of private property caused by the City performing work in the public way.

Authority herein given and granted for a period of five (5) years from and after 01/13/2014.

Alderman _____

Thomas Tunney 44th Ward

minibar
3339-41 N Halsted
Account 293248-Z
Light fixture

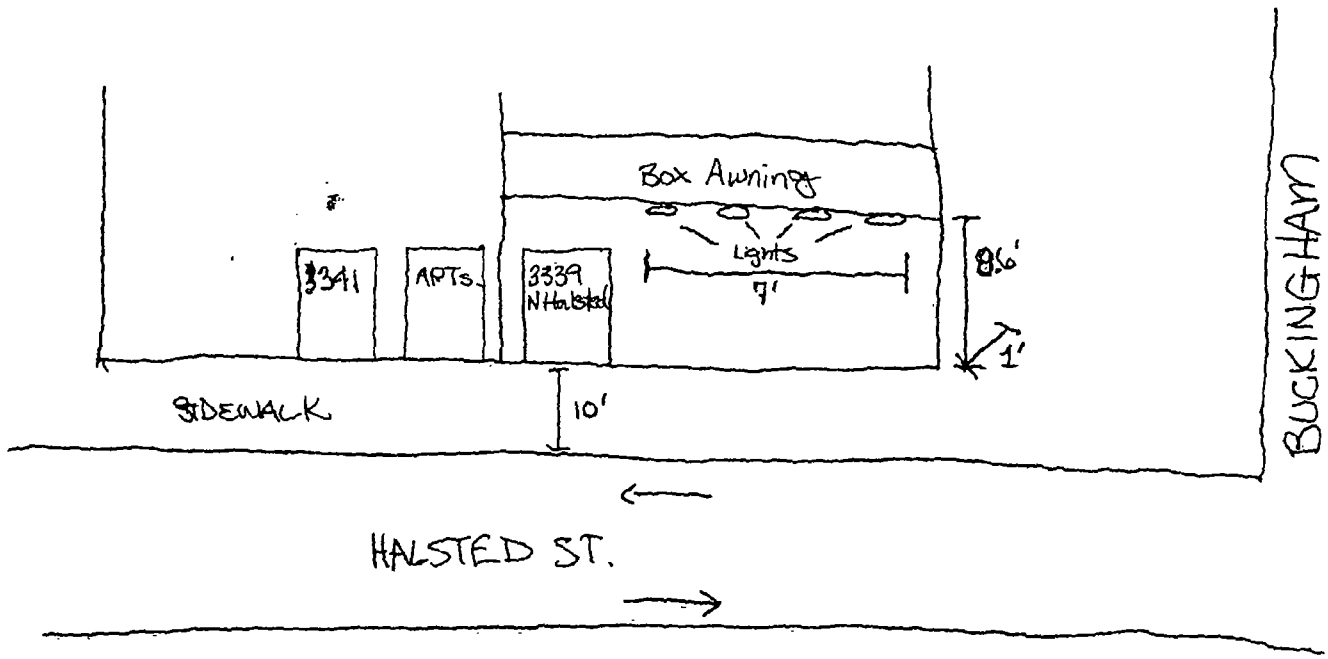

Department of Business Affairs and Consumer Protection
Small Business Center - Public Way Use Unit
City Hall - 121 N. LaSalle Street, Room 800 • Chicago, IL 60602
(312)-74-GOBIZ (312-744-6249) • (312) 744-1944 (TTY)
http://www.cityofchicago.org/bacp

09/10/2014

Alderman **Thomas Tunney**
Ward # **44**
City of Chicago
City Hall, Room **203**
121 North LaSalle Street
Chicago, Illinois 60602

Re: An ordinance to use and maintain a portion of the public right-of-way for **four (4) light fixture(s)** for **MINI BAR**, adjacent to the premises known as **3339 N. Halsted St.**.

Dear Alderman **Thomas Tunney**:

The applicant referenced above has requested the use of the public right-of-way for a **light fixture(s)**. An ordinance has been prepared by the Department of Business Affairs and Consumer Protection – Small Business Center - Public Way Use Unit for presentation to the City Council. Because this request was made for properties located in your ward, as approved by you as per the attached, I respectfully request that you introduce the attached ordinance at the next City Council meeting.

If you have any questions regarding this ordinance, please contact Anthony Bertuca at (312) 744-5506.

Department of Business Affairs and Consumer Protection

City of Chicago

O2014-7811

Office of the City Clerk

Document Tracking Sheet

Meeting Date:	9/10/2014
Sponsor(s):	Tunney (44)
Type:	Ordinance
Title:	Grant(s) of privilege in public way for Northside Stretch, The
Committee(s) Assignment:	Committee on Transportation and Public Way

ORDINANCE
THE NORTHSIDE STRETCH
Acct. No. 3582 - 1
Permit No. 1114809

Be It Ordained by the City Council of the City of Chicago:

SECTION 1. Permission and authority are hereby given and granted to THE NORTHSIDE STRETCH, upon the terms and subject to the conditions of this ordinance to maintain and use one (1) sign(s) projecting over the public right-of-way attached to its premises known as 3485 N. Clark St..

Said sign structure(s) measures as follows; along Clark Street:
One (1) at four (4) feet in length, five (5) feet in height and fourteen (14) feet above grade level.

The location of said privilege shall be as shown on prints kept on file with the Department of Business Affairs and Consumer Protection and the Office of the City Clerk.

Said privilege shall be constructed in accordance with plans and specifications approved by the Department of Transportation (Division of Project Development) and Zoning Department - Signs.

This grant of privilege in the public way shall be subject to the provisions of Section 10-28-015 and all other required provisions of the Municipal Code of Chicago.

The grantee shall pay to the City of Chicago as compensation for the privilege #1114809 herein granted the sum of one hundred ($100.00) per annum in advance.

A 25% penalty will be added for payments received after due date.

The permit holder agrees to hold the City of Chicago harmless for any damage, relocation or replacement costs associated with damage, relocation or removal of private property caused by the City performing work in the public way.

Authority herein given and granted for a period of five (5) years from and after 06/30/2014.

Alderman _____

Thomas Tunney 44th Ward

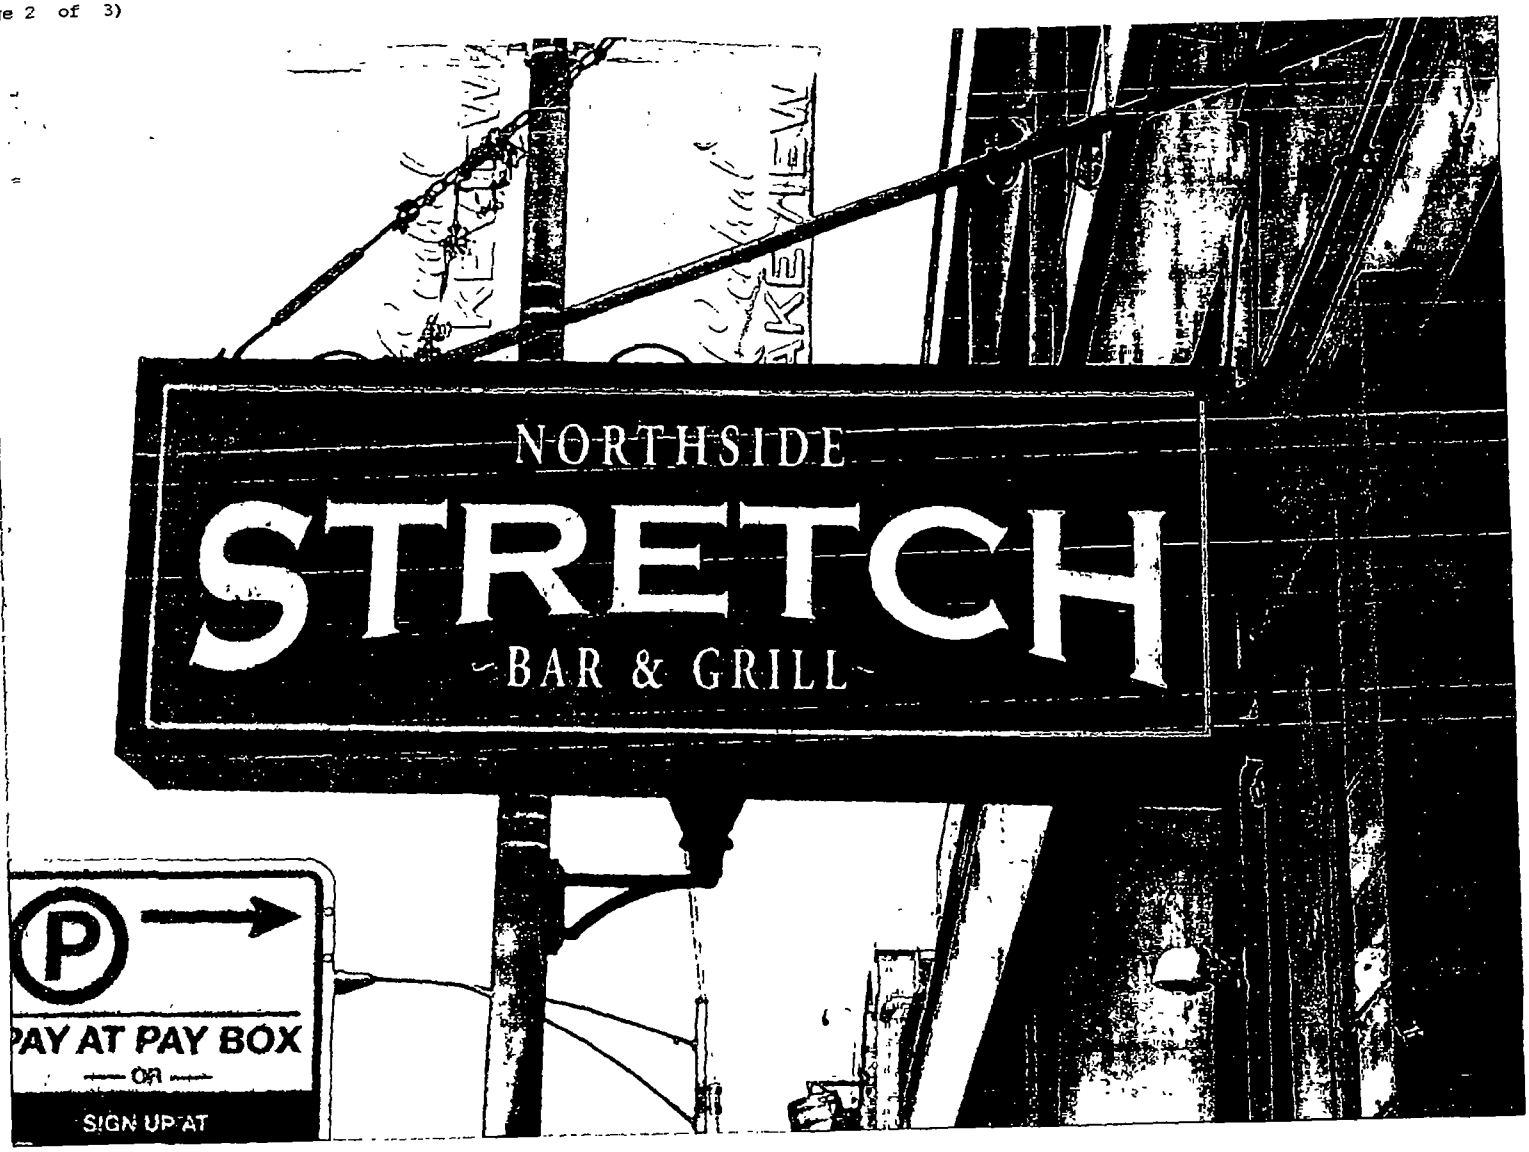
NORTHSIDE
STRETCH
BAR & GRILL
P
PAY AT PAY BOX
OR
SIGN UP AT

Department of Business Affairs and Consumer Protection
Small Business Center - Public Way Use Unit
City Hall - 121 N. LaSalle Street, Room 800 • Chicago, IL 60602
(312)-74-GOBIZ (312-744-6249) • (312) 744-1944 (TTY)
http://www.cityofchicago.org/bacp

09/10/2014

Alderman **Thomas Tunney**
Ward # **44**
City of Chicago
City Hall, Room **203**
121 North LaSalle Street
Chicago, Illinois 60602

Re: An ordinance to use and maintain a portion of the public right-of-way for **one (1) sign(s)** for **THE NORTHSIDE STRETCH**, adjacent to the premises known as **3485 N. Clark St.**.

Dear Alderman **Thomas Tunney**:

The applicant referenced above has requested the use of the public right-of-way for a **sign(s)**. An ordinance has been prepared by the Department of Business Affairs and Consumer Protection – Small Business Center - Public Way Use Unit for presentation to the City Council. Because this request was made for properties located in your ward, as approved by you as per the attached, I respectfully request that you introduce the attached ordinance at the next City Council meeting.

If you have any questions regarding this ordinance, please contact Anthony Bertuca at (312) 744-5506.

Department of Business Affairs and Consumer Protection

City of Chicago

O2014-7813

Office of the City Clerk

Document Tracking Sheet

Meeting Date:	9/10/2014
Sponsor(s):	Tunney (44)
Type:	Ordinance
Title:	Grant(s) of privilege in public way for Q-BBQ Lakeview
Committee(s) Assignment:	Committee on Transportation and Public Way

ORDINANCE
Q-BBQ LAKEVIEW
Acct. No. 381734 - 1
Permit No. 1114311

Be It Ordained by the City Council of the City of Chicago:

SECTION 1. Permission and authority are hereby given and granted to Q-BBQ LAKEVIEW, upon the terms and subject to the conditions of this ordinance to maintain and use, as now constructed, four (4) Light Fixture(s) projecting over the public right-of-way adjacent to its premises known as 714 W. Diversey Pkwy..

Said Light Fixture(s) at W. Diversey Pkwy measure(s):
Four (4) at point eight three (.83) feet in length, one point five four (1.54) foot in width and thirteen (13) feet above grade level.

The location of said privilege shall be as shown on prints kept on file with the Department of Business Affairs and Consumer Protection and the Office of the City Clerk.

Said privilege shall be constructed in accordance with plans and specifications approved by the Department of Transportation (Division of Project Development).

This grant of privilege in the public way shall be subject to the provisions of Section 10-28-015 and all other required provisions of the Municipal Code of Chicago.

The grantee shall pay to the City of Chicago as compensation for the privilege #1114311 herein granted the sum of ninety ($90.00) per annum in advance.

A 25% penalty will be added for payments received after due date.

The permit holder agrees to hold the City of Chicago harmless for any damage, relocation or replacement costs associated with damage, relocation or removal of private property caused by the City performing work in the public way.

Authority herein given and granted for a period of five (5) years from and after Date of Passage.

Alderman _____
Thomas Tunney 44th Ward

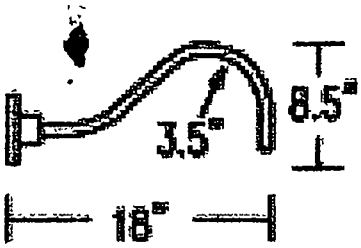

AE1

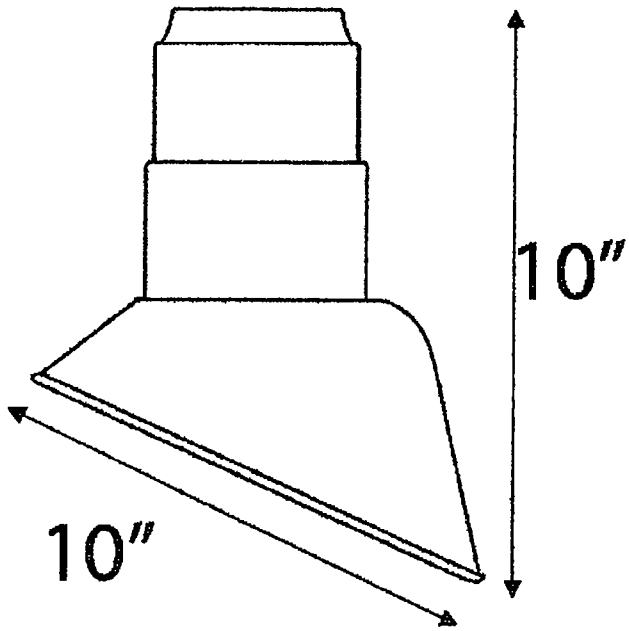

Q-BBQ Lakeview
714 W. Diversey

Department of Business Affairs and Consumer Protection
Small Business Center - Public Way Use Unit
City Hall - 121 N. LaSalle Street, Room 800 • Chicago, IL 60602
(312)-74-GOBIZ (312-744-6249) • (312) 744-1944 (TTY)
http://www.cityofchicago.org/bacp

09/10/2014

Alderman **Thomas Tunney**
Ward # **44**
City of Chicago
City Hall, Room **203**
121 North LaSalle Street
Chicago, Illinois 60602

Re: An ordinance to use and maintain a portion of the public right-of-way for **four (4) light fixture(s)** for **Q-BBQ LAKEVIEW**, adjacent to the premises known as **714 W. Diversey Pkwy.**.

Dear Alderman **Thomas Tunney**:

The applicant referenced above has requested the use of the public right-of-way for a **light fixture(s)**. An ordinance has been prepared by the Department of Business Affairs and Consumer Protection – Small Business Center - Public Way Use Unit for presentation to the City Council. Because this request was made for properties located in your ward, as approved by you as per the attached, I respectfully request that you introduce the attached ordinance at the next City Council meeting.

If you have any questions regarding this ordinance, please contact Anthony Bertuca at (312) 744-5506.

Department of Business Affairs and Consumer Protection

City of Chicago

O2014-7815

Office of the City Clerk

Document Tracking Sheet

Meeting Date:	9/10/2014
Sponsor(s):	Tunney (44)
Type:	Ordinance
Title:	Grant(s) of privilege in public way for Reside on Belmont
Committee(s) Assignment:	Committee on Transportation and Public Way

ORDINANCE
RESIDE ON BELMONT
Acct. No. 346722 - 1
Permit No. 1114869

Be It Ordained by the City Council of the City of Chicago:

SECTION 1. Permission and authority are hereby given and granted to RESIDE ON BELMONT, upon the terms and subject to the conditions of this ordinance to maintain and use, as now constructed, two (2) Fire Escape(s) projecting over the public right-of-way adjacent to its premises known as 3170 N. Sheridan Rd..

Said Fire Escape(s) at N. Sheridan measure(s):
Two (2) at twenty-five (25) feet in length, and five point eight three (5.83) feet in width for a total of two hundred ninety-one point five (291.5) square feet.

The location of said privilege shall be as shown on prints kept on file with the Department of Business Affairs and Consumer Protection and the Office of the City Clerk.

Said privilege shall be constructed in accordance with plans and specifications approved by the Department of Transportation (Division of Project Development).

This grant of privilege in the public way shall be subject to the provisions of Section 10-28-015 and all other required provisions of the Municipal Code of Chicago.

The grantee shall pay to the City of Chicago as compensation for the privilege #1114869 herein granted the sum of eight hundred ($800.00) per annum in advance.

A 25% penalty will be added for payments received after due date.

The permit holder agrees to hold the City of Chicago harmless for any damage, relocation or replacement costs associated with damage, relocation or removal of private property caused by the City performing work in the public way.

Authority herein given and granted for a period of five (5) years from and after 06/03/2014.

Alderman _____
Thomas Tunney 44th Ward

CHICAGO GUARANTEE SURVEY COMPANY

Licensed by the State of Illinois
PROFESSIONAL LAND SURVEYORS
4825 North Elston Avenue, Chicago, IL 60630
Telephone: (312) 986-9443 Fax: (312) 986-9479 Email: INFO@CGS-Survey.com

ALTA / ACSM Land Title Survey

LOTS 1 TO 4, BOTH INCLUSIVE, AND LOT 5 (EXCEPT THE SOUTH 4 ¼ FEET THEREOF) IN BLOCK 1 IN KIMBALL YOUNG'S SUBDIVISION OF THE NORTH 16 ACRES OF THE EAST HALF OF THE NORTHWEST QUARTER OF SECTION 28, TOWNSHIP 40 NORTH, RANGE 14, EAST OF THE THIRD PRINCIPAL MERIDIAN, IN COOK COUNTY, ILLINOIS.

TOTAL PROPERTY AREA: 43,007 SQ.FT. = 0.99 ACRES

GRAPHIC SCALE
(IN FEET)
1 inch = 15 ft.

W. BELMONT (66 R.O.W.) AVENUE

N. SHERIDAN ROAD (80' R.O.W.)

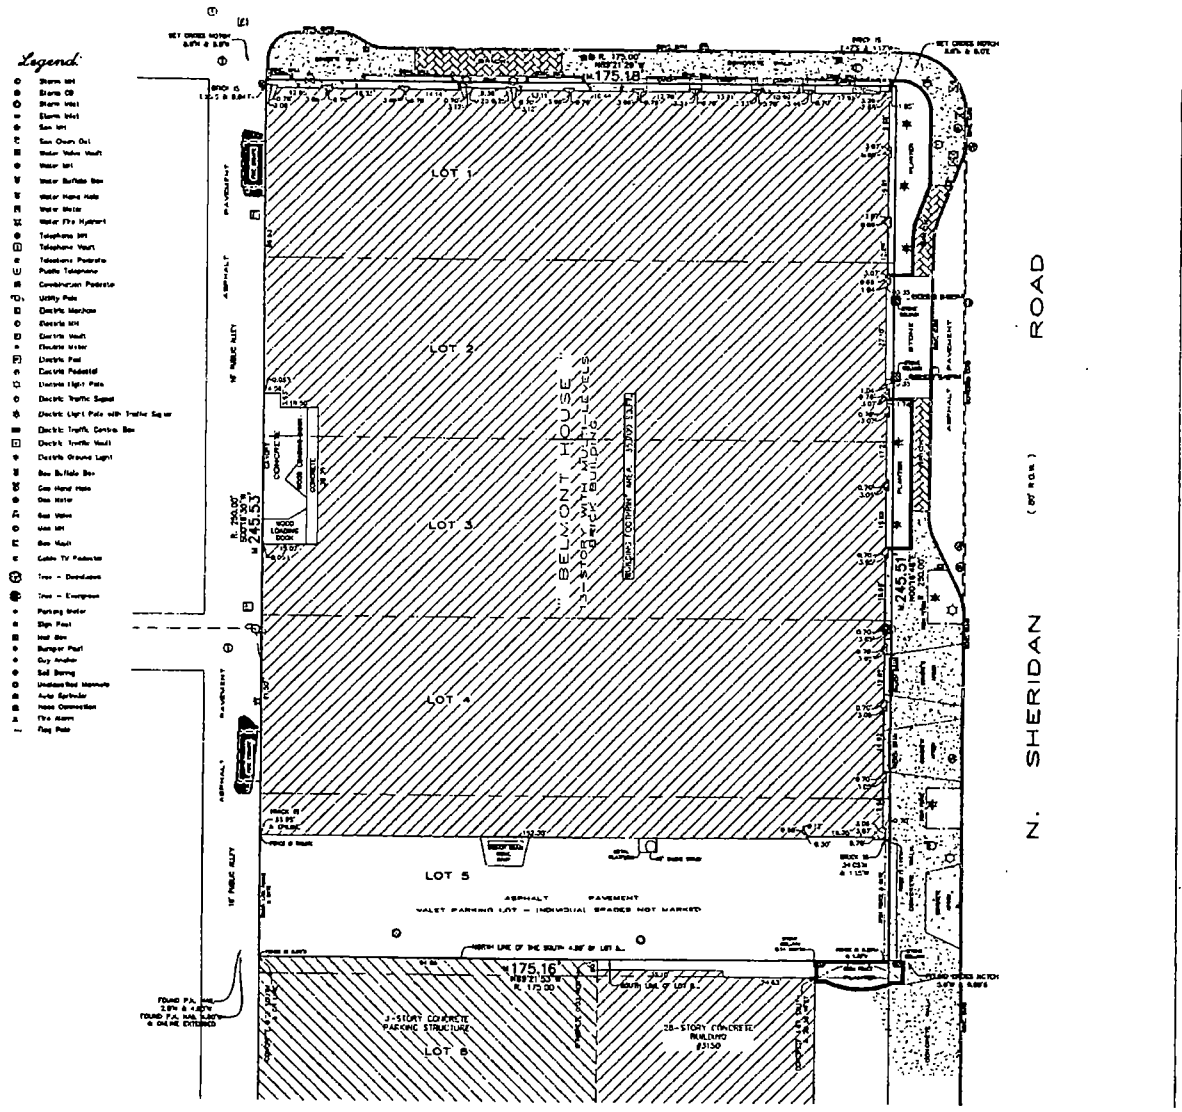

REVISIONS

REVISED	REVISION
APPRAISER UPDATE, 2007	TITLE COMMITMENT & SURVEY

CHICAGO GUARANTEE SURVEY COMPANY

ORDER NO.	SCALE	SHEET
2007-09620-001	1 inch = 15 ft.	1 of 1

DRAWN BY: JOHN P. & ELIAS
AUTHORIZED BY: THE BELMONT HOUSE
DATE: OCTOBER 31, 2007
FIELD WORK COMPLETED: OCTOBER 31, 2007

CGS ORDER # 07-10993

PROPERTY IS NOT WITHIN A SPECIAL FLOOD HAZARD AREA BUT APPEARS IN ZONE X, AREAS OUTSIDE 500 YEAR FLOOD AS PER INSURANCE RATE MAP COOK COUNTY ILLINOIS, COMMUNITY PANEL NO. 170074 0416 F, EFFECTIVE DATE NOVEMBER 6, 2000

Easement depicted as Document No. 88087 4094 cannot be plotted from the information contained therein.

Note: R. & M. denotes Record and Measured distances respectively

Distances are marked in feet and decimal parts thereof. Compare all points BEFORE building by same and at once report any differences BEFORE damage is done.

For easements, building lines and other restrictions not shown on survey plat refer to your abstract, deed, contract, title policy and local building line regulations.

NO dimensions shall be assumed by scale measurement upon this plat.

Unless otherwise noted hereon the Bearing Basis, Elevation Datum and Coordinate Datum if used is ASSUMED

COPYRIGHT CHICAGO GUARANTEE SURVEY COMPANY 2007 "All Rights Reserved"

To: Leasing Two Chute LLC, an Illinois Limited Liability Company
Chicago Title Insurance Company

State of Illinois }
County of Cook }ss

This is to certify that this map or plat and the survey on which it is based were made in accordance with the "Minimum Standard Detail Requirements for ALTA/ACSM Land Title Surveys," jointly established and adopted by ALTA and NSPS in 2005, and includes items 1, 2, 4, 6, 7a, 7b1, 8, 9, 10, 11(A) and 14 of Table A thereof. Pursuant to the Accuracy Standards as adopted by ALTA and NSPS and in effect on the date of this certification, undersigned further certifies that in my professional opinion, as a land surveyor registered in the State of Illinois, the Relative Positional Accuracy of this survey does not exceed that which is specified therein. The survey is prepared upon information contained in Title Commitment Number 1401 00030975 D1 issued by Chicago Title Insurance Company and bearing an effective date of September 13th, 2007.

Field measurements completed on OCTOBER 31, 2007

Signed on November 9th, 2007

By: _____

Professional Illinois Land Surveyor # 3391
My license expires November 30, 2008.

Department of Business Affairs and Consumer Protection
Small Business Center - Public Way Use Unit
City Hall - 121 N. LaSalle Street, Room 800 • Chicago, IL 60602
(312)-74-GOBIZ (312-744-6249) • (312) 744-1944 (TTY)
http://www.cityofchicago.org/bacp

09/10/2014

Alderman **Thomas Tunney**
Ward # **44**
City of Chicago
City Hall, Room **203**
121 North LaSalle Street
Chicago, Illinois 60602

Re: An ordinance to use and maintain a portion of the public right-of-way for **two (2) fire escape(s)** for **RESIDE ON BELMONT**, adjacent to the premises known as **3170 N. Sheridan Rd.**.

Dear Alderman **Thomas Tunney**:

The applicant referenced above has requested the use of the public right-of-way for a **fire escape(s)**. An ordinance has been prepared by the Department of Business Affairs and Consumer Protection – Small Business Center - Public Way Use Unit for presentation to the City Council. Because this request was made for properties located in your ward, as approved by you as per the attached, I respectfully request that you introduce the attached ordinance at the next City Council meeting.

If you have any questions regarding this ordinance, please contact Anthony Bertuca at (312) 744-5506.

Department of Business Affairs and Consumer Protection

City of Chicago

O2014-7818

Office of the City Clerk

Document Tracking Sheet

Meeting Date:	9/10/2014
Sponsor(s):	Tunney (44)
Type:	Ordinance
Title:	Grant(s) of privilege in public way for Schoolyard Tavern & Grill - flagpoles
Committee(s) Assignment:	Committee on Transportation and Public Way

ORDINANCE
SCHOOLYARD TAVERN & GRILL
Acct. No. 33286 - 1
Permit No. 1114834

Be It Ordained by the City Council of the City of Chicago:

SECTION 1. Permission and authority are hereby given and granted to SCHOOLYARD TAVERN & GRILL, upon the terms and subject to the conditions of this ordinance to construct, install, maintain and use three (3) Flag Pole(s) projecting over the public right-of-way adjacent to its premises known as 3258 N. Southport Ave..

Said Flag Pole(s) at Southport measure(s):
Three (3) at four (4) feet in length, and five (5) feet in width for a total of sixty (60) square feet.

The location of said privilege shall be as shown on prints kept on file with the Department of Business Affairs and Consumer Protection and the Office of the City Clerk.

Said privilege shall be constructed in accordance with plans and specifications approved by the Department of Transportation (Division of Project Development).

This grant of privilege in the public way shall be subject to the provisions of Section 10-28-015 and all other required provisions of the Municipal Code of Chicago.

The grantee shall pay to the City of Chicago as compensation for the privilege #1114834 herein granted the sum of two hundred twenty-five ($225.00) per annum in advance.

A 25% penalty will be added for payments received after due date.

The permit holder agrees to hold the City of Chicago harmless for any damage, relocation or replacement costs associated with damage, relocation or removal of private property caused by the City performing work in the public way.

Authority herein given and granted for a period of five (5) years from and after Date of Passage.

Alderman _____
Thomas Tunney 44th Ward

Schoolyard Tavern – 3258 N. Southport
Flagpole Pictures (Southport)

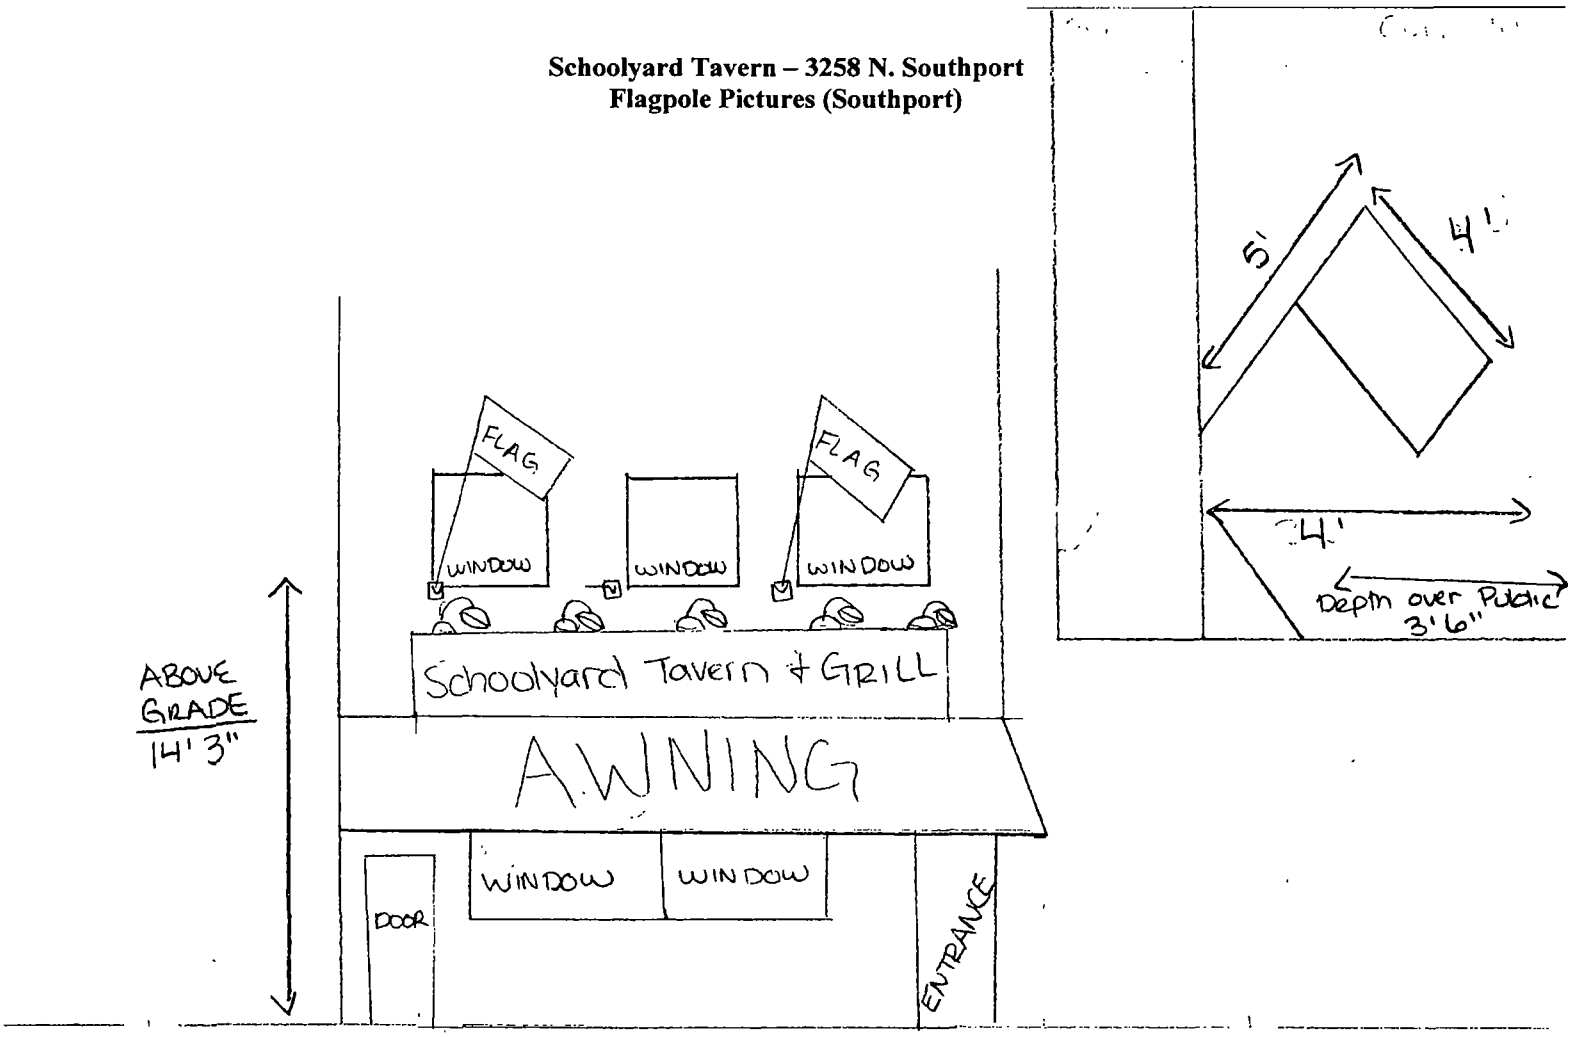

Department of Business Affairs and Consumer Protection
Small Business Center - Public Way Use Unit
City Hall - 121 N. LaSalle Street, Room 800 • Chicago, IL 60602
(312)-74-GOBIZ (312-744-6249) • (312) 744-1944 (TTY)
http://www.cityofchicago.org/bacp

09/10/2014

Alderman **Thomas Tunney**
Ward # **44**
City of Chicago
City Hall, Room **203**
121 North LaSalle Street
Chicago, Illinois 60602

Re: An ordinance to use and maintain a portion of the public right-of-way for **three (3) flag pole(s)** for **SCHOOLYARD TAVERN & GRILL**, adjacent to the premises known as **3258 N. Southport Ave.**.

Dear Alderman **Thomas Tunney**:

The applicant referenced above has requested the use of the public right-of-way for a **flag pole(s)**. An ordinance has been prepared by the Department of Business Affairs and Consumer Protection – Small Business Center - Public Way Use Unit for presentation to the City Council. Because this request was made for properties located in your ward, as approved by you as per the attached, I respectfully request that you introduce the attached ordinance at the next City Council meeting.

If you have any questions regarding this ordinance, please contact Anthony Bertuca at (312) 744-5506.

Department of Business Affairs and Consumer Protection

City of Chicago

O2014-7819

Office of the City Clerk

Document Tracking Sheet

Meeting Date:	9/10/2014
Sponsor(s):	Tunney (44)
Type:	Ordinance
Title:	Grant(s) of privilege in public way for Schoolyard Tavern & Grill - light fixtures
Committee(s) Assignment:	Committee on Transportation and Public Way

ORDINANCE
SCHOOLYARD TAVERN & GRILL
Acct. No. 33286 - 1
Permit No. 1114833

Be It Ordained by the City Council of the City of Chicago:

SECTION 1. Permission and authority are hereby given and granted to SCHOOLYARD TAVERN & GRILL, upon the terms and subject to the conditions of this ordinance to construct, install, maintain and use thirteen (13) Light Fixture(s) projecting over the public right-of-way adjacent to its premises known as 3258 N. Southport Ave..

Said Light Fixture(s) at Southport measure(s):
Five (5) at one (1) foot in length, two point two five (2.25) feet in width and fourteen (14) feet above grade level.
One (1) at point four two (.42) feet in length, point seven five (.75) feet in width and eleven point two five (11.25) feet above grade level.

Said Light Fixture(s) at School measure(s):
One (1) at point five eight (.58) feet in length, one point four two (1.42) foot in width and eleven point two five (11.25) feet above grade level.
Four (4) at point seven five (.75) feet in length, two (2) feet in width and seven point four two (7.42) feet above grade level.

Said Light Fixture(s) at School & Southport measure(s):
One (1) at point two five (.25) feet in length, point five (.5) feet in width and thirteen (13) feet above grade level.
One (1) at point six seven (.67) feet in length, two point two five (2.25) feet in width and eleven (11) feet above grade level.

The location of said privilege shall be as shown on prints kept on file with the Department of Business Affairs and Consumer Protection and the Office of the City Clerk.

Said privilege shall be constructed in accordance with plans and specifications approved by the Department of Transportation (Division of Project Development).

This grant of privilege in the public way shall be subject to the provisions of Section 10-28-015 and all other required provisions of the Municipal Code of Chicago.

The grantee shall pay to the City of Chicago as compensation for the privilege #1114833 herein granted the sum of one hundred thirty-five ($135.00) per annum in advance.

A 25% penalty will be added for payments received after due date.

The permit holder agrees to hold the City of Chicago harmless for any damage, relocation or replacement costs associated with damage, relocation or removal of private property caused by the City performing work in the public way.

Authority herein given and granted for a period of five (5) years from and after Date of Passage.

Alderman _____
Thomas Tunney 44th Ward

Schoolyard Tavern – 3258 N. Southport
Lights Pictures (Southport)

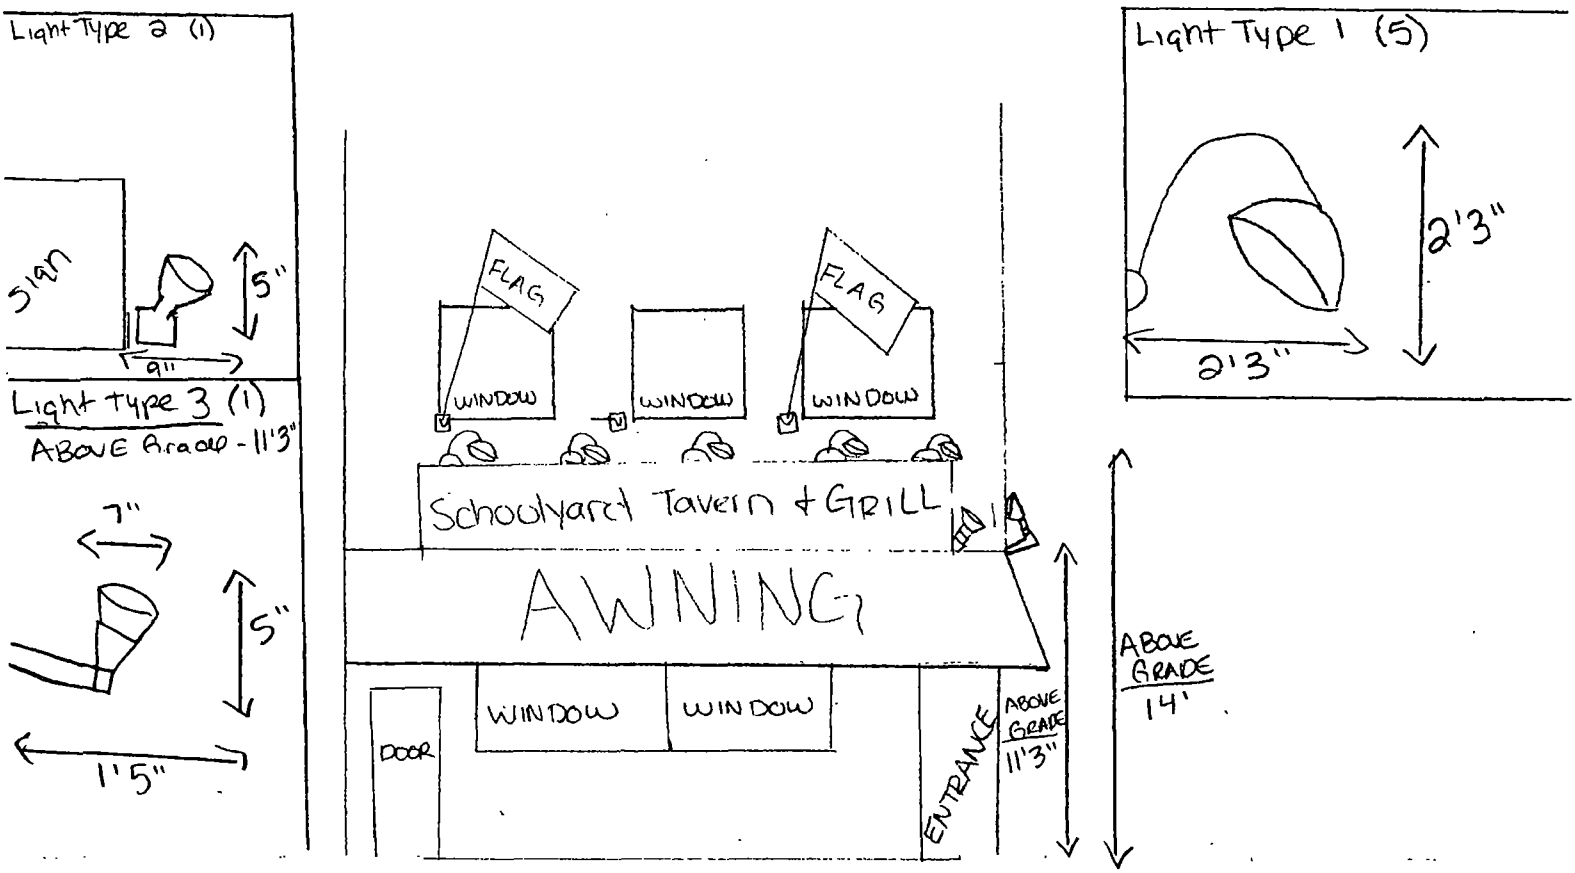

Schoolyard 3258 N. Southport
Lights (Southport & ~~Ada~~ School) Sketch

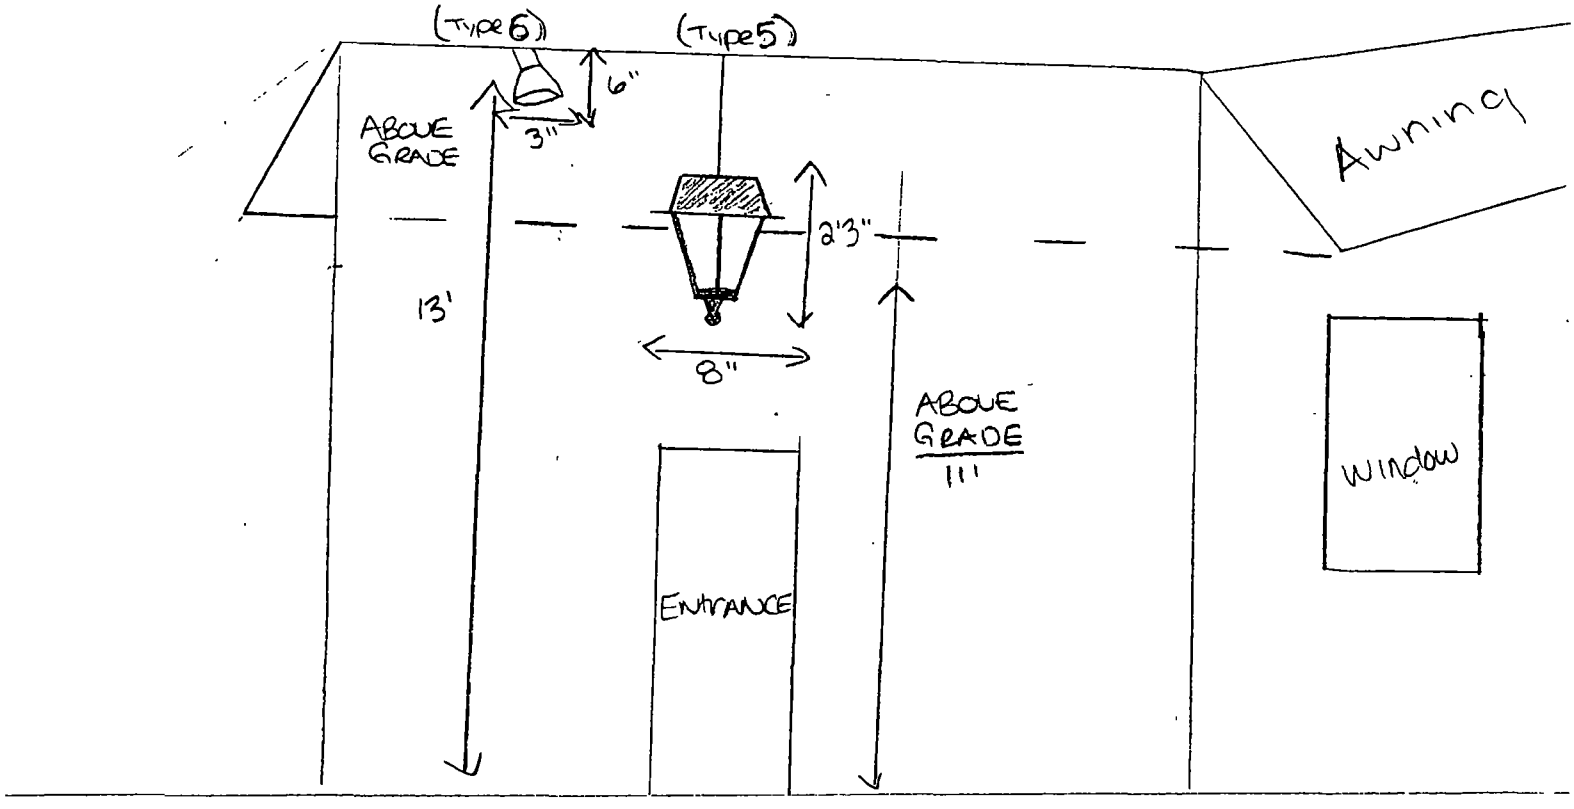

Department of Business Affairs and Consumer Protection
Small Business Center - Public Way Use Unit
City Hall - 121 N. LaSalle Street, Room 800 • Chicago, IL 60602
(312)-74-GOBIZ (312-744-6249) • (312) 744-1944 (TTY)
http://www.cityofchicago.org/bacp

09/10/2014

Alderman **Thomas Tunney**
Ward # **44**
City of Chicago
City Hall, Room **203**
121 North LaSalle Street
Chicago, Illinois 60602

Re: An ordinance to use and maintain a portion of the public right-of-way for **thirteen (13) light fixture(s)** for **SCHOOLYARD TAVERN & GRILL**, adjacent to the premises known as **3258 N. Southport Ave.**.

Dear Alderman **Thomas Tunney**:

The applicant referenced above has requested the use of the public right-of-way for a **light fixture(s)**. An ordinance has been prepared by the Department of Business Affairs and Consumer Protection – Small Business Center - Public Way Use Unit for presentation to the City Council. Because this request was made for properties located in your ward, as approved by you as per the attached, I respectfully request that you introduce the attached ordinance at the next City Council meeting.

If you have any questions regarding this ordinance, please contact Anthony Bertuca at (312) 744-5506.

Department of Business Affairs and Consumer Protection

City of Chicago

O2014-7821

Office of the City Clerk

Document Tracking Sheet

Meeting Date:	9/10/2014
Sponsor(s):	Tunney (44)
Type:	Ordinance
Title:	Grant(s) of privilege in public way for St. Peter's Episcopal Church
Committee(s) Assignment:	Committee on Transportation and Public Way

ORDINANCE
ST. PETER'S EPISCOPAL CHURCH
Acct. No. 277880 - 1
Permit No. 1114217

Be It Ordained by the City Council of the City of Chicago:

SECTION 1. Permission and authority are hereby given and granted to ST. PETER'S EPISCOPAL CHURCH, upon the terms and subject to the conditions of this ordinance to maintain and use, as now constructed, one (1) Ramp(s) on the public right-of-way adjacent to its premises known as 621 W. Belmont Ave..

Said Ramp(s) at W Belmont Ave measure(s):
One (1) at forty-two (42) feet in length, and two point five (2.5) feet in width for a total of one hundred five (105) square feet.

The location of said privilege shall be as shown on prints kept on file with the Department of Business Affairs and Consumer Protection and the Office of the City Clerk.

Said privilege shall be constructed in accordance with plans and specifications approved by the Department of Transportation (Division of Project Development) and Mayor's Office for People with Disabilities.

This grant of privilege in the public way shall be subject to the provisions of Section 10-28-015 and all other required provisions of the Municipal Code of Chicago.

The grantee shall pay to the City of Chicago as compensation for the privilege #1114217 herein granted the sum of four hundred ($400.00) per annum in advance.

A 25% penalty will be added for payments received after due date.

The permit holder agrees to hold the City of Chicago harmless for any damage, relocation or replacement costs associated with damage, relocation or removal of private property caused by the City performing work in the public way.

Authority herein given and granted for a period of five (5) years from and after 06/23/2014.

Alderman _____
Thomas Tunney 44th Ward

Belmont Avenue

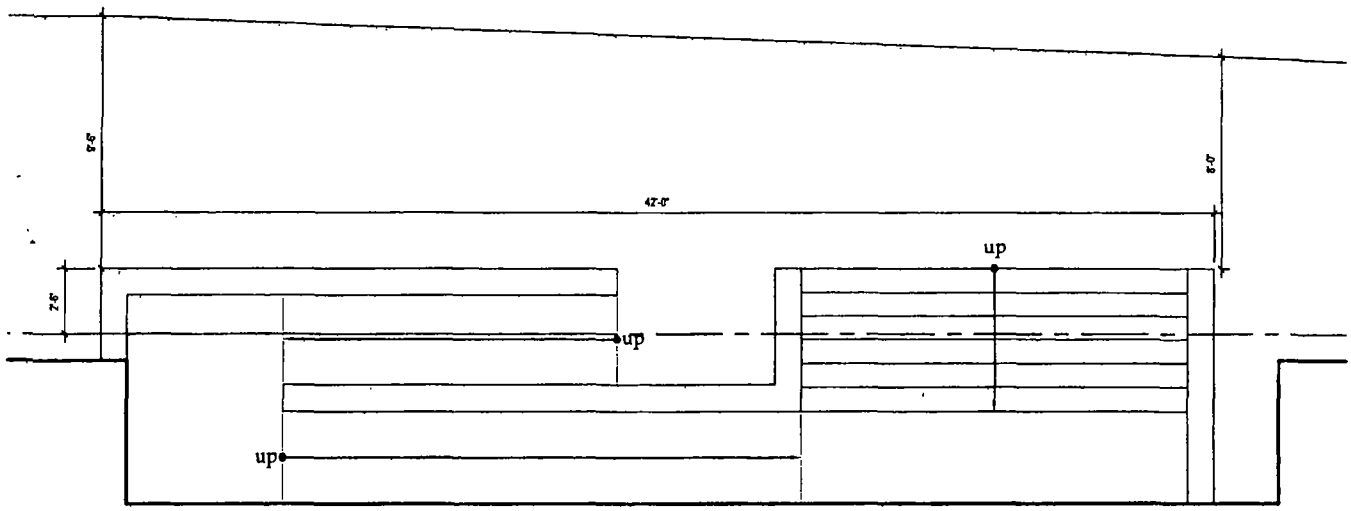

Department of Business Affairs and Consumer Protection
Small Business Center- Public Way Use Unit
City Hall- 121 N. LaSalle Street Room 800 • Chicago, IL 60602
(312)-74-GOBIZ (312-744-6249) • (312) 744-1944 (TTY)
http //www cityofchicago.org/bacp

09/10/2014

Alderman **Thomas Tunney**
Ward # **44**
City of Chicago
City Hall, Room **203**
121 North LaSalle Street
Chicago, Illinois 60602

Re: An ordinance to use and maintain a portion of the public right-of-way for **one (1) ramp(s)** for **ST. PETER'S EPISCOPAL CHURCH**, adjacent to the premises known as **621 W. Belmont Ave.**.

Dear Alderman **Thomas Tunney**:

The applicant referenced above has requested the use of the public right-of-way for a **ramp(s)**. An ordinance has been prepared by the Department of Business Affairs and Consumer Protection – Small Business Center - Public Way Use Unit for presentation to the City Council. Because this request was made for properties located in your ward, as approved by you as per the attached, I respectfully request that you introduce the attached ordinance at the next City Council meeting.

If you have any questions regarding this ordinance, please contact Anthony Bertuca at (312) 744-5506.

Department of Business Affairs and Consumer Protection

City of Chicago

O2014-7823

Office of the City Clerk

Document Tracking Sheet

Meeting Date:	9/10/2014
Sponsor(s):	Tunney (44)
Type:	Ordinance
Title:	Grant(s) of privilege in public way for Taco & Burrito House
Committee(s) Assignment:	Committee on Transportation and Public Way

ORDINANCE
Taco & Burrito House
Acct. No. 247670 - 1
Permit No. 1114890

Be It Ordained by the City Council of the City of Chicago:

SECTION 1. Permission and authority are hereby given and granted to Taco & Burrito House, upon the terms and subject to the conditions of this ordinance to maintain and use one (1) sign(s) projecting over the public right-of-way attached to its premises known as 3038 N. Broadway .

Said sign structure(s) measures as follows; along N BROADWAY:
One (1) at four point three three (4.33) feet in length, three (3) feet in height and fourteen (14) feet above grade level.

The location of said privilege shall be as shown on prints kept on file with the Department of Business Affairs and Consumer Protection and the Office of the City Clerk.

Said privilege shall be constructed in accordance with plans and specifications approved by the Department of Transportation (Division of Project Development) and Zoning Department - Signs.

This grant of privilege in the public way shall be subject to the provisions of Section 10-28-015 and all other required provisions of the Municipal Code of Chicago.

The grantee shall pay to the City of Chicago as compensation for the privilege #1114890 herein granted the sum of one hundred ($100.00) per annum in advance.

A 25% penalty will be added for payments received after due date.

The permit holder agrees to hold the City of Chicago harmless for any damage, relocation or replacement costs associated with damage, relocation or removal of private property caused by the City performing work in the public way.

Authority herein given and granted for a period of five (5) years from and after 11/05/2013.

Alderman _____
Thomas Tunney 44th Ward

3038 N BROADWAY CHICAGO ILL 606

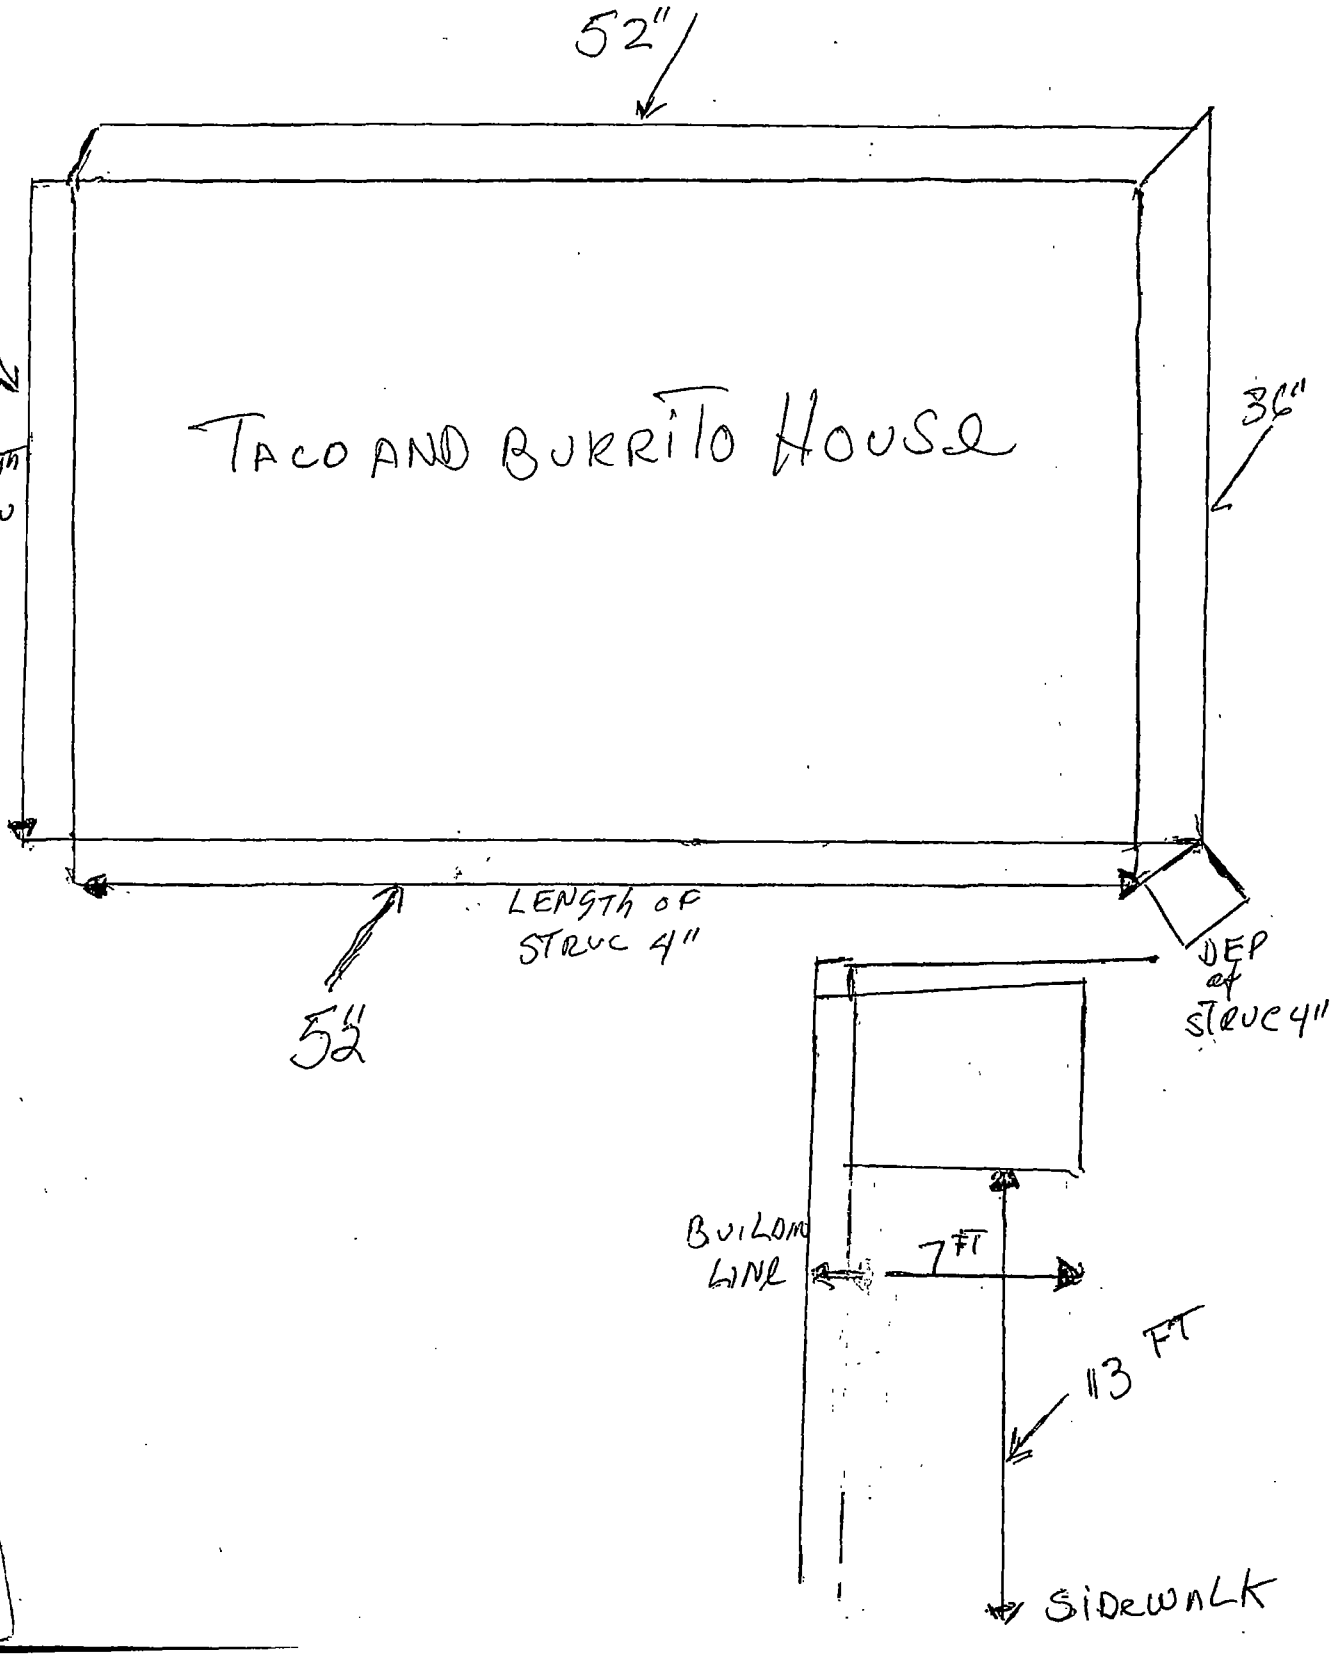

Department of Business Affairs and Consumer Protection
Small Business Center - Public Way Use Unit
City Hall - 121 N. LaSalle Street, Room 800 • Chicago, IL 60602
(312)-74-GOBIZ (312-744-6249) • (312) 744-1944 (TTY)
http://www.cityofchicago.org/bacp

09/10/2014

Alderman **Thomas Tunney**
Ward # **44**
City of Chicago
City Hall, Room **203**
121 North LaSalle Street
Chicago, Illinois 60602

Re: An ordinance to use and maintain a portion of the public right-of-way for **one (1) sign(s)** for **Taco & Burrito House**, adjacent to the premises known as **3038 N. Broadway** .

Dear Alderman **Thomas Tunney**:

The applicant referenced above has requested the use of the public right-of-way for a **sign(s)**. An ordinance has been prepared by the Department of Business Affairs and Consumer Protection – Small Business Center - Public Way Use Unit for presentation to the City Council. Because this request was made for properties located in your ward, as approved by you as per the attached, I respectfully request that you introduce the attached ordinance at the next City Council meeting.

If you have any questions regarding this ordinance, please contact Anthony Bertuca at (312) 744-5506.

Department of Business Affairs and Consumer Protection

City of Chicago

O2014-7824

Office of the City Clerk

Document Tracking Sheet

Meeting Date:	9/10/2014
Sponsor(s):	Tunney (44)
Type:	Ordinance
Title:	Grant(s) of privilege in public way for Ultimate Exposure
Committee(s) Assignment:	Committee on Transportation and Public Way

ORDINANCE
ULTIMATE EXPOSURE
Acct. No. 89323 - 2
Permit No. 1114655

Be It Ordained by the City Council of the City of Chicago:

SECTION 1. Permission and authority are hereby given and granted to ULTIMATE EXPOSURE, upon the terms and subject to the conditions of this ordinance to maintain and use one (1) sign(s) projecting over the public right-of-way attached to its premises known as 3320 N. Broadway .

Said sign structure(s) measures as follows; along N. Broadway:
One (1) at three (3) feet in length, three point one seven (3.17) feet in height and seven point six (7.6) feet above grade level.

The location of said privilege shall be as shown on prints kept on file with the Department of Business Affairs and Consumer Protection and the Office of the City Clerk.

Said privilege shall be constructed in accordance with plans and specifications approved by the Department of Transportation (Division of Project Development) and Zoning Department - Signs.

This grant of privilege in the public way shall be subject to the provisions of Section 10-28-015 and all other required provisions of the Municipal Code of Chicago.

The grantee shall pay to the City of Chicago as compensation for the privilege #1114655 herein granted the sum of one hundred ($100.00) per annum in advance.

A 25% penalty will be added for payments received after due date.

The permit holder agrees to hold the City of Chicago harmless for any damage, relocation or replacement costs associated with damage, relocation or removal of private property caused by the City performing work in the public way.

Authority herein given and granted for a period of five (5) years from and after 07/26/2014.

Alderman _____

Thomas Tunney 44th Ward

PAGE 03
VINCENT SIGNS
06/23/2003 15:27 6307659521

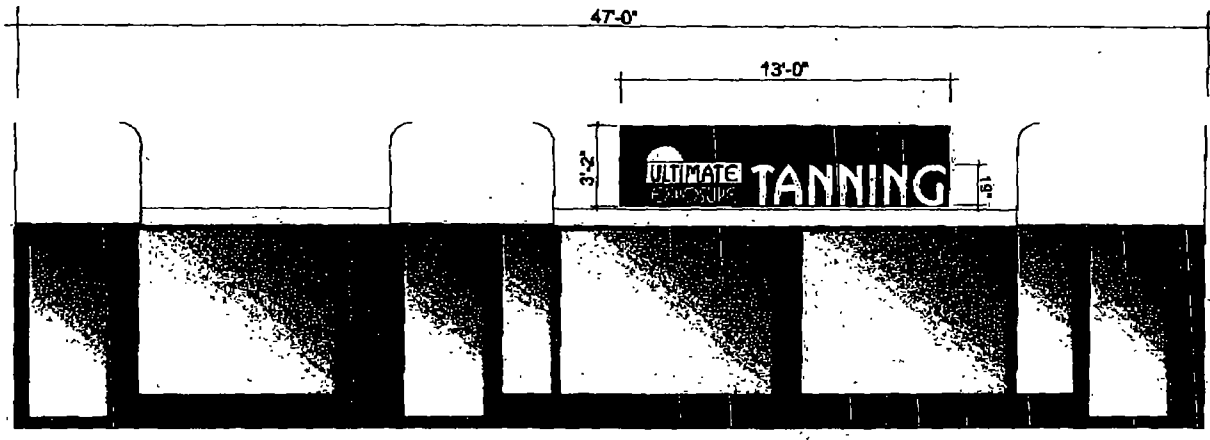

(1) SET OF 5" DEEP COMBINATION NEON/ALUM. ACRYLIC CHANNEL
LETTERS MOUNTED TO A 2" DEEP PANNED ALUM. PANEL WITH WIRING BEHIND - PAINT 313E DK. BRONZE
30ma TRANSFORMERS, DRAIN HOLES, .040 RETURNS, .063 BACKS. SELF CONTAINED (TRANSFORMERS) LETTERS / LOGO.

LETTERS: FACES = .187" 2037 YELLOW
RETURNS = 313E DK. BRONZE
TRIMCAP = 1" 313E DK. BRONZE
NEON = 13 mm WHITE

LOGO: FACE = .187" WHITE (BLACK, YELLOW, PURPLE GRAPHICS)
RETURN = 315E DK. BRONZE
TRIMCAP = 1" 313E DK. BRONZE
NEON = 13mm WHITE GRID

Vincent SIGNS

PROJECT:
ULTIMATE EXPOSURE
3320 N. BROADWAY
CHICAGO, IL

DRAWING NO 1987
SHEET 1 OF 1
SCALE 3/16"=1'-0"
SALESPERSON VJC
DATE 6-19-03

CUSTOMER
- APPROVED
- APPROVED AS NOTED
- REVISE & RESUBMIT

BY
DATE 6-20-03

LANDLORD
- APPROVED
- APPROVED AS NOTED
- REVISE & RESUBMIT

BY
DATE

This drawing is the exclusive property of Vincent Signs, Inc. and may not be reproduced in whole or in part without prior written approval.

Vincent Signs, Inc. does NOT provide primary electrical service to sign locations. MUST BE PROVIDED BY OTHERS

AREA OF SIGN: ____ SQ. FT.

REVISIONS

NO	DATE	DESCRIPTION
1		
2		
3		
4		

Department of Business Affairs and Consumer Protection
Small Business Center - Public Way Use Unit
City Hall - 121 N. LaSalle Street, Room 800 • Chicago, IL 60602
(312)-74-GOBIZ (312-744-6249) • (312) 744-1944 (TTY)
http://www.cityofchicago.org/bacp

09/10/2014

Alderman **Thomas Tunney**
Ward # **44**
City of Chicago
City Hall, Room **203**
121 North LaSalle Street
Chicago, Illinois 60602

Re: An ordinance to use and maintain a portion of the public right-of-way for **one (1) sign(s)** for **ULTIMATE EXPOSURE**, adjacent to the premises known as **3320 N. Broadway** .

Dear Alderman **Thomas Tunney**:

The applicant referenced above has requested the use of the public right-of-way for a **sign(s)**. An ordinance has been prepared by the Department of Business Affairs and Consumer Protection – Small Business Center - Public Way Use Unit for presentation to the City Council. Because this request was made for properties located in your ward, as approved by you as per the attached, I respectfully request that you introduce the attached ordinance at the next City Council meeting.

If you have any questions regarding this ordinance, please contact Anthony Bertuca at (312) 744-5506.

Department of Business Affairs and Consumer Protection

City of Chicago

O2014-7826

Office of the City Clerk

Document Tracking Sheet

Meeting Date:	9/10/2014
Sponsor(s):	Tunney (44)
Type:	Ordinance
Title:	Grant(s) of privilege in public way for Warshawsky DDS/Get It Straight
Committee(s) Assignment:	Committee on Transportation and Public Way

ORDINANCE
WARSHAWSKY DDS/GET IT STRAIGHT
Acct. No. 80351 - 1
Permit No. 1113845

Be It Ordained by the City Council of the City of Chicago:

SECTION 1. Permission and authority are hereby given and granted to WARSHAWSKY DDS/GET IT STRAIGHT, upon the terms and subject to the conditions of this ordinance to maintain and use, as now constructed, seven (7) Light Fixture(s) projecting over the public right-of-way adjacent to its premises known as 3655 N. Ashland Ave..

Said Light Fixture(s) at N. ASHLAND measure(s):
Seven (7) at three (3) feet in length, one point five (1.5) foot in width and thirteen (13) feet above grade level.

The location of said privilege shall be as shown on prints kept on file with the Department of Business Affairs and Consumer Protection and the Office of the City Clerk.

Said privilege shall be constructed in accordance with plans and specifications approved by the Department of Transportation (Division of Project Development).

This grant of privilege in the public way shall be subject to the provisions of Section 10-28-015 and all other required provisions of the Municipal Code of Chicago.

The grantee shall pay to the City of Chicago as compensation for the privilege #1113845 herein granted the sum of one hundred five ($105.00) per annum in advance.

A 25% penalty will be added for payments received after due date.

The permit holder agrees to hold the City of Chicago harmless for any damage, relocation or replacement costs associated with damage, relocation or removal of private property caused by the City performing work in the public way.

Authority herein given and granted for a period of five (5) years from and after 06/03/2014.

Alderman _____
Thomas Tunney 44th Ward

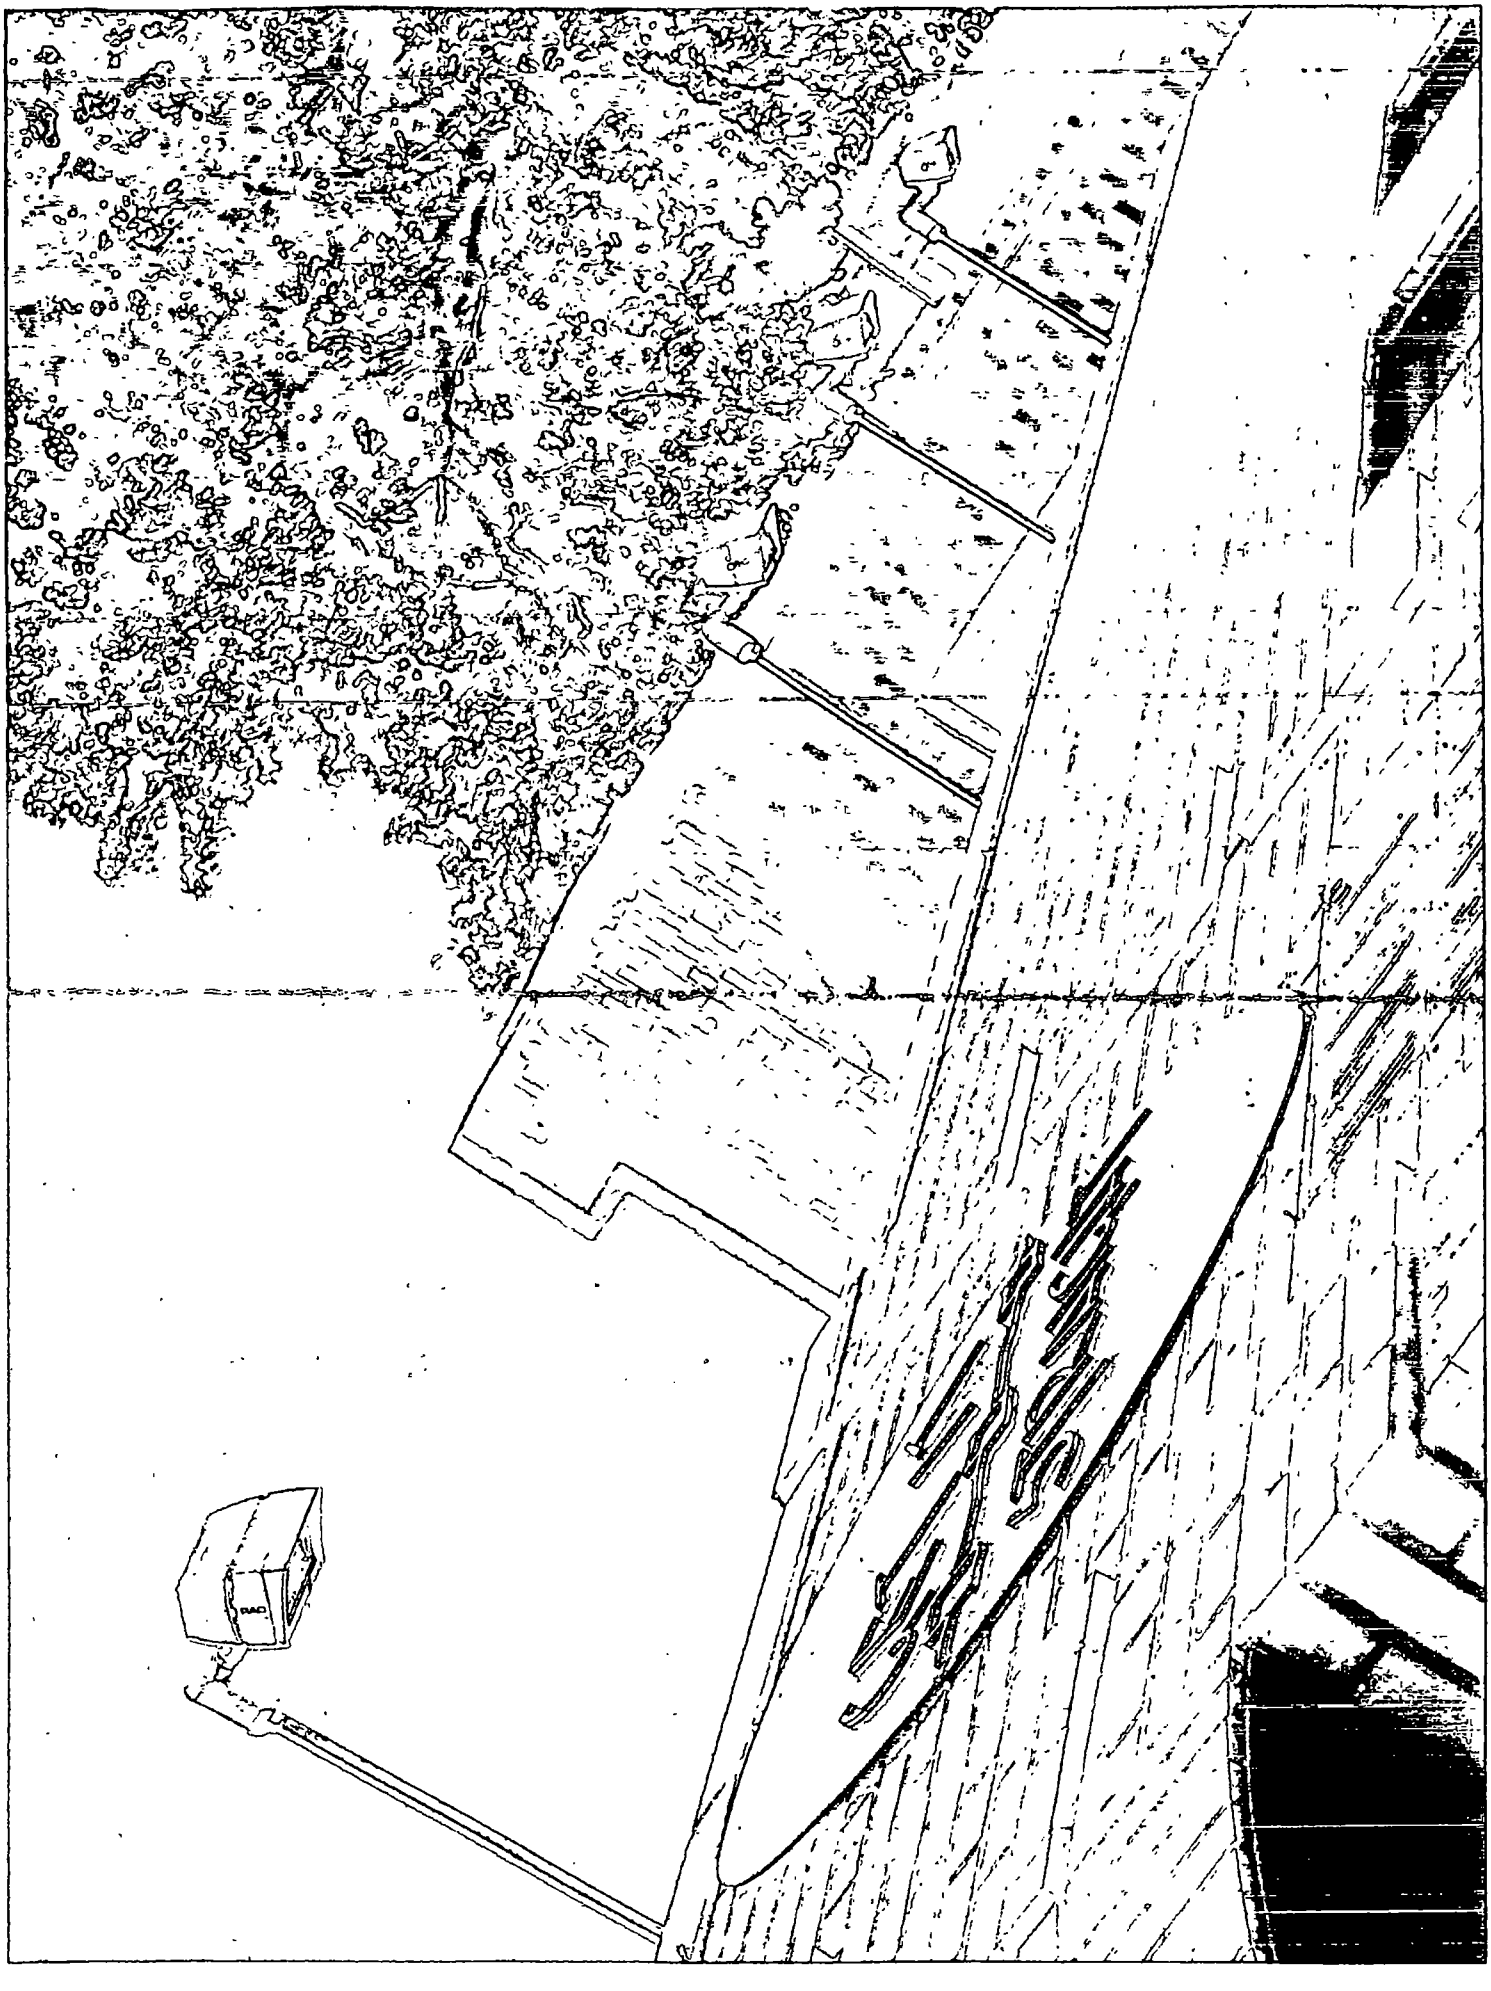

Department of Business Affairs and Consumer Protection
Small Business Center - Public Way Use Unit
City Hall - 121 N. LaSalle Street, Room 800 • Chicago, IL 60602
(312)-74-GOBIZ (312-744-6249) • (312) 744-1944 (TTY)
http://www.cityofchicago.org/bacp

09/10/2014

Alderman **Thomas Tunney**
Ward # **44**
City of Chicago
City Hall, Room **203**
121 North LaSalle Street
Chicago, Illinois 60602

Re: An ordinance to use and maintain a portion of the public right-of-way for **seven (7) light fixture(s)** for **WARSHAWSKY DDS/GET IT STRAIGHT**, adjacent to the premises known as **3655 N. Ashland Ave.**.

Dear Alderman **Thomas Tunney**:

The applicant referenced above has requested the use of the public right-of-way for a **light fixture(s)**. An ordinance has been prepared by the Department of Business Affairs and Consumer Protection – Small Business Center - Public Way Use Unit for presentation to the City Council. Because this request was made for properties located in your ward, as approved by you as per the attached, I respectfully request that you introduce the attached ordinance at the next City Council meeting.

If you have any questions regarding this ordinance, please contact Anthony Bertuca at (312) 744-5506.

Department of Business Affairs and Consumer Protection

City of Chicago

O2014-7850

Office of the City Clerk

Document Tracking Sheet

Meeting Date:	9/10/2014
Sponsor(s):	Arena (45)
Type:	Ordinance
Title:	Grant(s) of privilege in public way for Accurate Auto Service, Inc. - light fixtures
Committee(s) Assignment:	*Committee on Transportation and Public Way*

ORDINANCE
ACCURATE AUTO SERVICE INC
Acct. No. 26195 - 1
Permit No. 1114465

Be It Ordained by the City Council of the City of Chicago:

SECTION 1. Permission and authority are hereby given and granted to ACCURATE AUTO SERVICE INC, upon the terms and subject to the conditions of this ordinance to maintain and use, as now constructed, two (2) Light Fixture(s) projecting over the public right-of-way adjacent to its premises known as 5430 W. Montrose Ave..

Said Light Fixture(s) at W. Montrose Avenue measure(s):
Two (2) at one (1) foot in length, one (1) foot in width and fourteen (14) feet above grade level.

The location of said privilege shall be as shown on prints kept on file with the Department of Business Affairs and Consumer Protection and the Office of the City Clerk.

Said privilege shall be constructed in accordance with plans and specifications approved by the Department of Transportation (Division of Project Development).

This grant of privilege in the public way shall be subject to the provisions of Section 10-28-015 and all other required provisions of the Municipal Code of Chicago.

The grantee shall pay to the City of Chicago as compensation for the privilege #1114465 herein granted the sum of twenty-five ($25.00) per annum in advance.

A 25% penalty will be added for payments received after due date.

The permit holder agrees to hold the City of Chicago harmless for any damage, relocation or replacement costs associated with damage, relocation or removal of private property caused by the City performing work in the public way.

Authority herein given and granted for a period of five (5) years from and after Date of Passage.

Alderman _____
John Arena 45th Ward

1" = 1'

Light

5430 W Montrose

Accurate Carstar

2 Lights

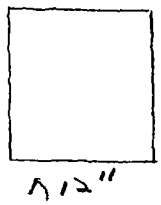

Heigth of Light

12"

12"

13'

Height Above Grade

Department of Business Affairs and Consumer Protection
Small Business Center - Public Way Use Unit
City Hall - 121 N. LaSalle Street, Room 800 • Chicago, IL 60602
(312)-74-GOBIZ (312-744-6249) • (312) 744-1944 (TTY)
http://www.cityofchicago.org/bacp

09/10/2014

Alderman **John Arena**
Ward # **45**
City of Chicago
City Hall, Room **305**
121 North LaSalle Street
Chicago, Illinois 60602

Re: An ordinance to use and maintain a portion of the public right-of-way for **two (2) light fixture(s)** for **ACCURATE AUTO SERVICE INC**, adjacent to the premises known as **5430 W. Montrose Ave.**.

Dear Alderman **John Arena**:

The applicant referenced above has requested the use of the public right-of-way for a **light fixture(s)**. An ordinance has been prepared by the Department of Business Affairs and Consumer Protection – Small Business Center - Public Way Use Unit for presentation to the City Council. Because this request was made for properties located in your ward, as approved by you as per the attached, I respectfully request that you introduce the attached ordinance at the next City Council meeting.

If you have any questions regarding this ordinance, please contact Anthony Bertuca at (312) 744-5506.

Department of Business Affairs and Consumer Protection

City of Chicago

O2014-7852

Office of the City Clerk

Document Tracking Sheet

Meeting Date:	9/10/2014
Sponsor(s):	Arena (45)
Type:	Ordinance
Title:	Grant(s) of privilege in public way for Accurate Auto Service, Inc. - security camera
Committee(s) Assignment:	Committee on Transportation and Public Way

ORDINANCE
ACCURATE AUTO SERVICE INC
Acct. No. 26195 - 1
Permit No. 1114448

Be It Ordained by the City Council of the City of Chicago:

SECTION 1. Permission and authority are hereby given and granted to ACCURATE AUTO SERVICE INC, upon the terms and subject to the conditions of this ordinance to maintain and use, as now constructed, one (1) Security Camera(s) projecting over the public right-of-way for security purposes adjacent to its premises known as 5430 W. Montrose Ave..

Said Security Camera(s) at W. Montrose Avenue measure(s):
One (1) at point five (.5) feet in length, point five (.5) feet in width and fourteen (14) feet above grade level.

The location of said privilege shall be as shown on prints kept on file with the Department of Business Affairs and Consumer Protection and the Office of the City Clerk.

Said privilege shall be constructed in accordance with plans and specifications approved by the Department of Planning and Development and Department of Transportation (Division of Project Development).

This grant of privilege in the public way shall be subject to the provisions of Section 10-28-015 and all other required provisions of the Municipal Code of Chicago.

The grantee shall pay to the City of Chicago as compensation for the privilege #1114448 herein granted the sum of zero ($.00) per annum in advance.

A 25% penalty will be added for payments received after due date.

The permit holder agrees to hold the City of Chicago harmless for any damage, relocation or replacement costs associated with damage, relocation or removal of private property caused by the City performing work in the public way.

Authority herein given and granted for a period of five (5) years from and after Date of Passage.

Alderman _____

John Arena 45th Ward

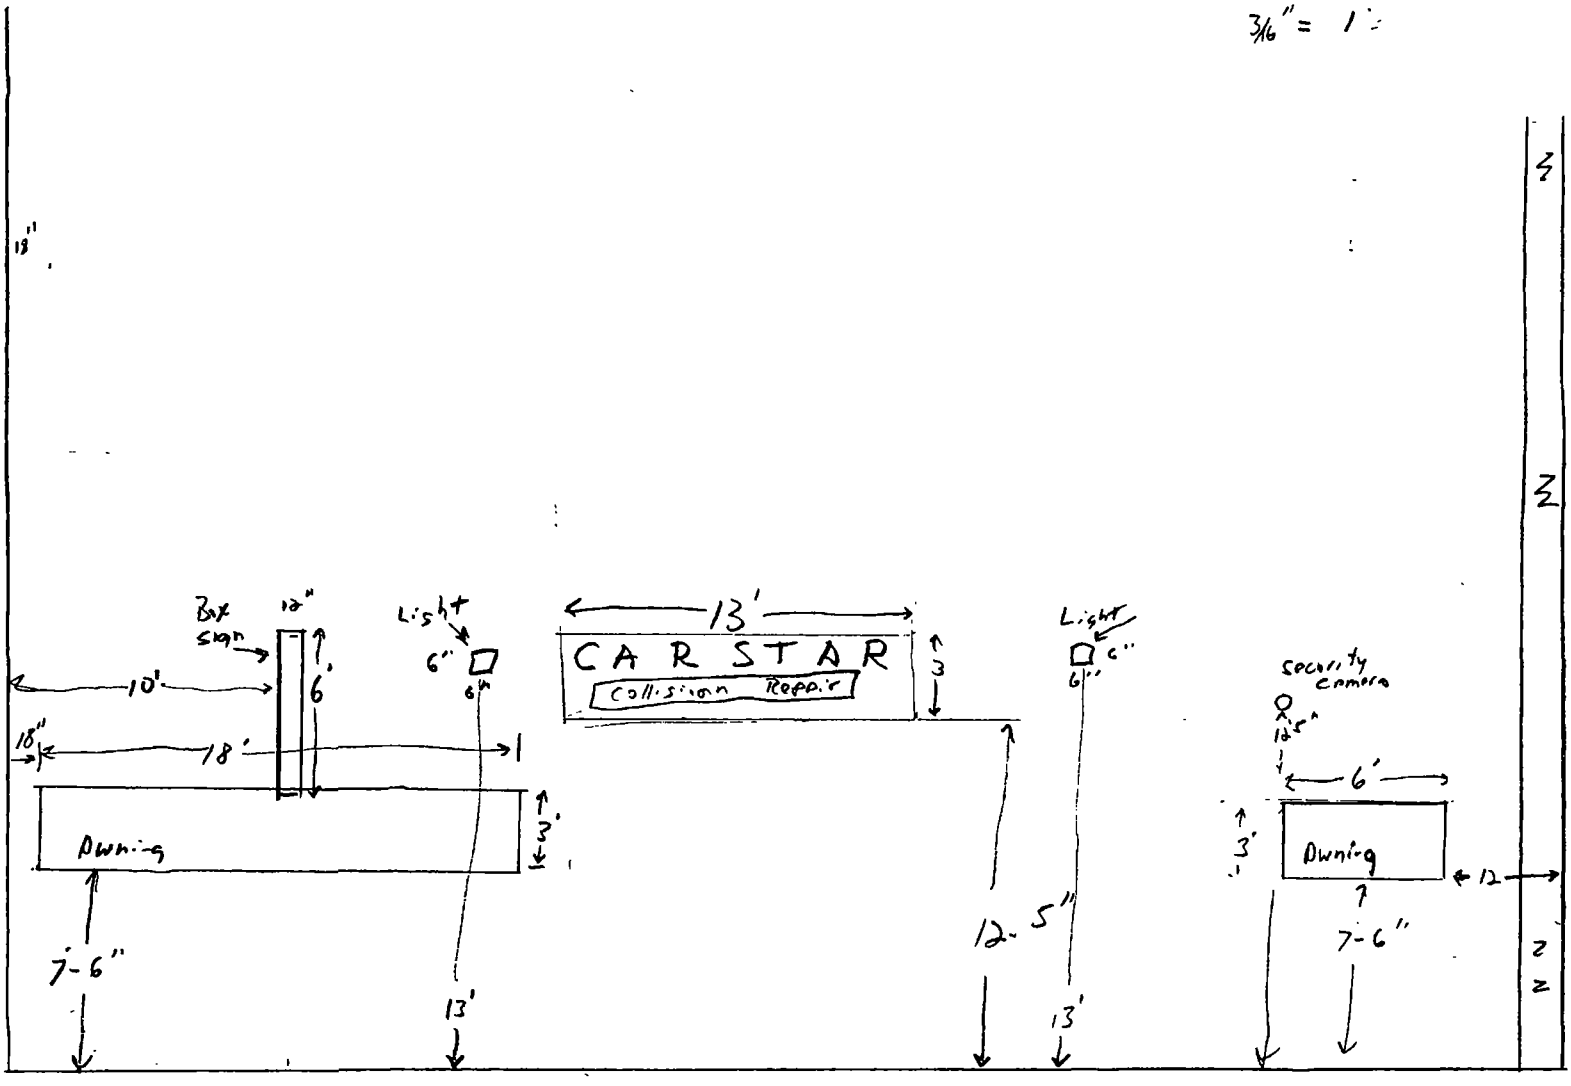
3/16" = 1'
Box sign
12"
6'
10'
18"
18'
Awning
3'
7'-6"
Light
6"
6"
13'
13'
CAR STAR
Collision Repair
3
Light
6"
6"
12'-5"
13'
security camera
18"
6'
3'
Awning
12
7'-6"

Department of Business Affairs and Consumer Protection
Small Business Center - Public Way Use Unit
City Hall - 121 N. LaSalle Street, Room 800 • Chicago, IL 60602
(312)-74-GOBIZ (312-744-6249) • (312) 744-1944 (TTY)
http //www.cityofchicago org/bacp

09/10/2014

Alderman **John Arena**
Ward # **45**
City of Chicago
City Hall, Room **305**
121 North LaSalle Street
Chicago, Illinois 60602

Re: An ordinance to use and maintain a portion of the public right-of-way for **one (1) security camera(s)** for **ACCURATE AUTO SERVICE INC**, adjacent to the premises known as **5430 W. Montrose Ave.**.

Dear Alderman **John Arena**:

The applicant referenced above has requested the use of the public right-of-way for a **security camera(s)**. An ordinance has been prepared by the Department of Business Affairs and Consumer Protection – Small Business Center - Public Way Use Unit for presentation to the City Council. Because this request was made for properties located in your ward, as approved by you as per the attached, I respectfully request that you introduce the attached ordinance at the next City Council meeting.

If you have any questions regarding this ordinance, please contact Anthony Bertuca at (312) 744-5506.

Department of Business Affairs and Consumer Protection

City of Chicago

O2014-7855

Office of the City Clerk

Document Tracking Sheet

Meeting Date:	9/10/2014
Sponsor(s):	Arena (45)
Type:	Ordinance
Title:	Grant(s) of privilege in public way for Chicago Northside Storage
Committee(s) Assignment:	Committee on Transportation and Public Way

ORDINANCE
CHICAGO NORTHSIDE STORAGE
Acct. No. 373777 - 1
Permit No. 1112905

Be It Ordained by the City Council of the City of Chicago:

SECTION 1. Permission and authority are hereby given and granted to CHICAGO NORTHSIDE STORAGE, upon the terms and subject to the conditions of this ordinance to maintain and use one (1) sign(s) projecting over the public right-of-way attached to its premises known as 5035 W. Foster Ave..

Said sign structure(s) measures as follows; along W. Foster Avenue:
One (1) at six point one seven (6.17) feet in length, six (6) feet in height and twelve point five (12.5) feet above grade level.

The location of said privilege shall be as shown on prints kept on file with the Department of Business Affairs and Consumer Protection and the Office of the City Clerk.

Said privilege shall be constructed in accordance with plans and specifications approved by the Department of Transportation (Division of Project Development) and Zoning Department - Signs.

This grant of privilege in the public way shall be subject to the provisions of Section 10-28-015 and all other required provisions of the Municipal Code of Chicago.

The grantee shall pay to the City of Chicago as compensation for the privilege #1112905 herein granted the sum of three hundred ($300.00) per annum in advance.

A 25% penalty will be added for payments received after due date.

The permit holder agrees to hold the City of Chicago harmless for any damage, relocation or replacement costs associated with damage, relocation or removal of private property caused by the City performing work in the public way.

Authority herein given and granted for a period of five (5) years from and after Date of Passage.

Alderman
John Arena 45th Ward

SIGN DRAWING

PROPERTY LOCATION: 5035 WEST FOSTER AVE

ORGANIZATION(S) NAME: LAKEFRONT SELF STORAGE

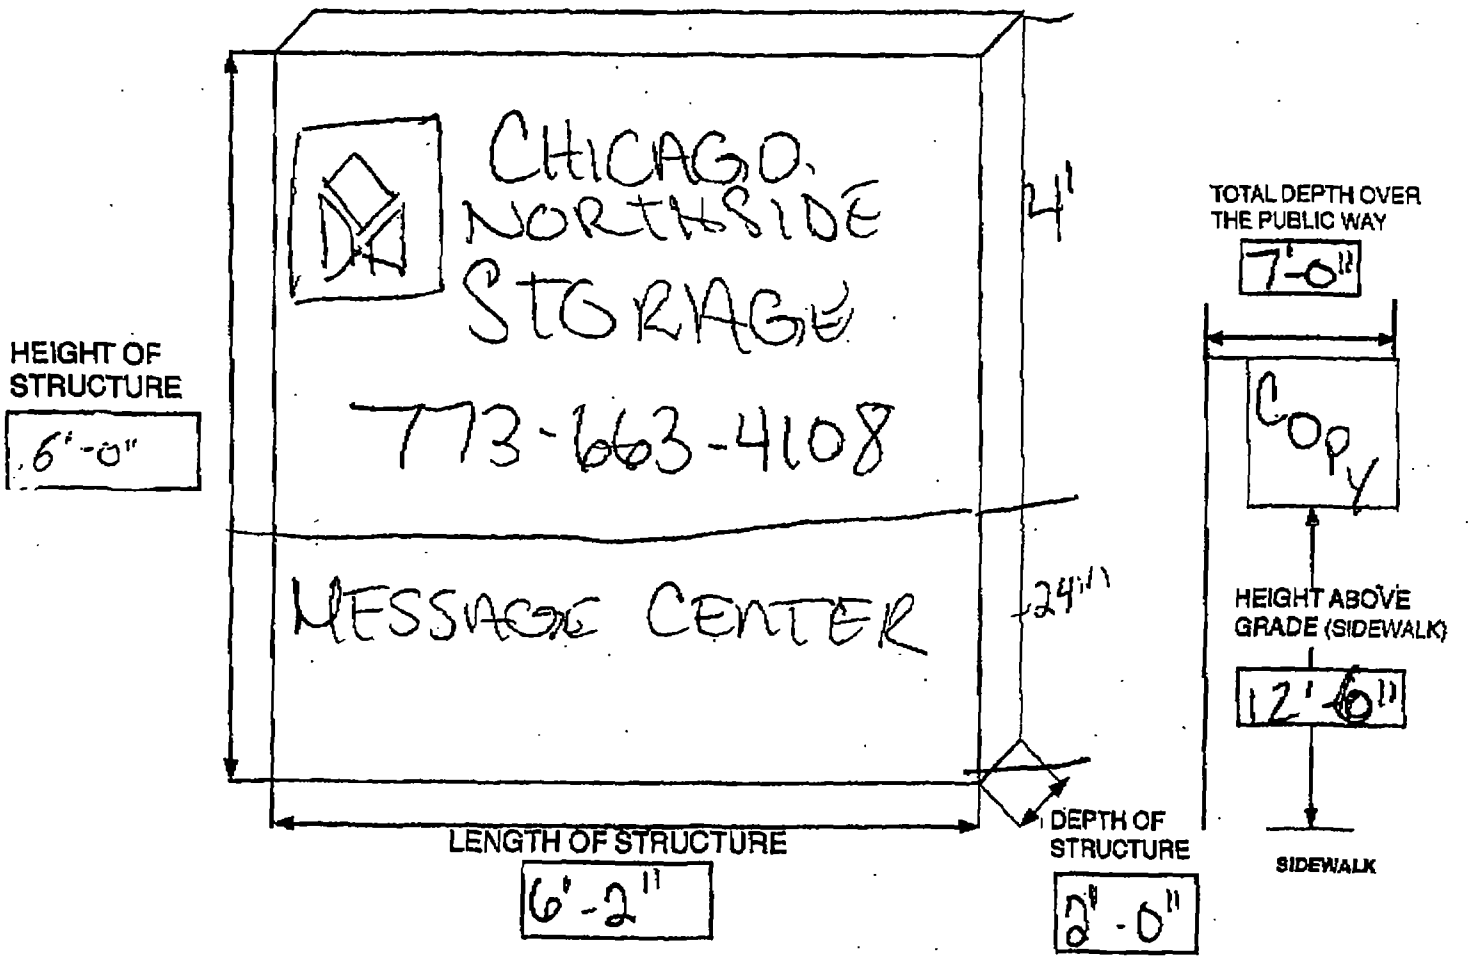

Department of Business Affairs and Consumer Protection
Small Business Center - Public Way Use Unit
City Hall - 121 N. LaSalle Street, Room 800 • Chicago, IL 60602
(312)-74-GOBIZ (312-744-6249) • (312) 744-1944 (TTY)
http://www.cityofchicago.org/bacp

09/10/2014

Alderman **John Arena**
Ward # **45**
City of Chicago
City Hall, Room **305**
121 North LaSalle Street
Chicago, Illinois 60602

Re: An ordinance to use and maintain a portion of the public right-of-way for **one (1) sign(s)** for **CHICAGO NORTHSIDE STORAGE**, adjacent to the premises known as **5035 W. Foster Ave.**.

Dear Alderman **John Arena**:

The applicant referenced above has requested the use of the public right-of-way for a **sign(s)**. An ordinance has been prepared by the Department of Business Affairs and Consumer Protection – Small Business Center - Public Way Use Unit for presentation to the City Council. Because this request was made for properties located in your ward, as approved by you as per the attached, I respectfully request that you introduce the attached ordinance at the next City Council meeting.

If you have any questions regarding this ordinance, please contact Anthony Bertuca at (312) 744-5506.

Department of Business Affairs and Consumer Protection

City of Chicago

O2014-7858

Office of the City Clerk

Document Tracking Sheet

Meeting Date:	9/10/2014
Sponsor(s):	Arena (45)
Type:	Ordinance
Title:	Grant(s) of privilege in public way for Fischman Liquors
Committee(s) Assignment:	Committee on Transportation and Public Way

ORDINANCE
Fischman Liquors
Acct. No. 16723 - 3
Permit No. 1114603

Be It Ordained by the City Council of the City of Chicago:

SECTION 1. Permission and authority are hereby given and granted to Fischman Liquors, upon the terms and subject to the conditions of this ordinance to maintain and use, as now constructed, twelve (12) Light Fixture(s) projecting over the public right-of-way adjacent to its premises known as 4776 N. Milwaukee Ave..

Said Light Fixture(s) at N. MILWAUKEE measure(s):
Twelve (12) at two (2) feet in length, one (1) foot in width and eleven (11) feet above grade level.

The location of said privilege shall be as shown on prints kept on file with the Department of Business Affairs and Consumer Protection and the Office of the City Clerk.

Said privilege shall be constructed in accordance with plans and specifications approved by the Department of Transportation (Division of Project Development).

This grant of privilege in the public way shall be subject to the provisions of Section 10-28-015 and all other required provisions of the Municipal Code of Chicago.

The grantee shall pay to the City of Chicago as compensation for the privilege #1114603 herein granted the sum of one hundred thirty ($130.00) per annum in advance.

A 25% penalty will be added for payments received after due date.

The permit holder agrees to hold the City of Chicago harmless for any damage, relocation or replacement costs associated with damage, relocation or removal of private property caused by the City performing work in the public way.

Authority herein given and granted for a period of five (5) years from and after 06/03/2014.

Alderman _____

John Arena 45th Ward

(Page 2 of 5)

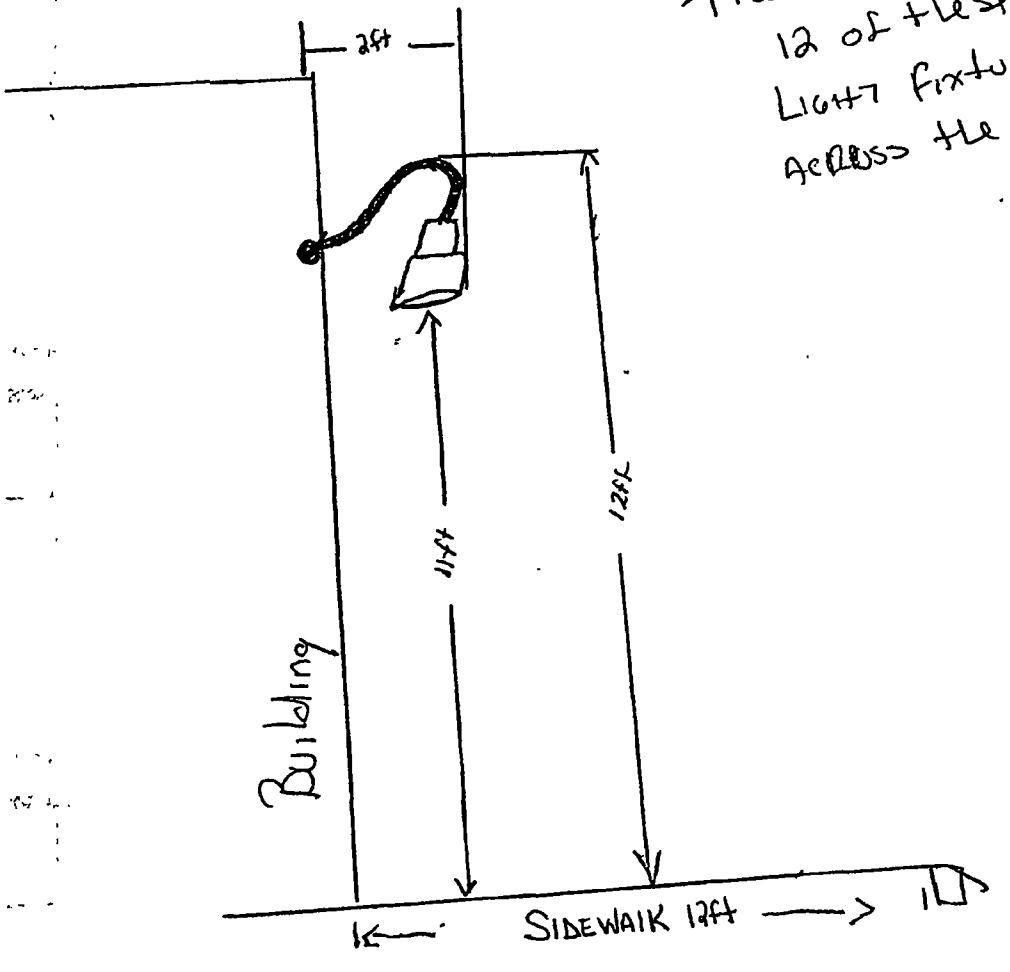

There are
12 of these
Light fixtures
across the Building

Department of Business Affairs and Consumer Protection
Small Business Center - Public Way Use Unit
City Hall - 121 N. LaSalle Street, Room 800 • Chicago, IL 60602
(312)-74-GOBIZ (312-744-6249) • (312) 744-1944 (TTY)
http://www.cityofchicago.org/bacp

09/10/2014

Alderman **John Arena**
Ward # **45**
City of Chicago
City Hall, Room **305**
121 North LaSalle Street
Chicago, Illinois 60602

Re: An ordinance to use and maintain a portion of the public right-of-way for **twelve (12) light fixture(s)** for **Fischman Liquors**, adjacent to the premises known as **4776 N. Milwaukee Ave.**.

Dear Alderman **John Arena**:

The applicant referenced above has requested the use of the public right-of-way for a **light fixture(s)**. An ordinance has been prepared by the Department of Business Affairs and Consumer Protection – Small Business Center - Public Way Use Unit for presentation to the City Council. Because this request was made for properties located in your ward, as approved by you as per the attached, I respectfully request that you introduce the attached ordinance at the next City Council meeting.

If you have any questions regarding this ordinance, please contact Anthony Bertuca at (312) 744-5506.

Department of Business Affairs and Consumer Protection

City of Chicago

O2014-7860

Office of the City Clerk

Document Tracking Sheet

Meeting Date:	9/10/2014
Sponsor(s):	Arena (45)
Type:	Ordinance
Title:	Grant(s) of privilege in public way for Hops and Barley
Committee(s) Assignment:	Committee on Transportation and Public Way

ORDINANCE
Hops And Barley
Acct. No. 269560 - 1
Permit No. 1114574

Be It Ordained by the City Council of the City of Chicago:

SECTION 1. Permission and authority are hereby given and granted to Hops And Barley, upon the terms and subject to the conditions of this ordinance to maintain and use, as now constructed, one (1) Banner(s) projecting over the public right-of-way adjacent to its premises known as 4359 N. Milwaukee Ave..

Said Banner(s) at N Milwaukee Ave measure(s):
One (1) at four (4) feet in length, and ten (10) feet in width for a total of forty (40) square feet.

The location of said privilege shall be as shown on prints kept on file with the Department of Business Affairs and Consumer Protection and the Office of the City Clerk.

Said privilege shall be constructed in accordance with plans and specifications approved by the Zoning Department - Signs.

This grant of privilege in the public way shall be subject to the provisions of Section 10-28-015 and all other required provisions of the Municipal Code of Chicago.

The grantee shall pay to the City of Chicago as compensation for the privilege #1114574 herein granted the sum of seventy-five ($75.00) per annum in advance.

A 25% penalty will be added for payments received after due date.

The permit holder agrees to hold the City of Chicago harmless for any damage, relocation or replacement costs associated with damage, relocation or removal of private property caused by the City performing work in the public way.

Authority herein given and granted for a period of five (5) years from and after 04/22/2014.

Alderman _____

John Arena 45th Ward

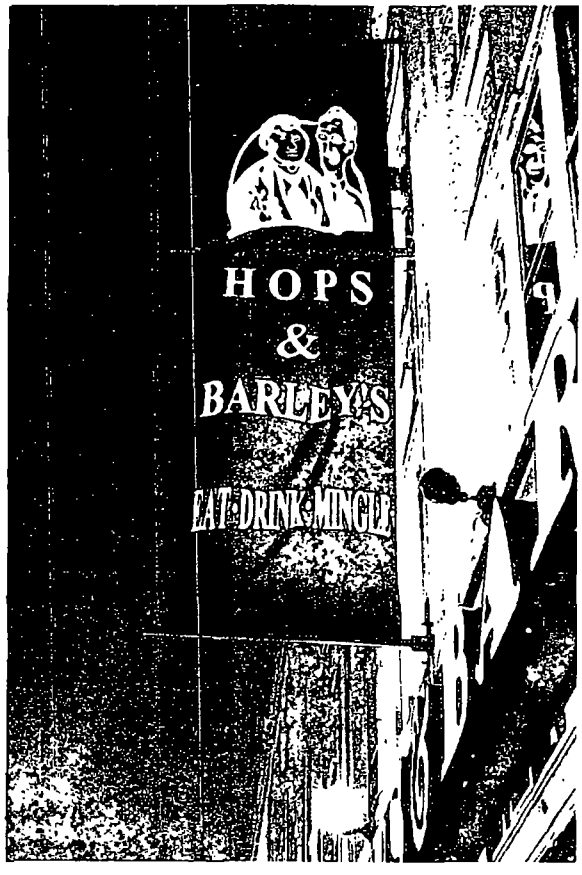
HOPS
&
BARLEY'S
EAT·DRINK·MINGLE

Department of Business Affairs and Consumer Protection
Small Business Center - Public Way Use Unit
City Hall - 121 N. LaSalle Street, Room 800 • Chicago, IL 60602
(312)-74-GOBIZ (312-744-6249) • (312) 744-1944 (TTY)
http://www.cityofchicago.org/bacp

09/10/2014

Alderman **John Arena**
Ward # **45**
City of Chicago
City Hall, Room **305**
121 North LaSalle Street
Chicago, Illinois 60602

Re: An ordinance to use and maintain a portion of the public right-of-way for **one (1) banner(s)** for **Hops And Barley**, adjacent to the premises known as **4359 N. Milwaukee Ave.**.

Dear Alderman **John Arena**:

The applicant referenced above has requested the use of the public right-of-way for a **banner(s)**. An ordinance has been prepared by the Department of Business Affairs and Consumer Protection – Small Business Center - Public Way Use Unit for presentation to the City Council. Because this request was made for properties located in your ward, as approved by you as per the attached, I respectfully request that you introduce the attached ordinance at the next City Council meeting.

If you have any questions regarding this ordinance, please contact Anthony Bertuca at (312) 744-5506.

Department of Business Affairs and Consumer Protection

City of Chicago

O2014-7862

Office of the City Clerk

Document Tracking Sheet

Meeting Date:	9/10/2014
Sponsor(s):	Arena (45)
Type:	Ordinance
Title:	Grant(s) of privilege in public way for JPMorgan Chase Bank NA
Committee(s) Assignment:	Committee on Transportation and Public Way

ORDINANCE
JPMORGAN CHASE BANK, NA
Acct. No. 88170 - 49
Permit No. 1114626

Be It Ordained by the City Council of the City of Chicago:

SECTION 1. Permission and authority are hereby given and granted to JPMORGAN CHASE BANK, NA, upon the terms and subject to the conditions of this ordinance to maintain and use one (1) sign(s) projecting over the public right-of-way attached to its premises known as 4854 W. Irving Park Rd..

Said sign structure(s) measures as follows; along W. IRVING PARK:
One (1) at two (2) feet in length, four (4) feet in height and twelve point five (12.5) feet above grade level.

The location of said privilege shall be as shown on prints kept on file with the Department of Business Affairs and Consumer Protection and the Office of the City Clerk.

Said privilege shall be constructed in accordance with plans and specifications approved by the Department of Transportation (Division of Project Development) and Zoning Department - Signs.

This grant of privilege in the public way shall be subject to the provisions of Section 10-28-015 and all other required provisions of the Municipal Code of Chicago.

The grantee shall pay to the City of Chicago as compensation for the privilege #1114626 herein granted the sum of one hundred ($100.00) per annum in advance.

A 25% penalty will be added for payments received after due date.

The permit holder agrees to hold the City of Chicago harmless for any damage, relocation or replacement costs associated with damage, relocation or removal of private property caused by the City performing work in the public way.

Authority herein given and granted for a period of five (5) years from and after 05/13/2014.

Alderman _____

John Arena 45th Ward

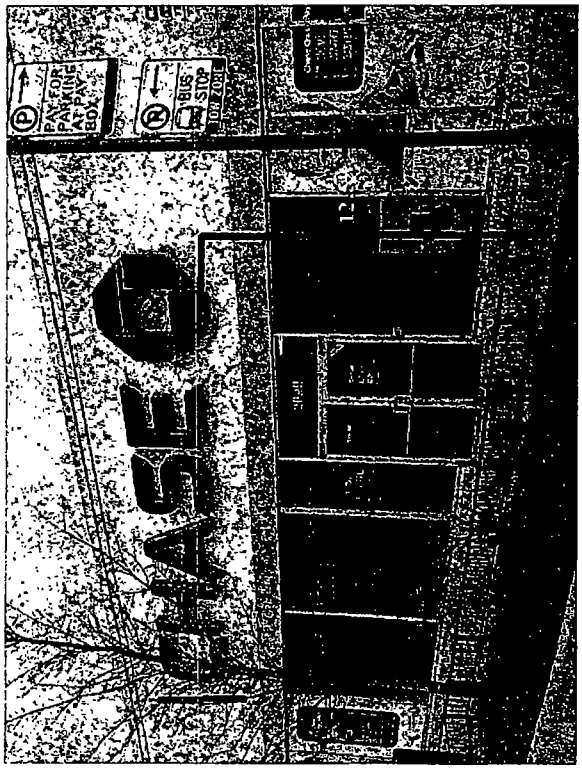
PAY FOR PARKING AT PAY BOX
BUS STOP
12

Department of Business Affairs and Consumer Protection
Small Business Center - Public Way Use Unit
City Hall - 121 N. LaSalle Street, Room 800 • Chicago, IL 60602
(312)-74-GOBIZ (312-744-6249) • (312) 744-1944 (TTY)
http://www.cityofchicago.org/bacp

09/10/2014

Alderman **John Arena**
Ward # **45**
City of Chicago
City Hall, Room **305**
121 North LaSalle Street
Chicago, Illinois 60602

Re: An ordinance to use and maintain a portion of the public right-of-way for **one (1) sign(s)** for **JPMORGAN CHASE BANK, NA**, adjacent to the premises known as **4854 W. Irving Park Rd.**.

Dear Alderman **John Arena**:

The applicant referenced above has requested the use of the public right-of-way for a **sign(s)**. An ordinance has been prepared by the Department of Business Affairs and Consumer Protection – Small Business Center - Public Way Use Unit for presentation to the City Council. Because this request was made for properties located in your ward, as approved by you as per the attached, I respectfully request that you introduce the attached ordinance at the next City Council meeting.

If you have any questions regarding this ordinance, please contact Anthony Bertuca at (312) 744-5506.

Department of Business Affairs and Consumer Protection

City of Chicago

O2014-7866

Office of the City Clerk

Document Tracking Sheet

Meeting Date:	9/10/2014
Sponsor(s):	Arena (45)
Type:	Ordinance
Title:	Grant(s) of privilege in public way for McDonald's
Committee(s) Assignment:	Committee on Transportation and Public Way

ORDINANCE
MCDONALD'S
Acct. No. 63733 - 1
Permit No. 1114479

Be It Ordained by the City Council of the City of Chicago:

SECTION 1. Permission and authority are hereby given and granted to MCDONALD'S, upon the terms and subject to the conditions of this ordinance to maintain and use one (1) sign(s) projecting over the public right-of-way attached to its premises known as 4946 N. Milwaukee Ave..

Said sign structure(s) measures as follows; along N MILWAUKEE AVE:
One (1) at twenty-one (21) feet in length, fifteen (15) feet in height and forty-five (45) feet above grade level.

The location of said privilege shall be as shown on prints kept on file with the Department of Business Affairs and Consumer Protection and the Office of the City Clerk.

Said privilege shall be constructed in accordance with plans and specifications approved by the Department of Transportation (Division of Project Development) and Zoning Department - Signs.

This grant of privilege in the public way shall be subject to the provisions of Section 10-28-015 and all other required provisions of the Municipal Code of Chicago.

The grantee shall pay to the City of Chicago as compensation for the privilege #1114479 herein granted the sum of three hundred ($300.00) per annum in advance.

A 25% penalty will be added for payments received after due date.

The permit holder agrees to hold the City of Chicago harmless for any damage, relocation or replacement costs associated with damage, relocation or removal of private property caused by the City performing work in the public way.

Authority herein given and granted for a period of five (5) years from and after 07/29/2014.

Alderman _____

John Arena 45th Ward

70/200 Road Sign

Everbrite
Identity Systems Division

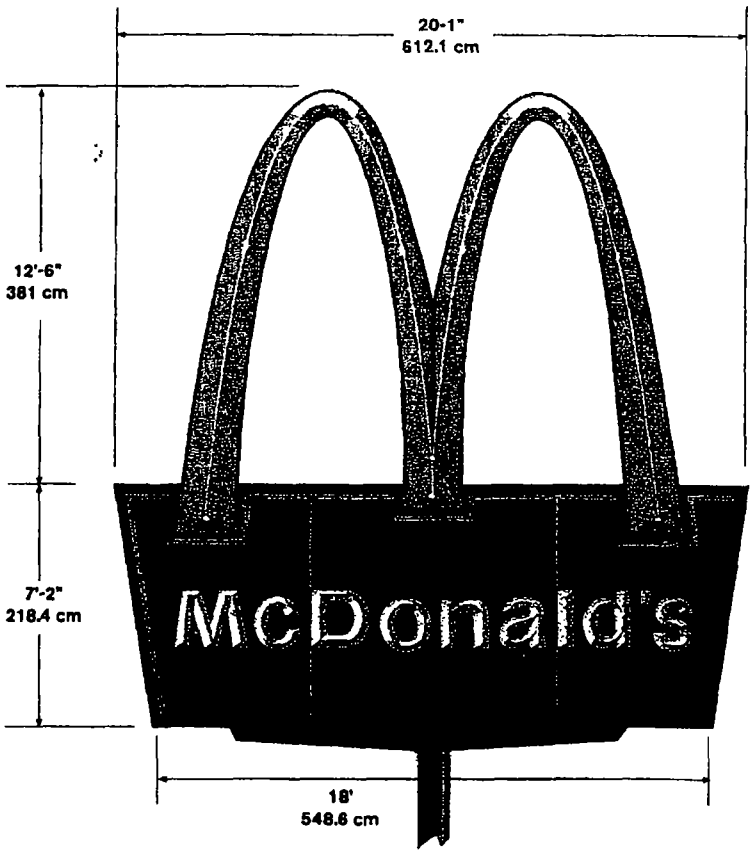

Illumination:	Mercury Vapor Lamps Arch- 14-HR 175 DX39 Base- 12-HR 400 DX33
Electrical:	Arch- 24.5 Amps 120V 60Hz Base- 46.8 Amps 120V 60Hz
Ballast:	Arch- 14 Universal #1110-245-SC-TC Base- 12 Universal #1110-247-SC-TC
Ship Weight:	5000 lbs.
Other:	Replacement faces and moulding only

Everbrite, LLC, 315 Marion Ave., South Milwaukee, WI, 53172 P: 888-857-4078 F: 877-430-7363 www.everbrite.com

Department of Business Affairs and Consumer Protection
Small Business Center - Public Way Use Unit
City Hall - 121 N. LaSalle Street, Room 800 • Chicago, IL 60602
(312)-74-GOBIZ (312-744-6249) • (312) 744-1944 (TTY)
http://www.cityofchicago.org/bacp

09/10/2014

Alderman **John Arena**
Ward # **45**
City of Chicago
City Hall, Room **305**
121 North LaSalle Street
Chicago, Illinois 60602

Re: An ordinance to use and maintain a portion of the public right-of-way for **one (1) sign(s)** for **MCDONALD'S**, adjacent to the premises known as **4946 N. Milwaukee Ave.**.

Dear Alderman **John Arena**:

The applicant referenced above has requested the use of the public right-of-way for a **sign(s)**. An ordinance has been prepared by the Department of Business Affairs and Consumer Protection – Small Business Center - Public Way Use Unit for presentation to the City Council. Because this request was made for properties located in your ward, as approved by you as per the attached, I respectfully request that you introduce the attached ordinance at the next City Council meeting.

If you have any questions regarding this ordinance, please contact Anthony Bertuca at (312) 744-5506.

Department of Business Affairs and Consumer Protection

City of Chicago

O2014-7867

Office of the City Clerk

Document Tracking Sheet

Meeting Date:	9/10/2014
Sponsor(s):	Arena (45)
Type:	Ordinance
Title:	Grant(s) of privilege in public way for Riviera Maya
Committee(s) Assignment:	Committee on Transportation and Public Way

ORDINANCE
RIVIERA MAYA
Acct. No. 372668 - 1
Permit No. 1102504

Be It Ordained by the City Council of the City of Chicago:

SECTION 1. Permission and authority are hereby given and granted to RIVIERA MAYA, upon the terms and subject to the conditions of this ordinance to maintain and use one (1) sign(s) projecting over the public right-of-way attached to its premises known as 4009 N. Elston Ave..

Said sign structure(s) measures as follows; along N. Elston:
One (1) at eight (8) feet in length, four (4) feet in height and fourteen (14) feet above grade level.

The location of said privilege shall be as shown on prints kept on file with the Department of Business Affairs and Consumer Protection and the Office of the City Clerk.

Said privilege shall be constructed in accordance with plans and specifications approved by the Department of Transportation (Division of Project Development) and Zoning Department - Signs.

This grant of privilege in the public way shall be subject to the provisions of Section 10-28-015 and all other required provisions of the Municipal Code of Chicago.

The grantee shall pay to the City of Chicago as compensation for the privilege #1102504 herein granted the sum of three hundred ($300.00) per annum in advance.

A 25% penalty will be added for payments received after due date.

The permit holder agrees to hold the City of Chicago harmless for any damage, relocation or replacement costs associated with damage, relocation or removal of private property caused by the City performing work in the public way.

Authority herein given and granted for a period of five (5) years from and after Date of Passage.

Alderman _____

~~Deborah Mell 33rd Ward~~
John Arena 45th ward

SIGN TYPE: Double Face LightBox
BUSINESS NAME: Riviera Maya
LOCATION: 4009 N. Elston Ave. Chicago IL 60618

DOUBLE FACE LIGHTBOX

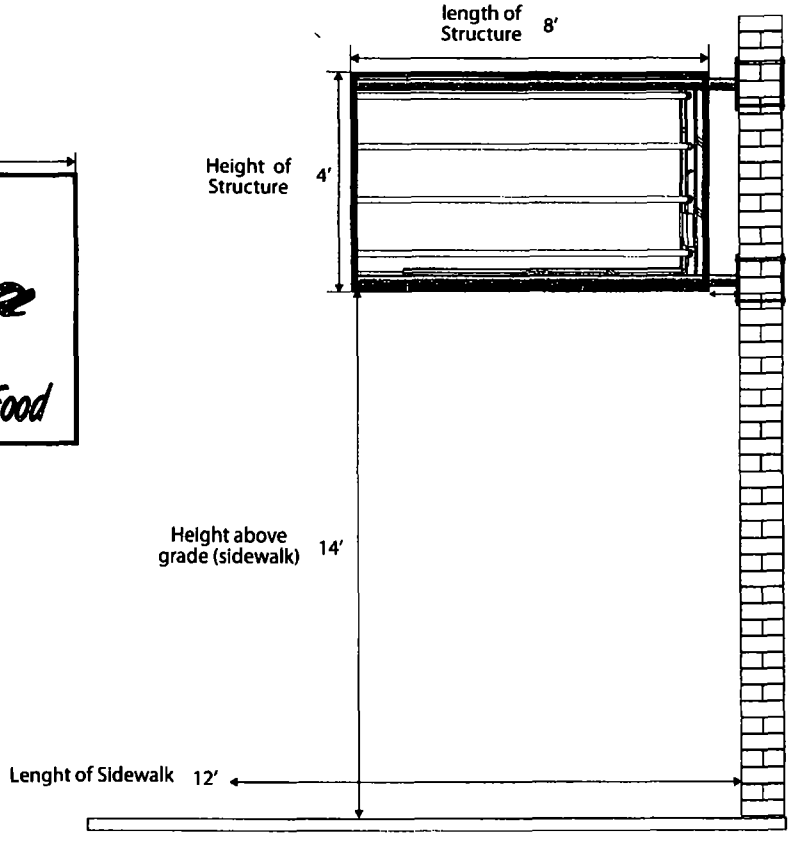

Department of Business Affairs and Consumer Protection
Small Business Center - Public Way Use Unit
City Hall - 121 N. LaSalle Street, Room 800 • Chicago, IL 60602
(312)-74-GOBIZ (312-744-6249) • (312) 744-1944 (TTY)
http://www.cityofchicago.org/bacp

07/30/2014

Alderman ~~**Deborah Mell**~~ John Arena
Ward #~~33~~ 45
City of Chicago
City Hall, Room ~~**208**~~ 360
121 North LaSalle Street
Chicago, Illinois 60602

Re: An ordinance to use and maintain a portion of the public right-of-way for **one (1) sign(s)** for **RIVIERA MAYA**, adjacent to the premises known as **4009 N. Elston Ave.**.

Dear Alderman ~~**Deborah Mell**~~ John Arena:

The applicant referenced above has requested the use of the public right-of-way for a **sign(s)**. An ordinance has been prepared by the Department of Business Affairs and Consumer Protection – Small Business Center - Public Way Use Unit for presentation to the City Council. Because this request was made for properties located in your ward, as approved by you as per the attached, I respectfully request that you introduce the attached ordinance at the next City Council meeting.

If you have any questions regarding this ordinance, please contact Anthony Bertuca at (312) 744-5506.

Department of Business Affairs and Consumer Protection

City of Chicago

O2014-7870

Office of the City Clerk

Document Tracking Sheet

Meeting Date:	9/10/2014
Sponsor(s):	Arena (45)
Type:	Ordinance
Title:	Grant(s) of privilege in public way for Rycoline Products, Inc.
Committee(s) Assignment:	Committee on Transportation and Public Way

ORDINANCE
RYCOLINE PRODUCTS INC
Acct. No. 3418 - 1
Permit No. 1114363

Be It Ordained by the City Council of the City of Chicago:

SECTION 1. Permission and authority are hereby given and granted to RYCOLINE PRODUCTS INC, upon the terms and subject to the conditions of this ordinance to maintain and use, as now constructed, one (1) Roof Canopy(s) projecting over the public right-of-way adjacent to its premises known as 5540 N. Northwest Hwy..

Said Roof Canopy(s) at N. NORTHWEST HWY. measure(s):
One (1) at one hundred twenty (120) feet in length, and two (2) feet in width for a total of two hundred forty (240) square feet. Existing roof canopy is approximately eleven (11) feet above grade level.

The location of said privilege shall be as shown on prints kept on file with the Department of Business Affairs and Consumer Protection and the Office of the City Clerk.

Said privilege shall be constructed in accordance with plans and specifications approved by the Department of Planning and Development and Department of Transportation (Division of Project Development).

This grant of privilege in the public way shall be subject to the provisions of Section 10-28-015 and all other required provisions of the Municipal Code of Chicago.

The grantee shall pay to the City of Chicago as compensation for the privilege #1114363 herein granted the sum of one hundred forty-five ($145.00) per annum in advance.

A 25% penalty will be added for payments received after due date.

The permit holder agrees to hold the City of Chicago harmless for any damage, relocation or replacement costs associated with damage, relocation or removal of private property caused by the City performing work in the public way.

Authority herein given and granted for a period of five (5) years from and after 07/07/2014.

Alderman _____

John Arena 45th Ward

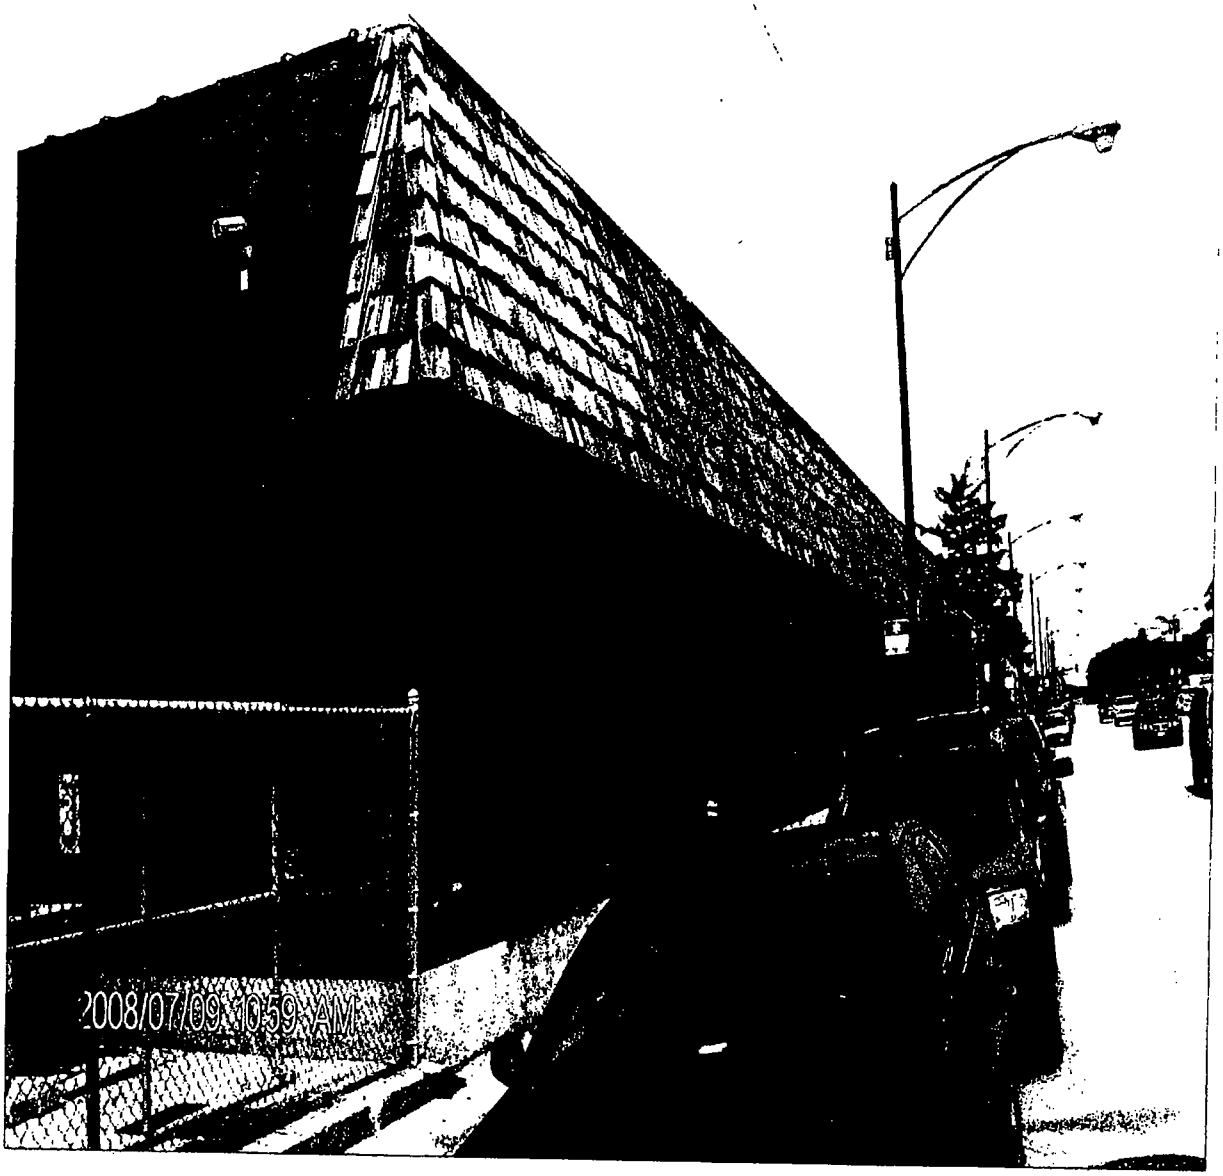
2008/07/09 10:59 AM

Department of Business Affairs and Consumer Protection
Small Business Center- Public Way Use Unit
City Hall - 121 N. LaSalle Street Room 800 • Chicago, IL 60602
(312)-74-GOBIZ (312-744-6249) • (312) 744-1944 (TTY)
http://www.cityofchicago.org/baep

09/10/2014

Alderman **John Arena**
Ward # **45**
City of Chicago
City Hall, Room **305**
121 North LaSalle Street
Chicago, Illinois 60602

Re: An ordinance to use and maintain a portion of the public right-of-way for **one (1) roof canopy(ies)** for **RYCOLINE PRODUCTS INC**, adjacent to the premises known as **5540 N. Northwest Hwy.**.

Dear Alderman **John Arena**:

The applicant referenced above has requested the use of the public right-of-way for a **roof canopy(ies)**. An ordinance has been prepared by the Department of Business Affairs and Consumer Protection – Small Business Center - Public Way Use Unit for presentation to the City Council. Because this request was made for properties located in your ward, as approved by you as per the attached, I respectfully request that you introduce the attached ordinance at the next City Council meeting.

If you have any questions regarding this ordinance, please contact Anthony Bertuca at (312) 744-5506.

Department of Business Affairs and Consumer Protection

City of Chicago

O2014-7888

Office of the City Clerk

Document Tracking Sheet

Meeting Date:	9/10/2014
Sponsor(s):	Cappleman (46)
Type:	Ordinance
Title:	Grant(s) of privilege in public way for Broadway Clark Building Corp.
Committee(s) Assignment:	Committee on Transportation and Public Way

ORDINANCE
BROADWAY CLARK BUILDING CORPORATION
Acct. No. 4326 - 1
Permit No. 1114400

Be It Ordained by the City Council of the City of Chicago:

SECTION 1. Permission and authority are hereby given and granted to BROADWAY CLARK BUILDING CORPORATION, upon the terms and subject to the conditions of this ordinance to maintain and use, as now constructed, six (6) Planter(s) on the public right-of-way for beautification purposes adjacent to its premises known as 4725-53 N. Broadway .

Said Planter(s) at N. BROADWAY measure(s):
Six (6) at four (4) feet in length, and three (3) feet in width for a total of seventy-two (72) square feet.

Grantee must allow the required clear and unobstructed space for pedestrian passage at all times per rules and regulations approved by the Department of Transportation.

The location of said privilege shall be as shown on prints kept on file with the Department of Business Affairs and Consumer Protection and the Office of the City Clerk.

Said privilege shall be constructed in accordance with plans and specifications approved by the Department of Planning and Development and Department of Transportation (Division of Project Development).

This grant of privilege in the public way shall be subject to the provisions of Section 10-28-015 and all other required provisions of the Municipal Code of Chicago.

The grantee shall pay to the City of Chicago as compensation for the privilege #1114400 herein granted the sum of zero ($.00) per annum in advance.

A 25% penalty will be added for payments received after due date.

The permit holder agrees to hold the City of Chicago harmless for any damage, relocation or replacement costs associated with damage, relocation or removal of private property caused by the City performing work in the public way.

Authority herein given and granted for a period of five (5) years from and after 05/05/2014.

Alderman _____

James Cappleman 46th Ward

T-Mobile

Harry Nathanson

From +13124513512@tmomail net
Sent: Tuesday, July 01, 2014 12 00 PM
To Harry Nathanson
Attachments: text_0 txt

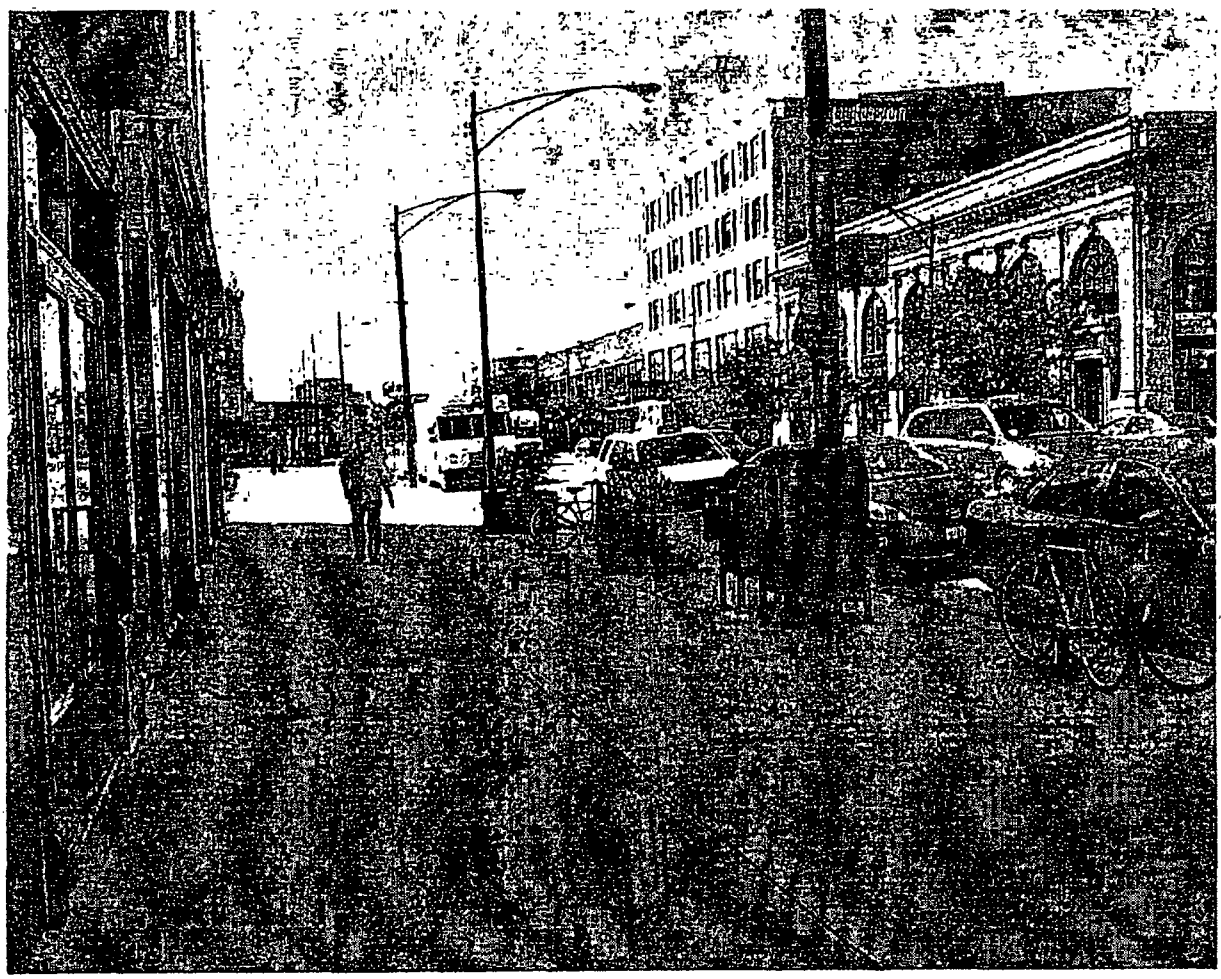

Harry

T··Mobile·

Department of Business Affairs and Consumer Protection
Small Business Center- Public Way Use Unit
City Hall- 121 N. LaSalle Street Room 800 • Chicago, IL 60602
(312)-74-GOBIZ (312-744-6249) • (312) 744-1944 (TTY)
http://www.cityofchicago.org/bacp

09/10/2014

Alderman **James Cappleman**
Ward # **46**
City of Chicago
City Hall, Room **300**
121 North LaSalle Street
Chicago, Illinois 60602

Re: An ordinance to use and maintain a portion of the public right-of-way for **six (6) planter(s)** for **BROADWAY CLARK BUILDING CORPORATION**, adjacent to the premises known as **4725-53 N. Broadway** .

Dear Alderman **James Cappleman**:

The applicant referenced above has requested the use of the public right-of-way for a **planter(s)**. An ordinance has been prepared by the Department of Business Affairs and Consumer Protection – Small Business Center - Public Way Use Unit for presentation to the City Council. Because this request was made for properties located in your ward, as approved by you as per the attached, I respectfully request that you introduce the attached ordinance at the next City Council meeting.

If you have any questions regarding this ordinance, please contact Anthony Bertuca at (312) 744-5506.

Department of Business Affairs and Consumer Protection

City of Chicago

O2014-7890

Office of the City Clerk

Document Tracking Sheet

Meeting Date:	9/10/2014
Sponsor(s):	Cappleman (46)
Type:	Ordinance
Title:	Grant(s) of privilege in public way for Broadway Irving CheckChangers, Inc.
Committee(s) Assignment:	Committee on Transportation and Public Way

ORDINANCE
Broadway Irving CheckChangers, Inc.
Acct. No. 386643 - 1
Permit No. 1113425

Be It Ordained by the City Council of the City of Chicago:

SECTION 1. Permission and authority are hereby given and granted to Broadway Irving CheckChangers, Inc., upon the terms and subject to the conditions of this ordinance to maintain and use three (3) sign(s) projecting over the public right-of-way attached to its premises known as 4001 N. Broadway .

Said sign structure(s) measures as follows; along N BROADWAY:
One (1) at twelve (12) feet in length, one point eight three (1.83) feet in height and twelve (12) feet above grade level.
One (1) at five point seven five (5.75) feet in length, five (5) feet in height and ten (10) feet above grade level.
One (1) at eighteen point three three (18.33) feet in length, two point three three (2.33) feet in height and twelve (12) feet above grade level.

The location of said privilege shall be as shown on prints kept on file with the Department of Business Affairs and Consumer Protection and the Office of the City Clerk.

Said privilege shall be constructed in accordance with plans and specifications approved by the Department of Transportation (Division of Project Development) and Zoning Department - Signs.

This grant of privilege in the public way shall be subject to the provisions of Section 10-28-015 and all other required provisions of the Municipal Code of Chicago.

The grantee shall pay to the City of Chicago as compensation for the privilege #1113425 herein granted the sum of seven hundred ($700.00) per annum in advance.

A 25% penalty will be added for payments received after due date.

The permit holder agrees to hold the City of Chicago harmless for any damage, relocation or replacement costs associated with damage, relocation or removal of private property caused by the City performing work in the public way.

Authority herein given and granted for a period of five (5) years from and after Date of Passage.

Alderman _____

James Cappleman 46th Ward

Page 9

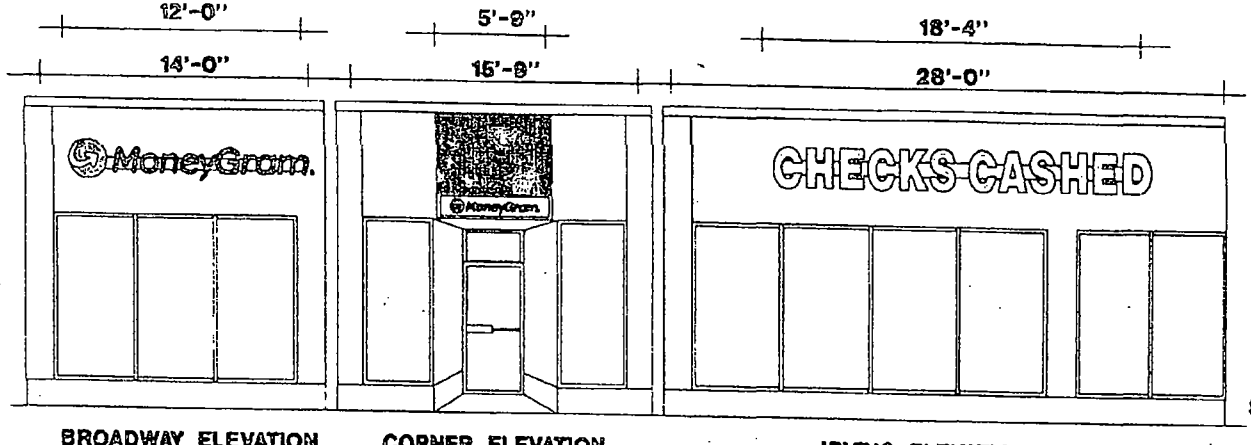

BROADWAY ELEVATION CORNER ELEVATION IRVING ELEVATION

SCALE 1/8"=1'0"

12'-0"

MoneyGram.

NEW CHANNEL LETTERS ON RACEWAY
ILLUMINATED WITH WHITE NEON
14.5"/11" TEXT (22" BALL)
BLACK/WHITE PLEX FACECAPS WITH
AIRBRUSHED LOGO BALL

5'-9"

EXISTING
MESSAGE
CENTER

MoneyGram.

NEW 14"x70" PANEL
FOR LOWER SIGN

18'-4"

CHECKS CASHED

EXISTING 28" LETTERS

Best Neon Sign

SCALE AS NOTED	DR. NO. BRD:RV14
CUSTOMER BROADWAY/ IRVING C.E.	
JOB ADDRESS	
CITY CHICAGO	STATE IL
ARTIST tc	DATE 4/11/14
SALES APPROVED	DATE

CUSTOMER APPROVAL:

By signing the approval box on this sketch, I understand that I am accepting all aspects of this drawing. This includes artwork, specifications, dimensions, spelling and any other representations herein. I also understand that color representations on this sketch are approximate, and may not exactly match manufactured product exactly.

Department of Business Affairs and Consumer Protection
Small Business Center - Public Way Use Unit
City Hall - 121 N LaSalle Street, Room 800 • Chicago, IL 60602
(312)-74-GOBIZ (312-744-6249) • (312) 744-1944 (TTY)
http://www.cityofchicago.org/bacp

09/10/2014

Alderman **James Cappleman**
Ward # **46**
City of Chicago
City Hall, Room **300**
121 North LaSalle Street
Chicago, Illinois 60602

Re: An ordinance to use and maintain a portion of the public right-of-way for **three (3) sign(s)** for **Broadway Irving CheckChangers, Inc.**, adjacent to the premises known as **4001 N. Broadway** .

Dear Alderman **James Cappleman**:

The applicant referenced above has requested the use of the public right-of-way for a **sign(s)**. An ordinance has been prepared by the Department of Business Affairs and Consumer Protection – Small Business Center - Public Way Use Unit for presentation to the City Council. Because this request was made for properties located in your ward, as approved by you as per the attached, I respectfully request that you introduce the attached ordinance at the next City Council meeting.

If you have any questions regarding this ordinance, please contact Anthony Bertuca at (312) 744-5506.

Department of Business Affairs and Consumer Protection

City of Chicago

O2014-7891

Office of the City Clerk

Document Tracking Sheet

Meeting Date:	9/10/2014
Sponsor(s):	Cappleman (46)
Type:	Ordinance
Title:	Grant(s) of privilege in public way for Central Lakeview Merchants
Committee(s) Assignment:	Committee on Transportation and Public Way

ORDINANCE
CENTRAL LAKEVIEW MERCHANTS
Acct. No. 314738 - 79
Permit No. 1114932

Be It Ordained by the City Council of the City of Chicago:

SECTION 1. Permission and authority are hereby given and granted to CENTRAL LAKEVIEW MERCHANTS, upon the terms and subject to the conditions of this ordinance to construct, install, maintain and use one (1) Unique Art Sculpture on the public right-of-way adjacent to its premises known as 3933 N. Sheridan Rd..

Said Unique Art Sculpture at N. Sheridan Road measure(s):
One (1) at three (3) feet in length, point five (.5) feet in width and seventy-three (73) inches in height.

Grantee must allow a minimum of at least six (6) feet of clear and unobstructed space for pedestrian passage at all times.

The location of said privilege shall be as shown on prints kept on file with the Department of Business Affairs and Consumer Protection and the Office of the City Clerk.

Said privilege shall be constructed in accordance with plans and specifications approved by the Department of Planning and Development and Department of Transportation (Division of Project Development).

This grant of privilege in the public way shall be subject to the provisions of Section 10-28-015 and all other required provisions of the Municipal Code of Chicago.

The grantee shall pay to the City of Chicago as compensation for the privilege #1114932 herein granted the sum of four hundred ($400.00) per annum in advance.

A 25% penalty will be added for payments received after due date.

The permit holder agrees to hold the City of Chicago harmless for any damage, relocation or replacement costs associated with damage, relocation or removal of private property caused by the City performing work in the public way.

Authority herein given and granted for a period of five (5) years from and after Date of Passage.

Alderman _____
James Cappleman 46th Ward

Department of Business Affairs and Consumer Protection
Small Business Center- Public Way Use Unit
City Hall- 121 N. LaSalle Street Room 800 • Chicago, IL 60602
(312)-74-GOBIZ (312-744-6249) • (312) 744-1944 (TTY)
http://www.cityofchicago.org/bacp

09/10/2014

Alderman **James Cappleman**
Ward # **46**
City of Chicago
City Hall, Room **300**
121 North LaSalle Street
Chicago, Illinois 60602

Re: An ordinance to use and maintain a portion of the public right-of-way for **one (1) sculpture(s)** for **CENTRAL LAKEVIEW MERCHANTS**, adjacent to the premises known as**3933 N. Sheridan Rd.**.

Dear Alderman **James Cappleman**:

The applicant referenced above has requested the use of the public right-of-way for a **sculpture(s)**. An ordinance has been prepared by the Department of Business Affairs and Consumer Protection – Small Business Center - Public Way Use Unit for presentation to the City Council. Because this request was made for properties located in your ward, as approved by you as per the attached, I respectfully request that you introduce the attached ordinance at the next City Council meeting.

If you have any questions regarding this ordinance, please contact Anthony Bertuca at (312) 744-5506.

Department of Business Affairs and Consumer Protection

City of Chicago

O2014-7893

Office of the City Clerk

Document Tracking Sheet

Meeting Date:	9/10/2014
Sponsor(s):	Cappleman (46)
Type:	Ordinance
Title:	Grant(s) of privilege in public way for Central Lakeview Merchants Assn., The - 927 W Irving Park Rd
Committee(s) Assignment:	Committee on Transportation and Public Way

ORDINANCE
THE CENTRAL LAKEVIEW MERCHANTS ASSOCIATION
Acct. No. 314738 - 125
Permit No. 1114940

Be It Ordained by the City Council of the City of Chicago:

SECTION 1. Permission and authority are hereby given and granted to THE CENTRAL LAKEVIEW MERCHANTS ASSOCIATION, upon the terms and subject to the conditions of this ordinance to construct, install, maintain and use one (1) Planter(s) on the public right-of-way for beautification purposes adjacent to its premises known as 927 W. Irving Park Rd..

Said Planter(s) at Irving Park Road measure(s):
One (1) at three (3) feet in length, and three (3) feet in width for a total of nine (9) square feet.

Grantee must allow the required clear and unobstructed space for pedestrian passage at all times per rules and regulations approved by the Department of Transportation.

The location of said privilege shall be as shown on prints kept on file with the Department of Business Affairs and Consumer Protection and the Office of the City Clerk.

Said privilege shall be constructed in accordance with plans and specifications approved by the Department of Planning and Development and Department of Transportation (Division of Project Development).

This grant of privilege in the public way shall be subject to the provisions of Section 10-28-015 and all other required provisions of the Municipal Code of Chicago.

The grantee shall pay to the City of Chicago as compensation for the privilege #1114940 herein granted the sum of zero ($.00) per annum in advance.

A 25% penalty will be added for payments received after due date.

The permit holder agrees to hold the City of Chicago harmless for any damage, relocation or replacement costs associated with damage, relocation or removal of private property caused by the City performing work in the public way.

Authority herein given and granted for a period of five (5) years from and after Date of Passage.

Alderman _____
James Cappleman 46th Ward

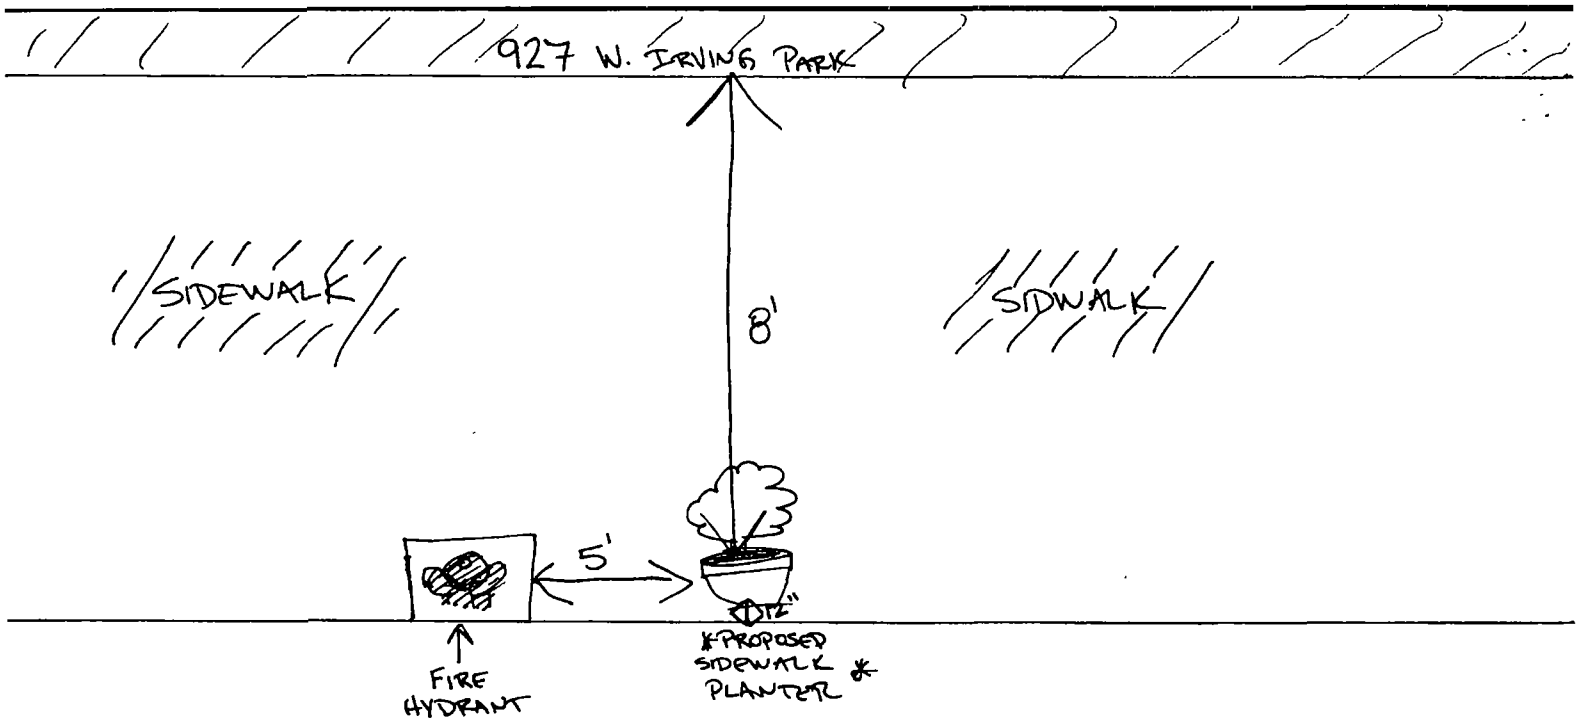

W. IRVING PARK

Department of Business Affairs and Consumer Protection
Small Business Center - Public Way Use Unit
City Hall - 121 N. LaSalle Street, Room 800 • Chicago, IL 60602
(312)-74-GOBIZ (312-744-6249) • (312) 744-1944 (TTY)
http://www.cityofchicago.org/bacp

09/10/2014

Alderman **James Cappleman**
Ward # **46**
City of Chicago
City Hall, Room **300**
121 North LaSalle Street
Chicago, Illinois 60602

Re: An ordinance to use and maintain a portion of the public right-of-way for **one (1) planter(s)** for **THE CENTRAL LAKEVIEW MERCHANTS ASSOCIATION**, adjacent to the premises known as **927 W. Irving Park Rd.**.

Dear Alderman **James Cappleman**:

The applicant referenced above has requested the use of the public right-of-way for a **planter(s)**. An ordinance has been prepared by the Department of Business Affairs and Consumer Protection – Small Business Center - Public Way Use Unit for presentation to the City Council. Because this request was made for properties located in your ward, as approved by you as per the attached, I respectfully request that you introduce the attached ordinance at the next City Council meeting.

If you have any questions regarding this ordinance, please contact Anthony Bertuca at (312) 744-5506.

Department of Business Affairs and Consumer Protection

City of Chicago

O2014-7894

Office of the City Clerk

Document Tracking Sheet

Meeting Date:	9/10/2014
Sponsor(s):	Cappleman (46)
Type:	Ordinance
Title:	Grant(s) of privilege in public way for Central Lakeview Merchants Assn., The - 935 W Irving Park Rd
Committee(s) Assignment:	Committee on Transportation and Public Way

ORDINANCE
THE CENTRAL LAKEVIEW MERCHANTS ASSOCIATION
Acct. No. 314738 - 124
Permit No. 1114939

Be It Ordained by the City Council of the City of Chicago:

SECTION 1. Permission and authority are hereby given and granted to THE CENTRAL LAKEVIEW MERCHANTS ASSOCIATION, upon the terms and subject to the conditions of this ordinance to construct, install, maintain and use one (1) Planter(s) on the public right-of-way for beautification purposes adjacent to its premises known as 935 W. Irving Park Rd..

Said Planter(s) at Irving Park Road measure(s):
One (1) at three (3) feet in length, and three (3) feet in width for a total of nine (9) square feet.

Grantee must allow the required clear and unobstructed space for pedestrian passage at all times per rules and regulations approved by the Department of Transportation.

The location of said privilege shall be as shown on prints kept on file with the Department of Business Affairs and Consumer Protection and the Office of the City Clerk.

Said privilege shall be constructed in accordance with plans and specifications approved by the Department of Planning and Development and Department of Transportation (Division of Project Development).

This grant of privilege in the public way shall be subject to the provisions of Section 10-28-015 and all other required provisions of the Municipal Code of Chicago.

The grantee shall pay to the City of Chicago as compensation for the privilege #1114939 herein granted the sum of zero ($.00) per annum in advance.

A 25% penalty will be added for payments received after due date.

The permit holder agrees to hold the City of Chicago harmless for any damage, relocation or replacement costs associated with damage, relocation or removal of private property caused by the City performing work in the public way.

Authority herein given and granted for a period of five (5) years from and after Date of Passage.

Alderman _____
James Cappleman 46th Ward

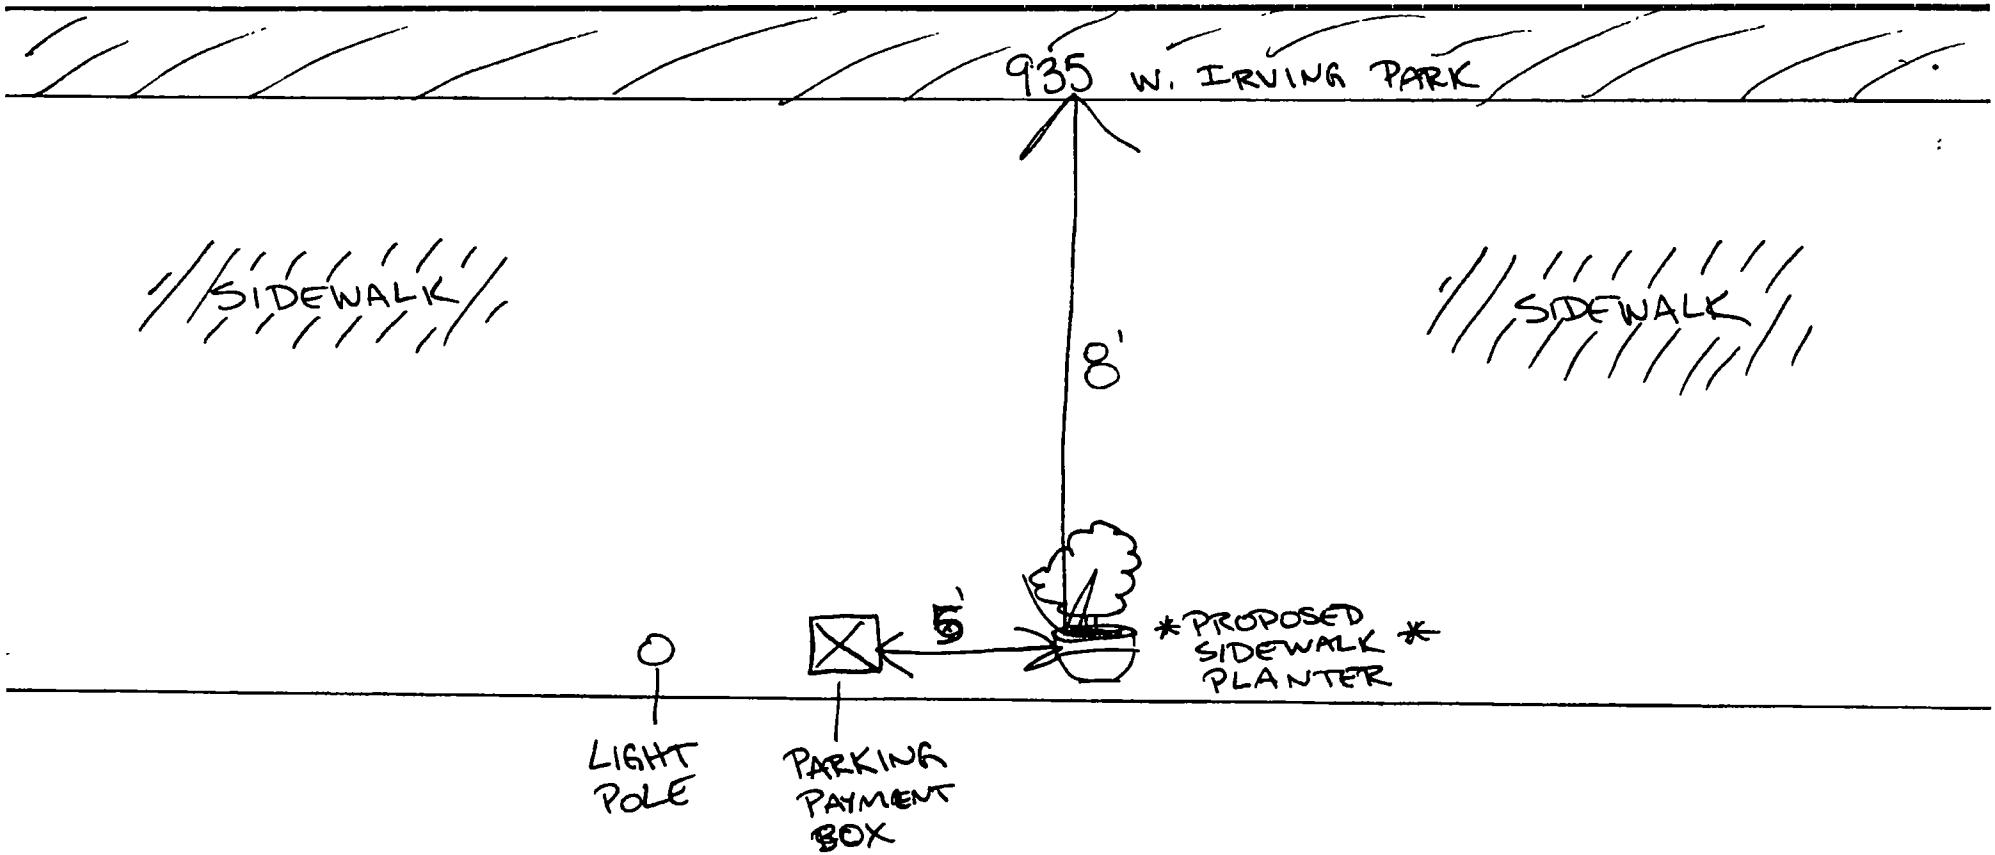

W. IRVING PARK

Department of Business Affairs and Consumer Protection
Small Business Center - Public Way Use Unit
City Hall - 121 N. LaSalle Street, Room 800 • Chicago, IL 60602
(312)-74-GOBIZ (312-744-6249) • (312) 744-1944 (TTY)
http://www.cityofchicago.org/bacp

09/10/2014

Alderman **James Cappleman**
Ward # **46**
City of Chicago
City Hall, Room **300**
121 North LaSalle Street
Chicago, Illinois 60602

Re: An ordinance to use and maintain a portion of the public right-of-way for **one (1) planter(s)** for **THE CENTRAL LAKEVIEW MERCHANTS ASSOCIATION**, adjacent to the premises known as **935 W. Irving Park Rd.**.

Dear Alderman **James Cappleman**:

The applicant referenced above has requested the use of the public right-of-way for a **planter(s)**. An ordinance has been prepared by the Department of Business Affairs and Consumer Protection – Small Business Center - Public Way Use Unit for presentation to the City Council. Because this request was made for properties located in your ward, as approved by you as per the attached, I respectfully request that you introduce the attached ordinance at the next City Council meeting.

If you have any questions regarding this ordinance, please contact Anthony Bertuca at (312) 744-5506.

Department of Business Affairs and Consumer Protection

City of Chicago

O2014-7895

Office of the City Clerk

Document Tracking Sheet

Meeting Date:	9/10/2014
Sponsor(s):	Cappleman (46)
Type:	Ordinance
Title:	Grant(s) of privilege in public way for Chicago Aquarium & Aquatic Life, Inc.
Committee(s) Assignment:	Committee on Transportation and Public Way

ORDINANCE
CHICAGO AQUARIUM & AQUATIC LIFE, INC.
Acct. No. 362399 - 1
Permit No. 1114425

Be It Ordained by the City Council of the City of Chicago:

SECTION 1. Permission and authority are hereby given and granted to CHICAGO AQUARIUM & AQUATIC LIFE, INC., upon the terms and subject to the conditions of this ordinance to maintain and use one (1) sign(s) projecting over the public right-of-way attached to its premises known as 5040 N. Clark St..

Said sign structure(s) measures as follows; along N. Clark Street:
One (1) at four (4) feet in length, four (4) feet in height and nine (9) feet above grade level.

The location of said privilege shall be as shown on prints kept on file with the Department of Business Affairs and Consumer Protection and the Office of the City Clerk.

Said privilege shall be constructed in accordance with plans and specifications approved by the Department of Transportation (Division of Project Development) and Zoning Department - Signs.

This grant of privilege in the public way shall be subject to the provisions of Section 10-28-015 and all other required provisions of the Municipal Code of Chicago.

The grantee shall pay to the City of Chicago as compensation for the privilege #1114425 herein granted the sum of one hundred ($100.00) per annum in advance.

A 25% penalty will be added for payments received after due date.

The permit holder agrees to hold the City of Chicago harmless for any damage, relocation or replacement costs associated with damage, relocation or removal of private property caused by the City performing work in the public way.

Authority herein given and granted for a period of five (5) years from and after 07/29/2014.

Alderman _____

James Cappleman 46th Ward

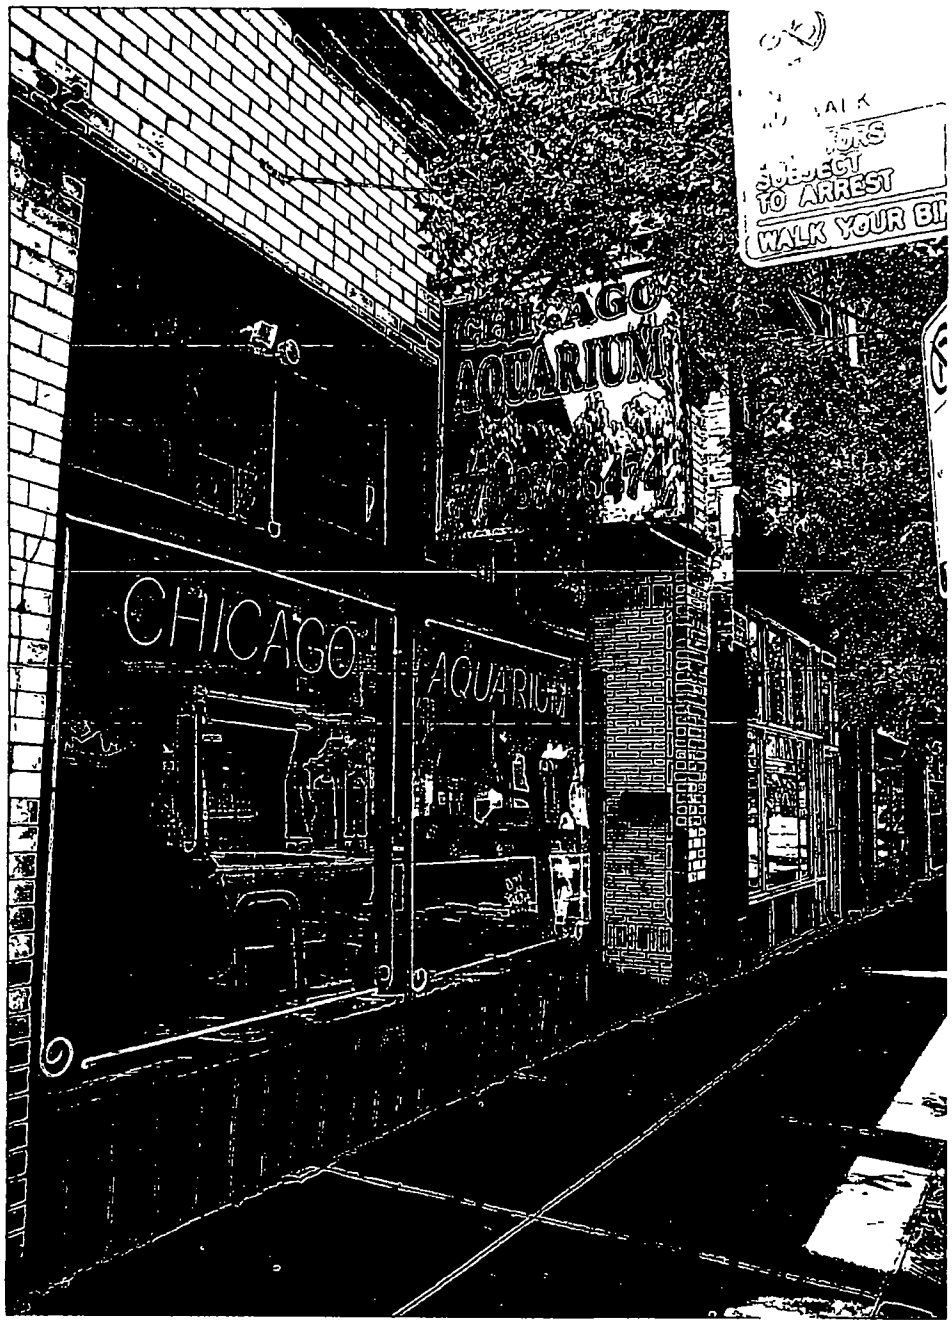

5040 N. Clark Street Chicago Ill 60640
773-878-8474

Department of Business Affairs and Consumer Protection
Small Business Center - Public Way Use Unit
City Hall - 121 N. LaSalle Street. Room 800 • Chicago, IL 60602
(312)-74-GOBIZ (312-744-6249) • (312) 744-1944 (TTY)
http://www.cityofchicago.org/bacp

09/10/2014

Alderman **James Cappleman**
Ward # **46**
City of Chicago
City Hall, Room **300**
121 North LaSalle Street
Chicago, Illinois 60602

Re: An ordinance to use and maintain a portion of the public right-of-way for **one (1) sign(s)** for **CHICAGO AQUARIUM & AQUATIC LIFE, INC.**, adjacent to the premises known as **5040 N. Clark St.**.

Dear Alderman **James Cappleman**:

The applicant referenced above has requested the use of the public right-of-way for a **sign(s)**. An ordinance has been prepared by the Department of Business Affairs and Consumer Protection – Small Business Center - Public Way Use Unit for presentation to the City Council. Because this request was made for properties located in your ward, as approved by you as per the attached, I respectfully request that you introduce the attached ordinance at the next City Council meeting.

If you have any questions regarding this ordinance, please contact Anthony Bertuca at (312) 744-5506.

Department of Business Affairs and Consumer Protection

City of Chicago

O2014-7896

Office of the City Clerk

Document Tracking Sheet

Meeting Date:	9/10/2014
Sponsor(s):	Cappleman (46)
Type:	Ordinance
Title:	Grant(s) of privilege in public way for Fifth Third Bank
Committee(s) Assignment:	Committee on Transportation and Public Way

ORDINANCE
FIFTH THIRD BANK
Acct. No. 68597 - 17
Permit No. 1113734

Be It Ordained by the City Council of the City of Chicago:

SECTION 1. Permission and authority are hereby given and granted to FIFTH THIRD BANK, upon the terms and subject to the conditions of this ordinance to maintain and use, as now constructed, two (2) Light Fixture(s) projecting over the public right-of-way adjacent to its premises known as 3601 N. Broadway .

Said Light Fixture(s) at N. Broadway measure(s):
Two (2) at point eight three (.83) feet in length, point eight three (.83) feet in width and seven point five (7.5) feet above grade level.

The location of said privilege shall be as shown on prints kept on file with the Department of Business Affairs and Consumer Protection and the Office of the City Clerk.

Said privilege shall be constructed in accordance with plans and specifications approved by the Department of Transportation (Division of Project Development).

This grant of privilege in the public way shall be subject to the provisions of Section 10-28-015 and all other required provisions of the Municipal Code of Chicago.

The grantee shall pay to the City of Chicago as compensation for the privilege #1113734 herein granted the sum of eighty ($80.00) per annum in advance.

A 25% penalty will be added for payments received after due date.

The permit holder agrees to hold the City of Chicago harmless for any damage, relocation or replacement costs associated with damage, relocation or removal of private property caused by the City performing work in the public way.

Authority herein given and granted for a period of five (5) years from and after 06/03/2014.

Alderman _____
James Cappleman 46th Ward

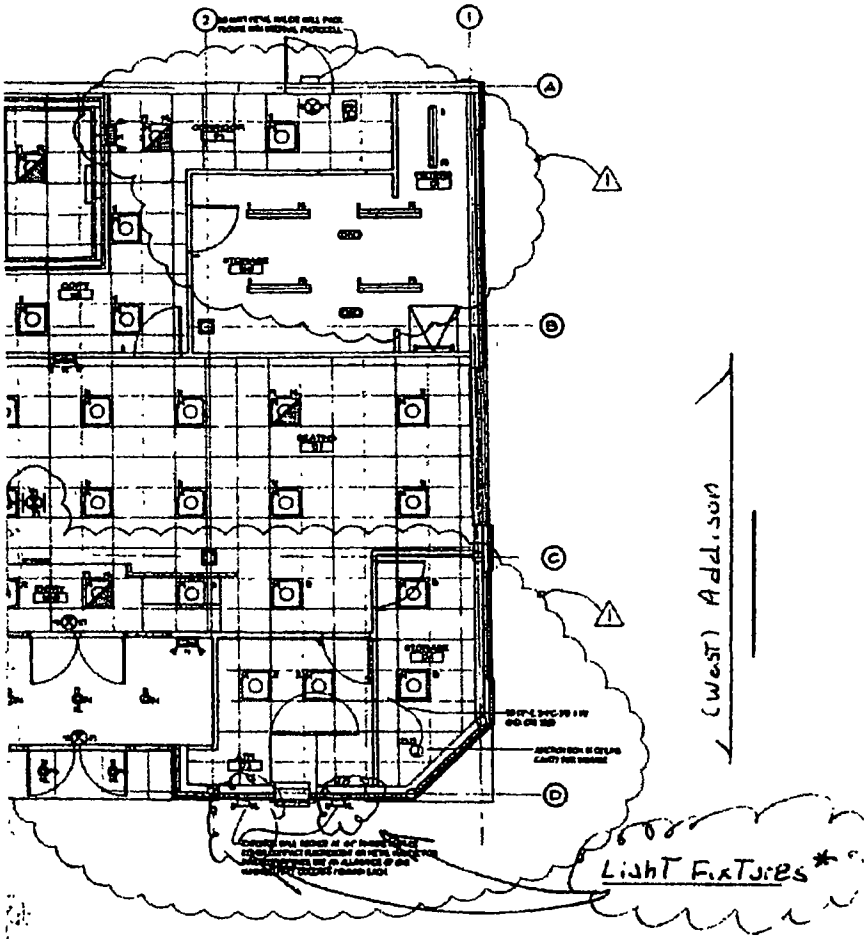

Light Fixture Schedule

	VOLTAGE	LAMPS	MOUNTING	LENS/REFLECTOR DIFFUSER	ACCEPTABLE MANUFACTURERS	WEB

Fifth Third Bank

NEW TENANT BUILD-OUT
BANKING CENTER

BROADWAY & ADDISON
CHICAGO, IL

LIGHTING PLAN

E1

Department of Business Affairs and Consumer Protection
Small Business Center - Public Way Use Unit
City Hall - 121 N. LaSalle Street, Room 800 • Chicago, IL 60602
(312)-74-GOBIZ (312-744-6249) • (312) 744-1944 (TTY)
http://www.cityofchicago.org/bacp

09/10/2014

Alderman **James Cappleman**
Ward # **46**
City of Chicago
City Hall, Room **300**
121 North LaSalle Street
Chicago, Illinois 60602

Re: An ordinance to use and maintain a portion of the public right-of-way for **two (2) light fixture(s)** for **FIFTH THIRD BANK**, adjacent to the premises known as **3601 N. Broadway** .

Dear Alderman **James Cappleman**:

The applicant referenced above has requested the use of the public right-of-way for a **light fixture(s)**. An ordinance has been prepared by the Department of Business Affairs and Consumer Protection – Small Business Center - Public Way Use Unit for presentation to the City Council. Because this request was made for properties located in your ward, as approved by you as per the attached, I respectfully request that you introduce the attached ordinance at the next City Council meeting.

If you have any questions regarding this ordinance, please contact Anthony Bertuca at (312) 744-5506.

Department of Business Affairs and Consumer Protection

City of Chicago

O2014-7897

Office of the City Clerk

Document Tracking Sheet

Meeting Date:	9/10/2014
Sponsor(s):	Cappleman (46)
Type:	Ordinance
Title:	Grant(s) of privilege in public way for Howard Brown Health Center
Committee(s) Assignment:	Committee on Transportation and Public Way

ORDINANCE
HOWARD BROWN HEALTH CENTER
Acct. No. 31561 - 1
Permit No. 1114761

Be It Ordained by the City Council of the City of Chicago:

SECTION 1. Permission and authority are hereby given and granted to HOWARD BROWN HEALTH CENTER, upon the terms and subject to the conditions of this ordinance to maintain and use, as now constructed, one (1) Landscaping(s) on the public right-of-way for beautification purposes adjacent to its premises known as 4025 N. Sheridan Rd..

Said Landscaping(s) at W. CUYLER measure(s):
One (1) at one hundred thirty (130) feet in length, and nine (9) feet in width for a total of one thousand one hundred seventy (1170) square feet.

The location of said privilege shall be as shown on prints kept on file with the Department of Business Affairs and Consumer Protection and the Office of the City Clerk.

Said privilege shall be constructed in accordance with plans and specifications approved by the Department of Planning and Development and Department of Transportation (Division of Project Development).

This grant of privilege in the public way shall be subject to the provisions of Section 10-28-015 and all other required provisions of the Municipal Code of Chicago.

The grantee shall pay to the City of Chicago as compensation for the privilege #1114761 herein granted the sum of zero ($.00) per annum in advance.

A 25% penalty will be added for payments received after due date.

The permit holder agrees to hold the City of Chicago harmless for any damage, relocation or replacement costs associated with damage, relocation or removal of private property caused by the City performing work in the public way.

Authority herein given and granted for a period of five (5) years from and after 07/29/2014.

Alderman _____
James Cappleman 46th Ward

PROFESSIONALS ASSOCIATED SURVEY, INC.

PROFESSIONAL DESIGN FIRM REGISTRATION NO 0011129145
PROPERTY – ALTA – TOPO – CONDO – MORTGAGE SURVEY
7100 N TRIPP AVE, LINCOLNWOOD, ILLINOIS 60712
TEL. (847) 675-3000 FAX (847) 675-2187

ALTA/ACSM LAND TITLE SURVEY
OF

LOT 1 OF OWNER'S SUBDIVISION OF LOT "D" IN BLOCK 2 IN J.M.W. JONE'S SUBDIVISION OF LOTS 24, 25, 26, 27 AND 28 IN ELISHA HUNDLEY'S SUBDIVISION OF THE EAST 1/2 OF THE SOUTHEAST 1/4 OF SECTION 17, TOWNSHIP 40 NORTH, RANGE 14, EAST OF THE THIRD PRINCIPAL MERIDIAN, ALSO DESCRIBED AS THE NORTH 100.00 FEET (EXCEPT THE WEST 7.00 FEET THEREOF TAKEN FOR THE WIDENING OF THE SHERIDAN ROAD) OF LOT "D" IN BLOCK 2 IN J.M.W JONE'S SUBDIVISION AFORESAID, IN COOK COUNTY, ILLINOIS.

TOTAL NET AREA: 14,300.00 SQ FT.

COMMONLY KNOWN AS: 4019-25 NORTH SHERIDAN ROAD, CHICAGO, ILLINOIS.

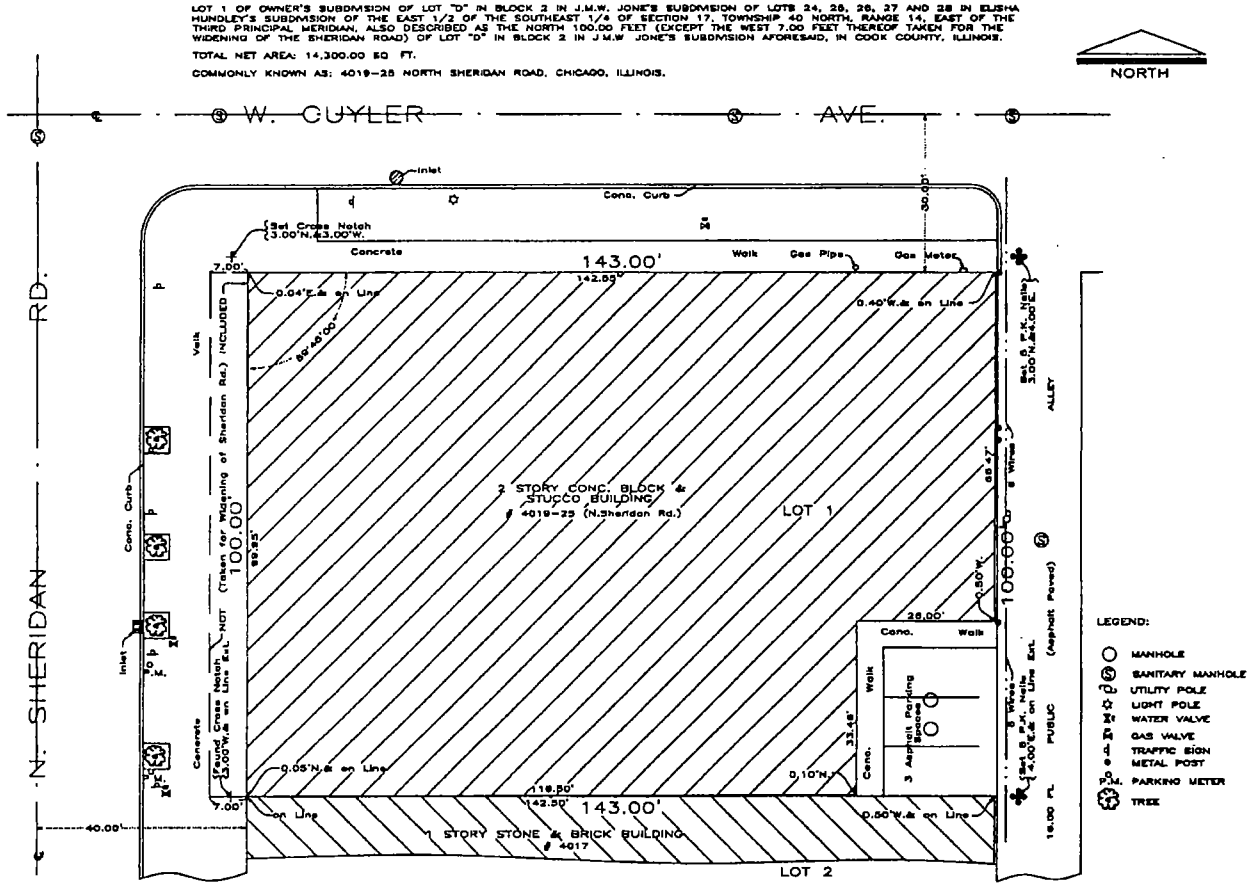

CERTIFY TO:
-HOWARD BROWN HEALTH CENTER
-LASALLE BANK
-FIRST AMERICAN TITLE INSURANCE CO.

THE LEGAL DESCRIPTION SHOWN ON THE PLAT HEREON DRAWN IS A COPY OF THE ORDER, AND FOR ACCURACY SHOULD BE COMPARED WITH THE TITLE OR DEED.

DIMENSIONS ARE NOT TO BE ASSUMED FROM SCALING.

ORDER NO.: 86-08829

SCALE: 1 INCH = 15 FEET.

DATE: October 14, 2002.

ORDERED BY: MCGAUGH & ASSOCIATES, LTD.

FLOOD CERTIFICATE:
ACCORDING TO FLOOD INSURANCE RATE MAP OF CITY OF CHICAGO ILLINOIS DATED JUNE 1, 1981
COMMUNITY PANEL NUMBER 170074 0037 B
THIS PROPERTY IS IN A MINIMUM FLOOD AREA AND IS DESIGNATED AS ZONE "C"

THIS IS TO CERTIFY THAT THIS MAP OR PLAT AND THE SURVEY ON WHICH IT IS BASED WERE MADE IN ACCORDANCE WITH "MINIMUM STANDARD DETAIL REQUIREMENTS FOR ALTA/ACSM LAND TITLE SURVEYS," JOINTLY ESTABLISHED AND ADOPTED BY ALTA, ACSM AND NSPS IN 1999, AND INCLUDES ITEMS 1, 2, 4, 7a, 8, 9, 10 & ___ OF TABLE "A" THEREOF. PURSUANT TO THE ACCURACY STANDARDS AS ADOPTED BY ALTA, NSPS, AND ACSM AND IN EFFECT ON THE DATE OF THIS CERTIFICATION, UNDERSIGNED FURTHER CERTIFIES THAT THE SURVEY MEASUREMENTS WERE MADE IN ACCORDANCE WITH THE "MINIMUM ANGLE, DISTANCE, AND CLOSURE REQUIREMENTS FOR SURVEY MEASUREMENTS WHICH CONTROL LAND BOUNDARIES FOR ALTA/ACSM LAND TITLE SURVEYS."

DATED: February 15, 2002.

(SIGNED) _____
IL. PROF. LAND SURVEYOR – LISENSE EXP. DATE NOV. 30, 2002.

DRAWN BY: J.R.

Department of Business Affairs and Consumer Protection
Small Business Center - Public Way Use Unit
City Hall - 121 N. LaSalle Street, Room 800 • Chicago, IL 60602
(312)-74-GOBIZ (312-744-6249) • (312) 744-1944 (TTY)
http://www.cityofchicago.org/bacp

09/10/2014

Alderman **James Cappleman**
Ward # **46**
City of Chicago
City Hall, Room **300**
121 North LaSalle Street
Chicago, Illinois 60602

Re: An ordinance to use and maintain a portion of the public right-of-way for **one (1) landscaping(s)** for **HOWARD BROWN HEALTH CENTER**, adjacent to the premises known as **4025 N. Sheridan Rd.**.

Dear Alderman **James Cappleman**:

The applicant referenced above has requested the use of the public right-of-way for a **landscaping(s)**. An ordinance has been prepared by the Department of Business Affairs and Consumer Protection – Small Business Center - Public Way Use Unit for presentation to the City Council. Because this request was made for properties located in your ward, as approved by you as per the attached, I respectfully request that you introduce the attached ordinance at the next City Council meeting.

If you have any questions regarding this ordinance, please contact Anthony Bertuca at (312) 744-5506.

Department of Business Affairs and Consumer Protection

City of Chicago

O2014-7898

Office of the City Clerk

Document Tracking Sheet

Meeting Date:	9/10/2014
Sponsor(s):	Cappleman (46)
Type:	Ordinance
Title:	Grant(s) of privilege in public way for Payless Shoesource No. 2513 - Privilege No. 1114010
Committee(s) Assignment:	Committee on Transportation and Public Way

ORDINANCE
PAYLESS SHOESOURCE #2513
Acct. No. 1970 - 88
Permit No. 1114010

Be It Ordained by the City Council of the City of Chicago:

SECTION 1. Permission and authority are hereby given and granted to PAYLESS SHOESOURCE #2513, upon the terms and subject to the conditions of this ordinance to maintain and use two (2) sign(s) projecting over the public right-of-way attached to its premises known as 4547 N. Broadway .

Said sign structure(s) measures as follows; along N. Broadway:
One (1) at four point nine two (4.92) feet in length, three point eight three (3.83) feet in height and twelve (12) feet above grade level.
One (1) at six (6) feet in length, point eight three (.83) feet in height and twelve (12) feet above grade level.

The location of said privilege shall be as shown on prints kept on file with the Department of Business Affairs and Consumer Protection and the Office of the City Clerk.

Said privilege shall be constructed in accordance with plans and specifications approved by the Department of Transportation (Division of Project Development) and Zoning Department - Signs.

This grant of privilege in the public way shall be subject to the provisions of Section 10-28-015 and all other required provisions of the Municipal Code of Chicago.

The grantee shall pay to the City of Chicago as compensation for the privilege #1114010 herein granted the sum of one hundred seventy-five ($175.00) per annum in advance.

A 25% penalty will be added for payments received after due date.

The permit holder agrees to hold the City of Chicago harmless for any damage, relocation or replacement costs associated with damage, relocation or removal of private property caused by the City performing work in the public way.

Authority herein given and granted for a period of five (5) years from and after Date of Passage.

Alderman _____

James Cappleman 46th Ward

Payless SHOESOURCE

Replacement Faces
Existing D/F Blade Sign

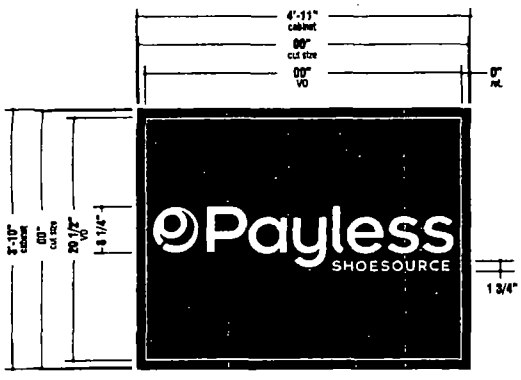

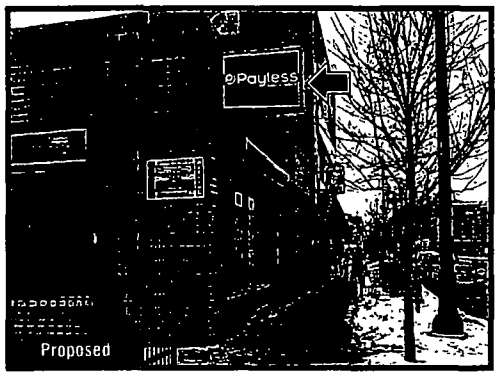

GENERAL SPECIFICATIONS Scale 3/4" = 1'-0"

Manufacture and Install NEW White polycarbonate replacement faces Faces to be decorated w/ flat cut vinyl film applied to first surface - SEE VINYL SPECIFICATIONS
Copy ONLY to illuminate

COLOR SPECIFICATIONS:

3M Vinyl Specifications

Oracal 751-083 Mid Brown
Background

Kieffer & CO., INC.

This is an original unpublished drawing created by the art & production dept. of Kieffer & Co., Inc. It is submitted for your approval and is not to be reproduced, changed or copied in any form whatsoever without written permission of Kieffer & Co., Inc.

KIEFFER & CO., INC.
845 Pond Street • Lincolnshire, IL 60069
PHONE: (847) 520-1220 FAX: (847) 520-1940
www.kieffersigns.com

CUSTOMER: Payless Shoesource
LOCATION: #2513 Chicago, IL
SALESMAN: J. McCarthy
DESIGNER: JTN
DATE: 02/21/14

PERMITS REQUIRED

c UL us LISTED

COMPUTER FILES

PRODUCTION PROCESSING

Kieffer Item #
Job #
-001
-002
-003
-004

INITIALS: DATE:

REVISION:

B66083A

Payless SHOESOURCE

Replacement Faces
Existing D/F Pylon Sign

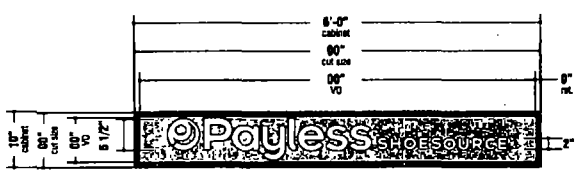

GENERAL SPECIFICATIONS Scale 3/4" = 1'-0"

Manufacture and Install NEW White polycarbonate replacement faces Faces to be decorated w/ flat cut vinyl film applied to first surface - SEE VINYL SPECIFICATIONS
Copy ONLY to illuminate

COLOR SPECIFICATIONS:

3M Vinyl Specifications

☐ Oracal 751-083 Nut Brown
Background

Kieffer & CO., INC.

THIS IS AN ORIGINAL UNPUBLISHED DESIGN CREATED BY KIEFFER & CO., INC. AND IS NOT TO BE USED FOR ANY PURPOSE WHATSOEVER WITHOUT WRITTEN PERMISSION OF KIEFFER & CO., INC.

KIEFFER & CO., INC.
625 Road Road - Lincolnshire, IL 60069
PHONE (847) 808-1278 FAX (847) 808-1843
www.kiefferdgns.com

CUSTOMER: Payless Shoesource
LOCATION: #2513 Chicago IL
SALESMAN: J. McCarthy
DESIGNER: JTH
DATE: 02/21/14

PERMIT REQUIRED
Technical Review

c UL us LISTED

COMPANION FILES

PRODUCTION PROCESSING
Kieffer Item #
Job #
-001
-002
-003
-004

INITIALS: DATE:

REVISIONS:

B66083C

Department of Business Affairs and Consumer Protection
Small Business Center - Public Way Use Unit
City Hall - 121 N LaSalle Street, Room 800 • Chicago, IL 60602
(312)-74-GOBIZ (312-744-6249) • (312) 744-1944 (TTY)
http://www.cityofchicago.org/bacp

09/10/2014

Alderman **James Cappleman**
Ward # **46**
City of Chicago
City Hall, Room **300**
121 North LaSalle Street
Chicago, Illinois 60602

Re: An ordinance to use and maintain a portion of the public right-of-way for **two (2) sign(s)** for **PAYLESS SHOESOURCE #2513**, adjacent to the premises known as **4547 N. Broadway** .

Dear Alderman **James Cappleman**:

The applicant referenced above has requested the use of the public right-of-way for a **sign(s)**. An ordinance has been prepared by the Department of Business Affairs and Consumer Protection – Small Business Center - Public Way Use Unit for presentation to the City Council. Because this request was made for properties located in your ward, as approved by you as per the attached, I respectfully request that you introduce the attached ordinance at the next City Council meeting.

If you have any questions regarding this ordinance, please contact Anthony Bertuca at (312) 744-5506.

Department of Business Affairs and Consumer Protection

City of Chicago

O2014-7899

Office of the City Clerk

Document Tracking Sheet

Meeting Date:	9/10/2014
Sponsor(s):	Cappleman (46)
Type:	Ordinance
Title:	Grant(s) of privilege in public way for Payless Shoesource No. 2513 - Privilege No. 1114011
Committee(s) Assignment:	Committee on Transportation and Public Way

ORDINANCE
PAYLESS SHOESOURCE #2513
Acct. No. 1970 - 88
Permit No. 1114011

Be It Ordained by the City Council of the City of Chicago:

SECTION 1. Permission and authority are hereby given and granted to PAYLESS SHOESOURCE #2513, upon the terms and subject to the conditions of this ordinance to maintain and use one (1) sign(s) projecting over the public right-of-way attached to its premises known as 4547 N. Broadway .

Said sign structure(s) measures as follows; along N. Broadway:
One (1) at thirteen (13) feet in length, two (2) feet in height and twelve (12) feet above grade level.

The location of said privilege shall be as shown on prints kept on file with the Department of Business Affairs and Consumer Protection and the Office of the City Clerk.

Said privilege shall be constructed in accordance with plans and specifications approved by the Department of Transportation (Division of Project Development) and Zoning Department - Signs.

This grant of privilege in the public way shall be subject to the provisions of Section 10-28-015 and all other required provisions of the Municipal Code of Chicago.

The grantee shall pay to the City of Chicago as compensation for the privilege #1114011 herein granted the sum of three hundred ($300.00) per annum in advance.

A 25% penalty will be added for payments received after due date.

The permit holder agrees to hold the City of Chicago harmless for any damage, relocation or replacement costs associated with damage, relocation or removal of private property caused by the City performing work in the public way.

Authority herein given and granted for a period of five (5) years from and after Date of Passage.

Alderman _____

James Cappleman 46th Ward

Payless SHOESOURCE

24" PSS -"Preferred" Stacked Layout
REMOTE
Dark Colored Fascia Application

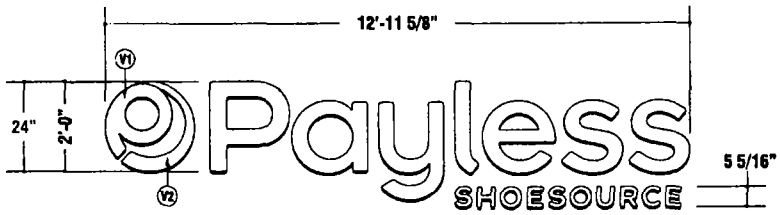

STANDARD LETTER LAYOUT

Scale 1/2" = 1'-0"
SqFt. 25.94

GENERAL SPECIFICATIONS:

Faces (Icon/Payless letters) will be White Acrylic with Black Returns and Black Trim Cap. Flat cut 3M Vinyl film will be applied to 1st surface of Icon face - SEE COLOR SPECIFICATIONS. Logo and letters mounted flush to fascia. *"Icon & Payless" letters will be illuminated with White L.E.D.'s. Power supplies are remote, located behind fascia.*

COLOR SPECIFICATIONS:

3M Vinyl Specifications

V1 ☐ 3M #3630-84 Tangerine Logo V2 ☐ Avery A9582T Blue Logo

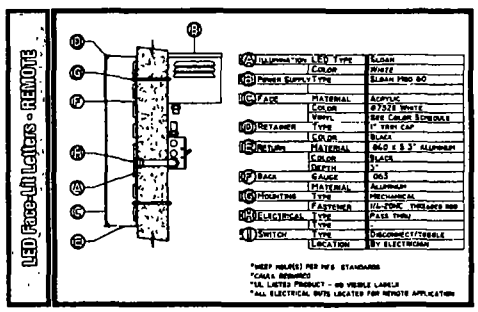

Kieffer & CO., INC.

This is an original unpublished drawing created by Kieffer & Co., Inc. It is submitted with the understanding that it will not be shown to anyone outside your organization, nor used, reproduced or exhibited in any way without permission in writing from Kieffer & Co., Inc.

KIEFFER & CO., INC.
560 Roof Street - Lincolnshire, IL 60069
PHONE: (847) 634-1585 FAX (847) 634-1848
www.kieffersigns.com

CUSTOMER: Payless Shoesource
LOCATION: VARIOUS
SALESMAN: John McCarthy
DESIGNER: JTR
DATE: 02/24/14

c UL us LISTED

COMPARISON FILES

PRODUCTION PROCESSING
Kieffer Item #
Job #
-001
-002
-003
-004

INITIALS: MAK JTR
DATE: 1/29/09 05/14/14

REVISIONS:
A Redes LED ters
Removed 'Canvas Size' chart

B66012B

Payless SHOESOURCE

Site Identification
Side Elevation

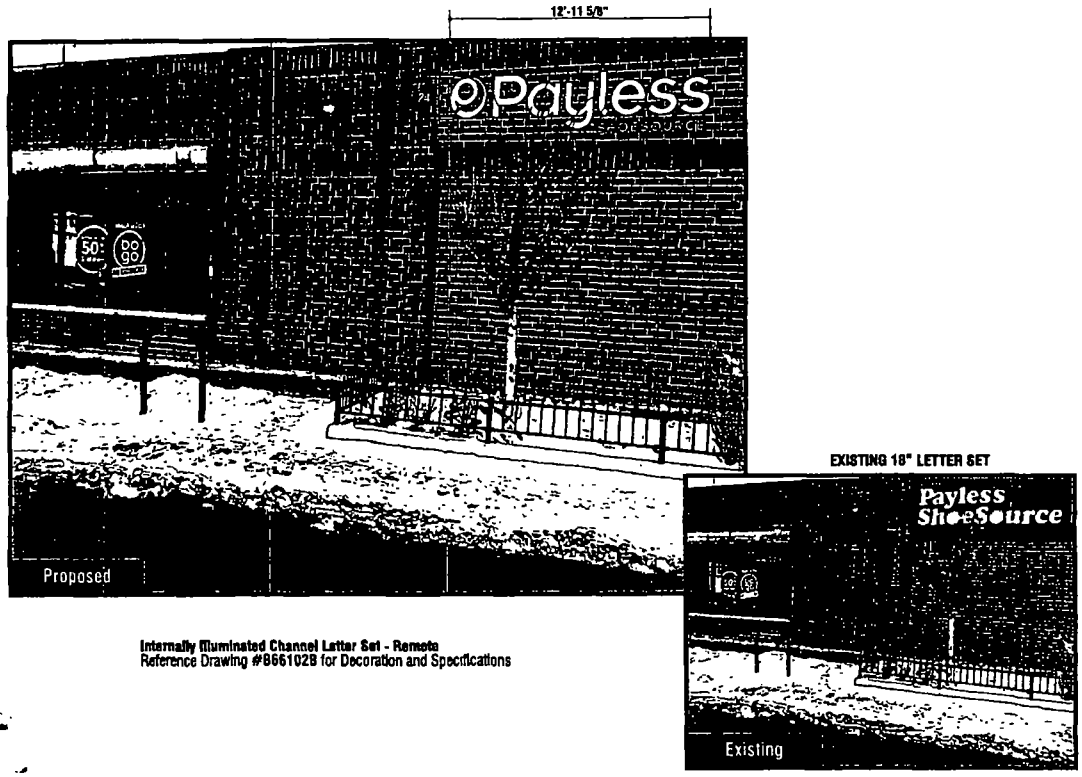

Internally Illuminated Channel Letter Set - Remote
Reference Drawing #8661028 for Decoration and Specifications

Kieffer & CO., INC.

J.D. KIEFFER & CO., INC.
[illegible]
PHONE: (847) 639-1155 FAX: (847) 639-1543
www.kiefferinc.com

CUSTOMER: Payless Shoesource
LOCATION: #2513 Chicago, IL
SALESMAN: J. McCarthy
DESIGNER: JTN
DATE: 02/21/14

c UL us LISTED

CONFIDENCE FILES

PRODUCTION PROCESSING
Kieffer Item #
Job #
-001
-002
-003
-004

INITIALS: JTN DATE: 02/14/14

REVISIONS: Rev. per dwg.

B66083B

Department of Business Affairs and Consumer Protection
Small Business Center - Public Way Use Unit
City Hall - 121 N. LaSalle Street, Room 800 • Chicago, IL 60602
(312)-74-GOBIZ (312-744-6249) • (312) 744-1944 (TTY)
http://www.cityofchicago.org/bacp

09/10/2014

Alderman **James Cappleman**
Ward # **46**
City of Chicago
City Hall, Room **300**
121 North LaSalle Street
Chicago, Illinois 60602

Re: An ordinance to use and maintain a portion of the public right-of-way for **one (1) sign(s)** for **PAYLESS SHOESOURCE #2513**, adjacent to the premises known as **4547 N. Broadway** .

Dear Alderman **James Cappleman**:

The applicant referenced above has requested the use of the public right-of-way for a **sign(s)**. An ordinance has been prepared by the Department of Business Affairs and Consumer Protection – Small Business Center - Public Way Use Unit for presentation to the City Council. Because this request was made for properties located in your ward, as approved by you as per the attached, I respectfully request that you introduce the attached ordinance at the next City Council meeting.

If you have any questions regarding this ordinance, please contact Anthony Bertuca at (312) 744-5506.

Department of Business Affairs and Consumer Protection

City of Chicago

O2014-7900

Office of the City Clerk

Document Tracking Sheet

Meeting Date:	9/10/2014
Sponsor(s):	Pawar (47)
Type:	Ordinance
Title:	Grant(s) of privilege in public way for Amy's Candy Bar
Committee(s) Assignment:	Committee on Transportation and Public Way

ORDINANCE
Amy's Candy Bar
Acct. No. 360952 - 1
Permit No. 1113524

Be It Ordained by the City Council of the City of Chicago:

SECTION 1. Permission and authority are hereby given and granted to Amy's Candy Bar, upon the terms and subject to the conditions of this ordinance to construct, install, maintain and use one (1) Park bench(s) on the public right-of-way adjacent to its premises known as 4704 N. Damen Ave..

Said Park bench(s) at N. Damen Avenue measure(s):
One (1) at eight (8) feet in length, and one point two five (1.25) foot in width for a total of ten (10) square feet.

The location of said privilege shall be as shown on prints kept on file with the Department of Business Affairs and Consumer Protection and the Office of the City Clerk.

Said privilege shall be constructed in accordance with plans and specifications approved by the Department of Transportation (Division of Project Development).

This grant of privilege in the public way shall be subject to the provisions of Section 10-28-015 and all other required provisions of the Municipal Code of Chicago.

The grantee shall pay to the City of Chicago as compensation for the privilege #1113524 herein granted the sum of seventy-five ($75.00) per annum in advance.

A 25% penalty will be added for payments received after due date.

The permit holder agrees to hold the City of Chicago harmless for any damage, relocation or replacement costs associated with damage, relocation or removal of private property caused by the City performing work in the public way.

Authority herein given and granted for a period of five (5) years from and after Date of Passage.

Alderman _____

Ameya Pawar 47th Ward

Department of Business Affairs and Consumer Protection
Small Business Center - Public Way Use Unit
City Hall - 121 N LaSalle Street, Room 800 • Chicago, IL 60602
(312)-74-GOBIZ (312-744-6249) • (312) 744-1944 (TTY)
http://www.cityofchicago.org/bacp

09/10/2014

Alderman **Ameya Pawar**
Ward # **47**
City of Chicago
City Hall, Room **300**
121 North LaSalle Street
Chicago, Illinois 60602

Re: An ordinance to use and maintain a portion of the public right-of-way for **one (1) park bench(s)** for **Amy's Candy Bar**, adjacent to the premises known as **4704 N. Damen Ave.**.

Dear Alderman **Ameya Pawar**:

The applicant referenced above has requested the use of the public right-of-way for a **park bench(s)**. An ordinance has been prepared by the Department of Business Affairs and Consumer Protection – Small Business Center - Public Way Use Unit for presentation to the City Council. Because this request was made for properties located in your ward, as approved by you as per the attached, I respectfully request that you introduce the attached ordinance at the next City Council meeting.

If you have any questions regarding this ordinance, please contact Anthony Bertuca at (312) 744-5506.

Department of Business Affairs and Consumer Protection

City of Chicago

O2014-7902

Office of the City Clerk

Document Tracking Sheet

Meeting Date:	9/10/2014
Sponsor(s):	Pawar (47)
Type:	Ordinance
Title:	Grant(s) of privilege in public way for Conviction Fitness
Committee(s) Assignment:	Committee on Transportation and Public Way

ORDINANCE
CONVICTION FITNESS
Acct. No. 339817 - 3
Permit No. 1114694

Be It Ordained by the City Council of the City of Chicago:

SECTION 1. Permission and authority are hereby given and granted to CONVICTION FITNESS, upon the terms and subject to the conditions of this ordinance to maintain and use, as now constructed, six (6) Light Fixture(s) projecting over the public right-of-way adjacent to its premises known as 4428-4430 N. Western Ave..

Said Light Fixture(s) at N. Western Avenue measure(s):
Six (6) at point five eight (.58) feet in length, point two five (.25) feet in width and six (6) feet above grade level.

The location of said privilege shall be as shown on prints kept on file with the Department of Business Affairs and Consumer Protection and the Office of the City Clerk.

Said privilege shall be constructed in accordance with plans and specifications approved by the Department of Transportation (Division of Project Development).

This grant of privilege in the public way shall be subject to the provisions of Section 10-28-015 and all other required provisions of the Municipal Code of Chicago.

The grantee shall pay to the City of Chicago as compensation for the privilege #1114694 herein granted the sum of one hundred ($100.00) per annum in advance.

A 25% penalty will be added for payments received after due date.

The permit holder agrees to hold the City of Chicago harmless for any damage, relocation or replacement costs associated with damage, relocation or removal of private property caused by the City performing work in the public way.

Authority herein given and granted for a period of five (5) years from and after Date of Passage.

Alderman _____

Ameya Pawar 47th Ward

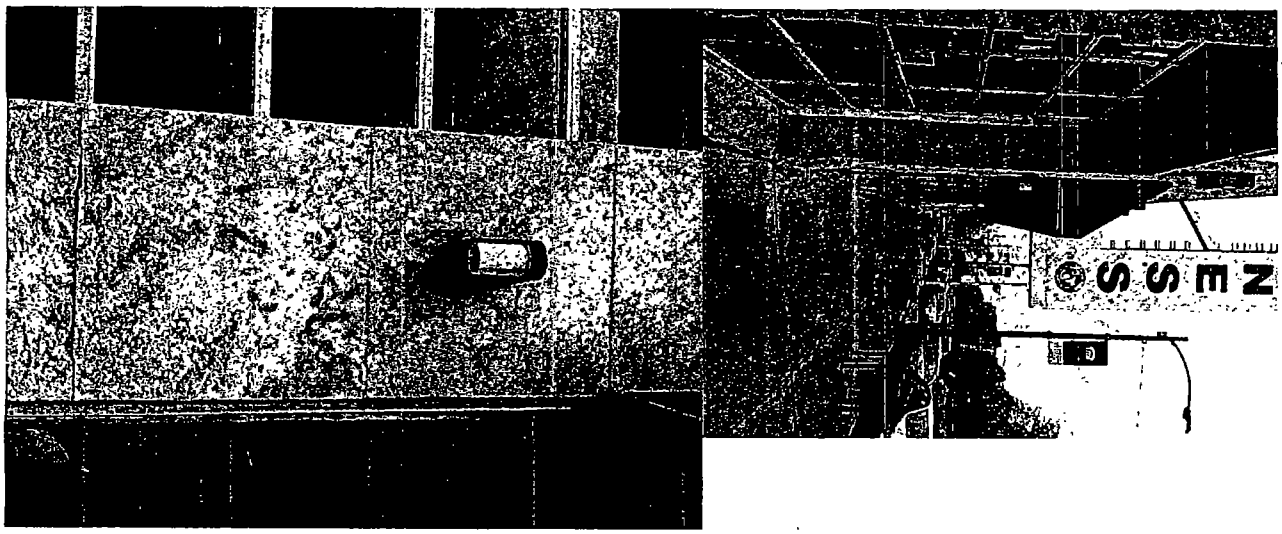

Department of Business Affairs and Consumer Protection
Small Business Center - Public Way Use Unit
City Hall - 121 N. LaSalle Street, Room 800 • Chicago, IL 60602
(312)-74-GOBIZ (312-744-6249) • (312) 744-1944 (TTY)
http://www.cityofchicago.org/bacp

09/10/2014

Alderman **Ameya Pawar**
Ward # **47**
City of Chicago
City Hall, Room **300**
121 North LaSalle Street
Chicago, Illinois 60602

Re: An ordinance to use and maintain a portion of the public right-of-way for **six (6) light fixture(s)** for **CONVICTION FITNESS**, adjacent to the premises known as **4428-4430 N. Western Ave.**.

Dear Alderman **Ameya Pawar**:

The applicant referenced above has requested the use of the public right-of-way for a **light fixture(s)**. An ordinance has been prepared by the Department of Business Affairs and Consumer Protection – Small Business Center - Public Way Use Unit for presentation to the City Council. Because this request was made for properties located in your ward, as approved by you as per the attached, I respectfully request that you introduce the attached ordinance at the next City Council meeting.

If you have any questions regarding this ordinance, please contact Anthony Bertuca at (312) 744-5506.

Department of Business Affairs and Consumer Protection

City of Chicago

O2014-7903

Office of the City Clerk

Document Tracking Sheet

Meeting Date:	9/10/2014
Sponsor(s):	Pawar (47)
Type:	Ordinance
Title:	Grant(s) of privilege in public way for Family Dollar Store No. 7149 - light fixtures
Committee(s) Assignment:	Committee on Transportation and Public Way

ORDINANCE
FAMILY DOLLAR STORE #7149
Acct. No. 11071 - 88
Permit No. 1114300

Be It Ordained by the City Council of the City of Chicago:

SECTION 1. Permission and authority are hereby given and granted to FAMILY DOLLAR STORE #7149, upon the terms and subject to the conditions of this ordinance to maintain and use, as now constructed, two (2) Light Fixture(s) projecting over the public right-of-way adjacent to its premises known as 2424 W. Montrose Ave..

Said Light Fixture(s) at W Montrose Ave measure(s):
Two (2) at one point four two (1.42) foot in length, point eight three (.83) feet in width and eleven point two five (11.25) feet above grade level.

The location of said privilege shall be as shown on prints kept on file with the Department of Business Affairs and Consumer Protection and the Office of the City Clerk.

Said privilege shall be constructed in accordance with plans and specifications approved by the Department of Transportation (Division of Project Development).

This grant of privilege in the public way shall be subject to the provisions of Section 10-28-015 and all other required provisions of the Municipal Code of Chicago.

The grantee shall pay to the City of Chicago as compensation for the privilege #1114300 herein granted the sum of eighty ($80.00) per annum in advance.

A 25% penalty will be added for payments received after due date.

The permit holder agrees to hold the City of Chicago harmless for any damage, relocation or replacement costs associated with damage, relocation or removal of private property caused by the City performing work in the public way.

Authority herein given and granted for a period of five (5) years from and after 06/03/2014.

Alderman _____

Ameya Pawar 47th Ward

FAMILY DOLLAR

Department of Business Affairs and Consumer Protection
Small Business Center - Public Way Use Unit
City Hall - 121 N. LaSalle Street, Room 800 • Chicago, IL 60602
(312)-74-GOBIZ (312-744-6249) • (312) 744-1944 (TTY)
http://www.cityofchicago.org/bacp

09/10/2014

Alderman **Ameya Pawar**
Ward # **47**
City of Chicago
City Hall, Room **300**
121 North LaSalle Street
Chicago, Illinois 60602

Re: An ordinance to use and maintain a portion of the public right-of-way for **two (2) light fixture(s)** for **FAMILY DOLLAR STORE #7149**, adjacent to the premises known as **2424 W. Montrose Ave.**.

Dear Alderman **Ameya Pawar**:

The applicant referenced above has requested the use of the public right-of-way for a **light fixture(s)**. An ordinance has been prepared by the Department of Business Affairs and Consumer Protection – Small Business Center - Public Way Use Unit for presentation to the City Council. Because this request was made for properties located in your ward, as approved by you as per the attached, I respectfully request that you introduce the attached ordinance at the next City Council meeting.

If you have any questions regarding this ordinance, please contact Anthony Bertuca at (312) 744-5506.

Department of Business Affairs and Consumer Protection

City of Chicago

O2014-7904

Office of the City Clerk

Document Tracking Sheet

Meeting Date:	9/10/2014
Sponsor(s):	Pawar (47)
Type:	Ordinance
Title:	Grant(s) of privilege in public way for Family Dollar Store No. 7149 - signs
Committee(s) Assignment:	Committee on Transportation and Public Way

ORDINANCE
FAMILY DOLLAR STORE #7149
Acct. No. 11071 - 88
Permit No. 1114896

Be It Ordained by the City Council of the City of Chicago:

SECTION 1. Permission and authority are hereby given and granted to FAMILY DOLLAR STORE #7149, upon the terms and subject to the conditions of this ordinance to maintain and use one (1) sign(s) projecting over the public right-of-way attached to its premises known as 2424 W. Montrose Ave..

Said sign structure(s) measures as follows; along W. MONTROSE:
One (1) at twenty-nine point eight three (29.83) feet in length, four (4) feet in height and eleven point two five (11.25) feet above grade level.

The location of said privilege shall be as shown on prints kept on file with the Department of Business Affairs and Consumer Protection and the Office of the City Clerk.

Said privilege shall be constructed in accordance with plans and specifications approved by the Department of Transportation (Division of Project Development) and Zoning Department - Signs.

This grant of privilege in the public way shall be subject to the provisions of Section 10-28-015 and all other required provisions of the Municipal Code of Chicago.

The grantee shall pay to the City of Chicago as compensation for the privilege #1114896 herein granted the sum of three hundred ($300.00) per annum in advance.

A 25% penalty will be added for payments received after due date.

The permit holder agrees to hold the City of Chicago harmless for any damage, relocation or replacement costs associated with damage, relocation or removal of private property caused by the City performing work in the public way.

Authority herein given and granted for a period of five (5) years from and after 05/13/2014.

Alderman _____

Ameya Pawar 47th Ward

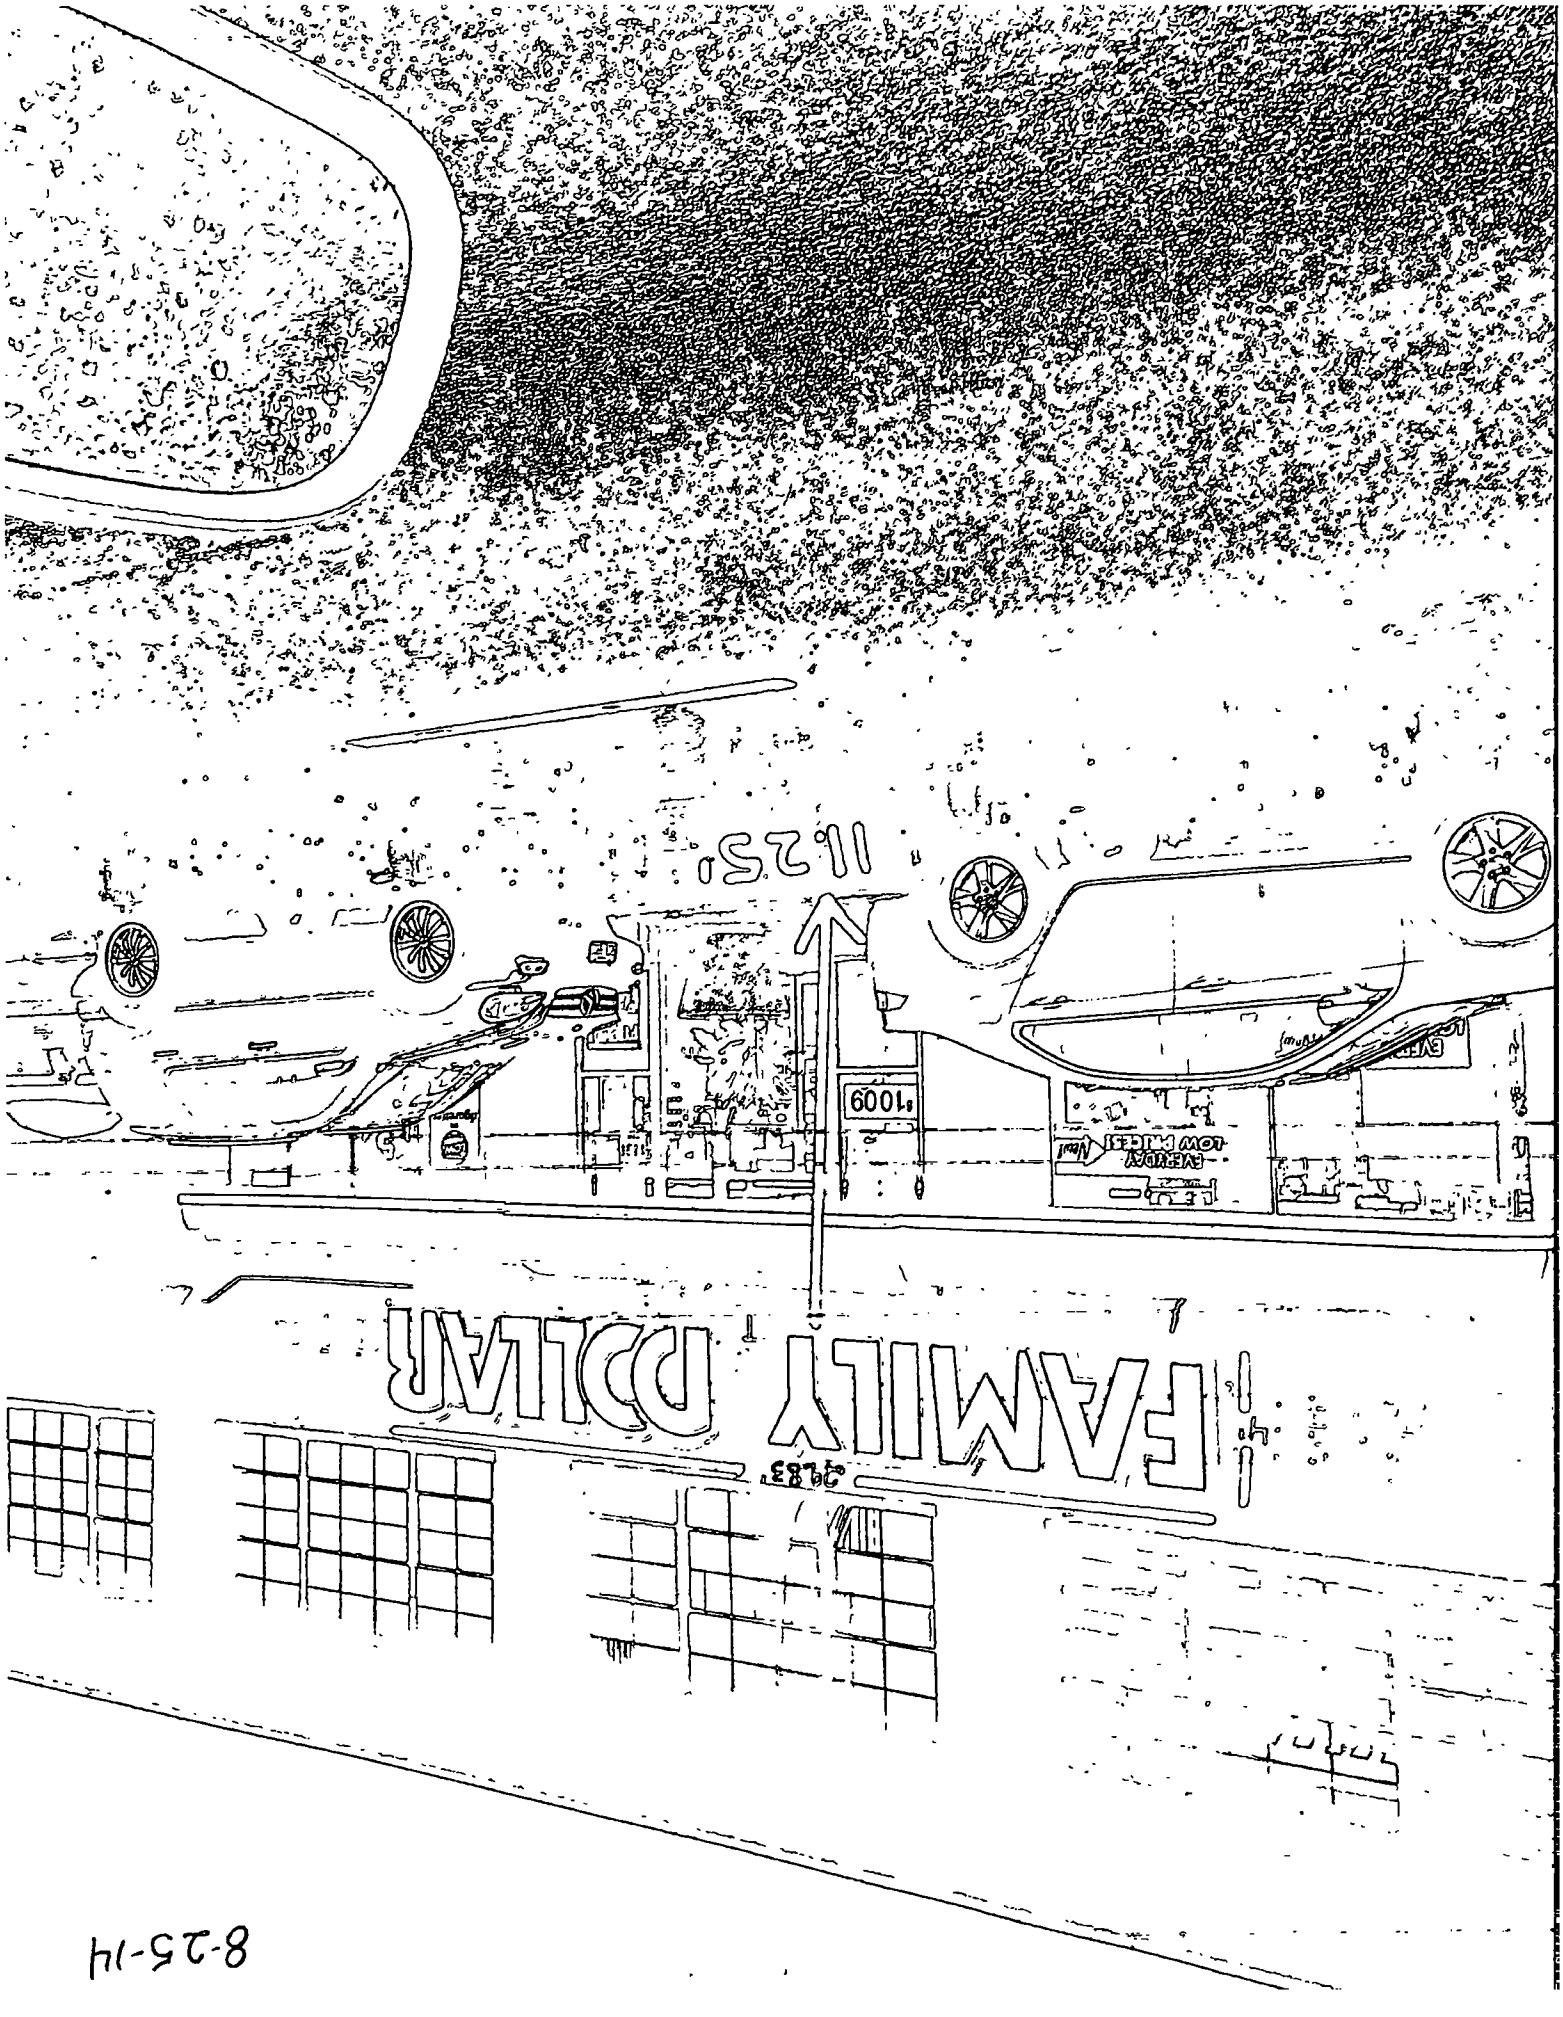

8-25-14

Department of Business Affairs and Consumer Protection
Small Business Center - Public Way Use Unit
City Hall - 121 N. LaSalle Street, Room 800 • Chicago, IL 60602
(312)-74-GOBIZ (312-744-6249) • (312) 744-1944 (TTY)
http://www.cityofchicago.org/bacp

09/10/2014

Alderman **Ameya Pawar**
Ward # **47**
City of Chicago
City Hall, Room **300**
121 North LaSalle Street
Chicago, Illinois 60602

Re: An ordinance to use and maintain a portion of the public right-of-way for **one (1) sign(s)** for **FAMILY DOLLAR STORE #7149**, adjacent to the premises known as **2424 W. Montrose Ave.**.

Dear Alderman **Ameya Pawar**:

The applicant referenced above has requested the use of the public right-of-way for a **sign(s)**. An ordinance has been prepared by the Department of Business Affairs and Consumer Protection – Small Business Center - Public Way Use Unit for presentation to the City Council. Because this request was made for properties located in your ward, as approved by you as per the attached, I respectfully request that you introduce the attached ordinance at the next City Council meeting.

If you have any questions regarding this ordinance, please contact Anthony Bertuca at (312) 744-5506.

Department of Business Affairs and Consumer Protection

City of Chicago

O2014-7905

Office of the City Clerk

Document Tracking Sheet

Meeting Date:	9/10/2014
Sponsor(s):	Pawar (47)
Type:	Ordinance
Title:	Grant(s) of privilege in public way for Hansa Clipper
Committee(s) Assignment:	Committee on Transportation and Public Way

ORDINANCE
HANSA CLIPPER
Acct. No. 28566 - 1
Permit No. 1114288

Be It Ordained by the City Council of the City of Chicago:

SECTION 1. Permission and authority are hereby given and granted to HANSA CLIPPER, upon the terms and subject to the conditions of this ordinance to maintain and use one (1) sign(s) projecting over the public right-of-way attached to its premises known as 4659 N. Lincoln Ave..

Said sign structure(s) measures as follows; along N. LINCOLN AVE:
One (1) at three (3) feet in length, five (5) feet in height and twelve point five (12.5) feet above grade level.

The location of said privilege shall be as shown on prints kept on file with the Department of Business Affairs and Consumer Protection and the Office of the City Clerk.

Said privilege shall be constructed in accordance with plans and specifications approved by the Department of Transportation (Division of Project Development) and Zoning Department - Signs.

This grant of privilege in the public way shall be subject to the provisions of Section 10-28-015 and all other required provisions of the Municipal Code of Chicago.

The grantee shall pay to the City of Chicago as compensation for the privilege #1114288 herein granted the sum of one hundred ($100.00) per annum in advance.

A 25% penalty will be added for payments received after due date.

The permit holder agrees to hold the City of Chicago harmless for any damage, relocation or replacement costs associated with damage, relocation or removal of private property caused by the City performing work in the public way.

Authority herein given and granted for a period of five (5) years from and after 05/13/2014.

Alderman

Ameya Pawar 47th Ward

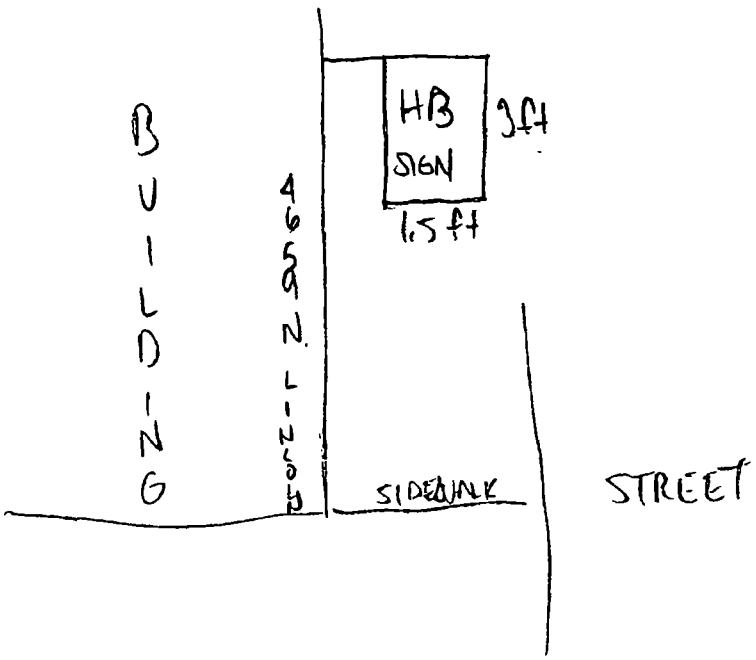
BUILDING
FRONT LINE
49.5 ft.
HB
SIGN
3ft
1.5 ft
SIDEWALK
STREET

Department of Business Affairs and Consumer Protection
Small Business Center - Public Way Use Unit
City Hall - 121 N. LaSalle Street, Room 800 • Chicago, IL 60602
(312)-74-GOBIZ (312-744-6249) • (312) 744-1944 (TTY)
http //www cityofchicago org/bacp

09/10/2014

Alderman **Ameya Pawar**
Ward # **47**
City of Chicago
City Hall, Room **300**
121 North LaSalle Street
Chicago, Illinois 60602

Re: An ordinance to use and maintain a portion of the public right-of-way for **one (1) sign(s)** for **HANSA CLIPPER**, adjacent to the premises known as **4659 N. Lincoln Ave.**.

Dear Alderman **Ameya Pawar**:

The applicant referenced above has requested the use of the public right-of-way for a **sign(s)**. An ordinance has been prepared by the Department of Business Affairs and Consumer Protection – Small Business Center - Public Way Use Unit for presentation to the City Council. Because this request was made for properties located in your ward, as approved by you as per the attached, I respectfully request that you introduce the attached ordinance at the next City Council meeting.

If you have any questions regarding this ordinance, please contact Anthony Bertuca at (312) 744-5506.

Department of Business Affairs and Consumer Protection

City of Chicago

O2014-7906

Office of the City Clerk

Document Tracking Sheet

Meeting Date:	9/10/2014
Sponsor(s):	Pawar (47)
Type:	Ordinance
Title:	Grant(s) of privilege in public way for JPMorgan Chase Bank NA
Committee(s) Assignment:	Committee on Transportation and Public Way

ORDINANCE
JPMORGAN CHASE BANK, NA
Acct. No. 88170 - 84
Permit No. 1114634

Be It Ordained by the City Council of the City of Chicago:

SECTION 1. Permission and authority are hereby given and granted to JPMORGAN CHASE BANK, NA, upon the terms and subject to the conditions of this ordinance to maintain and use one (1) sign(s) projecting over the public right-of-way attached to its premises known as 4711 N. Lincoln Ave..

Said sign structure(s) measures as follows; along N. LINCOLN:
One (1) at fourteen (14) feet in length, three (3) feet in height and fourteen (14) feet above grade level.

The location of said privilege shall be as shown on prints kept on file with the Department of Business Affairs and Consumer Protection and the Office of the City Clerk.

Said privilege shall be constructed in accordance with plans and specifications approved by the Department of Transportation (Division of Project Development) and Zoning Department - Signs.

This grant of privilege in the public way shall be subject to the provisions of Section 10-28-015 and all other required provisions of the Municipal Code of Chicago.

The grantee shall pay to the City of Chicago as compensation for the privilege #1114634 herein granted the sum of three hundred ($300.00) per annum in advance.

A 25% penalty will be added for payments received after due date.

The permit holder agrees to hold the City of Chicago harmless for any damage, relocation or replacement costs associated with damage, relocation or removal of private property caused by the City performing work in the public way.

Authority herein given and granted for a period of five (5) years from and after 05/13/2014.

Alderman

Ameya Pawar 47th Ward

(Page 2 of 3)

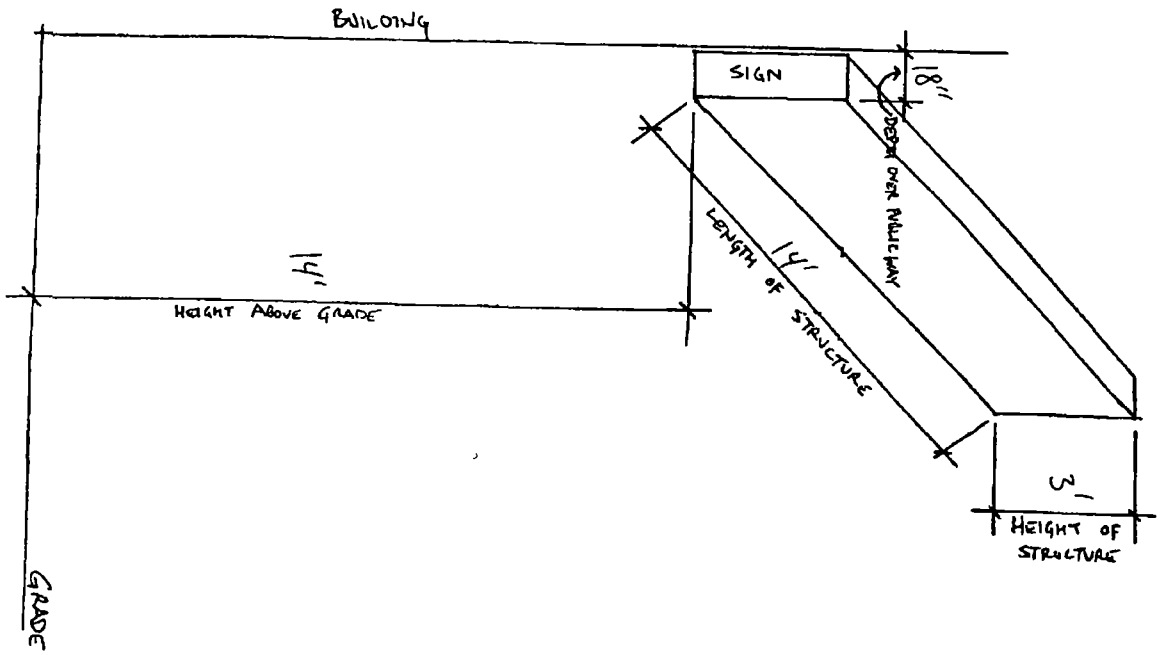
BUILDING
SIGN
18"
DEPTH OVER PUBLIC WAY
14'
HEIGHT ABOVE GRADE
14'
LENGTH OF STRUCTURE
3'
HEIGHT OF STRUCTURE
GRADE

Department of Business Affairs and Consumer Protection
Small Business Center - Public Way Use Unit
City Hall - 121 N LaSalle Street, Room 800 • Chicago, IL 60602
(312)-74-GOBIZ (312-744-6249) • (312) 744-1944 (TTY)
http://www.cityofchicago.org/bacp

09/10/2014

Alderman **Ameya Pawar**
Ward # **47**
City of Chicago
City Hall, Room **300**
121 North LaSalle Street
Chicago, Illinois 60602

Re: An ordinance to use and maintain a portion of the public right-of-way for **one (1) sign(s)** for **JPMORGAN CHASE BANK, NA**, adjacent to the premises known as **4711 N. Lincoln Ave.**.

Dear Alderman **Ameya Pawar**:

The applicant referenced above has requested the use of the public right-of-way for a **sign(s)**. An ordinance has been prepared by the Department of Business Affairs and Consumer Protection – Small Business Center - Public Way Use Unit for presentation to the City Council. Because this request was made for properties located in your ward, as approved by you as per the attached, I respectfully request that you introduce the attached ordinance at the next City Council meeting.

If you have any questions regarding this ordinance, please contact Anthony Bertuca at (312) 744-5506.

Department of Business Affairs and Consumer Protection

City of Chicago

O2014-7907

Office of the City Clerk

Document Tracking Sheet

Meeting Date:	9/10/2014
Sponsor(s):	Pawar (47)
Type:	Ordinance
Title:	Grant(s) of privilege in public way for JPMorgan Chase Bank NA (Lincoln & Byron)
Committee(s) Assignment:	Committee on Transportation and Public Way

ORDINANCE
JPMORGAN CHASE BANK, NA (LINCOLN & BYRON)
Acct. No. 88170 - 73
Permit No. 1114631

Be It Ordained by the City Council of the City of Chicago:

SECTION 1. Permission and authority are hereby given and granted to JPMORGAN CHASE BANK, NA (LINCOLN & BYRON), upon the terms and subject to the conditions of this ordinance to maintain and use two (2) sign(s) projecting over the public right-of-way attached to its premises known as 3868 N. Lincoln Ave..

Said sign structure(s) measures as follows; along N LINCOLN AVE:
One (1) at fourteen (14) feet in length, three (3) feet in height and twelve point five (12.5) feet above grade level.

Said sign structure(s) measures as follows; along BYRON:
One (1) at fourteen (14) feet in length, three (3) feet in height and twelve point five (12.5) feet above grade level.

The location of said privilege shall be as shown on prints kept on file with the Department of Business Affairs and Consumer Protection and the Office of the City Clerk.

Said privilege shall be constructed in accordance with plans and specifications approved by the Department of Transportation (Division of Project Development) and Zoning Department - Signs.

This grant of privilege in the public way shall be subject to the provisions of Section 10-28-015 and all other required provisions of the Municipal Code of Chicago.

The grantee shall pay to the City of Chicago as compensation for the privilege #1114631 herein granted the sum of six hundred ($600.00) per annum in advance.

A 25% penalty will be added for payments received after due date.

The permit holder agrees to hold the City of Chicago harmless for any damage, relocation or replacement costs associated with damage, relocation or removal of private property caused by the City performing work in the public way.

Authority herein given and granted for a period of five (5) years from and after 05/13/2014.

Alderman _____

Ameya Pawar 47th Ward

Chase BANK 3868 N LINCOLN

LINCOLN Elevation

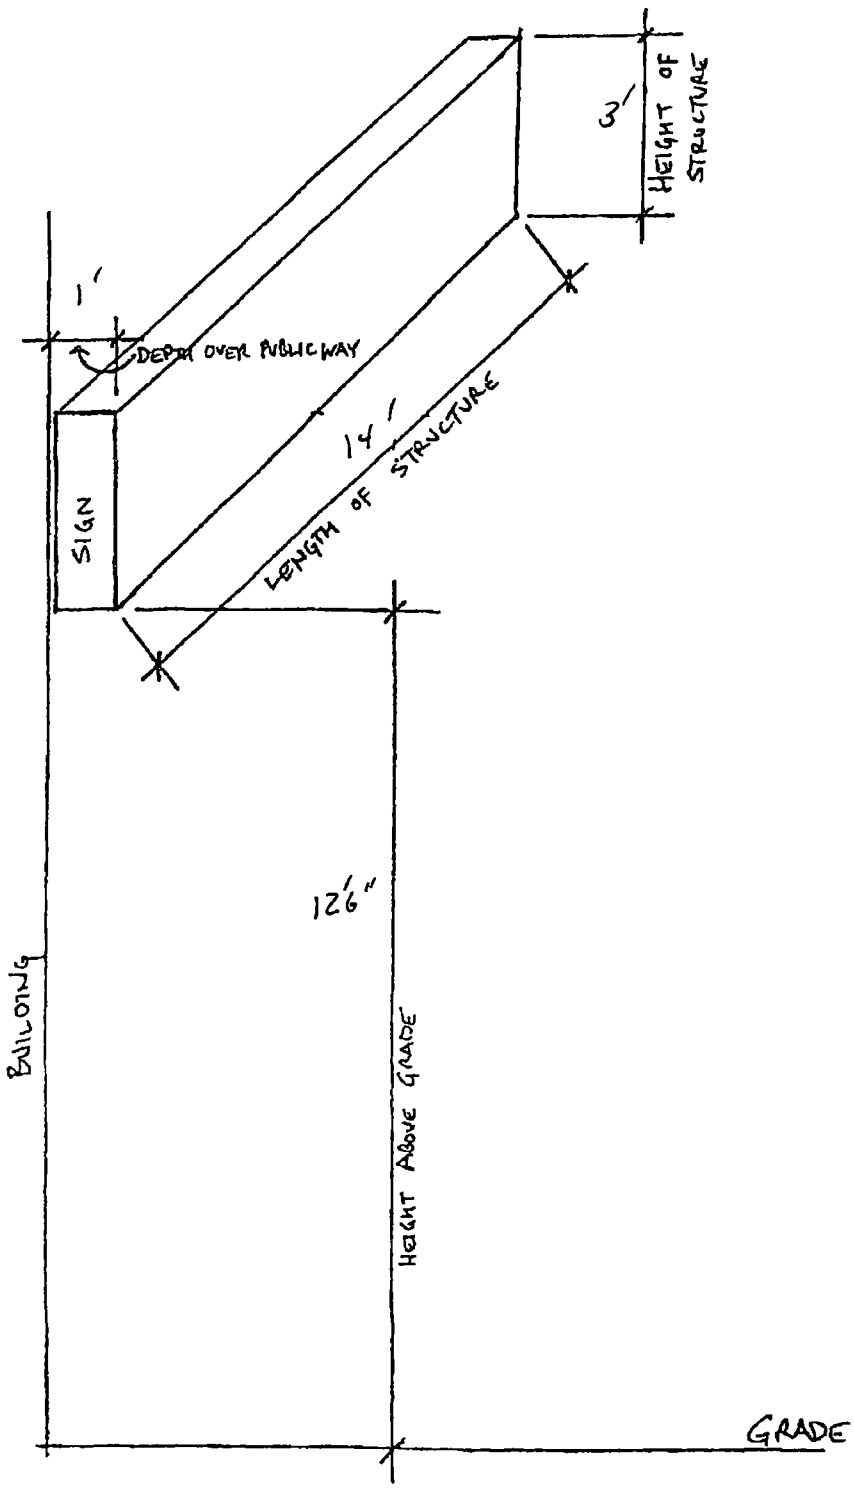

Department of Business Affairs and Consumer Protection
Small Business Center - Public Way Use Unit
City Hall - 121 N. LaSalle Street, Room 800 • Chicago, IL 60602
(312)-74-GOBIZ (312-744-6249) • (312) 744-1944 (TTY)
http://www.cityofchicago.org/bacp

09/10/2014

Alderman **Ameya Pawar**
Ward # **47**
City of Chicago
City Hall, Room **300**
121 North LaSalle Street
Chicago, Illinois 60602

Re: An ordinance to use and maintain a portion of the public right-of-way for **two (2) sign(s)** for **JPMORGAN CHASE BANK, NA (LINCOLN & BYRON)**, adjacent to the premises known as **3868 N. Lincoln Ave.**.

Dear Alderman **Ameya Pawar**:

The applicant referenced above has requested the use of the public right-of-way for a **sign(s)**. An ordinance has been prepared by the Department of Business Affairs and Consumer Protection – Small Business Center - Public Way Use Unit for presentation to the City Council. Because this request was made for properties located in your ward, as approved by you as per the attached, I respectfully request that you introduce the attached ordinance at the next City Council meeting.

If you have any questions regarding this ordinance, please contact Anthony Bertuca at (312) 744-5506.

Department of Business Affairs and Consumer Protection

City of Chicago

O2014-7908

Office of the City Clerk

Document Tracking Sheet

Meeting Date:	9/10/2014
Sponsor(s):	Pawar (47)
Type:	Ordinance
Title:	Grant(s) of privilege in public way for Stay, Inc.
Committee(s) Assignment:	Committee on Transportation and Public Way

ORDINANCE
STAY, INC.
Acct. No. 311185 - 1
Permit No. 1114815

Be It Ordained by the City Council of the City of Chicago:

SECTION 1. Permission and authority are hereby given and granted to STAY, INC., upon the terms and subject to the conditions of this ordinance to maintain and use one (1) sign(s) projecting over the public right-of-way attached to its premises known as 4130 N. Rockwell St..

Said sign structure(s) measures as follows; along 4130 N. Rockwell St.:
One (1) at six (6) feet in length, four (4) feet in height and twelve (12) feet above grade level.

The location of said privilege shall be as shown on prints kept on file with the Department of Business Affairs and Consumer Protection and the Office of the City Clerk.

Said privilege shall be constructed in accordance with plans and specifications approved by the Department of Transportation (Division of Project Development) and Zoning Department - Signs.

This grant of privilege in the public way shall be subject to the provisions of Section 10-28-015 and all other required provisions of the Municipal Code of Chicago.

The grantee shall pay to the City of Chicago as compensation for the privilege #1114815 herein granted the sum of one hundred ($100.00) per annum in advance.

A 25% penalty will be added for payments received after due date.

The permit holder agrees to hold the City of Chicago harmless for any damage, relocation or replacement costs associated with damage, relocation or removal of private property caused by the City performing work in the public way.

Authority herein given and granted for a period of five (5) years from and after 02/11/2014.

Alderman _____

Ameya Pawar 47th Ward

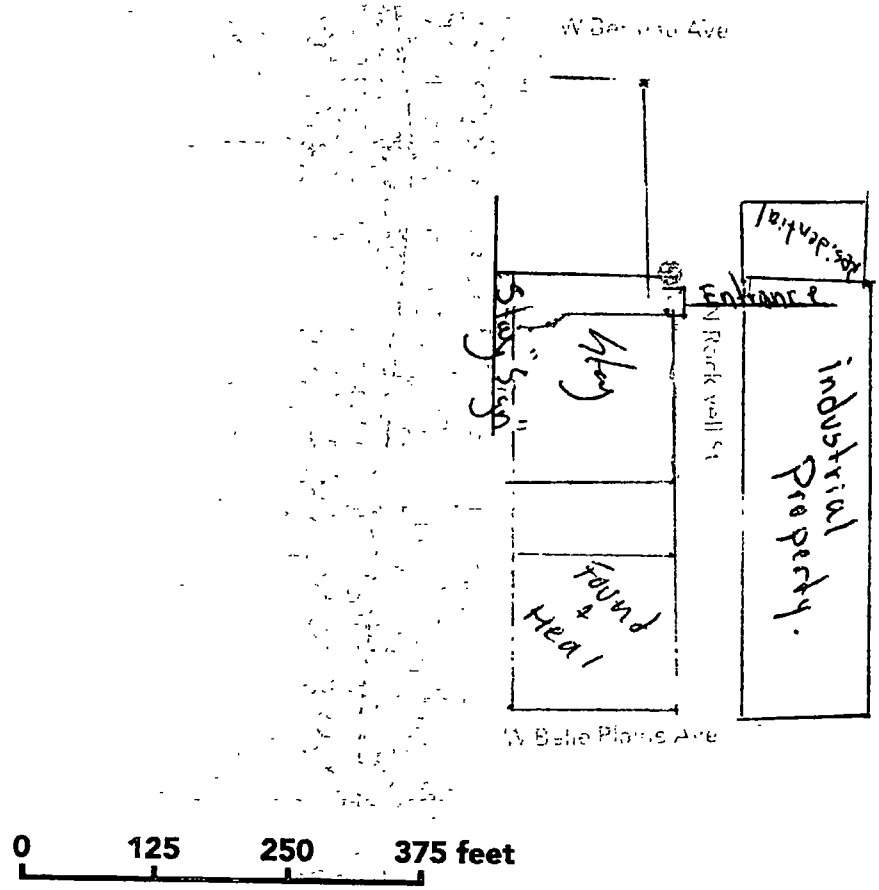

0 125 250 375 feet

Department of Business Affairs and Consumer Protection
Small Business Center - Public Way Use Unit
City Hall - 121 N LaSalle Street, Room 800 • Chicago, IL 60602
(312)-74-GOBIZ (312-744-6249) • (312) 744-1944 (TTY)
http://www.cityofchicago.org/bacp

09/10/2014

Alderman **Ameya Pawar**
Ward # **47**
City of Chicago
City Hall, Room **300**
121 North LaSalle Street
Chicago, Illinois 60602

Re: An ordinance to use and maintain a portion of the public right-of-way for **one (1) sign(s)** for **STAY, INC.**, adjacent to the premises known as **4130 N. Rockwell St.**.

Dear Alderman **Ameya Pawar**:

The applicant referenced above has requested the use of the public right-of-way for a **sign(s)**. An ordinance has been prepared by the Department of Business Affairs and Consumer Protection – Small Business Center - Public Way Use Unit for presentation to the City Council. Because this request was made for properties located in your ward, as approved by you as per the attached, I respectfully request that you introduce the attached ordinance at the next City Council meeting.

If you have any questions regarding this ordinance, please contact Anthony Bertuca at (312) 744-5506.

Department of Business Affairs and Consumer Protection

City of Chicago

O2014-7909

Office of the City Clerk

Document Tracking Sheet

Meeting Date:	9/10/2014
Sponsor(s):	Pawar (47)
Type:	Ordinance
Title:	Grant(s) of privilege in public way for Pony Inn, The
Committee(s) Assignment:	Committee on Transportation and Public Way

ORDINANCE
THE PONY INN
Acct. No. 12015 - 2
Permit No. 1114685

Be It Ordained by the City Council of the City of Chicago:

SECTION 1. Permission and authority are hereby given and granted to THE PONY INN, upon the terms and subject to the conditions of this ordinance to maintain and use one (1) sign(s) projecting over the public right-of-way attached to its premises known as 1638 W. Belmont Ave..

Said sign structure(s) measures as follows; along W BELMONT AVE:
One (1) at seven (7) feet in length, ten (10) feet in height and twelve (12) feet above grade level.

The location of said privilege shall be as shown on prints kept on file with the Department of Business Affairs and Consumer Protection and the Office of the City Clerk

Said privilege shall be constructed in accordance with plans and specifications approved by the Department of Transportation (Division of Project Development) and Zoning Department- Signs.

This grant of privilege in the public way shall be subject to the provisions of Section 10-28-015 and all other required provisions of the Municipal Code of Chicago.

The grantee shall pay to the City of Chicago as compensation for the privilege #1114685 herein granted the sum of three hundred ($300.00) per annum in advance.

A 25% penalty will be added for payments received after due date

The permit holder agrees to hold the City of Chicago harmless for any damage, relocation or replacement costs associated with damage, relocation or removal of private property caused by the City performing work in the public way.

Authority herein given and granted for a period offive (5) years from and after 04/22/2014.

Alderman _____

Ameya Pawar 47th Ward

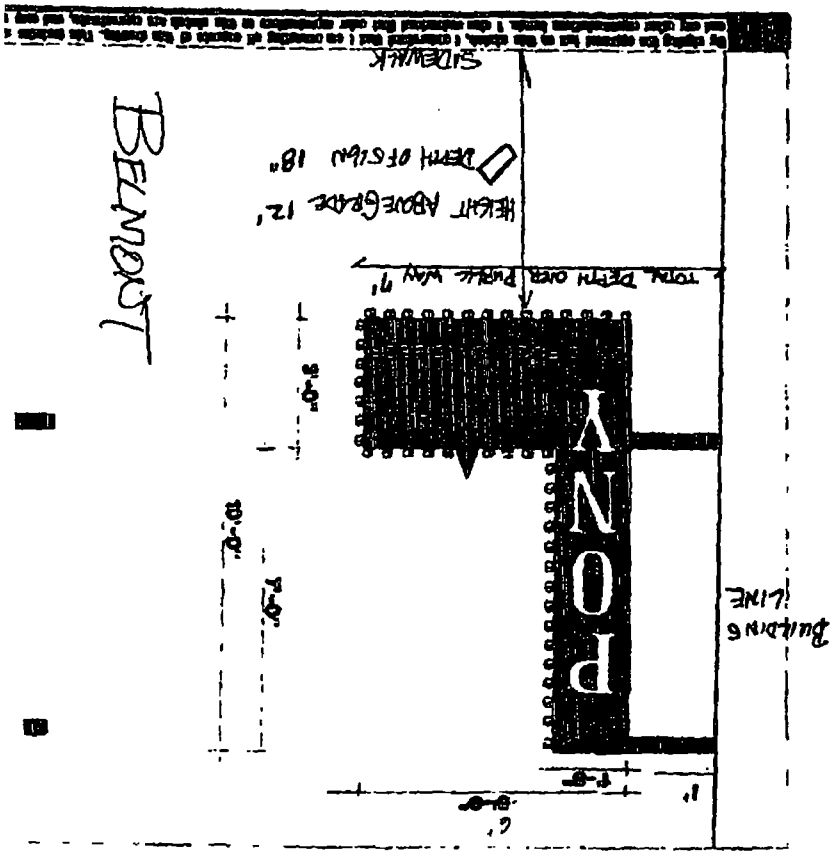
BELMONT
SIDEWALK
DEPTH OF SIGN 18"
HEIGHT ABOVE GRADE 12'
TOTAL DEPTH OVER PUBLIC WAY 9'
PONY
BUILDING LINE

Department of Business Affairs and Consumer Protection
Small Business Center- Public Way Use Unit
City Hall - 121 N. LaSalle Street Room 800 • Chicago, IL 60602
(312)-74-GOBIZ (312-744-6249) • (312) 744-1944 (TTY)
http://www.cityofchicago.org/bacp

09/10/2014

Alderman **Ameya Pawar**
Ward # **47**
City of Chicago
City Hall, Room **300**
121 North LaSalle Street
Chicago, Illinois 60602

Re: An ordinance to use and maintain a portion of the public right-of-way for **one (1) sign(s)** for **THE PONY INN**, adjacent to the premises known as **1638 W. Belmont Ave.**.

Dear Alderman **Ameya Pawar**:

The applicant referenced above has requested the use of the public right-of-way for a **sign(s)**. An ordinance has been prepared by the Department of Business Affairs and Consumer Protection – Small Business Center - Public Way Use Unit for presentation to the City Council. Because this request was made for properties located in your ward, as approved by you as per the attached, I respectfully request that you introduce the attached ordinance at the next City Council meeting.

If you have any questions regarding this ordinance, please contact Anthony Bertuca at (312) 744-5506.

Department of Business Affairs and Consumer Protection

City of Chicago

O2014-7910

Office of the City Clerk

Document Tracking Sheet

Meeting Date:	9/10/2014
Sponsor(s):	Pawar (47)
Type:	Ordinance
Title:	Grant(s) of privilege in public way for Potbelly Sandwich Works LLC
Committee(s) Assignment:	Committee on Transportation and Public Way

ORDINANCE
POTBELLY SANDWICH WORKS, LLC
Acct. No. 65004 - 59
Permit No. 1110544

Be It Ordained by the City Council of the City of Chicago:

SECTION 1. Permission and authority are hereby given and granted to POTBELLY SANDWICH WORKS, LLC, upon the terms and subject to the conditions of this ordinance to maintain and use three (3) sign(s) projecting over the public right-of-way attached to its premises known as 3636 N. Western Ave..

Said sign structure(s) measures as follows; along N WESTERN AVE:
One (1) at twenty (20) feet in length, three point five (3.5) feet in height and thirteen (13) feet above grade level.

Said sign structure(s) measures as follows; along W WAVELAND AVE:
One (1) at twenty (20) feet in length, three point five (3.5) feet in height and thirteen (13) feet above grade level.
One (1) at five (5) feet in length, three point five (3.5) feet in height and thirteen (13) feet above grade level.

The location of said privilege shall be as shown on prints kept on file with the Department of Business Affairs and Consumer Protection and the Office of the City Clerk.

Said privilege shall be constructed in accordance with plans and specifications approved by the Department of Transportation (Division of Project Development) and Zoning Department - Signs.

This grant of privilege in the public way shall be subject to the provisions of Section 10-28-015 and all other required provisions of the Municipal Code of Chicago.

The grantee shall pay to the City of Chicago as compensation for the privilege #1110544 herein granted the sum of seven hundred ($700.00) per annum in advance.

A 25% penalty will be added for payments received after due date.

The permit holder agrees to hold the City of Chicago harmless for any damage, relocation or replacement costs associated with damage, relocation or removal of private property caused by the City performing work in the public way.

Authority herein given and granted for a period of five (5) years from and after Date of Passage.

Alderman _____

Ameya Pawar 47th Ward

Western Ave.

EAST STORE ELEVATION

S3-1

SIGN CODE

Proposed Signage = 70 SqFt
Relevant Signage Code:
11 PUD
Sign Calculation:
(H) x (L) of overall box-ue dimensions
Four line contour box

SIGN TYPE

L.E.D. Channel Letterset

MOUNTING

Flush Mounted

COLOR PALETTE

- Black Trim & Returns
- PMS 5615 Green
- White Acrylic
- PMS 1235 Yellow
- N/A
- N/A
- N/A
- N/A

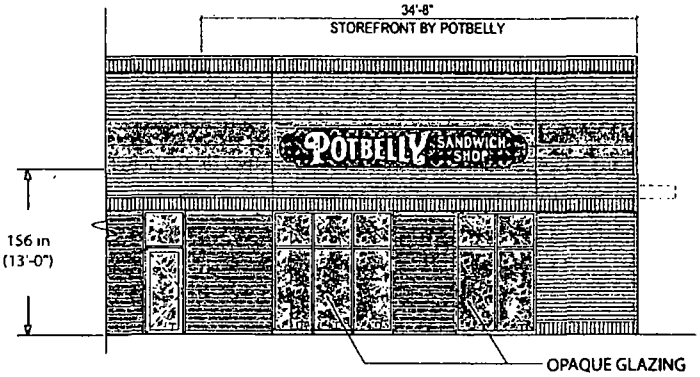

EAST ELEVATION - FACING WESTERN AVENUE - PWU

Elongated Cabinet Sign = 3'-6" x 20'-0" = 70 SF

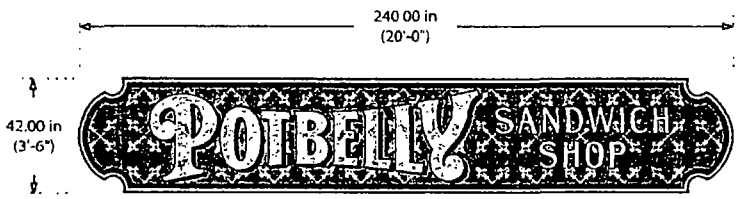

Revision Date: No Rev Rev. Details: This page is from the original draft.

IDENTITI RESOURCES

1171 Tower Rd.
Schaumburg, IL 60173
O: 847.301.0510
F: 847.301.0518
identitiresources.com

Project No:	131171	Proj. Location:	3636 N Western Ave Chicago, IL 60618
Orig. Date:	10/07/2013	Proj. Manager:	Zack Sicher
Page Rev:	000	Sales Rep:	Josh Sprecher

PROJECT

POTBELLY

Scale: 3/8" = 1'-0" Designer Stamp Revision #: N/A

Drawings created are the property of Identiti Resources, LLC and shall not be reproduced, copied or used in any manner whatsoever without express written permission of Identiti Resources, LLC. In the event of unauthorized reproduction or use, Identiti Resources, LLC will pursue all legal remedies available under the law.

Department of Business Affairs and Consumer Protection
Small Business Center - Public Way Use Unit
City Hall - 121 N LaSalle Street, Room 800 • Chicago, IL 60602
(312)-74-GOBIZ (312-744-6249) • (312) 744-1944 (TTY)
http://www.cityofchicago.org/bacp

09/10/2014

Alderman **Ameya Pawar**
Ward # **47**
City of Chicago
City Hall, Room **300**
121 North LaSalle Street
Chicago, Illinois 60602

Re: An ordinance to use and maintain a portion of the public right-of-way for **three (3) sign(s)** for **POTBELLY SANDWICH WORKS, LLC**, adjacent to the premises known as **3636 N. Western Ave.**.

Dear Alderman **Ameya Pawar**:

The applicant referenced above has requested the use of the public right-of-way for a **sign(s)**. An ordinance has been prepared by the Department of Business Affairs and Consumer Protection – Small Business Center - Public Way Use Unit for presentation to the City Council. Because this request was made for properties located in your ward, as approved by you as per the attached, I respectfully request that you introduce the attached ordinance at the next City Council meeting.

If you have any questions regarding this ordinance, please contact Anthony Bertuca at (312) 744-5506.

Department of Business Affairs and Consumer Protection

City of Chicago

O2014-7911

Office of the City Clerk

Document Tracking Sheet

Meeting Date:	9/10/2014
Sponsor(s):	Pawar (47)
Type:	Ordinance
Title:	Grant(s) of privilege in public way for Resi's Bierstube, Inc.
Committee(s) Assignment:	Committee on Transportation and Public Way

ORDINANCE
RESI'S BIERSTUBE INC
Acct. No. 150 - 1
Permit No. 1114898

Be It Ordained by the City Council of the City of Chicago:

SECTION 1. Permission and authority are hereby given and granted to RESI'S BIERSTUBE INC, upon the terms and subject to the conditions of this ordinance to maintain and use one (1) sign(s) projecting over the public right-of-way attached to its premises known as 2034 W. Irving Park Rd..

Said sign structure(s) measures as follows; along W IRVING PARK RD:
One (1) at four point three three (4.33) feet in length, three point seven five (3.75) feet in height and eleven (11) feet above grade level.

The location of said privilege shall be as shown on prints kept on file with the Department of Business Affairs and Consumer Protection and the Office of the City Clerk.

Said privilege shall be constructed in accordance with plans and specifications approved by the Department of Transportation (Division of Project Development) and Zoning Department - Signs.

This grant of privilege in the public way shall be subject to the provisions of Section 10-28-015 and all other required provisions of the Municipal Code of Chicago.

The grantee shall pay to the City of Chicago as compensation for the privilege #1114898 herein granted the sum of one hundred ($100.00) per annum in advance.

A 25% penalty will be added for payments received after due date.

The permit holder agrees to hold the City of Chicago harmless for any damage, relocation or replacement costs associated with damage, relocation or removal of private property caused by the City performing work in the public way.

Authority herein given and granted for a period of five (5) years from and after 04/22/2014.

Alderman _____

Ameya Pawar 47th Ward

APPLICATION TO USE THE PUBLIC RIGHT OF WAY

EXAMPLE OF SIGN DRAWING

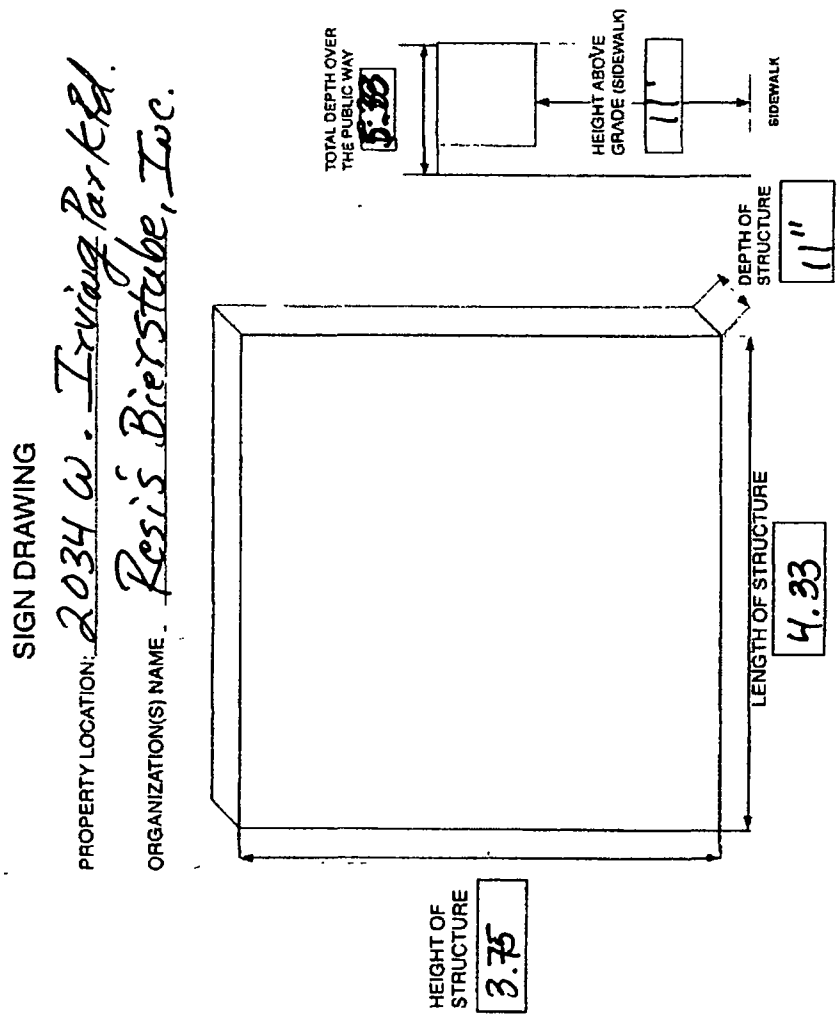

Department of Business Affairs and Consumer Protection
Small Business Center - Public Way Use Unit
City Hall - 121 N. LaSalle Street, Room 800 • Chicago, IL 60602
(312)-74-GOBIZ (312-744-6249) • (312) 744-1944 (TTY)
http://www.cityofchicago.org/bacp

09/10/2014

Alderman **Ameya Pawar**
Ward # **47**
City of Chicago
City Hall, Room **300**
121 North LaSalle Street
Chicago, Illinois 60602

Re: An ordinance to use and maintain a portion of the public right-of-way for **one (1) sign(s)** for **RESI'S BIERSTUBE INC**, adjacent to the premises known as **2034 W. Irving Park Rd.**.

Dear Alderman **Ameya Pawar**:

The applicant referenced above has requested the use of the public right-of-way for a **sign(s)**. An ordinance has been prepared by the Department of Business Affairs and Consumer Protection – Small Business Center - Public Way Use Unit for presentation to the City Council. Because this request was made for properties located in your ward, as approved by you as per the attached, I respectfully request that you introduce the attached ordinance at the next City Council meeting.

If you have any questions regarding this ordinance, please contact Anthony Bertuca at (312) 744-5506.

Department of Business Affairs and Consumer Protection

City of Chicago

O2014-7913

Office of the City Clerk

Document Tracking Sheet

Meeting Date:	9/10/2014
Sponsor(s):	Osterman (48)
Type:	Ordinance
Title:	Grant(s) of privilege in public way for Broadway Cellars
Committee(s) Assignment:	Committee on Transportation and Public Way

ORDINANCE
BROADWAY CELLARS
Acct. No. 305425 - 1
Permit No. 1114306

Be It Ordained by the City Council of the City of Chicago:

SECTION 1. Permission and authority are hereby given and granted to BROADWAY CELLARS, upon the terms and subject to the conditions of this ordinance to maintain and use, as now constructed, one (1) Wind Screen(s) on the public right-of-way adjacent to its premises known as 5900 N. Broadway .

Said Wind Screen(s) at N Broadway measure(s):
One (1) at eight point seven five (8.75) feet in length, and four (4) feet in width for a total of thirty-five (35) square feet.

The location of said privilege shall be as shown on prints kept on file with the Department of Business Affairs and Consumer Protection and the Office of the City Clerk.

Said privilege shall be constructed in accordance with plans and specifications approved by the Department of Transportation (Division of Project Development).

This grant of privilege in the public way shall be subject to the provisions of Section 10-28-015 and all other required provisions of the Municipal Code of Chicago.

The grantee shall pay to the City of Chicago as compensation for the privilege #1114306 herein granted the sum of four hundred ($400.00) per annum in advance.

A 25% penalty will be added for payments received after due date.

The permit holder agrees to hold the City of Chicago harmless for any damage, relocation or replacement costs associated with damage, relocation or removal of private property caused by the City performing work in the public way.

Authority herein given and granted for a period of five (5) years from and after 07/29/2014.

Alderman _____

Harry Osterman 48th Ward

Windscreen
Broadway Cellars
5900 N Broadway
Chicago, IL 60660

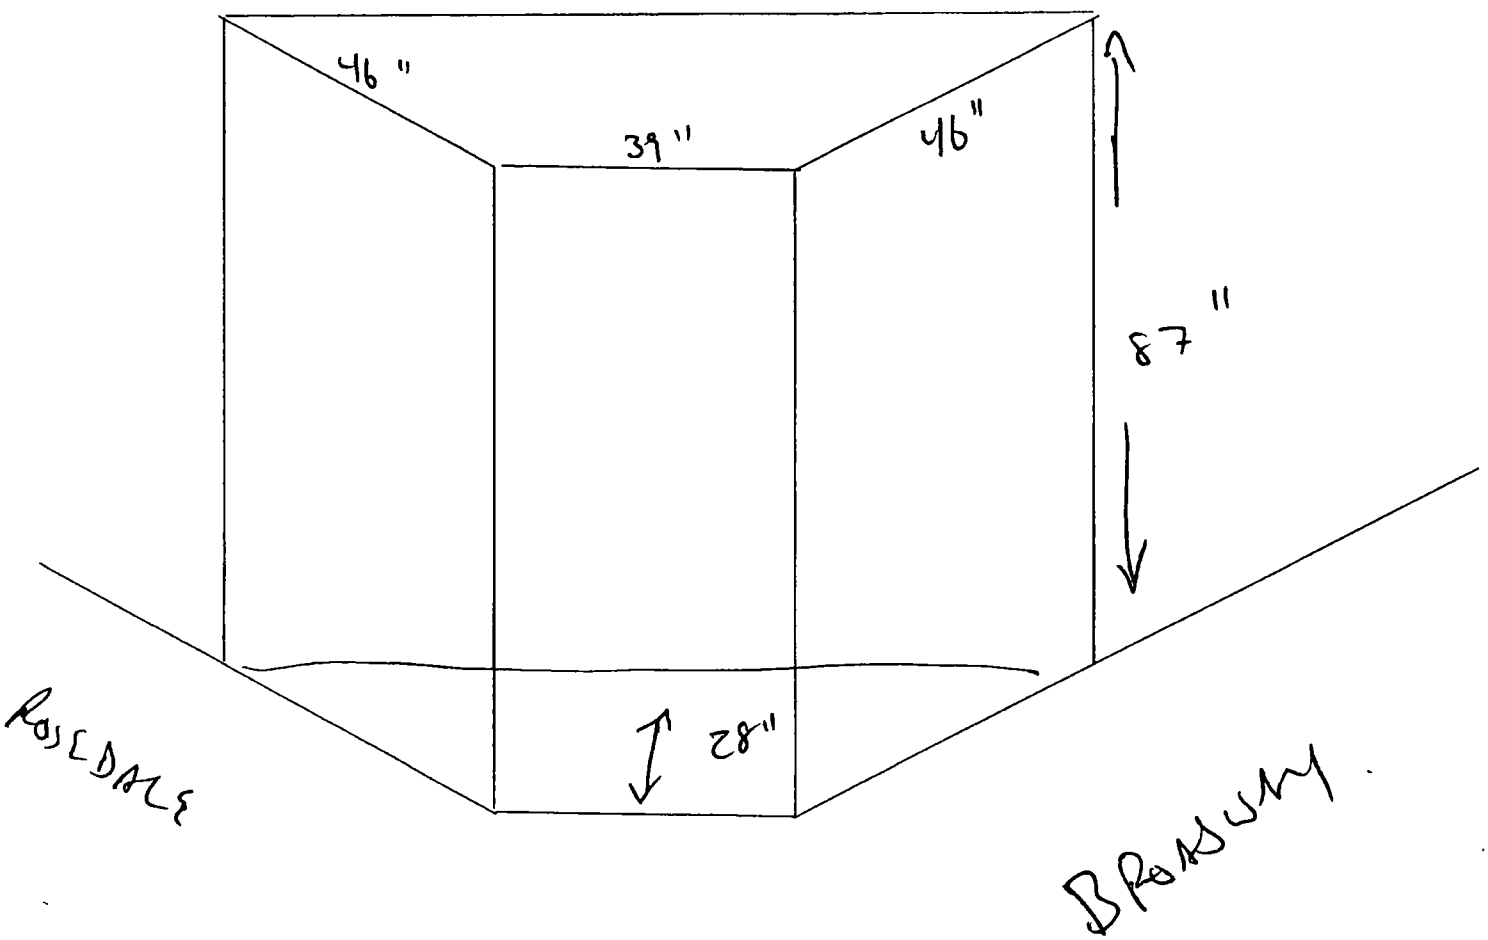

28" DISTANCE OVER PUBLIC WAY

Department of Business Affairs and Consumer Protection
Small Business Center - Public Way Use Unit
City Hall - 121 N. LaSalle Street, Room 800 • Chicago, IL 60602
(312)-74-GOBIZ (312-744-6249) • (312) 744-1944 (TTY)
http://www.cityofchicago.org/bacp

09/10/2014

Alderman **Harry Osterman**
Ward # **48**
City of Chicago
City Hall, Room **300**
121 North LaSalle Street
Chicago, Illinois 60602

Re: An ordinance to use and maintain a portion of the public right-of-way for **one (1) wind screen(s)** for **BROADWAY CELLARS**, adjacent to the premises known as **5900 N. Broadway** .

Dear Alderman **Harry Osterman**:

The applicant referenced above has requested the use of the public right-of-way for a **wind screen(s)**. An ordinance has been prepared by the Department of Business Affairs and Consumer Protection – Small Business Center - Public Way Use Unit for presentation to the City Council. Because this request was made for properties located in your ward, as approved by you as per the attached, I respectfully request that you introduce the attached ordinance at the next City Council meeting.

If you have any questions regarding this ordinance, please contact Anthony Bertuca at (312) 744-5506.

Department of Business Affairs and Consumer Protection

City of Chicago

O2014-7914

Office of the City Clerk

Document Tracking Sheet

Meeting Date:	9/10/2014
Sponsor(s):	Osterman (48)
Type:	Ordinance
Title:	Grant(s) of privilege in public way for Diana's Daycare Center LLC
Committee(s) Assignment:	Committee on Transportation and Public Way

ORDINANCE
DIANA'S DAYCARE CENTER LLC
Acct. No. 386041 - 1
Permit No. 1113654

Be It Ordained by the City Council of the City of Chicago:

SECTION 1. Permission and authority are hereby given and granted to DIANA'S DAYCARE CENTER LLC, upon the terms and subject to the conditions of this ordinance to maintain and use one (1) sign(s) projecting over the public right-of-way attached to its premises known as 5961 N. Clark St..

Said sign structure(s) measures as follows; along N Clark St:
One (1) at twelve point three four (12.34) feet in length, four (4) feet in height and fourteen (14) feet above grade level.

The location of said privilege shall be as shown on prints kept on file with the Department of Business Affairs and Consumer Protection and the Office of the City Clerk.

Said privilege shall be constructed in accordance with plans and specifications approved by the Department of Transportation (Division of Project Development) and Zoning Department - Signs.

This grant of privilege in the public way shall be subject to the provisions of Section 10-28-015 and all other required provisions of the Municipal Code of Chicago.

The grantee shall pay to the City of Chicago as compensation for the privilege #1113654 herein granted the sum of three hundred ($300.00) per annum in advance.

A 25% penalty will be added for payments received after due date.

The permit holder agrees to hold the City of Chicago harmless for any damage, relocation or replacement costs associated with damage, relocation or removal of private property caused by the City performing work in the public way.

Authority herein given and granted for a period of five (5) years from and after Date of Passage.

Alderman _____

Harry Osterman 48th Ward

Front-Lit Plex-Face Channel Letters • Raceway Mounted • Diana's Daycare Center • Chicago, IL

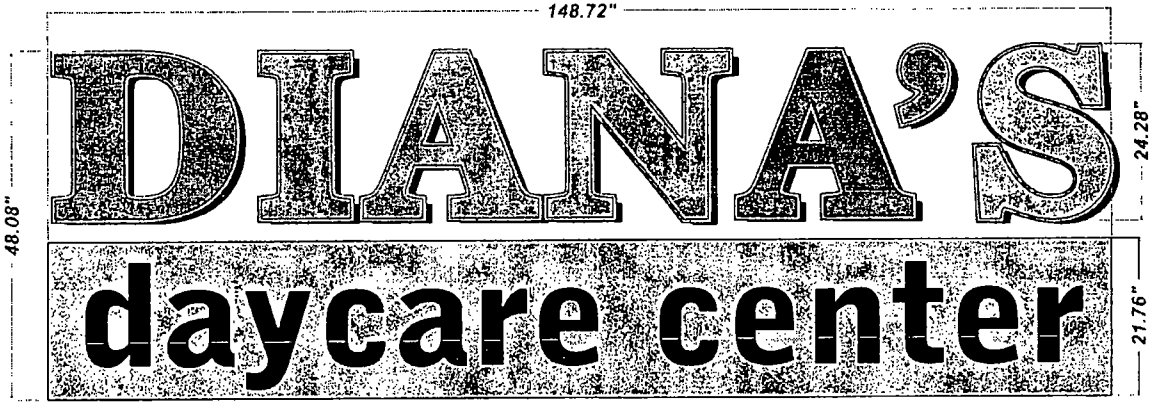

A Front-Lit, Plex-Face Channel Letters , Raceway Mounted • Front View

SCALE: 0/0" = 1' 0" • For Production / For Presentation

INTERNALLY PLASTIC FACE CHANNEL LETTERS

QUANTITY:	ONE (1)
Overall Height:	4'-0"
Overall Length:	0'-149"
Total Sq.Ft.:	49.70 ft²
Returns:	**Black**
Backs:	PMS/Wrisco COLOR
Trimcap:	Black COLOR
Face:	White COLOR
First-surface translucent vinyl:	
	Vinyl Manufacturer, Part # and Color
Raceway:	PMS/PAINT # COLOR NAME
Illumination:	LED Color

NOTES:

- WHITE interiors for increased illumination
- All paint two-stage automotive acrylic

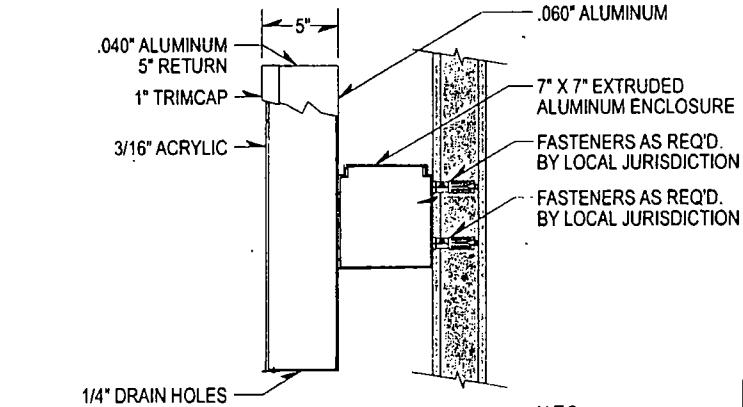

ELECTRICAL NOTES

1. Sign Company DOES NOT provide primary electrical to sign.
2. Power to the sign must be done by a licensed electrical contractor or licensed electrician.
3. Each sign must have: 1. A minimum of one dedicated 120V-20A circuit
   2. Junction box installed within 6 feet of sign
   3. Three wires: Line, Ground, Neutral

tfasigns
5500 N. Kedzie Ave Chicago, IL 60625
773-267-6007 | sales@tfasigns.com

Client Name: Diana's Day Care Center

Location: 5961 N. Clark Ave. Chicago, IL

Start Date: 01/16/2014
Last Revision: 00/00/0000
Job#: 00000
Drawing#: 00000a.v1.s1 / e1
Page: 1 of 2

Client Approval

Landlord Approval

Sales Rep: Seung
Designer: Seung

MEMBER

LISTED

© COPYRIGHT 2012, BY TF Signs. ALL DESIGNS PRESENTED ARE THE SOLE PROPERTY OF TF SIGNS, AND MAY NOT BE REPRODUCED IN PART OR WHOLE WITHOUT WRITTEN PERMISSION FROM TF Signs.

Department of Business Affairs and Consumer Protection
Small Business Center - Public Way Use Unit
City Hall - 121 N. LaSalle Street, Room 800 • Chicago, IL 60602
(312)-74-GOBIZ (312-744-6249) • (312) 744-1944 (TTY)
http://www.cityofchicago.org/bacp

09/10/2014

Alderman **Harry Osterman**
Ward # **48**
City of Chicago
City Hall, Room **300**
121 North LaSalle Street
Chicago, Illinois 60602

Re: An ordinance to use and maintain a portion of the public right-of-way for **one (1) sign(s)** for **DIANA'S DAYCARE CENTER LLC**, adjacent to the premises known as **5961 N. Clark St.**.

Dear Alderman **Harry Osterman**:

The applicant referenced above has requested the use of the public right-of-way for a **sign(s)**. An ordinance has been prepared by the Department of Business Affairs and Consumer Protection – Small Business Center - Public Way Use Unit for presentation to the City Council. Because this request was made for properties located in your ward, as approved by you as per the attached, I respectfully request that you introduce the attached ordinance at the next City Council meeting.

If you have any questions regarding this ordinance, please contact Anthony Bertuca at (312) 744-5506.

Department of Business Affairs and Consumer Protection

City of Chicago

O2014-7915

Office of the City Clerk

Document Tracking Sheet

Meeting Date:	9/10/2014
Sponsor(s):	Osterman (48)
Type:	Ordinance
Title:	Grant(s) of privilege in public way for Dunkin Donut
Committee(s) Assignment:	Committee on Transportation and Public Way

ORDINANCE
DUNKIN DONUT
Acct. No. 63682 - 1
Permit No. 1114012

Be It Ordained by the City Council of the City of Chicago:

SECTION 1. Permission and authority are hereby given and granted to DUNKIN DONUT, upon the terms and subject to the conditions of this ordinance to maintain and use one (1) sign(s) projecting over the public right-of-way attached to its premises known as 1127 W. Bryn Mawr Ave..

Said sign structure(s) measures as follows; along W BRYN MAWR:
One (1) at three (3) feet in length, one point four two (1.42) feet in height and twenty-five (25) feet above grade level.

The location of said privilege shall be as shown on prints kept on file with the Department of Business Affairs and Consumer Protection and the Office of the City Clerk.

Said privilege shall be constructed in accordance with plans and specifications approved by the Department of Transportation (Division of Project Development) and Zoning Department - Signs.

This grant of privilege in the public way shall be subject to the provisions of Section 10-28-015 and all other required provisions of the Municipal Code of Chicago.

The grantee shall pay to the City of Chicago as compensation for the privilege #1114012 herein granted the sum of one hundred ($100.00) per annum in advance.

A 25% penalty will be added for payments received after due date.

The permit holder agrees to hold the City of Chicago harmless for any damage, relocation or replacement costs associated with damage, relocation or removal of private property caused by the City performing work in the public way.

Authority herein given and granted for a period of five (5) years from and after 05/13/2014.

Alderman _____

Harry Osterman 48th Ward

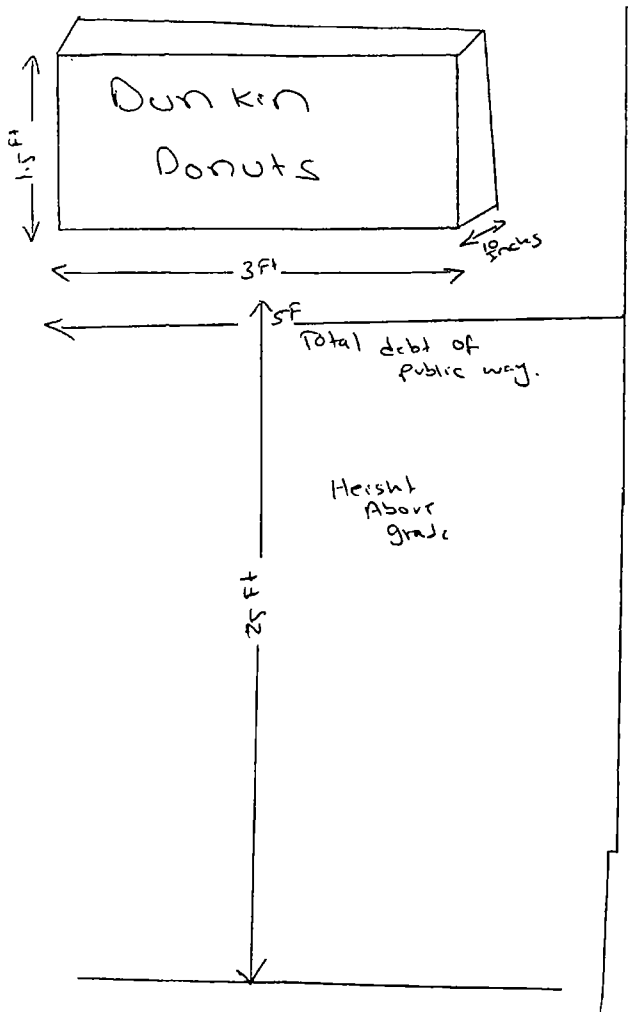
Dunkin
Donuts
1.5 Ft
10 inches
3Ft
5F
Total debt of
public way.
Height
Above
grade
25 Ft

Department of Business Affairs and Consumer Protection
Small Business Center - Public Way Use Unit
City Hall - 121 N. LaSalle Street, Room 800 • Chicago, IL 60602
(312)-74-GOBIZ (312-744-6249) • (312) 744-1944 (TTY)
http://www.cityofchicago.org/bacp

09/10/2014

Alderman **Harry Osterman**
Ward # **48**
City of Chicago
City Hall, Room **300**
121 North LaSalle Street
Chicago, Illinois 60602

Re: An ordinance to use and maintain a portion of the public right-of-way for **one (1) sign(s)** for **DUNKIN DONUT**, adjacent to the premises known as **1127 W. Bryn Mawr Ave.**.

Dear Alderman **Harry Osterman**:

The applicant referenced above has requested the use of the public right-of-way for a **sign(s)**. An ordinance has been prepared by the Department of Business Affairs and Consumer Protection – Small Business Center - Public Way Use Unit for presentation to the City Council. Because this request was made for properties located in your ward, as approved by you as per the attached, I respectfully request that you introduce the attached ordinance at the next City Council meeting.

If you have any questions regarding this ordinance, please contact Anthony Bertuca at (312) 744-5506.

Department of Business Affairs and Consumer Protection

City of Chicago

O2014-7916

Office of the City Clerk

Document Tracking Sheet

Meeting Date:	9/10/2014
Sponsor(s):	Osterman (48)
Type:	Ordinance
Title:	Grant(s) of privilege in public way for Gordono Pharmacy, Inc.
Committee(s) Assignment:	Committee on Transportation and Public Way

ORDINANCE
GORDONO PHARMACY INC
Acct. No. 26958 - 1
Permit No. 1113184

Be It Ordained by the City Council of the City of Chicago:

SECTION 1. Permission and authority are hereby given and granted to GORDONO PHARMACY INC, upon the terms and subject to the conditions of this ordinance to maintain and use one (1) sign(s) projecting over the public right-of-way attached to its premises known as 5501 N. Clark St..

Said sign structure(s) measures as follows; along N CLARK ST:
One (1) at nine point seven five (9.75) feet in length, one point five (1.5) feet in height and ten (10) feet above grade level.

The location of said privilege shall be as shown on prints kept on file with the Department of Business Affairs and Consumer Protection and the Office of the City Clerk.

Said privilege shall be constructed in accordance with plans and specifications approved by the Department of Transportation (Division of Project Development) and Zoning Department - Signs.

This grant of privilege in the public way shall be subject to the provisions of Section 10-28-015 and all other required provisions of the Municipal Code of Chicago.

The grantee shall pay to the City of Chicago as compensation for the privilege #1113184 herein granted the sum of one hundred ($100.00) per annum in advance.

A 25% penalty will be added for payments received after due date.

The permit holder agrees to hold the City of Chicago harmless for any damage, relocation or replacement costs associated with damage, relocation or removal of private property caused by the City performing work in the public way.

Authority herein given and granted for a period of five (5) years from and after 04/22/2014.

Alderman _____

Harry Osterman 48th Ward

(Page 2 of 5)

Sign Drawing
5501 N Clark St
CHJO

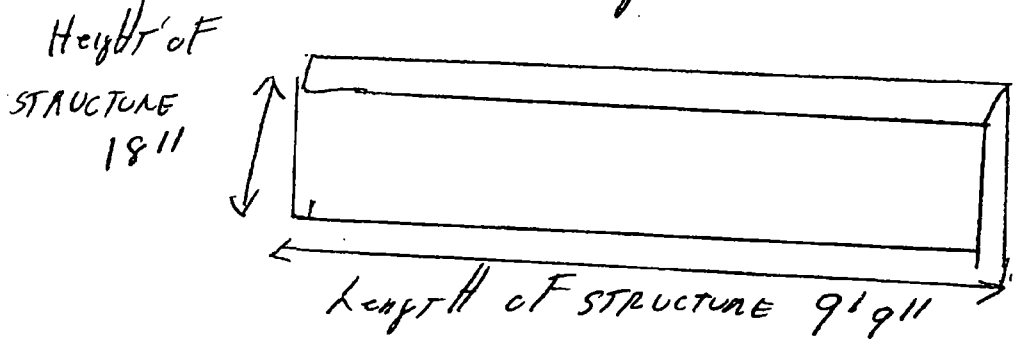

Depth of STRUCTURE
17"

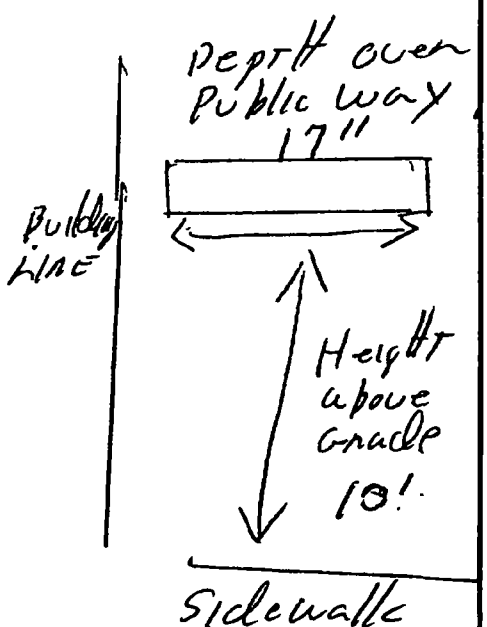

Department of Business Affairs and Consumer Protection
Small Business Center - Public Way Use Unit
City Hall - 121 N. LaSalle Street, Room 800 • Chicago, IL 60602
(312)-74-GOBIZ (312-744-6249) • (312) 744-1944 (TTY)
http://www.cityofchicago.org/bacp

09/10/2014

Alderman **Harry Osterman**
Ward # **48**
City of Chicago
City Hall, Room **300**
121 North LaSalle Street
Chicago, Illinois 60602

Re: An ordinance to use and maintain a portion of the public right-of-way for **one (1) sign(s)** for **GORDONO PHARMACY INC**, adjacent to the premises known as **5501 N. Clark St.**.

Dear Alderman **Harry Osterman**:

The applicant referenced above has requested the use of the public right-of-way for a **sign(s)**. An ordinance has been prepared by the Department of Business Affairs and Consumer Protection – Small Business Center - Public Way Use Unit for presentation to the City Council. Because this request was made for properties located in your ward, as approved by you as per the attached, I respectfully request that you introduce the attached ordinance at the next City Council meeting.

If you have any questions regarding this ordinance, please contact Anthony Bertuca at (312) 744-5506.

Department of Business Affairs and Consumer Protection

City of Chicago

O2014-7917

Office of the City Clerk

Document Tracking Sheet

Meeting Date:	9/10/2014
Sponsor(s):	Osterman (48)
Type:	Ordinance
Title:	Grant(s) of privilege in public way for Uptown Regency
Committee(s) Assignment:	Committee on Transportation and Public Way

ORDINANCE
UPTOWN REGENCY
Acct. No. 392246 - 1
Permit No. 1114266

Be It Ordained by the City Council of the City of Chicago:

SECTION 1. Permission and authority are hereby given and granted to UPTOWN REGENCY, upon the terms and subject to the conditions of this ordinance to construct, install, maintain and use two (2) Planter(s) on the public right-of-way for beautification purposes adjacent to its premises known as 5050 N. Sheridan Rd..

Said Planter(s) at N. Sheridan Road measure(s):
Two (2) at one (1) foot in length, and two point four five (2.45) feet in width for a total of four point nine (4.9) square feet.

Grantee must allow the required clear and unobstructed space for pedestrian passage at all times per rules and regulations approved by the Department of Transportation.

The location of said privilege shall be as shown on prints kept on file with the Department of Business Affairs and Consumer Protection and the Office of the City Clerk.

Said privilege shall be constructed in accordance with plans and specifications approved by the Department of Planning and Development and Department of Transportation (Division of Project Development).

This grant of privilege in the public way shall be subject to the provisions of Section 10-28-015 and all other required provisions of the Municipal Code of Chicago.

The grantee shall pay to the City of Chicago as compensation for the privilege #1114266 herein granted the sum of zero ($.00) per annum in advance.

A 25% penalty will be added for payments received after due date.

The permit holder agrees to hold the City of Chicago harmless for any damage, relocation or replacement costs associated with damage, relocation or removal of private property caused by the City performing work in the public way.

Authority herein given and granted for a period of five (5) years from and after Date of Passage.

Alderman _____

Harry Osterman 48th Ward

Uptown Regency 5050 N Sheridan
Chicago, IL 60640

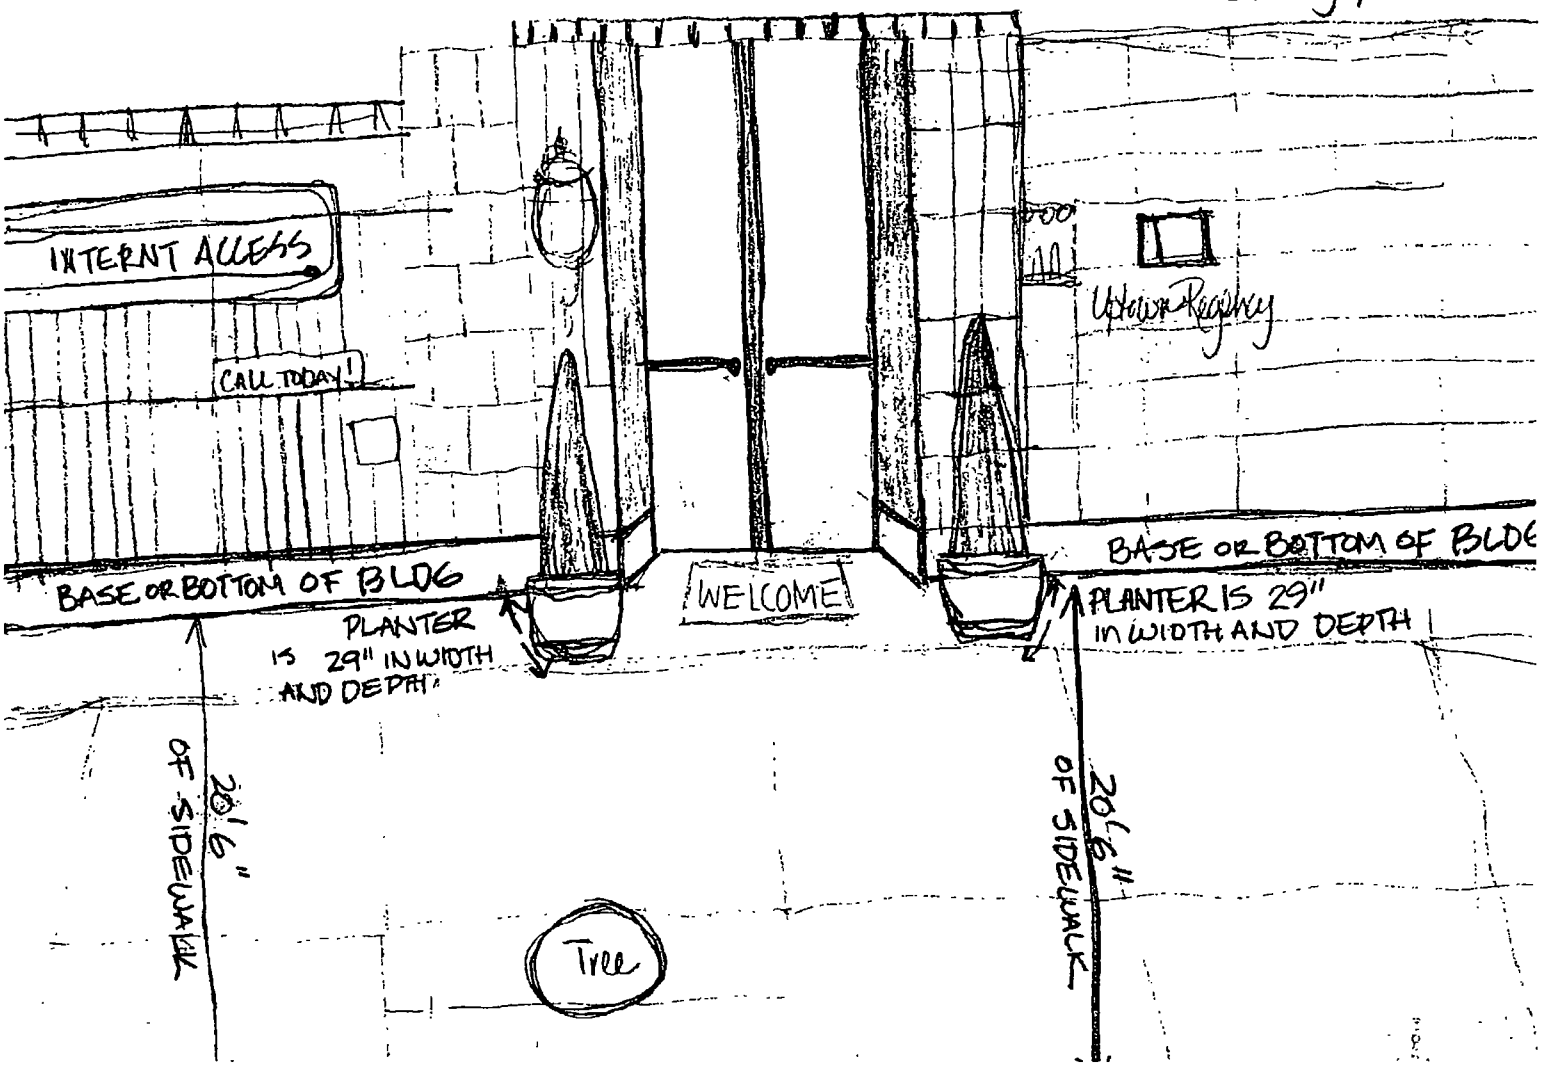

Department of Business Affairs and Consumer Protection
Small Business Center - Public Way Use Unit
City Hall - 121 N. LaSalle Street, Room 800 • Chicago, IL 60602
(312)-74-GOBIZ (312-744-6249) • (312) 744-1944 (TTY)
http://www.cityofchicago.org/bacp

09/10/2014

Alderman **Harry Osterman**
Ward # **48**
City of Chicago
City Hall, Room **300**
121 North LaSalle Street
Chicago, Illinois 60602

Re: An ordinance to use and maintain a portion of the public right-of-way for **two (2) planter(s)** for **UPTOWN REGENCY**, adjacent to the premises known as **5050 N. Sheridan Rd.**.

Dear Alderman **Harry Osterman**:

The applicant referenced above has requested the use of the public right-of-way for a **planter(s)**. An ordinance has been prepared by the Department of Business Affairs and Consumer Protection – Small Business Center - Public Way Use Unit for presentation to the City Council. Because this request was made for properties located in your ward, as approved by you as per the attached, I respectfully request that you introduce the attached ordinance at the next City Council meeting.

If you have any questions regarding this ordinance, please contact Anthony Bertuca at (312) 744-5506.

Department of Business Affairs and Consumer Protection

City of Chicago

O2014-7918

Office of the City Clerk

Document Tracking Sheet

Meeting Date:	9/10/2014
Sponsor(s):	Moore (49)
Type:	Ordinance
Title:	Grant(s) of privilege in public way for Clark Manor Convalescent Center
Committee(s) Assignment:	Committee on Transportation and Public Way

ORDINANCE
CLARK MANOR CONVALESCENT CENTE
Acct. No. 63067 - 1
Permit No. 1114674

Be It Ordained by the City Council of the City of Chicago:

SECTION 1. Permission and authority are hereby given and granted to CLARK MANOR CONVALESCENT CENTE, upon the terms and subject to the conditions of this ordinance to maintain and use one (1) sign(s) projecting over the public right-of-way attached to its premises known as 7433 N. Clark St..

Said sign structure(s) measures as follows; along N. CLARK ST.:
One (1) at fifteen (15) feet in length, two (2) feet in height and eighteen (18) feet above grade level.

The location of said privilege shall be as shown on prints kept on file with the Department of Business Affairs and Consumer Protection and the Office of the City Clerk.

Said privilege shall be constructed in accordance with plans and specifications approved by the Department of Transportation (Division of Project Development) and Zoning Department - Signs.

This grant of privilege in the public way shall be subject to the provisions of Section 10-28-015 and all other required provisions of the Municipal Code of Chicago.

The grantee shall pay to the City of Chicago as compensation for the privilege #1114674 herein granted the sum of three hundred ($300.00) per annum in advance.

A 25% penalty will be added for payments received after due date.

The permit holder agrees to hold the City of Chicago harmless for any damage, relocation or replacement costs associated with damage, relocation or removal of private property caused by the City performing work in the public way.

Authority herein given and granted for a period of five (5) years from and after 05/13/2014.

Alderman _____

Joe Moore 49th Ward

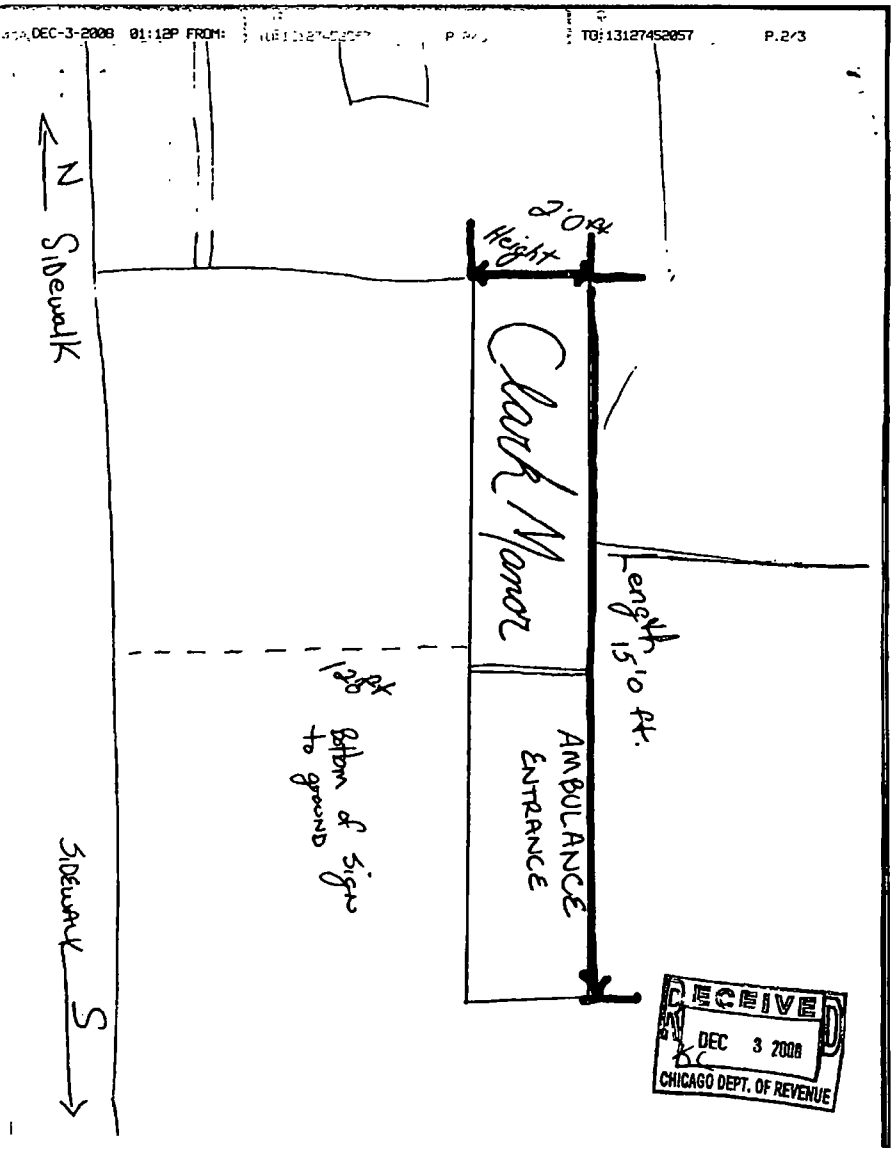

RECEIVED
DEC 3 2008
CHICAGO DEPT. OF REVENUE

Department of Business Affairs and Consumer Protection
Small Business Center - Public Way Use Unit
City Hall - 121 N LaSalle Street, Room 800 • Chicago, IL 60602
(312)-74-GOBIZ (312-744-6249) • (312) 744-1944 (TTY)
http://www.cityofchicago.org/bacp

09/10/2014

Alderman **Joe Moore**
Ward # **49**
City of Chicago
City Hall, Room **300**
121 North LaSalle Street
Chicago, Illinois 60602

Re: An ordinance to use and maintain a portion of the public right-of-way for **one (1) sign(s)** for **CLARK MANOR CONVALESCENT CENTE**, adjacent to the premises known as **7433 N. Clark St.**.

Dear Alderman **Joe Moore**:

The applicant referenced above has requested the use of the public right-of-way for a **sign(s)**. An ordinance has been prepared by the Department of Business Affairs and Consumer Protection – Small Business Center - Public Way Use Unit for presentation to the City Council. Because this request was made for properties located in your ward, as approved by you as per the attached, I respectfully request that you introduce the attached ordinance at the next City Council meeting.

If you have any questions regarding this ordinance, please contact Anthony Bertuca at (312) 744-5506.

Department of Business Affairs and Consumer Protection

City of Chicago

O2014-7919

Office of the City Clerk

Document Tracking Sheet

Meeting Date:	9/10/2014
Sponsor(s):	Moore (49)
Type:	Ordinance
Title:	Grant(s) of privilege in public way for Supermercado Chapala
Committee(s) Assignment:	Committee on Transportation and Public Way

ORDINANCE
SUPERMERCADO CHAPALA
Acct. No. 86830 - 2
Permit No. 1114811

Be It Ordained by the City Council of the City of Chicago:

SECTION 1. Permission and authority are hereby given and granted to SUPERMERCADO CHAPALA, upon the terms and subject to the conditions of this ordinance to maintain and use, as now constructed, one (1) Security Camera(s) projecting over the public right-of-way for security purposes adjacent to its premises known as 7117 N. Clark St..

Said Security Camera(s) at N. Clark Street measure(s):
One (1) at one (1) foot in length, point five (.5) feet in width and fourteen (14) feet above grade level.

The location of said privilege shall be as shown on prints kept on file with the Department of Business Affairs and Consumer Protection and the Office of the City Clerk.

Said privilege shall be constructed in accordance with plans and specifications approved by the Department of Planning and Development and Department of Transportation (Division of Project Development).

This grant of privilege in the public way shall be subject to the provisions of Section 10-28-015 and all other required provisions of the Municipal Code of Chicago.

The grantee shall pay to the City of Chicago as compensation for the privilege #1114811 herein granted the sum of zero ($.00) per annum in advance.

A 25% penalty will be added for payments received after due date.

The permit holder agrees to hold the City of Chicago harmless for any damage, relocation or replacement costs associated with damage, relocation or removal of private property caused by the City performing work in the public way.

Authority herein given and granted for a period of five (5) years from and after 11/05/2013.

Alderman

Joe Moore 49th Ward

Security Camera 7117 N Clark St Chicago, IL 60626

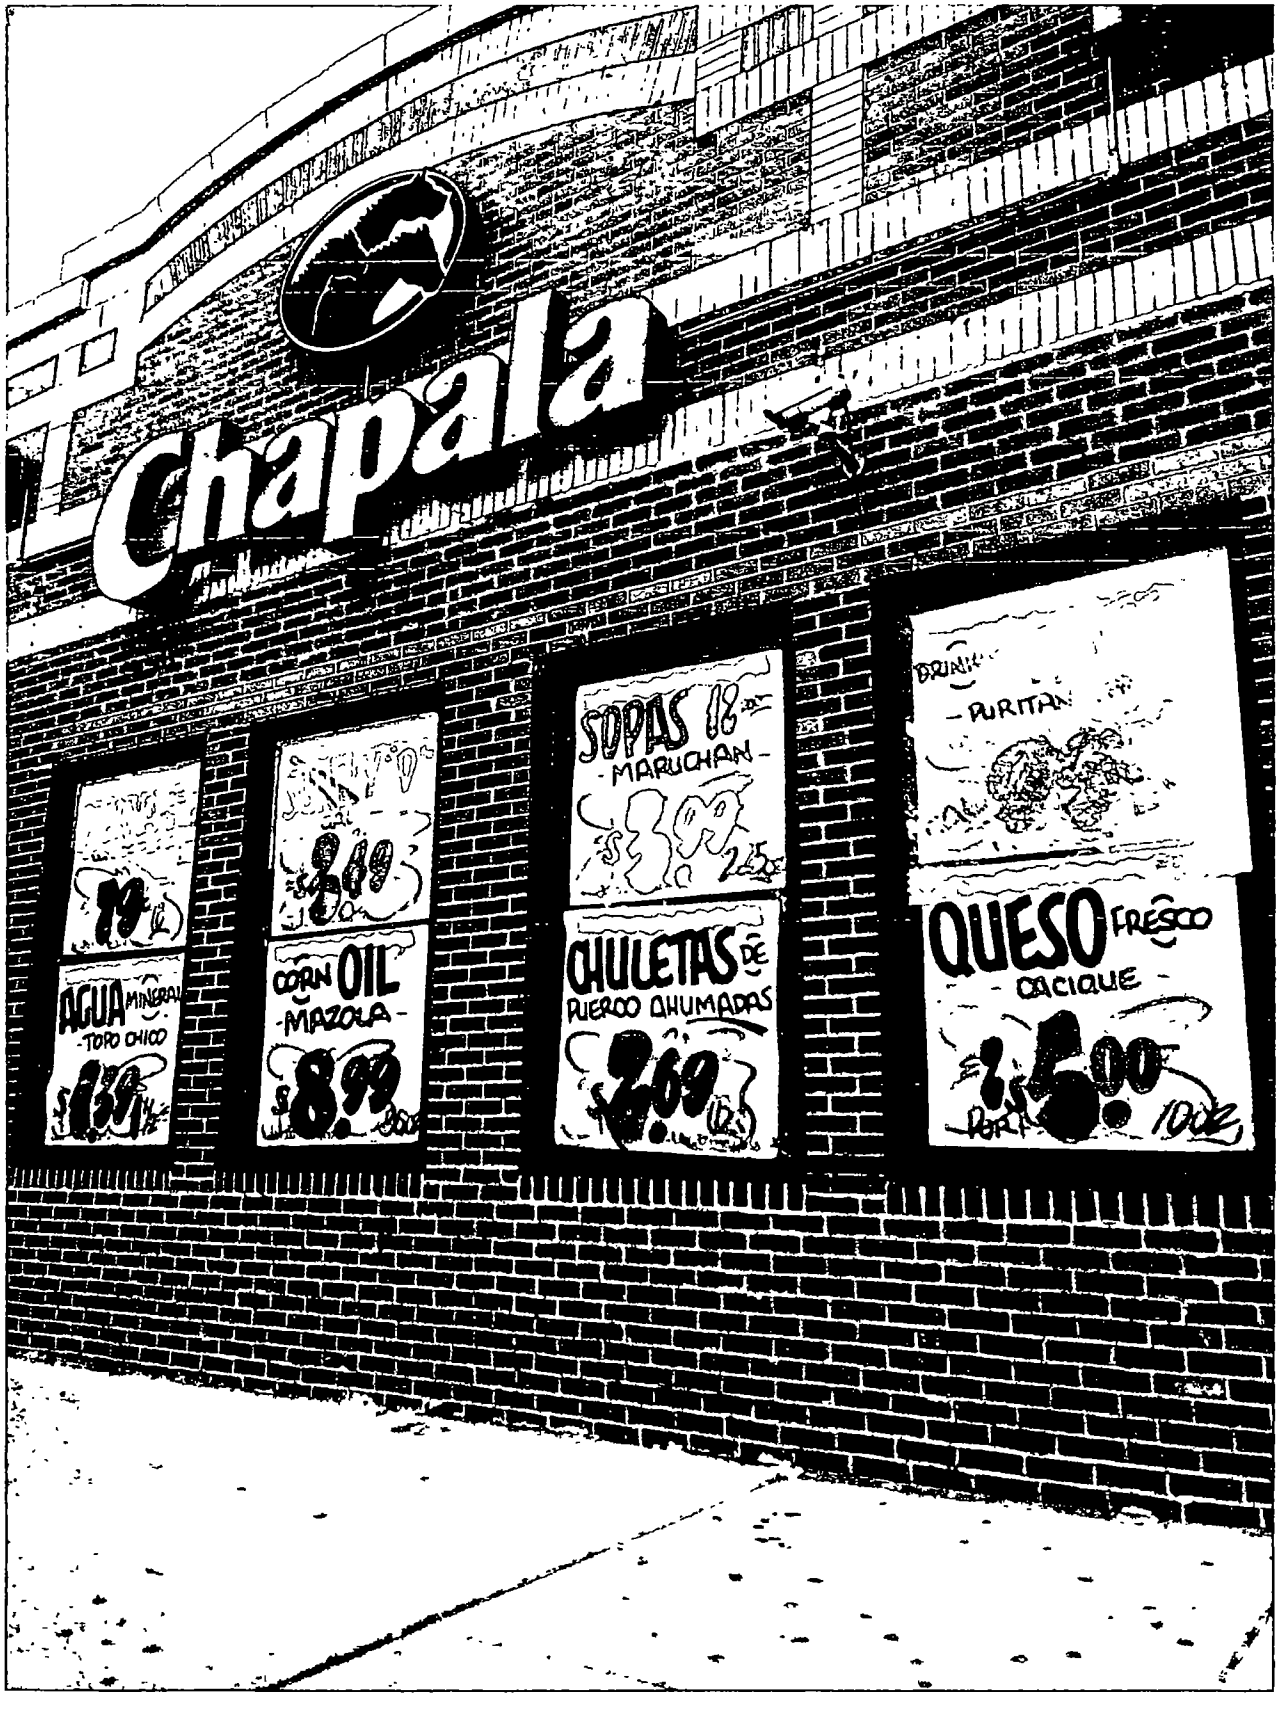

Department of Business Affairs and Consumer Protection
Small Business Center - Public Way Use Unit
City Hall - 121 N. LaSalle Street, Room 800 • Chicago, IL 60602
(312)-74-GOBIZ (312-744-6249) • (312) 744-1944 (TTY)
http://www.cityofchicago.org/bacp

09/10/2014

Alderman **Joe Moore**
Ward # **49**
City of Chicago
City Hall, Room **300**
121 North LaSalle Street
Chicago, Illinois 60602

Re: An ordinance to use and maintain a portion of the public right-of-way for **one (1) security camera(s)** for **SUPERMERCADO CHAPALA**, adjacent to the premises known as **7117 N. Clark St.**.

Dear Alderman **Joe Moore**:

The applicant referenced above has requested the use of the public right-of-way for a **security camera(s)**. An ordinance has been prepared by the Department of Business Affairs and Consumer Protection – Small Business Center - Public Way Use Unit for presentation to the City Council. Because this request was made for properties located in your ward, as approved by you as per the attached, I respectfully request that you introduce the attached ordinance at the next City Council meeting.

If you have any questions regarding this ordinance, please contact Anthony Bertuca at (312) 744-5506.

Department of Business Affairs and Consumer Protection

City of Chicago

O2014-7920

Office of the City Clerk

Document Tracking Sheet

Meeting Date:	9/10/2014
Sponsor(s):	Moore (49)
Type:	Ordinance
Title:	Grant(s) of privilege in public way for Thresholds Grais Apts - light fixtures
Committee(s) Assignment:	Committee on Transportation and Public Way

ORDINANCE
THRESHOLDS GRAIS APTS
Acct. No. 79687 - 1
Permit No. 1114380

Be It Ordained by the City Council of the City of Chicago:

SECTION 1. Permission and authority are hereby given and granted to THRESHOLDS GRAIS APTS, upon the terms and subject to the conditions of this ordinance to maintain and use, as now constructed, two (2) Light Fixture(s) projecting over the public right-of-way adjacent to its premises known as 6808 N. Wayne Ave..

Said Light Fixture(s) at N. Wayne Avenue measure(s):
Two (2) at one point one seven (1.17) foot in length, one point three three (1.33) foot in width and seven point three three (7.33) feet above grade level.

The location of said privilege shall be as shown on prints kept on file with the Department of Business Affairs and Consumer Protection and the Office of the City Clerk.

Said privilege shall be constructed in accordance with plans and specifications approved by the Department of Transportation (Division of Project Development).

This grant of privilege in the public way shall be subject to the provisions of Section 10-28-015 and all other required provisions of the Municipal Code of Chicago.

The grantee shall pay to the City of Chicago as compensation for the privilege #1114380 herein granted the sum of eighty ($80.00) per annum in advance.

A 25% penalty will be added for payments received after due date.

The permit holder agrees to hold the City of Chicago harmless for any damage, relocation or replacement costs associated with damage, relocation or removal of private property caused by the City performing work in the public way.

Authority herein given and granted for a period of five (5) years from and after 06/03/2014.

Alderman _____

Joe Moore 49th Ward

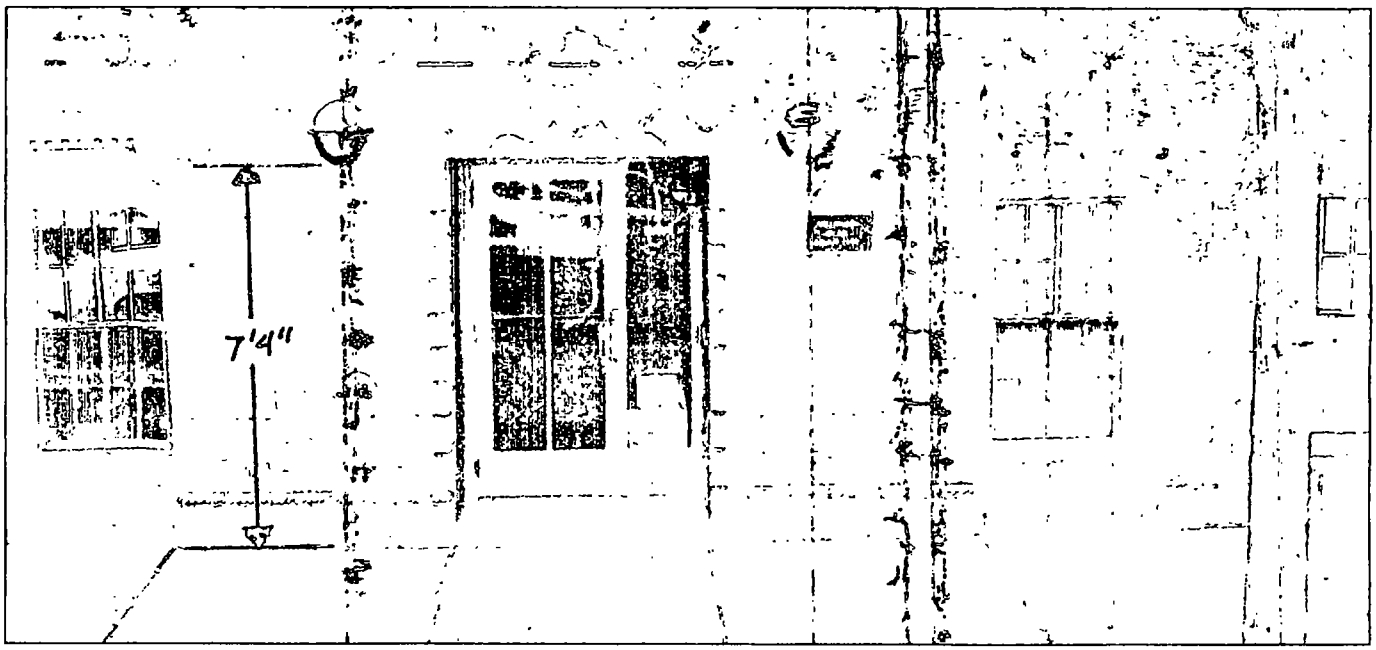

* EXISTING LIGHT FIXTURES TO REMAIN

Image capture Jul 2011 N Wayne Ave © 2014 Google

Department of Business Affairs and Consumer Protection
Small Business Center - Public Way Use Unit
City Hall - 121 N. LaSalle Street, Room 800 • Chicago, IL 60602
(312)-74-GOBIZ (312-744-6249) • (312) 744-1944 (TTY)
http://www.cityofchicago.org/bacp

09/10/2014

Alderman **Joe Moore**
Ward # **49**
City of Chicago
City Hall, Room **300**
121 North LaSalle Street
Chicago, Illinois 60602

Re: An ordinance to use and maintain a portion of the public right-of-way for **two (2) light fixture(s)** for **THRESHOLDS GRAIS APTS**, adjacent to the premises known as **6808 N. Wayne Ave.**.

Dear Alderman **Joe Moore**:

The applicant referenced above has requested the use of the public right-of-way for a **light fixture(s)**. An ordinance has been prepared by the Department of Business Affairs and Consumer Protection – Small Business Center - Public Way Use Unit for presentation to the City Council. Because this request was made for properties located in your ward, as approved by you as per the attached, I respectfully request that you introduce the attached ordinance at the next City Council meeting.

If you have any questions regarding this ordinance, please contact Anthony Bertuca at (312) 744-5506.

Department of Business Affairs and Consumer Protection

City of Chicago

O2014-7921

Office of the City Clerk

Document Tracking Sheet

Meeting Date:	9/10/2014
Sponsor(s):	Moore (49)
Type:	Ordinance
Title:	Grant(s) of privilege in public way for Thresholds Grais Apts - landscaping
Committee(s) Assignment:	Committee on Transportation and Public Way

ORDINANCE
THRESHOLDS GRAIS APTS
Acct. No. 79687 - 1
Permit No. 1114843

Be It Ordained by the City Council of the City of Chicago:

SECTION 1. Permission and authority are hereby given and granted to THRESHOLDS GRAIS APTS, upon the terms and subject to the conditions of this ordinance to maintain and use, as now constructed, two (2) Landscaping(s) on the public right-of-way for beautification purposes adjacent to its premises known as 6808 N. Wayne Ave..

Said Landscaping(s) at N. Wayne Avenue measure(s):
Two (2) at three (3) feet in length, and three (3) feet in width for a total of eighteen (18) square feet.

The location of said privilege shall be as shown on prints kept on file with the Department of Business Affairs and Consumer Protection and the Office of the City Clerk.

Said privilege shall be constructed in accordance with plans and specifications approved by the Department of Planning and Development and Department of Transportation (Division of Project Development).

This grant of privilege in the public way shall be subject to the provisions of Section 10-28-015 and all other required provisions of the Municipal Code of Chicago.

The grantee shall pay to the City of Chicago as compensation for the privilege #1114843 herein granted the sum of zero ($.00) per annum in advance.

A 25% penalty will be added for payments received after due date.

The permit holder agrees to hold the City of Chicago harmless for any damage, relocation or replacement costs associated with damage, relocation or removal of private property caused by the City performing work in the public way.

Authority herein given and granted for a period of five (5) years from and after 07/29/2014.

Alderman

Joe Moore 49th Ward

Grais Apartments
6808 N Wayne, Chicago
First Floor

4,968 sq.ft.

N

Not to Scale

5/8/14

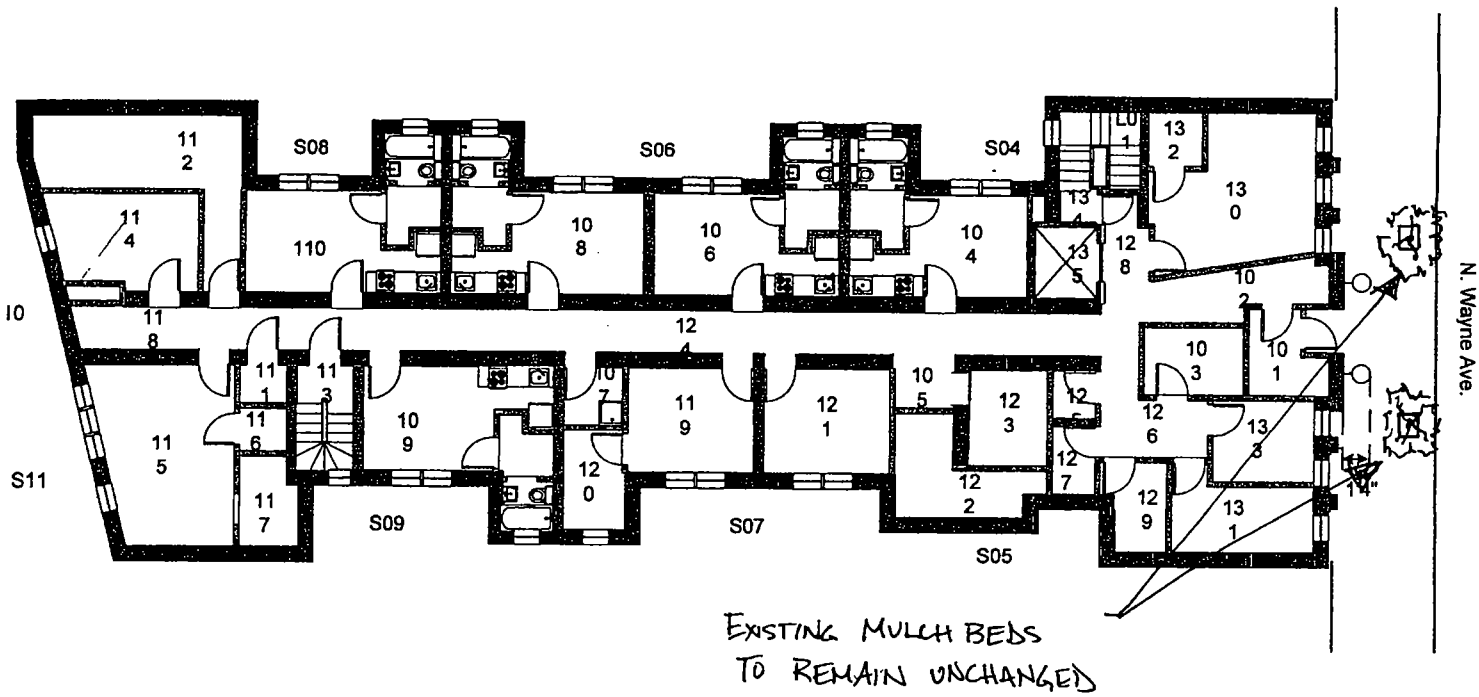

EXISTING MULCH BEDS
TO REMAIN UNCHANGED

63000: first

Department of Business Affairs and Consumer Protection
Small Business Center - Public Way Use Unit
City Hall - 121 N. LaSalle Street, Room 800 • Chicago, IL 60602
(312)-74-GOBIZ (312-744-6249) • (312) 744-1944 (TTY)
http://www.cityofchicago.org/bacp

09/10/2014

Alderman **Joe Moore**
Ward # **49**
City of Chicago
City Hall, Room **300**
121 North LaSalle Street
Chicago, Illinois 60602

Re: An ordinance to use and maintain a portion of the public right-of-way for **two (2) landscaping(s)** for **THRESHOLDS GRAIS APTS**, adjacent to the premises known as **6808 N. Wayne Ave.**.

Dear Alderman **Joe Moore**:

The applicant referenced above has requested the use of the public right-of-way for a **landscaping(s)**. An ordinance has been prepared by the Department of Business Affairs and Consumer Protection – Small Business Center - Public Way Use Unit for presentation to the City Council. Because this request was made for properties located in your ward, as approved by you as per the attached, I respectfully request that you introduce the attached ordinance at the next City Council meeting.

If you have any questions regarding this ordinance, please contact Anthony Bertuca at (312) 744-5506.

Department of Business Affairs and Consumer Protection

City of Chicago

O2014-7922

Office of the City Clerk

Document Tracking Sheet

Meeting Date:	9/10/2014
Sponsor(s):	Silverstein (50)
Type:	Ordinance
Title:	Grant(s) of privilege in public way for Seymour Gertz
Committee(s) Assignment:	Committee on Transportation and Public Way

ORDINANCE
SEYMOUR GERTZ
Acct. No. 314786 - 1
Permit No. 1114571

Be It Ordained by the City Council of the City of Chicago:

SECTION 1. Permission and authority are hereby given and granted to SEYMOUR GERTZ, upon the terms and subject to the conditions of this ordinance to maintain and use, as now constructed, one (1) Fence(s) on the public right-of-way adjacent to its premises known as 6849 N. Francisco Ave..

Said Fence(s) at Public Alley measure(s):
One (1) at seventeen (17) feet in length, and one (1) foot in width for a total of seventeen (17) square feet. Existing fence is approximately ten (10) feet in height./

The location of said privilege shall be as shown on prints kept on file with the Department of Business Affairs and Consumer Protection and the Office of the City Clerk.

Said privilege shall be constructed in accordance with plans and specifications approved by the Department of Transportation (Division of Project Development).

This grant of privilege in the public way shall be subject to the provisions of Section 10-28-015 and all other required provisions of the Municipal Code of Chicago.

The grantee shall pay to the City of Chicago as compensation for the privilege #1114571 herein granted the sum of four hundred ($400.00) per annum in advance.

A 25% penalty will be added for payments received after due date.

The permit holder agrees to hold the City of Chicago harmless for any damage, relocation or replacement costs associated with damage, relocation or removal of private property caused by the City performing work in the public way.

Authority herein given and granted for a period of five (5) years from and after 07/29/2014.

Alderman _____
Debra L. Silverstein 50th Ward

6849 N Francisco → morse

100 feet to morse Ave.

W
S ← → N
E

rwell ←

sidewalk 5 feet

← 17 feet →

neighbors fence

← 75 feet →

vacated alley

our house

our fence

gate

← our back fence →

1 inch = 10 feet

Department of Business Affairs and Consumer Protection
Small Business Center- Public Way Use Unit
City Hall- 121 N LaSalle Street Room 800 • Chicago, IL 60602
(312)-74-GOBIZ (312-744-6249) • (312) 744-1944 (TTY)
http://www.cityofchicago.org/bacp

09/10/2014

Alderman **Debra L. Silverstein**
Ward # **50**
City of Chicago
City Hall, Room **203**
121 North LaSalle Street
Chicago, Illinois 60602

Re: An ordinance to use and maintain a portion of the public right-of-way for **one (1) fence(s)** for **SEYMOUR GERTZ**, adjacent to the premises known as **6849 N. Francisco Ave.**.

Dear Alderman **Debra L. Silverstein**:

The applicant referenced above has requested the use of the public right-of-way for a **fence(s)**. An ordinance has been prepared by the Department of Business Affairs and Consumer Protection – Small Business Center - Public Way Use Unit for presentation to the City Council. Because this request was made for properties located in your ward, as approved by you as per the attached, I respectfully request that you introduce the attached ordinance at the next City Council meeting.

If you have any questions regarding this ordinance, please contact Anthony Bertuca at (312) 744-5506.

Department of Business Affairs and Consumer Protection

City of Chicago

O2014-7134

Office of the City Clerk

Document Tracking Sheet

Meeting Date:	9/10/2014
Sponsor(s):	Reilly (42)
Type:	Ordinance
Title:	Amendment of grant(s) of privilege in public way to Jimmy John's
Committee(s) Assignment:	Committee on Transportation and Public Way

ORDINANCE AMENDMENT
Acct. No. 346117 - 1
Permit No. 1112194

BE IT ORDAINED BY THE CITY COUNCIL OF THE CITY OF CHICAGO:

Section 1:

The ordinance passed by the City Council of the City of Chicago for **JIMMY JOHNS** on **04/30/2014**, and printed upon page **80174** of the Journal of Proceedings of the City of Chicago is here by Amended by deleting the words

"Said sidewalk cafe area #1 shall be twenty-five (25) feet in length and seven (7) feet in width for a total of one hundred seventy-five (175) square feet and shall allow six (6) feet of clear space from the face of the curb/building line along N La Salle"

and inserting in their place the words

"Said sidewalk cafe area #1 shall be twenty-five (25) feet in length and seven (7) feet in width for a total of one hundred seventy-five (175) square feet and shall allow six (6) feet of clear space from the face of the curb/building line along W. Illinois"

Section 2:

This ordinance Amendment shall be in effect upon its passage.

ALDERMAN: _____

Brendan Reilly **Ward: 42** **Date:**

City of Chicago

O2014-7140

Office of the City Clerk

Document Tracking Sheet

Meeting Date:	9/10/2014
Sponsor(s):	Smith (43)
Type:	Ordinance
Title:	Amendment of grant(s) of privilege in public way to John Barleycorn Memorial Pub
Committee(s) Assignment:	Committee on Transportation and Public Way

ORDINANCE AMENDMENT
Acct. No. 85572 - 2
Permit No. 1112578

BE IT ORDAINED BY THE CITY COUNCIL OF THE CITY OF CHICAGO:

Section 1:

The ordinance passed by the City Council of the City of Chicago for **JOHN BARLEYCORN MEMORIAL PUB** on **05/28/2014**, and printed upon page **82272** of the Journal of Proceedings of the City of Chicago is here by Amended by deleting the words
"Said sidewalk cafe area #1 shall be fifty-seven (57) feet in length and ten point six seven (10.67) feet in width for a total of six hundred eight point one nine (608.19) square feet and shall allow six (6) feet of clear space from the face of the curb/building line along N. Orchard St.. The compensation for said space and the days and hours of operation for the sidewalk cafe shall be as follows:
Monday thru Friday 3:00 p.m. to 11:00 p.m. Saturday & Sunday 9:00 a.m. to 11:00 p.m.
Compensation: $1,094.74
SEATING CAPACITY: 55"

and inserting in their place the words
"Said sidewalk cafe area #1 shall be eighty-two point three three (82.33) feet in length and eight (8) feet in width, area #2 shall be thirty-six point five eight (36.58) feet in length and nine (9) feet in width for a total of nine hundred eighty-seven point eight six (987.86) square feet and shall allow six (6) feet of clear space from the face of the curb/building line along N. Orchard St., W. Belden. The compensation for said space and the days and hours of operation for the sidewalk cafe shall be as follows:
Monday thru Friday 5:00 p.m. to 10:00 p.m. Saturday & Sunday 10:00 a.m. to 11:00 p.m.
Compensation: $1,778.15
SEATING CAPACITY: 86"

Section 2:

This ordinance Amendment shall be in effect upon its passage.

ALDERMAN: _____ 9/10/14

Michele Smith **Ward: 43** **Date:**

City of Chicago

O2014-7146

Office of the City Clerk

Document Tracking Sheet

Meeting Date:	9/10/2014
Sponsor(s):	Osterman (48)
Type:	Ordinance
Title:	Amendment of grant(s) of privilege in public way to Bryn Mawr Belle Shore Limited Partnership
Committee(s) Assignment:	Committee on Transportation and Public Way

ORDINANCE AMENDMENT
Acct. No. 88243 - 1
Permit No. 1112874

BE IT ORDAINED BY THE CITY COUNCIL OF THE CITY OF CHICAGO:

Section 1:

The ordinance passed by the City Council of the City of Chicago for **BRYN MAWR BELLE SHORE LMTD. PARTNERSHIP** on **06/25/2014**, and printed upon page **83811** of the Journal of Proceedings of the City of Chicago is here by Amended by deleting the words "expires on 11/19/2011" and inserting in their place the words "11/19/2016"

Section 2:

This ordinance Amendment shall be in effect upon its passage.

ALDERMAN: _____ 8/10/14

Harry Osterman **Ward: 48** **Date:**

Department of Business Affairs and Consumer Protection
Small Business Center - Public Way Use Unit
City Hall - 121 N LaSalle Street, Room 800 • Chicago, IL 60602
(312)-74-GOBIZ (312-744-6249) • (312) 744-1944 (TTY)
http://www.cityofchicago.org/bacp

09/10/2014

Alderman **Harry Osterman**
Ward # **48**
City of Chicago
City Hall, Room **300**
121 North LaSalle Street
Chicago, Illinois 60602

Re: An amended ordinance to use and maintain a portion of the public right-of-way for **one (1) grease trap(s)** for **BRYN MAWR BELLE SHORE LMTD. PARTNERSHIP**, adjacent to the premises known as **1062 W. Bryn Mawr Ave.**.

Dear Alderman **Harry Osterman**:

The applicant referenced above has requested the use of the public right-of-way for a **grease trap(s)**. An ordinance has been prepared by the Department of Business Affairs and Consumer Protection – Small Business Center - Public Way Use Unit for presentation to the City Council. Because this request was made for properties located in your ward, as approved by you as per the attached, I respectfully request that you introduce the attached ordinance at the next City Council meeting.

If you have any questions regarding this ordinance, please contact Anthony Bertuca at (312) 744-5506.

Department of Business Affairs and Consumer Protection

City of Chicago

O2014-7149

Office of the City Clerk

Document Tracking Sheet

Meeting Date:	9/10/2014
Sponsor(s):	Osterman (48)
Type:	Ordinance
Title:	Amendment of grant(s) of privilege in public way to Holsten Management Corp.
Committee(s) Assignment:	Committee on Transportation and Public Way

ORDINANCE AMENDMENT
Acct. No. 88134 - 1
Permit No. 1112875

BE IT ORDAINED BY THE CITY COUNCIL OF THE CITY OF CHICAGO:

Section 1:

The ordinance passed by the City Council of the City of Chicago for **Holsten Management Corporation** on **06/25/2014**, and printed upon page **84052** of the Journal of Proceedings of the City of Chicago is here by Amended by deleting the words "expires on 5/3/2011" and inserting in their place the words "expires on 5/3/2016"

Section 2:

This ordinance Amendment shall be in effect upon its passage.

ALDERMAN: _____ 9/10/14

Harry Osterman **Ward: 48** **Date:**

Department of Business Affairs and Consumer Protection
Small Business Center - Public Way Use Unit
City Hall - 121 N LaSalle Street, Room 800 • Chicago, IL 60602
(312)-74-GOBIZ (312-744-6249) • (312) 744-1944 (TTY)
http://www.cityofchicago.org/bacp

09/10/2014

Alderman **Harry Osterman**
Ward # **48**
City of Chicago
City Hall, Room **300**
121 North LaSalle Street
Chicago, Illinois 60602

Re: An amended ordinance to use and maintain a portion of the public right-of-way for **one (1) canopy(ies)** for **Holsten Management Corporation**, adjacent to the premises known as **5550 N. Kenmore Ave.**.

Dear Alderman **Harry Osterman**:

The applicant referenced above has requested the use of the public right-of-way for a **canopy(ies)**. An ordinance has been prepared by the Department of Business Affairs and Consumer Protection – Small Business Center - Public Way Use Unit for presentation to the City Council. Because this request was made for properties located in your ward, as approved by you as per the attached, I respectfully request that you introduce the attached ordinance at the next City Council meeting.

If you have any questions regarding this ordinance, please contact Anthony Bertuca at (312) 744-5506.

Department of Business Affairs and Consumer Protection

City of Chicago

Office of the City Clerk

Document Tracking Sheet

Or2014-437

Meeting Date:	9/10/2014
Sponsor(s):	Smith (43)
Type:	Order
Title:	Landmark designation for 1725 N Hudson Ave
Committee(s) Assignment:	Committee on Zoning, Landmarks and Building Standards

Zoning

ORDER

WHEREAS, Section 2-120-815 of the Municipal Code provides that the Chicago City Council may by passage of an appropriate order waive any fees charged by the City for any permit for which approval of the Commission on Chicago Landmarks (the "Commission") is required, in accordance with chapter 2-120 of the Municipal Code; and

WHEREAS, the permits identified below require Commission approval, in accordance with Section 2-120-740 of the Municipal Code; now, therefore,

BE IT ORDAINED BY THE CITY COUNCIL OF THE CITY OF CHICAGO:

SECTION 1. The foregoing recitals are hereby adopted as the findings of the City Council.

SECTION 2. The Commissioner of the Department of Buildings, the Commissioners of the Departments of Environment and Fire, the Director of the Department of Revenue, and the Zoning Administrator are hereby directed to issue those permits for which approval of the Commission on Chicago Landmarks is required pursuant to Chapter 2-120 of the Municipal Code free of charge, notwithstanding any other ordinances of the City Council to the contrary, for the property at:

Address:	1725 North Hudson Ave. ("Property")
District/Building:	Old Town Triangle District

for work generally described as: Residential renovation and rear addition.

Owner:	Craig and Jennifer Knapp
Owner's Address:	3321 North Sheffield, #1
City, State, Zip:	Chicago, Illinois 60657

SECTION 3. The fee waiver authorized by this Order shall be effective from July 1, 2014 through July 1, 2015, and shall not apply to **additional developer service fees, stop-work order fees or any fines.**

SECTION 4. That the permit purchaser for the Property shall be entitled to a refund of city fees for which it has paid and which are exempt pursuant to Section 1 hereof.

SECTION 5. This order shall be in force and effect upon its passage.

Michele Smith
Alderman, 43rd Ward

NOTE: This is NOT a permit nor does it constitute a Letter of Approval for the above described work. A permit application for the work must be approved by the appropriate City department(s) as well as the Commission on Chicago Landmarks for this permit fee waiver, subject to City Council approval, to be valid.

CITY OF CHICAGO
ECONOMIC DISCLOSURE STATEMENT
AND AFFIDAVIT

SECTION I -- GENERAL INFORMATION

A. Legal name of the Disclosing Party submitting this EDS. Include d/b/a/ if applicable:

Craig Knapp

Check ONE of the following three boxes:

Indicate whether the Disclosing Party submitting this EDS is:

1. [X] the Applicant
   OR
2. [ ] a legal entity holding a direct or indirect interest in the Applicant. State the legal name of the Applicant in which the Disclosing Party holds an interest: _____
   OR
3. [ ] a legal entity with a right of control (see Section II.B.1.) State the legal name of the entity in which the Disclosing Party holds a right of control: _____

B. Business address of the Disclosing Party: 3321 N Sheffield #1
Chicago, IL 60657

C. Teleph _____ Email:

D. Name of contact person: Craig Knapp

E. Federal Employer Identification No. (if you have one): —

F. Brief description of contract, transaction or other undertaking (referred to below as the "Matter") to which this EDS pertains. (Include project number and location of property, if applicable):

Permit Fee Waiver for Landmark Buildings

G. Which City agency or department is requesting this EDS? Dept. of Planning + Development Historic Preservation Division

If the Matter is a contract being handled by the City's Department of Procurement Services, please complete the following:

Specification # _____ and Contract # _____

SECTION II -- DISCLOSURE OF OWNERSHIP INTERESTS

A. NATURE OF THE DISCLOSING PARTY

1. Indicate the nature of the Disclosing Party:

[X] Person
[ ] Publicly registered business corporation
[ ] Privately held business corporation
[ ] Sole proprietorship
[ ] General partnership
[ ] Limited partnership
[ ] Trust
[ ] Limited liability company
[ ] Limited liability partnership
[ ] Joint venture
[ ] Not-for-profit corporation
(Is the not-for-profit corporation also a 501(c)(3))?
[ ] Yes [ ] No
[ ] Other (please specify)

_____

2. For legal entities, the state (or foreign country) of incorporation or organization, if applicable:

—

_____

3. For legal entities not organized in the State of Illinois: Has the organization registered to do business in the State of Illinois as a foreign entity?

[ ] Yes [ ] No [X] N/A

B. IF THE DISCLOSING PARTY IS A LEGAL ENTITY:

1. List below the full names and titles of all executive officers and all directors of the entity. **NOTE:** For not-for-profit corporations, also list below all members, if any, which are legal entities. If there are no such members, write "no members." For trusts, estates or other similar entities, list below the legal titleholder(s).

If the entity is a general partnership, limited partnership, limited liability company, limited liability partnership or joint venture, list below the name and title of each general partner, managing member, manager or any other person or entity that controls the day-to-day management of the Disclosing Party. **NOTE**: Each legal entity listed below must submit an EDS on its own behalf.

Name Title

_____

_____

_____

_____

2. Please provide the following information concerning each person or entity having a direct or indirect beneficial interest (including ownership) in excess of 7.5% of the Disclosing Party. Examples of such an interest include shares in a corporation, partnership interest in a partnership or joint venture,

interest of a member or manager in a limited liability company, or interest of a beneficiary of a trust, estate or other similar entity. If none, state "None." **NOTE**: Pursuant to Section 2-154-030 of the Municipal Code of Chicago ("Municipal Code"), the City may require any such additional information from any applicant which is reasonably intended to achieve full disclosure.

Name	Business Address	Percentage Interest in the Disclosing Party
Craig Knapp	3321 N. Sheffield #1 chicago	50%
Jennifer Knapp	3321 N. Sheffield #1, Chicago	50%

SECTION III -- BUSINESS RELATIONSHIPS WITH CITY ELECTED OFFICIALS

Has the Disclosing Party had a "business relationship," as defined in Chapter 2-156 of the Municipal Code, with any City elected official in the 12 months before the date this EDS is signed?

[ ] Yes [X] No

If yes, please identify below the name(s) of such City elected official(s) and describe such relationship(s):

SECTION IV -- DISCLOSURE OF SUBCONTRACTORS AND OTHER RETAINED PARTIES

The Disclosing Party must disclose the name and business address of each subcontractor, attorney, lobbyist, accountant, consultant and any other person or entity whom the Disclosing Party has retained or expects to retain in connection with the Matter, as well as the nature of the relationship, and the total amount of the fees paid or estimated to be paid. The Disclosing Party is not required to disclose employees who are paid solely through the Disclosing Party's regular payroll.

"Lobbyist" means any person or entity who undertakes to influence any legislative or administrative action on behalf of any person or entity other than: (1) a not-for-profit entity, on an unpaid basis, or (2) himself. "Lobbyist" also means any person or entity any part of whose duties as an employee of another includes undertaking to influence any legislative or administrative action.

If the Disclosing Party is uncertain whether a disclosure is required under this Section, the Disclosing Party must either ask the City whether disclosure is required or make the disclosure.

Name (indicate whether retained or anticipated to be retained)	Business Address	Relationship to Disclosing Party (subcontractor, attorney, lobbyist, etc.)	Fees (indicate whether paid or estimated.) **NOTE:** "hourly rate" or "t.b.d." is not an acceptable response.

(Add sheets if necessary)

[X] Check here if the Disclosing Party has not retained, nor expects to retain, any such persons or entities.

SECTION V -- CERTIFICATIONS

A. COURT-ORDERED CHILD SUPPORT COMPLIANCE

Under Municipal Code Section 2-92-415, substantial owners of business entities that contract with the City must remain in compliance with their child support obligations throughout the contract's term.

Has any person who directly or indirectly owns 10% or more of the Disclosing Party been declared in arrearage on any child support obligations by any Illinois court of competent jurisdiction?

[ ] Yes [X] No [ ] No person directly or indirectly owns 10% or more of the Disclosing Party.

If "Yes," has the person entered into a court-approved agreement for payment of all support owed and is the person in compliance with that agreement?

[ ] Yes [ ] No

B. FURTHER CERTIFICATIONS

1. Pursuant to Municipal Code Chapter 1-23, Article I ("Article I")(which the Applicant should consult for defined terms (e.g., "doing business") and legal requirements), if the Disclosing Party submitting this EDS is the Applicant and is doing business with the City, then the Disclosing Party certifies as follows: (i) neither the Applicant nor any controlling person is currently indicted or charged with, or has admitted guilt of, or has ever been convicted of, or placed under supervision for, any criminal offense involving actual, attempted, or conspiracy to commit bribery, theft, fraud, forgery, perjury, dishonesty or deceit against an officer or employee of the City or any sister agency; and (ii) the Applicant understands and acknowledges that compliance with Article I is a continuing requirement for doing business with the City. NOTE: If Article I applies to the Applicant, the permanent compliance timeframe in Article I supersedes some five-year compliance timeframes in certifications 2 and 3 below.

2. The Disclosing Party and, if the Disclosing Party is a legal entity, all of those persons or entities identified in Section II.B.1. of this EDS:

a. are not presently debarred, suspended, proposed for debarment, declared ineligible or voluntarily excluded from any transactions by any federal, state or local unit of government;

b. have not, within a five-year period preceding the date of this EDS, been convicted of a criminal offense, adjudged guilty, or had a civil judgment rendered against them in connection with: obtaining, attempting to obtain, or performing a public (federal, state or local) transaction or contract under a public transaction; a violation of federal or state antitrust statutes; fraud; embezzlement; theft; forgery; bribery; falsification or destruction of records; making false statements; or receiving stolen property;

c. are not presently indicted for, or criminally or civilly charged by, a governmental entity (federal, state or local) with committing any of the offenses set forth in clause B.2.b. of this Section V;

d. have not, within a five-year period preceding the date of this EDS, had one or more public transactions (federal, state or local) terminated for cause or default; and

e. have not, within a five-year period preceding the date of this EDS, been convicted, adjudged guilty, or found liable in a civil proceeding, or in any criminal or civil action, including actions concerning environmental violations, instituted by the City or by the federal government, any state, or any other unit of local government.

3. The certifications in subparts 3, 4 and 5 concern:

• the Disclosing Party;
• any "Contractor" (meaning any contractor or subcontractor used by the Disclosing Party in connection with the Matter, including but not limited to all persons or legal entities disclosed under Section IV, "Disclosure of Subcontractors and Other Retained Parties");
• any "Affiliated Entity" (meaning a person or entity that, directly or indirectly: controls the Disclosing Party, is controlled by the Disclosing Party, or is, with the Disclosing Party, under common control of another person or entity. Indicia of control include, without limitation: interlocking management or ownership; identity of interests among family members, shared facilities and equipment; common use of employees; or organization of a business entity following the ineligibility of a business entity to do business with federal or state or local government, including the City, using substantially the same management, ownership, or principals as the ineligible entity); with respect to Contractors, the term Affiliated Entity means a person or entity that directly or indirectly controls the Contractor, is controlled by it, or, with the Contractor, is under common control of another person or entity;
• any responsible official of the Disclosing Party, any Contractor or any Affiliated Entity or any other official, agent or employee of the Disclosing Party, any Contractor or any Affiliated Entity, acting pursuant to the direction or authorization of a responsible official of the Disclosing Party, any Contractor or any Affiliated Entity (collectively "Agents").

Neither the Disclosing Party, nor any Contractor, nor any Affiliated Entity of either the Disclosing Party or any Contractor nor any Agents have, during the five years before the date this EDS is signed, or, with respect to a Contractor, an Affiliated Entity, or an Affiliated Entity of a Contractor during the five years before the date of such Contractor's or Affiliated Entity's contract or engagement in connection with the Matter:

a. bribed or attempted to bribe, or been convicted or adjudged guilty of bribery or attempting to bribe, a public officer or employee of the City, the State of Illinois, or any agency of the federal government or of any state or local government in the United States of America, in that officer's or employee's official capacity;

b. agreed or colluded with other bidders or prospective bidders, or been a party to any such agreement, or been convicted or adjudged guilty of agreement or collusion among bidders or prospective bidders, in restraint of freedom of competition by agreement to bid a fixed price or otherwise; or

c. made an admission of such conduct described in a. or b. above that is a matter of record, but have not been prosecuted for such conduct; or

d. violated the provisions of Municipal Code Section 2-92-610 (Living Wage Ordinance).

4. Neither the Disclosing Party, Affiliated Entity or Contractor, or any of their employees, officials, agents or partners, is barred from contracting with any unit of state or local government as a result of engaging in or being convicted of (1) bid-rigging in violation of 720 ILCS 5/33E-3; (2) bid-rotating in violation of 720 ILCS 5/33E-4; or (3) any similar offense of any state or of the United States of America that contains the same elements as the offense of bid-rigging or bid-rotating.

5. Neither the Disclosing Party nor any Affiliated Entity is listed on any of the following lists maintained by the Office of Foreign Assets Control of the U.S. Department of the Treasury or the Bureau of Industry and Security of the U.S. Department of Commerce or their successors: the Specially Designated Nationals List, the Denied Persons List, the Unverified List, the Entity List and the Debarred List.

6. The Disclosing Party understands and shall comply with the applicable requirements of Chapters 2-55 (Legislative Inspector General), 2-56 (Inspector General) and 2-156 (Governmental Ethics) of the Municipal Code.

7. If the Disclosing Party is unable to certify to any of the above statements in this Part B (Further Certifications), the Disclosing Party must explain below:

_____

_____

_____

_____

If the letters "NA," the word "None," or no response appears on the lines above, it will be conclusively presumed that the Disclosing Party certified to the above statements.

8. To the best of the Disclosing Party's knowledge after reasonable inquiry, the following is a complete list of all current employees of the Disclosing Party who were, at any time during the 12-month period preceding the execution date of this EDS, an employee, or elected or appointed official, of the City of Chicago (if none, indicate with "N/A" or "none").

None

9. To the best of the Disclosing Party's knowledge after reasonable inquiry, the following is a complete list of all gifts that the Disclosing Party has given or caused to be given, at any time during the 12-month period preceding the execution date of this EDS, to an employee, or elected or appointed official, of the City of Chicago. For purposes of this statement, a "gift" does not include: (i) anything made generally available to City employees or to the general public, or (ii) food or drink provided in the course of official City business and having a retail value of less than $20 per recipient (if none, indicate with "N/A" or "none"). As to any gift listed below, please also list the name of the City recipient.

None

C. CERTIFICATION OF STATUS AS FINANCIAL INSTITUTION

1. The Disclosing Party certifies that the Disclosing Party (check one)

[ ] is [X] is not

a "financial institution" as defined in Section 2-32-455(b) of the Municipal Code.

2. If the Disclosing Party IS a financial institution, then the Disclosing Party pledges:

"We are not and will not become a predatory lender as defined in Chapter 2-32 of the Municipal Code. We further pledge that none of our affiliates is, and none of them will become, a predatory lender as defined in Chapter 2-32 of the Municipal Code. We understand that becoming a predatory lender or becoming an affiliate of a predatory lender may result in the loss of the privilege of doing business with the City."

If the Disclosing Party is unable to make this pledge because it or any of its affiliates (as defined in Section 2-32-455(b) of the Municipal Code) is a predatory lender within the meaning of Chapter 2-32 of the Municipal Code, explain here (attach additional pages if necessary):

If the letters "NA," the word "None," or no response appears on the lines above, it will be conclusively presumed that the Disclosing Party certified to the above statements.

D. CERTIFICATION REGARDING INTEREST IN CITY BUSINESS

Any words or terms that are defined in Chapter 2-156 of the Municipal Code have the same meanings when used in this Part D.

1. In accordance with Section 2-156-110 of the Municipal Code: Does any official or employee of the City have a financial interest in his or her own name or in the name of any other person or entity in the Matter?

[ ] Yes [X] No

NOTE: If you checked "Yes" to Item D.1., proceed to Items D.2. and D.3. If you checked "No" to Item D.1., proceed to Part E.

2. Unless sold pursuant to a process of competitive bidding, or otherwise permitted, no City elected official or employee shall have a financial interest in his or her own name or in the name of any other person or entity in the purchase of any property that (i) belongs to the City, or (ii) is sold for taxes or assessments, or (iii) is sold by virtue of legal process at the suit of the City (collectively, "City Property Sale"). Compensation for property taken pursuant to the City's eminent domain power does not constitute a financial interest within the meaning of this Part D.

Does the Matter involve a City Property Sale?

[ ] Yes [X] No

3. If you checked "Yes" to Item D.1., provide the names and business addresses of the City officials or employees having such interest and identify the nature of such interest:

Name	Business Address	Nature of Interest

4. The Disclosing Party further certifies that no prohibited financial interest in the Matter will be acquired by any City official or employee.

E. CERTIFICATION REGARDING SLAVERY ERA BUSINESS

Please check either 1. or 2. below. If the Disclosing Party checks 2., the Disclosing Party must disclose below or in an attachment to this EDS all information required by paragraph 2. Failure to

comply with these disclosure requirements may make any contract entered into with the City in connection with the Matter voidable by the City.

X 1. The Disclosing Party verifies that the Disclosing Party has searched any and all records of the Disclosing Party and any and all predecessor entities regarding records of investments or profits from slavery or slaveholder insurance policies during the slavery era (including insurance policies issued to slaveholders that provided coverage for damage to or injury or death of their slaves), and the Disclosing Party has found no such records.

____2. The Disclosing Party verifies that, as a result of conducting the search in step 1 above, the Disclosing Party has found records of investments or profits from slavery or slaveholder insurance policies. The Disclosing Party verifies that the following constitutes full disclosure of all such records, including the names of any and all slaves or slaveholders described in those records:

_____

_____

_____

_____

SECTION VI -- CERTIFICATIONS FOR FEDERALLY FUNDED MATTERS

NOTE: If the Matter is federally funded, complete this Section VI. **If the Matter is not federally funded**, proceed to Section VII. For purposes of this Section VI, tax credits allocated by the City and proceeds of debt obligations of the City are not federal funding.

A. CERTIFICATION REGARDING LOBBYING

1. List below the names of all persons or entities registered under the federal Lobbying Disclosure Act of 1995 who have made lobbying contacts on behalf of the Disclosing Party with respect to the Matter: (Add sheets if necessary):

—

_____

_____

_____

(If no explanation appears or begins on the lines above, or if the letters "NA" or if the word "None" appear, it will be conclusively presumed that the Disclosing Party means that NO persons or entities registered under the Lobbying Disclosure Act of 1995 have made lobbying contacts on behalf of the Disclosing Party with respect to the Matter.)

2. The Disclosing Party has not spent and will not expend any federally appropriated funds to pay any person or entity listed in Paragraph A.1. above for his or her lobbying activities or to pay any person or entity to influence or attempt to influence an officer or employee of any agency, as defined by applicable federal law, a member of Congress, an officer or employee of Congress, or an employee of a member of Congress, in connection with the award of any federally funded contract, making any federally funded grant or loan, entering into any cooperative agreement, or to extend, continue, renew, amend, or modify any federally funded contract, grant, loan, or cooperative agreement.

3. The Disclosing Party will submit an updated certification at the end of each calendar quarter in which there occurs any event that materially affects the accuracy of the statements and information set forth in paragraphs A.1. and A.2. above.

4. The Disclosing Party certifies that either: (i) it is not an organization described in section 501(c)(4) of the Internal Revenue Code of 1986; or (ii) it is an organization described in section 501(c)(4) of the Internal Revenue Code of 1986 but has not engaged and will not engage in "Lobbying Activities".

5. If the Disclosing Party is the Applicant, the Disclosing Party must obtain certifications equal in form and substance to paragraphs A.1. through A.4. above from all subcontractors before it awards any subcontract and the Disclosing Party must maintain all such subcontractors' certifications for the duration of the Matter and must make such certifications promptly available to the City upon request.

B. CERTIFICATION REGARDING EQUAL EMPLOYMENT OPPORTUNITY

If the Matter is federally funded, federal regulations require the Applicant and all proposed subcontractors to submit the following information with their bids or in writing at the outset of negotiations.

Is the Disclosing Party the Applicant?

[ ] Yes [ ] No

If "Yes," answer the three questions below:

1. Have you developed and do you have on file affirmative action programs pursuant to applicable federal regulations? (See 41 CFR Part 60-2.)
[ ] Yes [ ] No

2. Have you filed with the Joint Reporting Committee, the Director of the Office of Federal Contract Compliance Programs, or the Equal Employment Opportunity Commission all reports due under the applicable filing requirements?
[ ] Yes [ ] No

3. Have you participated in any previous contracts or subcontracts subject to the equal opportunity clause?
[ ] Yes [ ] No

If you checked "No" to question 1. or 2. above, please provide an explanation:

_____

_____

SECTION VII -- ACKNOWLEDGMENTS, CONTRACT INCORPORATION, COMPLIANCE, PENALTIES, DISCLOSURE

The Disclosing Party understands and agrees that:

A. The certifications, disclosures, and acknowledgments contained in this EDS will become part of any contract or other agreement between the Applicant and the City in connection with the Matter, whether procurement, City assistance, or other City action, and are material inducements to the City's execution of any contract or taking other action with respect to the Matter. The Disclosing Party understands that it must comply with all statutes, ordinances, and regulations on which this EDS is based.

B. The City's Governmental Ethics and Campaign Financing Ordinances, Chapters 2-156 and 2-164 of the Municipal Code, impose certain duties and obligations on persons or entities seeking City contracts, work, business, or transactions. The full text of these ordinances and a training program is available on line at www.cityofchicago.org/Ethics, and may also be obtained from the City's Board of Ethics, 740 N.

Sedgwick St., Suite 500, Chicago, IL 60610, (312) 744-9660. The Disclosing Party must comply fully with the applicable ordinances.

C. If the City determines that any information provided in this EDS is false, incomplete or inaccurate, any contract or other agreement in connection with which it is submitted may be rescinded or be void or voidable, and the City may pursue any remedies under the contract or agreement (if not rescinded or void), at law, or in equity, including terminating the Disclosing Party's participation in the Matter and/or declining to allow the Disclosing Party to participate in other transactions with the City. Remedies at law for a false statement of material fact may include incarceration and an award to the City of treble damages.

D. It is the City's policy to make this document available to the public on its Internet site and/or upon request. Some or all of the information provided on this EDS and any attachments to this EDS may be made available to the public on the Internet, in response to a Freedom of Information Act request, or otherwise. By completing and signing this EDS, the Disclosing Party waives and releases any possible rights or claims which it may have against the City in connection with the public release of information contained in this EDS and also authorizes the City to verify the accuracy of any information submitted in this EDS.

E. The information provided in this EDS must be kept current. In the event of changes, the Disclosing Party must supplement this EDS up to the time the City takes action on the Matter. If the Matter is a contract being handled by the City's Department of Procurement Services, the Disclosing Party must update this EDS as the contract requires. **NOTE:** With respect to Matters subject to Article I of Chapter 1-23 of the Municipal Code (imposing **PERMANENT INELIGIBILITY** for certain specified offenses), the information provided herein regarding eligibility must be kept current for a longer period, as required by Chapter 1-23 and Section 2-154-020 of the Municipal Code.

The Disclosing Party represents and warrants that:

F.1. The Disclosing Party is not delinquent in the payment of any tax administered by the Illinois Department of Revenue, nor are the Disclosing Party or its Affiliated Entities delinquent in paying any fine, fee, tax or other charge owed to the City. This includes, but is not limited to, all water charges, sewer charges, license fees, parking tickets, property taxes or sales taxes.

F.2 If the Disclosing Party is the Applicant, the Disclosing Party and its Affiliated Entities will not use, nor permit their subcontractors to use, any facility listed by the U.S. E.P.A. on the federal Excluded Parties List System ("EPLS") maintained by the U. S. General Services Administration.

F.3 If the Disclosing Party is the Applicant, the Disclosing Party will obtain from any contractors/subcontractors hired or to be hired in connection with the Matter certifications equal in form and substance to those in F.1. and F.2. above and will not, without the prior written consent of the City, use any such contractor/subcontractor that does not provide such certifications or that the Disclosing Party has reason to believe has not provided or cannot provide truthful certifications.

NOTE: If the Disclosing Party cannot certify as to any of the items in F.1., F.2. or F.3. above, an explanatory statement must be attached to this EDS.

CERTIFICATION

Under penalty of perjury, the person signing below: (1) warrants that he/she is authorized to execute this EDS and Appendix A (if applicable) on behalf of the Disclosing Party, and (2) warrants that all certifications and statements contained in this EDS and Appendix A (if applicable) are true, accurate and complete as of the date furnished to the City.

Craig Knapp
(Print or type name of Disclosing Party)

By: Craig Knapp
(Sign here)

Craig Knapp
(Print or type name of person signing)

Property owner
(Print or type title of person signing)

Signed and sworn to before me on (date) August 8, 2014
at Cook County, IL (state).

Michael R Baker Notary Public.

Commission expires: 6-20-16.

OFFICIAL SEAL
MICHAEL R BAKER
Notary Public - State of Illinois
My Commission Expires Jun 20, 2016

CITY OF CHICAGO
ECONOMIC DISCLOSURE STATEMENT AND AFFIDAVIT
APPENDIX A

FAMILIAL RELATIONSHIPS WITH ELECTED CITY OFFICIALS AND DEPARTMENT HEADS

This Appendix is to be completed only by (a) the Applicant, and (b) any legal entity which has a direct ownership interest in the Applicant exceeding 7.5 percent. It is not to be completed by any legal entity which has only an indirect ownership interest in the Applicant.

Under Municipal Code Section 2-154-015, the Disclosing Party must disclose whether such Disclosing Party or any "Applicable Party" or any Spouse or Domestic Partner thereof currently has a "familial relationship" with any elected city official or department head. A "familial relationship" exists if, as of the date this EDS is signed, the Disclosing Party or any "Applicable Party" or any Spouse or Domestic Partner thereof is related to the mayor, any alderman, the city clerk, the city treasurer or any city department head as spouse or domestic partner or as any of the following, whether by blood or adoption: parent, child, brother or sister, aunt or uncle, niece or nephew, grandparent, grandchild, father-in-law, mother-in-law, son-in-law, daughter-in-law, stepfather or stepmother, stepson or stepdaughter, stepbrother or stepsister or half-brother or half-sister.

"Applicable Party" means (1) all executive officers of the Disclosing Party listed in Section II.B.1.a., if the Disclosing Party is a corporation; all partners of the Disclosing Party, if the Disclosing Party is a general partnership; all general partners and limited partners of the Disclosing Party, if the Disclosing Party is a limited partnership; all managers, managing members and members of the Disclosing Party, if the Disclosing Party is a limited liability company; (2) all principal officers of the Disclosing Party; and (3) any person having more than a 7.5 percent ownership interest in the Disclosing Party. "Principal officers" means the president, chief operating officer, executive director, chief financial officer, treasurer or secretary of a legal entity or any person exercising similar authority.

Does the Disclosing Party or any "Applicable Party" or any Spouse or Domestic Partner thereof currently have a "familial relationship" with an elected city official or department head?

[ ] Yes [X] No

If yes, please identify below (1) the name and title of such person, (2) the name of the legal entity to which such person is connected; (3) the name and title of the elected city official or department head to whom such person has a familial relationship, and (4) the precise nature of such familial relationship.

CITY OF CHICAGO
ECONOMIC DISCLOSURE STATEMENT
AND AFFIDAVIT

SECTION I -- GENERAL INFORMATION

A. Legal name of the Disclosing Party submitting this EDS. Include d/b/a/ if applicable:

Jennifer Knapp

Check ONE of the following three boxes:

Indicate whether the Disclosing Party submitting this EDS is:

1. [X] the Applicant
   OR
2. [ ] a legal entity holding a direct or indirect interest in the Applicant. State the legal name of the Applicant in which the Disclosing Party holds an interest: _____
   OR
3. [ ] a legal entity with a right of control (see Section II.B.1.) State the legal name of the entity in which the Disclosing Party holds a right of control: _____

B. Business address of the Disclosing Party: 3321 N. Sheffield #1
Chicago, IL 60657

C. Telepho _____ Email:

D. Name of contact person: Jennifer Knapp

E. Federal Employer Identification No. (if you have one): _____

F. Brief description of contract, transaction or other undertaking (referred to below as the "Matter") to which this EDS pertains. (Include project number and location of property, if applicable):

Permit fee Waiver for Landmark Buildings

G. Which City agency or department is requesting this EDS? Dept. of Planning + Development Historic Preservation Division

If the Matter is a contract being handled by the City's Department of Procurement Services, please complete the following:

Specification # _____ and Contract # _____

SECTION II -- DISCLOSURE OF OWNERSHIP INTERESTS

A. NATURE OF THE DISCLOSING PARTY

1. Indicate the nature of the Disclosing Party:

[X] Person
[ ] Publicly registered business corporation
[ ] Privately held business corporation
[ ] Sole proprietorship
[ ] General partnership
[ ] Limited partnership
[ ] Trust
[ ] Limited liability company
[ ] Limited liability partnership
[ ] Joint venture
[ ] Not-for-profit corporation
(Is the not-for-profit corporation also a 501(c)(3))?
[ ] Yes [ ] No
[ ] Other (please specify)

_____

2. For legal entities, the state (or foreign country) of incorporation or organization, if applicable:

_____

3. For legal entities not organized in the State of Illinois: Has the organization registered to do business in the State of Illinois as a foreign entity?

[ ] Yes [ ] No [X] N/A

B. IF THE DISCLOSING PARTY IS A LEGAL ENTITY:

1. List below the full names and titles of all executive officers and all directors of the entity. **NOTE:** For not-for-profit corporations, also list below all members, if any, which are legal entities. If there are no such members, write "no members." For trusts, estates or other similar entities, list below the legal titleholder(s).

If the entity is a general partnership, limited partnership, limited liability company, limited liability partnership or joint venture, list below the name and title of each general partner, managing member, manager or any other person or entity that controls the day-to-day management of the Disclosing Party. **NOTE**: Each legal entity listed below must submit an EDS on its own behalf.

Name Title

_____

_____

_____

_____

2. Please provide the following information concerning each person or entity having a direct or indirect beneficial interest (including ownership) in excess of 7.5% of the Disclosing Party. Examples of such an interest include shares in a corporation, partnership interest in a partnership or joint venture,

interest of a member or manager in a limited liability company, or interest of a beneficiary of a trust, estate or other similar entity. If none, state "None." **NOTE**: Pursuant to Section 2-154-030 of the Municipal Code of Chicago ("Municipal Code"), the City may require any such additional information from any applicant which is reasonably intended to achieve full disclosure.

Name	Business Address	Percentage Interest in the Disclosing Party
Craig Knapp	3321 N. Sheffield #1, Chicago	50%
Jennifer Knapp	3321 N. Sheffield #1, Chicago	50%

SECTION III -- BUSINESS RELATIONSHIPS WITH CITY ELECTED OFFICIALS

Has the Disclosing Party had a "business relationship," as defined in Chapter 2-156 of the Municipal Code, with any City elected official in the 12 months before the date this EDS is signed?

[ ] Yes [X] No

If yes, please identify below the name(s) of such City elected official(s) and describe such relationship(s):

SECTION IV -- DISCLOSURE OF SUBCONTRACTORS AND OTHER RETAINED PARTIES

The Disclosing Party must disclose the name and business address of each subcontractor, attorney, lobbyist, accountant, consultant and any other person or entity whom the Disclosing Party has retained or expects to retain in connection with the Matter, as well as the nature of the relationship, and the total amount of the fees paid or estimated to be paid. The Disclosing Party is not required to disclose employees who are paid solely through the Disclosing Party's regular payroll.

"Lobbyist" means any person or entity who undertakes to influence any legislative or administrative action on behalf of any person or entity other than: (1) a not-for-profit entity, on an unpaid basis, or (2) himself. "Lobbyist" also means any person or entity any part of whose duties as an employee of another includes undertaking to influence any legislative or administrative action.

If the Disclosing Party is uncertain whether a disclosure is required under this Section, the Disclosing Party must either ask the City whether disclosure is required or make the disclosure.

Name (indicate whether retained or anticipated to be retained)	Business Address	Relationship to Disclosing Party (subcontractor, attorney, lobbyist, etc.)	Fees (indicate whether paid or estimated.) **NOTE:** "hourly rate" or "t.b.d." is not an acceptable response.

(Add sheets if necessary)

[X] Check here if the Disclosing Party has not retained, nor expects to retain, any such persons or entities.

SECTION V -- CERTIFICATIONS

A. COURT-ORDERED CHILD SUPPORT COMPLIANCE

Under Municipal Code Section 2-92-415, substantial owners of business entities that contract with the City must remain in compliance with their child support obligations throughout the contract's term.

Has any person who directly or indirectly owns 10% or more of the Disclosing Party been declared in arrearage on any child support obligations by any Illinois court of competent jurisdiction?

[ ] Yes [X] No [ ] No person directly or indirectly owns 10% or more of the Disclosing Party.

If "Yes," has the person entered into a court-approved agreement for payment of all support owed and is the person in compliance with that agreement?

[ ] Yes [ ] No

B. FURTHER CERTIFICATIONS

1. Pursuant to Municipal Code Chapter 1-23, Article I ("Article I")(which the Applicant should consult for defined terms (e.g., "doing business") and legal requirements), if the Disclosing Party submitting this EDS is the Applicant and is doing business with the City, then the Disclosing Party certifies as follows: (i) neither the Applicant nor any controlling person is currently indicted or charged with, or has admitted guilt of, or has ever been convicted of, or placed under supervision for, any criminal offense involving actual, attempted, or conspiracy to commit bribery, theft, fraud, forgery, perjury, dishonesty or deceit against an officer or employee of the City or any sister agency; and (ii) the Applicant understands and acknowledges that compliance with Article I is a continuing requirement for doing business with the City. NOTE: If Article I applies to the Applicant, the permanent compliance timeframe in Article I supersedes some five-year compliance timeframes in certifications 2 and 3 below.

2. The Disclosing Party and, if the Disclosing Party is a legal entity, all of those persons or entities identified in Section II.B.1. of this EDS:

a. are not presently debarred, suspended, proposed for debarment, declared ineligible or voluntarily excluded from any transactions by any federal, state or local unit of government;

b. have not, within a five-year period preceding the date of this EDS, been convicted of a criminal offense, adjudged guilty, or had a civil judgment rendered against them in connection with: obtaining, attempting to obtain, or performing a public (federal, state or local) transaction or contract under a public transaction; a violation of federal or state antitrust statutes; fraud; embezzlement; theft; forgery; bribery; falsification or destruction of records; making false statements; or receiving stolen property;

c. are not presently indicted for, or criminally or civilly charged by, a governmental entity (federal, state or local) with committing any of the offenses set forth in clause B.2.b. of this Section V;

d. have not, within a five-year period preceding the date of this EDS, had one or more public transactions (federal, state or local) terminated for cause or default; and

e. have not, within a five-year period preceding the date of this EDS, been convicted, adjudged guilty, or found liable in a civil proceeding, or in any criminal or civil action, including actions concerning environmental violations, instituted by the City or by the federal government, any state, or any other unit of local government.

3. The certifications in subparts 3, 4 and 5 concern:

• the Disclosing Party;
• any "Contractor" (meaning any contractor or subcontractor used by the Disclosing Party in connection with the Matter, including but not limited to all persons or legal entities disclosed under Section IV, "Disclosure of Subcontractors and Other Retained Parties");
• any "Affiliated Entity" (meaning a person or entity that, directly or indirectly: controls the Disclosing Party, is controlled by the Disclosing Party, or is, with the Disclosing Party, under common control of another person or entity. Indicia of control include, without limitation: interlocking management or ownership; identity of interests among family members, shared facilities and equipment; common use of employees; or organization of a business entity following the ineligibility of a business entity to do business with federal or state or local government, including the City, using substantially the same management, ownership, or principals as the ineligible entity); with respect to Contractors, the term Affiliated Entity means a person or entity that directly or indirectly controls the Contractor, is controlled by it, or, with the Contractor, is under common control of another person or entity;
• any responsible official of the Disclosing Party, any Contractor or any Affiliated Entity or any other official, agent or employee of the Disclosing Party, any Contractor or any Affiliated Entity, acting pursuant to the direction or authorization of a responsible official of the Disclosing Party, any Contractor or any Affiliated Entity (collectively "Agents").

Neither the Disclosing Party, nor any Contractor, nor any Affiliated Entity of either the Disclosing Party or any Contractor nor any Agents have, during the five years before the date this EDS is signed, or, with respect to a Contractor, an Affiliated Entity, or an Affiliated Entity of a Contractor during the five years before the date of such Contractor's or Affiliated Entity's contract or engagement in connection with the Matter:

a. bribed or attempted to bribe, or been convicted or adjudged guilty of bribery or attempting to bribe, a public officer or employee of the City, the State of Illinois, or any agency of the federal government or of any state or local government in the United States of America, in that officer's or employee's official capacity;

b. agreed or colluded with other bidders or prospective bidders, or been a party to any such agreement, or been convicted or adjudged guilty of agreement or collusion among bidders or prospective bidders, in restraint of freedom of competition by agreement to bid a fixed price or otherwise; or

c. made an admission of such conduct described in a. or b. above that is a matter of record, but have not been prosecuted for such conduct; or

d. violated the provisions of Municipal Code Section 2-92-610 (Living Wage Ordinance).

4. Neither the Disclosing Party, Affiliated Entity or Contractor, or any of their employees, officials, agents or partners, is barred from contracting with any unit of state or local government as a result of engaging in or being convicted of (1) bid-rigging in violation of 720 ILCS 5/33E-3; (2) bid-rotating in violation of 720 ILCS 5/33E-4; or (3) any similar offense of any state or of the United States of America that contains the same elements as the offense of bid-rigging or bid-rotating.

5. Neither the Disclosing Party nor any Affiliated Entity is listed on any of the following lists maintained by the Office of Foreign Assets Control of the U.S. Department of the Treasury or the Bureau of Industry and Security of the U.S. Department of Commerce or their successors: the Specially Designated Nationals List, the Denied Persons List, the Unverified List, the Entity List and the Debarred List.

6. The Disclosing Party understands and shall comply with the applicable requirements of Chapters 2-55 (Legislative Inspector General), 2-56 (Inspector General) and 2-156 (Governmental Ethics) of the Municipal Code.

7. If the Disclosing Party is unable to certify to any of the above statements in this Part B (Further Certifications), the Disclosing Party must explain below:

_____

_____

_____

_____

If the letters "NA," the word "None," or no response appears on the lines above, it will be conclusively presumed that the Disclosing Party certified to the above statements.

8. To the best of the Disclosing Party's knowledge after reasonable inquiry, the following is a complete list of all current employees of the Disclosing Party who were, at any time during the 12-month period preceding the execution date of this EDS, an employee, or elected or appointed official, of the City of Chicago (if none, indicate with "N/A" or "none").

None

9. To the best of the Disclosing Party's knowledge after reasonable inquiry, the following is a complete list of all gifts that the Disclosing Party has given or caused to be given, at any time during the 12-month period preceding the execution date of this EDS, to an employee, or elected or appointed official, of the City of Chicago. For purposes of this statement, a "gift" does not include: (i) anything made generally available to City employees or to the general public, or (ii) food or drink provided in the course of official City business and having a retail value of less than $20 per recipient (if none, indicate with "N/A" or "none"). As to any gift listed below, please also list the name of the City recipient.

None

C. CERTIFICATION OF STATUS AS FINANCIAL INSTITUTION

1. The Disclosing Party certifies that the Disclosing Party (check one)

[ ] is [X] is not

a "financial institution" as defined in Section 2-32-455(b) of the Municipal Code.

2. If the Disclosing Party IS a financial institution, then the Disclosing Party pledges:

"We are not and will not become a predatory lender as defined in Chapter 2-32 of the Municipal Code. We further pledge that none of our affiliates is, and none of them will become, a predatory lender as defined in Chapter 2-32 of the Municipal Code. We understand that becoming a predatory lender or becoming an affiliate of a predatory lender may result in the loss of the privilege of doing business with the City."

If the Disclosing Party is unable to make this pledge because it or any of its affiliates (as defined in Section 2-32-455(b) of the Municipal Code) is a predatory lender within the meaning of Chapter 2-32 of the Municipal Code, explain here (attach additional pages if necessary):

If the letters "NA," the word "None," or no response appears on the lines above, it will be conclusively presumed that the Disclosing Party certified to the above statements.

D. CERTIFICATION REGARDING INTEREST IN CITY BUSINESS

Any words or terms that are defined in Chapter 2-156 of the Municipal Code have the same meanings when used in this Part D.

1. In accordance with Section 2-156-110 of the Municipal Code: Does any official or employee of the City have a financial interest in his or her own name or in the name of any other person or entity in the Matter?

[ ] Yes [X] No

NOTE: If you checked "Yes" to Item D.1., proceed to Items D.2. and D.3. If you checked "No" to Item D.1., proceed to Part E.

2. Unless sold pursuant to a process of competitive bidding, or otherwise permitted, no City elected official or employee shall have a financial interest in his or her own name or in the name of any other person or entity in the purchase of any property that (i) belongs to the City, or (ii) is sold for taxes or assessments, or (iii) is sold by virtue of legal process at the suit of the City (collectively, "City Property Sale"). Compensation for property taken pursuant to the City's eminent domain power does not constitute a financial interest within the meaning of this Part D.

Does the Matter involve a City Property Sale?

[ ] Yes [X] No

3. If you checked "Yes" to Item D.1., provide the names and business addresses of the City officials or employees having such interest and identify the nature of such interest:

Name	Business Address	Nature of Interest

4. The Disclosing Party further certifies that no prohibited financial interest in the Matter will be acquired by any City official or employee.

E. CERTIFICATION REGARDING SLAVERY ERA BUSINESS

Please check either 1. or 2. below. If the Disclosing Party checks 2., the Disclosing Party must disclose below or in an attachment to this EDS all information required by paragraph 2. Failure to

comply with these disclosure requirements may make any contract entered into with the City in connection with the Matter voidable by the City.

X 1. The Disclosing Party verifies that the Disclosing Party has searched any and all records of the Disclosing Party and any and all predecessor entities regarding records of investments or profits from slavery or slaveholder insurance policies during the slavery era (including insurance policies issued to slaveholders that provided coverage for damage to or injury or death of their slaves), and the Disclosing Party has found no such records.

____2. The Disclosing Party verifies that, as a result of conducting the search in step 1 above, the Disclosing Party has found records of investments or profits from slavery or slaveholder insurance policies. The Disclosing Party verifies that the following constitutes full disclosure of all such records, including the names of any and all slaves or slaveholders described in those records:

_____

_____

_____

_____

SECTION VI -- CERTIFICATIONS FOR FEDERALLY FUNDED MATTERS

NOTE: If the Matter is federally funded, complete this Section VI. **If the Matter is not federally funded,** proceed to Section VII. For purposes of this Section VI, tax credits allocated by the City and proceeds of debt obligations of the City are not federal funding.

A. CERTIFICATION REGARDING LOBBYING

1. List below the names of all persons or entities registered under the federal Lobbying Disclosure Act of 1995 who have made lobbying contacts on behalf of the Disclosing Party with respect to the Matter: (Add sheets if necessary):

_____

_____

_____

(If no explanation appears or begins on the lines above, or if the letters "NA" or if the word "None" appear, it will be conclusively presumed that the Disclosing Party means that NO persons or entities registered under the Lobbying Disclosure Act of 1995 have made lobbying contacts on behalf of the Disclosing Party with respect to the Matter.)

2. The Disclosing Party has not spent and will not expend any federally appropriated funds to pay any person or entity listed in Paragraph A.1. above for his or her lobbying activities or to pay any person or entity to influence or attempt to influence an officer or employee of any agency, as defined by applicable federal law, a member of Congress, an officer or employee of Congress, or an employee of a member of Congress, in connection with the award of any federally funded contract, making any federally funded grant or loan, entering into any cooperative agreement, or to extend, continue, renew, amend, or modify any federally funded contract, grant, loan, or cooperative agreement.

3. The Disclosing Party will submit an updated certification at the end of each calendar quarter in which there occurs any event that materially affects the accuracy of the statements and information set forth in paragraphs A.1. and A.2. above.

4. The Disclosing Party certifies that either: (i) it is not an organization described in section 501(c)(4) of the Internal Revenue Code of 1986; or (ii) it is an organization described in section 501(c)(4) of the Internal Revenue Code of 1986 but has not engaged and will not engage in "Lobbying Activities".

5. If the Disclosing Party is the Applicant, the Disclosing Party must obtain certifications equal in form and substance to paragraphs A.1. through A.4. above from all subcontractors before it awards any subcontract and the Disclosing Party must maintain all such subcontractors' certifications for the duration of the Matter and must make such certifications promptly available to the City upon request.

B. CERTIFICATION REGARDING EQUAL EMPLOYMENT OPPORTUNITY

If the Matter is federally funded, federal regulations require the Applicant and all proposed subcontractors to submit the following information with their bids or in writing at the outset of negotiations.

Is the Disclosing Party the Applicant?

[ ] Yes [ ] No

If "Yes," answer the three questions below:

1. Have you developed and do you have on file affirmative action programs pursuant to applicable federal regulations? (See 41 CFR Part 60-2.)
[ ] Yes [ ] No

2. Have you filed with the Joint Reporting Committee, the Director of the Office of Federal Contract Compliance Programs, or the Equal Employment Opportunity Commission all reports due under the applicable filing requirements?
[ ] Yes [ ] No

3. Have you participated in any previous contracts or subcontracts subject to the equal opportunity clause?
[ ] Yes [ ] No

If you checked "No" to question 1. or 2. above, please provide an explanation:

_____

_____

SECTION VII -- ACKNOWLEDGMENTS, CONTRACT INCORPORATION, COMPLIANCE, PENALTIES, DISCLOSURE

The Disclosing Party understands and agrees that:

A. The certifications, disclosures, and acknowledgments contained in this EDS will become part of any contract or other agreement between the Applicant and the City in connection with the Matter, whether procurement, City assistance, or other City action, and are material inducements to the City's execution of any contract or taking other action with respect to the Matter. The Disclosing Party understands that it must comply with all statutes, ordinances, and regulations on which this EDS is based.

B. The City's Governmental Ethics and Campaign Financing Ordinances, Chapters 2-156 and 2-164 of the Municipal Code, impose certain duties and obligations on persons or entities seeking City contracts, work, business, or transactions. The full text of these ordinances and a training program is available on line at www.cityofchicago.org/Ethics, and may also be obtained from the City's Board of Ethics, 740 N.

Sedgwick St., Suite 500, Chicago, IL 60610, (312) 744-9660. The Disclosing Party must comply fully with the applicable ordinances.

C. If the City determines that any information provided in this EDS is false, incomplete or inaccurate, any contract or other agreement in connection with which it is submitted may be rescinded or be void or voidable, and the City may pursue any remedies under the contract or agreement (if not rescinded or void), at law, or in equity, including terminating the Disclosing Party's participation in the Matter and/or declining to allow the Disclosing Party to participate in other transactions with the City. Remedies at law for a false statement of material fact may include incarceration and an award to the City of treble damages.

D. It is the City's policy to make this document available to the public on its Internet site and/or upon request. Some or all of the information provided on this EDS and any attachments to this EDS may be made available to the public on the Internet, in response to a Freedom of Information Act request, or otherwise. By completing and signing this EDS, the Disclosing Party waives and releases any possible rights or claims which it may have against the City in connection with the public release of information contained in this EDS and also authorizes the City to verify the accuracy of any information submitted in this EDS.

E. The information provided in this EDS must be kept current. In the event of changes, the Disclosing Party must supplement this EDS up to the time the City takes action on the Matter. If the Matter is a contract being handled by the City's Department of Procurement Services, the Disclosing Party must update this EDS as the contract requires. **NOTE:** With respect to Matters subject to Article I of Chapter 1-23 of the Municipal Code (imposing **PERMANENT INELIGIBILITY** for certain specified offenses), the information provided herein regarding eligibility must be kept current for a longer period, as required by Chapter 1-23 and Section 2-154-020 of the Municipal Code.

The Disclosing Party represents and warrants that:

F.1. The Disclosing Party is not delinquent in the payment of any tax administered by the Illinois Department of Revenue, nor are the Disclosing Party or its Affiliated Entities delinquent in paying any fine, fee, tax or other charge owed to the City. This includes, but is not limited to, all water charges, sewer charges, license fees, parking tickets, property taxes or sales taxes.

F.2 If the Disclosing Party is the Applicant, the Disclosing Party and its Affiliated Entities will not use, nor permit their subcontractors to use, any facility listed by the U.S. E.P.A. on the federal Excluded Parties List System ("EPLS") maintained by the U. S. General Services Administration.

F.3 If the Disclosing Party is the Applicant, the Disclosing Party will obtain from any contractors/subcontractors hired or to be hired in connection with the Matter certifications equal in form and substance to those in F.1. and F.2. above and will not, without the prior written consent of the City, use any such contractor/subcontractor that does not provide such certifications or that the Disclosing Party has reason to believe has not provided or cannot provide truthful certifications.

NOTE: If the Disclosing Party cannot certify as to any of the items in F.1., F.2. or F.3. above, an explanatory statement must be attached to this EDS.

CERTIFICATION

Under penalty of perjury, the person signing below: (1) warrants that he/she is authorized to execute this EDS and Appendix A (if applicable) on behalf of the Disclosing Party, and (2) warrants that all certifications and statements contained in this EDS and Appendix A (if applicable) are true, accurate and complete as of the date furnished to the City.

Jennifer Knapp
(Print or type name of Disclosing Party)

By: _____
(Sign here)

Jennifer Knapp
(Print or type name of person signing)

Property owner
(Print or type title of person signing)

Signed and sworn to before me on (date) August 8th 2014
at Cook County, Illinois (state).

_____ Notary Public.

Commission expires: 6-20-16.

OFFICIAL SEAL
MICHAEL R BAKER
Notary Public - State of Illinois
My Commission Expires Jun 20, 2016

CITY OF CHICAGO
ECONOMIC DISCLOSURE STATEMENT AND AFFIDAVIT
APPENDIX A

FAMILIAL RELATIONSHIPS WITH ELECTED CITY OFFICIALS AND DEPARTMENT HEADS

This Appendix is to be completed only by (a) the Applicant, and (b) any legal entity which has a direct ownership interest in the Applicant exceeding 7.5 percent. It is not to be completed by any legal entity which has only an indirect ownership interest in the Applicant.

Under Municipal Code Section 2-154-015, the Disclosing Party must disclose whether such Disclosing Party or any "Applicable Party" or any Spouse or Domestic Partner thereof currently has a "familial relationship" with any elected city official or department head. A "familial relationship" exists if, as of the date this EDS is signed, the Disclosing Party or any "Applicable Party" or any Spouse or Domestic Partner thereof is related to the mayor, any alderman, the city clerk, the city treasurer or any city department head as spouse or domestic partner or as any of the following, whether by blood or adoption: parent, child, brother or sister, aunt or uncle, niece or nephew, grandparent, grandchild, father-in-law, mother-in-law, son-in-law, daughter-in-law, stepfather or stepmother, stepson or stepdaughter, stepbrother or stepsister or half-brother or half-sister.

"Applicable Party" means (1) all executive officers of the Disclosing Party listed in Section II.B.1.a., if the Disclosing Party is a corporation; all partners of the Disclosing Party, if the Disclosing Party is a general partnership; all general partners and limited partners of the Disclosing Party, if the Disclosing Party is a limited partnership; all managers, managing members and members of the Disclosing Party, if the Disclosing Party is a limited liability company; (2) all principal officers of the Disclosing Party; and (3) any person having more than a 7.5 percent ownership interest in the Disclosing Party. "Principal officers" means the president, chief operating officer, executive director, chief financial officer, treasurer or secretary of a legal entity or any person exercising similar authority.

Does the Disclosing Party or any "Applicable Party" or any Spouse or Domestic Partner thereof currently have a "familial relationship" with an elected city official or department head?

[ ] Yes [X] No

If yes, please identify below (1) the name and title of such person, (2) the name of the legal entity to which such person is connected; (3) the name and title of the elected city official or department head to whom such person has a familial relationship, and (4) the precise nature of such familial relationship.

City of Chicago

Office of the City Clerk

Document Tracking Sheet

Or2014-458

Meeting Date:	9/10/2014
Sponsor(s):	Dowell (3)
Type:	Order
Title:	Landmark fee waiver for property at 1323 S Michigan Ave
Committee(s) Assignment:	Committee on Zoning, Landmarks and Building Standards

ORDER

WHEREAS, Section 2-120-815 of the Municipal Code provides that the Chicago City Council may by passage of an appropriate order waive any fees charged by the City for any permit for which approval of the Commission on Chicago Landmarks (the "Commission") is required, in accordance with chapter 2-120 of the Municipal Code; and

WHEREAS, the permits identified below require Commission approval, in accordance with Section 2-120-740 of the Municipal Code; now, therefore,

BE IT ORDAINED BY THE CITY COUNCIL OF THE CITY OF CHICAGO:

SECTION 1. The foregoing recitals are hereby adopted as the findings of the City Council.

SECTION 2. The Commissioner of the Department of Buildings, the Commissioners of the Departments of Environment and Fire, the Director of the Department of Revenue, and the Zoning Administrator are hereby directed to issue those permits for which approval of the Commission on Chicago Landmarks is required pursuant to Chapter 2-120 of the Municipal Code free of charge, notwithstanding any other ordinances of the City Council to the contrary, for the property at:

Address:	1323 South Michigan Ave. ("Property")
District/Building:	Wholesale Furniture Exposition Building
for work generally described as:	Redevelopment of unfinished condo project into 30 apartment units with ground floor commercial space.
Owner:	SP Michigan, LLC
Owner's Address:	152 West Huron St, #100
City, State, Zip:	Chicago, Illinois 60654

SECTION 3. The fee waiver authorized by this Order shall be effective from June 1, 2014 through June 1, 2015, and shall not apply to **additional developer service fees, stop-work order fees or any fines**.

SECTION 4. That the permit purchaser for the Property shall be entitled to a refund of city fees for which it has paid and which are exempt pursuant to Section 1 hereof.

SECTION 5. This order shall be in force and effect upon its passage.

Pat Dowell
Alderman, 3rd Ward

NOTE: This is NOT a permit nor does it constitute a Letter of Approval for the above described work. A permit application for the work must be approved by the appropriate City department(s) as well as the Commission on Chicago Landmarks for this permit fee waiver, subject to City Council approval, to be valid.

CITY OF CHICAGO
ECONOMIC DISCLOSURE STATEMENT
AND AFFIDAVIT

SECTION I -- GENERAL INFORMATION

A. Legal name of the Disclosing Party submitting this EDS. Include d/b/a/ if applicable:

SP Michigan, LLC

Check ONE of the following three boxes:

Indicate whether the Disclosing Party submitting this EDS is:

1. [X] the Applicant
   OR
2. [ ] a legal entity holding a direct or indirect interest in the Applicant. State the legal name of the Applicant in which the Disclosing Party holds an interest: _____
   OR
3. [ ] a legal entity with a right of control (see Section II.B.1.) State the legal name of the entity in which the Disclosing Party holds a right of control: _____

B. Business address of the Disclosing Party: 400 N LaSalle St, Suite 805
Chicago, IL 60654

C. Telephone: (800) 550-6370 Fax: _____ Email: jason@speedwagonproperties.com

D. Name of contact person: Jason Schiffman

E. Federal Employer Identification No. (if you have one) _____

F. Brief description of contract, transaction or other undertaking (referred to below as the "Matter") to which this EDS pertains. (Include project number and location of property, if applicable):

Application for Permit Fee Waiver regarding 1323 S. Michigan Avenue, Chicago, IL 60605

G. Which City agency or department is requesting this EDS? Department of Planning and Development

If the Matter is a contract being handled by the City's Department of Procurement Services, please complete the following:

Specification # _____ and Contract # _____

SECTION II -- DISCLOSURE OF OWNERSHIP INTERESTS

A. NATURE OF THE DISCLOSING PARTY

1. Indicate the nature of the Disclosing Party:

[ ] Person
[ ] Publicly registered business corporation
[ ] Privately held business corporation
[ ] Sole proprietorship
[ ] General partnership
[ ] Limited partnership
[ ] Trust
[X] Limited liability company
[ ] Limited liability partnership
[ ] Joint venture
[ ] Not-for-profit corporation
(Is the not-for-profit corporation also a 501(c)(3))?
[ ] Yes [ ] No
[ ] Other (please specify)

2. For legal entities, the state (or foreign country) of incorporation or organization, if applicable:

Delaware

3. For legal entities not organized in the State of Illinois: Has the organization registered to do business in the State of Illinois as a foreign entity?

[X] Yes [ ] No [ ] N/A

B. IF THE DISCLOSING PARTY IS A LEGAL ENTITY:

1. List below the full names and titles of all executive officers and all directors of the entity. NOTE: For not-for-profit corporations, also list below all members, if any, which are legal entities. If there are no such members, write "no members." For trusts, estates or other similar entities, list below the legal titleholder(s).

If the entity is a general partnership, limited partnership, limited liability company, limited liability partnership or joint venture, list below the name and title of each general partner, managing member, manager or any other person or entity that controls the day-to-day management of the Disclosing Party. NOTE: Each legal entity listed below must submit an EDS on its own behalf.

Name	Title
Speedwagon Property Management, LLC	Manager

2. Please provide the following information concerning each person or entity having a direct or indirect beneficial interest (including ownership) in excess of 7.5% of the Disclosing Party. Examples of such an interest include shares in a corporation, partnership interest in a partnership or joint venture,

1323 S. Michigan

interest of a member or manager in a limited liability company, or interest of a beneficiary of a trust, estate or other similar entity. If none, state "None." NOTE: Pursuant to Section 2-154-030 of the Municipal Code of Chicago ("Municipal Code"), the City may require any such additional information from any applicant which is reasonably intended to achieve full disclosure.

Name	Business Address	Percentage Interest in the Disclosing Party
		OWNERSHIP AS OF 6/1/14:
Speedwagon Properties Fund IV, LP	400 N. LaSalle Street, Suite 805, Chicago, IL 60654	Preferred economic interest 80%
JD Companies LLC	152 W. Huron Street, Suite 100, Chicago, IL 60610	Deferred economic interest 0%
JD Companies Fund I LLC	152 W. Huron Street, Suite 100, Chicago, IL 60610	Common economic interest 20%
		100%

SECTION III -- BUSINESS RELATIONSHIPS WITH CITY ELECTED OFFICIALS

Has the Disclosing Party had a "business relationship," as defined in Chapter 2-156 of the Municipal Code, with any City elected official in the 12 months before the date this EDS is signed?

[ ] Yes [x] No

If yes, please identify below the name(s) of such City elected official(s) and describe such relationship(s):

SECTION IV -- DISCLOSURE OF SUBCONTRACTORS AND OTHER RETAINED PARTIES

The Disclosing Party must disclose the name and business address of each subcontractor, attorney, lobbyist, accountant, consultant and any other person or entity whom the Disclosing Party has retained or expects to retain in connection with the Matter, as well as the nature of the relationship, and the total amount of the fees paid or estimated to be paid. The Disclosing Party is not required to disclose employees who are paid solely through the Disclosing Party's regular payroll.

"Lobbyist" means any person or entity who undertakes to influence any legislative or administrative action on behalf of any person or entity other than: (1) a not-for-profit entity, on an unpaid basis, or (2) himself. "Lobbyist" also means any person or entity any part of whose duties as an employee of another includes undertaking to influence any legislative or administrative action.

If the Disclosing Party is uncertain whether a disclosure is required under this Section, the Disclosing Party must either ask the City whether disclosure is required or make the disclosure.

Name (indicate whether retained or anticipated to be retained)	Business Address	Relationship to Disclosing Party (subcontractor, attorney, lobbyist, etc.)	Fees (indicate whether paid or estimated.) NOTE: "hourly rate" or "t.b.d." is not an acceptable response.
Pappageorge Haymes Partners	640 N. LaSalle St., Suite #400, Chicago, IL 60654	Project Architect	$200,000.00 estimated

(Add sheets if necessary)

[ ] Check here if the Disclosing Party has not retained, nor expects to retain, any such persons or entities.

SECTION V -- CERTIFICATIONS

A. COURT-ORDERED CHILD SUPPORT COMPLIANCE

Under Municipal Code Section 2-92-415, substantial owners of business entities that contract with the City must remain in compliance with their child support obligations throughout the contract's term.

Has any person who directly or indirectly owns 10% or more of the Disclosing Party been declared in arrearage on any child support obligations by any Illinois court of competent jurisdiction?

[ ] Yes [X] No [ ] No person directly or indirectly owns 10% or more of the Disclosing Party.

If "Yes," has the person entered into a court-approved agreement for payment of all support owed and is the person in compliance with that agreement?

[ ] Yes [ ] No

B. FURTHER CERTIFICATIONS

1. Pursuant to Municipal Code Chapter 1-23, Article I ("Article I")(which the Applicant should consult for defined terms (e.g., "doing business") and legal requirements), if the Disclosing Party submitting this EDS is the Applicant and is doing business with the City, then the Disclosing Party certifies as follows: (i) neither the Applicant nor any controlling person is currently indicted or charged with, or has admitted guilt of, or has ever been convicted of, or placed under supervision for, any criminal offense involving actual, attempted, or conspiracy to commit bribery, theft, fraud, forgery, perjury, dishonesty or deceit against an officer or employee of the City or any sister agency; and (ii) the Applicant understands and acknowledges that compliance with Article I is a continuing requirement for doing business with the City. NOTE: If Article I applies to the Applicant, the permanent compliance timeframe in Article I supersedes some five-year compliance timeframes in certifications 2 and 3 below.

2. The Disclosing Party and, if the Disclosing Party is a legal entity, all of those persons or entities identified in Section II.B.1. of this EDS:

a. are not presently debarred, suspended, proposed for debarment, declared ineligible or voluntarily excluded from any transactions by any federal, state or local unit of government;

b. have not, within a five-year period preceding the date of this EDS, been convicted of a criminal offense, adjudged guilty, or had a civil judgment rendered against them in connection with: obtaining, attempting to obtain, or performing a public (federal, state or local) transaction or contract under a public transaction; a violation of federal or state antitrust statutes; fraud; embezzlement; theft; forgery; bribery; falsification or destruction of records; making false statements; or receiving stolen property;

c. are not presently indicted for, or criminally or civilly charged by, a governmental entity (federal, state or local) with committing any of the offenses set forth in clause B.2.b. of this Section V;

d. have not, within a five-year period preceding the date of this EDS, had one or more public transactions (federal, state or local) terminated for cause or default; and

e. have not, within a five-year period preceding the date of this EDS, been convicted, adjudged guilty, or found liable in a civil proceeding, or in any criminal or civil action, including actions concerning environmental violations, instituted by the City or by the federal government, any state, or any other unit of local government.

3. The certifications in subparts 3, 4 and 5 concern:

• the Disclosing Party;
• any "Contractor" (meaning any contractor or subcontractor used by the Disclosing Party in connection with the Matter, including but not limited to all persons or legal entities disclosed under Section IV, "Disclosure of Subcontractors and Other Retained Parties");
• any "Affiliated Entity" (meaning a person or entity that, directly or indirectly: controls the Disclosing Party, is controlled by the Disclosing Party, or is, with the Disclosing Party, under common control of another person or entity. Indicia of control include, without limitation: interlocking management or ownership; identity of interests among family members, shared facilities and equipment; common use of employees; or organization of a business entity following the ineligibility of a business entity to do business with federal or state or local government, including the City, using substantially the same management, ownership, or principals as the ineligible entity); with respect to Contractors, the term Affiliated Entity means a person or entity that directly or indirectly controls the Contractor, is controlled by it, or, with the Contractor, is under common control of another person or entity;
• any responsible official of the Disclosing Party, any Contractor or any Affiliated Entity or any other official, agent or employee of the Disclosing Party, any Contractor or any Affiliated Entity, acting pursuant to the direction or authorization of a responsible official of the Disclosing Party, any Contractor or any Affiliated Entity (collectively "Agents").

Neither the Disclosing Party, nor any Contractor, nor any Affiliated Entity of either the Disclosing Party or any Contractor nor any Agents have, during the five years before the date this EDS is signed, or, with respect to a Contractor, an Affiliated Entity, or an Affiliated Entity of a Contractor during the five years before the date of such Contractor's or Affiliated Entity's contract or engagement in connection with the Matter:

a. bribed or attempted to bribe, or been convicted or adjudged guilty of bribery or attempting to bribe, a public officer or employee of the City, the State of Illinois, or any agency of the federal government or of any state or local government in the United States of America, in that officer's or employee's official capacity;

b. agreed or colluded with other bidders or prospective bidders, or been a party to any such agreement, or been convicted or adjudged guilty of agreement or collusion among bidders or prospective bidders, in restraint of freedom of competition by agreement to bid a fixed price or otherwise; or

c. made an admission of such conduct described in a. or b. above that is a matter of record, but have not been prosecuted for such conduct; or

d. violated the provisions of Municipal Code Section 2-92-610 (Living Wage Ordinance).

4. Neither the Disclosing Party, Affiliated Entity or Contractor, or any of their employees, officials, agents or partners, is barred from contracting with any unit of state or local government as a result of engaging in or being convicted of (1) bid-rigging in violation of 720 ILCS 5/33E-3; (2) bid-rotating in violation of 720 ILCS 5/33E-4; or (3) any similar offense of any state or of the United States of America that contains the same elements as the offense of bid-rigging or bid-rotating.

5. Neither the Disclosing Party nor any Affiliated Entity is listed on any of the following lists maintained by the Office of Foreign Assets Control of the U.S. Department of the Treasury or the Bureau of Industry and Security of the U.S. Department of Commerce or their successors: the Specially Designated Nationals List, the Denied Persons List, the Unverified List, the Entity List and the Debarred List.

6. The Disclosing Party understands and shall comply with the applicable requirements of Chapters 2-55 (Legislative Inspector General), 2-56 (Inspector General) and 2-156 (Governmental Ethics) of the Municipal Code.

7. If the Disclosing Party is unable to certify to any of the above statements in this Part B (Further Certifications), the Disclosing Party must explain below:

_____

_____

_____

_____

If the letters "NA," the word "None," or no response appears on the lines above, it will be conclusively presumed that the Disclosing Party certified to the above statements.

8. To the best of the Disclosing Party's knowledge after reasonable inquiry, the following is a complete list of all current employees of the Disclosing Party who were, at any time during the 12-month period preceding the execution date of this EDS, an employee, or elected or appointed official, of the City of Chicago (if none, indicate with "N/A" or "none").

None

9. To the best of the Disclosing Party's knowledge after reasonable inquiry, the following is a complete list of all gifts that the Disclosing Party has given or caused to be given, at any time during the 12-month period preceding the execution date of this EDS, to an employee, or elected or appointed official, of the City of Chicago. For purposes of this statement, a "gift" does not include: (i) anything made generally available to City employees or to the general public, or (ii) food or drink provided in the course of official City business and having a retail value of less than $20 per recipient (if none, indicate with "N/A" or "none"). As to any gift listed below, please also list the name of the City recipient.

None

C. CERTIFICATION OF STATUS AS FINANCIAL INSTITUTION

1. The Disclosing Party certifies that the Disclosing Party (check one)

[ ] is [X] is not

a "financial institution" as defined in Section 2-32-455(b) of the Municipal Code.

2. If the Disclosing Party IS a financial institution, then the Disclosing Party pledges:

"We are not and will not become a predatory lender as defined in Chapter 2-32 of the Municipal Code. We further pledge that none of our affiliates is, and none of them will become, a predatory lender as defined in Chapter 2-32 of the Municipal Code. We understand that becoming a predatory lender or becoming an affiliate of a predatory lender may result in the loss of the privilege of doing business with the City."

If the Disclosing Party is unable to make this pledge because it or any of its affiliates (as defined in Section 2-32-455(b) of the Municipal Code) is a predatory lender within the meaning of Chapter 2-32 of the Municipal Code, explain here (attach additional pages if necessary):

If the letters "NA," the word "None," or no response appears on the lines above, it will be conclusively presumed that the Disclosing Party certified to the above statements.

D. CERTIFICATION REGARDING INTEREST IN CITY BUSINESS

Any words or terms that are defined in Chapter 2-156 of the Municipal Code have the same meanings when used in this Part D.

1. In accordance with Section 2-156-110 of the Municipal Code: Does any official or employee of the City have a financial interest in his or her own name or in the name of any other person or entity in the Matter?

[ ] Yes [X] No

NOTE: If you checked "Yes" to Item D.1., proceed to Items D.2. and D.3. If you checked "No" to Item D.1., proceed to Part E.

2. Unless sold pursuant to a process of competitive bidding, or otherwise permitted, no City elected official or employee shall have a financial interest in his or her own name or in the name of any other person or entity in the purchase of any property that (i) belongs to the City, or (ii) is sold for taxes or assessments, or (iii) is sold by virtue of legal process at the suit of the City (collectively, "City Property Sale"). Compensation for property taken pursuant to the City's eminent domain power does not constitute a financial interest within the meaning of this Part D.

Does the Matter involve a City Property Sale?

[ ] Yes [x] No

3. If you checked "Yes" to Item D.1., provide the names and business addresses of the City officials or employees having such interest and identify the nature of such interest:

Name	Business Address	Nature of Interest

4. The Disclosing Party further certifies that no prohibited financial interest in the Matter will be acquired by any City official or employee.

E. CERTIFICATION REGARDING SLAVERY ERA BUSINESS

Please check either 1. or 2. below. If the Disclosing Party checks 2., the Disclosing Party must disclose below or in an attachment to this EDS all information required by paragraph 2. Failure to

comply with these disclosure requirements may make any contract entered into with the City in connection with the Matter voidable by the City.

__x__ 1. The Disclosing Party verifies that the Disclosing Party has searched any and all records of the Disclosing Party and any and all predecessor entities regarding records of investments or profits from slavery or slaveholder insurance policies during the slavery era (including insurance policies issued to slaveholders that provided coverage for damage to or injury or death of their slaves), and the Disclosing Party has found no such records.

____ 2. The Disclosing Party verifies that, as a result of conducting the search in step 1 above, the Disclosing Party has found records of investments or profits from slavery or slaveholder insurance policies. The Disclosing Party verifies that the following constitutes full disclosure of all such records, including the names of any and all slaves or slaveholders described in those records:

_____

_____

_____

_____

SECTION VI -- CERTIFICATIONS FOR FEDERALLY FUNDED MATTERS

NOTE: If the Matter is federally funded, complete this Section VI. If the Matter is not federally funded, proceed to Section VII. For purposes of this Section VI, tax credits allocated by the City and proceeds of debt obligations of the City are not federal funding.

A. CERTIFICATION REGARDING LOBBYING

1. List below the names of all persons or entities registered under the federal Lobbying Disclosure Act of 1995 who have made lobbying contacts on behalf of the Disclosing Party with respect to the Matter: (Add sheets if necessary):

_____

_____

_____

(If no explanation appears or begins on the lines above, or if the letters "NA" or if the word "None" appear, it will be conclusively presumed that the Disclosing Party means that NO persons or entities registered under the Lobbying Disclosure Act of 1995 have made lobbying contacts on behalf of the Disclosing Party with respect to the Matter.)

2. The Disclosing Party has not spent and will not expend any federally appropriated funds to pay any person or entity listed in Paragraph A.1. above for his or her lobbying activities or to pay any person or entity to influence or attempt to influence an officer or employee of any agency, as defined by applicable federal law, a member of Congress, an officer or employee of Congress, or an employee of a member of Congress, in connection with the award of any federally funded contract, making any federally funded grant or loan, entering into any cooperative agreement, or to extend, continue, renew, amend, or modify any federally funded contract, grant, loan, or cooperative agreement.

3. The Disclosing Party will submit an updated certification at the end of each calendar quarter in which there occurs any event that materially affects the accuracy of the statements and information set forth in paragraphs A.1. and A.2. above.

4. The Disclosing Party certifies that either: (i) it is not an organization described in section 501(c)(4) of the Internal Revenue Code of 1986; or (ii) it is an organization described in section 501(c)(4) of the Internal Revenue Code of 1986 but has not engaged and will not engage in "Lobbying Activities".

5. If the Disclosing Party is the Applicant, the Disclosing Party must obtain certifications equal in form and substance to paragraphs A.1. through A.4. above from all subcontractors before it awards any subcontract and the Disclosing Party must maintain all such subcontractors' certifications for the duration of the Matter and must make such certifications promptly available to the City upon request.

B. CERTIFICATION REGARDING EQUAL EMPLOYMENT OPPORTUNITY

If the Matter is federally funded, federal regulations require the Applicant and all proposed subcontractors to submit the following information with their bids or in writing at the outset of negotiations.

Is the Disclosing Party the Applicant?

[ ] Yes [ ] No

If "Yes," answer the three questions below:

1. Have you developed and do you have on file affirmative action programs pursuant to applicable federal regulations? (See 41 CFR Part 60-2.)
[ ] Yes [ ] No

2. Have you filed with the Joint Reporting Committee, the Director of the Office of Federal Contract Compliance Programs, or the Equal Employment Opportunity Commission all reports due under the applicable filing requirements?
[ ] Yes [ ] No

3. Have you participated in any previous contracts or subcontracts subject to the equal opportunity clause?
[ ] Yes [ ] No

If you checked "No" to question 1. or 2. above, please provide an explanation:

_____

_____

SECTION VII -- ACKNOWLEDGMENTS, CONTRACT INCORPORATION, COMPLIANCE, PENALTIES, DISCLOSURE

The Disclosing Party understands and agrees that:

A. The certifications, disclosures, and acknowledgments contained in this EDS will become part of any contract or other agreement between the Applicant and the City in connection with the Matter, whether procurement, City assistance, or other City action, and are material inducements to the City's execution of any contract or taking other action with respect to the Matter. The Disclosing Party understands that it must comply with all statutes, ordinances, and regulations on which this EDS is based.

B. The City's Governmental Ethics and Campaign Financing Ordinances, Chapters 2-156 and 2-164 of the Municipal Code, impose certain duties and obligations on persons or entities seeking City contracts, work, business, or transactions. The full text of these ordinances and a training program is available on line at www.cityofchicago.org/Ethics, and may also be obtained from the City's Board of Ethics, 740 N.

Sedgwick St., Suite 500, Chicago, IL 60610, (312) 744-9660. The Disclosing Party must comply fully with the applicable ordinances.

C. If the City determines that any information provided in this EDS is false, incomplete or inaccurate, any contract or other agreement in connection with which it is submitted may be rescinded or be void or voidable, and the City may pursue any remedies under the contract or agreement (if not rescinded or void), at law, or in equity, including terminating the Disclosing Party's participation in the Matter and/or declining to allow the Disclosing Party to participate in other transactions with the City. Remedies at law for a false statement of material fact may include incarceration and an award to the City of treble damages.

D. It is the City's policy to make this document available to the public on its Internet site and/or upon request. Some or all of the information provided on this EDS and any attachments to this EDS may be made available to the public on the Internet, in response to a Freedom of Information Act request, or otherwise. By completing and signing this EDS, the Disclosing Party waives and releases any possible rights or claims which it may have against the City in connection with the public release of information contained in this EDS and also authorizes the City to verify the accuracy of any information submitted in this EDS.

E. The information provided in this EDS must be kept current. In the event of changes, the Disclosing Party must supplement this EDS up to the time the City takes action on the Matter. If the Matter is a contract being handled by the City's Department of Procurement Services, the Disclosing Party must update this EDS as the contract requires. NOTE: With respect to Matters subject to Article I of Chapter 1-23 of the Municipal Code (imposing PERMANENT INELIGIBILITY for certain specified offenses), the information provided herein regarding eligibility must be kept current for a longer period, as required by Chapter 1-23 and Section 2-154-020 of the Municipal Code.

The Disclosing Party represents and warrants that:

F.1. The Disclosing Party is not delinquent in the payment of any tax administered by the Illinois Department of Revenue, nor are the Disclosing Party or its Affiliated Entities delinquent in paying any fine, fee, tax or other charge owed to the City. This includes, but is not limited to, all water charges, sewer charges, license fees, parking tickets, property taxes or sales taxes.

F.2 If the Disclosing Party is the Applicant, the Disclosing Party and its Affiliated Entities will not use, nor permit their subcontractors to use, any facility listed by the U.S. E.P.A. on the federal Excluded Parties List System ("EPLS") maintained by the U. S. General Services Administration.

F.3 If the Disclosing Party is the Applicant, the Disclosing Party will obtain from any contractors/subcontractors hired or to be hired in connection with the Matter certifications equal in form and substance to those in F.1. and F.2. above and will not, without the prior written consent of the City, use any such contractor/subcontractor that does not provide such certifications or that the Disclosing Party has reason to believe has not provided or cannot provide truthful certifications.

NOTE: If the Disclosing Party cannot certify as to any of the items in F.1., F.2. or F.3. above, an explanatory statement must be attached to this EDS.

CERTIFICATION

Under penalty of perjury, the person signing below: (1) warrants that he/she is authorized to execute this EDS and Appendix A (if applicable) on behalf of the Disclosing Party, and (2) warrants that all certifications and statements contained in this EDS and Appendix A (if applicable) are true, accurate and complete as of the date furnished to the City.

SP Michigan, LLC
(Print or type name of Disclosing Party)

By: _____
(Sign here)

Jason Schiffman
(Print or type name of person signing)

Manager
(Print or type title of person signing)

Signed and sworn to before me on (date) August 1, 2014,
at Cook County, Illinois (state).

Michelle J Poethkow Notary Public.

Commission expires: 6-17-17.

OFFICIAL SEAL
MICHELLE J POETHKOW
NOTARY PUBLIC - STATE OF ILLINOIS
MY COMMISSION EXPIRES:06/17/17

CITY OF CHICAGO
ECONOMIC DISCLOSURE STATEMENT AND AFFIDAVIT
APPENDIX A

FAMILIAL RELATIONSHIPS WITH ELECTED CITY OFFICIALS AND DEPARTMENT HEADS

This Appendix is to be completed only by (a) the Applicant, and (b) any legal entity which has a direct ownership interest in the Applicant exceeding 7.5 percent. It is not to be completed by any legal entity which has only an indirect ownership interest in the Applicant.

Under Municipal Code Section 2-154-015, the Disclosing Party must disclose whether such Disclosing Party or any "Applicable Party" or any Spouse or Domestic Partner thereof currently has a "familial relationship" with any elected city official or department head. A "familial relationship" exists if, as of the date this EDS is signed, the Disclosing Party or any "Applicable Party" or any Spouse or Domestic Partner thereof is related to the mayor, any alderman, the city clerk, the city treasurer or any city department head as spouse or domestic partner or as any of the following, whether by blood or adoption: parent, child, brother or sister, aunt or uncle, niece or nephew, grandparent, grandchild, father-in-law, mother-in-law, son-in-law, daughter-in-law, stepfather or stepmother, stepson or stepdaughter, stepbrother or stepsister or half-brother or half-sister.

"Applicable Party" means (1) all executive officers of the Disclosing Party listed in Section II.B.1.a., if the Disclosing Party is a corporation; all partners of the Disclosing Party, if the Disclosing Party is a general partnership; all general partners and limited partners of the Disclosing Party, if the Disclosing Party is a limited partnership; all managers, managing members and members of the Disclosing Party, if the Disclosing Party is a limited liability company; (2) all principal officers of the Disclosing Party; and (3) any person having more than a 7.5 percent ownership interest in the Disclosing Party. "Principal officers" means the president, chief operating officer, executive director, chief financial officer, treasurer or secretary of a legal entity or any person exercising similar authority.

Does the Disclosing Party or any "Applicable Party" or any Spouse or Domestic Partner thereof currently have a "familial relationship" with an elected city official or department head?

[ ] Yes [x] No

If yes, please identify below (1) the name and title of such person, (2) the name of the legal entity to which such person is connected; (3) the name and title of the elected city official or department head to whom such person has a familial relationship, and (4) the precise nature of such familial relationship.

_____

_____

_____

CITY OF CHICAGO
ECONOMIC DISCLOSURE STATEMENT
AND AFFIDAVIT

SECTION I -- GENERAL INFORMATION

A. Legal name of the Disclosing Party submitting this EDS. Include d/b/a/ if applicable:

Speedwagon Properties Fund IV, LP

Check ONE of the following three boxes:

Indicate whether the Disclosing Party submitting this EDS is:

1. [ ] the Applicant
   OR
2. [X] a legal entity holding a direct or indirect interest in the Applicant. State the legal name of the Applicant in which the Disclosing Party holds an interest: SP Michigan, LLC
   OR
3. [ ] a legal entity with a right of control (see Section II.B.1.) State the legal name of the entity in which the Disclosing Party holds a right of control: _____

B. Business address of the Disclosing Party: 400 N LaSalle St, Suite 805
Chicago, IL 60654

C. Telephone: (800) 550-6370 Fax: _____ Email: jason@speedwagonproperties.com

D. Name of contact person: Jason Schiffman

E. Federal Employer Identification No. (if you have one): _____

F. Brief description of contract, transaction or other undertaking (referred to below as the "Matter") to which this EDS pertains. (Include project number and location of property, if applicable):

Application for Permit Fee Waiver regarding 1323 S. Michigan Avenue, Chicago, IL 60605

G. Which City agency or department is requesting this EDS? Department of Planning and Development

If the Matter is a contract being handled by the City's Department of Procurement Services, please complete the following:

Specification # _____ and Contract # _____

SECTION II -- DISCLOSURE OF OWNERSHIP INTERESTS

A. NATURE OF THE DISCLOSING PARTY

1. Indicate the nature of the Disclosing Party:

[ ] Person
[ ] Publicly registered business corporation
[ ] Privately held business corporation
[ ] Sole proprietorship
[ ] General partnership
[X] Limited partnership
[ ] Trust
[ ] Limited liability company
[ ] Limited liability partnership
[ ] Joint venture
[ ] Not-for-profit corporation
(Is the not-for-profit corporation also a 501(c)(3))?
[ ] Yes [ ] No
[ ] Other (please specify)

2. For legal entities, the state (or foreign country) of incorporation or organization, if applicable:

Delaware

3. For legal entities not organized in the State of Illinois: Has the organization registered to do business in the State of Illinois as a foreign entity?

[X] Yes [ ] No [ ] N/A

B. IF THE DISCLOSING PARTY IS A LEGAL ENTITY:

1. List below the full names and titles of all executive officers and all directors of the entity. NOTE: For not-for-profit corporations, also list below all members, if any, which are legal entities. If there are no such members, write "no members." For trusts, estates or other similar entities, list below the legal titleholder(s).

If the entity is a general partnership, limited partnership, limited liability company, limited liability partnership or joint venture, list below the name and title of each general partner, managing member, manager or any other person or entity that controls the day-to-day management of the Disclosing Party. NOTE: Each legal entity listed below must submit an EDS on its own behalf.

Name	Title
Speedwagon Fund IV Manager, LLC	General Partner

2. Please provide the following information concerning each person or entity having a direct or indirect beneficial interest (including ownership) in excess of 7.5% of the Disclosing Party. Examples of such an interest include shares in a corporation, partnership interest in a partnership or joint venture,

interest of a member or manager in a limited liability company, or interest of a beneficiary of a trust, estate or other similar entity. If none, state "None." NOTE: Pursuant to Section 2-154-030 of the Municipal Code of Chicago ("Municipal Code"), the City may require any such additional information from any applicant which is reasonably intended to achieve full disclosure.

Name	Business Address	Percentage Interest in the Disclosing Party
No person or entity has an interest or ownership in 7.5% of the disclosing party		

SECTION III -- BUSINESS RELATIONSHIPS WITH CITY ELECTED OFFICIALS

Has the Disclosing Party had a "business relationship," as defined in Chapter 2-156 of the Municipal Code, with any City elected official in the 12 months before the date this EDS is signed?

[ ] Yes [x] No

If yes, please identify below the name(s) of such City elected official(s) and describe such relationship(s):

SECTION IV -- DISCLOSURE OF SUBCONTRACTORS AND OTHER RETAINED PARTIES

The Disclosing Party must disclose the name and business address of each subcontractor, attorney, lobbyist, accountant, consultant and any other person or entity whom the Disclosing Party has retained or expects to retain in connection with the Matter, as well as the nature of the relationship, and the total amount of the fees paid or estimated to be paid. The Disclosing Party is not required to disclose employees who are paid solely through the Disclosing Party's regular payroll.

"Lobbyist" means any person or entity who undertakes to influence any legislative or administrative action on behalf of any person or entity other than: (1) a not-for-profit entity, on an unpaid basis; or (2) himself. "Lobbyist" also means any person or entity any part of whose duties as an employee of another includes undertaking to influence any legislative or administrative action.

If the Disclosing Party is uncertain whether a disclosure is required under this Section, the Disclosing Party must either ask the City whether disclosure is required or make the disclosure.

Name (indicate whether retained or anticipated to be retained)	Business Address	Relationship to Disclosing Party (subcontractor, attorney, lobbyist, etc.)	Fees (indicate whether paid or estimated.) NOTE: "hourly rate" or "t.b.d." is not an acceptable response.
Pappageorge Haymes Partners	640 N. LaSalle St., Suite #400, Chicago, IL 60654	Project Architect	$200,000.00 estimated

(Add sheets if necessary)

[X] Check here if the Disclosing Party has not retained, nor expects to retain, any such persons or entities.

SECTION V -- CERTIFICATIONS

A. COURT-ORDERED CHILD SUPPORT COMPLIANCE

Under Municipal Code Section 2-92-415, substantial owners of business entities that contract with the City must remain in compliance with their child support obligations throughout the contract's term.

Has any person who directly or indirectly owns 10% or more of the Disclosing Party been declared in arrearage on any child support obligations by any Illinois court of competent jurisdiction?

[ ] Yes [ ] No [X] No person directly or indirectly owns 10% or more of the Disclosing Party.

If "Yes," has the person entered into a court-approved agreement for payment of all support owed and is the person in compliance with that agreement?

[ ] Yes [ ] No

B. FURTHER CERTIFICATIONS

1. Pursuant to Municipal Code Chapter 1-23, Article I ("Article I")(which the Applicant should consult for defined terms (e.g., "doing business") and legal requirements), if the Disclosing Party submitting this EDS is the Applicant and is doing business with the City, then the Disclosing Party certifies as follows: (i) neither the Applicant nor any controlling person is currently indicted or charged with, or has admitted guilt of, or has ever been convicted of, or placed under supervision for, any criminal offense involving actual, attempted, or conspiracy to commit bribery, theft, fraud, forgery, perjury, dishonesty or deceit against an officer or employee of the City or any sister agency; and (ii) the Applicant understands and acknowledges that compliance with Article I is a continuing requirement for doing business with the City. NOTE: If Article I applies to the Applicant, the permanent compliance timeframe in Article I supersedes some five-year compliance timeframes in certifications 2 and 3 below.

2. The Disclosing Party and, if the Disclosing Party is a legal entity, all of those persons or entities identified in Section II.B.1. of this EDS:

a. are not presently debarred, suspended, proposed for debarment, declared ineligible or voluntarily excluded from any transactions by any federal, state or local unit of government;

b. have not, within a five-year period preceding the date of this EDS, been convicted of a criminal offense, adjudged guilty, or had a civil judgment rendered against them in connection with: obtaining, attempting to obtain, or performing a public (federal, state or local) transaction or contract under a public transaction; a violation of federal or state antitrust statutes; fraud; embezzlement; theft; forgery; bribery; falsification or destruction of records; making false statements; or receiving stolen property;

c. are not presently indicted for, or criminally or civilly charged by, a governmental entity (federal, state or local) with committing any of the offenses set forth in clause B.2.b. of this Section V;

d. have not, within a five-year period preceding the date of this EDS, had one or more public transactions (federal, state or local) terminated for cause or default; and

e. have not, within a five-year period preceding the date of this EDS, been convicted, adjudged guilty, or found liable in a civil proceeding, or in any criminal or civil action, including actions concerning environmental violations, instituted by the City or by the federal government, any state, or any other unit of local government.

3. The certifications in subparts 3, 4 and 5 concern:

• the Disclosing Party;
• any "Contractor" (meaning any contractor or subcontractor used by the Disclosing Party in connection with the Matter, including but not limited to all persons or legal entities disclosed under Section IV, "Disclosure of Subcontractors and Other Retained Parties");
• any "Affiliated Entity" (meaning a person or entity that, directly or indirectly: controls the Disclosing Party, is controlled by the Disclosing Party, or is, with the Disclosing Party, under common control of another person or entity. Indicia of control include, without limitation: interlocking management or ownership; identity of interests among family members, shared facilities and equipment; common use of employees; or organization of a business entity following the ineligibility of a business entity to do business with federal or state or local government, including the City, using substantially the same management, ownership, or principals as the ineligible entity); with respect to Contractors, the term Affiliated Entity means a person or entity that directly or indirectly controls the Contractor, is controlled by it, or, with the Contractor, is under common control of another person or entity;
• any responsible official of the Disclosing Party, any Contractor or any Affiliated Entity or any other official, agent or employee of the Disclosing Party, any Contractor or any Affiliated Entity, acting pursuant to the direction or authorization of a responsible official of the Disclosing Party, any Contractor or any Affiliated Entity (collectively "Agents").

Neither the Disclosing Party, nor any Contractor, nor any Affiliated Entity of either the Disclosing Party or any Contractor nor any Agents have, during the five years before the date this EDS is signed, or, with respect to a Contractor, an Affiliated Entity, or an Affiliated Entity of a Contractor during the five years before the date of such Contractor's or Affiliated Entity's contract or engagement in connection with the Matter:

a. bribed or attempted to bribe, or been convicted or adjudged guilty of bribery or attempting to bribe, a public officer or employee of the City, the State of Illinois, or any agency of the federal government or of any state or local government in the United States of America, in that officer's or employee's official capacity;

b. agreed or colluded with other bidders or prospective bidders, or been a party to any such agreement, or been convicted or adjudged guilty of agreement or collusion among bidders or prospective bidders, in restraint of freedom of competition by agreement to bid a fixed price or otherwise; or

c. made an admission of such conduct described in a. or b. above that is a matter of record, but have not been prosecuted for such conduct; or

d. violated the provisions of Municipal Code Section 2-92-610 (Living Wage Ordinance).

4. Neither the Disclosing Party, Affiliated Entity or Contractor, or any of their employees, officials, agents or partners, is barred from contracting with any unit of state or local government as a result of engaging in or being convicted of (1) bid-rigging in violation of 720 ILCS 5/33E-3; (2) bid-rotating in violation of 720 ILCS 5/33E-4; or (3) any similar offense of any state or of the United States of America that contains the same elements as the offense of bid-rigging or bid-rotating.

5. Neither the Disclosing Party nor any Affiliated Entity is listed on any of the following lists maintained by the Office of Foreign Assets Control of the U.S. Department of the Treasury or the Bureau of Industry and Security of the U.S. Department of Commerce or their successors: the Specially Designated Nationals List, the Denied Persons List, the Unverified List, the Entity List and the Debarred List.

6. The Disclosing Party understands and shall comply with the applicable requirements of Chapters 2-55 (Legislative Inspector General), 2-56 (Inspector General) and 2-156 (Governmental Ethics) of the Municipal Code.

7. If the Disclosing Party is unable to certify to any of the above statements in this Part B (Further Certifications), the Disclosing Party must explain below:

_____

_____

_____

_____

If the letters "NA," the word "None," or no response appears on the lines above, it will be conclusively presumed that the Disclosing Party certified to the above statements.

8. To the best of the Disclosing Party's knowledge after reasonable inquiry, the following is a complete list of all current employees of the Disclosing Party who were, at any time during the 12-month period preceding the execution date of this EDS, an employee, or elected or appointed official, of the City of Chicago (if none, indicate with "N/A" or "none").

None

9. To the best of the Disclosing Party's knowledge after reasonable inquiry, the following is a complete list of all gifts that the Disclosing Party has given or caused to be given, at any time during the 12-month period preceding the execution date of this EDS, to an employee, or elected or appointed official, of the City of Chicago. For purposes of this statement, a "gift" does not include: (i) anything made generally available to City employees or to the general public, or (ii) food or drink provided in the course of official City business and having a retail value of less than $20 per recipient (if none, indicate with "N/A" or "none"). As to any gift listed below, please also list the name of the City recipient.

None

C. CERTIFICATION OF STATUS AS FINANCIAL INSTITUTION

1. The Disclosing Party certifies that the Disclosing Party (check one)

[ ] is [X] is not

a "financial institution" as defined in Section 2-32-455(b) of the Municipal Code.

2. If the Disclosing Party IS a financial institution, then the Disclosing Party pledges:

"We are not and will not become a predatory lender as defined in Chapter 2-32 of the Municipal Code. We further pledge that none of our affiliates is, and none of them will become, a predatory lender as defined in Chapter 2-32 of the Municipal Code. We understand that becoming a predatory lender or becoming an affiliate of a predatory lender may result in the loss of the privilege of doing business with the City."

If the Disclosing Party is unable to make this pledge because it or any of its affiliates (as defined in Section 2-32-455(b) of the Municipal Code) is a predatory lender within the meaning of Chapter 2-32 of the Municipal Code, explain here (attach additional pages if necessary):

If the letters "NA," the word "None," or no response appears on the lines above, it will be conclusively presumed that the Disclosing Party certified to the above statements.

D. CERTIFICATION REGARDING INTEREST IN CITY BUSINESS

Any words or terms that are defined in Chapter 2-156 of the Municipal Code have the same meanings when used in this Part D.

1. In accordance with Section 2-156-110 of the Municipal Code: Does any official or employee of the City have a financial interest in his or her own name or in the name of any other person or entity in the Matter?

[ ] Yes [X] No

NOTE: If you checked "Yes" to Item D.1., proceed to Items D.2. and D.3. If you checked "No" to Item D.1., proceed to Part E.

2. Unless sold pursuant to a process of competitive bidding, or otherwise permitted, no City elected official or employee shall have a financial interest in his or her own name or in the name of any other person or entity in the purchase of any property that (i) belongs to the City, or (ii) is sold for taxes or assessments, or (iii) is sold by virtue of legal process at the suit of the City (collectively, "City Property Sale"). Compensation for property taken pursuant to the City's eminent domain power does not constitute a financial interest within the meaning of this Part D.

Does the Matter involve a City Property Sale?

[ ] Yes [x] No

3. If you checked "Yes" to Item D.1., provide the names and business addresses of the City officials or employees having such interest and identify the nature of such interest:

Name	Business Address	Nature of Interest

4. The Disclosing Party further certifies that no prohibited financial interest in the Matter will be acquired by any City official or employee.

E. CERTIFICATION REGARDING SLAVERY ERA BUSINESS

Please check either 1. or 2. below. If the Disclosing Party checks 2., the Disclosing Party must disclose below or in an attachment to this EDS all information required by paragraph 2. Failure to

F.1. The Disclosing Party is not delinquent in the payment of any tax administered by the Illinois Department of Revenue, nor are the Disclosing Party or its Affiliated Entities delinquent in paying any fine, fee, tax or other charge owed to the City. This includes, but is not limited to, all water charges, sewer charges, license fees, parking tickets, property taxes or sales taxes.

F.2 If the Disclosing Party is the Applicant, the Disclosing Party and its Affiliated Entities will not use, nor permit their subcontractors to use, any facility listed by the U.S. E.P.A. on the federal Excluded Parties List System ("EPLS") maintained by the U. S. General Services Administration.

F.3 If the Disclosing Party is the Applicant, the Disclosing Party will obtain from any contractors/subcontractors hired or to be hired in connection with the Matter certifications equal in form and substance to those in F.1. and F.2. above and will not, without the prior written consent of the City, use any such contractor/subcontractor that does not provide such certifications or that the Disclosing Party has reason to believe has not provided or cannot provide truthful certifications.

NOTE: If the Disclosing Party cannot certify as to any of the items in F.1., F.2. or F.3. above, an explanatory statement must be attached to this EDS.

CERTIFICATION

Under penalty of perjury, the person signing below: (1) warrants that he/she is authorized to execute this EDS and Appendix A (if applicable) on behalf of the Disclosing Party, and (2) warrants that all certifications and statements contained in this EDS and Appendix A (if applicable) are true, accurate and complete as of the date furnished to the City.

Speedwagon Properties Fund IV, LP
(Print or type name of Disclosing Party)

By: _____
(Sign here)

Jason Schiffman
(Print or type name of person signing)

Manager
(Print or type title of person signing)

Signed and sworn to before me on (date) 8-7-14,
at Cook County, ILLINOIS (state).

Michelle J Poethkow Notary Public.

Commission expires: 6-17-17.

OFFICIAL SEAL
MICHELLE J POETHKOW
NOTARY PUBLIC - STATE OF ILLINOIS
MY COMMISSION EXPIRES:06/17/17

CITY OF CHICAGO
ECONOMIC DISCLOSURE STATEMENT AND AFFIDAVIT
APPENDIX A

FAMILIAL RELATIONSHIPS WITH ELECTED CITY OFFICIALS AND DEPARTMENT HEADS

This Appendix is to be completed only by (a) the Applicant, and (b) any legal entity which has a direct ownership interest in the Applicant exceeding 7.5 percent. It is not to be completed by any legal entity which has only an indirect ownership interest in the Applicant.

Under Municipal Code Section 2-154-015, the Disclosing Party must disclose whether such Disclosing Party or any "Applicable Party" or any Spouse or Domestic Partner thereof currently has a "familial relationship" with any elected city official or department head. A "familial relationship" exists if, as of the date this EDS is signed, the Disclosing Party or any "Applicable Party" or any Spouse or Domestic Partner thereof is related to the mayor, any alderman, the city clerk, the city treasurer or any city department head as spouse or domestic partner or as any of the following, whether by blood or adoption: parent, child, brother or sister, aunt or uncle, niece or nephew, grandparent, grandchild, father-in-law, mother-in-law, son-in-law, daughter-in-law, stepfather or stepmother, stepson or stepdaughter, stepbrother or stepsister or half-brother or half-sister.

"Applicable Party" means (1) all executive officers of the Disclosing Party listed in Section II.B.1.a., if the Disclosing Party is a corporation; all partners of the Disclosing Party, if the Disclosing Party is a general partnership; all general partners and limited partners of the Disclosing Party, if the Disclosing Party is a limited partnership; all managers, managing members and members of the Disclosing Party, if the Disclosing Party is a limited liability company; (2) all principal officers of the Disclosing Party; and (3) any person having more than a 7.5 percent ownership interest in the Disclosing Party. "Principal officers" means the president, chief operating officer, executive director, chief financial officer, treasurer or secretary of a legal entity or any person exercising similar authority.

Does the Disclosing Party or any "Applicable Party" or any Spouse or Domestic Partner thereof currently have a "familial relationship" with an elected city official or department head?

[ ] Yes [x] No

If yes, please identify below (1) the name and title of such person, (2) the name of the legal entity to which such person is connected; (3) the name and title of the elected city official or department head to whom such person has a familial relationship, and (4) the precise nature of such familial relationship.

_____

_____

_____

CITY OF CHICAGO
ECONOMIC DISCLOSURE STATEMENT
AND AFFIDAVIT

SECTION I -- GENERAL INFORMATION

A. Legal name of the Disclosing Party submitting this EDS. Include d/b/a/ if applicable:

JD Companies LLC

Check ONE of the following three boxes:

Indicate whether the Disclosing Party submitting this EDS is:

1. [ ] the Applicant
   OR
2. [X] a legal entity holding a direct or indirect interest in the Applicant. State the legal name of the Applicant in which the Disclosing Party holds an interest: SP Michigan, LLC
   OR
3. [ ] a legal entity with a right of control (see Section II.B.1.) State the legal name of the entity in which the Disclosing Party holds a right of control: _____

B. Business address of the Disclosing Party: 152 East Huron St., Suite 100, Chicago, IL 60654

C. Telephone: (312) 519-9065 Fax: _____ Email: damondance@gmail.com

D. Name of contact person: Damon Dance

E. Federal Employer Identification No. (if you have one): _____

F. Brief description of contract, transaction or other undertaking (referred to below as the "Matter") to which this EDS pertains. (Include project number and location of property, if applicable):

Application for Permit Fee Waiver regarding 1323 S. Michigan Ave, Chicago, IL 60605

G. Which City agency or department is requesting this EDS? Department of Planning and Development

If the Matter is a contract being handled by the City's Department of Procurement Services, please complete the following:

Specification # _____ and Contract # _____

SECTION II -- DISCLOSURE OF OWNERSHIP INTERESTS

A. NATURE OF THE DISCLOSING PARTY

1. Indicate the nature of the Disclosing Party:

[ ] Person
[ ] Publicly registered business corporation
[ ] Privately held business corporation
[ ] Sole proprietorship
[ ] General partnership
[ ] Limited partnership
[ ] Trust
[X] Limited liability company
[ ] Limited liability partnership
[ ] Joint venture
[ ] Not-for-profit corporation
(Is the not-for-profit corporation also a 501(c)(3))?
[ ] Yes [ ] No
[ ] Other (please specify)

2. For legal entities, the state (or foreign country) of incorporation or organization, if applicable:

Illinois

3. For legal entities not organized in the State of Illinois: Has the organization registered to do business in the State of Illinois as a foreign entity?

[ ] Yes [ ] No [X] N/A

B. IF THE DISCLOSING PARTY IS A LEGAL ENTITY:

1. List below the full names and titles of all executive officers and all directors of the entity. **NOTE:** For not-for-profit corporations, also list below all members, if any, which are legal entities. If there are no such members, write "no members." For trusts, estates or other similar entities, list below the legal titleholder(s).

If the entity is a general partnership, limited partnership, limited liability company, limited liability partnership or joint venture, list below the name and title of each general partner, managing member, manager or any other person or entity that controls the day-to-day management of the Disclosing Party. **NOTE:** Each legal entity listed below must submit an EDS on its own behalf.

Name	Title
Damon Dance	Manager
Jay Schiesser	Manager

2. Please provide the following information concerning each person or entity having a direct or indirect beneficial interest (including ownership) in excess of 7.5% of the Disclosing Party. Examples of such an interest include shares in a corporation, partnership interest in a partnership or joint venture,

interest of a member or manager in a limited liability company, or interest of a beneficiary of a trust, estate or other similar entity. If none, state "None." **NOTE**: Pursuant to Section 2-154-030 of the Municipal Code of Chicago ("Municipal Code"), the City may require any such additional information from any applicant which is reasonably intended to achieve full disclosure.

Name	Business Address	Percentage Interest in the Disclosing Party
Damon Dance	1459 N Larrabee St Unit B Chicago, IL 60610	50%
Jay Schiesser	152 W Huron St, Suite 100 Chicago, IL 60654	50%

SECTION III -- BUSINESS RELATIONSHIPS WITH CITY ELECTED OFFICIALS

Has the Disclosing Party had a "business relationship," as defined in Chapter 2-156 of the Municipal Code, with any City elected official in the 12 months before the date this EDS is signed?

[ ] Yes [x] No

If yes, please identify below the name(s) of such City elected official(s) and describe such relationship(s):

SECTION IV -- DISCLOSURE OF SUBCONTRACTORS AND OTHER RETAINED PARTIES

The Disclosing Party must disclose the name and business address of each subcontractor, attorney, lobbyist, accountant, consultant and any other person or entity whom the Disclosing Party has retained or expects to retain in connection with the Matter, as well as the nature of the relationship, and the total amount of the fees paid or estimated to be paid. The Disclosing Party is not required to disclose employees who are paid solely through the Disclosing Party's regular payroll.

"Lobbyist" means any person or entity who undertakes to influence any legislative or administrative action on behalf of any person or entity other than: (1) a not-for-profit entity, on an unpaid basis, or (2) himself. "Lobbyist" also means any person or entity any part of whose duties as an employee of another includes undertaking to influence any legislative or administrative action.

If the Disclosing Party is uncertain whether a disclosure is required under this Section, the Disclosing Party must either ask the City whether disclosure is required or make the disclosure.

Name (indicate whether retained or anticipated to be retained)	Business Address	Relationship to Disclosing Party (subcontractor, attorney, lobbyist, etc.)	Fees (indicate whether paid or estimated.) **NOTE:** "hourly rate" or "t.b.d." is not an acceptable response.
Pappageorge Haymes Partners	640 N. LaSalle St., Suite #400, Chicago, IL 60654	Project Architect	$200,000 estimated

(Add sheets if necessary)

[X] Check here if the Disclosing Party has not retained, nor expects to retain, any such persons or entities.

SECTION V -- CERTIFICATIONS

A. COURT-ORDERED CHILD SUPPORT COMPLIANCE

Under Municipal Code Section 2-92-415, substantial owners of business entities that contract with the City must remain in compliance with their child support obligations throughout the contract's term.

Has any person who directly or indirectly owns 10% or more of the Disclosing Party been declared in arrearage on any child support obligations by any Illinois court of competent jurisdiction?

[ ] Yes [X] No [ ] No person directly or indirectly owns 10% or more of the Disclosing Party.

If "Yes," has the person entered into a court-approved agreement for payment of all support owed and is the person in compliance with that agreement?

[ ] Yes [ ] No

B. FURTHER CERTIFICATIONS

1. Pursuant to Municipal Code Chapter 1-23, Article I ("Article I")(which the Applicant should consult for defined terms (e.g., "doing business") and legal requirements), if the Disclosing Party submitting this EDS is the Applicant and is doing business with the City, then the Disclosing Party certifies as follows: (i) neither the Applicant nor any controlling person is currently indicted or charged with, or has admitted guilt of, or has ever been convicted of, or placed under supervision for, any criminal offense involving actual, attempted, or conspiracy to commit bribery, theft, fraud, forgery, perjury, dishonesty or deceit against an officer or employee of the City or any sister agency; and (ii) the Applicant understands and acknowledges that compliance with Article I is a continuing requirement for doing business with the City. NOTE: If Article I applies to the Applicant, the permanent compliance timeframe in Article I supersedes some five-year compliance timeframes in certifications 2 and 3 below.

2. The Disclosing Party and, if the Disclosing Party is a legal entity, all of those persons or entities identified in Section II.B.1. of this EDS:

a. are not presently debarred, suspended, proposed for debarment, declared ineligible or voluntarily excluded from any transactions by any federal, state or local unit of government;

b. have not, within a five-year period preceding the date of this EDS, been convicted of a criminal offense, adjudged guilty, or had a civil judgment rendered against them in connection with: obtaining, attempting to obtain, or performing a public (federal, state or local) transaction or contract under a public transaction; a violation of federal or state antitrust statutes; fraud; embezzlement; theft; forgery; bribery; falsification or destruction of records; making false statements; or receiving stolen property;

c. are not presently indicted for, or criminally or civilly charged by, a governmental entity (federal, state or local) with committing any of the offenses set forth in clause B.2.b. of this Section V;

d. have not, within a five-year period preceding the date of this EDS, had one or more public transactions (federal, state or local) terminated for cause or default; and

e. have not, within a five-year period preceding the date of this EDS, been convicted, adjudged guilty, or found liable in a civil proceeding, or in any criminal or civil action, including actions concerning environmental violations, instituted by the City or by the federal government, any state, or any other unit of local government.

3. The certifications in subparts 3, 4 and 5 concern:

• the Disclosing Party;
• any "Contractor" (meaning any contractor or subcontractor used by the Disclosing Party in connection with the Matter, including but not limited to all persons or legal entities disclosed under Section IV, "Disclosure of Subcontractors and Other Retained Parties");
• any "Affiliated Entity" (meaning a person or entity that, directly or indirectly: controls the Disclosing Party, is controlled by the Disclosing Party, or is, with the Disclosing Party, under common control of another person or entity. Indicia of control include, without limitation: interlocking management or ownership; identity of interests among family members, shared facilities and equipment; common use of employees; or organization of a business entity following the ineligibility of a business entity to do business with federal or state or local government, including the City, using substantially the same management, ownership, or principals as the ineligible entity); with respect to Contractors, the term Affiliated Entity means a person or entity that directly or indirectly controls the Contractor, is controlled by it, or, with the Contractor, is under common control of another person or entity;
• any responsible official of the Disclosing Party, any Contractor or any Affiliated Entity or any other official, agent or employee of the Disclosing Party, any Contractor or any Affiliated Entity, acting pursuant to the direction or authorization of a responsible official of the Disclosing Party, any Contractor or any Affiliated Entity (collectively "Agents").

Neither the Disclosing Party, nor any Contractor, nor any Affiliated Entity of either the Disclosing Party or any Contractor nor any Agents have, during the five years before the date this EDS is signed, or, with respect to a Contractor, an Affiliated Entity, or an Affiliated Entity of a Contractor during the five years before the date of such Contractor's or Affiliated Entity's contract or engagement in connection with the Matter:

a. bribed or attempted to bribe, or been convicted or adjudged guilty of bribery or attempting to bribe, a public officer or employee of the City, the State of Illinois, or any agency of the federal government or of any state or local government in the United States of America, in that officer's or employee's official capacity;

b. agreed or colluded with other bidders or prospective bidders, or been a party to any such agreement, or been convicted or adjudged guilty of agreement or collusion among bidders or prospective bidders, in restraint of freedom of competition by agreement to bid a fixed price or otherwise; or

c. made an admission of such conduct described in a. or b. above that is a matter of record, but have not been prosecuted for such conduct; or

d. violated the provisions of Municipal Code Section 2-92-610 (Living Wage Ordinance).

4. Neither the Disclosing Party, Affiliated Entity or Contractor, or any of their employees, officials, agents or partners, is barred from contracting with any unit of state or local government as a result of engaging in or being convicted of (1) bid-rigging in violation of 720 ILCS 5/33E-3; (2) bid-rotating in violation of 720 ILCS 5/33E-4; or (3) any similar offense of any state or of the United States of America that contains the same elements as the offense of bid-rigging or bid-rotating.

5. Neither the Disclosing Party nor any Affiliated Entity is listed on any of the following lists maintained by the Office of Foreign Assets Control of the U.S. Department of the Treasury or the Bureau of Industry and Security of the U.S. Department of Commerce or their successors: the Specially Designated Nationals List, the Denied Persons List, the Unverified List, the Entity List and the Debarred List.

6. The Disclosing Party understands and shall comply with the applicable requirements of Chapters 2-55 (Legislative Inspector General), 2-56 (Inspector General) and 2-156 (Governmental Ethics) of the Municipal Code.

7. If the Disclosing Party is unable to certify to any of the above statements in this Part B (Further Certifications), the Disclosing Party must explain below:

_____

_____

_____

_____

If the letters "NA," the word "None," or no response appears on the lines above, it will be conclusively presumed that the Disclosing Party certified to the above statements.

8. To the best of the Disclosing Party's knowledge after reasonable inquiry, the following is a complete list of all current employees of the Disclosing Party who were, at any time during the 12-month period preceding the execution date of this EDS, an employee, or elected or appointed official, of the City of Chicago (if none, indicate with "N/A" or "none").

None

9. To the best of the Disclosing Party's knowledge after reasonable inquiry, the following is a complete list of all gifts that the Disclosing Party has given or caused to be given, at any time during the 12-month period preceding the execution date of this EDS, to an employee, or elected or appointed official, of the City of Chicago. For purposes of this statement, a "gift" does not include: (i) anything made generally available to City employees or to the general public, or (ii) food or drink provided in the course of official City business and having a retail value of less than $20 per recipient (if none, indicate with "N/A" or "none"). As to any gift listed below, please also list the name of the City recipient.

None

C. CERTIFICATION OF STATUS AS FINANCIAL INSTITUTION

1. The Disclosing Party certifies that the Disclosing Party (check one)

[ ] is [X] is not

a "financial institution" as defined in Section 2-32-455(b) of the Municipal Code.

2. If the Disclosing Party IS a financial institution, then the Disclosing Party pledges:

"We are not and will not become a predatory lender as defined in Chapter 2-32 of the Municipal Code. We further pledge that none of our affiliates is, and none of them will become, a predatory lender as defined in Chapter 2-32 of the Municipal Code. We understand that becoming a predatory lender or becoming an affiliate of a predatory lender may result in the loss of the privilege of doing business with the City."

If the Disclosing Party is unable to make this pledge because it or any of its affiliates (as defined in Section 2-32-455(b) of the Municipal Code) is a predatory lender within the meaning of Chapter 2-32 of the Municipal Code, explain here (attach additional pages if necessary):

If the letters "NA," the word "None," or no response appears on the lines above, it will be conclusively presumed that the Disclosing Party certified to the above statements.

D. CERTIFICATION REGARDING INTEREST IN CITY BUSINESS

Any words or terms that are defined in Chapter 2-156 of the Municipal Code have the same meanings when used in this Part D.

1. In accordance with Section 2-156-110 of the Municipal Code: Does any official or employee of the City have a financial interest in his or her own name or in the name of any other person or entity in the Matter?

[ ] Yes [x] No

NOTE: If you checked "Yes" to Item D.1., proceed to Items D.2. and D.3. If you checked "No" to Item D.1., proceed to Part E.

2. Unless sold pursuant to a process of competitive bidding, or otherwise permitted, no City elected official or employee shall have a financial interest in his or her own name or in the name of any other person or entity in the purchase of any property that (i) belongs to the City, or (ii) is sold for taxes or assessments, or (iii) is sold by virtue of legal process at the suit of the City (collectively, "City Property Sale"). Compensation for property taken pursuant to the City's eminent domain power does not constitute a financial interest within the meaning of this Part D.

Does the Matter involve a City Property Sale?

[ ] Yes [x] No

3. If you checked "Yes" to Item D.1., provide the names and business addresses of the City officials or employees having such interest and identify the nature of such interest:

Name	Business Address	Nature of Interest

4. The Disclosing Party further certifies that no prohibited financial interest in the Matter will be acquired by any City official or employee.

E. CERTIFICATION REGARDING SLAVERY ERA BUSINESS

Please check either 1. or 2. below. If the Disclosing Party checks 2., the Disclosing Party must disclose below or in an attachment to this EDS all information required by paragraph 2. Failure to

comply with these disclosure requirements may make any contract entered into with the City in connection with the Matter voidable by the City.

__x__ 1. The Disclosing Party verifies that the Disclosing Party has searched any and all records of the Disclosing Party and any and all predecessor entities regarding records of investments or profits from slavery or slaveholder insurance policies during the slavery era (including insurance policies issued to slaveholders that provided coverage for damage to or injury or death of their slaves), and the Disclosing Party has found no such records.

____ 2. The Disclosing Party verifies that, as a result of conducting the search in step 1 above, the Disclosing Party has found records of investments or profits from slavery or slaveholder insurance policies. The Disclosing Party verifies that the following constitutes full disclosure of all such records, including the names of any and all slaves or slaveholders described in those records:

_____

_____

_____

_____

SECTION VI -- CERTIFICATIONS FOR FEDERALLY FUNDED MATTERS

NOTE: If the Matter is federally funded, complete this Section VI. **If the Matter is not federally funded,** proceed to Section VII. For purposes of this Section VI, tax credits allocated by the City and proceeds of debt obligations of the City are not federal funding.

A. CERTIFICATION REGARDING LOBBYING

1. List below the names of all persons or entities registered under the federal Lobbying Disclosure Act of 1995 who have made lobbying contacts on behalf of the Disclosing Party with respect to the Matter: (Add sheets if necessary):

_____

_____

_____

(If no explanation appears or begins on the lines above, or if the letters "NA" or if the word "None" appear, it will be conclusively presumed that the Disclosing Party means that NO persons or entities registered under the Lobbying Disclosure Act of 1995 have made lobbying contacts on behalf of the Disclosing Party with respect to the Matter.)

2. The Disclosing Party has not spent and will not expend any federally appropriated funds to pay any person or entity listed in Paragraph A.1. above for his or her lobbying activities or to pay any person or entity to influence or attempt to influence an officer or employee of any agency, as defined by applicable federal law, a member of Congress, an officer or employee of Congress, or an employee of a member of Congress, in connection with the award of any federally funded contract, making any federally funded grant or loan, entering into any cooperative agreement, or to extend, continue, renew, amend, or modify any federally funded contract, grant, loan, or cooperative agreement.

3. The Disclosing Party will submit an updated certification at the end of each calendar quarter in which there occurs any event that materially affects the accuracy of the statements and information set forth in paragraphs A.1. and A.2. above.

4. The Disclosing Party certifies that either: (i) it is not an organization described in section 501(c)(4) of the Internal Revenue Code of 1986; or (ii) it is an organization described in section 501(c)(4) of the Internal Revenue Code of 1986 but has not engaged and will not engage in "Lobbying Activities".

5. If the Disclosing Party is the Applicant, the Disclosing Party must obtain certifications equal in form and substance to paragraphs A.1. through A.4. above from all subcontractors before it awards any subcontract and the Disclosing Party must maintain all such subcontractors' certifications for the duration of the Matter and must make such certifications promptly available to the City upon request.

B. CERTIFICATION REGARDING EQUAL EMPLOYMENT OPPORTUNITY

If the Matter is federally funded, federal regulations require the Applicant and all proposed subcontractors to submit the following information with their bids or in writing at the outset of negotiations.

Is the Disclosing Party the Applicant?

[ ] Yes [ ] No

If "Yes," answer the three questions below:

1. Have you developed and do you have on file affirmative action programs pursuant to applicable federal regulations? (See 41 CFR Part 60-2.)
[ ] Yes [ ] No

2. Have you filed with the Joint Reporting Committee, the Director of the Office of Federal Contract Compliance Programs, or the Equal Employment Opportunity Commission all reports due under the applicable filing requirements?
[ ] Yes [ ] No

3. Have you participated in any previous contracts or subcontracts subject to the equal opportunity clause?
[ ] Yes [ ] No

If you checked "No" to question 1. or 2. above, please provide an explanation:

_____

_____

SECTION VII -- ACKNOWLEDGMENTS, CONTRACT INCORPORATION, COMPLIANCE, PENALTIES, DISCLOSURE

The Disclosing Party understands and agrees that:

A. The certifications, disclosures, and acknowledgments contained in this EDS will become part of any contract or other agreement between the Applicant and the City in connection with the Matter, whether procurement, City assistance, or other City action, and are material inducements to the City's execution of any contract or taking other action with respect to the Matter. The Disclosing Party understands that it must comply with all statutes, ordinances, and regulations on which this EDS is based.

B. The City's Governmental Ethics and Campaign Financing Ordinances, Chapters 2-156 and 2-164 of the Municipal Code, impose certain duties and obligations on persons or entities seeking City contracts, work, business, or transactions. The full text of these ordinances and a training program is available on line at www.cityofchicago.org/Ethics, and may also be obtained from the City's Board of Ethics, 740 N.

Sedgwick St., Suite 500, Chicago, IL 60610, (312) 744-9660. The Disclosing Party must comply fully with the applicable ordinances.

C. If the City determines that any information provided in this EDS is false, incomplete or inaccurate, any contract or other agreement in connection with which it is submitted may be rescinded or be void or voidable, and the City may pursue any remedies under the contract or agreement (if not rescinded or void), at law, or in equity, including terminating the Disclosing Party's participation in the Matter and/or declining to allow the Disclosing Party to participate in other transactions with the City. Remedies at law for a false statement of material fact may include incarceration and an award to the City of treble damages.

D. It is the City's policy to make this document available to the public on its Internet site and/or upon request. Some or all of the information provided on this EDS and any attachments to this EDS may be made available to the public on the Internet, in response to a Freedom of Information Act request, or otherwise. By completing and signing this EDS, the Disclosing Party waives and releases any possible rights or claims which it may have against the City in connection with the public release of information contained in this EDS and also authorizes the City to verify the accuracy of any information submitted in this EDS.

E. The information provided in this EDS must be kept current. In the event of changes, the Disclosing Party must supplement this EDS up to the time the City takes action on the Matter. If the Matter is a contract being handled by the City's Department of Procurement Services, the Disclosing Party must update this EDS as the contract requires. **NOTE:** With respect to Matters subject to Article I of Chapter 1-23 of the Municipal Code (imposing **PERMANENT INELIGIBILITY** for certain specified offenses), the information provided herein regarding eligibility must be kept current for a longer period, as required by Chapter 1-23 and Section 2-154-020 of the Municipal Code.

The Disclosing Party represents and warrants that:

F.1. The Disclosing Party is not delinquent in the payment of any tax administered by the Illinois Department of Revenue, nor are the Disclosing Party or its Affiliated Entities delinquent in paying any fine, fee, tax or other charge owed to the City. This includes, but is not limited to, all water charges, sewer charges, license fees, parking tickets, property taxes or sales taxes.

F.2 If the Disclosing Party is the Applicant, the Disclosing Party and its Affiliated Entities will not use, nor permit their subcontractors to use, any facility listed by the U.S. E.P.A. on the federal Excluded Parties List System ("EPLS") maintained by the U. S. General Services Administration.

F.3 If the Disclosing Party is the Applicant, the Disclosing Party will obtain from any contractors/subcontractors hired or to be hired in connection with the Matter certifications equal in form and substance to those in F.1. and F.2. above and will not, without the prior written consent of the City, use any such contractor/subcontractor that does not provide such certifications or that the Disclosing Party has reason to believe has not provided or cannot provide truthful certifications.

NOTE: If the Disclosing Party cannot certify as to any of the items in F.1., F.2. or F.3. above, an explanatory statement must be attached to this EDS.

CERTIFICATION

Under penalty of perjury, the person signing below: (1) warrants that he/she is authorized to execute this EDS and Appendix A (if applicable) on behalf of the Disclosing Party, and (2) warrants that all certifications and statements contained in this EDS and Appendix A (if applicable) are true, accurate and complete as of the date furnished to the City.

JD COMPANIES LLC
(Print or type name of Disclosing Party)

By: _____
(Sign here)

JAY SCHLESSER
(Print or type name of person signing)

MANAGER
(Print or type title of person signing)

Signed and sworn to before me on (date) 7/31/2014,
at Cook County, ILLINOIS (state).

_____ Notary Public.

Commission expires: 3/19/2017.

OFFICIAL SEAL
KAREN FRESCHAUF
Notary Public - State of Illinois
My Commission Expires Mar 19, 2017

CITY OF CHICAGO
ECONOMIC DISCLOSURE STATEMENT AND AFFIDAVIT
APPENDIX A

FAMILIAL RELATIONSHIPS WITH ELECTED CITY OFFICIALS AND DEPARTMENT HEADS

This Appendix is to be completed only by (a) the Applicant, and (b) any legal entity which has a direct ownership interest in the Applicant exceeding 7.5 percent. It is not to be completed by any legal entity which has only an indirect ownership interest in the Applicant.

Under Municipal Code Section 2-154-015, the Disclosing Party must disclose whether such Disclosing Party or any "Applicable Party" or any Spouse or Domestic Partner thereof currently has a "familial relationship" with any elected city official or department head. A "familial relationship" exists if, as of the date this EDS is signed, the Disclosing Party or any "Applicable Party" or any Spouse or Domestic Partner thereof is related to the mayor, any alderman, the city clerk, the city treasurer or any city department head as spouse or domestic partner or as any of the following, whether by blood or adoption: parent, child, brother or sister, aunt or uncle, niece or nephew, grandparent, grandchild, father-in-law, mother-in-law, son-in-law, daughter-in-law, stepfather or stepmother, stepson or stepdaughter, stepbrother or stepsister or half-brother or half-sister.

"Applicable Party" means (1) all executive officers of the Disclosing Party listed in Section II.B.1.a., if the Disclosing Party is a corporation; all partners of the Disclosing Party, if the Disclosing Party is a general partnership; all general partners and limited partners of the Disclosing Party, if the Disclosing Party is a limited partnership; all managers, managing members and members of the Disclosing Party, if the Disclosing Party is a limited liability company; (2) all principal officers of the Disclosing Party; and (3) any person having more than a 7.5 percent ownership interest in the Disclosing Party. "Principal officers" means the president, chief operating officer, executive director, chief financial officer, treasurer or secretary of a legal entity or any person exercising similar authority.

Does the Disclosing Party or any "Applicable Party" or any Spouse or Domestic Partner thereof currently have a "familial relationship" with an elected city official or department head?

[ ] Yes [x] No

If yes, please identify below (1) the name and title of such person, (2) the name of the legal entity to which such person is connected; (3) the name and title of the elected city official or department head to whom such person has a familial relationship, and (4) the precise nature of such familial relationship.

_____

_____

_____

CITY OF CHICAGO
ECONOMIC DISCLOSURE STATEMENT
AND AFFIDAVIT

SECTION I -- GENERAL INFORMATION

A. Legal name of the Disclosing Party submitting this EDS. Include d/b/a/ if applicable:

JD Companies Fund I LLC

Check ONE of the following three boxes:

Indicate whether the Disclosing Party submitting this EDS is:

1. [ ] the Applicant
   OR
2. [x] a legal entity holding a direct or indirect interest in the Applicant. State the legal name of the Applicant in which the Disclosing Party holds an interest: SP Michigan, LLC
   OR
3. [ ] a legal entity with a right of control (see Section II.B.1.) State the legal name of the entity in which the Disclosing Party holds a right of control: _____

B. Business address of the Disclosing Party: 152 East Huron St., Suite 100, Chicago, IL 60654

C. Telephone: (312) 519-9065 Fax: _____ Email: damondance@gmail.com

D. Name of contact person: Damon Dance

E. Federal Employer Identification No. (if you have one): _____

F. Brief description of contract, transaction or other undertaking (referred to below as the "Matter") to which this EDS pertains. (Include project number and location of property, if applicable):

Application for Permit Fee Waiver regarding 1323 S. Michigan Ave, Chicago, IL 60605

G. Which City agency or department is requesting this EDS? Department of Planning and Development

If the Matter is a contract being handled by the City's Department of Procurement Services, please complete the following:

Specification # _____ and Contract # _____

SECTION II -- DISCLOSURE OF OWNERSHIP INTERESTS

A. NATURE OF THE DISCLOSING PARTY

1. Indicate the nature of the Disclosing Party:

[ ] Person
[ ] Publicly registered business corporation
[ ] Privately held business corporation
[ ] Sole proprietorship
[ ] General partnership
[ ] Limited partnership
[ ] Trust
[X] Limited liability company
[ ] Limited liability partnership
[ ] Joint venture
[ ] Not-for-profit corporation
(Is the not-for-profit corporation also a 501(c)(3))?
[ ] Yes [ ] No
[ ] Other (please specify)

2. For legal entities, the state (or foreign country) of incorporation or organization, if applicable:

Illinois

3. For legal entities not organized in the State of Illinois: Has the organization registered to do business in the State of Illinois as a foreign entity?

[ ] Yes [ ] No [X] N/A

B. IF THE DISCLOSING PARTY IS A LEGAL ENTITY:

1. List below the full names and titles of all executive officers and all directors of the entity. **NOTE:** For not-for-profit corporations, also list below all members, if any, which are legal entities. If there are no such members, write "no members." For trusts, estates or other similar entities, list below the legal titleholder(s).

If the entity is a general partnership, limited partnership, limited liability company, limited liability partnership or joint venture, list below the name and title of each general partner, managing member, manager or any other person or entity that controls the day-to-day management of the Disclosing Party. **NOTE**: Each legal entity listed below must submit an EDS on its own behalf.

Name	Title
Damon Dance	Manager
Jay Schiesser	Manager

2. Please provide the following information concerning each person or entity having a direct or indirect beneficial interest (including ownership) in excess of 7.5% of the Disclosing Party. Examples of such an interest include shares in a corporation, partnership interest in a partnership or joint venture,

interest of a member or manager in a limited liability company, or interest of a beneficiary of a trust, estate or other similar entity. If none, state "None." **NOTE**: Pursuant to Section 2-154-030 of the Municipal Code of Chicago ("Municipal Code"), the City may require any such additional information from any applicant which is reasonably intended to achieve full disclosure.

Name	Business Address	Percentage Interest in the Disclosing Party
Please see attached		

SECTION III -- BUSINESS RELATIONSHIPS WITH CITY ELECTED OFFICIALS

Has the Disclosing Party had a "business relationship," as defined in Chapter 2-156 of the Municipal Code, with any City elected official in the 12 months before the date this EDS is signed?

[ ] Yes [x] No

If yes, please identify below the name(s) of such City elected official(s) and describe such relationship(s):

SECTION IV -- DISCLOSURE OF SUBCONTRACTORS AND OTHER RETAINED PARTIES

The Disclosing Party must disclose the name and business address of each subcontractor, attorney, lobbyist, accountant, consultant and any other person or entity whom the Disclosing Party has retained or expects to retain in connection with the Matter, as well as the nature of the relationship, and the total amount of the fees paid or estimated to be paid. The Disclosing Party is not required to disclose employees who are paid solely through the Disclosing Party's regular payroll.

"Lobbyist" means any person or entity who undertakes to influence any legislative or administrative action on behalf of any person or entity other than: (1) a not-for-profit entity, on an unpaid basis, or (2) himself. "Lobbyist" also means any person or entity any part of whose duties as an employee of another includes undertaking to influence any legislative or administrative action.

If the Disclosing Party is uncertain whether a disclosure is required under this Section, the Disclosing Party must either ask the City whether disclosure is required or make the disclosure.

Name (indicate whether retained or anticipated to be retained)	Business Address	Relationship to Disclosing Party (subcontractor, attorney, lobbyist, etc.)	Fees (indicate whether paid or estimated.) **NOTE:** "hourly rate" or "t.b.d." is not an acceptable response.
Pappageorge Haymes Partners	640 N. LaSalle St., Suite #400, Chicago, IL 60654	Project Architect	$200,000 estimated

(Add sheets if necessary)

[X] Check here if the Disclosing Party has not retained, nor expects to retain, any such persons or entities.

SECTION V -- CERTIFICATIONS

A. COURT-ORDERED CHILD SUPPORT COMPLIANCE

Under Municipal Code Section 2-92-415, substantial owners of business entities that contract with the City must remain in compliance with their child support obligations throughout the contract's term.

Has any person who directly or indirectly owns 10% or more of the Disclosing Party been declared in arrearage on any child support obligations by any Illinois court of competent jurisdiction?

[ ] Yes [X] No [ ] No person directly or indirectly owns 10% or more of the Disclosing Party.

If "Yes," has the person entered into a court-approved agreement for payment of all support owed and is the person in compliance with that agreement?

[ ] Yes [ ] No

B. FURTHER CERTIFICATIONS

1. Pursuant to Municipal Code Chapter 1-23, Article I ("Article I")(which the Applicant should consult for defined terms (e.g., "doing business") and legal requirements), if the Disclosing Party submitting this EDS is the Applicant and is doing business with the City, then the Disclosing Party certifies as follows: (i) neither the Applicant nor any controlling person is currently indicted or charged with, or has admitted guilt of, or has ever been convicted of, or placed under supervision for, any criminal offense involving actual, attempted, or conspiracy to commit bribery, theft, fraud, forgery, perjury, dishonesty or deceit against an officer or employee of the City or any sister agency; and (ii) the Applicant understands and acknowledges that compliance with Article I is a continuing requirement for doing business with the City. NOTE: If Article I applies to the Applicant, the permanent compliance timeframe in Article I supersedes some five-year compliance timeframes in certifications 2 and 3 below.

2. The Disclosing Party and, if the Disclosing Party is a legal entity, all of those persons or entities identified in Section II.B.1. of this EDS:

a. are not presently debarred, suspended, proposed for debarment, declared ineligible or voluntarily excluded from any transactions by any federal, state or local unit of government;

b. have not, within a five-year period preceding the date of this EDS, been convicted of a criminal offense, adjudged guilty, or had a civil judgment rendered against them in connection with: obtaining, attempting to obtain, or performing a public (federal, state or local) transaction or contract under a public transaction; a violation of federal or state antitrust statutes; fraud; embezzlement; theft; forgery; bribery; falsification or destruction of records; making false statements; or receiving stolen property;

c. are not presently indicted for, or criminally or civilly charged by, a governmental entity (federal, state or local) with committing any of the offenses set forth in clause B.2.b. of this Section V;

d. have not, within a five-year period preceding the date of this EDS, had one or more public transactions (federal, state or local) terminated for cause or default; and

e. have not, within a five-year period preceding the date of this EDS, been convicted, adjudged guilty, or found liable in a civil proceeding, or in any criminal or civil action, including actions concerning environmental violations, instituted by the City or by the federal government, any state, or any other unit of local government.

3. The certifications in subparts 3, 4 and 5 concern:

• the Disclosing Party;
• any "Contractor" (meaning any contractor or subcontractor used by the Disclosing Party in connection with the Matter, including but not limited to all persons or legal entities disclosed under Section IV, "Disclosure of Subcontractors and Other Retained Parties");
• any "Affiliated Entity" (meaning a person or entity that, directly or indirectly: controls the Disclosing Party, is controlled by the Disclosing Party, or is, with the Disclosing Party, under common control of another person or entity. Indicia of control include, without limitation: interlocking management or ownership; identity of interests among family members, shared facilities and equipment; common use of employees; or organization of a business entity following the ineligibility of a business entity to do business with federal or state or local government, including the City, using substantially the same management, ownership, or principals as the ineligible entity); with respect to Contractors, the term Affiliated Entity means a person or entity that directly or indirectly controls the Contractor, is controlled by it, or, with the Contractor, is under common control of another person or entity;
• any responsible official of the Disclosing Party, any Contractor or any Affiliated Entity or any other official, agent or employee of the Disclosing Party, any Contractor or any Affiliated Entity, acting pursuant to the direction or authorization of a responsible official of the Disclosing Party, any Contractor or any Affiliated Entity (collectively "Agents").

Neither the Disclosing Party, nor any Contractor, nor any Affiliated Entity of either the Disclosing Party or any Contractor nor any Agents have, during the five years before the date this EDS is signed, or, with respect to a Contractor, an Affiliated Entity, or an Affiliated Entity of a Contractor during the five years before the date of such Contractor's or Affiliated Entity's contract or engagement in connection with the Matter:

a. bribed or attempted to bribe, or been convicted or adjudged guilty of bribery or attempting to bribe, a public officer or employee of the City, the State of Illinois, or any agency of the federal government or of any state or local government in the United States of America, in that officer's or employee's official capacity;

b. agreed or colluded with other bidders or prospective bidders, or been a party to any such agreement, or been convicted or adjudged guilty of agreement or collusion among bidders or prospective bidders, in restraint of freedom of competition by agreement to bid a fixed price or otherwise; or

c. made an admission of such conduct described in a. or b. above that is a matter of record, but have not been prosecuted for such conduct; or

d. violated the provisions of Municipal Code Section 2-92-610 (Living Wage Ordinance).

4. Neither the Disclosing Party, Affiliated Entity or Contractor, or any of their employees, officials, agents or partners, is barred from contracting with any unit of state or local government as a result of engaging in or being convicted of (1) bid-rigging in violation of 720 ILCS 5/33E-3; (2) bid-rotating in violation of 720 ILCS 5/33E-4; or (3) any similar offense of any state or of the United States of America that contains the same elements as the offense of bid-rigging or bid-rotating.

5. Neither the Disclosing Party nor any Affiliated Entity is listed on any of the following lists maintained by the Office of Foreign Assets Control of the U.S. Department of the Treasury or the Bureau of Industry and Security of the U.S. Department of Commerce or their successors: the Specially Designated Nationals List, the Denied Persons List, the Unverified List, the Entity List and the Debarred List.

6. The Disclosing Party understands and shall comply with the applicable requirements of Chapters 2-55 (Legislative Inspector General), 2-56 (Inspector General) and 2-156 (Governmental Ethics) of the Municipal Code.

7. If the Disclosing Party is unable to certify to any of the above statements in this Part B (Further Certifications), the Disclosing Party must explain below:

_____

_____

_____

_____

If the letters "NA," the word "None," or no response appears on the lines above, it will be conclusively presumed that the Disclosing Party certified to the above statements.

8. To the best of the Disclosing Party's knowledge after reasonable inquiry, the following is a complete list of all current employees of the Disclosing Party who were, at any time during the 12-month period preceding the execution date of this EDS, an employee, or elected or appointed official, of the City of Chicago (if none, indicate with "N/A" or "none").

None

9. To the best of the Disclosing Party's knowledge after reasonable inquiry, the following is a complete list of all gifts that the Disclosing Party has given or caused to be given, at any time during the 12-month period preceding the execution date of this EDS, to an employee, or elected or appointed official, of the City of Chicago. For purposes of this statement, a "gift" does not include: (i) anything made generally available to City employees or to the general public, or (ii) food or drink provided in the course of official City business and having a retail value of less than $20 per recipient (if none, indicate with "N/A" or "none"). As to any gift listed below, please also list the name of the City recipient.

None

C. CERTIFICATION OF STATUS AS FINANCIAL INSTITUTION

1. The Disclosing Party certifies that the Disclosing Party (check one)

[ ] is [X] is not

a "financial institution" as defined in Section 2-32-455(b) of the Municipal Code.

2. If the Disclosing Party IS a financial institution, then the Disclosing Party pledges:

"We are not and will not become a predatory lender as defined in Chapter 2-32 of the Municipal Code. We further pledge that none of our affiliates is, and none of them will become, a predatory lender as defined in Chapter 2-32 of the Municipal Code. We understand that becoming a predatory lender or becoming an affiliate of a predatory lender may result in the loss of the privilege of doing business with the City."

If the Disclosing Party is unable to make this pledge because it or any of its affiliates (as defined in Section 2-32-455(b) of the Municipal Code) is a predatory lender within the meaning of Chapter 2-32 of the Municipal Code, explain here (attach additional pages if necessary):

If the letters "NA," the word "None," or no response appears on the lines above, it will be conclusively presumed that the Disclosing Party certified to the above statements.

D. CERTIFICATION REGARDING INTEREST IN CITY BUSINESS

Any words or terms that are defined in Chapter 2-156 of the Municipal Code have the same meanings when used in this Part D.

1. In accordance with Section 2-156-110 of the Municipal Code: Does any official or employee of the City have a financial interest in his or her own name or in the name of any other person or entity in the Matter?

[ ] Yes [X] No

NOTE: If you checked "Yes" to Item D.1., proceed to Items D.2. and D.3. If you checked "No" to Item D.1., proceed to Part E.

2. Unless sold pursuant to a process of competitive bidding, or otherwise permitted, no City elected official or employee shall have a financial interest in his or her own name or in the name of any other person or entity in the purchase of any property that (i) belongs to the City, or (ii) is sold for taxes or assessments, or (iii) is sold by virtue of legal process at the suit of the City (collectively, "City Property Sale"). Compensation for property taken pursuant to the City's eminent domain power does not constitute a financial interest within the meaning of this Part D.

Does the Matter involve a City Property Sale?

[ ] Yes [x] No

3. If you checked "Yes" to Item D.1., provide the names and business addresses of the City officials or employees having such interest and identify the nature of such interest:

Name	Business Address	Nature of Interest

4. The Disclosing Party further certifies that no prohibited financial interest in the Matter will be acquired by any City official or employee.

E. CERTIFICATION REGARDING SLAVERY ERA BUSINESS

Please check either 1. or 2. below. If the Disclosing Party checks 2., the Disclosing Party must disclose below or in an attachment to this EDS all information required by paragraph 2. Failure to

comply with these disclosure requirements may make any contract entered into with the City in connection with the Matter voidable by the City.

_x_ 1. The Disclosing Party verifies that the Disclosing Party has searched any and all records of the Disclosing Party and any and all predecessor entities regarding records of investments or profits from slavery or slaveholder insurance policies during the slavery era (including insurance policies issued to slaveholders that provided coverage for damage to or injury or death of their slaves), and the Disclosing Party has found no such records.

____ 2. The Disclosing Party verifies that, as a result of conducting the search in step 1 above, the Disclosing Party has found records of investments or profits from slavery or slaveholder insurance policies. The Disclosing Party verifies that the following constitutes full disclosure of all such records, including the names of any and all slaves or slaveholders described in those records:

_____

_____

_____

_____

SECTION VI -- CERTIFICATIONS FOR FEDERALLY FUNDED MATTERS

NOTE: If the Matter is federally funded, complete this Section VI. **If the Matter is not federally funded,** proceed to Section VII. For purposes of this Section VI, tax credits allocated by the City and proceeds of debt obligations of the City are not federal funding.

A. CERTIFICATION REGARDING LOBBYING

1. List below the names of all persons or entities registered under the federal Lobbying Disclosure Act of 1995 who have made lobbying contacts on behalf of the Disclosing Party with respect to the Matter: (Add sheets if necessary):

_____

_____

_____

(If no explanation appears or begins on the lines above, or if the letters "NA" or if the word "None" appear, it will be conclusively presumed that the Disclosing Party means that NO persons or entities registered under the Lobbying Disclosure Act of 1995 have made lobbying contacts on behalf of the Disclosing Party with respect to the Matter.)

2. The Disclosing Party has not spent and will not expend any federally appropriated funds to pay any person or entity listed in Paragraph A.1. above for his or her lobbying activities or to pay any person or entity to influence or attempt to influence an officer or employee of any agency, as defined by applicable federal law, a member of Congress, an officer or employee of Congress, or an employee of a member of Congress, in connection with the award of any federally funded contract, making any federally funded grant or loan, entering into any cooperative agreement, or to extend, continue, renew, amend, or modify any federally funded contract, grant, loan, or cooperative agreement.

3. The Disclosing Party will submit an updated certification at the end of each calendar quarter in which there occurs any event that materially affects the accuracy of the statements and information set forth in paragraphs A.1. and A.2. above.

4. The Disclosing Party certifies that either: (i) it is not an organization described in section 501(c)(4) of the Internal Revenue Code of 1986; or (ii) it is an organization described in section 501(c)(4) of the Internal Revenue Code of 1986 but has not engaged and will not engage in "Lobbying Activities".

5. If the Disclosing Party is the Applicant, the Disclosing Party must obtain certifications equal in form and substance to paragraphs A.1. through A.4. above from all subcontractors before it awards any subcontract and the Disclosing Party must maintain all such subcontractors' certifications for the duration of the Matter and must make such certifications promptly available to the City upon request.

B. CERTIFICATION REGARDING EQUAL EMPLOYMENT OPPORTUNITY

If the Matter is federally funded, federal regulations require the Applicant and all proposed subcontractors to submit the following information with their bids or in writing at the outset of negotiations.

Is the Disclosing Party the Applicant?

[ ] Yes [ ] No

If "Yes," answer the three questions below:

1. Have you developed and do you have on file affirmative action programs pursuant to applicable federal regulations? (See 41 CFR Part 60-2.)
[ ] Yes [ ] No

2. Have you filed with the Joint Reporting Committee, the Director of the Office of Federal Contract Compliance Programs, or the Equal Employment Opportunity Commission all reports due under the applicable filing requirements?
[ ] Yes [ ] No

3. Have you participated in any previous contracts or subcontracts subject to the equal opportunity clause?
[ ] Yes [ ] No

If you checked "No" to question 1. or 2. above, please provide an explanation:

_____

_____

SECTION VII -- ACKNOWLEDGMENTS, CONTRACT INCORPORATION, COMPLIANCE, PENALTIES, DISCLOSURE

The Disclosing Party understands and agrees that:

A. The certifications, disclosures, and acknowledgments contained in this EDS will become part of any contract or other agreement between the Applicant and the City in connection with the Matter, whether procurement, City assistance, or other City action, and are material inducements to the City's execution of any contract or taking other action with respect to the Matter. The Disclosing Party understands that it must comply with all statutes, ordinances, and regulations on which this EDS is based.

B. The City's Governmental Ethics and Campaign Financing Ordinances, Chapters 2-156 and 2-164 of the Municipal Code, impose certain duties and obligations on persons or entities seeking City contracts, work, business, or transactions. The full text of these ordinances and a training program is available on line at www.cityofchicago.org/Ethics, and may also be obtained from the City's Board of Ethics, 740 N. Sedgwick St., Suite 500, Chicago, IL 60610, (312) 744-9660. The Disclosing Party must comply fully with the applicable ordinances.

C. If the City determines that any information provided in this EDS is false, incomplete or inaccurate, any contract or other agreement in connection with which it is submitted may be rescinded or be void or voidable, and the City may pursue any remedies under the contract or agreement (if not rescinded or void), at law, or in equity, including terminating the Disclosing Party's participation in the Matter and/or declining to allow the Disclosing Party to participate in other transactions with the City. Remedies at law for a false statement of material fact may include incarceration and an award to the City of treble damages.

D. It is the City's policy to make this document available to the public on its Internet site and/or upon request. Some or all of the information provided on this EDS and any attachments to this EDS may be made available to the public on the Internet, in response to a Freedom of Information Act request, or otherwise. By completing and signing this EDS, the Disclosing Party waives and releases any possible rights or claims which it may have against the City in connection with the public release of information contained in this EDS and also authorizes the City to verify the accuracy of any information submitted in this EDS.

E. The information provided in this EDS must be kept current. In the event of changes, the Disclosing Party must supplement this EDS up to the time the City takes action on the Matter. If the Matter is a contract being handled by the City's Department of Procurement Services, the Disclosing Party must update this EDS as the contract requires. **NOTE:** With respect to Matters subject to Article I of Chapter 1-23 of the Municipal Code (imposing **PERMANENT INELIGIBILITY** for certain specified offenses), the information provided herein regarding eligibility must be kept current for a longer period, as required by Chapter 1-23 and Section 2-154-020 of the Municipal Code.

The Disclosing Party represents and warrants that:

F.1. The Disclosing Party is not delinquent in the payment of any tax administered by the Illinois Department of Revenue, nor are the Disclosing Party or its Affiliated Entities delinquent in paying any fine, fee, tax or other charge owed to the City. This includes, but is not limited to, all water charges, sewer charges, license fees, parking tickets, property taxes or sales taxes.

F.2 If the Disclosing Party is the Applicant, the Disclosing Party and its Affiliated Entities will not use, nor permit their subcontractors to use, any facility listed by the U.S. E.P.A. on the federal Excluded Parties List System ("EPLS") maintained by the U. S. General Services Administration.

F.3 If the Disclosing Party is the Applicant, the Disclosing Party will obtain from any contractors/subcontractors hired or to be hired in connection with the Matter certifications equal in form and substance to those in F.1. and F.2. above and will not, without the prior written consent of the City, use any such contractor/subcontractor that does not provide such certifications or that the Disclosing Party has reason to believe has not provided or cannot provide truthful certifications.

NOTE: If the Disclosing Party cannot certify as to any of the items in F.1., F.2. or F.3. above, an explanatory statement must be attached to this EDS.

CERTIFICATION

Under penalty of perjury, the person signing below: (1) warrants that he/she is authorized to execute this EDS and Appendix A (if applicable) on behalf of the Disclosing Party, and (2) warrants that all certifications and statements contained in this EDS and Appendix A (if applicable) are true, accurate and complete as of the date furnished to the City.

JD COMPANIES FUND I LLC
(Print or type name of Disclosing Party)

By: _____
(Sign here)

JAY SCALESSER
(Print or type name of person signing)

MANAGER
(Print or type title of person signing)

Signed and sworn to before me on (date) 7/31/2014,
at Cook County, ILLINOIS (state).

_____ Notary Public.

Commission expires: 3/19/2017.

OFFICIAL SEAL
KAREN FRESCHAUF
Notary Public - State of Illinois
My Commission Expires Mar 19, 2017

CITY OF CHICAGO
ECONOMIC DISCLOSURE STATEMENT AND AFFIDAVIT
APPENDIX A

FAMILIAL RELATIONSHIPS WITH ELECTED CITY OFFICIALS AND DEPARTMENT HEADS

This Appendix is to be completed only by (a) the Applicant, and (b) any legal entity which has a direct ownership interest in the Applicant exceeding 7.5 percent. It is not to be completed by any legal entity which has only an indirect ownership interest in the Applicant.

Under Municipal Code Section 2-154-015, the Disclosing Party must disclose whether such Disclosing Party or any "Applicable Party" or any Spouse or Domestic Partner thereof currently has a "familial relationship" with any elected city official or department head. A "familial relationship" exists if, as of the date this EDS is signed, the Disclosing Party or any "Applicable Party" or any Spouse or Domestic Partner thereof is related to the mayor, any alderman, the city clerk, the city treasurer or any city department head as spouse or domestic partner or as any of the following, whether by blood or adoption: parent, child, brother or sister, aunt or uncle, niece or nephew, grandparent, grandchild, father-in-law, mother-in-law, son-in-law, daughter-in-law, stepfather or stepmother, stepson or stepdaughter, stepbrother or stepsister or half-brother or half-sister.

"Applicable Party" means (1) all executive officers of the Disclosing Party listed in Section II.B.1.a., if the Disclosing Party is a corporation; all partners of the Disclosing Party, if the Disclosing Party is a general partnership; all general partners and limited partners of the Disclosing Party, if the Disclosing Party is a limited partnership; all managers, managing members and members of the Disclosing Party, if the Disclosing Party is a limited liability company; (2) all principal officers of the Disclosing Party; and (3) any person having more than a 7.5 percent ownership interest in the Disclosing Party. "Principal officers" means the president, chief operating officer, executive director, chief financial officer, treasurer or secretary of a legal entity or any person exercising similar authority.

Does the Disclosing Party or any "Applicable Party" or any Spouse or Domestic Partner thereof currently have a "familial relationship" with an elected city official or department head?

[ ] Yes [x] No

If yes, please identify below (1) the name and title of such person, (2) the name of the legal entity to which such person is connected; (3) the name and title of the elected city official or department head to whom such person has a familial relationship, and (4) the precise nature of such familial relationship.

_____

_____

_____

JD Companies Fund I LLC Economic Disclosure Statement and Affidavit
Section II. B.2.

Name and Business Address	Percentage Interest in the Disclosing Party
Damon Dance 1459 N Larrabee St Unit B Chicago, IL 60610	27.07%
Jay Schiesser 152 W Huron St Suite 100 Chicago, IL 60654	27.07%
James Mazurski 18013 Cardinal Ln Tinley Park, IL 60487	13.514%
Jess Riefe 3923 N Ashland Ave Unit 3 Chicago, IL 60613	13.514%
CJHA LLC 13621 S Mohawk Ln Orland Park, IL 60462	13.514%

CITY OF CHICAGO
ECONOMIC DISCLOSURE STATEMENT
AND AFFIDAVIT

SECTION I -- GENERAL INFORMATION

A. Legal name of the Disclosing Party submitting this EDS. Include d/b/a/ if applicable:

CJHA LLC

Check ONE of the following three boxes:

Indicate whether the Disclosing Party submitting this EDS is:

1. [ ] the Applicant
   OR
2. [X] a legal entity holding a direct or indirect interest in the Applicant. State the legal name of the Applicant in which the Disclosing Party holds an interest: JD Companies Fund I LLC
   OR
3. [ ] a legal entity with a right of control (see Section II.B.1.) State the legal name of the entity in which the Disclosing Party holds a right of control: _____

B. Business address of the Disclosing Party: 13621 Mohawk LN, Orland Park IL 60462

C. Telephone: (708) 917-4256 Fax: _____ Email: mmarneris@gbar.com

D. Name of contact person: Matthew Marneris

E. Federal Employer Identification No. (if you have one): _____

F. Brief description of contract, transaction or other undertaking (referred to below as the "Matter") to which this EDS pertains. (Include project number and location of property, if applicable):

Application for Permit Fee Waiver regarding 1323 S. Michigan Ave., Chicago, IL 60605

G. Which City agency or department is requesting this EDS? _____

If the Matter is a contract being handled by the City's Department of Procurement Services, please complete the following:

Specification # _____ and Contract # _____

SECTION II -- DISCLOSURE OF OWNERSHIP INTERESTS

A. NATURE OF THE DISCLOSING PARTY

1. Indicate the nature of the Disclosing Party:

[ ] Person
[ ] Publicly registered business corporation
[ ] Privately held business corporation
[ ] Sole proprietorship
[ ] General partnership
[ ] Limited partnership
[ ] Trust
[X] Limited liability company
[ ] Limited liability partnership
[ ] Joint venture
[ ] Not-for-profit corporation
(Is the not-for-profit corporation also a 501(c)(3))?
[ ] Yes [ ] No
[ ] Other (please specify)

2. For legal entities, the state (or foreign country) of incorporation or organization, if applicable:

Illinois

3. For legal entities not organized in the State of Illinois: Has the organization registered to do business in the State of Illinois as a foreign entity?

[ ] Yes [ ] No [X] N/A

B. IF THE DISCLOSING PARTY IS A LEGAL ENTITY:

1. List below the full names and titles of all executive officers and all directors of the entity. **NOTE:** For not-for-profit corporations, also list below all members, if any, which are legal entities. If there are no such members, write "no members." For trusts, estates or other similar entities, list below the legal titleholder(s).

If the entity is a general partnership, limited partnership, limited liability company, limited liability partnership or joint venture, list below the name and title of each general partner, managing member, manager or any other person or entity that controls the day-to-day management of the Disclosing Party. **NOTE:** Each legal entity listed below must submit an EDS on its own behalf.

Name	Title
Matthew Mameris	Manager
Paul Aronson	Manager
James Mazurski	Manager

2. Please provide the following information concerning each person or entity having a direct or indirect beneficial interest (including ownership) in excess of 7.5% of the Disclosing Party. Examples of such an interest include shares in a corporation, partnership interest in a partnership or joint venture,

1323 S. Michigan

interest of a member or manager in a limited liability company, or interest of a beneficiary of a trust, estate or other similar entity. If none, state "None." **NOTE**: Pursuant to Section 2-154-030 of the Municipal Code of Chicago ("Municipal Code"), the City may require any such additional information from any applicant which is reasonably intended to achieve full disclosure.

Name	Business Address	Percentage Interest in the Disclosing Party
Matthew Marneris	13621 Mohawk Ln, Orland Park IL 60462	33.33%
Paul Aronson	13621 Mohawk Ln Orland Park, IL 60462	33.33%
James Mazurski	13621 Mohawk Ln. Orland Park, IL 60462	33.33%

SECTION III -- BUSINESS RELATIONSHIPS WITH CITY ELECTED OFFICIALS

Has the Disclosing Party had a "business relationship," as defined in Chapter 2-156 of the Municipal Code, with any City elected official in the 12 months before the date this EDS is signed?

[ ] Yes [X] No

If yes, please identify below the name(s) of such City elected official(s) and describe such relationship(s):

SECTION IV -- DISCLOSURE OF SUBCONTRACTORS AND OTHER RETAINED PARTIES

The Disclosing Party must disclose the name and business address of each subcontractor, attorney, lobbyist, accountant, consultant and any other person or entity whom the Disclosing Party has retained or expects to retain in connection with the Matter, as well as the nature of the relationship, and the total amount of the fees paid or estimated to be paid. The Disclosing Party is not required to disclose employees who are paid solely through the Disclosing Party's regular payroll.

"Lobbyist" means any person or entity who undertakes to influence any legislative or administrative action on behalf of any person or entity other than: (1) a not-for-profit entity, on an unpaid basis, or (2) himself. "Lobbyist" also means any person or entity any part of whose duties as an employee of another includes undertaking to influence any legislative or administrative action.

If the Disclosing Party is uncertain whether a disclosure is required under this Section, the Disclosing Party must either ask the City whether disclosure is required or make the disclosure.

1323 S. Michigan

Name (indicate whether retained or anticipated to be retained)	Business Address	Relationship to Disclosing Party (subcontractor, attorney, lobbyist, etc.)	Fees (indicate whether paid or estimated.) **NOTE:** "hourly rate" or "t.b.d." is not an acceptable response.
Pappageorge Haymes Partners	640 N. LaSalle Street, Suite #400, Chicago, IL 60654		$200,000 Estimated

(Add sheets if necessary)

[ ] Check here if the Disclosing Party has not retained, nor expects to retain, any such persons or entities.

SECTION V -- CERTIFICATIONS

A. COURT-ORDERED CHILD SUPPORT COMPLIANCE

Under Municipal Code Section 2-92-415, substantial owners of business entities that contract with the City must remain in compliance with their child support obligations throughout the contract's term.

Has any person who directly or indirectly owns 10% or more of the Disclosing Party been declared in arrearage on any child support obligations by any Illinois court of competent jurisdiction?

[ ] Yes [X] No [ ] No person directly or indirectly owns 10% or more of the Disclosing Party.

If "Yes," has the person entered into a court-approved agreement for payment of all support owed and is the person in compliance with that agreement?

[ ] Yes [ ] No

B. FURTHER CERTIFICATIONS

1. Pursuant to Municipal Code Chapter 1-23, Article I ("Article I")(which the Applicant should consult for defined terms (e.g., "doing business") and legal requirements), if the Disclosing Party submitting this EDS is the Applicant and is doing business with the City, then the Disclosing Party certifies as follows: (i) neither the Applicant nor any controlling person is currently indicted or charged with, or has admitted guilt of, or has ever been convicted of, or placed under supervision for, any criminal offense involving actual, attempted, or conspiracy to commit bribery, theft, fraud, forgery, perjury, dishonesty or deceit against an officer or employee of the City or any sister agency; and (ii) the Applicant understands and acknowledges that compliance with Article I is a continuing requirement for doing business with the City. NOTE: If Article I applies to the Applicant, the permanent compliance timeframe in Article I supersedes some five-year compliance timeframes in certifications 2 and 3 below.

2. The Disclosing Party and, if the Disclosing Party is a legal entity, all of those persons or entities identified in Section II.B.1. of this EDS:

a. are not presently debarred, suspended, proposed for debarment, declared ineligible or voluntarily excluded from any transactions by any federal, state or local unit of government;

b. have not, within a five-year period preceding the date of this EDS, been convicted of a criminal offense, adjudged guilty, or had a civil judgment rendered against them in connection with: obtaining, attempting to obtain, or performing a public (federal, state or local) transaction or contract under a public transaction; a violation of federal or state antitrust statutes; fraud; embezzlement; theft; forgery; bribery; falsification or destruction of records; making false statements; or receiving stolen property;

c. are not presently indicted for, or criminally or civilly charged by, a governmental entity (federal, state or local) with committing any of the offenses set forth in clause B.2.b. of this Section V;

d. have not, within a five-year period preceding the date of this EDS, had one or more public transactions (federal, state or local) terminated for cause or default; and

e. have not, within a five-year period preceding the date of this EDS, been convicted, adjudged guilty, or found liable in a civil proceeding, or in any criminal or civil action, including actions concerning environmental violations, instituted by the City or by the federal government, any state, or any other unit of local government.

3. The certifications in subparts 3, 4 and 5 concern:

• the Disclosing Party;
• any "Contractor" (meaning any contractor or subcontractor used by the Disclosing Party in connection with the Matter, including but not limited to all persons or legal entities disclosed under Section IV, "Disclosure of Subcontractors and Other Retained Parties");
• any "Affiliated Entity" (meaning a person or entity that, directly or indirectly: controls the Disclosing Party, is controlled by the Disclosing Party, or is, with the Disclosing Party, under common control of another person or entity. Indicia of control include, without limitation: interlocking management or ownership; identity of interests among family members, shared facilities and equipment; common use of employees; or organization of a business entity following the ineligibility of a business entity to do business with federal or state or local government, including the City, using substantially the same management, ownership, or principals as the ineligible entity); with respect to Contractors, the term Affiliated Entity means a person or entity that directly or indirectly controls the Contractor, is controlled by it, or, with the Contractor, is under common control of another person or entity;
• any responsible official of the Disclosing Party, any Contractor or any Affiliated Entity or any other official, agent or employee of the Disclosing Party, any Contractor or any Affiliated Entity, acting pursuant to the direction or authorization of a responsible official of the Disclosing Party, any Contractor or any Affiliated Entity (collectively "Agents").

Neither the Disclosing Party, nor any Contractor, nor any Affiliated Entity of either the Disclosing Party or any Contractor nor any Agents have, during the five years before the date this EDS is signed, or, with respect to a Contractor, an Affiliated Entity, or an Affiliated Entity of a Contractor during the five years before the date of such Contractor's or Affiliated Entity's contract or engagement in connection with the Matter:

a. bribed or attempted to bribe, or been convicted or adjudged guilty of bribery or attempting to bribe, a public officer or employee of the City, the State of Illinois, or any agency of the federal government or of any state or local government in the United States of America, in that officer's or employee's official capacity;

b. agreed or colluded with other bidders or prospective bidders, or been a party to any such agreement, or been convicted or adjudged guilty of agreement or collusion among bidders or prospective bidders, in restraint of freedom of competition by agreement to bid a fixed price or otherwise; or

c. made an admission of such conduct described in a. or b. above that is a matter of record, but have not been prosecuted for such conduct; or

d. violated the provisions of Municipal Code Section 2-92-610 (Living Wage Ordinance).

4. Neither the Disclosing Party, Affiliated Entity or Contractor, or any of their employees, officials, agents or partners, is barred from contracting with any unit of state or local government as a result of engaging in or being convicted of (1) bid-rigging in violation of 720 ILCS 5/33E-3; (2) bid-rotating in violation of 720 ILCS 5/33E-4; or (3) any similar offense of any state or of the United States of America that contains the same elements as the offense of bid-rigging or bid-rotating.

5. Neither the Disclosing Party nor any Affiliated Entity is listed on any of the following lists maintained by the Office of Foreign Assets Control of the U.S. Department of the Treasury or the Bureau of Industry and Security of the U.S. Department of Commerce or their successors: the Specially Designated Nationals List, the Denied Persons List, the Unverified List, the Entity List and the Debarred List.

6. The Disclosing Party understands and shall comply with the applicable requirements of Chapters 2-55 (Legislative Inspector General), 2-56 (Inspector General) and 2-156 (Governmental Ethics) of the Municipal Code.

7. If the Disclosing Party is unable to certify to any of the above statements in this Part B (Further Certifications), the Disclosing Party must explain below:

_____

_____

_____

_____

If the letters "NA," the word "None," or no response appears on the lines above, it will be conclusively presumed that the Disclosing Party certified to the above statements.

8. To the best of the Disclosing Party's knowledge after reasonable inquiry, the following is a complete list of all current employees of the Disclosing Party who were, at any time during the 12-month period preceding the execution date of this EDS, an employee, or elected or appointed official, of the City of Chicago (if none, indicate with "N/A" or "none").

None

9. To the best of the Disclosing Party's knowledge after reasonable inquiry, the following is a complete list of all gifts that the Disclosing Party has given or caused to be given, at any time during the 12-month period preceding the execution date of this EDS, to an employee, or elected or appointed official, of the City of Chicago. For purposes of this statement, a "gift" does not include: (i) anything made generally available to City employees or to the general public, or (ii) food or drink provided in the course of official City business and having a retail value of less than $20 per recipient (if none, indicate with "N/A" or "none"). As to any gift listed below, please also list the name of the City recipient.

None

C. CERTIFICATION OF STATUS AS FINANCIAL INSTITUTION

1. The Disclosing Party certifies that the Disclosing Party (check one)

[ ] is [X] is not

a "financial institution" as defined in Section 2-32-455(b) of the Municipal Code.

2. If the Disclosing Party IS a financial institution, then the Disclosing Party pledges:

"We are not and will not become a predatory lender as defined in Chapter 2-32 of the Municipal Code. We further pledge that none of our affiliates is, and none of them will become, a predatory lender as defined in Chapter 2-32 of the Municipal Code. We understand that becoming a predatory lender or becoming an affiliate of a predatory lender may result in the loss of the privilege of doing business with the City."

If the Disclosing Party is unable to make this pledge because it or any of its affiliates (as defined in Section 2-32-455(b) of the Municipal Code) is a predatory lender within the meaning of Chapter 2-32 of the Municipal Code, explain here (attach additional pages if necessary):

If the letters "NA," the word "None," or no response appears on the lines above, it will be conclusively presumed that the Disclosing Party certified to the above statements.

D. CERTIFICATION REGARDING INTEREST IN CITY BUSINESS

Any words or terms that are defined in Chapter 2-156 of the Municipal Code have the same meanings when used in this Part D.

1. In accordance with Section 2-156-110 of the Municipal Code: Does any official or employee of the City have a financial interest in his or her own name or in the name of any other person or entity in the Matter?

[ ] Yes [X] No

NOTE: If you checked "Yes" to Item D.1., proceed to Items D.2. and D.3. If you checked "No" to Item D.1., proceed to Part E.

2. Unless sold pursuant to a process of competitive bidding, or otherwise permitted, no City elected official or employee shall have a financial interest in his or her own name or in the name of any other person or entity in the purchase of any property that (i) belongs to the City, or (ii) is sold for taxes or assessments, or (iii) is sold by virtue of legal process at the suit of the City (collectively, "City Property Sale"). Compensation for property taken pursuant to the City's eminent domain power does not constitute a financial interest within the meaning of this Part D.

Does the Matter involve a City Property Sale?

[ ] Yes [x] No

3. If you checked "Yes" to Item D.1., provide the names and business addresses of the City officials or employees having such interest and identify the nature of such interest:

Name	Business Address	Nature of Interest

4. The Disclosing Party further certifies that no prohibited financial interest in the Matter will be acquired by any City official or employee.

E. CERTIFICATION REGARDING SLAVERY ERA BUSINESS

Please check either 1. or 2. below. If the Disclosing Party checks 2., the Disclosing Party must disclose below or in an attachment to this EDS all information required by paragraph 2. Failure to

comply with these disclosure requirements may make any contract entered into with the City in connection with the Matter voidable by the City.

_x_ 1. The Disclosing Party verifies that the Disclosing Party has searched any and all records of the Disclosing Party and any and all predecessor entities regarding records of investments or profits from slavery or slaveholder insurance policies during the slavery era (including insurance policies issued to slaveholders that provided coverage for damage to or injury or death of their slaves), and the Disclosing Party has found no such records.

____ 2. The Disclosing Party verifies that, as a result of conducting the search in step 1 above, the Disclosing Party has found records of investments or profits from slavery or slaveholder insurance policies. The Disclosing Party verifies that the following constitutes full disclosure of all such records, including the names of any and all slaves or slaveholders described in those records:

_____

_____

_____

_____

SECTION VI -- CERTIFICATIONS FOR FEDERALLY FUNDED MATTERS

NOTE: If the Matter is federally funded, complete this Section VI. **If the Matter is not federally funded,** proceed to Section VII. For purposes of this Section VI, tax credits allocated by the City and proceeds of debt obligations of the City are not federal funding.

A. CERTIFICATION REGARDING LOBBYING

1. List below the names of all persons or entities registered under the federal Lobbying Disclosure Act of 1995 who have made lobbying contacts on behalf of the Disclosing Party with respect to the Matter: (Add sheets if necessary):

_____

_____

_____

(If no explanation appears or begins on the lines above, or if the letters "NA" or if the word "None" appear, it will be conclusively presumed that the Disclosing Party means that NO persons or entities registered under the Lobbying Disclosure Act of 1995 have made lobbying contacts on behalf of the Disclosing Party with respect to the Matter.)

2. The Disclosing Party has not spent and will not expend any federally appropriated funds to pay any person or entity listed in Paragraph A.1. above for his or her lobbying activities or to pay any person or entity to influence or attempt to influence an officer or employee of any agency, as defined by applicable federal law, a member of Congress, an officer or employee of Congress, or an employee of a member of Congress, in connection with the award of any federally funded contract, making any federally funded grant or loan, entering into any cooperative agreement, or to extend, continue, renew, amend, or modify any federally funded contract, grant, loan, or cooperative agreement.

(DO NOT SUBMIT THIS PAGE WITH YOUR EDS. The purpose of this page is for you to recertify your EDS prior to submission to City Council or on the date of closing. If unable to recertify truthfully, the Disclosing Party must complete a new EDS with correct or corrected information)

RECERTIFICATION

Generally, for use with City Council matters. Not for City procurements unless requested.

This recertification is being submitted in connection with 1323 South Michigan [identify the Matter]. Under penalty of perjury, the person signing below: (1) warrants that he/she is authorized to execute this EDS recertification on behalf of the Disclosing Party, (2) warrants that all certifications and statements contained in the Disclosing Party's original EDS are true, accurate and complete as of the date furnished to the City and continue to be true, accurate and complete as of the date of this recertification, and (3) reaffirms its acknowledgments.

CJHA LLC
(Print or type legal name of Disclosing Party)

Date: 8/1/14

By:

(sign here)

Print or type name of signatory:

Matthew Mameris

Title of signatory:

Manager of CJHA LLC

Signed and sworn to before me on [date] 08/01/2014, by Brooke Billings, at Cook County, IL [state].

Notary Public.

Commission expires: February 1, 2015.

BROOKE BILLINGS
OFFICIAL SEAL
Notary Public State of Illinois
My Commission Expires
February 01, 2015

Ver. 11-01-05

CITY OF CHICAGO
ECONOMIC DISCLOSURE STATEMENT AND AFFIDAVIT
APPENDIX A

FAMILIAL RELATIONSHIPS WITH ELECTED CITY OFFICIALS AND DEPARTMENT HEADS

This Appendix is to be completed only by (a) the Applicant, and (b) any legal entity which has a direct ownership interest in the Applicant exceeding 7.5 percent. It is not to be completed by any legal entity which has only an indirect ownership interest in the Applicant.

Under Municipal Code Section 2-154-015, the Disclosing Party must disclose whether such Disclosing Party or any "Applicable Party" or any Spouse or Domestic Partner thereof currently has a "familial relationship" with any elected city official or department head. A "familial relationship" exists if, as of the date this EDS is signed, the Disclosing Party or any "Applicable Party" or any Spouse or Domestic Partner thereof is related to the mayor, any alderman, the city clerk, the city treasurer or any city department head as spouse or domestic partner or as any of the following, whether by blood or adoption: parent, child, brother or sister, aunt or uncle, niece or nephew, grandparent, grandchild, father-in-law, mother-in-law, son-in-law, daughter-in-law, stepfather or stepmother, stepson or stepdaughter, stepbrother or stepsister or half-brother or half-sister.

"Applicable Party" means (1) all executive officers of the Disclosing Party listed in Section II.B.1.a., if the Disclosing Party is a corporation; all partners of the Disclosing Party, if the Disclosing Party is a general partnership; all general partners and limited partners of the Disclosing Party, if the Disclosing Party is a limited partnership; all managers, managing members and members of the Disclosing Party, if the Disclosing Party is a limited liability company; (2) all principal officers of the Disclosing Party; and (3) any person having more than a 7.5 percent ownership interest in the Disclosing Party. "Principal officers" means the president, chief operating officer, executive director, chief financial officer, treasurer or secretary of a legal entity or any person exercising similar authority.

Does the Disclosing Party or any "Applicable Party" or any Spouse or Domestic Partner thereof currently have a "familial relationship" with an elected city official or department head?

[ ] Yes [X] No

If yes, please identify below (1) the name and title of such person, (2) the name of the legal entity to which such person is connected; (3) the name and title of the elected city official or department head to whom such person has a familial relationship, and (4) the precise nature of such familial relationship.

CITY OF CHICAGO
ECONOMIC DISCLOSURE STATEMENT
AND AFFIDAVIT

SECTION I -- GENERAL INFORMATION

A. Legal name of the Disclosing Party submitting this EDS. Include d/b/a/ if applicable:

Speedwagon Fund IV Manager, LLC

Check ONE of the following three boxes:

Indicate whether the Disclosing Party submitting this EDS is:

1. [ ] the Applicant
   OR
2. [ ] a legal entity holding a direct or indirect interest in the Applicant. State the legal name of the Applicant in which the Disclosing Party holds an interest: _____
   OR
3. [X] a legal entity with a right of control (see Section II.B.1.) State the legal name of the entity in which the Disclosing Party holds a right of control: Speedwagon Properties Fund IV, LP

B. Business address of the Disclosing Party: 400 N LaSalle St, Suite 805
Chicago, IL 60654

C. Telephone: (800) 550-6370 Fax: _____ Email: jason@speedwagonproperties.com

D. Name of contact person: Jason Schiffman

E. Federal Employer Identification No. (if you have one):

F. Brief description of contract, transaction or other undertaking (referred to below as the "Matter") to which this EDS pertains. (Include project number and location of property, if applicable):

Application for Permit Fee Waiver regarding 1323 S. Michigan Avenue, Chicago, IL 60605

G. Which City agency or department is requesting this EDS? Department of Planning and Development

If the Matter is a contract being handled by the City's Department of Procurement Services, please complete the following:

Specification # _____ and Contract # _____

SECTION II -- DISCLOSURE OF OWNERSHIP INTERESTS

A. NATURE OF THE DISCLOSING PARTY

1. Indicate the nature of the Disclosing Party:

[ ] Person
[ ] Publicly registered business corporation
[ ] Privately held business corporation
[ ] Sole proprietorship
[ ] General partnership
[ ] Limited partnership
[ ] Trust
[X] Limited liability company
[ ] Limited liability partnership
[ ] Joint venture
[ ] Not-for-profit corporation
(Is the not-for-profit corporation also a 501(c)(3))?
[ ] Yes [ ] No
[ ] Other (please specify)

2. For legal entities, the state (or foreign country) of incorporation or organization, if applicable:

Delaware

3. For legal entities not organized in the State of Illinois: Has the organization registered to do business in the State of Illinois as a foreign entity?

[X] Yes [ ] No [ ] N/A

B. IF THE DISCLOSING PARTY IS A LEGAL ENTITY:

1. List below the full names and titles of all executive officers and all directors of the entity. NOTE: For not-for-profit corporations, also list below all members, if any, which are legal entities. If there are no such members, write "no members." For trusts, estates or other similar entities, list below the legal titleholder(s).

If the entity is a general partnership, limited partnership, limited liability company, limited liability partnership or joint venture, list below the name and title of each general partner, managing member, manager or any other person or entity that controls the day-to-day management of the Disclosing Party. NOTE: Each legal entity listed below must submit an EDS on its own behalf.

Name	Title
Steve Khoshabe	Manager
Jeffrey Perelman	Manager

2. Please provide the following information concerning each person or entity having a direct or indirect beneficial interest (including ownership) in excess of 7.5% of the Disclosing Party. Examples of such an interest include shares in a corporation, partnership interest in a partnership or joint venture,

interest of a member or manager in a limited liability company, or interest of a beneficiary of a trust, estate or other similar entity. If none, state "None." NOTE: Pursuant to Section 2-154-030 of the Municipal Code of Chicago ("Municipal Code"), the City may require any such additional information from any applicant which is reasonably intended to achieve full disclosure.

Name	Business Address	Percentage Interest in the Disclosing Party
Jeffrey Perelman	400 N. LaSalle, Suite 805, Chicago, IL 60654	10%
Steve Y. Khoshabe	400 N. LaSalle, Suite 805, Chicago, IL 60654	50%

SECTION III -- BUSINESS RELATIONSHIPS WITH CITY ELECTED OFFICIALS

Has the Disclosing Party had a "business relationship," as defined in Chapter 2-156 of the Municipal Code, with any City elected official in the 12 months before the date this EDS is signed?

[ ] Yes [X] No

If yes, please identify below the name(s) of such City elected official(s) and describe such relationship(s):

SECTION IV -- DISCLOSURE OF SUBCONTRACTORS AND OTHER RETAINED PARTIES

The Disclosing Party must disclose the name and business address of each subcontractor, attorney, lobbyist, accountant, consultant and any other person or entity whom the Disclosing Party has retained or expects to retain in connection with the Matter, as well as the nature of the relationship, and the total amount of the fees paid or estimated to be paid. The Disclosing Party is not required to disclose employees who are paid solely through the Disclosing Party's regular payroll.

"Lobbyist" means any person or entity who undertakes to influence any legislative or administrative action on behalf of any person or entity other than: (1) a not-for-profit entity, on an unpaid basis, or (2) himself. "Lobbyist" also means any person or entity any part of whose duties as an employee of another includes undertaking to influence any legislative or administrative action.

If the Disclosing Party is uncertain whether a disclosure is required under this Section, the Disclosing Party must either ask the City whether disclosure is required or make the disclosure.

Name (indicate whether retained or anticipated to be retained)	Business Address	Relationship to Disclosing Party (subcontractor, attorney, lobbyist, etc.)	Fees (indicate whether paid or estimated.) NOTE: "hourly rate" or "t.b.d." is not an acceptable response.
Pappageorge Haymes Partners	640 N. LaSalle St., Suite #400, Chicago, IL 60654	Project Architect	$200,000.00 estimated

(Add sheets if necessary)

[ ] Check here if the Disclosing Party has not retained, nor expects to retain, any such persons or entities.

SECTION V -- CERTIFICATIONS

A. COURT-ORDERED CHILD SUPPORT COMPLIANCE

Under Municipal Code Section 2-92-415, substantial owners of business entities that contract with the City must remain in compliance with their child support obligations throughout the contract's term.

Has any person who directly or indirectly owns 10% or more of the Disclosing Party been declared in arrearage on any child support obligations by any Illinois court of competent jurisdiction?

[ ] Yes [X] No [ ] No person directly or indirectly owns 10% or more of the Disclosing Party.

If "Yes," has the person entered into a court-approved agreement for payment of all support owed and is the person in compliance with that agreement?

[ ] Yes [ ] No

B. FURTHER CERTIFICATIONS

1. Pursuant to Municipal Code Chapter 1-23, Article I ("Article I")(which the Applicant should consult for defined terms (e.g., "doing business") and legal requirements), if the Disclosing Party submitting this EDS is the Applicant and is doing business with the City, then the Disclosing Party certifies as follows: (i) neither the Applicant nor any controlling person is currently indicted or charged with, or has admitted guilt of, or has ever been convicted of, or placed under supervision for, any criminal offense involving actual, attempted, or conspiracy to commit bribery, theft, fraud, forgery, perjury, dishonesty or deceit against an officer or employee of the City or any sister agency; and (ii) the Applicant understands and acknowledges that compliance with Article I is a continuing requirement for doing business with the City. NOTE: If Article I applies to the Applicant, the permanent compliance timeframe in Article I supersedes some five-year compliance timeframes in certifications 2 and 3 below.

2. The Disclosing Party and, if the Disclosing Party is a legal entity, all of those persons or entities identified in Section II.B.1. of this EDS:

a. are not presently debarred, suspended, proposed for debarment, declared ineligible or voluntarily excluded from any transactions by any federal, state or local unit of government;

b. have not, within a five-year period preceding the date of this EDS, been convicted of a criminal offense, adjudged guilty, or had a civil judgment rendered against them in connection with: obtaining, attempting to obtain, or performing a public (federal, state or local) transaction or contract under a public transaction; a violation of federal or state antitrust statutes; fraud; embezzlement; theft; forgery; bribery; falsification or destruction of records; making false statements; or receiving stolen property;

c. are not presently indicted for, or criminally or civilly charged by, a governmental entity (federal, state or local) with committing any of the offenses set forth in clause B.2.b. of this Section V;

d. have not, within a five-year period preceding the date of this EDS, had one or more public transactions (federal, state or local) terminated for cause or default; and

e. have not, within a five-year period preceding the date of this EDS, been convicted, adjudged guilty, or found liable in a civil proceeding, or in any criminal or civil action, including actions concerning environmental violations, instituted by the City or by the federal government, any state, or any other unit of local government.

3. The certifications in subparts 3, 4 and 5 concern:

• the Disclosing Party;
• any "Contractor" (meaning any contractor or subcontractor used by the Disclosing Party in connection with the Matter, including but not limited to all persons or legal entities disclosed under Section IV, "Disclosure of Subcontractors and Other Retained Parties");
• any "Affiliated Entity" (meaning a person or entity that, directly or indirectly: controls the Disclosing Party, is controlled by the Disclosing Party, or is, with the Disclosing Party, under common control of another person or entity. Indicia of control include, without limitation: interlocking management or ownership; identity of interests among family members, shared facilities and equipment; common use of employees; or organization of a business entity following the ineligibility of a business entity to do business with federal or state or local government, including the City, using substantially the same management, ownership, or principals as the ineligible entity); with respect to Contractors, the term Affiliated Entity means a person or entity that directly or indirectly controls the Contractor, is controlled by it, or, with the Contractor, is under common control of another person or entity;
• any responsible official of the Disclosing Party, any Contractor or any Affiliated Entity or any other official, agent or employee of the Disclosing Party, any Contractor or any Affiliated Entity, acting pursuant to the direction or authorization of a responsible official of the Disclosing Party, any Contractor or any Affiliated Entity (collectively "Agents").

Neither the Disclosing Party, nor any Contractor, nor any Affiliated Entity of either the Disclosing Party or any Contractor nor any Agents have, during the five years before the date this EDS is signed, or, with respect to a Contractor, an Affiliated Entity, or an Affiliated Entity of a Contractor during the five years before the date of such Contractor's or Affiliated Entity's contract or engagement in connection with the Matter:

a. bribed or attempted to bribe, or been convicted or adjudged guilty of bribery or attempting to bribe, a public officer or employee of the City, the State of Illinois, or any agency of the federal government or of any state or local government in the United States of America, in that officer's or employee's official capacity;

b. agreed or colluded with other bidders or prospective bidders, or been a party to any such agreement, or been convicted or adjudged guilty of agreement or collusion among bidders or prospective bidders, in restraint of freedom of competition by agreement to bid a fixed price or otherwise; or

c. made an admission of such conduct described in a. or b. above that is a matter of record, but have not been prosecuted for such conduct; or

d. violated the provisions of Municipal Code Section 2-92-610 (Living Wage Ordinance).

4. Neither the Disclosing Party, Affiliated Entity or Contractor, or any of their employees, officials, agents or partners, is barred from contracting with any unit of state or local government as a result of engaging in or being convicted of (1) bid-rigging in violation of 720 ILCS 5/33E-3; (2) bid-rotating in violation of 720 ILCS 5/33E-4; or (3) any similar offense of any state or of the United States of America that contains the same elements as the offense of bid-rigging or bid-rotating.

5. Neither the Disclosing Party nor any Affiliated Entity is listed on any of the following lists maintained by the Office of Foreign Assets Control of the U.S. Department of the Treasury or the Bureau of Industry and Security of the U.S. Department of Commerce or their successors: the Specially Designated Nationals List, the Denied Persons List, the Unverified List, the Entity List and the Debarred List.

6. The Disclosing Party understands and shall comply with the applicable requirements of Chapters 2-55 (Legislative Inspector General), 2-56 (Inspector General) and 2-156 (Governmental Ethics) of the Municipal Code.

7. If the Disclosing Party is unable to certify to any of the above statements in this Part B (Further Certifications), the Disclosing Party must explain below:

_____

_____

_____

_____

If the letters "NA," the word "None," or no response appears on the lines above, it will be conclusively presumed that the Disclosing Party certified to the above statements.

8. To the best of the Disclosing Party's knowledge after reasonable inquiry, the following is a complete list of all current employees of the Disclosing Party who were, at any time during the 12-month period preceding the execution date of this EDS, an employee, or elected or appointed official, of the City of Chicago (if none, indicate with "N/A" or "none").

None

9. To the best of the Disclosing Party's knowledge after reasonable inquiry, the following is a complete list of all gifts that the Disclosing Party has given or caused to be given, at any time during the 12-month period preceding the execution date of this EDS, to an employee, or elected or appointed official, of the City of Chicago. For purposes of this statement, a "gift" does not include: (i) anything made generally available to City employees or to the general public, or (ii) food or drink provided in the course of official City business and having a retail value of less than $20 per recipient (if none, indicate with "N/A" or "none"). As to any gift listed below, please also list the name of the City recipient.

None

C. CERTIFICATION OF STATUS AS FINANCIAL INSTITUTION

1. The Disclosing Party certifies that the Disclosing Party (check one)

[ ] is [X] is not

a "financial institution" as defined in Section 2-32-455(b) of the Municipal Code.

2. If the Disclosing Party IS a financial institution, then the Disclosing Party pledges:

"We are not and will not become a predatory lender as defined in Chapter 2-32 of the Municipal Code. We further pledge that none of our affiliates is, and none of them will become, a predatory lender as defined in Chapter 2-32 of the Municipal Code. We understand that becoming a predatory lender or becoming an affiliate of a predatory lender may result in the loss of the privilege of doing business with the City."

If the Disclosing Party is unable to make this pledge because it or any of its affiliates (as defined in Section 2-32-455(b) of the Municipal Code) is a predatory lender within the meaning of Chapter 2-32 of the Municipal Code, explain here (attach additional pages if necessary):

If the letters "NA," the word "None," or no response appears on the lines above, it will be conclusively presumed that the Disclosing Party certified to the above statements.

D. CERTIFICATION REGARDING INTEREST IN CITY BUSINESS

Any words or terms that are defined in Chapter 2-156 of the Municipal Code have the same meanings when used in this Part D.

1. In accordance with Section 2-156-110 of the Municipal Code: Does any official or employee of the City have a financial interest in his or her own name or in the name of any other person or entity in the Matter?

[ ] Yes [X] No

NOTE: If you checked "Yes" to Item D.1., proceed to Items D.2. and D.3. If you checked "No" to Item D.1., proceed to Part E.

2. Unless sold pursuant to a process of competitive bidding, or otherwise permitted, no City elected official or employee shall have a financial interest in his or her own name or in the name of any other person or entity in the purchase of any property that (i) belongs to the City, or (ii) is sold for taxes or assessments, or (iii) is sold by virtue of legal process at the suit of the City (collectively, "City Property Sale"). Compensation for property taken pursuant to the City's eminent domain power does not constitute a financial interest within the meaning of this Part D.

Does the Matter involve a City Property Sale?

[ ] Yes [X] No

3. If you checked "Yes" to Item D.1., provide the names and business addresses of the City officials or employees having such interest and identify the nature of such interest:

Name	Business Address	Nature of Interest

4. The Disclosing Party further certifies that no prohibited financial interest in the Matter will be acquired by any City official or employee.

E. CERTIFICATION REGARDING SLAVERY ERA BUSINESS

Please check either 1. or 2. below. If the Disclosing Party checks 2., the Disclosing Party must disclose below or in an attachment to this EDS all information required by paragraph 2. Failure to

comply with these disclosure requirements may make any contract entered into with the City in connection with the Matter voidable by the City.

_x_ 1. The Disclosing Party verifies that the Disclosing Party has searched any and all records of the Disclosing Party and any and all predecessor entities regarding records of investments or profits from slavery or slaveholder insurance policies during the slavery era (including insurance policies issued to slaveholders that provided coverage for damage to or injury or death of their slaves), and the Disclosing Party has found no such records.

____2. The Disclosing Party verifies that, as a result of conducting the search in step 1 above, the Disclosing Party has found records of investments or profits from slavery or slaveholder insurance policies. The Disclosing Party verifies that the following constitutes full disclosure of all such records, including the names of any and all slaves or slaveholders described in those records:

_____

_____

_____

_____

SECTION VI -- CERTIFICATIONS FOR FEDERALLY FUNDED MATTERS

NOTE: If the Matter is federally funded, complete this Section VI. If the Matter is not federally funded, proceed to Section VII. For purposes of this Section VI, tax credits allocated by the City and proceeds of debt obligations of the City are not federal funding.

A. CERTIFICATION REGARDING LOBBYING

1. List below the names of all persons or entities registered under the federal Lobbying Disclosure Act of 1995 who have made lobbying contacts on behalf of the Disclosing Party with respect to the Matter: (Add sheets if necessary):

_____

_____

_____

(If no explanation appears or begins on the lines above, or if the letters "NA" or if the word "None" appear, it will be conclusively presumed that the Disclosing Party means that NO persons or entities registered under the Lobbying Disclosure Act of 1995 have made lobbying contacts on behalf of the Disclosing Party with respect to the Matter.)

2. The Disclosing Party has not spent and will not expend any federally appropriated funds to pay any person or entity listed in Paragraph A.1. above for his or her lobbying activities or to pay any person or entity to influence or attempt to influence an officer or employee of any agency, as defined by applicable federal law, a member of Congress, an officer or employee of Congress, or an employee of a member of Congress, in connection with the award of any federally funded contract, making any federally funded grant or loan, entering into any cooperative agreement, or to extend, continue, renew, amend, or modify any federally funded contract, grant, loan, or cooperative agreement.

3. The Disclosing Party will submit an updated certification at the end of each calendar quarter in which there occurs any event that materially affects the accuracy of the statements and information set forth in paragraphs A.1. and A.2. above.

4. The Disclosing Party certifies that either: (i) it is not an organization described in section 501(c)(4) of the Internal Revenue Code of 1986; or (ii) it is an organization described in section 501(c)(4) of the Internal Revenue Code of 1986 but has not engaged and will not engage in "Lobbying Activities".

5. If the Disclosing Party is the Applicant, the Disclosing Party must obtain certifications equal in form and substance to paragraphs A.1. through A.4. above from all subcontractors before it awards any subcontract and the Disclosing Party must maintain all such subcontractors' certifications for the duration of the Matter and must make such certifications promptly available to the City upon request.

B. CERTIFICATION REGARDING EQUAL EMPLOYMENT OPPORTUNITY

If the Matter is federally funded, federal regulations require the Applicant and all proposed subcontractors to submit the following information with their bids or in writing at the outset of negotiations.

Is the Disclosing Party the Applicant?

[ ] Yes [ ] No

If "Yes," answer the three questions below:

1. Have you developed and do you have on file affirmative action programs pursuant to applicable federal regulations? (See 41 CFR Part 60-2.)
[ ] Yes [ ] No

2. Have you filed with the Joint Reporting Committee, the Director of the Office of Federal Contract Compliance Programs, or the Equal Employment Opportunity Commission all reports due under the applicable filing requirements?
[ ] Yes [ ] No

3. Have you participated in any previous contracts or subcontracts subject to the equal opportunity clause?
[ ] Yes [ ] No

If you checked "No" to question 1. or 2. above, please provide an explanation:

_____

_____

SECTION VII -- ACKNOWLEDGMENTS, CONTRACT INCORPORATION, COMPLIANCE, PENALTIES, DISCLOSURE

The Disclosing Party understands and agrees that:

A. The certifications, disclosures, and acknowledgments contained in this EDS will become part of any contract or other agreement between the Applicant and the City in connection with the Matter, whether procurement, City assistance, or other City action, and are material inducements to the City's execution of any contract or taking other action with respect to the Matter. The Disclosing Party understands that it must comply with all statutes, ordinances, and regulations on which this EDS is based.

B. The City's Governmental Ethics and Campaign Financing Ordinances, Chapters 2-156 and 2-164 of the Municipal Code, impose certain duties and obligations on persons or entities seeking City contracts, work, business, or transactions. The full text of these ordinances and a training program is available on line at www.cityofchicago.org/Ethics, and may also be obtained from the City's Board of Ethics, 740 N.

Sedgwick St., Suite 500, Chicago, IL 60610, (312) 744-9660. The Disclosing Party must comply fully with the applicable ordinances.

C. If the City determines that any information provided in this EDS is false, incomplete or inaccurate, any contract or other agreement in connection with which it is submitted may be rescinded or be void or voidable, and the City may pursue any remedies under the contract or agreement (if not rescinded or void), at law, or in equity, including terminating the Disclosing Party's participation in the Matter and/or declining to allow the Disclosing Party to participate in other transactions with the City. Remedies at law for a false statement of material fact may include incarceration and an award to the City of treble damages.

D. It is the City's policy to make this document available to the public on its Internet site and/or upon request. Some or all of the information provided on this EDS and any attachments to this EDS may be made available to the public on the Internet, in response to a Freedom of Information Act request, or otherwise. By completing and signing this EDS, the Disclosing Party waives and releases any possible rights or claims which it may have against the City in connection with the public release of information contained in this EDS and also authorizes the City to verify the accuracy of any information submitted in this EDS.

E. The information provided in this EDS must be kept current. In the event of changes, the Disclosing Party must supplement this EDS up to the time the City takes action on the Matter. If the Matter is a contract being handled by the City's Department of Procurement Services, the Disclosing Party must update this EDS as the contract requires. NOTE: With respect to Matters subject to Article I of Chapter 1-23 of the Municipal Code (imposing PERMANENT INELIGIBILITY for certain specified offenses), the information provided herein regarding eligibility must be kept current for a longer period, as required by Chapter 1-23 and Section 2-154-020 of the Municipal Code.

The Disclosing Party represents and warrants that:

F.1. The Disclosing Party is not delinquent in the payment of any tax administered by the Illinois Department of Revenue, nor are the Disclosing Party or its Affiliated Entities delinquent in paying any fine, fee, tax or other charge owed to the City. This includes, but is not limited to, all water charges, sewer charges, license fees, parking tickets, property taxes or sales taxes.

F.2 If the Disclosing Party is the Applicant, the Disclosing Party and its Affiliated Entities will not use, nor permit their subcontractors to use, any facility listed by the U.S. E.P.A. on the federal Excluded Parties List System ("EPLS") maintained by the U. S. General Services Administration.

F.3 If the Disclosing Party is the Applicant, the Disclosing Party will obtain from any contractors/subcontractors hired or to be hired in connection with the Matter certifications equal in form and substance to those in F.1. and F.2. above and will not, without the prior written consent of the City, use any such contractor/subcontractor that does not provide such certifications or that the Disclosing Party has reason to believe has not provided or cannot provide truthful certifications.

NOTE: If the Disclosing Party cannot certify as to any of the items in F.1., F.2. or F.3. above, an explanatory statement must be attached to this EDS.

CERTIFICATION

Under penalty of perjury, the person signing below: (1) warrants that he/she is authorized to execute this EDS and Appendix A (if applicable) on behalf of the Disclosing Party, and (2) warrants that all certifications and statements contained in this EDS and Appendix A (if applicable) are true, accurate and complete as of the date furnished to the City.

Speedwagon Fund IV Manager LLC
(Print or type name of Disclosing Party)

By: _____
(Sign here)

Jason Schiffman
(Print or type name of person signing)

Manager
(Print or type title of person signing)

Signed and sworn to before me on (date) 8-1-14,
at Cook County, ILLINOIS (state).

Michelle J Poethkow Notary Public.

Commission expires: 6-17-17.

OFFICIAL SEAL
MICHELLE J POETHKOW
NOTARY PUBLIC - STATE OF ILLINOIS
MY COMMISSION EXPIRES 06/17/17

CITY OF CHICAGO
ECONOMIC DISCLOSURE STATEMENT AND AFFIDAVIT
APPENDIX A

FAMILIAL RELATIONSHIPS WITH ELECTED CITY OFFICIALS AND DEPARTMENT HEADS

This Appendix is to be completed only by (a) the Applicant, and (b) any legal entity which has a direct ownership interest in the Applicant exceeding 7.5 percent. It is not to be completed by any legal entity which has only an indirect ownership interest in the Applicant.

Under Municipal Code Section 2-154-015, the Disclosing Party must disclose whether such Disclosing Party or any "Applicable Party" or any Spouse or Domestic Partner thereof currently has a "familial relationship" with any elected city official or department head. A "familial relationship" exists if, as of the date this EDS is signed, the Disclosing Party or any "Applicable Party" or any Spouse or Domestic Partner thereof is related to the mayor, any alderman, the city clerk, the city treasurer or any city department head as spouse or domestic partner or as any of the following, whether by blood or adoption: parent, child, brother or sister, aunt or uncle, niece or nephew, grandparent, grandchild, father-in-law, mother-in-law, son-in-law, daughter-in-law, stepfather or stepmother, stepson or stepdaughter, stepbrother or stepsister or half-brother or half-sister.

"Applicable Party" means (1) all executive officers of the Disclosing Party listed in Section II.B.1.a., if the Disclosing Party is a corporation; all partners of the Disclosing Party, if the Disclosing Party is a general partnership; all general partners and limited partners of the Disclosing Party, if the Disclosing Party is a limited partnership; all managers, managing members and members of the Disclosing Party, if the Disclosing Party is a limited liability company; (2) all principal officers of the Disclosing Party; and (3) any person having more than a 7.5 percent ownership interest in the Disclosing Party. "Principal officers" means the president, chief operating officer, executive director, chief financial officer, treasurer or secretary of a legal entity or any person exercising similar authority.

Does the Disclosing Party or any "Applicable Party" or any Spouse or Domestic Partner thereof currently have a "familial relationship" with an elected city official or department head?

[ ] Yes [x] No

If yes, please identify below (1) the name and title of such person, (2) the name of the legal entity to which such person is connected; (3) the name and title of the elected city official or department head to whom such person has a familial relationship, and (4) the precise nature of such familial relationship.

_____

_____

_____

CITY OF CHICAGO
ECONOMIC DISCLOSURE STATEMENT
AND AFFIDAVIT

SECTION I -- GENERAL INFORMATION

A. Legal name of the Disclosing Party submitting this EDS. Include d/b/a/ if applicable:

Speedwagon Property Management, LLC

Check ONE of the following three boxes:

Indicate whether the Disclosing Party submitting this EDS is:

1. [] the Applicant
   OR
2. [ ] a legal entity holding a direct or indirect interest in the Applicant. State the legal name of the Applicant in which the Disclosing Party holds an interest: _____
   OR
3. [X] a legal entity with a right of control (see Section II.B.1.) State the legal name of the entity in which the Disclosing Party holds a right of control: _SP Michigan, LLC_____

B. Business address of the Disclosing Party: 400 N LaSalle St, Suite 805
Chicago, IL 60654

C. Telephone: (800) 550-6370 Fax: _____ Email: jason@speedwagonproperties.com

D. Name of contact person: Jason Schiffman

E. Federal Employer Identification No. (if you have one):

F. Brief description of contract, transaction or other undertaking (referred to below as the "Matter") to which this EDS pertains. (Include project number and location of property, if applicable):

Application for Permit Fee Waiver regarding 1323 S. Michigan Avenue, Chicago, IL 60605

G. Which City agency or department is requesting this EDS? Department of Planning and Development

If the Matter is a contract being handled by the City's Department of Procurement Services, please complete the following:

Specification # _____ and Contract # _____

SECTION II -- DISCLOSURE OF OWNERSHIP INTERESTS

A. NATURE OF THE DISCLOSING PARTY

1. Indicate the nature of the Disclosing Party:

[ ] Person
[ ] Publicly registered business corporation
[ ] Privately held business corporation
[ ] Sole proprietorship
[ ] General partnership
[ ] Limited partnership
[ ] Trust
[X] Limited liability company
[ ] Limited liability partnership
[ ] Joint venture
[ ] Not-for-profit corporation
(Is the not-for-profit corporation also a 501(c)(3))?
[ ] Yes [ ] No
[ ] Other (please specify)

2. For legal entities, the state (or foreign country) of incorporation or organization, if applicable:

Delaware

3. For legal entities not organized in the State of Illinois: Has the organization registered to do business in the State of Illinois as a foreign entity?

[X] Yes [ ] No [ ] N/A

B. IF THE DISCLOSING PARTY IS A LEGAL ENTITY:

1. List below the full names and titles of all executive officers and all directors of the entity. NOTE: For not-for-profit corporations, also list below all members, if any, which are legal entities. If there are no such members, write "no members." For trusts, estates or other similar entities, list below the legal titleholder(s).

If the entity is a general partnership, limited partnership, limited liability company, limited liability partnership or joint venture, list below the name and title of each general partner, managing member, manager or any other person or entity that controls the day-to-day management of the Disclosing Party. NOTE: Each legal entity listed below must submit an EDS on its own behalf.

Name	Title
Jeffrey Perelman	Manager
Steve Khoshabe	Manager
Jason Schiffman	Manager

2. Please provide the following information concerning each person or entity having a direct or indirect beneficial interest (including ownership) in excess of 7.5% of the Disclosing Party. Examples of such an interest include shares in a corporation, partnership interest in a partnership or joint venture,

interest of a member or manager in a limited liability company, or interest of a beneficiary of a trust, estate or other similar entity. If none, state "None." NOTE: Pursuant to Section 2-154-030 of the Municipal Code of Chicago ("Municipal Code"), the City may require any such additional information from any applicant which is reasonably intended to achieve full disclosure.

Name	Business Address	Percentage Interest in the Disclosing Party
Jeffrey Perelman	400 N. LaSalle St., Suite 805, Chicago, IL 60654	33 1/3%
Steve Khoshabe	400 N. LaSalle St., Suite 805, Chicago, IL 60654	33 1/3%
Jason Schiffman	400 N. LaSalle St., Suite 805, Chicago, IL 60654	33 1/3%

SECTION III -- BUSINESS RELATIONSHIPS WITH CITY ELECTED OFFICIALS

Has the Disclosing Party had a "business relationship," as defined in Chapter 2-156 of the Municipal Code, with any City elected official in the 12 months before the date this EDS is signed?

[ ] Yes [x] No

If yes, please identify below the name(s) of such City elected official(s) and describe such relationship(s):

SECTION IV -- DISCLOSURE OF SUBCONTRACTORS AND OTHER RETAINED PARTIES

The Disclosing Party must disclose the name and business address of each subcontractor, attorney, lobbyist, accountant, consultant and any other person or entity whom the Disclosing Party has retained or expects to retain in connection with the Matter, as well as the nature of the relationship, and the total amount of the fees paid or estimated to be paid. The Disclosing Party is not required to disclose employees who are paid solely through the Disclosing Party's regular payroll.

"Lobbyist" means any person or entity who undertakes to influence any legislative or administrative action on behalf of any person or entity other than: (1) a not-for-profit entity, on an unpaid basis, or (2) himself. "Lobbyist" also means any person or entity any part of whose duties as an employee of another includes undertaking to influence any legislative or administrative action.

If the Disclosing Party is uncertain whether a disclosure is required under this Section, the Disclosing Party must either ask the City whether disclosure is required or make the disclosure.

Name (indicate whether retained or anticipated to be retained)	Business Address	Relationship to Disclosing Party (subcontractor, attorney, lobbyist, etc.)	Fees (indicate whether paid or estimated.) NOTE: "hourly rate" or "t.b.d." is not an acceptable response.
Pappageorge Haymes Partners	640 N. LaSalle St., Suite #400, Chicago, IL 60654	Project Architect	$200,000.00 estimated

(Add sheets if necessary)

[ ] Check here if the Disclosing Party has not retained, nor expects to retain, any such persons or entities.

SECTION V -- CERTIFICATIONS

A. COURT-ORDERED CHILD SUPPORT COMPLIANCE

Under Municipal Code Section 2-92-415, substantial owners of business entities that contract with the City must remain in compliance with their child support obligations throughout the contract's term.

Has any person who directly or indirectly owns 10% or more of the Disclosing Party been declared in arrearage on any child support obligations by any Illinois court of competent jurisdiction?

[ ] Yes [X] No [ ] No person directly or indirectly owns 10% or more of the Disclosing Party.

If "Yes," has the person entered into a court-approved agreement for payment of all support owed and is the person in compliance with that agreement?

[ ] Yes [ ] No

B. FURTHER CERTIFICATIONS

1. Pursuant to Municipal Code Chapter 1-23, Article I ("Article I")(which the Applicant should consult for defined terms (e.g., "doing business") and legal requirements), if the Disclosing Party submitting this EDS is the Applicant and is doing business with the City, then the Disclosing Party certifies as follows: (i) neither the Applicant nor any controlling person is currently indicted or charged with, or has admitted guilt of, or has ever been convicted of, or placed under supervision for, any criminal offense involving actual, attempted, or conspiracy to commit bribery, theft, fraud, forgery, perjury, dishonesty or deceit against an officer or employee of the City or any sister agency; and (ii) the Applicant understands and acknowledges that compliance with Article I is a continuing requirement for doing business with the City. NOTE: If Article I applies to the Applicant, the permanent compliance timeframe in Article I supersedes some five-year compliance timeframes in certifications 2 and 3 below.

2. The Disclosing Party and, if the Disclosing Party is a legal entity, all of those persons or entities identified in Section II.B.1. of this EDS:

a. are not presently debarred, suspended, proposed for debarment, declared ineligible or voluntarily excluded from any transactions by any federal, state or local unit of government;

b. have not, within a five-year period preceding the date of this EDS, been convicted of a criminal offense, adjudged guilty, or had a civil judgment rendered against them in connection with: obtaining, attempting to obtain, or performing a public (federal, state or local) transaction or contract under a public transaction; a violation of federal or state antitrust statutes; fraud; embezzlement; theft; forgery; bribery; falsification or destruction of records; making false statements; or receiving stolen property;

c. are not presently indicted for, or criminally or civilly charged by, a governmental entity (federal, state or local) with committing any of the offenses set forth in clause B.2.b. of this Section V;

d. have not, within a five-year period preceding the date of this EDS, had one or more public transactions (federal, state or local) terminated for cause or default; and

e. have not, within a five-year period preceding the date of this EDS, been convicted, adjudged guilty, or found liable in a civil proceeding, or in any criminal or civil action, including actions concerning environmental violations, instituted by the City or by the federal government, any state, or any other unit of local government.

3. The certifications in subparts 3, 4 and 5 concern:

• the Disclosing Party;
• any "Contractor" (meaning any contractor or subcontractor used by the Disclosing Party in connection with the Matter, including but not limited to all persons or legal entities disclosed under Section IV, "Disclosure of Subcontractors and Other Retained Parties");
• any "Affiliated Entity" (meaning a person or entity that, directly or indirectly: controls the Disclosing Party, is controlled by the Disclosing Party, or is, with the Disclosing Party, under common control of another person or entity. Indicia of control include, without limitation: interlocking management or ownership; identity of interests among family members, shared facilities and equipment; common use of employees; or organization of a business entity following the ineligibility of a business entity to do business with federal or state or local government, including the City, using substantially the same management, ownership, or principals as the ineligible entity); with respect to Contractors, the term Affiliated Entity means a person or entity that directly or indirectly controls the Contractor, is controlled by it, or, with the Contractor, is under common control of another person or entity;
• any responsible official of the Disclosing Party, any Contractor or any Affiliated Entity or any other official, agent or employee of the Disclosing Party, any Contractor or any Affiliated Entity, acting pursuant to the direction or authorization of a responsible official of the Disclosing Party, any Contractor or any Affiliated Entity (collectively "Agents").

Neither the Disclosing Party, nor any Contractor, nor any Affiliated Entity of either the Disclosing Party or any Contractor nor any Agents have, during the five years before the date this EDS is signed, or, with respect to a Contractor, an Affiliated Entity, or an Affiliated Entity of a Contractor during the five years before the date of such Contractor's or Affiliated Entity's contract or engagement in connection with the Matter:

a. bribed or attempted to bribe, or been convicted or adjudged guilty of bribery or attempting to bribe, a public officer or employee of the City, the State of Illinois, or any agency of the federal government or of any state or local government in the United States of America, in that officer's or employee's official capacity;

b. agreed or colluded with other bidders or prospective bidders, or been a party to any such agreement, or been convicted or adjudged guilty of agreement or collusion among bidders or prospective bidders, in restraint of freedom of competition by agreement to bid a fixed price or otherwise; or

c. made an admission of such conduct described in a. or b. above that is a matter of record, but have not been prosecuted for such conduct; or

d. violated the provisions of Municipal Code Section 2-92-610 (Living Wage Ordinance).

4. Neither the Disclosing Party, Affiliated Entity or Contractor, or any of their employees, officials, agents or partners, is barred from contracting with any unit of state or local government as a result of engaging in or being convicted of (1) bid-rigging in violation of 720 ILCS 5/33E-3; (2) bid-rotating in violation of 720 ILCS 5/33E-4; or (3) any similar offense of any state or of the United States of America that contains the same elements as the offense of bid-rigging or bid-rotating.

5. Neither the Disclosing Party nor any Affiliated Entity is listed on any of the following lists maintained by the Office of Foreign Assets Control of the U.S. Department of the Treasury or the Bureau of Industry and Security of the U.S. Department of Commerce or their successors: the Specially Designated Nationals List, the Denied Persons List, the Unverified List, the Entity List and the Debarred List.

6. The Disclosing Party understands and shall comply with the applicable requirements of Chapters 2-55 (Legislative Inspector General), 2-56 (Inspector General) and 2-156 (Governmental Ethics) of the Municipal Code.

7. If the Disclosing Party is unable to certify to any of the above statements in this Part B (Further Certifications), the Disclosing Party must explain below:

_____

_____

_____

_____

F.1. The Disclosing Party is not delinquent in the payment of any tax administered by the Illinois Department of Revenue, nor are the Disclosing Party or its Affiliated Entities delinquent in paying any fine, fee, tax or other charge owed to the City. This includes, but is not limited to, all water charges, sewer charges, license fees, parking tickets, property taxes or sales taxes.

F.2 If the Disclosing Party is the Applicant, the Disclosing Party and its Affiliated Entities will not use, nor permit their subcontractors to use, any facility listed by the U.S. E.P.A. on the federal Excluded Parties List System ("EPLS") maintained by the U. S. General Services Administration.

F.3 If the Disclosing Party is the Applicant, the Disclosing Party will obtain from any contractors/subcontractors hired or to be hired in connection with the Matter certifications equal in form and substance to those in F.1. and F.2. above and will not, without the prior written consent of the City, use any such contractor/subcontractor that does not provide such certifications or that the Disclosing Party has reason to believe has not provided or cannot provide truthful certifications.

NOTE: If the Disclosing Party cannot certify as to any of the items in F.1., F.2. or F.3. above, an explanatory statement must be attached to this EDS.

CERTIFICATION

Under penalty of perjury, the person signing below: (1) warrants that he/she is authorized to execute this EDS and Appendix A (if applicable) on behalf of the Disclosing Party, and (2) warrants that all certifications and statements contained in this EDS and Appendix A (if applicable) are true, accurate and complete as of the date furnished to the City.

Speedwagon Property Management, LLC
(Print or type name of Disclosing Party)

By: _____
(Sign here)

Jason Schiffman
(Print or type name of person signing)

Manager
(Print or type title of person signing)

Signed and sworn to before me on (date) 8-1-14,
at Cook County, Illinois (state).

Michelle J Poethkow Notary Public.

Commission expires: 6-17-17.

OFFICIAL SEAL
MICHELLE J POETHKOW
NOTARY PUBLIC - STATE OF ILLINOIS
MY COMMISSION EXPIRES:06/17/17

CITY OF CHICAGO
ECONOMIC DISCLOSURE STATEMENT AND AFFIDAVIT
APPENDIX A

FAMILIAL RELATIONSHIPS WITH ELECTED CITY OFFICIALS AND DEPARTMENT HEADS

This Appendix is to be completed only by (a) the Applicant, and (b) any legal entity which has a direct ownership interest in the Applicant exceeding 7.5 percent. It is not to be completed by any legal entity which has only an indirect ownership interest in the Applicant.

Under Municipal Code Section 2-154-015, the Disclosing Party must disclose whether such Disclosing Party or any "Applicable Party" or any Spouse or Domestic Partner thereof currently has a "familial relationship" with any elected city official or department head. A "familial relationship" exists if, as of the date this EDS is signed, the Disclosing Party or any "Applicable Party" or any Spouse or Domestic Partner thereof is related to the mayor, any alderman, the city clerk, the city treasurer or any city department head as spouse or domestic partner or as any of the following, whether by blood or adoption: parent, child, brother or sister, aunt or uncle, niece or nephew, grandparent, grandchild, father-in-law, mother-in-law, son-in-law, daughter-in-law, stepfather or stepmother, stepson or stepdaughter, stepbrother or stepsister or half-brother or half-sister.

"Applicable Party" means (1) all executive officers of the Disclosing Party listed in Section II.B.1.a., if the Disclosing Party is a corporation; all partners of the Disclosing Party, if the Disclosing Party is a general partnership; all general partners and limited partners of the Disclosing Party, if the Disclosing Party is a limited partnership; all managers, managing members and members of the Disclosing Party, if the Disclosing Party is a limited liability company; (2) all principal officers of the Disclosing Party; and (3) any person having more than a 7.5 percent ownership interest in the Disclosing Party. "Principal officers" means the president, chief operating officer, executive director, chief financial officer, treasurer or secretary of a legal entity or any person exercising similar authority.

Does the Disclosing Party or any "Applicable Party" or any Spouse or Domestic Partner thereof currently have a "familial relationship" with an elected city official or department head?

[ ] Yes [x] No

If yes, please identify below (1) the name and title of such person, (2) the name of the legal entity to which such person is connected; (3) the name and title of the elected city official or department head to whom such person has a familial relationship, and (4) the precise nature of such familial relationship.

_____

_____

_____

City of Chicago

O2014-6829

Office of the City Clerk

Document Tracking Sheet

Meeting Date:	9/10/2014
Sponsor(s):	Pope (10)
Type:	Ordinance
Title:	Honorary street designation as "Saint Simeon Drive"
Committee(s) Assignment:	Committee on Transportation and Public Way

BE IT ORDAINED BY THE CITY COUNCIL OF THE CITY OF CHICAGO:

Section 1. Pursuant to an ordinance heretofore passed by the City Council which allows erection of honorary street-name signs, the Commissioner of Transportation shall take the necessary action for standardization of the intersection of 114th and South Avenue H (Southeast corner), 114th and South Avenue G (Southwest corner) and 115th and South Avenue G (Northwest and Northeast Corners) as **"Saint Simeon Drive"**

Section 2. This ordinance shall take effect and be in force upon its passage and publication.

John A. Pope
Alderman, 10th Ward

City of Chicago

O2014-6851

Office of the City Clerk

Document Tracking Sheet

Meeting Date:	9/10/2014
Sponsor(s):	Burke (14)
Type:	Ordinance
Title:	Honorary street designation as "Peter Thornton, Sr. Way"
Committee(s) Assignment:	Committee on Transportation and Public Way

BE IT ORDAINED BY THE CITY COUNCIL OF THE CITY OF CHICAGO;

SECTION 1. Pursuant to an ordinance heretofore passed by the City Council which allows erection of honorary street-name signs, the Commissioner of Transportation shall take the necessary action for standardization of 3900 block of West 42nd Street, on the north side of the street, as "Peter Thornton, Sr. Way."

SECTION 2. This ordinance shall take effect upon its passage and publication.)

EDWARD M. BURKE
Alderman, 14th Ward

City of Chicago

Office of the City Clerk

Document Tracking Sheet

O2014-6876

Meeting Date:	9/10/2014
Sponsor(s):	Chandler (24)
Type:	Ordinance
Title:	Honorary street designation as "Reverend J.E. Storey Way"
Committee(s) Assignment:	Committee on Transportation and Public Way

BE IT ORDAINED BY THE CITY COUNCIL OF THE CITY OF CHICAGO;

SECTION 1. Pursuant to an ordinance heretofore passed by the City Council which allows erection of honorary street-name signs, the Commissioner of Transportation shall take the necessary action for standardization of West Fillmore Street, from South Central Park Avenue to South Homan Avenue as "Reverend J.E. Storey Way."

SECTION 2. This ordinance shall take effect upon its passage and publication.

Attachment

MICHAEL D. CHANDLER
Alderman, 24th Ward

Sunrise Baptist Church

1101 South Central Park, Chicago, Illinois 60624 *773-265-1810*

J. E. Storey, Pastor
Patrick Worthy, Chair Deacon Board
Shirley Williams, Secretary

July 3, 2013

To Whom It May Concern:

As full-fledged, dedicated members of Sunrise Baptist Church, we are requesting an **honorary street sign** in honor and dedication to our Pastor, J.E. Storey. He truly has a story to tell and has become a great pillar in the Community since 1990.

Our Church is located on the corner of Central Park along the side street of Fillmore. We originated from 1701 W. Roosevelt Street. However, evolving from Pastor J.E. Storey's vision, a new church was built at 1101 S. Central Park in March 1999. At the inception of building this church, the neighborhood and the corners were highly infested with drugs. However, Pastor J.E. Storey remained steadfast in his preaching, teaching and canvassing this neighborhood compelling the lost to come to Christ. And as a result of that, many people throughout the neighborhood joined and became outstanding members in the church. The flock is still growing by leaps and bounds due to his community outreach.

Every year Sunrise Baptist Church hosts food drives, clothes giveaways, outdoor prayers for the street corners, outreach ministry and picnics located right on our property. Also, he opens up the community center to feed children and homeless people lunches at various times during the summer. Presently, he has allowed UCAN Organization to use the community center facility to take job applications and conduct interviews which is an integral part of Lawndale Community rising up. With all this taking place, people are embracing Sunrise Baptist Church and Pastor J.E. Storey as a pillar of the community. Some major accomplishments since moving to 1101 S. Central Park, is that Sunrise Baptist Church added a Community Center to facilitate the congregation and community and purchased lots on Fillmore St. for more parking space for the church members.

Pastor J.E. Storey is a family man who retired in 2013 after working 34 years in the ITG fields, designing and modifying systems for such companies as: TTX, Ameritech, Chicago Bridge and Iron (Liquid Carbonic) and Blue Cross and Blue Shield. He is an amazing husband of 29 years to Dianne Storey, a father of 5 and grandfather of 14. The beauty of it all, he still has full time stamina for his church and congregation. He is a people's person and very approachable. Since retiring, he is available for counseling on a daily basis.

Therefore, Pastor J.E. Storey is truly worthy of this honor which would be a great surprise to this humbled man. As a dedicated, faithful congregation, we hope you consider this petition as it was written from the hearts of Sunrise Baptist Church.

Sincerely,

Patrick Worthy

Patrick Worthy,
Chairman of the Deacon Board

Shirley Williams, Secretary

City of Chicago

O2014-6913

Office of the City Clerk

Document Tracking Sheet

Meeting Date:	9/10/2014
Sponsor(s):	Solis (25)
Type:	Ordinance
Title:	Honorary street designation as "Jason V Mayoski Way"
Committee(s) Assignment:	Committee on Transportation and Public Way

September 10, 2014

BE IT ORDAINED BY THE CITY COUNCIL OF THE CITY OF CHICAGO;

SECTION 1. Pursuant to an ordinance heretofore passed by the City Council which allows erection of honorary street-name signs, the Commissioner of Transportation shall take the necessary action for standardization of 1800 block of West Cullerton Street, on the north side of the street, as "Jason V Mayoski Way."

SECTION 2. This ordinance shall take effect upon its passage and publication.

Daniel S. Solis
25th Ward Alderman

City of Chicago

O2014-6880

Office of the City Clerk

Document Tracking Sheet

Meeting Date:	9/10/2014
Sponsor(s):	Burnett (27)
Type:	Ordinance
Title:	Honorary street designation as "Honorary Merillac Way"
Committee(s) Assignment:	Committee on Transportation and Public Way

City Council Meeting
September 10, 2014

BE IT ORDAINED BY THE CITY COUNCIL OF THE CITY OF CHICAGO

SECTION 1. That an ordinance heretofore passed by the city council which authorizes erection of honorary street name signs, the commissioner of transportation shall take the necessary action or standardization of W.Jackson Ave And S.Francisco Ave, Northeast corner to be known as " Honorary Merillac Way".

SECTION 2. This ordinance shall take effect and be in full force hereinafter its passage And publication

Walter Burnett, Jr.
Alderman of the 27th Ward

City of Chicago

O2014-6881

Office of the City Clerk

Document Tracking Sheet

Meeting Date:	9/10/2014
Sponsor(s):	Burnett (27)
Type:	Ordinance
Title:	Honorary street designation as "Honorary Walter L Sojka Way"
Committee(s) Assignment:	Committee on Transportation and Public Way

City Council Meeting
September 10, 2014

BE IT ORDAINED BY THE CITY COUNCIL OF THE CITY OF CHICAGO

SECTION 1. That an ordinance heretofore passed by the city council which authorizes erection of honorary street name signs, the commissioner of transportation shall take the necessary action or standardization of W.Chicago Ave And N.Bishop Street, Southeast corner to be known as " Honorary Walter L. Sojka Way".

SECTION 2. This ordinance shall take effect and be in full force hereinafter its passage And publication

Walter Burnett, Jr.
Alderman of the 27th Ward

City of Chicago

O2014-6832

Office of the City Clerk

Document Tracking Sheet

Meeting Date:	9/10/2014
Sponsor(s):	Cappleman (46)
Type:	Ordinance
Title:	Honorary street designation as "Honorary Paulette Horton Way"
Committee(s) Assignment:	Committee on Transportation and Public Way

Ordinance requesting an honorary street sign

CITY COUNCIL MEETING,
SEPTEMBER 10, 2014

BE IT ORDAINED BY THE CITY COUNCIL OF THE CITY OF CHICAGO

SECTION 1: That an ordinance heretofore passed by the City Council allowing erection of an honorary street sign, the Commissioner of Transportation shall take necessary steps for the standardization of the 900 block of Lakeside Place to be known as "Honorary Paulette Horton Way."

SECTION 2: This ordinance shall take effect and be in full force hereinafter its passage and publication.

James Cappleman

James Cappleman
Alderman, 46th Ward

City of Chicago

O2014-6890

Office of the City Clerk

Document Tracking Sheet

Meeting Date:	9/10/2014
Sponsor(s):	Pawar (47)
Type:	Ordinance
Title:	Correction of City Council Journal of Proceedings of July 6, 2011
Committee(s) Assignment:	Committee on Committees, Rules and Ethics

Committee on Transportation and Public Way
September 10, 2014
City Council

BE IT ORDAINED BY THE CITY COUNCIL OF THE CITY OF CHICAGO:

SECTION 1. The ordinance passed by the City Council of the City of Chicago for **Martyr's on 7/06/2011**, and printed upon page **3240** of the Journal of Proceedings of the City of Chicago (see also Acct. No. 16032-1, Permit No. 1095849) is hereby amended by deleting the words:

~~"three point five (3.5) feet in length, nine point five (9.5) feet in height, and thirteen point five (13.5) feet above grade level"~~

and inserting in their place the words:

"seven (7) feet in length, thirteen point five (13.5) feet in height, and ten (10) feet above grade level."

SECTION 2. This ordinance amendment shall be in effect upon its passage.

AMEYA PAWAR
Alderman, 47th Ward

City of Chicago

O2014-6897

Office of the City Clerk

Document Tracking Sheet

Meeting Date:	9/10/2014
Sponsor(s):	Moreno (1)
Type:	Ordinance
Title:	Amendment of Municipal Code Chapter 10-28 regarding waiver of permit fees for Special Service Areas
Committee(s) Assignment:	Committee on Finance

FINANCE

ORDINANCE

WHEREAS, Special Service Areas (SSAs) are local tax districts that expand services and programs through a localized property tax levy; and

WHEREAS, Structures placed in the public way such as trash cans, bike racks, bike corrals, benches, security cameras, public art projects, landscaping & all other SSA- associated structures are for the betterment of the community and the entire City; and

WHEREAS, SSAs improve our neighborhoods and deliver certain services the City of Chicago does not currently provide due to budget cuts such as servicing trash cans on city sidewalks; and

WHEREAS, When an SSA owns a trash can on the City's park way, the SSA has to fully service that trash can; and

WHEREAS, SSAs are charged a permit fee by the City for using the public way to provide this integral service; and

WHEREAS, The permit process is cumbersome for SSAs and it does not effectively provide a forum for SSAs to efficiently provide their services to the public; and

WHEREAS, Improving the permit process so that SSAs are able to apply for multiple structures throughout the SSA district with only one permit per structure would increase efficiency in the process; and

WHEREAS, Paying yearly permit fees on any and all structures provided by the SSA that are installed along the public way adds up immensely and inhibits the SSA from providing those services due to yearly permit fee costs; and

WHEREAS, SSAs should not have to pay a permit fee so that it can provide clean, green, and safety oriented services to the residents of Chicago, now therefore

BE IT ORDAINED BY THE CITY OF CHICAGO CITY COUNCIL:

SECTION 1. Amend 10-28-017 Public way use permit—Fees.

(a) (1) No fee shall be charged for a public way use that is on or above the public way for the following: (i) In the case of a residential building, as that term is defined in Section 17-17-02146, constructed in or before 1922, a public way use that is part of the original construction and is a permanent structure of the building; provided that in the case of a mixed used building, any public way use that solely is for the use or benefit of any commercial or business activity in the building shall pay the fees as provided for in subsection (b); (ii) in the case of a landmark building, any part of the building which is on or over the public way, including a clock or light fixture if the clock or light fixture is part of the landmark designation, or (iii) if the item placed in the public way, (ie; trash can, bench, security camera, bike rack/ corrals & associated structures, public art, & landscaping and its associated structures) is owned and maintained by a Special

Service Area; whereas tax monies pay for supplemental services in place of City Services that are not provided,

For purposes of this section, a landmark building shall also include any building, other than a non- contributing building in a landmark district.

(2) For any public way use which is below grade level or under the public way or other public place for any building specified in subsection (a)(1) of this section, the fee shall be as set forth in subsection (b).

(b) For all other public way uses not specified in subsection (a), the fees shall be as follows:

Type of Public Use		***Annual Fee***
(1)	balcony, bay window, bollard, permanent smoking management receptacle, door swing, light pole, park bench, trash container, flag pole, banner	$75.00 each
(2)	sign	$300.00/sign 25 square feet or greater $100.00/sign less than 25 square feet
(3)	awning, marquee, canopy with or without an on-premise sign	$50.00 for first 25 feet + $1.00/additional foot
(4)	light fixture	$75.00 for the first fixture plus $5.00 for each additional fixture
(5)	windscreen,	$400.00 each

	clock, fire escape, manhole	
(6)	barber pole	$10.00
(7)	security camera, bicycle rack, landscaping and its associated structures, portable smoking management receptacle	No fee
(8)	all other uses will be charged per square foot based on a formula that reflects the value of the land within the surrounding area, as established by the commissioner in rules and regulations; provided that there will be a $400.00 minimum charge for all such uses.	
(9)	notwithstanding the above, the total fee for a public way use permit for any combination of signs less than 25 square feet, canopies, awnings, or light fixtures at the same location, shall not exceed $175.00 for all such public way uses.	

For purposes of calculating the fee pursuant to this subsection (b), a sign shall not include an awning, canopy or marquee that contains an on-premise sign, as that term is defined in Section 17-17-02109.

(c) A $50.00 application fee shall be charged for any application for a public way use permit for which no public way use fee is charged pursuant to this section.

(Added Coun. J. 1-13-10, p. 83228, § 1)

10-28-015 Public way use permits – Application and issuance.

(a) An application for a public way use permit shall be made to the department and shall include the following:

(1) the applicant's name and address, and the name and address of the property owner;

(2) a detailed drawing, and/or in the case of multiple items of the same nature, a map and detailed written description of an area's boundaries indicating the location and number of all public way uses on, over or under the public way for which a permit is required;

(3) proof of the required insurance;

(4) proof of the building's age if the building was constructed in or prior to 1922;

(5) the application fee, if applicable; and

(6) any other information required by the commissioner.

(b) The commissioner shall forward a copy of an application for subsidewalk space use to the commissioner of transportation within three days after receipt of the application. No public way use permit for subsidewalk space use shall be issued unless the commissioner of transportation, after reviewing the application, has approved the design of the subsidewalk space use.

(c) If the commissioner finds that the applicant meets the applicable requirements, the commissioner shall provide the application to the alderman of the affected ward. Upon passage and publication of an ordinance approving the application, the commissioner shall issue the public way use permit to the applicant. If approval by ordinance is withheld, the commissioner shall deny the application and shall notify the unsuccessful applicant in writing of the denial within ten business days after the denial.

A public way use permit shall be denied or revoked if: (i) the granting of the public way use is not in the best interest of the public, would have a deleterious impact on the neighborhood, or would create a nuisance either on the public way or in the surrounding area; (ii) the design of, or materials used in, the public way use does not comport with the quality or character of the existing streetscape; (iii) the use interferes with or impedes the flow of pedestrian or vehicular traffic, or ingress or egress from any surrounding building, the use of any pole, traffic signs or signals, hydrants, mailboxes or other objects located near the location of the proposed use; or (iv) the applicant makes any false statements, submits any false information or misrepresents any information required under this section.

(d) The term of a public way use permit shall be for five years. The annual fee for the first year shall be due at the issuance of the permit and the remaining annual fees shall be paid, as provided for in rules and regulations; provided that the proof of insurance required as a condition of the permit be submitted annually, as provided for in the rules and regulations.

(e) All public way use permits shall be subject to the following:

(1) Each public way use and the structures and appliances authorized by the permit shall be maintained and used in accordance with all applicable laws, including the ordinances of the city and the directions of the commissioner, the commissioner of streets and sanitation, the building commissioner, and the commissioner of transportation. The permittee shall keep that portion of the public way in, over, under or adjacent to the public way use in good condition and repair, safe for public travel, and free from snow, ice and debris to the satisfaction of the commissioner of transportation.

(2) Notwithstanding any other provision of this section, the public way use granted by the permit is subject to amendment, modification or repeal and a public way use permit may be revoked at the discretion of the mayor or the commissioner at any time, without cause and without the consent of the permittee. Upon termination of the permit, the permittee, at his or her own expense and without cost or expense to the city, shall remove, within 30 days of such termination and without the notice required in Section 10-28-010, the public way use and any structures and appliances authorized by the public way use permit and restore the public way where disturbed by the public way use or by the removal thereof, to a proper condition under the supervision and to the satisfaction of the commissioner of transportation.

(3) In the event of failure, neglect or refusal of the permittee to perform any of his or her obligations, the city may, at its option, either (i) perform such work and charge the cost to said permittee, or (ii) determine what the cost of the work shall be and bill the permittee for the cost, or combine the two methods. Immediately upon receipt of notice of such cost, the permittee shall pay the city such amount.

(4) The permittee shall be responsible for and shall pay for the removal, relocation, alteration, repair, maintenance, and restoration of, city-owned structures or appliances located in or adjacent to the public way, including pavement, bridges, subways, tunnels, vaults, sewers, water mains, conduits, pipes, poles and other facilities and utilities, which are necessary or appropriate on account of the permittee's use of the public way. The commissioner of transportation is authorized, in his or her discretion and from time to time during the permittee's use and occupancy of the public way until the restoration of the public way, to determine the work which is or will be necessary or appropriate and the cost involved to perform such work and is authorized to collect a deposit prior to commencing any work and to charge the permittee all actual costs for causing all such work to be performed. The decision of the commissioner of transportation shall be final and binding. The permittee, upon receiving written notification from the commissioner of transportation of the required deposit or the cost of such work, shall immediately pay or deposit such amount as directed by the commissioner.

(5) The permittee shall furnish to the department, prior to issuance of the public way use permit, a certificate of insurance evidencing coverage in an amount not less than $1,000,000.00, combined single limit, with the insurance covering all liability, both public liability and property damage, that may result from issuance of the permit or use of the public way. The certificate of insurance shall name the city and its agents and employees as additional insureds and shall also clearly indicate that the public way use being permitted is covered by the insurance policy. Every policy required shall require 30 days advance notice to the commissioner prior to cancellation. Certificates renewing such insurance coverage must be furnished to the department no later than 30 days prior to the expiration of the policy. The insurance coverage shall be maintained at all times by the permittee until: (i) the public way use authorized by the permit is removed; (ii) the public way is restored to the satisfaction of the commissioner of transportation; and (iii) all fees due the city have been paid.

(6) The permittee shall indemnify, keep and save harmless the city, its agents and employees against all claims, liabilities, judgments, costs, damages and other expenses which may in any way arise or accrue against, be charged to or recovered from the city, its agents or employees in consequence of the permission given by the public way use permit, or any act or thing done or omitted or neglected to be done by the permittee, its agents or employees in and

about the construction, reconstruction, maintenance, operation, use or removal of the authorized public way uses and structures or appliances thereof, operation or restoration of the public way as required, including those arising from any personal injuries or deaths or damage or destruction of property.

(f) The permit shall be valid only to the person to whom it was issued and it shall not be subject to sale, assignment, or transfer, voluntary or involuntary, except upon the approval of the commissioner.

(g) As a condition of the permit, the permittee shall keep all information current. Any change in required information shall be reported to the department within 30 days after the change.

(h) In addition to any other penalties imposed in Section 10-28-010, any person who knowingly makes any false statement, submits any false information or misrepresents any information required under this section shall be subject to Chapter 1-21.

(Added Coun. J. 1-13-10, p. 83228, § 1) 151

Joe Moore

City of Chicago

O2014-7076

Office of the City Clerk

Document Tracking Sheet

Meeting Date:	9/10/2014
Sponsor(s):	Beale (9) Lane (18) Foulkes (15) Thompson (16)
Type:	Ordinance
Title:	Amendment of Municipal Code Section 3-56-050 regarding fees for smaller or larger passenger automobiles registered to persons 65 years of age or older
Committee(s) Assignment:	Committee on Budget and Government Operations

Budget

Chicago City Council Meeting
September 10, 2014

BE IT ORDAINED BY THE CITY COUNCIL OF THE CITY OF CHICAGO:

SECTION 1. Section 3-56-050 of the Municipal Code of Chicago is hereby amended by inserting the language underscored, as follows:

3-56-050 Fees.

(a) Smaller or larger passenger automobiles, including small trucks and large trucks, not more than one vehicle, registered to a person 65 years of age or older, upon satisfactory proof of age and vehicle ownership:

Vehicle	**Fee**
Smaller passenger automobiles (65 years of age or older)	$30.00
Larger passenger automobiles (65 years of age or older)	$30.00
16,000 lbs. gross vehicle weight or less (65 years of age or older)	$80.00
Over 16,000 lbs. gross vehicle weight (65 years of age or older)	$80.00

SECTION 2. This ordinance shall take effect and be in force from and after its passage and Publication.

Lona Lane 18th

Anthony A. Beale
Alderman, 9th Ward

Toni Foulkes 15

Deborah Thompson 16th

City of Chicago

O2014-7225

Office of the City Clerk

Document Tracking Sheet

Meeting Date:	9/10/2014
Sponsor(s):	Pope (10) Chandler (24) Maldonado (26) Fioretti (2) Moore (49) Arena (45) Solis (25) Sposato (36) Waguespack (32) Colón (35) Munoz (22) Cappleman (46) Foulkes (15) Thompson (16)
Type:	Ordinance
Title:	Amendment of Municipal Code creating new chapter entitled "The City of Chicago Keeping the Promise Ordinance"
Committee(s) Assignment:	Committee on Housing and Real Estate

Housing

ORDINANCE
City of Chicago Keeping the Promise

An ordinance concerning preserving affordable housing supported by City of Chicago funds.

WHEREAS, It is a public purpose of the City of Chicago that all individuals and families in Chicago have access to safe, decent affordable housing for as long as they need it; and

WHEREAS, There is a scarcity of affordable housing in Chicago for low-income individuals and families in need; and

WHEREAS, The City of Chicago has allocated public dollars towards the development and the rehabilitation of federally supported public housing within the City of Chicago; and

WHEREAS, The State Housing Authorities Act (310 ILCS 10/8.10) requires all Illinois public housing authorities to report comprehensive financial, demographic and development information to the local City Council for their jurisdiction; and

WHEREAS, In spite of that commitment of public dollars by the City of Chicago more than 16,000 units of public housing have been lost due to rehabilitation, demolition, disposition, redevelopment, and/or conversion since 1999. This loss of public housing has exacerbated Chicago's affordable housing crisis; and

WHEREAS, The Chicago Housing Authority has been de-regulated under a federal demonstration program removing traditional HUD oversight and performance standards regarding public housing occupancy, voucher circulation, and reserve levels; and

WHEREAS, As a result of this de-regulation, Chicago Housing Authority has left an average of 4,600 public housing units unoccupied between 2009 and 2013; and

WHEREAS, Chicago Housing Authority has not circulated an average of 13,272 funded housing choice vouchers between 2009 and 2013; and

WHEREAS, Chicago Housing Authority has left unspent an average of $106 million in federal revenue annually between 2009 and 2013; and

WHEREAS, Discrimination against tenant-based Housing Choice Voucher holders continues to be a serious hindrance to housing choice and racial and economic integration within the City of Chicago; and

WHEREAS, It is in the City's long term interest to preserve the existing public housing especially when the City's public dollars are being utilized and that the City's public housing authority, to the maximum extent possible, make its public housing and Housing Choice Vouchers available as affordable housing to individuals and families in need; now, therefore,

BE IT ORDAINED BY THE CITY COUNCIL OF THE CITY OF CHICAGO, AS FOLLOWS:

SECTION ONE: RECITALS. The foregoing recitals are incorporated herein as the findings of the City Council.

SECTION TWO: A new Chapter of the Municipal Code of Chicago is hereby created as follows:

Article I. Chapter _____ . The City of Chicago Keeping the Promise Ordinance.

1 Title.
This Chapter _____, Sections _____ through _____ shall be entitled and referred to as the "The City of Chicago Keeping the Promise Ordinance".

1.1 Purpose and Intent.
The purpose and legislative intent of this Chapter is to promote the public health, safety, and welfare of the City by ensuring that the City's public dollars are only allocated to the redevelopment, rehabilitation, demolition, disposition, conversion, or new construction of public housing developments in Chicago if all existing public housing units are replaced on a one-for-one basis. This action will help meet the City's goal of reducing homelessness and preserving a critical supply of deeply subsidized public housing within the City of Chicago.

1.2 Applicability.

The provisions of this Chapter shall apply to any owner of a public housing project in the City of Chicago who proposes the redevelopment, rehabilitation, demolition, disposition, conversion, or new construction of all or a substantial part of a public housing development, except where any redevelopment, rehabilitation, demolition, disposition, conversion or new construction would result in less than 5% of the public housing units being lost or to meet the requirements of Section 504 of the Rehabilitation Act of 1974.

1.3 Definitions.

(A) For the purpose of administering this Chapter:

"Chicago Housing Authority" means an Illinois municipal corporation, created and existing under the Housing Authorities Act, 310 Ill. Comp. Stat. 10/1 *et seq.* CHA is a Public Housing Agency within the meaning of 42 U.S.C. § 1437 and administers federally subsidized and assisted housing as authorized by the United States Housing Act and implementing federal regulations.

"City public dollars" means any financing appropriated or approved by the City of Chicago for the rehabilitation, demolition, disposition, conversion, redevelopment, or new construction of a public housing, including but not limited to bond financing, LIHTC grants, CDBG, HOME, TIF, and revolving loan funds.

"Community areas" are geographic areas which are designated pursuant to Chapter 1-14 of the Municipal Code of Chicago.

"Community Benefits Agreement" means contracts executed between community-based organizations and one or more developers and the City of Chicago.

"Commissioner" means the Commissioner of the Chicago Department of Planning and Development or its successor agency or any successor agency.

"Conversion" or "convert" means, unless otherwise indicated, the act of changing or substantially altering the operation and affordability of all or a part of a federally-assisted housing development, including by disposition, sale, conversion, demolition, or other actions.

"Covered project" means public housing as defined below.

"Covered unit" means an apartment or housing unit where public housing subsidy is attached to the unit.

"Department of Planning and Development or its successor agency" means, unless otherwise indicated, the Chicago Department of Planning and Development or its successor agency or any successor agency.

"Developer" means any person who develops housing units, but does not include a lender or any governmental entity.

"Housing Choice Voucher" means subsidized housing assistance as defined in the United States Housing Act of 1937, as amended (42 U.S.C. § 1437) and regulated by 24 CFR 982.

"Housing Choice Voucher Funding Utilization" means the percent of federal funding spent on the Chicago Housing Authority's voucher program out of the total federal appropriation granted to the CHA for Housing Choice Vouchers annually.

"Land swap" means the disposition of vacant land with the City of Chicago in exchange for comparable or greater acreage and/or value of land for CHA development of mixed income residential housing, retail, or other uses.

"Low, very low, and extremely low-income" means those families whose incomes are between 0 and 80 percent of the median income for the Chicago region, as determined by the Secretary of

the United States Department of Housing and Urban Development, with adjustments for smaller and larger families.

"One-for-one basis" means replacement of any public housing unit lost due to conversion, rehabilitation, redevelopment, new construction, demolition, or disposition, with a comparable public housing unit or a project-based voucher unit for the maximum term allowable under each federal housing program as prescribed by HUD.

"Owner" means any person who alone, jointly or severally with others:

a) Shall have legal title to any premises or dwelling units, with or without accompanying actual possession thereof; or
b) Shall have charge, care or control of any premises, dwelling or dwelling unit as owner or agent of the owner;
c) "Owner" includes the owner, his agent for the purpose of managing, controlling or collecting rents, any other person managing or controlling a building or premises or any part thereof and any person entitled to the control or direction of the management or disposition of a building or of any part thereof.

"Public housing" means housing as defined in the United States Housing Act of 1937, as amended (42 U.S.C. § 1437) and its regulatory and administrative authority.

"Rental Assistance Demonstration" ("RAD") means the program designed to preserve and improve public housing and certain other multifamily housing through the voluntary conversation of properties with assistance under section 9 of the United States Housing Act of 1937, or the moderate rehabilitation program under section 8(e)(2) of the Act into project-based vouchers or project-based rental assistance.

"Replacement housing" means public housing or project-based vouchers. It does not mean tenant-based Housing Choice Vouchers.

"Section 3 hire" means any person hired according to programs described in Section 3 of the Housing and Urban Development (HUD) Act of 1968.

1.4 Quarterly Reporting By The Chicago Housing Authority.

To ensure that there is a sufficient supply of available decent, safe, and affordable housing across all neighborhoods of the City of Chicago and that available public resources are being used to the fullest extent, the Chicago Housing Authority will present and publish a quarterly report to the City of Chicago Committee on Housing and Real Estate on:

(a) its progress and plans for building replacement public housing units,
(b) its progress and plans for meeting CHA's obligation to rebuild family public housing units of equivalent bedroom sizes to the units demolished under the Plan for Transformation
(c) its progress and plans for ensuring equitable and proportional access to CHA programs across all communities and constituencies

(d) the number of households with an outstanding right to return to each CHA community, and an update regarding the status of all original right to return households
(e) the number of vacant and offline public housing units by ward, and length of time units have been vacant in a particular development
(f) Housing Choice Voucher Funding utilization rate,
(g) a report on accumulated unspent revenue not currently obligated.
(h) average Housing Quality Standard inspection scores by ward of all units assisted under the CHA's voucher program
(i) the number and percent of voucher-holders living in Opportunity Communities
(j) the number of Section 3 jobs generated by CHA's redevelopment projects and management contracts, whether these jobs are part-time or full-time, and whether they are temporary or permanent employment opportunities.

1.5 One-For-One Replacement Requirement of Existing Units If City Funds Utilized.

As a condition of receipt of the City's approval or appropriation of financing for the rehabilitation, demolition, disposition, conversion, redevelopment, or new construction of all or part of development containing public housing, the owner shall replace all covered units at the time of enactment of this Ordinance that are demolished, disposed of, or converted to a use other than housing for low, very low, and extremely low income tenants.

(1) Not less than 20% of such replacement units shall be located in Communities of Opportunity.

(2) Such replacement units shall have the same number of bedrooms as the units being replaced, except to the extent necessary to convert studio units to one-bedroom units;

(3) Replacement units shall remain public housing or project-based vouchers for the maximum allowable term for each program under federal law subject to continued federal funding at commercially viable levels.

(4) Subject to lease compliance requirements, replacement units shall be first offered as replacement housing to the residents displaced from the housing units that were demolished, lost, or, otherwise converted to a use other than housing for low, very low, and extremely low income tenants.

1.6 Approval of Planned Development Applications for vacant CHA land contingent on Assisted Housing Replacement Plan and Community Benefits Agreement

Prior to the approval of a Planned Development application for any parcel of land owned by the CHA at the time of enactment of this Ordinance, and prior to participation in any land swap of City-owned land for CHA land:

A. The Chicago Housing Authority shall present an Assisted Housing Replacement Plan to the Department of Planning and Development which:

(1) Specifies how and where the CHA will replace the number of public housing units lost with equivalent or larger bedroom sizes as the housing that was demolished, disposed of, or converted to another use.

(2) Identifies sources of available subsidy and financing that are sufficient to produce and operate the Replacement Units at the same level of Affordability as the original assisted units which are being replaced.

(3) Demonstrates that the replacement housing will remain public housing or project-based vouchers for the maximum allowable term under federal law subject to continued federal funding at commercially viable levels.

(4) Demonstrates how replacement housing construction will be initiated within eighteen (18) months and completed within 60 months of the date on which Planned Development Application is approved or land swap commences.

B. Should the proposed development include commercial facilities greater than 10,000 square feet, the Chicago Housing Authority shall present a Community Benefits Agreement to the Department of Planning and Development that has been approved by the prospective developer specifying the number of permanent and temporary jobs to be created by the construction and on-going operation of any commercial facility proposed for construction on CHA-owned land. The Community Benefits Agreement shall be published and made available for public comment for no less than 30 days prior to presentation to the Department. In no case shall less than 10% of the temporary and permanent jobs created by the facility be set-aside for current public housing residents or other section 3 hires.

1.7 Off-Site Option

The Department of Planning and Development may allow an owner or developer of a covered project to comply with the requirements of Section 1.5 and 1.6 by constructing replacement housing units on a site within the City of Chicago other than that on which the covered project is located, subject to the following conditions:

(1) The owner has surveyed current residents and any household with a right to return to replacement housing units of the covered project to determine how many residents/ right to returners:

(a) Wish to return to replacement housing constructed on-site

(b) Wish to return to replacement housing constructed within 2 miles of the site on which the covered project is located

(c) Wish to relocate to a community area within the City of Chicago with less than 20% poverty;

(2) Where the property is only partially occupied, votes of current residents and households with a Right of Return to the development shall be weighted proportionately to provide recommendations for the siting of vacant units where no survey respondent is available at the development.

(3) The survey results have been published electronically, with notification in print.

(4) The CHA and the Gautreaux Plaintiffs have acknowledged the survey results and, to the extent they have objections, provided such objections in a written response, demonstrating how their proposed changes to the Assisted Housing Replacement Plan respond to residents' stated wishes regarding the location of replacement housing.

(5) Off-site units must be constructed within the City of Chicago.

(6) The Department of Planning and Development has reviewed the proposal for off-site replacement housing and determined that off-site replacement units will be sited within a census tract not generally less desirable than the original site with regard to public utilities and public and commercial facilities, as well as crime and poverty rates.

(7) All the provisions of Section 1.5 and 1.6 shall apply without exception to off-site replacement units under the provisions of this section.

1.8 Approval of Assisted Housing Replacement Plan

Any owner of a covered project, as a condition to receiving city funding or financing approval or approval of a Planned Development application must:

A. Submit to the Department of Planning and Development an Assisted Housing Replacement Plan which specifies the number of units to be demolished, disposed of, or converted, identifies specific Replacement Units for each unit proposed to be demolished, disposed of, or converted, and sets a timetable for Demolition, Disposition, or Conversion, and the completion of Replacement Units in compliance with Sections 1.5-1.6.

B. Identify sources of available subsidy and financing that are sufficient to produce and operate the Replacement Units; ensures that all displaced households be given the option of being housed in the Replacement Units;

C. Provide other relevant information as required by the Commissioner.

The Commissioner shall not approve an Assisted Housing Replacement Plan unless it is in compliance with this Ordinance.

In turn, the Committee on Housing and Real Estate shall not approve any city funding or financing or Planned Development Application until such time as an Assisted Housing Replacement Plan has been approved by the Commissioner.

Changes to an approved Assisted Housing Replacement Plan shall be required to undergo the same review, and be subject to the same requirements, as original approval of that plan.

The Commissioner shall publish notice in a newspaper of general circulation in the City of Chicago a notice of intent to approve an Assisted Housing Replacement Plan sixty (60) days before approving such a plan and submitting it to the Committee on Housing and Real Estate.

1.9 Review of Proposal for Phasing

Proposals for projects to be constructed in phases shall be reviewed by the Department of Planning and Development under the criteria set out in Sections 1.5-1.6. A schedule setting forth the phasing of the total number of units in a covered project, along with a schedule setting forth the proportional phasing of the required replacement housing units, shall be presented to the Commissioner for review and approval as part of the funding and/or Planned Development Application approval process, for any development subject to the provisions of this article. If phasing is not included as part of the review process, no phasing of the replacement housing units shall be allowed.

If a covered project is approved to be constructed in phases, the requirements of Sections 1.5-1.7 shall be applicable to each such phase.

Replacement housing units shall be made available for occupancy on approximately the same schedule and in a proportional manner to any market rate units in the covered project except that certificates of occupancy for the last ten percent (10%) of the market units shall be withheld until certificates of occupancy have been issued for all of the replacement housing units required. With respect to covered projects to be constructed in phases, certificates of occupancy may be issued on a phased basis consistent with the conditions of approval set forth previously in this Section.

2.0 City Funds suspended until Housing Choice Voucher Funding Utilization Goals Met.
As a condition of the receipt of the City's public dollars, the CHA will actively work to address the under utilization of its Housing Choice Voucher revenue. The CHA shall increase the proportion of Housing Choice Voucher Revenue used on its Housing Choice Voucher program, inclusive of administrative costs, mobility counseling, and other social service programs for voucher holders, until such time as the CHA can report to the City a voucher funding utilization rate in excess of 96%.

CHA will make additional Housing Choice Vouchers available annually to reach an 83% voucher funding utilization rate in the first year after passage of this Ordinance; 90% voucher funding utilization rate in the second year after passage; and 97% voucher funding utilization

rate in the third year after passage. CHA's failure to make additional Housing Choice Vouchers available to meet these utilization benchmarks will result in immediate suspension of new City funding awards to CHA projects.

2.1 City Funds suspended unless Chicago Housing Authority increases its commitment to Mobility Counseling for Housing Choice Voucher Holders

As a condition of the receipt of the City's public dollars for CHA revitalization projects, the CHA will increase its financial commitment to mobility counseling to expand the access of voucher holders to Communities of Opportunity and enable households with disabilities to live in the least restrictive settings possible.

The CHA's failure to increase funding for mobility counseling by ___% / ($____)[1] will result in immediate suspension of new City funding awards to CHA projects.

2.2 Enforcement of Housing Quality Standards in the Housing Choice Voucher Program

A. Creation of a Citywide Task Force on Improving Housing Quality in the CHA's voucher program
   1. The City shall convene a citywide task force to improve housing quality in the CHA's Housing Choice Voucher program and encourage the revitalization of properties assisted with housing choice voucher funds.
   2. The CHA shall designate representatives from the Housing Choice Voucher division to serve on this Task Force and work in active collaboration with other public and private agencies to ensure CHA's voucher program provides high quality housing across all of Chicago's communities to low-income families.
   3. The Task Force shall develop and implement initiatives to strengthen housing quality and promote reinvestment and revitalization of properties assisted with housing choice voucher funding.
   4. The Task Force shall further develop annual benchmarks by which to evaluate CHA's progress improving the quality of housing provided through the CHA's voucher program and CHA's own internal management of the voucher program

B. City Funds suspended unless Chicago Housing Authority progressively improves housing quality for housing choice voucher holders
   1) As a condition of the receipt of the City's public dollars for CHA revitalization projects, the CHA shall meet the benchmarks for improving the voucher program laid out by the Task Force established in 2.2(A).
   2) The CHA's failure to meet the annual benchmarks established by the Task Force will result in the immediate suspension of new City funding awards to CHA revitalization projects.

---

[1] Amount left intentionally blank: We seek to develop the suggested figure for increasing mobility counseling resources in partnership with the Chicago Housing Authority and other stakeholders.

2.3 Relationship to Provisions of the Chicago Municipal Code.

Nothing in this ordinance shall be construed as creating an exception to compliance with Title 13 (Building and Construction), of the Chicago Municipal Code or preventing City departments from ordering that a building be vacated as set forth in Chapters 13-8 or 13-12 of the Chicago Municipal Code.

2.4 Enforcement.

(A) The provisions of this Chapter shall apply to all owners, agents, successors and assignees of a public housing development.

(B) Any resident of a public housing development who has been displaced from their housing by demolition, conversion, new construction, disposition, conversion, or rehabilitation in violation of 1.5–1.8, may institute an injunction, mandamus, or any other appropriate legal actions or proceedings for the enforcement of this Chapter. In addition, any resident of a public housing development who has been displaced by demolition, conversion, disposition, new construction, conversion, or rehabilitation and who brings legal action pursuant to this act and who is adjudged to be a prevailing party is entitled to attorney's fees and court costs.

(C) The City shall recapture the total amount of City dollars allocated to the project from any person, firm, or entity, whether as principal, agent, employee or otherwise, who violates, disobeys, omits, neglects, or refuses to comply with or resists the enforcement of any of the provisions of this Chapter. The City will also ban any person, firm, or entity, whether as principal, agent, employee or otherwise, who violates, disobeys, omits, neglects, or refuses to comply with or resists the enforcement of any of the provisions of this Chapter from receiving future City dollars for the next 10 years.

This ordinance shall be in full force and effect 60 days after its passage by the City Council and proper publication.

2.5 Conflict with State or Federal Laws.

This Chapter shall be construed so as not to conflict with applicable federal or state laws, rules, or regulations. Nothing in this Chapter shall authorize any City agency to impose any duties or obligations in conflict with limitations on municipal authority established by state or federal laws.

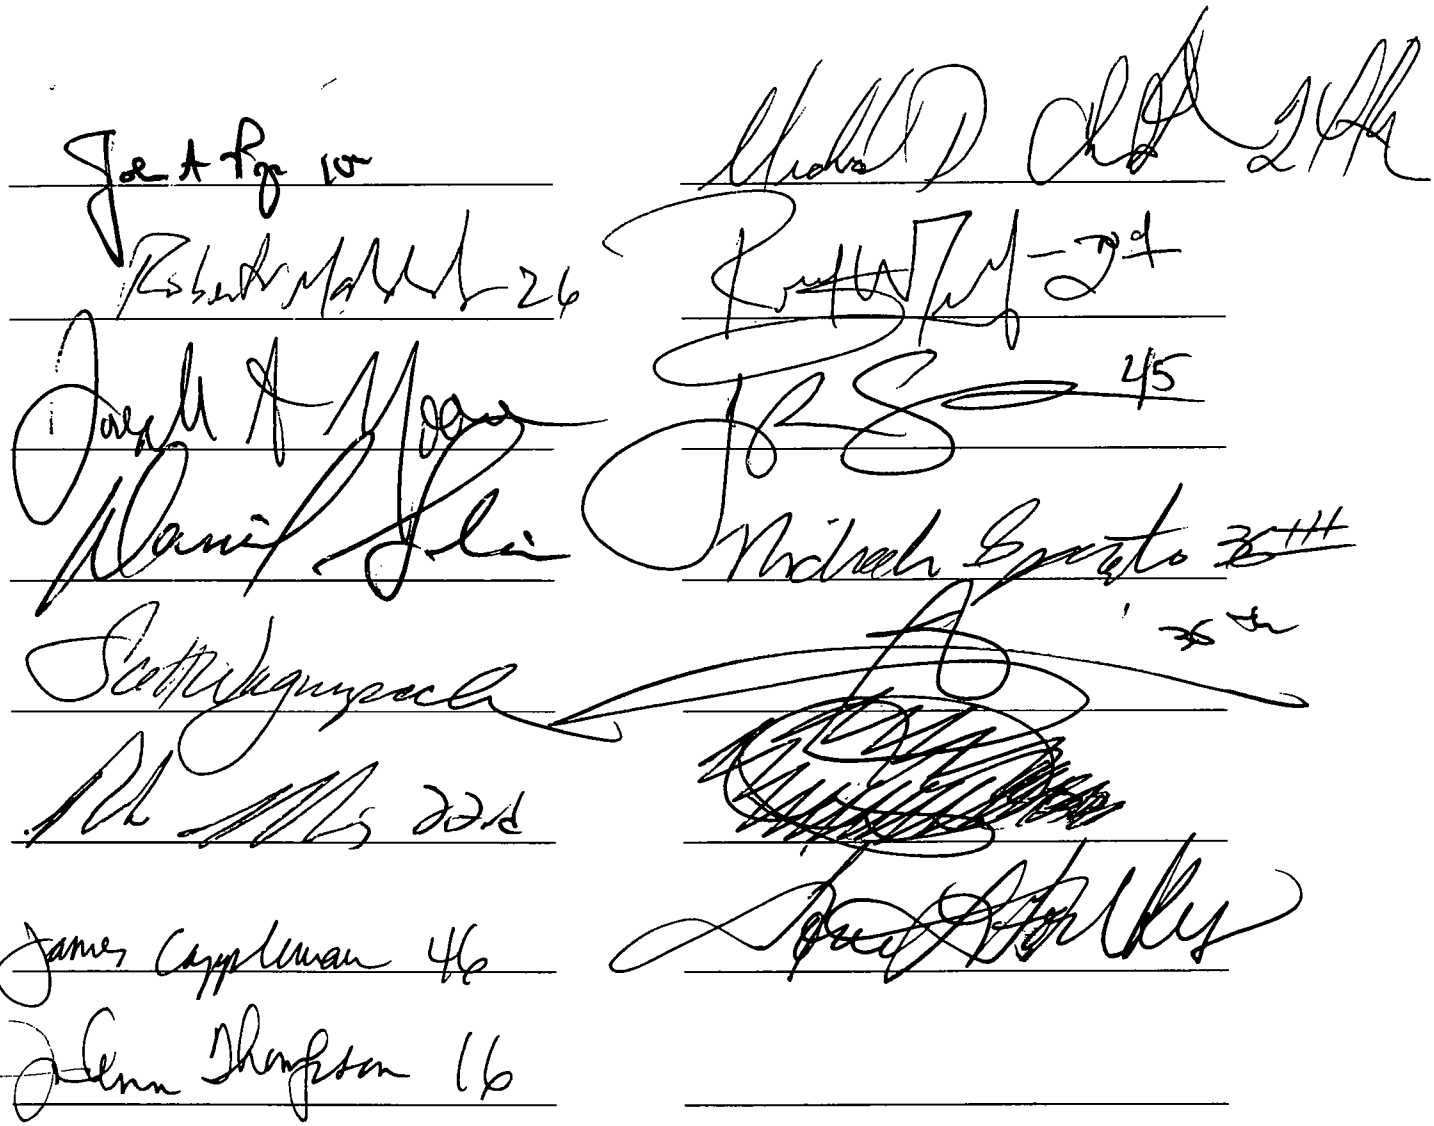

City of Chicago

O2014-6864

Office of the City Clerk

Document Tracking Sheet

Meeting Date:	9/10/2014
Sponsor(s):	Balcer (11)
Type:	Ordinance
Title:	Amendment of Municipal Code Title 17 concerning specific use types and planned development review and approval within Planned Manufacturing Districts
Committee(s) Assignment:	Committee on Zoning, Landmarks and Building Standards

ORDINANCE

BE IT ORDAINED BY THE CITY COUNCIL OF THE CITY OF CHICAGO:

SECTION 1. That Title 17 of the Municipal Code of Chicago, the Chicago Zoning Ordinance, be amended by changing all of the PMD 8, Stockyards Planned Manufacturing District symbols and indications shown on Map Numbers 8-G, 10-H, 10-G, 10-F and 12-G to PMD 8 Subdistrict A and Subdistrict B.

SECTION 2. That the boundaries of PMD 8 Subdistrict A be established as all areas within the total boundary of PMD 8 except those areas defined as Subdistrict B in the area bounded by:

West 35th Street; South Iron Street; an arc beginning at a point 707.57 feet south of West 35th Street as measured along the west line of South Iron Street, convex northeasterly, having a radius of 213 feet and extending northwesterly 153.12 feet to its intersection with a line 137 feet west of and parallel to South Iron Street; last said line; a line 632 feet south of and parallel to West 35th Street; a line beginning at a point 895 feet east of South Ashland Avenue and 665 feet south of West 35th Street, extending south 80 degrees, 31 minutes and 18 seconds west a distance of 42.58 feet; an intersecting arc convex northwesterly having a radius of 189.68 feet extending southwesterly a distance of 269.03 feet to its intersection with a line 693 feet east of and parallel to South Ashland Avenue; last said line; a line 375 feet north of and parallel to the north line of West 37th Street and said north line if extended east where no line exists; a line 573 feet east of and parallel to South Ashland Avenue; West 37th Street and the center line thereof if extended where no street exists; a line 543 feet east of and parallel to South Ashland Avenue; West 38th Street; and South Ashland Avenue,

SECTION 3. That Section 17-6-0403-F of the Chicago Zoning Ordinance be amended by deleting the struck-through language and inserting the underscored language as follows:

(Omitted text is unaffected by this ordinance)

17-6-0403-F Use Table and Standards.

USE GROUP		PMD (Planned Manufacturing District)																					Use Standard
Use Category		No. 1		No. 2		No. 3	No. 4		No. 5	No. 6	No. 7		No. 8		No. 9	No. 10	No. 11		No. 12	No. 13	No. 14	No. 15	
	Specific Use Type	A	B	A	B		A	B			A	B	A	B			A	B					
	P = permitted by right S = special use approval req'd PD = planned development approval req'd - = not allowed																						
PUBLIC AND CIVIC																							
A Day Care		-	P	-	-	-	P	P	P	P	P	P	-	P	-	-	-	P	P	P	P	P	§ 17-9-0105.5

USE GROUP		PMD (Planned Manufacturing District)																					
Use Category		No. 1		No. 2		No. 3	No. 4		No. 5	No. 6	No. 7		No. 8		No. 9	No. 10	No. 11		No. 12	No. 13	No. 14	No. 15	Use Standard
	Specific Use Type	A	B	A	B		A	B			A	B	A	B			A	B					
	P = permitted by right S = special use approval req'd PD = planned development approval req'd - = not allowed																						
B Detention and Correctional Facilities		-	-	-	-	-	-	S	-	-	-	-	-	-	-	-	-	-	-	-	-	-	
C Parks and Recreation (except as more specifically regulated)		S	S	S	S	S	S	S	S	S	S	P	S	S	S	S	S	P	S	S	S	-	
1.	Community Centers, Recreation Buildings and Similar Assembly Use	-	-	-	-	-	-	-	-	-	-	S	-	S	-	-	-	S	-	-	-	-	
2.	Community Garden	-	-	-	-	-	-	-	-	-	-	-	-	-	-	-	-	-	-	-	-	-	
D. Postal Service		P	P	P	P	P	P	P	P	P	P	P	P	P	P	P	P	P	P	P	P	P	
E. Public Safety Services		P	P	P	P	P	P	P	P	P	P	P	P	P	P	P	P	P	P	P	P	P	
F. Utilities and Services, Minor		P	P	P	P	P	P	P	P	P	P	P	P	P	P	P	P	P	P	P	P	P	
G. Utilities and Services, Major		S	S	S	S	S	S	S	S	S	S	S	S	S	S	S	P	S	P	P	P	P	
COMMERCIAL																							
H. Adult Use		-	-	-	-	-	-	-	-	-	-	-	-	-	-	-	-	-	-	-	-	-	§ 17-9-0101
I Animal Services																							
1.	Shelters / Boarding Kennels	P	P	P	P	P	P	P	P	S	S	P	P	P	S	S	P	P	P	P	P	P	
2.	Sales and Grooming	-	P	-	P	-	-	-	-	-	-	P	S	S	-	-	-	P	-	-	-	-	
3	Veterinary	-	P	-	P	-	-	-	-	S	-	P	S	P	S	S	S	P	S	S	-	P	
4	Stables	P	P	P	P	P	P	P	P	S	S	S	P	S	S	S	P	S	-	-	-	P	
J. Artist Work Space		-	-	-	-	-	-	-	-	-	-	P	P	P	-	-	P	P	S	S	-	-	
K. Building Maintenance Services		P	P	P	P	P	P	P	P	P	P	P	P	P	P	P	P	P	P	P	P	P	
L. Business Support Services																							
1.	Copying and Reproduction	P	P	P	P	P	P	P	P	P	P	P	P	P	P	P	P	P	P	P	P	P	Max GFA 3,000 sq ft or reuse of existing building No GFA limit in B subdistricts, except PMD4

USE GROUP		PMD (Planned Manufacturing District)																					
Use Category		No. 1		No. 2		No. 3	No. 4		No. 5	No. 6	No. 7		No. 8		No. 9	No. 10	No. 11		No. 12	No. 13	No. 14	No. 15	Use Standard
	Specific Use Type	A	B	A	B		A	B			A	B	A	B			A	B					
	P = permitted by right S = special use approval req'd PD = planned development approval req'd - = not allowed																						
2.	Business/ Trade school	P	P	P	P	P	P	P	P	P	P	P	P	P	P	P	P	P	P	P	P	P	
3.	Day Labor Employment Agency	S	S	S	S	S	S	S	S	S	S	P	S	P	S	S	S	P	S	S	S	P	
4.	Employment Agencies	P	P	P	P	P	P	P	P	P	P	P	P	P	P	P	P	P	P	P	P	P	
M. Urban Farm																							
1.	Indoor Operation	P	P	P	P	P	P	P	P	P	P	P	P	P	P	P	P	P	P	P	P	P	§ 17-9-0103.3 Max GFA: 3,000 square feet for accessory sales of goods produced on site
2	Outdoor Operation	-	-	-	-	-	-	-	-	-	-	-	-	-	P	P	-	-	-	P	-	-	§ 17-9-0103.3 Max. GFA. 3,000 square feet for accessory sales of goods produced on site
3	Rooftop Operation	P	P	P	P	P	P	P	P	P	P	P	P	P	P	P	P	P	P	P	P	P	§ 17-9-0103.3 Max. GFA. 3,000 square feet for accessory sales of goods produced on site
N. Communication Service Establishments		P	P	P	P	P	P	P	P	P	P	P	P	P	P	P	P	P	P	P	P	P	
O. Construction Sales and Service																							
1.	Building Material Sales	P	P	P	P	P	P	P	P	P	P	P	P	P	P	P	P	P	P	P	P	P	Customer-accessible retail sales areas may not exceed 20% of total floor area. No floor area limit in B subdistricts, except PMD4.
2.	Contractor / Construction Storage Yard	P	P	P	P	P	P	P	P	P	P	S	P	P	P	P	P	P	P	P	P	P	
P. Drive-Through Facility		-	S	-	S	-	-	-	-	-	-	S	S	S	S	-	-	S	-	-	-	-	§ 17-9-0106
Q Eating and Drinking Establishments																							

USE GROUP			PMD (Planned Manufacturing District)																					Use Standard
Use Category		No. 1		No. 2		No. 3	No. 4		No. 5	No. 6	No. 7		No. 8		No. 9	No. 10	No. 11		No. 12	No. 13	No. 14	No. 15		
	Specific Use Type	A	B	A	B		A	B			A	B	A	B			A	B						
	P = permitted by right S = special use approval req'd PD = planned development approval req'd - = not allowed																							
1.	Restaurant, Limited	-	P	P	P	P	P	P	P	P	P	P	P	S	P	P	P	P	P	P	P	P		Max GFA: 4,000 sq ft, no entertainment allowed No GFA limit in B subdistricts, except PMD 4
2.	Restaurant, General	-	P	P	P	P	P	P	P	P	P	P	P	S	P	P	P	P	P	P	P	-		Max GFA 4,000 sq ft, no entertainment allowed No GFA limit in B subdistricts, except PMD 4
3.	Tavern	-	P	P	P	P	P	P	P	P	P	P	S	S	P	P	P	P	P	P	-	-		Max GFA. 4,000 sq ft, no entertainment allowed No GFA limit in B subdistricts, except PMD 4
R.	Entertainment and Spectator Sports																							
1.	Small Venue	-	P	-	P	-	S	S	S	-	-	P	-	S	S	-	-	P	-	-	-	-		
2.	Medium Venue	-	-	-	-	-	-	-	S	-	-	P	-	S	-	-	-	P	-	-	-	-		capacity ≤ 500 persons
3.	Inter-Track Wagering Facility	S	S	S	S	S	S	S	S	-	S	S	S	-	S	-	S	S	-	-	-	-		§ 17-9-0110
4	Indoor Special Event Class A (See Sec. 4-156-550) including incidental liquor sales	P	-	P	-	P	P	-	P	P	P	P	P	P	P	P	P	P	P	P	P	P		
5.	Indoor Special Event Class B (See Sec. 4-156-550 (b)) including incidental liquor sales	P	P	P	P	P	P	P	P	P	P	P	P	P	P	P	P	P	P	P	P	P		
S.	Financial Services (except as more specifically regulated)	-	P	P	P	P	P	P	P	P	P	P	P	P	P	P	P	P	P	P	P	-	-	Max GFA 3,000 sq ft Max GFA 6,000 sq ft in PMD #9 for lots which front on West North Avenue No GFA limit in B subdistricts, except PMD 4
1.	Consumer Loan Establishment	-	-	-	-	-	-	-	-	-	-	P	-	S	-	-	-	P	-	-	-	-		

USE GROUP		PMD (Planned Manufacturing District)																					Use Standard
Use Category		No. 1		No. 2		No. 3	No. 4		No. 5	No. 6	No. 7		No. 8		No. 9	No. 10	No. 11		No. 12	No. 13	No. 14	No. 15	
	Specific Use Type	A	B	A	B		A	B			A	B	A	B			A	B					
	P = permitted by right S = special use approval req'd PD = planned development approval req'd - = not allowed																						
2.	Payday/Title Secured Loan Store	-	-	-	-	-	-	-	-	-	-	S	-	S	-	-	-	S	-	-	-	-	§ 17-9-0125
3.	Pawn Shop	-	-	-	-	-	-	-	-	-	-	S	-	S	-	-	-	S	-	-	-	-	§ 17-9-0127
T. Food and Beverage Retail Sales		-	P	-	P	-	-	-	-	P	P	P	P	P	-	-	P	P	-	-	-	-	Max GFA 3,000 sq ft No GFA limit in PMD 8 for lots which abut South Halsted Street north of Pershing Road, and in B subdistricts, except PMD 4
U. Gas Stations		S	S	S	S	S	S	S	S	P	P	S	P S	S	S	S	S	S	S	S	-	S	§ 17-9-0109
V. Medical Service		P	P	P	P	P	P	P	P	-	S	P	P	P	-	S	P	P	P	P	P	P	Max GFA 9,000 sq ft or reuse of existing build No GFA limit in B subdistricts, except PMD 4
W Office (except as more specifically regulated)		P	P	P	P	P	P	P	P	P	P	P	P	P	P	P	P	P	P	P	P	P	Except in PMD 5, max GFA 9,000 sq ft or reuse of existing build or accessory to allowed industrial use. No GFA limit in B subdistricts, except PMD 4
1.	High Technology Office	P	P	P	P	P	P	P	P	P	P	P	P	P	P	P	P	P	P	P	P	P	
2	Electronic Data Storage Center	P	P	P	P	P	P	P	P	P	P	P	P	P	P	P	P	P	P	P	P	P	
X. Parking, Non-Accessory		P	P	P	P	P	P	P	P	P	P	P	S	P	P	P	S	P	P	P	P	-	-	
Y. Personal Service		-	P	-	-	-	P	P	P	P	P	P	P	S	P	P	P	P	P	P	P	-	-	Max GFA 3,000 sq ft No GFA limit in B subdistricts, except PMD 4
Z Repair or Laundry Service, Consumer		P	P	P	P	P	P	P	P	P	P	P	P	P	P	P	P	P	P	P	P	-	-	Max GFA 3,000 sq ft No GFA limit in B subdistricts, except PMD 4
AA. Residential Storage Warehouse		-	-	-	-	-	-	-	-	P	P	P	P	P	P	-	S	P	P	P	P	P	

USE GROUP		PMD (Planned Manufacturing District)																						Use Standard
Use Category		No. 1		No. 2		No. 3	No. 4		No. 5	No. 6	No. 7		No. 8		No. 9	No. 10	No. 11		No. 12	No. 13	No. 14	No. 15		
	Specific Use Type	A	B	A	B		A	B			A	B	A	B			A	B						
	P = permitted by right S = special use approval req'd PD = planned development approval req'd - = not allowed																							
BB. Retail Sales, General		P	P	P	P	P	P	P	P	P	P	P	S	S	P	P	P	P	S	S	P	P		Max GFA 3,000 sq ft for accessory sales of goods produced on-site not to exceed 20% of on-site GFA No GFA limit or on-site production requirement in B subdistricts, except PMD 4
CC. Sports and Recreation, Participant		-	S	-	S	-	S	-	S	-	S	P	-	S	-	P	-	P	-	-	P	-		
DD. Schools, Elementary and High (non-boarding)		-	-	-	-	-	-	-	-	-	-	-	-	-	-	-	-	-	-	-	-	-		
EE Vehicle Sales and Service																								
1	Auto Supply / Accessory Sales	-	P	-	P	-	-	-	-	-	-	P	-	S	-	-	-	P	-	-	-	-		Max GFA 3.000 sq ft No GFA limit in B subdistricts, except PMD 4
2.	Car Wash or Cleaning Service	S	S	S	S	S	S	S	S	S	S	P	S	P	S	S	S	P	S	S	-	S		
3	Heavy Equipment Sales/ Rental	P	P	P	P	P	P	P	P	P	P	P	P	S	P	P	P	P	P	P	P	-		§ 17-9-0107
4.	Light Equipment Sales/Rental (e.g., auto, motorcycle and boat sales)	-	P	-	-	-	-	-	-	-	-	P	-	P	-	-	-	P	-	-	P	-		§ 17-9-0107
5	Motor Vehicle Repair Shop, not including body work, painting or commercial vehicle repairs	P	P	P	P	P	P	P	P	P	P	P	S	P	P	P	P	P	P	P	P	-	P	
6	Motor Vehicle Repair Shop, may include body work, painting or commercial vehicle	P	S	P	S	P	S	P	P	P	P	P	P	S	P	-	P	P	P	P	P	P		

USE GROUP		PMD (Planned Manufacturing District)																					
Use Category		No. 1		No. 2		No. 3	No. 4		No. 5	No. 6	No. 7		No. 8		No. 9	No. 10	No. 11		No. 12	No. 13	No. 14	No. 15	Use Standard
	Specific Use Type	A	B	A	B		A	B			A	B	A	B			A	B					
	P = permitted by right S = special use approval req'd PD = planned development approval req'd - = not allowed																						
	repairs																						
7.	Vehicle Storage and Towing	P	P	P	P	P	P	P	P	P	P	S	S	S	P	S	P	S	P	P	-	P	
8.	RVs or Boat Storage	P	P	P	P	P	P	P	P	-	P	S	S	S	P	-	P	S	P	P	-	-	P.M.D Number 6. Boat storage permitted on sites of 10 acres or more located on the Calumet River north of East 100th Street.
INDUSTRIAL																							
FF. Manufacturing, Production and Industrial Service																							
1.	Artisan (on-site production of goods by hand manufacturing, involving the use of hand tools and small-scale, light mechanical equipment)	P	P	P	P	P	P	P	P	P	P	P	P	P	P	P	P	P	P	P	P	P	
2.	Limited (manufacturing of finished parts or products, primarily from previously prepared materials)	P	P	P	P	P	P	P	P	P	P	P	P	P	P	P	P	P	P	P	P	P	

USE GROUP		PMD (Planned Manufacturing District)																					
Use Category		No. 1		No. 2		No. 3	No. 4		No. 5	No. 6	No. 7		No. 8		No. 9	No. 10	No. 11		No. 12	No. 13	No. 14	No. 15	Use Standard
	Specific Use Type	A	B	A	B		A	B			A	B	A	B			A	B					
	P = permitted by right S = special use approval req'd PD = planned development approval req'd - = not allowed																						
3.	General (all manufacturing - except intensive manufacturing - of finished or unfinished products, primarily from extracted or raw materials, or recycled or secondary materials, or bulk storage and handling of such products)	P	P	P	P	P	P	P	P	P	P	-	P	P	P	P	P	-	P	P	P	P	
4.	Intensive (manufacturing of acetylene, cement lime, gypsum or plaster-of-paris, chlorine, corrosive acid or fertilizer, insecticides, disinfectants, poisons, explosives, paint, lacquer, varnish, petroleum products, coal products, plastic and synthetic resins and radioactive materials)	P	-	P	-	P	-	P	-	P	-	-	P	-	-	-	P	-	P	P	P	-	
GG. Mining / Excavation		S	-	S	-	S	-	S	-	-	-	-	-	-	-	-	-	-	-	-	-	-	§ 17-9-0117
HH. Recycling Facilities																							
1	Class I	P	P	P	P	P	P	P	P	P	P	P	P	P	P	P	P	P	P	P	P	S	
2.	Class II	P	P	P	P	P	P	P	P	P	P	P	P	P	P	P	P	P	P	P	P	S	
3.	Class III	P	S	P	S	P	S	P	S	S	S	-	S	-	S	-	S	-	P	P	P	-	§ 17-9-0117
4.	Class IVA	S	S	S	S	S	S	S	S	S	S	-	S	-	S	S	S	-	S	-	S		§ 17-10-0117
5.	Class IVB	S	-	S	-	S	-	S	-	S	-	-	S	-	S	S	S	-	S	-	S		§ 17-10-0117

USE GROUP		PMD (Planned Manufacturing District)																						
Use Category		No. 1		No. 2		No. 3	No. 4		No. 5	No. 6	No. 7		No. 8		No. 9	No. 10	No. 11		No. 12	No. 13	No. 14	No. 15	Use Standard
	Specific Use Type	A	B	A	B		A	B			A	B	A	B			A	B					
	P = permitted by right S = special use approval req'd PD = planned development approval req'd - = not allowed																						
6.	Class V	S	-	S	-	S	-	S	-	S	-	-	S	=	S	S	S	-	-	S	-	-	§ 17-9-0117
II. Warehouse and Freight Movement (except as more specifically regulated)		P	P	P	P	P	P	P	P	P	P	P	P	P	P	P	P	P	P	P	P	P	
1.	Container Storage	P	S	P	S	P	S	P	S	S	S	S	S	=	S	S	P	S	S	S	-	-	§ 17-9-0105
2.	Freight Terminal	P	S	P	S	P	S	P	S	S	S	S	S	=	S	S	P	S	P	P	P	-	
3.	Outdoor Storage or Raw Materials as a Principal Use	P	-	P	-	P	-	P	-	P	-	-	S	=	P	S	P	-	P	P	P	P	
JJ. Waste-Related Use																							
1.	Hazardous Materials Disposal or Storage	S	-	S	-	S	-	S	-	P	-	-	S	=	S	-	S	-	S	S	S	-	§ 17-9-0117
2.	Incinerators	S	-	S	-	S	-	S	-	-	-	-	-	=	S	-	-	-	S	S	S	-	§ 17-9-0117
3.	Incinerators, Municipal	S	-	S	-	S	-	S	-	-	-	-	S	=	S	-	S	-	S	S	S	-	§ 17-9-0117
4.	Liquid Waste Handling Facilities	S	-	S	-	S	-	S	-	S	-	-	S	=	S	-	S	-	S	S	S	-	§ 17-9-0117
5	Reprocessable Construction / Demolition Material Facility	S	-	S	-	S	-	S	-	S	-	-	S	=	S	-	S	-	S	S	S	-	§ 17-9-0117
6.	Resource Recovery Facilities	S	-	S	-	S	-	S	-	S	-	-	S	=	S	-	S	-	S	S	S	-	§ 17-9-0117
7	Sanitary Landfills	S	-	S	-	S	-	S	-	S	-	-	-	=	S	-	S	-	S	S	S	-	§ 17-9-0117
8.	Transfer Stations	S	-	S	-	S	-	S	-	S	-	-	S	=	S	-	S	-	S	S	S	-	§ 17-9-0117
9.	Modified Transfer Stations	S	-	S	-	S	-	S	-	S	-	-	S	=	S	-	S	-	S	S	S	-	§ 17-9-0117
OTHER																							
KK. Signs, Advertising (Billboards)		-	-	-	-	-	-	-	-	-	P	P	P	=	P	P	S	S	P	P	-	-	
LL. Wireless Communication Facilities																							
1	Co-located	P	P	P	P	P	P	P	P	P	P	P	P	P	P	P	P	P	P	P	P	P	§ 17-9-0118
2.	Free-standing (Towers)	P	P	P	P	P	P	P	P	P	P	S	P	P	P	P	P	S	P	P	P	P	§ 17-9-0118

(Omitted text is unaffected by this ordinance)

SECTION 4. That Section 17-8-0510 of the Chicago Zoning Ordinance be amended by deleting the struck-through language and inserting the underscored language as follows:

17-8-0510 Large Commercial Developments.

(Omitted text is unaffected by this ordinance)

17-8-0510-C *Planned development* review and approval is required, in PMD, B sub-districts for any building to be occupied by any non-accessory, retail sales-related use with a gross floor area of 60,000 square feet or more. For purposes of this paragraph, "retail sales-related uses" include general retail sales; food and beverage retail sales; and other uses that are primarily involved in the sales of goods to the general public.

17-8-0510-D *Planned development* review and approval is also required PMD, B sub-districts for any commercial development with a *net site area* of 2 acres or more. For purposes of this paragraph, "commercial development" includes development intended to accommodate any use classified in the *commercial use group.*

(Omitted text is unaffected by this ordinance)

SECTION 5. This ordinance shall be in force and effect upon passage and publication.

James A. Balcer

James A. Balcer
Alderman, 11th Ward

City of Chicago

O2014-6831

Office of the City Clerk

Document Tracking Sheet

Meeting Date:	9/10/2014
Sponsor(s):	Cardenas (12)
Type:	Ordinance
Title:	Amendment of Municipal Code Title 17 by modifying segment of W Cemak Rd as pedestrian street
Committee(s) Assignment:	Committee on Zoning, Landmarks and Building Standards

Zoning

CITY COUNCIL
September 10, 2014

BE IT ORDAINED BY THE CITY COUNCIL OF THE CITY OF CHICAGO:

SECTION 1. Section 17-3-0503-D of Title 17 of the Municipal Code of Chicago, the Zoning Ordinance, is hereby amended by deleting the stricken language and inserting the underscored language as follows:

[The other pedestrian streets and pedestrian retail streets in these subsections are unaffected by the changes and are not included for editorial convenience.]

17-3-0503-E *Pedestrian streets* also radiate from the following six-corner intersections.

Street	Segment		Coordinates	
Cermak	From	To	From	To
	Washtenaw	~~Troy~~ California	2700 W	2752 W
Cermak	Marshall	Troy	2900 W	3100 W

SECTION 2. This ordinance shall be in force and effect upon passage and publication.

George A. Cardenas
Alderman, 12th Ward

City of Chicago

SO2014-6848

Office of the City Clerk

Document Tracking Sheet

Meeting Date:	9/10/2014
Sponsor(s):	Lane (18)
Type:	Ordinance
Title:	Amendment of Municipal Code Section 2-152-120 concerning badges for employees
Committee(s) Assignment:	Committee on Workforce Development and Audit

~~Finance~~ Workforce Development and Audit LL

SUBSTITUTE

ORDINANCE

BE IT ORDAINED BY THE CITY COUNCIL OF THE CITY OF CHICAGO:

SECTION 1. Section 2-152-120 of the Municipal Code of Chicago is hereby amended by deleting the language stricken through and by inserting the language underscored, as follows:

2-152-120 Badges for employees.

(a) The head of every department or other agency of the city government shall furnish, at the expense of the city, a badge of authority to each employee in his department or agency whose duties bring ~~him~~ such employee in contact with the public at places other than the City Hall or other municipal buildings.~~, a~~ Such badge ~~of authority, showing~~ shall indicate the nature of ~~the employment of such person~~ such person's employment by the department or agency, ~~which badge~~ and shall be worn by the employee at all times when the employee is on duty.

The badges issued in each department or agency shall be numbered in consecutive order, and the name of the employee to whom each number is issued shall be kept in a register maintained by the head of the department or agency. ~~In case any such employee~~ If a person to whom a badge is issued under this section ceases to be ~~in the employ of~~ employed by the city~~,~~ or ~~shall be~~ is transferred to ~~some other~~ a position where such badge is not required, ~~he~~ such person shall immediately surrender such badge to the head of the department or agency identified on the badge.

(b) ~~If~~ It shall be unlawful for any person who is not an employee of the city or who is not otherwise lawfully in possession of any badge issued under subsection (a) of this section to ~~shall~~ wear, display or use ~~any~~ such badge~~,~~ or to cause such badge to be worn, displayed or used. ~~he~~ Any person who violates this subsection (b) shall be fined not less than ~~$10.00~~ $500.00 nor more than ~~$100.00~~ $1,000.00 for each offense. Each day that a violation continues shall constitute a separate and distinct offense.

(c) It shall be unlawful for any person, with the intent to defraud or deceive any other person, to impersonate an officer or employee of the city or to otherwise falsely represent himself or herself to be an officer or employee of the city. Any person who violates this subsection (c) shall be fined not less than $500.00 nor more than $1,000.00 for each offense. Each day that a violation continues shall constitute a separate and distinct offense.

SECTION 2. This ordinance shall take full force and effect upon its passage and publication.

Lona Lane

Alderman Lona Lane, 18th Ward

City of Chicago

O2014-6873

Office of the City Clerk

Document Tracking Sheet

Meeting Date:	9/10/2014
Sponsor(s):	Solis (25)
Type:	Ordinance
Title:	Amendment of Municipal Code Title 17 concerning landmark off-street parking exemptions and parking reductions for transit-served locations
Committee(s) Assignment:	Committee on Zoning, Landmarks and Building Standards

ORDINANCE

BE IT ORDAINED BY THE CITY COUNCIL OF THE CITY OF CHICAGO:

SECTION 1. Section 17-10-0102 of Title 17 of the Municipal Code of Chicago, the Chicago Zoning Ordinance, is hereby amended by deleting the struck-through language and inserting the underscored language as follows:

(omitted text unaffected by this ordinance)

17-10-0102 Off-street Parking Exemptions and Reductions

17-10-0102-A Landmarks.

(omitted text unaffected by this ordinance)

3. Minimum off-street automobile parking ratios for all uses may be reduced by up to 50 percent from the otherwise applicable standards for the rehabilitation of existing buildings which are 1) designated a National Historic Landmark; or 2) listed individually on the National Register of Historic Places ; or 3) listed as a 'contributing building" to a Historic District that is listed on the National Register of Historic Places.

(omitted text unaffected by this ordinance)

SECTION 2. Section 17-13-1003-EE of Title 17 of the Municipal Code of Chicago, the Chicago Zoning Ordinance, is hereby amended by deleting the struck-through language and inserting the underscored language as follows:

(omitted text unaffected by this ordinance)

17-13-1003-EE Parking Reduction for Transit-Served Locations.

1. The Zoning Administrator is authorized to approve an *administrative adjustment* reducing off-street parking requirements for non-residential uses from the otherwise applicable standards by more than 50% as expressly authorized in Sec. 17-10-0102-B.

2. ~~Such an *administrative adjustment* may be approved only when the Zoning Administrator determines that the subject building is located along a *pedestrian street* or a pedestrian retail *street*.~~ Such an administrative adjustment may be approved only when the Zoning Administrator determines that the proposed adjustment meets the general approval criteria of Sec. 17-13-1007-B.

(omitted text unaffected by this ordinance)

SECTION 3. This ordinance shall take effect upon its passage and due publication.

Daniel Solis
Alderman, 25th Ward

City of Chicago

O2014-6804

Office of the City Clerk

Document Tracking Sheet

Meeting Date:	9/10/2014
Sponsor(s):	Reboyras (30)
Type:	Ordinance
Title:	Amendment of Code Section 4-244-140 to prohibit peddling in certain areas of 30th Ward
Committee(s) Assignment:	Committee on License and Consumer Protection

City Council
September 10, 2014
Committee on License and
Consumer Protection

BE IT ORDAINED BY THE CITY COUNCIL OF THE CITY OF CHICAGO

SECTION 1. Chapter 4-244-140 of the Municipal Code of Chicago is hereby amended by deleting the language stricken through and by adding the language underscored as follows:

4-244-140 Prohibited Districts.
(a) No one having a peddler's license shall peddle any merchandise or any other article or thing whatsoever, at any time, within districts which have been or shall be hereafter designated by the city council. A description of such districts shall be kept in the office of the city clerk.

(omitted text is unaffected by this ordinance)

(17) The area bounded by and including both sides of Schubert Avenue, Meade Avenue, Wrightwood Avenue, and Narragansett Avenue within ~~50~~ 40 feet south of West Wrightwood Avenue, from Narragansett Avenue to Meade Avenue.

Also, on both sides of Meade Avenue within 40 feet west of, between Wrightwood Avenue and Fullerton Avenue; and also on both sides of Altgeld Avenue, between Meade Avenue and McVicker Avenue.

(omitted text is unaffected by this ordinance)

SECTION 2. This ordinance shall take effect and be in force hereinafter its passage and publication.

Ariel E. Reboyras
Alderman, 30th Ward

RECEIVED
#3
2014 SEP -9 AM 8:49
OFFICE OF THE
CITY CLERK

City of Chicago

O2014-6857

Office of the City Clerk

Document Tracking Sheet

Meeting Date:	9/10/2014
Sponsor(s):	Suarez (31) Balcer (11) O'Connor (40) Cardenas (12) Thompson (16) Smith (43) Quinn (13) Moreno (1) Pope (10) Mitts (37) Fioretti (2) Cappleman (46) Silverstein (50) Colón (35) Sposato (36) Pawar (47) Reilly (42) Reboyras (30) Tunney (44) Dowell (3) Mell (33) Austin (34) O'Connor (41) Osterman (48) Foulkes (15)
Type:	Ordinance
Title:	Amendment of Municipal Code Section 9-64-170 concerning parking restrictions for limousines on residential and business streets
Committee(s) Assignment:	Committee on Pedestrian and Traffic Safety

ORDINANCE

BE IT RESOLVED BY THE CITY COUNCIL OF THE CITY OF CHICAGO:

SECTION 1. Section 9-64-170 of the Municipal Code of Chicago is hereby amended by inserting the language underscored, as follows:

9-64-170 Parking restrictions – Special types of vehicles – Exceptions.

(a) (1) *Residential streets – Restrictions.* Except as otherwise provided in this subsection (a) or in subsection (f)(2) of this section, it shall be unlawful for any person to part at any time, including overnight, any truck, van, tractor, truck tractor, semi-trailer, trailer, recreational vehicle more than 22 feet in length, self-contained motor home, bus, taxicab, commercial vehicle, limousine (whether for hire or not for hire) or livery vehicle on any residential street within the city.

(Omittted text is unaffected by this ordinance)

(b) (2) *Business streets – Restrictions.* Except as otherwise provided in this subsection (b) or in subsection (f)(2) of this section, it shall be unlawful for any person to park at any time, including overnight, any truck, truck tractor, semi-trailer, trailer, self-contained motor home, commercial vehicle, limousine (whether for hire or not for hire) or bus on any business street within the city.

(Omitted text is unaffected by this ordinance)

SECTION 2. This ordinance shall take full force and effect upon its passage and publication.

Alderman Ray Suarez, 31st Ward

City of Chicago

O2014-6915

Office of the City Clerk

Document Tracking Sheet

Meeting Date:	9/10/2014
Sponsor(s):	Reilly (42)
Type:	Ordinance
Title:	Amendment of Municipal Code Section 17-12-1101-B concerning regulations and standards for signs within Michigan Avenue Corridor special sign district
Committee(s) Assignment:	Committee on Zoning, Landmarks and Building Standards

Committee on Zoning, Landmarks and Building Standards
Alderman Brendan Reilly, 42nd Ward
September 10, 2014 City Council Meeting
Amend 17-12-1101

O R D I N A N C E

BE IT ORDAINED BY THE CITY COUNCIL OF THE CITY OF CHICAGO:

SECTION 1. Section 17-12-1101-B of the Municipal Code of Chicago is hereby amended by adding the language underscored and by deleting the language struck through, as follows:

17-12-1101-B Regulations and Standards. The following standards apply to signs within the Michigan Avenue Corridor special sign district. These sign regulations are supplemental standards that apply in addition to existing zoning regulations. All existing zoning regulations apply except those that conflict with regulations imposed for the Michigan Avenue Corridor. In case of conflict between the Michigan Avenue Corridor regulations and existing, underlying zoning district regulations, the Michigan Avenue Corridor regulations will govern.

(Omitted text is unaffected by this ordinance)

9. Flashing, ~~and~~ Dynamic Image Display, Box or Cabinet Sign ~~Signs~~. No flashing, ~~or~~ dynamic image display, box or cabinet sign is permitted on the exterior of any building or structure on the Michigan Avenue frontage.

(Omitted text is unaffected by this ordinance)

SECTION 2. This ordinance shall take effect upon its passage and publication.

Brendan Reilly
Alderman, 42nd Ward

City of Chicago

O2014-6874

Office of the City Clerk

Document Tracking Sheet

Meeting Date:	9/10/2014
Sponsor(s):	Cappleman (46)
Type:	Ordinance
Title:	Amendment of Municipal Code Section 17-3-0503-E to classify 4700-4900 N Broadway, 1100-1230 W Lawrence Ave and 4700-4800 N Racine as pedestrian streets
Committee(s) Assignment:	Committee on Zoning, Landmarks and Building Standards

ORDINANCE

BE IT ORDAINED BY THE CITY COUNCIL OF THE CITY OF CHICAGO:

SECTION 1. That Title 17 of the Municipal Code of the City of Chicago, the Chicago Zoning Ordinance, is hereby amended by designating as Pedestrian Streets with the appropriate symbols and indications the following street segments radiating out from the intersection of North Broadway, West Lawrence Avenue and North Racine Avenue on Maps No. 11-G and No. 13-G:

North Broadway right-of-way, between the centerline of West Ainslie Street and the centerline of West Leland Avenue;
West Lawrence Avenue right-of-way, between the centerline of North Malden Street and the centerline of North Winthrop Avenue; and
North Racine Avenue right-of-way, between the centerline of North Broadway and the centerline of West Leland Avenue.

SECTION 2. Section 17-3-0503-E of Title 17 of the Municipal Code of Chicago, the Chicago Zoning Ordinance, is hereby amended by inserting the underscored language, as follows:

17-3-0503-E Pedestrian streets also radiate from the following six-corner intersections.

Diagonal Street	Coordinates		East-West Street	Coordinates		North-South Street	Coordinates		Intersection Coordinates	
	From	1600S		From	1300W		From	1600S		
Blue Island	To	1900S	18th	To	1500W	Loomis	To	1900S	1800S	1400W
	From	4700N		From	1100W		From	4700N		
Broadway	To	4900N	Lawrence	To	1230W	Racine	To	4800N	4800N	1200W
(omitted text is unaffected by this ordinance)										

SECTION 3. This ordinance shall be in force and effect from and after its passage and due publication.

James Cappleman

James Cappleman
Alderman, 46th Ward

Common Address: 4700 - 4900 N Broadway
1100 - 1230 Lawrence Av.
4700 – 4800 N Racine Av.

City of Chicago

O2014-7122

Office of the City Clerk

Document Tracking Sheet

Meeting Date:	9/10/2014
Sponsor(s):	Moore (49) O'Connor (40) Pawar (47) O'Shea (19) Reilly (42) O'Connor (41) Burns (4) Cappleman (46) Silverstein (50) Tunney (44) Smith (43) Dowell (3) Osterman (48) Laurino (39) Cullerton (38) Colón (35) Mitts (37) Zalewski (23) Harris (8) Moreno (1) Balcer (11) Cochran (20) Lane (18) Quinn (13) Mell (33) Chandler (24) Pope (10) Solis (25) Sawyer (6) Foulkes (15) Munoz (22) Graham (29) Cardenas (12) Suarez (31) Maldonado (26)
Type:	Ordinance
Title:	Amendment of Municipal Code Chapter 2-56 regarding Office of Inspector General
Committee(s) Assignment:	Committee on Committees, Rules and Ethics

Rules
City Council
September 10, 2014

ORDINANCE

BE IT ORDAINED BY THE CITY COUNCIL OF THE CITY OF CHICAGO:

SECTION 1. Chapter 2-56 of the Municipal Code of the City of Chicago is hereby amended by inserting the language underscored and deleting the language struck through, as follows:

2-56-010 Establishment – Composition.

There is hereby established an office of the municipal government to be known as the office of inspector general, which shall include an inspector general and such deputies, assistants and other employees as may be required to implement the powers and duties stated herein. The appropriations available to pay for the expenses of the office of inspector general during each fiscal year shall be not less than one tenth of one percent (0.1%) of the annual appropriation of all funds contained in the annual appropriation ordinance ~~provided in the annual appropriation ordinance~~.

2-56-020 Inspector general – Appointment and authority.

~~The mayor shall create a Blue Ribbon Panel of five members to diligently search out qualified candidates who have relevant education or work experience for the position of inspector general and make recommendations to the mayor. The Blue Ribbon Panel shall consist of members of the community who have exhibited the highest moral character and integrity, who have demonstrated a commitment to public service, including but not limited to, deans of colleges, retired judges, and directors of neighborhood, civic or community organizations. The inspector general shall be appointed by the mayor from individuals recommended by the Blue Ribbon Panel, subject to approval of the city council, and shall have responsibility for the operation and management of the office of inspector general.~~ The inspector general shall be appointed for a term of four years, in accordance with the procedures set forth in this section. ~~which may be renewed at the discretion of the mayor, subject to approval of the city council.~~ A selection committee consisting of five persons shall recommend one or more qualified persons for the position of inspector general. The selection committee shall consist of five members, three of whom shall be selected by the mayor and two of whom shall be selected by the city council. No less than 30 days prior to the end of the term of the inspector general, and within no less than 15 days after the office becomes vacant because of death, resignation or removal of the inspector general, the selection committee shall solicit statements of interest and qualifications from qualified persons, and may invite qualified individuals to submit statements of their interest and qualifications. To be eligible for appointment as inspector general, a person must be of the highest moral character and integrity, have a commitment to public service, and experience in conducting investigations as a law enforcement officer or prosecutor, or experience as a judge dealing with complex criminal or civil matters, or other experience that would be beneficial to the office of inspector general. The selection committee shall review the credentials of persons who respond to the solicitation or invitation, and shall recommend one or more qualified persons to the mayor, by concurrence of at least four committee members. The mayor may appoint a person recommended by the committee, subject to approval of the city council. If the mayor rejects all candidates recommended by the selection committee, the committee shall solicit and screen additional potential candidates in the same manner, repeating

the process until the mayor appoints a recommended person, subject to approval of the city council. The term of the inspector general shall commence upon on the city council's approval of the mayor's appointment, and shall extend for a period of four years.

The inspector general shall have independent authority over the operation and management of the office of inspector general, including independent expenditure authority. The authority includes but is not limited to the authority to establish personnel and procurement procedures, as well as authority to appoint, hire, employ, contract and remove such deputies assistants, consultants and personnel, including, but not limited to, legal counsel, as deemed necessary for the efficient and effective administration of office activities. In exercising this authority, the inspector general's actions must comport with existing legal regulations, restrictions and requirements.

2-56-025 Definitions.

Whenever used in this chapter:

(a) "City employee" shall include any individual employed or appointed by:

(1) the city of Chicago; or

(2) any committee of the Chicago city council; or

(3) the legislative reference bureau of the city council; or

(4) any member of the city council,

Whether part-time or full-time, including an individual retained as an independent contractor.

(b) "Ultimate jurisdictional authority" shall mean the following:

(1) for any city officer (elected or appointed), city employee, contractor/vendor or lobbyist with respect to a violation of the Governmental Ethics Ordinance (chapter 2-156 of this code), the city Board of Ethics.

(2) for all other matters affecting any city employee: the mayor and the head of each affected department or agency;

(3) for all other matters affecting a city contractor, vendor, or bidder seeking a city contract: the mayor and the head of each affected department or agency;

(4) for all other matters affecting a city licensee or entity seeking city certification: the mayor and the head of each affected department or agency;

(5) for any other matter related to the city council: the chairman of the city council committee on committees, rule and ethics;

2-56-030 Inspector general – Powers and duties.

In addition to other powers conferred herein, the inspector general shall have the following powers and duties:

(a) To receive and register complaints and information concerning misconduct, inefficiency and waste within the city government;

(b) To investigate the performance of governmental officers, employees, functions and programs, either in response to complaint or on the inspector general's own initiative, in order to detect and prevent misconduct, inefficiency and waste within the programs and operations of the city government;

(c) To promote economy, efficiency, effectiveness and integrity in the administration of the programs and operations of the city government by reviewing programs, identifying any inefficiencies, waste and potential for misconduct therein, and recommending to the mayor and/or the city council policies and methods for the elimination of inefficiencies and waste, and the prevention of misconduct;

(d) To report to the ~~mayor~~ ultimate jurisdictional authority concerning results of investigations, audits and program reviews undertaken by the office of inspector general;

(e) To request information related to an investigation, audit or program review from any employee, elected or appointed officer, agent or licensee of the city;

(f) To conduct public hearings, at his discretion, in the course of any activity conducted pursuant to this chapter ~~an investigation hereunder~~;

(g) To administer oaths and to examine witnesses under oath;

(h) To issue subpoenas to compel the attendance of witnesses for purposes of examination and the production of documents and other items for inspection and/or duplication. Issuance of subpoenas shall be subject to the restrictions contained in Section 2-56-040;

(i) To promulgate rules and regulations for the conduct of investigations and public hearings consistent with the requirements of due process of law and equal protection under the law.

2-56-035 Monitoring employment actions.

(a) Definitions. As used in this section:

"Hiring plan" means the hiring plan adopted by the City of Chicago in ~~2007~~ 2014 and approved, on ~~January 18, 2008~~ June 16, 2014, by the Court in Shakman, et al. v. City of Chicago, et al, Case Number 69 C 2145 (N.D. Ill.), setting forth the governing principles for city hiring, and other employment actions concerning both internal and external applicants and candidates and requirements for contractors. As used in this section, references to the hiring plan shall include the plan as amended from time to time.

"Employment action(s)" includes, but is not limited to, hiring, firing, promotion, demotion, lay-off, reinstatement, re-employment, transfer, reclassification, overtime, and/or ~~the~~ any job assignment ~~of any job benefit~~.

(b) Powers and duties. The inspector general shall have the authority to monitor, audit and review employment actions under the hiring plan and related policies and procedures. In addition, the inspector general shall have the authority to review or investigate allegations of non- compliance with the hiring plan and related policies and procedures. Complaints concerning employment actions and related policies and procedures, including claims of unlawful political discrimination, shall be made to the inspector general.

(c) Reporting on monitoring of employment actions. Notwithstanding anything to the contrary, the inspector general shall issue reports as required by the hiring plan and as otherwise necessary to carry out his functions under this section. These reports will be considered public

records and will be posted, with personal identifying information stricken, on the inspector general's website.

The inspector general shall also issue quarterly and annual reports that include statistics on the number of escalations (as that term is defined in the hiring plan) newly initiated, pending, closed with investigation, and closed without investigation. The quarterly and annual reports shall also include a description of the outcomes, findings, recommendations, and actions taken on the recommendations of any investigation of an escalation.

The inspector general shall redact the personal identifying information prior to ~~posting such reports on the I.G.O. website~~ publicly disseminating such reports.

* * * * *

(Omitted section is not affected by this ordinance)

* * * * *

2-56-050 Conduct of city officers, employees and other entities.

(a) The powers and duties of the inspector general shall extend to the conduct of the following: (a) ~~except as limited in this section~~ all elected officers and appointed officers of the city government in the performance of their official duties; (b) ~~except as limited in this section,~~ all city employees ~~of the city government~~ in the performance of their official duties; (c) lobbyists engaged in the lobbying of city elected or appointed officers or employees; (d) all contractors and subcontractors in the providing of goods or services to the city pursuant to a contract; (~~d~~ e) business entities or persons ~~in~~ seeking contracts or certification of eligibility for ~~city~~ contracts with the city, the city council. And/or any city council committee; and (e f) persons seeking certification of eligibility for participation in any city program. ~~Notwithstanding anything to the contrary contained herein, the office of inspector general shall have no power or authority over any member of the city council, or any city council employee, as defined in Section 2-55-010. If the office of inspector general receives any complaint alleging misconduct, inefficiency or waste against any member of the city council or any city council employee, as defined in Section 2-55-010, the inspector general shall promptly transmit said complaint to the legislative inspector general.~~ Nothing in this section shall preclude the inspector general from referring a complaint or information to the appropriate local, state or federal ~~legislative~~ inspector general, the appropriate sister agency, or the appropriate federal, state or local law enforcement authorities.

(b) (1) Notwithstanding any other provision in this chapter to the contrary, if the office of the inspector general receives a complaint alleging a violation of chapter 2-156 against any elected or appointed city ~~official~~ officer, city employee or any other person subject to chapter 2-156 ~~except an alderman, city council employee or lobbyist engaged in the lobbying of aldermen or city council employees, as the term "city council employee" is defined in Section~~, the inspector general, after reviewing the complaint, may only: (i) decline to open an investigation if he determines that the complaint lacks foundation or does not relate to a violation of chapter 2-156, or (ii) refer the matter to the ~~supervisor of the employee or official~~ appropriate authority if he determines that the potential violation is minor and can be resolved internally as a personnel matter; or (iii) open an investigation. The board of ethics shall promulgate, in consultation with the investigating authorities, rules setting forth the criteria to determine whether a potential

violation of chapter 2-156 is minor.

(2) Notwithstanding any other provision in this chapter to the contrary, at any point during an investigation that the inspector general conducts on matters pertaining to violations of chapter 2-156, the inspector general may only: (i) dismiss the matter and close the investigation based on a finding that the alleged violation is not sustained; or (ii) refer the matter to the appropriate law enforcement authority, if he reasonably believes that the alleged misconduct would violate a criminal statute; or (iii) request a probable cause finding in accordance with section 2-156-385.

(3) The inspector general shall conclude his investigation of any violation of Chapter 2-156 under his jurisdiction no later than two years from the date of initiating the investigation; provided, however, that any time period during which the person under investigation has taken affirmative action to conceal evidence or delay the investigation, shall not count towards the two-year period. Notwithstanding any tolling or suspension of time applied, governmental ethics investigations by the inspector general under this Chapter are subject to an absolute four-year time limit from the date of initiation.

(c) Before the inspector general interviews a person subject to investigation or a subpoena in relation to a complaint under his jurisdiction, he shall inform the person of that person's right to be represented by counsel at the interview.

2-56-055 Complaints against aldermen; confidentiality.

(a) The inspector general may not undertake an investigation of any alderman except pursuant to a complaint that (1) names the alderman; and (2) states the facts underlying the complaint; and (3) is signed by the person making the complaint. A city officer or city employee may be a signatory to a complaint. The several matters stated in the complaint shall be stated positively based upon facts adduced in the complaint.

(b) The identity of the person making a complaint described in subsection (a) of this section shall be confidential and shall not be disclosed by the inspector general except as required by law.

2-56-060 Investigation reports.

Upon conclusion of an investigation the inspector general shall issue a summary report thereon. The report shall be filed with the ~~mayor~~ ultimate jurisdictional authority, and ~~may be filed with the head of each department or other agency~~ affected by or involved in the investigation. The report shall include the following:

(a) A description of any complaints or other information received by the inspector general pertinent to the investigation;

(b) A description of any illegal conduct, inefficiencies or waste observed or discovered in the course of the investigation;

(c) Recommendations for correction of any illegal conduct, inefficiencies or waste described in the report;

(d) Such other information as the inspector general may deem relevant to the investigation or resulting recommendations.

2-56-065 Response to recommendations by the inspector general.

(a) ~~If~~ Except as provided in subsection (b) of this section, if the inspector general issues a recommendation of discipline to a department head or affected entity, that department head or affected entity must respond to that recommendation within 30 days with a written response to the inspector general. This response must include either (1) a description of any disciplinary action the department head has taken with respect to the employee in question or (2) a request for a 30-day extension of the 30-day decision period if additional time is needed by the department head to review the recommendation of discipline. If the department head or affected entity did not take any disciplinary action, or took a different disciplinary action than that recommended by the inspector general, the department head or affected entity must describe the different action and explain the reasons for the different action in the written response. This response must be submitted to the inspector general within the 30-day decision period. The inspector general may approve a request for an extension of this 30-day decision period for a period of time not to exceed 30 days if additional time is needed by the department head or affected entity to review the recommendation of discipline.

(b) If the inspector general issues a report to the chairman of the city council committee on committees, rules and ethics, the chairman shall forward the report and any attached records to the appropriate person with authority to take action recommended in the report within 14 days, and provide notice to the inspector general when such action is taken. Upon receipt of the report by the person with authority to take action, that person shall review the report and recommendations and within 30 days provide a written response to the inspector general. Provided, however, that if action by the chairman of the committee on committees, rules and ethics is required, the written response to the inspector general must be made within 60 days of receipt of the report. If no action is taken on the inspector general's recommendation, or different disciplinary or administrative action is taken, the person with authority to to take action must describe the different action and explain the reasons for taking that action in a written response. This response must be submitted to the inspector general within the applicable 30 or 60-day decision period. The inspector general may approve only one 60-day extension.

2-56-070 Confidentiality of informants – Exceptions.

The summary report shall not mention the name of any informant, complainant, witness or person investigated, except in the following instances:

(a) Where the copy of the report given to the ultimate jurisdictional authority ~~head~~ of any department or ~~agency~~ entity recommends disciplinary action against ~~an~~ one of their employees ~~of that agency~~ under the control of that authority;

(b) Where the copy of the report given to the ultimate jurisdictional authority or the chief procurement officer makes recommendations concerning any contractor, subcontractor, applicant for a contract, or person seeking certification of eligibility for a contract;

(c) Where the copy of the report given to the ultimate jurisdictional authority ~~head~~ of any department ~~or agency~~ entity makes recommendations concerning a person seeking certification of eligibility for a program administered by the department or ~~agency~~ entity;

(d) Where the copy given to the mayor recommends disciplinary action against the head or any employee of any ~~executive~~ department or ~~agency~~ entity.

(e) Where the copy of the report is given to the board of ethics or a hearing officer in compliance with a probable cause finding or a hearing on the merits or as otherwise provided in chapter 2-156.

* * * * *

(Omitted sections are not affected by this ordinance)

* * * * *

2-56-090 ~~Cooperation in investigations~~ Duty to cooperate.

It shall be the duty of every elected or appointed officer, employee, department, agency, contractor, subcontractor and licensee of the city, and every applicant for certification of eligibility for a city contract or program, to cooperate with the inspector general in any inquiry ~~investigation or hearing~~ undertaken pursuant to this chapter. Each department's premises, equipment, personnel, books, records and papers shall be made available as soon as practicable to the inspector general. Every city contract and every bid, proposal, application or solicitation for a city contract, and every application for certification of eligibility for a city contract or program shall contain a statement that the person understands and will abide by all provisions of this chapter.

* * * * *

(Omitted section is not affected by this ordinance)

* * * * *

2-56-110 Files and reports confidential – Public statements authorized when.

Except as otherwise provided herein, all investigatory files and reports of the office of inspector general shall be confidential and shall not be divulged to any person or agency, except to the United States Attorney, the Illinois Attorney General or the State's Attorney of Cook County, or as otherwise provided in this chapter or Chapter 2-156. The inspector general is authorized to issue public statements in the following circumstances: (a) if an investigation ~~exonerates~~ does not sustain allegations made concerning a person who is publicly known to have been under investigation, where such person requests such a statement; (b) if an investigation, audit or inspection concerns inefficient or wasteful management; and (c) in a public summary of each investigation resulting in sustained findings of misconduct. The public summary shall briefly state, without disclosing the name of any individual who was the subject of such investigation, (i) the nature of the allegation or complaint; (ii) the specific violations resulting in sustained findings; (iii) the inspector general's recommendation for discipline or

other corrective measures; and (iv) the city's response to and final decision on the inspector general's recommendation.

* * * * *

(Remaining sections of chapter are not affected by this ordinance)

* * * * *

SECTION 2. The Municipal Code of the City of Chicago is hereby amended by repealing Chapter 2-55 in its entirety.

SECTION 3. Chapter 2-156 of the Municipal Code of the City of Chicago is hereby amended by inserting the language underscored and deleting the language struck through, as follows:

2-156-010 Definitions.

The following definitions shall apply for purposes of this chapter:

* * * * *

(Omitted text is not affected by this ordinance)

* * * * *

(d-1) "City council employee" ~~has the meaning ascribed to the term in Section 2-55-010~~ shall mean an individual employed by an alderman or a city council committee or bureau, whether part-time or full-time, including an individual retained as an independent contractor.

* * * * *

(Omitted text is not affected by this ordinance)

* * * * *

(m-2) ~~"Investigating authority" means the inspector general or the legislative inspector general, as appropriate. When used in the plural, the term means both officials~~ "Inspector general" means the city's inspector general.

* * * * *

(Omitted text is not affected by this ordinance.)

* * * * *

2-156-018 Duty to report corrupt or unlawful activity.

(a) Every city employee or official shall report, directly and without undue delay, to the ~~appropriate investigating authority~~ inspector general any and all information concerning conduct which such employee or official knows or should reasonably know to involve corrupt or other unlawful activity (i) by another city employee or official which concerns such employee's or official's employment or office; or (ii) by any person dealing with the city which concerns the person's dealings with the city. Any employee or official who knowingly fails to report a corrupt or unlawful activity as required in this section shall be subject to employment sanctions, including discharge, in accordance with procedures under which the employee may otherwise be disciplined.

* * * * *

(Omitted text is not affected by this ordinance.)

* * * * *

2-156-070 Use or disclosure of confidential information.

* * * * *

(Omitted text is not affected by this ordinance.)

* * * * *

(c) If any person requests the opinion of the board regarding past or ongoing conduct, and if the board determines, pursuant to its rules, that the conduct involves a minor violation of this chapter, the board may issue such person a letter of warning or admonition for the first such violation. However, if the board determines, pursuant to its rules, that the conduct involves a violation of this chapter which is not a minor violation or that the conduct involves a subsequent violation of the same conduct for which the person has been issued a letter of warning or admonition, the board shall advise such person to stop the conduct and self- report the violation to the ~~appropriate investigating authority~~ inspector general within 14 days. If the board finds that the person did not self-report the violation as instructed by the board, the board shall provide the person's name, the violation reported, and all related information the board deems relevant, to the ~~appropriate investigating authority~~ inspector general. Except for purposes of investigations for subsequent violations of the same conduct, a letter of warning or admonition issued to a subject pursuant to this section shall be kept confidential. This subsection applies to conduct that occurred or is occurring on or after July 1, 2013.

* * * * *

(Omitted text is not affected by this ordinance.)

2-156-070 Use or disclosure of confidential information.

(a) Except as otherwise provided in subsection (b) or (c) of this section, no current or former official or employee, including any current or former official or employee of the board or the ~~investigating authorities~~ inspector general, shall use or disclose, other than in the performance of his official duties and responsibilities, or as may be required by law, confidential information or any non- public information, including the identity of the subject of an investigation, gained in the course of an investigation or by reason of his position or employment.

* * * * *

(Omitted text is not affected by this ordinance.)

* * * * *

(c) Any person may use an advisory opinion issued by the board regarding such person's future conduct as evidence supporting the person's position or as otherwise appropriate in any investigation or disciplinary proceeding. Once the person uses the board's opinion in accordance with this subsection, the board, if requested in writing citing this subsection by the person or one of the entities referred to in this subsection, shall disclose all confidential or non-public information related to the advisory opinion that does not compromise a third party's confidentiality to the ~~investigating authorities~~ inspector general or any city department or agency conducting the investigation or disciplinary proceeding.

2-156-380 Powers and duties.

In addition to other powers and duties specifically mentioned in this chapter, the board of ethics shall have the following powers and duties:

* * * * *

(Omitted text is not affected by this ordinance.)

* * * * *

(d-1) to adopt, in consultation with the ~~investigating authorities~~ inspector general, and disseminate a summary of all rules and laws setting forth the rights of officials and employees as provided in chapters ~~2-55,~~ 2-56 and 2-156;

* * * * *

(Omitted text is not affected by this ordinance.)

* * * * *

(h) to promulgate rules for the conduct of board activities and hearings conducted pursuant to Section 2-156-392, including procedural rules consistent with the requirements of due process of law; rules related to: (i) administering waivers; (ii) contesting fines imposed for training and filing violations; (iii) the manner of making settlements, or the board's opinions, determinations and findings, available to the public; and (v) in consultation with the ~~investigating authorities~~ inspector general, the criteria to determine whether a potential violation

of this chapter is minor. Provided, however, no such rules and regulations shall become effective until 45 days after their submission to the city council. And, provided further, no such rules and regulations shall become effective if, during said 45-day period, the city council, by majority vote of aldermen entitled to be elected, acts to disapprove said rules and regulations. The applicable administrative hearings procedures set forth in Chapter 2-14 and the applicable rules and regulations promulgated pursuant thereto shall apply to the procedural aspects of matters handled by hearing officers or presented to the board to the extent such procedural aspects are not covered by this chapter or the rules and regulations promulgated by the board;

* * * * *

(Omitted text is not affected by this ordinance.)

* * * * *

2-156-385 Probable cause finding.

The ~~investigating authority~~ inspector general may request the board to issue a finding as to whether evidence shows that there is probable cause to believe that the subject of an investigation (for purposes of this section, "subject") has violated this chapter, as follows:

(1) The ~~investigating authority~~ inspector general may request the board to make a probable cause finding only after notifying the subject in writing. Such notice shall specify all the charges to be brought against the subject, including a summary of the facts alleged to support such finding, and shall state that the ~~investigating authority~~ inspector general intends to request a probable cause finding by the board. Such notice must be served upon the subject at least 30 days before the request is made to the board.

(2) When requesting a probable cause finding, the ~~investigating authority~~ inspector general shall provide to the board a summary of his investigation, supporting evidence and recommendation.

(3) The board or its designee shall review the report, recommendation and evidence provided by the ~~investigating authority~~ inspector general. If the board or its designee finds that the evidence does not show that there is probable cause to believe that the subject has violated this chapter, the board shall close the matter and so notify the ~~investigating authority~~ inspector general and the subject. If the board or its designee finds that the evidence shows that there is probable cause to believe that the subject has violated this chapter, the board or its designee shall serve notice of the allegations upon the subject. Such notice shall inform the subject of his right to provide a written response, written submissions and a summary of the evidence supporting his position. The notice also shall set a meeting date with the board or its designee to discuss the allegations and the evidence. The subject must submit all written material and documents supporting his position at least 10 days before the date of the meeting. At the meeting, evidence presented in the matter shall be discussed and the subject shall be given an opportunity to respond to the evidence presented against him. The subject may be represented by counsel at the meeting. The entire meeting shall be reliably recorded or, alternatively, transcribed by a certified court reporter. All records of the meeting shall be kept confidential to the extent allowable under applicable law.

* * * * *

(Omitted text is not affected by this ordinance.)

* * * * *

2-156-530 Annual public hearing on ethics.

The board and the ~~investigating authorities~~ inspector general shall coordinate and conduct a joint annual public hearing before the city council to review major activities, including trainings, investigations, settlements, and opinions; to describe resource usage; to address trends in ethics issues; to suggest ethics compliance strategies; and to assess challenges and recommend areas of improvement regarding the city's ethics institutions, and investigation and adjudication processes.

SECTION 4. Transition. The inspector general and the office of inspector general shall assume, respectively, all rights, powers, duties, obligations and responsibilities of the former legislative inspector general and the office of the legislative inspector general. All books, records, property and funds relating to the former office of the legislative inspector general and such rights, powers, duties, obligations and responsibilities are transferred to the office of inspector general. The inspector general shall succeed the former legislative inspector general (1) in the administration of any federal, state, local or private grant or loan programs relating to such rights, powers, duties, obligations and responsibilities; (2) to the rights and duties of the former legislative inspector general under existing contracts, grant agreements, redevelopment agreements, leases, indentures or other agreements or ordinances relating to such transferred rights, powers, duties, obligations and responsibilities; and (3) in administering and investigating pending ethics matters under the jurisdiction of the former legislative inspector general..

SECTION 5. Delivery of necessary information. Within ___ days after the passage and approval of this ordinance, the person holding the position of Legislative Inspector General shall deliver to the Inspector General:

(a) A list of all investigations then pending in the office of the Legislative Inspector General, together with a concise and accurate summary of each such investigation, including its status; and

(b) A list of all complaints received by the office of the Legislative Inspector General, which have not yet resulted in the opening of an investigation; and

(c) All documents, records and files, regardless of whether on paper or in electronic form, relating to the operation of the office of the Legislative Inspector General, including documents used by the Legislative Inspector General's subordinates.

SECTION 6. Effective dates of various sections. Section 5 of this ordinance shall be in full force and effect from and after passage and approval of this ordinance. The remaining sections of this ordinance shall take effect 15 days thereafter.

Alderman, Ward

Alderman, Ward

Alderman, Ward

Alderman, Ward

Alderman, Ward

Alderman, Ward

Alderman, Ward

Alderman, Ward

Alderman, Ward

Alderman, Ward

Alderman, Ward

Alderman, Ward

Alderman, Ward

Alderman, Ward

Alderman, Ward

Alderman, Ward

Alderman, Ward

Alderman, Ward

SECTION 6. Effective dates of various sections. Section 5 of this ordinance shall be in full force and effect from and after passage and approval of this ordinance. The remaining sections of this ordinance shall take effect ___ days thereafter.

Alderman, Ward

Alderman, 1ST Ward

Alderman, Ward

Alderman, 20 Ward

Alderman, 18th Ward

Alderman, 13 Ward

Alderman, 33rd Ward

Alderman, Ward

Alderman, 10th Ward

Alderman, Ward

Alderman, Ward

Alderman, 15th Ward

Alderman, 2nd Ward

Alderman, 29th Ward

Alderman, 12th Ward

Alderman, 7 Ward

Alderman, 26 Ward

Alderman, 11th Ward

City of Chicago

O2014-6838

Office of the City Clerk

Document Tracking Sheet

Meeting Date:	9/10/2014
Sponsor(s):	Thompson (16)
Type:	Ordinance
Title:	Opening of public way(s) in area bounded by W 63rd Pkwy, W 63rd St and S Halsted St
Committee(s) Assignment:	Committee on Transportation and Public Way

PUBLIC WAY OPENINGS

WHEREAS, the City of Chicago ("City") is a home rule unit of local government pursuant to Article VII, Section 6 (a) of the 1970 constitution of the State of Illinois and, as such, may exercise any power and perform any function pertaining to its government and affairs; and

WHEREAS, the City can enhance public access by opening new rights of way or widening existing rights of way; and

BE IT ORDAINED BY THE CITY COUNCIL OF THE CITY OF CHICAGO:

SECTION 1. **PARCEL 1:**
THAT PART OF LOT 25 IN BLOCK 1 IN CROCKER'S RESUBDIVISION OF THE SOUTH HALF OF THE WEST HALF OF THE SOUTHEAST QUARTER OF THE SOUTHEAST QUARTER OF SECTION 17, TOWNSHIP 38 NORTH, RANGE 14 EAST OF THE THIRD PRINCIPAL MERIDIAN, ACCORDING TO THE PLAT THEREOF RECORDED MARCH 31, 1869 AS DOCUMENT 5264, MORE PARTICULARLY DESCRIBED AS FOLLOWS:

BEGINNING AT THE SOUTHWEST CORNER OF SAID LOT 25; THENCE NORTH 01 DEGREES 33 MINUTES 26 SECONDS WEST, ALONG THE WEST LINE OF SAID LOT 25, A DISTANCE OF 14.00 FEET; THENCE NORTH 88 DEGREES 28 MINUTES 55 SECONDS EAST, 124.70 FEET TO A POINT ON THE EAST LINE OF SAID LOT 25 BEING 14.00 FEET NORTH OF THE SOUTHEAST CORNER THEREOF; THENCE SOUTH 01 DEGREES 33 MINUTES 26 SECONDS EAST, ALONG SAID EAST LINE, 14.00 FEET TO THE SOUTHEAST CORNER THEREOF; THENCE SOUTH 88 DEGREES 28 MINUTES 55 SECONDS WEST, ALONG THE SOUTH LINE OF SAID LOT 25, A DISTANCE OF 124.70 FEET TO THE POINT OF BEGINNING, IN COOK COUNTY, ILLINOIS.
CONTAINING 1,746 SQUARE FEET OR 0.040 ACRES, MORE OR LESS.

ALSO;
PARCEL 2:
THAT PART OF LOTS 1 THROUGH 5, ALL INCLUSIVE IN THE BOYD'S RESUBDIVISION OF LOTS 22, 23, AND 24 OF BLOCK 1 IN CROCKER'S RESUBDIVISION OF RESUBDIVISION OF THE SOUTH HALF OF THE WEST HALF OF THE SOUTHEAST QUARTER OF THE SOUTHEAST QUARTER OF SECTION 17, TOWNSHIP 38 NORTH, RANGE 14 EAST OF THE THIRD PRINCIPAL MERIDIAN, ACCORDING TO THE PLAT THEREOF RECORDED MAY 25, 1894 AS DOCUMENT 2048915, MORE PARTICULARLY DESCRIBED AS FOLLOWS:

BEGINNING AT THE SOUTHWEST CORNER OF SAID LOT 5; THENCE NORTH 01 DEGREES 33 MINUTES 26 SECONDS WEST, ALONG THE WEST LINE OF SAID LOT 5, A DISTANCE OF 14.00 FEET; THENCE NORTH 88 DEGREES 28 MINUTES

55 SECONDS EAST, 124.70 FEET TO A POINT ON THE EAST LINE OF SAID LOT 1 BEING 14.00 FEET NORTH OF THE SOUTHEAST CORNER THEREOF; THENCE SOUTH 01 DEGREES 33 MINUTES 26 SECONDS EAST, ALONG SAID EAST LINE, 14.00 FEET TO THE SOUTHEAST CORNER THEREOF; THENCE SOUTH 88 DEGREES 28 MINUTES 55 SECONDS WEST, ALONG THE SOUTH LINE OF SAID LOTS 1 THROUGH 5 (INCLUSIVE), A DISTANCE OF 124.70 FEET TO THE POINT OF BEGINNING, IN COOK COUNTY, ILLINOIS.
CONTAINING 1,746 SQUARE FEET OR 0.040 ACRES, MORE OR LESS.

ALSO;
PARCEL 3:
LOTS 1 THROUGH 10, ALL INCLUSIVE, IN CATHLEEN E. SEEHANSEN'S SUBDIVISION OF THE SOUTH 4 1/6 ACRES OF THE SOUTHEAST 1/4 OF THE SOUTHEAST 1/4 OF THE SOUTHEAST 1/4 OF SECTIONS 17 TOWNSHIP 38 NORTH RANGE 14 EAST OF THE THIRD PRINCIPAL MERIDIAN, ACCORDING TO THE PLAT THERE OF RECORDED SEPTEMBER 27, 1874 AS DOCUMENT 192175, MORE PARTICULARLY DESCRIBED AS FOLLOWS:

BEGINNING AT THE SOUTHWEST CORNER OF SAID LOT 1; THENCE NORTH 01 DEGREES 33 MINUTES 26 SECONDS WEST, ALONG THE WEST LINE OF SAID LOT 1, A DISTANCE OF 14.00 FEET; THENCE NORTH 88 DEGREES 28 MINUTES 55 SECONDS EAST, 261.84 FEET TO A POINT ON THE EAST LINE OF SAID LOT 10 BEING 14.00 FEET NORTH OF THE SOUTHEAST CORNER THEREOF; THENCE SOUTH 01 DEGREES 31 MINUTES 47 SECONDS EAST, ALONG SAID EAST LINE, 14.00 FEET TO THE SOUTHEAST CORNER THEREOF; THENCE SOUTH 88 DEGREES 28 MINUTES 55 SECONDS WEST, ALONG THE SOUTH LINE OF SAID LOTS 1 THROUGH 10 (INCLUSIVE), A DISTANCE OF 261.84 FEET TO THE POINT OF BEGINNING, IN COOK COUNTY, ILLINOIS.
CONTAINING 3,666 SQUARE FEET OR 0.084 ACRES, MORE OR LESS.

ALSO;
PARCEL 4:
THAT PART OF LOTS 1 THROUGH 6, ALL INCLUSIVE, IN COUNTY CLERK'S DIVISION OF BLOCK 2 IN CATHLEEN E. SEEHANSEN'S SUBDIVISION OF THE SOUTH 4 1/6 ACRES OF SOUTHEAST 1/4 OF THE SOUTHEAST 1/4 OF THE SOUTHEAST 1/4 OF SECTION 17 TOWNSHIP 38 NORTH RANGE 14 EAST OF THE THIRD PRINCIPAL MERIDIAN, ACCORDING TO THE PLAT THEREOF RECORDED SEPTEMBER 12, 1888 AS DOCUMENT 1003460, MORE PARTICULARLY DESCRIBED AS FOLLOWS:

BEGINNING AT THE SOUTHWEST CORNER OF SAID LOT 6; THENCE NORTH 01 DEGREES 31 MINUTES 47 SECONDS WEST, ALONG THE WEST LINE OF SAID LOT 6, A DISTANCE OF 14.00 FEET; THENCE NORTH 88 DEGREES 28 MINUTES 55 SECONDS EAST, ALONG A LINE 14 FEET NORTH OF AND PARALLEL WITH THE SOUTH LINES OF LOTS 4 THROUGH 6 (INCLUSIVE), 251.95 FEET TO A POINT ON A LINE 10.00 FEET WEST OF AND PARALLEL WITH THE EAST LINE

OF SAID LOTS 1 THROUGH 4 (INCLUSIVE); THENCE NORTH 01 DEGREES 32 MINUTES 38 SECONDS WEST, ALONG SAID PARALLEL LINE, 226.85 FEET TO A POINT ON THE NORTH LINE OF SAID LOT 1 BEING 10.00 FEET WEST OF THE NORTHEAST CORNER THEREOF; THENCE NORTH 88 DEGREES 28 MINUTES 05 SECONDS EAST, ALONG SAID NORTH LINE, 10.00 FEET TO THE NORTHEAST CORNER OF SAID LOT 1; THENCE SOUTH 01 DEGREES 32 MINUTES 38 SECONDS EAST, ALONG THE EAST LINE OF SAID LOTS 1 THROUGH 4 (INCLUSIVE), A DISTANCE OF 240.85 TO THE SOUTHEAST CORNER OF SAID LOT 4; THENCE SOUTH 88 DEGREES 28 MINUTES 55 SECONDS WEST, ALONG THE SOUTH LINE OF SAID LOTS 4 THROUGH 6 (INCLUSIVE), A DISTANCE OF 261.95 FEET TO THE POINT OF BEGINNING, IN COOK COUNTY, ILLINOIS. CONTAINING 5,935 SQUARE FEET OR 0.136 ACRES, MORE OR LESS.

ALSO;
PARCEL 5:
THAT PART OF LOTS 9 THROUGH 13, ALL INCLUSIVE, IN EHRLER & HESSERT'S SUBDIVISION OF THE NORTH 5-1/3 ACRES OF THE SOUTH 9-1/2 ACRES OF THE SOUTHEAST 1/4 OF THE SOUTHEAST 1/4 OF THE SOUTHEAST 1/4 OF THE SOUTHEAST SECTION 17, TOWNSHIP 38 NORTH, RANGE 14 EAST OF THE THIRD PRINCIPAL MERIDIAN, ACCORDING TO THE PLAT THEREOF RECORDED APRIL 20, 1874 AS DOCUMENT 152528, MORE PARTICULARLY DESCRIBED AS FOLLOWS:

BEGINNING AT THE SOUTHEAST CORNER OF SAID LOT 13; THENCE SOUTH 88 DEGREES 28 MINUTES 05 SECONDS WEST, ALONG THE SOUTH LINE OF SAID LOT 13, ALSO BEING THE NORTH LINE OF LOT 1 IN COUNTY CLERK'S DIVISION RECORDED SEPTEMBER 12, 1888 AS DOCUMENT 1003460, A DISTANCE OF 10.00 FEET TO A POINT ON A LINE 10.00 FEET WEST OF AND PARALLEL WITH THE EAST LINE OF SAID LOTS 9 THROUGH 13 (INCLUSIVE); THENCE NORTH 01 DEGREES 32 MINUTES 38 SECONDS WEST, ALONG SAID PARALLEL LINE, 124.98 FEET TO A POINT ON THE NORTH LINE OF SAID LOT 9 BEING 10.00 FEET WEST OF THE NORTHEAST CORNER THEREOF; THENCE NORTH 88 DEGREES 28 MINUTES 08 SECONDS EAST, ALONG SAID NORTH LINE, 10.00 FEET TO THE NORTHEAST CORNER OF SAID LOT 9; THENCE SOUTH 01 DEGREES 32 MINUTES 38 SECONDS EAST, ALONG THE EAST LINE OF SAID LOTS 9 THROUGH 13 (INCLUSIVE), 124.98 FEET TO THE POINT OF BEGINNING, IN COOK COUNTY, ILLINOIS. CONTAINING 1,250 SQUARE FEET OR 0.0.029 ACRES, MORE OR LESS, as shaded and legally described by the words "HEREBY OPENED FOR PUBLIC RIGHT OF WAY" on the Plat hereto attached as Exhibit A, which Plat for greater certainty, is hereby made a part of this ordinance, be and the same is hereby opened to pedestrian and vehicular traffic as the same is intended for public use and the public interest will be subserved by such opening.

SECTION 2. The opening of public way is made upon the express condition that within 180 days after the passage of this ordinance, the Department of Planning and Development or its assigned agent shall deposit in the City Treasury of the City of Chicago, a

sum sufficient to defray the costs of removing and constructing paving, curb returns and street, as necessary within the area to be opened, in accordance with current Department of Transportation Construction Guidelines for construction of public way, and the Duty to Build Agreement attached as Exhibit B, hereby made a part of this ordinance

SECTION 3. The opening of public way herein provided for is also made upon the express condition that within one hundred eighty (180) days after the passage of this ordinance, the Department of Planning and Development or its assigned agent shall file or cause to be filed for record in the Office of the Recorder of Deeds of Cook County, Illinois a certified copy of this ordinance, together with an oversized plat as approved by the Superintendent of Maps and Plats.

SECTION 4. This ordinance shall take effect and be in force from and after its passage and publication. The opening shall take effect upon its recording.

Public Way Openings Approved:

Rebekah Scheinfeld
Commissioner
Department of Transportation

Approved as to Form and Legality

Richard Wendy
Deputy Corporation Counsel

Honorable Joann Thompson
Alderman, 16th Ward

EXHIBIT "A"

PLAT OF OPENING

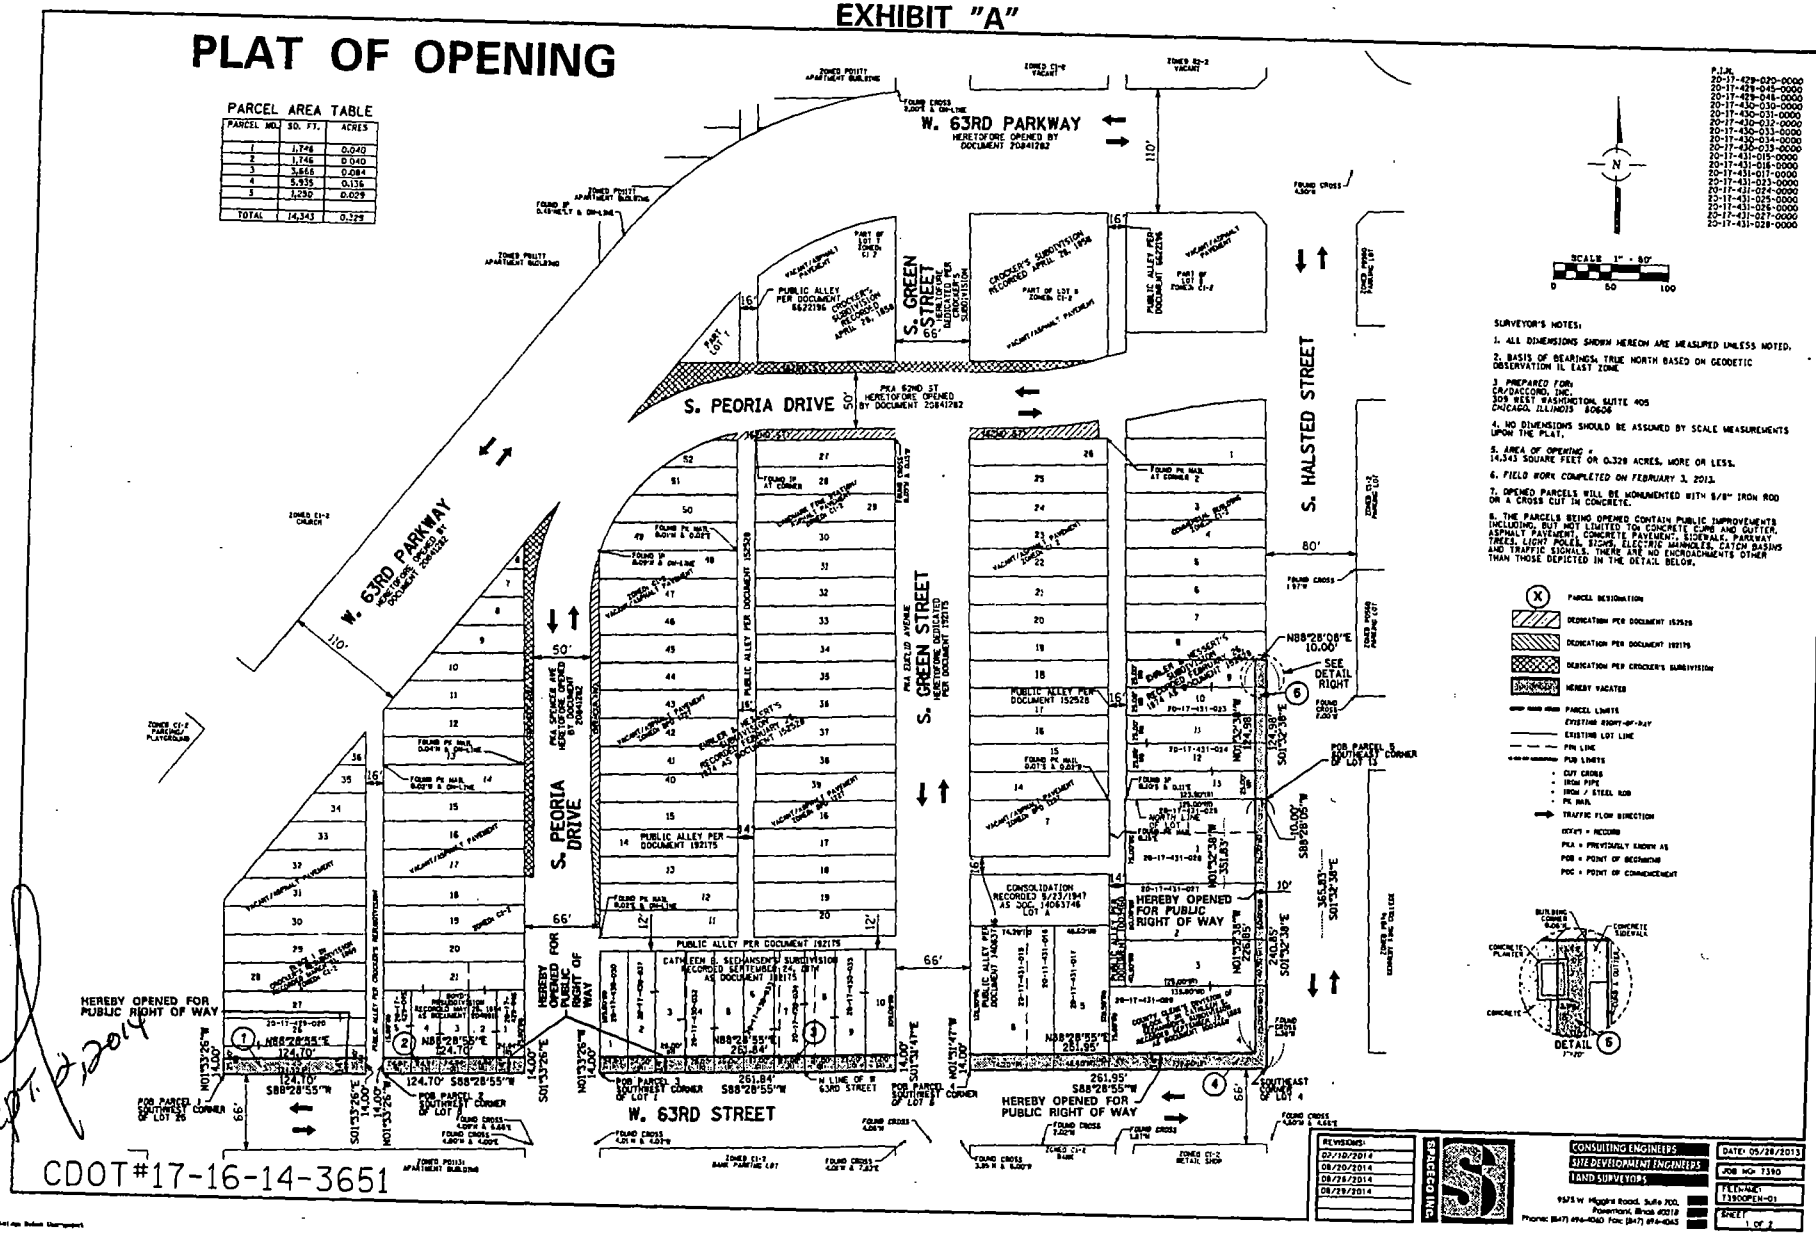

Sept. 2, 2014

CDOT#17-16-14-3651

EXHIBIT "A"

PLAT OF OPENING

OWNER'S CERTIFICATE

STATE OF ILLINOIS)
) SS
COUNTY OF COOK)

CITY OF CHICAGO, A MUNICIPAL CORPORATION OF ILLINOIS, HEREBY CERTIFIES THAT IT IS THE OWNER OF THE PROPERTY DESCRIBED HEREON AND AS SUCH OWNER HAS CAUSED SAID PROPERTY TO BE SURVEYED FOR THE PURPOSE OF OPENING FOR PUBLIC RIGHT OF WAY AS SHOWN AND DEPICTED ON PLAT HEREON IN WITNESS THEREOF SAID CITY OF CHICAGO, A MUNICIPAL CORPORATION OF ILLINOIS, HAS CAUSED THIS CERTIFICATE TO BE SIGNED BY ITS DULY AUTHORIZED MANAGING MEMBER ON IT'S BEHALF

THIS ___ DAY OF _____, A.D. 20 ___.

BY: _____
ANDREW MOONEY, COMMISSIONER
DEPARTMENT OF PLANNING AND DEVELOPMENT.

NOTARY CERTIFICATE

STATE OF ILLINOIS)
) SS
COUNTY OF COOK)

I, _____, A NOTARY PUBLIC IN AND FOR SAID COUNTY, IN THE STATE AFORESAID, DO HEREBY CERTIFY

THAT _____ PERSONALLY KNOWN TO ME TO BE THE SAME PERSON WHOSE NAME IS SUBSCRIBED TO THE FOREGOING INSTRUMENT AS SUCH OWNER, APPEARED BEFORE ME THIS DAY IN PERSON AND ACKNOWLEDGED THAT HE/SHE SIGNED THE ANNEXED PLAT AS THEIR OWN FREE AND VOLUNTARY ACT AND FOR THE USES AND PURPOSES THEREIN SET FORTH.

GIVEN UNDER MY HAND AND NOTORIAL SEAL

THIS ___ DAY OF _____, A.D. 20 ___.

_____
NOTARY PUBLIC

MY COMMISSION EXPIRES: _____

CITY CLERK

COOK CO. CLERK

CDOT

MAIL TO:

SPACECO, INC.
9575 W. HIGGINS ROAD
SUITE 700
ROSEMONT, IL. 60018

Sept. 2, 2014

CDOT#17-16-14-3651

PARCEL 1:

THAT PART OF LOT 25 IN BLOCK 1 IN CROCKER'S RESUBDIVISION OF THE SOUTH HALF OF THE WEST HALF OF THE SOUTHEAST QUARTER OF THE SOUTHEAST QUARTER OF SECTION 17, TOWNSHIP 38 NORTH, RANGE 14 EAST OF THE THIRD PRINCIPAL MERIDIAN, ACCORDING TO THE PLAT THEREOF RECORDED MARCH 31, 1869 AS DOCUMENT 5264, MORE *PARTICULARLY DESCRIBED AS FOLLOWS:*

BEGINNING AT THE SOUTHWEST CORNER OF SAID LOT 25; THENCE NORTH 01 DEGREES 33 MINUTES 26 SECONDS WEST, ALONG THE WEST LINE OF SAID LOT 25, A DISTANCE OF 14.00 FEET; THENCE NORTH 88 DEGREES 28 MINUTES 55 SECONDS EAST, 124.70 FEET TO A POINT ON THE EAST LINE OF SAID LOT 25 BEING 14.00 FEET NORTH OF THE SOUTHEAST CORNER THEREOF; THENCE SOUTH 01 DEGREES 33 MINUTES 26 SECONDS EAST, ALONG SAID EAST LINE, 14.00 FEET TO THE SOUTHEAST CORNER THEREOF; THENCE SOUTH 88 DEGREES 28 MINUTES 55 SECONDS WEST, ALONG THE SOUTH LINE OF SAID LOT 25, A DISTANCE OF 124.70 FEET TO THE POINT OF BEGINNING, IN COOK COUNTY, ILLINOIS.

CONTAINING 1,746 SQUARE FEET OR 0.040 ACRES, MORE OR LESS.

ALSO;
PARCEL 2:

THAT PART OF LOTS 1 THROUGH 5, ALL INCLUSIVE IN THE BOYD'S RESUBDIVISION OF LOTS 22, 23, AND 24 OF BLOCK 1 IN CROCKER'S *RESUBDIVISION OF RESUBDIVISION OF THE SOUTH HALF OF THE WEST* HALF OF THE SOUTHEAST QUARTER OF THE SOUTHEAST QUARTER OF SECTION 17, TOWNSHIP 38 NORTH, RANGE 14 EAST OF THE THIRD PRINCIPAL MERIDIAN, ACCORDING TO THE PLAT THEREOF RECORDED MAY 25, 1894 AS DOCUMENT 2048915, MORE PARTICULARLY DESCRIBED AS FOLLOWS:

BEGINNING AT THE SOUTHWEST CORNER OF SAID LOT 5; THENCE NORTH 01 DEGREES 33 MINUTES 26 SECONDS WEST, ALONG THE WEST LINE OF SAID LOT 5, A DISTANCE OF 14.00 FEET; THENCE NORTH 88 DEGREES 28 MINUTES 55 SECONDS EAST, 124.70 FEET TO A POINT ON THE EAST LINE OF SAID LOT 1 BEING 14.00 FEET NORTH OF THE SOUTHEAST CORNER THEREOF; THENCE SOUTH 01 DEGREES 33 MINUTES 26 SECONDS EAST, ALONG SAID EAST LINE, 14.00 FEET TO THE SOUTHEAST CORNER THEREOF; THENCE SOUTH 88 DEGREES 28 MINUTES 55 SECONDS WEST, ALONG THE SOUTH LINE OF SAID LOTS 1 THROUGH 5 (INCLUSIVE), A DISTANCE OF 124.70 FEET TO THE POINT OF BEGINNING, IN COOK COUNTY, ILLINOIS.

CONTAINING 1,746 SQUARE FEET OR 0.040 ACRES, MORE OR LESS.

ALSO;
PARCEL 3:

LOTS 1 THROUGH 10, ALL INCLUSIVE, IN CATHLEEN E. SEEHANSEN'S SUBDIVISION OF THE SOUTH 4 1/6 ACRES OF THE SOUTHEAST 1/4 OF THE SOUTHEAST 1/4 OF THE SOUTHEAST 1/4 OF SECTIONS 17 TOWNSHIP 38 NORTH RANGE 14 EAST OF THE THIRD PRINCIPAL MERIDIAN, ACCORDING TO THE PLAT THERE OF RECORDED SEPTEMBER 27, 1874 AS DOCUMENT 192175, MORE PARTICULARLY DESCRIBED AS FOLLOWS:

BEGINNING AT THE SOUTHWEST CORNER OF SAID LOT 1; THENCE NORTH 01 DEGREES 33 MINUTES 26 SECONDS WEST, ALONG THE WEST LINE OF SAID LOT 1, A DISTANCE OF 14.00 FEET; THENCE NORTH 88 DEGREES 28 MINUTES 55 SECONDS EAST, 261.84 FEET TO A POINT ON THE EAST LINE OF SAID LOT 10 BEING 14.00 FEET NORTH OF THE SOUTHEAST CORNER THEREOF; THENCE SOUTH 01 DEGREES 31 MINUTES 47 SECONDS EAST, ALONG SAID EAST LINE, 14.00 FEET TO THE SOUTHEAST CORNER THEREOF; THENCE SOUTH 88 DEGREES 28 MINUTES 55 SECONDS WEST, ALONG THE SOUTH LINE OF SAID LOTS 1 THROUGH 10 (INCLUSIVE), A DISTANCE OF 261.84 FEET TO THE POINT OF BEGINNING, IN COOK COUNTY, ILLINOIS.

CONTAINING 3,666 SQUARE FEET OR 0.084 ACRES, MORE OR LESS.

ALSO;

ALSO;
PARCEL 4:

THAT PART OF LOTS 1 THROUGH 6, ALL INCLUSIVE, IN COUNTY CLERK'S DIVISION OF BLOCK 2 IN CATHLEEN E. SEEHANSEN'S SUBDIVISION OF THE SOUTH 4 1/6 ACRES OF SOUTHEAST 1/4 OF THE SOUTHEAST 1/4 OF THE SOUTHEAST 1/4 OF SECTION 17 TOWNSHIP 38 NORTH RANGE 14 EAST OF THE THIRD PRINCIPAL MERIDIAN, ACCORDING TO THE PLAT THEREOF RECORDED SEPTEMBER 12, 1888 AS DOCUMENT 1003460, MORE PARTICULARLY DESCRIBED AS FOLLOWS:

BEGINNING AT THE SOUTHWEST CORNER OF SAID LOT 6; THENCE NORTH 01 DEGREES 31 MINUTES 47 SECONDS WEST, ALONG THE WEST LINE OF SAID LOT 6, A DISTANCE OF 14.00 FEET; THENCE NORTH 88 DEGREES 28 MINUTES 55 SECONDS EAST, ALONG A LINE 14 FEET NORTH OF AND PARALLEL WITH THE SOUTH LINES OF LOTS 4 THROUGH 6 (INCLUSIVE), 251.95 FEET TO A POINT ON A LINE 10.00 FEET WEST OF AND PARALLEL WITH THE EAST LINE OF SAID LOTS 1 THROUGH 4 (INCLUSIVE); THENCE NORTH 01 DEGREES 32 MINUTES 38 SECONDS WEST, ALONG SAID PARALLEL LINE, 226.85 FEET TO A POINT ON THE NORTH LINE OF SAID LOT 1 BEING 10.00 FEET WEST OF THE NORTHEAST CORNER THEREOF; THENCE NORTH 88 DEGREES 28 MINUTES 05 SECONDS EAST, ALONG SAID NORTH LINE, 10.00 FEET TO THE NORTHEAST CORNER OF SAID LOT 1; THENCE SOUTH 01 DEGREES 32 MINUTES 38 SECONDS EAST, ALONG THE EAST LINE OF SAID LOTS 1 THROUGH 4 (INCLUSIVE), A DISTANCE OF 240.85 TO THE SOUTHEAST CORNER OF SAID LOT 4; THENCE SOUTH 88 DEGREES 28 MINUTES 55 SECONDS WEST, ALONG THE SOUTH LINE OF SAID LOTS 4 THROUGH 6 (INCLUSIVE), A DISTANCE OF 261.95 FEET TO THE POINT OF BEGINNING, IN COOK COUNTY, ILLINOIS.

CONTAINING 5,935 SQUARE FEET OR 0.136 ACRES, MORE OR LESS.

ALSO;
PARCEL 5:

THAT PART OF LOTS 9 THROUGH 13, ALL INCLUSIVE, IN EHRLER & HESSERT'S SUBDIVISION OF THE NORTH 5-1/3 ACRES OF THE SOUTH 9-1/2 ACRES OF THE SOUTHEAST 1/4 OF THE SOUTHEAST 1/4 OF THE SOUTHEAST 1/4 OF THE SOUTHEAST SECTION 17, TOWNSHIP 38 NORTH, RANGE 14 EAST OF THE THIRD PRINCIPAL MERIDIAN, ACCORDING TO THE PLAT THEREOF RECORDED APRIL 20, 1874 AS DOCUMENT 152528, MORE PARTICULARLY DESCRIBED AS FOLLOWS:

BEGINNING AT THE SOUTHEAST CORNER OF SAID LOT 13; THENCE SOUTH 88 DEGREES 28 MINUTES 05 SECONDS WEST, ALONG THE SOUTH LINE OF SAID LOT 13, ALSO BEING THE NORTH LINE OF LOT 1 IN COUNTY CLERK'S DIVISION RECORDED SEPTEMBER 12, 1888 AS DOCUMENT 1003460, A DISTANCE OF 10.00 FEET TO A POINT ON A LINE 10.00 FEET WEST OF AND PARALLEL WITH THE EAST LINE OF SAID LOTS 9 THROUGH 13 (INCLUSIVE); THENCE NORTH 01 DEGREES 32 MINUTES 38 SECONDS WEST, ALONG SAID PARALLEL LINE, 124.98 FEET TO A POINT ON THE NORTH LINE OF SAID LOT 9 BEING 10.00 FEET WEST OF THE NORTHEAST CORNER THEREOF; THENCE NORTH 88 DEGREES 28 MINUTES 08 SECONDS EAST, ALONG SAID NORTH LINE, 10.00 FEET TO THE NORTHEAST CORNER OF SAID LOT 9; THENCE SOUTH 01 DEGREES 32 MINUTES 38 SECONDS EAST, ALONG THE EAST LINE OF SAID LOTS 9 THROUGH 13 (INCLUSIVE), 124.98 FEET TO THE POINT OF BEGINNING, IN COOK COUNTY, ILLINOIS.

CONTAINING 1,250 SQUARE FEET OR 0.0.029 ACRES, MORE OR LESS.

STATE OF ILLINOIS)
) SS
COUNTY OF COOK)

WE, SPACECO, INC., AN ILLINOIS PROFESSIONAL DESIGN FIRM, NUMBER 184-001187 DO HEREBY DECLARE THAT WE HAVE PREPARED THE PLAT HEREON DRAWN FOR THE PURPOSE OF OPENING SAID PUBLIC RIGHT-OF-WAY AS SHOWN, AND THAT THE PLAT IS A IS A TRUE AND CORRECT REPRESENTATION OF SAID OPENING.

ALL DIMENSIONS ARE IN FEET AND DECIMAL PARTS THEREOF.
NO DISTANCES OR ANGLES SHOWN HEREON MAY BE ASSUMED BY SCALING.

THIS PROFESSIONAL SERVICE CONFORMS TO THE CURRENT ILLINOIS MINIMUM STANDARDS FOR A BOUNDARY SURVEY, AS APPLICABLE TO PLATS OF OPENING.

GIVEN UNDER OUR HAND AND SEAL THIS 28TH DAY OF AUGUST, 2014 IN ROSEMONT, ILLINOIS.

REBECCA Y. POPECK, I.P.L.S. NO. 035-3642
LICENSE EXPIRES: 11-30-2014

(VALID ONLY IF EMBOSSED SEAL AFFIXED)

COMPARE ALL DIMENSIONS BEFORE BUILDING AND REPORT ANY DISCREPANCIES AT ONCE. REFER TO DEED OR TITLE POLICY FOR BUILDING LINES AND EASEMENTS NOT SHOWN.

REBECCA Y. POPECK
035-003642
PROFESSIONAL LAND SURVEYOR
STATE OF ILLINOIS
ROSEMONT, ILLINOIS

REVISIONS:
02/10/2014
08/20/2014
08/26/2014

SPACECO INC.

CONSULTING ENGINEERS
SITE DEVELOPMENT ENGINEERS
LAND SURVEYORS

9575 W. Higgins Road, Suite 700,
Rosemont, Illinois 60018
Phone (847) 696-4060 Fax (847) 696-4068

DATE: 05/28/2013
JOB NO: 7390
FILENAME: 7390PEN-01
SHEET 1 OF 2

EXHIBIT B

IF YOUR PROJECT INCLUDES THE DEDICATION OF A NEW STREET/ALLEY, PLEASE COMPLETE THE BELOW FORM

The below document must be reproduced on the applicant's letterhead, executed by same, and notarized:

DUTY TO BUILD AGREEMENT FOR CREATION OF A NEW ALLEY/STREET

In support of my current application with the Chicago Department of Transportation's Maps and Plats Unit, for an opening of City property, I hereby state that I am the applicant or the company agent for the applicant company involved in the project, and that I have the authority to agree to the below terms of the dedication. Please initial:

DP I am aware that I am responsible for the construction of all public and private rights of way (streets, alleys, etc) described on the Plat of Dedication.

DD I further understand that all rights of way (both public and private) must be built to City specifications as detailed in CDOT's Regulation for Openings, Construction and Repair in the Public Way.

DD Lastly, I understand that construction deposits will be required to assure that the work is done correctly. An inspection will be conducted by the City upon completion of the work. The City of Chicago reserves the right to require demolition and reinstallation of any facilities that are judged to be sub par or that do not adhere to the City's standards.

For CNI

Signed: _____ Date: 2/27/14

Printed name: David Doig Title: President

Organization: CNI (Chicago Neighborhood Initiatives, Inc.)

Address: 1000 E. 111th Street, 10th Fl., Chicago, Illinois Zip: 60628

Phone/fax: (312) 341-2066 / (312) 341-2069

Email: ddoig@cnigroup.org

Notary: _____

OFFICIAL SEAL
TERRANCE DIAMOND
NOTARY PUBLIC - STATE OF ILLINOIS
MY COMMISSION EXPIRES:08/16/16

Revised 5/13

City of Chicago

O2014-6836

Office of the City Clerk

Document Tracking Sheet

Meeting Date:	9/10/2014
Sponsor(s):	Thompson (16)
Type:	Ordinance
Title:	Approval of plat of Halsted Parkway Resubdivision
Committee(s) Assignment:	Committee on Transportation and Public Way

SUBDIVISION ORDINANCE

Be it Ordained by the City Council of the City of Chicago:

SECTION 1. Chicago Department of Transportation, the Commissioner or any of her designees, are hereby authorized and directed to approve a proposed Halsted Parkway Resubdivision being a resubdivision bounded by W. 63rd Parkway, W. 63rd Street and S. Halsted Street, and legally described in the attached plat (Exhibit A, CDOT File: 17-16-14-3650) which, for greater certainty, is hereby made a part of this ordinance.

SECTION 2. The resubdivision herein provided for is made upon the express condition that within one hundred eighty (180) days after the passage of this ordinance, the applicant shall file or cause to be filed for record in the Office of the Recorder of Deeds of Cook County, Illinois a certified copy of this ordinance, together with the attached Plat, and a full sized updated Plat to reflect concurrent vacations (CDOT file: 17-16-13-3622) and openings (CDOT file: 14-16-14-3651), associated with this ordinance, all as approved by the Superintendent of Maps and Plats.

SECTION 3. This ordinance and the updated plat of subdivision shall take effect and be in force from and after their respective recordings.

Honorable Joann Thompson
Alderman, 16th Ward

EXHIBIT "A"

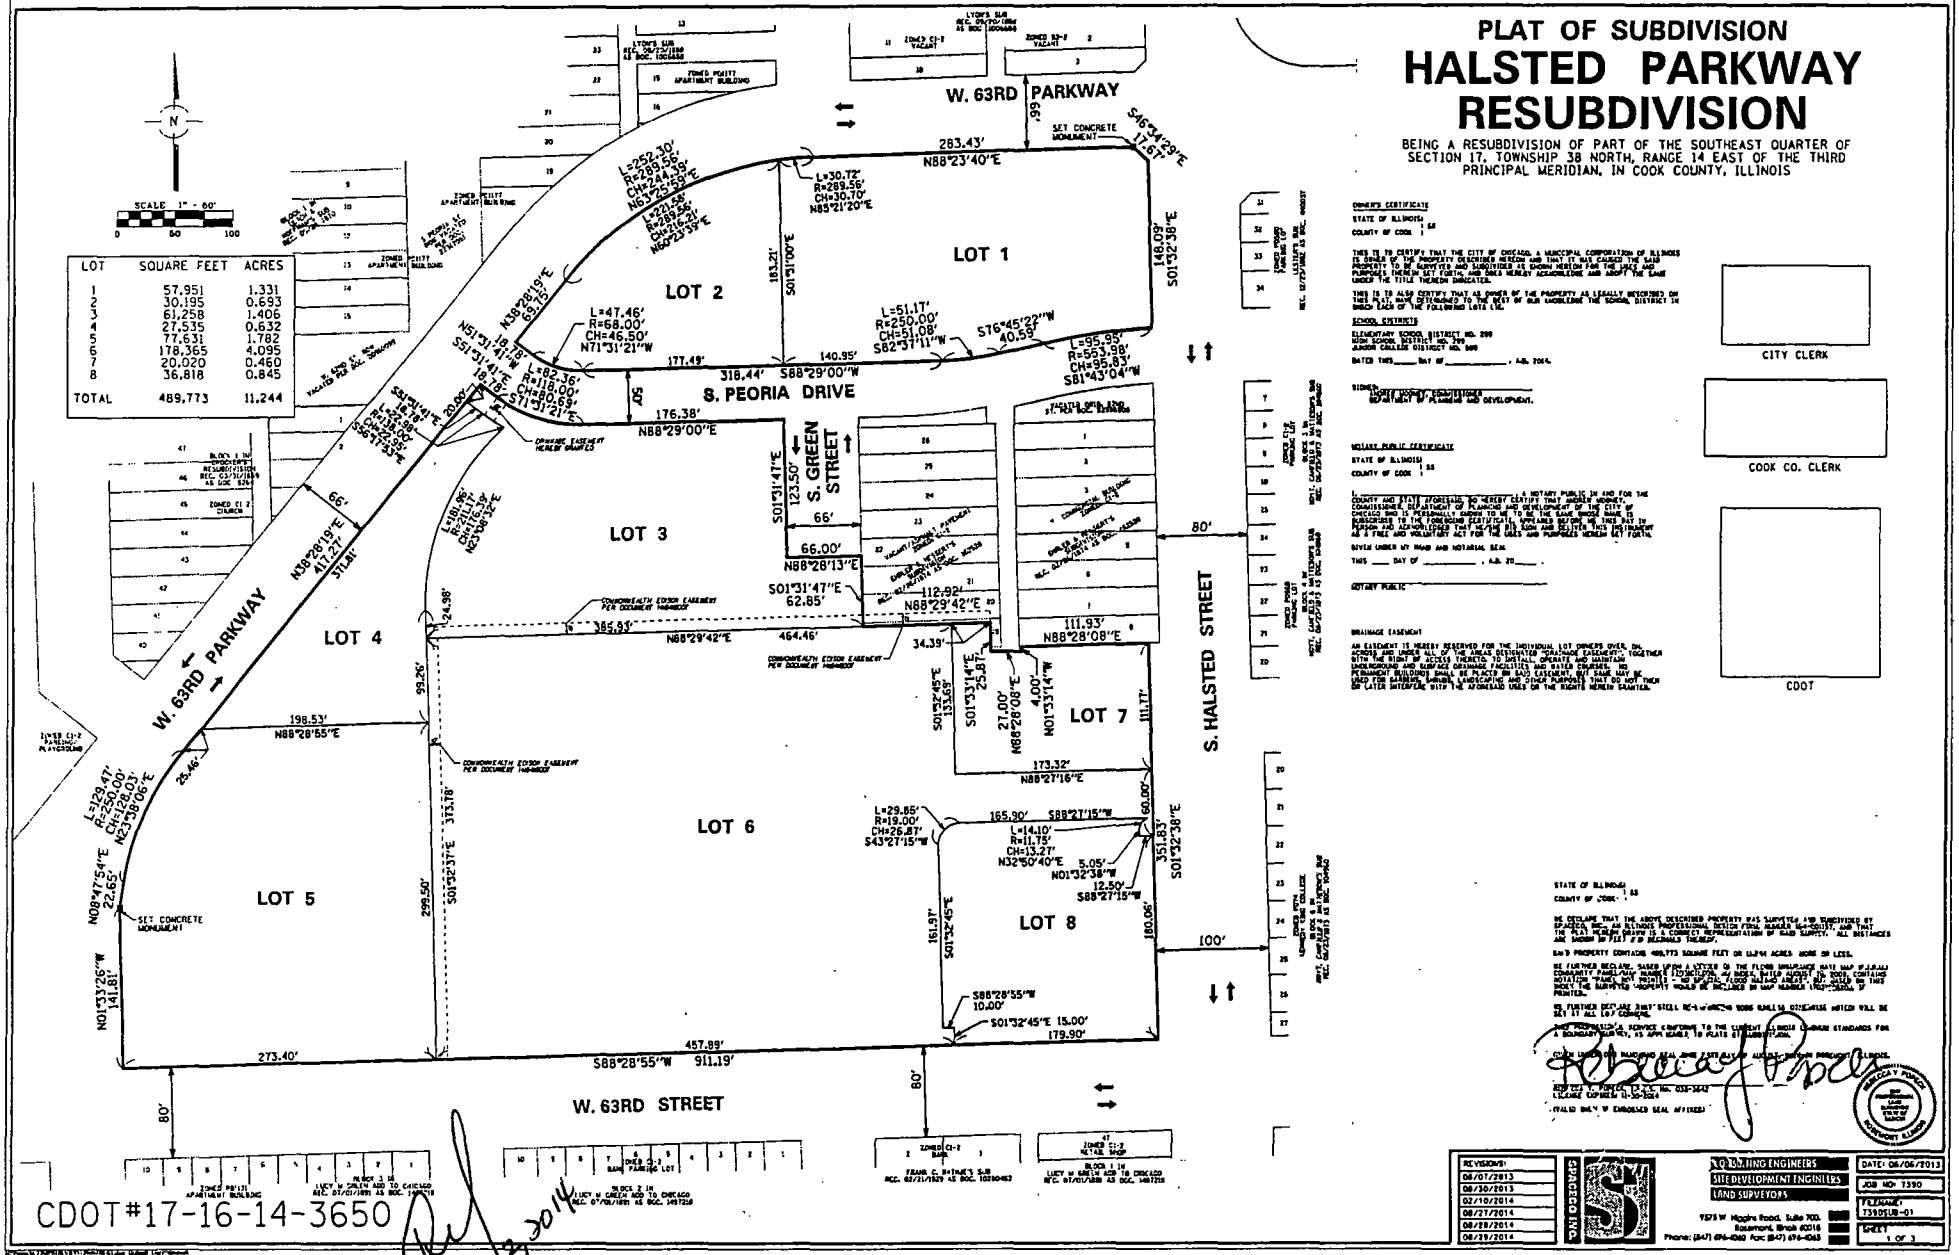

CDOT#17-16-14-3650

Sept. 2014

REVISIONS
08/07/2013
08/30/2013
02/10/2014
08/27/2014
08/28/2014
08/29/2014

SPACECO INC.

CIVIL ENGINEERS
SITE DEVELOPMENT ENGINEERS
LAND SURVEYORS

9575 W Higgins Road, Suite 700
Rosemont, Illinois 60018
Phone: (847) 696-4060 Fax: (847) 696-4063

DATE: 08/06/2013
JOB NO: 7390
FILENAME: 7390SUB-01
SHEET 1 OF 3

EXHIBIT "A"

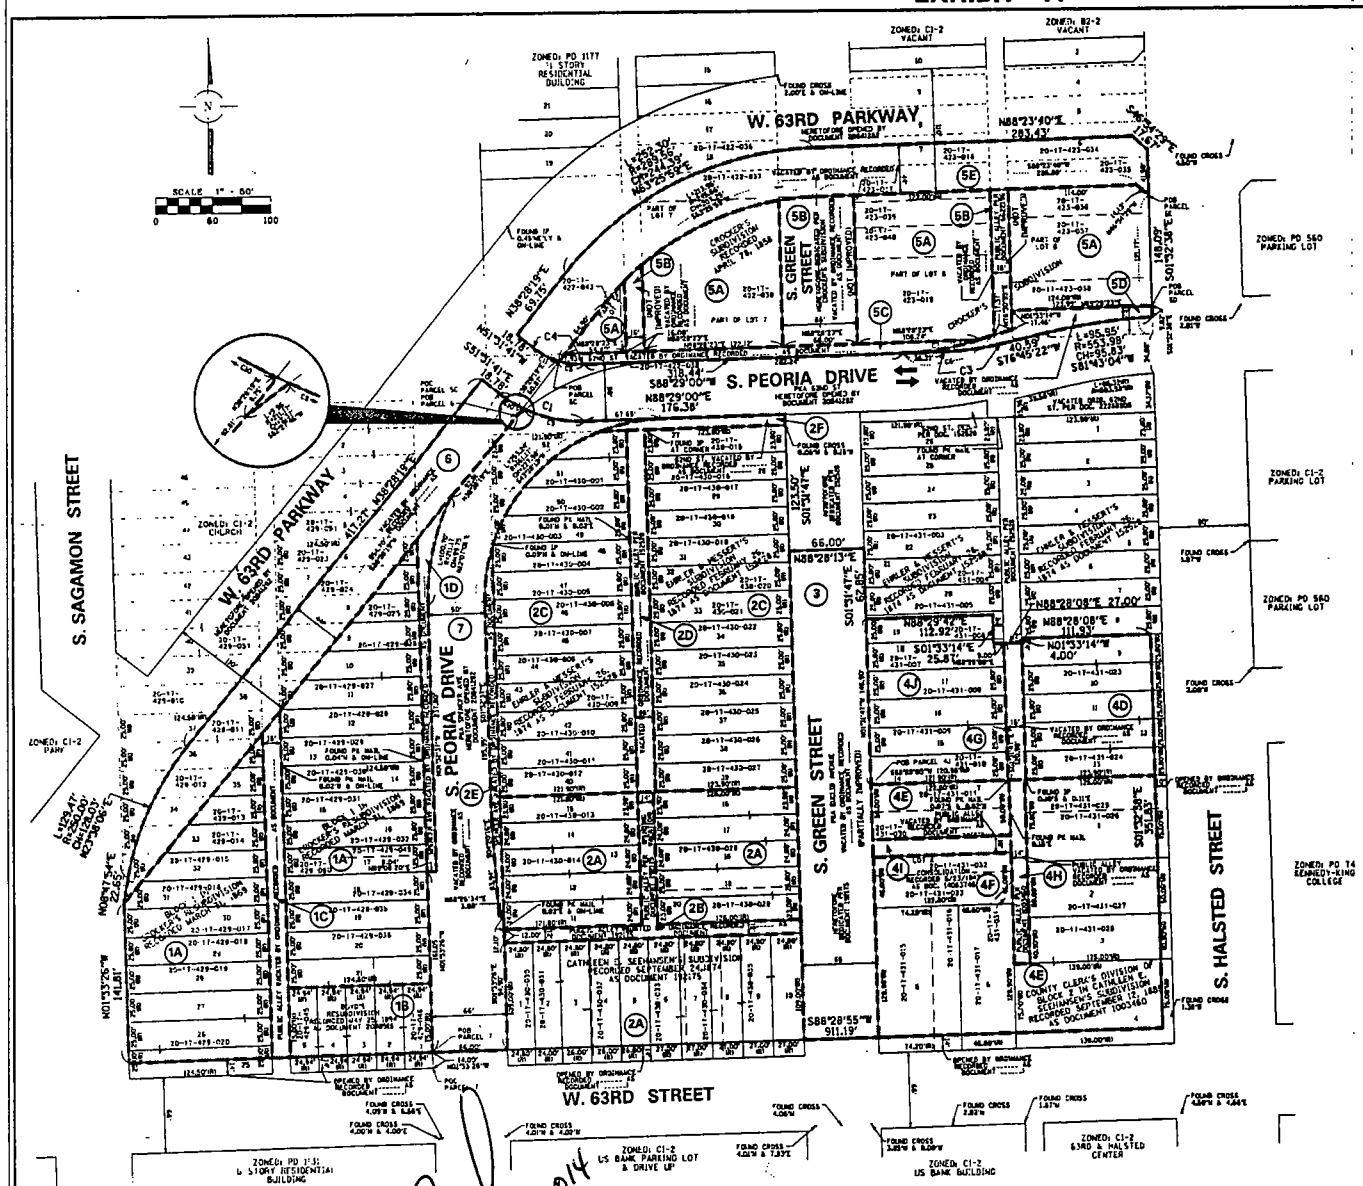

PLAT OF SUBDIVISION

HALSTED PARKWAY RESUBDIVISION

BEING A RESUBDIVISION OF PART OF THE SOUTHEAST QUARTER OF SECTION 17, TOWNSHIP 38 NORTH, RANGE 14 EAST OF THE THIRD PRINCIPAL MERIDIAN, IN COOK COUNTY, ILLINOIS

TAX P.I.N.s:

20-17-422-038	20-17-422-037	20-17-422-038
20-17-422-043	20-17-423-016	20-17-423-017
20-17-423-019	20-17-423-034	20-17-423-035
20-17-423-036	20-17-423-037	20-17-423-038
20-17-423-039	20-17-423-040	20-17-429-010
20-17-429-011	20-17-428-012	20-17-429-013
20-17-429-014	20-17-429-015	20-17-429-016
20-17-429-017	20-17-429-018	20-17-429-019
20-17-429-020	20-17-429-023	20-17-429-024
20-17-429-025	20-17-429-026	20-17-429-027
20-17-429-028	20-17-429-029	20-17-429-030
20-17-429-031	20-17-429-032	20-17-429-034
20-17-429-035	20-17-429-036	20-17-429-045
20-17-429-046	20-17-428-049	20-17-429-050
20-17-429-051	20-17-430-001	20-17-430-002
20-17-430-003	20-17-430-004	20-17-430-005
20-17-430-006	20-17-430-007	20-17-430-008
20-17-430-009	20-17-430-010	20-17-430-011
20-17-430-012	20-17-430-013	20-17-430-014
20-17-430-015	20-17-430-016	20-17-430-017
20-17-430-018	20-17-430-019	20-17-430-020
20-17-430-021	20-17-430-022	20-17-430-023
20-17-430-024	20-17-430-025	20-17-430-026
20-17-430-027	20-17-430-028	20-17-430-029
20-17-430-030	20-17-430-031	20-17-430-032
20-17-430-033	20-17-430-034	20-17-430-035
20-17-431-003	20-17-431-004	20-17-431-005
20-17-431-006	20-17-431-007	20-17-431-007
20-17-431-009	20-17-431-010	20-17-431-011
20-17-431-018	20-17-431-019	20-17-431-017
20-17-431-023	20-17-431-024	20-17-431-025
20-17-431-026	20-17-431-027	20-17-431-028
20-17-431-030	20-17-431-031	20-17-431-032
20-17-431-033		

SURVEYOR'S NOTES:

1. ALL DIMENSIONS SHOWN HEREON ARE MEASURED UNLESS NOTED.
2. BASIS OF BEARINGS: TRUE NORTH BASED ON GEODETIC OBSERVATION IL EAST ZONE
3. PREPARED FOR: CR/DACCORD, INC. 309 WEST WASHINGTON, SUITE 405 CHICAGO, ILLINOIS 60606
4. NO DIMENSIONS SHOULD BE ASSUMED BY SCALE MEASUREMENTS UPON THE PLAT.
5. ZONING INFORMATION SHOWN HEREON BASED ON CHICAGO DEPARTMENT OF ZONING ON-LINE ZONING MAP ACCESSED FEBRUARY 10, 2014.
6. SITE CURRENTLY ZONED: BPD-1227.
7. LAST DAY OF FIELD WORK: FEBRUARY 3, 2013.

LEGEND

- BOUNDARY LINE
- EXISTING RIGHT-OF-WAY OR LOT LINE
- PREVIOUS LOT LINE
- PARCEL LINE
- IRON PIPE (IP)
- CUT CROSS
- PK / MAG NAIL
- (X.XX'XX") RECORD DIMENSION
- TRAFFIC FLOW DIRECTION
- PKA PREVIOUSLY KNOWN AS
- POB POINT OF BEGINNING
- POC POINT OF COMMENCEMENT

CURVE NO.	LENGTH	RADIUS	CHORD	CHORD BEARING
C1	82.36'	118.00'	80.69'	S71°31'21"E
C3	51.17'	250.00'	51.08'	S82°57'11"E
C4	47.46'	68.00'	46.50'	N71°31'21"W
C5	21.62'	68.00'	21.53'	N82°24'33"W
C6	82.63'	249.51'	82.06'	S79°01'08"W
C7	69.26'	249.51'	69.04'	S89°31'53"W
C8	8.18'	300.00'	8.18'	N80°29'17"E
C9	54.57'	118.00'	54.08'	S78°16'10"E
C10	25.42'	118.00'	25.37'	S87°41'59"E
C11	25.84'	68.00'	55.37'	N62°24'54"W

CDOT#17-16-14-3650 Sept 21 2014

REVISIONS:
08/07/2013
08/30/2013
02/19/2014
08/27/2014
08/28/2014
08/29/2014

SPACECO INC.
CONSULTING ENGINEERS
SITE DEVELOPMENT ENGINEERS
LAND SURVEYORS
9575 W Higgins Road, Suite 700, Rosemont, Illinois 60018
Phone (847) 696-4060 Fax (847) 696-4065

DATE: 06/06/2013
JOB NO: 7390
FILENAME: 7390SUB-01
SHEET: 1 OF 2

EXHIBIT "A"

PLAT OF SUBDIVISION

HALSTED PARKWAY RESUBDIVISION

BEING A RESUBDIVISION OF PART OF THE SOUTHEAST QUARTER OF SECTION 17, TOWNSHIP 38 NORTH, RANGE 14 EAST OF THE THIRD PRINCIPAL MERIDIAN, IN COOK COUNTY, ILLINOIS

PARCEL 1

THAT PART OF THE FOLLOWING FOUR PARCELS OF LAND TAKEN AS ONE TRACT OF LAND, EXCEPT THAT PART OF SAID TRACT LYING NORTHWESTERLY OF THE SOUTHEASTERLY LINE OF WEST 63RD PARKWAY, OPENED BY ORDINANCE RECORDED MAY 14, 1969 AS DOCUMENT 20841282:

PARCEL 1A:
LOTS 6 THROUGH 21, AND LOTS 25 THROUGH 36 ALL IN BLOCK 1 IN CROCKER'S RESUBDIVISION OF THE SOUTH 1/2 OF THE WEST 1/2 OF THE SOUTHEAST 1/4 OF THE SOUTHEAST 1/4 OF SECTION 17, TOWNSHIP 38 NORTH, RANGE 14 EAST OF THE THIRD PRINCIPAL MERIDIAN, ACCORDING TO THE PLAT THEREOF RECORDED AUGUST 5, 1856 AS DOCUMENT 74312, IN COOK COUNTY, ILLINOIS, EXCEPTING THEREFROM THAT PART OPENED FOR PUBLIC RIGHT OF WAY AS W. 63RD STREET BY ORDINANCE RECORDED ---------- AS DOCUMENT NUMBER -------- ; AND,

PARCEL 1B:
LOTS 1 THROUGH 5, ALL INCLUSIVE IN THE BOYD'S RESUBDIVISION OF LOTS 22, 23, AND 24 OF BLOCK 1 IN CROCKER'S RESUBDIVISION OF RESUBDIVISION OF THE SOUTH 1/2 OF THE WEST 1/2 OF THE SOUTHEAST 1/4 OF THE SOUTHEAST 1/4 OF SECTION 17, TOWNSHIP 38 NORTH, RANGE 14 EAST OF THE THIRD PRINCIPAL MERIDIAN, ACCORDING TO THE PLAT THEREOF RECORDED MAY 25, 1894 AS DOCUMENT 2048915, IN COOK COUNTY, ILLINOIS, EXCEPTING THEREFROM THAT PART OPENED FOR PUBLIC RIGHT OF WAY AS W. 63RD STREET BY ORDINANCE RECORDED ---------- AS DOCUMENT NUMBER --------; AND,

PARCEL 1C:

ALL THAT PART OF THE VACATED 16 FOOT WIDE NORTH-SOUTH PUBLIC ALLEY IN SAID BLOCK 1 IN CROCKER'S RESUBDIVISION OF THE SOUTH 1/2 OF THE WEST 1/2 OF THE SOUTHEAST 1/4 OF THE SOUTHEAST 1/4 OF SECTION 17, TOWNSHIP 38 NORTH, RANGE 14 EAST OF THE THIRD PRINCIPAL MERIDIAN, ACCORDING TO THE PLAT THEREOF RECORDED AUGUST 5, 1856 AS DOCUMENT 74312, VACATED BY ORDINANCE RECORDED ---------- AS DOCUMENT NUMBER --------, IN COOK COUNTY, ILLINOIS; AND,

PARCEL 1D:

THAT PART OF VACATED ORIGINAL S. PEORIA STREET LYING EAST OF LOTS 5 THROUGH 17, ALL INCLUSIVE IN BLOCK 1 IN CROCKER'S RESUBDIVISION RECORDED AUGUST 5, 1856 AS DOCUMENT 74312 AND WEST OF AND ADJOINING THE WEST LINE OF S. PEORIA DRIVE AS ESTABLISHED BY ORDINANCE RECORDED MAY 14, 1969 AS DOCUMENT 20841282, ALL IN THE SOUTHEAST 1/4 OF SECTION 17, TOWNSHIP 38 NORTH, RANGE 14 EAST OF THE THIRD PRINCIPAL MERIDIAN, VACATED BY ORDINANCE RECORDED ---------- AS DOCUMENT NUMBER --------, IN COOK COUNTY, ILLINOIS;

ALSO;
PARCEL 2

PARCEL 2A:
LOTS 1 THROUGH 20, ALL INCLUSIVE, IN CATHLEEN E. SEEHANSEN'S SUBDIVISION OF THE SOUTH 4 1/6 ACRES OF THE SOUTHEAST 1/4 OF THE SOUTHEAST 1/4 OF THE SOUTHEAST 1/4 OF SECTION 17 TOWNSHIP 38 NORTH RANGE 14 EAST OF THE THIRD PRINCIPAL MERIDIAN, ACCORDING TO THE PLAT THERE OF RECORDED SEPTEMBER 27, 1874 AS DOCUMENT 192175, IN COOK COUNTY, ILLINOIS, EXCEPTING THEREFROM THAT PART OPENED FOR PUBLIC RIGHT OF WAY AS W. 63RD STREET BY ORDINANCE RECORDED ---------- AS DOCUMENT NUMBER --------; AND,

PARCEL 2B:
ALL THAT PART OF THE VACATED 12 FOOT WIDE EAST-WEST PUBLIC ALLEY NORTH OF LOTS 1 THROUGH 10 AND THE 14 FOOT WIDE NORTH-SOUTH PUBLIC ALLEY LYING BETWEEN LOTS 11 THROUGH 15 AND LOTS 16 THROUGH 20 ALL IN IN CATHLEEN E. SEEHANSEN'S SUBDIVISION OF THE SOUTH 4 1/6 ACRES OF THE SOUTHEAST 1/4 OF THE SOUTHEAST 1/4 OF THE SOUTHEAST 1/4 OF SECTION 17 TOWNSHIP 38 NORTH RANGE 14 EAST OF THE THIRD PRINCIPAL MERIDIAN, ACCORDING TO THE PLAT THERE OF RECORDED SEPTEMBER 27, 1874 AS DOCUMENT 192175, VACATED BY ORDINANCE RECORDED ---------- AS DOCUMENT NUMBER --------, IN COOK COUNTY, ILLINOIS; AND,

PARCEL 2C:
LOTS 27 THROUGH 52, ALL INCLUSIVE, IN EHRLER & HESSERT'S SUBDIVISION OF THE NORTH 5-1/3 ACRES OF THE SOUTH 9-1/2 ACRES OF THE SOUTHEAST 1/4 OF THE SOUTHEAST 1/4 OF THE SOUTHEAST SECTION 17, TOWNSHIP 38 NORTH, RANGE 14 EAST OF THE THIRD PRINCIPAL MERIDIAN, ACCORDING TO THE PLAT THEREOF RECORDED FEBRUARY 25, 1874 AS DOCUMENT 152528, (EXCEPTING THEREFROM ALL THAT PART OF LOT 52 LYING NORTHWESTERLY OF THE SOUTHEASTERLY LINE OF WEST 63RD PARKWAY, OPENED BY ORDINANCE RECORDED MAY 14, 1969 AS DOCUMENT 20841282) AND (EXCEPTING THAT PART OF LOTS 48 THROUGH 52 LYING NORTHWESTERLY OF THE SOUTHEASTERLY LINE OF S. PEORIA DRIVE AS ESTABLISHED BY ORDINANCE RECORDED MAY 14, 1969 AS DOCUMENT 20841282), IN COOK COUNTY, ILLINOIS; AND,

PARCEL 2D:
ALL THAT PART OF THE VACATED 16 FOOT WIDE NORTH-SOUTH PUBLIC ALLEY BETWEEN LOTS 27 THROUGH 39, AND LOTS 40 THROUGH 52, ALL INCLUSIVE IN EHRLER & HESSERT'S SUBDIVISION OF THE NORTH 5-1/3 ACRES OF THE SOUTH 9-1/2 ACRES OF THE SOUTHEAST 1/4 OF THE SOUTHEAST 1/4 OF THE SOUTHEAST 1/4 OF THE SOUTHEAST SECTION 17 TOWNSHIP 38 NORTH, RANGE 14 EAST OF THE THIRD PRINCIPAL MERIDIAN, ACCORDING TO THE PLAT THEREOF RECORDED FEBRUARY 25, 1874 AS DOCUMENT 152528, VACATED BY ORDINANCE RECORDED ---------- AS DOCUMENT NUMBER --------, IN COOK COUNTY, ILLINOIS; AND,

PARCEL 2E:
THAT PART OF VACATED ORIGINAL S. PEORIA STREET LYING WEST OF AND ADJOINING THE WEST LINES OF LOTS 40 THROUGH 48, ALL INCLUSIVE, IN EHRLER & HESSERT'S SUBDIVISION RECORDED FEBRUARY 25, 1874 AS DOCUMENT 152528 AND WEST OF AND ADJOINING THE WEST LINES OF LOTS 11 THROUGH 15, ALL INCLUSIVE IN CATHLEEN E. SEEHANSEN'S SUBDIVISION RECORDED SEPTEMBER 27, 1874 AS DOCUMENT 192175 AND LYING EAST OF AND ADJOINING THE EAST LINE OF PEORIA DRIVE AS ESTABLISHED BY ORDINANCE RECORDED MAY 14, 1969 AS *DOCUMENT 20841282, ALL IN THE SOUTHEAST 1/4 OF SECTION* 17, TOWNSHIP 38 NORTH, RANGE 14 EAST OF THE THIRD PRINCIPAL MERIDIAN, VACATED BY ORDINANCE RECORDED ---------- AS DOCUMENT NUMBER --------, IN COOK COUNTY, ILLINOIS; AND,

PARCEL 2F:
THAT PART OF VACATED ORIGINAL 62ND STREET LYING NORTH OF AND ADJOINING THE NORTH LINES OF LOTS 27 AND LOT 52 AND NORTH OF AND ADJOINING THE NORTH LINE OF LOT 27 EXTENDED WEST TO THE NORTHEAST CORNER OF LOT 52, IN EHRLER & HESSERT'S SUBDIVISION RECORDED FEBRUARY 25, 1874 AS DOCUMENT 152528 AND LYING SOUTH AND ADJOINING THE SOUTH LINE OF S. PEORIA DRIVE AS ESTABLISHED BY ORDINANCE RECORDED MAY 14, 1969 AS DOCUMENT 20841282, ALL IN THE SOUTHEAST 1/4 OF SECTION 17, TOWNSHIP 38 NORTH, RANGE 14 EAST OF THE THIRD PRINCIPAL MERIDIAN, VACATED BY ORDINANCE RECORDED ---------- AS DOCUMENT NUMBER --------, IN COOK COUNTY, ILLINOIS.

CDOT#17-16-14-3650

ALSO;
PARCEL 3

ALL OF VACATED 66 FOOT WIDE S. GREEN STREET LYING SOUTH OF THE SOUTH LINE OF S. PEORIA DRIVE AS ESTABLISHED BY ORDINANCE RECORDED MAY 14, 1969 AS DOCUMENT 20841282 AND NORTH OF AND ADJOINING A LINE 14 FEET NORTH OF AND PARALLEL WITH THE NORTH LINE OF W. 63RD STREET; ALL IN THE SOUTHEAST 1/4 OF SECTION 17, TOWNSHIP 38 NORTH, RANGE 14 EAST OF THE THIRD PRINCIPAL MERIDIAN, VACATED BY ORDINANCE RECORDED ---------- AS DOCUMENT NUMBER --------- IN COOK COUNTY, ILLINOIS.

ALSO;
PARCEL 4

PARCEL 4D:
LOTS 9 THROUGH 13, ALL INCLUSIVE, EXCEPT THE WEST 2 FEET OF THE NORTH 4 FEET OF SAID LOT 9, ALL IN EHRLER & HESSERT'S SUBDIVISION OF THE NORTH 5-1/3 ACRES OF THE SOUTH 9-1/2 ACRES OF THE SOUTHEAST 1/4 OF THE SOUTHEAST 1/4 OF THE SOUTHEAST 1/4 OF THE SOUTHEAST SECTION 17, TOWNSHIP 38 NORTH, RANGE 14 EAST OF THE THIRD PRINCIPAL MERIDIAN, ACCORDING TO THE PLAT THEREOF RECORDED FEBRUARY 25, 1874 AS DOCUMENT 152528, IN COOK COUNTY, ILLINOIS; AND,

PARCEL 4E:
LOTS 1 THROUGH 6, ALL INCLUSIVE AND LOT 7 (EXCEPT THE SOUTH 50 FEET THEREOF) IN COUNTY CLERK'S DIVISION OF BLOCK 2 IN CATHLEEN E. SEEHANSEN'S SUBDIVISION OF THE SOUTH 4 1/6 ACRES OF SOUTHEAST 1/4 *OF THE SOUTHEAST 1/4 OF THE SOUTHEAST 1/4 OF SECTION 17 TOWNSHIP* 38 NORTH RANGE 14 EAST OF THE THIRD PRINCIPAL MERIDIAN ACCORDING TO THE PLAT THERE OF RECORDED SEPTEMBER 27, 1874 AS DOCUMENT 192175, IN COOK COUNTY, ILLINOIS AND FURTHER EXCEPTING THEREFROM THAT PART OPENED FOR PUBLIC RIGHT OF WAY AS W. 63RD STREET BY ORDINANCE RECORDED ---------- AS DOCUMENT NUMBER --------; AND,

PARCEL 4F:
LOT "A" IN THE CONSOLIDATION PLAT OF SUBDIVISION OF THE SOUTH 50 FEET OF LOT 7 TOGETHER WITH A 12 FOOT STRIP OF LAND DESIGNATED AS A 16 FOOT WIDE EAST-WEST PUBLIC ALLEY RESERVED BY DEED AND LYING SOUTH OF AND ADJOINING SAID LOT 7 (EXCEPT THE NORTH 16 FEET OF THE SOUTH 50 FEET OF SOUTH LOT 7 DEDICATED AS PUBLIC ALLEY) IN COUNTY CLERK'S DIVISION RECORDED SEPTEMBER 12, 1888 AS DOCUMENT 1003460 OF BLOCK 2 IN THE SUBDIVISION OF THE SOUTH 4 1/6 ACRES OF THE SOUTHEAST 1/4 OF THE SOUTHEAST 1/4 OF THE SOUTHEAST 1/4 OF SECTION 17, TOWNSHIP 38 NORTH, RANGE 14 EAST OF THE THIRD PRINCIPAL MERIDIAN, ACCORDING TO THE CONSOLIDATION PLAT RECORDED MAY 23, 1947 AS DOCUMENT 14063746, IN COOK COUNTY, ILLINOIS; AND,

PARCEL 4G:
ALL THAT PART OF THE VACATED NORTH-SOUTH 16 FOOT WIDE PUBLIC ALLEY LYING BETWEEN THE LOTS 9 THROUGH 13, AND LOTS 14 THROUGH 18, ALL INCLUSIVE IN EHRLER AND HESSERT'S SUBDIVISION AFORESAID IN THE SOUTHEAST 1/4 OF THE SOUTHEAST 1/4 OF THE SOUTHEAST 1/4 OF SECTION 17, TOWNSHIP 38 NORTH, RANGE 14 EAST OF THE THIRD PRINCIPAL MERIDIAN, ACCORDING TO THE PLAT THEREOF RECORDED FEBRUARY 25, 1874 AS DOCUMENT 152528, VACATED BY ORDINANCE RECORDED ---------- AS DOCUMENT NUMBER ---------, IN COOK COUNTY, ILLINOIS; AND,

PARCEL 4H:
ALL THAT PART OF THE VACATED NORTH-SOUTH 14 FOOT WIDE PUBLIC ALLEY LYING WEST OF LOTS 1 THROUGH 3, ALL INCLUSIVE AND EAST OF LOTS 5 AND 7 IN COUNTY CLERK'S DIVISION RECORDED SEPTEMBER 12, 1888 AS DOCUMENT 1003460 OF BLOCK 2 IN CATHLEEN E. SEEHANSEN'S *SUBDIVISION RECORDED SEPTEMBER 27, 1874 AS DOCUMENT 192175* AND EAST OF LOT A IN CONSOLIDATION PLAT RECORDED MAY 23, 1947 AS DOCUMENT 14063746 IN THE SOUTHEAST 1/4 OF THE SOUTHEAST 1/4 OF THE SOUTHEAST 1/4 OF SECTION 17, TOWNSHIP 38 NORTH, RANGE 14 EAST OF THE THIRD PRINCIPAL MERIDIAN, VACATED BY ORDINANCE RECORDED ---------- AS DOCUMENT NUMBER --------, IN COOK COUNTY, ILLINOIS; AND,

PARCEL 4I:
ALL THAT PART OF THE VACATED NORTH 15 FEET OF THE SOUTH 50 FEET OF SOUTH LOT 7 IN COUNTY CLERK'S DIVISION RECORDED SEPTEMBER 12, 1888 AS DOCUMENT 1003460 OF BLOCK 2 IN CATHLEEN E. SEEHANSEN'S *SUBDIVISION RECORDED SEPTEMBER 27, 1874 AS DOCUMENT 192175* DEDICATED AS PUBLIC ALLEY, AND LYING EAST OF LOT A IN CONSOLIDATION PLAT RECORDED MAY 23, 1947 AS DOCUMENT 14063746 IN THE SOUTHEAST 1/4 OF THE SOUTHEAST 1/4 OF THE SOUTHEAST 1/4 OF SECTION 17, TOWNSHIP 38 NORTH, RANGE 14 EAST OF THE THIRD PRINCIPAL MERIDIAN IN COOK COUNTY, ILLINOIS, VACATED BY ORDINANCE RECORDED ---------- AS DOCUMENT NUMBER --------- ILLINOIS; AND,

PARCEL 4J:
THAT PART OF LOTS 14 THROUGH 19, ALL INCLUSIVE IN EHRLER & HESSERT'S SUBDIVISION OF THE NORTH 5-1/3 ACRES OF THE SOUTH 9-1/2 ACRES OF THE SOUTHEAST 1/4 OF THE SOUTHEAST 1/4 OF THE SOUTHEAST 1/4 OF THE SOUTHEAST SECTION 17, TOWNSHIP 38 NORTH, RANGE 14 EAST OF THE THIRD PRINCIPAL MERIDIAN, ACCORDING TO THE PLAT THEREOF RECORDED FEBRUARY 25, 1874 AS DOCUMENT 152528, MORE PARTICULARLY DESCRIBED AS FOLLOWS:

BEGINNING AT THE SOUTHWEST CORNER OF SAID LOT 14; THENCE NORTH 01 DEGREES 33 MINUTES 47 SECONDS WEST, ALONG THE WEST LINE OF SAID LOTS, 146.90 FEET; THENCE NORTH 88 DEGREES 29 MINUTES 42 SECONDS EAST, 112.92 FEET TO A POINT ON A LINE 9.00 FEET WEST OF AND PARALLEL WITH THE EAST LINE OF SAID LOTS 18 AND 19; THENCE SOUTH 01 DEGREES 33 MINUTES 14 SECONDS EAST, 25.87 FEET TO THE WESTERLY EXTENSION OF THE NORTH LINE OF A VACATED NORTH-SOUTH 16 FOOT WIDE PUBLIC ALLEY LYING WEST OF LOTS 9 THROUGH 13 IN SAID EHRLER & HESSERT'S SUBDIVISION; THENCE NORTH 88 DEGREES 28 MINUTES 08 SECONDS EAST, 9.00 FEET TO A POINT ON THE EAST LINE OF LOTS 14 THROUGH 19 IN SAID EHRLER & HESSERT'S SUBDIVISION, ALSO BEING THE WEST LINE OF A NORTH-SOUTH 16-FOOT WIDE PUBLIC ALLEY; THENCE SOUTH 01 DEGREES 33 MINUTES 47 SECONDS EAST, ALONG SAID LAST DESCRIBED LINE, 120.98 FEET TO THE SOUTHWEST CORNER OF SAID LOT 14; THENCE SOUTH 88 DEGREES 28 MINUTES 05 SECONDS WEST, ALONG THE SOUTH LINE OF SAID LOT 14, A DISTANCE OF 121.98 FEET TO THE POINT OF BEGINNING, IN COOK COUNTY, ILLINOIS.

ALSO;
PARCEL 5

PARCEL 5A:
THAT PART OF LOTS 7 AND 8 IN CROCKER'S SUBDIVISION OF THE EAST PART OF THE SOUTHEAST 1/4 OF THE SOUTHEAST 1/4 OF SECTION 17 TOWNSHIP 38 NORTH RANGE 14 EAST OF THE THIRD PRINCIPAL MERIDIAN ACCORDING TO THE PLAT THEREOF RECORDED AUGUST 5, 1856 AS DOCUMENT 74312, LYING SOUTH OF THE SOUTH LINE OF W. 63RD PARKWAY AS ESTABLISHED BY ORDINANCE RECORDED MAY 14, 1969 AS DOCUMENT 20841282, AND LYING NORTH OF THE NORTH LINE OF S. PEORIA DRIVE AS ESTABLISHED BY ORDINANCE RECORDED MAY 14, 1969 AS DOCUMENT 20841282, IN COOK COUNTY, ILLINOIS; AND,

PARCEL 5B:
THAT PART OF VACATED S. GREEN STREET BETWEEN AND/ OR PART OF *SAID LOTS 7 AND 8 AND THAT PART OF THE VACATED 16 FOOT WIDE* NORTH-SOUTH PUBLIC ALLEY WITHIN LOTS 7 AND 8, IN CROCKER 'S SUBDIVISION OF THE EAST PART OF THE SOUTHEAST 1/4 OF THE SOUTHEAST 1/4 OF SECTION 17 TOWNSHIP 38 NORTH RANGE 14 EAST OF THE THIRD PRINCIPAL MERIDIAN, ACCORDING TO THE PLAT THEREOF RECORDED AUGUST 5, 1856 AS DOCUMENT 74312, LYING SOUTH OF THE SOUTH LINE OF W. 63RD STREET AS ESTABLISHED BY ORDINANCE RECORDED MAY 14, 1969 AS DOCUMENT 20841282, AND LYING NORTH OF THE NORTH LINE OF S. PEORIA DRIVE AS ESTABLISHED BY ORDINANCE RECORDED MAY 14, 1969 AS DOCUMENT 20841282, ALL HAVING BEEN VACATED BY ORDINANCE RECORDED ---------- AS DOCUMENT NUMBER ----------IN COOK COUNTY, ILLINOIS; AND,

PARCEL 5C:
THAT PART OF VACATED W. 62ND STREET LYING SOUTH OF THE SOUTH LINE OF LOT 7 IN CROCKER'S SUBDIVISION ACCORDING TO THE PLAT THEREOF RECORDED AUGUST 5, 1856 AS DOCUMENT 74312 AND NORTH OF THE NORTH LINE OF S. PEORIA DRIVE AS ESTABLISHED BY ORDINANCE RECORDED MAY 14, 1969 AS DOCUMENT 20841282, IN THE SOUTHEAST 1/4 OF THE SOUTHEAST 1/4 OF SECTION 17, TOWNSHIP 38 NORTH, RANGE 14 EAST OF THE THIRD PRINCIPAL MERIDIAN, AND VACATED BY ORDINANCE RECORDED ---------- AS DOCUMENT NUMBER ---------, MORE PARTICULARLY DESCRIBED AS FOLLOWS; COMMENCING AT INTERSECTION OF THE NORTH LINE OF SAID S. PEORIA DRIVE AND THE SOUTH LINE OF W. 63RD PARKWAY AS ESTABLISHED BY ORDINANCE RECORDED MAY 14, 1969 AS DOCUMENT 20841282; THENCE NORTH 38 DEGREES 28 MINUTES 19 SECONDS EAST, ALONG THE SOUTH LINE OF SAID W. 63RD PARKWAY, 60.87 FEET TO THE POINT OF BEGINNING; THENCE CONTINUING NORTH 38 DEGREES 28 MINUTES 19 SECONDS EAST, ALONG SAID SOUTH LINE, 7.93 FEET TO A POINT ON THE NORTH LINE OF W. 62ND STREET, SAID POINT ALSO BEING ON THE SOUTH LINE OF SAID LOT 7; THENCE NORTH 88 DEGREES 28 MINUTES 23 SECONDS EAST, ALONG SAID LAST DESCRIBED LINE, 54.40 FEET TO A POINT ON THE WEST LINE OF THE 16 FOOT WIDE NORTH-SOUTH PUBLIC ALLEY WITHIN SAID LOT 7; THENCE NORTH 88 DEGREES 28 MINUTES 23 SECONDS EAST, 16.00 FEET TO A POINT ON THE EAST LINE OF THE 16 FOOT WIDE NORTH-SOUTH PUBLIC ALLEY WITHIN SAID LOT 7, SAID POINT ALSO BEING ON THE SOUTH LINE OF SAID LOT 7; THENCE NORTH 88 DEGREES 28 MINUTES 23 SECONDS EAST, ALONG THE SOUTH LINE OF SAID LOT 7 A DISTANCE OF 122.12 FEET TO A POINT ON THE WEST LINE OF S. GREEN STREET; THENCE NORTH 88 DEGREES 28 MINUTES 23 SECONDS EAST, 66.00 FEET TO A POINT ON THE EAST LINE OF S. GREEN STREET, SAID POINT ALSO BEING ON THE SOUTH LINE OF SAID LOT 8; THENCE NORTH 88 DEGREES 28 MINUTES 23 SECONDS EAST, ALONG SAID SOUTH LINE, 108.24 FEET TO A POINT ON THE NORTHERLY LINE OF SAID S. PEORIA DRIVE; THENCE WESTERLY 69.26 FEET, ALONG SAID NORTHERLY LINE BEING THE ARC OF A NON-TANGENT CIRCLE TO THE RIGHT, HAVING A RADIUS OF 249.51 FEET, AND WHOSE CHORD BEARS SOUTH 80 DEGREES 31 MINUTES 53 SECONDS WEST, 69.04 FEET TO A POINT OF TANGENCY; THENCE SOUTH 88 DEGREES 29 MINUTES 00 SECONDS WEST, ALONG A NORTHERLY LINE OF SAID S. PEORIA DRIVE AND ITS WESTERLY EXTENSION, 282.24 FEET TO A POINT OF CURVATURE; THENCE WESTERLY 21.62 FEET, ALONG THE ARC OF A TANGENT CIRCLE TO THE RIGHT, HAVING A RADIUS OF 68.00 FEET AND WHOSE CHORD BEARS NORTH 82 DEGREES 24 MINUTES 33 SECONDS WEST, 21.53 FEET TO THE POINT OF BEGINNING, IN COOK COUNTY, ILLINOIS; AND,

PARCEL 5D:

THAT PART OF VACATED S. PEORIA DRIVE ESTABLISHED BY ORDINANCE RECORDED MAY 14, 1969 AS DOCUMENT 20841282, IN THE SOUTHEAST *QUARTER OF SECTION 17, TOWNSHIP 38 NORTH, RANGE 14 EAST OF THE* THIRD PRINCIPAL MERIDIAN, AND VACATED BY ORDINANCE RECORDED ---------- AS DOCUMENT NUMBER ---------, MORE PARTICULARLY DESCRIBED AS FOLLOWS; BEGINNING AT THE INTERSECTION OF THE WEST LINE OF THE EAST 16 FOOT WIDE ALLEY AS VACATED BY ORDINANCE RECORDED ---------- AND PARALLEL WITH THE SOUTH LINE OF LOT 9 IN CROCKER'S SUBDIVISION (NOW LYING WITHIN THE RIGHT OF WAY OF S. PEORIA DRIVE); THENCE SOUTH 01 DEGREES 32 MINUTES 38 SECONDS EAST, ALONG SAID WEST LINE, 9.82 FEET; THENCE WESTERLY 95.95 FEET, ALONG THE ARC OF A NON-TANGENT CIRCLE TO THE LEFT, HAVING A RADIUS OF 553.98 FEET AND WHOSE CHORD BEARS SOUTH 81 DEGREES 43 MINUTES 04 SECONDS WEST, 95.83 FEET TO A POINT OF TANGENCY; THENCE SOUTH 76 DEGREES 45 MINUTES 22 SECONDS WEST, 40.59 FEET TO A POINT OF CURVATURE; THENCE WESTERLY 51.17 FEET, ALONG THE ARC OF A NON-TANGENT CIRCLE TO THE RIGHT, HAVING A RADIUS OF 250.00 FEET AND WHOSE CHORD BEARS SOUTH 82 DEGREES 37 MINUTES 11 SECONDS WEST, 51.08 FEET TO A POINT OF TANGENCY; THENCE SOUTH 88 DEGREES 29 MINUTES 00 SECONDS WEST, 36.21 FEET TO A POINT ON THE NORTHERLY LINE OF SAID S. PEORIA DRIVE; THENCE EASTERLY AND NORTHERLY ALONG NORTHERLY AND WESTERLY LINES OF SAID S. PEORIA DRIVE FOR THE NEXT FOUR COURSES; (1) THENCE EASTERLY 82.43 FEET, ALONG THE ARC OF A TANGENT CIRCLE TO THE LEFT, HAVING A RADIUS OF 249.51 FEET, AND WHOSE CHORD BEARS NORTH 79 DEGREES 01 MINUTES 08 SECONDS EAST, 82.06 FEET TO A POINT ON A NON TANGENT LINE; (2) THENCE NORTH 76 DEGREES 30 MINUTES 55 SECONDS EAST, 17.37 FEET; (3) THENCE NORTH 01 DEGREES 33 MINUTES 14 SECONDS WEST, 17.46 FEET TO A POINT ON A LINE 25.00 FEET NORTH OF AND PARALLEL WITH THE SOUTH LINE OF LOT 8 IN CROCKER'S SUBDIVISION RECORDED AUGUST 5, 1856 AS DOCUMENT 74312; (4) THENCE NORTH 88 DEGREES 28 MINUTES 23 SECONDS EAST, ALONG SAID PARALLEL LINE, 123.98 FEET TO THE POINT OF BEGINNING, IN COOK COUNTY, ILLINOIS; AND,

PARCEL 5E:

THAT PART OF VACATED W. 63RD PARKWAY ESTABLISHED BY ORDINANCE RECORDED MAY 14, 1969 AS DOCUMENT 20841282, IN THE SOUTHEAST QUARTER OF SECTION 17, TOWNSHIP 38 NORTH, RANGE 14 EAST OF THE THIRD PRINCIPAL MERIDIAN, AND VACATED BY ORDINANCE RECORDED ---------- AS DOCUMENT NUMBER ---------, MORE PARTICULARLY DESCRIBED AS FOLLOWS; BEGINNING AT INTERSECTION OF THE NORTH LINE OF S. PEORIA DRIVE AND THE SOUTH LINE OF W. 63RD PARKWAY, AS ESTABLISHED BY ORDINANCE RECORDED MAY 14, 1969 AS DOCUMENT 20841282; THENCE SOUTH 38 DEGREES 28 MINUTES 19 SECONDS WEST, ALONG SAID SOUTH LINE OF SAID W. 63RD PARKWAY, 101.56 FEET TO A POINT ON THE WESTERLY LINE OF S. PEORIA DRIVE AS OPENED BY ORDINANCE OF 1856 RECORDED AUGUST 5, 1856 AS DOCUMENT 74312; THENCE SOUTH 01 DEGREES 33 MINUTES 14 SECONDS WEST, ALONG SAID SOUTH LINE OF SAID W. 63RD PARKWAY, 49.25 FEET TO A POINT ON THE EAST LINE OF BLOCK 1 IN CROCKER'S RESUBDIVISION RECORDED MARCH 31, 1869 AS DOCUMENT 5264; THENCE CONTINUING SOUTH 38 DEGREES 28 MINUTES 19 SECONDS WEST, ALONG SAID SOUTH LINE OF W. 63RD PARKWAY, 193.88 FEET TO A POINT ON THE EAST LINE OF A 16-FOOT WIDE NORTH-SOUTH PUBLIC ALLEY; THENCE CONTINUING SOUTH 38 DEGREES 28 MINUTES 19 SECONDS WEST, ALONG SAID SOUTH LINE OF SAID W. 63RD PARKWAY, 193.88 FEET TO A POINT ON THE WEST LINE OF BLOCK 1 IN SAID CROCKER'S RESUBDIVISION; THENCE NORTH 01 DEGREES 47 MINUTES 54 SECONDS EAST, 22.65 FEET TO A POINT OF CURVATURE; THENCE NORTHEASTERLY 129.41 FEET, ALONG THE ARC OF A TANGENT CIRCLE TO THE RIGHT, HAVING A RADIUS OF 250.00 FEET AND WHOSE CHORD BEARS NORTH 23 DEGREES 38 MINUTES 06 SECONDS EAST, 128.03 FEET TO A POINT OF TANGENCY, SAID POINT BEING ON A LINE 44.00 FEET NORTHWESTERLY OF AND PARALLEL WITH THE SOUTHEASTERLY RIGHT OF WAY LINE OF SAID W. 63RD PARKWAY; THENCE NORTH 38 DEGREES 28 MINUTES 19 SECONDS EAST, ALONG SAID PARALLEL LINE, 417.27 FEET; THENCE SOUTH 51 DEGREES 31 MINUTES 41 SECONDS EAST, 18.78 FEET TO A POINT OF CURVATURE; THENCE SOUTHEASTERLY 25.42 FEET, ALONG THE ARC OF A TANGENT CIRCLE TO THE LEFT, HAVING A RADIUS OF 16.00 FEET AND WHOSE CHORD BEARS SOUTH 57 DEGREES 41 MINUTES 39 SECONDS EAST, 25.37 FEET TO A POINT THE SOUTH LINE OF SAID W. 63RD PARKWAY; THENCE SOUTH 38 DEGREES 28 MINUTES 19 SECONDS WEST, ALONG SAID SOUTH LINE, 8.75 FEET TO THE POINT OF BEGINNING, IN COOK COUNTY, ILLINOIS.

ALSO;
PARCEL 7

THAT PART OF VACATED S. PEORIA DRIVE ESTABLISHED BY ORDINANCE RECORDED MAY 14, 1969 AS DOCUMENT 20841282, IN THE SOUTHEAST QUARTER OF SECTION 17, TOWNSHIP 38 NORTH, RANGE 14 EAST OF THE THIRD PRINCIPAL MERIDIAN, AND VACATED BY ORDINANCE RECORDED ---------- AS DOCUMENT NUMBER ---------, MORE PARTICULARLY DESCRIBED AS FOLLOWS; COMMENCING AT THE INTERSECTION OF THE NORTH LINE OF W. 63RD STREET AND THE WEST LINE OF S. PEORIA STREET; THENCE NORTH 01 DEGREES 33 MINUTES 26 SECONDS WEST, ALONG AN ASSUMED BEARING AND 716 FEET LINE OF SAID S. PEORIA STREET A DISTANCE OF 14.00 FEET TO THE POINT OF BEGINNING; THENCE CONTINUING NORTH 01 DEGREES 33 MINUTES 26 SECONDS WEST, ALONG SAID WEST LINE, 161.05 FEET TO A POINT ON A NORTHERLY LINE OF S. PEORIA DRIVE AS ESTABLISHED BY ORDINANCE RECORDED MAY 14, 1969 AS DOCUMENT 20841282; THENCE NORTHERLY, NORTHWESTERLY AND EASTERLY ALONG THE WESTERLY, NORTHWESTERLY AND NORTHERLY LINE OF SAID S. PEORIA DRIVE FOR THE NEXT FOUR COURSES; (1) THENCE NORTH 89 DEGREES 08 MINUTES 20 SECONDS EAST, 8.04 FEET; THENCE NORTH 01 DEGREES 32 MINUTES 37 SECONDS WEST, 237.80 FEET TO A POINT OF CURVATURE; (2) THENCE NORTHERLY 105.25 FEET, ALONG THE ARC OF A TANGENT CIRCLE TO THE RIGHT, HAVING A RADIUS OF 211.17 FEET AND WHOSE CHORD BEARS NORTH 12 DEGREES 07 MINUTES 01 SECONDS EAST, 99.75 FEET TO A POINT ON A NON-TANGENT LINE, ALSO BEING A SOUTHEASTERLY LINE OF W. 63RD PARKWAY AS ESTABLISHED BY ORDINANCE RECORDED MAY 14, 1969 AS DOCUMENT 20841282; (3) THENCE NORTH 38 DEGREES 28 MINUTES 19 SECONDS EAST, ALONG SAID SOUTHEASTERLY LINE, 92.61 FEET; (4) THENCE EASTERLY 9.56 FEET, ALONG THE ARC OF A NON-TANGENT CIRCLE TO THE RIGHT, HAVING A RADIUS OF 211.17 FEET AND WHOSE CHORD BEARS NORTH 52 DEGREES 27 MINUTES 46 SECONDS EAST, 9.56 FEET; THENCE SOUTHEASTERLY 54.57 FEET, ALONG THE ARC OF A NON-TANGENT CIRCLE TO THE RIGHT, HAVING A RADIUS OF 118.00 FEET AND WHOSE CHORD BEARS SOUTH 78 DEGREES 16 MINUTES 10 SECONDS EAST, 54.08 FEET TO A POINT OF TANGENCY; THENCE NORTH 88 DEGREES 29 MINUTES 00 SECONDS EAST, 17.65 FEET TO A POINT ON AN SOUTHERLY LINE OF SAID S. PEORIA DRIVE; THENCE SOUTHWESTERLY AND SOUTHERLY ALONG THE, SOUTHERLY AND EASTERLY LINES OF SAID S. PEORIA DRIVE FOR THE NEXT SEVEN COURSES; (1) THENCE SOUTHWESTERLY 253.24 FEET, ALONG THE ARC OF A TANGENT CIRCLE TO THE RIGHT, HAVING A RADIUS OF 161.17 FEET AND WHOSE CHORD BEARS SOUTH 43 DEGREES 28 MINUTES 12 SECONDS WEST, 227.38 FEET TO A POINT OF TANGENCY; (2) THENCE SOUTH 01 DEGREES 32 MINUTES 37 SECONDS EAST, 195.95 FEET; (3) THENCE SOUTH 04 DEGREES 20 MINUTES 16 SECONDS EAST, 63.94 FEET; (4) THENCE NORTH 88 DEGREES 28 MINUTES 34 SECONDS EAST, 1.88 FEET TO A POINT ON THE WEST LINE OF LOT 11 IN SAID EHRLER & HESSERT'S SUBDIVISION; (5) THENCE SOUTH 01 DEGREES 33 MINUTES 26 SECONDS EAST, ALONG SAID WEST LINE, 12.10 FEET TO THE SOUTHWEST CORNER THEREOF, SAID POINT ALSO BEING ON THE NORTH LINE OF A 12 FOOT WIDE EAST-WEST PUBLIC ALL

City of Chicago

O2014-7093

Office of the City Clerk

Document Tracking Sheet

Meeting Date:	9/10/2014
Sponsor(s):	Moreno (1)
Type:	Ordinance
Title:	Sidewalk cafe(s) for Yogurt Daze
Committee(s) Assignment:	Committee on Transportation and Public Way

ORDINANCE
YOGURT DAZE
Acct. No. 384387 - 1
Permit No. 1115036

Be It Ordained by the City Council of the City of Chicago:

Permission and authority are hereby given and granted to YOGURT DAZE upon the terms and subject to the conditions of this ordinance, to maintain and use a portion of the public right of way for a sidewalk cafe adjacent to its premises located at 2817 W. Belden Ave.. Said sidewalk cafe area #1 shall be twenty-nine point five (29.5) feet in length and eleven point four two (11.42) feet in width for a total of three hundred thirty-six point eight nine (336.89) square feet and shall allow six (6) feet of clear space from the face of the curb/building line along W. Belden Avenue. The compensation for said space and the days and hours of operation for the sidewalk cafe shall be as follows:

Monday through Sunday 11:00 a.m. to 11:00 p.m.
Compensation: $600.00
SEATING CAPACITY: 20

Sidewalk Cafe Permit and approved plan must be posted at all times.

This grant of privilege #1115036 for a sidewalk cafe shall be subject to the provisions of Section 10-28-800 though 10-28-885 of the Municipal Code of Chicago and the directions of the Commissioner of Department of Business Affairs and Consumer Protection, the Commissioner of Streets and Sanitation, and the Commissioner of Transportation.

The permit holder agrees to hold the City of Chicago harmless for any damage, relocation or replacement costs associated with damage, relocation or removal of private property caused by the City performing work in the public way.

Authority for the above named privilege is herein given and granted from and after March 1, 2014 through and including December 1, 2014.

Alderman _____

Proco Joe Moreno 1st Ward

Department of Business Affairs and Consumer Protection
Small Business Center- Public Way Use Unit
City Hall - 121 N. LaSalle Street Room 800 • Chicago, IL 60602
(312)-74-GOBIZ (312-744-6249) • (312) 744-1944 (TTY)
http://www.cityofchicago.org/bacp

09/10/2014

Alderman **Proco Joe Moreno**
Ward # **01**
City of Chicago
City Hall, Room **300**
121 North LaSalle Street
Chicago, Illinois 60602

Re: An ordinance to use and maintain a portion of the public right-of-way for **one (1) sidewalk cafe(s)** for **YOGURT DAZE**, adjacent to the premises known as **2817 W. Belden Ave.**.

Dear Alderman **Proco Joe Moreno**:

The applicant referenced above has requested the use of the public right-of-way for a **sidewalk cafe(s)**. An ordinance has been prepared by the Department of Business Affairs and Consumer Protection – Small Business Center - Public Way Use Unit for presentation to the City Council. Because this request was made for properties located in your ward, as approved by you as per the attached, I respectfully request that you introduce the attached ordinance at the next City Council meeting.

If you have any questions regarding this ordinance, please contact Anthony Bertuca at (312) 744-5506.

Department of Business Affairs and Consumer Protection

City of Chicago

O2014-7100

Office of the City Clerk

Document Tracking Sheet

Meeting Date:	9/10/2014
Sponsor(s):	Fioretti (2)
Type:	Ordinance
Title:	Sidewalk cafe(s) for Chipotle Mexican Grill No. 2153
Committee(s) Assignment:	Committee on Transportation and Public Way

ORDINANCE
Chipotle Mexican Grill #2153
Acct. No. 22633-35
Permit No. 1115065

Be It Ordained by the City Council of the City of Chicago:

Permission and authority are hereby given and granted to Chipotle Mexican Grill #2153 upon the terms and subject to the conditions of this ordinance, to maintain and use a portion of the public right of way for a sidewalk cafe adjacent to its premises located at 311 S. Wacker Dr.. Said sidewalk cafe area #1 shall be twenty-three point five (23.5) feet in length and seven point two five (7.25) feet in width for a total of one hundred seventy point three eight (170.38) square feet and shall allow six (6) feet of clear space from the face of the curb/building line along S. Franklin Street. The compensation for said space and the days and hours of operation for the sidewalk cafe shall be as follows:

Monday through Sunday 11:00 a.m. to 10:00 p.m.
Compensation: $600.00
SEATING CAPACITY: 6

Sidewalk Cafe Permit and approved plan must be posted at all times.

This grant of privilege #1115065 for a sidewalk cafe shall be subject to the provisions of Section 10-28-800 though 10-28-885 of the Municipal Code of Chicago and the directions of the Commissioner of Department of Business Affairs and Consumer Protection, the Commissioner of Streets and Sanitation, and the Commissioner of Transportation.

The permit holder agrees to hold the City of Chicago harmless for any damage, relocation or replacement costs associated with damage, relocation or removal of private property caused by the City performing work in the public way.

Authority for the above named privilege is herein given and granted from and after March 1, 2014 through and including December 1, 2014.

Alderman _____

Bob Fioretti 2nd Ward

City of Chicago

O2014-7103

Office of the City Clerk

Document Tracking Sheet

Meeting Date:	9/10/2014
Sponsor(s):	Fioretti (2)
Type:	Ordinance
Title:	Sidewalk cafe(s) for Peet's Coffee & Tea
Committee(s) Assignment:	Committee on Transportation and Public Way

ORDINANCE
PEET'S COFFEE & TEA
Acct. No. 22622 - 5
Permit No. 1114284

Be It Ordained by the City Council of the City of Chicago:

Permission and authority are hereby given and granted to PEET'S COFFEE & TEA upon the terms and subject to the conditions of this ordinance, to maintain and use a portion of the public right of way for a sidewalk cafe adjacent to its premises located at 41 E. 8th St.. Said sidewalk cafe area #1 shall be twenty-two (22) feet in length and eight (8) feet in width for a total of one hundred seventy-six (176) square feet and shall allow six (6) feet of clear space from the face of the curb/building line along S. Wabash Avenue. The compensation for said space and the days and hours of operation for the sidewalk cafe shall be as follows:

Monday through Saturday 8:00 a.m. to 9:00 p.m. Sunday 8:00 a.m. to 8:00 p.m.
Compensation: $600.00
SEATING CAPACITY: 16

Sidewalk Cafe Permit and approved plan must be posted at all times.

This grant of privilege #1114284 for a sidewalk cafe shall be subject to the provisions of Section 10-28-800 though 10-28-885 of the Municipal Code of Chicago and the directions of the Commissioner of Department of Business Affairs and Consumer Protection, the Commissioner of Streets and Sanitation, and the Commissioner of Transportation.

The permit holder agrees to hold the City of Chicago harmless for any damage, relocation or replacement costs associated with damage, relocation or removal of private property caused by the City performing work in the public way.

Authority for the above named privilege is herein given and granted from and after March 1, 2014 through and including December 1, 2014.

Alderman _____
Bob Fioretti 2nd Ward

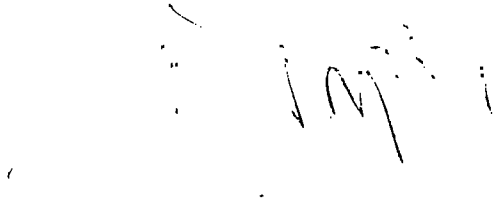

Department of Business Affairs and Consumer Protection
Small Business Center - Public Way Use Unit
City Hall - 121 N LaSalle Street, Room 800 • Chicago, IL 60602
(312)-74-GOBIZ (312-744-6249) • (312) 744-1944 (TTY)
http://www.cityofchicago.org/bacp

09/10/2014

Alderman **Bob Fioretti**
Ward # **02**
City of Chicago
City Hall, Room **300**
121 North LaSalle Street
Chicago, Illinois 60602

Re: An ordinance to use and maintain a portion of the public right-of-way for **one (1) sidewalk cafe(s)** for **PEET'S COFFEE & TEA**, adjacent to the premises known as **41 E. 8th St.**.

Dear Alderman **Bob Fioretti**:

The applicant referenced above has requested the use of the public right-of-way for a **sidewalk cafe(s)**. An ordinance has been prepared by the Department of Business Affairs and Consumer Protection – Small Business Center - Public Way Use Unit for presentation to the City Council. Because this request was made for properties located in your ward, as approved by you as per the attached, I respectfully request that you introduce the attached ordinance at the next City Council meeting.

If you have any questions regarding this ordinance, please contact Anthony Bertuca at (312) 744-5506.

Department of Business Affairs and Consumer Protection

City of Chicago

O2014-7106

Office of the City Clerk

Document Tracking Sheet

Meeting Date:	9/10/2014
Sponsor(s):	Burns (4)
Type:	Ordinance
Title:	Sidewalk cafe(s) for Hyatt Place Chicago South
Committee(s) Assignment:	Committee on Transportation and Public Way

ORDINANCE
HYATT PLACE CHICAGO SOUTH
Acct. No. 378858 - 1
Permit No. 1106235

Be It Ordained by the City Council of the City of Chicago:

Permission and authority are hereby given and granted to HYATT PLACE CHICAGO SOUTH upon the terms and subject to the conditions of this ordinance, to maintain and use a portion of the public right of way for a sidewalk cafe adjacent to its premises located at 5225 S. Harper Ave.. Said sidewalk cafe area #1 shall be twenty-four point one seven (24.17) feet in length and eight point six seven (8.67) feet in width for a total of two hundred nine point five five (209.55) square feet and shall allow six (6) feet of clear space from the face of the curb/building line along S. Harper Avenue. The compensation for said space and the days and hours of operation for the sidewalk cafe shall be as follows:

Monday through Sunday 8:00 a.m. to 8:00 p.m.
Compensation: $600.00
SEATING CAPACITY: 8

Sidewalk Cafe Permit and approved plan must be posted at all times.

This grant of privilege #1106235 for a sidewalk cafe shall be subject to the provisions of Section 10-28-800 though 10-28-885 of the Municipal Code of Chicago and the directions of the Commissioner of Department of Business Affairs and Consumer Protection, the Commissioner of Streets and Sanitation, and the Commissioner of Transportation.

The permit holder agrees to hold the City of Chicago harmless for any damage, relocation or replacement costs associated with damage, relocation or removal of private property caused by the City performing work in the public way.

Authority for the above named privilege is herein given and granted from and after March 1, 2014 through and including December 1, 2014.

Alderman _____

William D. Burns 4th Ward

Department of Business Affairs and Consumer Protection
Small Business Center - Public Way Use Unit
City Hall - 121 N. LaSalle Street, Room 800 • Chicago, IL 60602
(312)-74-GOBIZ (312-744-6249) • (312) 744-1944 (TTY)
http://www.cityofchicago.org/bacp

09/10/2014

Alderman **William D. Burns**
Ward # **04**
City of Chicago
City Hall, Room **300**
121 North LaSalle Street
Chicago, Illinois 60602

Re: An ordinance to use and maintain a portion of the public right-of-way for **one (1) sidewalk cafe(s)** for **HYATT PLACE CHICAGO SOUTH**, adjacent to the premises known as **5225 S. Harper Ave.**.

Dear Alderman **William D. Burns**:

The applicant referenced above has requested the use of the public right-of-way for a **sidewalk cafe(s)**. An ordinance has been prepared by the Department of Business Affairs and Consumer Protection – Small Business Center - Public Way Use Unit for presentation to the City Council. Because this request was made for properties located in your ward, as approved by you as per the attached, I respectfully request that you introduce the attached ordinance at the next City Council meeting.

If you have any questions regarding this ordinance, please contact Anthony Bertuca at (312) 744-5506.

Department of Business Affairs and Consumer Protection

City of Chicago

O2014-7110

Office of the City Clerk

Document Tracking Sheet

Meeting Date:	9/10/2014
Sponsor(s):	Munoz (22)
Type:	Ordinance
Title:	Sidewalk cafe(s) for Don Pepe Carnes En Su Jugo
Committee(s) Assignment:	Committee on Transportation and Public Way

ORDINANCE
DON PEPE CARNES EN SU JUGO
Acct. No. 369667 - 1
Permit No. 1115037

Be It Ordained by the City Council of the City of Chicago:

Permission and authority are hereby given and granted to DON PEPE CARNES EN SU JUGO upon the terms and subject to the conditions of this ordinance, to maintain and use a portion of the public right of way for a sidewalk cafe adjacent to its premises located at 3616 W. 26th St.. Said sidewalk cafe area #1 shall be fifteen point three three (15.33) feet in length and five (5) feet in width for a total of seventy-six point six five (76.65) square feet and shall allow six (6) feet of clear space from the face of the curb/building line along W. 26th Street. The compensation for said space and the days and hours of operation for the sidewalk cafe shall be as follows:

Monday through Sunday 8:00 a.m. to 9:00 p.m.
Compensation: $600.00
SEATING CAPACITY: 12

Sidewalk Cafe Permit and approved plan must be posted at all times.

This grant of privilege #1115037 for a sidewalk cafe shall be subject to the provisions of Section 10-28-800 though 10-28-885 of the Municipal Code of Chicago and the directions of the Commissioner of Department of Business Affairs and Consumer Protection, the Commissioner of Streets and Sanitation, and the Commissioner of Transportation.

The permit holder agrees to hold the City of Chicago harmless for any damage, relocation or replacement costs associated with damage, relocation or removal of private property caused by the City performing work in the public way.

Authority for the above named privilege is herein given and granted from and after March 1, 2014 through and including December 1, 2014.

Alderman _____

Ricardo Munoz 22nd Ward

City of Chicago

O2014-7111

Office of the City Clerk

Document Tracking Sheet

Meeting Date:	9/10/2014
Sponsor(s):	Solis (25)
Type:	Ordinance
Title:	Sidewalk cafe(s) for Peet's Coffee & Tea
Committee(s) Assignment:	Committee on Transportation and Public Way

ORDINANCE
Peet's Coffee & Tea
Acct. No. 22622 - 7
Permit No. 1114283

Be It Ordained by the City Council of the City of Chicago:

Permission and authority are hereby given and granted to Peet's Coffee & Tea upon the terms and subject to the conditions of this ordinance, to maintain and use a portion of the public right of way for a sidewalk cafe adjacent to its premises located at 1328 S. Halsted St.. Said sidewalk cafe area #1 shall be eighteen (18) feet in length and three (3) feet in width, area #2 shall be eighteen (18) feet in length and three (3) feet in width for a total of one hundred eight (108) square feet and shall allow six (6) feet of clear space from the face of the curb/building line along S. Halsted Street, W. Maxwell Street. The compensation for said space and the days and hours of operation for the sidewalk cafe shall be as follows:

Monday through Sunday 8:00 a.m. to 10:00 p.m.
Compensation: $600.00
SEATING CAPACITY: 32

Sidewalk Cafe Permit and approved plan must be posted at all times.

This grant of privilege #1114283 for a sidewalk cafe shall be subject to the provisions of Section 10-28-800 though 10-28-885 of the Municipal Code of Chicago and the directions of the Commissioner of Department of Business Affairs and Consumer Protection, the Commissioner of Streets and Sanitation, and the Commissioner of Transportation.

The permit holder agrees to hold the City of Chicago harmless for any damage, relocation or replacement costs associated with damage, relocation or removal of private property caused by the City performing work in the public way.

Authority for the above named privilege is herein given and granted from and after March 1, 2014 through and including December 1, 2014.

Alderman _____
Daniel S. Solis 25th Ward

Department of Business Affairs and Consumer Protection
Small Business Center - Public Way Use Unit
City Hall - 121 N. LaSalle Street, Room 800 • Chicago, IL 60602
(312)-74-GOBIZ (312-744-6249) • (312) 744-1944 (TTY)
http://www.cityofchicago.org/bacp

09/10/2014

Alderman **Daniel S. Solis**
Ward # **25**
City of Chicago
City Hall, Room **203**
121 North LaSalle Street
Chicago, Illinois 60602

Re: An ordinance to use and maintain a portion of the public right-of-way for **two (2) sidewalk cafe(s)** for **Peet's Coffee & Tea**, adjacent to the premises known as **1328 S. Halsted St.**.

Dear Alderman **Daniel S. Solis**:

The applicant referenced above has requested the use of the public right-of-way for a **sidewalk cafe(s)**. An ordinance has been prepared by the Department of Business Affairs and Consumer Protection – Small Business Center - Public Way Use Unit for presentation to the City Council. Because this request was made for properties located in your ward, as approved by you as per the attached, I respectfully request that you introduce the attached ordinance at the next City Council meeting.

If you have any questions regarding this ordinance, please contact Anthony Bertuca at (312) 744-5506.

Department of Business Affairs and Consumer Protection

City of Chicago

O2014-7114

Office of the City Clerk

Document Tracking Sheet

Meeting Date:	9/10/2014
Sponsor(s):	Reilly (42)
Type:	Ordinance
Title:	Sidewalk cafe(s) for Starbucks Coffee No. 2877
Committee(s) Assignment:	Committee on Transportation and Public Way

ORDINANCE
STARBUCKS COFFEE #2877
Acct. No. 63414 - 101
Permit No. 1115035

Be It Ordained by the City Council of the City of Chicago:

Permission and authority are hereby given and granted to STARBUCKS COFFEE #2877 upon the terms and subject to the conditions of this ordinance, to maintain and use a portion of the public right of way for a sidewalk cafe adjacent to its premises located at 40 N. Clinton St.. Said sidewalk cafe area #1 shall be forty (40) feet in length and ten (10) feet in width for a total of four hundred (400) square feet and shall allow six (6) feet of clear space from the face of the curb/building line along N. Clinton. The compensation for said space and the days and hours of operation for the sidewalk cafe shall be as follows:

Monday through Friday 8:00 a..m to 6:30 p.m.
Compensation: $600.00
SEATING CAPACITY: 24

Sidewalk Cafe Permit and approved plan must be posted at all times.

This grant of privilege #1115035 for a sidewalk cafe shall be subject to the provisions of Section 10-28-800 though 10-28-885 of the Municipal Code of Chicago and the directions of the Commissioner of Department of Business Affairs and Consumer Protection, the Commissioner of Streets and Sanitation, and the Commissioner of Transportation.

The permit holder agrees to hold the City of Chicago harmless for any damage, relocation or replacement costs associated with damage, relocation or removal of private property caused by the City performing work in the public way.

Authority for the above named privilege is herein given and granted from and after March 1, 2014 through and including December 1, 2014.

Alderman _____

Brendan Reilly 42nd Ward

City of Chicago

O2014-7116

Office of the City Clerk

Document Tracking Sheet

Meeting Date:	9/10/2014
Sponsor(s):	Tunney (44)
Type:	Ordinance
Title:	Sidewalk cafe(s) for Peet's Coffee & Tea - 3300 N Broadway
Committee(s) Assignment:	Committee on Transportation and Public Way

ORDINANCE
PEET'S COFFEE & TEA
Acct. No. 22622 - 15
Permit No. 1114496

Be It Ordained by the City Council of the City of Chicago:

Permission and authority are hereby given and granted to PEET'S COFFEE & TEA upon the terms and subject to the conditions of this ordinance, to maintain and use a portion of the public right of way for a sidewalk cafe adjacent to its premises located at 3300 N. Broadway . Said sidewalk cafe area #1 shall be forty-nine (49) feet in length and eight (8) feet in width for a total of three hundred ninety-two (392) square feet and shall allow six (6) feet of clear space from the face of the curb/building line along Aldine. The compensation for said space and the days and hours of operation for the sidewalk cafe shall be as follows:

Monday to Sunday 8:00 am - 9:00 pm
Compensation: $600.00
SEATING CAPACITY: 23

Sidewalk Cafe Permit and approved plan must be posted at all times.

This grant of privilege #1114496 for a sidewalk cafe shall be subject to the provisions of Section 10-28-800 though 10-28-885 of the Municipal Code of Chicago and the directions of the Commissioner of Department of Business Affairs and Consumer Protection, the Commissioner of Streets and Sanitation, and the Commissioner of Transportation.

The permit holder agrees to hold the City of Chicago harmless for any damage, relocation or replacement costs associated with damage, relocation or removal of private property caused by the City performing work in the public way.

Authority for the above named privilege is herein given and granted from and after March 1, 2014 through and including December 1, 2014.

Alderman _____

Thomas Tunney 44th Ward

Department of Business Affairs and Consumer Protection
Small Business Center - Public Way Use Unit
City Hall - 121 N. LaSalle Street, Room 800 • Chicago, IL 60602
(312)-74-GOBIZ (312-744-6249) • (312) 744-1944 (TTY)
http://www.cityofchicago.org/bacp

09/10/2014

Alderman **Thomas Tunney**
Ward # **44**
City of Chicago
City Hall, Room **203**
121 North LaSalle Street
Chicago, Illinois 60602

Re: An ordinance to use and maintain a portion of the public right-of-way for **one (1) sidewalk cafe(s)** for **PEET'S COFFEE & TEA**, adjacent to the premises known as **3300 N. Broadway** .

Dear Alderman **Thomas Tunney**:

The applicant referenced above has requested the use of the public right-of-way for a **sidewalk cafe(s)**. An ordinance has been prepared by the Department of Business Affairs and Consumer Protection – Small Business Center - Public Way Use Unit for presentation to the City Council. Because this request was made for properties located in your ward, as approved by you as per the attached, I respectfully request that you introduce the attached ordinance at the next City Council meeting.

If you have any questions regarding this ordinance, please contact Anthony Bertuca at (312) 744-5506.

Department of Business Affairs and Consumer Protection

City of Chicago

O2014-7125

Office of the City Clerk

Document Tracking Sheet

Meeting Date:	9/10/2014
Sponsor(s):	Tunney (44)
Type:	Ordinance
Title:	Sidewalk cafe(s) for Peet's Coffee & Tea - 3500 N Halsted St
Committee(s) Assignment:	Committee on Transportation and Public Way

ORDINANCE
PEET'S COFFEE & TEA
Acct. No. 22622 - 3
Permit No. 1114287

Be It Ordained by the City Council of the City of Chicago:

Permission and authority are hereby given and granted to PEET'S COFFEE & TEA upon the terms and subject to the conditions of this ordinance, to maintain and use a portion of the public right of way for a sidewalk cafe adjacent to its premises located at 3500 N. Halsted St.. Said sidewalk cafe area #1 shall be nineteen (19) feet in length and ten point five (10.5) feet in width for a total of one hundred ninety-nine point five (199.5) square feet and shall allow six (6) feet of clear space from the face of the curb/building line along Cornelia. The compensation for said space and the days and hours of operation for the sidewalk cafe shall be as follows:

Monday to Sunday 8:00 am - 9:00 pm
Compensation: $600.00
SEATING CAPACITY: 15

Sidewalk Cafe Permit and approved plan must be posted at all times.

This grant of privilege #1114287 for a sidewalk cafe shall be subject to the provisions of Section 10-28-800 though 10-28-885 of the Municipal Code of Chicago and the directions of the Commissioner of Department of Business Affairs and Consumer Protection, the Commissioner of Streets and Sanitation, and the Commissioner of Transportation.

The permit holder agrees to hold the City of Chicago harmless for any damage, relocation or replacement costs associated with damage, relocation or removal of private property caused by the City performing work in the public way.

Authority for the above named privilege is herein given and granted from and after March 1, 2014 through and including December 1, 2014.

Alderman _____

Thomas Tunney 44th Ward

Department of Business Affairs and Consumer Protection
Small Business Center - Public Way Use Unit
City Hall - 121 N LaSalle Street, Room 800 • Chicago, IL 60602
(312)-74-GOBIZ (312-744-6249) • (312) 744-1944 (TTY)
http://www.cityofchicago.org/bacp

09/10/2014

Alderman **Thomas Tunney**
Ward # **44**
City of Chicago
City Hall, Room **203**
121 North LaSalle Street
Chicago, Illinois 60602

Re: An ordinance to use and maintain a portion of the public right-of-way for **one (1) sidewalk cafe(s)** for **PEET'S COFFEE & TEA**, adjacent to the premises known as **3500 N. Halsted St.**.

Dear Alderman **Thomas Tunney**:

The applicant referenced above has requested the use of the public right-of-way for a **sidewalk cafe(s)**. An ordinance has been prepared by the Department of Business Affairs and Consumer Protection – Small Business Center - Public Way Use Unit for presentation to the City Council. Because this request was made for properties located in your ward, as approved by you as per the attached, I respectfully request that you introduce the attached ordinance at the next City Council meeting.

If you have any questions regarding this ordinance, please contact Anthony Bertuca at (312) 744-5506.

Department of Business Affairs and Consumer Protection

City of Chicago

O2014-7130

Office of the City Clerk

Document Tracking Sheet

Meeting Date:	9/10/2014
Sponsor(s):	Cappleman (46)
Type:	Ordinance
Title:	Sidewalk cafe(s) for Dollop Coffee and Tea
Committee(s) Assignment:	Committee on Transportation and Public Way

ORDINANCE
Dollop Coffee and Tea
Acct. No. 370469 - 1
Permit No. 1114321

Be It Ordained by the City Council of the City of Chicago:

Permission and authority are hereby given and granted to Dollop Coffee and Tea upon the terms and subject to the conditions of this ordinance, to maintain and use a portion of the public right of way for a sidewalk cafe adjacent to its premises located at 4181 N. Clarendon Ave.. Said sidewalk cafe area #1 shall be eleven point five (11.5) feet in length and seven (7) feet in width, area #2 shall be seventeen (17) feet in length and four (4) feet in width for a total of one hundred forty-eight point five (148.5) square feet and shall allow six (6) feet of clear space from the face of the curb/building line along N. Clarendon Avenue, W. Gordon Avenue. The compensation for said space and the days and hours of operation for the sidewalk cafe shall be as follows:

Monday through Sunday 8:00 a.m. to 9:00 p.m.
Compensation: $600.00
SEATING CAPACITY: 12

Sidewalk Cafe Permit and approved plan must be posted at all times.

This grant of privilege #1114321 for a sidewalk cafe shall be subject to the provisions of Section 10-28-800 though 10-28-885 of the Municipal Code of Chicago and the directions of the Commissioner of Department of Business Affairs and Consumer Protection, the Commissioner of Streets and Sanitation, and the Commissioner of Transportation.

The permit holder agrees to hold the City of Chicago harmless for any damage, relocation or replacement costs associated with damage, relocation or removal of private property caused by the City performing work in the public way.

Authority for the above named privilege is herein given and granted from and after March 1, 2014 through and including December 1, 2014.

Alderman _____

James Cappleman 46th Ward

Department of Business Affairs and Consumer Protection
Small Business Center - Public Way Use Unit
City Hall - 121 N. LaSalle Street, Room 800 • Chicago, IL 60602
(312)-74-GOBIZ (312-744-6249) • (312) 744-1944 (TTY)
http //www.cityofchicago org/bacp

2nd Attempt at Introduction

09/10/2014

Alderman **James Cappleman**
Ward # **46**
City of Chicago
City Hall, Room **300**
121 North LaSalle Street
Chicago, Illinois 60602

Re: An ordinance to use and maintain a portion of the public right-of-way for **two (2) sidewalk cafe(s)** for **Dollop Coffee and Tea**, adjacent to the premises known as **4181 N. Clarendon Ave.**.

Dear Alderman **James Cappleman**:

The applicant referenced above has requested the use of the public right-of-way for a **sidewalk cafe(s)**. An ordinance has been prepared by the Department of Business Affairs and Consumer Protection – Small Business Center - Public Way Use Unit for presentation to the City Council. Because this request was made for properties located in your ward, as approved by you as per the attached, I respectfully request that you introduce the attached ordinance at the next City Council meeting.

If you have any questions regarding this ordinance, please contact Anthony Bertuca at (312) 744-5506.

Department of Business Affairs and Consumer Protection

City of Chicago

Office of the City Clerk

Document Tracking Sheet

Or2014-436

Meeting Date:	9/10/2014
Sponsor(s):	Fioretti (2)
Type:	Order
Title:	Issuance of permits for sign(s)/signboard(s) at 324 S Racine Ave
Committee(s) Assignment:	Committee on Zoning, Landmarks and Building Standards

(signs)

ORDERED, That the Commissioner of Buildings is hereby directed to issue a sign permit to: (Contractor's name and address)

ALL AMERICAN SIGN CO.
5501 W 109th ST.
OAK LAWN IL 60453

for the erection of a sign/signboard over 24 feet in height and/or over 100 square feet (in area of one face) at: (Business address)

WISE OWL
324 S. RACINE

Dimensions: length 20' height 20'
height above grade/roof to top of sign 50'
TOTAL SQUARE FOOT AREA 400

Such sign(s) shall comply with all applicable provisions of Chapter 194A of the Chicago Zoning Ordinance and all other applicable provisions of the Municipal Code of the City of Chicago governing the construction and maintenance of outdoor signs, signboards and structures.

Alderman,

WISE OWL

(1) 20' x 20' S/F NON-ILLUMINATED ALUMINUM SIGN MOUNTED
FLAT ON WALL - REMOVE (2) EXISTING SIGNS
07-22-14

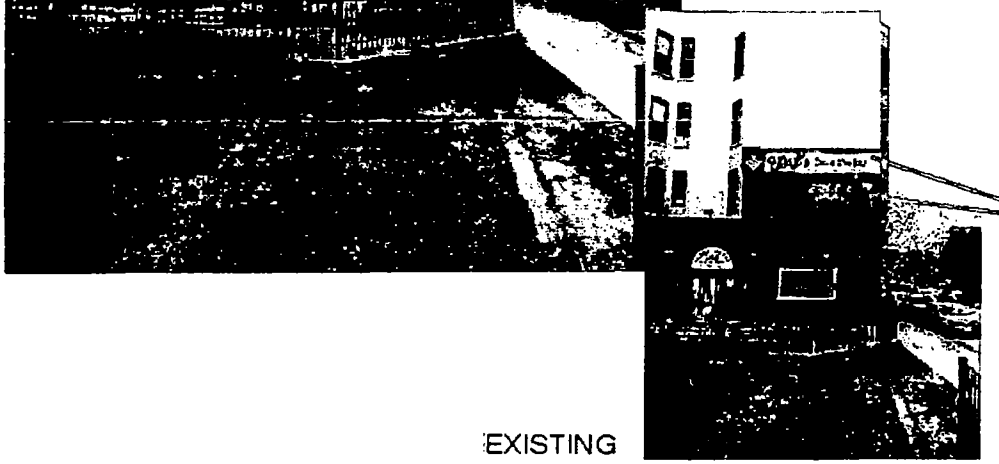

REMOVE

EXISTING

NOTE: THIS IS AN ORIGINAL UNPUBLISHED DRAWING, CREATED BY ASG, INC. IT IS SUBMITTED FOR YOUR PERSONAL USE IN CONNECTION WITH A PROJECT BEING PLANNED FOR YOU BY ASG, INC. IT IS NOT TO BE SHOWN TO ANYONE OUTSIDE YOUR ORGANIZATION, NOR IS IT TO BE REPRODUCED, COPIED, OR EXHIBITED IN ANY FASHION.

DATE	
SCALE	
DRAWN BY	MF
SALESMAN	

All-American Sign Co., Inc.
Design • Fabrication • Installation • Maintenance
5501 W. 109th Street Oak Lawn, IL 60453
708/ 499-3000 Fax: 708/ 499-3943
www.allamericansign.com
708-499-3000

SKETCH NO.	NOT TO SCALE
ACCOUNT	
ADDRESS	
CITY, STATE	

City of Chicago

O2014-6822

Office of the City Clerk

Document Tracking Sheet

Meeting Date:	9/10/2014
Sponsor(s):	Burns (4)
Type:	Ordinance
Title:	Issuance of permits for sign(s)/signboard(s) at 1452 E 53rd St
Committee(s) Assignment:	Committee on Zoning, Landmarks and Building Standards

Committee on Buildings
City Council Meeting Sept. 10, 2014
Alderman William D. Burns, 4th Ward
Sign Ordinance

ORDINANCE

Be it ordained by the City Council of the City of Chicago:

Section 1. That the Commissioner of Buildings is hereby authorized and directed to issue a sign permit to Integrity Sign Company, 18621 S. 81st Ave., Tinley Park, IL 60487 for the erection of a sign/signboard over 24' feet in height and/or over 100 square feet (in area of one face) at 1452 E. 53rd St., Chicago, IL 60615 with the dimensions, height and square foot area:

Dimensions: length: 24' Height: 24'

Height above grade/roof to the top of the sign: 61'

Total Square Foot Area 576 sq. feet

Such signs (s) shall comply with all applicable provisions of Title 17 of the Chicago Zoning Ordinance and all other applicable provisions of the Municipal Code of the City of Chicago governing the construction and maintenance of outdoor signs, signboards and structures.

Section 2. This ordinance shall be in force and effect from and after its passage and due publication.

William D. Burns
Alderman, 4th Ward
City of Chicago

ORDERED, That the Commissioner of the Building Department is hereby directed to issue a sign permit to: (*Contractor's name and address*)

INTEGRITY SIGN COMPANY
19621 S. 81ST AVE.
TINLEY PARK, IL 60487

For the erection of a sign / signboard over twenty-four (24) feet in height and/ or over one hundred (100) square feet (in area of one face) at:

1452 E. 53RD ST.
CHICAGO, IL
60615

With the following Dimensions, height, and square foot area:

Dimensions: **Length:** 24 **feet** **Height** 24 **feet**
Height Above Grade / Roof to top of Sign: 61 **feet**
Total Square Foot Area: 576 **Square Feet**

Such signs shall comply with all provisions of Title 17 of the Chicago Zoning Ordinance and all other applicable provisions of the Municipal Code of the City of Chicago governing the construction and maintenance of outdoor signs, sign boards, and structures.

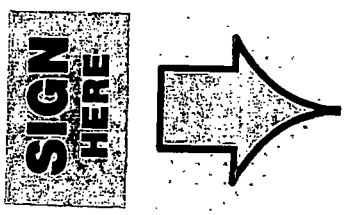

Alderman, 4th Ward

Perspective View

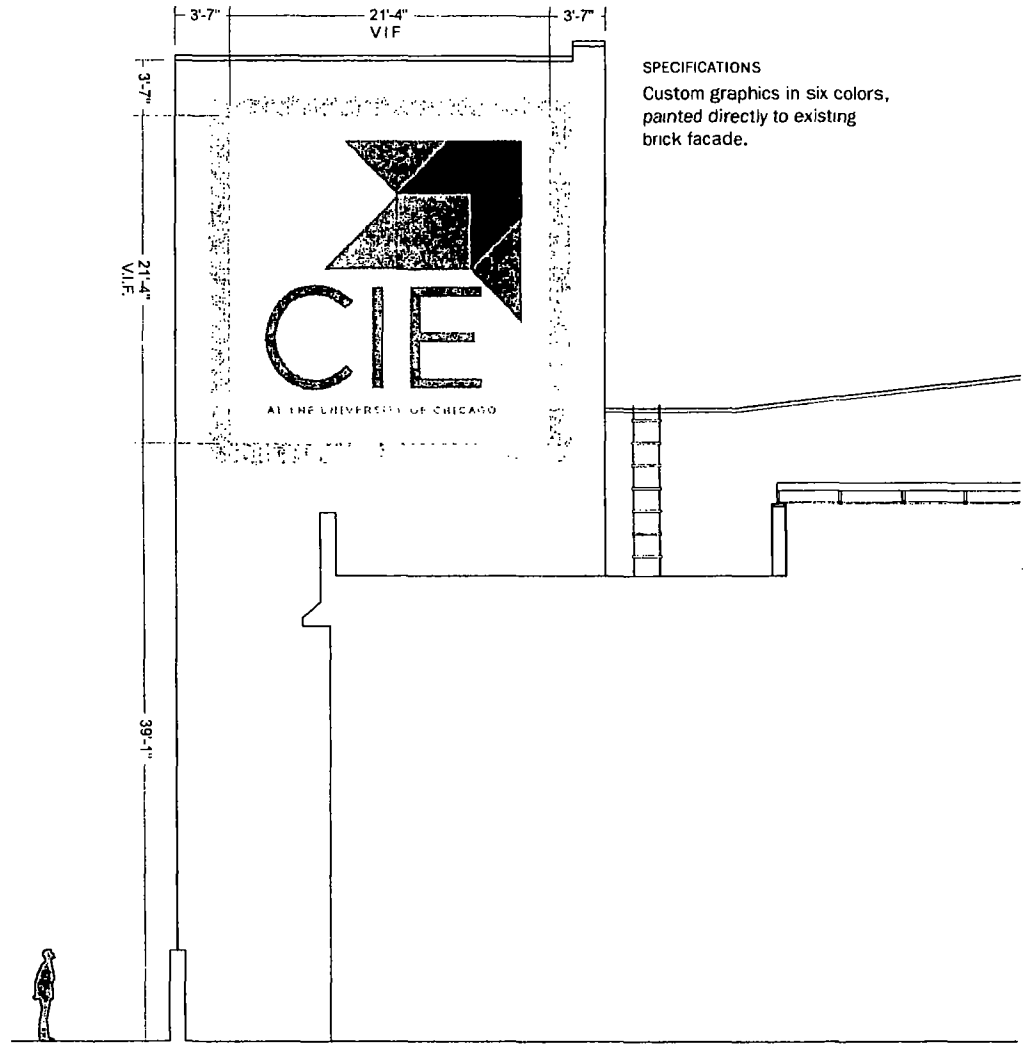

SPECIFICATIONS

Custom graphics in six colors, *painted directly to existing* brick facade.

Front Elevation/Section
1/8"=1'-0"

A.L.T.A./A.C.S.M.
LAND TITLE SURVEY

LOTS 1, 2 AND 3 IN THE RESUBDIVISION OF LOTS 7, 8 AND 9 IN BLOCK 21 IN HYDE PARK, A SUBDIVISION IN SECTIONS 11, 12 AND 14, TOWNSHIP 38 NORTH, RANGE 14, EAST OF THE THIRD PRINCIPAL MERIDIAN, IN COOK COUNTY, ILLINOIS

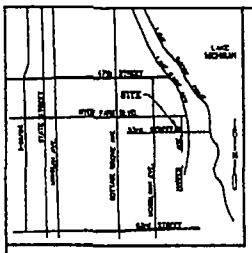

VICINITY MAP
NOT TO SCALE

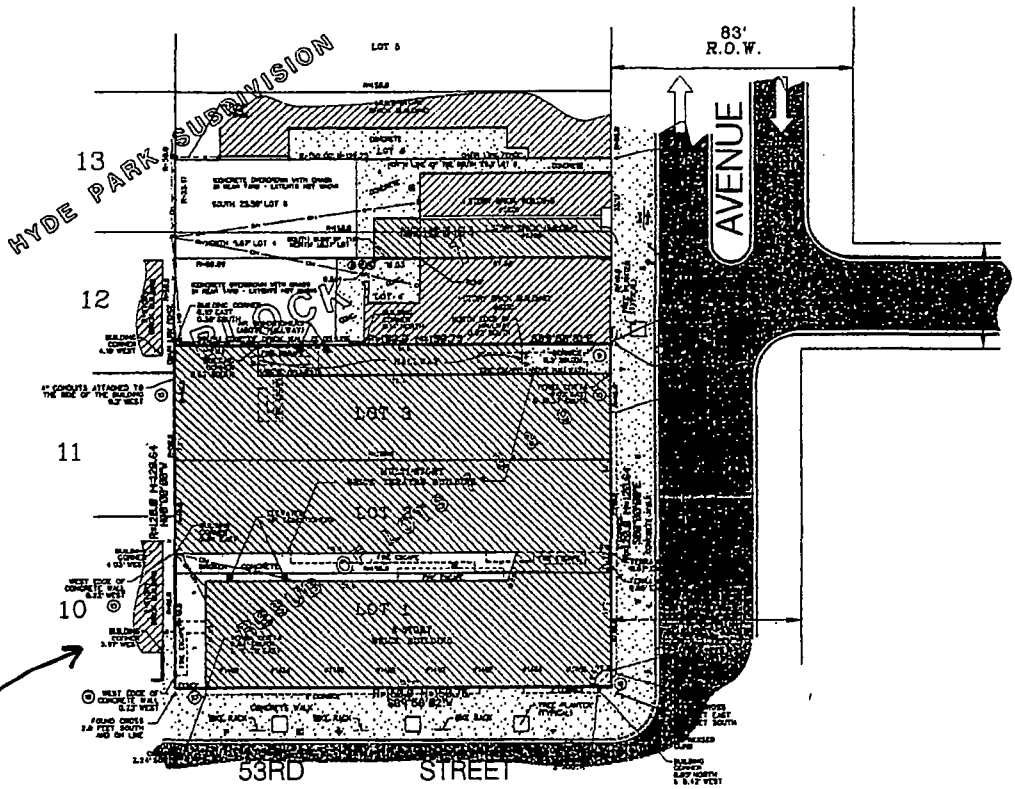

SCHEDULE B SURVEY ITEMS

FOR CHICAGO TITLE INSURANCE COMPANY TITLE COMMITMENT NUMBER [illegible] WITH AN EFFECTIVE DATE OF JULY 21, 2003

(9) ENCROACHMENT OF THE BUILDING TO THE NORTH AS SHOWN ON THE PLAT OF SURVEY BY NATIONAL SURVEY SERVICE, INC., DATED MAY 7, 2003 IS SHOWN HEREON.

(10) ENCROACHMENTS AS SHOWN ON THE PLAT OF SURVEY BY NATIONAL SURVEY SERVICE, INC., DATED MAY 7, 2003 ARE SHOWN HEREON.

BASIS OF BEARINGS

HELD THE EAST LINE OF THE SUBJECT PROPERTY AS [illegible]

LAND AREA

18,177 SQUARE FEET = 0.173 ACRES

PARKING INFORMATION

0 REGULAR PARKING STALLS
0 HANDICAPPED PARKING STALLS
0 TOTAL PARKING STALLS

FLOOD ZONE STATEMENT

PER FLOOD INSURANCE RATE MAP NUMBER 17031C0043H FOR COOK COUNTY, ILLINOIS AND INCORPORATED AREAS WITH AN EFFECTIVE DATE OF AUGUST 19, 2008 THE SUBJECT PROPERTY HAS A FLOOD ZONE DESIGNATION OF ZONE X (UNSHADED) WHICH IS DEFINED TO BE OUTSIDE THE 0.2% ANNUAL CHANCE FLOODPLAIN AND IS NOT IN A SPECIAL FLOOD HAZARD AREA.

GENERAL NOTES

1) THERE ARE ZERO DESIGNATED PARKING STALLS WITHIN THE SUBJECT PROPERTY. HOWEVER, ON STREET, NON HARPER AVENUE BOTH HAVE METERED PARKING STALLS.

To:
CHICAGO TITLE INSURANCE COMPANY
AND COMMERCIAL, INC.

THIS IS TO CERTIFY THAT THIS MAP OR PLAT AND THE SURVEY ON WHICH IT IS BASED WERE MADE IN ACCORDANCE WITH THE "MINIMUM STANDARD DETAIL REQUIREMENTS FOR ALTA/ACSM LAND TITLE SURVEYS," JOINTLY ESTABLISHED AND ADOPTED BY ALTA AND NSPS IN 2005, AND INCLUDES ITEMS [illegible] OF TABLE A THEREOF. PURSUANT TO THE ACCURACY STANDARDS AS ADOPTED BY ALTA AND NSPS AND IN EFFECT ON THE DATE OF THIS CERTIFICATION, UNDERSIGNED FURTHER CERTIFIES THAT IN HIS OPINION, THE RELATIVE POSITIONAL ACCURACY OF THIS SURVEY DOES NOT EXCEED THAT WHICH IS SPECIFIED THEREIN.

DATED THIS 24th DAY OF January, 20 11

By: [signature]

ILLINOIS PROFESSIONAL LAND SURVEYOR NO. 3662
LICENSE EXPIRES NOVEMBER 30, 2012
DANIEL SYTSMA & ASSOCIATES, LTD.
1570 NORTH NANTICOKE ROAD
GRAYSLAKE, ILLINOIS 60030
847-548-7445

DANIEL SYTSMA PROFESSIONAL LAND SURVEYOR STATE OF ILLINOIS 3662

FIELD WORK COMPLETED ON 01-06-11

			A.L.T.A. / A.C.S.M. LAND TITLE SURVEY
			HARPER THEATER BUILDING 53RD STREET & HARPER AVENUE CHICAGO, IL
			DRAWING FOR: [illegible]
JOB #	4779	DATE	1-6-11
SCALE	1"=20'	DRAWN	TWEC
CHECKED	SC	FILE #	COOK 11-06-11

WILLIAMS, McGRATH & ASSOCIATES LTD.
WMA
CIVIL ENGINEERS • LAND SURVEYORS • LANDSCAPE ARCHITECTS
One Century of Service in our Cities
[illegible]
RECORDS ON FILE AT OUR OFFICE

LEGEND

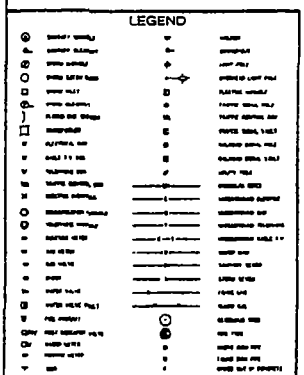

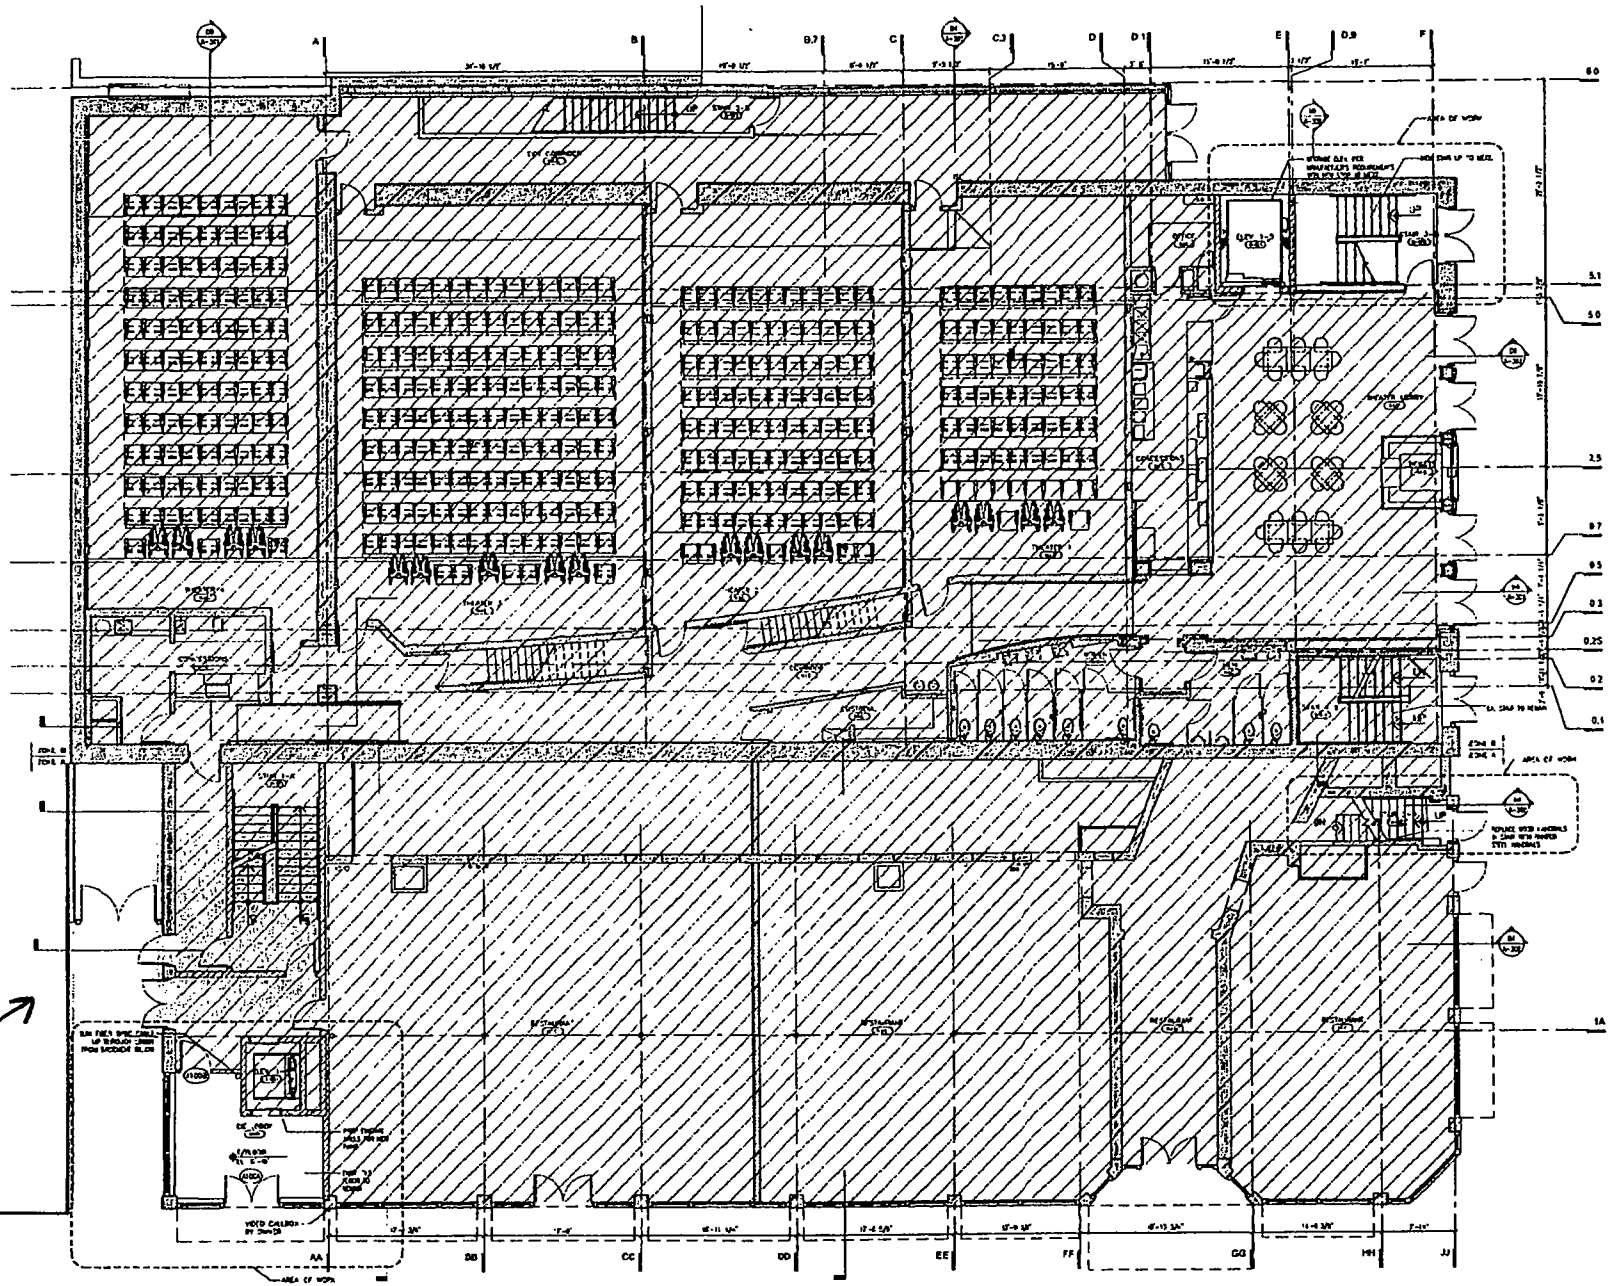

H4 FIRST FLOOR PLAN

SCALE: 3/16" = 1'-0"

3/16 INCH = 1 FOOT (IN FEET)

SCOPE OF DOCUMENT

GENERAL NOTES

BUILT FORM ARCHITECTURE

Chicago Innovation Exchange

Lake Park Associates

First Floor Plan

13-211

10-25-2013

A-201

CITY OF CHICAGO

DEPARTMENT OF BUILDINGS

Sign Permit Application

APPROVAL NUMBER	APPLICATION NUMBER	ANNUAL FEE	WORK CODE	DRAWINGS ATTACHED
	100557707			☐ YES ☐ NO

DATE OF APPLICATION: 08/27/2014

ADDRESS OF SIGN: 1452 E 53RD ST, 60615-

BUILDING:

ORIGINAL PERMIT NUMBER:

TYPE OF PERMIT: NEW CONSTRUCTION (SIGN)

PAYER OF ANNUAL INSPECTION:
DENNIS, JON
5235 S HARPER CT
CHICAGO, IL 60615
(773)702-1421

SIGN MANUFACTURER: INTEGRITY SIGN COMPANY

ADDRESS WHERE SIGN CAN BE SEEN PRIOR TO ERECTION:

TICKET NUMBER: 0

REINSPECTION CONTROL NUMBER:

TYPE OF SUPPORT FOR SIGN: BUILDING

SIGN BOARD SUPPORT MEMBERS: NONE

ANNUAL FEE	
CONSTRUCTION FEE	200.00
1017 B FEE	
TOTAL FEE	200.00
AMOUNT PAID	200.00
BALANCE DUE	

Check # for Zoning

Check # for DCAP

TYPE OF SIGN: FLAT OR BOX

LENGTH FT.	LENGTH IN.	HEIGHT FT.	HEIGHT IN.
21	4	21	4

AREA SQ. FT.	WEIGHT LBS.
455	5

SIGN HEIGHT ABOVE GRADE/ROOF FT.: 60

SHAPE OF SIGN: REGULAR

SIGN WILL READ:
CIE AT THE UNIVERSITY OF CHICAGO

NO. OF LAMPS:

TOTAL WATTAGE:

TYPE OF LAMP:

NO. OF BALLAST/TRANSFORMERS:

INPUT OF TRANSFORMERS:

CONTRACTOR WILL INSTALL: [N] FEEDERS [N] CUSTOMER LEADS

TYPE OF SWITCH:

LOCATION OF SWITCH:

SIGN LOCATION:
PAINT NON-ILLUMINATED SIGN/MURAL ON SOUTH ELEVATION OF BRICK BUILDING TOWER.

The undersigned certify that the statements in this application are true and correct and that all work done under the proposed permit will conform to the requirements of the Chicago Municipal Code

	REG. NO.

ELECT CONTR:

ADDRESS:

SUPERVISOR SIGNATURE:

BOND. NO.	REG. NO.
	N93888

SIGN ERECTOR: INTEGRITY SIGN CO — SIGNER

ADDRESS:
18621 S 81ST AVE
TINLEY PARK IL, 60487

SIGNATURE:

The permit issued on this application will authorize only signs here applied for. If other signs are to be erected they must be covered by additional permits

City of Chicago
Rahm Emanuel, Mayor

Department of Buildings
Felicia Davis, Commissioner

TYPE OF BUSINESS

PAC COLLEGE Other:

Name: CIE AT UNIVERSITY OF CHICAGO

LIC #:

Renewal Date:

Projects Over:

[Y] Private Property

[N] Public Way Grant Permit #:

[ ] Planned Development/Manufacturing PMD/PD#:

Zoning District: B3 Other:

TYPE OF SIGN:

[ ] ADVERTISING [ ] ILLUMINATE [ ] MOVEABLE

[X] BUSINESS [ ] FLASHING

TOTAL STREET FRONTAGE OF LOT (IN FEET)	100
TOTAL AREA OF NEW SIGN (SQ.FT.)	455
TOTAL AREA OF ALL SIGNS ON LOT (SQ.FT.)	461
HEIGHT OF SIGN ABOVE GRADE (TO TOP)	81ft 4in
DISTANCE OF CURB LINE OUTER EDGE (ft)	50
DISTANCE OF STRUCTURE INNER EDGE (ft)	1

DISTANCE FROM (ft):

A. PUBLIC PARK (OVER 10 ACRES)	975
B. EXPRESSWAY (IF LESS THAN 1,000 FT.)	
C. RESIDENCE DISTRICT (ADVERTISING SIGNS ONLY)	250

IF REPLACEMENT SIGN OR CHANGE OF FACE, WHAT DOES THE EXISTING SIGN READ?

Original Payee:

Landmark Hold: [ ] **Status:**

ZONING (OFFICE USE ONLY)

SIGN BOND REQUIRED? [ ] YES

COUNCIL ORDER REQUIRED [X] YES

IS SPECIAL PERMISSION REQUIRED FROM CHIEF ELECTRICAL

[ ] YES

IF YES, ATTACH LETTER OF REQUEST

TIME STAMP

SIGN CLERK

APPROVED FOR PERMIT

REMARKS

SUPPLEMENTAL APPLICANT

This Supplemental Application must be completed and submitted along with the Sign Permit Application.
All fields must be completed. If a field is not applicable you must answer "n/a" in the field.

CITY OF CHICAGO DEPARTMENT OF BUILDINGS

CITY OF CHICAGO SIGN PERMIT APPLICATION

(THIS IS NOT A PERMIT)

Application Number: 100557707 **Date of Application:** 8-27-14

Address of property where sign will be erected: 1452 E. 53RD St.

Does property have multiple addresses? ☐ Yes ☒ No

If yes, please list all addresses: _____

Is this building vacant? ☐ Yes ☒ No

If yes, is it registered under the Vacant Building Ordinance? Registration # _____

Section 1 - Applicant

Applicant is the Owner (of the real property) ☒ **Lessee (of the real property)** ☐

Name of Owner of Real Property: LAKE PARK ASSOC. INC.

Address: 5235 S. HARPER CT., 9TH FLOOR

Phone #: 773-702-1421 Mobile #: 312-498-4139 Email: JONATHANO@UCHICAGO.EDU

Name of Lessee of Real Property: CHICAGO INNOVATION EXCHANGE

Name: JON DENNIS Address: 1452 E. 53RD St.

Phone #: 773-702-1421 Mobile #: 312-498-4139 Email: JONATHANO@UCHICAGO.EDU

Section 2 - Contractors

Payer Company of Annual Inspection Fee:

Name of Contact of Payer Company: JON DENNIS

Name of Payer Company: LAKE PARK ASSOC. INC. Address: 5235 S. HARPER CT., 9TH FLR, CHI, IL 606

Phone #: 773-702-1421 Mobile #: 312-498-4139 Email: JONATHANO@UCHICAGO.EDU

Electrical Contractor: N/A

Address: _____ License #: _____

Phone #: _____ Mobile #: _____ Email: _____

Website: _____

Sign Erector: INTEGRITY SIGN COMPANY

Bond #: 14-809098 Registration #: N93808

Address: 18621 S. 81ST AVE., TINLEY PARK, IL 60487

Phone #: 708-532-5038 Mobile #: 708-417-4981 Email: LENY.ISC@GMAIL.COM

Website: _____

Picture or rendering must be attached depicting sign placement with before and after view.

Section 2 continues on next page

Expediter: N/A

Address: _____ License #: _____

Phone #: _____ Mobile #: _____ Email: _____

Website: _____

Section 3 - Sign and Structure Details

(Please check all that apply)

Sign Category:

On-Premise (Business ID): ☐ Dynamic ☒ Static

Business License # of Tenant Business: PART OF UNIVERSITY OF CHICAGO (NO BUS LIC. #)

Off-Premise (Advertising): ☐ Dynamic ☐ Static

Temporary: ☐ Special Event: ☐

Sign will read (Please provide a description, picture and shop drawing): _____

CIE AT THE UNIVERSITY OF CHICAGO

Type of sign (Mark all that apply):

☐ Awning ☐ Canopy ☐ Freestanding ☐ Marquee ☐ Projecting ☐ Dynamic Image Display

☒ Wall ☒ Painted ☐ Cabinet/Frame ☐ Vinyl ☐ Projected image ☐ Flashing

☐ High Rise Building ☐ Hotel/Hospitals ☐ Other buildings: _____

What is the dimension of the wall on which the sign will be installed? 64'H x 29'W

Where is sign or sign structure mounted? ☐ Inside the building ☒ Outside the building

Is the sign or sign structure attached to a building or wall?: ☒ Yes ☐ No If yes, which wall of building? N E (S) W

Is this a freestanding sign? ☐ Yes ☒ No **Location of sign on lot:** N E S W

Which direction does sign copy face? N E (S) W

Does any portion of the sign, sign structure or attachments cover, obscure or obstruct an existing window in a residential unit whether occupied or not? ☐ Yes ☒ No

Does any portion of the sign, sign structure, or attachments extend on or over the public way? ☐ Yes ☒ No

If yes, what is the public way use permit number? _____

Sign Panels: Back to back within 30 degrees of parallel ☐ Yes ☒ No

Number of Faces: 1

Sign Support Structure: ☐ Pole ☐ Roof ☐ Ground ☒ Building ☐ Windows ☐ Other: _____

Does any portion of the sign or sign structure extend 24 inches above the roof line as defined in 17-17-02149 of the Municipal Code of Chicago? ☐ Yes ☒ No

Picture or rendering must be attached depicting sign placement with before and after view.

Section 3 continues on next page

CITY OF CHICAGO SIGN PERMIT APPLICATION CONTINUED

Section 3 continued

Dimensions of Sign Structure (i.e. cabinet, frame, awning, canopy)

Length: 21 Feet 4 Inches Height: 21 Feet 4 Inches Depth: _____ Feet Ø Inches

Area: 455 Sq Ft. Weight: 1 lbs.

Shape of Sign: REGULAR

Sign Height above Grade:

From Grade to Bottom of sign or sign structure, whichever is lowest: 39'1" Ft.

From Grade to Top of sign or sign structure, whichever is highest: 60'5" Ft.

Is City Council Order required?* ☒ Yes ☐ No

*All signs in excess of 100 Square Feet in area OR in excess of 24 feet above grade require a City Council Order pursuant to Section 13-20-680 of the Municipal Code of Chicago

Dimension of Sign Elements pursuant to Section 17-12-0601 of the Chicago Zoning Ordinance:

Length: _____ Feet _____ Inches Height: _____ Feet _____ inches Area: _____ Sq Ft.

Electrical Contractor will install: Feeders: ☐ Yes ☐ No Customer Leads: ☐ Yes ☐ No

Number of Lamps: _____ Total Wattage: _____ Type of Lamp: _____

Number of Ballast/Transformers: _____ Input of Transformers: _____

Type of Switch: _____ Location of Switch: _____

N/A

Static: ☒ Yes ☐ No

Illuminated: ☐ Yes ☒ No

If yes - External_____ Internal_____

Dynamic Image Display: ☐ Yes ☒ No

An affidavit of compliance is required for all dynamic image display signs pursuant to Section 13-20-675(d)(2) of the Municipal Code of Chicago.)

Max Nits_____ Max Foot Candles _____ Message Time (Screen Hold): _____seconds

Self Dimming Capability: ☐ Yes ☐ No

What is the total of the sign face area devoted to dynamic image display? _____ Sq Ft.

Section 4 - Zoning Information

Zoning District or Planned Development #: B3-2

Is sign located in a special sign district? ☐ Yes ☒ No

If yes: ☐ Michigan Avenue Corridor ☐ Oak Street Corridor ☐ State Street/Wabash Avenue Corridor

Total Street frontage of Zoning Lot: 100' **(Ft.)**

Total Area of new sign: 455 **(Sq Ft.)** **Gross Area of all proposed signs:** 455 **(Sq Ft.)**

Total Area of all existing signs on Zoning Lot: 6.25 **(Sq Ft.)**

Picture or rendering must be attached depicting sign placement with before and after view.

Section 4 continues on next page

Section 4 continued

Distance from outer edge of sign or structure to curb line: 50' (Ft.)

Distance from inner edge of sign or sign structure to curb line: 50' (Ft.)

Distance from:

Public Park 10 acres or more: 975' (Ft.)

Public Park 2 acres or more: 975' (Ft.)

Expressway or Toll Road: 1550' (Ft.)

Lake Shore Drive: 1550' (Ft.)

Michigan Avenue (Oak St. to Roosevelt Rd.): 20,000' (Ft.)

Residential District: 250' (Ft.)

Residential building in a D district: 15,000' (Ft.)

Existing off-premise/advertising signs on same side of street? ☐ Yes ☒ No

In a B or C District: _____ (Ft.)

In a D or M District: _____ (Ft.)

Waterways: 2500' (Ft.)

Section 5 - Sign Permit History

Does the proposed sign, change, alter or replace an existing sign? ☐ Yes ☒ No

If yes, were permits issued for the sign being replaced, changed or altered? ☐ Yes ☐ No

If yes, please list each permit number and date each permit was issued:

Permit Number: _____ **Date Issued:** _____

Permit Number: _____ **Date Issued:** _____

Permit Number: _____ **Date Issued:** _____

Permit Number: _____ **Date Issued:** _____

Does the proposed sign change a static sign to a dynamic image display sign? ☐ Yes ☐ No

Does the proposed sign change or alter the square footage or the height of the sign or sign structure? ☐ Yes ☐ No

Does the proposed sign change an on-premise sign to an off-premise/advertising sign? ☐ Yes ☐ No

Section 6 - Attestation and Signatures

We, the undersigned, under penalty of perjury, do hereby affirm and attest that the above information is true, complete, and correct and acknowledge that incorrect information is grounds to revoke or rescind a permit.

Owner of Real Property: Lake Park Associates, Inc. **Date** 8-27-14

Lessee of Real Property: N/A **Date** N/A

Expediter: N/A **Date** _____

Supervising Electrician: N/A **Date** _____

Sign Erector: _____ **Date** 8-27-14

Picture or rendering must be attached depicting sign placement with before and after view.

For Office Use

ZONING	PUBLIC WAY

Sign Review Fee:

Zoning Review Fee: $_____ Total Fee: $_____

Amount Paid: $_____ Balance Due: $_____

PERMIT IS VALID FOR A PERIOD OF FIVE YEARS AFTER ISSUANCE. IT IS SOLELY THE RESPONSIBILITY OF THE OWNER OR LESSEE TO FILE FOR RENEWAL

* Once zoning fee is paid, this application is valid for a period of up to six months from payment date.

Applies to sign permits applied for on or after April 2, 2014.

City of Chicago
Mayor Rahm Emanuel

Department of Buildings
Felicia Davis, Commissioner

City of Chicago

Or2014-415

Office of the City Clerk

Document Tracking Sheet

Meeting Date:	9/10/2014
Sponsor(s):	Burke (14)
Type:	Order
Title:	Issuance of permits for sign(s)/signboard(s) at 5460 S Archer Ave - 108 sq. ft.
Committee(s) Assignment:	Committee on Zoning, Landmarks and Building Standards

Committee on Zoning, Landmarks, and Building Standards

(Signs)

ORDERED, That the Commissioner of Buildings is hereby directed to issue a sign permit to: (Contractor's name and address)

Olympic Signs
1130 N. Garfield
Lombard, IL 60148

for the erection of a sign/signboard over 24 feet in height and/or over 100 square feet (in area of one face) at: (Business Name & Address)

Primary Eye Care Permit #100548892
5460 S. Archer Ave.
Chicago, IL 60638

Dimensions: **Length** 50' **Height** 2'-2"
Height above grade/roof to top of sign 11'
TOTAL SQUARE FOOT AREA: 108

Such sign(s) shall comply with all applicable provisions of TITLE 17 of the Chicago Zoning Ordinance and all other applicable provisions of the Municipal Code of the City of Chicago governing the construction and maintenance of outdoor signs, signboards and structures.

Alderman Burke - Ward 14

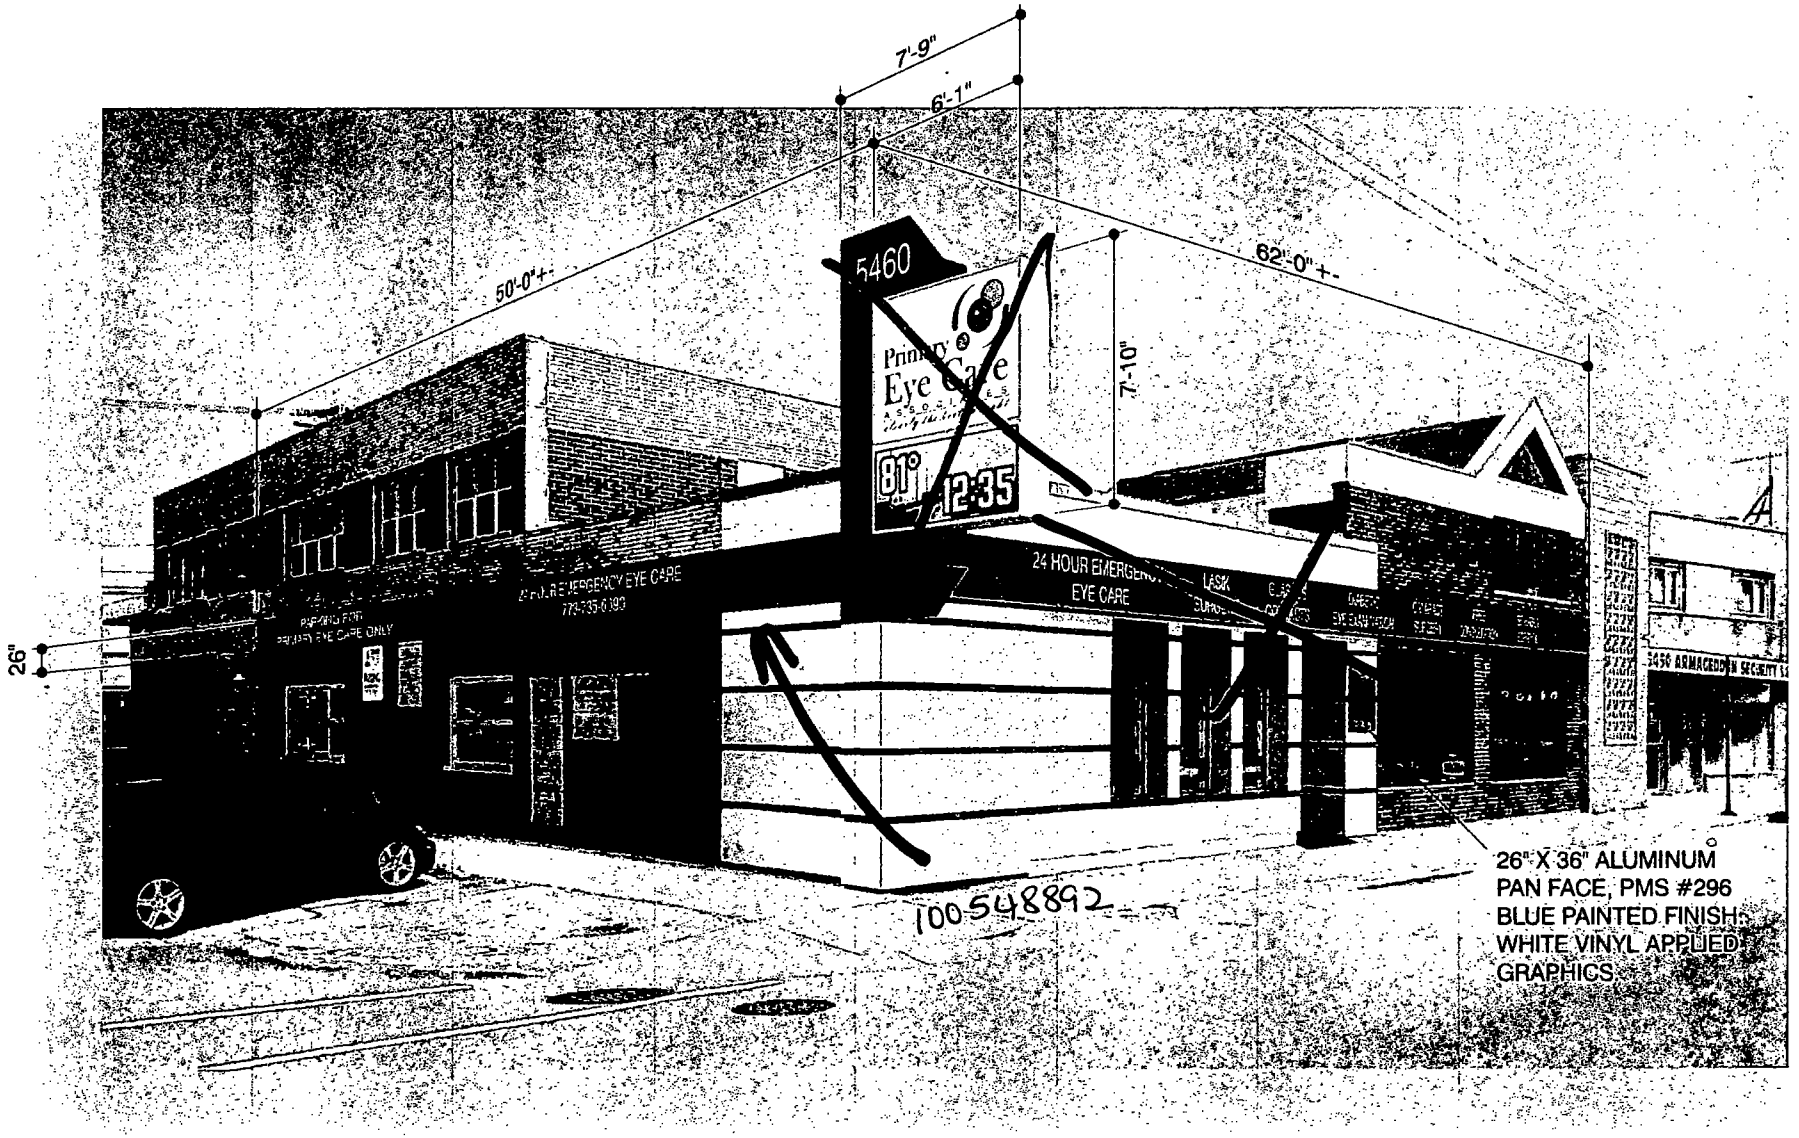

Primary Eye Care
5460 S ARCHER AV. CHICAGO, IL

OLYMPIC SIGNS
1130 N. Garfield
Lombard, IL 60148
Ph.# 630.424.6100 Fx.# 630.424.6120 WWW.OLYSIGNS.COM

account representative: L GOTFRIED
client:
drawn by: JOHN W
• job#: 13-5160
• 4-29-13
• rev.# 6-24-14

Customer's Signat
Comments:

THIS IS AN ORIGINAL, UNPUBLISHED DRAWING SUBMITTED IN CONNECTION WITH A PROJECT WE ARE PLANNING FOR YOU. THIS IS NOT TO BE COPIED, REPRODUCED, EXHIBITED OR SHOWN TO ANYONE OUTSIDE OF YOUR ORGANIZATION WITHOUT THE WRITTEN PERMISSION OF OLYMPIC SIGNS, INC. ARTWORK IS EXCLUSIVE PROPERTY OF OLYMPIC SIGN INC.

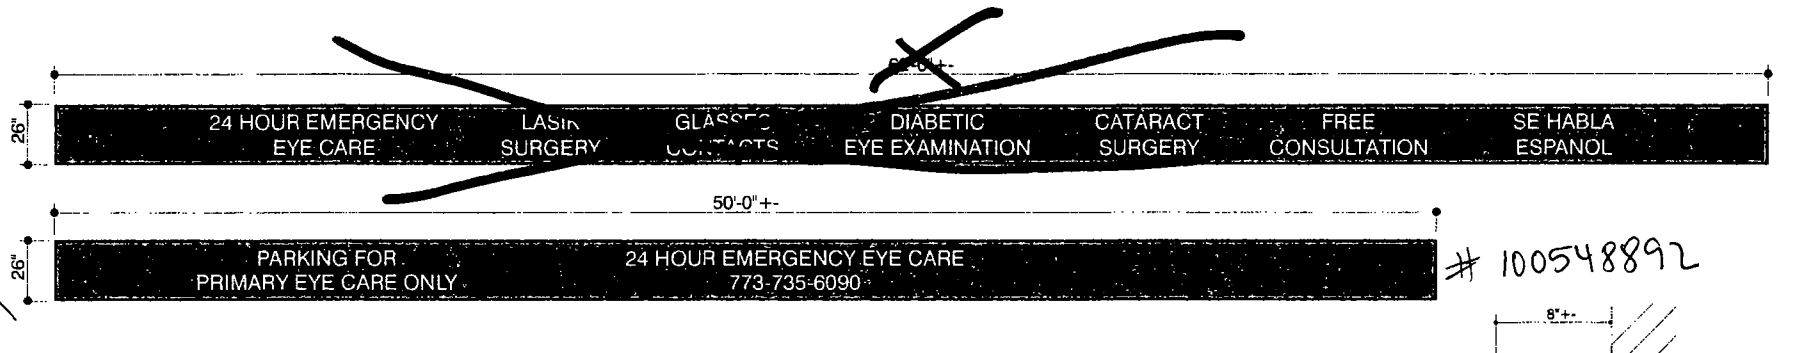

100548892

CONTINUOUS S/F INT. H.O. FLO. ILLUMINATED BAND DISPLAY 3/16" = 1'-0"

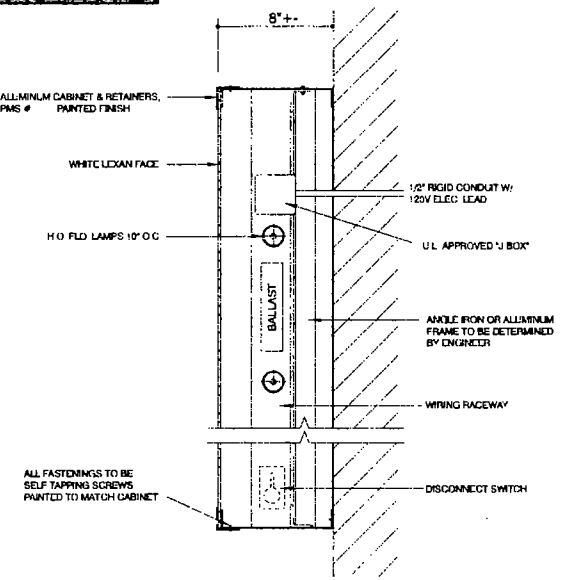

SIDE VIEW DETAIL NTS

OLYMPIC SIGNS
1130 N. Garfield • Lombard, IL 60148 • Ph.# 630.424.6100 • Fx.# 630.424.6120 • WWW.OLYSIGNS.COM

account representative: L GOTFRIED / client: Primary Eye Care, 5460 S ARCHER AV. CHICAGO, IL / drawn by: JOHN W

• job#: 13-5160
• 4-29-13
• rev.# 6-24-14

Customer's Signature: _____ Date _____

Comments:

THIS IS AN ORIGINAL, UNPUBLISHED DRAWING SUBMITTED IN CONNECTION WITH A PROJECT WE ARE PLANNING FOR YOU. THIS IS NOT TO BE COPIED, REPRODUCED, EXHIBITED OR SHOWN TO ANYONE OUTSIDE OF YOUR ORGANIZATION WITHOUT THE WRITTEN PERMISSION OF OLYMPIC SIGNS, INC. ARTWORK IS EXCLUSIVE PROPERTY OF OLYMPIC SIGN INC.

Copy Only - Ald. Burke's File

CITY OF CHICAGO

DEPARTMENT OF BUILDINGS

Sign Permit Application

APPROVAL NUMBER	APPLICATION NUMBER	ANNUAL FEE	WORK CODE	DRAWINGS ATTACHED
	100548892			☐ YES ☐ NO

DATE OF APPLICATION: 07/06/2014

ADDRESS OF SIGN: 5460 S ARCHER AVE, 60638-

BUILDING:

ORIGINAL PERMIT NUMBER:

TYPE OF PERMIT: NEW CONSTRUCTION (SIGN)

PAYER OF ANNUAL INSPECTION:
PRIMARY EYE CARE, .
5460 S ARCHER AVE
CHICAGO, IL 60638
(773)735-6090

SIGN MANUFACTURER: OLYMPIC SIGNS

ADDRESS WHERE SIGN CAN BE SEEN PRIOR TO ERECTION:

TICKET NUMBER: 0

REINSPECTION CONTROL NUMBER:

TYPE OF SUPPORT FOR SIGN: BUILDING

SIGN BOARD SUPPORT MEMBERS: STEEL

ANNUAL FEE	
CONSTRUCTION FEE	200.00
1017 B FEE	
TOTAL FEE	200.00
AMOUNT PAID	200.00
BALANCE DUE	

Check # for Zoning

Check # for DCAP

TYPE OF SIGN: FLAT OR BOX

LENGTH	FT	IN	HEIGHT	FT.	IN
	50	0		2	2

AREA	SQ. FT	WEIGHT	LBS
	108		700

SIGN HEIGHT ABOVE GRADE/ROOF: FT 9

SHAPE OF SIGN: REGULAR

SIGN WILL READ:
24 HOUR EMERGENCY EYE CARE

NO OF LAMPS	TOTAL WATTAGE
5	780

TYPE OF LAMP: FLUORESCENT

NO. OF BALLAST/TRANSFORMERS	INPUT OF TRANSFORMERS
3	120

CONTRACTOR WILL INSTALL: [N] FEEDERS [Y] CUSTOMER LEADS

TYPE OF SWITCH: SPECIAL

LOCATION OF SWITCH: OUTSIDE SIGN

SIGN LOCATION:
WEST ELEVATION: ILLUMINATED SIGN BAND
DISPLAY "PARKING FOR PRIMARY EYE CARE ONLY" &
"24 HOUR EMERGENCY EYE CARE"

The undersigned certify that the statements in this application are true and correct and that all work done under the proposed permit will conform to the requirements of the Chicago Municipal Code

	REG NO.	BOND NO.	REG. NO.
	E69270		N91822

ELECT CONTR		SIGN ERECTOR	
OLYMPIC SIGNS, INC.	ELECTR	OLYMPIC SIGNS INC.	SIGNER
ADDRESS: 1130 N. GARFIELD LOMBARD, IL 60148		ADDRESS: 1130 N. GARFIELD LOMBARD IL, 60148	
SUPERVISOR SIGNATURE		SIGNATURE	

The permit issued on this application will authorize only signs here applied for If other signs are to be erected they must be covered by additional permits

City of Chicago
Rahm Emanuel, Mayor

Department of Buildings
Felicia Davis, Commissioner

TYPE OF BUSINESS

COMMERCIAL Other: EYE CARE

Name: PRIMARY EYE CARE

LIC #: STATE LICENSE

Renewal Date:

Projects Over:

[N] Private Property

[Y] Public Way Grant Permit #: 1113947

[ ] Planned Development/Manufacturing PMD/PD#:

Zoning District: B3 Other:

TYPE OF SIGN:

[ ] ADVERTISING [X] ILLUMINATE [ ] MOVEABLE

[X] BUSINESS [ ] FLASHING

TOTAL STREET FRONTAGE OF LOT (IN FEET)	187
TOTAL AREA OF NEW SIGN (SQ.FT.)	108
TOTAL AREA OF ALL SIGNS ON LOT (SQ.FT.)	334
HEIGHT OF SIGN ABOVE GRADE (TO TOP)	11ft 2in
DISTANCE OF CURB LINE OUTER EDGE (ft)	12
DISTANCE OF STRUCTURE INNER EDGE (ft)	12

DISTANCE FROM (ft):

A. PUBLIC PARK (OVER 10 ACRES)	1,000
B. EXPRESSWAY (IF LESS THAN 1,000 FT.)	1,000
C. RESIDENCE DISTRICT (ADVERTISING SIGNS ONLY)	60

IF REPLACEMENT SIGN OR CHANGE OF FACE, WHAT DOES THE EXISTING SIGN READ?

Original Payee:

Landmark Hold: [ ] **Status:**

ZONING (OFFICE USE ONLY)

SIGN BOND REQUIRED? [ ] YES

COUNCIL ORDER REQUIRED [ ] YES

IS SPECIAL PERMISSION REQUIRED FROM CHIEF ELECTRICAL

[ ] YES

IF YES, ATTACH LETTER OF REQUEST

TIME STAMP

SIGN CLERK

APPROVED FOR PERMIT

REMARKS

PUBLIC WAY USE UNIT: PERMIT INFORMATION S...

)3/2014 - Stan Adams

BA Name	PRIMARY EYE CARE ASSOCIATES
Location	5460 S. ARCHER AVE.
Zip Code	60638
Account Number	264190
Site Number	1
Area	PERMIT
Permit Type	SIGN
Permit Number	1113947

Next steps: Department of Buildings – Permit process for signs

Your Public Way Use permit number is shown above. This number is to be used for each item on your DOB application and is needed for the Buildings (DOB) online sign application located @ www.cityofchicago.org/buildings. All signs, canopies, banners, marquees and awnings require a buildings permit. Only a licensed sign erector may apply for the Buildings permit online. The Buildings permit application will ask for the Public Way Use permit number supplied above. For additional information please contact the Buildings Department at (312) 744-3400.

Please return the completed Public Way Use application to City Hall - 121 N. LaSalle Street, Chicago, IL 60602 Room 800. The completed application package must include a copy of the completed DOB application and the Public Way Use application. The Public Way Use application must contain the Alderman's signature, site plans on 8 1/2 X 11 paper, photos of the item(s), the signed Acceptance letter and a copy of the insurance certificate. For additional information please contact BACP at (312)-74-GOBIZ (312-744-6249).

City of Chicago

Or2014-417

Office of the City Clerk

Document Tracking Sheet

Meeting Date:	9/10/2014
Sponsor(s):	Burke (14)
Type:	Order
Title:	Issuance of permits for sign(s)/signboard(s) at 5460 S Archer Ave - 134 sq. ft.
Committee(s) Assignment:	Committee on Zoning, Landmarks and Building Standards

Committee on Zoning, Landmarks, and Building Standards

(Signs)

ORDERED, That the Commissioner of Buildings is hereby directed to issue a sign permit to: (Contractor's name and address)

Olympic Signs
1130 N. Garfield
Lombard, IL 60148

for the erection of a sign/signboard over 24 feet in height and/or over 100 square feet (in area of one face) at: (Business Name & Address)

Primary Eye Care Permit #100548891
5460 S. Archer Ave.
Chicago, IL 60638

Dimensions: **Length** 62' **Height** 2'-2"
Height above grade/roof to top of sign 11'
TOTAL SQUARE FOOT AREA: 134

Such sign(s) shall comply with all applicable provisions of TITLE 17 of the Chicago Zoning Ordinance and all other applicable provisions of the Municipal Code of the City of Chicago governing the construction and maintenance of outdoor signs, signboards and structures.

Alderman Burke - Ward 14

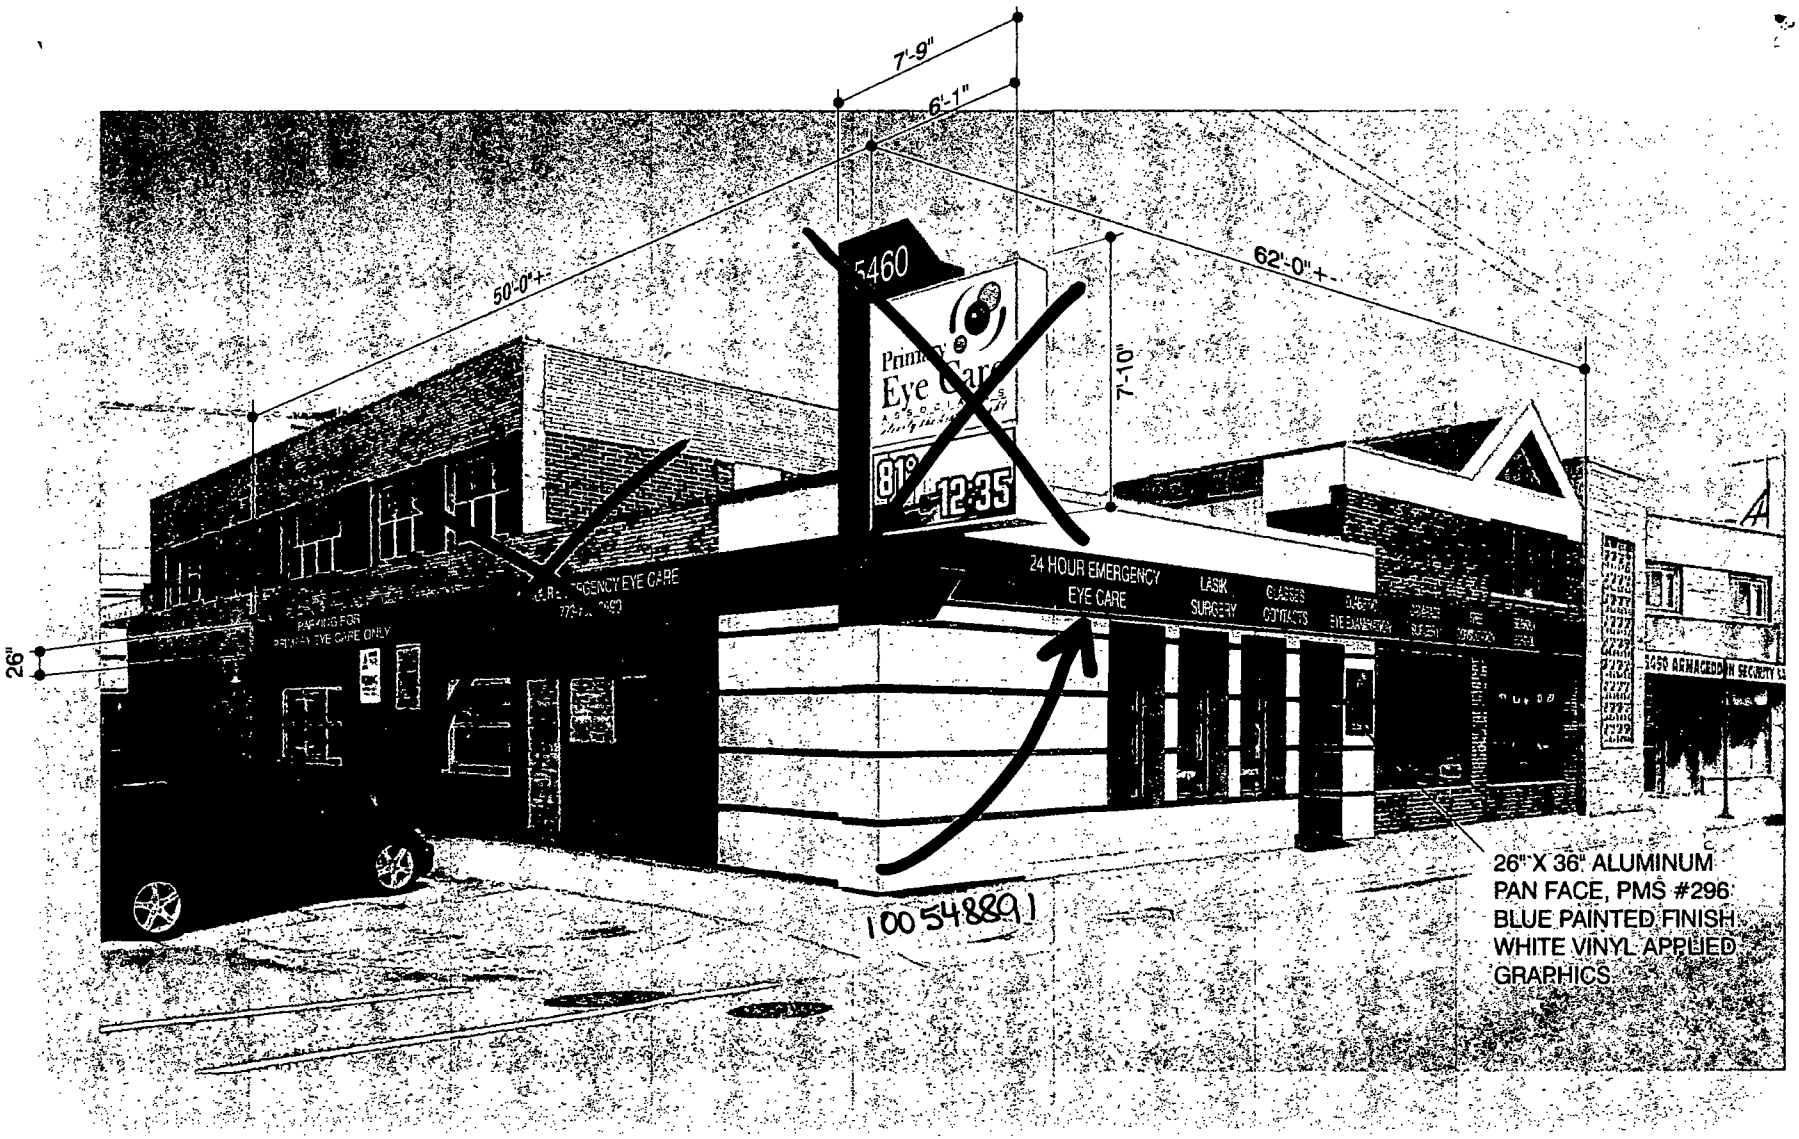

OLYMPIC SIGNS
1130 N. Garfield
Lombard, IL 60148
Ph.# 630.424.6100 Fx.# 630.424.6120 WWW.OLYSIGNS.COM

account representative: L GOTFRIED
client: Primary Eye Care
5460 S ARCHER AV. CHICAGO, IL
drawn by: JOHN W

- job#: 13-5160
- 4-29-13
- rev.# 6-24-14

Customer's Signatu
Comments:

THIS IS AN ORIGINAL UNPUBLISHED DRAWING SUBMITTED IN CONNECTION WITH A PROJECT WE ARE PLANNING FOR YOU. THIS IS NOT TO BE COPIED, REPRODUCED, EXHIBITED OR SHOWN TO ANYONE OUTSIDE OF YOUR ORGANIZATION WITHOUT THE WRITTEN PERMISSION OF OLYMPIC SIGNS, INC. ARTWORK IS EXCLUSIVE PROPERTY OF OLYMPIC SIGN INC.

62'-0"+-

26"

24 HOUR EMERGENCY EYE CARE | LASIK SURGERY | GLASSES CONTACTS | DIABETIC EYE EXAMINATION | CATARACT SURGERY | FREE CONSULTATION | SE HABLA ESPANOL

10054889

26"

PARKING FOR PRIMARY EYE CARE ONLY

24 HOUR EMERGENCY EYE CARE
773-735-6090

CONTINUOUS S/F INT. H.O. FLO. ILLUMINATED BAND DISPLAY 3/16" = 1'-0"

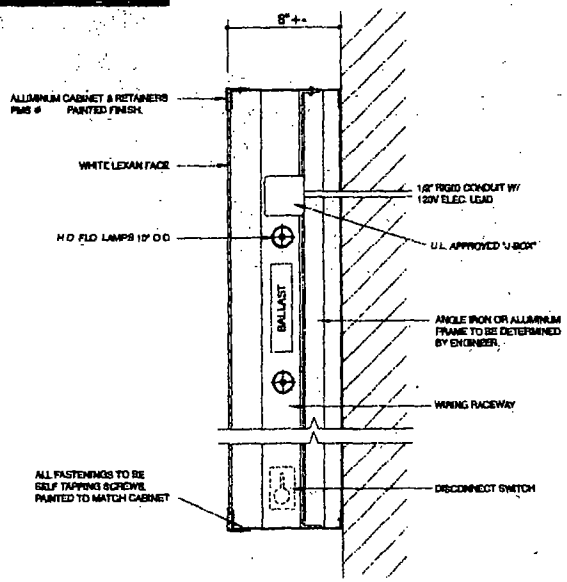

SIDE VIEW DETAIL NTS

Customer's Signature:_____ Date:_____

Comments:

OLYMPIC SIGNS
1130 N. Gail Field
Lombard, IL 60148
Ph: 630.424.6100 Fx: 630.424.6120
WWW.OLYSIGNS.COM

account representative: L GOTFRIED / client: Primary Eye Care, 5460 S ARCHER AV. CHICAGO, IL / drawn by: JOHN W

- job#: 13-5160
- 4-29-13
- rev.# 6-24-14

THIS IS AN ORIGINAL UNPUBLISHED DRAWING SUBMITTED IN CONNECTION WITH A PROJECT WE ARE PLANNING FOR YOU. THIS IS NOT TO BE COPIED, REPRODUCED, EXHIBITED OR SHOWN TO ANYONE OUTSIDE OF YOUR ORGANIZATION WITHOUT THE WRITTEN PERMISSION OF OLYMPIC SIGNS, INC. ARTWORK IS EXCLUSIVE PROPERTY OF OLYMPIC SIGN INC.

Copy Only - Ald. Burke's File

CITY OF CHICAGO

DEPARTMENT OF BUILDINGS

Sign Permit Application

APPROVAL NUMBER	APPLICATION NUMBER	ANNUAL FEE	WORK CODE	DRAWINGS ATTACHED
	100548891			☐ YES ☐ NO

DATE OF APPLICATION: 07/06/2014

ADDRESS OF SIGN: 5460 S ARCHER AVE, 60638-

BUILDING:

ORIGINAL PERMIT NUMBER:

TYPE OF PERMIT: NEW CONSTRUCTION (SIGN)

PAYER OF ANNUAL INSPECTION:
PRIMARY EYE CARE, .
5460 S ARCHER AVE
CHICAGO, IL 60638
(773)735-6090

SIGN MANUFACTURER: OLYMPIC SIGNS

ADDRESS WHERE SIGN CAN BE SEEN PRIOR TO ERECTION:

TICKET NUMBER: 0

REINSPECTION CONTROL NUMBER:

TYPE OF SUPPORT FOR SIGN: BUILDING

SIGN BOARD SUPPORT MEMBERS: STEEL

ANNUAL FEE	
CONSTRUCTION FEE	200.00
1017 B FEE	
TOTAL FEE	200.00
AMOUNT PAID	200.00
BALANCE DUE	

Check # for Zoning

Check # for DCAP

TYPE OF SIGN: FLAT OR BOX

LENGTH FT	LENGTH IN	HEIGHT FT	HEIGHT IN
62	0	2	2

AREA SQ FT.	WEIGHT LBS.
134	700

SIGN HEIGHT ABOVE GRADE/ROOF FT.: 9

SHAPE OF SIGN: REGULAR

SIGN WILL READ:
24 HOUR EMERGENCY EYE CARE

NO OF LAMPS	TOTAL WATTAGE
5	780

TYPE OF LAMP: FLUORESCENT

NO. OF BALLAST/TRANSFORMERS	INPUT OF TRANSFORMERS
3	120

CONTRACTOR WILL INSTALL: [N] FEEDERS [Y] CUSTOMER LEADS

TYPE OF SWITCH: SPECIAL

LOCATION OF SWITCH: OUTSIDE SIGN

SIGN LOCATION:
SOUTH ELEVATION: ILLUMINATED SIGN BAND
DISPLAY "24 HOUR EMERGENCY EYE CARE"

The undersigned certify that the statements in this application are true and correct and that all work done under the proposed permit will conform to the requirements of the Chicago Municipal Code

	REG. NO	
ELECT CONTR	E69270	
OLYMPIC SIGNS, INC.		ELECTR
ADDRESS		
1130 N. GARFIELD		
LOMBARD, IL 60148		
SUPERVISOR SIGNATURE		

BOND NO	REG. NO. N91822
SIGN ERECTOR	
OLYMPIC SIGNS INC.	SIGNER
ADDRESS	
1130 N. GARFIELD	
LOMBARD IL, 60148	
SIGNATURE	

The permit issued on this application will authorize only signs here applied for If other signs are to be erected they must be covered by additional permits

City of Chicago
Rahm Emanuel, Mayor

Department of Buildings
Felicia Davis, Commissioner

TYPE OF BUSINESS

COMMERCIAL Other: EYE CARE

Name: PRIMARY EYE CARE

LIC #: STATE LICENSE

Renewal Date:

Projects Over:

[N] Private Property

[Y] Public Way Grant Permit #: 1113947

[ ] Planned Development/Manufacturing PMD/PD#:

Zoning District: B3 Other:

TYPE OF SIGN:

[ ] ADVERTISING [X] ILLUMINATE [ ] MOVEABLE

[X] BUSINESS [ ] FLASHING

TOTAL STREET FRONTAGE OF LOT (IN FEET)	187
TOTAL AREA OF NEW SIGN (SQ.FT.)	134
TOTAL AREA OF ALL SIGNS ON LOT (SQ.FT.)	334
HEIGHT OF SIGN ABOVE GRADE (TO TOP)	11ft 2in
DISTANCE OF CURB LINE OUTER EDGE (ft)	10
DISTANCE OF STRUCTURE INNER EDGE (ft)	10

DISTANCE FROM (ft):

A. PUBLIC PARK (OVER 10 ACRES)	1,000
B. EXPRESSWAY (IF LESS THAN 1,000 FT.)	1,000
C. RESIDENCE DISTRICT (ADVERTISING SIGNS ONLY)	60

IF REPLACEMENT SIGN OR CHANGE OF FACE, WHAT DOES THE EXISTING SIGN READ?

Original Payee:

Landmark Hold: [ ] **Status:**

ZONING (OFFICE USE ONLY)

SIGN BOND REQUIRED? [ ] YES

COUNCIL ORDER REQUIRED [ ] YES

IS SPECIAL PERMISSION REQUIRED FROM CHIEF ELECTRICAL

[ ] YES

IF YES, ATTACH LETTER OF REQUEST

TIME STAMP

SIGN CLERK

APPROVED FOR PERMIT

REMARKS

PUBLIC WAY USE UNIT: PERMIT INFORMATION SHEET

Copy

07/03/2014 - Stan Adams

DBA Name	**PRIMARY EYE CARE ASSOCIATES**
Location	**5460 S. ARCHER AVE.**
Zip Code	**60638**
Account Number	**264190**
Site Number	**1**
Area	**PERMIT**
Permit Type	**SIGN**
Permit Number	**1113947**

Next steps: Department of Buildings – Permit process for signs

Your Public Way Use permit number is shown above. This number is to be used for each item on your DOB application and is needed for the Buildings (DOB) online sign application located @ www.cityofchicago.org/buildings. All signs, canopies, banners, marquees and awnings require a buildings permit. Only a licensed sign erector may apply for the Buildings permit online. The Buildings permit application will ask for the Public Way Use permit number supplied above. For additional information please contact the Buildings Department at (312) 744-3400.

Please return the completed Public Way Use application to City Hall - 121 N. LaSalle Street, Chicago, IL 60602 Room 800. The completed application package must include a copy of the completed DOB application and the Public Way Use application. The Public Way Use application must contain the Alderman's signature, site plans on 8 1/2 X 11 paper, photos of the item(s), the signed Acceptance letter and a copy of the insurance certificate. For additional information please contact BACP at (312)-74-GOBIZ (312-744-6249).

City of Chicago

Office of the City Clerk

Document Tracking Sheet

Or2014-416

Meeting Date:	9/10/2014
Sponsor(s):	Thompson (16)
Type:	Order
Title:	Issuance of permits for sign(s)/signboard(s) at 6057 S Western Ave
Committee(s) Assignment:	Committee on Zoning, Landmarks and Building Standards

CITY COUNCIL MEETING
Introduced September 10, 2014

Ordered, that the Commissioner of Buildings is hereby authorized and directed to issue a sign permit to:

Sign Effects
1400 Norwood
Itasca, IL 60143

For the erection of a sign/signboard over 24 feet in height and/or 100 square feet in the area of one facet at:

Ombudsman Chicago South
6057 S. Western Ave
Chicago, IL 60636

Dimensions: Length: **25 Ft** Height: **4 Ft 10"**

Height above grade/roof to top of sign: **19 Ft 10 "**

Total Square Foot Area: **121 Sq Ft**

Such sign(s) shall comply with the applicable provisions of Title 17 of the Chicago Zoning Ordinance of the Municipal Code of the City of Chicago governing the construction and maintenance of outdoor signs, signboards and structures.

JoAnn Thompson

JoAnn Thompson
Alderman, 16th Ward

OMBUDSMAN-SOUTH.pdf

SQUARE FOOTAGE: 120² FT

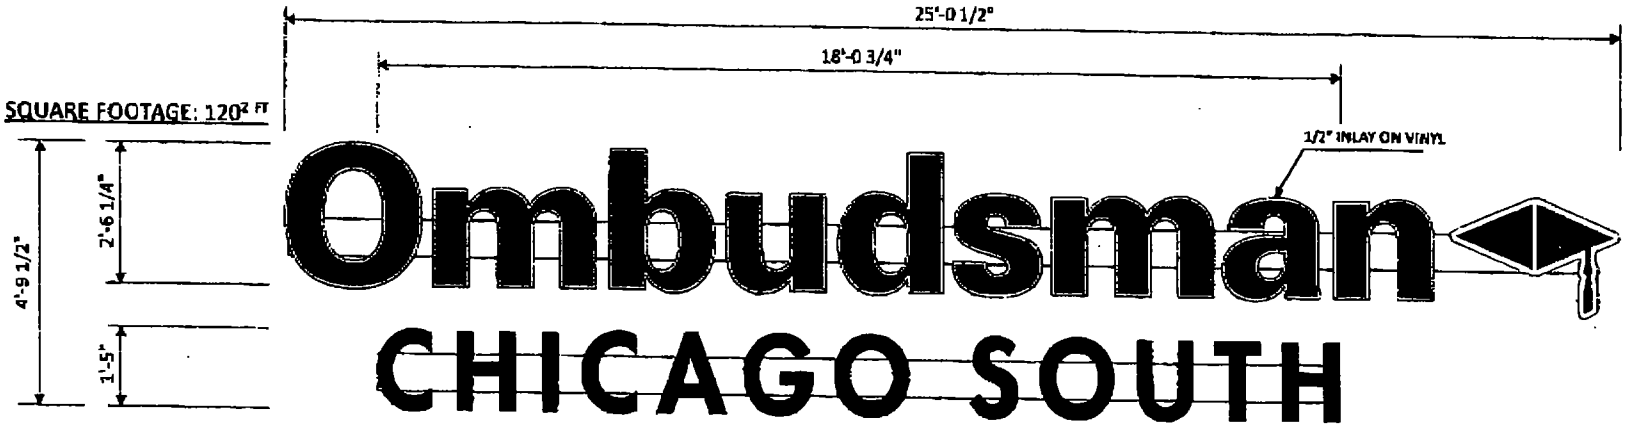

(1) COMPLETE SET OF LED ILLUMINATED CHANNEL LETTERS WITH A 30" HEIGHT RACEWAY MOUNTED. WHITE ACRYLIC FACES WITH PERFORATED VINYL OVERLAY. FACES ARE TO BE TRIMCAPPED FOR A SHOEBOX FIT. CABINET DEPTH TO BE 5". RACEWAY TO BE 8" HIGH AND 8" DEEP. UL LISTED WITH SERVICE SWITCH INSTALLED.

(1) COMPLETE SET OF LED ILLUMINATED CHANNEL LETTERS WITH A 17" HEIGHT RACEWAY MOUNTED. WHITE ACRYLIC FACES WITH PERFORATED VINYL OVERLAY. FACES ARE TO BE TRIMCAPPED FOR A SHOEBOX FIT. CABINET DEPTH TO BE 5". RACEWAY TO BE 8" HIGH AND 8" DEEP. UL LISTED WITH SERVICE SWITCH INSTALLED.

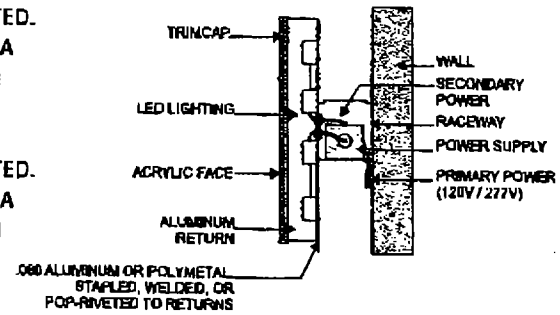

TYPICAL RACEWAY MOUNTED LED CHANNEL LETTERS
U.L. 2161 LISTED AND 1999 N.E.C. COMPLIANT
NOT TO SCALE

OMBUDSMAN
CHICAGO SOUTH
6057 S. WESTERN AVE
CHICAGO, IL
ORDER #

COLORS:
CHANNEL FACES: PERFORATED BLACK
TRIMCAPS: BLACK
INLAY: WHITE
LOGO: BLACK, 3630-83 REGAL RED

ACCEPTED BY: _____ DATE: _____

ALL INFORMATION CONTAINED ON THIS DRAWING IS CONFIDENTIAL AND PROPRIETARY. IT IS THE SOLE PROPERTY OF ADAMS SIGNS AND IS NOT TO BE REPRODUCED BY ANY ONE WITHOUT WRITTEN CONSENT FROM ADAMS SIGNS.

THIS SIGN SHALL REMAIN THE PROPERTY OF ADAMS SIGNS UNTIL FULLY PAID FOR.

THE INTENT OF THIS DRAWING IS TO SHOW A CONCEPTUAL REPRESENTATION OF THE PROPOSED SIGNAGE. DUE TO VARIATIONS IN PRINTING DEVICES AND SUBSTRATES, THE FINISHED PRODUCT MAY DIFFER SLIGHTLY FROM DRAWING.

ADAMS ELECTRIC SIGNS
CHICAGO, IL

DARRYL MARTIN
7772 W CENTRAL AVE
RIVER FOREST, IL 60305
312-859-4096

SCALE: 3/8"=1'-0"	DATE: 7-03-14 / 7-22-14
SALES: DARRYL	ART: NV
DWG. #: 0714004	CKD.:
FACE TRIM SIZE:	

AS BUILT: CABINET TRIM SIZE

OMBUDSMAN-SOUTH.pdf

CURRENT

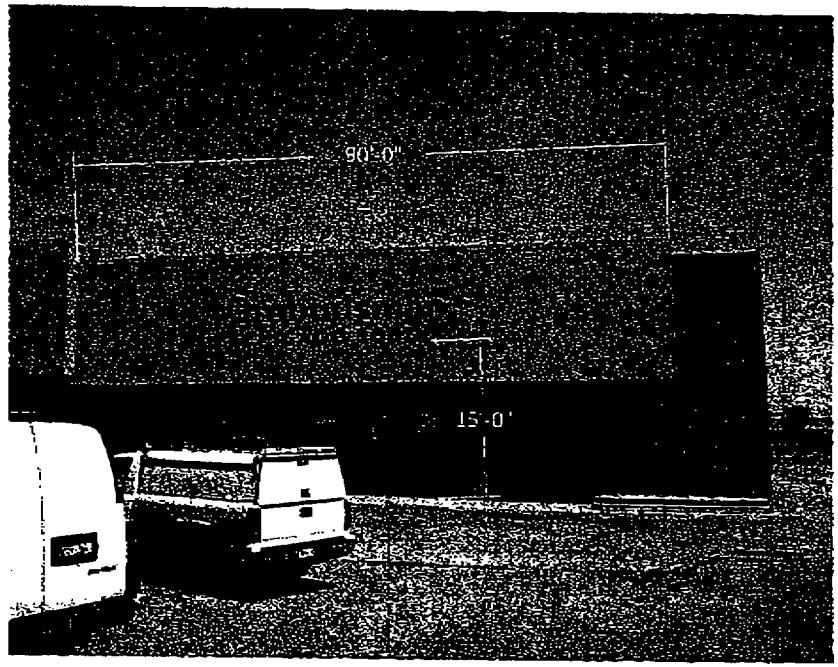

PROPOSED

OMBUDSMAN
CHICAGO SOUTH
6057 S. WESTERN AVE
CHICAGO, IL
ORDER #

ACCEPTED BY: _____ DATE: _____

ALL INFORMATION CONTAINED ON THIS DRAWING IS CONFIDENTIAL AND PROPRIETARY. IT IS THE SOLE PROPERTY OF ADAMS SIGNS AND IS NOT TO BE REPRODUCED BY ANYONE WITHOUT WRITTEN CONSENT FROM ADAMS SIGNS.

THIS SIGN SHALL REMAIN THE PROPERTY OF ADAMS SIGNS UNTIL FULLY PAID FOR.

THE INTENT OF THIS DRAWING IS TO SHOW A CONCEPTUAL REPRESENTATION OF THE PROPOSED SIGNAGE. DUE TO VARIATIONS IN PRINTING DEVICES AND SUBSTRATES, THE FINISHED PRODUCT MAY DIFFER SLIGHTLY FROM DRAWING.

ADAMS ELECTRIC SIGNS CHICAGO, IL	DARRYL MARTIN 7772 W CENTRAL AVE RIVER FOREST, IL 60305 312-859-4096	SCALE: NTS DATE: 7-03-14 / 7-22-14 SALES: DARRYL ART: NV DWG. #: 0714004 CKD. :
AS BUILT:	CABINET TRIM SIZE:	FACE TRIM SIZE:

City of Chicago

O2014-6868

Office of the City Clerk

Document Tracking Sheet

Meeting Date:	9/10/2014
Sponsor(s):	Waguespack (32)
Type:	Ordinance
Title:	Issuance of permits for sign(s)/signboard(s) at 1930 N Clybourn Ave
Committee(s) Assignment:	Committee on Zoning, Landmarks and Building Standards

Be It Ordained by the City Council of the City of Chicago:

SECTION 1. That the Commissioner of Buildings is hereby authorized and directed to issue a sign permit to Omega Sign & Lighting Inc. at 100 W. Fay, Addison, IL 60101 for the erection of a sign/signboard over 24 feet in height and/or over 100 square feet (in area of one face) at 1930 N Clybourn, Chicago, IL 60614, with the dimensions, height and square foot area:

Dimensions: width, 160"; height, 242"
Height Above Grade/Roof to Top of Sign: 25 feet
Total Square Foot Area: 268.8 square feet

Notwithstanding any provisions of Title 17 of the Municipal Code of the City of Chicago (the Chicago Zoning Ordinance) to the contrary, the Commissioner of Buildings is hereby directed and authorized to issue a sign permit to the address referenced within this ordinance.

SECTION 2. This ordinance shall be in full force and effect from and after its passage and due publication.

1930 N. Clybourn
(Application No. _____)

Scott Waguespack
Alderman, 32nd Ward

Printed Banner - The Lock Up - Clybourn St. Chicago, IL

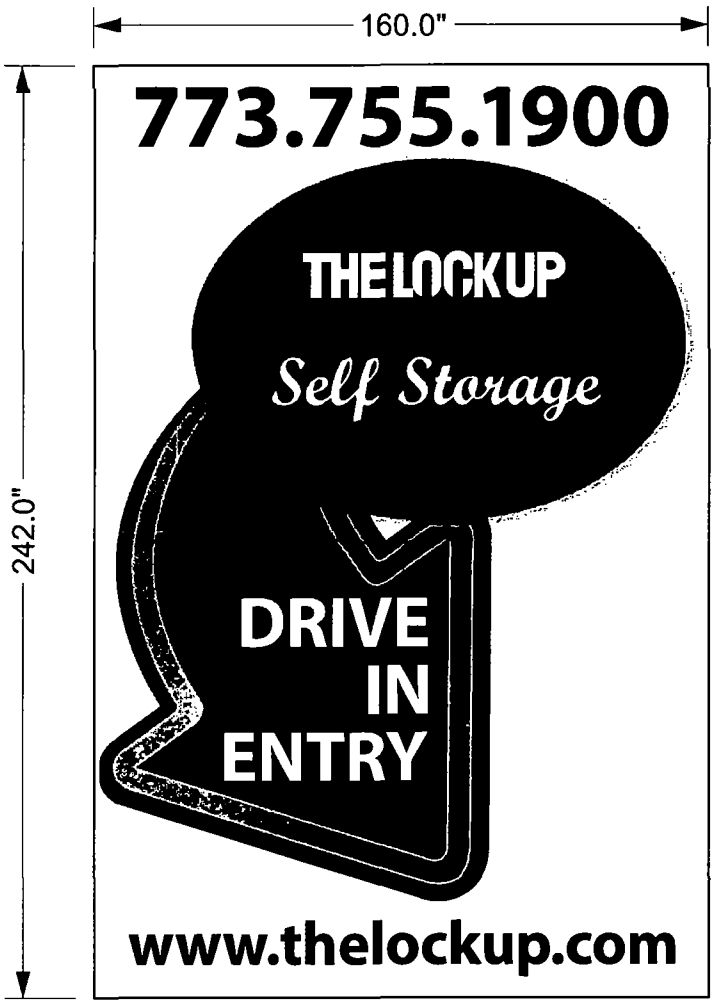

Scale: 1/4" = 1'

N. Clyborn Banner

Quantity:	**1**
Overall Height:	**242"**
Overall Length:	**160"**
Total Sq. Ft.:	**268.8**
Face:	
Vinyl:	**Digitally Printed Banner**
Illumination:	**None**

Notes:

OMEGA Sign & Lighting Inc.

☐ AS NOTED
☐ WITH CHANGES

CUSTOMER APPROVAL DATE

LANDLORD APPROVAL DATE

The customer agrees that Omega Sign & Lighting Inc. will fabricate signs as per the above rendering(s) and customer agrees to all charges to fabricate sign(S) including permit & procurement fees & storage fees. The colors depicted in this rendering are not the exact color matches that will be displayed in the sign(s) construction, exact color swatches for each color can be supplied only upon the owners request

CLIENT NAME: The Lock Up

SITE LOCATION: 1980 Clybourn St. Chicago, IL

DRAWING NAME: 14-00001-02 05 14

REVISION DATES: 02-05-14

ELECTRICAL NOTES

Sign Company DOES NOT provide primary electrical to sign. Power to the sign must be done by a licensed electrical contractor or licensed electrician

Each sign must have:

1. A minimum of one dedicated 120V 20A circuit.
2. Junction box installed within 6 feet of sign.
3. Three wires: Line. Ground and Neutral.

UL LISTED

City of Chicago

O2014-6869

Office of the City Clerk

Document Tracking Sheet

Meeting Date:	9/10/2014
Sponsor(s):	Waguespack (32)
Type:	Ordinance
Title:	Issuance of permits for sign(s)/signboard(s) at 1930 N Clybourn Ave (facing Marcy St)
Committee(s) Assignment:	Committee on Zoning, Landmarks and Building Standards

Be It Ordained by the City Council of the City of Chicago:

SECTION 1. That the Commissioner of Buildings is hereby authorized and directed to issue a sign permit to Omega Sign & Lighting Inc. at 100 W. Fay, Addison, IL 60101 for the erection of a sign/signboard over 24 feet in height and/or over 100 square feet (in area of one face) at 1930 N Clybourn (facing Marcey St.), Chicago, IL 60614, with the dimensions, height and square foot area:

Dimensions: width, 160"; height, 242"
Height Above Grade/Roof to Top of Sign: 25 feet
Total Square Foot Area: 268.8 square feet

Notwithstanding any provisions of Title 17 of the Municipal Code of the City of Chicago (the Chicago Zoning Ordinance) to the contrary, the Commissioner of Buildings is hereby directed and authorized to issue a sign permit to the address referenced within this ordinance.

SECTION 2. This ordinance shall be in full force and effect from and after its passage and due publication.

1930 N. Clybourn
(Application No. _____)

Scott Waguespack
Alderman, 32nd Ward

Printed Banner - The Lock Up - Clybourn St. Chicago, IL

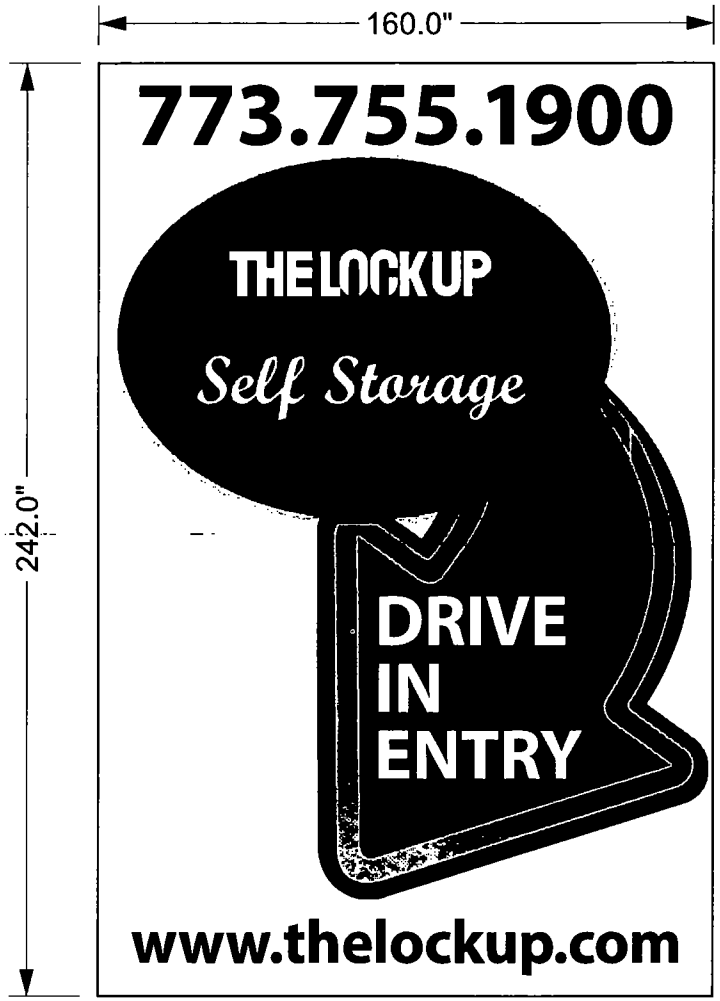

Scale: 1/4" = 1'

Marcey St. Banner

Quantity:	**1**
Overall Height:	**242"**
Overall Length:	**160"**
Total Sq. Ft.:	**268.8**
Face:	
Vinyl:	**Digitally Printed Banner**
Illumination:	**None**

Notes:

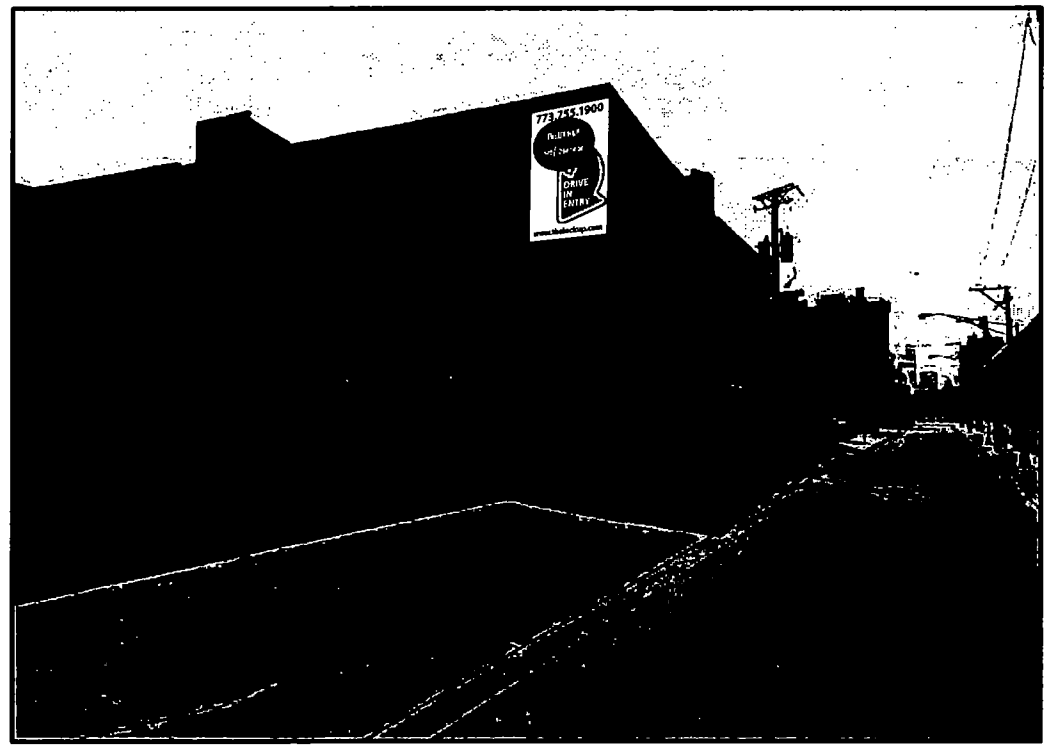

Omega Sign & Lighting Inc.

☐ AS NOTED
☐ WITH CHANGES

CUSTOMER APPROVAL DATE

LANDLORD APPROVAL DATE

The customer agrees that Omega Sign & Lighting Inc. will fabricate signs as per the above rendering(s) and customer agrees to all charges to fabricate sign(s) including permit & procurement fees & storage fees. The colors depicted in this rendering are not the exact color units, but that will be displayed in the sign(s) construction, exact color swatches for each color can be supplied only upon the owners request.

CLIENT NAME: The Lock Up

SITE LOCATION: ~~1900~~ 1930 Clybourn St. Chicago, IL

DRAWING NAME: 14-00001-02 05 14

REVISION DATES: 02-05-14

ELECTRICAL NOTES

Sign Company DOES NOT provide primary electrical to sign. Power to the sign must be done by a licensed electrical contractor or licensed electrician.

Each sign must have:

1. A minimum of one dedicated 120V 20A circuit.
2. Junction box installed within 6 feet of sign.
3. Three wires: Line, Ground and Neutral.

UL LISTED

City of Chicago

O2014-7951

Office of the City Clerk

Document Tracking Sheet

Meeting Date:	9/10/2014
Sponsor(s):	Waguespack (32)
Type:	Ordinance
Title:	Issuance of permits for sign(s)/signboard(s) at 1232 W North Ave
Committee(s) Assignment:	Committee on Zoning, Landmarks and Building Standards

Be It Ordained by the City Council of the City of Chicago:

SECTION 1. That the Commissioner of Buildings is hereby authorized and directed to issue a sign permit to QT Sign Inc. at 1391 Wright Blvd, Schaumburg, IL 60193 for the erection of a sign/signboard over 24 feet in height and/or over 100 square feet (in area of one face) at 1232 W. North Ave., Chicago, IL 60642, with the dimensions, height and square foot area:

Dimensions: width, 50 feet 7 inches; height, 6 feet
Height Above Grade/Roof to Top of Sign: 28 feet 6 inches
Total Square Foot Area: 303.5 square feet

Notwithstanding any provisions of Title 17 of the Municipal Code of the City of Chicago (the Chicago Zoning Ordinance) to the contrary, the Commissioner of Buildings is hereby directed and authorized to issue a sign permit to the address referenced within this ordinance.

SECTION 2. This ordinance shall be in full force and effect from and after its passage and due publication.

1732 W. North Ave.
(Application No. _____)

Scott Waguespack
Alderman, 32nd Ward

EXISTING

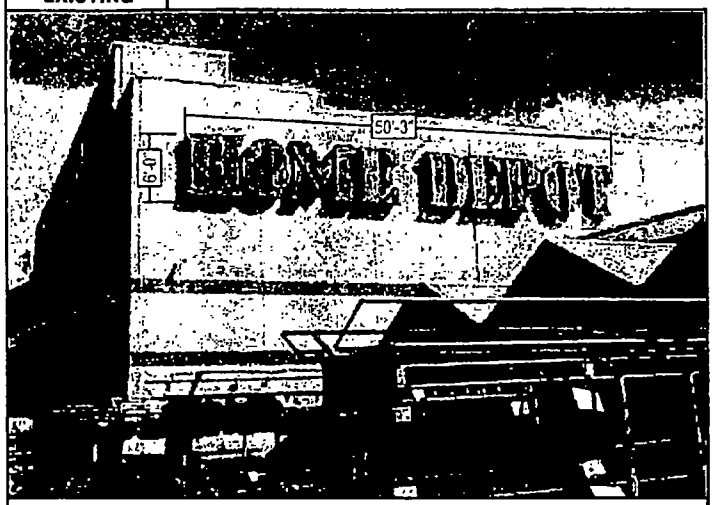

Existing HD 6'-0" Illuminated (Neon) Channel Letterset

PROPOSED

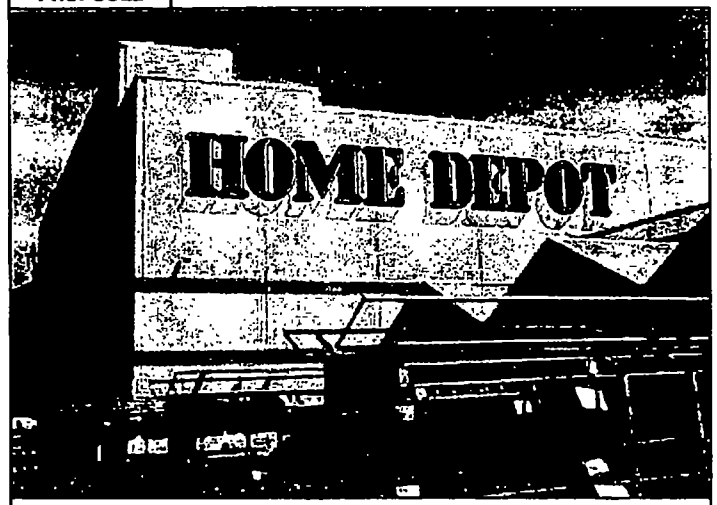

HD 6'-0" Illuminated (LED) Channel Letterset

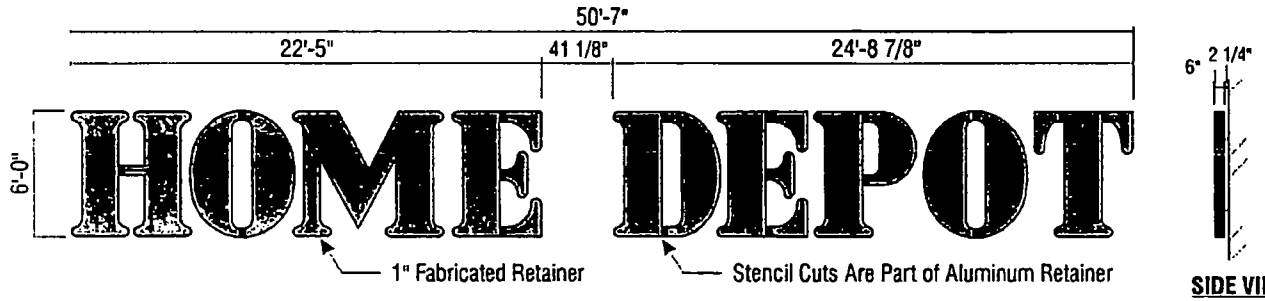

SIDE VIEW

HD-72CL - 6'-0" 'HD' ILLUMINATED CHANNEL LETTERSET - Sq.Ft. 303.5

QTY: 1

NOTE.
- REMOVE EXISTING LETTERSET
- INSTALL NEW LETTERSET ON FASCIA IN SAME LOCATION AS SHOWN

SCALE: 1/8" = 1'-0"

COLORS

- Letter Faces = .150 Sheffield Polycarbonate LD - 2119 Orange
- Letter Retainer = Fabricated Aluminum Retainers Gloss Black (Akzo Nobel 8-15)
- Letter Returns = Gloss Black (Akzo Nobel 8-15) or Pre-finished
- Inside Letter = White (Akzo Nobel Epoxy Primer White 4.6) or Pre-finished
- LED's = GE Tetra Max (GE Part: GERCMXWL6) Wide Angle LED - Red/Orange

Drawing created by: ICON

SIGN 1

Location: 1935 W North Ave, Chicago IL 60642

Proj #: 933

Loc #: 1912

File Path: Active\ACCOUNTS\H\Home Depot\Locations 2014\933-1912_Chicago_IL

Drawing prepared for: THE HOME DEPOT

Rev #:	Req#:	Date:	Req. By:	Drawn By	Revision Description:
Original	178792	05/13/14	MC	JF	
Rev 1	000000	00/00/00	XXX	XXX	Notes
Rev 2	000000	00/00/00	XXX	XXX	
Rev 3	000000	00/00/00	XXX	XXX	
Rev 4	000000	00/00/00	XXX	XXX	
Rev 5	000000	00/00/00	XXX	XXX	
Rev 6	000000	00/00/00	XXX	XXX	

Rev #:	Req#	Date.	Req. By	Drawn By
Rev 7	000000	00/00/00	XXX	XXX
Rev 8	000000	00/00/00	XXX	XXX
Rev 9	000000	00/00/00	XXX	XXX
Rev 10	000000	00/00/00	XXX	XXX

Drawings are the exclusive property of ICON. Any unauthorized use or duplication is not permitted.

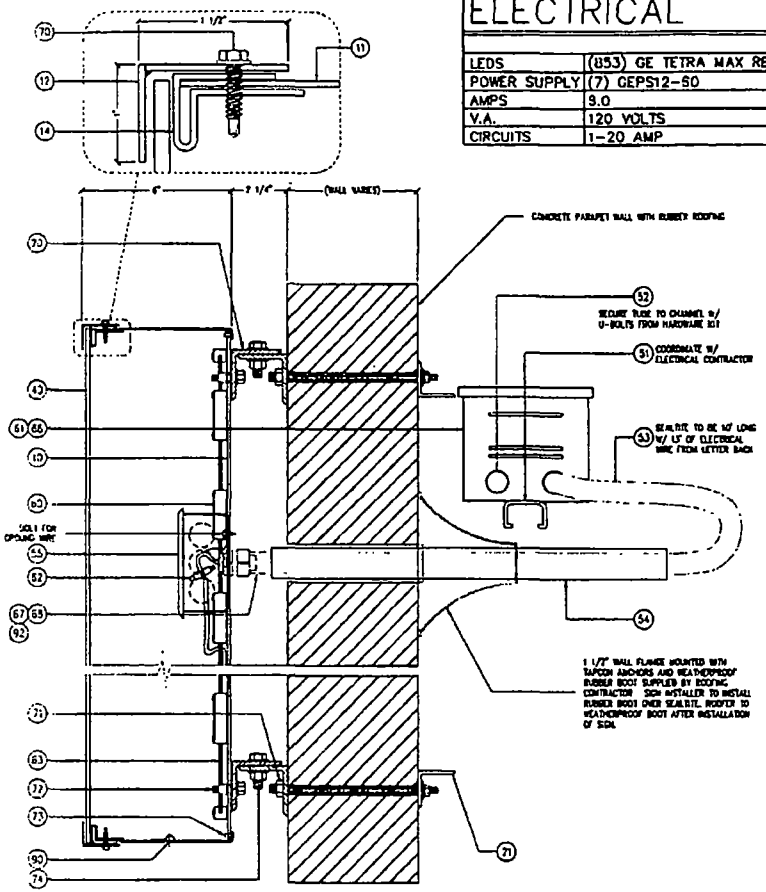

A SECTION

ELECTRICAL

LEDS	(853) GE TETRA MAX RED-ORANGE MODULES (610nm)
POWER SUPPLY	(7) GEPS12-60
AMPS	9.0
V.A.	120 VOLTS WATTS 714.00
CIRCUITS	1-20 AMP

BILL OF MATERIALS

No.	QTY.	DESCRIPTION	SPEC.
10	AS REQ'D	.080" ALUMINUM SHEET PRE-COAT WHITE, LETTER BACK	-
11	AS REQ'D	.063" ALUM. BLACK GLOSS PRECOAT, LTR. RETURN-(L) WRAPPED	-
12	AS REQ'D	.080" X 1" X 1 1/2" ALUM. RETAINER W/STENCIL CUTS, BLACK PRECOAT	3003
14	AS REQ'D	.063" ALUM, 3/4" X 3/4" X 5" FACE SUPPORT CUP SYSTEM (SPACED 10"-12")	ALUM
** 20	AS REQ'D	2" X 2" X 3/16" GALV. STEEL 90 DEGREE MOUNTING CLIPS	-
21	AS REQ'D	2" X 2" X 1/8" STEEL ANGLE	-
40	AS REQ'D	.150 LEXAN #2119 ORANGE, (LTR FACE)	-
51	AS REQ'D	UNI-STRUT "C" CHANNEL (SPANNING TOTAL LENGTH)	-
52	AS REQ'D	PVC TUBE	-
53	AS REQ'D	#1/2 SEALTITE FLEXIBLE CONDUIT W/ WET LOCATION CORD & CABLE FITTINGS	-
54	AS REQ'D	1 1/4" ALUMINUM SLEEVE W/ 16" MIN. VISIBLE PROTRUSION THRU WALL	-
55	AS REQ'D	JUNCTION BOX, UL LISTED	-
60	SEE CHART	GE TETRA MAX RED-ORANGE LED MODULES (SEE CHART ON S2)	-
61	SEE CHART	POWER SUPPLY (SEE CHART ON S2)	-
62	SEE CHART	SPLICE CONNECTORS (SEE CHART ON S2)	-
63	SEE CHART	SUPPLY WIRE (SEE CHART ON S2)	-
65	1	20-AMP TOGGLE SWITCH, U.L.	-
66	AS REQ'D	WEATHERPROOF ALUM. LED POWER SUPPLY HOUSING (UL CERTIFIED, CAS APPROVED)	-
** 67	AS REQ'D	1/2" DIA. SEALTITE CONDUIT	-
** 68	AS REQ'D	1/2" SEALTITE FITTING, UL	-
70	AS REQ'D	#8 S.S. HEX HEAD TEK SCREWS	-
** 71	AS REQ'D	3/8"ø-16 S.S. THREADED ROD W/ NUTS AND WASHERS	18/8
72	AS REQ'D	3/8"ø RIV NUT W/ HEX BOLT, WASHERS	-
73	AS REQ'D	#54 POP RIVET	-
** 74	AS REQ'D	3/8"ø-16 S.S. HEX BOLT W/NUT AND WASHERS	-
90	AS REQ'D	PRE-DRILLED 5/16"ø DRAIN HOLE, w/ LIGHT BAFFLE MIN 2/ LETTER	-
91	1	UNION, U.L. AND ELECTRICAL LABEL LOCATION	-
92	AS REQ'D	SILICONE CAULKING APPLIED TO ALL WALL PENETRATIONS	-

**INCLUDED IN HARDWARE KIT

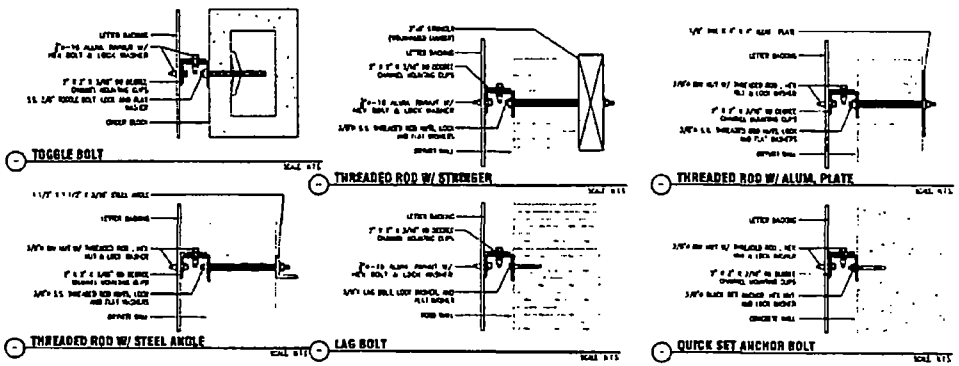

J MOUNTING OPTIONS

SIGN 1 BOM

Location:
1232 W North Ave
Chicago IL 60642

Proj #: 933
Loc #: 1912

File Path:
Active\ACCOUNTS\H\Home Depot\Locations 2014\933-1912_Chicago_IL

Drawing prepared for:
THE HOME DEPOT

Rev #:	Req#:	Date:	Req. By:	Drawn By:	Revision Description:
Original	176792	05/13/14	MC	JF	
Rev 1	000000	00/00/00	XXX	XXX	None
Rev 2	000000	00/00/00	XXX	XXX	
Rev 3	000000	00/00/00	XXX	XXX	
Rev 4	000000	00/00/00	XXX	XXX	
Rev 5	000000	00/00/00	XXX	XXX	
Rev 6	000000	00/00/00	XXX	XXX	

Rev #	Req#.	Date.	Req. By:	Drawn By:
Rev 7	000000	00/00/00	XXX	XXX
Rev 8	000000	00/00/00	XXX	XXX
Rev 9	000000	00/00/00	XXX	XXX
Rev 10	000000	00/00/00	XXX	XXX

Drawings are the exclusive property of ICON. Any unauthorized use or duplication is not permitted.

City of Chicago

Office of the City Clerk

Document Tracking Sheet

Or2014-422

Meeting Date:	9/10/2014
Sponsor(s):	Waguespack (32)
Type:	Order
Title:	Issuance of permits for sign(s)/signboard(s) at 2112 N Ashland Ave
Committee(s) Assignment:	Committee on Zoning, Landmarks and Building Standards

COMMITTEE ON ZONING, LANDMARKS & BUILDING STANDARDS

(signs)

ORDERED, That the Commissioner of Buildings is hereby directed to issue a sign permit to:

Doyle Signs, Inc
232 W Interstate Road
Addison, IL 60101

For the erection of a sign/signboard over 24 feet in height and/or 100 square feet (in area of one face) at:

Mariano's Fresh Market
2112 N Ashland Ave
Chicago, IL 60614

Dimensions: Length: 23 feet - 0 inches Height: 8 feet - 3 inches

Height above grade/roof to top of sign: 30 feet – 0 inches

TOTAL SQUARE FOOT AREA: 190 square feet

Such sign(s) shall comply with all applicable provisions of TITLE 17 of the Chicago Zoning Ordinance and all other applicable provisions of the Municipal Code of the CITY OF CHICAGO governing the construction and maintenance of outdoor sign, signboards and structures.

32nd Ward Alderman
Scott Waguespack

CITY OF CHICAGO

DEPARTMENT OF BUILDINGS

Sign Permit Application

APPROVAL NUMBER	APPLICATION NUMBER	ANNUAL FEE	WORK CODE	DRAWINGS ATTACHED
	100553955			☐ YES ☒ NO

DATE OF APPLICATION: 08/05/2014

ADDRESS OF SIGN: 2112 N ASHLAND AVE, 60614-

BUILDING:

ORIGINAL PERMIT NUMBER:

TYPE OF PERMIT: NEW CONSTRUCTION (SIGN)

PAYER OF ANNUAL INSPECTION:
MARIANO'S, MARIANO'S
2112 N ASHLAND AVE
CHICAGO, IL 60614
(630)543-9490

SIGN MANUFACTURER: DOYLE SIGNS, INC

ADDRESS WHERE SIGN CAN BE SEEN PRIOR TO ERECTION:

TICKET NUMBER: 0

REINSPECTION CONTROL NUMBER: LL # 7-31106

TYPE OF SUPPORT FOR SIGN: BUILDING

SIGN BOARD SUPPORT MEMBERS: NONE

ANNUAL FEE	
CONSTRUCTION FEE	200.00
1017 B FEE	
TOTAL FEE	200.00
AMOUNT PAID	200.00
BALANCE DUE	

Check # for Zoning

Check # for DCAP

TYPE OF SIGN: FLAT OR BOX

LENGTH	FT.	IN.	HEIGHT	FT.	IN
	23	0		8	3

AREA	SQ. FT.	WEIGHT	LBS
	190		250

SIGN HEIGHT ABOVE GRADE/ROOF: FT 30

SHAPE OF SIGN: REGULAR

SIGN WILL READ:
MARIANO'S

NO OF LAMPS:

TOTAL WATTAGE:

TYPE OF LAMP:

NO. OF BALLAST/TRANSFORMERS:

INPUT OF TRANSFORMERS:

CONTRACTOR WILL INSTALL: [N] FEEDERS [N] CUSTOMER LEADS

TYPE OF SWITCH:

LOCATION OF SWITCH:

SIGN LOCATION:
INSTALLATION OF (1) SET OF NON ILLUMINATED CHANNEL LETTERS TO BE MOUNTED TO THE WEST BUILDING ELEVATION

The undersigned certify that the statements in this application are true and correct and that all work done under the proposed permit will conform to the requirements of the Chicago Municipal Code

	REG. NO.
ELECT CONTR	
ADDRESS	
SUPERVISOR SIGNATURE	

BOND. NO. 646 960	REG. NO. E92684
SIGN ERECTOR: DOYLE SIGINS INC	SIGNER
ADDRESS: 232 INTERSTATE RD - P.O. BOX 1068 ADDISON IL, 60101-	
SIGNATURE	

The permit issued on this application will authorize only signs here applied for. If other signs are to be erected they must be covered by additional permits

City of Chicago
Rahm Emanuel, Mayor

Department of Buildings
Felicia Davis, Commissioner

TYPE OF BUSINESS
COMMERCIAL Other:
Name: MARIANO'S
LIC #:
Renewal

Projects Over:
[Y] Private Property
[N] Public Way Grant Permit #:

[X] Planned Development/Manufacturing PMD/PD#: 1110
Zoning District: OTHER Other: P1110

TYPE OF SIGN:
[ ] ADVERTISING [ ] ILLUMINATE [ ] MOVEABLE
[X] BUSINESS [ ] FLASHING

TOTAL STREET FRONTAGE OF LOT (IN FEET)	1,000
TOTAL AREA OF NEW SIGN (SQ.FT.)	190
TOTAL AREA OF ALL SIGNS ON LOT (SQ.FT.)	659
HEIGHT OF SIGN ABOVE GRADE (TO TOP)	38ft 3in
DISTANCE OF CURB LINE OUTER EDGE (ft)	35
DISTANCE OF STRUCTURE INNER EDGE (ft)	35

DISTANCE FROM (ft):

A. PUBLIC PARK (OVER 10 ACRES)	2,383
B. EXPRESSWAY (IF LESS THAN 1,000 FT.)	1,148
C. RESIDENCE DISTRICT (ADVERTISING SIGNS ONLY)	1,044

IF REPLACEMENT SIGN OR CHANGE OF FACE, WHAT DOES THE EXISTING SIGN READ?

Original Payee:

Landmark Hold: [ ] **Status:**

ZONING (OFFICE USE ONLY)

SIGN BOND REQUIRED? [ ] YES

COUNCIL ORDER REQUIRED [X] YES

IS SPECIAL PERMISSION REQUIRED FROM CHIEF ELECTRICAL
[ ] YES

IF YES, ATTACH LETTER OF REQUEST

TIME STAMP

SIGN CLERK

APPROVED FOR PERMIT

REMARKS

SUPPLEMENTAL APPLICANT

This Supplemental Application must be completed and submitted along with the Sign Permit Application.
All fields must be completed. If a field is not applicable you must answer "n/a" in the field.

CITY OF CHICAGO
DEPARTMENT OF BUILDINGS

CITY OF CHICAGO SIGN PERMIT APPLICATION

(THIS IS NOT A PERMIT)

Application Number: 100553955 **Date of Application:** 8/5/14

Address of property where sign will be erected: 2112 N Ashland Ave

Does property have multiple addresses? ☐ Yes ☒ No

If yes, please list all addresses: _____

Is this building vacant? ☐ Yes ☒ No

If yes, is it registered under the Vacant Building Ordinance? Registration # _____

Section 1 - Applicant

Applicant is the Owner (of the real property) ☐ **Lessee (of the real property)** ☒

Name of Owner of Real Property: Chicago Ashland Webster LLC / Transwestern

Address: 333 N Dearborn, Lower Level, Chicago, IL 60654

Phone #: 312-923-2594 **Mobile #:** _____ **Email:** _____

Name of Lessee of Real Property: Roundy's Illinois, LLC

Name: Mariano's Fresh Market **Address:** PO Box 473, MS 2650, Milw, WI 53201

Phone #: 414-231-5904 **Mobile #:** _____ **Email:** _____

Section 2 - Contractors

Payer Company of Annual Inspection Fee:

Name of Contact of Payer Company: Roundy's Illinois, LLC

Name of Payer Company: Roundy's Illinois, LLC **Address:** PO Box 473, MS 2650, Milwaukee, WI 53201

Phone #: 414-231-5904 **Mobile #:** _____ **Email:** _____

Electrical Contractor: Doyle Signs, Inc

Address: 232 W Interstate Road Addison, IL 60101 License #: C92684

Phone #: 630-543-9490 **Mobile #:** _____ **Email:** Permits@Doylesigns.com

Website: www.Doylesigns.com

Sign Erector: Doyle Signs, Inc

Bond #: 646 966 Registration #: C92684

Address: 232 W Interstate Road Addison, IL 60101

Phone #: 630-543-9490 **Mobile #:** _____ **Email:** Permits@Doylesigns.com

Website: www.Doylesigns.com

Picture or rendering must be attached depicting sign placement with before and after view.

Section 2 continues on next page

Expediter: _____

Address: _____ License #: _____

Phone #: _____ Mobile #: _____ Email: _____

Website: _____

Section 3 - Sign and Structure Details

(Please check all that apply)

Sign Category:

On-Premise (Business ID): ☐ Dynamic ☒ Static

Business License # of Tenant Business: 2326979

Off-Premise (Advertising): ☐ Dynamic ☐ Static

Temporary: ☐ Special Event: ☐

Sign will read (Please provide a description, picture and shop drawing): _____

Mariano's

Type of sign (Mark all that apply):

☐ Awning ☐ Canopy ☐ Freestanding ☐ Marquee ☐ Projecting ☐ Dynamic Image Display

☒ Wall ☐ Painted ☐ Cabinet/Frame ☐ Vinyl ☐ Projected image ☐ Flashing

☐ High Rise Building ☐ Hotel/Hospitals ☐ Other buildings: _____

What is the dimension of the wall on which the sign will be installed? _____

Where is sign or sign structure mounted? ☐ Inside the building ☒ Outside the building

Is the sign or sign structure attached to a building or wall?: ☒ Yes ☐ No If yes, which wall of building? N E S W

Is this a freestanding sign? ☐ Yes ☒ No **Location of sign on lot:** N E S W

Which direction does sign copy face? N E S W

Does any portion of the sign, sign structure or attachments cover, obscure or obstruct an existing window in a residential unit whether occupied or not? ☐ Yes ☒ No

Does any portion of the sign, sign structure, or attachments extend on or over the public way? ☐ Yes ☒ No

If yes, what is the public way use permit number? _____

Sign Panels: Back to back within 30 degrees of parallel ☐ Yes ☒ No

Number of Faces: 1

Sign Support Structure: ☐ Pole ☐ Roof ☐ Ground ☒ Building ☐ Windows ☐ Other: _____

Does any portion of the sign or sign structure extend 24 inches above the roof line as defined in 17-17-02149 of the Municipal Code of Chicago? ☐ Yes ☒ No

Picture or rendering must be attached depicting sign placement with before and after view.

Section 3 continues on next page

Section 3 continued

Dimensions of Sign Structure (I.e. cabinet, frame, awning, canopy)

Length: 23 Feet 0 Inches Height: 8 Feet 3 Inches Depth: _____ Feet 2.5 Inches

Area: 190 Sq Ft. Weight: 250 lbs.

Shape of Sign: Regular

Sign Height above Grade:

From Grade to Bottom of sign or sign structure, whichever is lowest: 30 Ft.

From Grade to Top of sign or sign structure, whichever is highest: 38 Ft.

Is City Council Order required?* ☒ Yes ☐ No

*All signs in excess of 100 Square Feet in area OR in excess of 24 feet above grade require a City Council Order pursuant to Section 13-20-680 of the Municipal Code of Chicago

Dimension of Sign Elements pursuant to Section 17-12-0601 of the Chicago Zoning Ordinance:

Length: 23 Feet 0 Inches Height: 8 Feet 3 inches Area: 190 Sq Ft.

Electrical Contractor will install: Feeders: ☐ Yes ☐ No Customer Leads: ☐ Yes ☐ No

Number of Lamps: _____ Total Wattage: _____ Type of Lamp: _____

Number of Ballast/Transformers: _____ Input of Transformers: _____

Type of Switch: _____ Location of Switch: _____

Static: ☒ Yes ☐ No

Illuminated: ☐ Yes ☒ No

If yes - External_____ Internal_____

Dynamic Image Display: ☐ Yes ☒ No

(An affidavit of compliance is required for all dynamic image display signs pursuant to Section 13-20-675(d)(2) of the Municipal Code of Chicago.)

Max Nits_____ Max Foot Candles _____ Message Time (Screen Hold): _____seconds

Self Dimming Capability: ☐ Yes ☐ No

What is the total of the sign face area devoted to dynamic image display? _____ Sq Ft.

Section 4 - Zoning Information

Zoning District or Planned Development #: PD1110

Is sign located in a special sign district? ☐ Yes ☒ No

If yes: ☐ Michigan Avenue Corridor ☐ Oak Street Corridor ☐ State Street/Wabash Avenue Corridor

Total Street frontage of Zoning Lot: 1000 **(Ft.)**

Total Area of new sign: 190 **(Sq Ft.)** **Gross Area of all proposed signs:** 190 **(Sq Ft.)**

Total Area of all existing signs on Zoning Lot: 659 **(Sq Ft.)**

Picture or rendering must be attached depicting sign placement with before and after view.

Section 4 continues on next page

City of Chicago Sign Permit Application continued

Section 4 continued

Distance from outer edge of sign or structure to curb line: 15 (Ft.)

Distance from inner edge of sign or sign structure to curb line: 15 (Ft.)

Distance from:

Public Park 10 acres or more: N/A (Ft.)

Public Park 2 acres or more: 2383 (Ft.)

Expressway or Toll Road: 1148 (Ft.)

Lake Shore Drive: N/A (Ft.)

Michigan Avenue (Oak St. to Roosevelt Rd.): N/A (Ft.)

Residential District: 1044 (Ft.)

Residential building in a D district: _____ (Ft.)

Existing off-premise/advertising signs on same side of street? ☐ Yes ☒ No

In a B or C District: _____ (Ft.)

In a D or M District: _____ (Ft.)

Waterways: 242 (Ft.)

Does the proposed sign, change, alter or replace an existing sign? ☐ Yes ☒ No

If yes, were permits issued for the sign being replaced, changed or altered? ☐ Yes ☐ No

If yes, please list each permit number and date each permit was issued:

Permit Number: _____ **Date Issued:** _____

Permit Number: _____ **Date Issued:** _____

Permit Number: _____ **Date Issued:** _____

Permit Number: _____ **Date Issued:** _____

Does the proposed sign change a static sign to a dynamic image display sign? ☐ Yes ☐ No

Does the proposed sign change or alter the square footage or the height of the sign or sign structure? ☐ Yes ☐ No

Does the proposed sign change an on-premise sign to an off-premise/advertising sign? ☐ Yes ☐ No

We, the undersigned, under penalty of perjury, do hereby affirm and attest that the above information is true, complete, and correct and acknowledge that incorrect information is grounds to revoke or rescind a permit.

Owner of Real Property: TRANSWESTERN AS MANAGER FOR CHICAGO ASHLAND WEBSTER LLC Andrew Brudnoy **Date** 6/5/14

Lessee of Real Property: Edward [illegible] **Date** 6/4/14

Expediter: _____ **Date** _____

Supervising Electrician: Terrence J Doyle **Date** _____

Sign Erector: Terrence J Doyle **Date** _____

Picture or rendering must be attached depicting sign placement with before and after view.

For Office Use

ZONING	PUBLIC WAY

Sign Review Fee:

Zoning Review Fee: $_____ Total Fee: $_____

Amount Paid: $_____ Balance Due: $_____

PERMIT IS VALID FOR A PERIOD OF FIVE YEARS AFTER ISSUANCE. IT IS SOLELY THE RESPONSIBILITY OF THE OWNER OR LESSEE TO FILE FOR RENEWAL

*** Once zoning fee is paid, this application is valid for a period of up to six months from payment date.**

Applies to sign permits applied for on or after April 2, 2014.

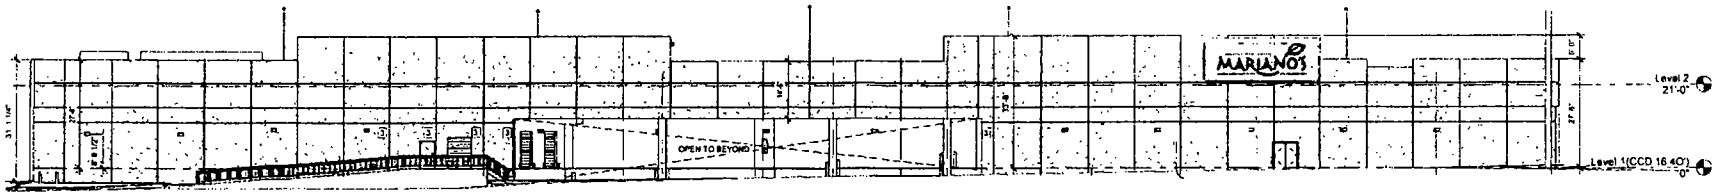

WEST ELEVATION
SCALE: 1/32"=1'

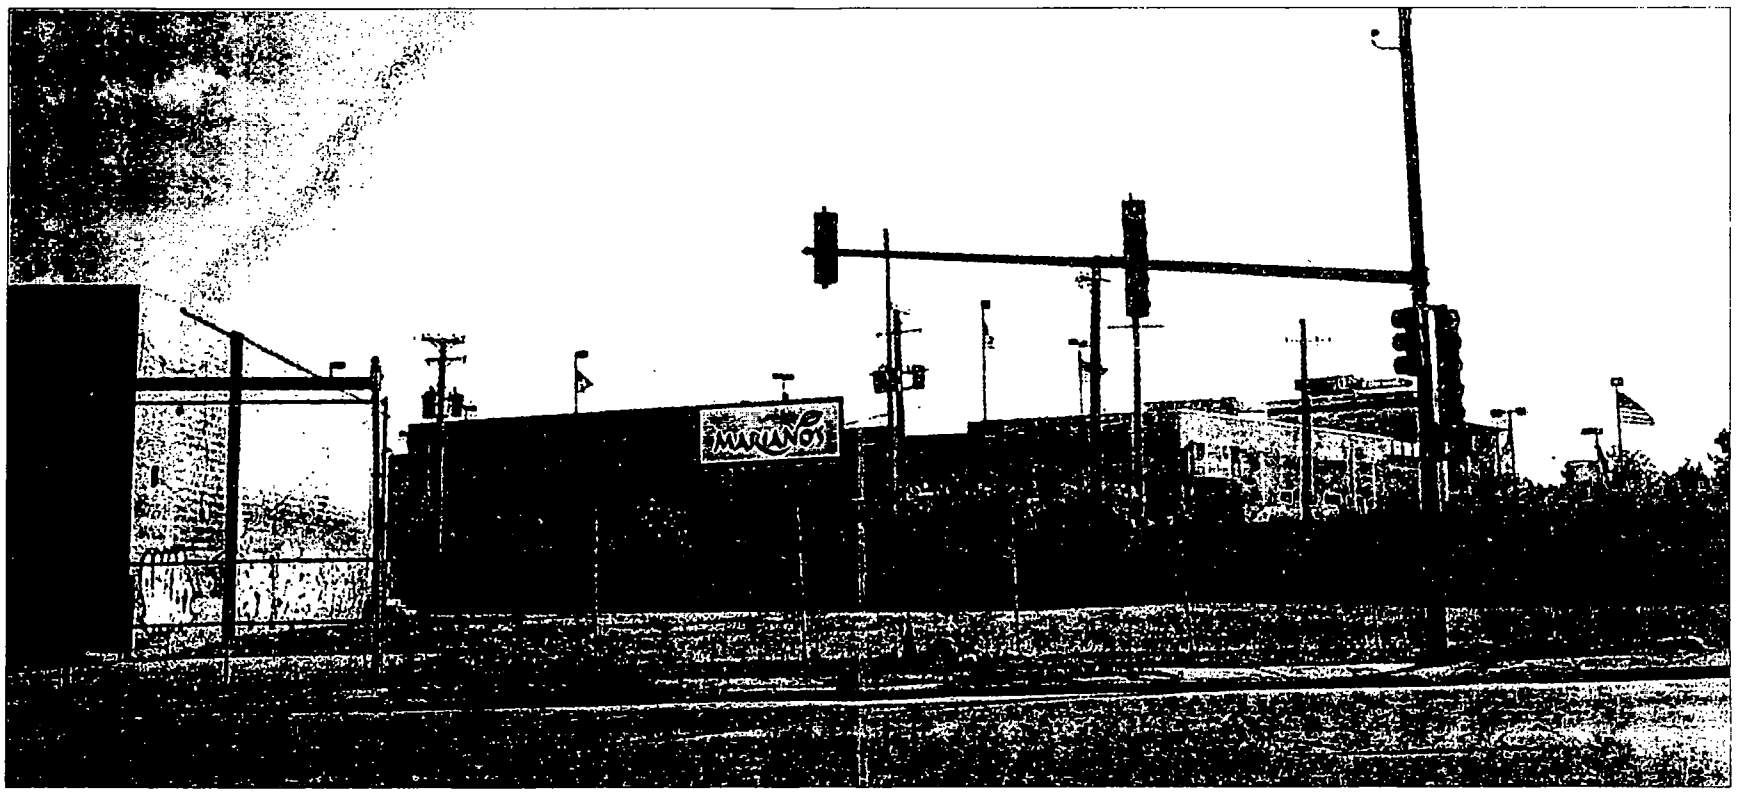

DOYLE
GENERAL SIGN CONTRACTORS
232 INTERSTATE RD PO BOX 1068 630-543-9480
ADDISON, IL 60101 FAX 630-543-9483

DATE	REVISION

7-28-14
CUSTOMER APPROVAL DATE

This design is the original and unpublished work of DOYLE SIGNS, INC. and may not be reproduced, copied or exhibited in any fashion without the expressed written consent from an authorized officer of The Company. The rights to this design may be purchased

CLIENT	MARIANO'S FRESH MARKET				
ADDRESS	2112 N. ASHLAND				
CITY	CHICAGO	STATE IL	DESIGNER AT	SALESPERSON TD	
DRWG. NO.	13447	SCALE: NOTED	DATE: 7.11.13	SHEET NO.	

Unit 1104/M BW

GENERAL NOTES

- DISPLAY WILL BE SURFACE-ILLUM'D w/ FLOOD LIGHTS TO MINIMIZE ANY LIGHTING OVERFLOW INTO STORE INTERIOR
- "MARIANO'S" LETTERS WILL BE FAB'D. ALUM., 2½" DEEP REVERSE-CHANNEL w/ CLOSED BACKS (ENTIRE LETTER HAS PMS 7518 BROWN ENAMEL FINISH) LEAF ELEMENT PAINT ALUMINUM FACES AND RETURNS TO MATCH PMS #7496 (AKZO NOBEL 440-F-6)
- MOUNTED TO CORRUGATED ALUMINUM BACKGROUND PANEL
- FLOOD LIGHTS ARE BY THE G C

"RAB" WPLED-10 WASH-FLOOD EXTERIOR LIGHT FIXTURE, QTY (5) REQ'D 58" O.C. BRONZE FACTORY FIN (ALL PRE-WIRED & INSTALLED ON HORIZ. ALUM CHANNEL 2 x 3 x 1/4 - ONE PRIMARY CONN. THRU CHANNEL) LOAD = 100W @ 120V

FLOOD LIGHTS BY G.C.

29'-1"

23'-0" GRAPHICS

10'-8"

8'-3" GRAPHICS

MARIANO'S

A New Indiv. Non-Illum'd. Letters

ONE(1) REQ'D. 1/4"=1'-0"

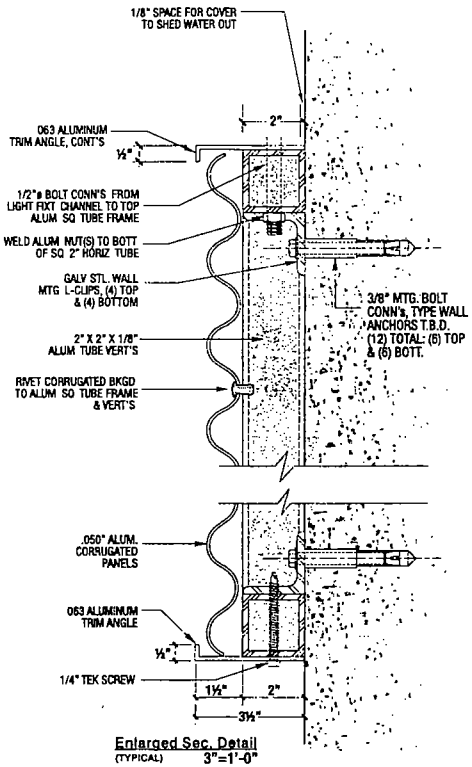

Enlarged Sec. Detail (TYPICAL) 3"=1'-0"

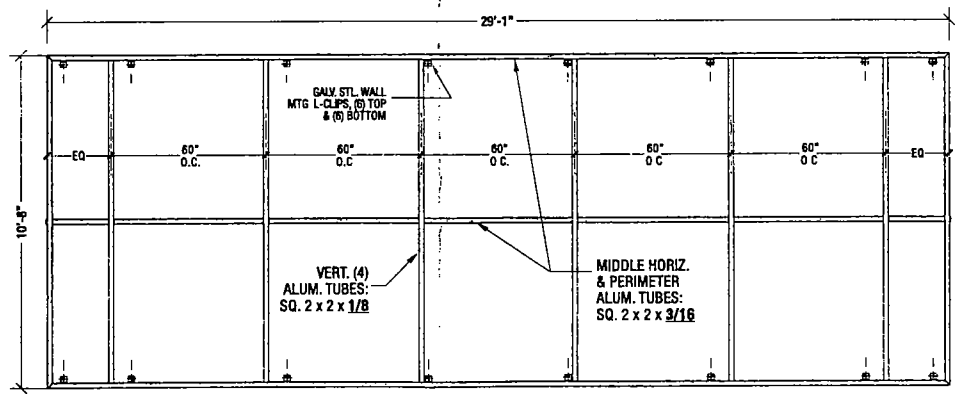

Frame Elevation Detail ¼"=1'-0"

(WELDED ALUM. TUBE FRAME)

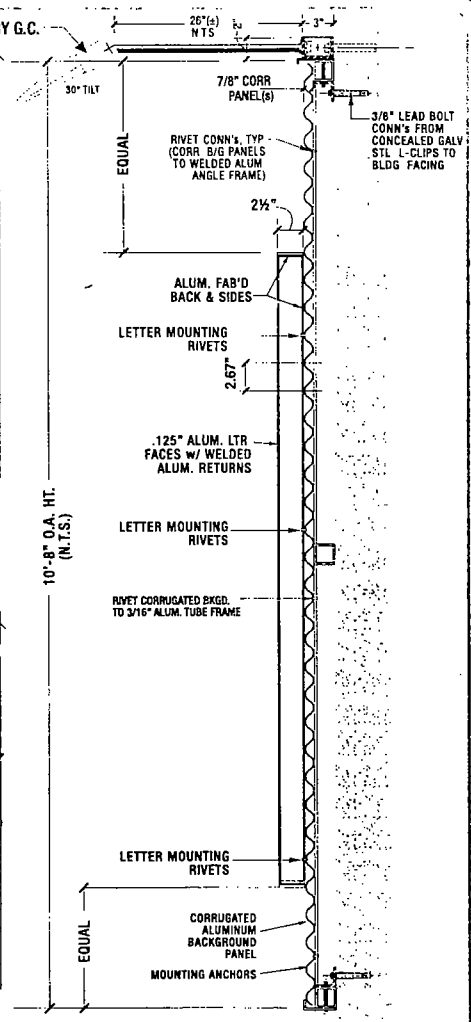

SECTION DETAIL 1"=1'-0"

DOYLE
GENERAL SIGN CONTRACTORS
232 INTERSTATE RD PO BOX 1068 630-543-9450
ADDISON, IL 60101 FAX 630-543-9483

DATE	REVISION

7-28-14
CUSTOMER APPROVAL DATE

This design is the original and unpublished work of DOYLE SIGNS, INC. and may not be reproduced, copied or exhibited in any fashion without the expressed written consent from an authorized officer of The Company. The rights to this design may be purchased.

CLIENT	MARIANO'S FRESH MARKET				
ADDRESS	2112 N. ASHLAND				
CITY	CHICAGO	STATE IL	DESIGNER AT	SALESPERSON TD	
DRWG. NO.	13447	SCALE: NOTED	DATE: 7.11.13	SHEET NO.	

City of Chicago

Or2014-418

Office of the City Clerk

Document Tracking Sheet

Meeting Date:	9/10/2014
Sponsor(s):	O'Connor (41)
Type:	Order
Title:	Issuance of permits for sign(s)/signboard(s) at 11601 W Touhy Ave - concourse B
Committee(s) Assignment:	Committee on Zoning, Landmarks and Building Standards

Committee on Buildings

ORDERED, That the Commissioner of Buildings is hereby directed to issue a sign permit to:

J & S Electric and Sign, Inc
101 E. Illinois
Aurora, IL 60505

for the erection of a sign/signboard over 24 feet in height and / or over 100 square feet (in area of one face) at:

O'HARE INTERNATIONAL AIRPORT – TERMINAL 1- CONCOURSE B
11601 WEST TOUHY AVE
CHICAGO IL, 60666

Dimensions: length 25' height 7' 3.5"

Height above grade 0'

TOTAL SQUARE FOOT AREA 182.3'

Such a sign shall comply with all applicable provisions of TITLE 17 of the Chicago Zoning Ordinance and all other applicable provisions of the Municipal Code of the City of Chicago governing the construction and maintenance of outdoor signs, signboards and structures.

Mary O'Connor,
Alderman, 41st Ward

City of Chicago

Or2014-419

Office of the City Clerk

Document Tracking Sheet

Meeting Date:	9/10/2014
Sponsor(s):	O'Connor (41)
Type:	Order
Title:	Issuance of permits for sign(s)/signboard(s) at 11601 W Touhy Ave - concourse C
Committee(s) Assignment:	Committee on Zoning, Landmarks and Building Standards

Committee on Buildings

ORDERED, That the Commissioner of Buildings is hereby directed to issue a sign permit to:

J & S Electric and Sign, Inc
101 E. Illinois
Aurora, IL 60505

for the erection of a sign/signboard over 24 feet in height and / or over 100 square feet (in area of one face) at:

O'HARE INTERNATIONAL AIRPORT – TERMINAL 1- CONCOURSE C
11601 WEST TOUHY AVE
CHICAGO IL, 60666

Dimensions: length 25' height 7' 3.5"

Height above grade 0'

TOTAL SQUARE FOOT AREA 182.3'

Such a sign shall comply with all applicable provisions of TITLE 17 of the Chicago Zoning Ordinance and all other applicable provisions of the Municipal Code of the City of Chicago governing the construction and maintenance of outdoor signs, signboards and structures.

Mary O'Connor,
Alderman, 41st Ward

City of Chicago

O2014-7004

Office of the City Clerk

Document Tracking Sheet

Meeting Date:	9/10/2014
Sponsor(s):	Reilly (42)
Type:	Ordinance
Title:	Establishment of taxicab stand(s) at S Wacker Dr and W Adams St
Committee(s) Assignment:	Committee on Transportation and Public Way

Committee on Transportation and Public Way
Alderman Brendan Reilly, 42nd Ward
City Council Meeting, September 10, 2014
Taxicab Stand Ordinance, Taxicab Stand #808

Be it ordained by the City Council of the City of Chicago:

Section 1. That the Commissioner of Transportation is hereby authorized and directed to cause the establishment of Taxicab Stand Number 808 on S. Wacker Drive, east side from a point 160 feet north of W. Adams St. to a point 40 feet north thereof; No Parking Taxicab Stand, two (2) taxicabs.

Section 2. This ordinance shall take effect and be in force upon its passage and publication.

Brendan Reilly
Alderman, 42nd Ward

City of Chicago

O2014-6861

Office of the City Clerk

Document Tracking Sheet

Meeting Date:	9/10/2014
Sponsor(s):	Dowell (3)
Type:	Ordinance
Title:	Vacation of public alleys on portions of S Wells St, W Root St, S Wentworth Ave and W 43rd St
Committee(s) Assignment:	Committee on Transportation and Public Way

COMMERCIAL VACATION ORDINANCE

WHEREAS, the City of Chicago ("City") is a home rule unit of local government pursuant to Article VII, Section 6 (a) of the 1970 constitution of the State of Illinois and, as such, may exercise any power and perform any function pertaining to its government and affairs; and

WHEREAS, the properties at 4237-4245 and 4249-4259 S. Wells Street, 200-210 and 214-224 W. 43rd Street, and 4236-4258 S. Wentworth Avenue are owned by Chicago Title Land Trust Company Trust 011-02, Chicago Title Land Trust Company Trust 8002349794, and Issak H. Sughayar; and

WHEREAS, Chicago Title Land Trust Company Trust 011-02, Chicago Title Land Trust Company Trust 8002349794, and Issak H. Sughayar propose to use the portion of the alleys to be vacated herein for the expansion of an existing gas station, and the creation of a new car wash and retain strip center; and

WHEREAS, the City Council of the City of Chicago, after due investigation and consideration, has determined that the nature and extent of the public use and the public interest to be subserved is such as to warrant the vacation of part of public alleys, described in the following ordinance; now therefore,

BE IT ORDAINED BY THE CITY COUNCIL OF THE CITY OF CHICAGO:

SECTION 1.

DEDICATION LEGAL:
THE NORTH 18 FEET OF LOT 46 IN BLOCK 2 OF SUPERIOR COURT SUBDIVISION OF LOT 2 IN SUPERIOR COURT PARTITION OF THE SOUTH 3/8 OF THE NORTHEAST 1/4 OF SECTION 4, TOWNSHIP 38 NORTH, RANGE 14, EAST OF THE THIRD PRINCIPAL MERIDIAN, RECORDED JULY 23, 1877 AS DOC. NO. 143796, DEDICATED HEREIN TO THE CITY OF CHICAGO FOR PUBLIC ALLEY PURPOSES, IN COOK COUNTY, ILLINOIS. CONTAINING 2,200 SQ. FT., 0.05 ACRE, MORE OR LESS.

VACATION LEGAL:
THAT PART OF THE 16-FOOT NORTH-SOUTH ALLEY , LYING WEST OF AND ADJACENT TO THE WEST LINE OF LOTS 29 TO 37 IN BLOCK 2 IN SUPERIOR COURT PARTITION OF THE SOUTH 3/8 OF THE NORTHEAST 1/4 OF SECTION 4, TOWNSHIP 38 NORTH, RANGE 14, EAST OF THE THIRD PRINCIPAL MERIDIAN, BOUNDED TO THE SOUTH BY THE NORTH RIGHT OF WAY LINE OF 43RD. STREET AND BOUNDED TO THE NORTH BY THE EASTERLY EXTENSION OF THE SOUTH LINE OF THE NORTH 18 FEET OF LOT 46 OF SAID SUPERIOR COURT SUBDIVISION, FILED JANUARY 6, 1875 AS CASE NO. 51348, IN COOK COUNTY, ILLINOIS.

ALSO; ALL OF THE 12-FOOT EAST-WEST ALLEY IN MRS. CATHARINE I. PALMER'S SUBDIVISION OF LOTS 38 TO 43, INCLUSIVE, IN BLOCK 2 OF SUPERIOR COURT SUBDIVISION OF LOT 2 IN SUPERIOR COURT PARTITION OF THE SOUTH 3/8 OF THE NORTHEAST 1/4 OF SECTION 4, TOWNSHIP 38 NORTH, RANGE 14, EAST OF THE THIRD

PRINCIPAL MERIDIAN, RECORDED JULY 23, 1877 AS DOC. NO. 143796, IN COOK COUNTY, ILLINOIS. CONTAINING 4,779 SQ. FT., 0.11 ACRE, MORE OR LESS both as shaded and legally described by the words "HEREBY DEDICATED FOR PUBLIC ALLEY" and "HEREBY VACATED" on the respective plats hereto attached as Exhibit A and Exhibit B, which drawings for greater clarity, are hereby made a part of this ordinance, be and the latter is hereby vacated and closed, inasmuch as the same is no longer required for public use and the public interest will be subserved by such vacations.

SECTION 2. The City of Chicago hereby reserves for the benefit of Commonwealth Edison, AT&T/SBC and their successors or assigns, a non-exclusive utility easement to operate, maintain, construct, replace and renew overhead wires, poles, and associated equipment and underground conduit, cables, and associated equipment for the transmission and distribution of electrical energy, telephonic and associated services under, over and along the alleys herein vacated, with the right of ingress and egress. The grade of the vacated public way shall not be altered in a manner so as to interfere with the operation and maintenance of Commonwealth Edison, AT&T/SBC facilities. No buildings, permanent structures or obstructions shall be placed over Commonwealth Edison, AT&T/SBC facilities without written release of easement by Commonwealth Edison, AT&T/ABC. Any future vacation-beneficiary prompted relocation of Commonwealth Edison, AT&T/SBC facilities, lying within the area being vacated, will be accomplished by Commonwealth Edison, AT&T/SBC and done at the expense of beneficiary of the vacation.

SECTION 3. The City of Chicago hereby reserves the area herein vacated, as a right of way for existing Water Department sewers and sewer structures, for the installation of any additional sewers, sewer structures and appurtenances now located, or which in the future may be located in the alleys as herein vacated, and for the maintenance, renewal and reconstruction of such facilities. It is also provided that, the City shall have 24 hour access to the area to be vacated; that no buildings or other permanent structures shall be erected on said right of way herein reserved, or other use made of said area, which in the sole discretion and judgment of the respective municipal officials having control of the aforesaid service facilities, would interfere with the use, maintenance, renewal, or reconstruction of said facilities, or the construction of additional municipally-owned service facilities; and that all sewers structures shall be exposed to grade. It is further provided that any vacation-beneficiary prompted adjustments to sewer facilities in the area to be vacated; and the repair, renewal or replacement of any private materials, or private property damaged in the area to be vacated as a result of the City exercising its easement rights shall be done at the expense of the beneficiary of the vacation.

SECTION 4. The vacation and dedication herein provided for are made upon the express condition that within 180 days after the passage of this ordinance, the Chicago Title Land Trust Company Trust 011-02, Chicago Title Land Trust Company Trust 8002349794, and Issak H. Sughayar shall deposit in the City Treasury of the City of Chicago, a sum sufficient to defray the costs of removing paving and curb returns, and constructing sidewalk and curb at the entrance to that part of the alleys hereby vacated, and constructing the new alley to be dedicated, in accordance with current Department of Transportation Construction Guidelines for construction of public way, and the attached Duty to Build Agreement, hereby made part of this agreement as Exhibit C.

SECTION 5. The vacation herein provided for is made upon the express condition that within 180 days after the passage of this ordinance, Chicago Title Land Trust Company Trust 011-02, Chicago Title Land Trust Company Trust 8002349794, and Issak H. Sughayar shall pay or cause to be paid to the City of Chicago as compensation for the benefits which will accrue to the owner of the property abutting said part of public alley hereby vacated the sum _____ dollars ($), which sum in the judgment of this body will be equal to such benefits.

SECTION 6. The vacation herein provided for is made upon the express condition that within one hundred eighty (180) days after the passage of this ordinance, the applicant shall file or cause to be filed for record in the Office of the Recorder of Deeds of Cook County, Illinois a certified copy of this ordinance and exhibits, together with oversized plats as approved by the Superintendent of Maps and Plats.

SECTION 7. This ordinance shall take effect and be in force from and after its passage. The vacation shall take effect and be in force from and after its recording.

Dedication and Vacations Approved:

Rebekah Scheinfeld
Commissioner of Transportation

Approved as to Form and Legality

Richard Wendy
Deputy Corporation Counsel

Honorable Pat Dowell
Alderman, 3rd Ward

EXHIBIT "A"

PLAT OF DEDICATION

The north 18 Feet of Lot 46 in Block 2 of Superior Court Subdivision of Lot 2 in Superior Court Partition of the South 3/8 of the Northeast 1/4 of Section 4, Township 38 North, Range 14, East of the Third Principal Meridian, Recorded July 23, 1877 as Doc. No. 143796, dedicated herein to the City of Chicago for Public alley purposes, in Cook County, Illinois.

Containing 2,200 sq. ft., 0.05 ACRE, more or less.

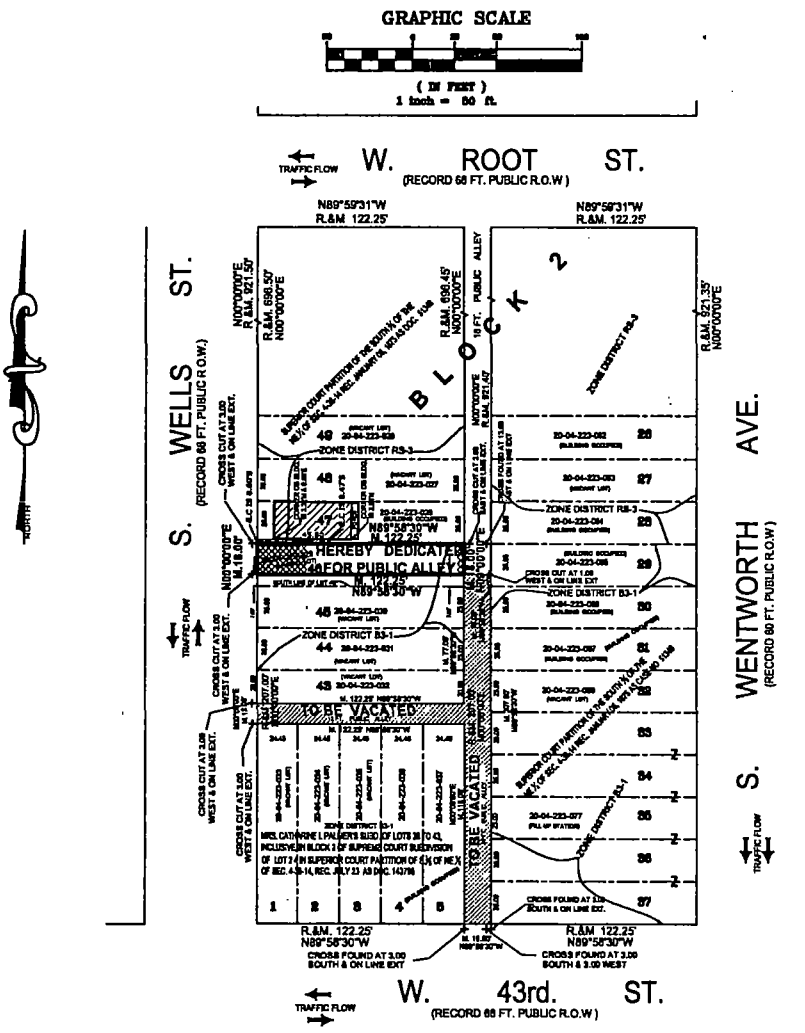

CITY CLERK

COOK CO.

CDOT

OWNER' S CERTIFICATE

_____, HEREBY CERTIFIES THAT IT IS THE OWNER OF THE PROPERTY DESCRIBED HEREON AND AS SUCH OWNER HAS CAUSED SAID PROPERTY TO BE SURVEYED FOR THE PURPOSE OF DEDICATING PUBLIC STREET(S) / ALLEY(S) AS SHOWN AND DEPICTED ON PLAT HEREON IN WITNESS THEREOF SAID _____, HAS CAUSED THIS CERTIFICATE TO BE SIGNED BY ITS DULY AUTHORIZED MANAGING MEMBER ON ITS BEHALF ON THIS _____ DAY OF _____ A.D. 2014.

_____
(OWNER)

_____
(AUTHORIZED SIGNEE)

THE ZONING CLASSIFICATION OF THE PROPERTY SHOWN HERE ON IS B3-1 AND RS-3 AS DELINEATED ON THE CITY OF CHICAGO , DEPARTMENT OF ZONING WEBSITE.
THE SURVEYOR HAS NOT RESEARCHED THE APPLICABLE ZONING, BUILDING CODES, SETBACK OR SPECIFIC USES ALLOWED WITHIN THIS ZONING CLASSIFICATION CONTACT THE CITY OF CHICAGO.

DEPARTMENT OF ZONING, CITY HALL, 121 NORTH LASALLE STREET, ROOM 905, CHICAGO, ILLINOIS, (312) 744-5777, FOR CERTIFICATION, VERIFICATION AND SPECIFIC MATTERS PERTAINING TO THE ABOVE NOTED ZONING CLASSIFICATION.

SURVEY NOTES:
NOTE R.&M. DENOTES RECORD AND MEASURED DISTANCES RESPECTIVELY.
DIMENSIONS ARE SHOWN IN FEET AND DECIMAL PARTS THEREOF.
NO DIMENSIONS SHALLBE ASSUMED BY SCALE MEASUREMENTS UPON THE PLAT
FOR BUILDING LINES, EASEMENTS AND OTHER RESTRICTIONS NOT SHOWN HEREON, REFER TO YOUR DEED, TITLE POLICY AND LOCAL ZONING ORDINANCE, ETC.
UNLESS OTHERWISE NOTED HEREON THE BEARING BASIS, ELEVATION DATUM AND COORDINATE DATUM IF USED IS ASSUMED.

NOTARY PUBLIC

COUNTY OF COOK
STATE OF ILLINOIS

I, _____, A NOTARY PUBLIC IN AND FOR SAID COUNTY IN THE STATE FORESAID, DO HEREBY CERTIFY THAT _____ WHO IS PERSONALLY KNOWN TO ME TO BE THE SAME PERSON, WHOSE NAME IS SUBSCRIBED TO THE FOREGOING INSTRUMENT AS SUCH OWNER, APPEARED BEFORE ME THIS DAY IN PERSON AND ACKNOWLEDGED THAT HE SIGNED THE ANNEXED PLAT AS HIS OWN AND VOLUNTARY ACT FOR THE USES AND PURPOSES THEREIN SET FORTH

GIVEN UNDER MY HAND AND NOTORIAL SEAL THIS _____ DAY OF _____ A. D. 2014.

_____
NOTARY PUBLIC

LEGEND:
R.O.W. - RIGHT OF WAY
E.C. - EDGE OF CONCRETE

LINE TYPE:
(CONTINUOUS) _____ BLOCK AND R.O.W. LINE
(CENTERX2) _____ LOT LINE
(CONTINUOUS BOLD) _____ VACATION/DEDICATION LINE

SHADE/ HATCH PATTERN TYPE:
(NET) HEREBY DEDICATED (AREA)
(ANSI31-DASHED2) TO BE VACATED (AREA)

SURVEYOR'S CERTIFICATE

The following described property was surveyed by MM Surveying Company, Inc. under the supervision of ZBIGNIEW DOMOZYCH, an Illinois Professional Land Surveyor, and the plat hereon drawn is a correct representation of said survey. This professional service conforms to the current Illinois Minimum Standard for Boundary Survey. Given under my hand and seal at CHICAGO ILLINOIS, this 21st day of AUGUST A.D. 2014.

BY: _____
ILLINOIS PROFESSIONAL LAND SURVEYOR NO. 35-3758
LIC. EXP. 11/30/2014

PROFESSIONAL LAND SURVEYOR
ZBIGNIEW DOMOZYCH
CHICAGO
STATE OF ILLINOIS

ORDERED BY	ISSAK SUGHAYAR
ADDRESS	4244-48 SOUTH WENTWORTH AVE. CHICAGO, ILLINOIS.
PAGE	1 OF 1
ORDER NO	74556
SCALE	1 INCH = 50 FEET
DATE	MAY 20, 2013

MM SURVEYING CO., INC.
PROFESSIONAL DESIGN FIRM NO.184-003233
5812 W. HIGGINS AVENUE CHICAGO, ILLINOIS 60630
PHONE: 773/282-5800, FAX: 773/282-9424
EMAIL: MMSURVEY1255@SBCGLOBAL.NET

CDOT# 04-03-12-3596

[Z:\RESUB\74556\dwg\74556.dwg]

EXHIBIT "B"

PLAT OF VACATION

LEGAL DESCRIPTION:

That part of the 16-Foot North-South Alley , lying West of and adjacent to the West line of Lots 29 to 37 in Block 2 in Superior Court Partition of the South 3/8 of the Northeast 1/4 of Section 4, Township 38 North, Range 14, East of the Third Principal Meridian, Bounded to the South by the North Right of Way Line of 43rd. Street and bounded to the north by the easterly extension of the south line of the north 18 feet of Lot 46 of said Superior Court Subdivision, Filed January 6, 1875 as Case No. 51348, in Cook County, Illinois.

Also; *All of the 12-Foot East-West Alley in Mrs. Catharine I. Palmer's Subdivision of Lots 38 to 43, inclusive, in Block 2 of Superior Court Subdivision of* Lot 2 in Superior Court Partition of the South 3/8 of the Northeast 1/4 of Section 4, Township 38 North, Range 14, East of the Third Principal Meridian, Recorded July 23, 1877 as Doc. No. 143796, in Cook County, Illinois.

Containing 4,779 sq. ft., 0.11 ACRE, more or less.

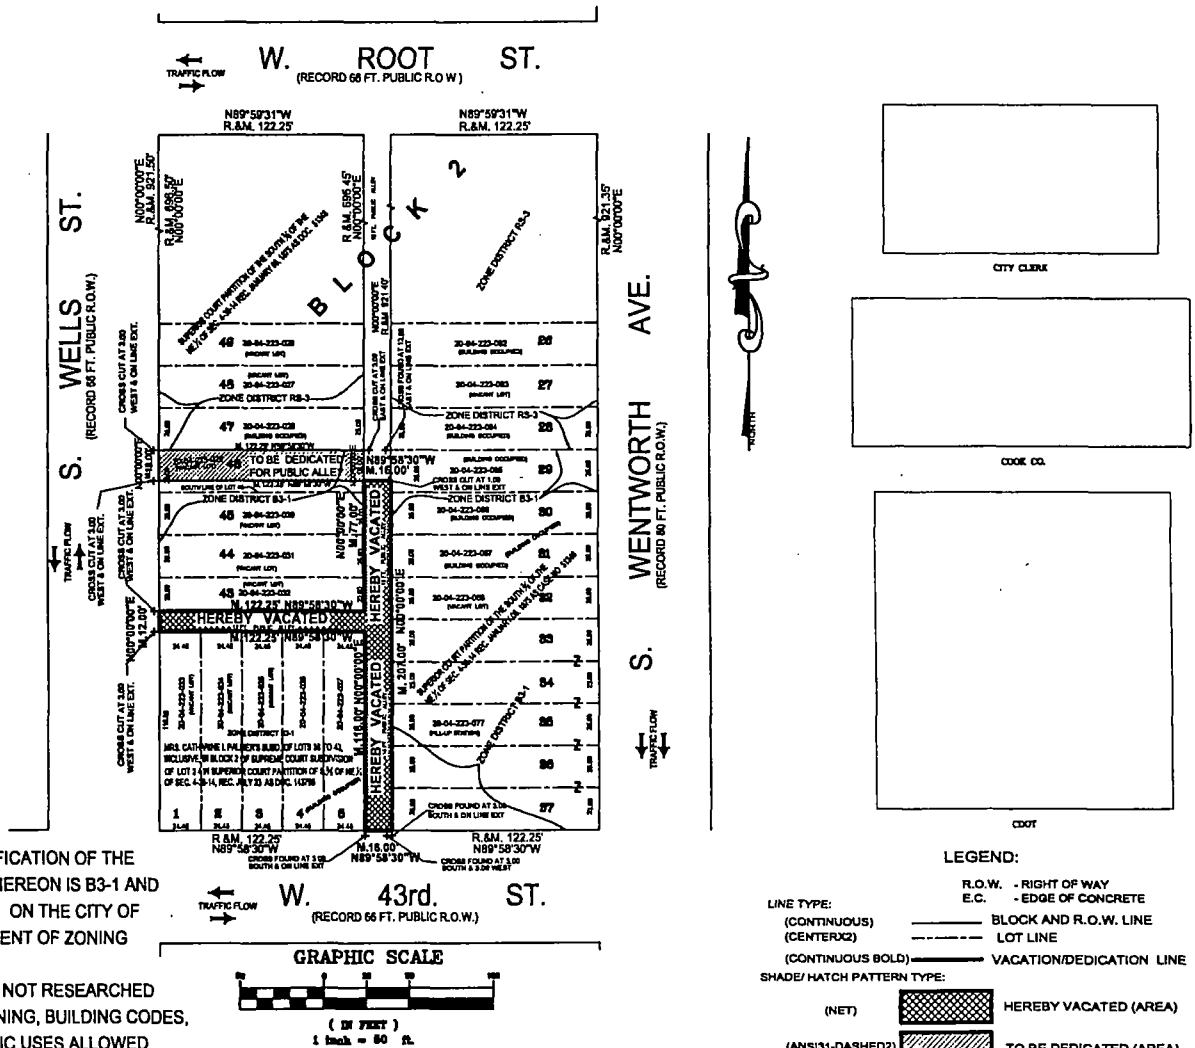

THE ZONING CLASSIFICATION OF THE PROPERTY SHOWN HEREON IS B3-1 AND RS-3 AS DELINEATED ON THE CITY OF CHICAGO , DEPARTMENT OF ZONING WEBSITE.
THE SURVEYOR HAS NOT RESEARCHED THE APPLICABLE ZONING, BUILDING CODES, SETBACK OR SPECIFIC USES ALLOWED WITHIN THIS ZONING CLASSIFICATION. CONTACT THE CITY OF CHICAGO.

DEPARTMENT OF ZONING, CITY HALL, 121 NORTH LASALLE STREET, ROOM 905, CHICAGO, ILLINOIS, (312) 744-5777, FOR CERTIFICATION, VERIFICATION AND SPECIFIC MATTERS PERTAINING TO THE *ABOVE NOTED ZONING CLASSIFICATION.*

GRAPHIC SCALE
(IN FEET)
1 inch = 50 ft.

LEGEND:

R.O.W. - RIGHT OF WAY
E.C. - EDGE OF CONCRETE

LINE TYPE:
(CONTINUOUS) BLOCK AND R.O.W. LINE
(CENTERX2) LOT LINE
(CONTINUOUS BOLD) VACATION/DEDICATION LINE

SHADE/ HATCH PATTERN TYPE:
(NET) HEREBY VACATED (AREA)
(ANSI31-DASHED2) TO BE DEDICATED (AREA)

SURVEY NOTES:
NOTE R.&M. DENOTES RECORD AND MEASURED DISTANCES RESPECTIVELY.
DIMENSIONS ARE SHOWN IN FEET AND DECIMAL PARTS THEREOF.
NO DIMENSIONS SHALL BE ASSUMED BY SCALE MEASUREMENTS UPON THE PLAT.
FOR BUILDING LINES, EASEMENTS AND OTHER RESTRICTIONS NOT SHOWN HEREON, REFER TO YOUR DEED, TITLE POLICY AND LOCAL ZONING ORDINANCE, ETC.
UNLESS OTHERWISE NOTED HEREON THE BEARING BASIS, ELEVATION DATUM AND COORDINATE DATUM IF USED IS ASSUMED.

SURVEYOR'S CERTIFICATE

The following described property was surveyed by MM Surveying Company, Inc., under the supervision of ZBIGNIEW DOMOZYCH, an Illinois Professional Land Surveyor and the plat hereon drawn is a correct representation of said Survey.
This professional service conforms to the current Illinois Minimum Standard for Boundary Survey. Given under my hand and seal at CHICAGO ILLINOIS this 20th day of AUGUST A. D. 2014.

BY: Zb. Domozych
ILLINOIS PROFESSIONAL LAND SURVEYOR NO. 35-3758
LIC. EXP. 11/30/2014

ZBIGNIEW DOMOZYCH
035-003758
PROFESSIONAL LAND SURVEYOR
STATE OF ILLINOIS
CHICAGO ILLINOIS

ORDERED BY: ISSAK SUGHAYAR	PAGE: 1 OF 1
ADDRESS: 4244-46 SOUTH WENTWORTH AVE., CHICAGO, ILLINOIS	
MM SURVEYING CO., INC.	ORDER NO. 74554
PROFESSIONAL DESIGN FIRM NO.184-003233	SCALE: 1 INCH = 50 FEET
5812 W HIGGINS AVENUE CHICAGO, ILLINOIS 60630	DATE: MAY 20, 2013
PHONE: 773/282-5900, FAX: 773/282-9424	
EMAIL: MMSURVEY1285@SBCGLOBAL.NET	

CDOT# 04-03-12-3596

[Z:\RESUB\74554\dwg\74554.dwg]

Exhibit C

SUBDIVISION / DEDICATION APPLICATION
DUTY TO BUILD AGREEMENT

In support of my current application with Chicago Department of Transportation's Maps and Plats unit, for a subdivision / dedication of my private property, I hereby state that I am the applicant or the company agent for the applicant company involved in that project, and that I have the authority to agree to the below terms of the Subdivision:

IS I am aware that I am responsible for the construction of all public and private rights of way (streets, alleys, etc.) described on the Plat of Subdivision /Dedication.

IS I further understand that all rights of way (both public and private) must be built to City specifications as detailed in CDOT's Regulations for Openings, Construction and Repair in the Public Way.

IS Lastly, I understand that construction deposits will be required to assure that the work is done correctly. An inspection will be conducted by the City upon completion of the work. The City of Chicago reserves the right to require demolition and reinstallation of any facilities that are judged to be sub par or that do not adhere to City's standards.

Signed: _____ Date: 08/21/2014

Printed Name: Issak Sughayar Title: Sole Beneficiary of the Trusts

Organization: Chicago Title Land Trust ATUT 8002349794 and Great Lakes Trust ATUT 1102
Address: 4240 -58 South Wentworth, Chicago IL 60609
Phone: 773-491-4103 Fax: 800-871-2167
Email: <econogas@comcast.net>

Notary:
Signed before me this 21st day of August, 2014

_____
Notary Public

OFFICIAL SEAL
AGNIESZKA T PLECKA
NOTARY PUBLIC - STATE OF ILLINOIS
MY COMMISSION EXPIRES 04/23/16

CITY OF CHICAGO
ECONOMIC DISCLOSURE STATEMENT
AND AFFIDAVIT

SECTION I -- GENERAL INFORMATION

A. Legal name of Disclosing Party submitting this EDS. Include d/b/a/ if applicable:

Issak Sughayar

Check ONE of the following three boxes:

Indicate whether Disclosing Party submitting this EDS is:

1. [X] the Applicant
   OR
2. [ ] a legal entity holding a direct or indirect interest in the Applicant. State the legal name of the Applicant in which Disclosing Party holds an interest: _____
   OR
3. [ ] a legal entity with a right of control (see Section II.B.1.) State the legal name of the entity in which the Disclosing Party holds a right of control: _____

B. Business address of Disclosing Party: 4240 -58 South Wentworth, Chicago IL 60609

C. Telephone: 773-491-4103 Fax: _____ Email: _____

D. Name of contact person: Issak Sughayar

E. Federal Employer Identification No. (if you have one): N/A

F. Brief description of contract, transaction or other undertaking (referred to below as the" Matter") to which this EDS pertains. (Include project number and location of property, if applicable):

Negotiated Sale of City Lots located at 4237-41 South Wells and 224 West 43rd Street, Chicago

G. Which City agency or department is requesting this EDS? Dept. of Planning and Developemnt

If the Matter is a contract being handled by the City's Department of Procurement Services, please complete the following:

Specification # N/A and Contract # N/A

SECTION II -- DISCLOSURE OF OWNERSHIP INTERESTS

A. NATURE OF DISCLOSING PARTY

1. Indicate the nature of the Disclosing Party:

[x] Person
[ ] Publicly registered business corporation
[ ] Privately held business corporation
[ ] Sole proprietorship
[ ] General partnership
[ ] Limited partnership
[x] Trust
[ ] Limited liability company
[ ] Limited liability partnership
[ ] Joint venture
[ ] Not-for-profit corporation
(Is the not-for-profit corporation also a 501(c)(3))?
[ ] Yes [ ] No
[ ] Other (please specify)
_____

2. For legal entities, the state (or foreign country) of incorporation or organization, if applicable:

NA

3. For legal entities not organized in the State of Illinois: Has the organization registered to do business in the State of Illinois as a foreign entity?

[ ] Yes [ ] No [X] N/A

B. IF THE DISCLOSING PARTY IS A LEGAL ENTITY:

1. List below the full names and titles of all executive officers and all directors of the entity. **NOTE:** For not-for-profit corporations, also list below all members, if any, which are legal entities. If there are no such members, write "no members." For trusts, estates or other similar entities, list below the legal titleholder(s).

If the entity is a general partnership, limited partnership, limited liability company, limited liability partnership or joint venture, list below the name and title of each general partner, managing member, manager or any other person or entity that controls the day-to-day management of the Disclosing Party. **NOTE**: Each legal entity listed below must submit an EDS on its own behalf.

Name	Title
NA	

2. Please provide the following information concerning each person or entity having a direct or indirect beneficial interest (including ownership) in excess of 7.5% of the Disclosing Party. Examples of such an interest include shares in a corporation, partnership interest in a partnership or joint venture,

interest of a member or manager in a limited liability company, or interest of a beneficiary of a trust, estate or other similar entity. If none, state "None." **NOTE**: Pursuant to Section 2-154-030 of the Municipal Code of Chicago ("Municipal Code"), the City may require any such additional information from any applicant which is reasonably intended to achieve full disclosure.

Name	Business Address	Percentage Interest in the Disclosing Party
NA		

SECTION III - - BUSINESS RELATIONSHIPS WITH CITY ELECTED OFFICIALS

Has the Disclosing Party had a "business relationship," as defined in Chapter 2-156 of the Municipal Code, with any City elected official in the 12 months before the date this EDS is signed?

[ ] Yes [X] No

If yes, please identify below the name(s) of such City elected official(s) and describe such relationship(s):

N/A

SECTION IV -- DISCLOSURE OF SUBCONTRACTORS AND OTHER RETAINED PARTIES

The Disclosing Party must disclose the name and business address of each subcontractor, attorney, lobbyist, accountant, consultant and any other person or entity whom the Disclosing Party has retained or expects to retain in connection with the Matter, as well as the nature of the relationship, and the total amount of the fees paid or estimated to be paid. The Disclosing Party is not required to disclose employees who are paid solely through the Disclosing Party's regular payroll.

"Lobbyist" means any person or entity who undertakes to influence any legislative or administrative action on behalf of any person or entity other than: (1) a not-for-profit entity, on an unpaid basis, or (2) himself. "Lobbyist" also means any person or entity any part of whose duties as an employee of another includes undertaking to influence any legislative or administrative action.

If the Disclosing Party is uncertain whether a disclosure is required under this Section, the Disclosing Party must either ask the City whether disclosure is required or make the disclosure.

Name (indicate whether retained or anticipated to be retained)	Business Address	Relationship to Disclosing Party (subcontractor, attorney, lobbyist, etc.)	Fees (indicate whether paid or estimated.)**NOTE:** "hourly rate" or "t.b.d" is not an acceptable response.

(Add sheets if necessary)

[x] Check here if the Disclosing party has not retained, nor expects to retain, any such persons or entities.

SECTION V – CERTIFICATIONS

A. COURT-ORDERED CHILD SUPPORT COMPLIANCE

Under Municipal Code Section 2-92-415, substantial owners of business entities that contract with the City must remain in compliance with their child support obligations throughout the contract's term.

Has any person who directly or indirectly owns 10% or more of the Disclosing Party been declared in arrearage on any child support obligations by any Illinois court of competent jurisdiction?

[ ] Yes [X] No [ ] No person directly or indirectly owns 10% or more of the Disclosing Party.

If "Yes," has the person entered into a court-approved agreement for payment of all support owed and is the person in compliance with that agreement?

[ ] Yes [ ] No

B. FURTHER CERTIFICATIONS

1. Pursuant to Municipal Code Chapter 1-23, Article I ("Article I") (which the Applicant should consult for defined terms (e.g., "doing business") and legal requirements), if the Disclosing Party Submitting this EDS is the Applicant and is doing business with the City, then the Disclosing Party Certified as follows: (i) neither the Applicant nor any controlling person is currently indicted or charged With, or has admitted guilt of, or has ever been convicted of, or placed under supervision for, any criminal offense involving actual, attempted, or conspiracy to commit bribery, theft, fraud, forgery, perjury, dishonesty, or deceit against an officer or employee of the City or any sister agency; and (ii) the Applicant understands and acknowledges that compliance with Article I is a continuing requirement for doing business with the City. NOTE: If Article I applies to the Applicant, the permanent compliance timeframe in Article I supersedes some five-year compliance timeframes in certifications 2 and 3 below.

2. The Disclosing Party and, if the Disclosing Party is a legal entity, all of those persons or entities identified in Section II.B.1. of this EDS:

a. are not presently debarred, suspended, proposed for debarment, declared ineligible or voluntarily excluded from any transactions by any federal, state or local unit of government;

b. have not, within a five-year period preceding the date of this EDS, been convicted of a criminal offense, adjudged guilty, or had a civil judgment rendered against them in connection with: obtaining, attempting to obtain, or performing a public (federal, state or local) transaction or contract under a public transaction; a violation of federal or state antitrust statutes; fraud; embezzlement; theft; forgery; bribery; falsification; or destruction of records; making false statements; or receiving stolen property;

c. are not presently indicted for or criminally or civilly charged by, a governmental entity (federal, state or local) with committing any of the offenses set forth in clause B.2.b. of this Section V;

d. have not, within a five-year period preceding the date of this EDS, had one or more public transactions (federal, state or local) terminated for cause or default; and

e. have not, within a five-year period preceding the date of this EDS, been convicted, adjudged guilty, or found liable in a civil proceeding, or in any criminal or civil action, including actions concerning environmental violations, instituted by the City or by the federal government, any state, or any other unit of local government.

3. The certifications in subparts 3, 4 and 5 concern:

- the Disclosing Party;
- any "Contractor" (meaning any contractor or subcontractor used by the Disclosing Party in Connection with the Matter, including but not limited to all persons or legal entities disclosed under Section IV, "Disclosure of Subcontractors and Other Retained Parties");
- any "Affiliated Entity" (meaning a person or entity that, directly or indirectly: controls the Disclosing Party, is controlled by the Disclosing Party, or is, with the Disclosing Party, under common control of another person or entity. Indicia of control include, without limitation: interlocking management or ownership; identity of interests among family members, shared facilities and equipment; common use of employees; or organization of a business entity following the ineligibility of a business entity to do business with federal or state or local government, including the City, using substantially the same management, ownership, or principals as the ineligible entity); with respect to Contractors, the term Affiliated Entity means a person or entity that directly or indirectly controls the Contractor, is controlled by it, or, with the Contractor, is under common control of another person or entity;
- any responsible official of the Disclosing Party, any Contractor or any Affiliated Entity or any other official, agent or employee of the Disclosing Party, any Contractor or any Affiliated Entity, acting pursuant to the direction or authorization of a responsible official of the Disclosing Party, any Contractor or any Affiliated Entity (collectively "Agents").

Neither the Disclosing Party, nor any Contractor, nor any Affiliated Entity of either the Disclosing Party or any Contractor nor any Agents have, during the five years before the date this EDS is signed, or, with respect to a Contractor, an Affiliated Entity, or an Affiliated Entity of a Contractor during the five years before the date of such Contractor's or Affiliated Entity's contract or engagement in connection with the Matter:

a. bribed or attempted to bribe, or been convicted or adjudged guilty of bribery or attempting to bribe, a public officer or employee of the City, the State of Illinois, or any agency of the federal government or of any state or local government in the United States of America, in that officer's or employee's official capacity;

b. agreed or colluded with other bidders or prospective bidders, or been a party to any such agreement, or been convicted or adjudged guilty of agreement or collusion among bidders or prospective bidders, in restraint of freedom of competition by agreement to bid a fixed price or otherwise; or

c. made an admission of such conduct described in a. or b. above that is a matter of record, but have not been prosecuted for such conduct; or

d. violated the provisions of Municipal Code Section 2-92-610 (Living Wage Ordinance).

4. Neither the Disclosing Party, Affiliated Entity or Contractor, or any of their employees, officials, agents or partners, is barred from contracting with any unit of state or local government as a result of engaging in or being convicted of (1) bid-rigging in violation of 720 ILCS 5/33E-3; (2) bid-rotating in violation of 720 ILCS 5/33E-4; or (3) any similar offense of any state or of the United States of America that contains the same elements as the offense of bid-rigging or bid-rotating.

5. Neither the Disclosing Party nor any Affiliated Entity is listed on any of the following lists maintained by the Office of Foreign Assets Control of the U.S. Department of the Treasury or the Bureau of Industry and Security of the U.S. Department of Commerce or their successors: the Specially Designated Nationals List, the Denied Persons List, the Unverified List, the Entity List and the Debarred List.

6. The Disclosing Party understands and shall comply with (1) the applicable requirements of Chapters 2-55 (Legislative Inspector General), 2-56 (Inspector General) and 2-156 (Governmental Ethics) of the Municipal Code.

7. If the Disclosing Party is unable to certify to any of the above statements in this Part B (Further Certifications), the Disclosing Party must explain below:
N/A

If the letters "NA," the word "None," or no response appears on the lines above, it will be conclusively presumed that the Disclosing Party certified to the above statements.

8. To the best of the Disclosing Party's knowledge after reasonable inquiry, the following is a complete list of all current employees of the Disclosing Party who were, at any time during the 12-month period preceding the execution date of this EDS, an employee, or elected or appointed official, of the City of Chicago (if none, indicate with "N/A" or "none"). N/A

9. To the best of the Disclosing Party's knowledge after reasonable inquiry, the following is a complete list of all gifts that the Disclosing Party has given or caused to be given, at any time during the 12-month period preceding the execution date of this EDS, to an employee, or elected or appointed official, of the City of Chicago. For purposes of this statement, a "gift" does not include: (i) anything made generally available to City employees or to the general public, or (ii) food or drink provided in the course of official City business and having a retail value of less than $20 per recipient (if none, indicate with "N/A" or "none"). As to any gift listed below, please also list the name of the City recipient. N/A

C. CERTIFICATION OF STATUS AS FINANCIAL INSTITUTION

1. The Disclosing Party certifies that the Disclosing Party (check one)

[ ] is [X] is not

a "financial institution" as defined in Section 2-32-455(b) of the Municipal Code.

2. If the Disclosing Party IS a financial institution, then the Disclosing Party pledges:

"We are not and will not become a predatory lender as defined in Chapter 2-32 of the Municipal Code. We further pledge that none of our affiliates is, and none of them will become, a predatory lender as defined in Chapter 2-32 of the Municipal Code. We understand that becoming a predatory lender or becoming an affiliate of a predatory lender may result in the loss of the privilege of doing business with the City."

If the Disclosing Party is unable to make this pledge because it or any of its affiliates (as defined in Section 2-32-455(b) of the Municipal Code) is a predatory lender within the meaning of Chapter 2-32 of the Municipal Code, explain here (attach additional pages if necessary):
N/A

If the letters "NA," the word "None," or no response appears on the lines above, it will be conclusively presumed that the Disclosing Party certified to the above statements.

D. CERTIFICATION REGARDING INTEREST IN CITY BUSINESS

Any words or terms that are defined in Chapter 2-156 of the Municipal Code have the same meanings when used in this Part D.

1. In accordance with Section 2-156-110 of the Municipal Code: Does any official or employee of the City have a financial interest in his or her own name or in the name of any other person or entity in the Matter?

[ ] Yes [X] No

NOTE: If you checked "Yes" to Item D.1., proceed to Items D.2. and D.3. If you checked "No" to Item D.1., proceed to Part E.

2. Unless sold pursuant to a process of competitive bidding, or otherwise permitted, no City elected official or employee shall have a financial interest in his or her own name or in the name of any other person or entity in the purchase of any property that (i) belongs to the City, or (ii) is sold for taxes or assessments, or (iii) is sold by virtue of legal process at the suit of the City (collectively, "City Property Sale"). Compensation for property taken pursuant to the City's eminent domain power does not constitute a financial interest within the meaning of this Part D.

Does the Matter involve a City Property Sale?

[ ] Yes [ ] No

3. If you checked "Yes" to Item D.1., provide the names and business addresses of the City officials or employees having such interest and identify the nature of such interest:

Name	Business Address	Nature of Interest

4. The Disclosing Party further certifies that no prohibited financial interest in the Matter will be acquired by any City official or employee.

E. CERTIFICATION REGARDING SLAVERY ERA BUSINESS

Please check either 1. or 2. below. If the Disclosing Party checks 2., the Disclosing Party must disclose below or in an attachment to this EDS all information required by paragraph 2. Failure to

comply with these disclosure requirements may make any contract entered into with the City in connection with the Matter voidable by the City

X 1. The Disclosing Party verifies that the Disclosing Party has searched any and all records of the Disclosing Party and any and all predecessor entities regarding records of investments or profits from slavery, or slaveholder insurance policies during the slavery era (including insurance policies issued to slaveholders that provided coverage for damage to or injury or death of their slaves), and the Disclosing Party has found no such records.

____2. The Disclosing Party verifies that, as a result of conducting the search in step 1 above, the Disclosing Party has found records of investments or profits from slavery or slaveholder insurance policies. The Disclosing Party verifies that the following constitutes full disclosure of all such records, including the names of any and all slaves or slaveholders described in those records:

NA

SECTION VI - - CERTIFICATIONS FOR FEDERALLY FUNDED MATTERS

NOTE: If the Matter is federally funded, complete this Section VI. **If the Matter is not federally funded**, proceed to Section VII. For purposes of this Section VI, tax credits allocated by the City and proceeds of debt obligations of the City are not federal funding.

A. CERTIFICATION REGARDING LOBBYING

1. List below the names of all persons or entities registered under the federal Lobbying Disclosure Act of 1995 who have made lobbying contacts on behalf of the Disclosing Party with respect to the Matter: (Add sheets if necessary):

NA

(If no explanation appears or begins on the lines above, or if the letters "NA" or if the word "None" appear, it will be conclusively presumed that the Disclosing Party means that NO persons or entities registered under the Lobbying Disclosure Act of 1995 have made lobbying contacts on behalf of the Disclosing Party with respect to the Matter.)

2. The Disclosing Party has not spent and will not expend any federally appropriated funds to pay any person or entity listed in Paragraph A.1. above for his or her lobbying activities or to pay any person or entity to influence or attempt to influence an officer or employee of any agency, as defined by applicable federal law, a member of Congress, an officer or employee of Congress, or an employee of a member of Congress, in connection with the award of any federally funded contract, making any federally funded grant or loan, entering into any cooperative agreement, or to extend, continue, renew, amend, or modify any federally funded contract, grant, loan, or cooperative agreement.

3. The Disclosing Party will submit an updated certification at the end of each calendar quarter in which there occurs any event that materially affects the accuracy of the statements and information set forth in paragraphs A.1. and A.2. above.

4. The Disclosing Party certifies that either: (i) it is not an organization described in section 501(c)(4) of the Internal Revenue Code of 1986; or (ii) it is an organization described in section 501(c)(4) of the Internal Revenue Code of 1986 but has not engaged and will not engage in "Lobbying Activities".

5. If the Disclosing Party is the Applicant, the Disclosing Party must obtain certifications equal in form and substance to paragraphs A.1. through A.4. above from all subcontractors before it awards any subcontract and the Disclosing Party must maintain all such subcontractors' certifications for the duration of the Matter and must make such certifications promptly available to the City upon request.

B. CERTIFICATION REGARDING EQUAL EMPLOYMENT OPPORTUNITY

If the Matter is federally funded, federal regulations require the Applicant and all proposed subcontractors to submit the following information with their bids or in writing at the outset of negotiations.

Is the Disclosing Party the Applicant?

[ ] Yes [ ] No

If "Yes," answer the three questions below:

1. Have you developed and do you have on file affirmative action programs pursuant to applicable federal regulations? (See 41 CFR Part 60-2.)
[ ] Yes [ ] No

2. Have you filed with the Joint Reporting Committee, the Director of the Office of Federal Contract Compliance Programs, or the Equal Employment Opportunity Commission all reports due under the applicable filing requirements?
[ ] Yes [ ] No

3. Have you participated in any previous contracts or subcontracts subject to the equal opportunity clause?
[ ] Yes [ ] No

If you checked "No" to question 1. or 2. above, please provide an explanation:

SECTION VII - - ACKNOWLEDGMENTS, CONTRACT INCORPORATION, COMPLIANCE, PENALTIES, DISCLOSURE

The Disclosing Party understands and agrees that:

A. The certifications, disclosures, and acknowledgments contained in this EDS will become part of any Contract or other agreement between the Applicant and the City in connection with the Matte, whether Procurement, City assistance, or other City action, and are material inducements to the City's execution of any contract or taking other action with respect to the Matter. The Disclosing Party understands that it must comply with all statutes, ordinances, and regulations on which this EDS is based.

B. The City's Governmental Ethics and Campaign Financing Ordinances, Chapters 2-156 and 2-164 of the Municipal Code, impose certain duties and obligations on persons or entities seeking City contracts, work, business, or transactions. The full text of these ordinances and a training program is available on line at www.cityofchicago.org/Ethics, and may also be obtained from the City's Board of Ethics, 740 N.

Sedgwick St., Suite 500, Chicago, IL 60610, (312) 744-9660. The Disclosing Party must comply fully with the applicable ordinances.

C. If the City determines that any information provided in this EDS is false, incomplete or inaccurate, any contract or other agreement in connection with which it is submitted may be rescinded or be void or voidable, and the City may pursue any remedies under the contract or agreement (if not rescinded or void), at law, or in equity, including terminating the Disclosing Party's participation in the Matter and/or declining to allow the Disclosing Party to participate in other transactions with the City. Remedies at law for a false statement of material fact may include incarceration and an award to the City of treble damages.

D. It is the City's policy to make this document available to the public on its Internet site and/or upon request. Some or all of the information provided on this EDS and any attachments to this EDS may be made available to the public on the Internet, in response to a Freedom of Information Act request, or otherwise. By completing and signing this EDS, the Disclosing Party waives and releases any possible rights or claims which it may have against the City in connection with the public release of information contained in this EDS and also authorizes the City to verify the accuracy of any information submitted in this EDS.

E. The information provided in this EDS must be kept current. In the event of changes, the Disclosing Party must supplement this EDS up to the time the City takes action on the Matter. If the Matter is a contract being handled by the City's Department of Procurement Services, the Disclosing Party must update this EDS as the contract requires. **NOTE:** With respect to Matters subject to Article I of Chapter 1-23 of the Municipal Code (imposing **PERMANENT INELIGIBILITY** for certain specified offenses), the information provided herein regarding eligibility must be kept current for a longer period, as required by Chapter 1-23 and Section 2-154-020 of the Municipal Code.

The Disclosing Party represents and warrants that:

F.1. The Disclosing Party is not delinquent in the payment of any tax administered by the Illinois Department of Revenue, nor are the Disclosing Party or its Affiliated Entities delinquent in paying any fine, fee, tax or other charge owed to the City. This includes, but is not limited to, all water charges, sewer charges, license fees, parking tickets, property taxes or sales taxes.

F.2. If the Disclosing Party is the Applicant, the Disclosing Party and its Affiliated Entities will not use, nor permit their subcontractors to use, any facility listed by the U.S. E.P.A. on the federal Excluded Parties List System ("EPLS") maintained by the U.S. General Services Administration.

F.3. If the Disclosing Party is the Applicant, the Disclosing Party will obtain from any contractors/subcontractors hired or to be hired in connection with the Matter certifications equal in form and substance to those in F.1. and F.2. above and will not, without the prior written consent of the City, use any such contractor/subcontractor that does not provide such certifications or that the Disclosing Party has reason to believe has not provided or cannot provide truthful certifications.

NOTE: If the Disclosing Party cannot certify as to any of the items in F.1., F.2. or F.3. above, an explanatory statement must be attached to this EDS.

CERTIFICATION

Under penalty of perjury, the person signing below: (1) warrants that he/she is authorized to execute this EDS and Appendix A (if applicable) on behalf of the Disclosing Party, and (2) warrants that all certifications and statements contained in this EDS and Appendix A (if applicable) are true, accurate and complete as of the date furnished to the City.

Issak Sughayar

(Print or type name of Disclosing Party)

By: _____
(Sign here)

Issak Sughayar

(Print or type name of person signing)

NA

(Print or type title of person signing)

Signed and sworn to before me on (date) 8/21/14,

at Cook County, IL (state).

_____ Notary Public.

Commission expires: 4/23/16.

OFFICIAL SEAL
AGNIESZKA T PLECKA
NOTARY PUBLIC - STATE OF ILLINOIS
MY COMMISSION EXPIRES:04/23/16

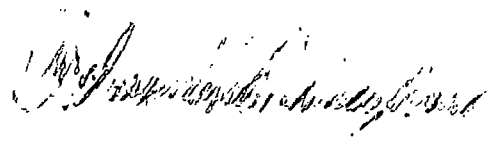

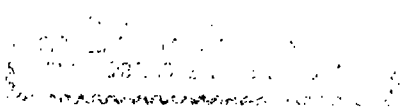

CITY OF CHICAGO
ECEONOMIC DISCLOSURE STATEMENT AND AFFIDAVIT
APPENDIX A

FAMILIAL RELATIONSHPS WITH ELETED CITY OFFICIALS AND DEPARTMENT HEADS

This Appendix is to be completed only by (a) the Applicant, and (b) any legal entity which has a direct ownership interest in the Applicant exceeding 7.5 percent. It is not to be completed by any legal entity which has only an indirect ownership interest in the Applicant.

Under Municipal Code Section 2-154-015, the Disclosing Party must disclose whether such Disclosing Party or any "Applicable Party" or any Spouse or Domestic Partner thereof currently has a "familial relationship" with any elected city official or department head. A "familial relationship" exists if, as of the date this EDS is signed, the Disclosing Party or any "Applicable Party" or any Spouse or Domestic Partner thereof is related to the mayor, any alderman, the city clerk, the city treasurer or any city department head as spouse or domestic partner or as any of the following , whether by blood or adoption: parent, child, brother or sister, aunt or uncle, niece or nephew, grandparent, grandchild, father-in-law, mother-in-law, son-in-law, daughter-in-law, stepfather or stepmother, stepson or stepdaughter, stepbrother or stepsister or half-brother or half-sister.

"Applicable Party" means (1) all executive officers of the Disclosing Party listed in Section II.B.1.a., if the Disclosing Party is a corporation; all partners of the Disclosing Party, if the Disclosing Party is a general partnership; all general partners and limited partners of the Disclosing Party, if the Disclosing Party is a limited partnership; all managers, managing members and members of the Disclosing Party, if the Disclosing Party is a limited liability company; (2) all principal officers of the Disclosing Party; and (3) any person having more than a 7.5 percent ownership interest in the Disclosing Party. "Principal officers" means the president, chief operating officer, executive director, chief financial officer, treasurer or secretary of a legal entity or any person exercising similar authority.

Does the Disclosing Party or any "Applicable Party" or any Spouse or Domestic Partner thereof currently have a "familial relationship" with an elected city official or department head?

[ ] Yes [x] No

If yes, please identify below (1) the name and title of such person, (2) the name of the legal entity to which such person is connected; (3) the name and title of the elected city official or department head to whom such person has a familial relationship, and (4) the precise nature of such familial relationship.

_____

_____

_____

CITY OF CHICAGO
ECONOMIC DISCLOSURE STATEMENT
AND AFFIDAVIT

SECTION I -- GENERAL INFORMATION

A. Legal name of Disclosing Party submitting this EDS. Include d/b/a/ if applicable:

Chicago Title Land Trust, Successor Trustee to the Great Lakes Trust ATUT 1102

Check ONE of the following three boxes:

Indicate whether Disclosing Party submitting this EDS is:

1. [X] the Applicant
   OR
2. [ ] a legal entity holding a direct or indirect interest in the Applicant. State the legal name of the Applicant in which Disclosing Party holds an interest: _____
   OR
3. [ ] a legal entity with a right of control (see Section II.B.1.) State the legal name of the entity in which the Disclosing Party holds a right of control: _____

B. Business address of Disclosing Party: 4240 -58 South Wentworth, Chicago IL 60609

C. Telephone: 773-491-4103 Fax: _____ Email: _____

D. Name of contact person: Issak Sughayar

E. Federal Employer Identification No. (if you have one): N/A

F. Brief description of contract, transaction or other undertaking (referred to below as the" Matter") to which this EDS pertains. (Include project number and location of property, if applicable):

Negotiated Sale of City lots located at 4237-41 South Well St. and 224 West 43rd Street, Chicago

G. Which City agency or department is requesting this EDS? Dept. Of Planning and Development

If the Matter is a contract being handled by the City's Department of Procurement Services, please complete the following:

Specification # N/A and Contract # N/A

SECTION II -- DISCLOSURE OF OWNERSHIP INTERESTS

A. NATURE OF DISCLOSING PARTY

1. Indicate the nature of the Disclosing Party:

[ ] Person
[ ] Publicly registered business corporation
[ ] Privately held business corporation
[ ] Sole proprietorship
[ ] General partnership
[ ] Limited partnership
[x] Trust
[ ] Limited liability company
[ ] Limited liability partnership
[ ] Joint venture
[ ] Not-for-profit corporation
(Is the not-for-profit corporation also a 501(c)(3))?
[ ] Yes [ ] No
[ ] Other (please specify)

_____

2. For legal entities, the state (or foreign country) of incorporation or organization, if applicable:

IL

3. For legal entities not organized in the State of Illinois: Has the organization registered to do business in the State of Illinois as a foreign entity?

[ ] Yes [ ] No [X] N/A

B. IF THE DISCLOSING PARTY IS A LEGAL ENTITY:

1. List below the full names and titles of all executive officers and all directors of the entity. **NOTE:** For not-for-profit corporations, also list below all members, if any, which are legal entities. If there are no such members, write "no members." For trusts, estates or other similar entities, list below the legal titleholder(s).

If the entity is a general partnership, limited partnership, limited liability company, limited liability partnership or joint venture, list below the name and title of each general partner, managing member, manager or any other person or entity that controls the day-to-day management of the Disclosing Party. **NOTE**: Each legal entity listed below must submit an EDS on its own behalf.

Name	Title
Chicago Title Land Trust Company	Trustee

2. Please provide the following information concerning each person or entity having a direct or indirect beneficial interest (including ownership) in excess of 7.5% of the Disclosing Party. Examples of such an interest include shares in a corporation, partnership interest in a partnership or joint venture,

interest of a member or manager in a limited liability company, or interest of a beneficiary of a trust, estate or other similar entity. If none, state "None." **NOTE**: Pursuant to Section 2-154-030 of the Municipal Code of Chicago ("Municipal Code"), the City may require any such additional information from any applicant which is reasonably intended to achieve full disclosure.

Name	Business Address	Percentage Interest in the Disclosing Party
Issak Sughayar,	4240 -58 South Wentworth, Chicago IL 60609;	Sole Beneficiary; 100%

SECTION III - - BUSINESS RELATIONSHIPS WITH CITY ELECTED OFFICIALS

Has the Disclosing Party had a "business relationship," as defined in Chapter 2-156 of the Municipal Code, with any City elected official in the 12 months before the date this EDS is signed?

[ ] Yes [X] No

If yes, please identify below the name(s) of such City elected official(s) and describe such relationship(s):

N/A

SECTION IV -- DISCLOSURE OF SUBCONTRACTORS AND OTHER RETAINED PARTIES

The Disclosing Party must disclose the name and business address of each subcontractor, attorney, lobbyist, accountant, consultant and any other person or entity whom the Disclosing Party has retained or expects to retain in connection with the Matter, as well as the nature of the relationship, and the total amount of the fees paid or estimated to be paid. The Disclosing Party is not required to disclose employees who are paid solely through the Disclosing Party's regular payroll.

"Lobbyist" means any person or entity who undertakes to influence any legislative or administrative action on behalf of any person or entity other than: (1) a not-for-profit entity, on an unpaid basis, or (2) himself. "Lobbyist" also means any person or entity any part of whose duties as an employee of another includes undertaking to influence any legislative or administrative action.

If the Disclosing Party is uncertain whether a disclosure is required under this Section, the Disclosing Party must either ask the City whether disclosure is required or make the disclosure.

Name (indicate whether retained or anticipated to be retained)	Business Address	Relationship to Disclosing Party (subcontractor, attorney, lobbyist, etc.)	Fees (indicate whether paid or estimated.)**NOTE:** "hourly rate" or "t.b.d" is not an acceptable response.
Kupiec & Assoc.	77 West Washington St. Ste. 1801, Chicago Chicago IL 60602	Attorneys	estimated $10,000

(Add sheets if necessary)

[ ] Check here if the Disclosing party has not retained, nor expects to retain, any such persons or entities.

SECTION V – CERTIFICATIONS

A. COURT-ORDERED CHILD SUPPORT COMPLIANCE

Under Municipal Code Section 2-92-415, substantial owners of business entities that contract with the City must remain in compliance with their child support obligations throughout the contract's term.

Has any person who directly or indirectly owns 10% or more of the Disclosing Party been declared in arrearage on any child support obligations by any Illinois court of competent jurisdiction?

[ ] Yes [X] No [ ] No person directly or indirectly owns 10% or more of the Disclosing Party.

If "Yes," has the person entered into a court-approved agreement for payment of all support owed and is the person in compliance with that agreement?

[ ] Yes [ ] No

B. FURTHER CERTIFICATIONS

1. Pursuant to Municipal Code Chapter 1-23, Article I ("Article I") (which the Applicant should consult for defined terms (e.g., "doing business") and legal requirements), if the Disclosing Party Submitting this EDS is the Applicant and is doing business with the City, then the Disclosing Party Certified as follows: (i) neither the Applicant nor any controlling person is currently indicted or charged With, or has admitted guilt of, or has ever been convicted of, or placed under supervision for, any criminal offense involving actual, attempted, or conspiracy to commit bribery, theft, fraud, forgery, perjury, dishonesty, or deceit against an officer or employee of the City or any sister agency; and (ii) the Applicant understands and acknowledges that compliance with Article I is a continuing requirement for doing business with the City. NOTE: If Article I applies to the Applicant, the permanent compliance timeframe in Article I supersedes some five-year compliance timeframes in certifications 2 and 3 below.

2. The Disclosing Party and, if the Disclosing Party is a legal entity, all of those persons or entities identified in Section II.B.1. of this EDS:

a. are not presently debarred, suspended, proposed for debarment, declared ineligible or voluntarily excluded from any transactions by any federal, state or local unit of government;

b. have not, within a five-year period preceding the date of this EDS, been convicted of a criminal offense, adjudged guilty, or had a civil judgment rendered against them in connection with: obtaining, attempting to obtain, or performing a public (federal, state or local) transaction or contract under a public transaction; a violation of federal or state antitrust statutes; fraud; embezzlement; theft; forgery; bribery; falsification; or destruction of records; making false statements; or receiving stolen property;

c. are not presently indicted for or criminally or civilly charged by, a governmental entity (federal, state or local) with committing any of the offenses set forth in clause B.2.b. of this Section V;

d. have not, within a five-year period preceding the date of this EDS, had one or more public transactions (federal, state or local) terminated for cause or default; and

e. have not, within a five-year period preceding the date of this EDS, been convicted, adjudged guilty, or found liable in a civil proceeding, or in any criminal or civil action, including actions concerning environmental violations, instituted by the City or by the federal government, any state, or any other unit of local government.

3. The certifications in subparts 3, 4 and 5 concern:

- the Disclosing Party;
- any "Contractor" (meaning any contractor or subcontractor used by the Disclosing Party in Connection with the Matter, including but not limited to all persons or legal entities disclosed under Section IV, "Disclosure of Subcontractors and Other Retained Parties");
- any "Affiliated Entity" (meaning a person or entity that, directly or indirectly: controls the Disclosing Party, is controlled by the Disclosing Party, or is, with the Disclosing Party, under common control of another person or entity. Indicia of control include, without limitation: interlocking management or ownership; identity of interests among family members, shared facilities and equipment; common use of employees; or organization of a business entity following the ineligibility of a business entity to do business with federal or state or local government, including the City, using substantially the same management, ownership, or principals as the ineligible entity); with respect to Contractors, the term Affiliated Entity means a person or entity that directly or indirectly controls the Contractor, is controlled by it, or, with the Contractor, is under common control of another person or entity;
- any responsible official of the Disclosing Party, any Contractor or any Affiliated Entity or any other official, agent or employee of the Disclosing Party, any Contractor or any Affiliated Entity, acting pursuant to the direction or authorization of a responsible official of the Disclosing Party, any Contractor or any Affiliated Entity (collectively "Agents").

Neither the Disclosing Party, nor any Contractor, nor any Affiliated Entity of either the Disclosing Party or any Contractor nor any Agents have, during the five years before the date this EDS is signed, or, with respect to a Contractor, an Affiliated Entity, or an Affiliated Entity of a Contractor during the five years before the date of such Contractor's or Affiliated Entity's contract or engagement in connection with the Matter:

a. bribed or attempted to bribe, or been convicted or adjudged guilty of bribery or attempting to bribe, a public officer or employee of the City, the State of Illinois, or any agency of the federal government or of any state or local government in the United States of America, in that officer's or employee's official capacity;

b. agreed or colluded with other bidders or prospective bidders, or been a party to any such agreement, or been convicted or adjudged guilty of agreement or collusion among bidders or prospective bidders, in restraint of freedom of competition by agreement to bid a fixed price or otherwise; or

c. made an admission of such conduct described in a. or b. above that is a matter of record, but have not been prosecuted for such conduct; or

d. violated the provisions of Municipal Code Section 2-92-610 (Living Wage Ordinance).

4. Neither the Disclosing Party, Affiliated Entity or Contractor, or any of their employees, officials, agents or partners, is barred from contracting with any unit of state or local government as a result of engaging in or being convicted of (1) bid-rigging in violation of 720 ILCS 5/33E-3; (2) bid-rotating in violation of 720 ILCS 5/33E-4; or (3) any similar offense of any state or of the United States of America that contains the same elements as the offense of bid-rigging or bid-rotating.

5. Neither the Disclosing Party nor any Affiliated Entity is listed on any of the following lists maintained by the Office of Foreign Assets Control of the U.S. Department of the Treasury or the Bureau of Industry and Security of the U.S. Department of Commerce or their successors: the Specially Designated Nationals List, the Denied Persons List, the Unverified List, the Entity List and the Debarred List.

6. The Disclosing Party understands and shall comply with (1) the applicable requirements of Chapters 2-55 (Legislative Inspector General), 2-56 (Inspector General) and 2-156 (Governmental Ethics) of the Municipal Code.

7. If the Disclosing Party is unable to certify to any of the above statements in this Part B (Further Certifications), the Disclosing Party must explain below:
N/A

If the letters "NA," the word "None," or no response appears on the lines above, it will be conclusively presumed that the Disclosing Party certified to the above statements.

8. To the best of the Disclosing Party's knowledge after reasonable inquiry, the following is a complete list of all current employees of the Disclosing Party who were, at any time during the 12-month period preceding the execution date of this EDS, an employee, or elected or appointed official, of the City of Chicago (if none, indicate with "N/A" or "none"). N/A

9. To the best of the Disclosing Party's knowledge after reasonable inquiry, the following is a complete list of all gifts that the Disclosing Party has given or caused to be given, at any time during the 12-month period preceding the execution date of this EDS, to an employee, or elected or appointed official, of the City of Chicago. For purposes of this statement, a "gift" does not include: (i) anything made generally available to City employees or to the general public, or (ii) food or drink provided in the course of official City business and having a retail value of less than $20 per recipient (if none, indicate with "N/A" or "none"). As to any gift listed below, please also list the name of the City recipient. N/A

C. CERTIFICATION OF STATUS AS FINANCIAL INSTITUTION

1. The Disclosing Party certifies that the Disclosing Party (check one)

[ ] is [X] is not

a "financial institution" as defined in Section 2-32-455(b) of the Municipal Code.

2. If the Disclosing Party IS a financial institution, then the Disclosing Party pledges:

"We are not and will not become a predatory lender as defined in Chapter 2-32 of the Municipal Code. We further pledge that none of our affiliates is, and none of them will become, a predatory lender as defined in Chapter 2-32 of the Municipal Code. We understand that becoming a predatory lender or becoming an affiliate of a predatory lender may result in the loss of the privilege of doing business with the City."

If the Disclosing Party is unable to make this pledge because it or any of its affiliates (as defined in Section 2-32-455(b) of the Municipal Code) is a predatory lender within the meaning of Chapter 2-32 of the Municipal Code, explain here (attach additional pages if necessary):
N/A

If the letters "NA," the word "None," or no response appears on the lines above, it will be conclusively presumed that the Disclosing Party certified to the above statements.

D. CERTIFICATION REGARDING INTEREST IN CITY BUSINESS

Any words or terms that are defined in Chapter 2-156 of the Municipal Code have the same meanings when used in this Part D.

1. In accordance with Section 2-156-110 of the Municipal Code: Does any official or employee of the City have a financial interest in his or her own name or in the name of any other person or entity in the Matter?

[ ] Yes [X] No

NOTE: If you checked "Yes" to Item D.1., proceed to Items D.2. and D.3. If you checked "No" to Item D.1., proceed to Part E.

2. Unless sold pursuant to a process of competitive bidding, or otherwise permitted, no City elected official or employee shall have a financial interest in his or her own name or in the name of any other person or entity in the purchase of any property that (i) belongs to the City, or (ii) is sold for taxes or assessments, or (iii) is sold by virtue of legal process at the suit of the City (collectively, "City Property Sale"). Compensation for property taken pursuant to the City's eminent domain power does not constitute a financial interest within the meaning of this Part D.

Does the Matter involve a City Property Sale?

[x] Yes [ ] No

3. If you checked "Yes" to Item D.1., provide the names and business addresses of the City officials or employees having such interest and identify the nature of such interest:

Name	Business Address	Nature of Interest

4. The Disclosing Party further certifies that no prohibited financial interest in the Matter will be acquired by any City official or employee.

E. CERTIFICATION REGARDING SLAVERY ERA BUSINESS

Please check either 1. or 2. below. If the Disclosing Party checks 2., the Disclosing Party must disclose below or in an attachment to this EDS all information required by paragraph 2. Failure to

comply with these disclosure requirements may make any contract entered into with the City in connection with the Matter voidable by the City

X 1. The Disclosing Party verifies that the Disclosing Party has searched any and all records of the Disclosing Party and any and all predecessor entities regarding records of investments or profits from slavery, or slaveholder insurance policies during the slavery era (including insurance policies issued to slaveholders that provided coverage for damage to or injury or death of their slaves), and the Disclosing Party has found no such records.

____2. The Disclosing Party verifies that, as a result of conducting the search in step 1 above, the Disclosing Party has found records of investments or profits from slavery or slaveholder insurance policies. The Disclosing Party verifies that the following constitutes full disclosure of all such records, including the names of any and all slaves or slaveholders described in those records:

NA

SECTION VI - - CERTIFICATIONS FOR FEDERALLY FUNDED MATTERS

NOTE: If the Matter is federally funded, complete this Section VI. **If the Matter is not federally funded**, proceed to Section VII. For purposes of this Section VI, tax credits allocated by the City and proceeds of debt obligations of the City are not federal funding.

A. CERTIFICATION REGARDING LOBBYING

1. List below the names of all persons or entities registered under the federal Lobbying Disclosure Act of 1995 who have made lobbying contacts on behalf of the Disclosing Party with respect to the Matter: (Add sheets if necessary):

NA

(If no explanation appears or begins on the lines above, or if the letters "NA" or if the word "None" appear, it will be conclusively presumed that the Disclosing Party means that NO persons or entities registered under the Lobbying Disclosure Act of 1995 have made lobbying contacts on behalf of the Disclosing Party with respect to the Matter.)

2. The Disclosing Party has not spent and will not expend any federally appropriated funds to pay any person or entity listed in Paragraph A.1. above for his or her lobbying activities or to pay any person or entity to influence or attempt to influence an officer or employee of any agency, as defined by applicable federal law, a member of Congress, an officer or employee of Congress, or an employee of a member of Congress, in connection with the award of any federally funded contract, making any federally funded grant or loan, entering into any cooperative agreement, or to extend, continue, renew, amend, or modify any federally funded contract, grant, loan, or cooperative agreement.

3. The Disclosing Party will submit an updated certification at the end of each calendar quarter in which there occurs any event that materially affects the accuracy of the statements and information set forth in paragraphs A.1. and A.2. above.

4. The Disclosing Party certifies that either: (i) it is not an organization described in section 501(c)(4) of the Internal Revenue Code of 1986; or (ii) it is an organization described in section 501(c)(4) of the Internal Revenue Code of 1986 but has not engaged and will not engage in "Lobbying Activities".

5. If the Disclosing Party is the Applicant, the Disclosing Party must obtain certifications equal in form and substance to paragraphs A.1. through A.4. above from all subcontractors before it awards any subcontract and the Disclosing Party must maintain all such subcontractors' certifications for the duration of the Matter and must make such certifications promptly available to the City upon request.

B. CERTIFICATION REGARDING EQUAL EMPLOYMENT OPPORTUNITY

If the Matter is federally funded, federal regulations require the Applicant and all proposed subcontractors to submit the following information with their bids or in writing at the outset of negotiations.

Is the Disclosing Party the Applicant?

[ ] Yes [ ] No

If "Yes," answer the three questions below:

1. Have you developed and do you have on file affirmative action programs pursuant to applicable federal regulations? (See 41 CFR Part 60-2.)
[ ] Yes [ ] No

2. Have you filed with the Joint Reporting Committee, the Director of the Office of Federal Contract Compliance Programs, or the Equal Employment Opportunity Commission all reports due under the applicable filing requirements?
[ ] Yes [ ] No

3. Have you participated in any previous contracts or subcontracts subject to the equal opportunity clause?
[ ] Yes [ ] No

If you checked "No" to question 1. or 2. above, please provide an explanation:

SECTION VII - - ACKNOWLEDGMENTS, CONTRACT INCORPORATION, COMPLIANCE, PENALTIES, DISCLOSURE

The Disclosing Party understands and agrees that:

A. The certifications, disclosures, and acknowledgments contained in this EDS will become part of any Contract or other agreement between the Applicant and the City in connection with the Matte, whether Procurement, City assistance, or other City action, and are material inducements to the City's execution of any contract or taking other action with respect to the Matter. The Disclosing Party understands that it must comply with all statutes, ordinances, and regulations on which this EDS is based.

B. The City's Governmental Ethics and Campaign Financing Ordinances, Chapters 2-156 and 2-164 of the Municipal Code, impose certain duties and obligations on persons or entities seeking City contracts, work, business, or transactions. The full text of these ordinances and a training program is available on line at www.cityofchicago.org/Ethics, and may also be obtained from the City's Board of Ethics, 740 N.

Sedgwick St., Suite 500, Chicago, IL 60610, (312) 744-9660. The Disclosing Party must comply fully with the applicable ordinances.

C. If the City determines that any information provided in this EDS is false, incomplete or inaccurate, any contract or other agreement in connection with which it is submitted may be rescinded or be void or voidable, and the City may pursue any remedies under the contract or agreement (if not rescinded or void), at law, or in equity, including terminating the Disclosing Party's participation in the Matter and/or declining to allow the Disclosing Party to participate in other transactions with the City. Remedies at law for a false statement of material fact may include incarceration and an award to the City of treble damages.

D. It is the City's policy to make this document available to the public on its Internet site and/or upon request. Some or all of the information provided on this EDS and any attachments to this EDS may be made available to the public on the Internet, in response to a Freedom of Information Act request, or otherwise. By completing and signing this EDS, the Disclosing Party waives and releases any possible rights or claims which it may have against the City in connection with the public release of information contained in this EDS and also authorizes the City to verify the accuracy of any information submitted in this EDS.

E. The information provided in this EDS must be kept current. In the event of changes, the Disclosing Party must supplement this EDS up to the time the City takes action on the Matter. If the Matter is a contract being handled by the City's Department of Procurement Services, the Disclosing Party must update this EDS as the contract requires. **NOTE:** With respect to Matters subject to Article I of Chapter 1-23 of the Municipal Code (imposing **PERMANENT INELIGIBILITY** for certain specified offenses), the information provided herein regarding eligibility must be kept current for a longer period, as required by Chapter 1-23 and Section 2-154-020 of the Municipal Code.

The Disclosing Party represents and warrants that:

F.1. The Disclosing Party is not delinquent in the payment of any tax administered by the Illinois Department of Revenue, nor are the Disclosing Party or its Affiliated Entities delinquent in paying any fine, fee, tax or other charge owed to the City. This includes, but is not limited to, all water charges, sewer charges, license fees, parking tickets, property taxes or sales taxes.

F.2. If the Disclosing Party is the Applicant, the Disclosing Party and its Affiliated Entities will not use, nor permit their subcontractors to use, any facility listed by the U.S. E.P.A. on the federal Excluded Parties List System ("EPLS") maintained by the U.S. General Services Administration.

F.3. If the Disclosing Party is the Applicant, the Disclosing Party will obtain from any contractors/subcontractors hired or to be hired in connection with the Matter certifications equal in form and substance to those in F.1. and F.2. above and will not, without the prior written consent of the City, use any such contractor/subcontractor that does not provide such certifications or that the Disclosing Party has reason to believe has not provided or cannot provide truthful certifications.

NOTE: If the Disclosing Party cannot certify as to any of the items in F.1., F.2. or F.3. above, an explanatory statement must be attached to this EDS.

CERTIFICATION

Under penalty of perjury, the person signing below: (1) warrants that he/she is authorized to execute this EDS and Appendix A (if applicable) on behalf of the Disclosing Party, and (2) warrants that all certifications and statements contained in this EDS and Appendix A (if applicable) are true, accurate and complete as of the date furnished to the City.

Chicago Title Land Trust, Successor Trustee to the Great Lakes Trust ATUT 1102

(Print or type name of Disclosing Party)

By: _____
(Sign here)

Issak Sughayar

(Print or type name of person signing)

Sole Beneficiary

(Print or type title of person signing)

Signed and sworn to before me on (date) 08/21/14,

at Cook County, IL (state).

_____ Notary Public.

Commission expires: 4/23/16.

OFFICIAL SEAL
AGNIESZKA T PLECKA
NOTARY PUBLIC - STATE OF ILLINOIS
MY COMMISSION EXPIRES:04/23/16

CITY OF CHICAGO
ECEONOMIC DISCLOSURE STATEMENT AND AFFIDAVIT
APPENDIX A

FAMILIAL RELATIONSHPS WITH ELETED CITY OFFICIALS AND DEPARTMENT HEADS

This Appendix is to be completed only by (a) the Applicant, and (b) any legal entity which has a direct ownership interest in the Applicant exceeding 7.5 percent. It is not to be completed by any legal entity which has only an indirect ownership interest in the Applicant.

Under Municipal Code Section 2-154-015, the Disclosing Party must disclose whether such Disclosing Party or any "Applicable Party" or any Spouse or Domestic Partner thereof currently has a "familial relationship" with any elected city official or department head. A "familial relationship" exists if, as of the date this EDS is signed, the Disclosing Party or any "Applicable Party" or any Spouse or Domestic Partner thereof is related to the mayor, any alderman, the city clerk, the city treasurer or any city department head as spouse or domestic partner or as any of the following , whether by blood or adoption: parent, child, brother or sister, aunt or uncle, niece or nephew, grandparent, grandchild, father-in-law, mother-in-law, son-in-law, daughter-in-law, stepfather or stepmother, stepson or stepdaughter, stepbrother or stepsister or half-brother or half-sister.

"Applicable Party" means (1) all executive officers of the Disclosing Party listed in Section II.B.1.a., if the Disclosing Party is a corporation; all partners of the Disclosing Party, if the Disclosing Party is a general partnership; all general partners and limited partners of the Disclosing Party, if the Disclosing Party is a limited partnership; all managers, managing members and members of the Disclosing Party, if the Disclosing Party is a limited liability company; (2) all principal officers of the Disclosing Party; and (3) any person having more than a 7.5 percent ownership interest in the Disclosing Party. "Principal officers" means the president, chief operating officer, executive director, chief financial officer, treasurer or secretary of a legal entity or any person exercising similar authority.

Does the Disclosing Party or any "Applicable Party" or any Spouse or Domestic Partner thereof currently have a "familial relationship" with an elected city official or department head?

[ ] Yes [x] No

If yes, please identify below (1) the name and title of such person, (2) the name of the legal entity to which such person is connected; (3) the name and title of the elected city official or department head to whom such person has a familial relationship, and (4) the precise nature of such familial relationship.

_____

_____

_____

CITY OF CHICAGO
ECONOMIC DISCLOSURE STATEMENT
AND AFFIDAVIT

SECTION I -- GENERAL INFORMATION

A. Legal name of Disclosing Party submitting this EDS. Include d/b/a/ if applicable:

Chicago Title Land Trust ATUT 8002349794

Check ONE of the following three boxes:

Indicate whether Disclosing Party submitting this EDS is:

1. [X] the Applicant
   OR
2. [ ] a legal entity holding a direct or indirect interest in the Applicant. State the legal name of the Applicant in which Disclosing Party holds an interest: _____
   OR
3. [ ] a legal entity with a right of control (see Section II.B.1.) State the legal name of the entity in which the Disclosing Party holds a right of control: _____

B. Business address of Disclosing Party: 4240 -58 South Wentworth, Chicago IL 60609

C. Telephone: 773-491-4103 Fax: _____ Email: _____

D. Name of contact person: Issak Sughayar

E. Federal Employer Identification No. (if you have one): N/A

F. Brief description of contract, transaction or other undertaking (referred to below as the" Matter") to which this EDS pertains. (Include project number and location of property, if applicable):

Negotiated Sale of City lots located at 4237-41 South Well St. and 224 West 43rd Street, Chicago

G. Which City agency or department is requesting this EDS? Dept. Of Planning and Development

If the Matter is a contract being handled by the City's Department of Procurement Services, please complete the following:

Specification # N/A and Contract # N/A

SECTION II -- DISCLOSURE OF OWNERSHIP INTERESTS

A. NATURE OF DISCLOSING PARTY

1. Indicate the nature of the Disclosing Party:

[ ] Person
[ ] Publicly registered business corporation
[ ] Privately held business corporation
[ ] Sole proprietorship
[ ] General partnership
[ ] Limited partnership
[x] Trust
[ ] Limited liability company
[ ] Limited liability partnership
[ ] Joint venture
[ ] Not-for-profit corporation
(Is the not-for-profit corporation also a 501(c)(3))?
[ ] Yes [ ] No
[ ] Other (please specify)
_____

2. For legal entities, the state (or foreign country) of incorporation or organization, if applicable:

IL

3. For legal entities not organized in the State of Illinois: Has the organization registered to do business in the State of Illinois as a foreign entity?

[ ] Yes [ ] No [X] N/A

B. IF THE DISCLOSING PARTY IS A LEGAL ENTITY:

1. List below the full names and titles of all executive officers and all directors of the entity. **NOTE:** For not-for-profit corporations, also list below all members, if any, which are legal entities. If there are no such members, write "no members." For trusts, estates or other similar entities, list below the legal titleholder(s).

If the entity is a general partnership, limited partnership, limited liability company, limited liability partnership or joint venture, list below the name and title of each general partner, managing member, manager or any other person or entity that controls the day-to-day management of the Disclosing Party. **NOTE**: Each legal entity listed below must submit an EDS on its own behalf.

Name	Title
Chicago Title Land Trust Company	Trustee

2. Please provide the following information concerning each person or entity having a direct or indirect beneficial interest (including ownership) in excess of 7.5% of the Disclosing Party. Examples of such an interest include shares in a corporation, partnership interest in a partnership or joint venture,

interest of a member or manager in a limited liability company, or interest of a beneficiary of a trust, estate or other similar entity. If none, state "None." **NOTE**: Pursuant to Section 2-154-030 of the Municipal Code of Chicago ("Municipal Code"), the City may require any such additional information from any applicant which is reasonably intended to achieve full disclosure.

Name	Business Address	Percentage Interest in the Disclosing Party
Issak Sughayar,	4240 -58 South Wentworth, Chicago IL 60609;	Sole Beneficiary; 100%

SECTION III - - BUSINESS RELATIONSHIPS WITH CITY ELECTED OFFICIALS

Has the Disclosing Party had a "business relationship," as defined in Chapter 2-156 of the Municipal Code, with any City elected official in the 12 months before the date this EDS is signed?

[ ] Yes [X] No

If yes, please identify below the name(s) of such City elected official(s) and describe such relationship(s):

N/A

SECTION IV -- DISCLOSURE OF SUBCONTRACTORS AND OTHER RETAINED PARTIES

The Disclosing Party must disclose the name and business address of each subcontractor, attorney, lobbyist, accountant, consultant and any other person or entity whom the Disclosing Party has retained or expects to retain in connection with the Matter, as well as the nature of the relationship, and the total amount of the fees paid or estimated to be paid. The Disclosing Party is not required to disclose employees who are paid solely through the Disclosing Party's regular payroll.

"Lobbyist" means any person or entity who undertakes to influence any legislative or administrative action on behalf of any person or entity other than: (1) a not-for-profit entity, on an unpaid basis, or (2) himself. "Lobbyist" also means any person or entity any part of whose duties as an employee of another includes undertaking to influence any legislative or administrative action.

If the Disclosing Party is uncertain whether a disclosure is required under this Section, the Disclosing Party must either ask the City whether disclosure is required or make the disclosure.

Name (indicate whether retained or anticipated to be retained)	Business Address	Relationship to Disclosing Party (subcontractor, attorney, lobbyist, etc.)	Fees (indicate whether paid or estimated.)**NOTE:** "hourly rate" or "t.b.d" is not an acceptable response.
Kupiec & Assoc.	77 West Washington St. Ste. 1801, Chicago Chicago IL 60602	Attorneys	estimated $10,000

(Add sheets if necessary)

[ ] Check here if the Disclosing party has not retained, nor expects to retain, any such persons or entities.

SECTION V – CERTIFICATIONS

A. COURT-ORDERED CHILD SUPPORT COMPLIANCE

Under Municipal Code Section 2-92-415, substantial owners of business entities that contract with the City must remain in compliance with their child support obligations throughout the contract's term.

Has any person who directly or indirectly owns 10% or more of the Disclosing Party been declared in arrearage on any child support obligations by any Illinois court of competent jurisdiction?

[ ] Yes [X] No [ ] No person directly or indirectly owns 10% or more of the Disclosing Party.

If "Yes," has the person entered into a court-approved agreement for payment of all support owed and is the person in compliance with that agreement?

[ ] Yes [ ] No

B. FURTHER CERTIFICATIONS

1. Pursuant to Municipal Code Chapter 1-23, Article I ("Article I") (which the Applicant should consult for defined terms (e.g., "doing business") and legal requirements), if the Disclosing Party Submitting this EDS is the Applicant and is doing business with the City, then the Disclosing Party Certified as follows: (i) neither the Applicant nor any controlling person is currently indicted or charged With, or has admitted guilt of, or has ever been convicted of, or placed under supervision for, any criminal offense involving actual, attempted, or conspiracy to commit bribery, theft, fraud, forgery, perjury, dishonesty, or deceit against an officer or employee of the City or any sister agency; and (ii) the Applicant understands and acknowledges that compliance with Article I is a continuing requirement for doing business with the City. NOTE: If Article I applies to the Applicant, the permanent compliance timeframe in Article I supersedes some five-year compliance timeframes in certifications 2 and 3 below.

2. The Disclosing Party and, if the Disclosing Party is a legal entity, all of those persons or entities identified in Section II.B.1. of this EDS:

a. are not presently debarred, suspended, proposed for debarment, declared ineligible or voluntarily excluded from any transactions by any federal, state or local unit of government;

b. have not, within a five-year period preceding the date of this EDS, been convicted of a criminal offense, adjudged guilty, or had a civil judgment rendered against them in connection with: obtaining, attempting to obtain, or performing a public (federal, state or local) transaction or contract under a public transaction; a violation of federal or state antitrust statutes; fraud; embezzlement; theft; forgery; bribery; falsification; or destruction of records; making false statements; or receiving stolen property;

c. are not presently indicted for or criminally or civilly charged by, a governmental entity (federal, state or local) with committing any of the offenses set forth in clause B.2.b. of this Section V;

d. have not, within a five-year period preceding the date of this EDS, had one or more public transactions (federal, state or local) terminated for cause or default; and

e. have not, within a five-year period preceding the date of this EDS, been convicted, adjudged guilty, or found liable in a civil proceeding, or in any criminal or civil action, including actions concerning environmental violations, instituted by the City or by the federal government, any state, or any other unit of local government.

3. The certifications in subparts 3, 4 and 5 concern:

- the Disclosing Party;
- any "Contractor" (meaning any contractor or subcontractor used by the Disclosing Party in Connection with the Matter, including but not limited to all persons or legal entities disclosed under Section IV, "Disclosure of Subcontractors and Other Retained Parties");
- any "Affiliated Entity" (meaning a person or entity that, directly or indirectly: controls the Disclosing Party, is controlled by the Disclosing Party, or is, with the Disclosing Party, under common control of another person or entity. Indicia of control include, without limitation: interlocking management or ownership; identity of interests among family members, shared facilities and equipment; common use of employees; or organization of a business entity following the ineligibility of a business entity to do business with federal or state or local government, including the City, using substantially the same management, ownership, or principals as the ineligible entity); with respect to Contractors, the term Affiliated Entity means a person or entity that directly or indirectly controls the Contractor, is controlled by it, or, with the Contractor, is under common control of another person or entity;
- any responsible official of the Disclosing Party, any Contractor or any Affiliated Entity or any other official, agent or employee of the Disclosing Party, any Contractor or any Affiliated Entity, acting pursuant to the direction or authorization of a responsible official of the Disclosing Party, any Contractor or any Affiliated Entity (collectively "Agents").

Neither the Disclosing Party, nor any Contractor, nor any Affiliated Entity of either the Disclosing Party or any Contractor nor any Agents have, during the five years before the date this EDS is signed, or, with respect to a Contractor, an Affiliated Entity, or an Affiliated Entity of a Contractor during the five years before the date of such Contractor's or Affiliated Entity's contract or engagement in connection with the Matter:

a. bribed or attempted to bribe, or been convicted or adjudged guilty of bribery or attempting to bribe, a public officer or employee of the City, the State of Illinois, or any agency of the federal government or of any state or local government in the United States of America, in that officer's or employee's official capacity;

b. agreed or colluded with other bidders or prospective bidders, or been a party to any such agreement, or been convicted or adjudged guilty of agreement or collusion among bidders or prospective bidders, in restraint of freedom of competition by agreement to bid a fixed price or otherwise; or

c. made an admission of such conduct described in a. or b. above that is a matter of record, but have not been prosecuted for such conduct; or

d. violated the provisions of Municipal Code Section 2-92-610 (Living Wage Ordinance).

4. Neither the Disclosing Party, Affiliated Entity or Contractor, or any of their employees, officials, agents or partners, is barred from contracting with any unit of state or local government as a result of engaging in or being convicted of (1) bid-rigging in violation of 720 ILCS 5/33E-3; (2) bid-rotating in violation of 720 ILCS 5/33E-4; or (3) any similar offense of any state or of the United States of America that contains the same elements as the offense of bid-rigging or bid-rotating.

5. Neither the Disclosing Party nor any Affiliated Entity is listed on any of the following lists maintained by the Office of Foreign Assets Control of the U.S. Department of the Treasury or the Bureau of Industry and Security of the U.S. Department of Commerce or their successors: the Specially Designated Nationals List, the Denied Persons List, the Unverified List, the Entity List and the Debarred List.

6. The Disclosing Party understands and shall comply with (1) the applicable requirements of Chapters 2-55 (Legislative Inspector General), 2-56 (Inspector General) and 2-156 (Governmental Ethics) of the Municipal Code.

7. If the Disclosing Party is unable to certify to any of the above statements in this Part B (Further Certifications), the Disclosing Party must explain below:
N/A

If the letters "NA," the word "None," or no response appears on the lines above, it will be conclusively presumed that the Disclosing Party certified to the above statements.

8. To the best of the Disclosing Party's knowledge after reasonable inquiry, the following is a complete list of all current employees of the Disclosing Party who were, at any time during the 12-month period preceding the execution date of this EDS, an employee, or elected or appointed official, of the City of Chicago (if none, indicate with "N/A" or "none"). N/A

9. To the best of the Disclosing Party's knowledge after reasonable inquiry, the following is a complete list of all gifts that the Disclosing Party has given or caused to be given, at any time during the 12-month period preceding the execution date of this EDS, to an employee, or elected or appointed official, of the City of Chicago. For purposes of this statement, a "gift" does not include: (i) anything made generally available to City employees or to the general public, or (ii) food or drink provided in the course of official City business and having a retail value of less than $20 per recipient (if none, indicate with "N/A" or "none"). As to any gift listed below, please also list the name of the City recipient. N/A

C. CERTIFICATION OF STATUS AS FINANCIAL INSTITUTION

1. The Disclosing Party certifies that the Disclosing Party (check one)

[ ] is [X] is not

a "financial institution" as defined in Section 2-32-455(b) of the Municipal Code.

2. If the Disclosing Party IS a financial institution, then the Disclosing Party pledges:

"We are not and will not become a predatory lender as defined in Chapter 2-32 of the Municipal Code. We further pledge that none of our affiliates is, and none of them will become, a predatory lender as defined in Chapter 2-32 of the Municipal Code. We understand that becoming a predatory lender or becoming an affiliate of a predatory lender may result in the loss of the privilege of doing business with the City."

If the Disclosing Party is unable to make this pledge because it or any of its affiliates (as defined in Section 2-32-455(b) of the Municipal Code) is a predatory lender within the meaning of Chapter 2-32 of the Municipal Code, explain here (attach additional pages if necessary):
N/A

If the letters "NA," the word "None," or no response appears on the lines above, it will be conclusively presumed that the Disclosing Party certified to the above statements.

D. CERTIFICATION REGARDING INTEREST IN CITY BUSINESS

Any words or terms that are defined in Chapter 2-156 of the Municipal Code have the same meanings when used in this Part D.

1. In accordance with Section 2-156-110 of the Municipal Code: Does any official or employee of the City have a financial interest in his or her own name or in the name of any other person or entity in the Matter?

[ ] Yes [X] No

NOTE: If you checked "Yes" to Item D.1., proceed to Items D.2. and D.3. If you checked "No" to Item D.1., proceed to Part E.

2. Unless sold pursuant to a process of competitive bidding, or otherwise permitted, no City elected official or employee shall have a financial interest in his or her own name or in the name of any other person or entity in the purchase of any property that (i) belongs to the City, or (ii) is sold for taxes or assessments, or (iii) is sold by virtue of legal process at the suit of the City (collectively, "City Property Sale"). Compensation for property taken pursuant to the City's eminent domain power does not constitute a financial interest within the meaning of this Part D.

Does the Matter involve a City Property Sale?

[x] Yes [ ] No

3. If you checked "Yes" to Item D.1., provide the names and business addresses of the City officials or employees having such interest and identify the nature of such interest:

Name	Business Address	Nature of Interest

4. The Disclosing Party further certifies that no prohibited financial interest in the Matter will be acquired by any City official or employee.

E. CERTIFICATION REGARDING SLAVERY ERA BUSINESS

Please check either 1. or 2. below. If the Disclosing Party checks 2., the Disclosing Party must disclose below or in an attachment to this EDS all information required by paragraph 2. Failure to

comply with these disclosure requirements may make any contract entered into with the City in connection with the Matter voidable by the City

X 1. The Disclosing Party verifies that the Disclosing Party has searched any and all records of the Disclosing Party and any and all predecessor entities regarding records of investments or profits from slavery, or slaveholder insurance policies during the slavery era (including insurance policies issued to slaveholders that provided coverage for damage to or injury or death of their slaves), and the Disclosing Party has found no such records.

____2. The Disclosing Party verifies that, as a result of conducting the search in step 1 above, the Disclosing Party has found records of investments or profits from slavery or slaveholder insurance policies. The Disclosing Party verifies that the following constitutes full disclosure of all such records, including the names of any and all slaves or slaveholders described in those records:

NA

SECTION VI - - CERTIFICATIONS FOR FEDERALLY FUNDED MATTERS

NOTE: If the Matter is federally funded, complete this Section VI. **If the Matter is not federally funded**, proceed to Section VII. For purposes of this Section VI, tax credits allocated by the City and proceeds of debt obligations of the City are not federal funding.

A. CERTIFICATION REGARDING LOBBYING

1. List below the names of all persons or entities registered under the federal Lobbying Disclosure Act of 1995 who have made lobbying contacts on behalf of the Disclosing Party with respect to the Matter: (Add sheets if necessary):

NA

(If no explanation appears or begins on the lines above, or if the letters "NA" or if the word "None" appear, it will be conclusively presumed that the Disclosing Party means that NO persons or entities registered under the Lobbying Disclosure Act of 1995 have made lobbying contacts on behalf of the Disclosing Party with respect to the Matter.)

2. The Disclosing Party has not spent and will not expend any federally appropriated funds to pay any person or entity listed in Paragraph A.1. above for his or her lobbying activities or to pay any person or entity to influence or attempt to influence an officer or employee of any agency, as defined by applicable federal law, a member of Congress, an officer or employee of Congress, or an employee of a member of Congress, in connection with the award of any federally funded contract, making any federally funded grant or loan, entering into any cooperative agreement, or to extend, continue, renew, amend, or modify any federally funded contract, grant, loan, or cooperative agreement.

3. The Disclosing Party will submit an updated certification at the end of each calendar quarter in which there occurs any event that materially affects the accuracy of the statements and information set forth in paragraphs A.1. and A.2. above.

4. The Disclosing Party certifies that either: (i) it is not an organization described in section 501(c)(4) of the Internal Revenue Code of 1986; or (ii) it is an organization described in section 501(c)(4) of the Internal Revenue Code of 1986 but has not engaged and will not engage in "Lobbying Activities".

5. If the Disclosing Party is the Applicant, the Disclosing Party must obtain certifications equal in form and substance to paragraphs A.1. through A.4. above from all subcontractors before it awards any subcontract and the Disclosing Party must maintain all such subcontractors' certifications for the duration of the Matter and must make such certifications promptly available to the City upon request.

B. CERTIFICATION REGARDING EQUAL EMPLOYMENT OPPORTUNITY

If the Matter is federally funded, federal regulations require the Applicant and all proposed subcontractors to submit the following information with their bids or in writing at the outset of negotiations.

Is the Disclosing Party the Applicant?

[ ] Yes [ ] No

If "Yes," answer the three questions below:

1. Have you developed and do you have on file affirmative action programs pursuant to applicable federal regulations? (See 41 CFR Part 60-2.)
[ ] Yes [ ] No

2. Have you filed with the Joint Reporting Committee, the Director of the Office of Federal Contract Compliance Programs, or the Equal Employment Opportunity Commission all reports due under the applicable filing requirements?
[ ] Yes [ ] No

3. Have you participated in any previous contracts or subcontracts subject to the equal opportunity clause?
[ ] Yes [ ] No

If you checked "No" to question 1. or 2. above, please provide an explanation:

SECTION VII - - ACKNOWLEDGMENTS, CONTRACT INCORPORATION, COMPLIANCE, PENALTIES, DISCLOSURE

The Disclosing Party understands and agrees that:

A. The certifications, disclosures, and acknowledgments contained in this EDS will become part of any Contract or other agreement between the Applicant and the City in connection with the Matte, whether Procurement, City assistance, or other City action, and are material inducements to the City's execution of any contract or taking other action with respect to the Matter. The Disclosing Party understands that it must comply with all statutes, ordinances, and regulations on which this EDS is based.

B. The City's Governmental Ethics and Campaign Financing Ordinances, Chapters 2-156 and 2-164 of the Municipal Code, impose certain duties and obligations on persons or entities seeking City contracts, work, business, or transactions. The full text of these ordinances and a training program is available on line at www.cityofchicago.org/Ethics, and may also be obtained from the City's Board of Ethics, 740 N.

Sedgwick St., Suite 500, Chicago, IL 60610, (312) 744-9660. The Disclosing Party must comply fully with the applicable ordinances.

C. If the City determines that any information provided in this EDS is false, incomplete or inaccurate, any contract or other agreement in connection with which it is submitted may be rescinded or be void or voidable, and the City may pursue any remedies under the contract or agreement (if not rescinded or void), at law, or in equity, including terminating the Disclosing Party's participation in the Matter and/or declining to allow the Disclosing Party to participate in other transactions with the City. Remedies at law for a false statement of material fact may include incarceration and an award to the City of treble damages.

D. It is the City's policy to make this document available to the public on its Internet site and/or upon request. Some or all of the information provided on this EDS and any attachments to this EDS may be made available to the public on the Internet, in response to a Freedom of Information Act request, or otherwise. By completing and signing this EDS, the Disclosing Party waives and releases any possible rights or claims which it may have against the City in connection with the public release of information contained in this EDS and also authorizes the City to verify the accuracy of any information submitted in this EDS.

E. The information provided in this EDS must be kept current. In the event of changes, the Disclosing Party must supplement this EDS up to the time the City takes action on the Matter. If the Matter is a contract being handled by the City's Department of Procurement Services, the Disclosing Party must update this EDS as the contract requires. **NOTE:** With respect to Matters subject to Article I of Chapter 1-23 of the Municipal Code (imposing **PERMANENT INELIGIBILITY** for certain specified offenses), the information provided herein regarding eligibility must be kept current for a longer period, as required by Chapter 1-23 and Section 2-154-020 of the Municipal Code.

The Disclosing Party represents and warrants that:

F.1. The Disclosing Party is not delinquent in the payment of any tax administered by the Illinois Department of Revenue, nor are the Disclosing Party or its Affiliated Entities delinquent in paying any fine, fee, tax or other charge owed to the City. This includes, but is not limited to, all water charges, sewer charges, license fees, parking tickets, property taxes or sales taxes.

F.2. If the Disclosing Party is the Applicant, the Disclosing Party and its Affiliated Entities will not use, nor permit their subcontractors to use, any facility listed by the U.S. E.P.A. on the federal Excluded Parties List System ("EPLS") maintained by the U.S. General Services Administration.

F.3. If the Disclosing Party is the Applicant, the Disclosing Party will obtain from any contractors/subcontractors hired or to be hired in connection with the Matter certifications equal in form and substance to those in F.1. and F.2. above and will not, without the prior written consent of the City, use any such contractor/subcontractor that does not provide such certifications or that the Disclosing Party has reason to believe has not provided or cannot provide truthful certifications.

NOTE: If the Disclosing Party cannot certify as to any of the items in F.1., F.2. or F.3. above, an explanatory statement must be attached to this EDS.

CERTIFICATION

Under penalty of perjury, the person signing below: (1) warrants that he/she is authorized to execute this EDS and Appendix A (if applicable) on behalf of the Disclosing Party, and (2) warrants that all certifications and statements contained in this EDS and Appendix A (if applicable) are true, accurate and complete as of the date furnished to the City.

Chicago Title Land Trust ATUT 8002349794

(Print or type name of Disclosing Party)

By: _____
(Sign here)

Issak Sughayar

(Print or type name of person signing)

Sole Beneficiary

(Print or type title of person signing)

Signed and sworn to before me on (date) 8/21/14,

at Cook County, IL (state).

_____ Notary Public.

Commission expires: 4/23/16.

OFFICIAL SEAL
AGNIESZKA T PLECKA
NOTARY PUBLIC - STATE OF ILLINOIS
MY COMMISSION EXPIRES:04/23/16

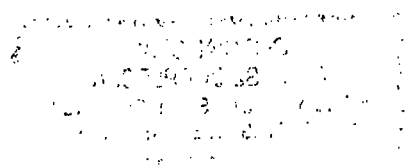

CITY OF CHICAGO
ECEONOMIC DISCLOSURE STATEMENT AND AFFIDAVIT
APPENDIX A

FAMILIAL RELATIONSHPS WITH ELETED CITY OFFICIALS AND DEPARTMENT HEADS

This Appendix is to be completed only by (a) the Applicant, and (b) any legal entity which has a direct ownership interest in the Applicant exceeding 7.5 percent. It is not to be completed by any legal entity which has only an indirect ownership interest in the Applicant.

Under Municipal Code Section 2-154-015, the Disclosing Party must disclose whether such Disclosing Party or any "Applicable Party" or any Spouse or Domestic Partner thereof currently has a "familial relationship" with any elected city official or department head. A "familial relationship" exists if, as of the date this EDS is signed, the Disclosing Party or any "Applicable Party" or any Spouse or Domestic Partner thereof is related to the mayor, any alderman, the city clerk, the city treasurer or any city department head as spouse or domestic partner or as any of the following , whether by blood or adoption: parent, child, brother or sister, aunt or uncle, niece or nephew, grandparent, grandchild, father-in-law, mother-in-law, son-in-law, daughter-in-law, stepfather or stepmother, stepson or stepdaughter, stepbrother or stepsister or half-brother or half-sister.

"Applicable Party" means (1) all executive officers of the Disclosing Party listed in Section II.B.1.a., if the Disclosing Party is a corporation; all partners of the Disclosing Party, if the Disclosing Party is a general partnership; all general partners and limited partners of the Disclosing Party, if the Disclosing Party is a limited partnership; all managers, managing members and members of the Disclosing Party, if the Disclosing Party is a limited liability company; (2) all principal officers of the Disclosing Party; and (3) any person having more than a 7.5 percent ownership interest in the Disclosing Party. "Principal officers" means the president, chief operating officer, executive director, chief financial officer, treasurer or secretary of a legal entity or any person exercising similar authority.

Does the Disclosing Party or any "Applicable Party" or any Spouse or Domestic Partner thereof currently have a "familial relationship" with an elected city official or department head?

[ ] Yes [x] No

If yes, please identify below (1) the name and title of such person, (2) the name of the legal entity to which such person is connected; (3) the name and title of the elected city official or department head to whom such person has a familial relationship, and (4) the precise nature of such familial relationship.

_____

_____

_____

City of Chicago

O2014-6852

Office of the City Clerk

Document Tracking Sheet

Meeting Date:	9/10/2014
Sponsor(s):	Holmes (7)
Type:	Ordinance
Title:	Vacation of public alleys on portions of S Merron Ave, E 98th St and E 99th St
Committee(s) Assignment:	Committee on Transportation and Public Way

NOT FOR PROFIT VACATION ORDINANCE

WHEREAS, the City of Chicago ("City") is a home rule unit of local government pursuant to Article VII, Section 6(a) of the 1970 Constitution of the State of Illinois, and, as such, may exercise any power and perform any function pertaining to its government and affairs; and

WHEREAS, the City wishes to support the charitable, educational and philanthropic activities of established Not for Profit Corporations and encourage the continued viability and growth of such activities; and

WHEREAS, many Not For Profit Corporations own property that adjoins streets and alleys that are no longer required for public use and might more productively be used in furtherance of such activities; and

WHEREAS, the City would benefit from the vacation of these streets and alleys by reducing City expenditures on maintenance, repair and replacement; by reducing fly-dumping, vandalism and other criminal activity; and by providing support for such charitable, educational and philanthropic activities; and

WHEREAS, the City can promote strong communities by facilitating services to the public, and increase the City's job base through the vacation of public street(s) and/or alley(s) for no compensation; and

WHEREAS, the properties at 2242-2356 E. 99th street and 2279-2301 E. 98th Street, are owned by The Catholic Bishop of Chicago, a Corporation Sole of Illinois, and an Illinois Not For Profit Corporation; and

WHEREAS, The Catholic Bishop of Chicago, a Corporation Sole of Illinois, and an Illinois Not For Profit Corporation, uses the site as Senior house building know as Porta Coeli Residence; and

WHEREAS, The Catholic Bishop of Chicago, a Corporation Sole of Illinois, and an Illinois Not For Profit Corporation, proposes to use the portion of the public alleys to be vacated herein for landscaping only; and

WHEREAS, the City Council of the City of Chicago, after due investigation and consideration, has determined that the nature and extent of the public use and the public interest to be subserved is such as to warrant the vacation of parts of public street(s)/alley(s) described in the following ordinance; now therefore,
BE IT ORDAINED BY THE CITY COUNCIL OF THE CITY OF CHICAGO:

SECTION 1. **THAT PART OF LOT 21 IN BLOCK 1 IN MERRIONETTE MANOR, BEING A SUBDIVISION IN THE EAST 1/2 OF THE NORTHEAST 1/4 OF SECTION 12, NORTH OF THE INDIAN BOUNDARY LINE, TOWNSHIP 37 NORTH, RANGE 14 EAST OF THE THIRD PRINCIPAL MERIDIAN, ACCORDING TO THE PLAT THEREOF RECORDED AUGUST 20, 1947 AS DOCUMENT NUMBER 14127310, BOUNDED AND DESCRIBED AS: BEING A CORRIDOR, 10.00 FEET IN WIDTH, CONTIGUOUS TO THE SOUTHEASTERLY LINE OF LOTS 1 THROUGH 10, BOTH INCLUSIVE, AND THE EASTERLY LINE OF LOT 10, BEING A PORTION OF THE LAND AS HERETOFORE CONVEYED FOR "PUBLIC ALLEY" PURPOSES PER QUIT CLAIM FROM THE CATHOLIC BISHOP OF CHICAGO TO THE CITY OF CHICAGO RECORDED FEBRUARY 23, 1950 AS DOCUMENT NUMBER 14740976, EAST OF THE THIRD PRINCIPAL MERIDIAN, COOK COUNTY, ILLINOIS, CONTAINING** as shaded and legally described by the words HEREBY VACATED on the plat hereto attached as Exhibit A, which drawing for greater clarity, is hereby made a part of this ordinance, be and the same is hereby vacated and closed, inasmuch as the same is no longer required for public use and the public interest will be subserved by such vacation.

SECTION 2. The Commissioner of Transportation is hereby authorized to accept and approve a redevelopment agreement or similar instrument restricting the use and improvement of the public way vacated in Section 1 of this ordinance to social service purposes which include, but shall not be limited to: landscaping around a new senior housing complex to be named Porta Coeli, and for such use and improvements that are accessory, as that term is defined in the Chicago Zoning Ordinance, to such social service purposes, such uses and improvements to be owned and operated by a non-profit corporation, subject to the approval of the Corporation Counsel as to form and legality. The restriction on use and improvement in the covenant, agreement or instrument shall be for a term of 40 years and upon breach of such restriction the public way herein vacated shall revert to the City and be subject to the terms and conditions of the dedication by which it has been heretofore held by the City.

SECTION 3. The City of Chicago hereby reserves for the benefit of Commonwealth Edison, Comcast, AT&T/SBC and their successors or assigns, a non-exclusive utility easement to operate, maintain, construct, replace and renew overhead wires, poles, and associated equipment and underground conduit, cables, and associated equipment for the transmission and distribution of electrical energy, telephonic and associated services under, over and along the alley herein vacated, with the right of ingress and egress. The grade of the vacated public way shall not be altered in a manner so as to interfere with the operation and maintenance of Commonwealth Edison, Comcast and AT&T/SBC facilities. No buildings, permanent structures or obstructions shall be placed over Commonwealth Edison, Comcast and AT&T/SBC facilities without written release of easement by Commonwealth Edison, Comcast, AT&T/SBC. Any future vacation-beneficiary prompted relocation of Commonwealth Edison, Comcast and/or AT&T/SBC facilities lying within the area being vacated will be accomplished by Commonwealth Edison, Comcast and/or AT&T/SBC and/or done at the expense of beneficiary of the vacation.

SECTION 4. The vacation herein provided for is made upon the express condition that within 180 days after the passage of this ordinance, The Catholic Bishop of Chicago, a Corporation Sole of Illinois, and an Illinois Not For Profit Corporation, shall file or cause to be filed for record in the Office of the Recorder of Deeds of Cook County, Illinois, a certified copy of this

ordinance, together with a redevelopment agreement complying with Section 2 of this ordinance, and approved by the Corporation Counsel, and the attached plat as approved by the Superintendent of Maps and Plats.

SECTION 5. This ordinance shall take effect and be in force from and after its passage. The vacation shall take effect and be in force from and after its recording.

Vacation Approved:

Rebekah Scheinfeld
Commissioner of Transportation

Approved as to Form and Legality

Richard Wendy
Deputy Corporation Counsel

Honorable Natashia Holmes
Alderman, 7th Ward

EXHIBIT A

PLAT OF VACATION

THAT PART OF LOT 21 IN BLOCK 1 IN MERRIONETTE MANOR, BEING A SUBDIVISION IN THE EAST 1/2 OF THE NORTHEAST 1/4 OF SECTION 12, NORTH OF THE INDIAN BOUNDARY LINE, TOWNSHIP 37 NORTH, RANGE 14 EAST OF THE THIRD PRINCIPAL MERIDIAN, ACCORDING TO THE PLAT THEREOF RECORDED AUGUST 20, 1947 AS DOCUMENT NUMBER 14127310, BOUNDED AND DESCRIBED AS: BEING A CORRIDOR, 10.00 FEET IN WIDTH, CONTIGUOUS TO THE SOUTHEASTERLY LINE OF LOTS 1 THROUGH 10, BOTH INCLUSIVE, AND THE EASTERLY LINE OF LOT 10, BEING A PORTION OF THE LAND AS HERETOFORE CONVEYED FOR "PUBLIC ALLEY" PURPOSES PER QUIT CLAIM FROM THE CATHOLIC BISHOP OF CHICAGO TO THE CITY OF CHICAGO RECORDED FEBRUARY 23, 1950 AS DOCUMENT NUMBER 14740976, EAST OF THE THIRD PRINCIPAL MERIDIAN, COOK COUNTY, ILLINOIS.

D1 – A=31.24'(R)
D2 – 110'(R)
D3 – A=48'(R) & R=315.0'(R)
D4 – A=43.61'(R) & R=315.0'(R)
D5 – 40'(R)

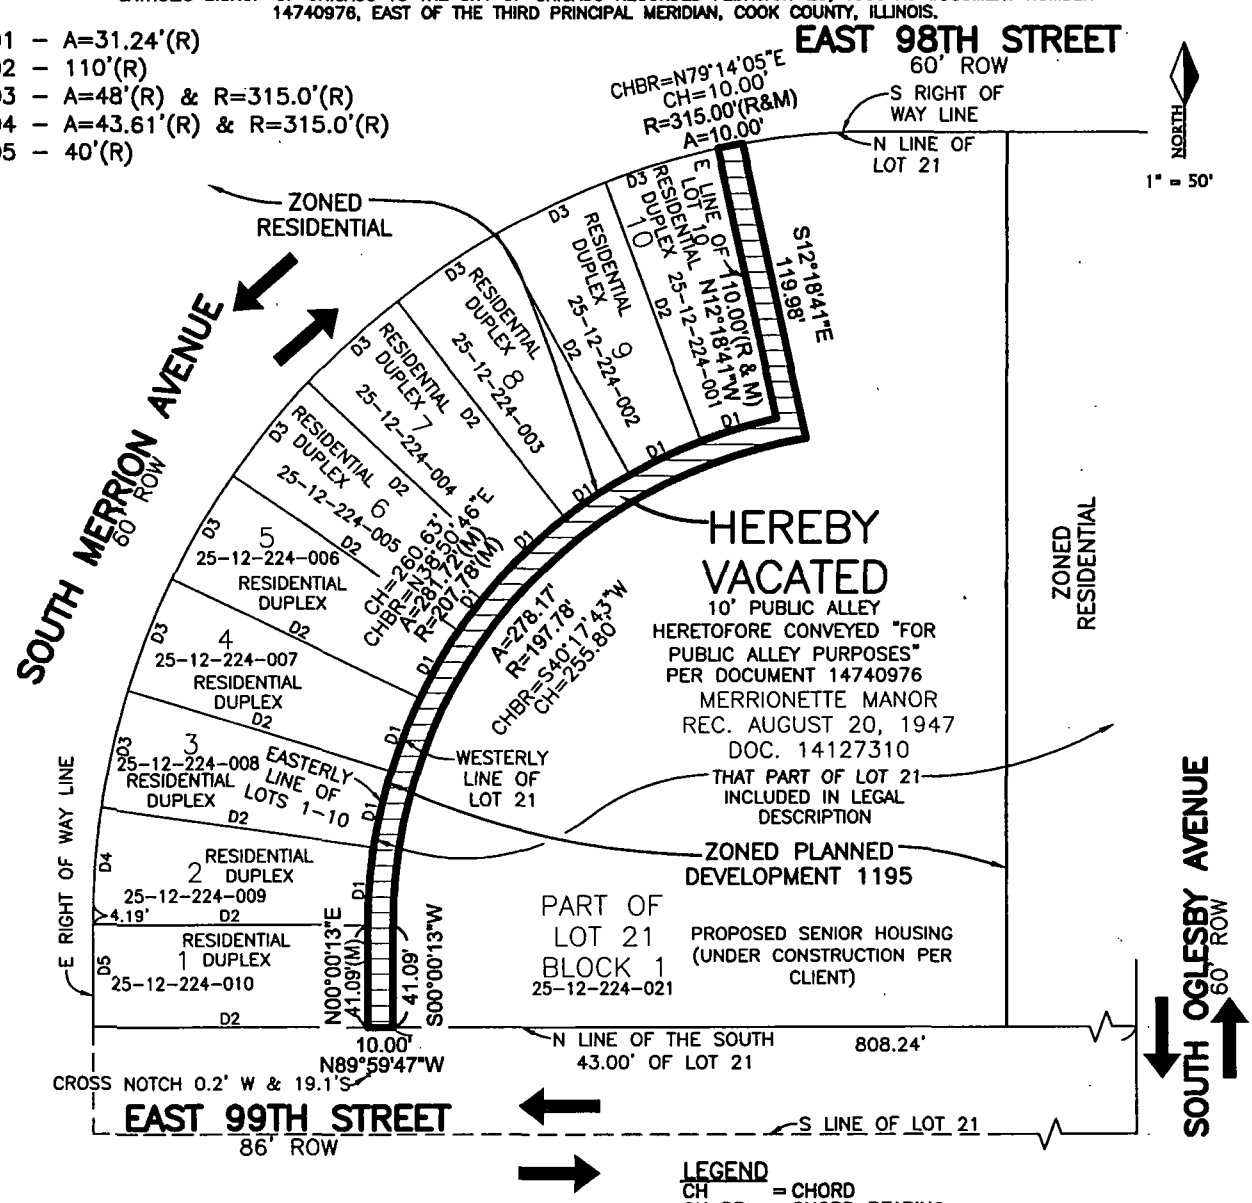

LEGEND

CH	= CHORD
CH BR	= CHORD BEARING
D#	= DIMENSION IN TABLE
(M)	= MEASURED
(R)	= RECORD
	= AREA TO BE VACATED
	= LIMITS OF PROPERTY TO BE VACATED
	= ADJOINING PROPERTY LINES
	= ORIGINAL LIMITS OF LOT 21

TOTAL AREA OF VACATED ALLEY = 4,360± S.F.

THE BEARINGS SHOWN HEREON ARE BASED ON AN ASSUMED DATUM AND DO NOT REFLECT ANY RECORD DRAWINGS.

ALL PROPERTY ZONED RESIDENTIAL, EXCEPT THAT ARE NOTED AS PLANNED DEVELOPMENT 1195

THE FIELD WORK WAS COMPLETED ON MAY 14, 2013.

NO DIMENSIONS SHOULD BE ASSUMED BY SCALE MEASUREMENTS UPON THE PLAT

DIMENSIONS FOR THE VACATION ARE MEASURED, UNLESS THEY ARE NOTED AS BOTH RECORD (R) AND MEASURED (M).

ALL OFFSITE DIMENSIONS ARE RECORD.

PREPARED FOR AND MAIL TO:
CATHOLIC CHARITIES OF THE ARCHDIOCESE OF CHICAGO
721 N. LASALLE
CHICAGO, IL 60654

REVISED: AUGUST 29, 2014 (CITY COMMENTS)
DATE: APRIL 10, 2013 (130242)
ORDER NO: 140246
PROJ. NO: 1378
FOR: CATHOLIC CHARITIES OF THE ARCHDIOCESE OF CHICAGO
PROJ. NAME: 99th STREET SENIOR HOUSING

Copyright © TFW Surveying & Mapping, Inc., 2014. All rights reserved.
Professional Design Firm Registration #184-002783.

TFW SURVEYING & MAPPING, LLC
LAND SURVEYING • TOPOGRAPHIC MAPPING • CONSTRUCTION LAYOUT
888 EAST BELVIDERE ROAD • SUITE 413 • GRAYSLAKE, ILLINOIS 60030
847-548-6600 FAX 847-548-6699

CDOT# 12-07-13-3639

THOMAS F. WASILEWSKI 35-2515 PROFESSIONAL LAND SURVEYOR STATE OF ILLINOIS GRAYSLAKE, IL.

STATE OF ILLINOIS }SS
COUNTY OF LAKE

I, THOMAS F. WASILEWSKI, ILLINOIS PROFESSIONAL LAND SURVEYOR, HEREBY CERTIFY THAT I HAVE SURVEYED THE PROPERTY AS DESCRIBED ABOVE AND THAT THE PLAT HEREON DRAWN IS A REPRESENTATION OF SAID SURVEY. DIMENSIONS ARE SHOWN IN FEET AND DECIMAL PARTS THEREOF. THIS PROFESSIONAL SERVICE CONFORMS TO THE CURRENT ILLINOIS MINIMUM STANDARDS FOR A BOUNDARY SURVEY.

CERTIFIED AT GRAYSLAKE, ILLINOIS THIS 10TH DAY OF APRIL, 2013.

SEPT 3 2014

ILLINOIS PROFESSIONAL LAND SURVEYOR NO. 35-2515
LICENSE EXPIRES NOVEMBER 30, 2014

CITY OF CHICAGO
ECONOMIC DISCLOSURE STATEMENT
AND AFFIDAVIT

SECTION I -- GENERAL INFORMATION

A. Legal name of the Disclosing Party submitting this EDS. Include d/b/a/ if applicable:

Porta Coeli Senior Housing, NFP

Check ONE of the following three boxes:

Indicate whether the Disclosing Party submitting this EDS is:

1. [X] the Applicant
   OR
2. [ ] a legal entity holding a direct or indirect interest in the Applicant. State the legal name of the Applicant in which the Disclosing Party holds an interest: _____
   OR
3. [ ] a legal entity with a right of control (see Section II.B.1.) State the legal name of the entity in which the Disclosing Party holds a right of control: _____

B. Business address of the Disclosing Party: 721 N LaSalle Street, 5th Floor
Chicago, IL 60654

C. Telephone: (312)655-7908 Fax: (312)655-0849 Email: jryan@catholiccharities.net

D. Name of contact person: John Ryan

E. Federal Employer Identification No. (if you have one):

F. Brief description of contract, transaction or other undertaking (referred to below as the "Matter") to which this EDS pertains. (Include project number and location of property, if applicable):
Application for HOME loan, IL Affordable Housing tax credits and conveyance of City owned land in connection with the development of very low-income senior housing at 2260 East 99th Street.

G. Which City agency or department is requesting this EDS? Department of Housing and Economic Development

If the Matter is a contract being handled by the City's Department of Procurement Services, please complete the following:

Specification # n/a and Contract # n/a

SECTION II -- DISCLOSURE OF OWNERSHIP INTERESTS

A. NATURE OF THE DISCLOSING PARTY

1. Indicate the nature of the Disclosing Party:

[ ] Person
[ ] Publicly registered business corporation
[ ] Privately held business corporation
[ ] Sole proprietorship
[ ] General partnership
[ ] Limited partnership
[ ] Trust
[ ] Limited liability company
[ ] Limited liability partnership
[ ] Joint venture
[X] Not-for-profit corporation
(Is the not-for-profit corporation also a 501(c)(3))?
[X] Yes [ ] No
[ ] Other (please specify)

2. For legal entities, the state (or foreign country) of incorporation or organization, if applicable:

Illinois

3. For legal entities not organized in the State of Illinois: Has the organization registered to do business in the State of Illinois as a foreign entity?

[ ] Yes [ ] No [X] N/A

B. IF THE DISCLOSING PARTY IS A LEGAL ENTITY:

1. List below the full names and titles of all executive officers and all directors of the entity. **NOTE:** For not-for-profit corporations, also list below all members, if any, which are legal entities. If there are no such members, write "no members." For trusts, estates or other similar entities, list below the legal titleholder(s).

If the entity is a general partnership, limited partnership, limited liability company, limited liability partnership or joint venture, list below the name and title of each general partner, managing member, manager or any other person or entity that controls the day-to-day management of the Disclosing Party. **NOTE:** Each legal entity listed below must submit an EDS on its own behalf.

Name	Title
See attached list of Directors and Officers (Exhibit A)	
There are no members	

2. Please provide the following information concerning each person or entity having a direct or indirect beneficial interest (including ownership) in excess of 7.5% of the Disclosing Party. Examples of such an interest include shares in a corporation, partnership interest in a partnership or joint venture,

interest of a member or manager in a limited liability company, or interest of a beneficiary of a trust, estate or other similar entity. If none, state "None." **NOTE**: Pursuant to Section 2-154-030 of the Municipal Code of Chicago ("Municipal Code"), the City may require any such additional information from any applicant which is reasonably intended to achieve full disclosure.

Name	Business Address	Percentage Interest in the Disclosing Party
n/a		

SECTION III -- BUSINESS RELATIONSHIPS WITH CITY ELECTED OFFICIALS

Has the Disclosing Party had a "business relationship," as defined in Chapter 2-156 of the Municipal Code, with any City elected official in the 12 months before the date this EDS is signed?

[ ] Yes [X] No

If yes, please identify below the name(s) of such City elected official(s) and describe such relationship(s):

SECTION IV -- DISCLOSURE OF SUBCONTRACTORS AND OTHER RETAINED PARTIES

The Disclosing Party must disclose the name and business address of each subcontractor, attorney, lobbyist, accountant, consultant and any other person or entity whom the Disclosing Party has retained or expects to retain in connection with the Matter, as well as the nature of the relationship, and the total amount of the fees paid or estimated to be paid. The Disclosing Party is not required to disclose employees who are paid solely through the Disclosing Party's regular payroll.

"Lobbyist" means any person or entity who undertakes to influence any legislative or administrative action on behalf of any person or entity other than: (1) a not-for-profit entity, on an unpaid basis, or (2) himself. "Lobbyist" also means any person or entity any part of whose duties as an employee of another includes undertaking to influence any legislative or administrative action.

If the Disclosing Party is uncertain whether a disclosure is required under this Section, the Disclosing Party must either ask the City whether disclosure is required or make the disclosure.

Name (indicate whether retained or anticipated to be retained)	Business Address	Relationship to Disclosing Party (subcontractor, attorney, lobbyist, etc.)	Fees (indicate whether paid or estimated.) **NOTE:** "hourly rate" or "t.b.d." is not an acceptable response.
See attached list (Exhibit B)			

(Add sheets if necessary)

[ ] Check here if the Disclosing Party has not retained, nor expects to retain, any such persons or entities.

SECTION V -- CERTIFICATIONS

A. COURT-ORDERED CHILD SUPPORT COMPLIANCE

Under Municipal Code Section 2-92-415, substantial owners of business entities that contract with the City must remain in compliance with their child support obligations throughout the contract's term.

Has any person who directly or indirectly owns 10% or more of the Disclosing Party been declared in arrearage on any child support obligations by any Illinois court of competent jurisdiction?

[ ] Yes [ ] No [X] No person directly or indirectly owns 10% or more of the Disclosing Party.

If "Yes," has the person entered into a court-approved agreement for payment of all support owed and is the person in compliance with that agreement?

[ ] Yes [ ] No

B. FURTHER CERTIFICATIONS

1. Pursuant to Municipal Code Chapter 1-23, Article I ("Article I")(which the Applicant should consult for defined terms (e.g., "doing business") and legal requirements), if the Disclosing Party submitting this EDS is the Applicant and is doing business with the City, then the Disclosing Party certifies as follows: (i) neither the Applicant nor any controlling person is currently indicted or charged with, or has admitted guilt of, or has ever been convicted of, or placed under supervision for, any criminal offense involving actual, attempted, or conspiracy to commit bribery, theft, fraud, forgery, perjury, dishonesty or deceit against an officer or employee of the City or any sister agency; and (ii) the Applicant understands and acknowledges that compliance with Article I is a continuing requirement for doing business with the City. NOTE: If Article I applies to the Applicant, the permanent compliance timeframe in Article I supersedes some five-year compliance timeframes in certifications 2 and 3 below.

2. The Disclosing Party and, if the Disclosing Party is a legal entity, all of those persons or entities identified in Section II.B.1. of this EDS:

a. are not presently debarred, suspended, proposed for debarment, declared ineligible or voluntarily excluded from any transactions by any federal, state or local unit of government;

b. have not, within a five-year period preceding the date of this EDS, been convicted of a criminal offense, adjudged guilty, or had a civil judgment rendered against them in connection with: obtaining, attempting to obtain, or performing a public (federal, state or local) transaction or contract under a public transaction; a violation of federal or state antitrust statutes; fraud; embezzlement; theft; forgery; bribery; falsification or destruction of records; making false statements; or receiving stolen property;

c. are not presently indicted for, or criminally or civilly charged by, a governmental entity (federal, state or local) with committing any of the offenses set forth in clause B.2.b. of this Section V;

d. have not, within a five-year period preceding the date of this EDS, had one or more public transactions (federal, state or local) terminated for cause or default; and

e. have not, within a five-year period preceding the date of this EDS, been convicted, adjudged guilty, or found liable in a civil proceeding, or in any criminal or civil action, including actions concerning environmental violations, instituted by the City or by the federal government, any state, or any other unit of local government.

3. The certifications in subparts 3, 4 and 5 concern:

• the Disclosing Party;
• any "Contractor" (meaning any contractor or subcontractor used by the Disclosing Party in connection with the Matter, including but not limited to all persons or legal entities disclosed under Section IV, "Disclosure of Subcontractors and Other Retained Parties");
• any "Affiliated Entity" (meaning a person or entity that, directly or indirectly: controls the Disclosing Party, is controlled by the Disclosing Party, or is, with the Disclosing Party, under common control of another person or entity. Indicia of control include, without limitation: interlocking management or ownership; identity of interests among family members, shared facilities and equipment; common use of employees; or organization of a business entity following the ineligibility of a business entity to do business with federal or state or local government, including the City, using substantially the same management, ownership, or principals as the ineligible entity); with respect to Contractors, the term Affiliated Entity means a person or entity that directly or indirectly controls the Contractor, is controlled by it, or, with the Contractor, is under common control of another person or entity;
• any responsible official of the Disclosing Party, any Contractor or any Affiliated Entity or any other official, agent or employee of the Disclosing Party, any Contractor or any Affiliated Entity, acting pursuant to the direction or authorization of a responsible official of the Disclosing Party, any Contractor or any Affiliated Entity (collectively "Agents").

Neither the Disclosing Party, nor any Contractor, nor any Affiliated Entity of either the Disclosing Party or any Contractor nor any Agents have, during the five years before the date this EDS is signed, or, with respect to a Contractor, an Affiliated Entity, or an Affiliated Entity of a Contractor during the five years before the date of such Contractor's or Affiliated Entity's contract or engagement in connection with the Matter:

a. bribed or attempted to bribe, or been convicted or adjudged guilty of bribery or attempting to bribe, a public officer or employee of the City, the State of Illinois, or any agency of the federal government or of any state or local government in the United States of America, in that officer's or employee's official capacity;

b. agreed or colluded with other bidders or prospective bidders, or been a party to any such agreement, or been convicted or adjudged guilty of agreement or collusion among bidders or prospective bidders, in restraint of freedom of competition by agreement to bid a fixed price or otherwise; or

c. made an admission of such conduct described in a. or b. above that is a matter of record, but have not been prosecuted for such conduct; or

d. violated the provisions of Municipal Code Section 2-92-610 (Living Wage Ordinance).

4. Neither the Disclosing Party, Affiliated Entity or Contractor, or any of their employees, officials, agents or partners, is barred from contracting with any unit of state or local government as a result of engaging in or being convicted of (1) bid-rigging in violation of 720 ILCS 5/33E-3; (2) bid-rotating in violation of 720 ILCS 5/33E-4; or (3) any similar offense of any state or of the United States of America that contains the same elements as the offense of bid-rigging or bid-rotating.

5. Neither the Disclosing Party nor any Affiliated Entity is listed on any of the following lists maintained by the Office of Foreign Assets Control of the U.S. Department of the Treasury or the Bureau of Industry and Security of the U.S. Department of Commerce or their successors: the Specially Designated Nationals List, the Denied Persons List, the Unverified List, the Entity List and the Debarred List.

6. The Disclosing Party understands and shall comply with the applicable requirements of Chapters 2-55 (Legislative Inspector General), 2-56 (Inspector General) and 2-156 (Governmental Ethics) of the Municipal Code.

7. If the Disclosing Party is unable to certify to any of the above statements in this Part B (Further Certifications), the Disclosing Party must explain below:

n/a

If the letters "NA," the word "None," or no response appears on the lines above, it will be conclusively presumed that the Disclosing Party certified to the above statements.

8. To the best of the Disclosing Party's knowledge after reasonable inquiry, the following is a complete list of all current employees of the Disclosing Party who were, at any time during the 12-month period preceding the execution date of this EDS, an employee, or elected or appointed official, of the City of Chicago (if none, indicate with "N/A" or "none").

none

9. To the best of the Disclosing Party's knowledge after reasonable inquiry, the following is a complete list of all gifts that the Disclosing Party has given or caused to be given, at any time during the 12-month period preceding the execution date of this EDS, to an employee, or elected or appointed official, of the City of Chicago. For purposes of this statement, a "gift" does not include: (i) anything made generally available to City employees or to the general public, or (ii) food or drink provided in the course of official City business and having a retail value of less than $20 per recipient (if none, indicate with "N/A" or "none"). As to any gift listed below, please also list the name of the City recipient.

none

C. CERTIFICATION OF STATUS AS FINANCIAL INSTITUTION

1. The Disclosing Party certifies that the Disclosing Party (check one)

[ ] is [X] is not

a "financial institution" as defined in Section 2-32-455(b) of the Municipal Code.

2. If the Disclosing Party IS a financial institution, then the Disclosing Party pledges:

"We are not and will not become a predatory lender as defined in Chapter 2-32 of the Municipal Code. We further pledge that none of our affiliates is, and none of them will become, a predatory lender as defined in Chapter 2-32 of the Municipal Code. We understand that becoming a predatory lender or becoming an affiliate of a predatory lender may result in the loss of the privilege of doing business with the City."

If the Disclosing Party is unable to make this pledge because it or any of its affiliates (as defined in Section 2-32-455(b) of the Municipal Code) is a predatory lender within the meaning of Chapter 2-32 of the Municipal Code, explain here (attach additional pages if necessary):

If the letters "NA," the word "None," or no response appears on the lines above, it will be conclusively presumed that the Disclosing Party certified to the above statements.

D. CERTIFICATION REGARDING INTEREST IN CITY BUSINESS

Any words or terms that are defined in Chapter 2-156 of the Municipal Code have the same meanings when used in this Part D.

1. In accordance with Section 2-156-110 of the Municipal Code: Does any official or employee of the City have a financial interest in his or her own name or in the name of any other person or entity in the Matter?

[ ] Yes [X] No

NOTE: If you checked "Yes" to Item D.1., proceed to Items D.2. and D.3. If you checked "No" to Item D.1., proceed to Part E.

2. Unless sold pursuant to a process of competitive bidding, or otherwise permitted, no City elected official or employee shall have a financial interest in his or her own name or in the name of any other person or entity in the purchase of any property that (i) belongs to the City, or (ii) is sold for taxes or assessments, or (iii) is sold by virtue of legal process at the suit of the City (collectively, "City Property Sale"). Compensation for property taken pursuant to the City's eminent domain power does not constitute a financial interest within the meaning of this Part D.

Does the Matter involve a City Property Sale?

[X] Yes [ ] No

3. If you checked "Yes" to Item D.1., provide the names and business addresses of the City officials or employees having such interest and identify the nature of such interest:

Name	Business Address	Nature of Interest

4. The Disclosing Party further certifies that no prohibited financial interest in the Matter will be acquired by any City official or employee.

E. CERTIFICATION REGARDING SLAVERY ERA BUSINESS

Please check either 1. or 2. below. If the Disclosing Party checks 2., the Disclosing Party must disclose below or in an attachment to this EDS all information required by paragraph 2. Failure to

comply with these disclosure requirements may make any contract entered into with the City in connection with the Matter voidable by the City.

X 1. The Disclosing Party verifies that the Disclosing Party has searched any and all records of the Disclosing Party and any and all predecessor entities regarding records of investments or profits from slavery or slaveholder insurance policies during the slavery era (including insurance policies issued to slaveholders that provided coverage for damage to or injury or death of their slaves), and the Disclosing Party has found no such records.

____2. The Disclosing Party verifies that, as a result of conducting the search in step 1 above, the Disclosing Party has found records of investments or profits from slavery or slaveholder insurance policies. The Disclosing Party verifies that the following constitutes full disclosure of all such records, including the names of any and all slaves or slaveholders described in those records:

SECTION VI -- CERTIFICATIONS FOR FEDERALLY FUNDED MATTERS

NOTE: If the Matter is federally funded, complete this Section VI. **If the Matter is not federally funded,** proceed to Section VII. For purposes of this Section VI, tax credits allocated by the City and proceeds of debt obligations of the City are not federal funding.

A. CERTIFICATION REGARDING LOBBYING

1. List below the names of all persons or entities registered under the federal Lobbying Disclosure Act of 1995 who have made lobbying contacts on behalf of the Disclosing Party with respect to the Matter: (Add sheets if necessary):

Mark Lenz, Sugar & Felsenthal LLP

Bridget, O'Keefe, Daspin & Aument, LLC

(If no explanation appears or begins on the lines above, or if the letters "NA" or if the word "None" appear, it will be conclusively presumed that the Disclosing Party means that NO persons or entities registered under the Lobbying Disclosure Act of 1995 have made lobbying contacts on behalf of the Disclosing Party with respect to the Matter.)

2. The Disclosing Party has not spent and will not expend any federally appropriated funds to pay any person or entity listed in Paragraph A.1. above for his or her lobbying activities or to pay any person or entity to influence or attempt to influence an officer or employee of any agency, as defined by applicable federal law, a member of Congress, an officer or employee of Congress, or an employee of a member of Congress, in connection with the award of any federally funded contract, making any federally funded grant or loan, entering into any cooperative agreement, or to extend, continue, renew, amend, or modify any federally funded contract, grant, loan, or cooperative agreement.

3. The Disclosing Party will submit an updated certification at the end of each calendar quarter in which there occurs any event that materially affects the accuracy of the statements and information set forth in paragraphs A.1. and A.2. above.

4. The Disclosing Party certifies that either: (i) it is not an organization described in section 501(c)(4) of the Internal Revenue Code of 1986; or (ii) it is an organization described in section 501(c)(4) of the Internal Revenue Code of 1986 but has not engaged and will not engage in "Lobbying Activities".

5. If the Disclosing Party is the Applicant, the Disclosing Party must obtain certifications equal in form and substance to paragraphs A.1. through A.4. above from all subcontractors before it awards any subcontract and the Disclosing Party must maintain all such subcontractors' certifications for the duration of the Matter and must make such certifications promptly available to the City upon request.

B. CERTIFICATION REGARDING EQUAL EMPLOYMENT OPPORTUNITY

If the Matter is federally funded, federal regulations require the Applicant and all proposed subcontractors to submit the following information with their bids or in writing at the outset of negotiations.

Is the Disclosing Party the Applicant?

[X] Yes [ ] No

If "Yes," answer the three questions below:

1. Have you developed and do you have on file affirmative action programs pursuant to applicable federal regulations? (See 41 CFR Part 60-2.)
[ ] Yes [X] No

2. Have you filed with the Joint Reporting Committee, the Director of the Office of Federal Contract Compliance Programs, or the Equal Employment Opportunity Commission all reports due under the applicable filing requirements?
[ ] Yes [X] No

3. Have you participated in any previous contracts or subcontracts subject to the equal opportunity clause?
[ ] Yes [X] No

If you checked "No" to question 1. or 2. above, please provide an explanation:
This applicant has no employees.

SECTION VII -- ACKNOWLEDGMENTS, CONTRACT INCORPORATION, COMPLIANCE, PENALTIES, DISCLOSURE

The Disclosing Party understands and agrees that:

A. The certifications, disclosures, and acknowledgments contained in this EDS will become part of any contract or other agreement between the Applicant and the City in connection with the Matter, whether procurement, City assistance, or other City action, and are material inducements to the City's execution of any contract or taking other action with respect to the Matter. The Disclosing Party understands that it must comply with all statutes, ordinances, and regulations on which this EDS is based.

B. The City's Governmental Ethics and Campaign Financing Ordinances, Chapters 2-156 and 2-164 of the Municipal Code, impose certain duties and obligations on persons or entities seeking City contracts, work, business, or transactions. The full text of these ordinances and a training program is available on line at www.cityofchicago.org/Ethics, and may also be obtained from the City's Board of Ethics, 740 N. Sedgwick St., Suite 500, Chicago, IL 60610, (312) 744-9660. The Disclosing Party must comply fully with the applicable ordinances.

C. If the City determines that any information provided in this EDS is false, incomplete or inaccurate, any contract or other agreement in connection with which it is submitted may be rescinded or be void or voidable, and the City may pursue any remedies under the contract or agreement (if not rescinded or void), at law, or in equity, including terminating the Disclosing Party's participation in the Matter and/or declining to allow the Disclosing Party to participate in other transactions with the City. Remedies at law for a false statement of material fact may include incarceration and an award to the City of treble damages.

D. It is the City's policy to make this document available to the public on its Internet site and/or upon request. Some or all of the information provided on this EDS and any attachments to this EDS may be made available to the public on the Internet, in response to a Freedom of Information Act request, or otherwise. By completing and signing this EDS, the Disclosing Party waives and releases any possible rights or claims which it may have against the City in connection with the public release of information contained in this EDS and also authorizes the City to verify the accuracy of any information submitted in this EDS.

E. The information provided in this EDS must be kept current. In the event of changes, the Disclosing Party must supplement this EDS up to the time the City takes action on the Matter. If the Matter is a contract being handled by the City's Department of Procurement Services, the Disclosing Party must update this EDS as the contract requires. **NOTE:** With respect to Matters subject to Article I of Chapter 1-23 of the Municipal Code (imposing **PERMANENT INELIGIBILITY** for certain specified offenses), the information provided herein regarding eligibility must be kept current for a longer period, as required by Chapter 1-23 and Section 2-154-020 of the Municipal Code.

The Disclosing Party represents and warrants that:

F.1. The Disclosing Party is not delinquent in the payment of any tax administered by the Illinois Department of Revenue, nor are the Disclosing Party or its Affiliated Entities delinquent in paying any fine, fee, tax or other charge owed to the City. This includes, but is not limited to, all water charges, sewer charges, license fees, parking tickets, property taxes or sales taxes.

F.2 If the Disclosing Party is the Applicant, the Disclosing Party and its Affiliated Entities will not use, nor permit their subcontractors to use, any facility listed by the U.S. E.P.A. on the federal Excluded Parties List System ("EPLS") maintained by the U. S. General Services Administration.

F.3 If the Disclosing Party is the Applicant, the Disclosing Party will obtain from any contractors/subcontractors hired or to be hired in connection with the Matter certifications equal in form and substance to those in F.1. and F.2. above and will not, without the prior written consent of the City, use any such contractor/subcontractor that does not provide such certifications or that the Disclosing Party has reason to believe has not provided or cannot provide truthful certifications.

NOTE: If the Disclosing Party cannot certify as to any of the items in F.1., F.2. or F.3. above, an explanatory statement must be attached to this EDS.

CERTIFICATION

Under penalty of perjury, the person signing below: (1) warrants that he/she is authorized to execute this EDS and Appendix A (if applicable) on behalf of the Disclosing Party, and (2) warrants that all certifications and statements contained in this EDS and Appendix A (if applicable) are true, accurate and complete as of the date furnished to the City.

Porta Coeli Senior Housing, NFP
(Print or type name of Disclosing Party)

By: _____
(Sign here)

John Ryan
(Print or type name of person signing)

Vice Chairman
(Print or type title of person signing)

Signed and sworn to before me on (date) June 25, 2013,
at Cook County, Illinois (state).

Edna Torres Notary Public.

Commission expires: 11-14-2016.

OFFICIAL SEAL
EDNA TORRES
Notary Public - State of Illinois
My Commission Expires Nov 14, 2016

CITY OF CHICAGO
ECONOMIC DISCLOSURE STATEMENT AND AFFIDAVIT
APPENDIX A

FAMILIAL RELATIONSHIPS WITH ELECTED CITY OFFICIALS AND DEPARTMENT HEADS

This Appendix is to be completed only by (a) the Applicant, and (b) any legal entity which has a direct ownership interest in the Applicant exceeding 7.5 percent. It is not to be completed by any legal entity which has only an indirect ownership interest in the Applicant.

Under Municipal Code Section 2-154-015, the Disclosing Party must disclose whether such Disclosing Party or any "Applicable Party" or any Spouse or Domestic Partner thereof currently has a "familial relationship" with any elected city official or department head. A "familial relationship" exists if, as of the date this EDS is signed, the Disclosing Party or any "Applicable Party" or any Spouse or Domestic Partner thereof is related to the mayor, any alderman, the city clerk, the city treasurer or any city department head as spouse or domestic partner or as any of the following, whether by blood or adoption: parent, child, brother or sister, aunt or uncle, niece or nephew, grandparent, grandchild, father-in-law, mother-in-law, son-in-law, daughter-in-law, stepfather or stepmother, stepson or stepdaughter, stepbrother or stepsister or half-brother or half-sister.

"Applicable Party" means (1) all executive officers of the Disclosing Party listed in Section II.B.1.a., if the Disclosing Party is a corporation; all partners of the Disclosing Party, if the Disclosing Party is a general partnership; all general partners and limited partners of the Disclosing Party, if the Disclosing Party is a limited partnership; all managers, managing members and members of the Disclosing Party, if the Disclosing Party is a limited liability company; (2) all principal officers of the Disclosing Party; and (3) any person having more than a 7.5 percent ownership interest in the Disclosing Party. "Principal officers" means the president, chief operating officer, executive director, chief financial officer, treasurer or secretary of a legal entity or any person exercising similar authority.

Does the Disclosing Party or any "Applicable Party" or any Spouse or Domestic Partner thereof currently have a "familial relationship" with an elected city official or department head?

[ ] Yes [X] No

If yes, please identify below (1) the name and title of such person, (2) the name of the legal entity to which such person is connected; (3) the name and title of the elected city official or department head to whom such person has a familial relationship, and (4) the precise nature of such familial relationship.

n/a

EXHIBIT
A

The CATHOLIC CHARITIES OF THE ARCHDIOCESE OF CHICAGO

PORTA COELI SENIOR HOUSING, NFP
BOARD OF DIRECTORS LIST

TERM EFFECTIVE AS OF JUNE 1, 2013

Rev. Msgr. Michael M. Boland
Chairman
721 N. LaSalle Street, 4th Floor
Chicago, IL 60654
Tel: 312.655.7460
mboland@catholiccharities.net

John Ryan
Vice Chairman
721 N. LaSalle Street, 4th Floor
Chicago, IL 60654
Tel: 312.655.7908
jryan@catholiccharities.net

Eileen M. Higgins
Secretary
721 N. LaSalle Street, 5th Floor
Chicago, IL 60654
Tel: 312.651.2007
ehiggins@catholiccharites.net

John Veldman
Treasurer
721 N. LaSalle Street, 6th Floor
Chicago, IL 60654
Tel: 311.655.7494
jveldman@catholiccharities.net

Mary Ann Bibat
721 N. LaSalle Street, 5th Floor
Chicago, IL 60654
Tel: 312-948-7412
mbibat@catholiccharities.net

Kathleen Donahue
721 N. LaSalle Street, 4th Floor
Chicago, IL 60654
Tel: 312.655.7305
kdonaue@catholiccharities.net

Elaine Layden
721 N. LaSalle Street, 5th Floor
Chicago, IL 60654
Tel: 312.655.7445
elayden@catholiccharities.net

Exhibit B

Name	Business Address	Relationship to Disclosing Party	Fees
Joseph J. Duffy Company General Contractors (to be retained)	4994 N Elston Ave. Chicago, IL 60630	Contractor	$13,904,735 (est.)
Harley Ellis Devereaux (retained) (retained) (to be retained)	401 W Superior St. Chicago, IL 60654	Architect Supervision Interiors	$509,250 (est.) (signed 10/1/2012) $169,750 (est.) (signed 10/1/2012) $46,560 (est.)
Sugar and Felsenthal, LLP (retained)	30 N LaSalle St. Suite 300 Chicago, IL 60602	Transactional Attorney	$2,323 (paid)
Daspin and Aument, LLP (retained)	227 W Monroe St. Suite 3500 Chicago, IL 60606	Zoning Attorney	$25,000 (paid) (signed 2/9/2012)
Seeco Consulting, Inc. (retained)	7350 Duvan Drive Tinley Park, IL 60477	Phase I Testing Soil Borings (subcontractor)	$15,155 (est.) $29,665 (est.) $8,976 (est.)
TWF Surveying & Mapping, Inc. (retained)	888 E Belvidere Rd. Suite 413 Grayslake, IL 60030	Surveyor (subcontractor)	$11,601 (est.) (signed 1/30/2012)
Rise Group, LLC (retained)	120 S LaSalle St. Suite 1350 Chicago, IL 60603	Technical Services Consultant	$9,989 (paid) (signed 4/18/2012)
Kelly Appraisal Consultants (retained)	2000 N Racine Ave. Suite 3400 Chicago, IL 60614	Appraisal (subcontractor)	$3,500 (paid) (signed 9/7/2012)
Grand Consulting (retained)	110 Elgin Ave. Forest Park, IL 60130	Consultant	$100,000 (est.) (signed 9/1/2009)
Tyson and Billy Architects (retained)	4000 Morsay Drive Rockford, IL 61107	Architect Cost Analysis (subcontractor)	$2,500 (est.) (signed 9/10/2012)
Law Office of William G. Skalitzky, P.C. (retained)	626 W Jackson Blvd. Suite 400 Chicago, IL 60661	Transactional Attorney	$45,000 (est.)
Thompson Coburn Fagel Haber (retained)	P O Box 18379M St. Louis, MO 63195	Legal	$17,677 (paid)
Fidelity National Title Insurance Company (retained)	20 N Clark St. #220 Chicago, IL 60602	Title (subcontractor)	$20,000 (est.)
Deloitte & Touche (retained)	180 N Stetson Ave. Chicago, 60601	Cost Certification (subcontractor)	$15,000 (est.)
Holcer & Company, Inc. (retained)	1900 Spring Rd. Suite 510 Oakbrook, IL 60523	Appraisal (subcontractor)	$3,400 (paid)

INCUMBENCY CERTIFICATE
MANAGEMENT AGENT

The undersigned, who is an officer of Catholic Charities of the Archdiocese of Chicago, hereby certifies that the following listing of officers and directors constitutes all duly qualified and sitting officers and directors of Catholic Charities of the Archdiocese of Chicago, as of July 12, 2013. The Corporation does not have any shareholders. Where an individual is listed as both an officer and a director, the terms of the individual's appointment as an officer and a director are identical.

Name/Title	Beginning Date of Term	Ending Date of Term
Rev. Msgr. Michael M. Boland, President	6/1/2013	6/30/2014
Joseph Luby, Chairman & Director	6/1/2013	6/30/2014
David McHugh, Treasurer & Director	6/1/2013	6/30/2014
Eileen Strang, Secretary & Director	6/1/2013	6/30/2014
Cindy Smetana, Asst. Secretary/Asst. Treasurer & Director	6/1/2013	6/30/2014
Linda Abbott, Director	6/1/2013	6/30/2014
Kathleen M. Almaney, Director	6/1/2013	6/30/2014
John Barrett, Director	6/1/2013	6/30/2014
Michele Bianchi, Director	6/1/2013	6/30/2014
Richard W. Burke, Director	6/1/2013	6/30/2014
William J. Carroll, Director	6/1/2013	6/30/2014
Charles F. Clarke, Director	6/1/2013	6/30/2014
Kevin W. Cleary, Director	6/1/2013	6/30/2014
Kathy Donahue, Director	6/1/2013	6/30/2014
Antonio Fernandez, Director	6/1/2013	6/30/2014
James Figulio, Director	6/1/2013	6/30/2014
Martha Fitzgerald, Director	6/1/2013	6/30/2014
Edward Fitzpatrick, Director	6/1/2013	6/30/2014
Dr. Louis J. Glunz, Director	6/1/2013	6/30/2014

William L. Hardy, Director	6/1/2013	6/30/2014
John J. Hartman, Director	6/1/2013	6/30/2014
Richard S. Jalovec, Director	6/1/2013	6/30/2014
Mary Ellen Kastenholz, Director	6/1/2013	6/30/2014
Michael P. Kendall, Director	6/1/2013	6/30/2014
Judith M. Luft Kendzior, Director	6/1/2013	6/30/2014
Janice R. Klitch, Director	6/1/2013	6/30/2014
William L. Larney, Jr., Director	6/1/2013	6/30/2014
Ronald P. Laurent, Director	6/1/2013	6/30/2014
Christopher Lawler, Director	6/1/2013	6/30/2014
Robert G. Lindeman, Director	6/1/2013	6/30/2014
Margaret Lombardo, Director	6/1/2013	6/30/2014
John J. Lynch, Jr., Director	6/1/2013	6/30/2014
Robert P. McNeill, Director	6/1/2013	6/30/2014
Michael L. Monticello, Director	6/1/2013	6/30/2014
Lawrence P. Morris, Director	6/1/2013	6/30/2014
Robert R. Morris, Director	6/1/2013	6/30/2014
Charles Mulaney, Director	6/1/2013	6/30/2014
Mark Noetzel, Director	6/1/2013	6/30/2014
Timothy Rivelli, Director	6/1/2013	6/30/2014
James M. Ryan, Director	6/1/2013	6/30/2014
John Ryan, Director	6/1/2013	6/30/2014
Lesley Sweeney, Director	6/1/2013	6/30/2014
Gregoria Vega-Byrnes, Director	6/1/2013	6/30/2014
Rayelle Weber, Director	6/1/2013	6/30/2014
Jude Zwick, Director	6/1/2013	6/30/2014

Signature Page -- Management Agent's Incumbency Certificate

By: _____

Name: Msgr. Michael M. Boland

Its: Administrator, President & CEO

Porta Coeli Senior Housing, NFP
071-EE252/IL06-S101-013
Chicago, Illinois

Document No. 132487v.1

(DO NOT SUBMIT THIS PAGE WITH YOUR EDS. The purpose of this page is for you to recertify your EDS prior to submission to City Council or on the date of closing. If unable to recertify truthfully, the Disclosing Party must complete a new EDS with correct or corrected information)

RECERTIFICATION

Generally, for use with City Council matters. Not for City procurements unless requested.

This recertification is being submitted in connection with Application for Not-for-Profit Alley Vacation related to the Porta Coeli Senior Housing project. [identify the Matter]. Under penalty of perjury, the person signing below: (1) warrants that he/she is authorized to execute this EDS recertification on behalf of the Disclosing Party, (2) warrants that all certifications and statements contained in the Disclosing Party's original EDS are true, accurate and complete as of the date furnished to the City and continue to be true, accurate and complete as of the date of this recertification, and (3) reaffirms its acknowledgments.

Porta Coeli Senior Housing, NFP
(Print or type legal name of Disclosing Party)

Date: 8/28/2014

By:

(sign here)

Print or type name of signatory:

Rev. Monsignor Michael M. Boland

Title of signatory:

President

Signed and sworn to before me on [date] August 29, 2014, by Rev Monsignor Michael M. Boland at Cook County, Illinois [state].

Notary Public.

Commission expires: 2/3/2014.

OFFICIAL SEAL
SHANICE DAVIS
NOTARY PUBLIC - STATE OF ILLINOIS
MY COMMISSION EXPIRES:02/03/15

Ver. 11-01-05

CORPORATION FILE DETAIL REPORT

Entity Name	PORTA COELI SENIOR HOUSING, NFP	File Number	68376483
Status	ACTIVE		
Entity Type	CORPORATION	Type of Corp	NOT-FOR-PROFIT
Incorporation Date (Domestic)	03/28/2012	State	ILLINOIS
Agent Name	REV MICHAEL M BOLAND	Agent Change Date	02/13/2013
Agent Street Address	721 N LASALLE DR 5TH FLR	President Name & Address	
Agent City	CHICAGO	Secretary Name & Address	
Agent Zip	60654	Duration Date	PERPETUAL
Annual Report Filing Date	02/25/2014	For Year	2014

Return to the Search Screen

Purchase Certificate of Good Standing
(One Certificate per Transaction)

BACK TO CYBERDRIVEILLINOIS.COM HOME PAGE

CITY OF CHICAGO
ECONOMIC DISCLOSURE STATEMENT
AND AFFIDAVIT

SECTION I -- GENERAL INFORMATION

A. Legal name of the Disclosing Party submitting this EDS. Include d/b/a/ if applicable:

The Catholic Bishop of Chicago

Check ONE of the following three boxes:

Indicate whether the Disclosing Party submitting this EDS is:

1. [ ] the Applicant
   OR
2. [ ] a legal entity holding a direct or indirect interest in the Applicant. State the legal name of the Applicant in which the Disclosing Party holds an interest: _____
   OR
3. [X] a legal entity with a right of control (see Section II.B.1.) State the legal name of the entity in which the Disclosing Party holds a right of control: Land Owner

B. Business address of the Disclosing Party: 835 N. Rush Street
Chicago, IL 60611

C. Telephone: 312-534-8157 Fax: 312-534-8302 Email: bbohlen@archchicago.org

D. Name of contact person: Betsy Bohlen

E. Federal Employer Identification No. (if you have one): _____

F. Brief description of contract, transaction or other undertaking (referred to below as the "Matter") to which this EDS pertains. (Include project number and location of property, if applicable):

Application for Not-for-Profit Alley Vacation regarding a strip of land approximately 10 feet in width with an area of 4,360 SF running generally north-south between East 98th Street and East 99th Street, adjacent to residential lots facing South Merrion Avenue and East 98th Street and the parcel on which the Porta Coeli Senior Housing Project will be built (such parcel will be conveyed from the Catholic Bishop of Chicago to Porta Coeli Senior Housing, NFP at the time of closing).

G. Which City agency or department is requesting this EDS? Dept. of Housing & Economic Development

If the Matter is a contract being handled by the City's Department of Procurement Services, please complete the following: N/A

Specification # _____ and Contract # _____

SECTION II – DISCLOSURE OF OWNERSHIP INTERESTS

A. NATURE OF THE DISCLOSING PARTY

1. Indicate the nature of the Disclosing Party:

[ ] Person
[ ] Publicly registered business corporation
[ ] Privately held business corporation
[ ] Sole proprietorship
[ ] General partnership
[ ] Limited partnership
[ ] Trust
[ ] Limited liability company
[ ] Limited liability partnership
[ ] Joint venture
[ ] Not-for-profit corporation
(Is the not-for-profit corporation also a 501(c)(3))?
[ ] Yes [ ] No
[X] Other (please specify)
Illinois Corporation Sole

2. For legal entities, the state (or foreign country) of incorporation or organization, if applicable:

Illinois

3. For legal entities not organized in the State of Illinois: Has the organization registered to do business in the State of Illinois as a foreign entity?

[ ] Yes [ ] No [X] N/A

B. IF THE DISCLOSING PARTY IS A LEGAL ENTITY:

1. List below the full names and titles of all executive officers and all directors of the entity. **NOTE:** For not-for-profit corporations, also list below all members, if any, which are legal entities. If there are no such members, write "no members." For trusts, estates or other similar entities, list below the legal titleholder(s).

If the entity is a general partnership, limited partnership, limited liability company, limited liability partnership or joint venture, list below the name and title of each general partner, managing member, manager or any other person or entity that controls the day-to-day management of the Disclosing Party. **NOTE:** Each legal entity listed below must submit an EDS on its own behalf.

Name Title

Since The Catholic Bishop of Chicago ("CBC") is a corporation sole, it does not have officers and directors and it does not have any members. The CBC is a corporation in good standing in the State of Illinois. Its Secretary of State file number is 55013179. Francis Cardinal George, O.M.I. is the Archbishop of Chicago.

2. Please provide the following information concerning each person or entity having a direct or indirect beneficial interest (including ownership) in excess of 7.5% of the Disclosing Party. Examples of such an interest include shares in a corporation, partnership interest in a partnership or joint venture,

interest of a member or manager in a limited liability company, or interest of a beneficiary of a trust, estate or other similar entity. If none, state "None." **NOTE**: Pursuant to Section 2-154-030 of the Municipal Code of Chicago ("Municipal Code"), the City may require any such additional information from any applicant which is reasonably intended to achieve full disclosure.

Name	Business Address	Percentage Interest in the Disclosing Party
N/A		

SECTION III -- BUSINESS RELATIONSHIPS WITH CITY ELECTED OFFICIALS

Has the Disclosing Party had a "business relationship," as defined in Chapter 2-156 of the Municipal Code, with any City elected official in the 12 months before the date this EDS is signed?

[ ] Yes [X] No

If yes, please identify below the name(s) of such City elected official(s) and describe such relationship(s):

SECTION IV -- DISCLOSURE OF SUBCONTRACTORS AND OTHER RETAINED PARTIES

The Disclosing Party must disclose the name and business address of each subcontractor, attorney, lobbyist, accountant, consultant and any other person or entity whom the Disclosing Party has retained or expects to retain in connection with the Matter, as well as the nature of the relationship, and the total amount of the fees paid or estimated to be paid. The Disclosing Party is not required to disclose employees who are paid solely through the Disclosing Party's regular payroll.

"Lobbyist" means any person or entity who undertakes to influence any legislative or administrative action on behalf of any person or entity other than: (1) a not-for-profit entity, on an unpaid basis, or (2) himself. "Lobbyist" also means any person or entity any part of whose duties as an employee of another includes undertaking to influence any legislative or administrative action.

If the Disclosing Party is uncertain whether a disclosure is required under this Section, the Disclosing Party must either ask the City whether disclosure is required or make the disclosure.

Name (indicate whether retained or anticipated to be retained)	Business Address	Relationship to Disclosing Party (subcontractor, attorney, lobbyist, etc.)	Fees (indicate whether paid or estimated.) **NOTE:** "hourly rate" or "t.b.d." is not an acceptable response.
N/A			

(Add sheets if necessary)

[X] Check here if the Disclosing Party has not retained, nor expects to retain, any such persons or entities.

SECTION V -- CERTIFICATIONS

A. COURT-ORDERED CHILD SUPPORT COMPLIANCE

Under Municipal Code Section 2-92-415, substantial owners of business entities that contract with the City must remain in compliance with their child support obligations throughout the contract's term.

Has any person who directly or indirectly owns 10% or more of the Disclosing Party been declared in arrearage on any child support obligations by any Illinois court of competent jurisdiction?

[ ] Yes [ ] No [X] No person directly or indirectly owns 10% or more of the Disclosing Party.

If "Yes," has the person entered into a court-approved agreement for payment of all support owed and is the person in compliance with that agreement?

[ ] Yes [ ] No

B. FURTHER CERTIFICATIONS

1. Pursuant to Municipal Code Chapter 1-23, Article I ("Article I")(which the Applicant should consult for defined terms (e.g., "doing business") and legal requirements), if the Disclosing Party submitting this EDS is the Applicant and is doing business with the City, then the Disclosing Party certifies as follows: (i) neither the Applicant nor any controlling person is currently indicted or charged with, or has admitted guilt of, or has ever been convicted of, or placed under supervision for, any criminal offense involving actual, attempted, or conspiracy to commit bribery, theft, fraud, forgery, perjury, dishonesty or deceit against an officer or employee of the City or any sister agency; and (ii) the Applicant understands and acknowledges that compliance with Article I is a continuing requirement for doing business with the City. NOTE: If Article I applies to the Applicant, the permanent compliance timeframe in Article I supersedes some five-year compliance timeframes in certifications 2 and 3 below.

2. The Disclosing Party and, if the Disclosing Party is a legal entity, all of those persons or entities identified in Section II.B.1. of this EDS:

a. are not presently debarred, suspended, proposed for debarment, declared ineligible or voluntarily excluded from any transactions by any federal, state or local unit of government;

b. have not, within a five-year period preceding the date of this EDS, been convicted of a criminal offense, adjudged guilty, or had a civil judgment rendered against them in connection with: obtaining, attempting to obtain, or performing a public (federal, state or local) transaction or contract under a public transaction; a violation of federal or state antitrust statutes; fraud; embezzlement; theft; forgery; bribery; falsification or destruction of records; making false statements; or receiving stolen property;

c. are not presently indicted for, or criminally or civilly charged by, a governmental entity (federal, state or local) with committing any of the offenses set forth in clause B.2.b. of this Section V;

d. have not, within a five-year period preceding the date of this EDS, had one or more public transactions (federal, state or local) terminated for cause or default; and

e. have not, within a five-year period preceding the date of this EDS, been convicted, adjudged guilty, or found liable in a civil proceeding, or in any criminal or civil action, including actions concerning environmental violations, instituted by the City or by the federal government, any state, or any other unit of local government.

3. The certifications in subparts 3, 4 and 5 concern:

• the Disclosing Party;
• any "Contractor" (meaning any contractor or subcontractor used by the Disclosing Party in connection with the Matter, including but not limited to all persons or legal entities disclosed under Section IV, "Disclosure of Subcontractors and Other Retained Parties");
• any "Affiliated Entity" (meaning a person or entity that, directly or indirectly: controls the Disclosing Party, is controlled by the Disclosing Party, or is, with the Disclosing Party, under common control of another person or entity. Indicia of control include, without limitation: interlocking management or ownership; identity of interests among family members, shared facilities and equipment; common use of employees; or organization of a business entity following the ineligibility of a business entity to do business with federal or state or local government, including the City, using substantially the same management, ownership, or principals as the ineligible entity); with respect to Contractors, the term Affiliated Entity means a person or entity that directly or indirectly controls the Contractor, is controlled by it, or, with the Contractor, is under common control of another person or entity;
• any responsible official of the Disclosing Party, any Contractor or any Affiliated Entity or any other official, agent or employee of the Disclosing Party, any Contractor or any Affiliated Entity, acting pursuant to the direction or authorization of a responsible official of the Disclosing Party, any Contractor or any Affiliated Entity (collectively "Agents").

Neither the Disclosing Party, nor any Contractor, nor any Affiliated Entity of either the Disclosing Party or any Contractor nor any Agents have, during the five years before the date this EDS is signed, or, with respect to a Contractor, an Affiliated Entity, or an Affiliated Entity of a Contractor during the five years before the date of such Contractor's or Affiliated Entity's contract or engagement in connection with the Matter:

a. bribed or attempted to bribe, or been convicted or adjudged guilty of bribery or attempting to bribe, a public officer or employee of the City, the State of Illinois, or any agency of the federal government or of any state or local government in the United States of America, in that officer's or employee's official capacity;

b. agreed or colluded with other bidders or prospective bidders, or been a party to any such agreement, or been convicted or adjudged guilty of agreement or collusion among bidders or prospective bidders, in restraint of freedom of competition by agreement to bid a fixed price or otherwise; or

c. made an admission of such conduct described in a. or b. above that is a matter of record, but have not been prosecuted for such conduct; or

d. violated the provisions of Municipal Code Section 2-92-610 (Living Wage Ordinance).

4. Neither the Disclosing Party, Affiliated Entity or Contractor, or any of their employees, officials, agents or partners, is barred from contracting with any unit of state or local government as a result of engaging in or being convicted of (1) bid-rigging in violation of 720 ILCS 5/33E-3; (2) bid-rotating in violation of 720 ILCS 5/33E-4; or (3) any similar offense of any state or of the United States of America that contains the same elements as the offense of bid-rigging or bid-rotating.

5. Neither the Disclosing Party nor any Affiliated Entity is listed on any of the following lists maintained by the Office of Foreign Assets Control of the U.S. Department of the Treasury or the Bureau of Industry and Security of the U.S. Department of Commerce or their successors: the Specially Designated Nationals List, the Denied Persons List, the Unverified List, the Entity List and the Debarred List.

6. The Disclosing Party understands and shall comply with the applicable requirements of Chapters 2-55 (Legislative Inspector General), 2-56 (Inspector General) and 2-156 (Governmental Ethics) of the Municipal Code.

7. If the Disclosing Party is unable to certify to any of the above statements in this Part B (Further Certifications), the Disclosing Party must explain below:

With respect to Section V(B)(2)(3), the CBC is a party to a consent decree that was entered into in 2008 with the IL Dept of Public Health, Case No. 08 CH 33094, and that pertains to alleged violations of the Illinois Asbestos Abatement Act, the IL Asbestos Management regulations and the federal AHERA regulations. In addition, the CBC is and has been party in various administrative and judicial proceedings involving building, fire and other code violations at various properties owned by it. These cases are generally dismissed after there has been full compliance.

If the letters "NA," the word "None," or no response appears on the lines above, it will be conclusively presumed that the Disclosing Party certified to the above statements.

8. To the best of the Disclosing Party's knowledge after reasonable inquiry, the following is a complete list of all current employees of the Disclosing Party who were, at any time during the 12-month period preceding the execution date of this EDS, an employee, or elected or appointed official, of the City of Chicago (if none, indicate with "N/A" or "none").

None.

9. To the best of the Disclosing Party's knowledge after reasonable inquiry, the following is a complete list of all gifts that the Disclosing Party has given or caused to be given, at any time during the 12-month period preceding the execution date of this EDS, to an employee, or elected or appointed official, of the City of Chicago. For purposes of this statement, a "gift" does not include: (i) anything made generally available to City employees or to the general public, or (ii) food or drink provided in the course of official City business and having a retail value of less than $20 per recipient (if none, indicate with "N/A" or "none"). As to any gift listed below, please also list the name of the City recipient.

None.

C. CERTIFICATION OF STATUS AS FINANCIAL INSTITUTION

1. The Disclosing Party certifies that the Disclosing Party (check one)

[ ] is [X] is not

a "financial institution" as defined in Section 2-32-455(b) of the Municipal Code.

2. If the Disclosing Party IS a financial institution, then the Disclosing Party pledges:

"We are not and will not become a predatory lender as defined in Chapter 2-32 of the Municipal Code. We further pledge that none of our affiliates is, and none of them will become, a predatory lender as defined in Chapter 2-32 of the Municipal Code. We understand that becoming a predatory lender or becoming an affiliate of a predatory lender may result in the loss of the privilege of doing business with the City."

If the Disclosing Party is unable to make this pledge because it or any of its affiliates (as defined in Section 2-32-455(b) of the Municipal Code) is a predatory lender within the meaning of Chapter 2-32 of the Municipal Code, explain here (attach additional pages if necessary):

None.

If the letters "NA," the word "None," or no response appears on the lines above, it will be conclusively presumed that the Disclosing Party certified to the above statements.

D. CERTIFICATION REGARDING INTEREST IN CITY BUSINESS

Any words or terms that are defined in Chapter 2-156 of the Municipal Code have the same meanings when used in this Part D.

1. In accordance with Section 2-156-110 of the Municipal Code: Does any official or employee of the City have a financial interest in his or her own name or in the name of any other person or entity in the Matter?

[ ] Yes [X] No

NOTE: If you checked "Yes" to Item D.1., proceed to Items D.2. and D.3. If you checked "No" to Item D.1., proceed to Part E.

2. Unless sold pursuant to a process of competitive bidding, or otherwise permitted, no City elected official or employee shall have a financial interest in his or her own name or in the name of any other person or entity in the purchase of any property that (i) belongs to the City, or (ii) is sold for taxes or assessments, or (iii) is sold by virtue of legal process at the suit of the City (collectively, "City Property Sale"). Compensation for property taken pursuant to the City's eminent domain power does not constitute a financial interest within the meaning of this Part D.

Does the Matter involve a City Property Sale?

[ ] Yes [ ] No

3. If you checked "Yes" to Item D.1., provide the names and business addresses of the City officials or employees having such interest and identify the nature of such interest:

Name	Business Address	Nature of Interest

4. The Disclosing Party further certifies that no prohibited financial interest in the Matter will be acquired by any City official or employee.

E. CERTIFICATION REGARDING SLAVERY ERA BUSINESS

Please check either 1. or 2. below. If the Disclosing Party checks 2., the Disclosing Party must disclose below or in an attachment to this EDS all information required by paragraph 2. Failure to

comply with these disclosure requirements may make any contract entered into with the City in connection with the Matter voidable by the City.

_X_ 1. The Disclosing Party verifies that the Disclosing Party has searched any and all records of the Disclosing Party and any and all predecessor entities regarding records of investments or profits from slavery or slaveholder insurance policies during the slavery era (including insurance policies issued to slaveholders that provided coverage for damage to or injury or death of their slaves), and the Disclosing Party has found no such records.

____2. The Disclosing Party verifies that, as a result of conducting the search in step 1 above, the Disclosing Party has found records of investments or profits from slavery or slaveholder insurance policies. The Disclosing Party verifies that the following constitutes full disclosure of all such records, including the names of any and all slaves or slaveholders described in those records:

SECTION VI -- CERTIFICATIONS FOR FEDERALLY FUNDED MATTERS

NOTE: If the Matter is federally funded, complete this Section VI. **If the Matter is not federally funded,** proceed to Section VII. For purposes of this Section VI, tax credits allocated by the City and proceeds of debt obligations of the City are not federal funding.

A. CERTIFICATION REGARDING LOBBYING

1. List below the names of all persons or entities registered under the federal Lobbying Disclosure Act of 1995 who have made lobbying contacts on behalf of the Disclosing Party with respect to the Matter: (Add sheets if necessary):

None.

(If no explanation appears or begins on the lines above, or if the letters "NA" or if the word "None" appear, it will be conclusively presumed that the Disclosing Party means that NO persons or entities registered under the Lobbying Disclosure Act of 1995 have made lobbying contacts on behalf of the Disclosing Party with respect to the Matter.)

2. The Disclosing Party has not spent and will not expend any federally appropriated funds to pay any person or entity listed in Paragraph A.1. above for his or her lobbying activities or to pay any person or entity to influence or attempt to influence an officer or employee of any agency, as defined by applicable federal law, a member of Congress, an officer or employee of Congress, or an employee of a member of Congress, in connection with the award of any federally funded contract, making any federally funded grant or loan, entering into any cooperative agreement, or to extend, continue, renew, amend, or modify any federally funded contract, grant, loan, or cooperative agreement.

3. The Disclosing Party will submit an updated certification at the end of each calendar quarter in which there occurs any event that materially affects the accuracy of the statements and information set forth in paragraphs A.1. and A.2. above.

4. The Disclosing Party certifies that either: (i) it is not an organization described in section 501(c)(4) of the Internal Revenue Code of 1986; or (ii) it is an organization described in section 501(c)(4) of the Internal Revenue Code of 1986 but has not engaged and will not engage in "Lobbying Activities".

5. If the Disclosing Party is the Applicant, the Disclosing Party must obtain certifications equal in form and substance to paragraphs A.1. through A.4. above from all subcontractors before it awards any subcontract and the Disclosing Party must maintain all such subcontractors' certifications for the duration of the Matter and must make such certifications promptly available to the City upon request.

B. CERTIFICATION REGARDING EQUAL EMPLOYMENT OPPORTUNITY

If the Matter is federally funded, federal regulations require the Applicant and all proposed subcontractors to submit the following information with their bids or in writing at the outset of negotiations.

Is the Disclosing Party the Applicant?

[ ] Yes [X] No

If "Yes," answer the three questions below:

1. Have you developed and do you have on file affirmative action programs pursuant to applicable federal regulations? (See 41 CFR Part 60-2.)
[ ] Yes [ ] No

2. Have you filed with the Joint Reporting Committee, the Director of the Office of Federal Contract Compliance Programs, or the Equal Employment Opportunity Commission all reports due under the applicable filing requirements?
[ ] Yes [ ] No

3. Have you participated in any previous contracts or subcontracts subject to the equal opportunity clause?
[ ] Yes [ ] No

If you checked "No" to question 1. or 2. above, please provide an explanation:

_____

_____

SECTION VII – ACKNOWLEDGMENTS, CONTRACT INCORPORATION, COMPLIANCE, PENALTIES, DISCLOSURE

The Disclosing Party understands and agrees that:

A. The certifications, disclosures, and acknowledgments contained in this EDS will become part of any contract or other agreement between the Applicant and the City in connection with the Matter, whether procurement, City assistance, or other City action, and are material inducements to the City's execution of any contract or taking other action with respect to the Matter. The Disclosing Party understands that it must comply with all statutes, ordinances, and regulations on which this EDS is based.

B. The City's Governmental Ethics and Campaign Financing Ordinances, Chapters 2-156 and 2-164 of the Municipal Code, impose certain duties and obligations on persons or entities seeking City contracts, work, business, or transactions. The full text of these ordinances and a training program is available on line at www.cityofchicago.org/Ethics, and may also be obtained from the City's Board of Ethics, 740 N.

Sedgwick St., Suite 500, Chicago, IL 60610, (312) 744-9660. The Disclosing Party must comply fully with the applicable ordinances.

C. If the City determines that any information provided in this EDS is false, incomplete or inaccurate, any contract or other agreement in connection with which it is submitted may be rescinded or be void or voidable, and the City may pursue any remedies under the contract or agreement (if not rescinded or void), at law, or in equity, including terminating the Disclosing Party's participation in the Matter and/or declining to allow the Disclosing Party to participate in other transactions with the City. Remedies at law for a false statement of material fact may include incarceration and an award to the City of treble damages.

D. It is the City's policy to make this document available to the public on its Internet site and/or upon request. Some or all of the information provided on this EDS and any attachments to this EDS may be made available to the public on the Internet, in response to a Freedom of Information Act request, or otherwise. By completing and signing this EDS, the Disclosing Party waives and releases any possible rights or claims which it may have against the City in connection with the public release of information contained in this EDS and also authorizes the City to verify the accuracy of any information submitted in this EDS.

E. The information provided in this EDS must be kept current. In the event of changes, the Disclosing Party must supplement this EDS up to the time the City takes action on the Matter. If the Matter is a contract being handled by the City's Department of Procurement Services, the Disclosing Party must update this EDS as the contract requires. **NOTE:** With respect to Matters subject to Article I of Chapter 1-23 of the Municipal Code (imposing **PERMANENT INELIGIBILITY** for certain specified offenses), the information provided herein regarding eligibility must be kept current for a longer period, as required by Chapter 1-23 and Section 2-154-020 of the Municipal Code.

The Disclosing Party represents and warrants that:

F.1. The Disclosing Party is not delinquent in the payment of any tax administered by the Illinois Department of Revenue, nor are the Disclosing Party or its Affiliated Entities delinquent in paying any fine, fee, tax or other charge owed to the City. This includes, but is not limited to, all water charges, sewer charges, license fees, parking tickets, property taxes or sales taxes.

F.2 If the Disclosing Party is the Applicant, the Disclosing Party and its Affiliated Entities will not use, nor permit their subcontractors to use, any facility listed by the U.S. E.P.A. on the federal Excluded Parties List System ("EPLS") maintained by the U. S. General Services Administration.

F.3 If the Disclosing Party is the Applicant, the Disclosing Party will obtain from any contractors/subcontractors hired or to be hired in connection with the Matter certifications equal in form and substance to those in F.1. and F.2. above and will not, without the prior written consent of the City, use any such contractor/subcontractor that does not provide such certifications or that the Disclosing Party has reason to believe has not provided or cannot provide truthful certifications.

NOTE: If the Disclosing Party cannot certify as to any of the items in F.1., F.2. or F.3. above, an explanatory statement must be attached to this EDS.

CERTIFICATION

Under penalty of perjury, the person signing below: (1) warrants that he/she is authorized to execute this EDS and Appendix A (if applicable) on behalf of the Disclosing Party, and (2) warrants that all certifications and statements contained in this EDS and Appendix A (if applicable) are true, accurate and complete as of the date furnished to the City.

The Catholic Bishop of Chicago
(Print or type name of Disclosing Party)

By: _____
(Sign here)

Betsy Bohlen
(Print or type name of person signing)

Director of Finance
(Print or type title of person signing)

Signed and sworn to before me on (date) Feb. 10, 2014,
at Cook County, Illinois (state).

Ewelina Dadal Notary Public.

Commission expires: 8/11/15.

OFFICIAL SEAL
EWELINA DADAL
NOTARY PUBLIC STATE OF ILLINOIS
MY COMMISSION EXPIRES 08/11/15

CITY OF CHICAGO
ECONOMIC DISCLOSURE STATEMENT AND AFFIDAVIT
APPENDIX A

FAMILIAL RELATIONSHIPS WITH ELECTED CITY OFFICIALS AND DEPARTMENT HEADS

This Appendix is to be completed only by (a) the Applicant, and (b) any legal entity which has a direct ownership interest in the Applicant exceeding 7.5 percent. It is not to be completed by any legal entity which has only an indirect ownership interest in the Applicant.

Under Municipal Code Section 2-154-015, the Disclosing Party must disclose whether such Disclosing Party or any "Applicable Party" or any Spouse or Domestic Partner thereof currently has a "familial relationship" with any elected city official or department head. A "familial relationship" exists if, as of the date this EDS is signed, the Disclosing Party or any "Applicable Party" or any Spouse or Domestic Partner thereof is related to the mayor, any alderman, the city clerk, the city treasurer or any city department head as spouse or domestic partner or as any of the following, whether by blood or adoption: parent, child, brother or sister, aunt or uncle, niece or nephew, grandparent, grandchild, father-in-law, mother-in-law, son-in-law, daughter-in-law, stepfather or stepmother, stepson or stepdaughter, stepbrother or stepsister or half-brother or half-sister.

"Applicable Party" means (1) all executive officers of the Disclosing Party listed in Section II.B.1.a., if the Disclosing Party is a corporation; all partners of the Disclosing Party, if the Disclosing Party is a general partnership; all general partners and limited partners of the Disclosing Party, if the Disclosing Party is a limited partnership; all managers, managing members and members of the Disclosing Party, if the Disclosing Party is a limited liability company; (2) all principal officers of the Disclosing Party; and (3) any person having more than a 7.5 percent ownership interest in the Disclosing Party. "Principal officers" means the president, chief operating officer, executive director, chief financial officer, treasurer or secretary of a legal entity or any person exercising similar authority.

Does the Disclosing Party or any "Applicable Party" or any Spouse or Domestic Partner thereof currently have a "familial relationship" with an elected city official or department head?

[ ] Yes [X] No

If yes, please identify below (1) the name and title of such person, (2) the name of the legal entity to which such person is connected; (3) the name and title of the elected city official or department head to whom such person has a familial relationship, and (4) the precise nature of such familial relationship.

_____

_____

_____

(DO NOT SUBMIT THIS PAGE WITH YOUR EDS. The purpose of this page is for you to recertify your EDS prior to submission to City Council or on the date of closing. If unable to recertify truthfully, the Disclosing Party must complete a new EDS with correct or corrected information)

RECERTIFICATION

Generally, for use with City Council matters. Not for City procurements unless requested.

This recertification is being submitted in connection with Application for Not-for-Profit Alley Vacation related to the Porta Coeli Senior Housing project. [identify the Matter]. Under penalty of perjury, the person signing below: (1) warrants that he/she is authorized to execute this EDS recertification on behalf of the Disclosing Party, (2) warrants that all certifications and statements contained in the Disclosing Party's original EDS are true, accurate and complete as of the date furnished to the City and continue to be true, accurate and complete as of the date of this recertification, and (3) reaffirms its acknowledgments.

The Catholic Bishop of Chicago
(Print or type legal name of Disclosing Party)

Date: 2 Sept 2014

By:

(sign here)

Print or type name of signatory:

Betsy Bohlen

Title of signatory:

Director of Finance

Signed and sworn to before me on [date] Sept. 2, 2014, by Betsy Bohlen, at Cook County, Illinois [state].

Ewelina Dadal Notary Public.

Commission expires: 08/11/15.

OFFICIAL SEAL
EWELINA DADAL
NOTARY PUBLIC - STATE OF ILLINOIS
MY COMMISSION EXPIRES:08/11/15

Ver. 11-01-05

City of Chicago

O2014-6837

Office of the City Clerk

Document Tracking Sheet

Meeting Date:	9/10/2014
Sponsor(s):	Thompson (16)
Type:	Ordinance
Title:	Vacation of public atreets on portions of W 63rd Pkwy, S Peoria Dr, S Green St and W 63rd St
Committee(s) Assignment:	Committee on Transportation and Public Way

INTERGOVERNMENTAL VACATION ORDINANCE

WHEREAS, the City of Chicago ("City") is a home rule unit of local government pursuant to Article VII, Section 6 (a) of the 1970 constitution of the State of Illinois and, as such, may exercise any power and perform any function pertaining to its government and affairs; and

WHEREAS, the properties at 6150-6160 and 6220-6258 S. Halsted Street, 6151-6161, 6201-6243, 6150-6160, 6200-6242 S. Green Street, 814-824, 832-856, 900-912 W. 63rd Street, 6201-6243 and 6200-6248 S. Peoria Street, 6223-6255 S. Sangamon Street, are owned by the City of Chicago, a Municipal Corporation; and

WHEREAS, the Chicago Department of Planning and Development proposes to assemble properties including the portion of the streets and alleys to be vacated; and

WHEREAS, The City Council of the City of Chicago, after due investigation and consideration, has determined that the nature and extent of public use and the public interest to be subserved is such as to warrant the vacation of part of the public streets and alleys described in the following ordinance; now, therefore,

BE IT ORDAINED BY THE CITY COUNCIL OF THE CITY OF CHICAGO:

SECTION 1.

PARCEL 1:

THAT PART OF THE 16 FOOT WIDE NORTH-SOUTH PUBLIC ALLEY IN SAID BLOCK 1 IN CROCKER'S RESUBDIVISION OF THE SOUTH HALF OF THE WEST HALF OF THE SOUTHEAST QUARTER OF SECTION 17, TOWNSHIP 38 NORTH, RANGE 14 EAST OF THE THIRD PRINCIPAL MERIDIAN, ACCORDING TO THE PLAT THEREOF RECORDED AUGUST 5, 1856 AS DOCUMENT 74312, MORE PARTICULARLY DESCRIBED AS FOLLOWS:

BEGINNING AT A POINT ON THE EAST LINE LOT 25 IN BLOCK 1 OF SAID CROCKER'S RESUBDIVISION 14.00 FEET NORTH OF THE SOUTHEAST CORNER THEREOF; THENCE NORTH 01 DEGREES 33 MINUTES 26 SECONDS WEST, ALONG AN ASSUMED BEARING AND THE EAST LINES OF LOTS 25 THROUGH 36 (INCLUSIVE) IN BLOCK 1 OF SAID CROCKER'S RESUBDIVISION, 290.35 FEET TO A POINT ON THE SOUTH LINE OF WEST 63RD PARKWAY AS ESTABLISHED BY ORDINANCE RECORDED MAY 14, 1969 AS DOCUMENT 20841282; THENCE NORTH 38 DEGREES 28 MINUTES 19 SECONDS EAST, ALONG SAID SOUTH LINE, 24.88 FEET TO A POINT ON THE WEST LINE OF LOT 12 IN BLOCK 1 OF SAID CROCKER'S RESUBDIVISION; THENCE SOUTH 01 DEGREES 33 MINUTES 26 SECONDS EAST, ALONG THE WEST LINES OF LOTS 12 THROUGH 21 (INCLUSIVE) IN BLOCK 1 OF SAID CROCKER'S RESUBDIVISION, 248.43 FEET TO THE SOUTHWEST CORNER OF LOT 21 IN BLOCK 1 OF SAID CROCKER'S RESUBDIVISION, SAID POINT ALSO BEING THE NORTHWEST CORNER OF LOT 5 IN BOYD'S

RESUBDIVISION RECORDED MAY 25, 1894 AS DOCUMENT 2048915; THENCE SOUTH 01 DEGREES 33 MINUTES 26 SECONDS EAST, ALONG THE WEST LINE OF SAID LOT 5, A DISTANCE OF 60.98 FEET TO A POINT 14.00 FEET NORTH OF THE SOUTHWEST CORNER THEREOF; THENCE SOUTH 88 DEGREES 28 MINUTES 55 SECONDS WEST, 16.00 FEET TO THE POINT OF BEGINNING, IN COOK COUNTY, ILLINOIS.
CONTAINING 4,800 SQUARE FEET OR 0.110 ACRES, MORE OR LESS.

ALSO;
PARCEL 2:
THAT PART OF ORIGINAL S. PEORIA STREET LYING EAST OF LOTS 6 THROUGH 17, ALL IN BLOCK 1 IN CROCKER'S RESUBDIVISION ACCORDING TO THE PLAT THEREOF RECORDED AUGUST 5, 1856 AS DOCUMENT 74312, AND WEST OF AND ADJOINING THE WEST LINE OF S. PEORIA DRIVE AS ESTABLISHED BY ORDINANCE RECORDED MAY 14, 1969 AS DOCUMENT 20841282, ALL IN THE SOUTHEAST QUARTER OF SECTION 17, TOWNSHIP 38 NORTH, RANGE 14 EAST OF THE THIRD PRINCIPAL MERIDIAN, MORE PARTICULARLY DESCRIBED AS FOLLOWS:

COMMENCING AT THE INTERSECTION OF THE NORTH LINE OF W. 63RD STREET AND THE WEST LINE OF S. PEORIA STREET; THENCE NORTH 01 DEGREES 33 MINUTES 26 SECONDS WEST, ALONG AN ASSUMED BEARING AND THE WEST LINE OF SAID S. PEORIA STREET, 175.05 FEET TO A POINT ON A NORTHERLY LINE OF S. PEORIA DRIVE AS ESTABLISHED BY ORDINANCE RECORDED MAY 14, 1969 AS DOCUMENT 20841282, SAID POINT ALSO BEING THE POINT OF BEGINNING; THENCE NORTH 01 DEGREES 33 MINUTES 26 SECONDS WEST, ALONG THE WEST LINE OF SAID S. PEORIA STREET, 296.91 FEET TO A POINT ON THE SOUTH LINE OF W. 63RD PARKWAY AS ESTABLISHED BY ORDINANCE RECORDED MAY 14, 1969 AS DOCUMENT 20841282; THENCE NORTH 38 DEGREES 28 MINUTES 19 SECONDS EAST, ALONG SAID SOUTH LINE, 49.25 FEET TO A POINT ON A WESTERLY LINE OF SAID S. PEORIA DRIVE; THENCE SOUTHERLY AND WESTERLY ALONG WESTERLY AND NORTHERLY LINES OF SAID S. PEORIA DRIVE FOR THE NEXT THREE COURSES; (1) THENCE SOUTHERLY 100.70 FEET, ALONG THE ARC OF A NON-TANGENT CIRCLE TO THE LEFT, HAVING A RADIUS OF 211.17 FEET AND WHOSE CHORD BEARS SOUTH 12 DEGREES 07 MINUTES 01 SECONDS WEST, 99.75 FEET TO A POINT OF TANGENCY; (2) THENCE SOUTH 01 DEGREES 32 MINUTES 37 SECONDS EAST, 237.80 FEET; (3) THENCE SOUTH 89 DEGREES 08 MINUTES 20 SECONDS WEST, 8.04 FEET TO THE POINT OF BEGINNING, IN COOK COUNTY, ILLINOIS.
CONTAINING 2,852 SQUARE FEET OR 0.065 ACRES, MORE OR LESS.

ALSO;
PARCEL 3:
THE 12 FOOT WIDE EAST-WEST PUBLIC ALLEY NORTH OF LOTS 1 THROUGH 10 AND THE 14 FOOT WIDE NORTH-SOUTH PUBLIC ALLEY LYING BETWEEN LOTS 11 THROUGH 15 AND LOTS 16 THROUGH 20 ALL IN IN CATHLEEN E. SEEHANSEN'S SUBDIVISION OF THE SOUTH 4 1/6 ACRES OF THE SOUTHEAST QUARTER OF

SOUTHEAST QUARTER OF SECTIONS 17 TOWNSHIP 38 NORTH RANGE 14 EAST OF THE THIRD PRINCIPAL, ACCORDING TO THE PLAT THERE OF RECORDED SEPTEMBER 27, 1874 AS DOCUMENT 192175, MORE PARTICULARLY DESCRIBED AS FOLLOWS:

BEGINNING AT A THE SOUTHWEST CORNER OF LOT 11 IN SAID CATHLEEN E. SEEHANSEN'S SUBDIVISION; THENCE NORTH 88 DEGREES 28 MINUTES 55 SECONDS EAST, ALONG THE SOUTH LINE OF SAID LOT 11, FOR A DISTANCE OF 121.85 FEET TO THE SOUTHEAST CORNER THEREOF; THENCE NORTH 01 DEGREES 32 MINUTES 16 SECONDS WEST, ALONG THE EAST LINES OF LOTS 11 THROUGH 15 (INCLUSIVE) IN CATHLEEN E. SEEHANSEN'S SUBDIVISION, 119.90 FEET TO THE NORTHEAST CORNER OF SAID LOT 15; THENCE NORTH 88 DEGREES 29 MINUTES 13 SECONDS EAST, 14.00 FEET TO THE NORTHWEST CORNER OF LOT 16 IN SAID CATHLEEN E. SEEHANSEN'S SUBDIVISION; THENCE SOUTH 01 DEGREES 32 MINUTES 16 SECONDS EAST, ALONG THE WEST LINES OF LOTS 16 THROUGH 20 (INCLUSIVE) IN CATHLEEN E. SEEHANSEN'S SUBDIVISION, 119.90 FEET TO THE SOUTHWEST CORNER OF SAID LOT 20; THENCE NORTH 88 DEGREES 28 MINUTES 55 SECONDS EAST, ALONG THE SOUTH LINE OF SAID LOT 20, A DISTANCE OF 126.05 FEET TO THE SOUTHEAST CORNER THEREOF; THENCE SOUTH 01 DEGREES 31 MINUTES 47 SECONDS EAST, 12.00 FEET TO THE NORTHEAST CORNER OF LOT 10 IN SAID CATHLEEN E. SEEHANSEN'S SUBDIVISION; THENCE SOUTH 88 DEGREES 28 MINUTES 55 SECONDS WEST, ALONG THE NORTH LINES OF LOTS 10 THROUGH 1 (INCLUSIVE) IN CATHLEEN E. SEEHANSEN'S SUBDIVISION, 261.89 FEET TO THE NORTHWEST CORNER OF SAID LOT 1; THENCE NORTH 01 DEGREES 33 MINUTES 26 SECONDS WEST, 12.00 FEET TO THE POINT OF BEGINNING, IN COOK COUNTY, ILLINOIS.
CONTAINING 4,821 SQUARE FEET OR 0.111 ACRES, MORE OR LESS.

ALSO;
PARCEL 4:
THE 16 FOOT WIDE NORTH-SOUTH PUBLIC ALLEY BETWEEN LOTS 27 THROUGH 39 AND LOTS 40 THROUGH 52, ALL IN EHRLER & HESSERT'S SUBDIVISION OF THE NORTH 5-1/3 ACRES OF THE SOUTH 9-1/2 ACRES OF THE SOUTHEAST QUARTER OF THE SOUTHEAST QUARTER OF THE SOUTHEAST QUARTER OF THE SOUTHEAST SECTION 17, TOWNSHIP 38 NORTH, RANGE 14 EAST OF THE THIRD PRINCIPAL MERIDIAN, ACCORDING TO THE PLAT THEREOF RECORDED FEBRUARY 25, 1874 AS DOCUMENT 152528, MORE PARTICULARLY DESCRIBED AS FOLLOWS:

BEGINNING AT THE SOUTHEAST CORNER OF LOT 40 IN SAID EHRLER & HESSERT'S SUBDIVISION; THENCE NORTH 01 DEGREES 32 MINUTES 16 SECONDS WEST, ALONG THE EAST LINES OF LOTS 40 THROUGH 52 (INCLUSIVE) IN SAID EHRLER & HESSERT'S SUBDIVISION, 323.72 FEET TO THE NORTHEAST CORNER OF SAID LOT 52; THENCE NORTH 88 DEGREES 28 MINUTES 23 SECONDS EAST, 16.00 FEET TO THE NORTHWEST CORNER OF LOT 27 IN SAID EHRLER & HESSERT'S SUBDIVISION; THENCE SOUTH 01 DEGREES 32 MINUTES 16 SECONDS EAST, ALONG THE WEST LINES OF LOTS 27 THROUGH 39 (INCLUSIVE) IN SAID EHRLER & HESSERT'S SUBDIVISION, 323.73 FEET

TO THE SOUTHWEST CORNER OF SAID LOT 39; THENCE SOUTH 88 DEGREES 29 MINUTES 13 SECONDS WEST, 16.00 FEET TO THE POINT OF BEGINNING, IN COOK COUNTY, ILLINOIS.
CONTAINING 5,182 SQUARE FEET OR 0.119 ACRES, MORE OR LESS.

ALSO;
PARCEL 5:
THAT PART OF ORIGINAL S. PEORIA STREET LYING WEST OF AND ADJOINING THE WEST LINES OF LOTS 40 THROUGH 48, ALL IN EHRLER & HESSERT'S SUBDIVISION OF THE NORTH 5-1/3 ACRES OF THE SOUTH 9-1/2 ACRES OF THE SOUTHEAST QUARTER OF THE SOUTHEAST QUARTER OF THE SOUTHEAST 1/4 OF THE SOUTHEAST SECTION 17, IN TOWNSHIP 38 NORTH, RANGE 14 EAST OF THE THIRD PRINCIPAL MERIDIAN ACCORDING TO THE PLAT THEREOF RECORDED FEBRUARY 25, 1874 AS DOCUMENT 152528 AND WEST OF AND ADJOINING THE WEST LINES OF THAT PART OF LOTS 11, 12 THROUGH 15, ALL IN CATHLEEN E. SEEHANSEN'S SUBDIVISION, RECORDED SEPTEMBER 24, 1874 AS DOCUMENT 192175 AND LYING EAST OF AND ADJOINING THE EAST LINE OF S. PEORIA DRIVE AS ESTABLISHED BY ORDINANCE RECORDED MAY 14, 1969 AS DOCUMENT 20841282, IN THE SOUTHEAST QUARTER OF SECTION 17, IN TOWNSHIP 38 NORTH, RANGE 14 EAST OF THE THIRD PRINCIPAL MERIDIAN, MORE PARTICULARLY DESCRIBED AS FOLLOWS:

COMMENCING AT THE INTERSECTION OF THE NORTH LINE OF W. 63RD STREET AND THE EAST LINE OF S. PEORIA STREET; THENCE NORTH 01 DEGREES 33 MINUTES 26 SECONDS WEST, ALONG AN ASSUMED BEARING AND THE EAST LINE OF SAID S. PEORIA STREET, 133.00 FEET TO A POINT ON A EASTERLY LINE OF S. PEORIA DRIVE AS ESTABLISHED BY ORDINANCE RECORDED MAY 14, 1969 AS DOCUMENT 20841282, SAID POINT ALSO BEING THE POINT OF BEGINNING;
THENCE WESTERLY AND NORTHERLY ALONG NORTHERLY AND EASTERLY LINES OF SAID S. PEORIA DRIVE FOR THE NEXT FOUR COURSES; (1) THENCE SOUTH 88 DEGREES 26 MINUTES 34 SECONDS WEST, 3.88 FEET; (2) THENCE NORTH 04 DEGREES 20 MINUTES 16 SECONDS WEST, 83.94 FEET; (3) THENCE NORTH 01 DEGREES 32 MINUTES 37 SECONDS WEST, 195.95 FEET TO A POINT OF CURVATURE; (4) THENCE NORTHERLY 50.64 FEET, ALONG THE ARC OF A TANGENT CIRCLE TO THE RIGHT, HAVING A RADIUS OF 161.17 FEET AND WHOSE CHORD BEARS NORTH 07 DEGREES 27 MINUTES 25 SECONDS EAST, 50.43 FEET TO A POINT ON A NON-TANGENT LINE, SAID POINT ALSO BEING ON THE WEST LINE OF LOT 48 IN SAID EHRLER & HESSERT'S SUBDIVISION; THENCE SOUTH 01 DEGREES 33 MINUTES 26 SECONDS EAST, ALONG THE WEST LINES OF PART OF LOT 11, LOTS 12 THROUGH 15 (INCLUSIVE) AND LOTS 40 THROUGH 48 (INCLUSIVE) IN SAID EHRLER & HESSERT'S SUBDIVISION, 329.59 FEET TO THE POINT OF BEGINNING, IN COOK COUNTY, ILLINOIS.
CONTAINING 2,313 SQUARE FEET OR 0.053 ACRES, MORE OR LESS.

ALSO;
PARCEL 6:

THAT PART OF ORIGINAL W. 62ND STREET LYING NORTH OF AND ADJOINING THE NORTH LINES OF LOTS 27 AND PART OF LOT 52 AND NORTH OF AND ADJOINING THE NORTH LINE OF LOT 27 EXTENDED WEST TO THE NORTHEAST CORNER OF LOT 52, IN EHRLER & HESSERT'S SUBDIVISION RECORDED APRIL 20, 1874 AS DOCUMENT 152528 AND LYING SOUTH AND ADJOINING THE SOUTH LINE OF S. PEORIA DRIVE AS ESTABLISHED BY ORDINANCE RECORDED MAY 14, 1969 AS DOCUMENT 20841282, ALL IN THE SOUTHEAST QUARTER OF SECTION 17, TOWNSHIP 38 NORTH, RANGE 14 EAST OF THE THIRD PRINCIPAL MERIDIAN, MORE PARTICULARLY DESCRIBED AS FOLLOWS:

BEGINNING AT THE NORTHEAST CORNER OF LOT 27 IN SAID EHRLER & HESSERT'S SUBDIVISION; THENCE SOUTH 88 DEGREES 28 MINUTES 23 SECONDS WEST, ALONG THE NORTH LINE OF SAID LOT 27, 124.11 FEET TO THE NORTHWEST CORNER THEREOF; THENCE SOUTH 88 DEGREES 28 MINUTES 23 SECONDS WEST, 16.00 FEET TO THE NORTHEAST CORNER OF LOT 52 IN SAID EHRLER & HESSERT'S SUBDIVISION; THENCE SOUTH 88 DEGREES 28 MINUTES 23 SECONDS WEST, ALONG THE NORTH LINE OF SAID LOT 52, A DISTANCE OF 23.17 FEET TO A POINT ON A SOUTHERLY LINE OF S. PEORIA DRIVE AS ESTABLISHED BY ORDINANCE RECORDED MAY 14, 1969 AS DOCUMENT 20841282; THENCE EASTERLY 55.64 FEET, ALONG THE SAID SOUTHERLY LINE OF S. PEORIA DRIVE BEING THE ARC OF A NON-TANGENT CIRCLE TO THE RIGHT, HAVING A RADIUS OF 161.17 FEET AND WHOSE CHORD BEARS NORTH 78 DEGREES 35 MINUTES 34 SECONDS EAST, 55.37 FEET TO A POINT OF TANGENCY; THENCE NORTH 88 DEGREES 29 MINUTES 00 SECONDS EAST; CONTINUING ALONG A SOUTHERLY LINE OF SAID S. PEORIA DRIVE, 108.73 FEET TO A POINT ON THE NORTHERLY EXTENSION OF EAST LINE OF SAID LOT 27; THENCE SOUTH 01 DEGREES 31 MINUTES 47 SECONDS EAST, ALONG SAID NORTHERLY EXTENSION, 9.48 FEET TO THE POINT OF BEGINNING, IN COOK COUNTY, ILLINOIS.
CONTAINING 1,381 SQUARE FEET OR 0.032 ACRES, MORE OR LESS.

ALSO;
PARCEL 7:
THAT PART OF THE 66 FOOT WIDE S. GREEN STREET LYING SOUTH OF AND ADJOINING THE SOUTH LINE OF S. PEORIA DRIVE AS ESTABLISHED BY ORDINANCE RECORDED MAY 14, 1969 AS DOCUMENT 20841282 AND NORTH OF AND ADJOINING THE NORTH LINE OF W. 63RD STREET, ALL IN THE SOUTHEAST QUARTER OF SECTION 17, TOWNSHIP 38 NORTH, RANGE 14 EAST OF THE THIRD PRINCIPAL MERIDIAN, MORE PARTICULARLY DESCRIBED AS FOLLOWS:

BEGINNING AT A POINT ON THE WEST LINE OF S. GREEN STREET 14.00 FEET NORTH OF THE SOUTHEAST CORNER OF LOT 10 IN CATHLEEN E. SEEHANSEN'S SUBDIVISION RECORDED SEPTEMBER 24, 1874 AS DOCUMENT 192175; THENCE NORTH 01 DEGREES 31 MINUTES 47 SECONDS WEST, ALONG THE EAST LINE OF SAID LOT 10, FOR A DISTANCE OF 94.90 FEET TO THE NORTHEAST CORNER THEREOF; THENCE NORTH 01 DEGREES 31 MINUTES 47 SECONDS WEST, 12.00 FEET TO THE SOUTHEAST

CORNER OF LOT 20 IN SAID CATHLEEN E. SEEHANSEN'S SUBDIVISION; THENCE NORTH 01 DEGREES 31 MINUTES 47 SECONDS WEST, ALONG THE EAST LINES OF LOTS 20 THROUGH 16 (INCLUSIVE) IN SAID CATHLEEN E. SEEHANSEN'S SUBDIVISION, 119.88 FEET TO THE NORTHEAST CORNER OF SAID LOT 16; THENCE NORTH 01 DEGREES 31 MINUTES 47 SECONDS WEST, ALONG THE EAST LINES OF LOTS 39 THROUGH 32 (INCLUSIVE) AND PART OF LOT 31 IN EHRLER & HESSERT'S SUBDIVISION RECORDED APRIL 20, 1874 AS DOCUMENT 152528, A DISTANCE OF 209.74 FEET; THENCE NORTH 88 DEGREES 28 MINUTES 13 SECONDS EAST, 66.00 FEET TO A POINT ON THE WEST LINE OF LOT 22 IN SAID EHRLER & HESSERT'S SUBDIVISION; THENCE SOUTH 01 DEGREES 31 MINUTES 47 SECONDS EAST, ALONG THE WEST LINE OF PART OF LOT 22, LOTS 21 THROUGH 14 (INCLUSIVE) IN SAID EHRLER & HESSERT'S SUBDIVISION, 209.75 FEET TO THE SOUTHWEST CORNER OF SAID LOT 14, SAID POINT ALSO BEING THE NORTHWEST CORNER OF LOT 7 IN COUNTY CLERK'S DIVISION OF BLOCK 2 RECORDED SEPTEMBER 12, 1888 AS DOCUMENT 1003460; THENCE SOUTH 01 DEGREES 31 MINUTES 47 SECONDS EAST, ALONG THE WEST LINE SAID LOT 7, A DISTANCE OF 49.98 FEET TO NORTH LINE OF A PUBLIC ALLEY DEDICATED ON A CONSOLIDATION PLAT RECORDED MAY 23, 1947 AS DOCUMENT 14063746; THENCE SOUTH 01 DEGREES 31 MINUTES 47 SECONDS EAST, 16.00 FEET TO THE NORTHWEST CORNER OF LOT A IN SAID CONSOLIDATION PLAT; THENCE SOUTH 01 DEGREES 31 MINUTES 47 SECONDS EAST, ALONG THE WEST LINE OF SAID LOT A, 45.98 FEET TO THE SOUTHWEST CORNER THEREOF, SAID POINT ALSO BEING THE NORTHWEST CORNER OF LOT 6 IN SAID COUNTY CLERK'S DIVISION OF BLOCK 2; THENCE SOUTH 01 DEGREES 31 MINUTES 47 SECONDS EAST, ALONG THE WEST LINE OF SAID LOT 6, A DISTANCE OF 114.84 FEET TO A POINT 14.00 FEET NORTH OF THE SOUTHWEST CORNER OF SAID LOT 6; THENCE SOUTH 88 DEGREES 28 MINUTES 55 SECONDS WEST, 66.00 FEET TO THE POINT OF BEGINNING, IN COOK COUNTY, ILLINOIS.
CONTAINING 28,813 SQUARE FEET OR 0.661 ACRES, MORE OR LESS.

ALSO;
PARCEL 8:
THAT PART OF A NORTH-SOUTH 16 FOOT WIDE PUBLIC ALLEY LYING BETWEEN THE LOTS 1 THROUGH 13, AND LOTS 14 THROUGH 26, ALL IN EHRLER AND HESSERT'S SUBDIVISION RECORDED APRIL 20, 1874 AS DOCUMENT 152528 IN THE SOUTHEAST QUARTER OF THE SOUTHEAST QUARTER OF SECTION 17, TOWNSHIP 38 NORTH, RANGE 14 EAST OF THE THIRD PRINCIPAL MERIDIAN, MORE PARTICULARLY DESCRIBED AS FOLLOWS:

BEGINNING AT THE SOUTHEAST CORNER OF SAID LOT 14; THENCE NORTH 01 DEGREES 33 MINUTES 14 SECONDS WEST, ALONG THE EAST LINES OF SAID LOTS 14 THROUGH 17 (INCLUSIVE) AND PART OF LOT 18, A DISTANCE OF 120.98 FEET TO A POINT ON THE EAST LINE OF SAID LOT 18; THENCE NORTH 88 DEGREES 28 MINUTES 08 SECONDS EAST, 16.00 FEET TO THE EAST LINE OF SAID NORTH-SOUTH 16 FOOT WIDE PUBLIC ALLEY, ALSO BEING THE WEST LINE OF SAID LOT 9; THENCE SOUTH 01

DEGREES 33 MINUTES 14 SECONDS EAST, ALONG SAID EAST LINE, ALSO BEING THE WEST LINE OF PART OF LOT 9 AND LOTS 10 THROUGH 13 (INCLUSIVE), 120.98 FEET TO THE SOUTHWEST CORNER OF SAID LOT 13; THENCE SOUTH 88 DEGREES 28 MINUTES 05 SECONDS WEST, 16.00 FEET TO THE POINT OF BEGINNING, IN COOK COUNTY, ILLINOIS.
CONTAINING 1,937 SQUARE FEET OR 0.044 ACRES, MORE OR LESS.

ALSO;
PARCEL 9:
THE NORTH-SOUTH 14 FOOT WIDE PUBLIC ALLEY LYING WEST OF LOTS 1 THROUGH 3, AND EAST OF LOTS 5, 6 AND PART OF LOT 7 ALL IN COUNTY CLERK 'S DIVISION OF BLOCK 2 IN CATHLEEN E. SEEHANSEN'S SUBDIVISION RECORDED SEPTEMBER 27, 1874 AS DOCUMENT 192175, PART ALSO BEING EAST OF LOT A AND A 16 FOOT WIDE EAST-WEST PUBLIC ALLEY IN CONSOLIDATION PLAT RECORDED MAY 23, 1947 AS DOCUMENT 14063746 IN THE SOUTHEAST 1/4 OF THE SOUTHEAST 1/4 OF THE SOUTHEAST 1/4 OF SECTION 17, TOWNSHIP 38 NORTH, RANGE 14 EAST OF THE THIRD PRINCIPAL MERIDIAN, MORE PARTICULARLY DESCRIBED AS FOLLOWS:

BEGINNING AT THE NORTHWEST CORNER OF LOT 4 IN SAID COUNTY CLERK'S DIVISION OF BLOCK 2; THENCE NORTH 01 DEGREES 27 MINUTES 28 SECONDS WEST, ALONG THE EAST LINE OF LOT 5 IN SAID COUNTY CLERK'S DIVISION OF BLOCK 2 A DISTANCE OF 53.90 FEET TO THE NORTHEAST CORNER THEREOF, SAID POINT ALSO BEING THE SOUTHEAST CORNER OF LOT A IN SAID CONSOLIDATION PLAT; THENCE NORTH 01 DEGREES 27 MINUTES 28 SECONDS WEST, ALONG THE EAST LINE OF SAID LOT A, 45.98 FEET TO A POINT ON THE SOUTH LINE OF A 16 FOOT WIDE EAST-WEST PUBLIC ALLEY DEDICATED IN SAID CONSOLIDATION PLAT; THENCE NORTH 01 DEGREES 27 MINUTES 28 SECONDS WEST, 16.00 FEET TO A POINT ON THE NORTH LINE OF SAID 16 FOOT WIDE ALLEY, SAID POINT ALSO BEING THE SOUTHEAST CORNER OF LOT 7 IN SAID COUNTY CLERK'S DIVISION OF BLOCK 2; THENCE NORTH 01 DEGREES 27 MINUTES 28 SECONDS WEST, ALONG THE EAST LINE OF SAID LOT 7, A DISTANCE OF 49.98 FEET TO THE NORTHEAST CORNER THEREOF; THENCE NORTH 88 DEGREES 28 MINUTES 05 SECONDS EAST, 14.00 FEET TO THE NORTHWEST CORNER OF LOT 1 IN SAID COUNTY CLERK'S DIVISION OF BLOCK 2; THENCE SOUTH 01 DEGREES 27 MINUTES 28 SECONDS EAST, ALONG THE WEST LINES OF LOTS 1, 2 AND 3 IN COUNTY CLERK'S DIVISION OF BLOCK 2, A DISTANCE OF 165.87 FEET TO THE SOUTHWEST CORNER OF SAID LOT 3; THENCE SOUTH 88 DEGREES 28 MINUTES 05 SECONDS WEST, ALONG THE NORTH LINE OF LOT 4 IN SAID COUNTY CLERK'S DIVISION OF BLOCK 2, A DISTANCE OF 14.00 FEET TO THE POINT OF BEGINNING, IN COOK COUNTY, ILLINOIS.
CONTAINING 2,323 SQUARE FEET OR 0.053 ACRES, MORE OR LESS.

ALSO;
PARCEL 10:

THE NORTH 16 FEET OF THE SOUTH 50 FEET OF LOT 7 IN COUNTY CLERK 'S DIVISION OF BLOCK 2 IN CATHLEEN E. SEEHANSEN'S SUBDIVISION RECORDED SEPTEMBER 12, 1888 AS DOCUMENT 1003460 DEDICATED AS AN EAST-WEST 16 FOOT PUBLIC ALLEY IN CONSOLIDATION PLAT RECORDED MAY 23, 1947 AS DOCUMENT 14063746 IN THE SOUTHEAST QUARTER OF THE SOUTHEAST QUARTER OF THE SOUTHEAST QUARTER OF SECTION 17, TOWNSHIP 38 NORTH, RANGE 14 EAST OF THE THIRD PRINCIPAL MERIDIAN, MORE PARTICULARLY DESCRIBED AS FOLLOWS:

BEGINNING AT THE SOUTHWEST CORNER OF THAT PART OF LOT 7 IN SAID COUNTY CLERK'S DIVISION OF BLOCK 2 REMAINING AFTER THE RECORDING OF SAID CONSOLIDATION PLAT, ALSO BEING THE NORTHWEST CORNER OF SAID CONSOLIDATION PLAT; THENCE NORTH 88 DEGREES 28 MINUTES 05 SECONDS EAST, ALONG THE SOUTH LINE OF SAID REMAINING LOT 7, A DISTANCE OF 122.82 FEET TO THE SOUTHEAST CORNER THEREOF; THENCE SOUTH 01 DEGREES 27 MINUTES 28 SECONDS EAST, 16.00 FEET TO THE NORTHEAST CORNER OF LOT A IN SAID CONSOLIDATION PLAT; THENCE SOUTH 88 DEGREES 28 MINUTES 05 SECONDS WEST, ALONG THE NORTH LINE OF SAID LOT A, 122.80 FEET TO THE NORTHWEST CORNER THEREOF; THENCE NORTH 01 DEGREES 31 MINUTES 47 SECONDS WEST, 16.00 FEET TO THE POINT OF BEGINNING, IN COOK COUNTY, ILLINOIS.
CONTAINING 1,966 SQUARE FEET OR 0.045 ACRES, MORE OR LESS.

ALSO;
PARCEL 11:
[INTENTIONALLY OMITTED]

ALSO;
PARCEL 12:
THAT PART OF THE 16 FOOT NORTH-SOUTH PUBLIC ALLEY WITHIN LOT 7, IN CROCKER'S SUBDIVISION OF THE EAST PART OF THE SOUTHEAST QUARTER OF THE SOUTHEAST QUARTER OF SECTION 17 TOWNSHIP 38 NORTH RANGE 14 EAST OF THE THIRD PRINCIPAL MERIDIAN, ACCORDING TO THE PLAT THEREOF RECORDED AUGUST 5, 1856 AS DOCUMENT 74312, LYING SOUTH OF THE SOUTH LINE OF W. 63RD PARKWAY AS ESTABLISHED BY ORDINANCE RECORDED MAY 14, 1969 AS DOCUMENT 20841282, AND LYING NORTH OF THE NORTH LINE OF W. 62ND STREET, MORE PARTICULARLY DESCRIBED AS FOLLOWS:

BEGINNING AT THE INTERSECTION OF THE WEST LINE OF THE 16 FOOT NORTH-SOUTH PUBLIC ALLEY WITHIN SAID LOT 7 AND THE SOUTH LINE OF SAID W. 63RD PARKWAY; THENCE NORTHEASTERLY 21.34 FEET, ALONG THE ARC OF A CIRCLE TO THE RIGHT, HAVING A RADIUS OF 245.56 FEET AND WHOSE CHORD BEARS NORTH 47 DEGREES 02 MINUTES 23 SECONDS EAST, 21.34 FEET TO A POINT ON THE EAST LINE OF THE 16 FOOT NORTH-SOUTH PUBLIC ALLEY WITHIN LOT 7; THENCE SOUTH 01 DEGREES 32 MINUTES 16 SECONDS EAST, ALONG SAID EAST LINE, 76.79 FEET TO A POINT ON THE NORTH LINE OF W. 62ND STREET; THENCE SOUTH 88 DEGREES 28

MINUTES 23 SECONDS WEST, ALONG SAID NORTH LINE, 16.00 FEET TO A POINT ON THE WEST LINE OF THE 16 FOOT NORTH-SOUTH PUBLIC ALLEY WITHIN LOT 7; THENCE NORTH 01 DEGREES 32 MINUTES 16 SECONDS WEST, ALONG SAID WEST LINE, 62.67 FEET TO THE POINT OF BEGINNING, IN COOK COUNTY, ILLINOIS.
CONTAINING 1,120 SQUARE FEET OR 0.026 ACRES, MORE OR LESS.

ALSO;
PARCEL 13:
THAT PART OF S. GREEN STREET BETWEEN PART OF LOTS 7 AND 8 IN CROCKER'S SUBDIVISION OF THE EAST PART OF THE SOUTHEAST QUARTER OF THE SOUTHEAST QUARTER OF SECTION 17 TOWNSHIP 38 NORTH RANGE 14 EAST OF THE THIRD PRINCIPAL MERIDIAN, ACCORDING TO THE PLAT THEREOF RECORDED AUGUST 5, 1856 AS DOCUMENT 74312, LYING SOUTH OF THE SOUTH LINE OF W. 63RD PARKWAY AS ESTABLISHED BY ORDINANCE RECORDED MAY 14, 1969 AS DOCUMENT 20841282, AND LYING NORTH OF THE NORTH LINE OF W. 62ND STREET, MORE PARTICULARLY DESCRIBED AS FOLLOWS:

BEGINNING AT THE INTERSECTION OF THE WEST LINE OF SAID S. GREEN STREET AND THE SOUTH LINE OF SAID W. 63RD PARKWAY; THENCE EASTERLY 31.97 FEET, ALONG THE SOUTH LINE OF SAID W. 63RD PARKWAY BEING THE ARC OF A CIRCLE TO THE RIGHT, HAVING A RADIUS OF 245.56 FEET AND WHOSE CHORD BEARS NORTH 84 DEGREES 39 MINUTES 53 SECONDS EAST, 31.95 FEET TO A POINT OF TANGENCY; THENCE NORTH 88 DEGREES 23 MINUTES 40 SECONDS EAST, ALONG THE SOUTH LINE OF SAID W. 63RD PARKWAY, 34.12 FEET TO A POINT ON THE EAST LINE OF SAID S. GREEN STREET; THENCE SOUTH 01 DEGREES 31 MINUTES 47 SECONDS EAST, ALONG SAID EAST LINE, 131.41 FEET TO THE NORTH LINE OF SAID W. 62ND STREET; THENCE SOUTH 88 DEGREES 28 MINUTES 23 SECONDS WEST, ALONG SAID NORTH LINE, 66.00 FEET TO A POINT ON THE WEST LINE OF SAID S. GREEN STREET; THENCE NORTH 01 DEGREES 31 MINUTES 47 SECONDS WEST, ALONG SAID WEST LINE, 129.24 FEET TO THE POINT OF BEGINNING, IN COOK COUNTY, ILLINOIS.
CONTAINING 8,650 SQUARE FEET OR 0.199 ACRES, MORE OR LESS.
ALSO;
PARCEL 14:
THAT PART OF THE 16 FOOT NORTH-SOUTH PUBLIC ALLEY AS DEEDED BY QUIT CLAIM DEED RECORDED SEPTEMBER 16, 1999 AS DOCUMENT 6622196 WITHIN LOT 8, IN CROCKER'S SUBDIVISION THE EAST PART OF THE SOUTHEAST QUARTER OF THE SOUTHEAST QUARTER OF SECTION 17 TOWNSHIP 38 NORTH RANGE 14 EAST OF THE THIRD PRINCIPAL MERIDIAN, ACCORDING TO THE PLAT THEREOF RECORDED AUGUST 5, 1856 AS DOCUMENT 74312, LYING SOUTH OF THE SOUTH LINE OF W. 63RD PARKWAY AS ESTABLISHED BY ORDINANCE RECORDED MAY 14, 1969 AS DOCUMENT 20841282, AND LYING NORTH OF THE NORTH LINE OF S. PEORIA DRIVE AS ESTABLISHED BY ORDINANCE RECORDED MAY 14, 1969 AS DOCUMENT 20841282, MORE PARTICULARLY DESCRIBED AS FOLLOWS:

BEGINNING AT THE INTERSECTION OF THE WEST LINE OF THE 16 FOOT NORTH-SOUTH PUBLIC ALLEY WITHIN SAID LOT 8 AND THE SOUTH LINE OF SAID W. 63RD PARKWAY; THENCE NORTH 88 DEGREES 23 MINUTES 40 SECONDS EAST, ALONG THE SOUTH LINE OF SAID W. 63RD PARKWAY, 16.00 FEET TO A POINT ON THE EAST LINE OF THE 16 FOOT NORTH-SOUTH PUBLIC ALLEY WITHIN SAID LOT 8; THENCE SOUTH 01 DEGREES 33 MINUTES 14 SECONDS EAST, ALONG SAID EAST LINE, 106.60 FEET TO A POINT ON THE NORTH LINE OF SAID S. PEORIA DRIVE; THENCE SOUTH 01 DEGREES 33 MINUTES 14 SECONDS EAST, ALONG A WEST LINE OF SAID S. PEORIA DRIVE, 17.46 FEET; THENCE SOUTH 76 DEGREES 30 MINUTES 55 SECONDS WEST, 16.35 FEET TO A POINT ON THE WEST LINE OF THE 16 FOOT NORTH TO SOUTH ALLEY WITHIN SAID LOT 8; THENCE NORTH 01 DEGREES 33 MINUTES 14 SECONDS WEST, ALONG SAID WEST LINE, 127.42 FEET TO THE POINT OF BEGINNING, IN COOK COUNTY, ILLINOIS.
CONTAINING 2,013 SQUARE FEET OR 0.046 ACRES, MORE OR LESS.

ALSO;
PARCEL 15:
THAT PART OF W. 62ND STREET LYING SOUTH OF THE SOUTH LINE OF LOTS 7 AND 8 IN CROCKER'S SUBDIVISION AND NORTH OF THE NORTH LINE OF S. PEORIA DRIVE AS ESTABLISHED BY ORDINANCE RECORDED MAY 14, 1969 AS DOCUMENT 20841282, IN THE SOUTHEAST 1/4 OF THE SOUTHEAST 1/4 OF SECTION 17, TOWNSHIP 38 NORTH, RANGE 14 EAST OF THE THIRD PRINCIPAL MERIDIAN, MORE PARTICULARLY DESCRIBED AS FOLLOWS:

BEGINNING AT INTERSECTION OF THE NORTH LINE OF SAID S. PEORIA DRIVE AND THE SOUTH LINE OF W. 63RD PARKWAY AS ESTABLISHED BY ORDINANCE RECORDED MAY 14, 1969 AS DOCUMENT 20841282; THENCE NORTH 38 DEGREES 28 MINUTES 19 SECONDS EAST, ALONG THE SOUTH LINE OF SAID W. 63RD PARKWAY, 8.75 FEET; THENCE EASTERLY 2.37 FEET, ALONG THE ARC OF A NON-TANGENT CIRCLE TO THE LEFT, HAVING A RADIUS OF 118.00 FEET AND WHOSE CHORD BEARS SOUTH 64 DEGREES 26 MINUTES 48 SECONDS EAST, 2.37 FEET TO A POINT ON THE NORTH LINE OF SAID S. PEORIA DRIVE; THENCE WESTERLY 9.56 FEET, ALONG THE NORTHERLY LINE OF SAID S. PEORIA DRIVE BEING THE ARC OF A NON-TANGENT CIRCLE TO THE LEFT, HAVING A RADIUS OF 211.17 FEET AND WHOSE CHORD BEARS SOUTH 52 DEGREES 27 MINUTES 46 SECONDS WEST, 9.56 FEET TO THE POINT OF BEGINNING, IN COOK COUNTY, ILLINOIS.
CONTAINING 10 SQUARE FEET OR 0.000 ACRES, MORE OR LESS.

ALSO;
PARCEL 16:
THAT PART OF W. 63RD PARKWAY ESTABLISHED BY ORDINANCE RECORDED MAY 14, 1969 AS DOCUMENT 20841282, IN THE SOUTHEAST QUARTER OF SECTION 17, TOWNSHIP 38 NORTH, RANGE 14 EAST OF THE THIRD PRINCIPAL MERIDIAN, MORE PARTICULARLY DESCRIBED AS FOLLOWS:

BEGINNING AT A POINT ON THE WEST LINE OF HALSTED STREET (AS WIDENED), 121.77 FEET NORTH OF THE NORTH LINE OF W. 62ND STREET (NOW WITHIN THE RIGHT OF WAY OF S. PEORIA DRIVE); THENCE WESTERLY AND SOUTHWESTERLY ALONG EASTERLY AND SOUTHEASTERLY LINE OF SAID W. 63RD PARKWAY FOR THE NEXT FOUR COURSES; (1) THENCE NORTH 46 DEGREES 34 MINUTES 29 SECONDS WEST, 14.13 FEET; (2)THENCE SOUTH 88 DEGREES 23 MINUTES 40 SECONDS WEST, 285.88 FEET TO A POINT OF CURVATURE; (3) THENCE SOUTHWESTERLY 213.96 FEET, ALONG THE ARC OF A TANGENT CIRCLE TO THE LEFT, HAVING A RADIUS OF 245.56 FEET AND WHOSE CHORD BEARS SOUTH 63 DEGREES 25 MINUTES 59 SECONDS WEST, 207.25 FEET TO A POINT OF TANGENCY; (4) THENCE SOUTH 38 DEGREES 28 MINUTES 19 SECONDS WEST, 64.90 FEET; THENCE NORTHWESTERLY 25.84 FEET, ALONG THE ARC OF A NON-TANGENT CIRCLE TO THE RIGHT, HAVING A RADIUS OF 68.00 FEET AND WHOSE CHORD BEARS NORTH 62 DEGREES 24 MINUTES 54 SECONDS WEST, 25.69 FEET TO A POINT OF TANGENCY; THENCE NORTH 51 DEGREES 31 MINUTES 41 SECONDS WEST, 18.78 FEET TO A POINT ON A LINE 44.00 FEET NORTHWESTERLY OF AND PARALLEL WITH THE SOUTHEASTERLY RIGHT OF WAY LINE OF SAID W. 63RD PARKWAY; THENCE NORTH 38 DEGREES 28 MINUTES 19 SECONDS EAST, ALONG SAID PARALLEL LINE, 69.75 FEET TO A POINT OF CURVATURE; THENCE NORTHEASTERLY 252.30 FEET, ALONG THE ARC OF A TANGENT CIRCLE TO THE RIGHT, BEING 44.00 FEET NORTHERLY OF AND CONCENTRIC WITH THE SOUTHEASTERLY LINE OF SAID W. 63RD PARKWAY, HAVING A RADIUS OF 289.56 FEET AND WHOSE CHORD BEARS NORTH 63 DEGREES 25 MINUTES 59 SECONDS EAST, 244.39 FEET TO A POINT OF TANGENCY; THENCE NORTH 88 DEGREES 23 MINUTES 40 SECONDS EAST, ALONG A LINE 44.00 FEET NORTH OF AND PARALLEL WITH THE SOUTH LINE OF SAID W. 63RD PARKWAY, 283.43 FEET; THENCE SOUTH 46 DEGREES 34 MINUTES 29 SECONDS EAST, 17.67 FEET TO A POINT ON THE WEST LINE OF HALSTED STREET (AS WIDENED); THENCE SOUTH 01 DEGREES 32 MINUTES 38 SECONDS EAST, ALONG SAID WEST LINE, 41.50 FEET TO THE POINT OF BEGINNING, IN COOK COUNTY, ILLINOIS.
CONTAINING 26,280 SQUARE FEET OR 0.603 ACRES, MORE OR LESS.

ALSO;
PARCEL 17:
THAT PART OF S. PEORIA DRIVE ESTABLISHED BY ORDINANCE RECORDED MAY 14, 1969 AS DOCUMENT 20841282, IN THE SOUTHEAST QUARTER OF SECTION 17, TOWNSHIP 38 NORTH, RANGE 14 EAST OF THE THIRD PRINCIPAL MERIDIAN, MORE PARTICULARLY DESCRIBED AS FOLLOWS:

COMMENCING AT THE INTERSECTION OF THE NORTH LINE OF W. 63RD STREET AND THE WEST LINE OF S. PEORIA STREET; THENCE NORTH 01 DEGREES 33 MINUTES 26 SECONDS WEST, ALONG AN ASSUMED BEARING AND THE WEST LINE OF SAID S. PEORIA STREET, 14.00 FEET TO THE POINT OF BEGINNING;

THENCE CONTINUING NORTH 01 DEGREES 33 MINUTES 26 SECONDS WEST, ALONG SAID WEST LINE, 161.05 FEET TO A POINT ON A NORTHERLY LINE OF S. PEORIA DRIVE AS ESTABLISHED BY ORDINANCE RECORDED MAY 14, 1969 AS DOCUMENT 20841282; THENCE NORTHERLY, NORTHEASTERLY AND EASTERLY ALONG THE WESTERLY, NORTHWESTERLY AND NORTHERLY LINE OF SAID S. PEORIA DRIVE FOR THE NEXT FOUR COURSES; (1) THENCE NORTH 89 DEGREES 08 MINUTES 20 SECONDS EAST, 8.04 FEET; THENCE NORTH 01 DEGREES 32 MINUTES 37 SECONDS WEST, 237.80 FEET TO POINT OF CURVATURE; (2) THENCE NORTHERLY 100.70 FEET, ALONG THE ARC OF A TANGENT CIRCLE TO THE RIGHT, HAVING A RADIUS OF 211.17 FEET AND WHOSE CHORD BEARS NORTH 12 DEGREES 07 MINUTES 01 SECONDS EAST, 99.75 FEET TO A POINT ON A NON-TANGENT LINE, ALSO BEING A SOUTHEASTERLY LINE OF W. 63RD PARKWAY AS ESTABLISHED BY ORDINANCE RECORDED MAY 14, 1969 AS DOCUMENT 20841282; (3) THENCE NORTH 38 DEGREES 28 MINUTES 19 SECONDS EAST, ALONG SAID SOUTHEASTERLY LINE, 92.81 FEET; (4) THENCE EASTERLY 9.56 FEET, ALONG THE ARC OF A NON-TANGENT CIRCLE TO THE RIGHT, HAVING A RADIUS OF 211.17 FEET AND WHOSE CHORD BEARS NORTH 52 DEGREES 27 MINUTES 46 SECONDS EAST, 9.56 FEET; THENCE SOUTHEASTERLY 54.57 FEET, ALONG THE ARC OF A NON-TANGENT CIRCLE TO THE RIGHT, HAVING A RADIUS OF 118.00 FEET AND WHOSE CHORD BEARS SOUTH 78 DEGREES 16 MINUTES 10 SECONDS EAST, 54.08 FEET TO A POINT OF TANGENCY; THENCE NORTH 88 DEGREES 29 MINUTES 00 SECONDS EAST, 67.65 FEET TO A POINT ON AN SOUTHERLY LINE OF SAID S. PEORIA DRIVE; THENCE SOUTHWESTERLY AND SOUTHERLY ALONG THE, SOUTHERLY AND EASTERLY LINES OF SAID S. PEORIA DRIVE FOR THE NEXT SEVEN COURSES; (1) THENCE SOUTHWESTERLY 253.24 FEET, ALONG THE ARC OF A TANGENT CIRCLE TO THE LEFT, HAVING A RADIUS OF 161.17 FEET AND WHOSE CHORD BEARS SOUTH 43 DEGREES 28 MINUTES 12 SECONDS WEST, 227.98 FEET TO A POINT OF TANGENCY; (2) THENCE SOUTH 01 DEGREES 32 MINUTES 37 SECONDS EAST, 195.95 FEET; (3) THENCE SOUTH 04 DEGREES 20 MINUTES 16 SECONDS EAST, 83.94 FEET; (4) THENCE NORTH 88 DEGREES 26 MINUTES 34 SECONDS EAST, 3.88 FEET TO A POINT ON THE WEST LINE OF LOT 11 IN SAID EHRLER & HESSERT'S SUBDIVISION; (5) THENCE SOUTH 01 DEGREES 33 MINUTES 26 SECONDS EAST, ALONG SAID WEST LINE, 12.10 FEET TO THE SOUTHWEST CORNER THEREOF, SAID POINT ALSO BEING ON THE NORTH LINE OF A 12 FOOT WIDE EAST-WEST PUBLIC ALLEY; (6) THENCE SOUTH 01 DEGREES 33 MINUTES 26 SECONDS EAST, 12.00 FEET TO THE SOUTH LINE OF SAID 12 FOOT EAST-WEST PUBLIC ALLEY, POINT ALSO BEING THE NORTHWEST CORNER OF LOT 1 IN CATHLEEN E. SEEHANSEN'S SUBDIVISION RECORDED SEPTEMBER 24, 1874 AS DOCUMENT 192175; (7) THENCE SOUTH 01 DEGREES 33 MINUTES 26 SECONDS EAST, ALONG THE WEST LINE OF SAID LOT 1, A DISTANCE OF 94.90 FEET TO A POINT 14.00 FEET NORTH OF THE SOUTHWEST CORNER THEREOF; THENCE SOUTH 88 DEGREES 28 MINUTES 55 SECONDS WEST, 66.00 FEET TO THE POINT OF BEGINNING, IN COOK COUNTY, ILLINOIS.

CONTAINING 32,308 SQUARE FEET OR 0.742 ACRES, MORE OR LESS.

ALSO;
PARCEL 18:
THAT PART OF S. PEORIA DRIVE ESTABLISHED BY ORDINANCE RECORDED MAY 14, 1969 AS DOCUMENT 20841282, IN THE SOUTHEAST QUARTER OF SECTION 17, TOWNSHIP 38 NORTH, RANGE 14 EAST OF THE THIRD PRINCIPAL MERIDIAN, MORE PARTICULARLY DESCRIBED AS FOLLOWS:

BEGINNING AT THE INTERSECTION OF THE WEST LINE OF S. HALSTED STREET (AS WIDENED) AND A LINE 25.00 FEET NORTH AND PARALLEL WITH THE SOUTH LINE OF LOT 8 IN CROCKER'S SUBDIVISION (NOW LYING WITHIN THE RIGHT OF WAY OF S. PEORIA DRIVE); THENCE SOUTH 01 DEGREES 32 MINUTES 38 SECONDS EAST, ALONG SAID WEST LINE, 9.82 FEET; THENCE WESTERLY 95.95 FEET, ALONG THE ARC OF A NON-TANGENT CIRCLE TO THE LEFT, HAVING A RADIUS OF 553.98 FEET AND WHOSE CHORD BEARS SOUTH 81 DEGREES 43 MINUTES 04 SECONDS WEST, 95.83 FEET TO A POINT OF TANGENCY; THENCE SOUTH 76 DEGREES 45 MINUTES 22 SECONDS WEST, 40.59 FEET TO A POINT OF CURVATURE; THENCE WESTERLY 51.17 FEET, ALONG THE ARC OF A NON-TANGENT CIRCLE TO THE RIGHT, HAVING A RADIUS OF 250.00 FEET AND WHOSE CHORD BEARS SOUTH 82 DEGREES 37 MINUTES 11 SECONDS WEST, 51.08 FEET TO A POINT OF TANGENCY; THENCE SOUTH 88 DEGREES 29 MINUTES 00 SECONDS WEST, 36.21 FEET TO A POINT ON THE NORTHERLY LINE OF SAID S. PEORIA DRIVE; THENCE EASTERLY AND NORTHERLY ALONG NORTHERLY AND WESTERLY LINES OF SAID S. PEORIA DRIVE FOR THE NEXT FOUR COURSES; (1) THENCE EASTERLY 82.43 FEET, ALONG THE ARC OF A TANGENT CIRCLE TO THE LEFT, HAVING A RADIUS OF 249.51 FEET AND WHOSE CHORD BEARS NORTH 79 DEGREES 01 MINUTES 08 SECONDS EAST, 82.06 FEET TO A POINT ON A NON TANGENT LINE; (2) THENCE NORTH 76 DEGREES 30 MINUTES 55 SECONDS EAST, 17.37 FEET; (3) THENCE NORTH 01 DEGREES 33 MINUTES 14 SECONDS WEST, 17.46 FEET TO A POINT ON A LINE 25.00 FEET NORTH OF AND PARALLEL WITH THE SOUTH LINE OF LOT 8 IN CROCKER'S SUBDIVISION RECORDED AUGUST 5, 1856 AS DOCUMENT 74312; (4) THENCE NORTH 88 DEGREES 28 MINUTES 23 SECONDS EAST, ALONG SAID PARALLEL LINE, 123.98 FEET TO THE POINT OF BEGINNING, IN COOK COUNTY, ILLINOIS.
CONTAINING 2,496 SQUARE FEET OR 0.057 ACRES, MORE OR LESS.

ALSO;
PARCEL 19:
THAT PART OF W. 62ND STREET LYING SOUTH OF THE SOUTH LINE OF LOTS 7 AND 8 IN CROCKER'S SUBDIVISION ACCORDING TO THE PLAT THEREOF RECORDED AUGUST 5, 1856 AS DOCUMENT 74312 AND NORTH OF THE NORTH LINE OF S. PEORIA DRIVE AS ESTABLISHED BY ORDINANCE RECORDED MAY 14, 1969 AS DOCUMENT 20841282, IN THE SOUTHEAST 1/4 OF THE SOUTHEAST 1/4 OF SECTION 17, TOWNSHIP 38 NORTH, RANGE 14 EAST OF THE THIRD PRINCIPAL MERIDIAN, MORE PARTICULARLY DESCRIBED AS FOLLOWS:

COMMENCING AT INTERSECTION OF THE NORTH LINE OF SAID S. PEORIA DRIVE AND THE SOUTH LINE OF W. 63RD PARKWAY AS ESTABLISHED BY ORDINANCE RECORDED MAY 14, 1969 AS DOCUMENT 20841282; THENCE NORTH 38 DEGREES 28 MINUTES 19 SECONDS EAST, ALONG THE SOUTH LINE OF SAID W. 63RD PARKWAY, 60.87 FEET TO THE POINT OF BEGINNING;
THENCE CONTINUING NORTH 38 DEGREES 28 MINUTES 19 SECONDS EAST, ALONG SAID SOUTH LINE, 7.93 FEET TO A POINT ON THE NORTH LINE OF W. 62ND STREET, SAID POINT ALSO BEING ON THE SOUTH LINE OF SAID LOT 7; THENCE NORTH 88 DEGREES 28 MINUTES 23 SECONDS EAST, ALONG SAID LAST DESCRIBED LINE, 54.40 FEET TO A POINT ON THE WEST LINE OF THE 16 FOOT WIDE NORTH-SOUTH PUBLIC ALLEY WITHIN SAID LOT 7; THENCE NORTH 88 DEGREES 28 MINUTES 23 SECONDS EAST, 16.00 FEET TO A POINT ON THE EAST LINE OF THE 16 FOOT WIDE NORTH-SOUTH PUBLIC ALLEY WITHIN SAID LOT 7, SAID POINT ALSO BEING ON THE SOUTH LINE OF SAID LOT 7; THENCE NORTH 88 DEGREES 28 MINUTES 23 SECONDS EAST, ALONG THE SOUTH LINE OF SAID LOT 7, A DISTANCE OF 122.12 FEET TO A POINT ON THE WEST LINE OF S. GREEN STREET; THENCE NORTH 88 DEGREES 28 MINUTES 23 SECONDS EAST, 66.00 FEET TO A POINT ON THE EAST LINE OF S. GREEN STREET, SAID POINT ALSO BEING ON THE SOUTH LINE OF SAID LOT 8; THENCE NORTH 88 DEGREES 28 MINUTES 23 SECONDS EAST, ALONG SAID SOUTH LINE, 108.24 FEET TO A POINT ON THE NORTHERLY LINE OF SAID S. PEORIA DRIVE; THENCE WESTERLY 69.26 FEET, ALONG SAID NORTHERLY LINE BEING THE ARC OF A NON-TANGENT CIRCLE TO THE RIGHT, HAVING A RADIUS OF 249.51 FEET AND WHOSE CHORD BEARS SOUTH 80 DEGREES 31 MINUTES 53 SECONDS WEST, 69.04 FEET TO A POINT OF TANGENCY; THENCE SOUTH 88 DEGREES 29 MINUTES 00 SECONDS WEST, ALONG A NORTHERLY LINE OF SAID S. PEORIA DRIVE AND ITS WESTERLY EXTENSION, 282.24 FEET TO A POINT OF CURVATURE; THENCE WESTERLY 21.62 FEET, ALONG THE ARC OF A TANGENT CIRCLE TO THE RIGHT, HAVING A RADIUS OF 68.00 FEET AND WHOSE CHORD BEARS NORTH 82 DEGREES 24 MINUTES 33 SECONDS WEST, 21.53 FEET TO THE POINT OF BEGINNING, IN COOK COUNTY, ILLINOIS.
CONTAINING 3,285 SQUARE FEET OR 0.075 ACRES, MORE OR LESS.

ALSO;
PARCEL 20:
THAT PART OF W. 63RD PARKWAY ESTABLISHED BY ORDINANCE RECORDED MAY 14, 1969 AS DOCUMENT 20841282, IN THE SOUTHEAST QUARTER OF SECTION 17, TOWNSHIP 38 NORTH, RANGE 14 EAST OF THE THIRD PRINCIPAL MERIDIAN, MORE PARTICULARLY DESCRIBED AS FOLLOWS:

BEGINNING AT INTERSECTION OF THE NORTH LINE OF SAID S. PEORIA DRIVE AND THE SOUTH LINE OF W. 63RD PARKWAY AS ESTABLISHED BY ORDINANCE RECORDED MAY 14, 1969 AS DOCUMENT 20841282; THENCE SOUTH 38 DEGREES 28 MINUTES 19 SECONDS WEST, ALONG SAID SOUTH LINE OF SAID W. 63RD PARKWAY, 101.56 FEET TO A POINT ON THE WESTERLY LINE OF S. PEORIA DRIVE AS OPENED BY DOCUMENT 20841282; THENCE CONTINUING SOUTH 38 DEGREES 28 MINUTES 19

SECONDS WEST, ALONG SAID SOUTH LINE OF SAID W. 63RD PARKWAY, 49.25 FEET TO A POINT ON THE EAST LINE OF BLOCK 1 IN CROCKER'S RESUBDIVISION RECORDED MARCH 31, 1869 AS DOCUMENT 5264; THENCE CONTINUING SOUTH 38 DEGREES 28 MINUTES 19 SECONDS WEST, ALONG SAID SOUTH LINE OF SAID W. 63RD PARKWAY, 193.88 FEET TO A POINT ON THE EAST LINE OF 16-FOOT WIDE NORTH-SOUTH PUBLIC ALLEY; THENCE CONTINUING SOUTH 38 DEGREES 28 MINUTES 19 SECONDS WEST, ALONG SAID SOUTH LINE OF SAID W. 63RD PARKWAY, 24.88 FEET TO A POINT ON THE WEST LINE OF 16-FOOT WIDE NORTH-SOUTH PUBLIC ALLEY; THENCE CONTINUING SOUTH 38 DEGREES 28 MINUTES 19 SECONDS WEST, ALONG SAID SOUTH LINE OF SAID W. 63RD PARKWAY, 193.88 FEET TO A POINT ON THE WEST LINE OF BLOCK 1 IN SAID CROCKER'S RESUBDIVISION; THENCE NORTH 08 DEGREES 47 MINUTES 54 SECONDS EAST, 22.65 FEET TO A POINT OF CURVATURE; THENCE NORTHEASTERLY 129.47 FEET, ALONG THE ARC OF A TANGENT CIRCLE TO THE RIGHT, HAVING A RADIUS OF 250.00 FEET AND WHOSE CHORD BEARS NORTH 23 DEGREES 38 MINUTES 06 SECONDS EAST, 128.03 FEET TO A POINT OF TANGENCY, SAID POINT BEING ON A LINE 44.00 FEET NORTHWESTERLY OF AND PARALLEL WITH THE SOUTHEASTERLY RIGHT OF WAY LINE OF SAID W. 63RD PARKWAY; THENCE NORTH 38 DEGREES 28 MINUTES 19 SECONDS EAST, ALONG SAID PARALLEL LINE, 417.27 FEET; THENCE SOUTH 51 DEGREES 31 MINUTES 41 SECONDS EAST, 18.78 TO A POINT OF CURVATURE; THENCE SOUTHEASTERLY 25.42 FEET, ALONG THE ARC OF A TANGENT CIRCLE TO THE LEFT, HAVING A RADIUS OF 118.00 FEET AND WHOSE CHORD BEARS SOUTH 57 DEGREES 41 MINUTES 59 SECONDS EAST, 25.37 FEET TO A POINT THE SOUTH LINE OF SAID W. 63RD PARKWAY; THENCE SOUTH 38 DEGREES 28 MINUTES 19 SECONDS WEST, ALONG SAID SOUTH LINE, 8.75 FEET TO THE POINT OF BEGINNING, IN COOK COUNTY, ILLINOIS. CONTAINING 22,620 SQUARE FEET OR 0.519 ACRES, MORE OR LESS, as shaded and legally described by the words HEREBY VACATED on the plat hereto attached as Exhibit A, which plat for greater clarity, is hereby made a part of this ordinance, be and the same is hereby vacated and closed, inasmuch as the same is no longer required for public use and the public interest will be subserved by such vacations.

SECTION 2. The Department of Planning & Development and and CNI, Inc. acknowledge that all currently public sewers and appurtenances within the areas to be vacated shall become the private property and the maintenance responsibility of the contract purchaser. The ownership and maintenance of any shared sewers and sewer structures shall run with land be binding upon any subsequent beneficiary. If and when the existing sewer and appurtenances within the areas being vacated are abandoned, or new public sewers and sewer structures are built, the plans must meet Department of Water Management Sewer Design Section requirements, and be approved by the Department of Buildings, Stormwater Review. A licensed drainlayer must obtain a sewer permit for all underground sewer and sewer activities. The beneficiary will install a combined public main sewer, sewer laterals and sewer appurtenances in the public way of South Peoria Drive from South 63rd Parkway until South Halsted Street, at the cost of the beneficiary. The public ownership and maintenance of sewers and sewer structures in the South Peoria Drive will be accepted by the Department of Water Management only, after physical inspection approved by the Department of Water Management.

SECTION 3. The vacation herein provided for is made upon the express condition that within 180 days after the passage of this ordinance CNI (Chicago Neighborhood Initiatives, Inc.), the contract developer shall deposit in the City Treasury of the City of Chicago, a sum sufficient to defray the costs of removing paving and curb returns, and constructing sidewalk and curb at the entrance to those parts of the alleys and streets hereby vacated in accordance with current Department of Transportation Construction Guidelines for construction of public way.

SECTION 4. The vacation herein provided for is made upon the express condition that within one hundred eighty (180) days after the passage of this ordinance, the Chicago Department of Planning and Development or CNI shall file or cause to be filed for record in the Office of the Recorder of Deeds of Cook County, Illinois a certified copy of this ordinance, together with an attached plat as approved by the Superintendent of Maps and Plats.

SECTION 5. This ordinance shall take effect and be in force from and after its passage and publication. The vacations shall take effect and be in force from and after its recording.

Vacation Approved:

Rebekah Scheinfeld
Commissioner

Approved as to Form and Legality

Richard Wendy
Deputy Corporation Counsel

Honorable Joann Thompson
Alderman, 16th Ward

EXHIBIT "A"

PLAT OF VACATION

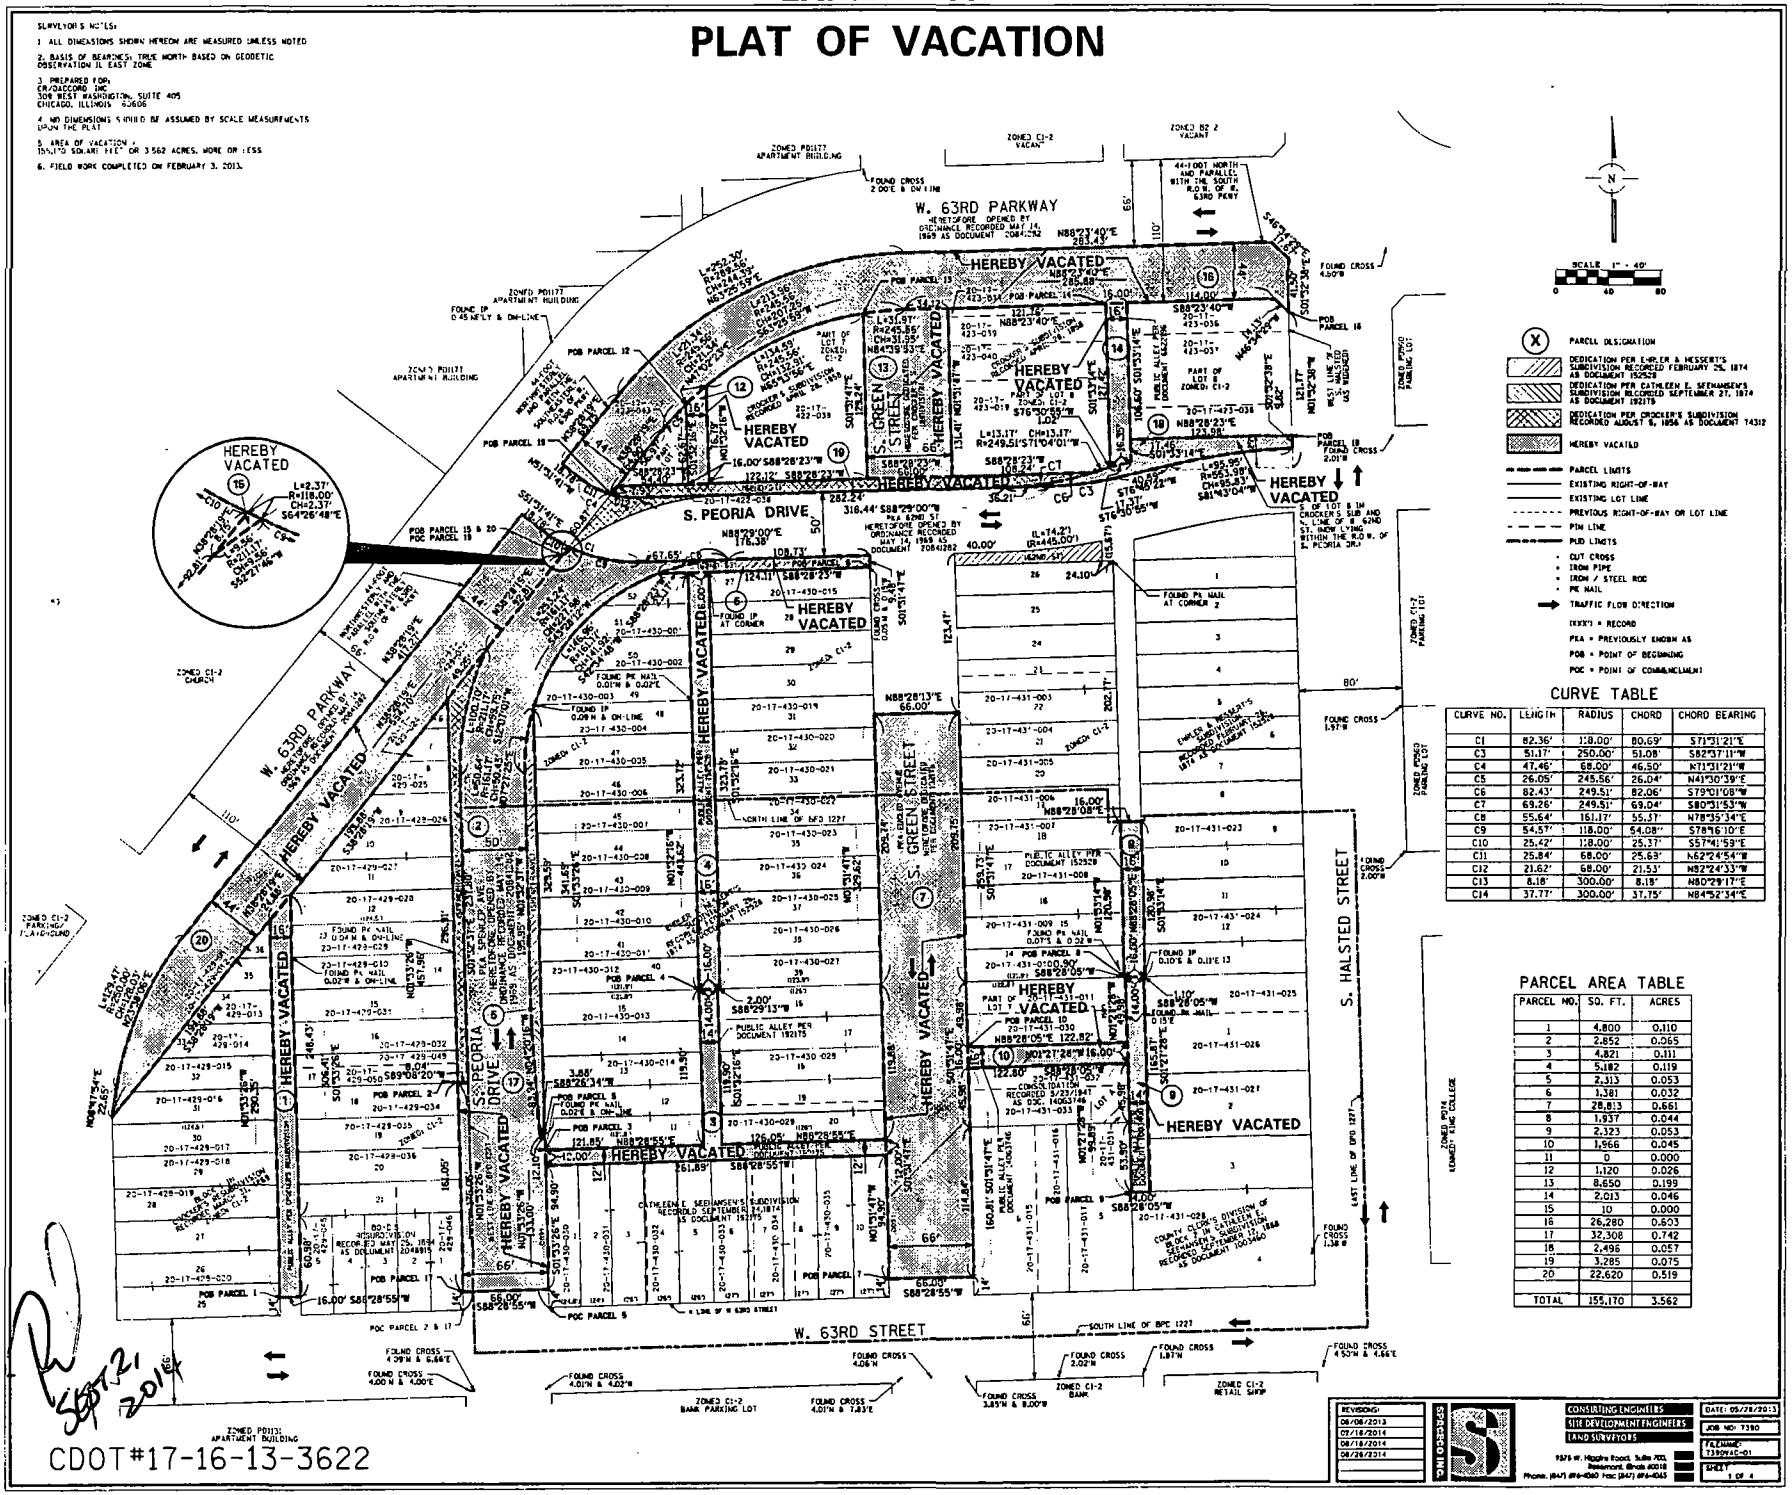

CURVE TABLE

CURVE NO.	LENGTH	RADIUS	CHORD	CHORD BEARING
C1	82.36'	118.00'	80.69'	S71°31'21"E
C3	51.17'	250.00'	51.08'	S82°37'11"W
C4	47.46'	68.00'	46.50'	N71°31'21"W
C5	26.05'	245.56'	26.04'	N41°30'39"E
C6	82.43'	249.51'	82.06'	S79°01'08"W
C7	69.26'	249.51'	69.04'	S80°51'53"W
C8	55.64'	161.17'	55.37'	N78°35'34"E
C9	54.57'	118.00'	54.08'	S78°16'10"E
C10	25.42'	118.00'	25.37'	S57°41'59"E
C11	25.84'	68.00'	25.63'	N62°24'54"W
C12	21.62'	68.00'	21.53'	N82°24'33"W
C13	8.18'	300.00'	8.18'	N80°29'17"E
C14	37.77'	300.00'	37.75'	N84°52'34"E

PARCEL AREA TABLE

PARCEL NO.	SQ. FT.	ACRES
1	4,800	0.110
2	2,852	0.065
3	4,821	0.111
4	5,182	0.119
5	2,313	0.053
6	1,381	0.032
7	28,813	0.661
8	1,937	0.044
9	2,323	0.053
10	1,966	0.045
11	0	0.000
12	1,120	0.026
13	8,650	0.199
14	2,013	0.046
15	10	0.000
16	26,280	0.603
17	32,308	0.742
18	2,496	0.057
19	3,285	0.075
20	22,620	0.519
TOTAL	159,170	3.562

CDOT#17-16-13-3622

REVISIONS: 06/06/2013, 07/16/2014, 08/18/2014, 08/26/2014

CONSULTING ENGINEERS
SITE DEVELOPMENT ENGINEERS
LAND SURVEYORS

DATE: 05/28/2013
JOB NO: 7390
FILENAME: 7390VAC-01
SHEET 1 OF 4

EXHIBIT "A"

PLAT OF VACATION

PARCEL 1:

THAT PART OF THE 16 FOOT WIDE NORTH-SOUTH PUBLIC ALLEY IN SAID BLOCK 1 IN CROCKER'S RESUBDIVISION OF THE SOUTH HALF OF THE WEST HALF OF THE SOUTHEAST QUARTER OF SECTION 17, TOWNSHIP 38 NORTH, RANGE 14 EAST OF THE THIRD PRINCIPAL MERIDIAN, ACCORDING TO THE *PLAT THEREOF RECORDED AUGUST 5, 1856 AS DOCUMENT 74312,* MORE PARTICULARLY DESCRIBED AS FOLLOWS:

BEGINNING AT A POINT ON THE EAST LINE LOT 25 IN BLOCK 1 OF SAID CROCKER'S RESUBDIVISION 14.00 FEET NORTH OF THE SOUTHEAST CORNER THEREOF; THENCE NORTH 01 DEGREES 33 MINUTES 26 SECONDS WEST, ALONG AN ASSUMED BEARING AND THE EAST LINES OF LOTS 25 THROUGH 36 (INCLUSIVE) IN BLOCK 1 OF SAID CROCKER'S RESUBDIVISION, 290.35 FEET TO A POINT ON THE SOUTH LINE OF WEST 63RD PARKWAY AS ESTABLISHED BY ORDINANCE RECORDED MAY 14, 1969 AS DOCUMENT 20841282; THENCE NORTH 88 DEGREES 28 MINUTES 19 SECONDS EAST, ALONG SAID SOUTH LINE, 24.98 FEET TO A POINT ON THE WEST LINE OF LOT 12 IN BLOCK 1 OF SAID CROCKER'S RESUBDIVISION; THENCE SOUTH 01 DEGREES 33 MINUTES 26 SECONDS EAST, ALONG THE WEST LINES OF LOTS 12 THROUGH 21 (INCLUSIVE) IN BLOCK 1 OF SAID CROCKER'S RESUBDIVISION, 248.43 FEET TO THE SOUTHWEST CORNER OF LOT 21 IN BLOCK 1 OF SAID CROCKER'S RESUBDIVISION, SAID POINT ALSO BEING THE NORTHWEST CORNER OF LOT 5 IN BOYD'S RESUBDIVISION RECORDED MAY 25, 1894 AS DOCUMENT 2048915; THENCE SOUTH 01 DEGREES 33 MINUTES 26 SECONDS EAST, ALONG THE WEST LINE OF SAID LOT 5, A DISTANCE OF 60.98 FEET TO A POINT 14.00 FEET NORTH OF THE SOUTHWEST CORNER THEREOF; THENCE SOUTH 88 DEGREES 28 MINUTES 55 SECONDS WEST, 16.00 FEET TO THE POINT OF BEGINNING, IN COOK COUNTY, ILLINOIS.

CONTAINING 4,800 SQUARE FEET OR 0.110 ACRES, MORE OR LESS.

ALSO;
PARCEL 2:

THAT PART OF ORIGINAL S. PEORIA STREET LYING EAST OF LOTS 6 THROUGH 17, ALL IN BLOCK 1 IN CROCKER'S RESUBDIVISION ACCORDING TO THE PLAT THEREOF RECORDED AUGUST 5, 1856 AS DOCUMENT 74312, AND WEST OF AND ADJOINING THE WEST LINE OF S. PEORIA DRIVE AS ESTABLISHED BY ORDINANCE RECORDED MAY 14, 1969 AS DOCUMENT 20841282, ALL IN THE SOUTHEAST QUARTER OF SECTION 17, TOWNSHIP 38 NORTH, RANGE 14 EAST OF THE THIRD PRINCIPAL MERIDIAN, MORE PARTICULARLY DESCRIBED AS FOLLOWS:

COMMENCING AT THE INTERSECTION OF THE NORTH LINE OF W. 63RD STREET AND THE WEST LINE OF S. PEORIA STREET; THENCE NORTH 01 DEGREES 33 MINUTES 26 SECONDS WEST, ALONG AN ASSUMED BEARING AND THE WEST LINE OF SAID S. PEORIA STREET, 165.05 FEET TO A POINT ON A NORTHERLY LINE OF S. PEORIA DRIVE AS ESTABLISHED BY ORDINANCE RECORDED MAY 14, 1969 AS DOCUMENT 20841282, SAID POINT ALSO BEING THE POINT OF BEGINNING;

THENCE NORTH 01 DEGREES 33 MINUTES 26 SECONDS WEST, ALONG THE WEST LINE OF SAID S. PEORIA STREET, 296.91 FEET TO A POINT ON THE SOUTH LINE OF W. 63RD PARKWAY AS ESTABLISHED BY ORDINANCE RECORDED MAY 14, 1969 AS DOCUMENT 20841282; THENCE NORTH 88 DEGREES 28 MINUTES 19 SECONDS EAST, ALONG SAID SOUTH LINE, 49.25 FEET TO A POINT ON A WESTERLY LINE OF SAID S. PEORIA DRIVE; THENCE SOUTHERLY AND WESTERLY ALONG WESTERLY AND NORTHERLY LINES OF SAID S. PEORIA DRIVE FOR THE NEXT THREE COURSES; (1) THENCE SOUTHERLY 100.70 FEET, ALONG THE ARC OF A NON-TANGENT CIRCLE TO THE LEFT, HAVING A RADIUS OF 211.17 FEET AND WHOSE CHORD BEARS SOUTH 12 DEGREES 07 MINUTES 01 SECONDS WEST, 99.75 FEET TO A POINT OF TANGENCY; (2) THENCE SOUTH 01 DEGREES 32 MINUTES 37 SECONDS EAST, 237.80 FEET; (3) THENCE SOUTH 89 DEGREES 08 MINUTES 23 SECONDS WEST, 8.04 FEET TO THE POINT OF BEGINNING, IN COOK COUNTY, ILLINOIS.

CONTAINING 2,852 SQUARE FEET OR 0.065 ACRES, MORE OR LESS.

ALSO;
PARCEL 3:

THE 12 FOOT WIDE EAST-WEST PUBLIC ALLEY NORTH OF LOTS 1 THROUGH 10 AND THE 14 FOOT WIDE NORTH-SOUTH PUBLIC ALLEY LYING BETWEEN LOTS 11 THROUGH 15 AND LOTS 16 THROUGH 20 ALL IN IN CATHLEEN E. SEEHANSEN'S SUBDIVISION OF THE SOUTH 4 1/6 ACRES OF THE SOUTHEAST QUARTER OF SOUTHEAST QUARTER OF SECTIONS 17 TOWNSHIP 38 NORTH RANGE 14 EAST OF THE THIRD PRINCIPAL, ACCORDING TO THE *PLAT THERE OF RECORDED SEPTEMBER 27, 1874 AS DOCUMENT 192175,* MORE PARTICULARLY DESCRIBED AS FOLLOWS:

BEGINNING AT A THE SOUTHWEST CORNER OF LOT 11 IN SAID CATHLEEN E. SEEHANSEN'S SUBDIVISION; THENCE NORTH 88 DEGREES 28 MINUTES 55 SECONDS EAST, ALONG THE SOUTH LINE OF SAID LOT 11, FOR A DISTANCE OF 121.85 FEET TO THE SOUTHEAST CORNER THEREOF; THENCE NORTH 01 DEGREES 32 MINUTES 16 SECONDS WEST, ALONG THE EAST LINES OF LOTS 11 THROUGH 15 (INCLUSIVE) IN CATHLEEN E. SEEHANSEN'S SUBDIVISION, 119.90 FEET TO THE NORTHEAST CORNER OF SAID LOT 15; THENCE NORTH 88 DEGREES 29 MINUTES 13 SECONDS EAST, 14.00 FEET TO THE NORTHWEST CORNER OF LOT 16 IN SAID CATHLEEN E. SEEHANSEN'S SUBDIVISION; THENCE SOUTH 01 DEGREES 32 MINUTES 16 SECONDS EAST, ALONG THE WEST LINES OF LOTS 16 THROUGH 20 (INCLUSIVE) IN CATHLEEN E. SEEHANSEN'S SUBDIVISION, 119.90 FEET TO THE SOUTHWEST CORNER OF SAID LOT 20; THENCE NORTH 88 DEGREES 28 MINUTES 55 SECONDS EAST, ALONG THE SOUTH LINE OF SAID LOT 20, A DISTANCE OF 126.05 FEET TO THE SOUTHEAST CORNER THEREOF; THENCE SOUTH 01 DEGREES 31 MINUTES 47 SECONDS EAST, 12.00 FEET TO THE NORTHEAST CORNER OF LOT 10 IN SAID CATHLEEN E. SEEHANSEN'S SUBDIVISION; THENCE SOUTH 88 DEGREES 28 MINUTES 55 SECONDS WEST, ALONG THE NORTH LINES OF LOTS 10 THROUGH 1 (INCLUSIVE) IN CATHLEEN E. SEEHANSEN'S SUBDIVISION, 261.89 FEET TO THE NORTHWEST CORNER OF SAID LOT 1; THENCE NORTH 01 DEGREES 33 MINUTES 26 SECONDS WEST, 12.00 FEET TO THE POINT OF BEGINNING, IN COOK COUNTY, ILLINOIS.

CONTAINING 4,821 SQUARE FEET OR 0.111 ACRES, MORE OR LESS.

CDOT#17-16-13-3622

ALSO;
PARCEL 4:

THE 16 FOOT WIDE NORTH-SOUTH PUBLIC ALLEY BETWEEN LOTS 27 THROUGH 39 AND LOTS 40 THROUGH 52, ALL IN EHRLER & HESSERT'S SUBDIVISION OF THE NORTH 5-1/3 ACRES OF THE SOUTH 9-1/2 ACRES OF *THE SOUTHEAST QUARTER OF THE SOUTHEAST QUARTER OF THE* SOUTHEAST QUARTER OF THE SOUTHEAST SECTION 17, TOWNSHIP 38 NORTH, RANGE 14 EAST OF THE THIRD PRINCIPAL MERIDIAN, ACCORDING TO THE PLAT THEREOF RECORDED FEBRUARY 25, 1874 AS DOCUMENT 152528, MORE PARTICULARLY DESCRIBED AS FOLLOWS:

BEGINNING AT THE SOUTHEAST CORNER OF LOT 40 IN SAID EHRLER & HESSERT'S SUBDIVISION; THENCE NORTH 01 DEGREES 32 MINUTES 16 SECONDS WEST, ALONG THE EAST LINES OF LOTS 40 THROUGH 52 (INCLUSIVE) IN SAID EHRLER & HESSERT'S SUBDIVISION, 323.72 FEET TO THE NORTHEAST CORNER OF SAID LOT 52; THENCE NORTH 88 DEGREES 28 MINUTES 23 SECONDS EAST, 16.00 FEET TO THE NORTHWEST CORNER OF LOT 27 IN SAID EHRLER & HESSERT'S SUBDIVISION; THENCE SOUTH 01 DEGREES 32 MINUTES 16 SECONDS EAST, ALONG THE WEST LINES OF LOTS 27 THROUGH 39 (INCLUSIVE) IN SAID EHRLER & HESSERT'S SUBDIVISION, 323.73 FEET TO THE SOUTHWEST CORNER OF SAID LOT 39; THENCE SOUTH 88 DEGREES 29 MINUTES 13 SECONDS WEST, 16.00 FEET TO THE POINT OF BEGINNING, IN COOK COUNTY, ILLINOIS.

CONTAINING 5,182 SQUARE FEET OR 0.119 ACRES, MORE OR LESS.

ALSO;
PARCEL 5:

THAT PART OF ORIGINAL S. PEORIA STREET LYING WEST OF AND ADJOINING THE WEST LINES OF LOTS 40 THROUGH 48, ALL IN EHRLER & HESSERT'S SUBDIVISION OF THE NORTH 5-1/3 ACRES OF THE SOUTH 9-1/2 ACRES OF THE SOUTHEAST QUARTER OF THE SOUTHEAST QUARTER OF THE SOUTHEAST 1/4 OF THE SOUTHEAST SECTION 17, IN TOWNSHIP 38 NORTH, RANGE 14 EAST OF THE THIRD PRINCIPAL MERIDIAN ACCORDING TO THE PLAT THEREOF RECORDED FEBRUARY 25, 1874 AS DOCUMENT 152528 AND WEST OF AND ADJOINING THE WEST LINES OF THAT PART OF LOTS 11, 12 THROUGH 15, ALL IN CATHLEEN E. SEEHANSEN'S SUBDIVISION, RECORDED SEPTEMBER 24, 1874 AS DOCUMENT 192175 AND LYING EAST OF AND ADJOINING THE EAST LINE OF S. PEORIA DRIVE AS ESTABLISHED BY ORDINANCE RECORDED MAY 14, 1969 AS DOCUMENT 20841282, IN THE SOUTHEAST QUARTER OF SECTION 17, IN TOWNSHIP 38 NORTH, RANGE 14 *EAST OF THE THIRD PRINCIPAL MERIDIAN, MORE PARTICULARLY* DESCRIBED AS FOLLOWS:

COMMENCING AT THE INTERSECTION OF THE NORTH LINE OF W. 63RD STREET AND THE EAST LINE OF S. PEORIA STREET; THENCE NORTH 01 DEGREES 33 MINUTES 26 SECONDS WEST, ALONG AN ASSUMED BEARING AND THE EAST LINE OF SAID S. PEORIA STREET, 133.00 FEET TO A POINT ON A EASTERLY LINE OF S. PEORIA DRIVE AS ESTABLISHED BY ORDINANCE RECORDED MAY 14, 1969 AS DOCUMENT 20841282, SAID POINT ALSO BEING THE POINT OF BEGINNING;

THENCE WESTERLY AND NORTHERLY ALONG NORTHERLY AND EASTERLY LINES OF SAID S. PEORIA DRIVE FOR THE NEXT FOUR COURSES; (1) THENCE SOUTH 88 DEGREES 26 MINUTES 34 SECONDS WEST, 3.88 FEET; (2) THENCE NORTH 04 DEGREES 20 MINUTES 16 SECONDS WEST, 83.94 FEET; (3) THENCE NORTH 01 DEGREES 32 MINUTES 37 SECONDS WEST, 195.95 FEET TO A POINT OF CURVATURE; (4) THENCE NORTHERLY 50.64 FEET, ALONG THE ARC OF A TANGENT CIRCLE TO THE RIGHT, HAVING A RADIUS OF 161.17 FEET AND WHOSE CHORD BEARS NORTH 07 DEGREES 27 MINUTES 25 SECONDS EAST, 50.43 FEET TO A POINT ON A NON-TANGENT LINE, SAID POINT ALSO BEING ON THE WEST LINE OF LOT 48 IN SAID EHRLER & HESSERT'S SUBDIVISION; THENCE SOUTH 01 DEGREES 33 MINUTES 26 SECONDS EAST, ALONG THE WEST LINES OF PART OF LOT 11, LOTS 12 THROUGH 15 (INCLUSIVE) AND LOTS 40 THROUGH 48 (INCLUSIVE) IN SAID EHRLER & HESSERT'S SUBDIVISION, 329.59 FEET TO THE POINT OF BEGINNING, IN COOK COUNTY, ILLINOIS.

CONTAINING 2,313 SQUARE FEET OR 0.053 ACRES, MORE OR LESS.

ALSO;
PARCEL 6:

THAT PART OF ORIGINAL W. 62ND STREET LYING NORTH OF AND ADJOINING THE NORTH LINES OF LOTS 27 AND PART OF LOT 52 AND NORTH OF AND ADJOINING THE NORTH LINE OF LOT 27 EXTENDED WEST TO THE NORTHEAST CORNER OF LOT 52, IN EHRLER & HESSERT'S SUBDIVISION RECORDED APRIL 20, 1874 AS DOCUMENT 152528 AND LYING SOUTH AND ADJOINING THE SOUTH LINE OF S. PEORIA DRIVE AS ESTABLISHED BY ORDINANCE RECORDED MAY 14, 1969 AS DOCUMENT 20841282, ALL IN THE SOUTHEAST QUARTER OF SECTION 17, TOWNSHIP 38 NORTH, RANGE 14 EAST OF THE THIRD PRINCIPAL MERIDIAN, MORE PARTICULARLY DESCRIBED AS FOLLOWS:

BEGINNING AT THE NORTHEAST CORNER OF LOT 27 IN SAID EHRLER & HESSERT'S SUBDIVISION; THENCE SOUTH 88 DEGREES 28 MINUTES 23 SECONDS WEST, ALONG THE NORTH LINE OF SAID LOT 27, 124.11 FEET TO THE NORTHWEST CORNER THEREOF; THENCE SOUTH 88 DEGREES 28 MINUTES 23 SECONDS WEST, 16.00 FEET TO THE NORTHEAST CORNER OF LOT 52 IN SAID EHRLER & HESSERT'S SUBDIVISION; THENCE SOUTH 88 DEGREES 28 MINUTES 23 SECONDS WEST, ALONG THE NORTH LINE OF SAID LOT 52, A DISTANCE OF 23.17 FEET TO A POINT ON A SOUTHERLY LINE OF S. PEORIA DRIVE AS ESTABLISHED BY ORDINANCE RECORDED MAY 14, 1969 AS DOCUMENT 20841282; THENCE EASTERLY 55.64 FEET, ALONG THE SAID SOUTHERLY LINE OF S. PEORIA DRIVE BEING THE ARC OF A NON-TANGENT CIRCLE TO THE RIGHT, HAVING A RADIUS OF 161.17 FEET AND WHOSE CHORD BEARS NORTH 79 DEGREES 35 MINUTES 34 SECONDS EAST, 55.37 FEET TO A POINT OF TANGENCY; THENCE NORTH 88 DEGREES 29 MINUTES 00 SECONDS EAST, CONTINUING ALONG A SOUTHERLY LINE OF SAID S. PEORIA DRIVE, 108.73 FEET TO A POINT ON THE NORTHERLY EXTENSION OF EAST LINE OF SAID LOT 27; THENCE SOUTH 01 DEGREES 31 MINUTES 47 SECONDS EAST, ALONG SAID NORTHERLY EXTENSION, 9.48 FEET TO THE POINT OF BEGINNING, IN COOK COUNTY, ILLINOIS.

CONTAINING 1,381 SQUARE FEET OR 0.032 ACRES, MORE OR LESS.

ALSO;
PARCEL 7:

THAT PART OF THE 66 FOOT WIDE S. GREEN STREET LYING SOUTH OF AND ADJOINING THE SOUTH LINE OF S. PEORIA DRIVE AS ESTABLISHED BY ORDINANCE RECORDED MAY 14, 1969 AS DOCUMENT 20841282 AND NORTH OF AND ADJOINING THE NORTH LINE OF W. 63RD STREET, ALL IN THE SOUTHEAST QUARTER OF SECTION 17, TOWNSHIP 38 NORTH, RANGE 14 EAST OF THE THIRD PRINCIPAL MERIDIAN, MORE PARTICULARLY DESCRIBED AS FOLLOWS:

BEGINNING AT A POINT ON THE WEST LINE OF S. GREEN STREET 14.00 FEET NORTH OF THE SOUTHEAST CORNER OF LOT 10 IN CATHLEEN E. SEEHANSEN'S *SUBDIVISION RECORDED SEPTEMBER 24, 1874 AS DOCUMENT 192175;* THENCE NORTH 01 DEGREES 31 MINUTES 47 SECONDS WEST, ALONG THE EAST LINE OF SAID LOT 10, FOR A DISTANCE OF 94.90 FEET TO THE NORTHEAST CORNER THEREOF; THENCE NORTH 01 DEGREES 31 MINUTES 47 SECONDS WEST, 12.00 FEET TO THE SOUTHEAST CORNER OF LOT 20 IN SAID CATHLEEN E. SEEHANSEN'S SUBDIVISION; THENCE NORTH 01 DEGREES 31 MINUTES 47 SECONDS WEST, ALONG THE EAST LINES OF LOTS 20 THROUGH 16 (INCLUSIVE) IN SAID CATHLEEN E. SEEHANSEN'S SUBDIVISION, 119.88 FEET TO THE NORTHEAST CORNER OF SAID LOT 16; THENCE NORTH 01 DEGREES 31 MINUTES 47 SECONDS WEST, ALONG THE EAST LINES OF LOTS 39 THROUGH 32 (INCLUSIVE) AND PART OF LOT 31 IN EHRLER & HESSERT'S SUBDIVISION RECORDED APRIL 20, 1874 AS DOCUMENT 152528, A DISTANCE OF 209.74 FEET; THENCE NORTH 88 DEGREES 28 MINUTES 13 SECONDS EAST, 66.00 FEET TO A POINT ON THE WEST LINE OF LOT 22 IN SAID EHRLER & HESSERT'S SUBDIVISION; THENCE SOUTH 01 DEGREES 31 MINUTES 47 SECONDS EAST, ALONG THE WEST LINE OF PART OF LOT 22, LOTS 21 THROUGH 14 (INCLUSIVE) IN SAID EHRLER & HESSERT'S SUBDIVISION, 209.75 FEET TO THE SOUTHWEST CORNER OF SAID LOT 14, SAID POINT ALSO BEING THE NORTHWEST CORNER OF LOT 7 IN COUNTY CLERK'S DIVISION OF BLOCK 2 RECORDED SEPTEMBER 12, 1888 AS DOCUMENT 1003460; THENCE SOUTH 01 DEGREES 31 MINUTES 47 SECONDS EAST, ALONG THE WEST LINE SAID LOT 7, A DISTANCE OF 49.98 FEET TO NORTH LINE OF A PUBLIC ALLEY DEDICATED ON A CONSOLIDATION PLAT RECORDED MAY 23, 1947 AS DOCUMENT 14063746; THENCE SOUTH 01 DEGREES 31 MINUTES 47 SECONDS EAST, 16.00 FEET TO THE NORTHWEST CORNER OF LOT 6 IN SAID CONSOLIDATION PLAT; THENCE SOUTH 01 DEGREES 31 MINUTES 47 SECONDS EAST, ALONG THE WEST LINE OF SAID LOT 6, 45.98 FEET TO THE SOUTHWEST CORNER THEREOF, SAID POINT ALSO BEING THE NORTHWEST CORNER OF LOT 6 IN SAID COUNTY CLERK'S DIVISION OF BLOCK 2; THENCE SOUTH 01 DEGREES 31 MINUTES 47 SECONDS EAST, ALONG THE WEST LINE OF SAID LOT 6, A DISTANCE OF 114.84 FEET TO A POINT 14.00 FEET NORTH OF THE SOUTHWEST CORNER OF SAID LOT 6; THENCE SOUTH 88 DEGREES 28 MINUTES 55 SECONDS WEST, 66.00 FEET TO THE POINT OF BEGINNING, IN COOK COUNTY, ILLINOIS.

CONTAINING 28,813 SQUARE FEET OR 0.661 ACRES, MORE OR LESS.

ALSO;
PARCEL 8:

THAT PART OF A NORTH-SOUTH 16 FOOT WIDE PUBLIC ALLEY LYING BETWEEN THE LOTS 1 THROUGH 13, AND LOTS 14 THROUGH 26, ALL IN EHRLER AND HESSERT'S SUBDIVISION RECORDED APRIL 20, 1874 AS DOCUMENT 152528 IN THE SOUTHEAST QUARTER OF THE SOUTHEAST QUARTER OF SECTION 17, TOWNSHIP 38 NORTH, RANGE 14 EAST OF THE THIRD PRINCIPAL MERIDIAN, MORE PARTICULARLY DESCRIBED AS FOLLOWS:

BEGINNING AT THE SOUTHEAST CORNER OF SAID LOT 14; THENCE NORTH 01 DEGREES 33 MINUTES 14 SECONDS WEST, ALONG THE EAST LINES OF SAID LOTS 14 THROUGH 17 (INCLUSIVE) AND PART OF LOT 18, A DISTANCE OF 120.98 FEET TO A POINT ON THE EAST LINE OF SAID LOT 18; THENCE NORTH 88 DEGREES 28 MINUTES 08 SECONDS EAST, 16.00 FEET TO THE EAST LINE OF SAID NORTH-SOUTH 16 FOOT WIDE PUBLIC ALLEY, ALSO BEING THE WEST LINE OF SAID LOT 9; THENCE SOUTH 01 DEGREES 33 MINUTES 14 SECONDS EAST, ALONG SAID EAST LINE, ALSO BEING THE WEST LINE OF PART OF LOT 9 AND LOTS 10 THROUGH 13 (INCLUSIVE), 120.98 FEET TO THE SOUTHWEST CORNER OF SAID LOT 13; THENCE SOUTH 88 DEGREES 28 MINUTES 05 SECONDS WEST, 16.00 FEET TO THE POINT OF BEGINNING, IN COOK COUNTY, ILLINOIS.

CONTAINING 1,937 SQUARE FEET OR 0.044 ACRES, MORE OR LESS.

ALSO;
PARCEL 9:

THE NORTH-SOUTH 14 FOOT WIDE PUBLIC ALLEY LYING WEST OF LOTS 1 THROUGH 3, AND EAST OF LOTS 5, 6 AND PART OF LOT 7 ALL IN COUNTY CLERK 'S DIVISION OF BLOCK 2 IN CATHLEEN E. SEEHANSEN'S SUBDIVISION RECORDED SEPTEMBER 27, 1874 AS DOCUMENT 192175, PART ALSO BEING EAST OF LOT A AND A 16 FOOT WIDE EAST-WEST PUBLIC ALLEY IN CONSOLIDATION PLAT RECORDED MAY 23, 1947 AS DOCUMENT 14063746 IN THE SOUTHEAST 1/4 OF THE SOUTHEAST 1/4 OF THE SOUTHEAST 1/4 OF SECTION 17, TOWNSHIP 38 NORTH, RANGE 14 EAST OF THE THIRD PRINCIPAL MERIDIAN, MORE PARTICULARLY DESCRIBED AS FOLLOWS:

BEGINNING AT THE NORTHWEST CORNER OF LOT A IN SAID COUNTY CLERK'S DIVISION OF BLOCK 2; THENCE NORTH 01 DEGREES 27 MINUTES 28 SECONDS WEST, ALONG THE EAST LINE OF LOT 5 IN SAID COUNTY CLERK'S DIVISION OF BLOCK 2 A DISTANCE OF 53.90 FEET TO THE NORTHEAST CORNER THEREOF, SAID POINT ALSO BEING THE SOUTHEAST CORNER OF LOT A IN SAID CONSOLIDATION PLAT; THENCE NORTH 01 DEGREES 27 MINUTES 28 SECONDS WEST, ALONG THE EAST LINE OF SAID LOT A, 45.98 FEET TO A POINT ON THE SOUTH LINE OF A 16 FOOT WIDE EAST-WEST PUBLIC ALLEY DEDICATED IN SAID CONSOLIDATION PLAT; THENCE NORTH 01 DEGREES 27 MINUTES 28 SECONDS WEST, 16.00 FEET TO A POINT ON THE NORTH LINE OF SAID 16 FOOT WIDE ALLEY, SAID POINT ALSO BEING THE SOUTHEAST CORNER OF LOT 7 IN SAID COUNTY CLERK'S DIVISION OF BLOCK 2; THENCE NORTH 01 DEGREES 27 MINUTES 28 SECONDS WEST, ALONG THE EAST LINE OF SAID LOT 7, A DISTANCE OF 49.98 FEET TO THE NORTHEAST CORNER THEREOF; THENCE NORTH 88 DEGREES 28 MINUTES 05 SECONDS EAST, 14.00 FEET TO THE NORTHWEST CORNER OF LOT 1 IN SAID COUNTY CLERK'S DIVISION OF BLOCK 2; THENCE SOUTH 01 DEGREES 27 MINUTES 28 SECONDS EAST, ALONG THE WEST LINES OF LOTS 1, 2 AND 3 IN COUNTY CLERK'S DIVISION OF BLOCK 2, A DISTANCE OF 165.87 FEET TO THE SOUTHWEST CORNER OF SAID LOT 3; THENCE SOUTH 88 DEGREES 28 MINUTES 05 SECONDS WEST, ALONG THE NORTH LINE OF LOT 4 IN SAID COUNTY CLERK'S DIVISION OF BLOCK 2, A DISTANCE OF 14.00 FEET TO THE POINT OF BEGINNING, IN COOK COUNTY, ILLINOIS.

CONTAINING 2,323 SQUARE FEET OR 0.053 ACRES, MORE OR LESS.

REVISIONS:
06/06/2013
07/18/2014
08/18/2014
08/26/2014

CONSULTING ENGINEERS
SITE DEVELOPMENT ENGINEERS
LAND SURVEYORS
9575 W. Higgins Road, Suite 720,
Rosemont, Illinois 60018
Phone: (847) 994-3900 Fax: (847) 994-3998

DATE: 05/28/2013
JOB NO: 7390
FILENAME: 7390VAC-01
SHEET: 2 OF 4

EXHIBIT "A"

PLAT OF VACATION

ALSO;
PARCEL 10:

THE NORTH 16 FEET OF THE SOUTH 50 FEET OF LOT 7 IN COUNTY CLERK 'S DIVISION OF BLOCK 2 IN CATHLEEN E. SEEHANSEN'S SUBDIVISION RECORDED SEPTEMBER 12, 1888 AS DOCUMENT 1003460 DEDICATED AS AN EAST-WEST 16 FOOT PUBLIC ALLEY IN CONSOLIDATION PLAT RECORDED MAY 23, 1947 AS DOCUMENT 14063746 IN THE SOUTHEAST QUARTER OF THE SOUTHEAST QUARTER OF THE SOUTHEAST QUARTER OF SECTION 17, TOWNSHIP 38 NORTH, RANGE 14 EAST OF THE THIRD PRINCIPAL MERIDIAN, MORE PARTICULARLY DESCRIBED AS FOLLOWS:

BEGINNING AT THE SOUTHWEST CORNER OF THAT PART OF LOT 7 IN SAID COUNTY CLERK'S DIVISION OF BLOCK 2 REMAINING AFTER THE RECORDING OF SAID CONSOLIDATION PLAT, ALSO BEING THE NORTHWEST CORNER OF SAID CONSOLIDATION PLAT; THENCE NORTH 88 DEGREES 28 MINUTES 05 SECONDS EAST, ALONG THE SOUTH LINE OF SAID REMAINING LOT 7, A *DISTANCE OF 122.82 FEET TO THE SOUTHEAST CORNER THEREOF; THENCE* SOUTH 01 DEGREES 27 MINUTES 28 SECONDS EAST, 16.00 FEET TO THE NORTHEAST CORNER OF LOT A IN SAID CONSOLIDATION PLAT; THENCE SOUTH 88 DEGREES 28 MINUTES 05 SECONDS WEST, ALONG THE NORTH LINE OF SAID LOT A, 122.80 FEET TO THE NORTHWEST CORNER THEREOF; THENCE NORTH 01 DEGREES 31 MINUTES 47 SECONDS WEST, 16.00 FEET TO THE POINT OF BEGINNING, IN COOK COUNTY, ILLINOIS.

CONTAINING 1,966 SQUARE FEET OR 0.045 ACRES, MORE OR LESS.

ALSO;
PARCEL 11:

[INTENTIONALLY OMITTED]

ALSO;
PARCEL 12:

THAT PART OF THE 16 FOOT NORTH-SOUTH PUBLIC ALLEY WITHIN LOT 7, IN CROCKER'S SUBDIVISION OF THE EAST PART OF THE SOUTHEAST QUARTER OF THE SOUTHEAST QUARTER OF SECTION 17 TOWNSHIP 38 NORTH RANGE 14 EAST OF THE THIRD PRINCIPAL MERIDIAN, ACCORDING TO THE PLAT THEREOF RECORDED AUGUST 5, 1856 AS DOCUMENT 74312, LYING SOUTH OF THE SOUTH LINE OF W. 63RD PARKWAY AS ESTABLISHED BY ORDINANCE RECORDED MAY 14, 1969 AS DOCUMENT 20841282, AND LYING NORTH OF THE NORTH LINE OF W. 62ND STREET, MORE PARTICULARLY DESCRIBED AS FOLLOWS:

BEGINNING AT THE INTERSECTION OF THE WEST LINE OF THE 16 FOOT NORTH-SOUTH PUBLIC ALLEY WITHIN SAID LOT 7 AND THE SOUTH LINE OF SAID W. 63RD PARKWAY; THENCE NORTHEASTERLY 21.34 FEET, ALONG THE ARC OF A CIRCLE TO THE RIGHT, HAVING A RADIUS OF 245.56 FEET AND WHOSE CHORD BEARS NORTH 47 DEGREES 02 MINUTES 23 SECONDS EAST, 21.34 FEET TO A POINT ON THE EAST LINE OF THE 16 FOOT NORTH-SOUTH PUBLIC ALLEY WITHIN LOT 7; THENCE SOUTH 01 DEGREES 32 MINUTES 16 SECONDS EAST, ALONG SAID EAST LINE, 76.79 FEET TO A POINT ON THE NORTH LINE OF W. 62ND STREET; THENCE SOUTH 88 DEGREES 28 MINUTES 23 SECONDS WEST, ALONG SAID NORTH LINE, 16.00 FEET TO A POINT ON THE WEST LINE OF THE 16 FOOT NORTH-SOUTH PUBLIC ALLEY WITHIN LOT 7; THENCE NORTH 01 DEGREES 32 MINUTES 16 SECONDS WEST, ALONG SAID WEST LINE, 62.67 FEET TO THE POINT OF BEGINNING, IN COOK COUNTY, ILLINOIS.

CONTAINING 1,120 SQUARE FEET OR 0.026 ACRES, MORE OR LESS.

ALSO;
PARCEL 13:

THAT PART OF S. GREEN STREET BETWEEN PART OF LOTS 7 AND 8 IN CROCKER'S SUBDIVISION OF THE EAST PART OF THE SOUTHEAST QUARTER OF THE SOUTHEAST QUARTER OF SECTION 17 TOWNSHIP 38 NORTH RANGE 14 EAST OF THE THIRD PRINCIPAL MERIDIAN, ACCORDING TO THE PLAT THEREOF RECORDED AUGUST 5, 1856 AS DOCUMENT 74312, LYING SOUTH OF THE SOUTH LINE OF W. 63RD PARKWAY AS ESTABLISHED BY ORDINANCE RECORDED MAY 14, 1969 AS DOCUMENT 20841282, AND LYING NORTH OF THE NORTH LINE OF W. 62ND STREET, MORE PARTICULARLY DESCRIBED AS FOLLOWS:

BEGINNING AT THE INTERSECTION OF THE WEST LINE OF SAID S. GREEN STREET AND THE SOUTH LINE OF SAID W. 63RD PARKWAY; THENCE EASTERLY 31.97 FEET, ALONG THE SOUTH LINE OF SAID W. 63RD PARKWAY BEING THE ARC OF A CIRCLE TO THE RIGHT, HAVING A RADIUS OF 245.56 FEET AND WHOSE CHORD BEARS NORTH 84 DEGREES 39 MINUTES 53 SECONDS EAST, 31.95 FEET TO A POINT OF TANGENCY; THENCE NORTH 88 DEGREES 23 MINUTES 40 SECONDS EAST, ALONG THE SOUTH LINE OF SAID W. 63RD PARKWAY, 34.12 FEET TO A POINT ON THE EAST LINE OF SAID S. GREEN STREET; THENCE SOUTH 01 DEGREES 31 MINUTES 47 SECONDS EAST, ALONG SAID EAST LINE, 131.41 FEET TO THE NORTH LINE OF SAID W. 62ND STREET; THENCE SOUTH 88 DEGREES 28 MINUTES 23 SECONDS WEST, ALONG SAID NORTH LINE, 66.00 FEET TO A POINT ON THE WEST LINE OF SAID S. GREEN STREET; THENCE NORTH 01 DEGREES 31 MINUTES 47 SECONDS WEST, ALONG SAID WEST LINE, 129.24 FEET TO THE POINT OF BEGINNING, IN COOK COUNTY, ILLINOIS.

CONTAINING 8,650 SQUARE FEET OR 0.199 ACRES, MORE OR LESS.

ALSO;
PARCEL 14:

THAT PART OF THE 16 FOOT NORTH-SOUTH PUBLIC ALLEY AS DEEDED BY QUIT CLAIM DEED RECORDED SEPTEMBER 16, 1999 AS DOCUMENT 6622196 WITHIN LOT 8, IN CROCKER'S SUBDIVISION THE EAST PART OF THE SOUTHEAST QUARTER OF THE SOUTHEAST QUARTER OF SECTION 17 TOWNSHIP 38 NORTH RANGE 14 EAST OF THE THIRD PRINCIPAL MERIDIAN, ACCORDING TO THE PLAT THEREOF RECORDED AUGUST 5, 1856 AS DOCUMENT 74312, LYING SOUTH OF THE SOUTH LINE OF W. 63RD PARKWAY AS ESTABLISHED BY ORDINANCE RECORDED MAY 14, 1969 AS DOCUMENT 20841282, AND LYING NORTH OF THE NORTH LINE OF S. PEORIA DRIVE AS ESTABLISHED BY ORDINANCE RECORDED MAY 14, 1969 AS DOCUMENT 20841282, MORE PARTICULARLY DESCRIBED AS FOLLOWS:

BEGINNING AT THE INTERSECTION OF THE WEST LINE OF THE 16 FOOT NORTH-SOUTH PUBLIC ALLEY WITHIN SAID LOT 8 AND THE SOUTH LINE OF *SAID W. 63RD PARKWAY; THENCE NORTH 88 DEGREES 23 MINUTES 40* SECONDS EAST, ALONG THE SOUTH LINE OF SAID W. 63RD PARKWAY, 16.00 FEET TO A POINT ON THE EAST LINE OF THE 16 FOOT NORTH-SOUTH PUBLIC ALLEY WITHIN SAID LOT 8; THENCE SOUTH 01 DEGREES 33 MINUTES 14 SECONDS EAST, ALONG SAID EAST LINE, 106.60 FEET TO A POINT ON THE NORTH LINE OF SAID S. PEORIA DRIVE; THENCE SOUTH 01 DEGREES 33 MINUTES 14 SECONDS EAST, ALONG A WEST LINE OF SAID S. PEORIA DRIVE, 17.46 FEET; THENCE SOUTH 76 DEGREES 30 MINUTES 55 SECONDS WEST, 16.35 FEET TO A POINT ON THE WEST LINE OF THE 16 FOOT NORTH TO SOUTH ALLEY WITHIN SAID LOT 8; THENCE NORTH 01 DEGREES 33 MINUTES 14 SECONDS WEST, ALONG SAID WEST LINE, 127.42 FEET TO THE POINT OF BEGINNING, IN COOK COUNTY, ILLINOIS.

CONTAINING 2,013 SQUARE FEET OR 0.046 ACRES, MORE OR LESS.

ALSO;
PARCEL 15:

THAT PART OF W. 62ND STREET LYING SOUTH OF THE SOUTH LINE OF LOTS 7 AND 8 IN CROCKER'S SUBDIVISION AND NORTH OF THE NORTH LINE OF S. PEORIA DRIVE AS ESTABLISHED BY ORDINANCE RECORDED MAY 14, 1969 AS DOCUMENT 20841282, IN THE SOUTHEAST 1/4 OF THE SOUTHEAST 1/4 OF SECTION 17, TOWNSHIP 38 NORTH, RANGE 14 EAST OF THE THIRD PRINCIPAL MERIDIAN, MORE PARTICULARLY DESCRIBED AS FOLLOWS:

BEGINNING AT INTERSECTION OF THE NORTH LINE OF SAID S. PEORIA DRIVE AND THE SOUTH LINE OF W. 63RD PARKWAY AS ESTABLISHED BY ORDINANCE RECORDED MAY 14, 1969 AS DOCUMENT 20841282; THENCE NORTH 38 DEGREES 28 MINUTES 19 SECONDS EAST, ALONG THE SOUTH LINE OF SAID W. 63RD PARKWAY, 6.75 FEET; THENCE EASTERLY 2.37 FEET, ALONG THE ARC OF A NON-TANGENT CIRCLE TO THE LEFT, HAVING A RADIUS OF 118.00 FEET AND WHOSE CHORD BEARS SOUTH 64 DEGREES 26 MINUTES 48 SECONDS EAST, 2.37 FEET TO A POINT ON THE NORTH LINE OF SAID S. PEORIA DRIVE; THENCE WESTERLY 9.56 FEET, ALONG THE NORTHERLY LINE OF SAID S. PEORIA GRIVE BEING THE ARC OF A NON-TANGENT CIRCLE TO THE LEFT, HAVING A RADIUS OF 211.17 FEET AND WHOSE CHORD BEARS SOUTH 52 DEGREES 27 MINUTES 46 SECONDS WEST, 9.56 FEET TO THE POINT OF BEGINNING, IN COOK COUNTY, ILLINOIS.

CONTAINING 10 SQUARE FEET OR 0.000 ACRES, MORE OR LESS.

ALSO;
PARCEL 16:

THAT PART OF W. 63RD PARKWAY ESTABLISHED BY ORDINANCE RECORDED MAY 14, 1969 AS DOCUMENT 20841282, IN THE SOUTHEAST QUARTER OF SECTION 17, TOWNSHIP 38 NORTH, RANGE 14 EAST OF THE THIRD PRINCIPAL MERIDIAN, MORE PARTICULARLY DESCRIBED AS FOLLOWS:

BEGINNING AT A POINT ON THE WEST LINE OF HALSTED STREET (AS WIDENED), 121.77 FEET NORTH OF THE NORTH LINE OF W. 62ND STREET (NOW WITHIN THE RIGHT OF WAY OF S. PEORIA DRIVE); THENCE WESTERLY AND SOUTHWESTERLY ALONG EASTERLY AND SOUTHEASTERLY LINE OF SAID W. 63RD PARKWAY FOR THE NEXT FOUR COURSES; (1) THENCE NORTH 46 DEGREES 34 MINUTES 29 SECONDS WEST, 14.13 FEET; (2)THENCE SOUTH 88 DEGREES 23 MINUTES 40 SECONDS WEST, 285.88 FEET TO A POINT OF CURVATURE; (3) THENCE SOUTHWESTERLY 213.96 FEET, ALONG THE ARC OF A TANGENT CIRCLE TO THE LEFT, HAVING A RADIUS OF 245.56 FEET AND WHOSE CHORD BEARS SOUTH 63 DEGREES 25 MINUTES 59 SECONDS WEST, 207.25 FEET TO A POINT OF TANGENCY; (4) THENCE SOUTH 38 DEGREES 28 MINUTES 19 SECONDS WEST, 64.90 FEET; THENCE NORTHWESTERLY 25.84 FEET, ALONG THE ARC OF A NON-TANGENT CIRCLE TO THE RIGHT, HAVING A RADIUS OF 68.00 FEET AND WHOSE CHORD BEARS NORTH 62 DEGREES 24 MINUTES 54 SECONDS WEST, 25.69 FEET TO A POINT OF TANGENCY; THENCE NORTH 51 DEGREES 31 MINUTES 41 SECONDS WEST, 18.78 FEET TO A POINT ON A LINE 44.00 FEET NORTHWESTERLY OF AND PARALLEL WITH THE SOUTHEASTERLY RIGHT OF WAY LINE OF SAID W. 63RD PARKWAY; THENCE NORTH 38 DEGREES 28 MINUTES 19 SECONDS EAST, ALONG SAID PARALLEL LINE, 69.75 FEET TO A POINT OF CURVATURE; THENCE NORTHEASTERLY 252.30 FEET, ALONG THE ARC OF A TANGENT CIRCLE TO THE RIGHT, BEING 44.00 FEET NORTHERLY OF AND CONCENTRIC WITH THE SOUTHEASTERLY LINE OF SAID W. 63RD PARKWAY, HAVING A RADIUS OF 289.56 FEET AND WHOSE CHORD BEARS NORTH 63 DEGREES 25 MINUTES 59 SECONDS EAST, 244.39 FEET TO A POINT OF TANGENCY; THENCE NORTH 88 DEGREES 23 MINUTES 40 SECONDS EAST, ALONG A LINE 44.00 FEET NORTH OF AND PARALLEL WITH THE SOUTH LINE OF SAID W. 63RD PARKWAY, 283.43 FEET; THENCE SOUTH 46 DEGREES 34 MINUTES 29 SECONDS EAST, 17.67 FEET TO A POINT ON THE WEST LINE OF HALSTED STREET (AS WIDENED); THENCE SOUTH 01 DEGREES 32 MINUTES 38 SECONDS EAST, ALONG SAID WEST LINE, 41.50 FEET TO THE POINT OF BEGINNING, IN COOK COUNTY, ILLINOIS.

CONTAINING 26,280 SQUARE FEET OR 0.603 ACRES, MORE OR LESS.

ALSO;
PARCEL 17:

THAT PART OF S. PEORIA DRIVE ESTABLISHED BY ORDINANCE RECORDED MAY 14, 1969 AS DOCUMENT 20841282, IN THE SOUTHEAST QUARTER OF SECTION 17, TOWNSHIP 38 NORTH, RANGE 14 EAST OF THE THIRD PRINCIPAL MERIDIAN, MORE PARTICULARLY DESCRIBED AS FOLLOWS:

COMMENCING AT THE INTERSECTION OF THE NORTH LINE OF W. 63RD STREET AND THE WEST LINE OF S. PEORIA STREET; THENCE NORTH 01 DEGREES 33 MINUTES 26 SECONDS WEST, ALONG AN ASSUMED BEARING AND THE WEST LINE OF SAID S. PEORIA STREET, 14.00 FEET TO THE POINT OF BEGINNING;

THENCE CONTINUING NORTH 01 DEGREES 33 MINUTES 26 SECONDS WEST, ALONG SAID WEST LINE, 161.05 FEET TO A POINT ON A NORTHERLY LINE OF S. PEORIA DRIVE AS ESTABLISHED BY ORDINANCE RECORDED MAY 14, *1969 AS DOCUMENT 20841282; THENCE NORTHERLY, NORTHEASTERLY AND* EASTERLY ALONG THE WESTERLY, NORTHWESTERLY AND NORTHERLY LINE OF SAID S. PEORIA DRIVE FOR THE NEXT FOUR COURSES; (1) THENCE NORTH 89 DEGREES 08 MINUTES 20 SECONDS EAST, 8.04 FEET; THENCE NORTH 01 DEGREES 32 MINUTES 37 SECONDS WEST, 237.80 FEET TO POINT OF CURVATURE; (2) THENCE NORTHERLY 100.70 FEET, ALONG THE ARC OF A TANGENT CIRCLE TO THE RIGHT, HAVING A RADIUS OF 211.17 FEET AND WHOSE CHORD BEARS NORTH 12 DEGREES 07 MINUTES 01 SECONDS EAST, 99.75 FEET TO A POINT ON A NON-TANGENT LINE, ALSO BEING A SOUTHEASTERLY LINE OF W. 63RD PARKWAY AS ESTABLISHED BY ORDINANCE RECORDED MAY 14, 1969 AS DOCUMENT 20841282; (3) THENCE NORTH 38 DEGREES 28 MINUTES 19 SECONDS EAST, ALONG SAID SOUTHEASTERLY LINE, 92.81 FEET; (4) THENCE EASTERLY 9.56 FEET, ALONG THE ARC OF A NON-TANGENT CIRCLE TO THE RIGHT, HAVING A RADIUS OF 211.17 FEET AND WHOSE CHORD BEARS NORTH 52 DEGREES 27 MINUTES 46 SECONDS EAST, 9.56 FEET; THENCE SOUTHEASTERLY 54.57 FEET, ALONG THE ARC OF A NON-TANGENT CIRCLE TO THE RIGHT, HAVING A RADIUS OF 118.00 FEET AND WHOSE CHORD BEARS SOUTH 78 DEGREES 16 MINUTES 10 SECONDS EAST, 54.08 FEET TO A POINT OF TANGENCY; THENCE NORTH 88 DEGREES 29 MINUTES 00 SECONDS EAST, 67.65 FEET TO A POINT ON AN SOUTHERLY LINE OF SAID S. PEORIA DRIVE; THENCE SOUTHWESTERLY AND SOUTHERLY ALONG THE SOUTHERLY AND EASTERLY LINES OF SAID S. PEORIA DRIVE FOR THE NEXT SEVEN COURSES; (1) THENCE SOUTHWESTERLY 253.24 FEET, ALONG THE ARC OF A TANGENT CIRCLE TO THE LEFT, HAVING A RADIUS OF 161.17 FEET AND WHOSE CHORD BEARS SOUTH 43 DEGREES 28 MINUTES 12 SECONDS WEST, 227.98 FEET TO A POINT OF TANGENCY; (2) THENCE SOUTH 01 DEGREES 32 MINUTES 37 SECONDS EAST, 195.95 FEET; (3) THENCE SOUTH 04 DEGREES 20 MINUTES 16 SECONDS EAST, 83.94 FEET; (4) THENCE NORTH 88 DEGREES 26 MINUTES 34 SECONDS EAST, 3.88 FEET TO A POINT ON THE WEST LINE OF LOT 11 IN SAID EHRLER & HESSERT'S SUBDIVISION; (5) THENCE SOUTH 01 DEGREES 33 MINUTES 26 SECONDS EAST, ALONG SAID WEST LINE, 12.10 FEET TO THE SOUTHWEST CORNER THEREOF, SAID POINT ALSO BEING ON THE NORTH LINE OF A 12 FOOT WIDE EAST-WEST PUBLIC ALLEY; (6) THENCE SOUTH 01 DEGREES 33 MINUTES 26 SECONDS EAST, 12.00 FEET TO THE SOUTH LINE OF SAID 12 FOOT EAST-WEST PUBLIC ALLEY, POINT ALSO BEING THE NORTHWEST CORNER OF LOT 1 IN CATHLEEN E. SEEHANSEN'S SUBDIVISION RECORDED SEPTEMBER 24, 1874 AS DOCUMENT 192175; (7) THENCE SOUTH 01 DEGREES 33 MINUTES 26 SECONDS EAST, ALONG THE WEST LINE OF SAID LOT 1, A DISTANCE OF 94.90 FEET TO A POINT 14.00 FEET NORTH OF THE SOUTHWEST CORNER THEREOF; THENCE SOUTH 88 DEGREES 28 MINUTES 55 SECONDS WEST, 66.00 FEET TO THE POINT OF BEGINNING, IN COOK COUNTY, ILLINOIS.

CONTAINING 32,308 SQUARE FEET OR 0.742 ACRES, MORE OR LESS.

ALSO;
PARCEL 18:

THAT PART OF S. PEORIA DRIVE ESTABLISHED BY ORDINANCE RECORDED MAY 14, 1969 AS DOCUMENT 20841282, IN THE SOUTHEAST QUARTER OF SECTION 17, TOWNSHIP 38 NORTH, RANGE 14 EAST OF THE THIRD PRINCIPAL MERIDIAN, MORE PARTICULARLY DESCRIBED AS FOLLOWS:

BEGINNING AT THE INTERSECTION OF THE WEST LINE OF S. HALSTED STREET (AS WIDENED) AND A LINE 25.00 FEET NORTH AND PARALLEL WITH THE SOUTH LINE OF LOT 8 IN CROCKER'S SUBDIVISION (NOW LYING WITHIN THE RIGHT OF WAY OF S. PEORIA DRIVE); THENCE SOUTH 01 DEGREES 32 MINUTES 38 SECONDS EAST, ALONG SAID WEST LINE, 9.82 FEET; THENCE WESTERLY 95.95 FEET, ALONG THE ARC OF A NON-TANGENT CIRCLE TO THE LEFT, HAVING A RADIUS OF 553.98 FEET AND WHOSE CHORD BEARS SOUTH 81 DEGREES 43 MINUTES 04 SECONDS WEST, 95.83 FEET TO A POINT OF TANGENCY; THENCE SOUTH 76 DEGREES 45 MINUTES 22 SECONDS WEST, 40.59 FEET TO A POINT OF CURVATURE; THENCE WESTERLY 51.17 FEET, ALONG THE ARC OF A NON-TANGENT CIRCLE TO THE RIGHT, HAVING A RADIUS OF 250.00 FEET AND WHOSE CHORD BEARS SOUTH 82 DEGREES 37 MINUTES 11 SECONDS WEST, 51.08 FEET TO A POINT OF TANGENCY; THENCE SOUTH 88 DEGREES 29 MINUTES 00 SECONDS WEST, 36.21 FEET TO A POINT ON THE NORTHERLY LINE OF SAID S. PEORIA DRIVE; THENCE EASTERLY AND NORTHERLY ALONG NORTHERLY AND WESTERLY LINES OF SAID S. PEORIA DRIVE FOR THE NEXT FOUR COURSES; (1) THENCE EASTERLY 82.43 FEET, ALONG THE ARC OF A TANGENT CIRCLE TO THE LEFT, HAVING A RADIUS OF 249.51 FEET AND WHOSE CHORD BEARS NORTH 79 DEGREES 01 MINUTES 08 SECONDS EAST, 82.06 FEET TO A POINT ON A NON TANGENT LINE; (2) THENCE NORTH 76 DEGREES 30 MINUTES 55 SECONDS EAST, 17.37 FEET; (3) THENCE NORTH 01 DEGREES 33 MINUTES 14 SECONDS WEST, 17.46 FEET TO A POINT ON A LINE 25.00 FEET NORTH OF AND PARALLEL WITH THE SOUTH LINE OF LOT 8 IN CROCKER'S SUBDIVISION RECORDED AUGUST 5, 1856 AS DOCUMENT 74312; (4) THENCE NORTH 88 DEGREES 28 MINUTES 23 SECONDS EAST, ALONG SAID PARALLEL LINE, 123.98 FEET TO THE POINT OF BEGINNING, IN COOK COUNTY, ILLINOIS.

CONTAINING 2,496 SQUARE FEET OR 0.057 ACRES, MORE OR LESS.

OCT 2, 2014

CDOT#17-16-13-3622

BY	VERSIONS
	06/06/2013
	02/18/2014
	08/19/2014

DESIGNED

CONSULTING ENGINEERS
SITE DEVELOPMENT ENGINEERS
LAND SURVEYORS

9575 W. Higgins Road, Suite 700, Rosemont, Illinois 60018
Phone: (847) 696-4060 Fax: (847) 696-4061

DATE: 08/28/2013
JOB NO: 13390
FILENAME: 13390VAC-01
SHEET: 1 OF 4

EXHIBIT "A"

PLAT OF VACATION

ALSO:
PARCEL 19:

THAT PART OF W. 62ND STREET LYING SOUTH OF THE SOUTH LINE OF LOTS 7 AND 8 IN CROCKER'S SUBDIVISION ACCORDING TO THE PLAT THEREOF RECORDED AUGUST 5, 1856 AS DOCUMENT 74312 AND NORTH OF THE NORTH LINE OF S. PEORIA DRIVE AS ESTABLISHED BY ORDINANCE RECORDED MAY 14, 1969 AS DOCUMENT 20841282, IN THE SOUTHEAST 1/4 OF THE SOUTHEAST 1/4 OF SECTION 17, TOWNSHIP 38 NORTH, RANGE 14 EAST OF THE THIRD PRINCIPAL MERIDIAN, MORE PARTICULARLY DESCRIBED AS FOLLOWS:

COMMENCING AT INTERSECTION OF THE NORTH LINE OF SAID S. PEORIA DRIVE AND THE SOUTH LINE OF W. 63RD PARKWAY AS ESTABLISHED BY ORDINANCE RECORDED MAY 14, 1969 AS DOCUMENT 20841282; THENCE NORTH 38 DEGREES 28 MINUTES 19 SECONDS EAST, ALONG THE SOUTH LINE OF SAID W. 63RD PARKWAY, 60.87 FEET TO THE POINT OF BEGINNING;

THENCE CONTINUING NORTH 38 DEGREES 28 MINUTES 19 SECONDS EAST, ALONG SAID SOUTH LINE, 7.93 FEET TO A POINT ON THE NORTH LINE OF W. 62ND STREET, SAID POINT ALSO BEING ON THE SOUTH LINE OF SAID LOT 7; THENCE NORTH 88 DEGREES 28 MINUTES 23 SECONDS EAST, ALONG SAID LAST DESCRIBED LINE, 54.40 FEET TO A POINT ON THE WEST LINE OF THE 16 FOOT WIDE NORTH-SOUTH PUBLIC ALLEY WITHIN SAID LOT 7; THENCE NORTH 88 DEGREES 28 MINUTES 23 SECONDS EAST, 16.00 FEET TO A POINT ON THE EAST LINE OF THE 16 FOOT WIDE NORTH-SOUTH PUBLIC ALLEY WITHIN SAID LOT 7, SAID POINT ALSO BEING ON THE SOUTH LINE OF SAID LOT 7; THENCE NORTH 88 DEGREES 28 MINUTES 23 SECONDS EAST, ALONG THE SOUTH LINE OF SAID LOT 7, A DISTANCE OF 122.12 FEET TO A POINT ON THE WEST LINE OF S. GREEN STREET; THENCE NORTH 88 DEGREES 28 MINUTES 23 SECONDS EAST, 66.00 FEET TO A POINT ON THE EAST LINE OF S. GREEN STREET, SAID POINT ALSO BEING ON THE SOUTH LINE OF SAID LOT 8; THENCE NORTH 88 DEGREES 28 MINUTES 23 SECONDS EAST, ALONG SAID SOUTH LINE, 108.24 FEET TO A POINT ON THE NORTHERLY LINE OF SAID S. PEORIA DRIVE; THENCE WESTERLY 69.26 FEET, ALONG SAID NORTHERLY LINE BEING THE ARC OF A NON-TANGENT CIRCLE TO THE RIGHT, HAVING A RADIUS OF 249.51 FEET AND WHOSE CHORD BEARS SOUTH 80 DEGREES 31 MINUTES 53 SECONDS WEST, 69.04 FEET TO A POINT OF TANGENCY; THENCE SOUTH 88 DEGREES 29 MINUTES 00 SECONDS WEST, ALONG A NORTHERLY LINE OF SAID S. PEORIA DRIVE AND ITS WESTERLY EXTENSION, 282.24 FEET TO A POINT OF CURVATURE; THENCE WESTERLY 21.62 FEET, ALONG THE ARC OF A TANGENT CIRCLE TO THE RIGHT, HAVING A RADIUS OF 68.00 FEET AND WHOSE CHORD BEARS NORTH 82 DEGREES 24 MINUTES 33 SECONDS WEST, 21.53 FEET TO THE POINT OF BEGINNING, IN COOK COUNTY, ILLINOIS.

CONTAINING 3,285 SQUARE FEET OR 0.075 ACRES, MORE OR LESS.

ALSO:
PARCEL 20:

THAT PART OF W. 63RD PARKWAY ESTABLISHED BY ORDINANCE RECORDED MAY 14, 1969 AS DOCUMENT 20841282, IN THE SOUTHEAST QUARTER OF SECTION 17, TOWNSHIP 38 NORTH, RANGE 14 EAST OF THE THIRD PRINCIPAL MERIDIAN, MORE PARTICULARLY DESCRIBED AS FOLLOWS:

BEGINNING AT INTERSECTION OF THE NORTH LINE OF SAID S. PEORIA DRIVE AND THE SOUTH LINE OF W. 63RD PARKWAY AS ESTABLISHED BY ORDINANCE RECORDED MAY 14, 1969 AS DOCUMENT 20841282; THENCE SOUTH 38 DEGREES 28 MINUTES 19 SECONDS WEST, ALONG SAID SOUTH LINE OF SAID W. 63RD PARKWAY, 104.86 FEET TO A POINT ON THE WESTERLY LINE OF S. PEORIA DRIVE AS OPENED BY DOCUMENT 20841282; THENCE CONTINUING SOUTH 38 DEGREES 28 MINUTES 19 SECONDS WEST, ALONG SAID SOUTH LINE OF SAID W. 63RD PARKWAY, 49.25 FEET TO A POINT ON THE EAST LINE OF BLOCK 1 IN CROCKER'S RESUBDIVISION RECORDED MARCH 31, 1869 AS DOCUMENT 5264; THENCE CONTINUING SOUTH 38 DEGREES 28 MINUTES 19 SECONDS WEST, ALONG SAID SOUTH LINE OF SAID W. 63RD PARKWAY, 193.88 FEET TO A POINT ON THE EAST LINE OF 16-FOOT WIDE NORTH-SOUTH PUBLIC ALLEY; THENCE CONTINUING SOUTH 38 DEGREES 28 MINUTES 19 SECONDS WEST, ALONG SAID SOUTH LINE OF SAID W. 63RD PARKWAY, 24.88 FEET TO A POINT ON THE WEST LINE OF 16-FOOT WIDE NORTH-SOUTH PUBLIC ALLEY; THENCE CONTINUING SOUTH 38 DEGREES 28 MINUTES 19 SECONDS WEST, ALONG SAID SOUTH LINE OF SAID W. 63RD PARKWAY, 193.88 FEET TO A POINT ON THE WEST LINE OF BLOCK 1 IN SAID CROCKER'S RESUBDIVISION; THENCE NORTH 08 DEGREES 47 MINUTES 54 SECONDS EAST, 22.65 FEET TO A POINT OF CURVATURE; THENCE NORTH-EASTERLY 129.47 FEET, ALONG THE ARC OF A TANGENT CIRCLE TO THE RIGHT, HAVING A RADIUS OF 250.00 FEET AND WHOSE CHORD BEARS NORTH 23 DEGREES 38 MINUTES 06 SECONDS EAST, 128.03 FEET TO A POINT OF TANGENCY, SAID POINT BEING ON A LINE 44.00 FEET NORTHWESTERLY OF AND PARALLEL WITH THE SOUTHEASTERLY RIGHT OF WAY LINE OF SAID W. 63RD PARKWAY; THENCE NORTH 38 DEGREES 28 MINUTES 19 SECONDS EAST, ALONG SAID PARALLEL LINE, 417.27 FEET; THENCE SOUTH 51 DEGREES 31 MINUTES 41 SECONDS EAST, 18.78 TO A POINT OF CURVATURE; THENCE SOUTHEASTERLY 25.42 FEET, ALONG THE ARC OF A TANGENT CIRCLE TO THE LEFT, HAVING A RADIUS OF 118.00 FEET AND WHOSE CHORD BEARS SOUTH 57 DEGREES 41 MINUTES 59 SECONDS EAST, 25.37 FEET TO A POINT THE SOUTH LINE OF SAID W. 63RD PARKWAY; THENCE SOUTH 38 DEGREES 28 MINUTES 19 SECONDS WEST, ALONG SAID SOUTH LINE, 8.75 FEET TO THE POINT OF BEGINNING, IN COOK COUNTY, ILLINOIS.

CONTAINING 22,620 SQUARE FEET OR 0.519 ACRES, MORE OR LESS.

CITY CLERK

COOK CO. CLERK

CDOT

STATE OF ILLINOIS)
COUNTY OF COOK) SS

WE, SPACECO, INC., AN ILLINOIS PROFESSIONAL DESIGN FIRM, NUMBER 184-001157 DO HEREBY DECLARE THAT WE HAVE PREPARED THE PLAT HEREON DRAWN FOR THE PURPOSE OF VACATING PUBLIC STREETS AND ALLEYS AS SHOWN, AND THAT THE PLAT IS A TRUE AND CORRECT REPRESENTATION OF SAID VACATION.

ALL DIMENSIONS ARE IN FEET AND DECIMAL PARTS THEREOF AND NO DISTANCES OR ANGLES SHOWN HEREON MAY BE ASSUMED BY SCALING.

THIS PROFESSIONAL SERVICE CONFORMS TO THE CURRENT ILLINOIS MINIMUM STANDARDS FOR A BOUNDARY SURVEY, AS APPLICABLE TO PLATS OF VACATION.

GIVEN UNDER OUR HAND AND SEAL THIS 29TH DAY OF AUGUST, 2014 IN ROSEMONT, ILLINOIS.

REBECCA Y. ROPECKI, I.P.L.S. No. 035-3619
LICENSE EXPIRES: 11-30-2014

(VALID ONLY IF EMBOSSED SEAL AFFIXED)

COMPARE ALL DIMENSIONS BEFORE BUILDING AND REPORT ANY DISCREPANCIES AT ONCE. REFER TO DEED OR TITLE POLICY FOR BUILDING LINES AND EASEMENTS NOT SHOWN.

Sept 2, 2014

MAIL TO:
SPACECO, INC.
9575 W. HIGGINS ROAD
SUITE 700
ROSEMONT, IL. 60018

CDOT#17-16-13-3622

REVISIONS:
06/06/2013
02/18/2014
08/19/2014

SPACECO, INC.

CONSULTING ENGINEERS
SITE DEVELOPMENT ENGINEERS
LAND SURVEYORS

9575 W. Higgins Road, Suite 700, Rosemont, Illinois 60018
Phone (847) 696-8340 Fax (847) 696-8369

DATE: 05/29/2013
JOB NO: 7390
FILENAME: 7390VAC-01
SHEET: 4 OF 4

City of Chicago

O2014-6896

Office of the City Clerk

Document Tracking Sheet

Meeting Date:	9/10/2014
Sponsor(s):	O'Shea (19)
Type:	Ordinance
Title:	Vacation of public street(s) on portions of S Millard Ave, W 99th St and W 100th St
Committee(s) Assignment:	Committee on Transportation and Public Way

Transportation

NOT FOR PROFIT VACATION ORDINANCE

WHEREAS, the City of Chicago ("City") is a home rule unit of local government pursuant to Article VII, Section 6(a) of the 1970 Constitution of the State of Illinois, and, as such, may exercise any power and perform any function pertaining to its government and affairs; and

WHEREAS, the City wishes to support the charitable, educational and philanthropic activities of established Not for Profit Corporations and encourage the continued viability and growth of such activities; and

WHEREAS, many Not For Profit Corporations own property that adjoins streets and alleys that are no longer required for public use and might more productively be used in furtherance of such activities; and

WHEREAS, the City would benefit from the vacation of these streets and alleys by reducing City expenditures on maintenance, repair and replacement; by reducing fly-dumping, vandalism and other criminal activity; and by providing support for such charitable, educational and philanthropic activities; and

WHEREAS, the City can promote strong communities by facilitating services to the public, and increase the City=s job base through the vacation of public street(s) and/or alley(s) for no compensation; and

WHEREAS, the properties adjacent to the rights of way to be vacated (and within the municipal city limits of the City of Chicago), are owned by Sisters of Mercy of the Americas West Midwest Community, Inc., a Missouri Not For Profit Corporation; and

WHEREAS, the Sisters of Mercy of the America's West Midwest Community Inc., a Missouri Not For Profit Corporation which is licensed to transact business in Illinois, uses the site as a business center and for limited nursing facilities for elderly religious; and

WHEREAS, the Sisters of Mercy of the America's West Midwest Community Inc., a Missouri Not For Profit Corporation; proposes to use the portion of the public streets to be vacated herein for a driveway and access in support of the construction of a proposed continuing-care retirement community for elderly religious staff members, to be constructed on the adjacent lots; and

WHEREAS, the City Council of the City of Chicago, after due investigation and consideration, has determined that the nature and extent of the public use and the public interest to be subserved is such as to warrant the vacation of parts of the public streets described in the following ordinance; now therefore,

SECTION 1. LEGAL DESCRIPTION

THE EAST 33.00 FEET OF THAT PART OF THE WEST 1/2 OF THE EAST 1/2 OF THE NORTHEAST 1/4 OF THE SOUTHWEST 1/4 OF SECTION 11, TOWNSHIP 37 NORTH, RANGE 13 EAST OF THE 3RD PRINCIPAL MERIDIAN, LYING SOUTH OF THE SOUTH LINE OF THE NORTH 52.00 FEET OF THE SOUTHWEST 1/4 OF SAID SECTION 11 AND LYING NORTH OF A LINE 33.00 FEET SOUTH OF THE SOUTH LINE OF THE NORTHEAST 1/4 OF THE NORTHEAST 1/4 OF THE SOUTHWEST 1/4 OF SAID SECTION 11, AS DESCRIBED IN DEDICATION FOR PUBLIC STREETS DOC.#16279067 RECORDED JUNE 23, 1955, IN COOK COUNTY, ILLINOIS.

AND

THE NORTH 33.00 FEET OF THE EAST 1/2 OF THE SOUTHEAST 1/4 OF THE NORTHEAST 1/4 OF THE SOUTHWEST 1/4 OF SECTION 11, TOWNSHIP 37 NORTH, RANGE 13 EAST OF THE 3RD PRINCIPAL MERIDIAN, (EXCEPT THE EAST 52.00 FEET THEREOF), AS DESCRIBED IN DEDICATION FOR PUBLIC STREETS DOC.#16279067 RECORDED JUNE 23, 1955,IN COOK COUNTY, ILLINOIS

SECTION 2. The Commissioner of Transportation is hereby authorized to accept and approve a redevelopment agreement or similar instrument restricting the use and improvement of the public way vacated in Section 1 of this ordinance to social service purposes which includes, but shall not be limited to: operation of a retirement community with 116 independent living units, 20 units of memory care, 41 units of assisted living and 35 units of skilled nursing care and for such use and improvements that are accessory, as that term is defined in the Chicago Zoning Ordinance, to such social service purposes, such uses and improvements to be owned and operated by a non-profit corporation, subject to the approval of the Corporation Counsel as to form and legality. The restriction on use and improvement in the covenant, agreement or instrument shall be for a term of 40 years and upon breach of such restriction the public way herein vacated shall revert to the City and be subject to the terms and conditions of the dedication by which it has been heretofore held by the City.

SECTION 3 The City of Chicago hereby reserves for the benefit of Commonwealth Edison its successors or assigns, a non-exclusive utility easement to operate, maintain, construct, replace and renew overhead wires, poles, and associated equipment and underground conduit, cables, and associated equipment for the transmission and distribution of electrical energy, telephonic and associated services under, over and along the streets herein vacated, with the right of ingress and egress.

The grade of the vacated public way shall not be altered in a manner so as to interfere with the operation and maintenance of Commonwealth Edison's facilities. No buildings, permanent structures or obstructions shall be placed over Commonwealth Edison's facilities without written release of easement by Commonwealth Edison. Any future vacation-beneficiary prompted relocation of Commonwealth Edison's facilities lying within the area being vacated will be accomplished by Commonwealth Edison and done at the expense of beneficiary of the vacation.

SECTION 4 The City of Chicago hereby reserves the streets as herein vacated, as a right of way for an existing Water Department main and appurtenances thereto, and for the installation of any additional water mains and appurtenances which in the future may located in the streets as herein vacated, and for the maintenance, renewal, and reconstruction of such facilities, with the right of ingress and egress at all times upon reasonable notice. It is also provided that no buildings or other structures shall be erected on the said right of way herein reserved or other use made of said area, which in the judgment of the municipal officials having control of the aforesaid service facilities would interfere with the use, maintenance, renewal, or reconstruction of said facilities, or the construction of additional municipally-owned service facilities. It is further provided that any vacation-beneficiary prompted adjustments to City water facilities in the area to be vacated; and the repair, renewal or replacement of any private materials, or private property damaged in the area to be vacated as a result of the City exercising its easement rights, shall be done at the beneficiary's expense.

SECTION 5. The vacation herein provided for is made upon the express condition that within 180 days after the passage of this ordinance, the Sisters of Mercy of the America's West Midwest Community Inc., a Missouri Not for Profit Corporation shall deposit in the City Treasury of the City of Chicago, a sum sufficient to defray the costs of removing paving and curb returns and constructing sidewalk and curb at the entrance to that part of the streets hereby vacated, similar to the adjacent and contiguous sidewalk and curb.

SECTION 6. The vacation herein provided for is made upon the express condition that within 180 days after the passage of this ordinance, the Sisters of Mercy of the America's West Midwest Community Inc., a Missouri Not For Profit Corporation, shall file or cause to be filed for record in the Office of the Recorder of Deeds of Cook County, Illinois, a certified copy of this ordinance, together with a redevelopment agreement complying with Section 2 of this ordinance and as approved by the Corporation Counsel, and the Plat of Vacation as approved by the Superintendent of Maps and Plats.

SECTION 7. This ordinance shall take effect and be in force from and after its passage. The vacation shall take effect and be in force from and after its recording.

Vacation Approved:

Rebekah Scheinfeld
Commissioner of Transportation

Approved as to Form and Legality:

Richard Wendy
Deputy Corporation Counsel

Honorable Matt O'Shea
Alderman, 19th Ward

Exhibit "A"

P.I.N.'S - 24 11 300 013
AND 24 11 300 014

PLAT OF VACATION

LEGAL DESCRIPTION

The East 33.00 feet of that part of the West 1/2 of the East 1/2 of the Northeast 1/4 of the Southwest 1/4 of Section 11, Township 37 North, Range 13 East of the 3rd Principal Meridian, lying south of the South line of the North 52.00 feet of the Southwest 1/4 of said Section 11 and lying north of a line 33.00 feet south of the South line of the Northeast 1/4 of the Northeast 1/4 of the Southwest 1/4 of said Section 11, as described in Dedication for Public Streets doc.#16279067 Recorded June 23, 1955, in Cook County, Illinois.
AND
The North 33.00 feet of the East 1/2 of the Southeast 1/4 of the Northeast 1/4 of the Southwest 1/4 of Section 11, Township 37 North, Range 13 East of the 3rd Principal Meridian, (except the East 52.00 feet thereof), as described in Dedication for Public Streets doc.#16279067 Recorded June 23, 1955,in Cook County, Illinois.

AREAS:
AREA OF MILLARD ROAD
TO BE VACATED = 21,280 SQUARE FEET
OR 0.489 ACRE OF LAND, MORE OR LESS

AREA OF 100th STREET
TO BE VACATED = 9,286 SQUARE FEET
OR 0.213 ACRE OF LAND, MORE OR LESS.

PERMANENT INDEX NUMBER
24 11 300 014
(DOCUMENT NO. 19 949 824)

SISTERS OF MERCY
REGIONAL CENTER
PARCEL -014

STATE OF ILLINOIS)
) S.S.
COUNTY OF DUPAGE)

WE, BOLLINGER, LACH & ASSOCIATES, INC., ILLINOIS PROFESSIONAL DESIGN FIRM NO. 184-001129, DO HEREBY CERTIFY THAT THE PLAT OF VACATION, AS SHOWN HEREON, WAS PREPARED AT AND UNDER OUR DIRECTION AND THAT THIS PLAT IS A CORRECT REPRESENTATION OF THE SURVEY IT WAS BASED UPON.

GIVEN UNDER OUR HAND AND SEAL AT ITASCA, ILLINOIS, THIS 4TH DAY OF JUNE, 2013.

JAMES D. BAKER
IPLS NO. 35-3648
license expires 11-30-2014

JAMES D. BAKER 3648 PROFESSIONAL LAND SURVEYOR STATE OF ILLINOIS ITASCA, IL

JUNE 6, 2013

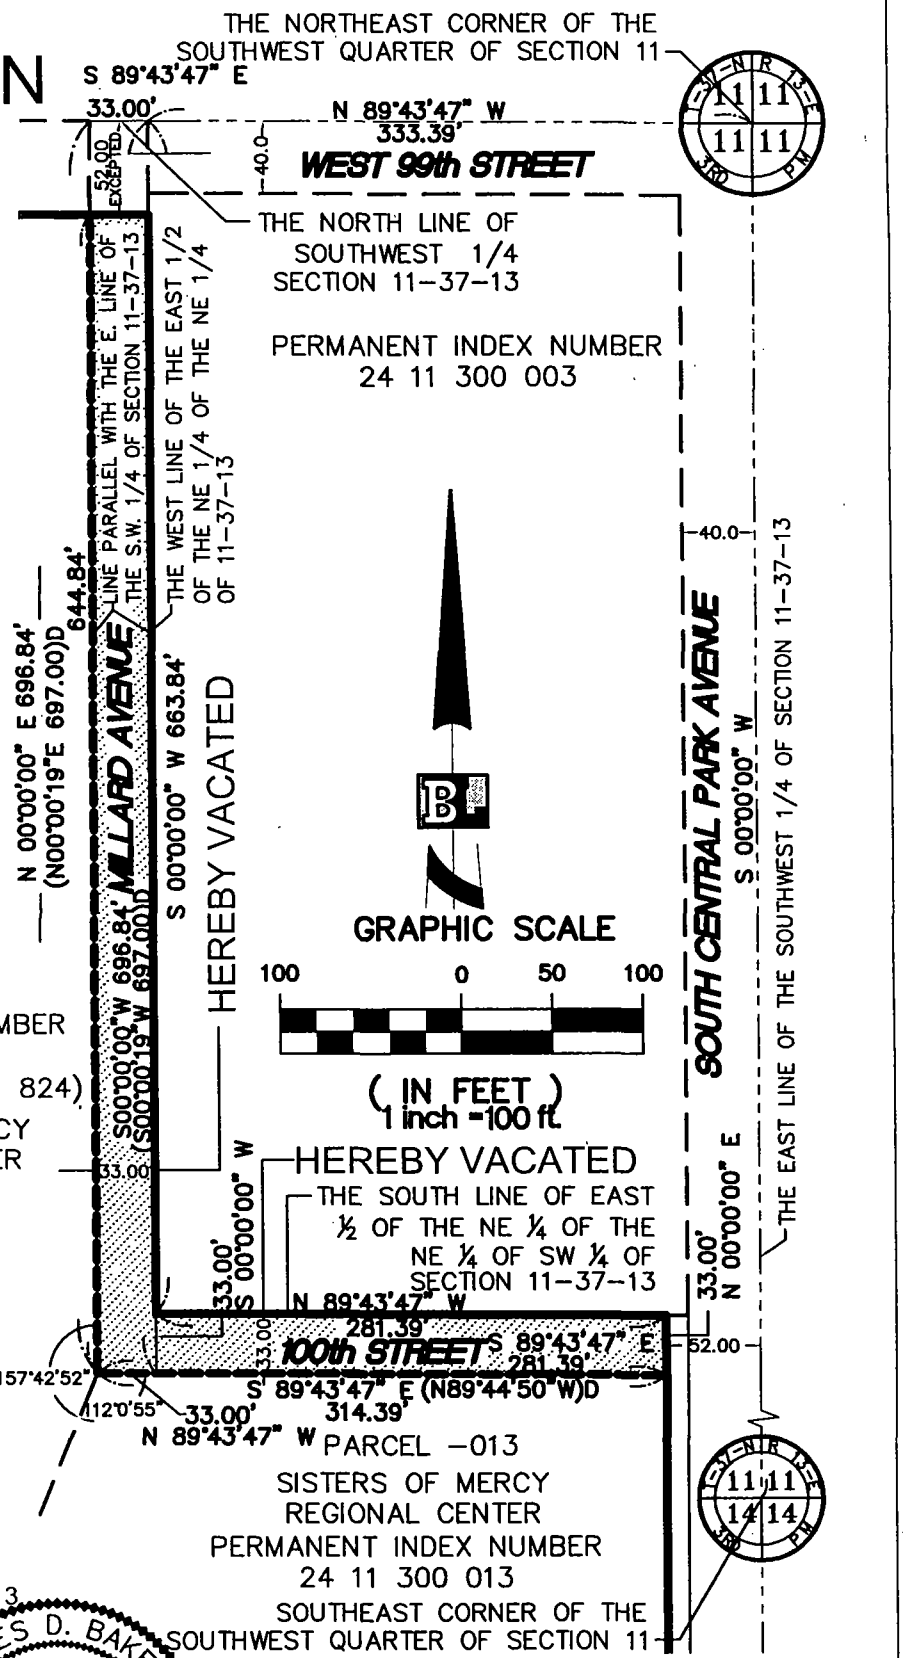

PREPARED BY:
Bollinger, Lach & Associates, Inc.
333 Pierce Road Suite 200 Itasca, Illinois 60143
TEL: (630) 438-6400 FAX: (630) 438-6444

533-000A-PV[6-04-13]REV.dwg

CDOT# 11-19-08-3103

Sheet 1 of 1

City of Chicago

O2014-6859

Office of the City Clerk

Document Tracking Sheet

Meeting Date:	9/10/2014
Sponsor(s):	Burnett (27)
Type:	Ordinance
Title:	*Vacation of public alley and W Court Pl in area bounded by* N Halsted St, W Randolph St and N Union St
Committee(s) Assignment:	Committee on Transportation and Public Way

COMMERCIAL VACATION ORDINANCE

WHEREAS, the City of Chicago ("City") is a home rule unit of local government pursuant to Article VII, Section 6 (a) of the 1970 constitution of the State of Illinois and, as such, may exercise any power and perform any function pertaining to its government and affairs; and

WHEREAS, the properties at 722-730 W. Court Place are owned by 725 Randolph LLC (the applicant and beneficiary of the vacation), and the addresses at 732-740 and 723-741 W. Court Place are owned by other, adjacent private property owners (the "Adjacent Owners") ; and

WHEREAS, 725 Randolph LLC, proposes to use the portion of the Street and alley to be vacated herein for a dedicated drive with nonexclusive perpetual easement for all other Adjacent Owners, and with perpetual easement for continued open public pedestrian, and public vehicular access without build over; and

WHEREAS, the City Council of the City of Chicago, after due investigation and consideration, has determined that the nature and extent of the public use and the public interest to be subserved is such as to warrant the vacation of part of public Street and alley, described in the following ordinance; now therefore,

BE IT ORDAINED BY THE CITY COUNCIL OF THE CITY OF CHICAGO:

SECTION 1.**THE NORTH-SOUTH 16-FOOT WIDE PUBLIC ALLEY EAST OF AND ADJOINING LOT 12 IN BLOCK 68 OF CANAL TRUSTEE'S SUBDIVISION OF LOTS AND BLOCKS IN THE SOUTHWEST 1/4 OF SECTION 9, TOWNSHIP 39 NORTH, RANGE 14, EAST OF THE THIRD PRINCIPAL MERIDIAN, RECORDED AUGUST 31, 1848 (ANTE-FIRE), RE-RECORDED APRIL 9, 1872 AS DOCUMENT NO. 23136 AND RE-RECORDED SEPTEMBER 24, 1877 AS DOCUMENT NO. 151607, DESCRIBED AS FOLLOWS: THE WEST 16.00 FEET OF LOT 11 IN BLOCK 68 OF CANAL TRUSTEE'S SUBDIVISION OF LOTS AND BLOCKS IN THE SOUTHWEST 1/4 OF SECTION 9, TOWNSHIP 39 NORTH, RANGE 14, EAST OF THE THIRD PRINCIPAL MERIDIAN, RECORDED AUGUST 31, 1848 (ANTE-FIRE), RE-RECORDED APRIL 9, 1872 AS DOCUMENT NO. 23136 AND RE-RECORDED SEPTEMBER 24, 1877 AS DOCUMENT NO. 151607, ALL IN COOK COUNTY, ILLINOIS.**

ALSO,
THAT PART OF WEST COURT PLACE LYING WEST OF THE EAST LINE OF THE WEST 16.00 FEET OF LOT 11, EXTENDED SOUTH, IN BLOCK 68 OF CANAL TRUSTEE'S SUBDIVISION OF LOTS AND BLOCKS IN THE SOUTHWEST ¼ OF SECTION 9, TOWNSHIP 39 NORTH, RANGE 14, EAST OF THE THIRD PRINCIPAL MERIDIAN, RECORDED AUGUST 31, 1848 (ANTE-FIRE), RE-RECORDED APRIL 9, 1872 AS DOCUMENT NO. 23136 AND RE-RECORDED SEPTEMBER 24, 1877 AS DOCUMENT NO. 151607, AND LYING EAST OF THE EAST LINE OF NORTH HALSTED STREET, EXTENDED SOUTH, AND LYING SOUTH OF THE SOUTH LINE OF LOTS 12 THROUGH 18, INCLUSIVE IN SAID BLOCK 68 AND SOUTH OF AND ADJOINING LOT 5 IN ASSESSOR'S DIVISION OF LOTS 19, 20 AND 21, ALL IN BLOCK 68 OF CANAL TRUSTEE'S

SUBDIVISION OF LOTS AND BLOCKS IN THE SOUTHWEST ¼ OF SECTION 9, TOWNSHIP 39 NORTH, RANGE 14, EAST OF THE THIRD PRINCIPAL MERIDIAN, RECORDED AUGUST 31, 1848 (ANTE-FIRE), RE-RECORDED APRIL 9, 1872 AS DOCUMENT NO. 23136 AND RE-RECORDED SEPTEMBER 24, 1877 AS DOCUMENT NO. 151607, ALL IN COOK COUNTY, ILLINOIS. TOTAL LAND AREA=11,144 SQ. FT.=0.256 ACRE, MORE OR LESS as shaded and legally described by the words HEREBY VACATED on the plat hereto attached as Exhibit A, which drawing for greater clarity, is hereby made a part of this ordinance, be and the same is hereby vacated and closed, inasmuch as the same is no longer required for public use and the public interest will be subserved by such vacations.

SECTION 2. The Commissioner of Transportation is hereby authorized to accept and approve a redevelopment agreement or similar instrument restricting the use and improvement of the public way vacated in Section 1 of this ordinance to a perpetual, non-exclusive dedicated drive with a nonexclusive, perpetual easement for the other Adjacent Owners, and a perpetual easement for continued, unimpeded open public pedestrian and vehicular access without build over, and for such use and improvements that are accessory, as that term is defined in the Chicago Zoning Ordinance, subject to the approval of the Department of Transportation, and the Corporation Counsel as to form and legality.

SECTION 3. The City of Chicago hereby reserves for the benefit of The Peoples Gas Light and Coke Co. an easement to operate, maintain, repair, renew and replace existing underground facilities and to construct new facilities in all of the area to be vacated, with the right of ingress and egress at all times for any and all such purposes. It is further provided that no buildings or other structures shall be erected on said easement herein reserved for The Peoples Gas Light and Coke Co. or other use made of the said area which would interfere with the construction, operation, maintenance, repair, removal, or replacement of said facilities, or the construction of additional facilities. Any future vacation- beneficiary prompted relocation of Peoples Gas facilities lying within the area being vacated will be accomplished by Peoples Gas, and done at the expense of beneficiary of the vacations.

SECTION 4. The City of Chicago hereby reserves for the benefit of Commonwealth Edison, AT&T/SBC and their successors or assigns, a non-exclusive utility easement to operate, maintain, construct, replace and renew overhead wires, poles, and associated equipment and underground conduit, cables, and associated equipment for the transmission and distribution of electrical energy, telephonic and associated services under, over and along the alley and street herein vacated, with the right of ingress and egress. The grade of the vacated public way shall not be altered in a manner so as to interfere with the operation and maintenance of Commonwealth Edison and/or AT&T/SBC facilities. No buildings, permanent structures or obstructions shall be placed over Commonwealth Edison and/or AT&T/SBC facilities without express written release of easement by the respective utility. Any future vacation-beneficiary prompted relocation of Commonwealth Edison and/or AT&T/SBC facilities lying within the area being vacated will be accomplished by Commonwealth Edison, AT&T/SBC and done at the expense of beneficiary of the vacations.

SECTION 5. The City of Chicago hereby reserves the alley and street as herein vacated, as a right of way for an existing Water Department main and appurtenances thereto, and for the installation of any additional water mains and appurtenances which in the future may be

located in the alley and street as herein vacated, and for the maintenance, renewal, and reconstruction of such facilities, with the right of ingress and egress at all times upon reasonable notice. It is further provided that no buildings or other structures shall be erected on the said right of way herein reserved or other use made of said area, which in the judgment of the municipal officials having control of the aforesaid service facilities would interfere with the use, maintenance, renewal, or reconstruction of said facilities, or the construction of additional municipally-owned service facilities. It is further provided that any vacation-beneficiary prompted adjustments to water facilities in the area to be vacated, and the repair, renewal or replacement of any private materials, or private property damaged in the area to be vacated as a result of the City exercising its easement rights shall be done at the beneficiary's expense.

SECTION 6. The City of Chicago hereby reserves the area herein vacated, as a right of way for existing Water Department sewers and sewer structures, for the installation of any additional sewers, sewer structures and appurtenances now located, or which in the future may be located in the alley and street as herein vacated, and for the maintenance, renewal and reconstruction of such facilities. It is also provided that, the City shall have 24 hour access to the area to be vacated; that no buildings or other permanent structures shall be erected on said right of way herein reserved, or other use made of said area, which in the sole discretion and judgment of the respective municipal officials having control of the aforesaid service facilities, would interfere with the use, maintenance, renewal, or reconstruction of said facilities, or the construction of additional municipally-owned service facilities; and that all sewers structures shall be exposed to grade. It is further provided that any vacation-beneficiary prompted adjustments to sewer facilities in the area to be vacated; and the repair, renewal or replacement of any private materials, or private property damaged in the area to be vacated as a result of the City exercising its easement rights shall be done at the expense of the beneficiary of the vacations.

SECTION 7. The vacation herein provided for is made upon the express condition that within 180 days after the passage of this ordinance, the 725 Randolph LLC shall deposit in the City Treasury of the City of Chicago, a sum sufficient to defray the costs of removing paving and curb returns and constructing sidewalk and curb at the entrance to those parts of the alley and street hereby vacated, in accordance with current Department of Transportation Construction Guidelines for construction of public way.

SECTION 8. The vacation herein provided for is made upon the express condition that within 180 days after the passage of this ordinance, 725 Randolph LLC shall pay or cause to be paid to the City of Chicago as compensation for the benefits which will accrue to the owner of the property abutting said part of public street and alley hereby vacated the sum _____ dollars ($), which sum in the judgment of this body will be equal to such benefits.

SECTION 9. The vacation herein provided for is made upon the express condition that within 180 days after the passage of this ordinance, 725 Randolph LLC shall file or cause to be filed for record in the Office of the Recorder of Deeds of Cook County, Illinois, a certified copy of this ordinance and attached plat, together with a redevelopment agreement complying with Section 2 of this ordinance as approved by the Corporation Counsel, and a full size plat approved by the Department of Transportation / Superintendent of Maps & Plats.

SECTION 10. This ordinance shall take effect and be in force from and after its passage. The vacations shall take effect and be in force from and after recording.

Vacations Approved:

Rebekah Scheinfeld
Commissioner of Transportation

Approved as to Form and Legality

Richard Wendy
Deputy Corporation Counsel

Honorable Walter Burnett, Jr.
Alderman, 27th Ward

EXHIBIT "A"

PLAT OF VACATION

The North-South 16-foot wide public alley east of and adjoining Lot 12 in Block 68 of Canal Trustee's Subdivision of Lots and Blocks in the Southwest ¼ of Section 9, Township 39 North, Range 14, East of the Third Principal Meridian, recorded August 31, 1848 (Ante-Fire), Re-recorded April 9, 1872 as Document No. 23136 and Re-recorded September 24, 1877 as Document No. 151607, described as follows: The West 16.00 Feet of Lot 11 in Block 68 of Canal Trustee's Subdivision of Lots and Blocks in the Southwest ¼ of Section 9, Township 39 North, Range 14, East of the Third Principal Meridian, recorded August 31, 1848 (Ante-Fire), Re-recorded April 9, 1872 as Document No. 23136 and Re-recorded September 24, 1877 as Document No. 151607, all in Cook County, Illinois.

Also,

That part of West Court Place lying west of the east line of the west 16.00 Feet of Lot 11, extended south, in Block 68 of Canal Trustee's Subdivision of Lots and Blocks in the Southwest ¼ of Section 9, Township 39 North, Range 14, East of the Third Principal Meridian, recorded August 31, 1848 (Ante-Fire), Re-recorded April 9, 1872 as Document No. 23136 and Re-recorded September 24, 1877 as Document No. 151607, and lying east of the east line of North Halsted Street, extended south, and lying south of the south line of Lots 12 through 18, inclusive in said Block 68 and south of and adjoining Lot 5 in Assessor's Division of Lots 19, 20 and 21, all in Block 68 of Canal Trustee's Subdivision of Lots and Blocks in the Southwest ¼ of Section 9, Township 39 North, Range 14, East of the Third Principal Meridian, recorded August 31, 1848 (Ante-Fire), Re-recorded April 9, 1872 as Document No. 23136 and Re-recorded September 24, 1877 as Document No. 151607, all in Cook County, Illinois.

Total Land Area=11,144 sq. ft.=0.256 acre, more or less

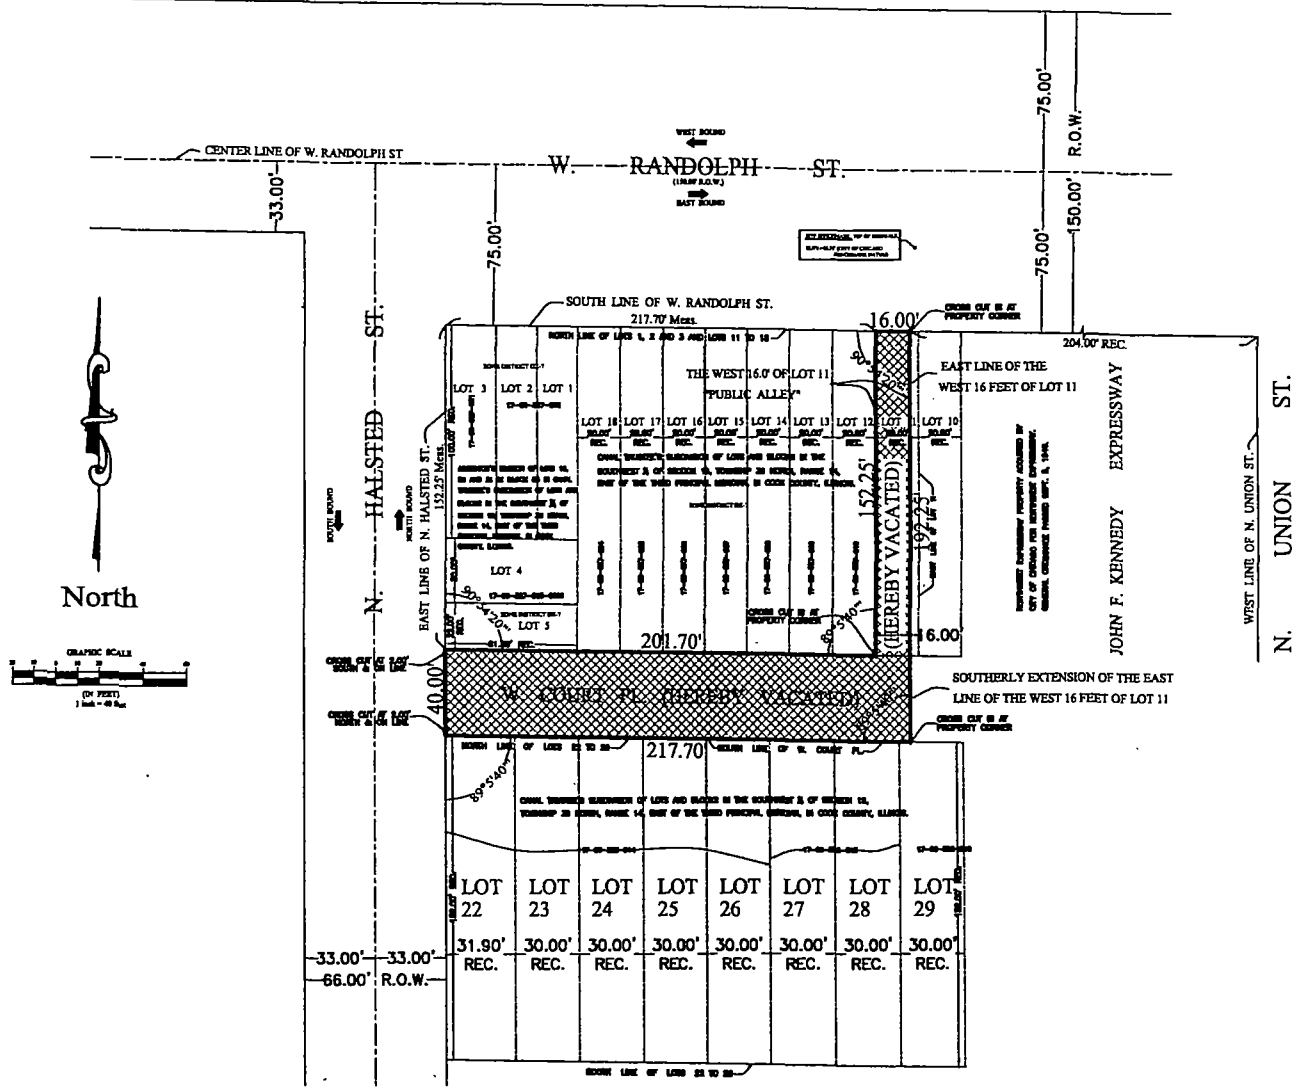

SURVEY NOTES.
NOTE R.&M. DENOTES RECORD AND MEASURED DISTANCES RESPECTIVELY.
ALL DIMENSIONS AND ANGLES ARE AS MEASURED ON THE FIELD
NO DIMENSIONS SHOULD BE ASSUMED BY SCALE MEASUREMENTS UPON THE PLAT FOR BUILDING LINES, EASEMENTS AND OTHER RESTRICTIONS NOT SHOWN HEREON, REFER TO YOUR DEED, TITLE POLICY AND LOCAL ZONING ORDINANCE, ETC.
UNLESS OTHERWISE NOTED HEREON, THE BEARING BASIS, ELEVATION DATUM AND COORDINATE DATUM IF USED IS ASSUMED

THE ZONING CLASSIFICATION OF THE PROPERTY SHOWN HEREON IS DX-7 AS DELINEATED ON THE CITY OF CHICAGO , DEPARTMENT OF ZONING WEBSITE.
THE SURVEYOR HAS NOT RESEARCHED THE APPLICABLE ZONING, BUILDING CODES, SETBACK OR SPECIFIC USES ALLOWED WITHIN THIS ZONING CLASSIFICATION CONTACT THE CITY OF CHICAGO.
DEPARTMENT OF ZONING, CITY HALL, 121 NORTH LASALLE STREET, ROOM 905, CHICAGO, ILLINOIS, (312) 744-5777, FOR CERTIFICATION, VERIFICATION AND SPECIFIC MATTERS PERTAINING TO THE ABOVE NOTED ZONING CLASSIFICATION.

DATE OF COMPLETION OF FIELDWORK: AUGUST 07, 2013

LINETYPES USED:	DESCRIPTION
ACAD_ISO09W100	SOLID LINE (Property Line, Street Lines, Lot Lines)
CENTER	LONG DASH SHORT (Street Center Lines, Lot Lines)
DASHED	SHORT DASH
HOLD	DOTS(SQ)
HATCH	NET (Area being Vacated)

FILEPATH\NAME
Autodesk Land Desktop(Project:81321):[Z:\RESURVE\81321\dwg\81321.dwg]

CDOT# 09-27-13-3635

PROFESSIONAL LAND SURVEYOR
ZBIGNIEW DOMOZYCH
035-003758
CHICAGO ILLINOIS
STATE OF ILLINOIS

June 17, 2014

PREPARED FOR:
MICHAEL EZGUR
EASY PARK, LLC
500 SKOKIE BLVD., SUITE 200
NORTHBROOK, ILLINOIS 60062

SURVEYOR'S CERTIFICATE

The above described property was surveyed by M M Surveying Company, Inc., under the supervision of ZBIGNIEW DOMOZYCH, an Illinois Professional Land Surveyor, and the plat hereon drawn is a correct representation of said survey, all distances are shown in feet and decimal parts thereof.

Containing 11,144 sq. ft.= 0.256 acre, more or less.

This professional service conforms to the current Illinois Minimum Standard for Boundary Survey.
Given under my hand and seal at CHICAGO, ILLINOIS, this 24 day of APRIL A. D. 2014.

BY: Z. Domozych
ILLINOIS PROFESSIONAL LAND SURVEYOR NO. 35-3758
LIC. EXP. 11/30/2014

MM SURVEYING CO., INC.
5812 W. EDGGIN'S AVENUE
CHICAGO, ILLINOIS 60630
PROFESSIONAL DESIGN FIRM NO. 184-003233
PHONE: 773/282-5900
FAX: 773/282-9424

DRAWING NO. 81321
SCALE 1 in. : 40 ft.