City of Chicago
Office of the City Clerk

City Hall
121 North LaSalle Street
Room 107
Chicago, IL 60602
www.chicityclerk.com

Legislation Referred to Committees at the Chicago City Council Meeting
11/5/2014
Section 3c - Aldermanic Introductions Regarding Unclassified Matters

	File #	Title	Sponsor(s)	Committee Referral
4-60-022 Allow Alcoholic Liquor				
1	O2014-8837	Amendment of Municipal Code Section 4-60-022 (27.392) to allow additional alcoholic liquor licenses on portion(s) of N Halsted St	Reilly (42)	License
Alley Access Barrier(s)				
2	O2014-8890	Exemption from physical barrier requirement for commercial driveway alley access for 1520 -- 1522 W Huron LLC	Moreno (1)	Transportation
3	O2014-8892	Exemption from physical barrier requirement for commercial driveway alley access for Shakespeare 2900 LLC	Moreno (1)	Transportation
4	O2014-8826	Exemption from physical barrier requirement for commercial driveway alley access for Three Chickens LLC - 4601-4611 S Michigan Ave	Dowell (3)	Transportation
5	O2014-8827	Exemption from physical barrier requirement for commercial driveway alley access for Three Chickens LLC - 4636-4652 S Wabash Ave	Dowell (3)	Transportation
6	O2014-8832	Exemption from physical barrier requirement for commercial driveway alley access for Rots Express Learning Center	Harris (8)	Transportation
7	O2014-8823	Exemption from physical barrier requirement for commercial driveway alley access for P&P Auto Repair and Tire, Inc.	Foulkes (15)	Transportation
8	O2014-8870	Exemption from physical barrier requirement for commercial driveway alley access for Ashraf Arman of South Chicago Auto Group, Inc.	Thomas (17)	Transportation
9	O2014-8835	Exemption from physical barrier requirement for commercial driveway alley access for Gads Hill Center	Lane (18)	Transportation
10	O2014-8839	Exemption from physical barrier requirement for commercial driveway alley access for Car One Auto, Inc.	Cochran (20)	Transportation
11	O2014-8831	Exemption from physical barrier requirement for commercial driveway alley access for My Rea Properties LLC	Mell (33)	Transportation
12	O2014-8833	Exemption from physical barrier requirement for commercial driveway alley access for Addison Auto Glass, Inc.	Sposato (36)	Transportation
13	O2014-8840	Exemption from physical barrier requirement for commercial driveway alley access for 4710 N Ravenswood Ave	Pawar (47)	Transportation

	File #	Title	Sponsor(s)	Committee Referral
Awning(s)				
14	O2014-8979	Awning(s) for Mango Market	Moreno (1)	Transportation
15	O2014-8982	Awning(s) for Morden Dental on Division	Moreno (1)	Transportation
16	O2014-8990	Awning(s) for Output	Moreno (1)	Transportation
17	O2014-8992	Awning(s) for Red Square	Moreno (1)	Transportation
18	O2014-8994	Awning(s) for Dunkin Donuts	Fioretti (2)	Transportation
19	O2014-8996	Awning(s) for Peet's Coffee & Tea	Fioretti (2)	Transportation
20	O2014-9002	Awning(s) for Hyde Park Hair Salon	Burns (4)	Transportation
21	O2014-9007	Awning(s) for Essential Elements Chicago Ltd.	Harris (8)	Transportation
22	O2014-9011	Awning(s) for East Lake Management & Development Corp.	Pope (10)	Transportation
23	O2014-9015	Awning(s) for Bridgeport Coffee House, Inc.	Balcer (11)	Transportation
24	O2014-9019	Awning(s) for Tenorio Tire Shop, Inc.	Cardenas (12)	Transportation
25	O2014-9030	Awning(s) for Carniceria La Gloria	Burke (14)	Transportation
26	O2014-9036	Awning(s) for Costa Azul Travel	Foulkes (15)	Transportation
27	O2014-9040	Awning(s) for Los Altos	Cochran (20)	Transportation
28	O2014-9044	Awning(s) for Danny's Pizza	Munoz (22)	Transportation
29	O2014-9054	Awning(s) for Varela Grocery	Munoz (22)	Transportation
30	O2014-9057	Awning(s) for Best Choice Oriental Grocery, Inc.	Solis (25)	Transportation
31	O2014-9061	Awning(s) for Peet's Coffee & Tea	Solis (25)	Transportation
32	O2014-9063	Awning(s) for Humboldt Liquors	Maldonado (26)	Transportation
33	O2014-9067	Awning(s) for Joyful Noise Christian Daycare, Inc. No. 2	Maldonado (26)	Transportation
34	O2014-9072	Awning(s) for Castillo Auto Repair, Inc.	Burnett (27)	Transportation
35	O2014-9076	Awning(s) for Matchbox, The	Burnett (27)	Transportation
36	O2014-9079	Awning(s) for Soho House Chicago	Burnett (27)	Transportation
37	O2014-9085	Awning(s) for Topo Gigio Ristorante	Burnett (27)	Transportation
38	O2014-9088	Awning(s) for Jimmy G's	Ervin (28)	Transportation
39	O2014-9092	Awning(s) for RS Retail LLC	Ervin (28)	Transportation
40	O2014-9096	Awning(s) for Central Bark Doggy Day Care	Reboyras (30)	Transportation
41	O2014-9100	Awning(s) for Chicago by Night	Reboyras (30)	Transportation
42	O2014-9103	Awning(s) for Belmont Barbershop Ltd., The	Waguespack (32)	Transportation
43	O2014-9106	Awning(s) for Belport Associates LLC	Waguespack (32)	Transportation
44	O2014-9109	Awning(s) for Lenz Design, Inc.	Waguespack (32)	Transportation
45	O2014-9112	Awning(s) for Twin Shores Management	Waguespack (32)	Transportation

	File #	Title	Sponsor(s)	Committee Referral
46	O2014-9115	Awning(s) for Vintage Charm, Inc.	Waguespack (32)	Transportation
47	O2014-9120	Awning(s) for 4949 N Kedzie LLC	Mell (33)	Transportation
48	O2014-9123	Awning(s) for El Charro Restaurant, Inc.	Colón (35)	Transportation
49	O2014-9124	Awning(s) for Cafe Europa, Inc.	Sposato (36)	Transportation
50	O2014-9127	Awning(s) for Orlic Plumbing & Heating Co.	Laurino (39)	Transportation
51	O2014-9128	Awning(s) for Pro Computers LLC	O'Connor (40)	Transportation
52	O2014-9133	Awning(s) for Teaser's Pub	O'Connor (41)	Transportation
53	O2014-9137	Awning(s) for Corner Bakery Cafe	Reilly (42)	Transportation
54	O2014-9139	Awning(s) for Frontera Grill/Topolobampo	Reilly (42)	Transportation
55	O2014-9157	Awning(s) for Gruen Galleries	Reilly (42)	Transportation
56	O2014-9158	Awning(s) for Park Place Condo Assn.	Reilly (42)	Transportation
57	O2014-9160	Awning(s) for Salvatore Ferragamo	Reilly (42)	Transportation
58	O2014-9168	Awning(s) for Gibsons LLC	Reilly (42)	Transportation
59	O2014-9172	Awning(s) for Shay Chicago	Reilly (42)	Transportation
60	O2014-9173	Awning(s) for Smithfield Properties XVII/State & Washington LLC	Reilly (42)	Transportation
61	O2014-9177	Awning(s) for Stout Barrel House and Galley	Reilly (42)	Transportation
62	O2014-9178	Awning(s) for Tre Soldi	Reilly (42)	Transportation
63	O2014-9181	Awning(s) for Troquet River North	Reilly (42)	Transportation
64	O2014-9184	Awning(s) for Starbucks Coffee No. 2515	Smith (43)	Transportation
65	O2014-9188	Awning(s) for Big Cheese Wrigleyville LLC, The	Tunney (44)	Transportation
66	O2014-9195	Awning(s) for Mad River Bar & Grille	Tunney (44)	Transportation
67	O2014-9199	Awning(s) for Panera Cares	Tunney (44)	Transportation
68	O2014-9203	Awning(s) for Wow Bao	Tunney (44)	Transportation
69	O2014-9208	Awning(s) for Wrigleyview Cleaners	Tunney (44)	Transportation
70	O2014-9212	Awning(s) for Yofresh, Inc.	Tunney (44)	Transportation
71	O2014-9215	Awning(s) for PB Maltz LLC	Arena (45)	Transportation
72	O2014-9216	Awning(s) for Aroy Thai Restaurant	Pawar (47)	Transportation
73	O2014-9219	Awning(s) for Co Co Vietnamese Sandwiches, Inc.	Pawar (47)	Transportation
Canopy(s)				
74	O2014-8958	Canopy(s) for Hyde Park Bank & Trust Co.	Burns (4)	Transportation
75	O2014-8961	Canopy(s) for Opyt Funeral Home	Pope (10)	Transportation
76	O2014-8964	Canopy(s) for West Lawn Foods	Quinn (13)	Transportation
77	O2014-8966	Canopy(s) for El Tarasco	Burke (14)	Transportation
78	O2014-8968	Canopy(s) for Miska's	Munoz (22)	Transportation

	File #	Title	Sponsor(s)	Committee Referral
79	O2014-8971	Canopy(s) for Aldi, Inc. No. 53	Zalewski (23)	Transportation
80	O2014-8973	Canopy(s) for Dalmares Produce, Inc.	Solis (25)	Transportation
81	O2014-8974	Canopy(s) for Armour & Swift	Burnett (27)	Transportation
82	O2014-8976	Canopy(s) for Peoria Partners LLC	Burnett (27)	Transportation
83	O2014-8983	Canopy(s) for Chicago Sweatlodge	Suarez (31)	Transportation
84	O2014-8985	Canopy(s) for Mr. Pollo	Suarez (31)	Transportation
85	O2014-8988	Canopy(s) for Dinosaur Bar-B-Que	Waguespack (32)	Transportation
86	O2014-8989	Canopy(s) for Ada's Market & Deli	O'Connor (41)	Transportation
87	O2014-8991	Canopy(s) for Leo's Furniture & Upholstery	O'Connor (41)	Transportation
88	O2014-8997	Canopy(s) for Barneys New York	Reilly (42)	Transportation
89	O2014-8999	Canopy(s) for Caspian Oriental Rugs	Reilly (42)	Transportation
90	O2014-9001	Canopy(s) for Mark Twain Hotel	Reilly (42)	Transportation
91	O2014-9004	Canopy(s) for Metropolitan Life Insurance Company	Reilly (42)	Transportation
92	O2014-9006	Canopy(s) for Michigan Plaza LLC	Reilly (42)	Transportation
93	O2014-9082	Canopy(s) for Northwestern Memorial Hospital	Reilly (42)	Transportation
94	O2014-9086	Canopy(s) for Talbott Hotel, The	Reilly (42)	Transportation
95	O2014-9090	Canopy(s) for Walgreens No. 07054	Reilly (42)	Transportation
96	O2014-9093	Canopy(s) for Walgreens No. 07630	Reilly (42)	Transportation
97	O2014-9095	Canopy(s) for Walgreens No. 09001	Reilly (42)	Transportation
98	O2014-9097	Canopy(s) for Whitney Condo Assn., The	Reilly (42)	Transportation
99	O2014-9099	Canopy(s) for 860 Lake Shore Drive Trust	Reilly (42)	Transportation
100	O2014-9102	Canopy(s) for Celtic Crown	Pawar (47)	Transportation
101	O2014-9107	Canopy(s) for A&T Pancake House	Moore (49)	Transportation
Donation of City Vehicle(s)				
102	O2014-8844	Donation of City vehicle to City of Cuitzeo Del Porvenir, Michoacan, Mexico	Cardenas (12)	Finance
Grant(s) of Privilege				
103	O2014-8986	Grant(s) of privilege in public way for Fifty/50, The	Moreno (1)	Transportation
104	O2014-8998	Grant(s) of privilege in public way for Owen & Engine - balconies	Moreno (1)	Transportation
105	O2014-9000	Grant(s) of privilege in public way for Owen & Engine - light fixtures	Moreno (1)	Transportation
106	O2014-9003	Grant(s) of privilege in public way for Standard Bar & Grill	Moreno (1)	Transportation
107	O2014-9009	Grant(s) of privilege in public way for Americana Submarine	Fioretti (2)	Transportation

Legislation Referred to Committees at the Chicago City Council Meeting
11/5/2014
Section 3c - Aldermanic Introductions Regarding Unclassified Matters

	File #	Title	Sponsor(s)	Committee Referral
108	O2014-9010	Grant(s) of privilege in public way for Dunkin Donuts	Fioretti (2)	Transportation
109	O2014-9013	Grant(s) of privilege in public way for Go Grocers Chicago	Fioretti (2)	Transportation
110	O2014-9014	Grant(s) of privilege in public way for Orlando	Fioretti (2)	Transportation
111	O2014-9020	Grant(s) of privilege in public way for Peet's Coffee & Tea	Fioretti (2)	Transportation
112	O2014-9027	Grant(s) of privilege in public way for Alice's Bar B Que	Dowell (3)	Transportation
113	O2014-9029	Grant(s) of privilege in public way for Jewel Food Store No. 3345	Dowell (3)	Transportation
114	O2014-9035	Grant(s) of privilege in public way for Hyde Park Currency Exchange, Inc.	Burns (4)	Transportation
115	O2014-9051	Grant(s) of privilege in public way for University of Chicago, The - Privilege no. 1089206	Hairston (5)	Transportation
116	O2014-9052	Grant(s) of privilege in public way for University of Chicago, The - Privilege No. 1089207	Hairston (5)	Transportation
117	O2014-9055	Grant(s) of privilege in public way for University of Chicago, The - File No. 11	Hairston (5)	Transportation
118	O2014-9059	Grant(s) of privilege in public way for University of Chicago, The	Hairston (5)	Transportation
119	O2014-9062	Grant(s) of privilege in public way for 71st & Jeffery Loans	Hairston (5)	Transportation
120	O2014-9080	Grant(s) of privilege in public way for New 75th & Cottage Currency Exchange, Inc.	Sawyer (6)	Transportation
121	O2014-9083	Grant(s) of privilege in public way for Shop-N-Save	Sawyer (6)	Transportation
122	O2014-9089	Grant(s) of privilege in public way for Orbit	Harris (8)	Transportation
123	O2014-9094	Grant(s) of privilege in public way for Fashion Gear, Inc.	Beale (9)	Transportation
124	O2014-9098	Grant(s) of privilege in public way for Opyt Funeral Home - light fixtures	Pope (10)	Transportation
125	O2014-9101	Grant(s) of privilege in public way for Opyt Funeral Home - sign	Pope (10)	Transportation
126	O2014-9104	Grant(s) of privilege in public way for Stony Island Reclamation Co.	Pope (10)	Transportation
127	O2014-9111	Grant(s) of privilege in public way for Jewel Food Store No. 2500	Balcer (11)	Transportation
128	O2014-9113	Grant(s) of privilege in public way for University Common V Condo Assn.	Balcer (11)	Transportation
129	O2014-9117	Grant(s) of privilege in public way for University Commons VI Condo Assn.	Balcer (11)	Transportation
130	O2014-9129	Grant(s) of privilege in public way for Apocalipsis Nocturnal	Cardenas (12)	Transportation
131	O2014-9132	Grant(s) of privilege in public way for Carniceria Aguascalientes	Cardenas (12)	Transportation

Legislation Referred to Committees at the Chicago City Council Meeting
11/5/2014
Section 3c - Aldermanic Introductions Regarding Unclassified Matters

	File #	Title	Sponsor(s)	Committee Referral
132	O2014-9136	Grant(s) of privilege in public way for Walgreens No. 1503	Cardenas (12)	Transportation
133	O2014-9141	Grant(s) of privilege in public way for Value Pawn	Burke (14)	Transportation
134	O2014-9142	Grant(s) of privilege in public way for Parkside Food Store, Inc.	Thomas (17)	Transportation
135	O2014-9143	Grant(s) of privilege in public way for Rainbow Grocery - light fixture	Thomas (17)	Transportation
136	O2014-9144	Grant(s) of privilege in public way for Rainbow Grocery - fire shutter	Thomas (17)	Transportation
137	O2014-9145	Grant(s) of privilege in public way for Stewart Liquors, Inc. - light fixtures	Thomas (17)	Transportation
138	O2014-9146	Grant(s) of privilege in public way for Stewart Liquors, Inc. - security cameras	Thomas (17)	Transportation
139	O2014-9147	Grant(s) of privilege in public way for Sunburst Food & Liquor, Inc. - light fixtures	Thomas (17)	Transportation
140	O2014-9149	Grant(s) of privilege in public way for Sunburst Food & Liquor, Inc. - security camera	Thomas (17)	Transportation
141	O2014-9151	Grant(s) of privilege in public way for Sunburst Food & Liquor, Inc. - sign	Thomas (17)	Transportation
142	O2014-9167	Grant(s) of privilege in public way for Goldblatts of Chicago Limited Partnership	Cochran (20)	Transportation
143	O2014-9180	Grant(s) of privilege in public way for South East Chicago Commission - planter - 6351 S Cottage Grove Ave	Cochran (20)	Transportation
144	O2014-9183	Grant(s) of privilege in public way for South East Commission - planter - 6359 S Cottage Grove Ave	Cochran (20)	Transportation
145	O2014-9187	Grant(s) of privilege in public way for South East Chicago Commission - planter - 6349 S Cottage Grove Ave	Cochran (20)	Transportation
146	O2014-9192	Grant(s) of privilege in public way for South East Chicago Commission - planter - 6338 S Cottage Grove Ave	Cochran (20)	Transportation
147	O2014-9194	Grant(s) of privilege in public way for South East Chicago Commission - planter - 6419 S Cottage Grove Ave	Cochran (20)	Transportation
148	O2014-9197	Grant(s) of privilege in public way for South East Chicago Commission - planter - 6420 S Cottage Grove Ave	Cochran (20)	Transportation
149	O2014-9202	Grant(s) of privilege in public way for South East Chicago Commission - planter -6458 S Cottage Grove Ave	Cochran (20)	Transportation
150	O2014-9205	Grant(s) of privilege in public way for South East Chicago Commission - planter - 6459 S Cottage Grove Ave	Cochran (20)	Transportation
151	O2014-9209	Grant(s) of privilege in public way for South East Chicago Commission - planter - 6550 S Cottage Grove Ave	Cochran (20)	Transportation

	File #	Title	Sponsor(s)	Committee Referral
152	O2014-9211	Grant(s) of privilege in public way for South East Chicago Commission - planter - 806 E 67th St	Cochran (20)	Transportation
153	O2014-9213	Grant(s) of privilege in public way for South East Chicago Commission - planter - 806 E 64th St	Cochran (20)	Transportation
154	O2014-9217	Grant(s) of privilege in public way for Cremeria Santa Maria, Inc.	Munoz (22)	Transportation
155	O2014-9218	Grant(s) of privilege in public way for Miska's	Munoz (22)	Transportation
156	O2014-9220	Grant(s) of privilege in public way for Firestone	Zalewski (23)	Transportation
157	O2014-9222	Grant(s) of privilege in public way for 15th St Food Mart	Chandler (24)	Transportation
158	O2014-9224	Grant(s) of privilege in public way for Peet's Coffee & Tea	Solis (25)	Transportation
159	O2014-9226	Grant(s) of privilege in public way for Rosalina Reyes - staircases	Solis (25)	Transportation
160	O2014-9227	Grant(s) of privilege in public way for Rosalina Reyes - occupation of space	Solis (25)	Transportation
161	O2014-9229	Grant(s) of privilege in public way for Randolph Adventures, Inc.	Burnett (27)	Transportation
162	O2014-9230	Grant(s) of privilege in public way for Salvation Army Thrift Store, The	Burnett (27)	Transportation
163	O2014-9231	Grant(s) of privilege in public way for Westend Bar & Grill	Burnett (27)	Transportation
164	O2014-9234	Grant(s) of privilege in public way for Family Dollar Store No. 6618	Ervin (28)	Transportation
165	O2014-9236	Grant(s) of privilege in public way for Jimmy G's	Ervin (28)	Transportation
166	O2014-9237	Grant(s) of privilege in public way for Lake & Cicero, Inc. - light fixtures	Ervin (28)	Transportation
167	O2014-9239	Grant(s) of privilege in public way for Lake & Cicero, Inc. - security cameras	Ervin (28)	Transportation
168	O2014-9241	Grant(s) of privilege in public way for Madison Food Mart, Inc.	Ervin (28)	Transportation
169	O2014-9244	Grant(s) of privilege in public way for Tony's Chinese & American Restaurant	Graham (29)	Transportation
170	O2014-9247	Grant(s) of privilege in public way for BFS Retail & Commercial Operations LLC	Reboyras (30)	Transportation
171	O2014-9248	Grant(s) of privilege in public way for SHELL	Reboyras (30)	Transportation
172	O2014-9250	Grant(s) of privilege in public way for Diversey & Cicero SHELL	Suarez (31)	Transportation
173	O2014-9255	Grant(s) of privilege in public way for DePaul University - conduit	Waguespack (32)	Transportation
174	O2014-9257	Grant(s) of privilege in public way for DePaul University - manhole	Waguespack (32)	Transportation
175	O2014-9264	Grant(s) of privilege in public way for Dinosaur Bar-B-Que	Waguespack (32)	Transportation

	File #	Title	Sponsor(s)	Committee Referral
176	O2014-9266	Grant(s) of privilege in public way for Firestone	Waguespack (32)	Transportation
177	O2014-9268	Grant(s) of privilege in public way for Go Grocer No. 1	Waguespack (32)	Transportation
178	O2014-9270	Grant(s) of privilege in public way for Lakeview Chamber of Commerce	Waguespack (32)	Transportation
179	O2014-9273	Grant(s) of privilege in public way for Mario's Place Barber Shop	Waguespack (32)	Transportation
180	O2014-9276	Grant(s) of privilege in public way for Roscoe Village Neighbors	Waguespack (32)	Transportation
181	O2014-9278	Grant(s) of privilege in public way for Vintage Charm, Inc.	Waguespack (32)	Transportation
182	O2014-9285	Grant(s) of privilege in public way for Family Dollar Store No. 7056 - light fixture	Austin (34)	Transportation
183	O2014-9287	Grant(s) of privilege in public way for Family Dollar Store No. 7056 - signs	Austin (34)	Transportation
184	O2014-9288	Grant(s) of privilege in public way for Family Dollar No. 2465	Austin (34)	Transportation
185	O2014-9291	Grant(s) of privilege in public way for Raymond's Tacos No. 3	Colón (35)	Transportation
186	O2014-9292	Grant(s) of privilege in public way for Walgreens No. 1495	Colón (35)	Transportation
187	O2014-9294	Grant(s) of privilege in public way for Montclare Dialysis	Sposato (36)	Transportation
188	O2014-9026	Grant(s) of privilege in public way for Detail Accouting & Tax Service, Inc.	O'Connor (40)	Transportation
189	O2014-9031	Grant(s) of privilege in public way for 5077 Kiko Meat Market	O'Connor (40)	Transportation
190	O2014-9037	Grant(s) of privilege in public way for Archie's Precious Metals, Inc.	O'Connor (41)	Transportation
191	O2014-9039	Grant(s) of privilege in public way for Don Juan	O'Connor (41)	Transportation
192	O2014-9042	Grant(s) of privilege in public way for Edison Park Bowl	O'Connor (41)	Transportation
193	O2014-9045	Grant(s) of privilege in public way for Go 24-7 Fitness, Inc.	O'Connor (41)	Transportation
194	O2014-9047	Grant(s) of privilege in public way for Harry Alter Co.	O'Connor (41)	Transportation
195	O2014-9048	Grant(s) of privilege in public way for If An Elephant Can Paint, Inc.	O'Connor (41)	Transportation
196	O2014-9049	Grant(s) of privilege in public way for Sports and Ortho Physical Therapy	O'Connor (41)	Transportation
197	O2014-9064	Grant(s) of privilege in public way for Blackwood BBQ	Reilly (42)	Transportation
198	O2014-9066	Grant(s) of privilege in public way for Caffe Rom	Reilly (42)	Transportation
199	O2014-9069	Grant(s) of privilege in public way for Cort Furniture Rental Corp.	Reilly (42)	Transportation
200	O2014-9071	Grant(s) of privilege in public way for Doc B's	Reilly (42)	Transportation

Legislation Referred to Committees at the Chicago City Council Meeting
11/5/2014
Section 3c - Aldermanic Introductions Regarding Unclassified Matters

	File #	Title	Sponsor(s)	Committee Referral
201	O2014-9074	Grant(s) of privilege in public way for Forever 21	Reilly (42)	Transportation
202	O2014-9077	Grant(s) of privilege in public way for Fred Lev Com	Reilly (42)	Transportation
203	O2014-9110	Grant(s) of privilege in public way for GG. Dr. LLC	Reilly (42)	Transportation
204	O2014-9118	Grant(s) of privilege in public way for Hotel Allegro	Reilly (42)	Transportation
205	O2014-9121	Grant(s) of privilege in public way for Interpark	Reilly (42)	Transportation
206	O2014-9122	Grant(s) of privilege in public way for J.B. Realty	Reilly (42)	Transportation
207	O2014-9125	Grant(s) of privilege in public way for Lancaster Condo Assn., The	Reilly (42)	Transportation
208	O2014-9126	Grant(s) of privilege in public way for Lids No. 6423	Reilly (42)	Transportation
209	O2014-9130	Grant(s) of privilege in public way for MCP ENV Chicago LLC	Reilly (42)	Transportation
210	O2014-9135	Grant(s) of privilege in public way for Music and Dance Theater Chicago - vault	Reilly (42)	Transportation
211	O2014-9138	Grant(s) of privilege in public way for Music and Dance Theater Chicago - trench	Reilly (42)	Transportation
212	O2014-9159	Grant(s) of privilege in public way for New Line	Reilly (42)	Transportation
213	O2014-9161	Grant(s) of privilege in public way for Office Depot, Inc.	Reilly (42)	Transportation
214	O2014-9163	Grant(s) of privilege in public way for Paris Club Bistro & Bar/Studio Paris/Ramen-San	Reilly (42)	Transportation
215	O2014-9165	Grant(s) of privilege in public way for Potash Bros, Inc.	Reilly (42)	Transportation
216	O2014-9169	Grant(s) of privilege in public way for Rock Bottom Restaurant & Brewery	Reilly (42)	Transportation
217	O2014-9170	Grant(s) of privilege in public way for Salvatore Ferragamo	Reilly (42)	Transportation
218	O2014-9171	Grant(s) of privilege in public way for Tre Soldi	Reilly (42)	Transportation
219	O2014-9174	Grant(s) of privilege in public way for Walgreens No. 211 - light fixtures	Reilly (42)	Transportation
220	O2014-9176	Grant(s) of privilege in public way for Walgreens No. 211 - signs	Reilly (42)	Transportation
221	O2014-9185	Grant(s) of privilege in public way for Walgreens No. 1375	Reilly (42)	Transportation
222	O2014-9189	Grant(s) of privilege in public way for Walgreen No. 3072	Reilly (42)	Transportation
223	O2014-9191	Grant(s) of privilege in public way for Walgreen No. 01068	Reilly (42)	Transportation
224	O2014-9193	Grant(s) of privilege in public way for Walgreen No. 02340	Reilly (42)	Transportation
225	O2014-9196	Grant(s) of privilege in public way for Walgreen No. 07630 - light fixtures	Reilly (42)	Transportation

	File #	Title	Sponsor(s)	Committee Referral
226	O2014-9198	Grant(s) of privilege in public way for Walgreen No. 07630 - signs	Reilly (42)	Transportation
227	O2014-9201	Grant(s) of privilege in public way for Walgreen No. 09001	Reilly (42)	Transportation
228	O2014-9204	Grant(s) of privilege in public way for 111 West Wacker Partners LLC	Reilly (42)	Transportation
229	O2014-9206	Grant(s) of privilege in public way for 300 W Hubbard Limited Partners	Reilly (42)	Transportation
230	O2014-9207	Grant(s) of privilege in public way for 444 North Wells	Reilly (42)	Transportation
231	O2014-9210	Grant(s) of privilege in public way for 445 North Wells Limited Partnership	Reilly (42)	Transportation
232	O2014-9214	Grant(s) of privilege in public way for 535 N. Michigan Ave. Condo Assn.	Reilly (42)	Transportation
233	O2014-9253	Grant(s) of privilege in public way for Acadia Second City 843-845 West Armitage LLC	Smith (43)	Transportation
234	O2014-9254	Grant(s) of privilege in public way for Covent Hotel	Smith (43)	Transportation
235	O2014-9256	Grant(s) of privilege in public way for Gemini Bistro	Smith (43)	Transportation
236	O2014-9258	Grant(s) of privilege in public way for La Salle Street Church	Smith (43)	Transportation
237	O2014-9262	Grant(s) of privilege in public way for Lincoln Elementary School - guardrail	Smith (43)	Transportation
238	O2014-9263	Grant(s) of privilege in public way for Lincoln Elementary School - trench	Smith (43)	Transportation
239	O2014-9267	Grant(s) of privilege in public way for Massage Envy Spa	Smith (43)	Transportation
240	O2014-9271	Grant(s) of privilege in public way for Walgreens No. 249 - light fixtures	Smith (43)	Transportation
241	O2014-9272	Grant(s) of privilege in public way for Walgreens No. 249 - signs	Smith (43)	Transportation
242	O2014-9282	Grant(s) of privilege in public way for Big Cheese Wrigleyville LLC, The	Tunney (44)	Transportation
243	O2014-9286	Grant(s) of privilege in public way for Central Lake View Merchants Assn., The	Tunney (44)	Transportation
244	O2014-9289	Grant(s) of privilege in public way for Palmisano 1996 Investment Limited Partnership	Tunney (44)	Transportation
245	O2014-9290	Grant(s) of privilege in public way for School Yard Tavern & Grill	Tunney (44)	Transportation
246	O2014-9293	Grant(s) of privilege in public way for Walgreens No. 1171	Tunney (44)	Transportation
247	O2014-9295	Grant(s) of privilege in public way for Walgreens No. 03698 - light fixtures	Tunney (44)	Transportation
248	O2014-9296	Grant(s) of privilege in public way for Walgreens No. 03698 - sign	Tunney (44)	Transportation
249	O2014-9297	Grant(s) of privilege in public way for Yofresh, Inc.	Tunney (44)	Transportation

	File #	Title	Sponsor(s)	Committee Referral	
250	O2014-9298	Grant(s) of privilege in public way for Chris's Billiards, Inc.	Arena (45)	Transportation	
251	O2014-9299	Grant(s) of privilege in public way for Family Dollar No. 3952	Arena (45)	Transportation	
252	O2014-9300	Grant(s) of privilege in public way for Phil's Pizza D'Oro	Arena (45)	Transportation	
253	O2014-9301	Grant(s) of privilege in public way for Sevilla's Auto Service	Arena (45)	Transportation	
254	O2014-9302	Grant(s) of privilege in public way for Central Lakeview Merchants Assn., The	Cappleman (46)	Transportation	
255	O2014-9303	Grant(s) of privilege in public way for Gallimaufry Gallery	Pawar (47)	Transportation	
256	O2014-9305	Grant(s) of privilege in public way for Ravenswood Bank	Pawar (47)	Transportation	
257	O2014-9306	Grant(s) of privilege in public way for U.S. Bank	Pawar (47)	Transportation	
258	O2014-9307	Grant(s) of privilege in public way for Andersonville Chiropractic, S.C.	Osterman (48)	Transportation	
259	O2014-9308	Grant(s) of privilege in public way for Loyola University of Chicago	Osterman (48)	Transportation	
260	O2014-9312	Grant(s) of privilege in public way for Iskcon-International Society for Krishna Consciousness	Moore (49)	Transportation	
261	O2014-9313	Grant(s) of privilege in public way for Inspire MB, Inc.	Silverstein (50)	Transportation	
262	O2014-9314	Grant(s) of privilege in public way for Led Sign Depot	Silverstein (50)	Transportation	
Grant(s) of Privilege - Amend					
263	O2014-9179	Amendment of grant(s) of privilege in public way for Liquorama	Burke (14)	Transportation	
264	O2014-9190	Amendment of grant(s) of privilege in public way for Caminos De Michoacan	Solis (25)	Transportation	
265	O2014-9186	Amendment of grant(s) of privilege in public way for Continental Lounge, The	Maldonado (26)	Transportation	
266	O2014-9182	Amendment of grant(s) of privilege in public way for Cheetah Gym	Osterman (48)	Transportation	
Historical Landmark Fee Waiver(s)					
267	Or2014-550	Landmark fee waiver for property at 1323 S Michigan Ave Unit C-1st Floor	Dowell (3)	Zoning	*Redacted Record*
Honorary Street Designation(s)					
268	O2014-8822	Honorary street designation as "Honorary Oscar Brown, Jr. Way"	Burns (4)	Transportation	
269	O2014-8866	Honorary street designation as "Honorary Corporal Dennis S. Totcoff"	Cardenas (12)	Transportation	
Journal Correction(s)					
270	O2014-8858	Correction of City Council Journal of Proceedings of October 8, 2014	Burke (14)	Rules	
271	O2014-8841	Correction of City Council Journal of Proceedings of October 8, 2014	Burnett (27)	Rules	

Legislation Referred to Committees at the Chicago City Council Meeting
11/5/2014
Section 3c - Aldermanic Introductions Regarding Unclassified Matters

	File #	Title	Sponsor(s)	Committee Referral
Municipal Code Amendment(s)				
272	O2014-8825	Amendment of Municipal Code Section 8-16-127 prohibiting sexual offenders and sexual pedators from entering Chicago Public Libraries when children are present	Quinn (13)	Public Safety
273	O2014-8854	Amendment of Municipal Code Title 13 by creating new Chapter 13-14 regarding distressed properties	Lane (18) Harris (8) Laurino (39) O'Shea (19) Foulkes (15) Quinn (13) Austin (34) Balcer (11) Graham (29) Cardenas (12) Pope (10) Holmes (7) Sawyer (6) Cochran (20) Reilly (42) Smith (43) O'Connor (41) Fioretti (2) Arena (45) Hairston (5) Cullerton (38) Mitts (37) Chandler (24) O'Connor (40) Zalewski (23) Reboyras (30) Solis (25) Colón (35) Maldonado (26) Sposato (36) Waguespack (32) Burnett (27) Suarez (31) Ervin (28) Thomas (17)	Housing

Legislation Referred to Committees at the Chicago City Council Meeting
11/5/2014
Section 3c - Aldermanic Introductions Regarding Unclassified Matters

	File #	Title	Sponsor(s)	Committee Referral
274	O2014-8854	Amendment of Municipal Code Title 13 by creating new Chapter 13-14 regarding distressed properties	Lane (18) Harris (8) Laurino (39) O'Shea (19) Foulkes (15) Quinn (13) Austin (34) Balcer (11) Graham (29) Cardenas (12) Pope (10) Holmes (7) Sawyer (6) Cochran (20) Reilly (42) Smith (43) O'Connor (41) Fioretti (2) Arena (45) Hairston (5) Cullerton (38) Mitts (37) Chandler (24) O'Connor (40) Zalewski (23) Reboyras (30) Solis (25) Colón (35) Maldonado (26) Sposato (36) Waguespack (32) Burnett (27) Suarez (31) Ervin (28) Thomas (17)	Joint Housing/Zoning
275	O2014-8862	Amendment of Municipal Code Section 9-64-170(a) to allow parking of taxicabs on residential streets within 20th Ward	Cochran (20)	Pedestrian and Traffic Safety
276	O2014-8829	Amendment of Municipal Code Section 13-12-340 regarding re-examination pocedures for supervising electrician position	Cullerton (38)	Zoning
277	O2014-9260	Amendment of Municipal Code Sections 2-25-050, 2-92-320, 2-92-610 and adding new Chapter 1-24 regarding Chicago minimum wage	O'Connor (41) Tunney (44) O'Shea (19)	Workforce Development
278	SO2014-8836	Amendment of Municipal Code Chapter 17-4 regarding transit infrastructure improvements	Reilly (42)	Zoning

	File #	Title	Sponsor(s)	Committee Referral
279	O2014-9304	Amendment of Municipal Code Section 2-56-0303 concerning powers and duties of Inspector General	Moore (49) Pawar (47) Smith (43) Colón (35) Reilly (42) Dowell (3) Cappleman (46) Osterman (48) Tunney (44) O'Connor (41) O'Connor (40) O'Shea (19) Arena (45) Silverstein (50) Mell (33) Harris (8) Burns (4) Lane (18)	Budget
280	O2014-9309	Amendment of Municipal Code Section 2-56-010 concerning funding for Office of Inspector General	Moore (49) Pawar (47) Smith (43) Reilly (42) Colón (35) Dowell (3) Cappleman (46) Osterman (48) Tunney (44) O'Connor (41) O'Connor (40) O'Shea (19) Arena (45) Silverstein (50) Mell (33) Burns (4) Lane (18) Harris (8)	Budget

Sign(s)/Signboard(s)

281	Or2014-540	Issuance of permits for sign(s)/signboard(s) at 6104 S Kedzie Ave	Foulkes (15)	Zoning
282	SOr2014-568	Issuance of permits for sign(s)/signboard(s) at 1930 N Clybourn Ave	Waguespack (32)	Zoning
283	SOr2014-569	Issuance of permits for sign(s)/signboard(s) at 1930 N Clybourn Ave (facing Marcy St)	Waguespack (32)	Zoning
284	SOr2014-570	Issuance of permits for sign(s)/signboard(s) at 1232 W North Ave	Waguespack (32)	Zoning
285	Or2014-566	Issuance of permits for sign(s)/signboard(s) at 3650 N Elston Ave	Colón (35)	Zoning
286	Or2014-556	Issuance of permits for sign(s)/signboard(s) at 5820 N Western Ave	O'Connor (40)	Zoning
287	Or2014-567	Issuance of permits for sign(s)/signboard(s) at 5820 N Western Ave - 120 sq. ft.	O'Connor (40)	Zoning

Legislation Referred to Committees at the Chicago City Council Meeting
11/5/2014
Section 3c - Aldermanic Introductions Regarding Unclassified Matters

	File #	Title	Sponsor(s)	Committee Referral
288	Or2014-538	Issuance of permits for sign(s)/signboard(s) at 8501 W Higgins Rd - 468 sq. ft.	O'Connor (41)	Zoning
289	Or2014-539	Issuance of permits for sign(s)/signboard(s) at 8501 W Higgins Rd - 112 sq. ft.	O'Connor (41)	Zoning
290	Or2014-543	Issuance of permits for sign(s)/signboard(s) at 111 N Canal St	Reilly (42)	Zoning
291	Or2014-553	Issuance of permits for sign(s)/signboard(s) at 455 N Cityfront Plaza Dr	Reilly (42)	Zoning
292	Or2014-544	Issuance of permits for sign(s)/signboard(s) at 3914 N Clark St	Pawar (47)	Zoning
293	Or2014-552	Issuance of permits for sign(s)/signboard(s) at 7545 N Clark St	Moore (49)	Zoning
Vacation(s) of Public Alley(s)				
294	O2014-8828	Vacation of public alley(s) in area bounded by S Parkside Ave, W 62nd St, S Central Ave and W 63rd St	Quinn (13)	Transportation
Vacation(s) of Public Way(s)				
295	O2014-8852	Vacation and dedication of public way(s) in area bounded by E Pershing Rd, S Martin Luther King, Jr. Dr, E 37th St and S Rhodes Ave	Burns (4)	Transportation

City of Chicago

O2014-8837

Office of the City Clerk

Document Tracking Sheet

Meeting Date:	11/5/2014
Sponsor(s):	Reilly (42)
Type:	Ordinance
Title:	Amendment of Municipal Code Section 4-60-022 (27.392) to allow additional alcoholic liquor licenses on portion(s) of N Halsted St
Committee(s) Assignment:	Committee on License and Consumer Protection

Committee on License
City Council, November 5, 2014
Alderman Brendan Reilly, 42nd Ward
Repeal Tavern Moratorium

ORDINANCE

BE IT ORDAINED BY THE CITY COUNCIL OF THE CITY OF CHICAGO:

SECTION 1. Section 4-60-022 of the Municipal Code of Chicago is hereby amended by deleting the language struck through, as follows:

4-60-022 Restrictions on additional licenses.

Subject to the provisions of subsection 4-60-021(c), no additional license shall be issued for the sale of alcoholic liquor, for consumption on the premises within the following areas:

(Omitted text is unaffected by this ordinance)

~~(27.392) On Halsted Street, from Madison Street to Lake Street.~~

(Omitted text is unaffected by this ordinance)

SECTION 2. This ordinance shall be in force and effect upon passage and publication.

Brendan Reilly
Alderman, 42nd Ward

City of Chicago

O2014-8890

Office of the City Clerk

Document Tracking Sheet

Meeting Date:	11/5/2014
Sponsor(s):	Moreno (1)
Type:	Ordinance
Title:	Exemption from physical barrier requirement for commercial driveway alley access for 1520 -- 1522 W Huron LLC
Committee(s) Assignment:	Committee on Transportation and Public Way

BE IT ORDAINED BY THE CITY COUNCIL OF THE CITY OF CHICAGO:

SECTION 1. Per Section 10-20-430 of the Municipal Code of Chicago, the Director of Revenue is hereby authorized and directed to exempt **1520-22 W. Huron, LLC.** from the provisions requiring barriers as a prerequisite to prohibit alley ingress and egress into **1520-22 West Huron Street.**

SECTION 2. This ordinance shall be in force and take effect from and after its passage and publication.

Proco Joe Moreno
Alderman, 1st Ward

City of Chicago

O2014-8892

Office of the City Clerk

Document Tracking Sheet

Meeting Date:	11/5/2014
Sponsor(s):	Moreno (1)
Type:	Ordinance
Title:	Exemption from physical barrier requirement for commercial driveway alley access for Shakespeare 2900 LLC
Committee(s) Assignment:	Committee on Transportation and Public Way

BE IT ORDAINED BY THE CITY COUNCIL OF THE CITY OF CHICAGO:

SECTION 1. Per Section 10-20-430 of the Municipal Code of Chicago, the Director of Revenue is hereby authorized and directed to exempt **Shakespeare 2900, LLC** from the provisions requiring barriers as a prerequisite to prohibit alley ingress and egress into **2900 W Shakespeare Avenue.**

SECTION 2. This ordinance shall be in force and take effect from and after its passage and publication.

Proco Joe Moreno
Alderman, 1st Ward

City of Chicago

O2014-8826

Office of the City Clerk


Document Tracking Sheet

Meeting Date:	11/5/2014
Sponsor(s):	Dowell (3)
Type:	Ordinance
Title:	Exemption from physical barrier requirement for commercial driveway alley access for Three Chickens LLC - 4601-4611 S Michigan Ave
Committee(s) Assignment:	Committee on Transportation and Public Way

BE IT ORDAINED BY THE CITY COUNCIL OF THE CITY OF CHICAGO:


SECTION 1: **Section 10-20-430 of the Municipal Code of Chicago, the Commissioner of Transportation is hereby authorized and directed to exempt Three Chickens, LLC of 2021 South Wabash Avenue, Chicago, IL from requiring barriers as a prerequisite to prohibit alley ingress and egress to parking facilities for premise address: 4601-11 South Michigan Avenue.**

SECTION 2: **This ordinance shall take effect and be in force from and after its passage and publication.**

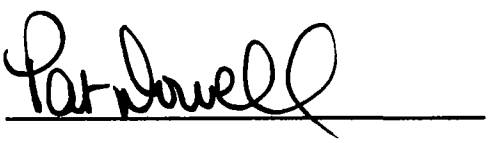

Pat Dowell

Alderman, 3rd Ward

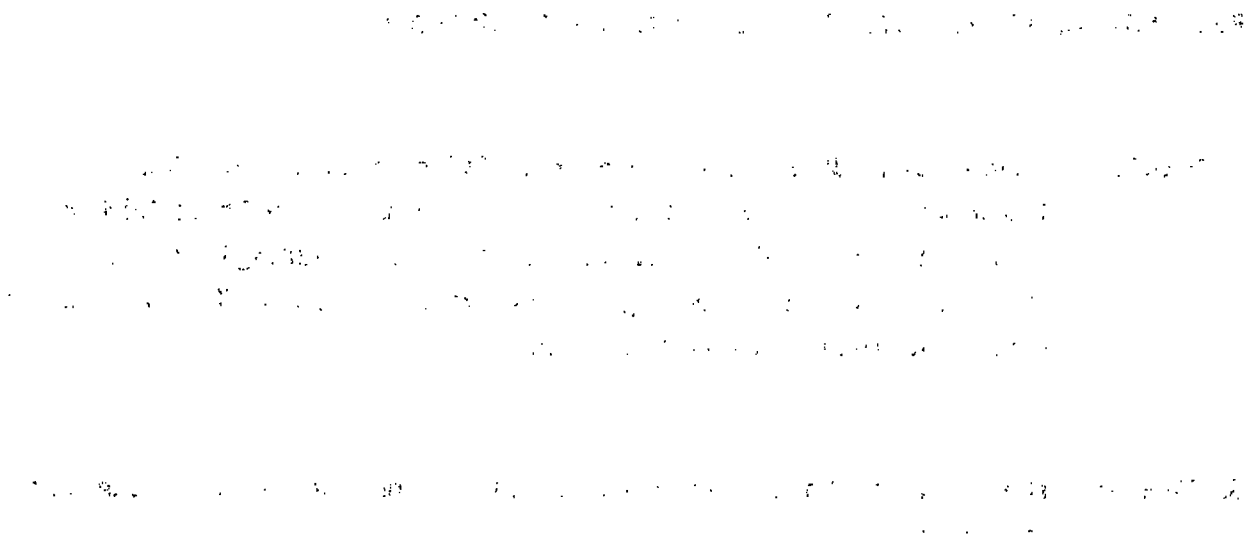

City of Chicago

O2014-8827

Office of the City Clerk

Document Tracking Sheet

Meeting Date:	11/5/2014
Sponsor(s):	Dowell (3)
Type:	Ordinance
Title:	Exemption from physical barrier requirement for commercial driveway alley access for Three Chickens LLC - 4636-4652 S Wabash Ave
Committee(s) Assignment:	Committee on Transportation and Public Way

BE IT ORDAINED BY THE CITY COUNCIL OF THE CITY OF CHICAGO:

SECTION 1: **Section 10-20-430 of the Municipal Code of Chicago, the Commissioner of Transportation is hereby authorized and directed to exempt Three Chickens, LLC of 2021 South Wabash Avenue, Chicago, IL from requiring barriers as a prerequisite to prohibit alley ingress and egress to parking facilities for premise address: 4636-52 South Wabash Avenue.**

SECTION 2: **This ordinance shall take effect and be in force from and after its passage and publication.**

Pat Dowell

Pat Dowell

Alderman, 3rd Ward

City of Chicago

O2014-8832

Office of the City Clerk

Document Tracking Sheet

Meeting Date:	11/5/2014
Sponsor(s):	Harris (8)
Type:	Ordinance
Title:	Exemption from physical barrier requirement for commercial driveway alley access for Rots Express Learning Center
Committee(s) Assignment:	Committee on Transportation and Public Way

BE IT ORDAINED BY THE CITY COUNCIL OF CHICAGO:

SECTION 1. Section 10-20-430 of the Municipal Code of Chicago, the Commissioner of Transportation is hereby authorized and directed to exempt **Rots Express Learning Center of 9031 South Stony Island Avenue** from the provisions requiring barriers as a prerequisite to prohibit alley ingress and egress to parking facilities for Premise Address.

SECTION 2. This ordinance shall take effect and be in force from and after its passage and publication.

Michelle A Harris

MICHELLE A. HARRIS
Alderman, 8th Ward

City of Chicago

O2014-8823

Office of the City Clerk

Document Tracking Sheet

Meeting Date:	11/5/2014
Sponsor(s):	Foulkes (15)
Type:	Ordinance
Title:	Exemption from physical barrier requirement for commercial driveway alley access for P&P Auto Repair and Tire, Inc.
Committee(s) Assignment:	Committee on Transportation and Public Way

BE IT ORDAINED BY THE CITY COUNCIL OF CHICAGO:

SECTION 1. Section 10-20-430 of the Municipal Code of Chicago, the Commissioner of Transportation is hereby authorized and directed to exempt **P & P Auto Repair and Tire, Inc. of 4637 South California Avenue** from the provisions requiring barriers as a prerequisite to prohibit alley ingress and egress to parking facilities for Premise Address.

SECTION 2. This ordinance shall take effect and be in force from and after its passage and publication.

Contact: Pedro P. Alvarez and Joanna Zepeda
P & P Auto Repair and Tire Inc.
4637 South California Avenue
773.816.4525
Joanna.zepeda@gmail.com

TONI L. FOULKES
Alderman, 15th Ward

City of Chicago

O2014-8870

Office of the City Clerk

Document Tracking Sheet

Meeting Date:	11/5/2014
Sponsor(s):	Thomas (17)
Type:	Ordinance
Title:	Exemption from physical barrier requirement for commercial driveway alley access for Ashraf Arman of South Chicago Auto Group, Inc.
Committee(s) Assignment:	Committee on Transportation and Public Way

CITY COUNCIL MEETING
NOVEMBER 5, 2014

BE IT ORDAINED BY THE CITY COUNCIL OF THE CITY OF CHICAGO:

SECTION 1. Pursuant to Section 10-20-430 of the Municipal code of Chicago, Commissioner of Transportation is hereby authorized and directed to exempt **Ashraf Arman,** of **South Chicago Auto Group Inc.** from the provisions requiring barriers as a prerequisite to prohibit alley ingress and egress to parking facilities for **6743-6753 S. Western Ave.**

SECTION 2. This ordinance shall take effect and be in force upon its passage and publication.

Latasha R. Thomas
Alderman, 17th Ward

City of Chicago

O2014-8835

Office of the City Clerk

Document Tracking Sheet

Meeting Date:	11/5/2014
Sponsor(s):	Lane (18)
Type:	Ordinance
Title:	Exemption from physical barrier requirement for commercial driveway alley access for Gads Hill Center
Committee(s) Assignment:	Committee on Transportation and Public Way

ORDINANCE

BE IT ORDAINED BY THE CITY COUNCIL OF THE CITY OF CHICAGO:

SECTION 1: Section 10-20-430 of the Municipal Code of Chicago, the Commissioner of Transportation is hereby authorized and directed to exempt Gads Hill Center, located at 3137 W. 71st Street, Chicago, Illinois 60629 from the provisions requiring barriers as a prerequisite to prohibit alley ingress and egress to parking facilities for premise address.

SECTION 2: This ordinance shall take effect and be in force from and after its passage and publication.

Lona Lane
18th Ward Alderman

City Council: November 5, 2014

City of Chicago

O2014-8839

Office of the City Clerk

Document Tracking Sheet

Meeting Date:	11/5/2014
Sponsor(s):	Cochran (20)
Type:	Ordinance
Title:	Exemption from physical barrier requirement for commercial driveway alley access for Car One Auto, Inc.
Committee(s) Assignment:	Committee on Transportation and Public Way

Referred to Committee on Transportation and Public Way

BE IT ORDAINED BY THE CITY COUNCIL OF THE CITY OF CHICAGO:

SECTION 1. Section 10-20-430 of the Municipal Code of Chicago, Commissioner of Transportation is hereby authorized and directed to exempt **Car One Auto Inc.** of **1339 W. 51st Street**, from the provisions requiring barriers as a prerequisite to prohibit alley ingress and egress to parking facilities for Premise Address.

SECTION 2. This ordinance shall take effect and be in force from and after its passage and publication.

Willie B. Cochran
Alderman, 20th Ward

City of Chicago

O2014-8831

Office of the City Clerk

Document Tracking Sheet

Meeting Date:	11/5/2014
Sponsor(s):	Mell (33)
Type:	Ordinance
Title:	Exemption from physical barrier requirement for commercial driveway alley access for My Rea Properties LLC
Committee(s) Assignment:	Committee on Transportation and Public Way

11/5/14

BE IT ORDAINED BY THE CITY COUNCIL OF THE CITY OF CHICAGO

SECTION 1. Section 10-20-430 of the Municipal code of Chicago, the Commissioner of Transportation is hereby authorized and direct to exempt:

Business: My Rea Properties, LLC.

Business No.: 773-620-7098

Contact Person: Miguel Rea

Phone Number: 773-620-7098

from the Provisions of requiring barriers as a prerequisite to prohibit alley ingress to parking facilities for premise address: 2843 W. Belmont Ave

Section 2. This Ordinance shall take effect and be in force from and after its passage and publication.

DEBORAH L. MELL

Alderman – 33RD WARD

City of Chicago

O2014-8833

Office of the City Clerk

Document Tracking Sheet

Meeting Date:	11/5/2014
Sponsor(s):	Sposato (36)
Type:	Ordinance
Title:	Exemption from physical barrier requirement for commercial driveway alley access for Addison Auto Glass, Inc.
Committee(s) Assignment:	Committee on Transportation and Public Way

CITY COUNCIL: November 5, 2014

BE IT ORDAINED BY THE CITY COUNCIL OF CHICAGO:

SECTION 1. Pursuant to Section 10-20-430 of the Municipal Code of Chicago, the Commissioner of Transportation is hereby authorized and directed to exempt **Addison Auto Glass, Inc., 5912 W. Addison St.**, from the provisions requiring barriers as a prerequisite to prohibit alley ingress and egress to parking facilities for Premise Address.

SECTION 2. This ordinance shall take effect and be in force from and after its passage and publication.

Nicholas Sposato
Alderman, 36th Ward

City of Chicago

O2014-8840

Office of the City Clerk

Document Tracking Sheet

Meeting Date:	11/5/2014
Sponsor(s):	Pawar (47)
Type:	Ordinance
Title:	Exemption from physical barrier requirement for commercial driveway alley access for 4710 N Ravenswood Ave
Committee(s) Assignment:	Committee on Transportation and Public Way

Committee on Transportation and Public Way
November 5, 2014
City Council Meeting

BE IT ORDAINED BY THE CITY COUNCIL OF THE CITY OF CHICAGO:

SECTION 1. Pursuant to Section 10-20-430 of the Municipal Code of Chicago, the Director of the Department of Revenue is hereby authorized and directed to exempt **Band of Bohemia LLC** at **4710 N Ravenswood Ave** from requiring barriers as a prerequisite to prohibit alley ingress and egress to parking facilities for premise address.

SECTION 2. This ordinance shall take effect and be in force upon its passage and publication.

Ameya Pawar
Alderman, Ward 47

City of Chicago

O2014-8979

Office of the City Clerk

Document Tracking Sheet

Meeting Date:	11/5/2014
Sponsor(s):	Moreno (1)
Type:	Ordinance
Title:	Awning(s) for Mango Market
Committee(s) Assignment:	Committee on Transportation and Public Way

ORDINANCE
MANGO MARKET
Acct. No. 375545 - 3
Permit No. 1110307

Be It Ordained by the City Council of the City of Chicago:

SECTION 1. Permission and authority are hereby given and granted to MANGO MARKET, upon the terms and subject to the conditions of this ordinance to construct, install, maintain and use one (1) Awning(s) projecting over the public right-of-way adjacent to its premises known as 1458 N. Western Ave..

Said Awning(s) at N. Western Avenue measure(s):
One (1) at twenty-six (26) feet in length, and two (2) feet in width for a total of fifty-two (52) square feet.

The location of said privilege shall be as shown on prints kept on file with the Department of Business Affairs and Consumer Protection and the Office of the City Clerk.

Said privilege shall be constructed in accordance with plans and specifications approved by the Zoning Department - Signs.

This grant of privilege in the public way shall be subject to the provisions of Section 10-28-015 and all other required provisions of the Municipal Code of Chicago.

The grantee shall pay to the City of Chicago as compensation for the privilege #1110307 herein granted the sum of fifty-one ($51.00) per annum in advance.

A 25% penalty will be added for payments received after due date.

The permit holder agrees to hold the City of Chicago harmless for any damage, relocation or replacement costs associated with damage, relocation or removal of private property caused by the City performing work in the public way.


Authority herein given and granted for a period of five (5) years from and after Date of Passage.

Alderman _____

Proco Joe Moreno 1st Ward

SIGN : Awning

CROSS SECTION DETAIL

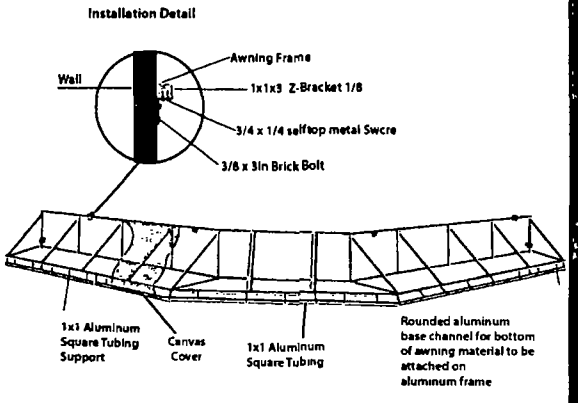





- ALUMINUM FRAMED AWNING
- PRINTED LOGO IN ORANGE AND WHITE
- WALL MOUNTED
- READS: MANGO MARKET BEER & WINE 7736977170, 1458 N WESTERN AVE. ORGANIC & NATURAL FOODS

NOTE: Photo for representational purposes only. Signs are not to scale and may appear larger or smaller than shown

Sign Erector:	Applicant:	Location:
PRO IMAGE 2006 W. Chicago, Ave. Chicago, IL 60622 Tel. 773 292 1111 Fax. 773 292 1113	Mango Liquors 1458 N. Western Ave. Chicago, IL 60622 Tel: 773.697.7170	Front Elevation Date: 12-16-2013

Department of Business Affairs and Consumer Protection
Small Business Center - Public Way Use Unit
City Hall - 121 N. LaSalle Street, Room 800 • Chicago, IL 60602
(312)-74-GOBIZ (312-744-6249) • (312) 744-1944 (TTY)
http://www.cityofchicago.org/bacp

11/05/2014

Alderman **Proco Joe Moreno**
Ward # **01**
City of Chicago
City Hall, Room **300**
121 North LaSalle Street
Chicago, Illinois 60602

Re: An ordinance to use and maintain a portion of the public right-of-way for **one (1) awning(s)** for **MANGO MARKET**, adjacent to the premises known as **1458 N. Western Ave.**.

Dear Alderman **Proco Joe Moreno**:

The applicant referenced above has requested the use of the public right-of-way for a **awning(s)**. An ordinance has been prepared by the Department of Business Affairs and Consumer Protection – Small Business Center - Public Way Use Unit for presentation to the City Council. Because this request was made for properties located in your ward, as approved by you as per the attached, I respectfully request that you introduce the attached ordinance at the next City Council meeting.

If you have any questions regarding this ordinance, please contact Anthony Bertuca at (312) 744-5506.

Department of Business Affairs and Consumer Protection

City of Chicago

O2014-8982

Office of the City Clerk

Document Tracking Sheet

Meeting Date:	11/5/2014
Sponsor(s):	Moreno (1)
Type:	Ordinance
Title:	Awning(s) for Morden Dental on Division
Committee(s) Assignment:	Committee on Transportation and Public Way

ORDINANCE
MORDEN DENTAL ON DIVISION
Acct. No. 344298 - 3
Permit No. 1114781

Be It Ordained by the City Council of the City of Chicago:

SECTION 1. Permission and authority are hereby given and granted to MORDEN DENTAL ON DIVISION, upon the terms and subject to the conditions of this ordinance to construct, install, maintain and use one (1) Awning(s) projecting over the public right-of-way adjacent to its premises known as 2037 W. Division St..

Said Awning(s) at W. Division Street measure(s):
One (1) at thirty-eight (38) feet in length, and two point five (2.5) feet in width for a total of ninety-five (95) square feet.

The location of said privilege shall be as shown on prints kept on file with the Department of Business Affairs and Consumer Protection and the Office of the City Clerk.

Said privilege shall be constructed in accordance with plans and specifications approved by the Zoning Department - Signs.

This grant of privilege in the public way shall be subject to the provisions of Section 10-28-015 and all other required provisions of the Municipal Code of Chicago.

The grantee shall pay to the City of Chicago as compensation for the privilege #1114781 herein granted the sum of sixty-three ($63.00) per annum in advance.

A 25% penalty will be added for payments received after due date.

The permit holder agrees to hold the City of Chicago harmless for any damage, relocation or replacement costs associated with damage, relocation or removal of private property caused by the City performing work in the public way.

Authority herein given and granted for a period of five (5) years from and after Date of Passage.

Alderman _____


Proco Joe Moreno 1st Ward

VERSION 1

Please carefully review and sign below if this layout meets your approval. Note that upon signing this graphics sheet you are approving this design for production.
You will have approximately One (1) week from the date below to approve, before delaying production of your project.

This is an original drawing, created by Chesterfield Awning Company, Inc. It is being submitted for your personal use in connection with a project being planned for you by Chesterfield Awning Company, Inc. It is not to be used, reproduced, copied or exhibited in any fashion. In the event any of the above occurs, Chesterfield Awning company, Inc. expects to be reimbursed $250.00 in compensation for the time and effort entailed in creating this drawing.

Chesterfield Awning Co.
16999 Van Dam Rd
South Holland, IL 60473
(708) 596-4434
www.chesterfieldawning.com

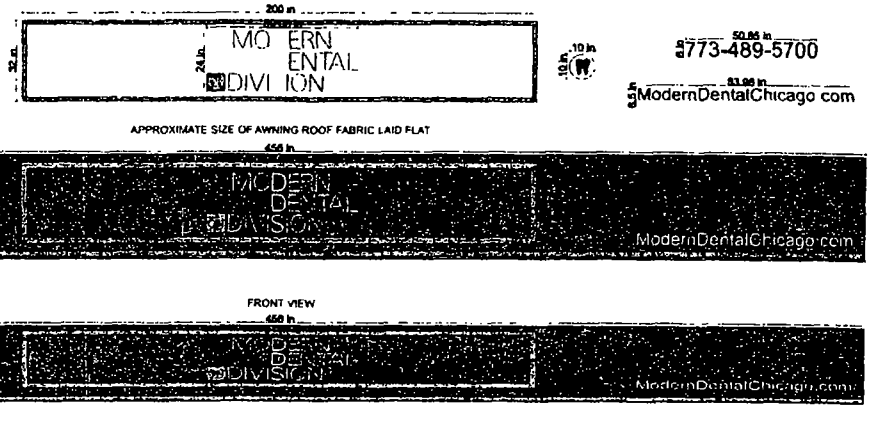

File Name	Modern Dental on Division
Job Number	Sunbrella Charcoal Gray
Font Style	Northstar #27 Mint Green / White PX 75
Size/Style	Russ Boersma
Color/Method	08/20/2014
Salesman	
Date	

QUESTIONS PLEASE CONTACT graphics@chesterfieldawning.com

PLEASE READ

Please carefully check for grammatical errors, missing fonts, placement, sizing, colors, etc

Please note this proof is not a true representation of color

Once approved, no changes will be made and we are not responsible for any errors

PLEASE CAREFULLY REVIEW THIS DRAWING, IF YOU SIGN AND APPROVE IT WITH INCORRECT INFORMATION

IT WILL BE AT YOUR EXPENSE TO CORRECT

Customer Approval Date

Sales Approval Date

Department of Business Affairs and Consumer Protection
Small Business Center - Public Way Use Unit
City Hall - 121 N. LaSalle Street, Room 800 • Chicago, IL 60602
(312)-74-GOBIZ (312-744-6249) • (312) 744-1944 (TTY)
http://www.cityofchicago.org/bacp

11/05/2014

Alderman **Proco Joe Moreno**
Ward # **01**
City of Chicago
City Hall, Room **300**
121 North LaSalle Street
Chicago, Illinois 60602

Re: An ordinance to use and maintain a portion of the public right-of-way for **one (1) awning(s)** for **MORDEN DENTAL ON DIVISION**, adjacent to the premises known as **2037 W. Division St.**.

Dear Alderman **Proco Joe Moreno**:

The applicant referenced above has requested the use of the public right-of-way for a **awning(s)**. An ordinance has been prepared by the Department of Business Affairs and Consumer Protection – Small Business Center - Public Way Use Unit for presentation to the City Council. Because this request was made for properties located in your ward, as approved by you as per the attached, I respectfully request that you introduce the attached ordinance at the next City Council meeting.

If you have any questions regarding this ordinance, please contact Anthony Bertuca at (312) 744-5506.

Department of Business Affairs and Consumer Protection

City of Chicago

O2014-8990

Office of the City Clerk

Document Tracking Sheet

Meeting Date:	11/5/2014
Sponsor(s):	Moreno (1)
Type:	Ordinance
Title:	Awning(s) for Output
Committee(s) Assignment:	Committee on Transportation and Public Way

ORDINANCE
OUTPUT
Acct. No. 359194 - 1
Permit No. 1105564

Be It Ordained by the City Council of the City of Chicago:

SECTION 1. Permission and authority are hereby given and granted to OUTPUT, upon the terms and subject to the conditions of this ordinance to maintain and use, as now constructed, one (1) Awning(s) projecting over the public right-of-way adjacent to its premises known as 1758 W. Grand Ave..

Said Awning(s) at W. Grand measure(s):
One (1) at one hundred thirty-eight (138) feet in length, and eight (8) feet in width for a total of one thousand one hundred four (1104) square feet.

The location of said privilege shall be as shown on prints kept on file with the Department of Business Affairs and Consumer Protection and the Office of the City Clerk.

Said privilege shall be constructed in accordance with plans and specifications approved by the Zoning Department - Signs.

This grant of privilege in the public way shall be subject to the provisions of Section 10-28-015 and all other required provisions of the Municipal Code of Chicago.

The grantee shall pay to the City of Chicago as compensation for the privilege #1105564 herein granted the sum of one hundred sixty-three ($163.00) per annum in advance.

A 25% penalty will be added for payments received after due date.


The permit holder agrees to hold the City of Chicago harmless for any damage, relocation or replacement costs associated with damage, relocation or removal of private property caused by the City performing work in the public way.

Authority herein given and granted for a period of five (5) years from and after Date of Passage.

Alderman _____

Proco Joe Moreno 1st Ward

1758 W. GRAND AVE
OUTPUT LOUNGE

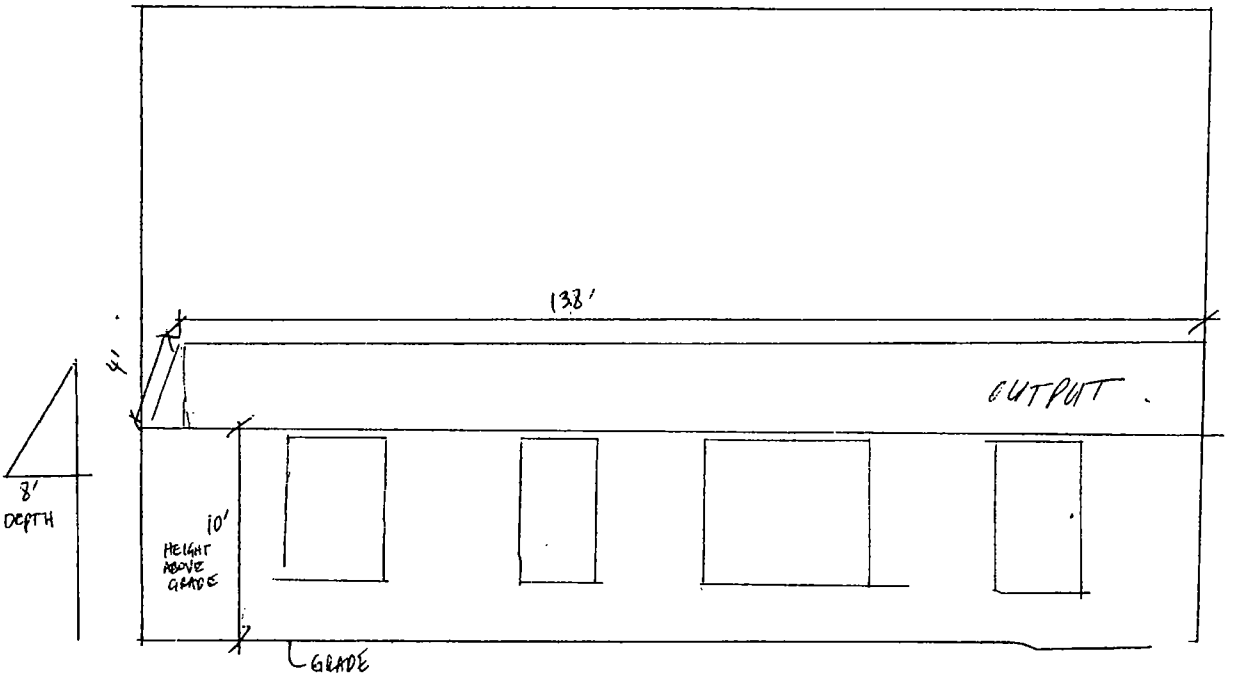

Department of Business Affairs and Consumer Protection
Small Business Center- Public Way Use Unit
City Hall- 121 N LaSalle Street Room 800 • Chicago, IL 60602
(312)-74-GOBIZ (312-744-6249) • (312) 744-1944 (TTY)
http://www.cityofchicago.org/bacp

11/05/2014

Alderman **Proco Joe Moreno**
Ward # **01**
City of Chicago
City Hall, Room **300**
121 North LaSalle Street
Chicago, *Illinois 60602*

Re: An ordinance to use and maintain a portion of the public right-of-way for **one (1) awning(s)** for **OUTPUT**, adjacent to the premises known as **1758 W. Grand Ave.**.

Dear Alderman **Proco Joe Moreno**:

The applicant referenced above has requested the use of the public right-of-way for a **awning(s)**. An ordinance has been prepared by the Department of Business Affairs and Consumer Protection – Small Business Center - Public Way Use Unit for presentation to the City Council. Because this request was made for properties located in your ward, as approved by you as per the attached, I respectfully request that you introduce the attached ordinance at the next City Council meeting.

If you have any questions regarding this ordinance, please contact Anthony Bertuca at (312) 744-5506.

Department of Business Affairs and Consumer Protection

City of Chicago

O2014-8992

Office of the City Clerk

Document Tracking Sheet

Meeting Date:	11/5/2014
Sponsor(s):	Moreno (1)
Type:	Ordinance
Title:	Awning(s) for Red Square
Committee(s) Assignment:	Committee on Transportation and Public Way

ORDINANCE
RED SQUARE
Acct. No. 372984 - 1
Permit No. 1115353

Be It Ordained by the City Council of the City of Chicago:

SECTION 1. Permission and authority are hereby given and granted to RED SQUARE, upon the terms and subject to the conditions of this ordinance to maintain and use, as now constructed, one (1) Awning(s) projecting over the public right-of-way adjacent to its premises known as 1914-1916 W. Division St..

Said Awning(s) at W Division St measure(s):
One (1) at six (6) feet in length, and three point five nine (3.59) feet in width for a total of twenty-one point five four (21.54) square feet.

The location of said privilege shall be as shown on prints kept on file with the Department of Business Affairs and Consumer Protection and the Office of the City Clerk.

Said privilege shall be constructed in accordance with plans and specifications approved by the Zoning Department - Signs.

This grant of privilege in the public way shall be subject to the provisions of Section 10-28-015 and all other required provisions of the Municipal Code of Chicago.

The grantee shall pay to the City of Chicago as compensation for the privilege #1115353 herein granted the sum of fifty ($50.00) per annum in advance.


A 25% penalty will be added for payments received after due date.

The permit holder agrees to hold the City of Chicago harmless for any damage, relocation or replacement costs associated with damage, relocation or removal of private property caused by the City performing work in the public way.

Authority herein given and granted for a period of five (5) years from and after Date of Passage.

Alderman _____

Proco Joe Moreno 1st Ward

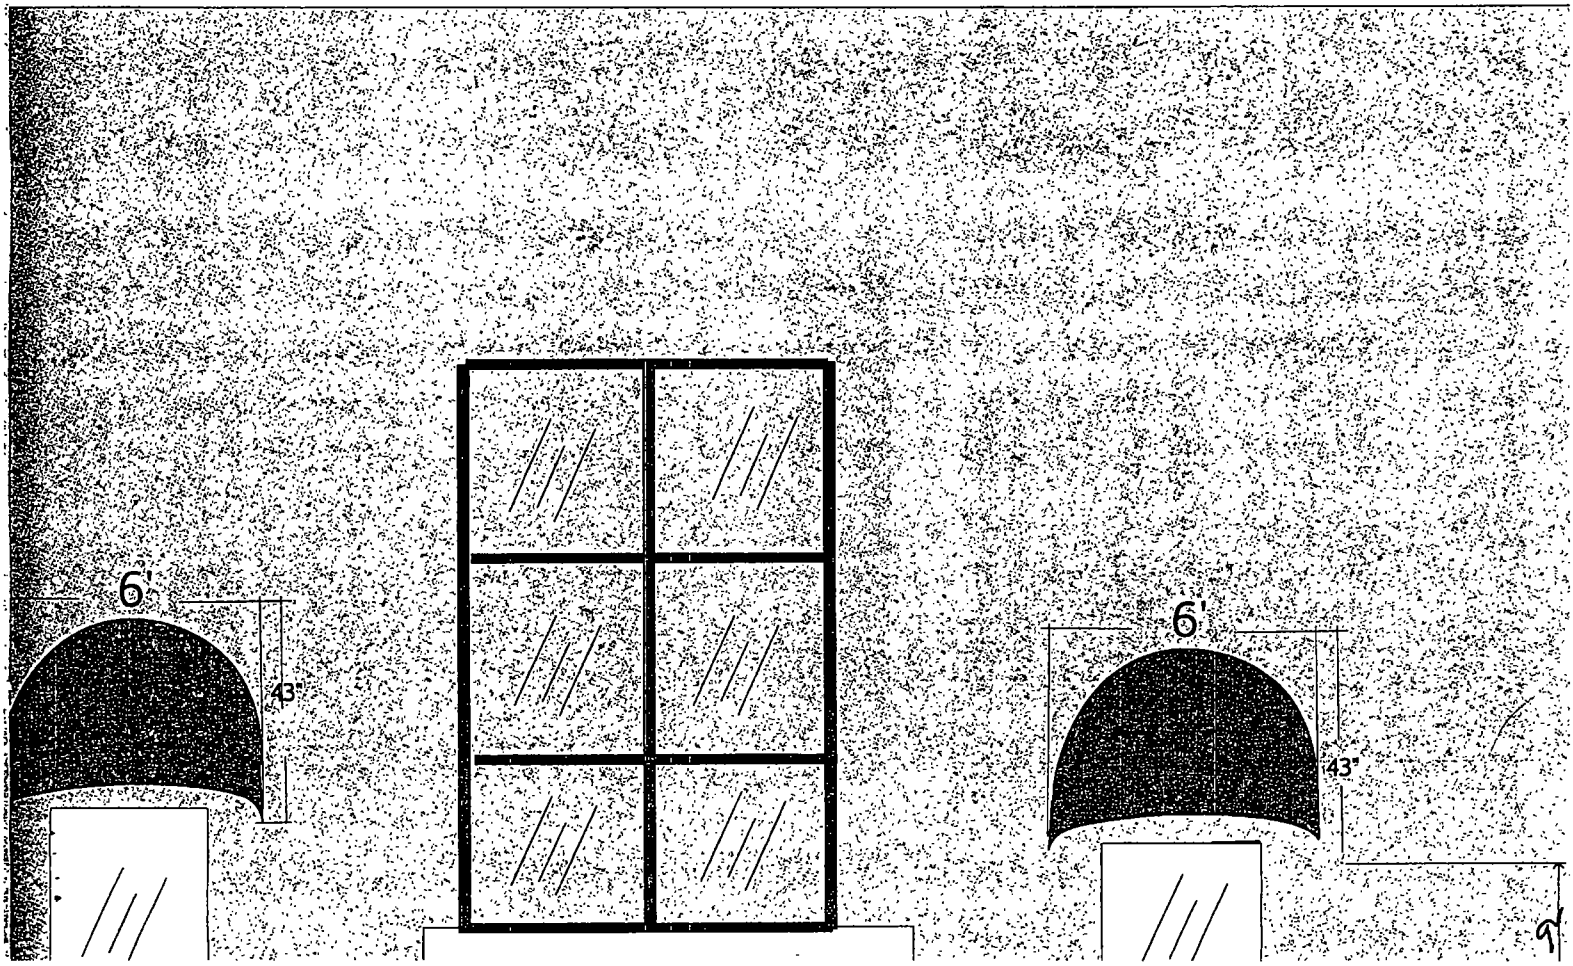
6'
43"
6'
43"
9'

Department of Business Affairs and Consumer Protection
Small Business Center - Public Way Use Unit
City Hall - 121 N LaSalle Street, Room 800 • Chicago, IL 60602
(312)-74-GOBIZ (312-744-6249) • (312) 744-1944 (TTY)
http://www.cityofchicago.org/bacp

11/05/2014

Alderman **Proco Joe Moreno**
Ward # **01**
City of Chicago
City Hall, Room **300**
121 North LaSalle Street
Chicago, Illinois 60602

Re: An ordinance to use and maintain a portion of the public right-of-way for **one (1) awning(s)** for **RED SQUARE**, adjacent to the premises known as **1914-1916 W. Division St.**.

Dear Alderman **Proco Joe Moreno**:

The applicant referenced above has requested the use of the public right-of-way for a **awning(s)**. An ordinance has been prepared by the Department of Business Affairs and Consumer Protection – Small Business Center - Public Way Use Unit for presentation to the City Council. Because this request was made for properties located in your ward, as approved by you as per the attached, I respectfully request that you introduce the attached ordinance at the next City Council meeting.

If you have any questions regarding this ordinance, please contact Anthony Bertuca at (312) 744-5506.

Department of Business Affairs and Consumer Protection

City of Chicago

O2014-8994

Office of the City Clerk

Document Tracking Sheet

Meeting Date:	11/5/2014
Sponsor(s):	Fioretti (2)
Type:	Ordinance
Title:	Awning(s) for Dunkin Donuts
Committee(s) Assignment:	Committee on Transportation and Public Way

ORDINANCE
DUNKIN DONUTS
Acct. No. 323469 - 1
Permit No. 1115566

Be It Ordained by the City Council of the City of Chicago:

SECTION 1. Permission and authority are hereby given and granted to DUNKIN DONUTS, upon the terms and subject to the conditions of this ordinance to maintain and use, as now constructed, two (2) Awning(s) projecting over the public right-of-way adjacent to its premises known as 1575 S. Michigan Ave..

Said Awning(s) at S. Michigan Avenue measure(s):
One (1) at seventeen (17) feet in length, and one point eight three (1.83) foot in width for a total of thirty-one point one one (31.11) square feet.

Said Awning(s) at W. 16th Street measure(s):
One (1) at nineteen (19) feet in length, and one point eight three (1.83) foot in width for a total of thirty-four point seven seven (34.77) square feet.

The location of said privilege shall be as shown on prints kept on file with the Department of Business Affairs and Consumer Protection and the Office of the City Clerk.

Said privilege shall be constructed in accordance with plans and specifications approved by the Zoning Department - Signs.

This grant of privilege in the public way shall be subject to the provisions of Section 10-28-015 and all other required provisions of the Municipal Code of Chicago.

The grantee shall pay to the City of Chicago as compensation for the privilege #1115566 herein granted the sum of one hundred ($100.00) per annum in advance.


A 25% penalty will be added for payments received after due date.

The permit holder agrees to hold the City of Chicago harmless for any damage, relocation or replacement costs associated with damage, relocation or removal of private property caused by the City performing work in the public way.

Authority herein given and granted for a period of five (5) years from and after 12/17/2013.

Alderman _____

Bob Fioretti 2nd Ward

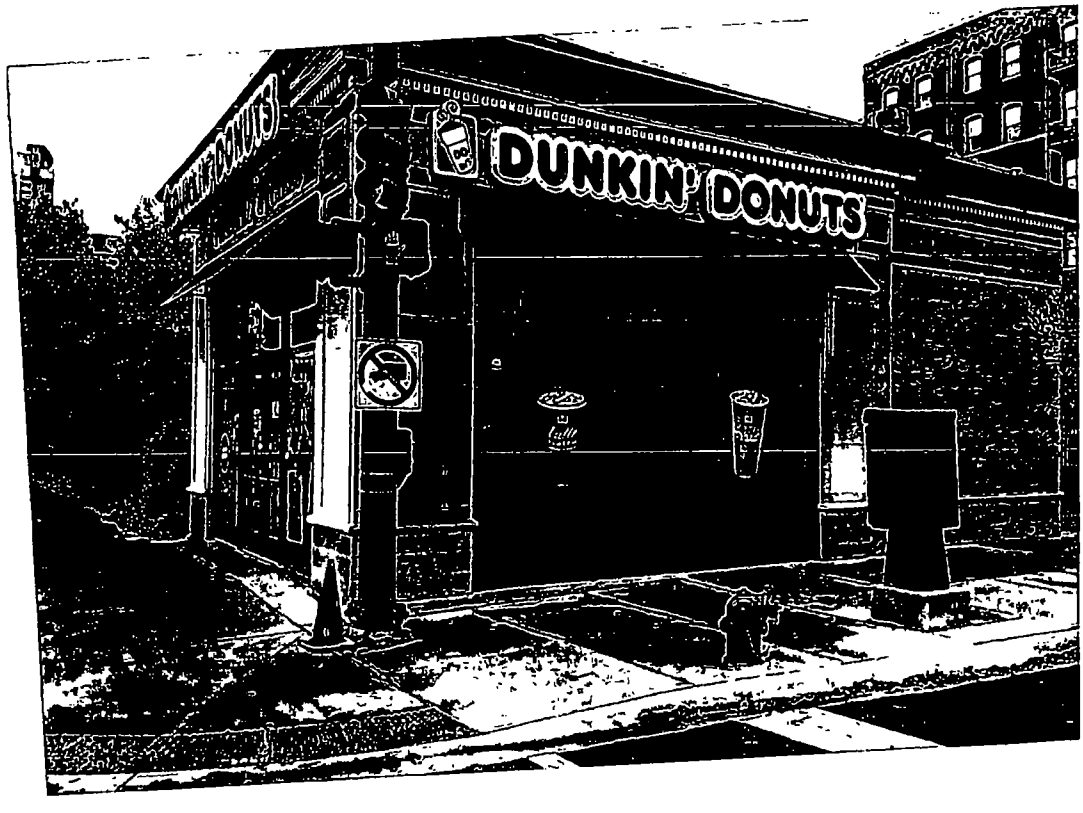
DUNKIN' DONUTS

Department of Business Affairs and Consumer Protection
Small Business Center - Public Way Use Unit
City Hall - 121 N. LaSalle Street. Room 800 • Chicago, Il. 60602
(312)-74-GOBIZ (312-744-6249) • (312) 744-1944 (TTY)
http://www.cityofchicago.org/bacp

11/05/2014

Alderman **Bob Fioretti**
Ward # **02**
City of Chicago
City Hall, Room **300**
121 North LaSalle Street
Chicago, Illinois 60602

Re: An ordinance to use and maintain a portion of the public right-of-way for **two (2) awning(s)** for **DUNKIN DONUTS**, adjacent to the premises known as **1575 S. Michigan Ave.**.

Dear Alderman **Bob Fioretti**:

The applicant referenced above has requested the use of the public right-of-way for a **awning(s)**. An ordinance has been prepared by the Department of Business Affairs and Consumer Protection – Small Business Center - Public Way Use Unit for presentation to the City Council. Because this request was made for properties located in your ward, as approved by you as per the attached, I respectfully request that you introduce the attached ordinance at the next City Council meeting.

If you have any questions regarding this ordinance, please contact Anthony Bertuca at (312) 744-5506.

Department of Business Affairs and Consumer Protection

City of Chicago

O2014-8996

Office of the City Clerk

Document Tracking Sheet

Meeting Date:	11/5/2014
Sponsor(s):	Fioretti (2)
Type:	Ordinance
Title:	Awning(s) for Peet's Coffee & Tea
Committee(s) Assignment:	Committee on Transportation and Public Way

ORDINANCE
PEET'S COFFEE & TEA
Acct. No. 22622 - 5
Permit No. 1113700

Be It Ordained by the City Council of the City of Chicago:

SECTION 1. Permission and authority are hereby given and granted to PEET'S COFFEE & TEA, upon the terms and subject to the conditions of this ordinance to construct, install, maintain and use four (4) Awning(s) projecting over the public right-of-way adjacent to its premises known as 41 E. 8th St..

Said Awning(s) at S WABASH AVE measure(s):
Three (3) at twelve point five eight (12.58) feet in length, and three point three three (3.33) feet in width for a total of one hundred twenty-five point six seven (125.67) square feet.

Said Awning(s) at E 8TH ST measure(s):
One (1) at twelve point five eight (12.58) feet in length, and three point three three (3.33) feet in width for a total of forty-one point eight nine (41.89) square feet.

The location of said privilege shall be as shown on prints kept on file with the Department of Business Affairs and Consumer Protection and the Office of the City Clerk.

Said privilege shall be constructed in accordance with plans and specifications approved by the Zoning Department - Signs.

This grant of privilege in the public way shall be subject to the provisions of Section 10-28-015 and all other required provisions of the Municipal Code of Chicago.

The grantee shall pay to the City of Chicago as compensation for the privilege #1113700 herein granted the sum of one hundred seventy-five ($175.00) per annum in advance.

A 25% penalty will be added for payments received after due date.

The permit holder agrees to hold the City of Chicago harmless for any damage, relocation or replacement costs associated with damage, relocation or removal of private property caused by the City performing work in the public way.

Authority herein given and granted for a period of five (5) years from and after Date of Passage.


Alderman _____

Bob Fioretti 2nd Ward

Internally Illuminated Routed Faced Cabinet Sign
29" x 9-7-1/2" = 23.2 SF



Storefront Elevation
Scale 1/8" = 1'

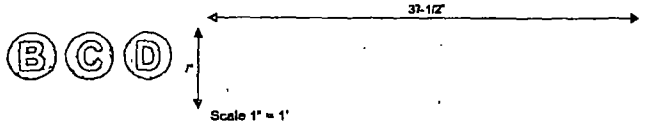

Recover Existing Awnings
with Sunbrella True Brown
Heat Transfer Graphics as Shown

Colors:
Copy: PMS #9140 Pastel Creme
Drop Shadows: PMS #873 Metallic Gold

Wabash frontage

Neon Images, Inc.
243 N. Escalante Dr.
Elk Ridge, UT 84651
P: (801) 423-3051
F: (419) 715-6078

Client: Peet's Coffee & Tea #444
Address: 41 East 8th Street
City, State: Chicago, IL 60605
Date: February 9, 2014
Revision Date: May 1, 2014 (Added Blade Sign)

Approved: _____

Department of Business Affairs and Consumer Protection
Small Business Center - Public Way Use Unit
City Hall - 121 N LaSalle Street, Room 800 • Chicago, IL 60602
(312)-74-GOBIZ (312-744-6249) • (312) 744-1944 (TTY)
http://www.cityofchicago.org/bacp

11/05/2014

Alderman **Bob Fioretti**
Ward # **02**
City of Chicago
City Hall, Room **300**
121 North LaSalle Street
Chicago, Illinois 60602

Re: An ordinance to use and maintain a portion of the public right-of-way for **four (4) awning(s)** for **PEET'S COFFEE & TEA**, adjacent to the premises known as **41 E. 8th St.**.

Dear Alderman **Bob Fioretti**:

The applicant referenced above has requested the use of the public right-of-way for a **awning(s)**. An ordinance has been prepared by the Department of Business Affairs and Consumer Protection – Small Business Center - Public Way Use Unit for presentation to the City Council. Because this request was made for properties located in your ward, as approved by you as per the attached, I respectfully request that you introduce the attached ordinance at the next City Council meeting.

If you have any questions regarding this ordinance, please contact Anthony Bertuca at (312) 744-5506.

Department of Business Affairs and Consumer Protection

City of Chicago

O2014-9002

Office of the City Clerk

Document Tracking Sheet

Meeting Date:	11/5/2014
Sponsor(s):	Burns (4)
Type:	Ordinance
Title:	Awning(s) for Hyde Park Hair Salon
Committee(s) Assignment:	Committee on Transportation and Public Way

ORDINANCE
HYDE PARK HAIR SALON
Acct. No. 361595 - 1
Permit No. 1115392

Be It Ordained by the City Council of the City of Chicago:

SECTION 1. Permission and authority are hereby given and granted to HYDE PARK HAIR SALON, upon the terms and subject to the conditions of this ordinance to maintain and use, as now constructed, one (1) Awning(s) projecting over the public right-of-way adjacent to its premises known as 5234 S. Blackstone Ave..

Said Awning(s) at S. Blackstone Avenue measure(s):
One (1) at twelve point two five (12.25) feet in length, and three (3) feet in width for a total of thirty-six point seven five (36.75) square feet.

The location of said privilege shall be as shown on prints kept on file with the Department of Business Affairs and Consumer Protection and the Office of the City Clerk.

Said privilege shall be constructed in accordance with plans and specifications approved by the Zoning Department - Signs.

This grant of privilege in the public way shall be subject to the provisions of Section 10-28-015 and all other required provisions of the Municipal Code of Chicago.

The grantee shall pay to the City of Chicago as compensation for the privilege #1115392 herein granted the sum of fifty ($50.00) per annum in advance.

A 25% penalty will be added for payments received after due date.

The permit holder agrees to hold the City of Chicago harmless for any damage, relocation or replacement costs associated with damage, relocation or removal of private property caused by the City performing work in the public way.

Authority herein given and granted for a period of five (5) years from and after Date of Passage.

Alderman _____

William D. Burns 4th Ward


APPLICATION TO USE THE PUBLIC RIGHT OF WAY

CANOPY/AWNING DRAWING

CANOPY DRAWINGS

PROPERTY LOCATION: 5234 S. Blackstone Ave.

ORGANIZATION'S NAME: Hyde Park Hair Salon

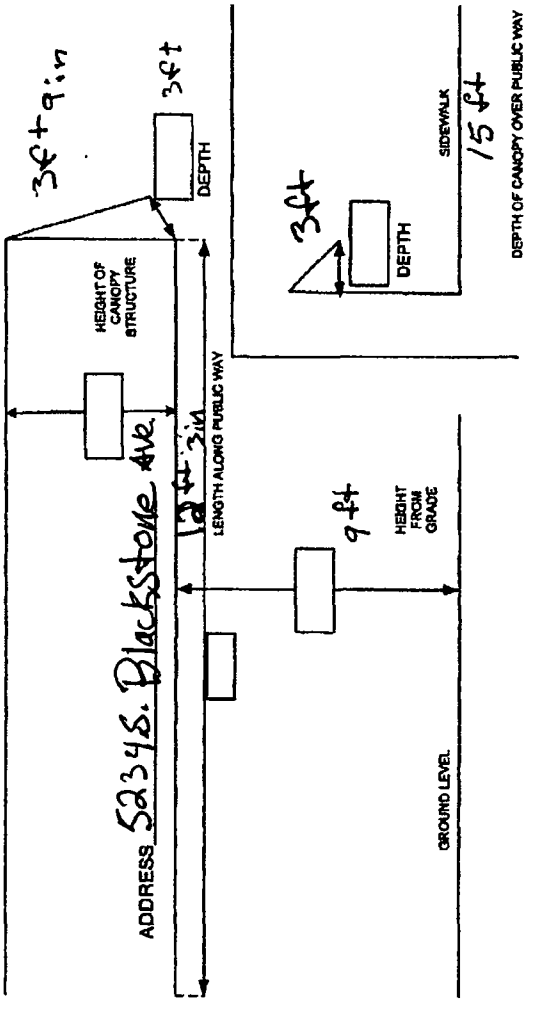

Department of Business Affairs and Consumer Protection
Small Business Center - Public Way Use Unit
City Hall - 121 N LaSalle Street, Room 800 • Chicago, IL 60602
(312)-74-GOBIZ (312-744-6249) • (312) 744-1944 (TTY)
http://www.cityofchicago.org/bacp

11/05/2014

Alderman **William D. Burns**
Ward # **04**
City of Chicago
City Hall, Room **300**
121 North LaSalle Street
Chicago, Illinois 60602

Re: An ordinance to use and maintain a portion of the public right-of-way for **one (1) awning(s)** for **HYDE PARK HAIR SALON**, adjacent to the premises known as **5234 S. Blackstone Ave.**.

Dear Alderman **William D. Burns**:

The applicant referenced above has requested the use of the public right-of-way for a **awning(s)**. An ordinance has been prepared by the Department of Business Affairs and Consumer Protection – Small Business Center - Public Way Use Unit for presentation to the City Council. Because this request was made for properties located in your ward, as approved by you as per the attached, I respectfully request that you introduce the attached ordinance at the next City Council meeting.

If you have any questions regarding this ordinance, please contact Anthony Bertuca at (312) 744-5506.

Department of Business Affairs and Consumer Protection

City of Chicago

O2014-9007

Office of the City Clerk

Document Tracking Sheet

Meeting Date:	11/5/2014
Sponsor(s):	Harris (8)
Type:	Ordinance
Title:	Awning(s) for Essential Elements Chicago Ltd.
Committee(s) Assignment:	Committee on Transportation and Public Way

ORDINANCE
ESSENTIAL ELEMENTS CHICAGO, LTD.
Acct. No. 324444 - 1
Permit No. 1115575

Be It Ordained by the City Council of the City of Chicago:

SECTION 1. Permission and authority are hereby given and granted to ESSENTIAL ELEMENTS CHICAGO, LTD., upon the terms and subject to the conditions of this ordinance to construct, install, maintain and use one (1) Awning(s) projecting over the public right-of-way adjacent to its premises known as 1640 E. 87th St..

Said Awning(s) at E. 87th Street measure(s):
One (1) at twenty-four (24) feet in length, and one point nine one (1.91) foot in width for a total of forty-five point eight four (45.84) square feet.

The location of said privilege shall be as shown on prints kept on file with the Department of Business Affairs and Consumer Protection and the Office of the City Clerk.

Said privilege shall be constructed in accordance with plans and specifications approved by the Zoning Department - Signs.

This grant of privilege in the public way shall be subject to the provisions of Section 10-28-015 and all other required provisions of the Municipal Code of Chicago.

The grantee shall pay to the City of Chicago as compensation for the privilege #1115575 herein granted the sum of fifty ($50.00) per annum in advance.


A 25% penalty will be added for payments received after due date.

The permit holder agrees to hold the City of Chicago harmless for any damage, relocation or replacement costs associated with damage, relocation or removal of private property caused by the City performing work in the public way.

Authority herein given and granted for a period of five (5) years from and after Date of Passage.

Alderman Michelle A Harris

Michelle A. Harris 8th Ward

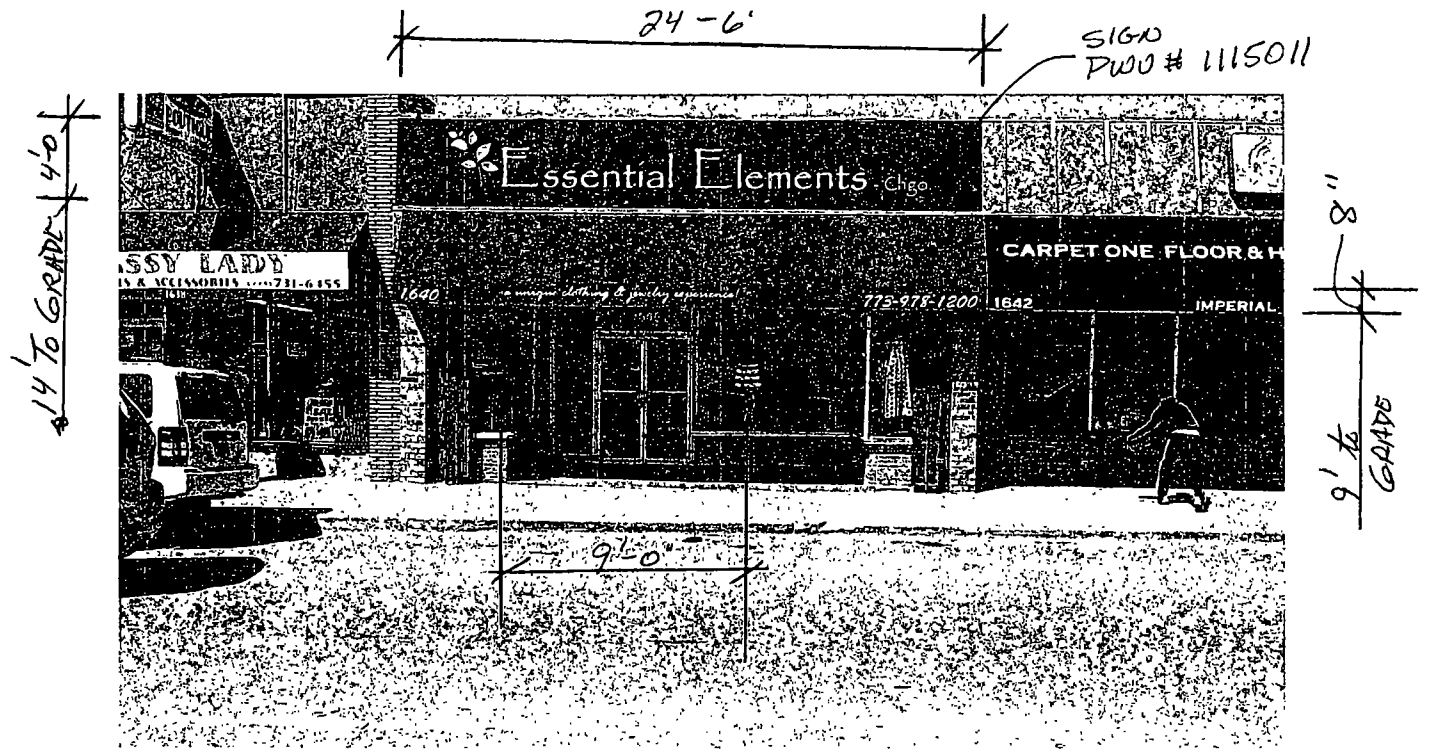

OPTION #2 (1) SET OF BACK-LIT LETTERS & LOGO

LETTERS - CAP "E" HEIGHT - 20.5" / LOWER CASE HEIGHT - 8.5"
LOGO HEIGHT - 30"
"-Chgo." - NON-ILLUM. 6.5" TO 4" HIGH LETTERS
OVERALL LENGTH - 21'-0"

APPROVED: _____ DATE: _____

M-K SIGNS CHICAGO
4900 N. ELSTON AVE
CHICAGO, IL 60630
EMAIL: Anthony.Cilia70@yahoo.com
RC@mksigns.net

ESSENTIAL ELEMENTS-CHGO.
1640 E. 87th ST. CHICAGO, IL

Colors represented in this drawing are for presentation purposes only
They will not match your finished product exactly
Actual color samples can be obtained from your sales representative

This design is the original and unpublished work of MK SIGNS and may not be reproduced, copied or exhibited in any fashion without the expressed written consent of MK SIGNS. The rights to this design may be purchased

DATE	REVISION

SCALE: N.T.S.	DATE: 7-18-14
DESIGNER: LM	SALES: RC
FILE: Essential Elements	DRAWING NUMBER: 2320

City of Chicago

O2014-9011

Office of the City Clerk

Document Tracking Sheet

Meeting Date:	11/5/2014
Sponsor(s):	Pope (10)
Type:	Ordinance
Title:	Awning(s) for East Lake Management & Development Corp.
Committee(s) Assignment:	Committee on Transportation and Public Way

ORDINANCE
EAST LAKE MANAGEMENT & DEVELOPMENT CORP.
Acct. No. 72636 - 6
Permit No. 1115559

Be It Ordained by the City Council of the City of Chicago:

SECTION 1. Permission and authority are hereby given and granted to EAST LAKE MANAGEMENT & DEVELOPMENT CORP., upon the terms and subject to the conditions of this ordinance to maintain and use, as now constructed, one (1) Awning(s) projecting over the public right-of-way adjacent to its premises known as 8959 S. Commercial Ave..

Said Awning(s) at S. Commercial measure(s):
One (1) at sixty-four (64) feet in length, and four (4) feet in width for a total of two hundred fifty-six (256) square feet.

The location of said privilege shall be as shown on prints kept on file with the Department of Business Affairs and Consumer Protection and the Office of the City Clerk.

Said privilege shall be constructed in accordance with plans and specifications approved by the Zoning Department - Signs.

This grant of privilege in the public way shall be subject to the provisions of Section 10-28-015 and all other required provisions of the Municipal Code of Chicago.

The grantee shall pay to the City of Chicago as compensation for the privilege #1115559 herein granted the sum of eighty-nine ($89.00) per annum in advance.


A 25% penalty will be added for payments received after due date.

The permit holder agrees to hold the City of Chicago harmless for any damage, relocation or replacement costs associated with damage, relocation or removal of private property caused by the City performing work in the public way.

Authority herein given and granted for a period of five (5) years from and after 10/02/2014.

Alderman _____

John Pope 10th Ward

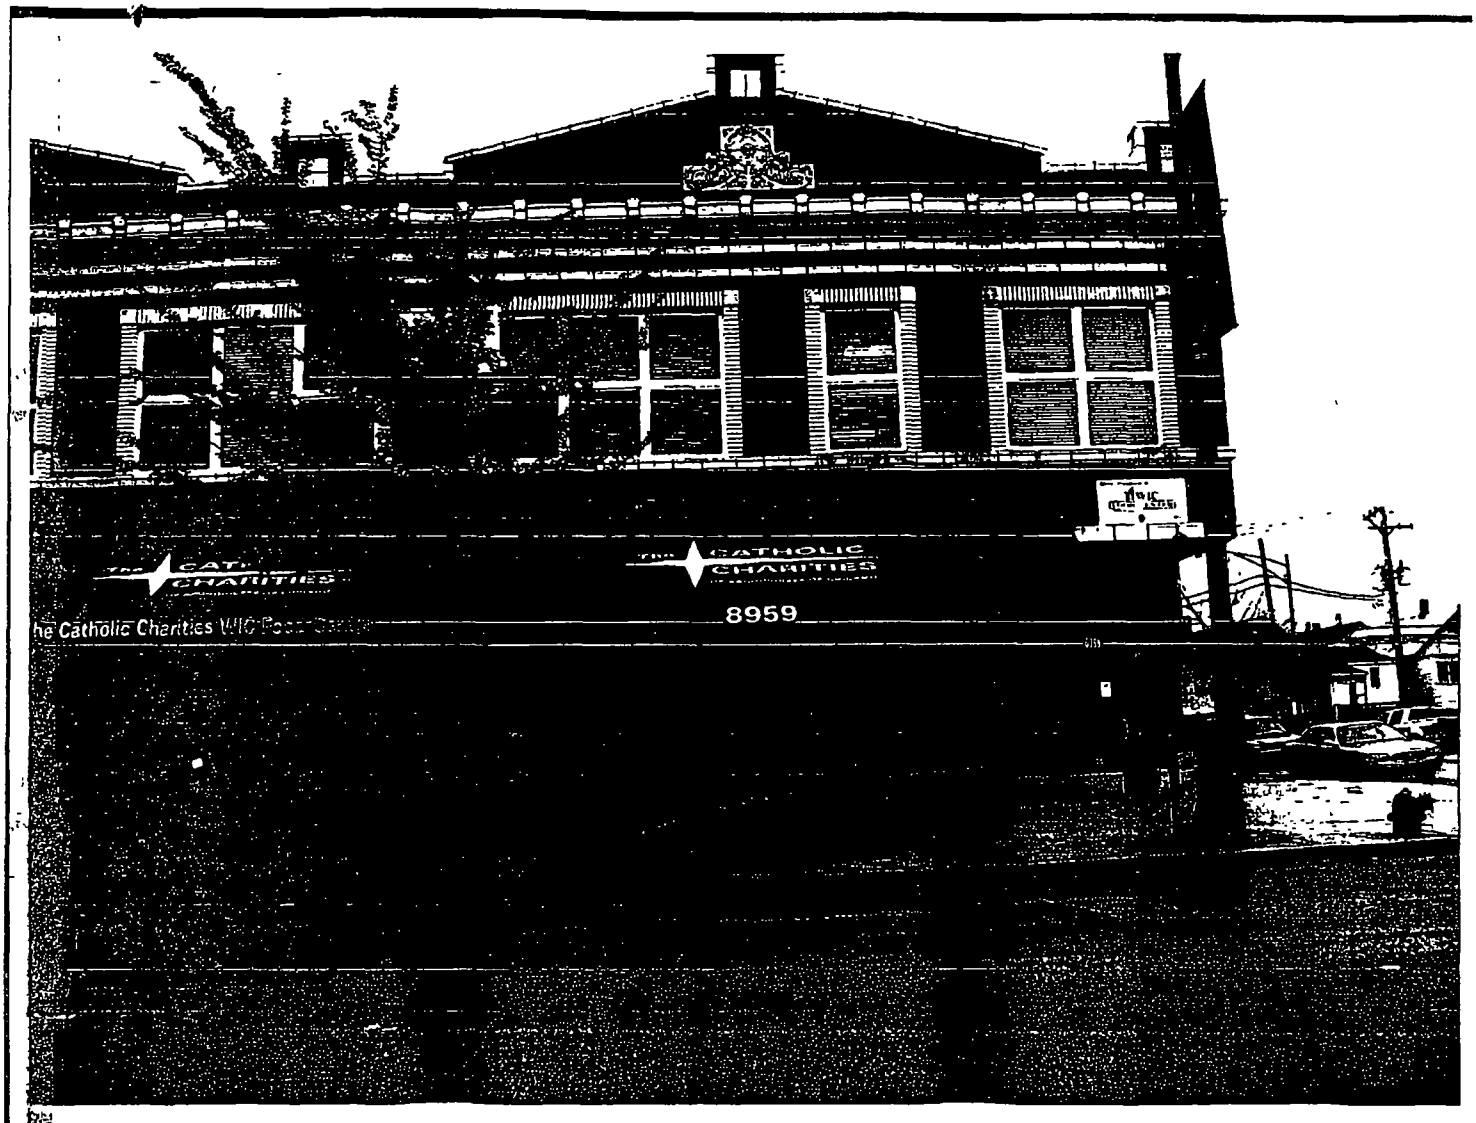
CATHOLIC CHARITIES
CATHOLIC CHARITIES
8959

Department of Business Affairs and Consumer Protection
Small Business Center - Public Way Use Unit
City Hall - 121 N. LaSalle Street, Room 800 • Chicago, IL 60602
(312)-74-GOBIZ (312-744-6249) • (312) 744-1944 (TTY)
http://www.cityofchicago.org/bacp

11/05/2014

Alderman **John Pope**
Ward # **10**
City of Chicago
City Hall, Room **300**
121 North LaSalle Street
Chicago, Illinois 60602

Re: An ordinance to use and maintain a portion of the public right-of-way for **one (1) awning(s)** for **EAST LAKE MANAGEMENT & DEVELOPMENT CORP.**, adjacent to the premises known as **8959 S. Commercial Ave.**.

Dear Alderman **John Pope**:

The applicant referenced above has requested the use of the public right-of-way for a **awning(s)**. An ordinance has been prepared by the Department of Business Affairs and Consumer Protection – Small Business Center - Public Way Use Unit for presentation to the City Council. Because this request was made for properties located in your ward, as approved by you as per the attached, I respectfully request that you introduce the attached ordinance at the next City Council meeting.

If you have any questions regarding this ordinance, please contact Anthony Bertuca at (312) 744-5506.

Department of Business Affairs and Consumer Protection

City of Chicago

O2014-9015

Office of the City Clerk

Document Tracking Sheet

Meeting Date:	11/5/2014
Sponsor(s):	Balcer (11)
Type:	Ordinance
Title:	Awning(s) for Bridgeport Coffee House, Inc.
Committee(s) Assignment:	Committee on Transportation and Public Way

ORDINANCE
BRIDGEPORT COFFEE HOUSE INC
Acct. No. 276924 - 1
Permit No. 1115641

Be It Ordained by the City Council of the City of Chicago:

SECTION 1. Permission and authority are hereby given and granted to BRIDGEPORT COFFEE HOUSE INC, upon the terms and subject to the conditions of this ordinance to maintain and use, as now constructed, three (3) Awning(s) projecting over the public right-of-way adjacent to its premises known as 3101 S. Morgan St..

Said Awning(s) at S.MORGAN measure(s):
One (1) at eighteen (18) feet in length, and five (5) feet in width for a total of ninety (90) square feet.

Said Awning(s) at W 31st St measure(s):
One (1) at seven (7) feet in length, and three (3) feet in width for a total of twenty-one (21) square feet.
One (1) at fifteen (15) feet in length, and five (5) feet in width for a total of seventy-five (75) square feet.

The location of said privilege shall be as shown on prints kept on file with the Department of Business Affairs and Consumer Protection and the Office of the City Clerk.

Said privilege shall be constructed in accordance with plans and specifications approved by the Zoning Department - Signs.

This grant of privilege in the public way shall be subject to the provisions of Section 10-28-015 and all other required provisions of the Municipal Code of Chicago.

The grantee shall pay to the City of Chicago as compensation for the privilege #1115641 herein granted the sum of one hundred fifty ($150.00) per annum in advance.

A 25% penalty will be added for payments received after due date.

The permit holder agrees to hold the City of Chicago harmless for any damage, relocation or replacement costs associated with damage, relocation or removal of private property caused by the City performing work in the public way.

Authority herein given and granted for a period of five (5) years from and after 10/04/2014.

Alderman James A. Balcer

James A. Balcer 11th Ward


NO
RED
7PM

Department of Business Affairs and Consumer Protection
Small Business Center - Public Way Use Unit
City Hall - 121 N. LaSalle Street, Room 800 • Chicago, IL 60602
(312)-74-GOBIZ (312-744-6249) • (312) 744-1944 (TTY)
http://www.cityofchicago.org/bacp

11/05/2014

Alderman **James A. Balcer**
Ward # **11**
City of Chicago
City Hall, Room **203**
121 North LaSalle Street
Chicago, Illinois 60602

Re: An ordinance to use and maintain a portion of the public right-of-way for **three (3) awning(s)** for **BRIDGEPORT COFFEE HOUSE INC**, adjacent to the premises known as **3101 S. Morgan St.**.

Dear Alderman **James A. Balcer**:

The applicant referenced above has requested the use of the public right-of-way for a **awning(s)**. An ordinance has been prepared by the Department of Business Affairs and Consumer Protection – Small Business Center - Public Way Use Unit for presentation to the City Council. Because this request was made for properties located in your ward, as approved by you as per the attached, I respectfully request that you introduce the attached ordinance at the next City Council meeting.

If you have any questions regarding this ordinance, please contact Anthony Bertuca at (312) 744-5506.

Department of Business Affairs and Consumer Protection

City of Chicago

O2014-9019

Office of the City Clerk

Document Tracking Sheet

Meeting Date:	11/5/2014
Sponsor(s):	Cardenas (12)
Type:	Ordinance
Title:	Awning(s) for Tenorio Tire Shop, Inc.
Committee(s) Assignment:	Committee on Transportation and Public Way

ORDINANCE
TENORIO TIRE SHOP INC.
Acct. No. 299958 - 2
Permit No. 1115687

Be It Ordained by the City Council of the City of Chicago:

SECTION 1. Permission and authority are hereby given and granted to TENORIO TIRE SHOP INC., upon the terms and subject to the conditions of this ordinance to maintain and use, as now constructed, two (2) Awning(s) projecting over the public right-of-way adjacent to its premises known as 4041 S. Kedzie Ave..

Said Awning(s) at S. Kedzie Avenue measure(s):
One (1) at twenty-two (22) feet in length, and two (2) feet in width for a total of forty-four (44) square feet.
One (1) at nineteen (19) feet in length, and two (2) feet in width for a total of thirty-eight (38) square feet.

The location of said privilege shall be as shown on prints kept on file with the Department of Business Affairs and Consumer Protection and the Office of the City Clerk.

Said privilege shall be constructed in accordance with plans and specifications approved by the Zoning Department - Signs.

This grant of privilege in the public way shall be subject to the provisions of Section 10-28-015 and all other required provisions of the Municipal Code of Chicago.

The grantee shall pay to the City of Chicago as compensation for the privilege #1115687 herein granted the sum of one hundred ($100.00) per annum in advance.

A 25% penalty will be added for payments received after due date.


The permit holder agrees to hold the City of Chicago harmless for any damage, relocation or replacement costs associated with damage, relocation or removal of private property caused by the City performing work in the public way.

Authority herein given and granted for a period of five (5) years from and after Date of Passage.

Alderman _____

George Cardenas 12th Ward

TENORIO TIRE SHOP 4041 TO 4047 SOUTH KEDZIE
CANOPIES

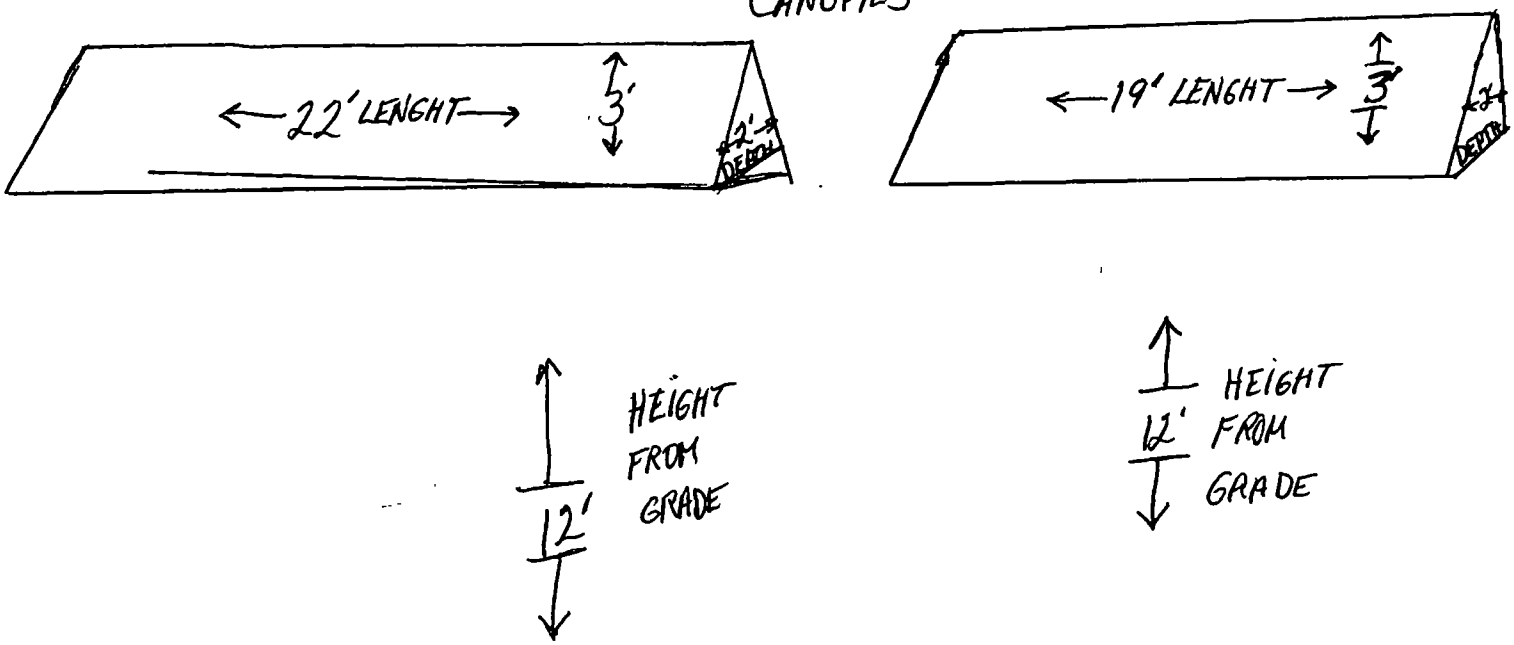

Department of Business Affairs and Consumer Protection
Small Business Center- Public Way Use Unit
City Hall - 121 N. LaSalle Street Room 800 • Chicago, IL 60602
(312)-74-GOBIZ (312-744-6249) • (312) 744-1944 (TTY)
http://www.cityofchicago.org/bacp

11/05/2014

Alderman **George Cardenas**
Ward # **12**
City of Chicago
City Hall, Room **203**
121 North LaSalle Street
Chicago, Illinois 60602

Re: An ordinance to use and maintain a portion of the public right-of-way for **two (2) awning(s)** for **TENORIO TIRE SHOP INC.**, adjacent to the premises known as **4041 S. Kedzie Ave.**.

Dear Alderman **George Cardenas**:

The applicant referenced above has requested the use of the public right-of-way for a **awning(s)**. An ordinance has been prepared by the Department of Business Affairs and Consumer Protection – Small Business Center - Public Way Use Unit for presentation to the City Council. Because this request was made for properties located in your ward, as approved by you as per the attached, I respectfully request that you introduce the attached ordinance at the next City Council meeting.

If you have any questions regarding this ordinance, please contact Anthony Bertuca at (312) 744-5506.

Department of Business Affairs and Consumer Protection

City of Chicago

O2014-9030

Office of the City Clerk

Document Tracking Sheet

Meeting Date:	11/5/2014
Sponsor(s):	Burke (14)
Type:	Ordinance
Title:	Awning(s) for Carniceria La Gloria
Committee(s) Assignment:	Committee on Transportation and Public Way

ORDINANCE
CARNICERIA LA GLORIA
Acct. No. 271545 - 1
Permit No. 1115650

Be It Ordained by the City Council of the City of Chicago:

SECTION 1. Permission and authority are hereby given and granted to CARNICERIA LA GLORIA, upon the terms and subject to the conditions of this ordinance to maintain and use, as now constructed, one (1) Awning(s) projecting over the public right-of-way adjacent to its premises known as 2551-53 W. 51st St..

Said Awning(s) at W. 51st Street measure(s):
One (1) at fifty (50) feet in length, and three (3) feet in width for a total of one hundred fifty (150) square feet.

The location of said privilege shall be as shown on prints kept on file with the Department of Business Affairs and Consumer Protection and the Office of the City Clerk.

Said privilege shall be constructed in accordance with plans and specifications approved by the Zoning Department - Signs.

This grant of privilege in the public way shall be subject to the provisions of Section 10-28-015 and all other required provisions of the Municipal Code of Chicago.

The grantee shall pay to the City of Chicago as compensation for the privilege #1115650 herein granted the sum of seventy-five ($75.00) per annum in advance.

A 25% penalty will be added for payments received after due date.

The permit holder agrees to hold the City of Chicago harmless for any damage, relocation or replacement costs associated with damage, relocation or removal of private property caused by the City performing work in the public way.

Authority herein given and granted for a period of five (5) years from and after 11/01/2014.

Alderman _____

Edward M. Burke 14th Ward


CARNICERIA LA GLORIA

Department of Business Affairs and Consumer Protection
Small Business Center - Public Way Use Unit
City Hall - 121 N. LaSalle Street, Room 800 • Chicago, IL 60602
(312)-74-GOBIZ (312-744-6249) • (312) 744-1944 (TTY)
http://www.cityofchicago.org/bacp

11/05/2014

Alderman **Edward M. Burke**
Ward # **14**
City of Chicago
City Hall, Room **302**
121 North LaSalle Street
Chicago, Illinois 60602

Re: An ordinance to use and maintain a portion of the public right-of-way for **one (1) awning(s)** for **CARNICERIA LA GLORIA**, adjacent to the premises known as **2551-53 W. 51st St.**.

Dear Alderman **Edward M. Burke**:

The applicant referenced above has requested the use of the public right-of-way for a **awning(s)**. An ordinance has been prepared by the Department of Business Affairs and Consumer Protection – Small Business Center - Public Way Use Unit for presentation to the City Council. Because this request was made for properties located in your ward, as approved by you as per the attached, I respectfully request that you introduce the attached ordinance at the next City Council meeting.

If you have any questions regarding this ordinance, please contact Anthony Bertuca at (312) 744-5506.

Department of Business Affairs and Consumer Protection

City of Chicago

O2014-9036

Office of the City Clerk

Document Tracking Sheet

Meeting Date:	11/5/2014
Sponsor(s):	Foulkes (15)
Type:	Ordinance
Title:	Awning(s) for Costa Azul Travel
Committee(s) Assignment:	Committee on Transportation and Public Way

ORDINANCE
COSTA AZUL TRAVEL
Acct. No. 67781 - 3
Permit No. 1115564

Be It Ordained by the City Council of the City of Chicago:

SECTION 1. Permission and authority are hereby given and granted to COSTA AZUL TRAVEL, upon the terms and subject to the conditions of this ordinance to maintain and use, as now constructed, one (1) Awning(s) projecting over the public right-of-way adjacent to its premises known as 3123 W. 63rd St..

Said Awning(s) at W. 63rd Street measure(s):
One (1) at twenty (20) feet in length, and six point five (6.5) feet in width for a total of one hundred thirty (130) square feet.

The location of said privilege shall be as shown on prints kept on file with the Department of Business Affairs and Consumer Protection and the Office of the City Clerk.

Said privilege shall be constructed in accordance with plans and specifications approved by the Zoning Department - Signs.

This grant of privilege in the public way shall be subject to the provisions of Section 10-28-015 and all other required provisions of the Municipal Code of Chicago.

The grantee shall pay to the City of Chicago as compensation for the privilege #1115564 herein granted the sum of fifty ($50.00) per annum in advance.

A 25% penalty will be added for payments received after due date.

The permit holder agrees to hold the City of Chicago harmless for any damage, relocation or replacement costs associated with damage, relocation or removal of private property caused by the City performing work in the public way.

Authority herein given and granted for a period of five (5) years from and after 10/04/2014.

Alderman

Toni Foulkes 15th Ward

JUN-14-2006 17:47 From: To:12137634905 P.5/5

JUN-14-2006 16:50 From: 12813970277 P.5/5

ATT PEPE

ATT NUEVA



SP.65

NEW AWNING 20' WIDE 6'6" HIGH
CUSTOM DESIGN
CUSTOM COLORS
ALL LETTERS & LOGOS
ALL LIGHT UP
FIVE YEARS WARRANTY

City of Chicago

O2014-9040

Office of the City Clerk

Document Tracking Sheet

Meeting Date:	11/5/2014
Sponsor(s):	Cochran (20)
Type:	Ordinance
Title:	Awning(s) for Los Altos
Committee(s) Assignment:	Committee on Transportation and Public Way

ORDINANCE
LOS ALTOS
Acct. No. 63468 - 1
Permit No. 1115480

Be It Ordained by the City Council of the City of Chicago:

SECTION 1. Permission and authority are hereby given and granted to LOS ALTOS, upon the terms and subject to the conditions of this ordinance to maintain and use, as now constructed, one (1) Awning(s) projecting over the public right-of-way adjacent to its premises known as 1848 W. 47th St..

Said Awning(s) at W.47TH measure(s):
One (1) at twenty-four (24) feet in length, and two (2) feet in width for a total of forty-eight (48) square feet.

The location of said privilege shall be as shown on prints kept on file with the Department of Business Affairs and Consumer Protection and the Office of the City Clerk.

Said privilege shall be constructed in accordance with plans and specifications approved by the Zoning Department - Signs.


This grant of privilege in the public way shall be subject to the provisions of Section 10-28-015 and all other required provisions of the Municipal Code of Chicago.

The grantee shall pay to the City of Chicago as compensation for the privilege #1115480 herein granted the sum of fifty ($50.00) per annum in advance.

A 25% penalty will be added for payments received after due date.

The permit holder agrees to hold the City of Chicago harmless for any damage, relocation or replacement costs associated with damage, relocation or removal of private property caused by the City performing work in the public way.

Authority herein given and granted for a period of five (5) years from and after 10/04/2014.

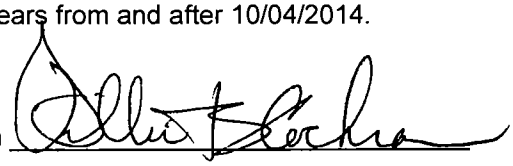Alderman 

Willie Cochran 20th Ward


ALTO
COLCHONES·LAMPARAS·LITERAS
TEL. 773-247-7165
773-715-5711
46
158

Department of Business Affairs and Consumer Protection
Small Business Center - Public Way Use Unit
City Hall - 121 N. LaSalle Street, Room 800 • Chicago, IL 60602
(312)-74-GOBIZ (312-744-6249) • (312) 744-1944 (TTY)
http://www.cityofchicago.org/bacp

11/05/2014

Alderman **Willie Cochran**
Ward # **20**
City of Chicago
City Hall, Room **300**
121 North LaSalle Street
Chicago, Illinois 60602

Re: An ordinance to use and maintain a portion of the public right-of-way for **one (1) awning(s)** for **LOS ALTOS**, adjacent to the premises known as **1848 W. 47th St.**.

Dear Alderman **Willie Cochran**:

The applicant referenced above has requested the use of the public right-of-way for a **awning(s)**. An ordinance has been prepared by the Department of Business Affairs and Consumer Protection – Small Business Center - Public Way Use Unit for presentation to the City Council. Because this request was made for properties located in your ward, as approved by you as per the attached, I respectfully request that you introduce the attached ordinance at the next City Council meeting.

If you have any questions regarding this ordinance, please contact Anthony Bertuca at (312) 744-5506.

Department of Business Affairs and Consumer Protection

City of Chicago

O2014-9044

Office of the City Clerk

Document Tracking Sheet

Meeting Date:	11/5/2014
Sponsor(s):	Munoz (22)
Type:	Ordinance
Title:	Awning(s) for Danny's Pizza
Committee(s) Assignment:	Committee on Transportation and Public Way

ORDINANCE
DANNY'S PIZZA
Acct. No. 22424 - 2
Permit No. 1115418

Be It Ordained by the City Council of the City of Chicago:

SECTION 1. Permission and authority are hereby given and granted to DANNY'S PIZZA, upon the terms and subject to the conditions of this ordinance to maintain and use, as now constructed, one (1) Awning(s) projecting over the public right-of-way adjacent to its premises known as 3257 W. 26th St..

Said Awning(s) at W. 26th St. measure(s):
One (1) at twenty-two point nine two (22.92) feet in length, and two point five (2.5) feet in width for a total of fifty-seven point three (57.3) square feet.

The location of said privilege shall be as shown on prints kept on file with the Department of Business Affairs and Consumer Protection and the Office of the City Clerk.

Said privilege shall be constructed in accordance with plans and specifications approved by the Zoning Department - Signs.

This grant of privilege in the public way shall be subject to the provisions of Section 10-28-015 and all other required provisions of the Municipal Code of Chicago.

The grantee shall pay to the City of Chicago as compensation for the privilege #1115418 herein granted the sum of fifty ($50.00) per annum in advance.


A 25% penalty will be added for payments received after due date.

The permit holder agrees to hold the City of Chicago harmless for any damage, relocation or replacement costs associated with damage, relocation or removal of private property caused by the City performing work in the public way.

Authority herein given and granted for a period of five (5) years from and after 11/05/2013.

Alderman _____


Ricardo Munoz 22nd Ward

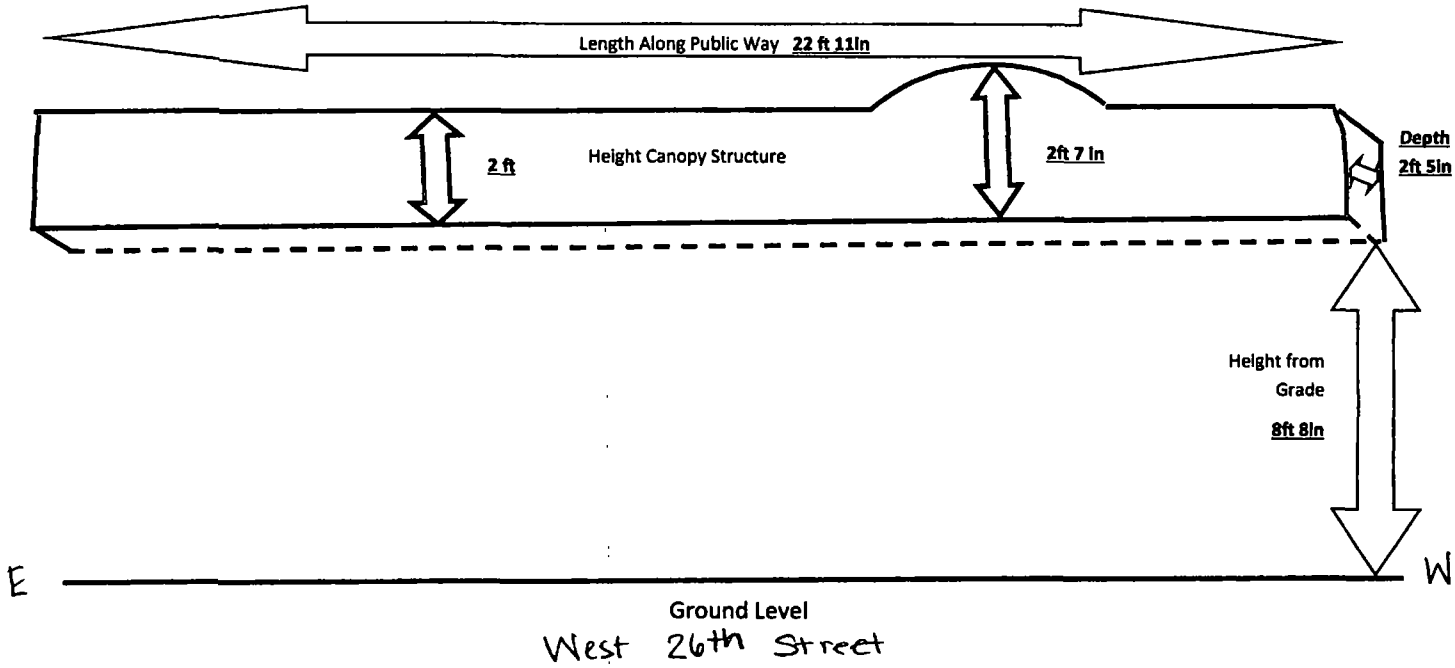

Property Location: 3257 W 26th Street

Chicago, IL 60623

Organization Name Danny's Pizza

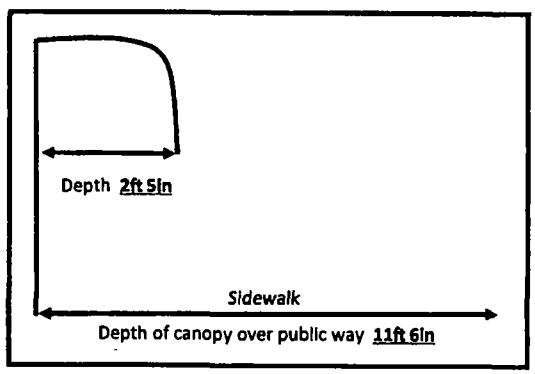

City of Chicago

O2014-9054

Office of the City Clerk

Document Tracking Sheet

Meeting Date:	11/5/2014
Sponsor(s):	Munoz (22)
Type:	Ordinance
Title:	Awning(s) for Varela Grocery
Committee(s) Assignment:	Committee on Transportation and Public Way

ORDINANCE
VARELA GROCERY
Acct. No. 3565 - 1
Permit No. 1115551

Be It Ordained by the City Council of the City of Chicago:

SECTION 1. Permission and authority are hereby given and granted to VARELA GROCERY, upon the terms and subject to the conditions of this ordinance to maintain and use, as now constructed, one (1) Awning(s) projecting over the public right-of-way adjacent to its premises known as 4101 W. 25th St..

Said Awning(s) at S. Karlov measure(s):
One (1) at fifteen (15) feet in length, and two (2) feet in width for a total of thirty (30) square feet.

The location of said privilege shall be as shown on prints kept on file with the Department of Business Affairs and Consumer Protection and the Office of the City Clerk.

Said privilege shall be constructed in accordance with plans and specifications approved by the Zoning Department - Signs.

This grant of privilege in the public way shall be subject to the provisions of Section 10-28-015 and all other required provisions of the Municipal Code of Chicago.

The grantee shall pay to the City of Chicago as compensation for the privilege #1115551 herein granted the sum of fifty ($50.00) per annum in advance.


A 25% penalty will be added for payments received after due date.

The permit holder agrees to hold the City of Chicago harmless for any damage, relocation or replacement costs associated with damage, relocation or removal of private property caused by the City performing work in the public way.

Authority herein given and granted for a period of five (5) years from and after 09/13/2014.

Alderman _____

Ricardo Munoz 22nd Ward

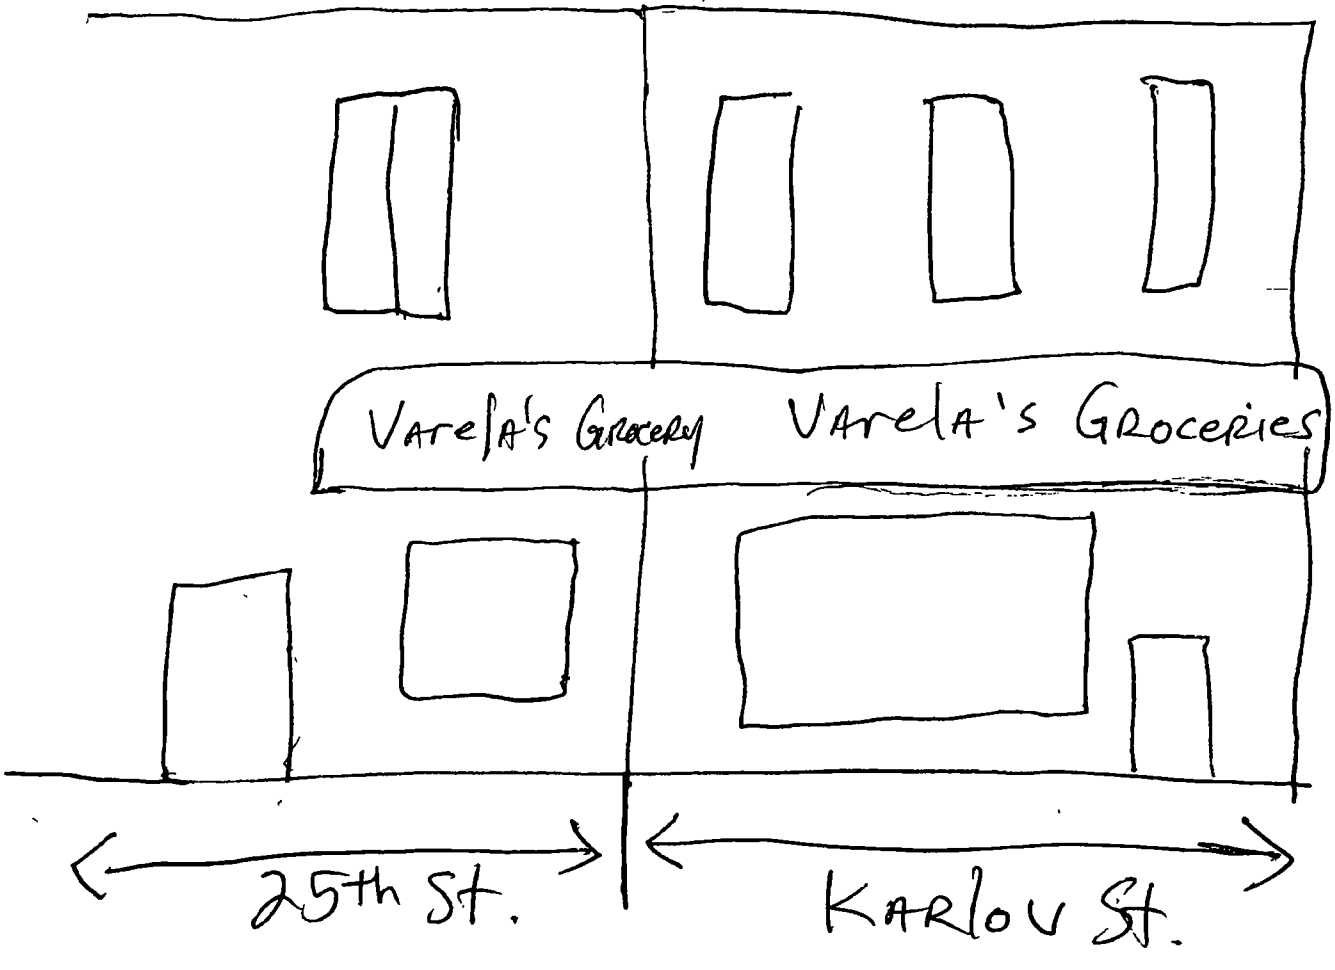
VARELA'S GROCERY
VARELA'S GROCERIES
25th St.
KARLOV ST.

City of Chicago

O2014-9057

Office of the City Clerk

Document Tracking Sheet

Meeting Date:	11/5/2014
Sponsor(s):	Solis (25)
Type:	Ordinance
Title:	Awning(s) for Best Choice Oriental Grocery, Inc.
Committee(s) Assignment:	Committee on Transportation and Public Way

ORDINANCE
BEST CHOICE ORIENTAL GROCERY, INC.
Acct. No. 314715 - 1
Permit No. 1115704

Be It Ordained by the City Council of the City of Chicago:

SECTION 1. Permission and authority are hereby given and granted to BEST CHOICE ORIENTAL GROCERY, INC., upon the terms and subject to the conditions of this ordinance to maintain and use, as now constructed, one (1) Awning(s) projecting over the public right-of-way adjacent to its premises known as 2403 S. Wentworth Ave..

Said Awning(s) at S. Wentworth Avenue measure(s):
One (1) at thirty (30) feet in length, and two (2) feet in width for a total of sixty (60) square feet.

The location of said privilege shall be as shown on prints kept on file with the Department of Business Affairs and Consumer Protection and the Office of the City Clerk.

Said privilege shall be constructed in accordance with plans and specifications approved by the Zoning Department - Signs.

This grant of privilege in the public way shall be subject to the provisions of Section 10-28-015 and all other required provisions of the Municipal Code of Chicago.

The grantee shall pay to the City of Chicago as compensation for the privilege #1115704 herein granted the sum of fifty-five ($55.00) per annum in advance.

A 25% penalty will be added for payments received after due date.

The permit holder agrees to hold the City of Chicago harmless for any damage, relocation or replacement costs associated with damage, relocation or removal of private property caused by the City performing work in the public way.


Authority herein given and granted for a period of five (5) years from and after 11/05/2013.

Alderman _____

Daniel S. Solis 25th Ward

PROPERTY LINE & PUBLIC FACILITIES.

2403 S Wentworth Ave

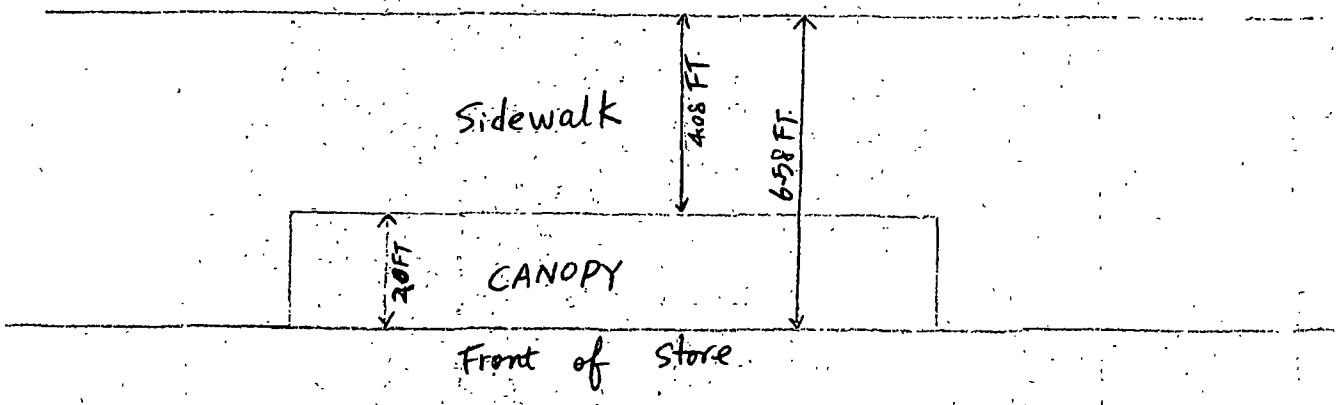

Best Choice Oriental Grocery, Inc.

Department of Business Affairs and Consumer Protection
Small Business Center - Public Way Use Unit
City Hall - 121 N. LaSalle Street, Room 800 • Chicago, IL 60602
(312)-74-GOBIZ (312-744-6249) • (312) 744-1944 (TTY)
http://www.cityofchicago.org/bacp

11/05/2014

Alderman **Daniel S. Solis**
Ward # **25**
City of Chicago
City Hall, Room **203**
121 North LaSalle Street
Chicago, Illinois 60602

Re: An ordinance to use and maintain a portion of the public right-of-way for **one (1) awning(s)** for **BEST CHOICE ORIENTAL GROCERY, INC.**, adjacent to the premises known as **2403 S. Wentworth Ave.**.

Dear Alderman **Daniel S. Solis**:

The applicant referenced above has requested the use of the public right-of-way for a **awning(s)**. An ordinance has been prepared by the Department of Business Affairs and Consumer Protection – Small Business Center - Public Way Use Unit for presentation to the City Council. Because this request was made for properties located in your ward, as approved by you as per the attached, I respectfully request that you introduce the attached ordinance at the next City Council meeting.

If you have any questions regarding this ordinance, please contact Anthony Bertuca at (312) 744-5506.

Department of Business Affairs and Consumer Protection

City of Chicago

O2014-9061

Office of the City Clerk

Document Tracking Sheet

Meeting Date:	11/5/2014
Sponsor(s):	Solis (25)
Type:	Ordinance
Title:	Awning(s) for Peet's Coffee & Tea
Committee(s) Assignment:	Committee on Transportation and Public Way

ORDINANCE
PEET'S COFFEE & TEA
Acct. No. 22622 - 7
Permit No. 1113995

Be It Ordained by the City Council of the City of Chicago:

SECTION 1. Permission and authority are hereby given and granted to PEET'S COFFEE & TEA, upon the terms and subject to the conditions of this ordinance to construct, install, maintain and use five (5) Awning(s) projecting over the public right-of-way adjacent to its premises known as 1328 S. Halsted St..

Said Awning(s) at N HALSTED ST measure(s):
One (1) at six (6) feet in length, and two (2) feet in width for a total of twelve (12) square feet.
Two (2) at eight point three three (8.33) feet in length, and two (2) feet in width for a total of thirty-three point three two (33.32) square feet.
One (1) at thirteen point three three (13.33) feet in length, and two (2) feet in width for a total of twenty-six point six six (26.66) square feet.

Said Awning(s) at MAXWELL ST measure(s):
One (1) at thirteen point three three (13.33) feet in length, and two (2) feet in width for a total of twenty-six point six six (26.66) square feet.

The location of said privilege shall be as shown on prints kept on file with the Department of Business Affairs and Consumer Protection and the Office of the City Clerk.

Said privilege shall be constructed in accordance with plans and specifications approved by the Zoning Department - Signs.

This grant of privilege in the public way shall be subject to the provisions of Section 10-28-015 and all other required provisions of the Municipal Code of Chicago.


The grantee shall pay to the City of Chicago as compensation for the privilege #1113995 herein granted the sum of seventy-five ($75.00) per annum in advance.


A 25% penalty will be added for payments received after due date.

The permit holder agrees to hold the City of Chicago harmless for any damage, relocation or replacement costs associated with damage, relocation or removal of private property caused by the City performing work in the public way.

Authority herein given and granted for a period of five (5) years from and after Date of Passage.

Alderman _____
Daniel S. Solis 25th Ward

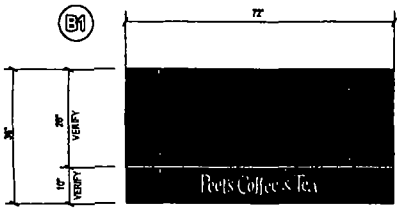

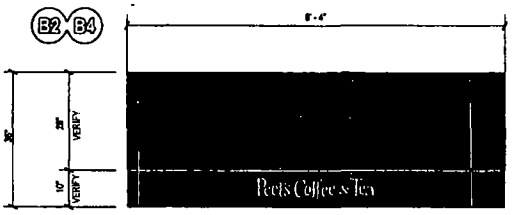



NOTE FIELD VERIFY VALANCE HEIGHT AND AWNING DEPTH BEFORE FABRICATION

B1 THRU B5 **AWNING RECOVER**


SCALE 1/2" = 1'-0"


GENERAL SPECIFICATIONS

REMOVE AND DISPOSE OF EXISTING COVER, RECOVER FRAME WITH DARK BROWN SUNBRELLA FABRIC (TRUE BROWN).

HEAT TRANSFERRED VINYL TO MATCH

PEET'S GOLD 3630-131 GOLD METALLIC
PEET'S CREAM CUSTOM 3M VINYL (PROVIDED BY CUSTOMER)

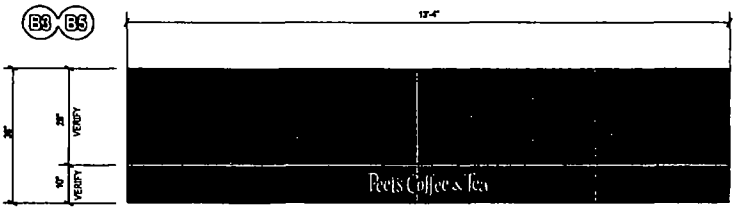

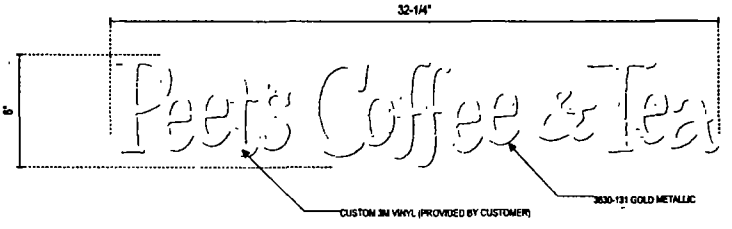

Peet's Coffee & Tea

PEET'S COFFEE & TEA

CH419GR5

Sheet 3 of 4

CHICAGO IL
(W MAXWELL)

Account Rep J MUELLER

Designer E SIMON

Date 01/09/14

Approvals / Date

Client

Sales

Customizing

Art

Engineering

Installation

Revision / Date

R1 7/18/2014 UPDATE FACELIT CHANNEL LETTER DRAWING

R2 7/18 (8/28/14 DELETE 'R' LOGO

R3 9/8 PARTIAL REVISE, ADD A TO ROOF FOR LED HOUSING, UPDATE SIGNAGE, UPDATED ELEC CUT & MARKING, ADD BEARS ETC.

R4 (09/30/14) REVISE SIZE OF GRAPHIC TO ADD BACKGROUND PHASE

R5 (10/14/2014) REVISE TO ADD GRAPHICS (C)

Chandler Signs

FINAL ELECTRICAL CONNECTION BY CUSTOMER

Department of Business Affairs and Consumer Protection
Small Business Center - Public Way Use Unit
City Hall - 121 N LaSalle Street, Room 800 • Chicago, IL 60602
(312)-74-GOBIZ (312-744-6249) • (312) 744-1944 (TTY)
http://www.cityofchicago.org/bacp

11/05/2014

Alderman **Daniel S. Solis**
Ward # **25**
City of Chicago
City Hall, Room **203**
121 North LaSalle Street
Chicago, Illinois 60602

Re: An ordinance to use and maintain a portion of the public right-of-way for **five (5) awning(s)** for **PEET'S COFFEE & TEA**, adjacent to the premises known as **1328 S. Halsted St.**.

Dear Alderman **Daniel S. Solis**:

The applicant referenced above has requested the use of the public right-of-way for a **awning(s)**. An ordinance has been prepared by the Department of Business Affairs and Consumer Protection – Small Business Center - Public Way Use Unit for presentation to the City Council. Because this request was made for properties located in your ward, as approved by you as per the attached, I respectfully request that you introduce the attached ordinance at the next City Council meeting.

If you have any questions regarding this ordinance, please contact Anthony Bertuca at (312) 744-5506.

Department of Business Affairs and Consumer Protection

City of Chicago

O2014-9063

Office of the City Clerk

Document Tracking Sheet

Meeting Date:	11/5/2014
Sponsor(s):	Maldonado (26)
Type:	Ordinance
Title:	Awning(s) for Humboldt Liquors
Committee(s) Assignment:	Committee on Transportation and Public Way

ORDINANCE
HUMBOLDT LIQUORS
Acct. No. 24217 - 1
Permit No. 1115408

Be It Ordained by the City Council of the City of Chicago:

SECTION 1. Permission and authority are hereby given and granted to HUMBOLDT LIQUORS, upon the terms and subject to the conditions of this ordinance to maintain and use, as now constructed, one (1) Awning(s) projecting over the public right-of-way adjacent to its premises known as 3017 W. Armitage Ave..

Said Awning(s) at W Armitage Ave measure(s):
One (1) at twenty-five (25) feet in length, and three (3) feet in width for a total of seventy-five (75) square feet.

The location of said privilege shall be as shown on prints kept on file with the Department of Business Affairs and Consumer Protection and the Office of the City Clerk.

Said privilege shall be constructed in accordance with plans and specifications approved by the Zoning Department - Signs.

This grant of privilege in the public way shall be subject to the provisions of Section 10-28-015 and all other required provisions of the Municipal Code of Chicago.

The grantee shall pay to the City of Chicago as compensation for the privilege #1115408 herein granted the sum of fifty ($50.00) per annum in advance.

A 25% penalty will be added for payments received after due date.

The permit holder agrees to hold the City of Chicago harmless for any damage, relocation or replacement costs associated with damage, relocation or removal of private property caused by the City performing work in the public way.

Authority herein given and granted for a period of five (5) years from and after 03/18/2014.

Alderman _____

Roberto Maldonado 26th Ward


PLAZA FOOD
MUSIC LOUNGE

Department of Business Affairs and Consumer Protection
Small Business Center- Public Way Use Unit
City Hall - 121 N. LaSalle Street Room 800 • Chicago, IL 60602
(312)-74-GOBIZ (312-744-6249) • (312) 744-1944 (TTY)
http //www cityofchicago org/bacp

11/05/2014

Alderman **Roberto Maldonado**
Ward # **26**
City of Chicago
City Hall, Room **300**
121 North LaSalle Street
Chicago, Illinois 60602

Re: An ordinance to use and maintain a portion of the public right-of-way for **one (1) awning(s)** for **HUMBOLDT LIQUORS**, adjacent to the premises known as **3017 W. Armitage Ave.**.

Dear Alderman **Roberto Maldonado**:

The applicant referenced above has requested the use of the public right-of-way for a **awning(s)**. An ordinance has been prepared by the Department of Business Affairs and Consumer Protection – Small Business Center - Public Way Use Unit for presentation to the City Council. Because this request was made for properties located in your ward, as approved by you as per the attached, I respectfully request that you introduce the attached ordinance at the next City Council meeting.

If you have any questions regarding this ordinance, please contact Anthony Bertuca at (312) 744-5506.

Department of Business Affairs and Consumer Protection

City of Chicago

O2014-9067

Office of the City Clerk

Document Tracking Sheet

Meeting Date:	11/5/2014
Sponsor(s):	Maldonado (26)
Type:	Ordinance
Title:	Awning(s) for Joyful Noise Christian Daycare, Inc. No. 2
Committee(s) Assignment:	Committee on Transportation and Public Way

ORDINANCE
JOYFUL NOISE CHRISTIAN DAYCARE, INC. #2
Acct. No. 365812 - 1
Permit No. 1100252

Be It Ordained by the City Council of the City of Chicago:

SECTION 1. Permission and authority are hereby given and granted to JOYFUL NOISE CHRISTIAN DAYCARE, INC. #2, upon the terms and subject to the conditions of this ordinance to maintain and use, as now constructed, two (2) Awning(s) projecting over the public right-of-way adjacent to its premises known as 4022-4024 W. Armitage Ave..

Said Awning(s) at W. Armitage measure(s):
One (1) at fifty (50) feet in length, and two (2) feet in width for a total of one hundred (100) square feet.
One (1) at ten (10) feet in length, and two (2) feet in width for a total of twenty (20) square feet.

The location of said privilege shall be as shown on prints kept on file with the Department of Business Affairs and Consumer Protection and the Office of the City Clerk.

Said privilege shall be constructed in accordance with plans and specifications approved by the Zoning Department - Signs.

This grant of privilege in the public way shall be subject to the provisions of Section 10-28-015 and all other required provisions of the Municipal Code of Chicago.

The grantee shall pay to the City of Chicago as compensation for the privilege #1100252 herein granted the sum of one hundred twenty-five ($125.00) per annum in advance.


A 25% penalty will be added for payments received after due date.

The permit holder agrees to hold the City of Chicago harmless for any damage, relocation or replacement costs associated with damage, relocation or removal of private property caused by the City performing work in the public way.

Authority herein given and granted for a period of five (5) years from and after Date of Passage.

Alderman _____

Roberto Maldonado 26th Ward

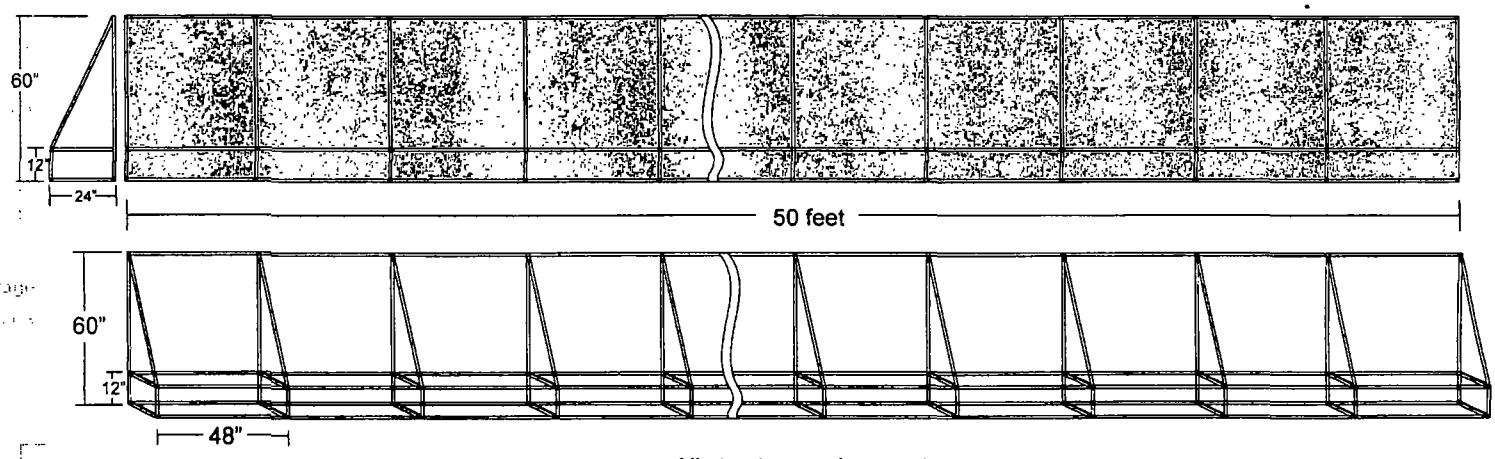

All structure and supports are
1 x 1 x .063 Tuffac Galvanized tubing construction
48 inch center and back supports

scale 1mm = 2 inches

Joyful Noise Christian Daycare
4022 Armitage Ave
Chicago, IL 60639

ASAP Sign & Lighting Maintenance, Inc
443 W US Hwy 6
Valparaiso, IN 46385-7936

Ken Richmond
312-718-8819 219-464-8865

Department of Business Affairs and Consumer Protection
Small Business Center- Public Way Use Unit
City Hall- 121 N LaSalle Street Room 800 • Chicago, IL 60602
(312)-74-GOBIZ (312-744-6249) • (312) 744-1944 (TTY)
http://www.cityofchicago.org/bacp

10/08/2014

Alderman **Roberto Maldonado**
Ward # **26**
City of Chicago
City Hall, Room **300**
121 North LaSalle Street
Chicago, Illinois 60602

Re: An ordinance to use and maintain a portion of the public right-of-way for **two (2) awning(s)** for **JOYFUL NOISE CHRISTIAN DAYCARE, INC. #2**, adjacent to the premises known as **4022-4024 W. Armitage Ave.**.

Dear Alderman **Roberto Maldonado**:

The applicant referenced above has requested the use of the public right-of-way for **awning(s)**. An ordinance has been prepared by the Department of Business Affairs and Consumer Protection – Small Business Center - Public Way Use Unit for presentation to the City Council. Because this request was made for properties located in your ward, as approved by you as per the attached, I respectfully request that you introduce the attached ordinance at the next City Council meeting.

If you have any questions regarding this ordinance, please contact Anthony Bertuca at (312) 744-5506.

Department of Business Affairs and Consumer Protection

City of Chicago

O2014-9072

Office of the City Clerk

Document Tracking Sheet

Meeting Date:	11/5/2014
Sponsor(s):	Burnett (27)
Type:	Ordinance
Title:	Awning(s) for Castillo Auto Repair, Inc.
Committee(s) Assignment:	Committee on Transportation and Public Way

ORDINANCE
CASTILLO AUTO REPAIR, INC.
Acct. No. 220094 - 1
Permit No. 1115657

Be It Ordained by the City Council of the City of Chicago:

SECTION 1. Permission and authority are hereby given and granted to CASTILLO AUTO REPAIR, INC., upon the terms and subject to the conditions of this ordinance to maintain and use, as now constructed, one (1) Awning(s) projecting over the public right-of-way adjacent to its premises known as 3685 W. Grand Ave..

Said Awning(s) at W. Grand measure(s):
One (1) at eighteen (18) feet in length, and two (2) feet in width for a total of thirty-six (36) square feet.

The location of said privilege shall be as shown on prints kept on file with the Department of Business Affairs and Consumer Protection and the Office of the City Clerk.

Said privilege shall be constructed in accordance with plans and specifications approved by the Zoning Department - Signs.

This grant of privilege in the public way shall be subject to the provisions of Section 10-28-015 and all other required provisions of the Municipal Code of Chicago.

The grantee shall pay to the City of Chicago as compensation for the privilege #1115657 herein granted the sum of fifty ($50.00) per annum in advance.

A 25% penalty will be added for payments received after due date.

The permit holder agrees to hold the City of Chicago harmless for any damage, relocation or replacement costs associated with damage, relocation or removal of private property caused by the City performing work in the public way.

Authority herein given and granted for a period of five (5) years from and after 11/18/2014.

Alderman _____

Walter Burnett Jr. 27th Ward


Length 10'
21' Width
CASTILLO'S AUTO REPAIR
FOREIGH & DOMESTIC
TEL. 486-3200
773-486-3200

City of Chicago

O2014-9076

Office of the City Clerk

Document Tracking Sheet

Meeting Date:	11/5/2014
Sponsor(s):	Burnett (27)
Type:	Ordinance
Title:	Awning(s) for Matchbox, The
Committee(s) Assignment:	Committee on Transportation and Public Way

ORDINANCE
THE MATCHBOX
Acct. No. 15899 - 1
Permit No. 1115416

Be It Ordained by the City Council of the City of Chicago:

SECTION 1. Permission and authority are hereby given and granted to THE MATCHBOX, upon the terms and subject to the conditions of this ordinance to maintain and use, as now constructed, one (1) Awning(s) projecting over the public right-of-way adjacent to its premises known as 770 N. Milwaukee Ave..

Said Awning(s) at NORTH MILWAUKEE measure(s):
One (1) at fifty (50) feet in length, and two point five (2.5) feet in width for a total of one hundred twenty-five (125) square feet.

The location of said privilege shall be as shown on prints kept on file with the Department of Business Affairs and Consumer Protection and the Office of the City Clerk.

Said privilege shall be constructed in accordance with plans and specifications approved by the Zoning Department - Signs.

This grant of privilege in the public way shall be subject to the provisions of Section 10-28-015 and all other required provisions of the Municipal Code of Chicago.

The grantee shall pay to the City of Chicago as compensation for the privilege #1115416 herein granted the sum of seventy-five ($75.00) per annum in advance.


A 25% penalty will be added for payments received after due date.

The permit holder agrees to hold the City of Chicago harmless for any damage, relocation or replacement costs associated with damage, relocation or removal of private property caused by the City performing work in the public way.

Authority herein given and granted for a period of five (5) years from and after 10/04/2014.

Alderman _____

Walter Burnett Jr. 27th Ward

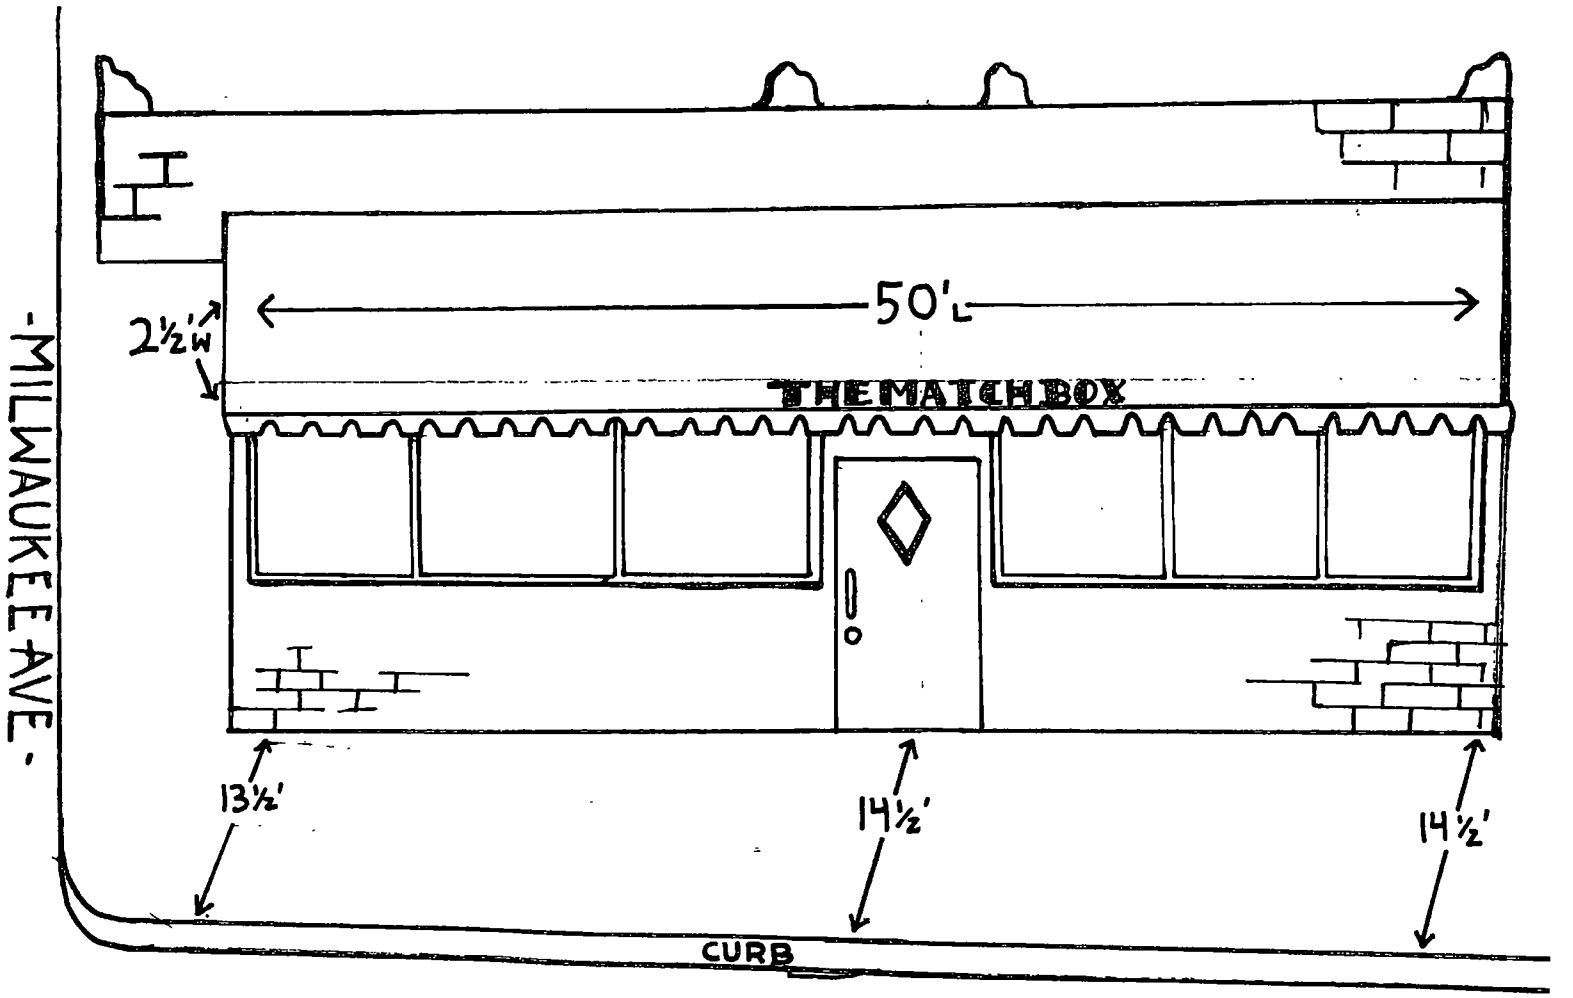

-OGDEN AVE-

City of Chicago

O2014-9079

Office of the City Clerk

Document Tracking Sheet

Meeting Date:	11/5/2014
Sponsor(s):	Burnett (27)
Type:	Ordinance
Title:	Awning(s) for Soho House Chicago
Committee(s) Assignment:	Committee on Transportation and Public Way

ORDINANCE
SOHO HOUSE CHICAGO
Acct. No. 386661 - 1
Permit No. 1112964

Be It Ordained by the City Council of the City of Chicago:

SECTION 1. Permission and authority are hereby given and granted to SOHO HOUSE CHICAGO, upon the terms and subject to the conditions of this ordinance to construct, install, maintain and use six (6) Awning(s) projecting over the public right-of-way adjacent to its premises known as 113-125 N. Green St..

Said Awning(s) at N Green St measure(s):
Six (6) at fourteen point eight three (14.83) feet in length, and six (6) feet in width for a total of five hundred thirty-three point eight eight (533.88) square feet.

The location of said privilege shall be as shown on prints kept on file with the Department of Business Affairs and Consumer Protection and the Office of the City Clerk.

Said privilege shall be constructed in accordance with plans and specifications approved by the Zoning Department - Signs.

This grant of privilege in the public way shall be subject to the provisions of Section 10-28-015 and all other required provisions of the Municipal Code of Chicago.

The grantee shall pay to the City of Chicago as compensation for the privilege #1112964 herein granted the sum of one hundred seventy-five ($175.00) per annum in advance.

A 25% penalty will be added for payments received after due date.


The permit holder agrees to hold the City of Chicago harmless for any damage, relocation or replacement costs associated with damage, relocation or removal of private property caused by the City performing work in the public way.

Authority herein given and granted for a period of five (5) years from and after Date of Passage.

Alderman

Walter Burnett Jr. 27th Ward

SOHO House

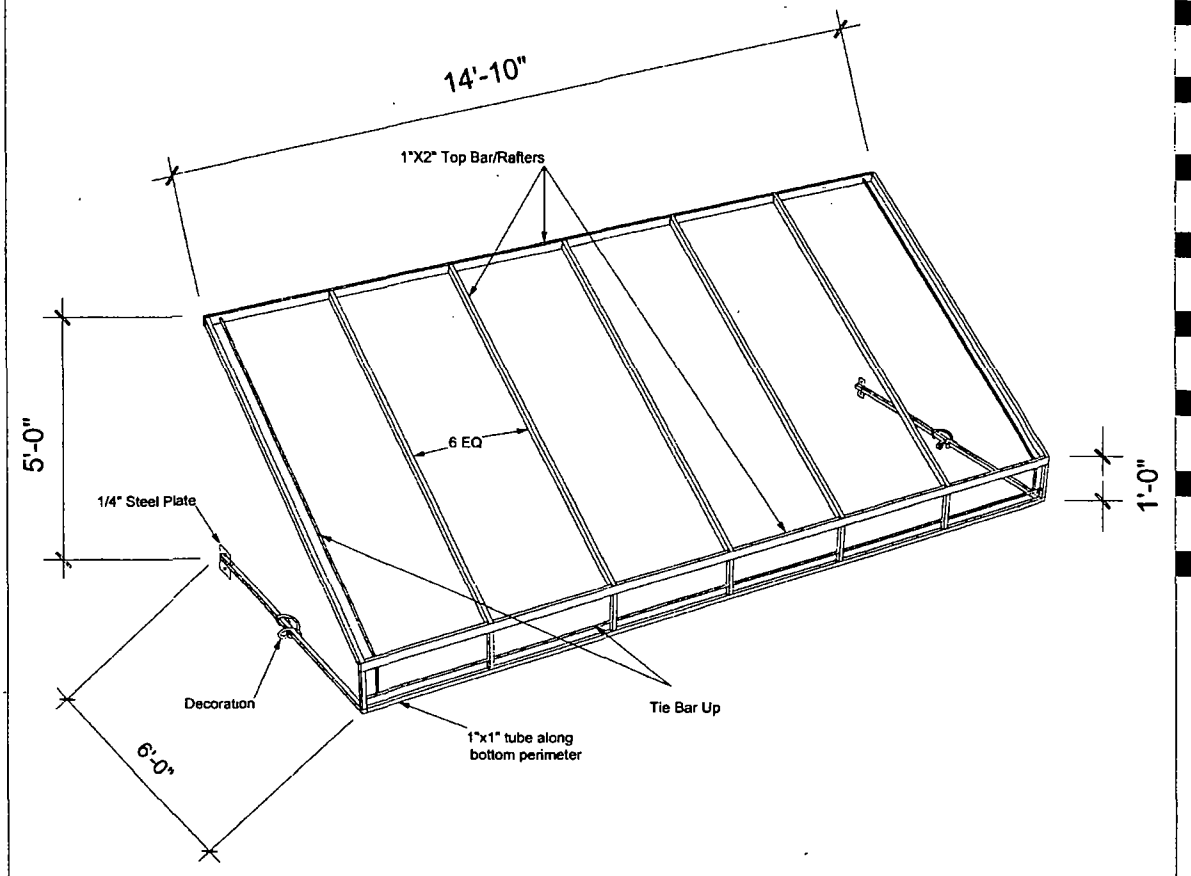

All Measurements VIF

Thatcher Oaks Premier Awnings Since 1984

THATCHER OAKS AWNINGS
718 Industrial Drive, Elmhurst, IL 60126
(630)833-5700
www.thatcheroaks.com

Job Name
SOHO House

Location

Customer Contact

Salesman
Kevin Eltoft

Draftsman
Matthew Hamaker

Job Information
Awning

Date
02/27/2014

Drawing Type
ISO

Map

City of Chicago

O2014-9085

Office of the City Clerk

Document Tracking Sheet

Meeting Date:	11/5/2014
Sponsor(s):	Burnett (27)
Type:	Ordinance
Title:	Awning(s) for Topo Gigio Ristorante
Committee(s) Assignment:	Committee on Transportation and Public Way

ORDINANCE
TOPO GIGIO RISTORANTE
Acct. No. 6526 - 1
Permit No. 1115510

Be It Ordained by the City Council of the City of Chicago:

SECTION 1. Permission and authority are hereby given and granted to TOPO GIGIO RISTORANTE, upon the terms and subject to the conditions of this ordinance to maintain and use, as now constructed, one (1) Awning(s) projecting over the public right-of-way adjacent to its premises known as 1514-16 N. Wells St..

Said Awning(s) at NORTH WELLS measure(s):
One (1) at twenty-one (21) feet in length, and nine (9) feet in width for a total of one hundred eighty-nine (189) square feet.

The location of said privilege shall be as shown on prints kept on file with the Department of Business Affairs and Consumer Protection and the Office of the City Clerk.

Said privilege shall be constructed in accordance with plans and specifications approved by the Zoning Department - Signs.

This grant of privilege in the public way shall be subject to the provisions of Section 10-28-015 and all other required provisions of the Municipal Code of Chicago.

The grantee shall pay to the City of Chicago as compensation for the privilege #1115510 herein granted the sum of fifty ($50.00) per annum in advance.

A 25% penalty will be added for payments received after due date.

The permit holder agrees to hold the City of Chicago harmless for any damage, relocation or replacement costs associated with damage, relocation or removal of private property caused by the City performing work in the public way.

Authority herein given and granted for a period of five (5) years from and after 11/01/2014.

Alderman _____

Walter Burnett Jr. 27th Ward



City of Chicago

O2014-9088

Office of the City Clerk

Document Tracking Sheet

Meeting Date:	11/5/2014
Sponsor(s):	Ervin (28)
Type:	Ordinance
Title:	Awning(s) for Jimmy G's
Committee(s) Assignment:	Committee on Transportation and Public Way

ORDINANCE
JIMMY G'S
Acct. No. 4242 - 2
Permit No. 1115697

Be It Ordained by the City Council of the City of Chicago:

SECTION 1. Permission and authority are hereby given and granted to JIMMY G'S, upon the terms and subject to the conditions of this ordinance to maintain and use, as now constructed, four (4) Awning(s) projecting over the public right-of-way adjacent to its premises known as 307 S. Kedzie Ave..

Said Awning(s) at S. Kedzie Avenue measure(s):
One (1) at five (5) feet in length, and four (4) feet in width for a total of twenty (20) square feet.
One (1) at eighteen point one seven (18.17) feet in length, and two (2) feet in width for a total of thirty-six point three four (36.34) square feet.
One (1) at fourteen point five (14.5) feet in length, and two (2) feet in width for a total of twenty-nine (29) square feet.

Said Awning(s) at S. Kedzie Avenue measure(s):
One (1) at sixteen point five (16.5) feet in length, and two (2) feet in width for a total of thirty-three (33) square feet.

The location of said privilege shall be as shown on prints kept on file with the Department of Business Affairs and Consumer Protection and the Office of the City Clerk.

Said privilege shall be constructed in accordance with plans and specifications approved by the Zoning Department - Signs.

This grant of privilege in the public way shall be subject to the provisions of Section 10-28-015 and all other required provisions of the Municipal Code of Chicago.

The grantee shall pay to the City of Chicago as compensation for the privilege #1115697 herein granted the sum of one hundred seventy-five ($175.00) per annum in advance.

A 25% penalty will be added for payments received after due date.

The permit holder agrees to hold the City of Chicago harmless for any damage, relocation or replacement costs associated with damage, relocation or removal of private property caused by the City performing work in the public way.

Authority herein given and granted for a period of five (5) years from and after 01/13/2014.

Alderman _____

Jason Ervin 28th Ward


309 S Kedzie Ave
Chicago, Illinois
Street View Jul 2014
Image capture Jul 2014 © 2014 Google

City of Chicago

O2014-9092

Office of the City Clerk

Document Tracking Sheet

Meeting Date:	11/5/2014
Sponsor(s):	Ervin (28)
Type:	Ordinance
Title:	Awning(s) for RS Retail LLC
Committee(s) Assignment:	Committee on Transportation and Public Way

ORDINANCE
RS RETAIL, LLC
Acct. No. 301067 - 4
Permit No. 1115243

Be It Ordained by the City Council of the City of Chicago:

SECTION 1. Permission and authority are hereby given and granted to RS RETAIL, LLC, upon the terms and subject to the conditions of this ordinance to maintain and use, as now constructed, one (1) Awning(s) projecting over the public right-of-way adjacent to its premises known as 1214 W. Taylor St..

Said Awning(s) at W. TAYLOR ST. measure(s):
One (1) at seventeen point four (17.4) feet in length, and four (4) feet in width for a total of sixty-nine point six (69.6) square feet.

The location of said privilege shall be as shown on prints kept on file with the Department of Business Affairs and Consumer Protection and the Office of the City Clerk.

Said privilege shall be constructed in accordance with plans and specifications approved by the Zoning Department - Signs.

This grant of privilege in the public way shall be subject to the provisions of Section 10-28-015 and all other required provisions of the Municipal Code of Chicago.

The grantee shall pay to the City of Chicago as compensation for the privilege #1115243 herein granted the sum of fifty ($50.00) per annum in advance.

A 25% penalty will be added for payments received after due date.


The permit holder agrees to hold the City of Chicago harmless for any damage, relocation or replacement costs associated with damage, relocation or removal of private property caused by the City performing work in the public way.

Authority herein given and granted for a period of five (5) years from and after 10/04/2014.


Alderman

Jason Ervin 28th Ward

(Page 2 of 3)

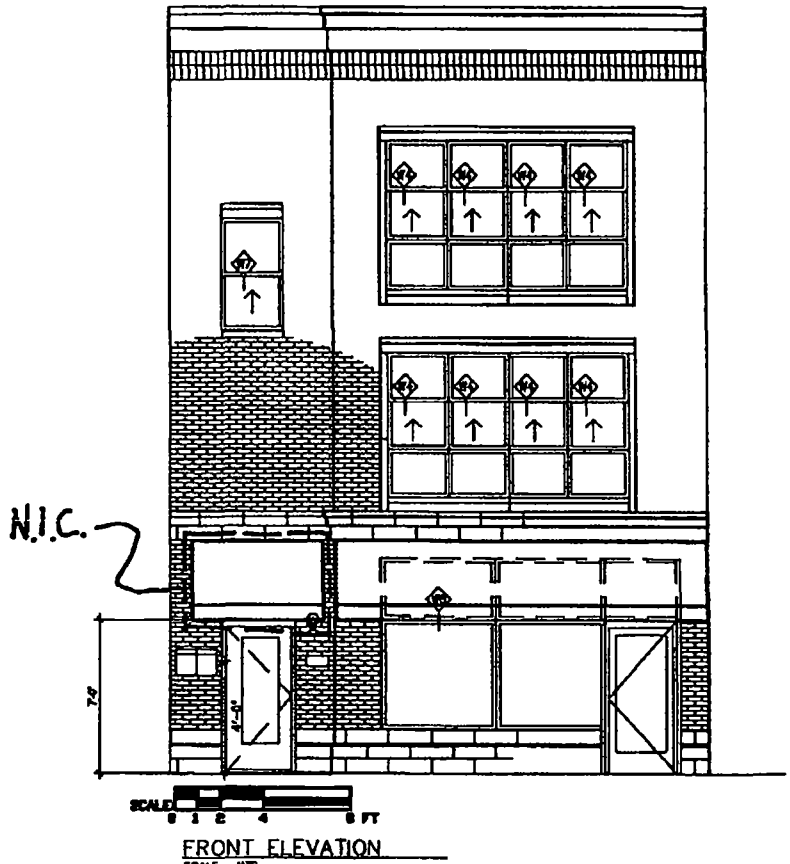

FRONT ELEVATION
SCALE: NTS

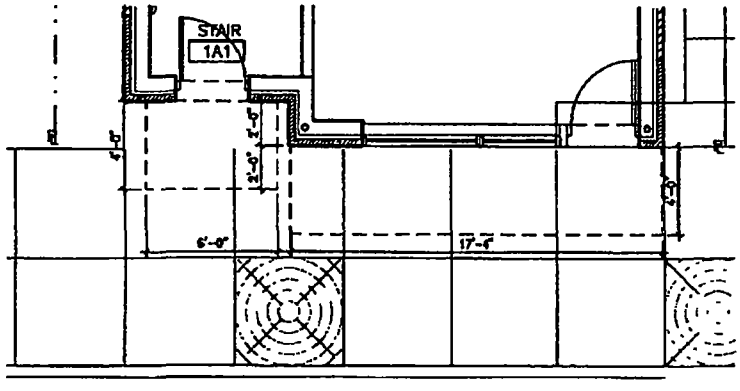

PARTIAL GROUND FLOOR PLAN
SCALE: NTS

ABLA HOMES REDEVELOPMENT BUILDING TYPE 15 @ 1214–16 W. TAYLOR 1094 S.F

LR DEVELOPMENT COMPANY LLC
CENTURY PLACE DEVELOPMENT CORP.
QUEST DEVELOPMENT L.L.C.

PHASE 1
December 28, 2005

DESTEFANO KEATING PARTNERS LTD.
BROOK ARCHITECTURE INC.
MACONDO CORP.
SMITH & SMITH ASSOCIATES, INC.
URBANWORKS LTD.

City of Chicago

O2014-9096

Office of the City Clerk

Document Tracking Sheet

Meeting Date:	11/5/2014
Sponsor(s):	Reboyras (30)
Type:	Ordinance
Title:	Awning(s) for Central Bark Doggy Day Care
Committee(s) Assignment:	Committee on Transportation and Public Way

ORDINANCE
CENTRAL BARK DOGGY DAY CARE
Acct. No. 303709 - 1
Permit No. 1115636

Be It Ordained by the City Council of the City of Chicago:

SECTION 1. Permission and authority are hereby given and granted to CENTRAL BARK DOGGY DAY CARE, upon the terms and subject to the conditions of this ordinance to maintain and use, as now constructed, one (1) Awning(s) projecting over the public right-of-way adjacent to its premises known as 3358 N. Pulaski Rd..

Said Awning(s) at NORTH PULASKI ROAD measure(s):
One (1) at thirty-one (31) feet in length, and two (2) feet in width for a total of sixty-two (62) square feet.

The location of said privilege shall be as shown on prints kept on file with the Department of Business Affairs and Consumer Protection and the Office of the City Clerk.

Said privilege shall be constructed in accordance with plans and specifications approved by the Zoning Department - Signs.

This grant of privilege in the public way shall be subject to the provisions of Section 10-28-015 and all other required provisions of the Municipal Code of Chicago.

The grantee shall pay to the City of Chicago as compensation for the privilege #1115636 herein granted the sum of fifty-six ($56.00) per annum in advance.


A 25% penalty will be added for payments received after due date.

The permit holder agrees to hold the City of Chicago harmless for any damage, relocation or replacement costs associated with damage, relocation or removal of private property caused by the City performing work in the public way.

Authority herein given and granted for a period of five (5) years from and after 10/04/2014.

Alderman _____

Ariel Reboyras 30th Ward

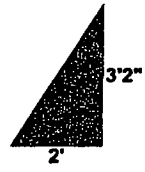



31'

Material - Sunbrella Concord
Graphics - SGS White
Logo Size - 37"H x 56"W
Paw - 9"H x 9.25"W
Phone - 7"H x 58"W
URL - 7"H x 84"W

THATCHER OAKS AWNINGS & SIGNS 630-833-5700 voice 630-833-5795 fax 713 Industrial Dr. Elmhurst, IL 60126	CLIENT: Central Bark					DRAWING NAME: Central Bark
	DESCRIPTION: Graphic Approval Layout					SALESMAN: Joe Potocki
	CLIENT APPROVAL: Bonnie M. Tompkins					ORDER #: 711701
	APPROVED AS NOTED					DATE: 7/28/06
	SCALE: NTCS	DRAWN BY: AB	DATE: 7/11/06	REVISED DATE: 7/13/06	2nd REVISION: 7/24/06	APPROVED BY:

Department of Business Affairs and Consumer Protection
Small Business Center - Public Way Use Unit
City Hall - 121 N. LaSalle Street, Room 800 • Chicago, IL 60602
(312)-74-GOBIZ (312-744-6249) • (312) 744-1944 (TTY)
http://www.cityofchicago.org/bacp

11/05/2014

Alderman **Ariel Reboyras**
Ward # **30**
City of Chicago
City Hall, Room **203**
121 North LaSalle Street
Chicago, Illinois 60602

Re: An ordinance to use and maintain a portion of the public right-of-way for **one (1) awning(s)** for **CENTRAL BARK DOGGY DAY CARE**, adjacent to the premises known as **3358 N. Pulaski Rd.**.

Dear Alderman **Ariel Reboyras**:

The applicant referenced above has requested the use of the public right-of-way for a **awning(s)**. An ordinance has been prepared by the Department of Business Affairs and Consumer Protection – Small Business Center - Public Way Use Unit for presentation to the City Council. Because this request was made for properties located in your ward, as approved by you as per the attached, I respectfully request that you introduce the attached ordinance at the next City Council meeting.

If you have any questions regarding this ordinance, please contact Anthony Bertuca at (312) 744-5506.

Department of Business Affairs and Consumer Protection

City of Chicago

O2014-9100

Office of the City Clerk

Document Tracking Sheet

Meeting Date:	11/5/2014
Sponsor(s):	Reboyras (30)
Type:	Ordinance
Title:	Awning(s) for Chicago by Night
Committee(s) Assignment:	Committee on Transportation and Public Way

ORDINANCE
CHICAGO BY NIGHT
Acct. No. 218781 - 1
Permit No. 1110110

Be It Ordained by the City Council of the City of Chicago:

SECTION 1. Permission and authority are hereby given and granted to CHICAGO BY NIGHT, upon the terms and subject to the conditions of this ordinance to maintain and use, as now constructed, six (6) Awning(s) projecting over the public right-of-way adjacent to its premises known as 5600 W. Belmont Ave..

Said Awning(s) at W Belmont Ave measure(s):
One (1) at sixteen point one seven (16.17) feet in length, and two point five (2.5) feet in width for a total of forty point four three (40.43) square feet.
One (1) at ten point three three (10.33) feet in length, and two point five (2.5) feet in width for a total of twenty-five point eight three (25.83) square feet.

Said Awning(s) at Corner of Belmont and Central measure(s):
One (1) at eighteen point seven five (18.75) feet in length, and three (3) feet in width for a total of fifty-six point two five (56.25) square feet.

Said Awning(s) at N Central Ave measure(s):
Two (2) at nine point five eight (9.58) feet in length, and two point five (2.5) feet in width for a total of forty-seven point nine (47.9) square feet.

Said Awning(s) at W Belmont Ave measure(s):
One (1) at fourteen point one seven (14.17) feet in length, and two point five (2.5) feet in width for a total of thirty-five point four three (35.43) square feet.

The location of said privilege shall be as shown on prints kept on file with the Department of Business Affairs and Consumer Protection and the Office of the City Clerk.

Said privilege shall be constructed in accordance with plans and specifications approved by the Zoning Department - Signs.

This grant of privilege in the public way shall be subject to the provisions of Section 10-28-015 and all other required provisions of the Municipal Code of Chicago.

The grantee shall pay to the City of Chicago as compensation for the privilege #1110110 herein granted the sum of one hundred seventy-five ($175.00) per annum in advance.


A 25% penalty will be added for payments received after due date.

The permit holder agrees to hold the City of Chicago harmless for any damage, relocation or replacement costs associated with damage, relocation or removal of private property caused by the City performing work in the public way.

Authority herein given and granted for a period of five (5) years from and after ~~12/17/2013~~.

Alderman _____

Ariel Reboyras 30th Ward

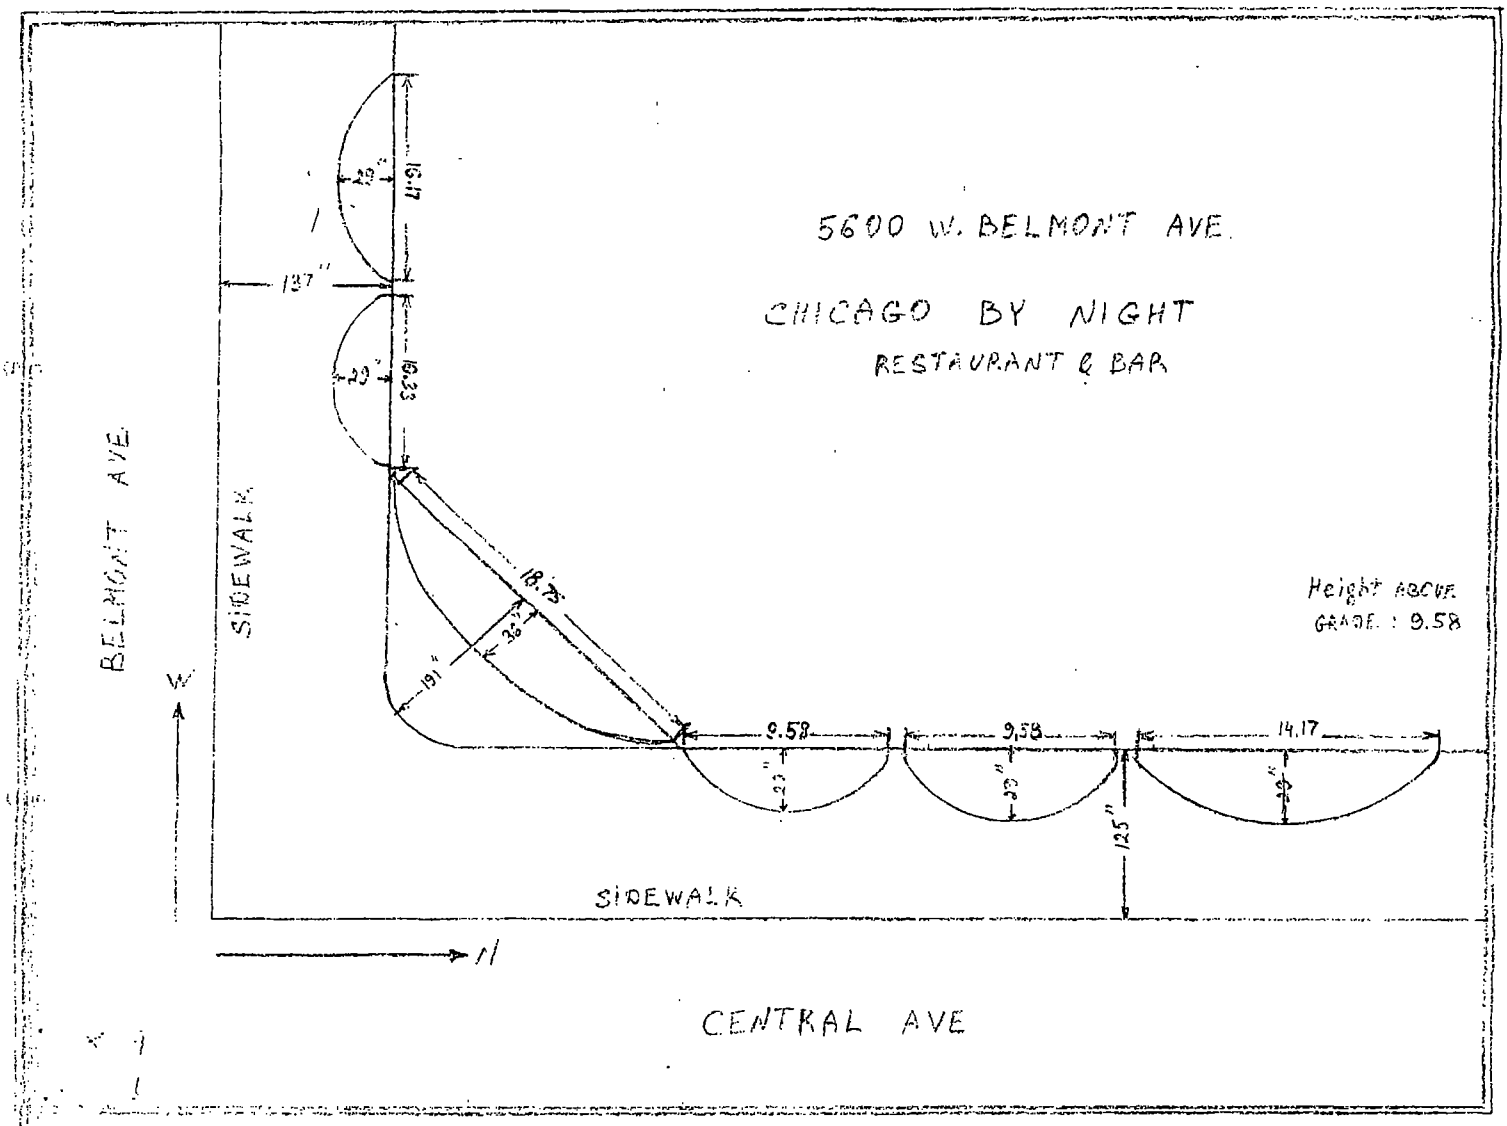
5600 W. BELMONT AVE.
CHICAGO BY NIGHT
RESTAURANT & BAR
BELMONT AVE.
SIDEWALK
W
137"
29°
16.17
29°
9.33
18.75
38°
19"
Height ABOVE GRADE : 9.58
9.58
9.58
14.17
23"
33"
33"
125"
SIDEWALK
CENTRAL AVE

Department of Business Affairs and Consumer Protection
Small Business Center- Public Way Use Unit
City Hall- 121 N. LaSalle Street Room 800 • Chicago, IL 60602
(312)-74-GOBIZ (312-744-6249) • (312) 744-1944 (TTY)
http://www.cityofchicago.org/bacp

11/05/2014

Alderman **Ariel Reboyras**
Ward # **30**
City of Chicago
City Hall, Room **203**
121 North LaSalle Street
Chicago, Illinois 60602

Re: An ordinance to use and maintain a portion of the public right-of-way for **six (6) awning(s)** for **CHICAGO BY NIGHT**, adjacent to the premises known as **5600 W. Belmont Ave.**.

Dear Alderman **Ariel Reboyras**:

The applicant referenced above has requested the use of the public right-of-way for a **awning(s)**. An ordinance has been prepared by the Department of Business Affairs and Consumer Protection – Small Business Center - Public Way Use Unit for presentation to the City Council. Because this request was made for properties located in your ward, as approved by you as per the attached, I respectfully request that you introduce the attached ordinance at the next City Council meeting.

If you have any questions regarding this ordinance, please contact Anthony Bertuca at (312) 744-5506.

Department of Business Affairs and Consumer Protection

City of Chicago

O2014-9103

Office of the City Clerk

Document Tracking Sheet

Meeting Date:	11/5/2014
Sponsor(s):	Waguespack (32)
Type:	Ordinance
Title:	Awning(s) for Belmont Barbershop Ltd., The
Committee(s) Assignment:	Committee on Transportation and Public Way

ORDINANCE
THE BELMONT BARBERSHOP LTD.
Acct. No. 296530 - 1
Permit No. 1115546

Be It Ordained by the City Council of the City of Chicago:

SECTION 1. Permission and authority are hereby given and granted to THE BELMONT BARBERSHOP LTD., upon the terms and subject to the conditions of this ordinance to maintain and use, as now constructed, one (1) Awning(s) projecting over the public right-of-way adjacent to its premises known as 2328 W. Belmont Ave..

Said Awning(s) at W. BELMONT measure(s):
One (1) at seventeen point three (17.3) feet in length, and two (2) feet in width for a total of thirty-four point six (34.6) square feet.

The location of said privilege shall be as shown on prints kept on file with the Department of Business Affairs and Consumer Protection and the Office of the City Clerk.

Said privilege shall be constructed in accordance with plans and specifications approved by the Zoning Department - Signs.

This grant of privilege in the public way shall be subject to the provisions of Section 10-28-015 and all other required provisions of the Municipal Code of Chicago.

The grantee shall pay to the City of Chicago as compensation for the privilege #1115546 herein granted the sum of fifty ($50.00) per annum in advance.

A 25% penalty will be added for payments received after due date.


The permit holder agrees to hold the City of Chicago harmless for any damage, relocation or replacement costs associated with damage, relocation or removal of private property caused by the City performing work in the public way.

Authority herein given and granted for a period of five (5) years from and after 10/04/2014.

Alderman Scott Waguespack

Scott Waguespack 32nd Ward

The Belmont Barbershop Ltd
2328 W. Belmont Ave
Chicago, IL 60618

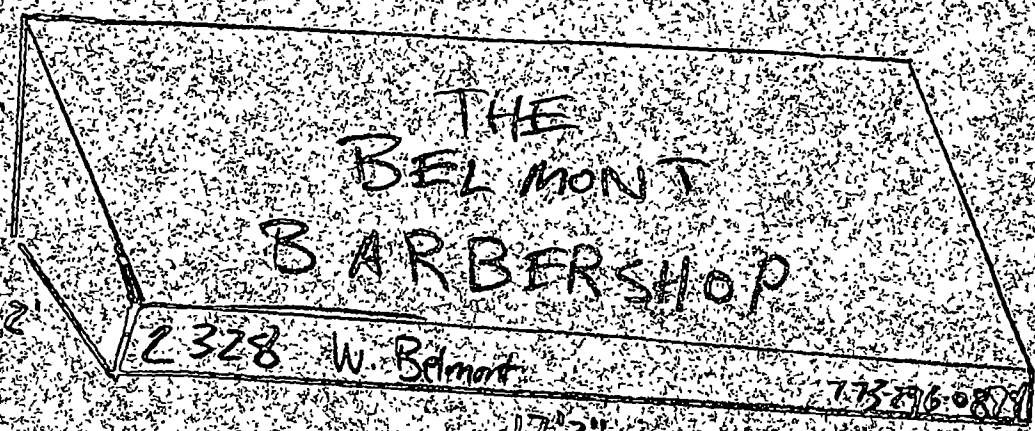

Length 17.3
width 2

Height from sidewalk 8.1

Sidewalk 10' wide

10'

The business is on North side of Belmont Ave.

E
N + S
W

Department of Business Affairs and Consumer Protection
Small Business Center- Public Way Use Unit
City Hall - 121 N. LaSalle Street Room 800 • Chicago, IL 60602
(312)-74-GOBIZ (312-744-6249) • (312) 744-1944 (TTY)
http://www.cityofchicago.org/bacp

11/05/2014

Alderman **Scott Waguespack**
Ward # **32**
City of Chicago
City Hall, Room **300**
121 North LaSalle Street
Chicago, Illinois 60602

Re: An ordinance to use and maintain a portion of the public right-of-way for **one (1) awning(s)** for **THE BELMONT BARBERSHOP LTD.**, adjacent to the premises known as **2328 W. Belmont Ave.**.

Dear Alderman **Scott Waguespack**:

The applicant referenced above has requested the use of the public right-of-way for a **awning(s)**. An ordinance has been prepared by the Department of Business Affairs and Consumer Protection – Small Business Center - Public Way Use Unit for presentation to the City Council. Because this request was made for properties located in your ward, as approved by you as per the attached, I respectfully request that you introduce the attached ordinance at the next City Council meeting.

If you have any questions regarding this ordinance, please contact Anthony Bertuca at (312) 744-5506.

Department of Business Affairs and Consumer Protection

City of Chicago

O2014-9106

Office of the City Clerk

Document Tracking Sheet

Meeting Date:	11/5/2014
Sponsor(s):	Waguespack (32)
Type:	Ordinance
Title:	Awning(s) for Belport Associates LLC
Committee(s) Assignment:	Committee on Transportation and Public Way

ORDINANCE
BELPORT ASSOCIATES, LLC
Acct. No. 307785 - 1
Permit No. 1115511

Be It Ordained by the City Council of the City of Chicago:

SECTION 1. Permission and authority are hereby given and granted to BELPORT ASSOCIATES, LLC, upon the terms and subject to the conditions of this ordinance to maintain and use, as now constructed, five (5) Awning(s) projecting over the public right-of-way adjacent to its premises known as 1400-06 W. Belmont Ave..

Said Awning(s) at W. Belmont Avenue measure(s):
Two (2) at eight (8) feet in length, and one point eight (1.8) foot in width for a total of twenty-eight point eight (28.8) square feet.

Said Awning(s) at N. Southport Avenue measure(s):
Two (2) at eight (8) feet in length, and one point eight (1.8) foot in width for a total of twenty-eight point eight (28.8) square feet.

Said Awning(s) at Corner of W. Belmont and N. Southport measure(s):
One (1) at ten (10) feet in length, and one point eight (1.8) foot in width for a total of eighteen (18) square feet.

The location of said privilege shall be as shown on prints kept on file with the Department of Business Affairs and Consumer Protection and the Office of the City Clerk.

Said privilege shall be constructed in accordance with plans and specifications approved by the Zoning Department - Signs.

This grant of privilege in the public way shall be subject to the provisions of Section 10-28-015 and all other required provisions of the Municipal Code of Chicago.

The grantee shall pay to the City of Chicago as compensation for the privilege #1115511 herein granted the sum of one hundred seventy-five ($175.00) per annum in advance.

A 25% penalty will be added for payments received after due date.


The permit holder agrees to hold the City of Chicago harmless for any damage, relocation or replacement costs associated with damage, relocation or removal of private property caused by the City performing work in the public way.


Authority herein given and granted for a period of five (5) years from and after 10/04/2014.


Alderman Scott Waguespack


Scott Waguespack 32nd Ward



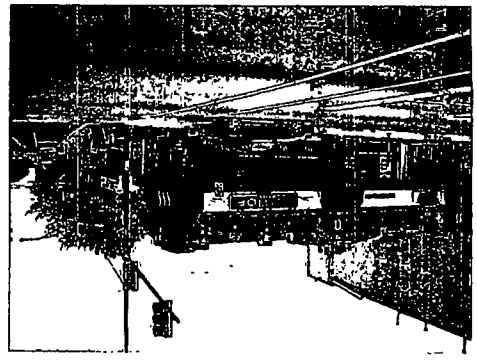

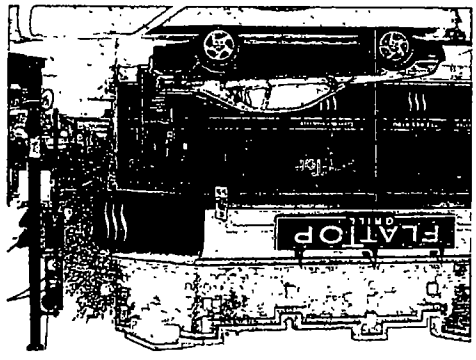
FLATTOP

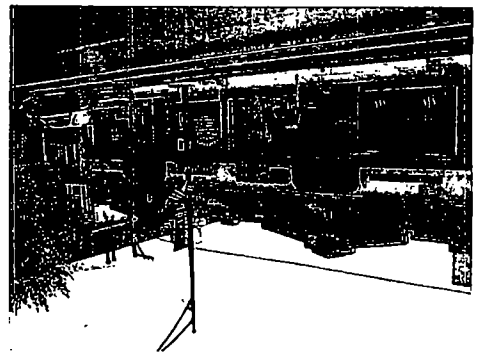

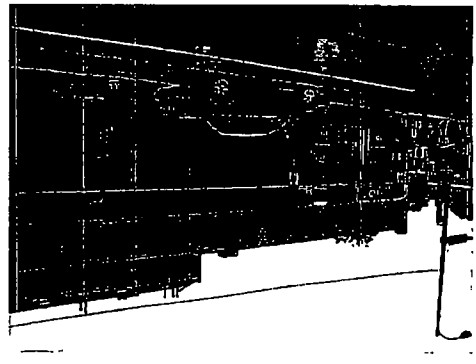

Department of Business Affairs and Consumer Protection
Small Business Center - Public Way Use Unit
City Hall - 121 N. LaSalle Street, Room 800 • Chicago, IL 60602
(312)-74-GOBIZ (312-744-6249) • (312) 744-1944 (TTY)
http://www.cityofchicago.org/bacp

11/05/2014

Alderman **Scott Waguespack**
Ward # **32**
City of Chicago
City Hall, Room **300**
121 North LaSalle Street
Chicago, Illinois 60602

Re: An ordinance to use and maintain a portion of the public right-of-way for **five (5) awning(s)** for **BELPORT ASSOCIATES, LLC**, adjacent to the premises known as **1400-06 W. Belmont Ave.**.

Dear Alderman **Scott Waguespack**:

The applicant referenced above has requested the use of the public right-of-way for a **awning(s)**. An ordinance has been prepared by the Department of Business Affairs and Consumer Protection – Small Business Center - Public Way Use Unit for presentation to the City Council. Because this request was made for properties located in your ward, as approved by you as per the attached, I respectfully request that you introduce the attached ordinance at the next City Council meeting.

If you have any questions regarding this ordinance, please contact Anthony Bertuca at (312) 744-5506.

Department of Business Affairs and Consumer Protection

City of Chicago

O2014-9109

Office of the City Clerk

Document Tracking Sheet

Meeting Date:	11/5/2014
Sponsor(s):	Waguespack (32)
Type:	Ordinance
Title:	Awning(s) for Lenz Design, Inc.
Committee(s) Assignment:	Committee on Transportation and Public Way

ORDINANCE
LENZ DESIGN, INC
Acct. No. 75507 - 1
Permit No. 1110252

Be It Ordained by the City Council of the City of Chicago:

SECTION 1. Permission and authority are hereby given and granted to LENZ DESIGN, INC, upon the terms and subject to the conditions of this ordinance to maintain and use, as now constructed, one (1) Awning(s) projecting over the public right-of-way adjacent to its premises known as 2114 W. Belmont Ave..

Said Awning(s) at W. Belmont Avenue measure(s):
One (1) at eighteen (18) feet in length, and two (2) feet in width for a total of thirty-six (36) square feet.

The location of said privilege shall be as shown on prints kept on file with the Department of Business Affairs and Consumer Protection and the Office of the City Clerk.

Said privilege shall be constructed in accordance with plans and specifications approved by the Zoning Department - Signs.

This grant of privilege in the public way shall be subject to the provisions of Section 10-28-015 and all other required provisions of the Municipal Code of Chicago.

The grantee shall pay to the City of Chicago as compensation for the privilege #1110252 herein granted the sum of fifty ($50.00) per annum in advance.

A 25% penalty will be added for payments received after due date.

The permit holder agrees to hold the City of Chicago harmless for any damage, relocation or replacement costs associated with damage, relocation or removal of private property caused by the City performing work in the public way.

Authority herein given and granted for a period of five (5) years from and after 11/19/2013.

Alderman Scott Waguespack

Scott Waguespack 32nd Ward


2114

Department of Business Affairs and Consumer Protection
Small Business Center - Public Way Use Unit
City Hall - 121 N LaSalle Street, Room 800 • Chicago, IL 60602
(312)-74-GOBIZ (312-744-6249) • (312) 744-1944 (TTY)
http://www.cityofchicago.org/bacp

11/05/2014

Alderman **Scott Waguespack**
Ward # **32**
City of Chicago
City Hall, Room **300**
121 North LaSalle Street
Chicago, Illinois 60602

Re: An ordinance to use and maintain a portion of the public right-of-way for **one (1) awning(s)** for **LENZ DESIGN, INC**, adjacent to the premises known as **2114 W. Belmont Ave.**.

Dear Alderman **Scott Waguespack**:

The applicant referenced above has requested the use of the public right-of-way for a **awning(s)**. An ordinance has been prepared by the Department of Business Affairs and Consumer Protection – Small Business Center - Public Way Use Unit for presentation to the City Council. Because this request was made for properties located in your ward, as approved by you as per the attached, I respectfully request that you introduce the attached ordinance at the next City Council meeting.

If you have any questions regarding this ordinance, please contact Anthony Bertuca at (312) 744-5506.

Department of Business Affairs and Consumer Protection

City of Chicago

O2014-9112

Office of the City Clerk

Document Tracking Sheet

Meeting Date:	11/5/2014
Sponsor(s):	Waguespack (32)
Type:	Ordinance
Title:	Awning(s) for Twin Shores Management
Committee(s) Assignment:	Committee on Transportation and Public Way

ORDINANCE
Twin Shores Management
Acct. No. 393574 - 1
Permit No. 1115358

Be It Ordained by the City Council of the City of Chicago:

SECTION 1. Permission and authority are hereby given and granted to Twin Shores Management, upon the terms and subject to the conditions of this ordinance to construct, install, maintain and use one (1) Awning(s) projecting over the public right-of-way adjacent to its premises known as 1802 W. Belmont Ave..

Said Awning(s) at W BELMONT AVE measure(s):
One (1) at sixteen point five (16.5) feet in length, and two (2) feet in width for a total of thirty-three (33) square feet.

The location of said privilege shall be as shown on prints kept on file with the Department of Business Affairs and Consumer Protection and the Office of the City Clerk.

Said privilege shall be constructed in accordance with plans and specifications approved by the Zoning Department - Signs.

This grant of privilege in the public way shall be subject to the provisions of Section 10-28-015 and all other required provisions of the Municipal Code of Chicago.

The grantee shall pay to the City of Chicago as compensation for the privilege #1115358 herein granted the sum of fifty ($50.00) per annum in advance.


A 25% penalty will be added for payments received after due date.

The permit holder agrees to hold the City of Chicago harmless for any damage, relocation or replacement costs associated with damage, relocation or removal of private property caused by the City performing work in the public way.


Authority herein given and granted for a period of five (5) years from and after Date of Passage.

Alderman Scott Waguespack

Scott Waguespack 32nd Ward

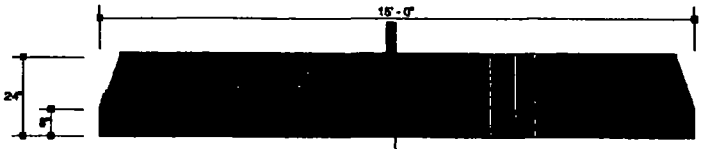

Awning Front Detail
Scale: 3/8" = 1' - 0"

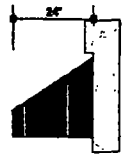


Side View

Color Notes:

Awning	
• Shell	Recaro Black Fabric
• Frame	Black

(No signage)
KB

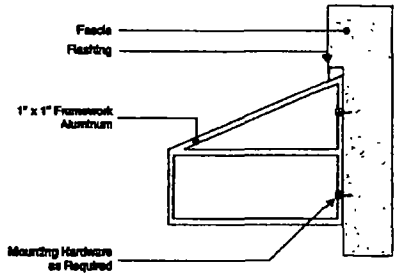

1 Awning Side Section Detail
Not to Scale

RITELITE SIGNS, INC.
1000 Biscayne Drive 704.788.7087
Concord, NC 28027 fax: 704.788.7089

Chicago, IL

CFB | RH

12359 | 6 June 14

17 June 14cb
7 July 14cbm

14,277 sf/ft/Rob Sharn - Chicago Office

Department of Business Affairs and Consumer Protection
Small Business Center - Public Way Use Unit
City Hall - 121 N. LaSalle Street, Room 800 • Chicago, IL 60602
(312)-74-GOBIZ (312-744-6249) • (312) 744-1944 (TTY)
http //www cityofchicago org/bacp

11/05/2014

Alderman **Scott Waguespack**
Ward # **32**
City of Chicago
City Hall, Room **300**
121 North LaSalle Street
Chicago, Illinois 60602

Re: An ordinance to use and maintain a portion of the public right-of-way for **one (1) awning(s)** for **Twin Shores Management**, adjacent to the premises known as **1802 W. Belmont Ave.**.

Dear Alderman **Scott Waguespack**:

The applicant referenced above has requested the use of the public right-of-way for a **awning(s)**. An ordinance has been prepared by the Department of Business Affairs and Consumer Protection – Small Business Center - Public Way Use Unit for presentation to the City Council. Because this request was made for properties located in your ward, as approved by you as per the attached, I respectfully request that you introduce the attached ordinance at the next City Council meeting.

If you have any questions regarding this ordinance, please contact Anthony Bertuca at (312) 744-5506.

Department of Business Affairs and Consumer Protection

City of Chicago

O2014-9115

Office of the City Clerk

Document Tracking Sheet

Meeting Date:	11/5/2014
Sponsor(s):	Waguespack (32)
Type:	Ordinance
Title:	Awning(s) for Vintage Charm, Inc.
Committee(s) Assignment:	Committee on Transportation and Public Way

ORDINANCE
Vintage Charm, Inc.
Acct. No. 392250 - 1
Permit No. 1115142

Be It Ordained by the City Council of the City of Chicago:

SECTION 1. Permission and authority are hereby given and granted to Vintage Charm, Inc., upon the terms and subject to the conditions of this ordinance to construct, install, maintain and use one (1) Awning(s) projecting over the public right-of-way adjacent to its premises known as 1735 N. Damen Ave..

Said Awning(s) at N. Damen Avenue measure(s):
One (1) at fourteen point six seven (14.67) feet in length, and two (2) feet in width for a total of twenty-nine point three four (29.34) square feet.

The location of said privilege shall be as shown on prints kept on file with the Department of Business Affairs and Consumer Protection and the Office of the City Clerk.

Said privilege shall be constructed in accordance with plans and specifications approved by the Zoning Department - Signs.

This grant of privilege in the public way shall be subject to the provisions of Section 10-28-015 and all other required provisions of the Municipal Code of Chicago.

The grantee shall pay to the City of Chicago as compensation for the privilege #1115142 herein granted the sum of fifty ($50.00) per annum in advance.


A 25% penalty will be added for payments received after due date.

The permit holder agrees to hold the City of Chicago harmless for any damage, relocation or replacement costs associated with damage, relocation or removal of private property caused by the City performing work in the public way.

Authority herein given and granted for a period of five (5) years from and after Date of Passage.

Alderman Scott Waguespack

Scott Waguespack 32nd Ward

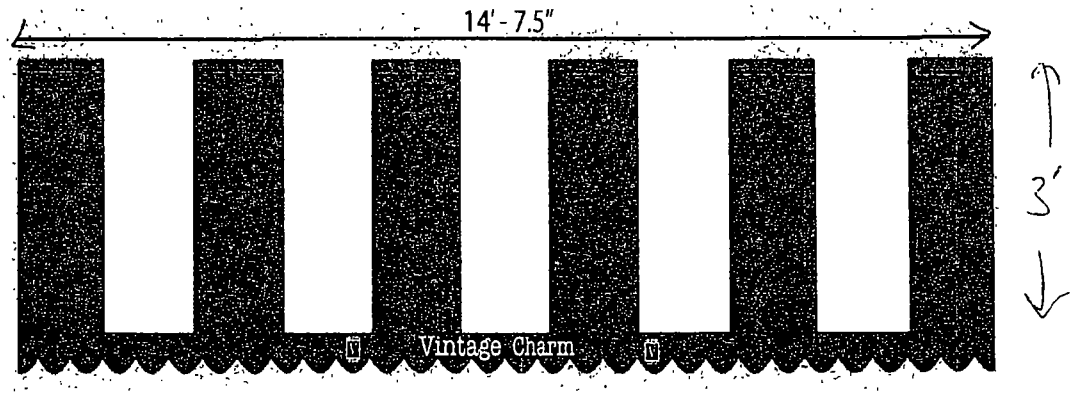


New Awning.

(1) New traditional style awning that has 14'-7 5" width x 3' height and a 2' projection The awning will have an approximately 16" sewn in stripe pattern with a solid 8" loose valence

* Text height of "V" is 5 inches and text height of "m" is 3.75 inches on loose valence

*9'0" Height from ground

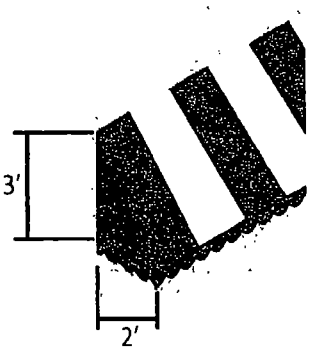

AWNINGS PLUS

Awnings Plus
a Division of
ASL Group, Inc.

Department of Business Affairs and Consumer Protection
Small Business Center - Public Way Use Unit
City Hall - 121 N. LaSalle Street, Room 800 • Chicago, IL 60602
(312)-74-GOBIZ (312-744-6249) • (312) 744-1944 (TTY)
http://www.cityofchicago.org/bacp

11/05/2014

Alderman **Scott Waguespack**
Ward # **32**
City of Chicago
City Hall, Room **300**
121 North LaSalle Street
Chicago, Illinois 60602

Re: An ordinance to use and maintain a portion of the public right-of-way for **one (1) awning(s)** for **Vintage Charm, Inc.**, adjacent to the premises known as **1735 N. Damen Ave.**.

Dear Alderman **Scott Waguespack**:

The applicant referenced above has requested the use of the public right-of-way for a **awning(s)**. An ordinance has been prepared by the Department of Business Affairs and Consumer Protection – Small Business Center - Public Way Use Unit for presentation to the City Council. Because this request was made for properties located in your ward, as approved by you as per the attached, I respectfully request that you introduce the attached ordinance at the next City Council meeting.

If you have any questions regarding this ordinance, please contact Anthony Bertuca at (312) 744-5506.

Department of Business Affairs and Consumer Protection

City of Chicago

O2014-9120

Office of the City Clerk

Document Tracking Sheet

Meeting Date:	11/5/2014
Sponsor(s):	Mell (33)
Type:	Ordinance
Title:	Awning(s) for 4949 N Kedzie LLC
Committee(s) Assignment:	Committee on Transportation and Public Way

ORDINANCE
4949 N KEDZIE LLC
Acct. No. 306950 - 1
Permit No. 1115539

Be It Ordained by the City Council of the City of Chicago:

SECTION 1. Permission and authority are hereby given and granted to 4949 N KEDZIE LLC, upon the terms and subject to the conditions of this ordinance to maintain and use, as now constructed, three (3) Awning(s) projecting over the public right-of-way adjacent to its premises known as 4947 N. Kedzie Ave..

Said Awning(s) at N. Kedzie Avenue measure(s):
One (1) at eleven point one (11.1) feet in length, and two (2) feet in width for a total of twenty-two point two (22.2) square feet.
Two (2) at fourteen point three (14.3) feet in length, and two (2) feet in width for a total of fifty-seven point two (57.2) square feet.

The location of said privilege shall be as shown on prints kept on file with the Department of Business Affairs and Consumer Protection and the Office of the City Clerk.

Said privilege shall be constructed in accordance with plans and specifications approved by the Zoning Department - Signs.


This grant of privilege in the public way shall be subject to the provisions of Section 10-28-015 and all other required provisions of the Municipal Code of Chicago.

The grantee shall pay to the City of Chicago as compensation for the privilege #1115539 herein granted the sum of one hundred fifty ($150.00) per annum in advance.


A 25% penalty will be added for payments received after due date.

The permit holder agrees to hold the City of Chicago harmless for any damage, relocation or replacement costs associated with damage, relocation or removal of private property caused by the City performing work in the public way.

Authority herein given and granted for a period of five (5) years from and after 10/04/2014.

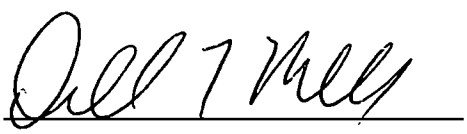Alderman 

Deborah Mell 33rd Ward

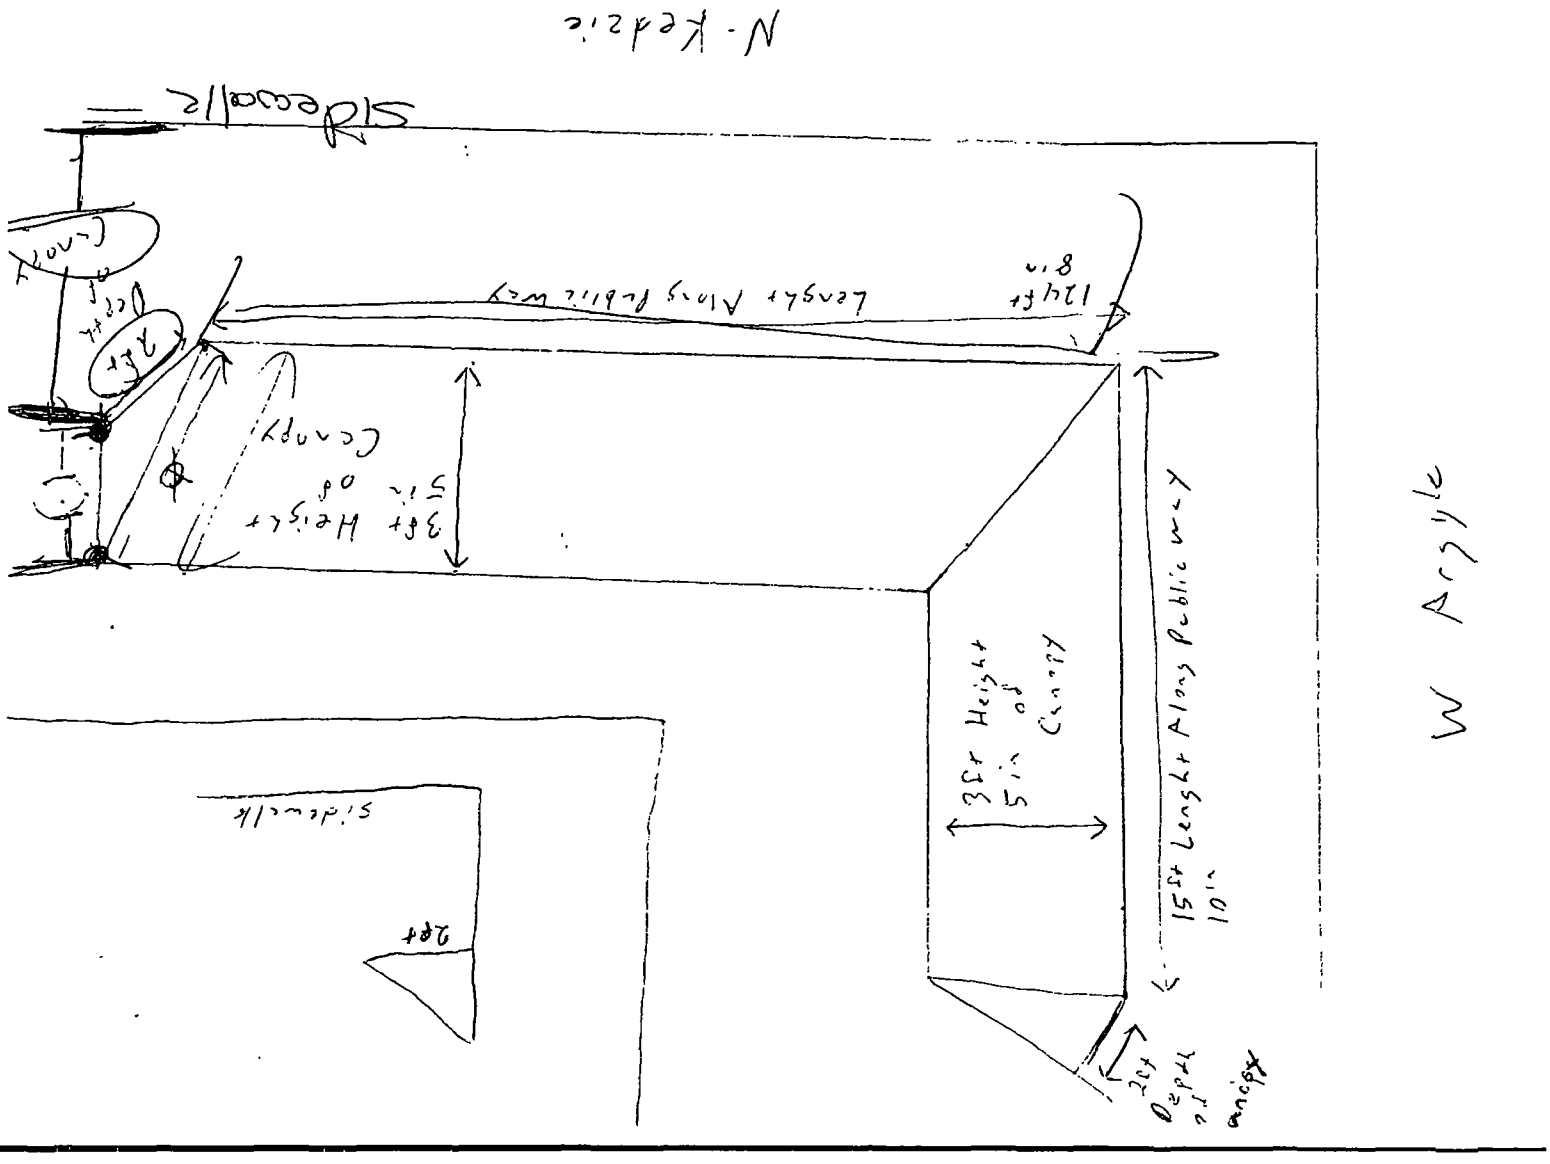
N. Kedzie
Sidewalk
Length Along Public Way
12ft 8in
38ft Height of Canopy
35ft Length Along Public Way
Canopy
Sidewalk
20ft
W Argyle

Department of Business Affairs and Consumer Protection
Small Business Center - Public Way Use Unit
City Hall - 121 N. LaSalle Street, Room 800 • Chicago, IL 60602
(312)-74-GOBIZ (312-744-6249) • (312) 744-1944 (TTY)
http://www.cityofchicago.org/bacp

11/05/2014

Alderman **Deborah Mell**
Ward # **33**
City of Chicago
City Hall, Room **208**
121 North LaSalle Street
Chicago, Illinois 60602

Re: An ordinance to use and maintain a portion of the public right-of-way for **three (3) awning(s)** for **4949 N KEDZIE LLC**, adjacent to the premises known as **4947 N. Kedzie Ave.**.

Dear Alderman **Deborah Mell**:

The applicant referenced above has requested the use of the public right-of-way for a **awning(s)**. An ordinance has been prepared by the Department of Business Affairs and Consumer Protection – Small Business Center - Public Way Use Unit for presentation to the City Council. Because this request was made for properties located in your ward, as approved by you as per the attached, I respectfully request that you introduce the attached ordinance at the next City Council meeting.

If you have any questions regarding this ordinance, please contact Anthony Bertuca at (312) 744-5506.

Department of Business Affairs and Consumer Protection

City of Chicago

O2014-9123

Office of the City Clerk

Document Tracking Sheet

Meeting Date:	11/5/2014
Sponsor(s):	Colón (35)
Type:	Ordinance
Title:	Awning(s) for El Charro Restaurant, Inc.
Committee(s) Assignment:	Committee on Transportation and Public Way

ORDINANCE
EL CHARRO RESTAURANT INC
Acct. No. 15694 - 1
Permit No. 1115621

Be It Ordained by the City Council of the City of Chicago:

SECTION 1. Permission and authority are hereby given and granted to EL CHARRO RESTAURANT INC, upon the terms and subject to the conditions of this ordinance to maintain and use, as now constructed, one (1) Awning(s) projecting over the public right-of-way adjacent to its premises known as 2410 N. Milwaukee Ave..

Said Awning(s) at W. FULLERTON AVE. & N. MILWAUKEE AVE. measure(s):
One (1) at fifty point eight four (50.84) feet in length, and two (2) feet in width for a total of one hundred one point six eight (101.68) square feet.

The location of said privilege shall be as shown on prints kept on file with the Department of Business Affairs and Consumer Protection and the Office of the City Clerk.

Said privilege shall be constructed in accordance with plans and specifications approved by the Zoning Department - Signs.

This grant of privilege in the public way shall be subject to the provisions of Section 10-28-015 and all other required provisions of the Municipal Code of Chicago.


The grantee shall pay to the City of Chicago as compensation for the privilege #1115621 herein granted the sum of seventy-five dollars and eighty-four cents ($75.84) per annum in advance.

A 25% penalty will be added for payments received after due date.

The permit holder agrees to hold the City of Chicago harmless for any damage, relocation or replacement costs associated with damage, relocation or removal of private property caused by the City performing work in the public way.


Authority herein given and granted for a period of five (5) years from and after 09/13/2014.

Alderman _____
Reynaldo Colon 35th Ward

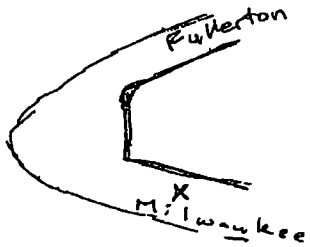

CANOPY DIMENSIONS.

x = 2410 N. Milwaukee Ave

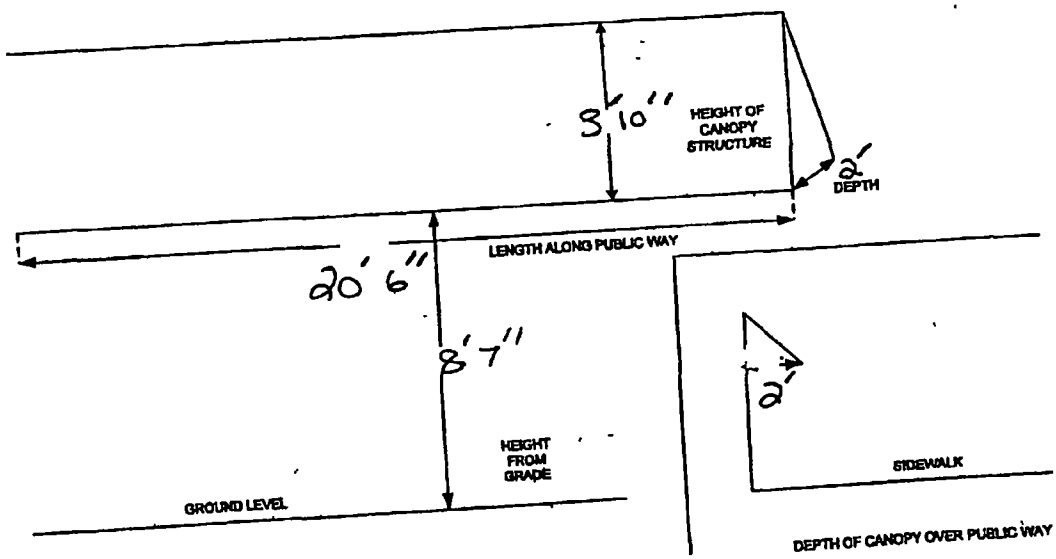

Department of Business Affairs and Consumer Protection
Small Business Center - Public Way Use Unit
City Hall - 121 N. LaSalle Street, Room 800 • Chicago, IL 60602
(312)-74-GOBIZ (312-744-6249) • (312) 744-1944 (TTY)
http://www.cityofchicago.org/bacp

11/05/2014

Alderman **Reynaldo Colon**
Ward # **35**
City of Chicago
City Hall, Room **203**
121 North LaSalle Street
Chicago, Illinois 60602

Re: An ordinance to use and maintain a portion of the public right-of-way for **one (1) awning(s)** for **EL CHARRO RESTAURANT INC**, adjacent to the premises known as **2410 N. Milwaukee Ave.**.

Dear Alderman **Reynaldo Colon**:

The applicant referenced above has requested the use of the public right-of-way for a **awning(s)**. An ordinance has been prepared by the Department of Business Affairs and Consumer Protection – Small Business Center - Public Way Use Unit for presentation to the City Council. Because this request was made for properties located in your ward, as approved by you as per the attached, I respectfully request that you introduce the attached ordinance at the next City Council meeting.

If you have any questions regarding this ordinance, please contact Anthony Bertuca at (312) 744-5506.

Department of Business Affairs and Consumer Protection

City of Chicago

O2014-9124

Office of the City Clerk

Document Tracking Sheet

Meeting Date:	11/5/2014
Sponsor(s):	Sposato (36)
Type:	Ordinance
Title:	Awning(s) for Cafe Europa, Inc.
Committee(s) Assignment:	Committee on Transportation and Public Way

ORDINANCE
Cafe Europa, Inc.
Acct. No. 16922 - 1
Permit No. 1115419

Be It Ordained by the City Council of the City of Chicago:

SECTION 1. Permission and authority are hereby given and granted to Cafe Europa, Inc., upon the terms and subject to the conditions of this ordinance to maintain and use, as now constructed, one (1) Awning(s) projecting over the public right-of-way adjacent to its premises known as 7401 W. Irving Park Rd..

Said Awning(s) at WEST IRVING PARK RD measure(s):
One (1) at sixteen (16) feet in length, and two point six (2.6) feet in width for a total of forty-one point six (41.6) square feet.

The location of said privilege shall be as shown on prints kept on file with the Department of Business Affairs and Consumer Protection and the Office of the City Clerk.

Said privilege shall be constructed in accordance with plans and specifications approved by the Zoning Department - Signs.

This grant of privilege in the public way shall be subject to the provisions of Section 10-28-015 and all other required provisions of the Municipal Code of Chicago.

The grantee shall pay to the City of Chicago as compensation for the privilege #1115419 herein granted the sum of fifty ($50.00) per annum in advance.

A 25% penalty will be added for payments received after due date.

The permit holder agrees to hold the City of Chicago harmless for any damage, relocation or replacement costs associated with damage, relocation or removal of private property caused by the City performing work in the public way.

Authority herein given and granted for a period of five (5) years from and after 10/04/2014.


Alderman Nicholas Sposato

Nicholas Sposato 36th Ward

Only 1 awning. Length
West Irving AK 16'

2'6"

3'

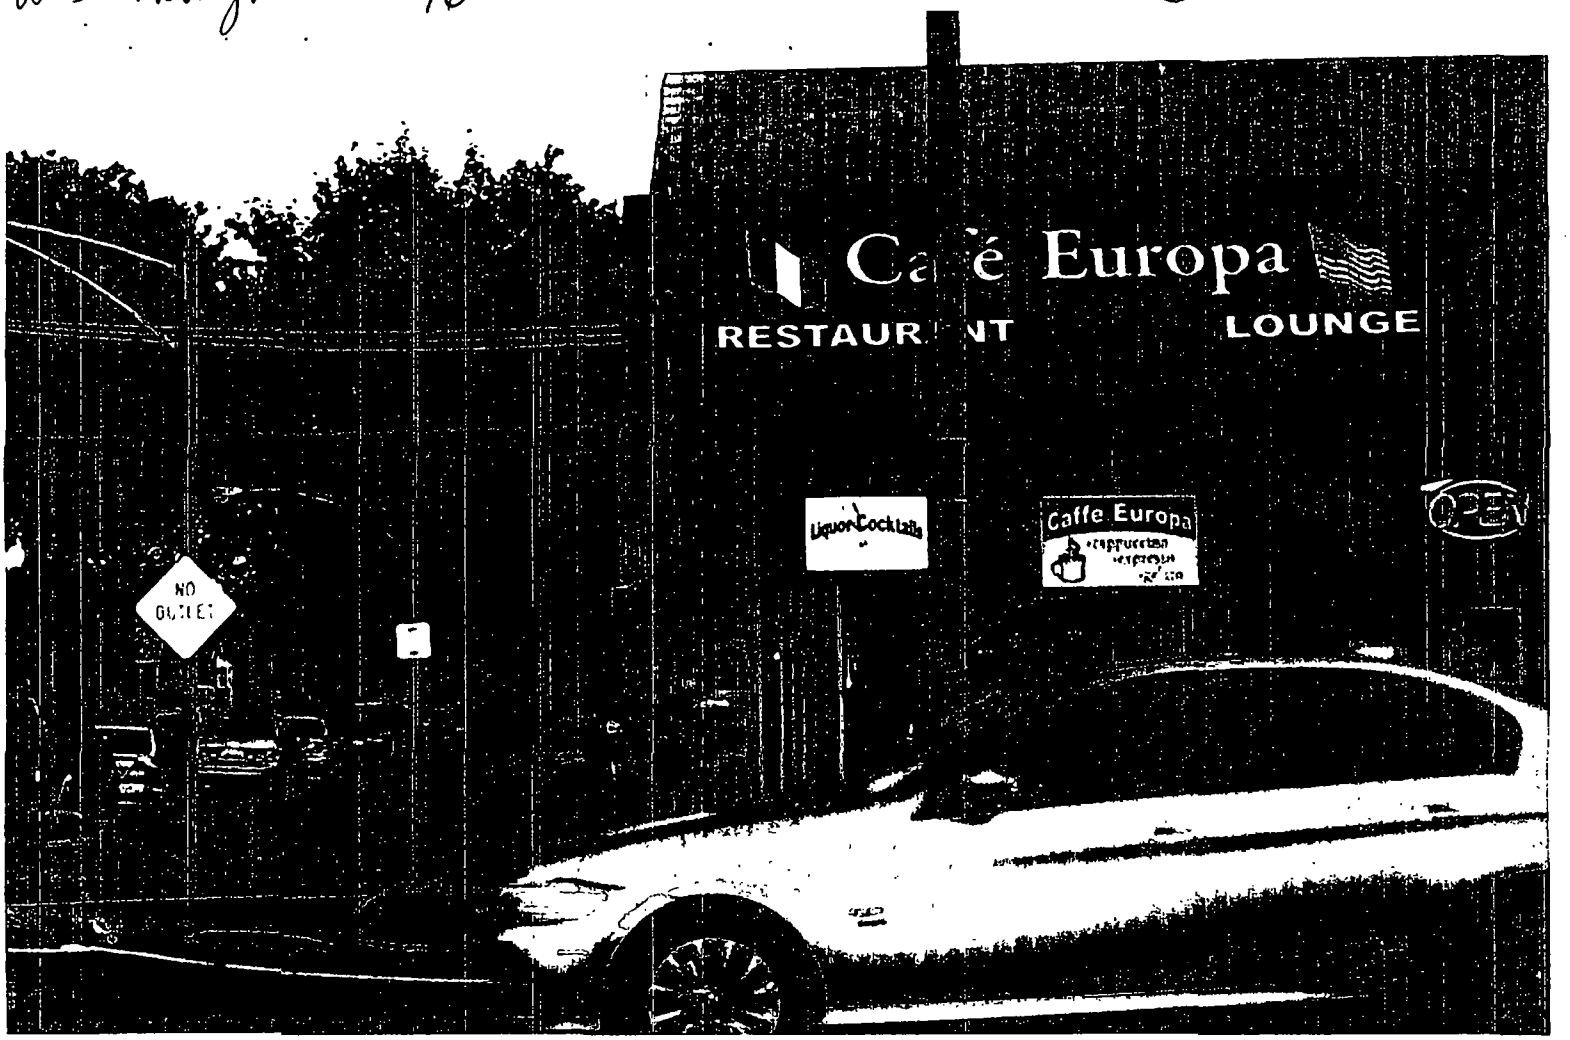

Department of Business Affairs and Consumer Protection
Small Business Center - Public Way Use Unit
City Hall - 121 N. LaSalle Street, Room 800 • Chicago, IL 60602
(312)-74-GOBIZ (312-744-6249) • (312) 744-1944 (TTY)
http://www.cityofchicago.org/bacp

11/05/2014

Alderman **Nicholas Sposato**
Ward # **36**
City of Chicago
City Hall, Room **304**
121 North LaSalle Street
Chicago, Illinois 60602

Re: An ordinance to use and maintain a portion of the public right-of-way for **one (1) awning(s)** for **Cafe Europa, Inc.**, adjacent to the premises known as **7401 W. Irving Park Rd.**.

Dear Alderman **Nicholas Sposato**:

The applicant referenced above has requested the use of the public right-of-way for a **awning(s)**. An ordinance has been prepared by the Department of Business Affairs and Consumer Protection – Small Business Center - Public Way Use Unit for presentation to the City Council. Because this request was made for properties located in your ward, as approved by you as per the attached, I respectfully request that you introduce the attached ordinance at the next City Council meeting.

If you have any questions regarding this ordinance, please contact Anthony Bertuca at (312) 744-5506.

Department of Business Affairs and Consumer Protection

City of Chicago

O2014-9127

Office of the City Clerk

Document Tracking Sheet

Meeting Date:	11/5/2014
Sponsor(s):	Laurino (39)
Type:	Ordinance
Title:	Awning(s) for Orlic Plumbing & Heating Co.
Committee(s) Assignment:	Committee on Transportation and Public Way

ORDINANCE
ORLIC PLUMBING & HEATING CO
Acct. No. 19699 - 2
Permit No. 1115467

Be It Ordained by the City Council of the City of Chicago:

SECTION 1. Permission and authority are hereby given and granted to ORLIC PLUMBING & HEATING CO, upon the terms and subject to the conditions of this ordinance to maintain and use, as now constructed, one (1) Awning(s) projecting over the public right-of-way adjacent to its premises known as 4411 N. Elston Ave..

Said Awning(s) at N. Elston Avenue measure(s):
One (1) at twenty-one point seven five (21.75) feet in length, and one point eight three (1.83) foot in width for a total of thirty-nine point eight (39.8) square feet.

The location of said privilege shall be as shown on prints kept on file with the Department of Business Affairs and Consumer Protection and the Office of the City Clerk.

Said privilege shall be constructed in accordance with plans and specifications approved by the Zoning Department - Signs.

This grant of privilege in the public way shall be subject to the provisions of Section 10-28-015 and all other required provisions of the Municipal Code of Chicago.

The grantee shall pay to the City of Chicago as compensation for the privilege #1115467 herein granted the sum of fifty ($50.00) per annum in advance.


A 25% penalty will be added for payments received after due date.

The permit holder agrees to hold the City of Chicago harmless for any damage, relocation or replacement costs associated with damage, relocation or removal of private property caused by the City performing work in the public way.

Authority herein given and granted for a period of five (5) years from and after 09/09/2014.

Alderman _____

Margaret Laurino 39th Ward

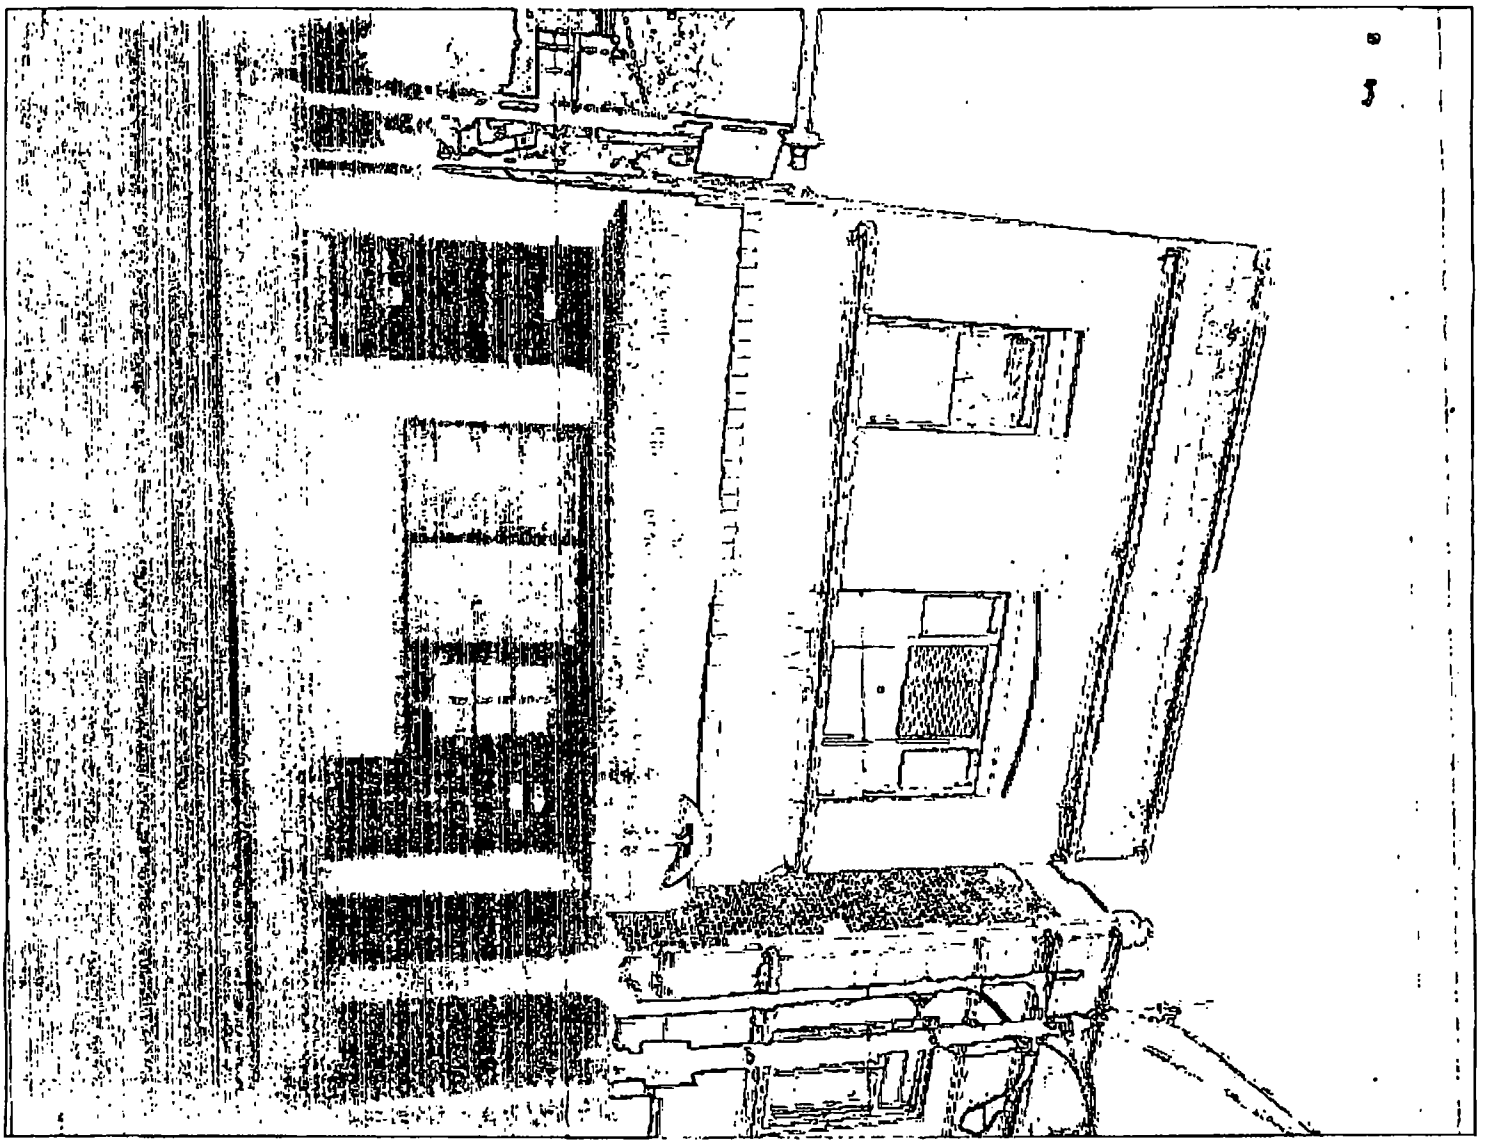

City of Chicago

O2014-9128

Office of the City Clerk

Document Tracking Sheet

Meeting Date:	11/5/2014
Sponsor(s):	O'Connor (40)
Type:	Ordinance
Title:	Awning(s) for Pro Computers LLC
Committee(s) Assignment:	Committee on Transportation and Public Way

ORDINANCE
PRO COMPUTERS, LLC
Acct. No. 330917 - 1
Permit No. 1115543

Be It Ordained by the City Council of the City of Chicago:

SECTION 1. Permission and authority are hereby given and granted to PRO COMPUTERS, LLC, upon the terms and subject to the conditions of this ordinance to maintain and use, as now constructed, one (1) Awning(s) projecting over the public right-of-way adjacent to its premises known as 5152 N. Clark St..

Said Awning(s) at N. CLARK ST. measure(s):
One (1) at fourteen point eight three (14.83) feet in length, and two point five (2.5) feet in width for a total of thirty-seven point zero eight (37.08) square feet.

The location of said privilege shall be as shown on prints kept on file with the Department of Business Affairs and Consumer Protection and the Office of the City Clerk.

Said privilege shall be constructed in accordance with plans and specifications approved by the Zoning Department - Signs.

This grant of privilege in the public way shall be subject to the provisions of Section 10-28-015 and all other required provisions of the Municipal Code of Chicago.

The grantee shall pay to the City of Chicago as compensation for the privilege #1115543 herein granted the sum of fifty ($50.00) per annum in advance.


A 25% penalty will be added for payments received after due date.


The permit holder agrees to hold the City of Chicago harmless for any damage, relocation or replacement costs associated with damage, relocation or removal of private property caused by the City performing work in the public way.

Authority herein given and granted for a period of five (5) years from and after 12/17/2013.

Alderman _____

Patrick O'Connor 40th Ward

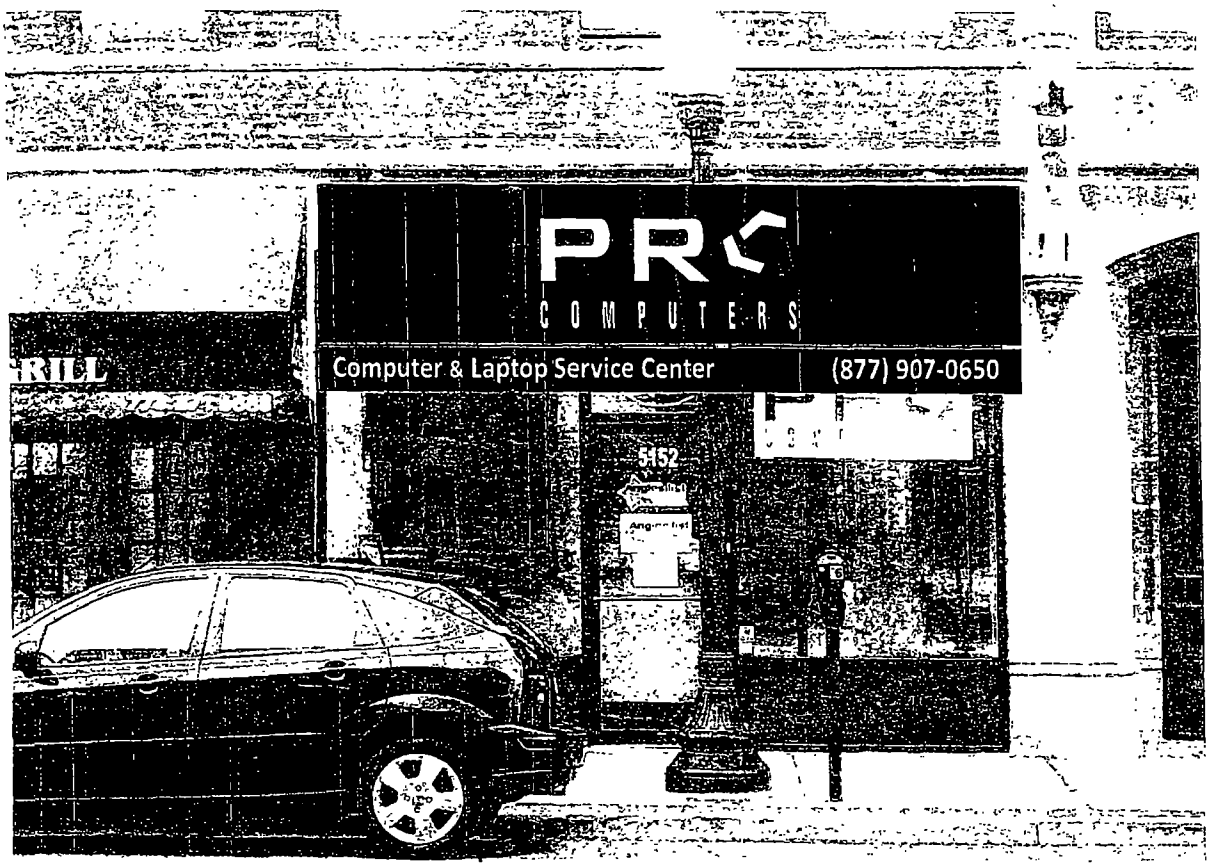

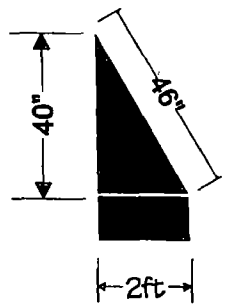

Side View

NEON EXPRESS SIGNS
www.neonexpress.net
1-888-2NEONEX

CUSTOMER: Pro Computer
LOCATION: 5152 N. Clark St.
Chicago, IL
Design By: CN
Date: 6/3/08

Customer approval signature _____ Date _____/2008

© by Neon Express Sign. Proprietary and Confidential

This design is the original and unpublished work of Neon Express Sign, Ltd., and may not be reproduced, copied or exhibited in any fashion without the expressed written from an authorized personnel of the company. The rights to this design may be purchased

Special Note: Canvas color: Black #4608
Graphics Color White, Blue

Landlord approval signature _____ Date _____/2008

Department of Business Affairs and Consumer Protection
Small Business Center- Public Way Use Unit
City Hall - 121 N LaSalle Street Room 800 • Chicago, IL 60602
(312)-74-GOBIZ (312-744-6249) • (312) 744-1944 (TTY)
http://www.cityofchicago.org/bacp

11/05/2014

Alderman **Patrick O'Connor**
Ward # **40**
City of Chicago
City Hall, Room **305**
121 North LaSalle Street
Chicago, Illinois 60602

Re: An ordinance to use and maintain a portion of the public right-of-way for **one (1) awning(s)** for **PRO COMPUTERS, LLC**, adjacent to the premises known as **5152 N. Clark St.**.

Dear Alderman **Patrick O'Connor**:

The applicant referenced above has requested the use of the public right-of-way for a **awning(s)**. An ordinance has been prepared by the Department of Business Affairs and Consumer Protection – Small Business Center - Public Way Use Unit for presentation to the City Council. Because this request was made for properties located in your ward, as approved by you as per the attached, I respectfully request that you introduce the attached ordinance at the next City Council meeting.

If you have any questions regarding this ordinance, please contact Anthony Bertuca at (312) 744-5506.

Department of Business Affairs and Consumer Protection

City of Chicago

O2014-9133

Office of the City Clerk

Document Tracking Sheet

Meeting Date:	11/5/2014
Sponsor(s):	O'Connor (41)
Type:	Ordinance
Title:	Awning(s) for Teaser's Pub
Committee(s) Assignment:	Committee on Transportation and Public Way

ORDINANCE
TEASER'S PUB
Acct. No. 62505 - 1
Permit No. 1115258

Be It Ordained by the City Council of the City of Chicago:

SECTION 1. Permission and authority are hereby given and granted to TEASER'S PUB, upon the terms and subject to the conditions of this ordinance to maintain and use, as now constructed, one (1) Awning(s) projecting over the public right-of-way adjacent to its premises known as 7123 W. Higgins Ave..

Said Awning(s) at WEST HIGGINS AVENUE measure(s):
One (1) at sixty-three point six (63.6) feet in length, and three (3) feet in width for a total of one hundred ninety point eight (190.8) square feet.

The location of said privilege shall be as shown on prints kept on file with the Department of Business Affairs and Consumer Protection and the Office of the City Clerk.

Said privilege shall be constructed in accordance with plans and specifications approved by the Zoning Department - Signs.

This grant of privilege in the public way shall be subject to the provisions of Section 10-28-015 and all other required provisions of the Municipal Code of Chicago.

The grantee shall pay to the City of Chicago as compensation for the privilege #1115258 herein granted the sum of eighty-eight dollars and sixty cents ($88.60) per annum in advance.


A 25% penalty will be added for payments received after due date.

The permit holder agrees to hold the City of Chicago harmless for any damage, relocation or replacement costs associated with damage, relocation or removal of private property caused by the City performing work in the public way.

Authority herein given and granted for a period of five (5) years from and after 10/04/2014.

Alderman _____

Mary O'Connor 41st Ward

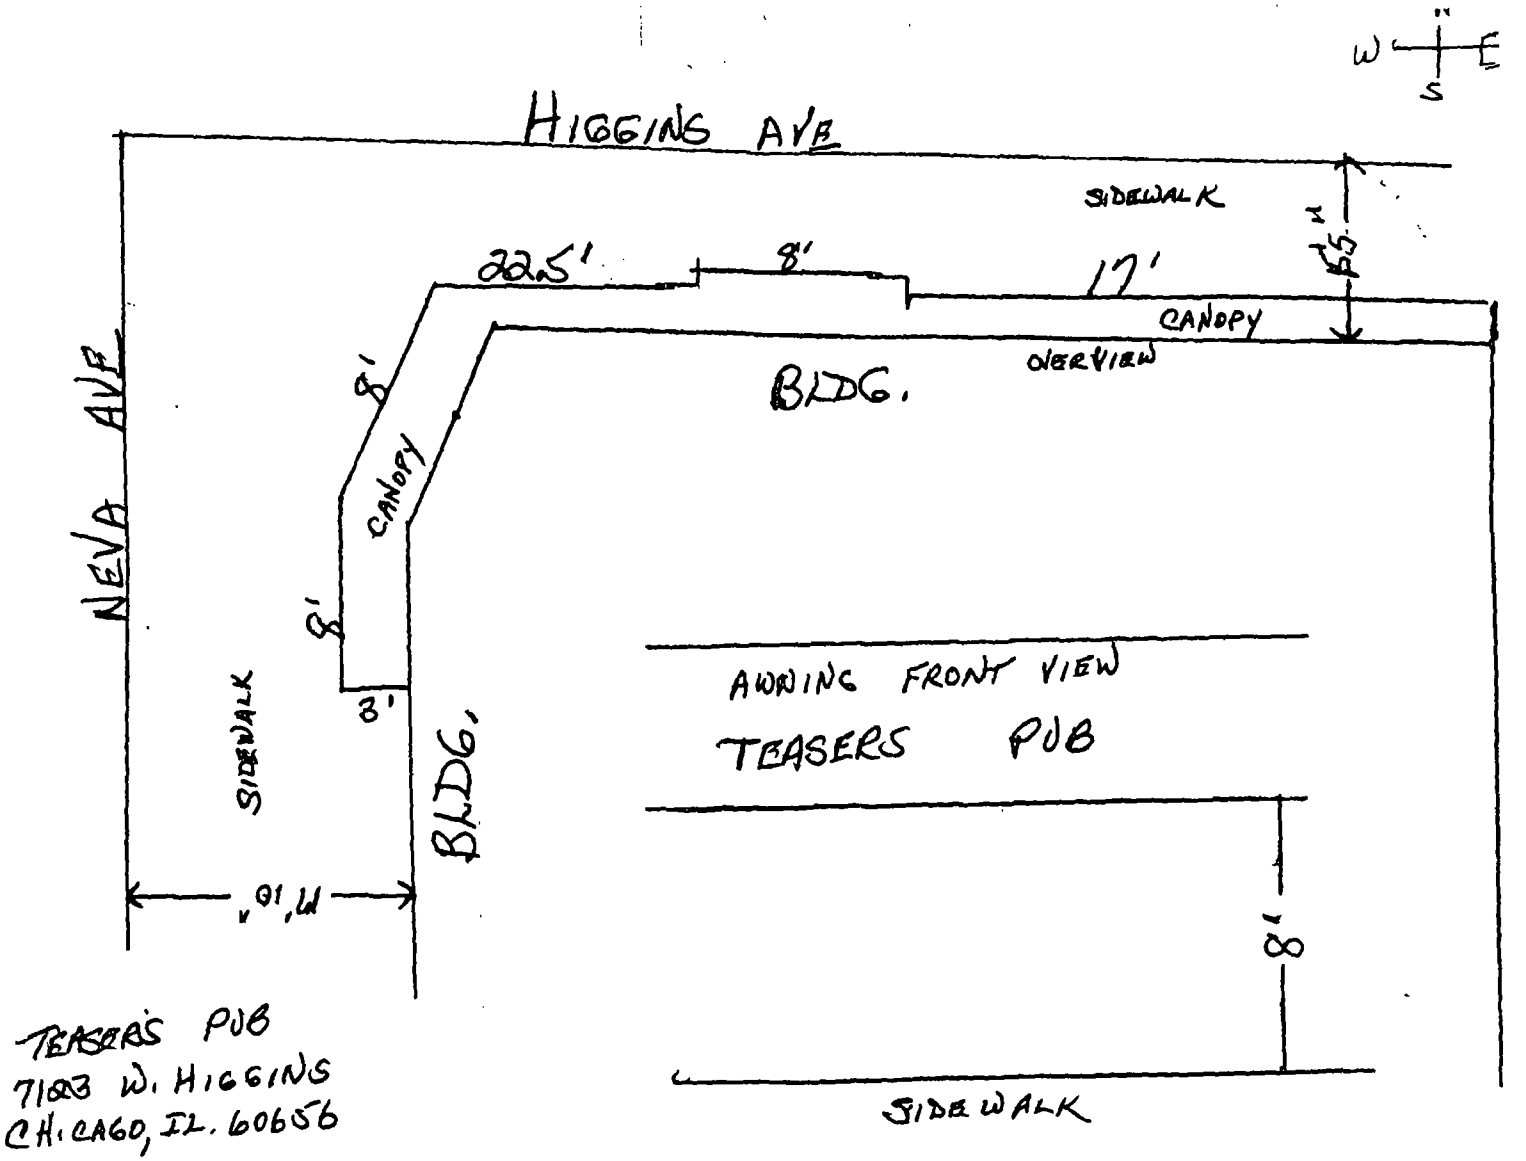

TEASERS PUB
7103 W. HIGGINS
CHICAGO, IL. 60656

Department of Business Affairs and Consumer Protection
Small Business Center- Public Way Use Unit
City Hall- 121 N. LaSalle Street Room 800 • Chicago, IL 60602
(312)-74-GOBIZ (312-744-6249) • (312) 744-1944 (TTY)
http://www.cityofchicago.org/bacp

11/05/2014

Alderman **Mary O'Connor**
Ward # **41**
City of Chicago
City Hall, Room **203**
121 North LaSalle Street
Chicago, Illinois 60602

Re: An ordinance to use and maintain a portion of the public right-of-way for **one (1) awning(s)** for **TEASER'S PUB**, adjacent to the premises known as **7123 W. Higgins Ave.**.

Dear Alderman **Mary O'Connor**:

The applicant referenced above has requested the use of the public right-of-way for a **awning(s)**. An ordinance has been prepared by the Department of Business Affairs and Consumer Protection – Small Business Center - Public Way Use Unit for presentation to the City Council. Because this request was made for properties located in your ward, as approved by you as per the attached, I respectfully request that you introduce the attached ordinance at the next City Council meeting.

If you have any questions regarding this ordinance, please contact Anthony Bertuca at (312) 744-5506.

Department of Business Affairs and Consumer Protection

City of Chicago

O2014-9137

Office of the City Clerk

Document Tracking Sheet

Meeting Date:	11/5/2014
Sponsor(s):	Reilly (42)
Type:	Ordinance
Title:	Awning(s) for Corner Bakery Cafe
Committee(s) Assignment:	Committee on Transportation and Public Way

ORDINANCE
CORNER BAKERY CAFE
Acct. No. 298727 - 2
Permit No. 1115669

Be It Ordained by the City Council of the City of Chicago:

SECTION 1. Permission and authority are hereby given and granted to CORNER BAKERY CAFE, upon the terms and subject to the conditions of this ordinance to maintain and use, as now constructed, five (5) Awning(s) projecting over the public right-of-way adjacent to its premises known as 676 N. St Clair St..

Said Awning(s) at E. Erie St. measure(s):
Three (3) at twenty-five point eight three (25.83) feet in length, and seven (7) feet in width for a total of five hundred forty-two point four three (542.43) square feet.

Said Awning(s) at N. St Clair measure(s):
One (1) at twenty-six point zero four (26.04) feet in length, and nine (9) feet in width for a total of two hundred thirty-four point three six (234.36) square feet.
One (1) at twenty-five point eight three (25.83) feet in length, and nine (9) feet in width for a total of two hundred thirty-two point four seven (232.47) square feet.

The location of said privilege shall be as shown on prints kept on file with the Department of Business Affairs and Consumer Protection and the Office of the City Clerk.

Said privilege shall be constructed in accordance with plans and specifications approved by the Zoning Department - Signs.

This grant of privilege in the public way shall be subject to the provisions of Section 10-28-015 and all other required provisions of the Municipal Code of Chicago.

The grantee shall pay to the City of Chicago as compensation for the privilege #1115669 herein granted the sum of one hundred seventy-five ($175.00) per annum in advance.


A 25% penalty will be added for payments received after due date.

The permit holder agrees to hold the City of Chicago harmless for any damage, relocation or replacement costs associated with damage, relocation or removal of private property caused by the City performing work in the public way.


Authority herein given and granted for a period of five (5) years from and after 10/04/2014.

Alderman _____

Brendan Reilly 42nd Ward

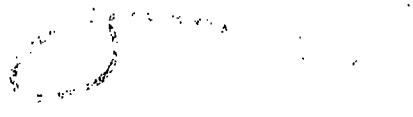

RECEIVED
OCT 10 2014
BY:

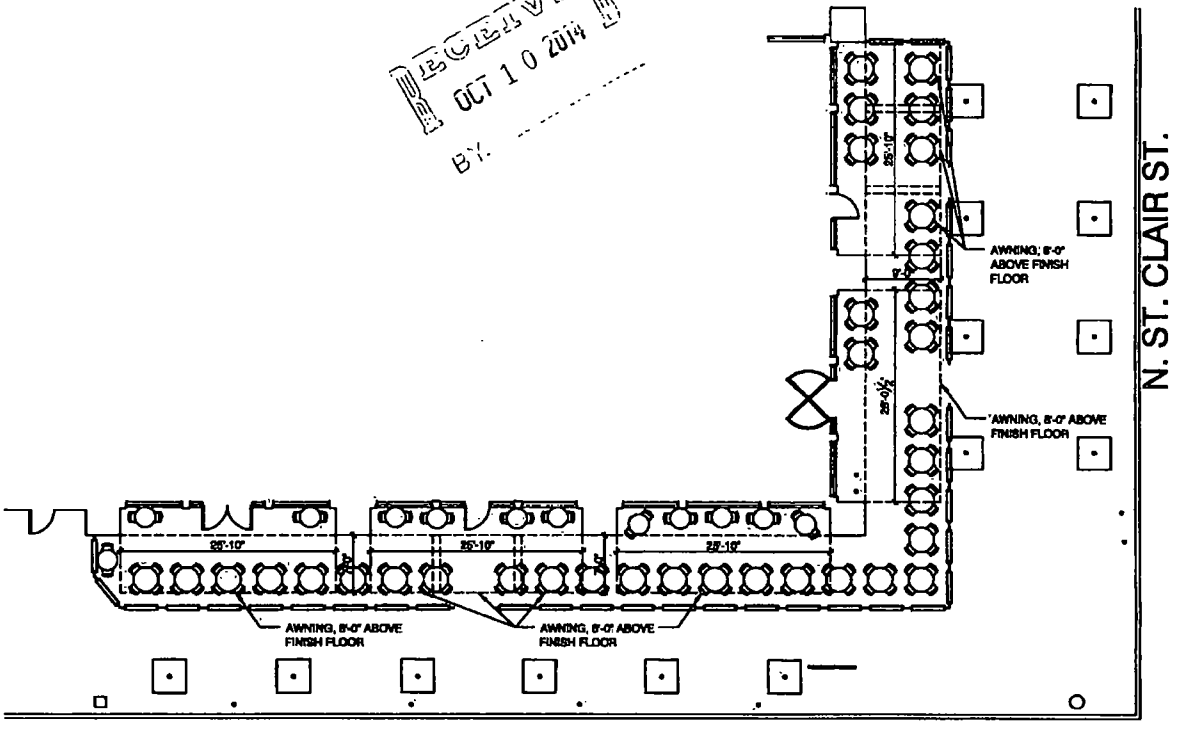

EAST ERIE ST.

CORNER BAKERY
676 N ST. CLAIR ST.

City of Chicago

O2014-9139

Office of the City Clerk

Document Tracking Sheet

Meeting Date:	11/5/2014
Sponsor(s):	Reilly (42)
Type:	Ordinance
Title:	Awning(s) for Frontera Grill/Topolobampo
Committee(s) Assignment:	Committee on Transportation and Public Way

ORDINANCE
FRONTERA GRILL/TOPOLOBAMPO
Acct. No. 5948 - 4
Permit No. 1115652

Be It Ordained by the City Council of the City of Chicago:

SECTION 1. Permission and authority are hereby given and granted to FRONTERA GRILL/TOPOLOBAMPO, upon the terms and subject to the conditions of this ordinance to maintain and use, as now constructed, one (1) Awning(s) projecting over the public right-of-way adjacent to its premises known as 445 N. Clark St..

Said Awning(s) at N.CLARK ST. measure(s):
One (1) at seventy-two (72) feet in length, and five (5) feet in width for a total of three hundred sixty (360) square feet.

The location of said privilege shall be as shown on prints kept on file with the Department of Business Affairs and Consumer Protection and the Office of the City Clerk.

Said privilege shall be constructed in accordance with plans and specifications approved by the Zoning Department - Signs.

This grant of privilege in the public way shall be subject to the provisions of Section 10-28-015 and all other required provisions of the Municipal Code of Chicago.

The grantee shall pay to the City of Chicago as compensation for the privilege #1115652 herein granted the sum of ninety-seven ($97.00) per annum in advance.


A 25% penalty will be added for payments received after due date.

The permit holder agrees to hold the City of Chicago harmless for any damage, relocation or replacement costs associated with damage, relocation or removal of private property caused by the City performing work in the public way.

Authority herein given and granted for a period of five (5) years from and after 09/17/2014.

Alderman _____

Brendan Reilly 42nd Ward

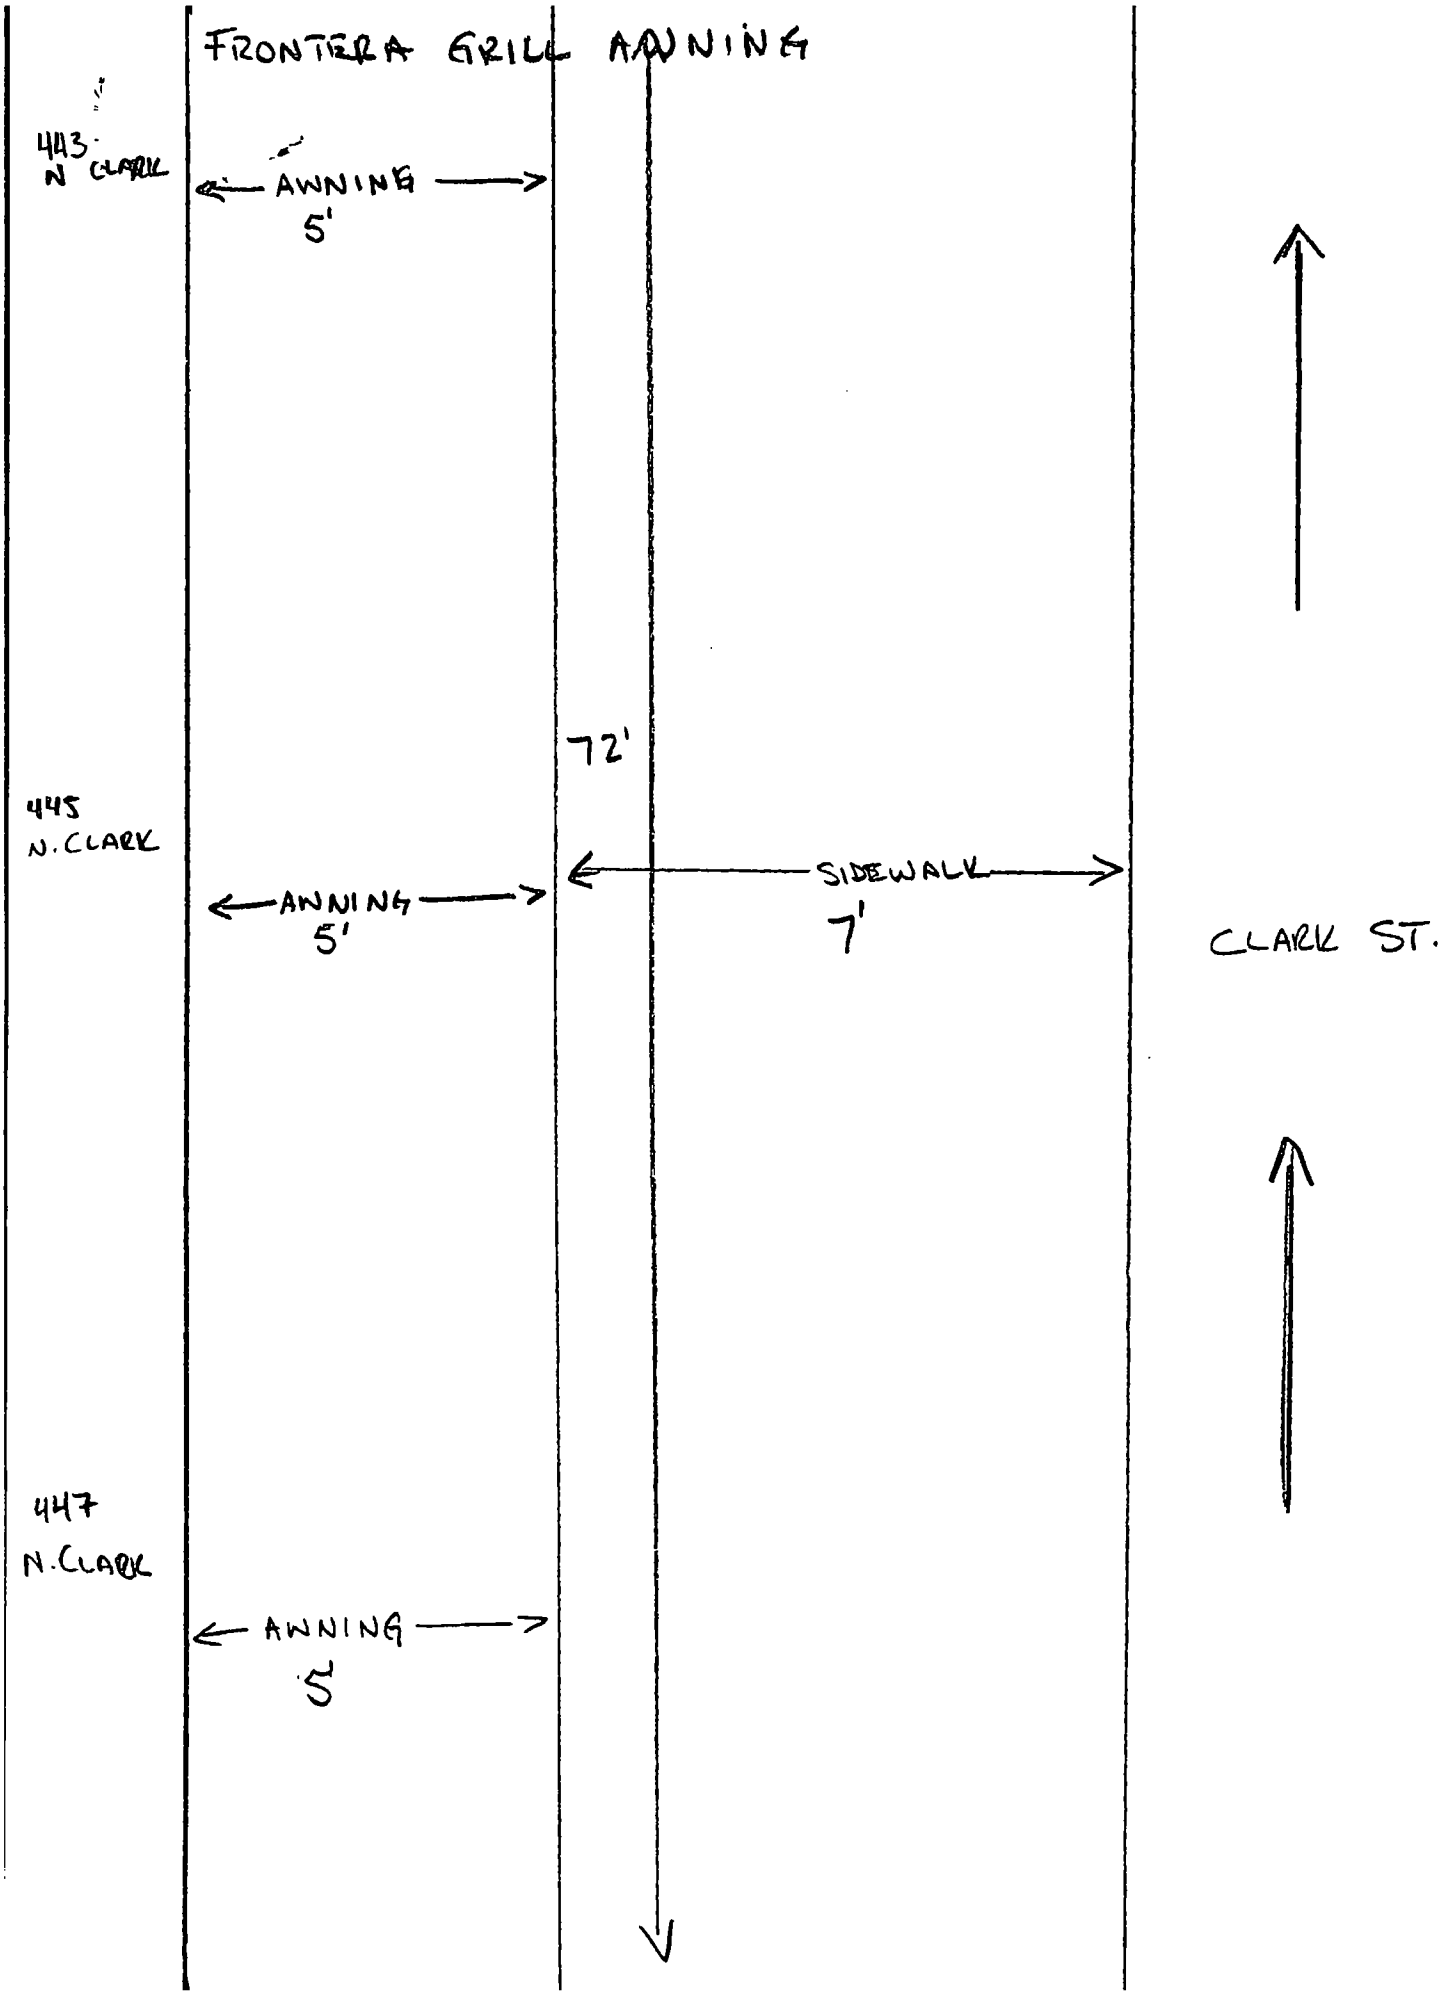
FRONTERA GRILL AWNING
443 N CLARK
AWNING
5'
72'
445 N. CLARK
AWNING
5'
SIDEWALK
7'
CLARK ST.
447 N. CLARK
AWNING
5

City of Chicago

O2014-9157

Office of the City Clerk

Document Tracking Sheet

Meeting Date:	11/5/2014
Sponsor(s):	Reilly (42)
Type:	Ordinance
Title:	Awning(s) for Gruen Galleries
Committee(s) Assignment:	Committee on Transportation and Public Way

ORDINANCE
GRUEN GALLERIES
Acct. No. 309273 - 1
Permit No. 1115514

Be It Ordained by the City Council of the City of Chicago:

SECTION 1. Permission and authority are hereby given and granted to GRUEN GALLERIES, upon the terms and subject to the conditions of this ordinance to maintain and use, as now constructed, one (1) Awning(s) projecting over the public right-of-way adjacent to its premises known as 226 W. Superior St..

Said Awning(s) at W.SUPERIOR measure(s):
One (1) at thirteen point eight (13.8) feet in length, and seven point eight (7.8) feet in width for a total of one hundred seven point six four (107.64) square feet.

The location of said privilege shall be as shown on prints kept on file with the Department of Business Affairs and Consumer Protection and the Office of the City Clerk.

Said privilege shall be constructed in accordance with plans and specifications approved by the Zoning Department - Signs.

This grant of privilege in the public way shall be subject to the provisions of Section 10-28-015 and all other required provisions of the Municipal Code of Chicago.

The grantee shall pay to the City of Chicago as compensation for the privilege #1115514 herein granted the sum of fifty ($50.00) per annum in advance.

A 25% penalty will be added for payments received after due date.

The permit holder agrees to hold the City of Chicago harmless for any damage, relocation or replacement costs associated with damage, relocation or removal of private property caused by the City performing work in the public way.

Authority herein given and granted for a period of five (5) years from and after 10/30/2014.

Alderman _____

Brendan Reilly 42nd Ward

9/12/2014 0 (480×640)



City of Chicago

O2014-9158

Office of the City Clerk

Document Tracking Sheet

Meeting Date:	11/5/2014
Sponsor(s):	Reilly (42)
Type:	Ordinance
Title:	Awning(s) for Park Place Condo Assn.
Committee(s) Assignment:	Committee on Transportation and Public Way

ORDINANCE
PARK PLACE CONDOMINIUM ASSOCIATION
Acct. No. 341971 - 1
Permit No. 1115644

Be It Ordained by the City Council of the City of Chicago:

SECTION 1. Permission and authority are hereby given and granted to PARK PLACE CONDOMINIUM ASSOCIATION, upon the terms and subject to the conditions of this ordinance to maintain and use, as now constructed, seven (7) Awning(s) projecting over the public right-of-way adjacent to its premises known as 600 N. Kingsbury St..

Said Awning(s) at N. Kingsbury Street measure(s):
Seven (7) at ten (10) feet in length, and one (1) foot in width for a total of seventy (70) square feet.

The location of said privilege shall be as shown on prints kept on file with the Department of Business Affairs and Consumer Protection and the Office of the City Clerk.

Said privilege shall be constructed in accordance with plans and specifications approved by the Zoning Department - Signs.

This grant of privilege in the public way shall be subject to the provisions of Section 10-28-015 and all other required provisions of the Municipal Code of Chicago.

The grantee shall pay to the City of Chicago as compensation for the privilege #1115644 herein granted the sum of one hundred seventy-five ($175.00) per annum in advance.


A 25% penalty will be added for payments received after due date.

The permit holder agrees to hold the City of Chicago harmless for any damage, relocation or replacement costs associated with damage, relocation or removal of private property caused by the City performing work in the public way.

Authority herein given and granted for a period of five (5) years from and after 03/07/2014.

Alderman _____

Brendan Reilly 42nd Ward

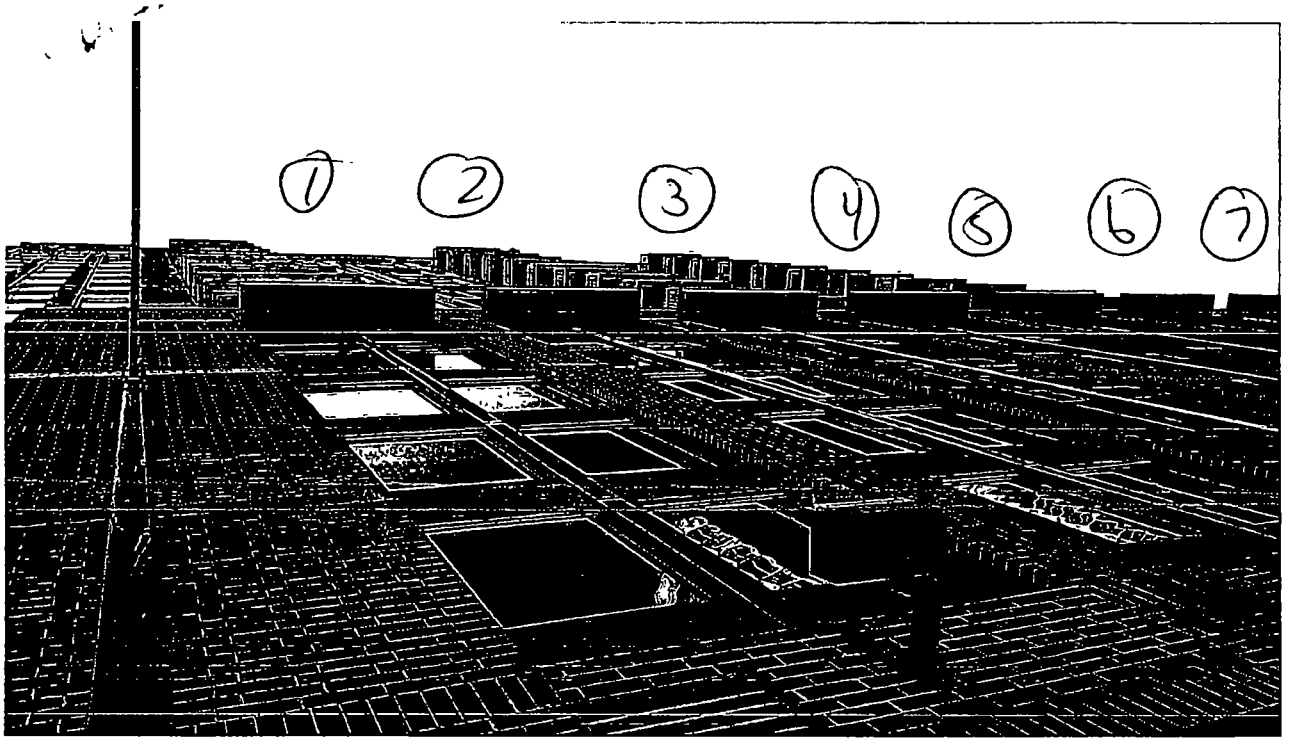

Picture ↑

7 Awnings-
No Changes

7 awnings

600 N. Kingsbury St.
Chicago, IL 60654
Park Place Chicago

City of Chicago

O2014-9160

Office of the City Clerk

Document Tracking Sheet

Meeting Date:	11/5/2014
Sponsor(s):	Reilly (42)
Type:	Ordinance
Title:	Awning(s) for Salvatore Ferragamo
Committee(s) Assignment:	Committee on Transportation and Public Way

ORDINANCE
SALVATORE FERRAGAMO
Acct. No. 59124 - 1
Permit No. 1115414

Be It Ordained by the City Council of the City of Chicago:

SECTION 1. Permission and authority are hereby given and granted to SALVATORE FERRAGAMO, upon the terms and subject to the conditions of this ordinance to construct, install, maintain and use one (1) Awning(s) projecting over the public right-of-way adjacent to its premises known as 645 N. Michigan Ave..

Said Awning(s) at N. Michigan Avenue measure(s):
One (1) at thirteen point six seven (13.67) feet in length, and three (3) feet in width for a total of forty-one point zero one (41.01) square feet.

The location of said privilege shall be as shown on prints kept on file with the Department of Business Affairs and Consumer Protection and the Office of the City Clerk.

Said privilege shall be constructed in accordance with plans and specifications approved by the Zoning Department - Signs.

This grant of privilege in the public way shall be subject to the provisions of Section 10-28-015 and all other required provisions of the Municipal Code of Chicago.

The grantee shall pay to the City of Chicago as compensation for the privilege #1115414 herein granted the sum of fifty ($50.00) per annum in advance.


A 25% penalty will be added for payments received after due date.

The permit holder agrees to hold the City of Chicago harmless for any damage, relocation or replacement costs associated with damage, relocation or removal of private property caused by the City performing work in the public way.


Authority herein given and granted for a period of five (5) years from and after Date of Passage.

Alderman _____


Brendan Reilly 42nd Ward

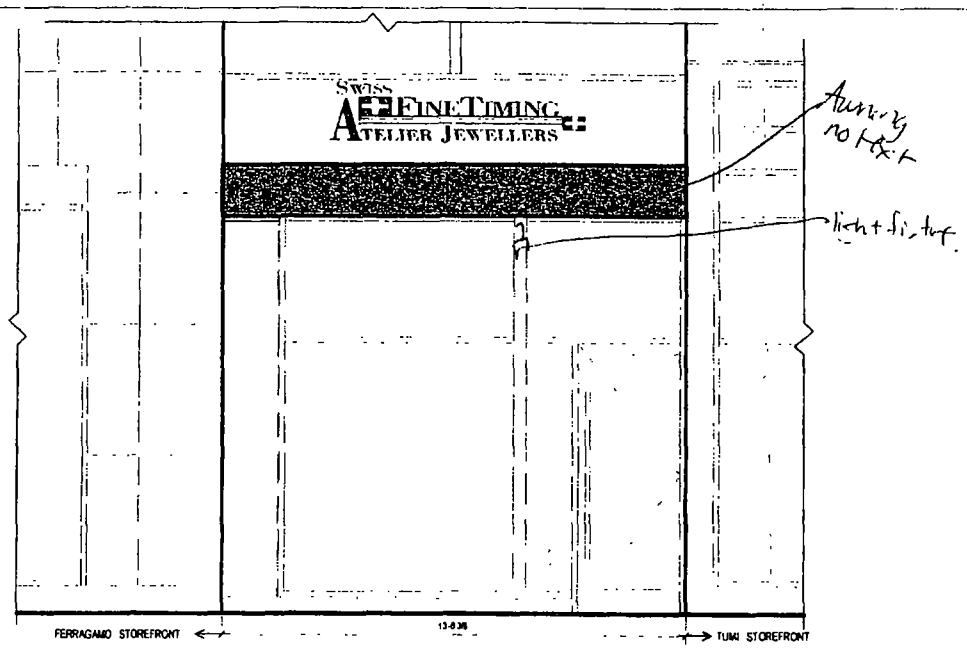

FRONT ELEVATION

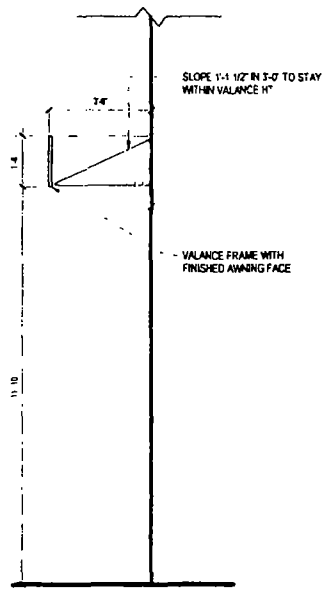

SECTION

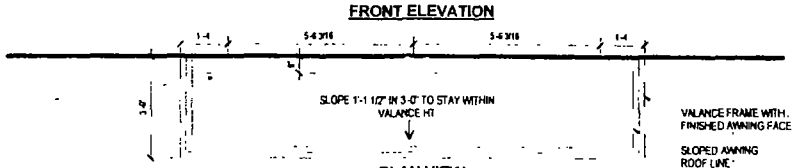

PLAN VIEW

KURZMAN ARCHITECTURE, LLC
743 W Brompton 2N p (312) 286 0901
Chicago IL 60657 f (773) 472-0521
eM rkurzman@comcast net

DESCRIPTION
NEW AWNING SYSTEM

EXHIBIT
1

JOB NAME SWISS FINE TIMING AWNING 645 N MICHIGAN AVENUE CHICAGO IL 60611
JOB NO 14.006

DATE 2014 05 27

City of Chicago

O2014-9168

Office of the City Clerk

Document Tracking Sheet

Meeting Date:	11/5/2014
Sponsor(s):	Reilly (42)
Type:	Ordinance
Title:	Awning(s) for Gibsons LLC
Committee(s) Assignment:	Committee on Transportation and Public Way

ORDINANCE
GIBSONS L.L.C.
Acct. No. 64192 - 4
Permit No. 1115634

Be It Ordained by the City Council of the City of Chicago:

SECTION 1. Permission and authority are hereby given and granted to GIBSONS L.L.C., upon the terms and subject to the conditions of this ordinance to maintain and use, as now constructed, six (6) Awning(s) projecting over the public right-of-way adjacent to its premises known as 1028 N. Rush St..

Said Awning(s) at N. RUSH measure(s):
One (1) at five (5) feet in length, and three (3) feet in width for a total of fifteen (15) square feet.

Said Awning(s) at N. RUSH measure(s):
One (1) at nineteen point six (19.6) feet in length, and six (6) feet in width for a total of one hundred seventeen point six (117.6) square feet.

Said Awning(s) at N. RUSH measure(s):
One (1) at seventeen point two (17.2) feet in length, and five point eight (5.8) feet in width for a total of ninety-nine point seven six (99.76) square feet.

Said Awning(s) at e. bellevue pl measure(s):
One (1) at sixty-five point three (65.3) feet in length, and three point five (3.5) feet in width for a total of two hundred twenty-eight point five five (228.55) square feet.

Said Awning(s) at n. state measure(s):
One (1) at four point nine (4.9) feet in length, and three (3) feet in width for a total of fourteen point seven (14.7) square feet.

Said Awning(s) at n. state measure(s):
One (1) at four point one (4.1) feet in length, and three (3) feet in width for a total of twelve point three (12.3) square feet.

The location of said privilege shall be as shown on prints kept on file with the Department of Business Affairs and Consumer Protection and the Office of the City Clerk.

Said privilege shall be constructed in accordance with plans and specifications approved by the Zoning Department - Signs.

This grant of privilege in the public way shall be subject to the provisions of Section 10-28-015 and all other required provisions of the Municipal Code of Chicago.

The grantee shall pay to the City of Chicago as compensation for the privilege #1115634 herein granted the sum of one hundred seventy-five ($175.00) per annum in advance.


A 25% penalty will be added for payments received after due date.

The permit holder agrees to hold the City of Chicago harmless for any damage, relocation or replacement costs associated with damage, relocation or removal of private property caused by the City performing work in the public way.


Authority herein given and granted for a period of five (5) years from and after 11/15/2014.

Alderman _____

Brendan Reilly 42nd Ward

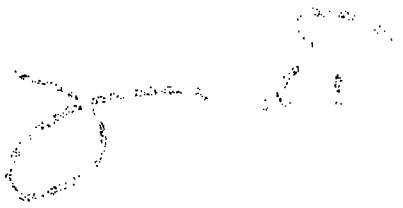

102B N Rush St.

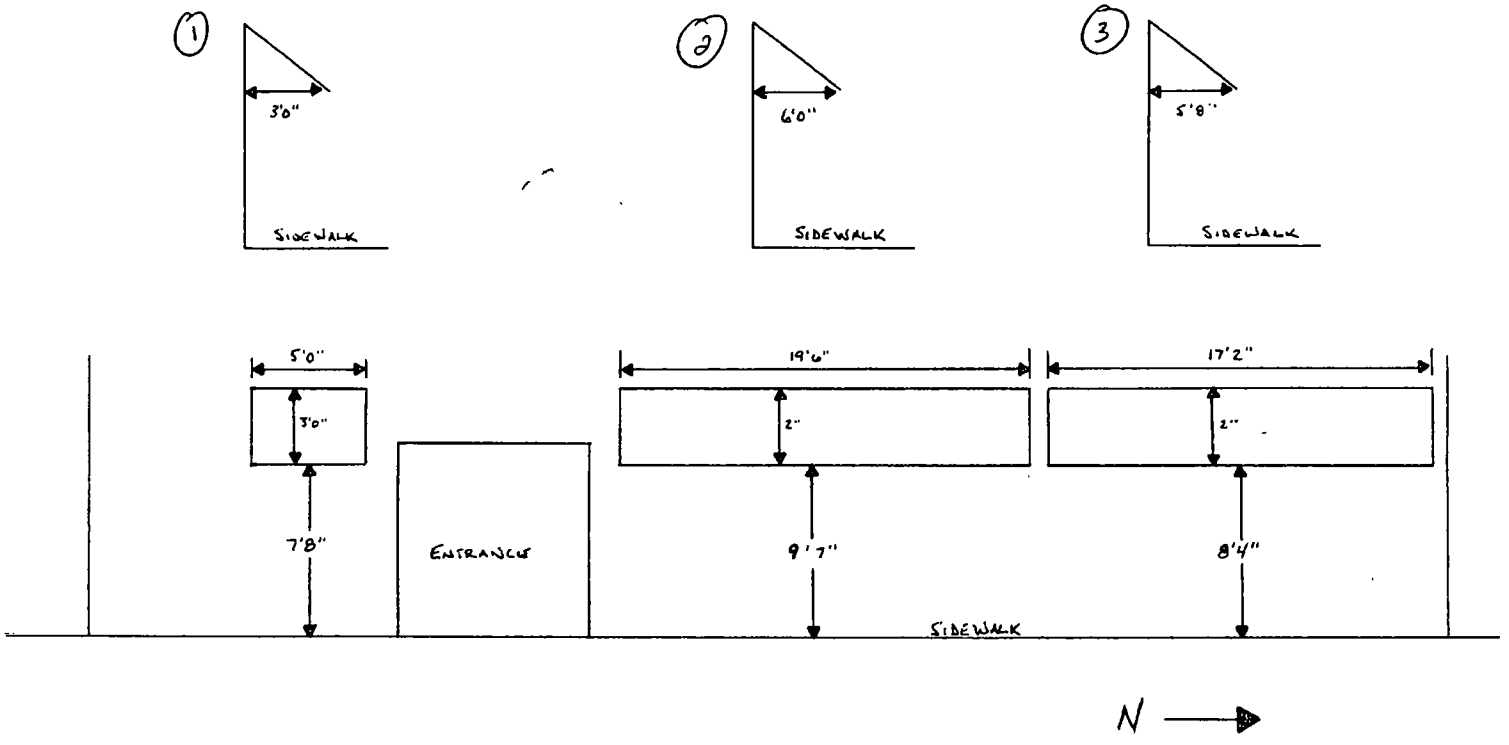

City of Chicago

O2014-9172

Office of the City Clerk

Document Tracking Sheet

Meeting Date:	11/5/2014
Sponsor(s):	Reilly (42)
Type:	Ordinance
Title:	Awning(s) for Shay Chicago
Committee(s) Assignment:	Committee on Transportation and Public Way

ORDINANCE
SHAY CHICAGO
Acct. No. 3746 - 1
Permit No. 1110372

Be It Ordained by the City Council of the City of Chicago:

SECTION 1. Permission and authority are hereby given and granted to SHAY CHICAGO, upon the terms and subject to the conditions of this ordinance to construct, install, maintain and use one (1) Awning(s) projecting over the public right-of-way adjacent to its premises known as 222 W. Ontario St..

Said Awning(s) at W. Ontario Street measure(s):
One (1) at twelve (12) feet in length, and nine point eight three (9.83) feet in width for a total of one hundred seventeen point nine six (117.96) square feet.

The location of said privilege shall be as shown on prints kept on file with the Department of Business Affairs and Consumer Protection and the Office of the City Clerk.

Said privilege shall be constructed in accordance with plans and specifications approved by the Zoning Department - Signs.

This grant of privilege in the public way shall be subject to the provisions of Section 10-28-015 and all other required provisions of the Municipal Code of Chicago.

The grantee shall pay to the City of Chicago as compensation for the privilege #1110372 herein granted the sum of fifty ($50.00) per annum in advance.


A 25% penalty will be added for payments received after due date.

The permit holder agrees to hold the City of Chicago harmless for any damage, relocation or replacement costs associated with damage, relocation or removal of private property caused by the City performing work in the public way.

Authority herein given and granted for a period of five (5) years from and after Date of Passage.

Alderman _____

Brendan Reilly 42nd Ward

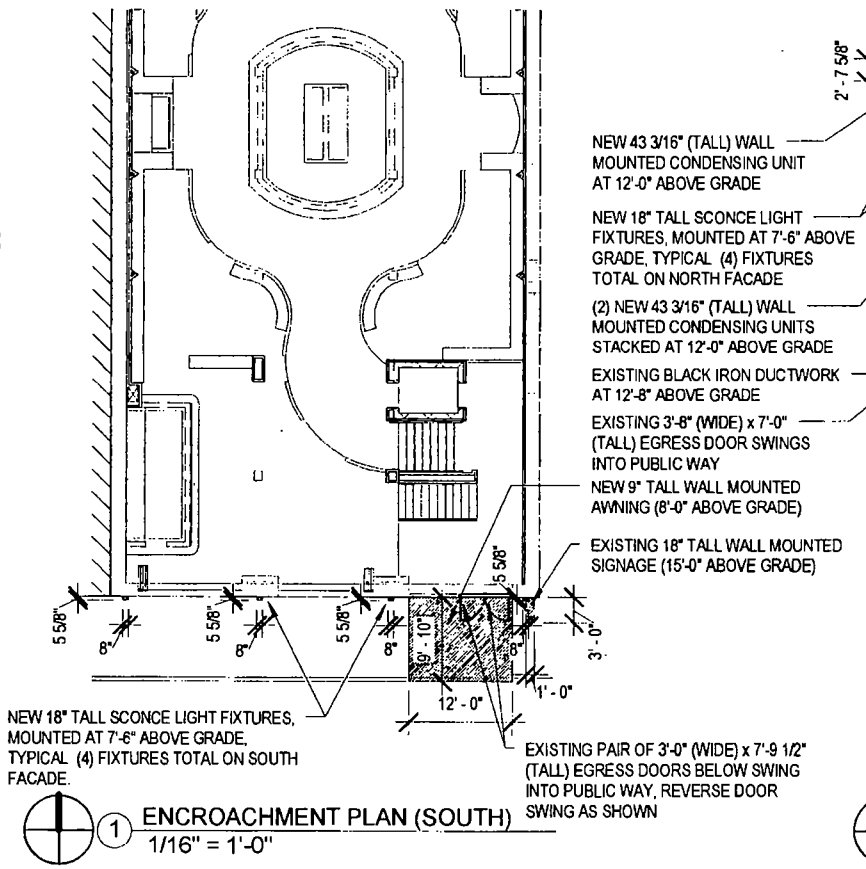

1 ENCROACHMENT PLAN (SOUTH)
1/16" = 1'-0"

2 ENCROACHMENT PLAN (NORTH)
1/16" = 1'-0"

SHEET **ENC-2**

SCALE 1/16" = 1'-0"

DATE 1/6/2014 1:42 47 PM

PROJECT 1316

ENCROACHMENT PLANS

222 WEST ONTARIO STREET
CHICAGO, ILLINOIS 60654

dunne+kozlowski architects
1147 WEST OHIO STREET, SUITE 103
CHICAGO, ILLINOIS 60642
312 573 2490
www dk-arch com

City of Chicago

O2014-9173

Office of the City Clerk

Document Tracking Sheet

Meeting Date:	11/5/2014
Sponsor(s):	Reilly (42)
Type:	Ordinance
Title:	Awning(s) for Smithfield Properties XVII/State & Washington LLC
Committee(s) Assignment:	Committee on Transportation and Public Way

ORDINANCE
SMITHFIELD PROPERTIES XVII/STATE & WASHINGTON LLC
Acct. No. 305517 - 1
Permit No. 1115420

Be It Ordained by the City Council of the City of Chicago:

SECTION 1. Permission and authority are hereby given and granted to SMITHFIELD PROPERTIES XVII/STATE & WASHINGTON LLC, upon the terms and subject to the conditions of this ordinance to maintain and use, as now constructed, ten (10) Awning(s) projecting over the public right-of-way adjacent to its premises known as 22-24 N. State St..

Said Awning(s) at W. Washington Street measure(s):
Three (3) at twenty (20) feet in length, and six (6) feet in width for a total of three hundred sixty (360) square feet.
Two (2) at fifteen (15) feet in length, and six (6) feet in width for a total of one hundred eighty (180) square feet.

Said Awning(s) at N. State Street measure(s):
Four (4) at twenty-four (24) feet in length, and six (6) feet in width for a total of five hundred seventy-six (576) square feet.
One (1) at ten (10) feet in length, and six (6) feet in width for a total of sixty (60) square feet.

The location of said privilege shall be as shown on prints kept on file with the Department of Business Affairs and Consumer Protection and the Office of the City Clerk.

Said privilege shall be constructed in accordance with plans and specifications approved by the Zoning Department - Signs.

This grant of privilege in the public way shall be subject to the provisions of Section 10-28-015 and all other required provisions of the Municipal Code of Chicago.

The grantee shall pay to the City of Chicago as compensation for the privilege #1115420 herein granted the sum of one hundred seventy-five ($175.00) per annum in advance.

A 25% penalty will be added for payments received after due date.

The permit holder agrees to hold the City of Chicago harmless for any damage, relocation or replacement costs associated with damage, relocation or removal of private property caused by the City performing work in the public way.


Authority herein given and granted for a period of five (5) years from and after Date of Passage.

Alderman _____

Brendan Reilly 42nd Ward

STATE & WASHINGTON

20 N. STATE STREET
CHICAGO, IL

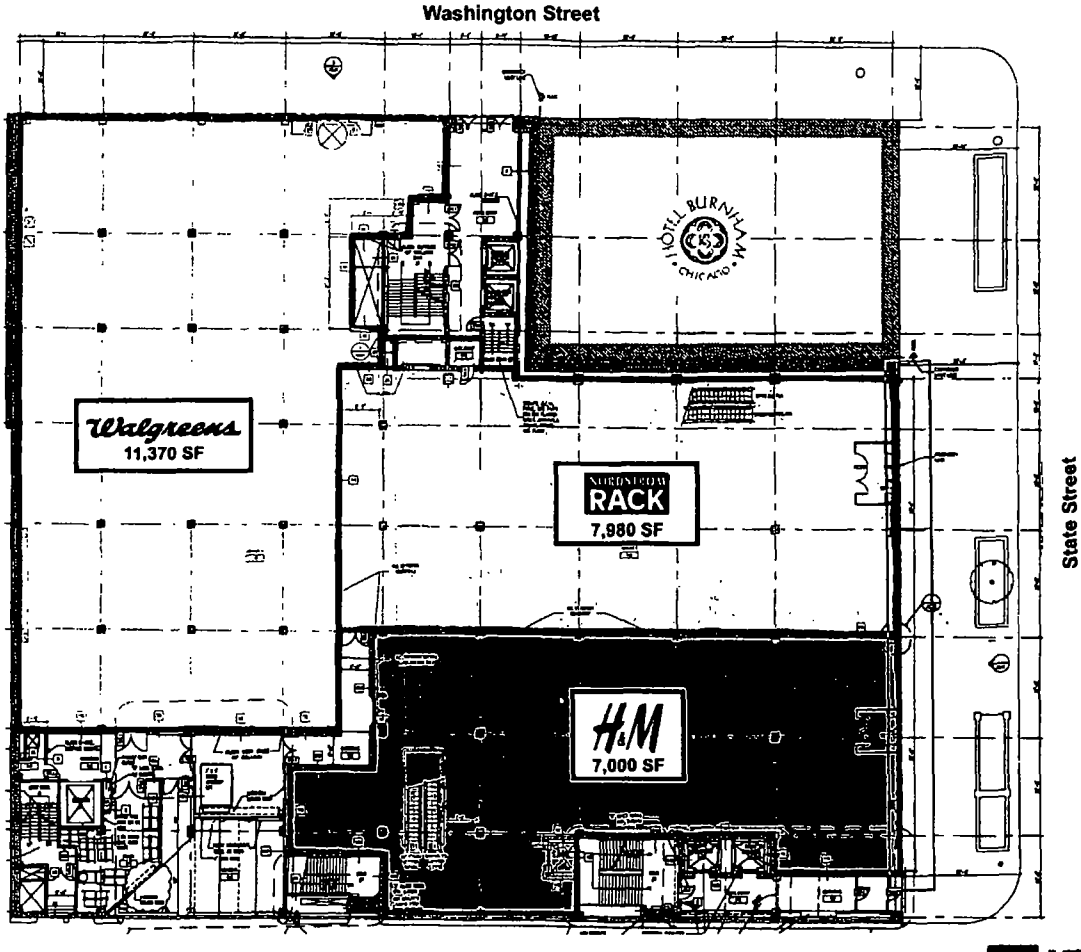

GROUND FLOOR PLAN

MID-AMERICA®
ASSET MANAGEMENT INC
Two Mid America Plaza Third Floor
Oakbrook Terrace IL 60181
(630) 954 7800 FAX (630) 954 7806
www.midamericagrp.com

City of Chicago

O2014-9177

Office of the City Clerk

Document Tracking Sheet

Meeting Date:	11/5/2014
Sponsor(s):	Reilly (42)
Type:	Ordinance
Title:	Awning(s) for Stout Barrel House and Galley
Committee(s) Assignment:	Committee on Transportation and Public Way

ORDINANCE
STOUT BARREL HOUSE AND GALLEY
Acct. No. 394326 - 1
Permit No. 1115647

Be It Ordained by the City Council of the City of Chicago:

SECTION 1. Permission and authority are hereby given and granted to STOUT BARREL HOUSE AND GALLEY, upon the terms and subject to the conditions of this ordinance to maintain and use, as now constructed, two (2) Awning(s) projecting over the public right-of-way adjacent to its premises known as 642-644 N. Clark St..

Said Awning(s) at N. Clark Street measure(s):
One (1) at seventeen point two five (17.25) feet in length, and eight point five (8.5) feet in width for a total of one hundred forty-six point six three (146.63) square feet.
One (1) at thirteen point four two (13.42) feet in length, and eight point five (8.5) feet in width for a total of one hundred fourteen point zero seven (114.07) square feet.

The location of said privilege shall be as shown on prints kept on file with the Department of Business Affairs and Consumer Protection and the Office of the City Clerk.

Said privilege shall be constructed in accordance with plans and specifications approved by the Zoning Department - Signs.

This grant of privilege in the public way shall be subject to the provisions of Section 10-28-015 and all other required provisions of the Municipal Code of Chicago.

The grantee shall pay to the City of Chicago as compensation for the privilege #1115647 herein granted the sum of one hundred ($100.00) per annum in advance.


A 25% penalty will be added for payments received after due date.

The permit holder agrees to hold the City of Chicago harmless for any damage, relocation or replacement costs associated with damage, relocation or removal of private property caused by the City performing work in the public way.


Authority herein given and granted for a period of five (5) years from and after 09/09/2014.

Alderman _____


Brendan Reilly 42nd Ward

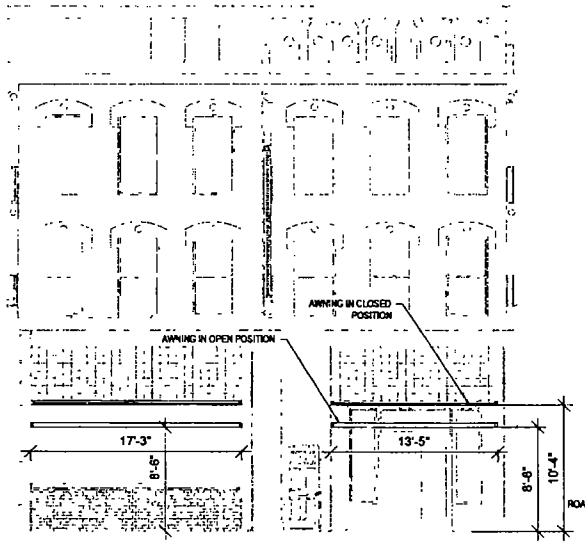

EAST EXTERIOR ELEVATION
3/32" = 1'-0"

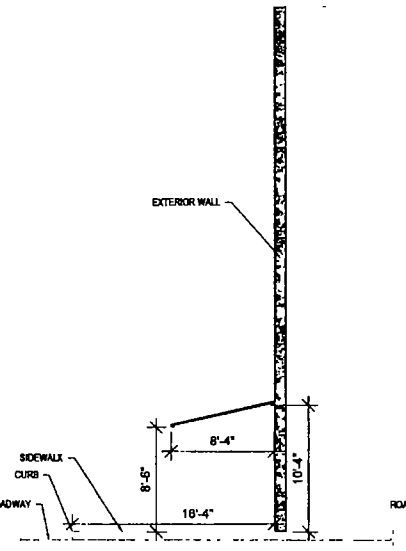

NORTH EXTERIOR ELEVATION (AWNING OPEN)
3/32" = 1'-0"

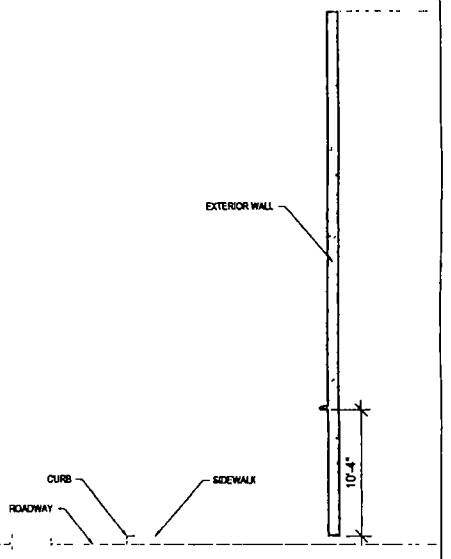

NORTH EXTERIOR ELEVATION (AWNING CLOSED)
3/32" = 1'-0"

SHEET A-101

LOCATION

STOUT
642 N. CLARK ST
CHICAGO, IL 60654

CBD | ARCHITECTS
Chicago Building Design, P C
220 West Huron St , Suite 3001, Chicago, Illinois 60654
p 312 492 9007 f 312 492 9044 e info@cbdarchitects com

DRAWN BY RH | CHECKED BY ED | DATE 10/17/14

PROJECT 11-C-13

FOR PERMIT

City of Chicago

O2014-9178

Office of the City Clerk

Document Tracking Sheet

Meeting Date:	11/5/2014
Sponsor(s):	Reilly (42)
Type:	Ordinance
Title:	Awning(s) for Tre Soldi
Committee(s) Assignment:	Committee on Transportation and Public Way

ORDINANCE
TRE SOLDI
Acct. No. 377021 - 1
Permit No. 1108964

Be It Ordained by the City Council of the City of Chicago:

SECTION 1. Permission and authority are hereby given and granted to TRE SOLDI, upon the terms and subject to the conditions of this ordinance to maintain and use, as now constructed, one (1) Awning(s) projecting over the public right-of-way adjacent to its premises known as 212 E. Ohio St..

Said Awning(s) at E OHIO ST measure(s):
One (1) at forty (40) feet in length, and two (2) feet in width for a total of eighty (80) square feet.

The location of said privilege shall be as shown on prints kept on file with the Department of Business Affairs and Consumer Protection and the Office of the City Clerk.

Said privilege shall be constructed in accordance with plans and specifications approved by the Zoning Department - Signs.

This grant of privilege in the public way shall be subject to the provisions of Section 10-28-015 and all other required provisions of the Municipal Code of Chicago.

The grantee shall pay to the City of Chicago as compensation for the privilege #1108964 herein granted the sum of sixty-five ($65.00) per annum in advance.


A 25% penalty will be added for payments received after due date.

The permit holder agrees to hold the City of Chicago harmless for any damage, relocation or replacement costs associated with damage, relocation or removal of private property caused by the City performing work in the public way.


Authority herein given and granted for a period of five (5) years from and after Date of Passage.

Alderman _____

Brendan Reilly 42nd Ward

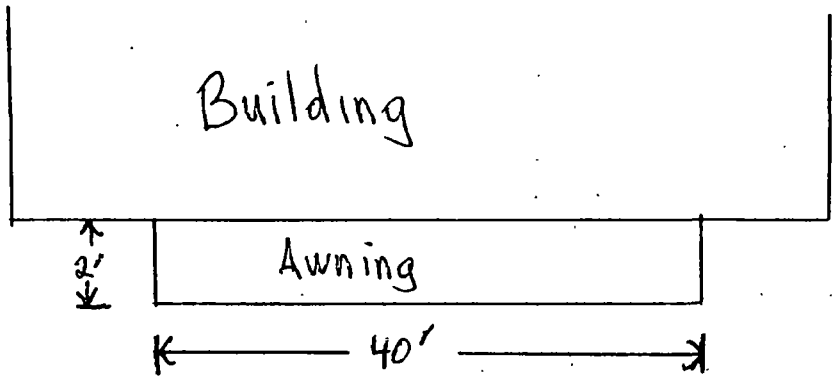

Tre Soldi Awning - Top View

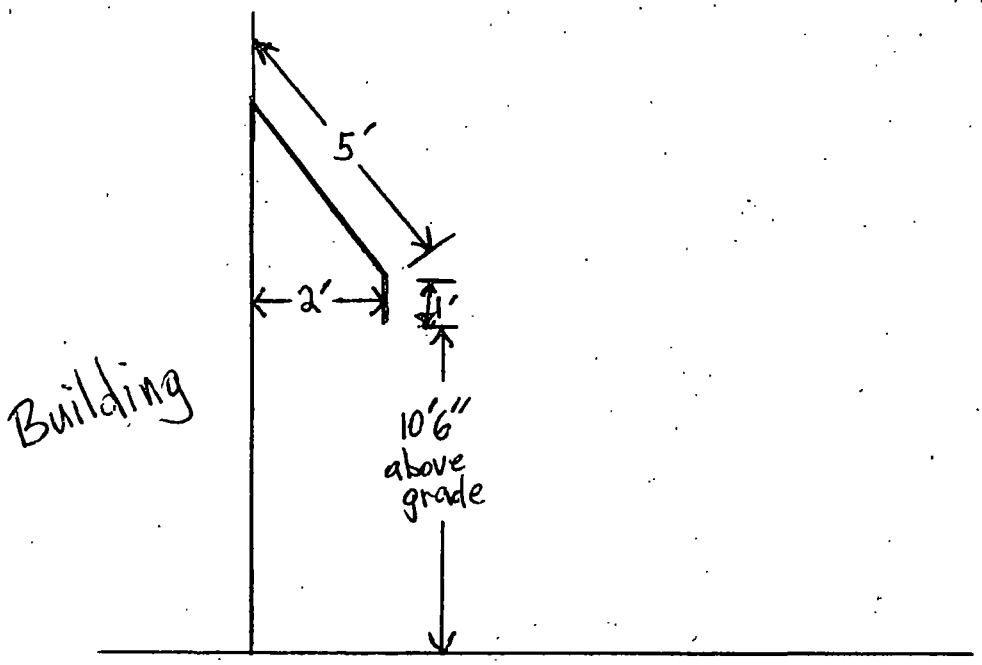

Tre Soldi Awning - Side View

City of Chicago

O2014-9181

Office of the City Clerk

Document Tracking Sheet

Meeting Date:	11/5/2014
Sponsor(s):	Reilly (42)
Type:	Ordinance
Title:	Awning(s) for Troquet River North
Committee(s) Assignment:	Committee on Transportation and Public Way

ORDINANCE
TROQUET RIVER NORTH
Acct. No. 340934 - 1
Permit No. 1115446

Be It Ordained by the City Council of the City of Chicago:

SECTION 1. Permission and authority are hereby given and granted to TROQUET RIVER NORTH, upon the terms and subject to the conditions of this ordinance to construct, install, maintain and use one (1) Awning(s) projecting over the public right-of-way adjacent to its premises known as 111 W. Huron St..

Said Awning(s) at W HURON ST measure(s):
One (1) at fifteen (15) feet in length, and three (3) feet in width for a total of forty-five (45) square feet.

The location of said privilege shall be as shown on prints kept on file with the Department of Business Affairs and Consumer Protection and the Office of the City Clerk.

Said privilege shall be constructed in accordance with plans and specifications approved by the Zoning Department - Signs.

This grant of privilege in the public way shall be subject to the provisions of Section 10-28-015 and all other required provisions of the Municipal Code of Chicago.

The grantee shall pay to the City of Chicago as compensation for the privilege #1115446 herein granted the sum of fifty ($50.00) per annum in advance.

A 25% penalty will be added for payments received after due date.


The permit holder agrees to hold the City of Chicago harmless for any damage, relocation or replacement costs associated with damage, relocation or removal of private property caused by the City performing work in the public way.

Authority herein given and granted for a period of five (5) years from and after Date of Passage.

Alderman _____

Brendan Reilly 42nd Ward

TROQUET RIVER NORTH
111 W. Huron
Chicago IL 60654

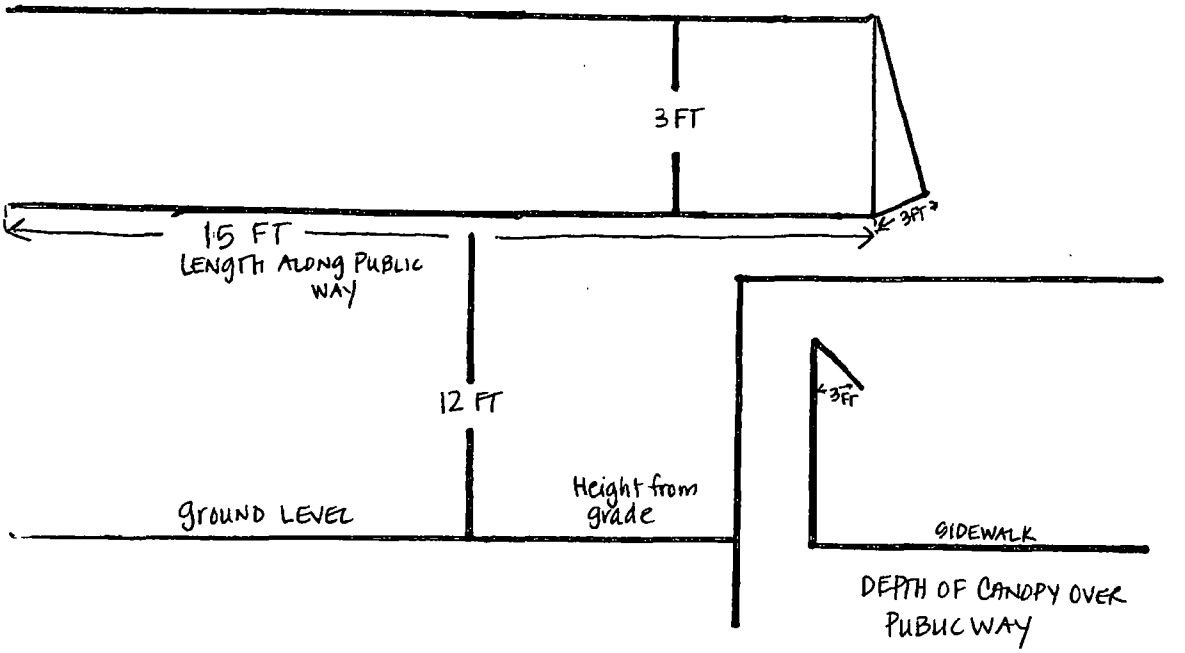

* TWO IDENTICAL IN SIZE

City of Chicago

O2014-9184

Office of the City Clerk

Document Tracking Sheet

Meeting Date:	11/5/2014
Sponsor(s):	Smith (43)
Type:	Ordinance
Title:	Awning(s) for Starbucks Coffee No. 2515
Committee(s) Assignment:	Committee on Transportation and Public Way

ORDINANCE
STARBUCKS COFFEE #2515
Acct. No. 63414 - 82
Permit No. 1115427

Be It Ordained by the City Council of the City of Chicago:

SECTION 1. Permission and authority are hereby given and granted to STARBUCKS COFFEE #2515, upon the terms and subject to the conditions of this ordinance to maintain and use, as now constructed, one (1) Awning(s) projecting over the public right-of-way adjacent to its premises known as 2275 N. Lincoln Ave..

Said Awning(s) at N. LINCOLN & W. BELDEN measure(s):
One (1) at forty-five point five (45.5) feet in length, and two (2) feet in width for a total of ninety-one (91) square feet.

The location of said privilege shall be as shown on prints kept on file with the Department of Business Affairs and Consumer Protection and the Office of the City Clerk.

Said privilege shall be constructed in accordance with plans and specifications approved by the Zoning Department - Signs.

This grant of privilege in the public way shall be subject to the provisions of Section 10-28-015 and all other required provisions of the Municipal Code of Chicago.

The grantee shall pay to the City of Chicago as compensation for the privilege #1115427 herein granted the sum of seventy dollars and fifty cents ($70.50) per annum in advance.

A 25% penalty will be added for payments received after due date.

The permit holder agrees to hold the City of Chicago harmless for any damage, relocation or replacement costs associated with damage, relocation or removal of private property caused by the City performing work in the public way.

Authority herein given and granted for a period of five (5) years from and after 09/13/2014.

Alderman _____

Michele Smith 43rd Ward


APPLICATION TO USE THE PUBLIC RIGHT OF WAY

EXAMPLE OF CANOPY/AWNING DRAWING

CANOPY DRAWINGS

PROPERTY LOCATION: N. LINCOLN

ORGANIZATION'S NAME: STARBUCKS

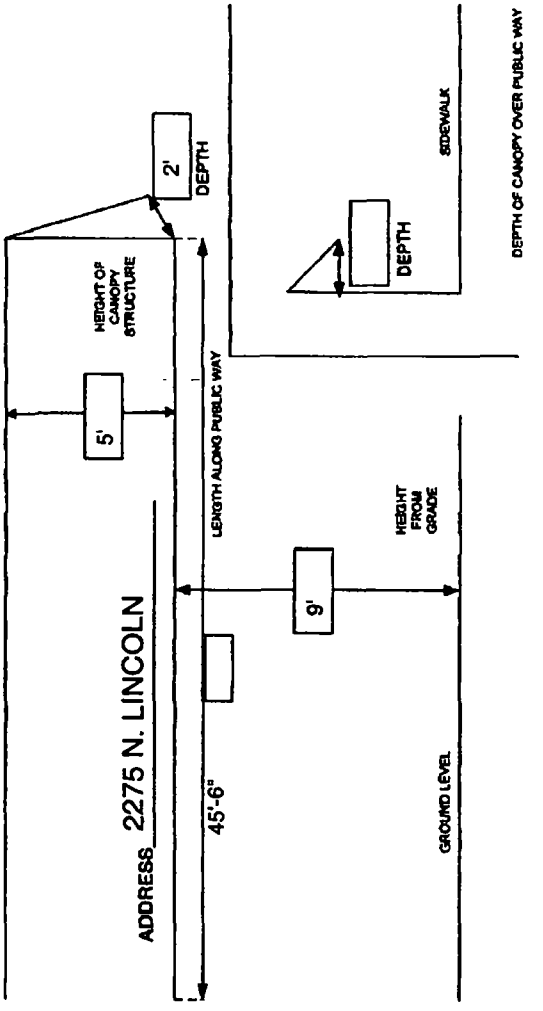

City of Chicago

O2014-9188

Office of the City Clerk

Document Tracking Sheet

Meeting Date:	11/5/2014
Sponsor(s):	Tunney (44)
Type:	Ordinance
Title:	Awning(s) for Big Cheese Wrigleyville LLC, The
Committee(s) Assignment:	Committee on Transportation and Public Way

ORDINANCE
The Big Cheese Wrigleyville, LLC
Acct. No. 389182 - 1
Permit No. 1111548

Be It Ordained by the City Council of the City of Chicago:

SECTION 1. Permission and authority are hereby given and granted to The Big Cheese Wrigleyville, LLC, upon the terms and subject to the conditions of this ordinance to construct, install, maintain and use one (1) Awning(s) projecting over the public right-of-way adjacent to its premises known as 3401 N. Clark St..

Said Awning(s) at Clark measure(s):
One (1) at fifty-eight (58) feet in length, and four (4) feet in width for a total of two hundred thirty-two (232) square feet.

The location of said privilege shall be as shown on prints kept on file with the Department of Business Affairs and Consumer Protection and the Office of the City Clerk.

Said privilege shall be constructed in accordance with plans and specifications approved by the Zoning Department - Signs.

This grant of privilege in the public way shall be subject to the provisions of Section 10-28-015 and all other required provisions of the Municipal Code of Chicago.


The grantee shall pay to the City of Chicago as compensation for the privilege #1111548 herein granted the sum of eighty-three ($83.00) per annum in advance.

A 25% penalty will be added for payments received after due date.

The permit holder agrees to hold the City of Chicago harmless for any damage, relocation or replacement costs associated with damage, relocation or removal of private property caused by the City performing work in the public way.

Authority herein given and granted for a period of five (5) years from and after Date of Passage.

Alderman _____
Thomas Tunney 44th Ward

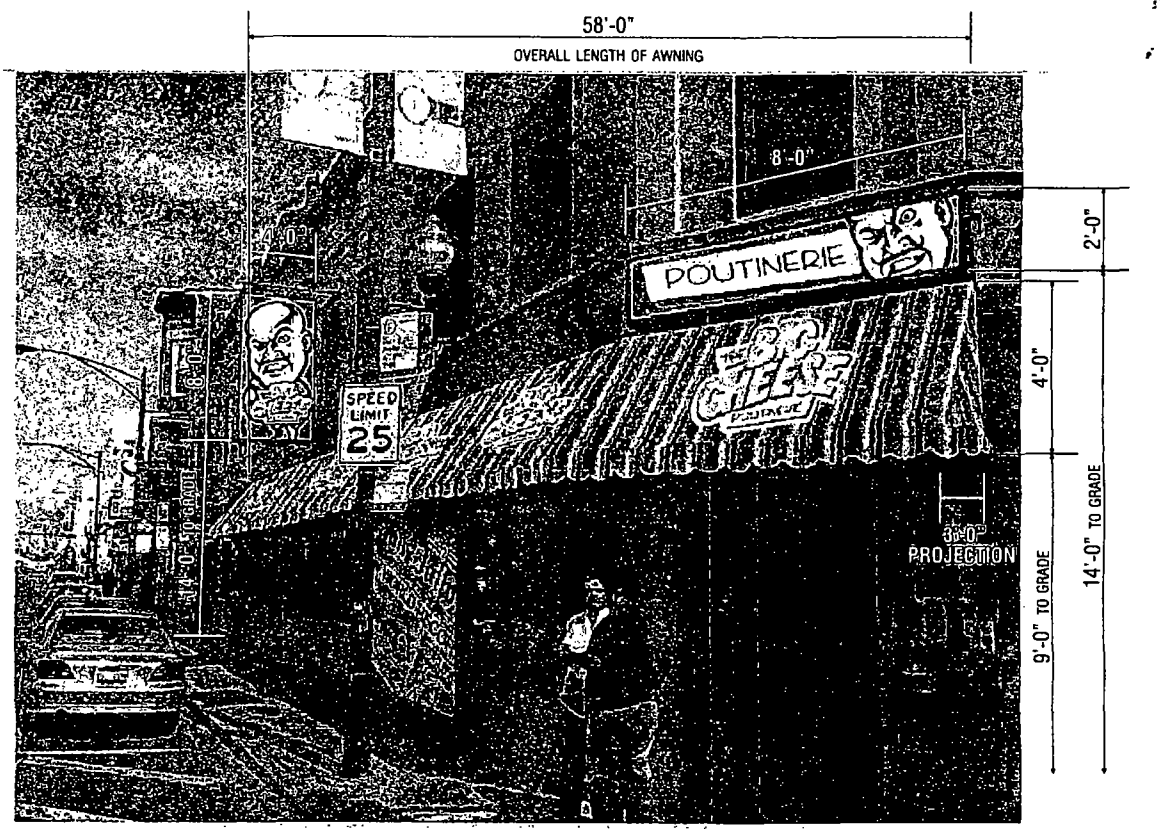

APPROVED: Melissa J. Stachura DATE: 2/7/14

MK SIGNS
CHICAGO
4900 N. ELSTON AVE
CHICAGO, IL 60630
773/545-4444
FAX 773/545-9275
E-MAIL: arldept@mksigns.net

THE BIG CHEESE
CHICAGO, IL

Colors represented in this drawing are for presentation purposes only. They will not match your finished product exactly. Actual color samples can be obtained from your sales representative.

This design is the original and unpublished work of MK SIGNS and may not be reproduced, copied or exhibited in any fashion without the expressed written consent of MK SIGNS. The rights to this design may be purchased.

DATE	REVISION

SCALE: N.T.S.	DATE: 2-7-14
DESIGNER: LM	SALES: TC
FILE: The Big Cheese	DRAWING NUMBER: 2271-1

Department of Business Affairs and Consumer Protection
Small Business Center - Public Way Use Unit
City Hall - 121 N. LaSalle Street, Room 800 • Chicago, IL 60602
(312)-74-GOBIZ (312-744-6249) • (312) 744-1944 (TTY)
http://www.cityofchicago.org/bacp

11/05/2014

Alderman **Thomas Tunney**
Ward # **44**
City of Chicago
City Hall, Room **203**
121 North LaSalle Street
Chicago, Illinois 60602

Re: An ordinance to use and maintain a portion of the public right-of-way for **one (1) awning(s)** for **The Big Cheese Wrigleyville, LLC**, adjacent to the premises known as **3401 N. Clark St.**.

Dear Alderman **Thomas Tunney**:

The applicant referenced above has requested the use of the public right-of-way for a **awning(s)**. An ordinance has been prepared by the Department of Business Affairs and Consumer Protection – Small Business Center - Public Way Use Unit for presentation to the City Council. Because this request was made for properties located in your ward, as approved by you as per the attached, I respectfully request that you introduce the attached ordinance at the next City Council meeting.

If you have any questions regarding this ordinance, please contact Anthony Bertuca at (312) 744-5506.

Department of Business Affairs and Consumer Protection

City of Chicago

O2014-9195

Office of the City Clerk

Document Tracking Sheet

Meeting Date:	11/5/2014
Sponsor(s):	Tunney (44)
Type:	Ordinance
Title:	Awning(s) for Mad River Bar & Grille
Committee(s) Assignment:	Committee on Transportation and Public Way

ORDINANCE
MAD RIVER BAR & GRILLE
Acct. No. 257900 - 1
Permit No. 1115614

Be It Ordained by the City Council of the City of Chicago:

SECTION 1. Permission and authority are hereby given and granted to MAD RIVER BAR & GRILLE, upon the terms and subject to the conditions of this ordinance to maintain and use, as now constructed, one (1) Awning(s) projecting over the public right-of-way adjacent to its premises known as 2909-11 N. Sheffield Ave..

Said Awning(s) at N. Sheffield Avenue measure(s):
One (1) at forty-five point six (45.6) feet in length, and two (2) feet in width for a total of ninety-one point two (91.2) square feet.

The location of said privilege shall be as shown on prints kept on file with the Department of Business Affairs and Consumer Protection and the Office of the City Clerk.

Said privilege shall be constructed in accordance with plans and specifications approved by the Zoning Department - Signs.

This grant of privilege in the public way shall be subject to the provisions of Section 10-28-015 and all other required provisions of the Municipal Code of Chicago.


The grantee shall pay to the City of Chicago as compensation for the privilege #1115614 herein granted the sum of seventy dollars and sixty cents ($70.60) per annum in advance.

A 25% penalty will be added for payments received after due date.

The permit holder agrees to hold the City of Chicago harmless for any damage, relocation or replacement costs associated with damage, relocation or removal of private property caused by the City performing work in the public way.

Authority herein given and granted for a period of five (5) years from and after 10/04/2014.

Alderman _____
Thomas Tunney 44th Ward

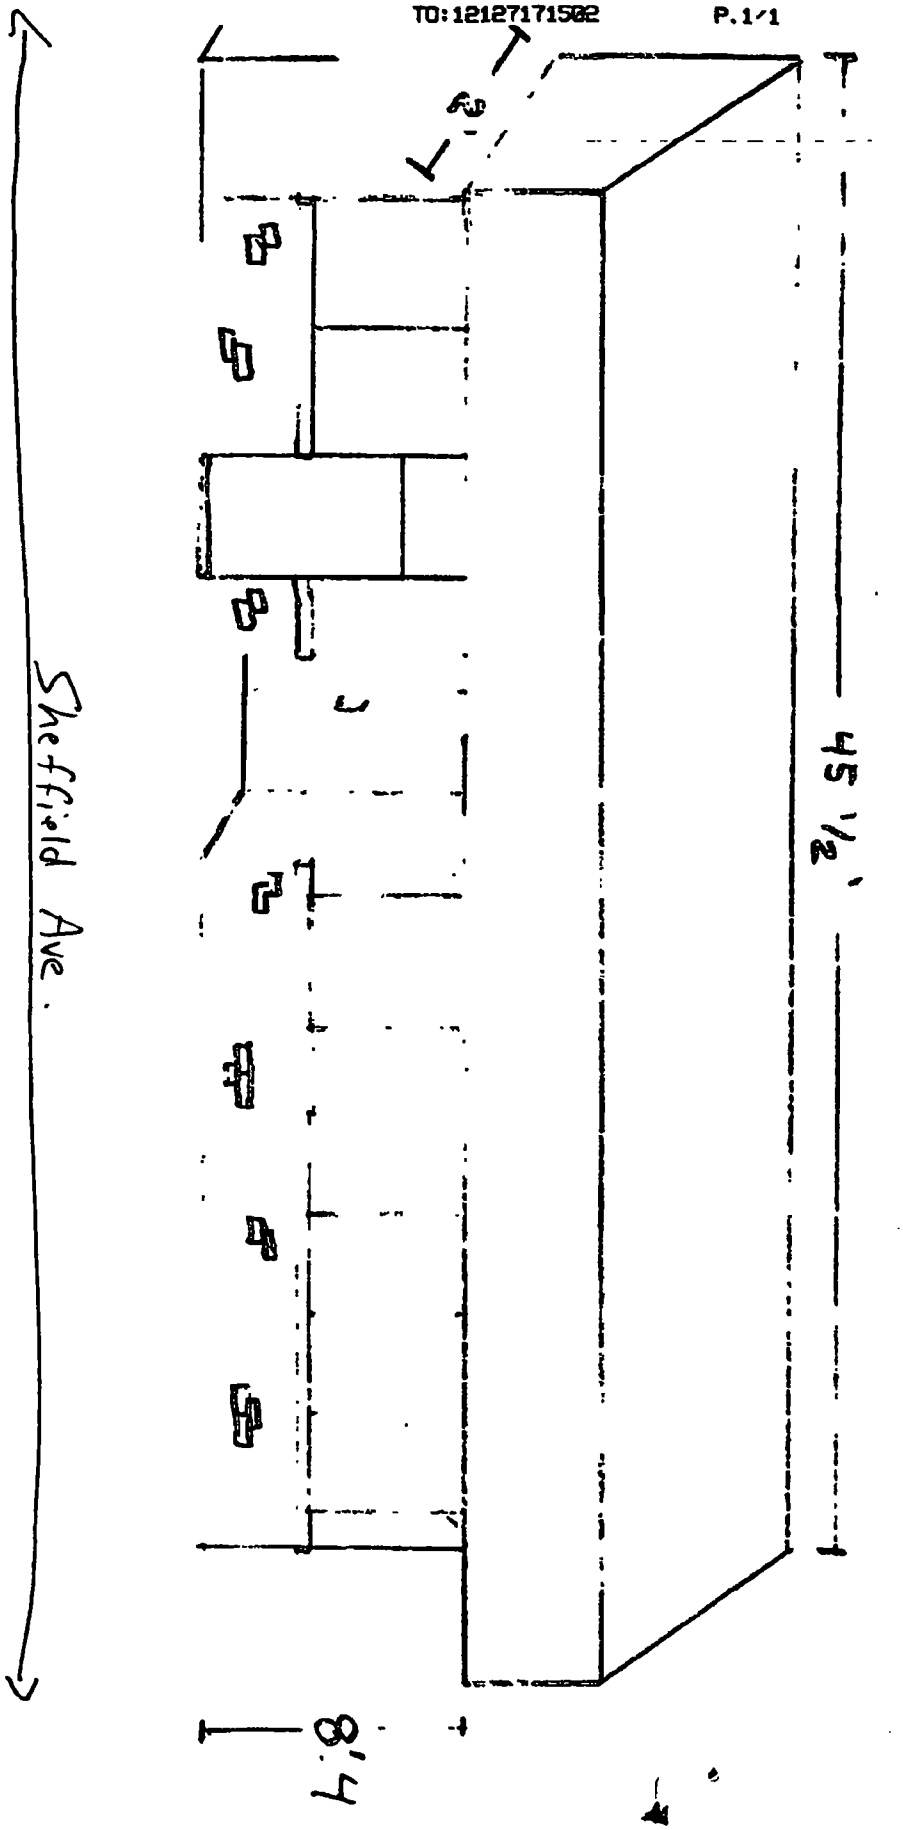
Sheffield Ave.
45 1/2'
8'4"

Department of Business Affairs and Consumer Protection
Small Business Center - Public Way Use Unit
City Hall - 121 N. LaSalle Street, Room 800 • Chicago, IL 60602
(312)-74-GOBIZ (312-744-6249) • (312) 744-1944 (TTY)
http://www.cityofchicago.org/bacp

11/05/2014

Alderman **Thomas Tunney**
Ward # **44**
City of Chicago
City Hall, Room **203**
121 North LaSalle Street
Chicago, Illinois 60602

Re: An ordinance to use and maintain a portion of the public right-of-way for **one (1) awning(s)** for **MAD RIVER BAR & GRILLE**, adjacent to the premises known as **2909-11 N. Sheffield Ave.**.

Dear Alderman **Thomas Tunney**:

The applicant referenced above has requested the use of the public right-of-way for a **awning(s)**. An ordinance has been prepared by the Department of Business Affairs and Consumer Protection – Small Business Center - Public Way Use Unit for presentation to the City Council. Because this request was made for properties located in your ward, as approved by you as per the attached, I respectfully request that you introduce the attached ordinance at the next City Council meeting.

If you have any questions regarding this ordinance, please contact Anthony Bertuca at (312) 744-5506.

Department of Business Affairs and Consumer Protection

City of Chicago

O2014-9199

Office of the City Clerk

Document Tracking Sheet

Meeting Date:	11/5/2014
Sponsor(s):	Tunney (44)
Type:	Ordinance
Title:	Awning(s) for Panera Cares
Committee(s) Assignment:	Committee on Transportation and Public Way

ORDINANCE
Panera Cares
Acct. No. 372260 - 1
Permit No. 1115407

Be It Ordained by the City Council of the City of Chicago:

SECTION 1. Permission and authority are hereby given and granted to Panera Cares, upon the terms and subject to the conditions of this ordinance to maintain and use, as now constructed, two (2) Awning(s) projecting over the public right-of-way adjacent to its premises known as 616 W. Diversey Pkwy..

Said Awning(s) at W. Diversey measure(s):
Two (2) at twenty-three (23) feet in length, and four (4) feet in width for a total of one hundred eighty-four (184) square feet.

The location of said privilege shall be as shown on prints kept on file with the Department of Business Affairs and Consumer Protection and the Office of the City Clerk.

Said privilege shall be constructed in accordance with plans and specifications approved by the Zoning Department - Signs.

This grant of privilege in the public way shall be subject to the provisions of Section 10-28-015 and all other required provisions of the Municipal Code of Chicago.

The grantee shall pay to the City of Chicago as compensation for the privilege #1115407 herein granted the sum of one hundred ($100.00) per annum in advance.

A 25% penalty will be added for payments received after due date.

The permit holder agrees to hold the City of Chicago harmless for any damage, relocation or replacement costs associated with damage, relocation or removal of private property caused by the City performing work in the public way.

Authority herein given and granted for a period of five (5) years from and after 10/04/2014.

Alderman _____
Thomas Tunney 44th Ward


APPLICATION TO USE THE PUBLIC RIGHT OF WAY

EXAMPLE OF CANOPY/AWNING DRAWING

CANOPY DRAWINGS

PROPERTY LOCATION W. DIVERSEY

ORGANIZATION'S NAME: PANERA CARES

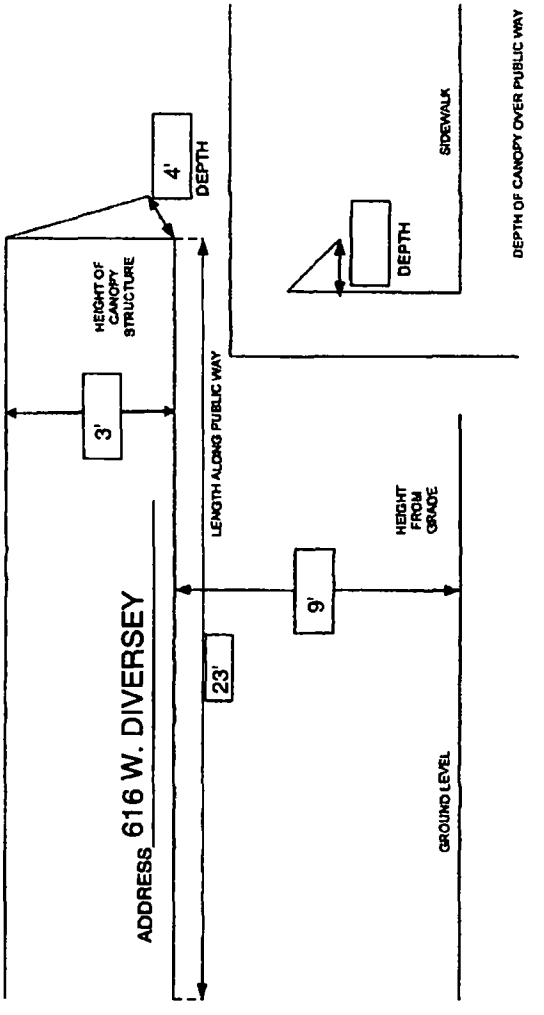

Department of Business Affairs and Consumer Protection
Small Business Center - Public Way Use Unit
City Hall - 121 N LaSalle Street, Room 800 • Chicago, IL 60602
(312)-74-GOBIZ (312-744-6249) • (312) 744-1944 (TTY)
http://www.cityofchicago.org/bacp

11/05/2014

Alderman **Thomas Tunney**
Ward # **44**
City of Chicago
City Hall, Room **203**
121 North LaSalle Street
Chicago, Illinois 60602

Re: An ordinance to use and maintain a portion of the public right-of-way for **two (2) awning(s)** for **Panera Cares**, adjacent to the premises known as **616 W. Diversey Pkwy.**.

Dear Alderman **Thomas Tunney**:

The applicant referenced above has requested the use of the public right-of-way for a **awning(s)**. An ordinance has been prepared by the Department of Business Affairs and Consumer Protection – Small Business Center - Public Way Use Unit for presentation to the City Council. Because this request was made for properties located in your ward, as approved by you as per the attached, I respectfully request that you introduce the attached ordinance at the next City Council meeting.

If you have any questions regarding this ordinance, please contact Anthony Bertuca at (312) 744-5506.

Department of Business Affairs and Consumer Protection

City of Chicago

O2014-9203

Office of the City Clerk

Document Tracking Sheet

Meeting Date:	11/5/2014
Sponsor(s):	Tunney (44)
Type:	Ordinance
Title:	Awning(s) for Wow Bao
Committee(s) Assignment:	Committee on Transportation and Public Way

ORDINANCE
WOW BAO
Acct. No. 394153 - 1
Permit No. 1115616

Be It Ordained by the City Council of the City of Chicago:

SECTION 1. Permission and authority are hereby given and granted to WOW BAO, upon the terms and subject to the conditions of this ordinance to construct, install, maintain and use one (1) Awning(s) projecting over the public right-of-way adjacent to its premises known as 2806 N. Clark St..

Said Awning(s) at N CLARK ST measure(s):
One (1) at twenty-five point eight four (25.84) feet in length, and four (4) feet in width for a total of one hundred three point three six (103.36) square feet.

The location of said privilege shall be as shown on prints kept on file with the Department of Business Affairs and Consumer Protection and the Office of the City Clerk.

Said privilege shall be constructed in accordance with plans and specifications approved by the Zoning Department - Signs.

This grant of privilege in the public way shall be subject to the provisions of Section 10-28-015 and all other required provisions of the Municipal Code of Chicago.

The grantee shall pay to the City of Chicago as compensation for the privilege #1115616 herein granted the sum of fifty dollars and eighty-four cents ($50.84) per annum in advance.

A 25% penalty will be added for payments received after due date.


The permit holder agrees to hold the City of Chicago harmless for any damage, relocation or replacement costs associated with damage, relocation or removal of private property caused by the City performing work in the public way.


Authority herein given and granted for a period of five (5) years from and after Date of Passage.


Alderman _____
Thomas Tunney 44th Ward





Side View

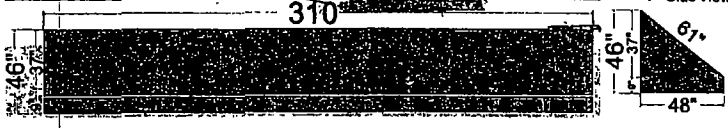

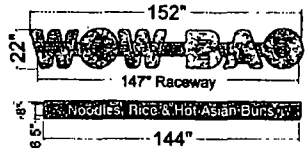

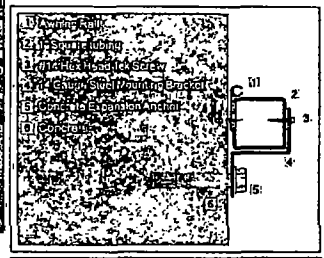

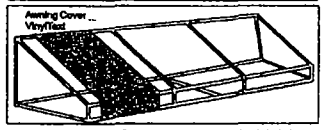

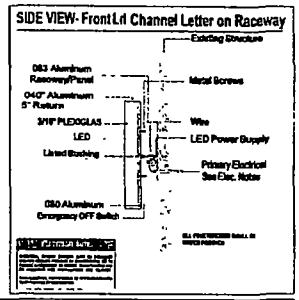

Channel letter General Specifications

Sign Type		Front Lit Channel Letters
Illumination Type		LED
LED	Color	Red
Face Material	Gauge	3/16"
Face	Color	Red
Return depth Gauge/Color		5" Wide Aluminum .040 Black
Back Material	Gauge	Aluminum .060
Tube Support	Type	N/A
Transformer Type / mA Alt		LED Power Supply 12v
Retainer screw		#4 x 0.5" lg Hex hd
Wire Type		UL LED cable
Electrical Connectors		1/2" Greenfield

TRIANGLE SIGN & AWNING INC
1-888-263-6639
www trianglesignandawning com
sales@trianglesignandawning com
6288 Oakton St. Morton Grove, IL 60053

CUSTOMER Wow Bao

LOCATION 2806 N Clark St
Chicago, IL 60657

Design by Alcona S
Date 10/15/2014

Customer approval signature _____ / /2014
Date

Special Note

© by Triangle Sign & Awning Proprietary and Confidential

This design is the original and unpublished work of Triangle Sign & Awning Inc. and may not be reproduced, copied or exhibited in any fashion without the expressed written consent or authorized personnel of the company. The rights to this design may be purchased

Landlord approval signature _____ / /2014
Date

Department of Business Affairs and Consumer Protection
Small Business Center - Public Way Use Unit
City Hall - 121 N. LaSalle Street, Room 800 • Chicago, IL 60602
(312)-74-GOBIZ (312-744-6249) • (312) 744-1944 (TTY)
http //www.cityofchicago.org/bacp

11/05/2014

Alderman **Thomas Tunney**
Ward # **44**
City of Chicago
City Hall, Room **203**
121 North LaSalle Street
Chicago, Illinois 60602

Re: An ordinance to use and maintain a portion of the public right-of-way for **one (1) awning(s)** for **WOW BAO**, adjacent to the premises known as **2806 N. Clark St.**.

Dear Alderman **Thomas Tunney**:

The applicant referenced above has requested the use of the public right-of-way for a **awning(s)**. An ordinance has been prepared by the Department of Business Affairs and Consumer Protection – Small Business Center - Public Way Use Unit for presentation to the City Council. Because this request was made for properties located in your ward, as approved by you as per the attached, I respectfully request that you introduce the attached ordinance at the next City Council meeting.

If you have any questions regarding this ordinance, please contact Anthony Bertuca at (312) 744-5506.

Department of Business Affairs and Consumer Protection

City of Chicago

O2014-9208

Office of the City Clerk

Document Tracking Sheet

Meeting Date:	11/5/2014
Sponsor(s):	Tunney (44)
Type:	Ordinance
Title:	Awning(s) for Wrigleyview Cleaners
Committee(s) Assignment:	Committee on Transportation and Public Way

ORDINANCE
WRIGLEYVIEW CLEANERS
Acct. No. 53237 - 1
Permit No. 1115535

Be It Ordained by the City Council of the City of Chicago:

SECTION 1. Permission and authority are hereby given and granted to WRIGLEYVIEW CLEANERS, upon the terms and subject to the conditions of this ordinance to maintain and use, as now constructed, one (1) Awning(s) projecting over the public right-of-way adjacent to its premises known as 3774 N. Clark St..

Said Awning(s) at N. CLARK measure(s):
One (1) at twenty-nine (29) feet in length, and two (2) feet in width for a total of fifty-eight (58) square feet.

The location of said privilege shall be as shown on prints kept on file with the Department of Business Affairs and Consumer Protection and the Office of the City Clerk.

Said privilege shall be constructed in accordance with plans and specifications approved by the Zoning Department - Signs.

This grant of privilege in the public way shall be subject to the provisions of Section 10-28-015 and all other required provisions of the Municipal Code of Chicago.


The grantee shall pay to the City of Chicago as compensation for the privilege #1115535 herein granted the sum of fifty-four ($54.00) per annum in advance.

A 25% penalty will be added for payments received after due date.

The permit holder agrees to hold the City of Chicago harmless for any damage, relocation or replacement costs associated with damage, relocation or removal of private property caused by the City performing work in the public way.

Authority herein given and granted for a period of five (5) years from and after 10/04/2014.

Alderman _____
Thomas Tunney 44th Ward

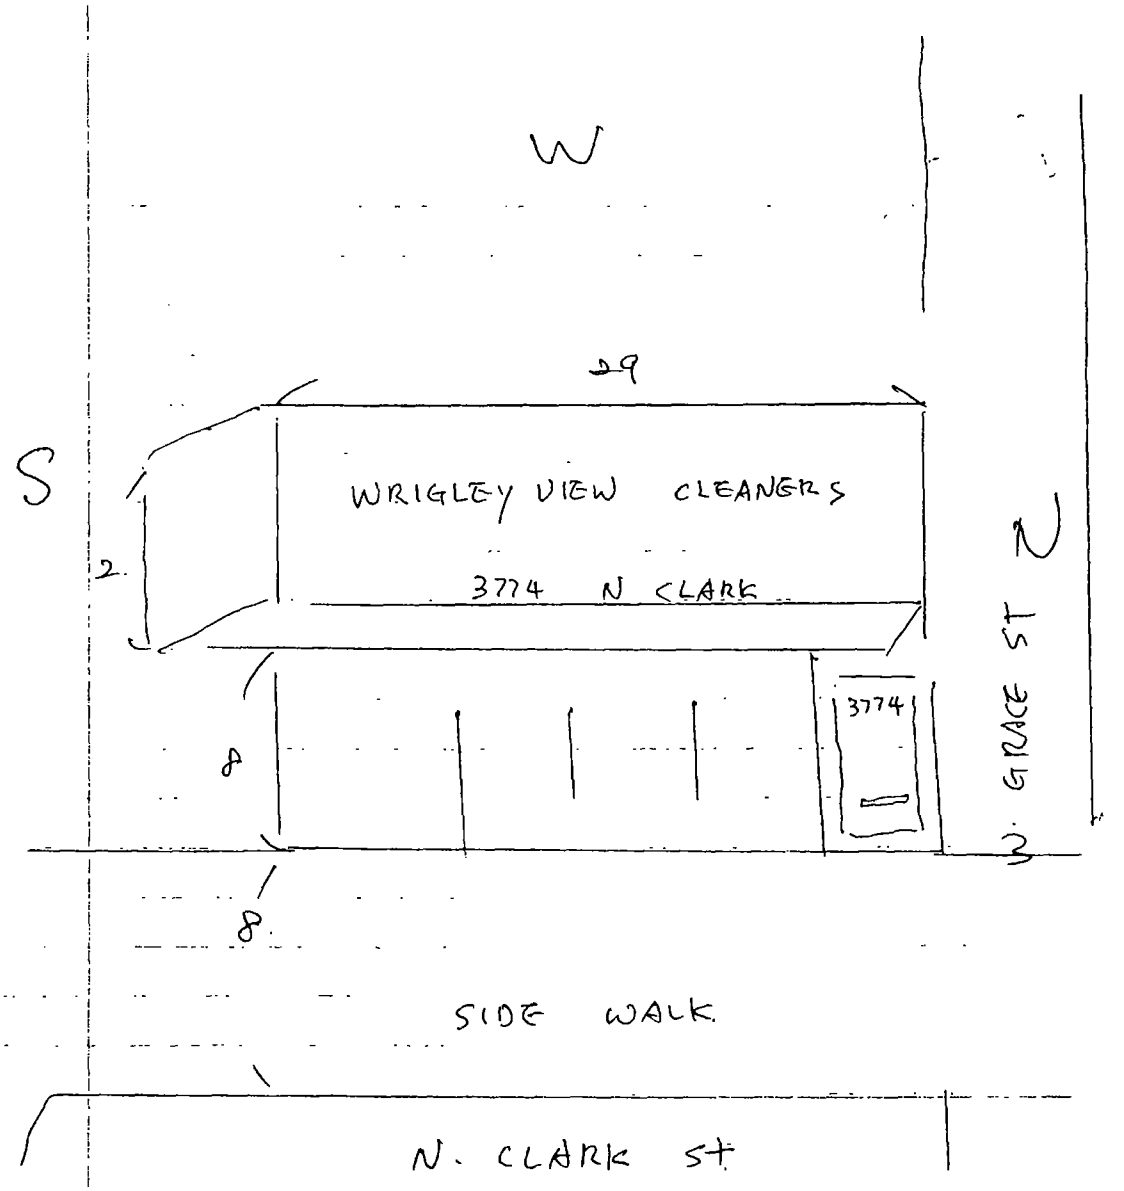
W
29
S
WRIGLEY VIEW CLEANERS
2
3774 N CLARK
N
W. GRACE ST
3774
8
8
SIDE WALK
N. CLARK ST

Department of Business Affairs and Consumer Protection
Small Business Center - Public Way Use Unit
City Hall - 121 N. LaSalle Street, Room 800 • Chicago, IL 60602
(312)-74-GOBIZ (312-744-6249) • (312) 744-1944 (TTY)
http://www.cityofchicago.org/bacp

11/05/2014

Alderman **Thomas Tunney**
Ward # **44**
City of Chicago
City Hall, Room **203**
121 North LaSalle Street
Chicago, Illinois 60602

Re: An ordinance to use and maintain a portion of the public right-of-way for **one (1) awning(s)** for **WRIGLEYVIEW CLEANERS**, adjacent to the premises known as **3774 N. Clark St.**.

Dear Alderman **Thomas Tunney**:

The applicant referenced above has requested the use of the public right-of-way for a **awning(s)**. An ordinance has been prepared by the Department of Business Affairs and Consumer Protection – Small Business Center - Public Way Use Unit for presentation to the City Council. Because this request was made for properties located in your ward, as approved by you as per the attached, I respectfully request that you introduce the attached ordinance at the next City Council meeting.

If you have any questions regarding this ordinance, please contact Anthony Bertuca at (312) 744-5506.

Department of Business Affairs and Consumer Protection

City of Chicago

O2014-9212

Office of the City Clerk

Document Tracking Sheet

Meeting Date:	11/5/2014
Sponsor(s):	Tunney (44)
Type:	Ordinance
Title:	Awning(s) for Yofresh, Inc.
Committee(s) Assignment:	Committee on Transportation and Public Way

ORDINANCE
YOFRESH INC.
Acct. No. 388139 - 1
Permit No. 1111069

Be It Ordained by the City Council of the City of Chicago:

SECTION 1. Permission and authority are hereby given and granted to YOFRESH INC., upon the terms and subject to the conditions of this ordinance to construct, install, maintain and use one (1) Awning(s) projecting over the public right-of-way adjacent to its premises known as 2935 N. Broadway .

Said Awning(s) at N BROADWAY measure(s):
One (1) at twenty-seven point nine two (27.92) feet in length, and two (2) feet in width for a total of fifty-five point eight four (55.84) square feet.

The location of said privilege shall be as shown on prints kept on file with the Department of Business Affairs and Consumer Protection and the Office of the City Clerk.

Said privilege shall be constructed in accordance with plans and specifications approved by the Zoning Department - Signs.

This grant of privilege in the public way shall be subject to the provisions of Section 10-28-015 and all other required provisions of the Municipal Code of Chicago.

The grantee shall pay to the City of Chicago as compensation for the privilege #1111069 herein granted the sum of fifty-two dollars and ninety-two cents ($52.92) per annum in advance.

A 25% penalty will be added for payments received after due date.

The permit holder agrees to hold the City of Chicago harmless for any damage, relocation or replacement costs associated with damage, relocation or removal of private property caused by the City performing work in the public way.

Authority herein given and granted for a period of five (5) years from and after Date of Passage.

Alderman _____
Thomas Tunney 44th Ward

Channel Letters & Awning • Yo Fresh Yogurt • Chicago • IL



Xpressigns
3718 Dempster St Skokie IL 60076
888-303-0640 sales@xpressigns.com

Client Name:
Yo Fresh Yogurt

Location:
2935 N Broadway
Chicago IL

Start Date:
Last Revision:
Job#:
Drawing#:
Page:

• Client Approval

• Landlord Approval

Sales Rep:

Designer:

©COPYRIGHT 2012, BY XPRESSIGNS ·ALL DESIGNS PRESENTED ARE THE SOLE PROPERTY OF XPRESSIGNS, AND MAY NOT BE REPRODUCED IN PART OR WHOLE WITHOUT WRITTEN PERMISSION FROM XPRESSIGNS

Department of Business Affairs and Consumer Protection
Small Business Center - Public Way Use Unit
City Hall - 121 N. LaSalle Street, Room 800 • Chicago, IL 60602
(312)-74-GOBIZ (312-744-6249) • (312) 744-1944 (TTY)
http://www.cityofchicago.org/bacp

11/05/2014

Alderman **Thomas Tunney**
Ward # **44**
City of Chicago
City Hall, Room **203**
121 North LaSalle Street
Chicago, Illinois 60602

Re: An ordinance to use and maintain a portion of the public right-of-way for **one (1) awning(s)** for **YOFRESH INC.**, adjacent to the premises known as **2935 N. Broadway** .

Dear Alderman **Thomas Tunney**:

The applicant referenced above has requested the use of the public right-of-way for a **awning(s)**. An ordinance has been prepared by the Department of Business Affairs and Consumer Protection – Small Business Center - Public Way Use Unit for presentation to the City Council. Because this request was made for properties located in your ward, as approved by you as per the attached, I respectfully request that you introduce the attached ordinance at the next City Council meeting.

If you have any questions regarding this ordinance, please contact Anthony Bertuca at (312) 744-5506.

Department of Business Affairs and Consumer Protection

City of Chicago

O2014-9215

Office of the City Clerk

Document Tracking Sheet

Meeting Date:	11/5/2014
Sponsor(s):	Arena (45)
Type:	Ordinance
Title:	Awning(s) for PB Maltz LLC
Committee(s) Assignment:	Committee on Transportation and Public Way

ORDINANCE
PB MALTZ, LLC
Acct. No. 337326 - 5
Permit No. 1115549

Be It Ordained by the City Council of the City of Chicago:

SECTION 1. Permission and authority are hereby given and granted to PB MALTZ, LLC, upon the terms and subject to the conditions of this ordinance to maintain and use, as now constructed, five (5) Awning(s) projecting over the public right-of-way adjacent to its premises known as 5040-46 W. Montrose Ave..

Said Awning(s) at W MONTROSE AVE measure(s):
One (1) at thirty-nine (39) feet in length, and two (2) feet in width for a total of seventy-eight (78) square feet.

Said Awning(s) at N MILWAUKEE AVE measure(s):
One (1) at twelve (12) feet in length, and two (2) feet in width for a total of twenty-four (24) square feet.
One (1) at forty-four (44) feet in length, and two (2) feet in width for a total of eighty-eight (88) square feet.
One (1) at forty-nine (49) feet in length, and two (2) feet in width for a total of ninety-eight (98) square feet.
One (1) at eight (8) feet in length, and four (4) feet in width for a total of thirty-two (32) square feet.

The location of said privilege shall be as shown on prints kept on file with the Department of Business Affairs and Consumer Protection and the Office of the City Clerk.

Said privilege shall be constructed in accordance with plans and specifications approved by the Zoning Department - Signs.

This grant of privilege in the public way shall be subject to the provisions of Section 10-28-015 and all other required provisions of the Municipal Code of Chicago.

The grantee shall pay to the City of Chicago as compensation for the privilege #1115549 herein granted the sum of one hundred seventy-five ($175.00) per annum in advance.

A 25% penalty will be added for payments received after due date.


The permit holder agrees to hold the City of Chicago harmless for any damage, relocation or replacement costs associated with damage, relocation or removal of private property caused by the City performing work in the public way.

Authority herein given and granted for a period of five (5) years from and after 10/07/2014.

Alderman _____

John Arena 45th Ward

Depth of Canopy

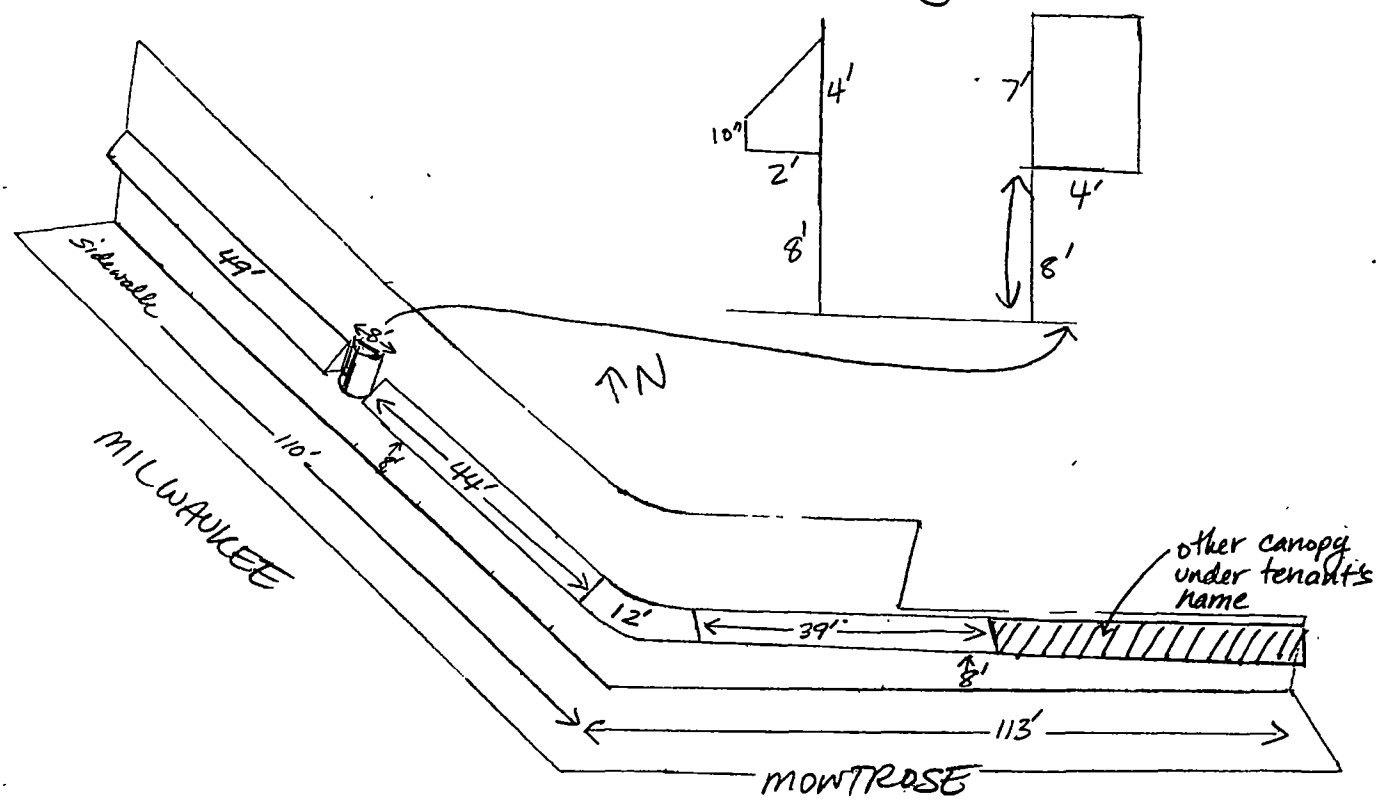

Department of Business Affairs and Consumer Protection
Small Business Center - Public Way Use Unit
City Hall - 121 N. LaSalle Street, Room 800 • Chicago, IL 60602
(312)-74-GOBIZ (312-744-6249) • (312) 744-1944 (TTY)
http //www cityofchicago.org/bacp

11/05/2014

Alderman **John Arena**
Ward # **45**
City of Chicago
City Hall, Room **305**
121 North LaSalle Street
Chicago, Illinois 60602

Re: An ordinance to use and maintain a portion of the public right-of-way for **five (5) awning(s)** for **PB MALTZ, LLC**, adjacent to the premises known as **5040-46 W. Montrose Ave.**.

Dear Alderman **John Arena**:

The applicant referenced above has requested the use of the public right-of-way for a **awning(s)**. An ordinance has been prepared by the Department of Business Affairs and Consumer Protection – Small Business Center - Public Way Use Unit for presentation to the City Council. Because this request was made for properties located in your ward, as approved by you as per the attached, I respectfully request that you introduce the attached ordinance at the next City Council meeting.

If you have any questions regarding this ordinance, please contact Anthony Bertuca at (312) 744-5506.

Department of Business Affairs and Consumer Protection

City of Chicago

O2014-9216

Office of the City Clerk

Document Tracking Sheet

Meeting Date:	11/5/2014
Sponsor(s):	Pawar (47)
Type:	Ordinance
Title:	Awning(s) for Aroy Thai Restaurant
Committee(s) Assignment:	Committee on Transportation and Public Way

ORDINANCE
AROY THAI RESTAURANT
Acct. No. 268419 - 1
Permit No. 1115412

Be It Ordained by the City Council of the City of Chicago:

SECTION 1. Permission and authority are hereby given and granted to AROY THAI RESTAURANT, upon the terms and subject to the conditions of this ordinance to maintain and use, as now constructed, one (1) Awning(s) projecting over the public right-of-way adjacent to its premises known as 4654 N. Damen Ave..

Said Awning(s) at N. DAMEN AVENUE measure(s):
One (1) at twenty-seven point four (27.4) feet in length, and two (2) feet in width for a total of fifty-four point eight (54.8) square feet.

The location of said privilege shall be as shown on prints kept on file with the Department of Business Affairs and Consumer Protection and the Office of the City Clerk.

Said privilege shall be constructed in accordance with plans and specifications approved by the Zoning Department - Signs.

This grant of privilege in the public way shall be subject to the provisions of Section 10-28-015 and all other required provisions of the Municipal Code of Chicago.

The grantee shall pay to the City of Chicago as compensation for the privilege #1115412 herein granted the sum of fifty-two dollars and forty cents ($52.40) per annum in advance.

A 25% penalty will be added for payments received after due date.

The permit holder agrees to hold the City of Chicago harmless for any damage, relocation or replacement costs associated with damage, relocation or removal of private property caused by the City performing work in the public way.

Authority herein given and granted for a period of five (5) years from and after 10/04/2014.

Alderman _____

Ameya Pawar 47th Ward


Lunch, Dinner, Carry out, Delivery
75-8360

Department of Business Affairs and Consumer Protection
Small Business Center - Public Way Use Unit
City Hall - 121 N. LaSalle Street, Room 800 • Chicago, IL 60602
(312)-74-GOBIZ (312-744-6249) • (312) 744-1944 (TTY)
http://www.cityofchicago.org/bacp

11/05/2014

Alderman **Ameya Pawar**
Ward # **47**
City of Chicago
City Hall, Room **300**
121 North LaSalle Street
Chicago, Illinois 60602

Re: An ordinance to use and maintain a portion of the public right-of-way for **one (1) awning(s)** for **AROY THAI RESTAURANT**, adjacent to the premises known as **4654 N. Damen Ave.**.

Dear Alderman **Ameya Pawar**:

The applicant referenced above has requested the use of the public right-of-way for a **awning(s)**. An ordinance has been prepared by the Department of Business Affairs and Consumer Protection – Small Business Center - Public Way Use Unit for presentation to the City Council. Because this request was made for properties located in your ward, as approved by you as per the attached, I respectfully request that you introduce the attached ordinance at the next City Council meeting.

If you have any questions regarding this ordinance, please contact Anthony Bertuca at (312) 744-5506.

Department of Business Affairs and Consumer Protection

City of Chicago

O2014-9219

Office of the City Clerk

Document Tracking Sheet

Meeting Date:.	11/5/2014
Sponsor(s):	Pawar (47)
Type:	Ordinance
Title:	Awning(s) for Co Co Vietnamese Sandwiches, Inc.
Committee(s) Assignment:	Committee on Transportation and Public Way

ORDINANCE
CO CO VIETNAMESE SANDWICHES, INC.
Acct. No. 393836 - 1
Permit No. 1115667

Be It Ordained by the City Council of the City of Chicago:

SECTION 1. Permission and authority are hereby given and granted to CO CO VIETNAMESE SANDWICHES, INC., upon the terms and subject to the conditions of this ordinance to construct, install, maintain and use three (3) Awning(s) projecting over the public right-of-way adjacent to its premises known as 1613 W. Lawrence Ave..

Said Awning(s) at W Lawrence Ave measure(s):
Three (3) at fourteen (14) feet in length, and two (2) feet in width for a total of eighty-four (84) square feet.

The location of said privilege shall be as shown on prints kept on file with the Department of Business Affairs and Consumer Protection and the Office of the City Clerk.

Said privilege shall be constructed in accordance with plans and specifications approved by the Zoning Department - Signs.

This grant of privilege in the public way shall be subject to the provisions of Section 10-28-015 and all other required provisions of the Municipal Code of Chicago.

The grantee shall pay to the City of Chicago as compensation for the privilege #1115667 herein granted the sum of one hundred fifty ($150.00) per annum in advance.

A 25% penalty will be added for payments received after due date.

The permit holder agrees to hold the City of Chicago harmless for any damage, relocation or replacement costs associated with damage, relocation or removal of private property caused by the City performing work in the public way.

Authority herein given and granted for a period of five (5) years from and after Date of Passage.

Alderman _____

Ameya Pawar 47th Ward


APPLICATION TO USE THE PUBLIC RIGHT OF WAY

EXAMPLE OF CANOPY/AWNING DRAWING

CANOPY DRAWINGS

PROPERTY LOCATION: 1613 W. Lawrence Ave

ORGANIZATION'S NAME: Tau Bay

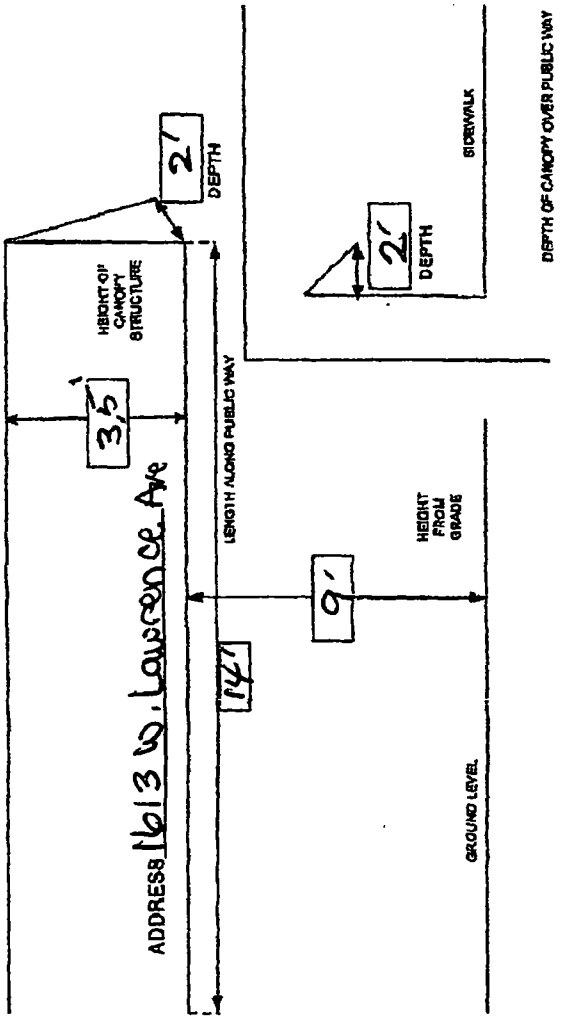

Department of Business Affairs and Consumer Protection
Small Business Center - Public Way Use Unit
City Hall - 121 N. LaSalle Street, Room 800 • Chicago, IL 60602
(312)-74-GOBIZ (312-744-6249) • (312) 744-1944 (TTY)
http://www.cityofchicago.org/bacp

11/05/2014

Alderman **Ameya Pawar**
Ward # **47**
City of Chicago
City Hall, Room **300**
121 North LaSalle Street
Chicago, Illinois 60602

Re: An ordinance to use and maintain a portion of the public right-of-way for **three (3) awning(s)** for **CO CO VIETNAMESE SANDWICHES, INC.**, adjacent to the premises known as **1613 W. Lawrence Ave.**.

Dear Alderman **Ameya Pawar**:

The applicant referenced above has requested the use of the public right-of-way for a **awning(s)**. An ordinance has been prepared by the Department of Business Affairs and Consumer Protection – Small Business Center - Public Way Use Unit for presentation to the City Council. Because this request was made for properties located in your ward, as approved by you as per the attached, I respectfully request that you introduce the attached ordinance at the next City Council meeting.

If you have any questions regarding this ordinance, please contact Anthony Bertuca at (312) 744-5506.

Department of Business Affairs and Consumer Protection

City of Chicago

O2014-8958

Office of the City Clerk

Document Tracking Sheet

Meeting Date:	11/5/2014
Sponsor(s):	Burns (4)
Type:	Ordinance
Title:	Canopy(s) for Hyde Park Bank & Trust Co.
Committee(s) Assignment:	Committee on Transportation and Public Way

ORDINANCE
HYDE PARK BANK & TRUST CO
Acct. No. 454 - 1
Permit No. 1115620

Be It Ordained by the City Council of the City of Chicago:

SECTION 1. Permission and authority are hereby given and granted to HYDE PARK BANK & TRUST CO, upon the terms and subject to the conditions of this ordinance to maintain and use, as now constructed, one (1) Canopy(s) projecting over the public right-of-way adjacent to its premises known as 1525 E. 53rd St..

Said Canopy(s) at W. 53RD ST measure(s):
One (1) at sixteen point one seven (16.17) feet in length, and two point one seven (2.17) feet in width for a total of thirty-five point zero nine (35.09) square feet.

The location of said privilege shall be as shown on prints kept on file with the Department of Business Affairs and Consumer Protection and the Office of the City Clerk.

Said privilege shall be constructed in accordance with plans and specifications approved by the Zoning Department - Signs.

This grant of privilege in the public way shall be subject to the provisions of Section 10-28-015 and all other required provisions of the Municipal Code of Chicago.

The grantee shall pay to the City of Chicago as compensation for the privilege #1115620 herein granted the sum of fifty ($50.00) per annum in advance.

A 25% penalty will be added for payments received after due date.


The permit holder agrees to hold the City of Chicago harmless for any damage, relocation or replacement costs associated with damage, relocation or removal of private property caused by the City performing work in the public way.

Authority herein given and granted for a period of five (5) years from and after 10/04/2014.


Alderman _____

William D. Burns 4th Ward

1 REFLECTED CLG PLAN @ LOBBY/CANOPY

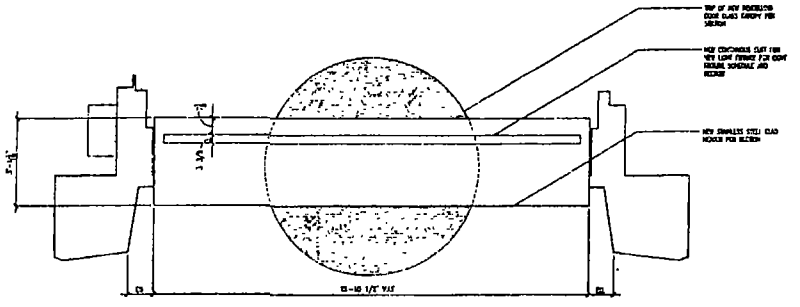


2 REFLECTED CEILING PLAN @ ENTRY

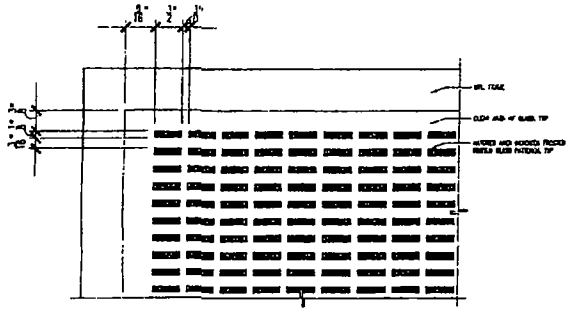


7 GLASS PATTERN DETAIL

3 CANOPY STRUCTURE ATTACHMENT

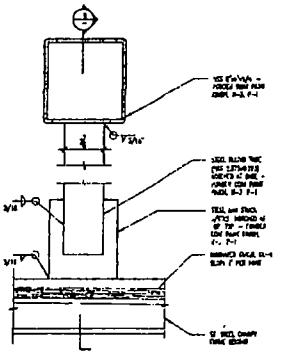


4 CANOPY S

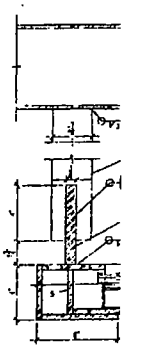

5 CANOPY CONNECTION DETAIL

6 CANOPY CO

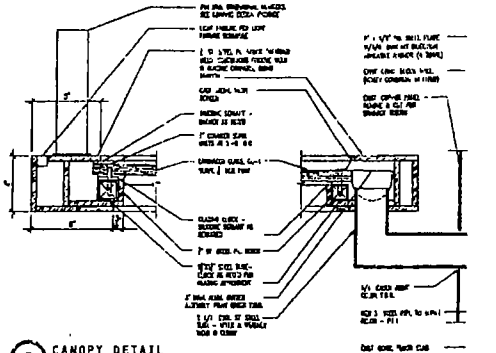

8 CANOPY DETAIL

Department of Business Affairs and Consumer Protection
Small Business Center - Public Way Use Unit
City Hall - 121 N LaSalle Street, Room 800 • Chicago, IL 60602
(312)-74-GOBIZ (312-744-6249) • (312) 744-1944 (TTY)
http://www.cityofchicago.org/bacp

11/05/2014

Alderman **William D. Burns**
Ward # **04**
City of Chicago
City Hall, Room **300**
121 North LaSalle Street
Chicago, Illinois 60602

Re: An ordinance to use and maintain a portion of the public right-of-way for **one (1) canopy(ies)** for **HYDE PARK BANK & TRUST CO**, adjacent to the premises known as **1525 E. 53rd St.**.

Dear Alderman **William D. Burns**:

The applicant referenced above has requested the use of the public right-of-way for a **canopy(ies)**. An ordinance has been prepared by the Department of Business Affairs and Consumer Protection – Small Business Center - Public Way Use Unit for presentation to the City Council. Because this request was made for properties located in your ward, as approved by you as per the attached, I respectfully request that you introduce the attached ordinance at the next City Council meeting.

If you have any questions regarding this ordinance, please contact Anthony Bertuca at (312) 744-5506.

Department of Business Affairs and Consumer Protection

City of Chicago

O2014-8961

Office of the City Clerk

Document Tracking Sheet

Meeting Date:	11/5/2014
Sponsor(s):	Pope (10)
Type:	Ordinance
Title:	Canopy(s) for Opyt Funeral Home
Committee(s) Assignment:	Committee on Transportation and Public Way

ORDINANCE
OPYT FUNERAL HOME
Acct. No. 269685 - 2
Permit No. 1115640

Be It Ordained by the City Council of the City of Chicago:

SECTION 1. Permission and authority are hereby given and granted to OPYT FUNERAL HOME, upon the terms and subject to the conditions of this ordinance to maintain and use, as now constructed, three (3) Canopy(s) projecting over the public right-of-way adjacent to its premises known as 13350 S. Baltimore Ave..

Said Canopy(s) at S. BALTIMORE AVENUE measure(s):
Two (2) at ten (10) feet in length, and four (4) feet in width for a total of eighty (80) square feet.
One (1) at five (5) feet in length, and four (4) feet in width for a total of twenty (20) square feet.

The location of said privilege shall be as shown on prints kept on file with the Department of Business Affairs and Consumer Protection and the Office of the City Clerk.

Said privilege shall be constructed in accordance with plans and specifications approved by the Zoning Department - Signs.

This grant of privilege in the public way shall be subject to the provisions of Section 10-28-015 and all other required provisions of the Municipal Code of Chicago.

The grantee shall pay to the City of Chicago as compensation for the privilege #1115640 herein granted the sum of one hundred fifty ($150.00) per annum in advance.


A 25% penalty will be added for payments received after due date.

The permit holder agrees to hold the City of Chicago harmless for any damage, relocation or replacement costs associated with damage, relocation or removal of private property caused by the City performing work in the public way.

Authority herein given and granted for a period of five (5) years from and after 10/07/2014.

Alderman _____

John Pope 10th Ward

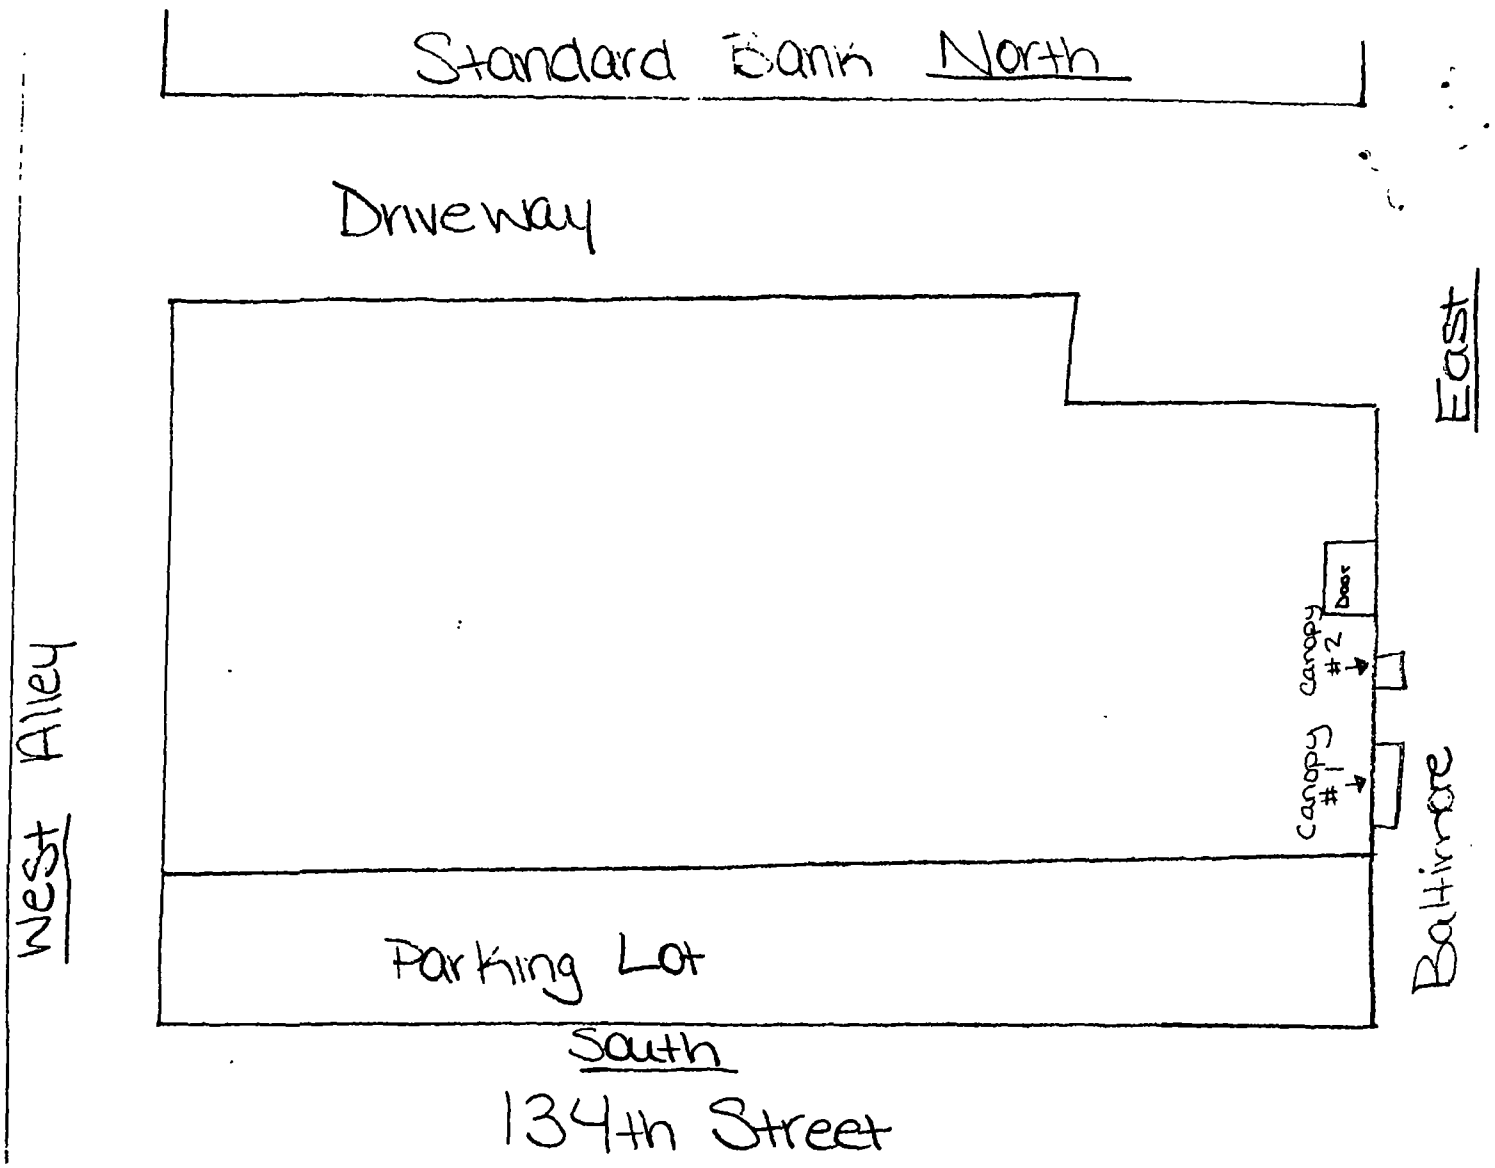
Standard Bank North
Driveway
East
West Alley
door
canopy #2
canopy #1
Baltimore
Parking Lot
South
134th Street

Department of Business Affairs and Consumer Protection
Small Business Center - Public Way Use Unit
City Hall - 121 N. LaSalle Street, Room 800 • Chicago, IL 60602
(312)-74-GOBIZ (312-744-6249) • (312) 744-1944 (TTY)
http://www.cityofchicago.org/bacp

11/05/2014

Alderman **John Pope**
Ward # **10**
City of Chicago
City Hall, Room **300**
121 North LaSalle Street
Chicago, Illinois 60602

Re: An ordinance to use and maintain a portion of the public right-of-way for **three (3) canopy(ies)** for **OPYT FUNERAL HOME**, adjacent to the premises known as **13350 S. Baltimore Ave.**.

Dear Alderman **John Pope**:

The applicant referenced above has requested the use of the public right-of-way for a **canopy(ies)**. An ordinance has been prepared by the Department of Business Affairs and Consumer Protection – Small Business Center - Public Way Use Unit for presentation to the City Council. Because this request was made for properties located in your ward, as approved by you as per the attached, I respectfully request that you introduce the attached ordinance at the next City Council meeting.

If you have any questions regarding this ordinance, please contact Anthony Bertuca at (312) 744-5506.

Department of Business Affairs and Consumer Protection

City of Chicago

O2014-8964

Office of the City Clerk

Document Tracking Sheet

Meeting Date:	11/5/2014
Sponsor(s):	Quinn (13)
Type:	Ordinance
Title:	Canopy(s) for West Lawn Foods
Committee(s) Assignment:	Committee on Transportation and Public Way

ORDINANCE
WEST LAWN FOODS
Acct. No. 289367 - 1
Permit No. 1115459

Be It Ordained by the City Council of the City of Chicago:

SECTION 1. Permission and authority are hereby given and granted to WEST LAWN FOODS, upon the terms and subject to the conditions of this ordinance to maintain and use, as now constructed, three (3) Canopy(s) projecting over the public right-of-way adjacent to its premises known as 5838 S. Pulaski Rd..

Said Canopy(s) at S. PULASKI measure(s):
One (1) at seventeen (17) feet in length, and four (4) feet in width for a total of sixty-eight (68) square feet.

Said Canopy(s) at S.PULASKI measure(s):
One (1) at sixty-seven (67) feet in length, and four (4) feet in width for a total of two hundred sixty-eight (268) square feet.

Said Canopy(s) at S.PULASKI measure(s):
One (1) at twenty-five (25) feet in length, and six (6) feet in width for a total of one hundred fifty (150) square feet.

The location of said privilege shall be as shown on prints kept on file with the Department of Business Affairs and Consumer Protection and the Office of the City Clerk.

Said privilege shall be constructed in accordance with plans and specifications approved by the Zoning Department - Signs.


This grant of privilege in the public way shall be subject to the provisions of Section 10-28-015 and all other required provisions of the Municipal Code of Chicago.

The grantee shall pay to the City of Chicago as compensation for the privilege #1115459 herein granted the sum of one hundred seventy-five ($175.00) per annum in advance.

A 25% penalty will be added for payments received after due date.


The permit holder agrees to hold the City of Chicago harmless for any damage, relocation or replacement costs associated with damage, relocation or removal of private property caused by the City performing work in the public way.

Authority herein given and granted for a period of five (5) years from and after 10/04/2014.

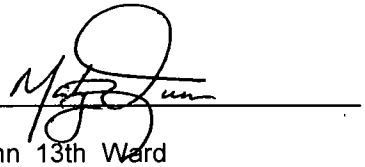Alderman 

Marty Quinn 13th Ward

WEST-LAWN FOOD MARKET 5858 SOUTH PULASKI RD. CHICAGO, IL 60632.

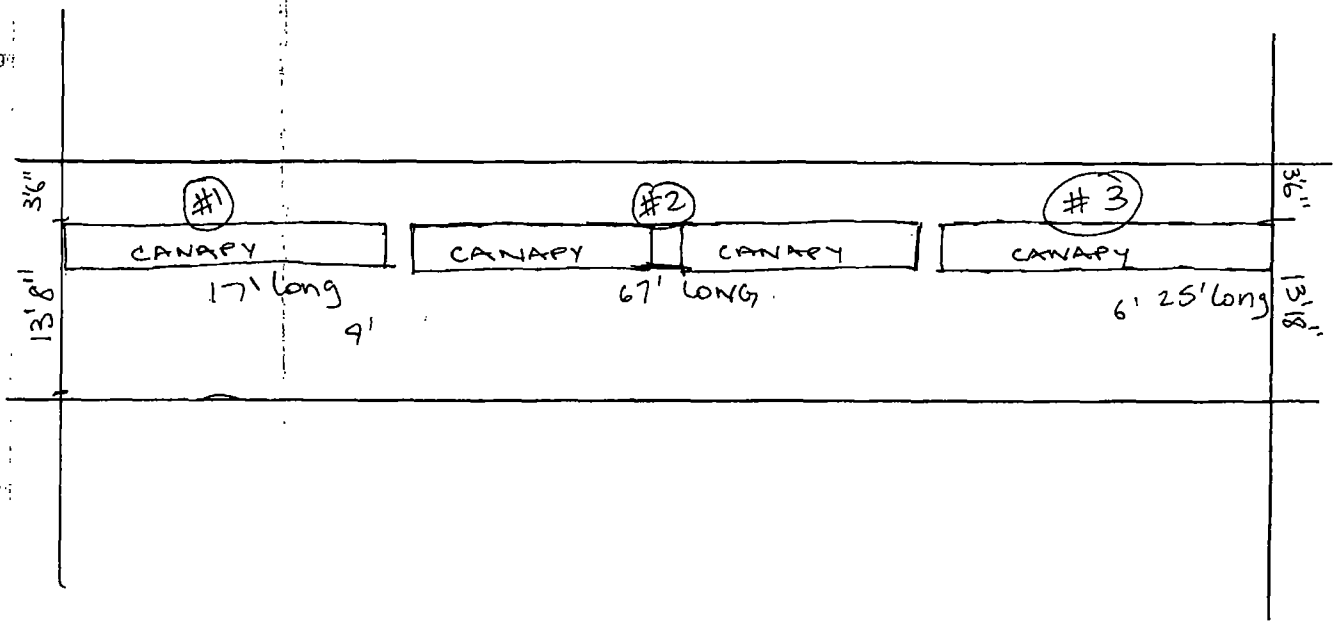

Department of Business Affairs and Consumer Protection
Small Business Center - Public Way Use Unit
City Hall - 121 N LaSalle Street, Room 800 • Chicago, IL 60602
(312)-74-GOBIZ (312-744-6249) • (312) 744-1944 (TTY)
http://www.cityofchicago.org/baep

11/05/2014

Alderman **Marty Quinn**
Ward # **13**
City of Chicago
City Hall, Room **203**
121 North LaSalle Street
Chicago, Illinois 60602

Re: An ordinance to use and maintain a portion of the public right-of-way for **three (3) canopy(ies)** for **WEST LAWN FOODS**, adjacent to the premises known as **5838 S. Pulaski Rd.**.

Dear Alderman **Marty Quinn**:

The applicant referenced above has requested the use of the public right-of-way for a **canopy(ies)**. An ordinance has been prepared by the Department of Business Affairs and Consumer Protection – Small Business Center - Public Way Use Unit for presentation to the City Council. Because this request was made for properties located in your ward, as approved by you as per the attached, I respectfully request that you introduce the attached ordinance at the next City Council meeting.

If you have any questions regarding this ordinance, please contact Anthony Bertuca at (312) 744-5506.

Department of Business Affairs and Consumer Protection

City of Chicago

O2014-8966

Office of the City Clerk

Document Tracking Sheet

Meeting Date:	11/5/2014
Sponsor(s):	Burke (14)
Type:	Ordinance
Title:	Canopy(s) for El Tarasco
Committee(s) Assignment:	Committee on Transportation and Public Way

ORDINANCE
EL TARASCO
Acct. No. 299072 - 1
Permit No. 1115422

Be It Ordained by the City Council of the City of Chicago:

SECTION 1. Permission and authority are hereby given and granted to EL TARASCO, upon the terms and subject to the conditions of this ordinance to maintain and use, as now constructed, four (4) Canopy(s) projecting over the public right-of-way adjacent to its premises known as 4358 W. 51st St..

Said Canopy(s) at W. 51st St. measure(s):
One (1) at twenty-five point five (25.5) feet in length, and two (2) feet in width for a total of fifty-one (51) square feet.

Said Canopy(s) at S. Kostner measure(s):
Two (2) at fifteen (15) feet in length, and two (2) feet in width for a total of sixty (60) square feet.
One (1) at four point five (4.5) feet in length, and two (2) feet in width for a total of nine (9) square feet.

The location of said privilege shall be as shown on prints kept on file with the Department of Business Affairs and Consumer Protection and the Office of the City Clerk.

Said privilege shall be constructed in accordance with plans and specifications approved by the Zoning Department - Signs.

This grant of privilege in the public way shall be subject to the provisions of Section 10-28-015 and all other required provisions of the Municipal Code of Chicago.

The grantee shall pay to the City of Chicago as compensation for the privilege #1115422 herein granted the sum of one hundred seventy-five ($175.00) per annum in advance.


A 25% penalty will be added for payments received after due date.

The permit holder agrees to hold the City of Chicago harmless for any damage, relocation or replacement costs associated with damage, relocation or removal of private property caused by the City performing work in the public way.

Authority herein given and granted for a period of five (5) years from and after 06/11/2013.

Alderman _____

Edward M. Burke 14th Ward

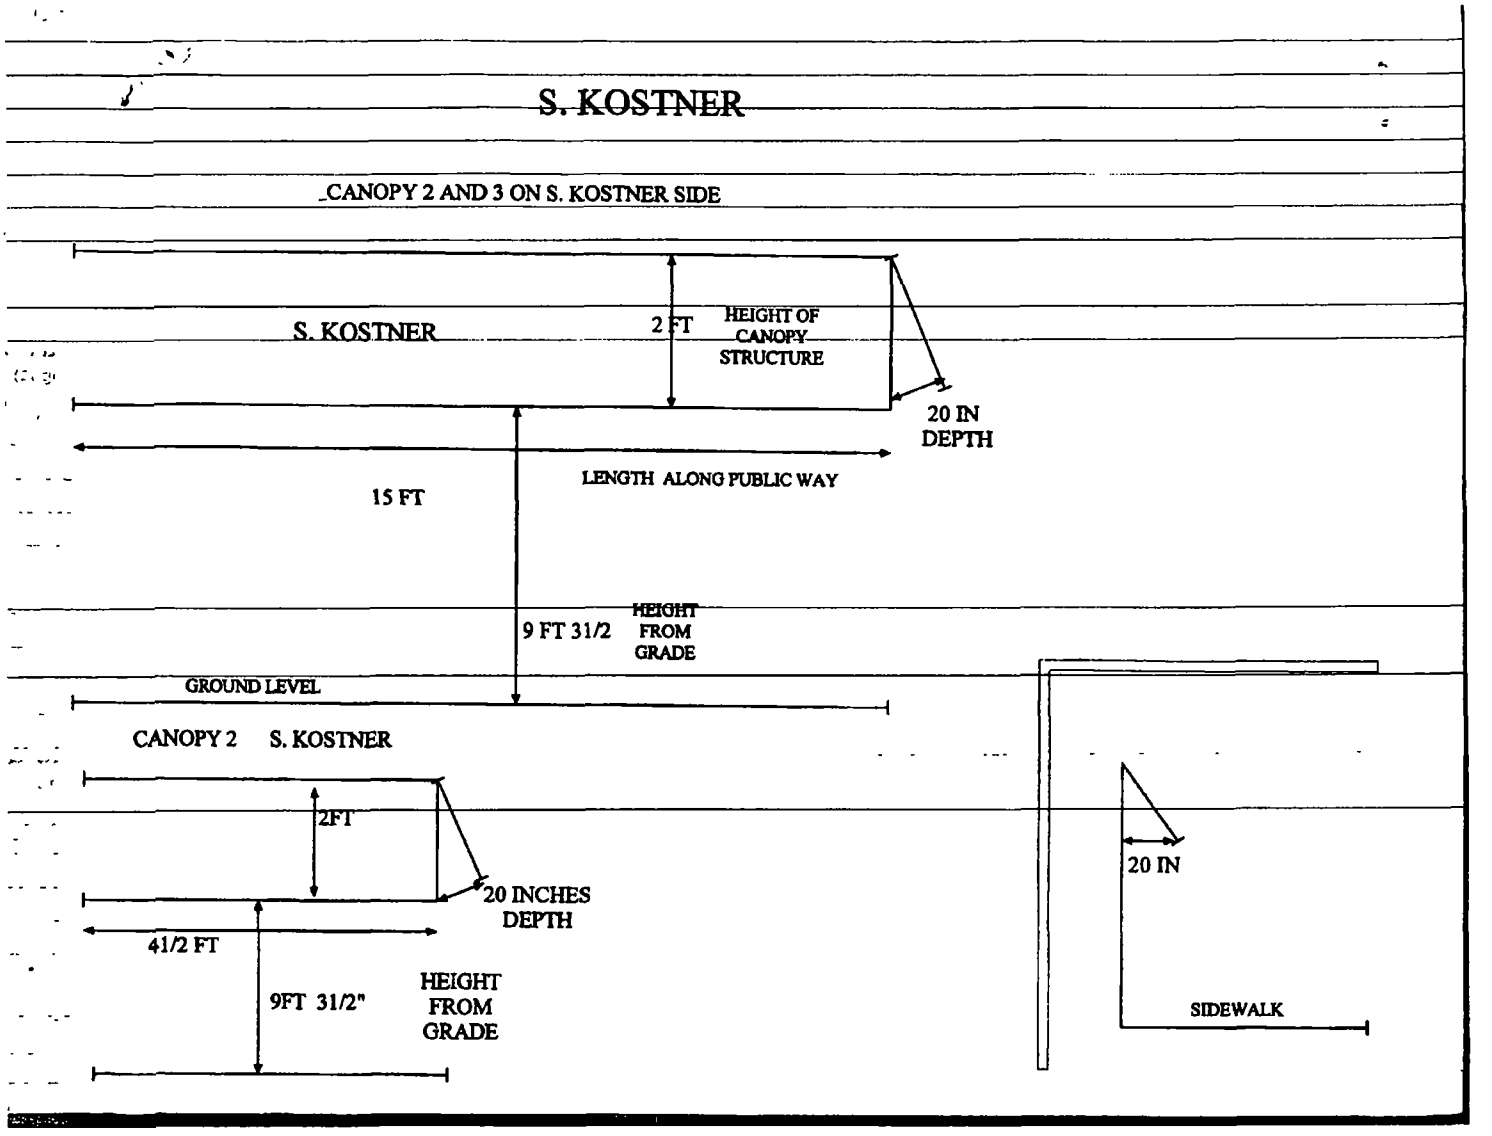
S. KOSTNER
CANOPY 2 AND 3 ON S. KOSTNER SIDE
S. KOSTNER
2 FT
HEIGHT OF CANOPY STRUCTURE
20 IN DEPTH
15 FT
LENGTH ALONG PUBLIC WAY
9 FT 31/2
HEIGHT FROM GRADE
GROUND LEVEL
CANOPY 2 S. KOSTNER
2FT
20 INCHES DEPTH
41/2 FT
9FT 31/2"
HEIGHT FROM GRADE
20 IN
SIDEWALK

Department of Business Affairs and Consumer Protection
Small Business Center- Public Way Use Unit
City Hall- 121 N LaSalle Street Room 800 • Chicago, IL 60602
(312)-74-GOBIZ (312-744-6249) • (312) 744-1944 (TTY)
http://www.cityofchicago.org/bacp

11/05/2014

Alderman **Edward M. Burke**
Ward # **14**
City of Chicago
City Hall, Room **302**
121 North LaSalle Street
Chicago, Illinois 60602

Re: An ordinance to use and maintain a portion of the public right-of-way for **four (4) canopy(ies)** for **EL TARASCO**, adjacent to the premises known as **4358 W. 51st St.**.

Dear Alderman **Edward M. Burke**:

The applicant referenced above has requested the use of the public right-of-way for a **canopy(ies)**. An ordinance has been prepared by the Department of Business Affairs and Consumer Protection – Small Business Center - Public Way Use Unit for presentation to the City Council. Because this request was made for properties located in your ward, as approved by you as per the attached, I respectfully request that you introduce the attached ordinance at the next City Council meeting.

If you have any questions regarding this ordinance, please contact Anthony Bertuca at (312) 744-5506.

Department of Business Affairs and Consumer Protection

City of Chicago

O2014-8968

Office of the City Clerk

Document Tracking Sheet

Meeting Date:	11/5/2014
Sponsor(s):	Munoz (22)
Type:	Ordinance
Title:	Canopy(s) for Miska's
Committee(s) Assignment:	Committee on Transportation and Public Way

ORDINANCE
MISKA'S
Acct. No. 25532 - 1
Permit No. 1115609

Be It Ordained by the City Council of the City of Chicago:

SECTION 1. Permission and authority are hereby given and granted to MISKA'S, upon the terms and subject to the conditions of this ordinance to maintain and use, as now constructed, one (1) Canopy(s) projecting over the public right-of-way adjacent to its premises known as 4044-4046 W. 26th St..

Said Canopy(s) at W. 26TH measure(s):
One (1) at nine (9) feet in length, and five (5) feet in width for a total of forty-five (45) square feet.

The location of said privilege shall be as shown on prints kept on file with the Department of Business Affairs and Consumer Protection and the Office of the City Clerk.

Said privilege shall be constructed in accordance with plans and specifications approved by the Zoning Department - Signs.

This grant of privilege in the public way shall be subject to the provisions of Section 10-28-015 and all other required provisions of the Municipal Code of Chicago.

The grantee shall pay to the City of Chicago as compensation for the privilege #1115609 herein granted the sum of fifty ($50.00) per annum in advance.

A 25% penalty will be added for payments received after due date.


The permit holder agrees to hold the City of Chicago harmless for any damage, relocation or replacement costs associated with damage, relocation or removal of private property caused by the City performing work in the public way.

Authority herein given and granted for a period of five (5) years from and after 05/14/2013.

Alderman _____

Ricardo Munoz 22nd Ward

CANOPY DIMENSIONS

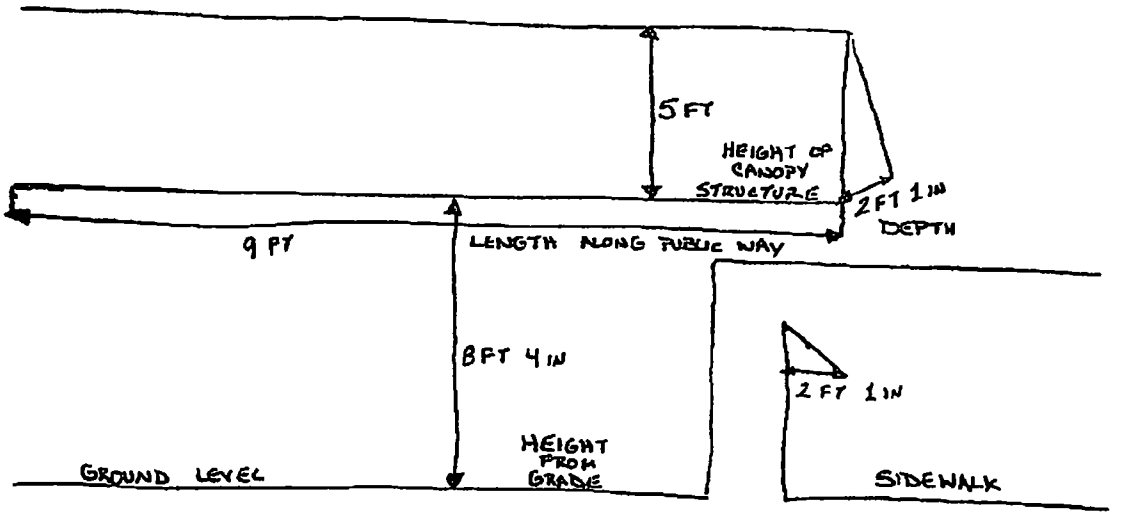

DEPTH OF CANOPY OVER PUBLIC WAY

City of Chicago

O2014-8971

Office of the City Clerk

Document Tracking Sheet

Meeting Date:	11/5/2014
Sponsor(s):	Zalewski (23)
Type:	Ordinance
Title:	Canopy(s) for Aldi, Inc. No. 53
Committee(s) Assignment:	Committee on Transportation and Public Way

ORDINANCE
ALDI INC #53
Acct. No. 5273 - 3
Permit No. 1115372

Be It Ordained by the City Council of the City of Chicago:

SECTION 1. Permission and authority are hereby given and granted to ALDI INC #53, upon the terms and subject to the conditions of this ordinance to construct, install, maintain and use one (1) Canopy(s) projecting over the public right-of-way adjacent to its premises known as 5775 S. Archer Ave..

Said Canopy(s) at S. Archer Ave measure(s):
One (1) at forty-seven point eight nine (47.89) feet in length, and two point five two (2.52) feet in width for a total of one hundred twenty point six eight (120.68) square feet.

The location of said privilege shall be as shown on prints kept on file with the Department of Business Affairs and Consumer Protection and the Office of the City Clerk.

Said privilege shall be constructed in accordance with plans and specifications approved by the Zoning Department - Signs.

This grant of privilege in the public way shall be subject to the provisions of Section 10-28-015 and all other required provisions of the Municipal Code of Chicago.

The grantee shall pay to the City of Chicago as compensation for the privilege #1115372 herein granted the sum of seventy-two dollars and eighty-nine cents ($72.89) per annum in advance.


A 25% penalty will be added for payments received after due date.

The permit holder agrees to hold the City of Chicago harmless for any damage, relocation or replacement costs associated with damage, relocation or removal of private property caused by the City performing work in the public way.

Authority herein given and granted for a period of five (5) years from and after Date of Passage.

Alderman _____

Michael R. Zalewski 23rd Ward

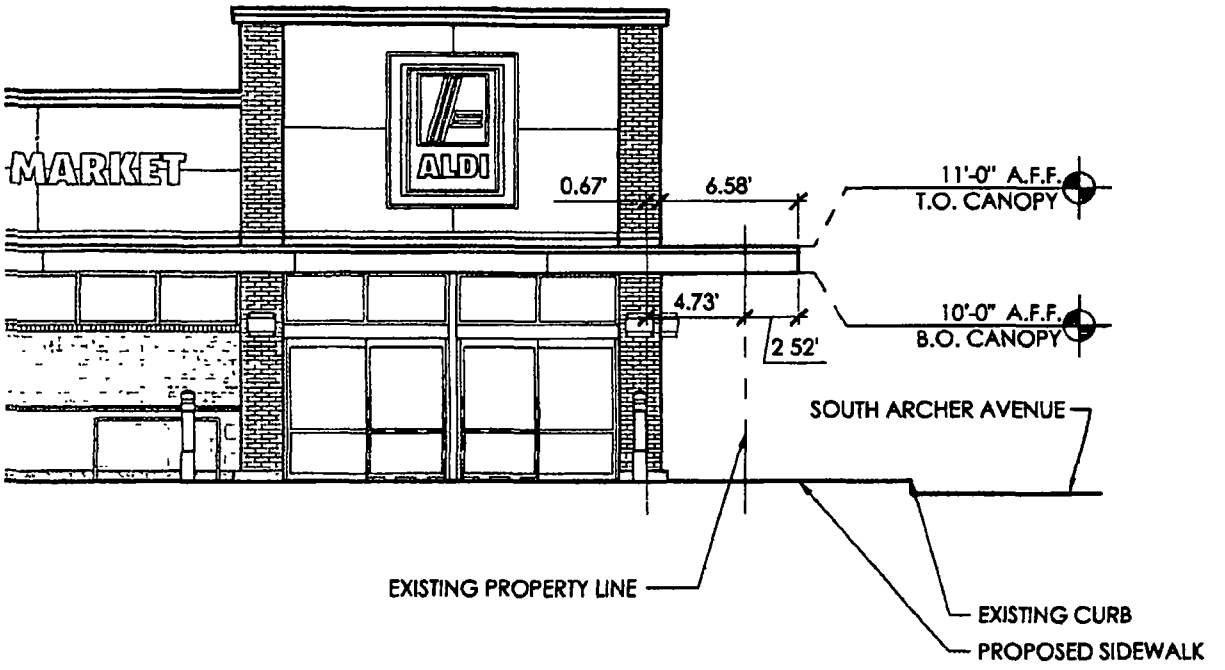

SCHEMATIC EAST ELEVATION

SCALE: 1/8" = 1'-0"



SCHEMATIC NORTH ELEVATION

SCALE: 1/8" = 1'-0"

WEAVER BOOS CONSULTANTS
08/21/14

ALDI INC.
SOUTH ARCHER AVENUE, CHICAGO, IL

Department of Business Affairs and Consumer Protection
Small Business Center- Public Way Use Unit
City Hall - 121 N. LaSalle Street Room 800 • Chicago, IL 60602
(312)-74-GOBIZ (312-744-6249) • (312) 744-1944 (TTY)
http://www.cityofchicago.org/bacp

11/05/2014

Alderman **Michael R. Zalewski**
Ward # **23**
City of Chicago
City Hall, Room **203**
121 North LaSalle Street
Chicago, Illinois 60602

Re: An ordinance to use and maintain a portion of the public right-of-way for **one (1) canopy(ies)** for **ALDI INC #53**, adjacent to the premises known as **5775 S. Archer Ave.**.

Dear Alderman **Michael R. Zalewski**:

The applicant referenced above has requested the use of the public right-of-way for a **canopy(ies)**. An ordinance has been prepared by the Department of Business Affairs and Consumer Protection – Small Business Center - Public Way Use Unit for presentation to the City Council. Because this request was made for properties located in your ward, as approved by you as per the attached, I respectfully request that you introduce the attached ordinance at the next City Council meeting.

If you have any questions regarding this ordinance, please contact Anthony Bertuca at (312) 744-5506.

Department of Business Affairs and Consumer Protection

City of Chicago

O2014-8973

Office of the City Clerk

Document Tracking Sheet

Meeting Date:	11/5/2014
Sponsor(s):	Solis (25)
Type:	Ordinance
Title:	Canopy(s) for Dalmares Produce, Inc.
Committee(s) Assignment:	Committee on Transportation and Public Way

ORDINANCE
DALMARES PRODUCE INC
Acct. No. 42408 - 1
Permit No. 1115554

Be It Ordained by the City Council of the City of Chicago:

SECTION 1. Permission and authority are hereby given and granted to DALMARES PRODUCE INC, upon the terms and subject to the conditions of this ordinance to maintain and use, as now constructed, one (1) Canopy(s) projecting over the public right-of-way adjacent to its premises known as 1314 W. 21st St..

Said Canopy(s) at W. 21st St. measure(s):
One (1) at twenty (20) feet in length, and one point eight (1.8) foot in width for a total of thirty-six (36) square feet.

The location of said privilege shall be as shown on prints kept on file with the Department of Business Affairs and Consumer Protection and the Office of the City Clerk.

Said privilege shall be constructed in accordance with plans and specifications approved by the Zoning Department - Signs.

This grant of privilege in the public way shall be subject to the provisions of Section 10-28-015 and all other required provisions of the Municipal Code of Chicago.

The grantee shall pay to the City of Chicago as compensation for the privilege #1115554 herein granted the sum of fifty ($50.00) per annum in advance.


A 25% penalty will be added for payments received after due date.

The permit holder agrees to hold the City of Chicago harmless for any damage, relocation or replacement costs associated with damage, relocation or removal of private property caused by the City performing work in the public way.

Authority herein given and granted for a period of five (5) years from and after 01/11/2014.

Alderman _____

Daniel S. Solis 25th Ward

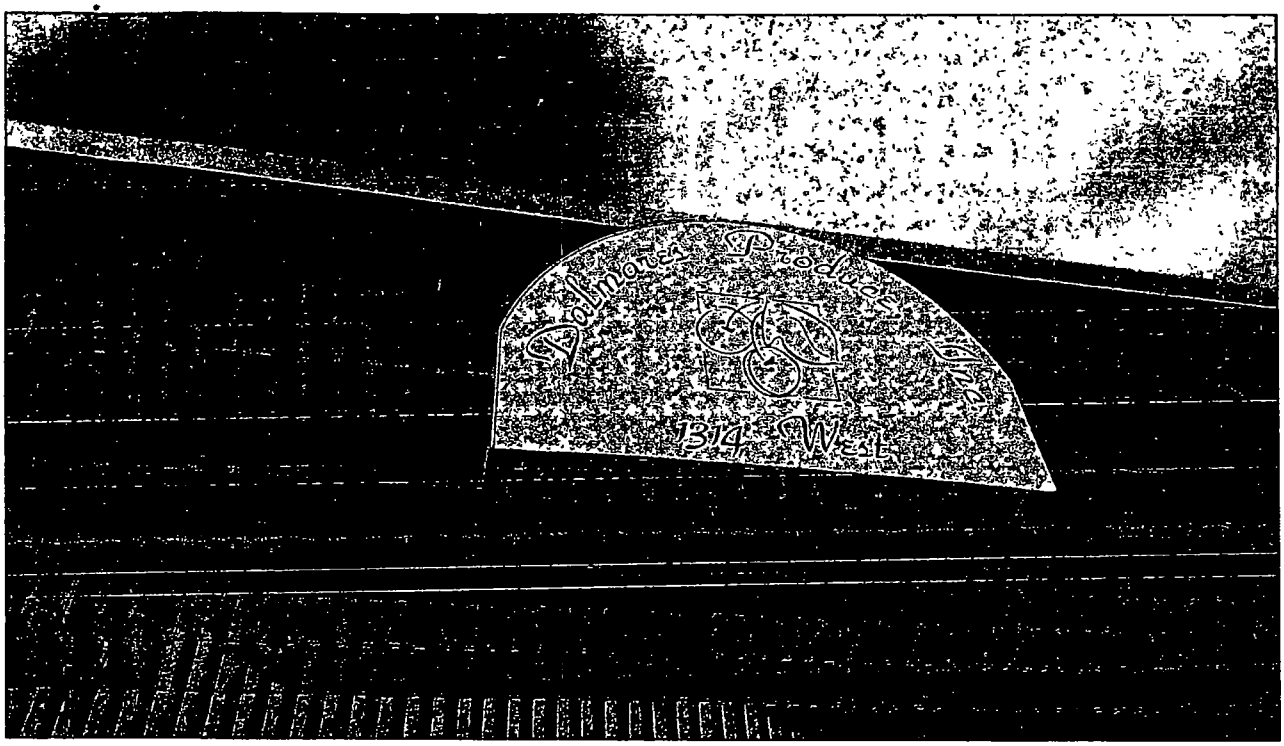
Palmetto Pediatrics
314 W 5th

Department of Business Affairs and Consumer Protection
Small Business Center - Public Way Use Unit
City Hall - 121 N. LaSalle Street, Room 800 • Chicago, IL 60602
(312)-74-GOBIZ (312-744-6249) • (312) 744-1944 (TTY)
http //www.cityofchicago.org/bacp

11/05/2014

Alderman **Daniel S. Solis**
Ward # **25**
City of Chicago
City Hall, Room **203**
121 North LaSalle Street
Chicago, Illinois 60602

Re: An ordinance to use and maintain a portion of the public right-of-way for **one (1) canopy(ies)** for **DALMARES PRODUCE INC**, adjacent to the premises known as **1314 W. 21st St.**.

Dear Alderman **Daniel S. Solis**:

The applicant referenced above has requested the use of the public right-of-way for a **canopy(ies)**. An ordinance has been prepared by the Department of Business Affairs and Consumer Protection – Small Business Center - Public Way Use Unit for presentation to the City Council. Because this request was made for properties located in your ward, as approved by you as per the attached, I respectfully request that you introduce the attached ordinance at the next City Council meeting.

If you have any questions regarding this ordinance, please contact Anthony Bertuca at (312) 744-5506.

Department of Business Affairs and Consumer Protection

City of Chicago

O2014-8974

Office of the City Clerk

Document Tracking Sheet

Meeting Date:	11/5/2014
Sponsor(s):	Burnett (27)
Type:	Ordinance
Title:	Canopy(s) for Armour & Swift
Committee(s) Assignment:	Committee on Transportation and Public Way

ORDINANCE
ARMOUR & SWIFT
Acct. No. 393813 - 1
Permit No. 1115379

Be It Ordained by the City Council of the City of Chicago:

SECTION 1. Permission and authority are hereby given and granted to ARMOUR & SWIFT, upon the terms and subject to the conditions of this ordinance to construct, install, maintain and use one (1) Canopy(s) projecting over the public right-of-way adjacent to its premises known as 1000 W. Fulton Market .

Said Canopy(s) at N. Morgan Street & W. Fulton Market measure(s):
One (1) at forty-seven (47) feet in length, and four point two five (4.25) feet in width for a total of one hundred ninety-nine point seven five (199.75) square feet.

The location of said privilege shall be as shown on prints kept on file with the Department of Business Affairs and Consumer Protection and the Office of the City Clerk.

Said privilege shall be constructed in accordance with plans and specifications approved by the Zoning Department - Signs.


This grant of privilege in the public way shall be subject to the provisions of Section 10-28-015 and all other required provisions of the Municipal Code of Chicago.

The grantee shall pay to the City of Chicago as compensation for the privilege #1115379 herein granted the sum of seventy-two ($72.00) per annum in advance.


A 25% penalty will be added for payments received after due date.

The permit holder agrees to hold the City of Chicago harmless for any damage, relocation or replacement costs associated with damage, relocation or removal of private property caused by the City performing work in the public way.

Authority herein given and granted for a period of five (5) years from and after Date of Passage.

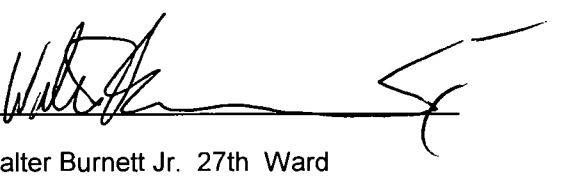Alderman 


Walter Burnett Jr. 27th Ward

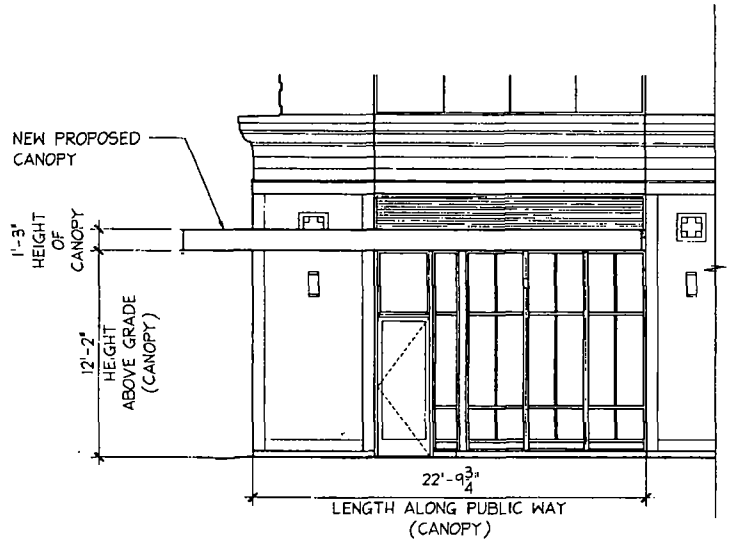


EAST PROPOSED CANOPY ELEVATION (N. MORGAN ST.)

1/8" = 1'-0"

1

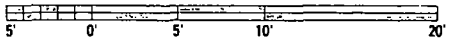

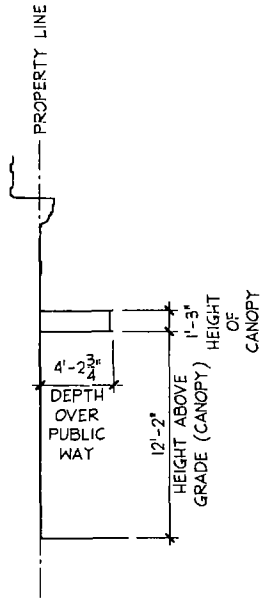

DEPTH OF PROPOSED CANOPY OVER PUBLIC WAY (N. MORGAN ST.)

1/8" = 1'-0"

2

jSa
jonathan SPLITT architects ltd.

4001 north ravenswood avenue
suite 601
chicago illinois 60613
773 883 1017 fax 773 883 3081

proj.# 1355

proj. BOKA STEAK, LLC
INT BUILDOUT - NEW RESTAURANT
1000 W FULTON MARKET
CHICAGO, IL

description 9/8/14 ISSUED FOR REVIEW

A
6

City of Chicago

O2014-8976

Office of the City Clerk

Document Tracking Sheet

Meeting Date:	11/5/2014
Sponsor(s):	Burnett (27)
Type:	Ordinance
Title:	Canopy(s) for Peoria Partners LLC
Committee(s) Assignment:	Committee on Transportation and Public Way

ORDINANCE
PEORIA PARTNERS, LLC
Acct. No. 394303 - 1
Permit No. 1115626

Be It Ordained by the City Council of the City of Chicago:

SECTION 1. Permission and authority are hereby given and granted to PEORIA PARTNERS, LLC, upon the terms and subject to the conditions of this ordinance to construct, install, maintain and use two (2) Canopy(s) projecting over the public right-of-way adjacent to its premises known as 310 N. Peoria St..

Said Canopy(s) at N. Peoria Street measure(s):
One (1) at thirty-one point nine two (31.92) feet in length, and eight point five (8.5) feet in width for a total of two hundred seventy-one point three two (271.32) square feet.
One (1) at six (6) feet in length, and six (6) feet in width for a total of thirty-six (36) square feet.

The location of said privilege shall be as shown on prints kept on file with the Department of Business Affairs and Consumer Protection and the Office of the City Clerk.

Said privilege shall be constructed in accordance with plans and specifications approved by the Zoning Department - Signs.

This grant of privilege in the public way shall be subject to the provisions of Section 10-28-015 and all other required provisions of the Municipal Code of Chicago.

The grantee shall pay to the City of Chicago as compensation for the privilege #1115626 herein granted the sum of one hundred six dollars and ninety-two cents ($106.92) per annum in advance.


A 25% penalty will be added for payments received after due date.

The permit holder agrees to hold the City of Chicago harmless for any damage, relocation or replacement costs associated with damage, relocation or removal of private property caused by the City performing work in the public way.

Authority herein given and granted for a period of five (5) years from and after Date of Passage.

Alderman _____

Walter Burnett Jr. 27th Ward

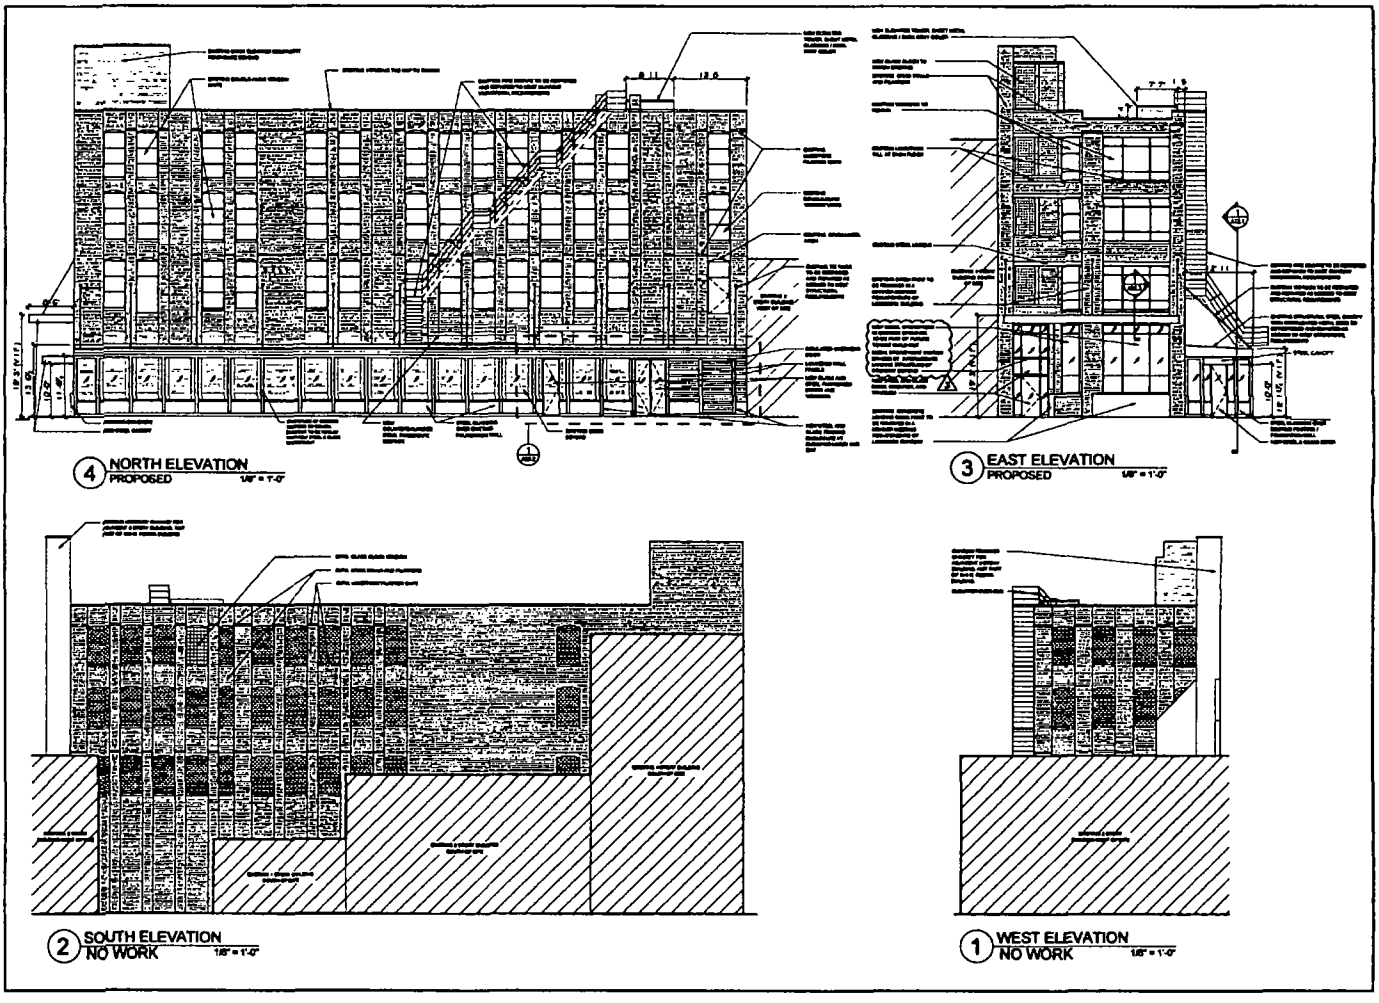

JORDAN MOZER + ASSOCIATES

310 N PEORIA

EXTERIOR ELEVATIONS AND SECTION

A30.1

City of Chicago

O2014-8983

Office of the City Clerk

Document Tracking Sheet

Meeting Date:	11/5/2014
Sponsor(s):	Suarez (31)
Type:	Ordinance
Title:	Canopy(s) for Chicago Sweatlodge
Committee(s) Assignment:	Committee on Transportation and Public Way

ORDINANCE
CHICAGO SWEATLODGE
Acct. No. 321590 - 3
Permit No. 1115390

Be It Ordained by the City Council of the City of Chicago:

SECTION 1. Permission and authority are hereby given and granted to CHICAGO SWEATLODGE, upon the terms and subject to the conditions of this ordinance to maintain and use, as now constructed, one (1) Canopy(s) projecting over the public right-of-way adjacent to its premises known as 3500 N. Cicero Ave..

Said Canopy(s) at N. Cicero Avenue measure(s):
One (1) at nine point four one (9.41) feet in length, and two point six six (2.66) feet in width for a total of twenty-five point zero three (25.03) square feet.

The location of said privilege shall be as shown on prints kept on file with the Department of Business Affairs and Consumer Protection and the Office of the City Clerk.

Said privilege shall be constructed in accordance with plans and specifications approved by the Zoning Department - Signs.

This grant of privilege in the public way shall be subject to the provisions of Section 10-28-015 and all other required provisions of the Municipal Code of Chicago.


The grantee shall pay to the City of Chicago as compensation for the privilege #1115390 herein granted the sum of fifty ($50.00) per annum in advance.

A 25% penalty will be added for payments received after due date.

The permit holder agrees to hold the City of Chicago harmless for any damage, relocation or replacement costs associated with damage, relocation or removal of private property caused by the City performing work in the public way.

Authority herein given and granted for a period of five (5) years from and after 01/09/2013.

Alderman Ray Suarez
Ray Suarez 31st Ward

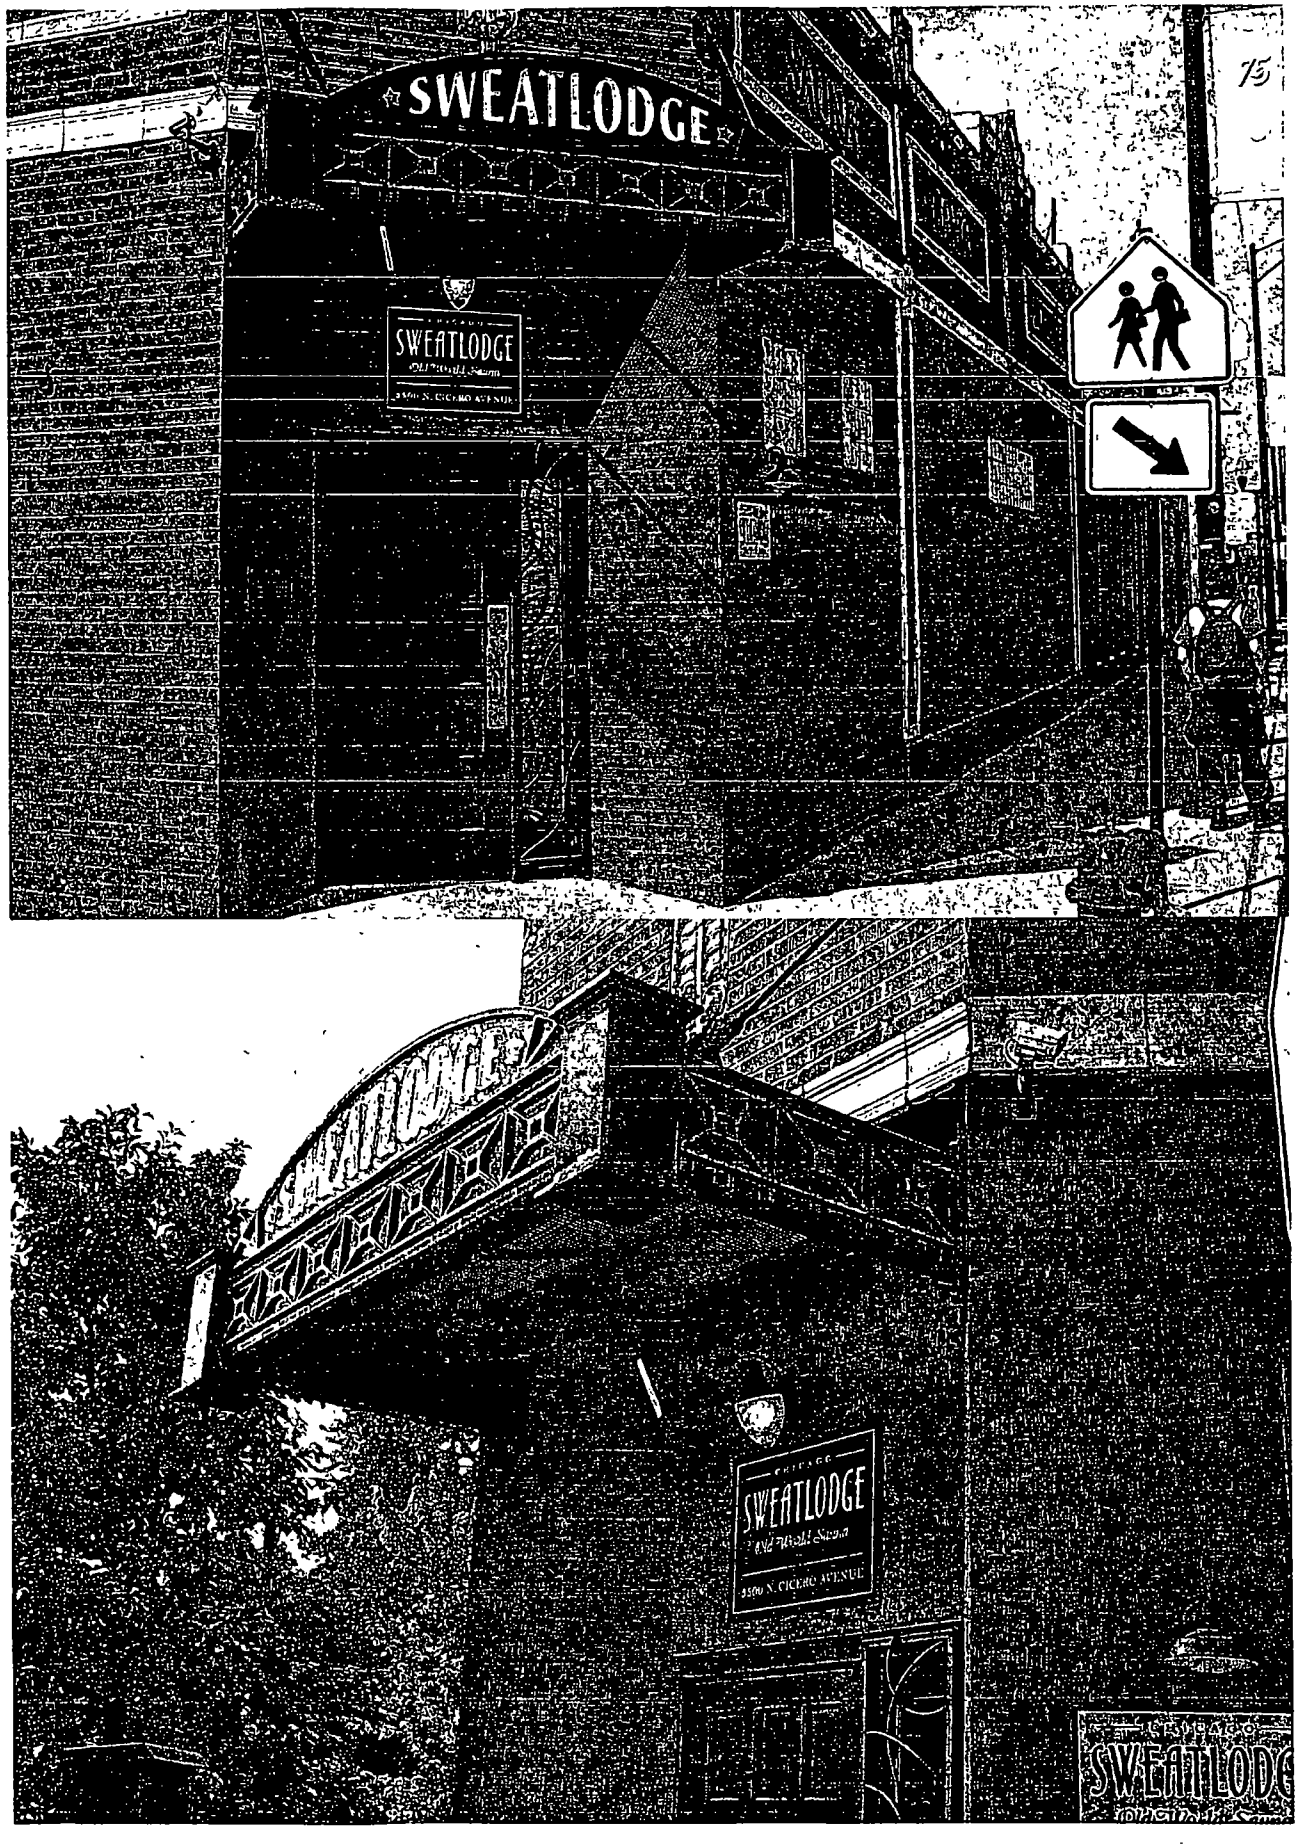
SWEATLODGE
SWEATLODGE
SWEATLODGE
SWEATLODGE
SWEATLODGE

Department of Business Affairs and Consumer Protection
Small Business Center- Public Way Use Unit
City Hall- 121 N. LaSalle Street Room 800 • Chicago, IL 60602
(312)-74-GOBIZ (312-744-6249) • (312) 744-1944 (TTY)
http://www.cityofchicago.org/bacp

11/05/2014

Alderman **Ray Suarez**
Ward # **31**
City of Chicago
City Hall, Room **203**
121 North LaSalle Street
Chicago, Illinois 60602

Re: An ordinance to use and maintain a portion of the public right-of-way for **one (1) canopy(ies)** for **CHICAGO SWEATLODGE**, adjacent to the premises known as **3500 N. Cicero Ave.**.

Dear Alderman **Ray Suarez**:

The applicant referenced above has requested the use of the public right-of-way for a **canopy(ies)**. An ordinance has been prepared by the Department of Business Affairs and Consumer Protection – Small Business Center - Public Way Use Unit for presentation to the City Council. Because this request was made for properties located in your ward, as approved by you as per the attached, I respectfully request that you introduce the attached ordinance at the next City Council meeting.

If you have any questions regarding this ordinance, please contact Anthony Bertuca at (312) 744-5506.

Department of Business Affairs and Consumer Protection

City of Chicago

O2014-8985

Office of the City Clerk

Document Tracking Sheet

Meeting Date:	11/5/2014
Sponsor(s):	Suarez (31)
Type:	Ordinance
Title:	Canopy(s) for Mr. Pollo
Committee(s) Assignment:	Committee on Transportation and Public Way

ORDINANCE
MR. POLLO
Acct. No. 49608 - 4
Permit No. 1115654

Be It Ordained by the City Council of the City of Chicago:

SECTION 1. Permission and authority are hereby given and granted to MR. POLLO, upon the terms and subject to the conditions of this ordinance to maintain and use, as now constructed, one (1) Canopy(s) projecting over the public right-of-way adjacent to its premises known as 5222 W. Diversey Ave..

Said Canopy(s) at W. DIVERSEY AVENUE measure(s):
One (1) at twenty-three (23) feet in length, and four (4) feet in width for a total of ninety-two (92) square feet.

The location of said privilege shall be as shown on prints kept on file with the Department of Business Affairs and Consumer Protection and the Office of the City Clerk.

Said privilege shall be constructed in accordance with plans and specifications approved by the Zoning Department - Signs.

This grant of privilege in the public way shall be subject to the provisions of Section 10-28-015 and all other required provisions of the Municipal Code of Chicago.

The grantee shall pay to the City of Chicago as compensation for the privilege #1115654 herein granted the sum of fifty ($50.00) per annum in advance.

A 25% penalty will be added for payments received after due date.

The permit holder agrees to hold the City of Chicago harmless for any damage, relocation or replacement costs associated with damage, relocation or removal of private property caused by the City performing work in the public way.


Authority herein given and granted for a period of five (5) years from and after 09/09/2014.

Alderman Ray Suarez

Ray Suarez 31st Ward

CANOPY DIMENSIONS

5222 W. DIVERSEY AVE.
CHICAGO, IL. 60639

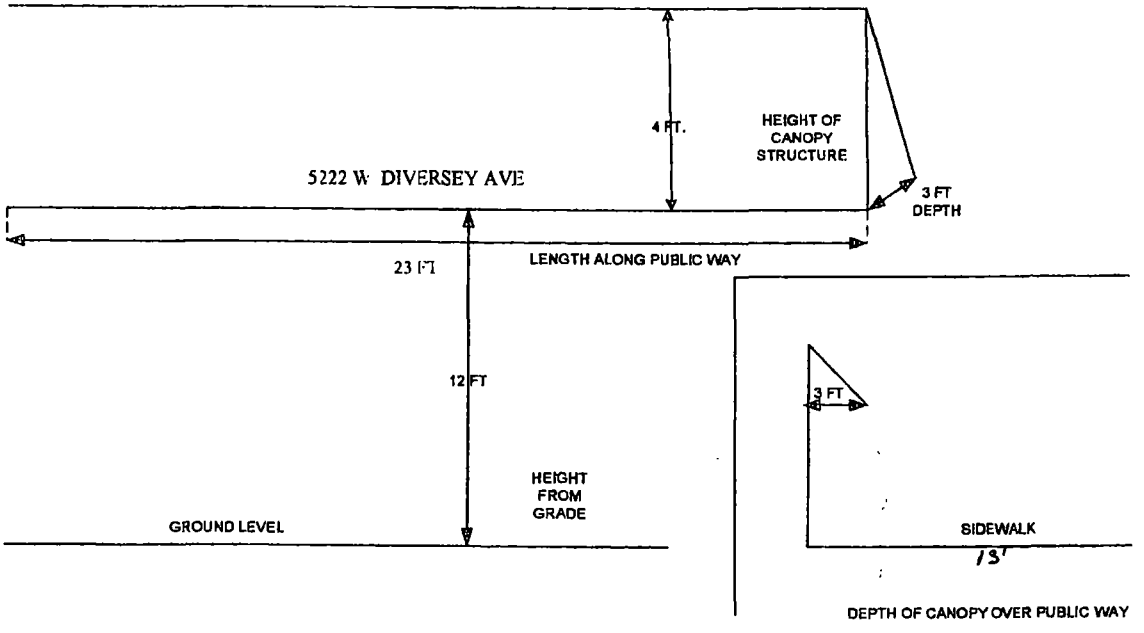

Department of Business Affairs and Consumer Protection
Small Business Center - Public Way Use Unit
City Hall - 121 N. LaSalle Street. Room 800 • Chicago. IL 60602
(312)-74-GOBIZ (312-744-6249) • (312) 744-1944 (TTY)
http://www.cityofchicago.org/bacp

11/05/2014

Alderman **Ray Suarez**
Ward # **31**
City of Chicago
City Hall, Room **203**
121 North LaSalle Street
Chicago, Illinois 60602

Re: An ordinance to use and maintain a portion of the public right-of-way for **one (1) canopy(ies)** for **MR. POLLO**, adjacent to the premises known as **5222 W. Diversey Ave.**.

Dear Alderman **Ray Suarez**:

The applicant referenced above has requested the use of the public right-of-way for a **canopy(ies)**. An ordinance has been prepared by the Department of Business Affairs and Consumer Protection – Small Business Center - Public Way Use Unit for presentation to the City Council. Because this request was made for properties located in your ward, as approved by you as per the attached, I respectfully request that you introduce the attached ordinance at the next City Council meeting.

If you have any questions regarding this ordinance, please contact Anthony Bertuca at (312) 744-5506.

Department of Business Affairs and Consumer Protection

City of Chicago

O2014-8988

Office of the City Clerk

Document Tracking Sheet

Meeting Date:	11/5/2014
Sponsor(s):	Waguespack (32)
Type:	Ordinance
Title:	Canopy(s) for Dinosaur Bar-B-Que
Committee(s) Assignment:	Committee on Transportation and Public Way

ORDINANCE
DINOSAUR BAR-B-QUE
Acct. No. 389020 - 1
Permit No. 1115517

Be It Ordained by the City Council of the City of Chicago:

SECTION 1. Permission and authority are hereby given and granted to DINOSAUR BAR-B-QUE, upon the terms and subject to the conditions of this ordinance to construct, install, maintain and use seven (7) Canopy(s) projecting over the public right-of-way adjacent to its premises known as 923 W. Weed St..

Said Canopy(s) at W. Weed Street measure(s):
Six (6) at seven point three three (7.33) feet in length, and three (3) feet in width for a total of one hundred thirty-one point nine four (131.94) square feet.
One (1) at twenty point five (20.5) feet in length, and three (3) feet in width for a total of sixty-one point five (61.5) square feet.

The location of said privilege shall be as shown on prints kept on file with the Department of Business Affairs and Consumer Protection and the Office of the City Clerk.

Said privilege shall be constructed in accordance with plans and specifications approved by the Zoning Department - Signs.

This grant of privilege in the public way shall be subject to the provisions of Section 10-28-015 and all other required provisions of the Municipal Code of Chicago.

The grantee shall pay to the City of Chicago as compensation for the privilege #1115517 herein granted the sum of one hundred seventy-five ($175.00) per annum in advance.


A 25% penalty will be added for payments received after due date.

The permit holder agrees to hold the City of Chicago harmless for any damage, relocation or replacement costs associated with damage, relocation or removal of private property caused by the City performing work in the public way.

Authority herein given and granted for a period of five (5) years from and after Date of Passage.

Alderman Scott Waguespack

Scott Waguespack 32nd Ward

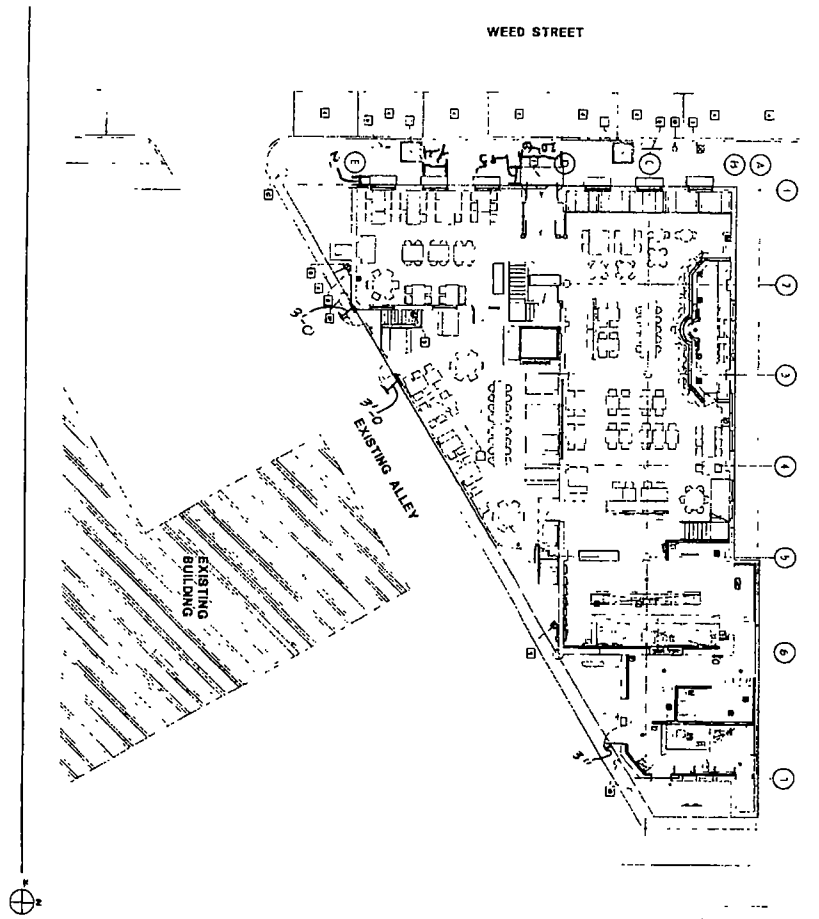
WEED STREET
9'-0
9'-0
EXISTING ALLEY
EXISTING BUILDING

Department of Business Affairs and Consumer Protection
Small Business Center - Public Way Use Unit
City Hall - 121 N LaSalle Street, Room 800 • Chicago, IL 60602
(312)-74-GOBIZ (312-744-6249) • (312) 744-1944 (TTY)
http://www.cityofchicago.org/bacp

11/05/2014

Alderman **Scott Waguespack**
Ward # **32**
City of Chicago
City Hall, Room **300**
121 North LaSalle Street
Chicago, Illinois 60602

Re: An ordinance to use and maintain a portion of the public right-of-way for **seven (7) canopy(ies)** for **DINOSAUR BAR-B-QUE**, adjacent to the premises known as **923 W. Weed St.**.

Dear Alderman **Scott Waguespack**:

The applicant referenced above has requested the use of the public right-of-way for a **canopy(ies)**. An ordinance has been prepared by the Department of Business Affairs and Consumer Protection – Small Business Center - Public Way Use Unit for presentation to the City Council. Because this request was made for properties located in your ward, as approved by you as per the attached, I respectfully request that you introduce the attached ordinance at the next City Council meeting.

If you have any questions regarding this ordinance, please contact Anthony Bertuca at (312) 744-5506.

Department of Business Affairs and Consumer Protection

City of Chicago

O2014-8989

Office of the City Clerk

Document Tracking Sheet

Meeting Date:	11/5/2014
Sponsor(s):	O'Connor (41)
Type:	Ordinance
Title:	Canopy(s) for Ada's Market & Deli
Committee(s) Assignment:	Committee on Transportation and Public Way

ORDINANCE
ADA'S MARKET & DELI
Acct. No. 392913 - 1
Permit No. 1115635

Be It Ordained by the City Council of the City of Chicago:

SECTION 1. Permission and authority are hereby given and granted to ADA'S MARKET & DELI, upon the terms and subject to the conditions of this ordinance to construct, install, maintain and use one (1) Canopy(s) projecting over the public right-of-way adjacent to its premises known as 6165 N. Northwest Hwy..

Said Canopy(s) at N NORTHWEST HWY measure(s):
One (1) at twenty-two (22) feet in length, and two point five (2.5) feet in width for a total of fifty-five (55) square feet.

The location of said privilege shall be as shown on prints kept on file with the Department of Business Affairs and Consumer Protection and the Office of the City Clerk.

Said privilege shall be constructed in accordance with plans and specifications approved by the Zoning Department - Signs.

This grant of privilege in the public way shall be subject to the provisions of Section 10-28-015 and all other required provisions of the Municipal Code of Chicago.

The grantee shall pay to the City of Chicago as compensation for the privilege #1115635 herein granted the sum of fifty ($50.00) per annum in advance.

A 25% penalty will be added for payments received after due date.

The permit holder agrees to hold the City of Chicago harmless for any damage, relocation or replacement costs associated with damage, relocation or removal of private property caused by the City performing work in the public way.


Authority herein given and granted for a period of five (5) years from and after Date of Passage.

Alderman _____

Mary O'Connor 41st Ward

B 1/4"=1'0"

ET CAP AT ROOF LINE,

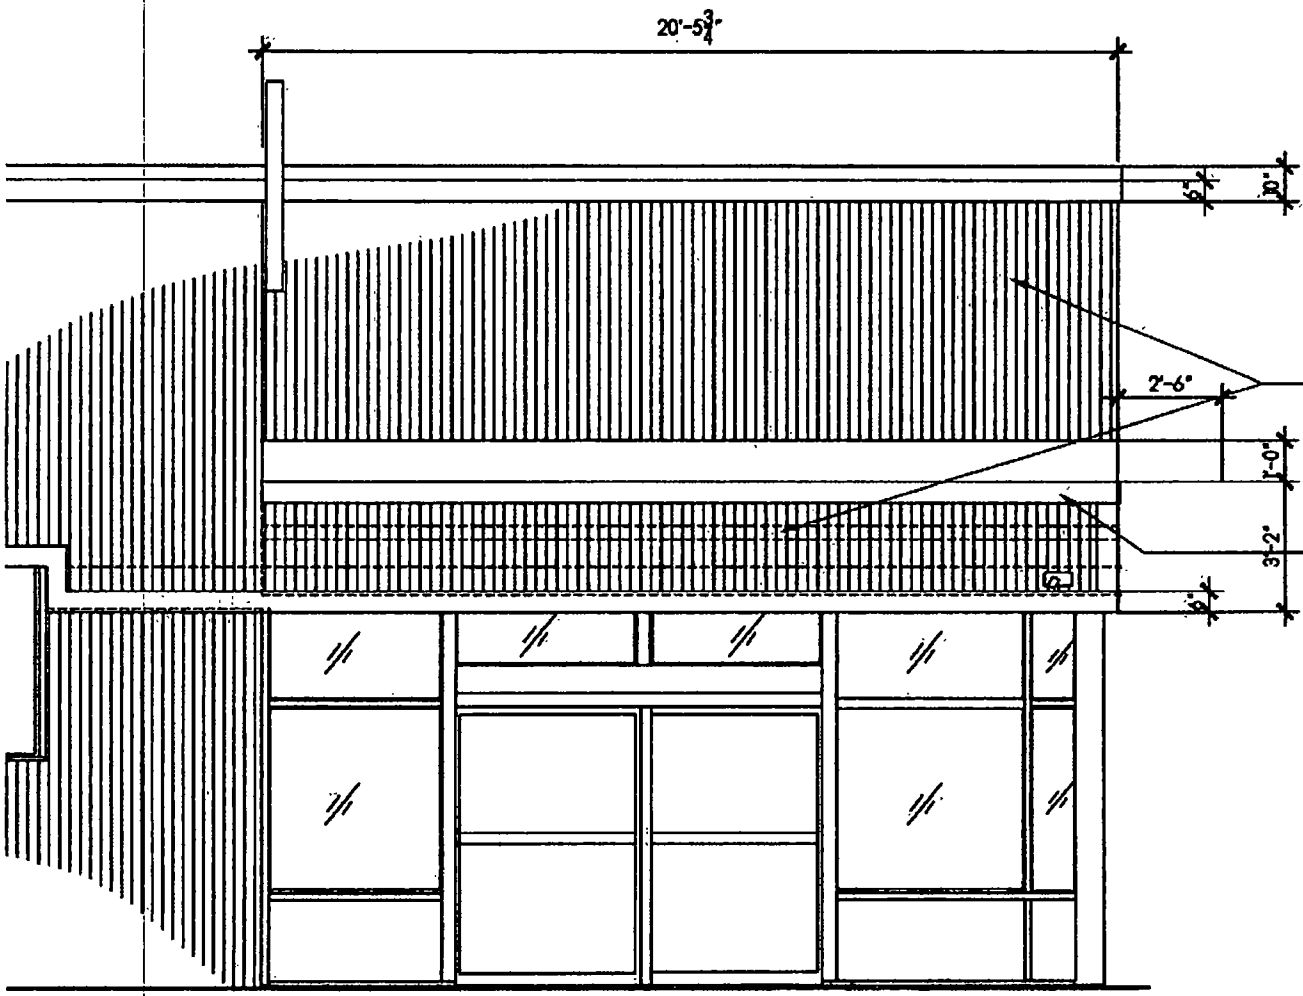

Department of Business Affairs and Consumer Protection
Small Business Center - Public Way Use Unit
City Hall - 121 N. LaSalle Street, Room 800 • Chicago, IL 60602
(312)-74-GOBIZ (312-744-6249) • (312) 744-1944 (TTY)
http://www.cityofchicago.org/bacp

11/05/2014

Alderman **Mary O'Connor**
Ward # **41**
City of Chicago
City Hall, Room **203**
121 North LaSalle Street
Chicago, Illinois 60602

Re: An ordinance to use and maintain a portion of the public right-of-way for **one (1) canopy(ies)** for **ADA'S MARKET & DELI**, adjacent to the premises known as **6165 N. Northwest Hwy..**

Dear Alderman **Mary O'Connor**:

The applicant referenced above has requested the use of the public right-of-way for a **canopy(ies)**. An ordinance has been prepared by the Department of Business Affairs and Consumer Protection – Small Business Center - Public Way Use Unit for presentation to the City Council. Because this request was made for properties located in your ward, as approved by you as per the attached, I respectfully request that you introduce the attached ordinance at the next City Council meeting.

If you have any questions regarding this ordinance, please contact Anthony Bertuca at (312) 744-5506.

Department of Business Affairs and Consumer Protection

City of Chicago

O2014-8991

Office of the City Clerk

Document Tracking Sheet

Meeting Date:	11/5/2014
Sponsor(s):	O'Connor (41)
Type:	Ordinance
Title:	Canopy(s) for Leo's Furniture & Upholstery
Committee(s) Assignment:	Committee on Transportation and Public Way

ORDINANCE
LEO'S FURNITURE & UPHOLSTERY
Acct. No. 25906 - 1
Permit No. 1114842

Be It Ordained by the City Council of the City of Chicago:

SECTION 1. Permission and authority are hereby given and granted to LEO'S FURNITURE & UPHOLSTERY, upon the terms and subject to the conditions of this ordinance to maintain and use, as now constructed, one (1) Canopy(s) projecting over the public right-of-way adjacent to its premises known as 7106 W. Higgins Ave..

Said Canopy(s) at W. Higgins measure(s):
One (1) at twenty-two (22) feet in length, and five (5) feet in width for a total of one hundred ten (110) square feet.

The location of said privilege shall be as shown on prints kept on file with the Department of Business Affairs and Consumer Protection and the Office of the City Clerk.

Said privilege shall be constructed in accordance with plans and specifications approved by the Zoning Department - Signs.

This grant of privilege in the public way shall be subject to the provisions of Section 10-28-015 and all other required provisions of the Municipal Code of Chicago.

The grantee shall pay to the City of Chicago as compensation for the privilege #1114842 herein granted the sum of fifty ($50.00) per annum in advance.


A 25% penalty will be added for payments received after due date.

The permit holder agrees to hold the City of Chicago harmless for any damage, relocation or replacement costs associated with damage, relocation or removal of private property caused by the City performing work in the public way.

Authority herein given and granted for a period of five (5) years from and after 09/13/2014.

Alderman _____

Mary O'Connor 41st Ward

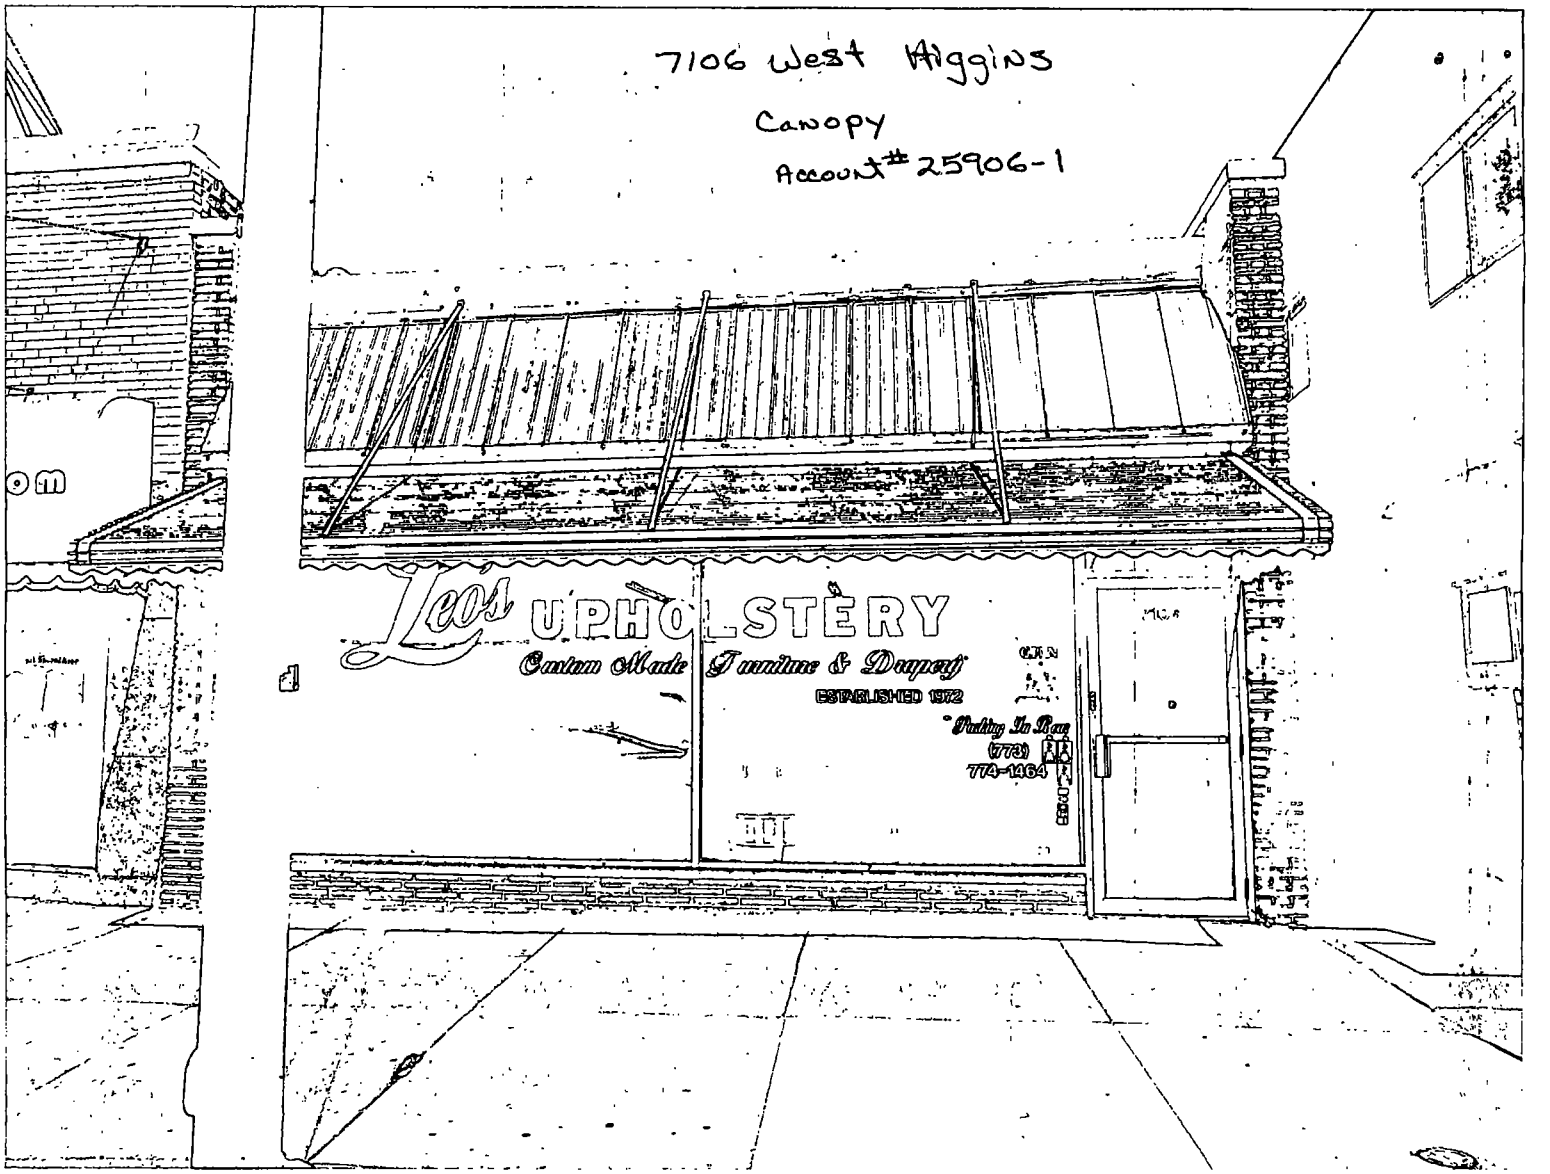
7106 West Higgins
Canopy
Account # 25906-1
Leo's
UPHOLSTERY
Custom Made Furniture & Drapery
ESTABLISHED 1972
Parking In Rear
(773)
774-1464

Department of Business Affairs and Consumer Protection
Small Business Center- Public Way Use Unit
City Hall- 121 N. LaSalle Street Room 800 • Chicago, IL 60602
(312)-74-GOBIZ (312-744-6249) • (312) 744-1944 (TTY)
http //www.cityofchicago.org/bacp

11/05/2014

Alderman **Mary O'Connor**
Ward # **41**
City of Chicago
City Hall, Room **203**
121 North LaSalle Street
Chicago, Illinois 60602

Re: An ordinance to use and maintain a portion of the public right-of-way for **one (1) canopy(ies)** for **LEO'S FURNITURE & UPHOLSTERY,** adjacent to the premises known as **7106 W. Higgins Ave..**

Dear Alderman **Mary O'Connor**:

The applicant referenced above has requested the use of the public right-of-way for a **canopy(ies).** An ordinance has been prepared by the Department of Business Affairs and Consumer Protection – Small Business Center - Public Way Use Unit for presentation to the City Council. Because this request was made for properties located in your ward, as approved by you as per the attached, I respectfully request that you introduce the attached ordinance at the next City Council meeting.

If you have any questions regarding this ordinance, please contact Anthony Bertuca at (312) 744-5506.

Department of Business Affairs and Consumer Protection

City of Chicago

O2014-8997

Office of the City Clerk

Document Tracking Sheet

Meeting Date:	11/5/2014
Sponsor(s):	Reilly (42)
Type:	Ordinance
Title:	Canopy(s) for Barneys New York
Committee(s) Assignment:	Committee on Transportation and Public Way

ORDINANCE
BARNEYS NEW YORK
Acct. No. 334025 - 3
Permit No. 1115547

Be It Ordained by the City Council of the City of Chicago:

SECTION 1. Permission and authority are hereby given and granted to BARNEYS NEW YORK, upon the terms and subject to the conditions of this ordinance to maintain and use, as now constructed, one (1) Canopy(s) projecting over the public right-of-way adjacent to its premises known as 15 E. Oak St..

Said Canopy(s) at N. RUSH ST. measure(s):
One (1) at six point four two (6.42) feet in length, and eleven point three three (11.33) feet in width for a total of seventy-two point seven four (72.74) square feet.

The location of said privilege shall be as shown on prints kept on file with the Department of Business Affairs and Consumer Protection and the Office of the City Clerk.

Said privilege shall be constructed in accordance with plans and specifications approved by the Zoning Department - Signs.

This grant of privilege in the public way shall be subject to the provisions of Section 10-28-015 and all other required provisions of the Municipal Code of Chicago.

The grantee shall pay to the City of Chicago as compensation for the privilege #1115547 herein granted the sum of fifty ($50.00) per annum in advance.

A 25% penalty will be added for payments received after due date.

The permit holder agrees to hold the City of Chicago harmless for any damage, relocation or replacement costs associated with damage, relocation or removal of private property caused by the City performing work in the public way.

Authority herein given and granted for a period of five (5) years from and after 04/22/2014.

Alderman _____

Brendan Reilly 42nd Ward

Canopy Front Panel



Fred's- 9.7"h X 34.5"w

THATCHER OAKS AWNINGS & SIGNS 630-833-5700 voice 630-333-4394 fax 718 Industrial Dr. Elmhurst, IL 60126	CLIENT: Barneys New York			AWNING MATERIAL: SUNBRELLA	FILE NAME: Barneys New York Canopy		
	DRAWING DESCRIPTION: Graphic Approval Layout	DATE: 07/21/09	DRAWN BY: af	COVER COLOR: LOGO RED 4666	NO.	REVISION BY:	DATE:
	CLIENT APPROVAL:			GRAPHIC APPLICATION: SGS HP VINYL			
				GRAPHIC COLOR: WHITE-010			
	ORDER #: 716184	SALESMAN: Harry Patten Sr.	SCALE: Not To Certain Scale	FONT:			

City of Chicago

O2014-8999

Office of the City Clerk

Document Tracking Sheet

Meeting Date:	11/5/2014
Sponsor(s):	Reilly (42)
Type:	Ordinance
Title:	Canopy(s) for Caspian Oriental Rugs
Committee(s) Assignment:	Committee on Transportation and Public Way

ORDINANCE
CASPIAN ORIENTAL RUGS
Acct. No. 28645 - 1
Permit No. 1111788

Be It Ordained by the City Council of the City of Chicago:

SECTION 1. Permission and authority are hereby given and granted to CASPIAN ORIENTAL RUGS, upon the terms and subject to the conditions of this ordinance to maintain and use, as now constructed, one (1) Canopy(s) projecting over the public right-of-way adjacent to its premises known as 700 N. La Salle Dr..

Said Canopy(s) at N. La Salle Drive measure(s):
One (1) at twenty point two (20.2) feet in length, and five (5) feet in width for a total of one hundred one (101) square feet.

The location of said privilege shall be as shown on prints kept on file with the Department of Business Affairs and Consumer Protection and the Office of the City Clerk.

Said privilege shall be constructed in accordance with plans and specifications approved by the Zoning Department - Signs.

This grant of privilege in the public way shall be subject to the provisions of Section 10-28-015 and all other required provisions of the Municipal Code of Chicago.

The grantee shall pay to the City of Chicago as compensation for the privilege #1111788 herein granted the sum of fifty ($50.00) per annum in advance.


A 25% penalty will be added for payments received after due date.


The permit holder agrees to hold the City of Chicago harmless for any damage, relocation or replacement costs associated with damage, relocation or removal of private property caused by the City performing work in the public way.

Authority herein given and granted for a period of five (5) years from and after 09/22/2013.

Alderman _____
Brendan Reilly 42nd Ward

Caspian Oriental Rugs
700 N La Salle St
Chicago IL 60654
Canopy Pictures

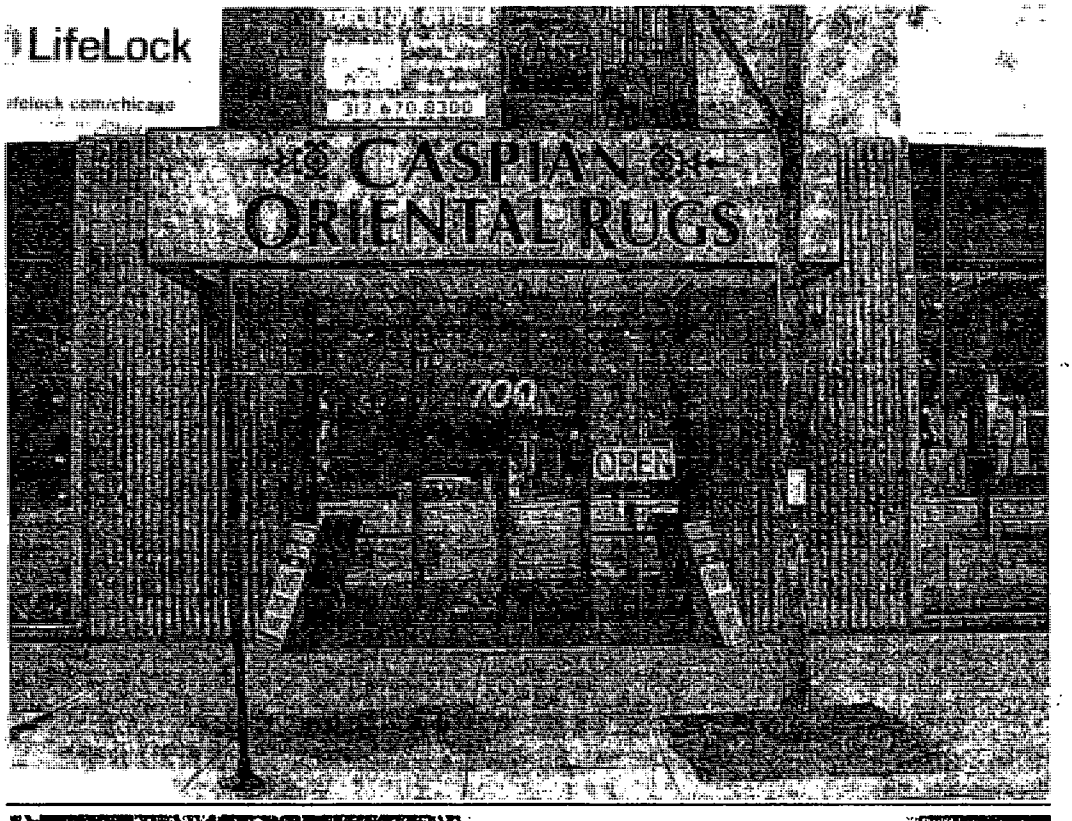

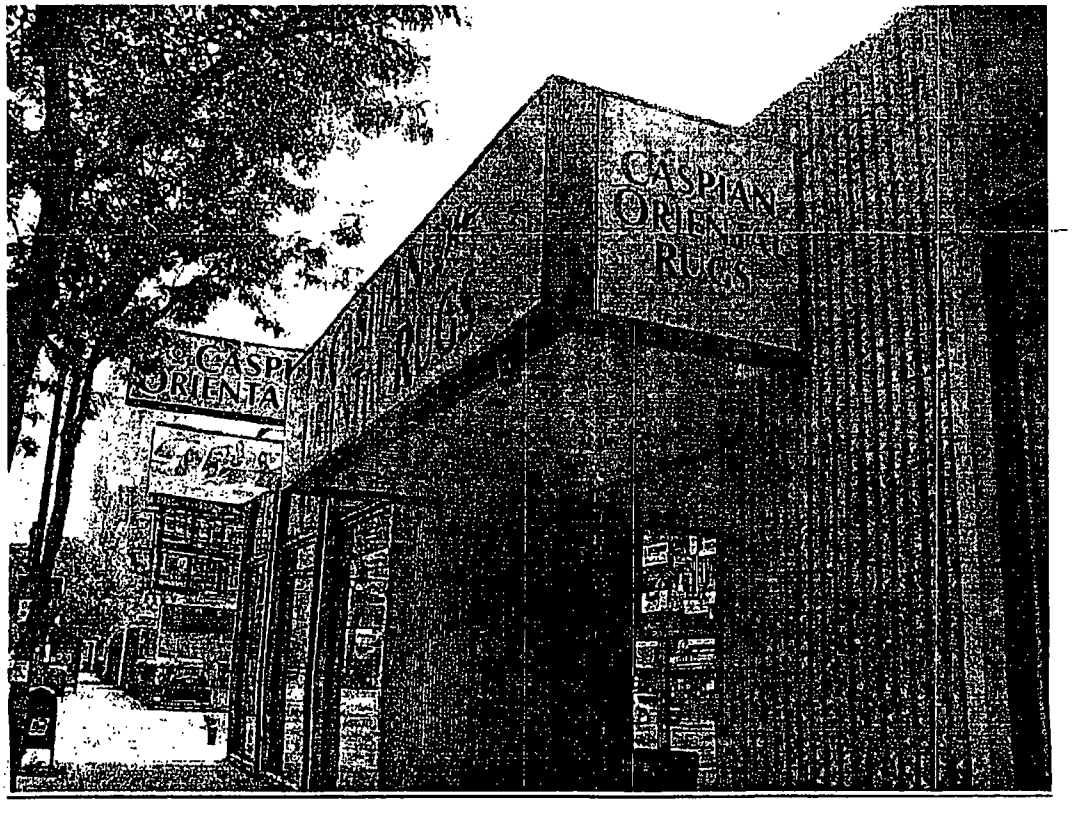

City of Chicago

O2014-9001

Office of the City Clerk

Document Tracking Sheet

Meeting Date:	11/5/2014
Sponsor(s):	Reilly (42)
Type:	Ordinance
Title:	Canopy(s) for Mark Twain Hotel
Committee(s) Assignment:	Committee on Transportation and Public Way

ORDINANCE
MARK TWAIN HOTEL
Acct. No. 35286 - 1
Permit No. 1115675

Be It Ordained by the City Council of the City of Chicago:

SECTION 1. Permission and authority are hereby given and granted to MARK TWAIN HOTEL, upon the terms and subject to the conditions of this ordinance to maintain and use, as now constructed, one (1) Canopy(s) projecting over the public right-of-way adjacent to its premises known as 111 W. Division St..

Said Canopy(s) at W. Division St. measure(s):
One (1) at twenty-four (24) feet in length, and two point four (2.4) feet in width for a total of fifty-seven point six (57.6) square feet.

The location of said privilege shall be as shown on prints kept on file with the Department of Business Affairs and Consumer Protection and the Office of the City Clerk.

Said privilege shall be constructed in accordance with plans and specifications approved by the Zoning Department - Signs.

This grant of privilege in the public way shall be subject to the provisions of Section 10-28-015 and all other required provisions of the Municipal Code of Chicago.

The grantee shall pay to the City of Chicago as compensation for the privilege #1115675 herein granted the sum of fifty ($50.00) per annum in advance.

A 25% penalty will be added for payments received after due date.

The permit holder agrees to hold the City of Chicago harmless for any damage, relocation or replacement costs associated with damage, relocation or removal of private property caused by the City performing work in the public way.

Authority herein given and granted for a period of five (5) years from and after 07/25/2014.

Alderman _____

Brendan Reilly 42nd Ward


cricket
FREE PHONE
3/08/2014

City of Chicago

O2014-9004

Office of the City Clerk

Document Tracking Sheet

Meeting Date:	11/5/2014
Sponsor(s):	Reilly (42)
Type:	Ordinance
Title:	Canopy(s) for Metropolitan Life Insurance Company
Committee(s) Assignment:	Committee on Transportation and Public Way

ORDINANCE
METROPOLITAN LIFE INSURANCE COMPANY
Acct. No. 5506 - 3
Permit No. 1114845

Be It Ordained by the City Council of the City of Chicago:

SECTION 1. Permission and authority are hereby given and granted to METROPOLITAN LIFE INSURANCE COMPANY, upon the terms and subject to the conditions of this ordinance to maintain and use, as now constructed, one (1) Canopy(s) projecting over the public right-of-way adjacent to its premises known as 1 N. Franklin St..

Said Canopy(s) at N. Franklin Street measure(s):
One (1) at thirty-five (35) feet in length, and seven (7) feet in width for a total of two hundred forty-five (245) square feet.

The location of said privilege shall be as shown on prints kept on file with the Department of Business Affairs and Consumer Protection and the Office of the City Clerk.

Said privilege shall be constructed in accordance with plans and specifications approved by the Zoning Department - Signs.

This grant of privilege in the public way shall be subject to the provisions of Section 10-28-015 and all other required provisions of the Municipal Code of Chicago.

The grantee shall pay to the City of Chicago as compensation for the privilege #1114845 herein granted the sum of sixty ($60.00) per annum in advance.


A 25% penalty will be added for payments received after due date.

The permit holder agrees to hold the City of Chicago harmless for any damage, relocation or replacement costs associated with damage, relocation or removal of private property caused by the City performing work in the public way.

Authority herein given and granted for a period of five (5) years from and after Date of Passage.

Alderman _____

Brendan Reilly 42nd Ward

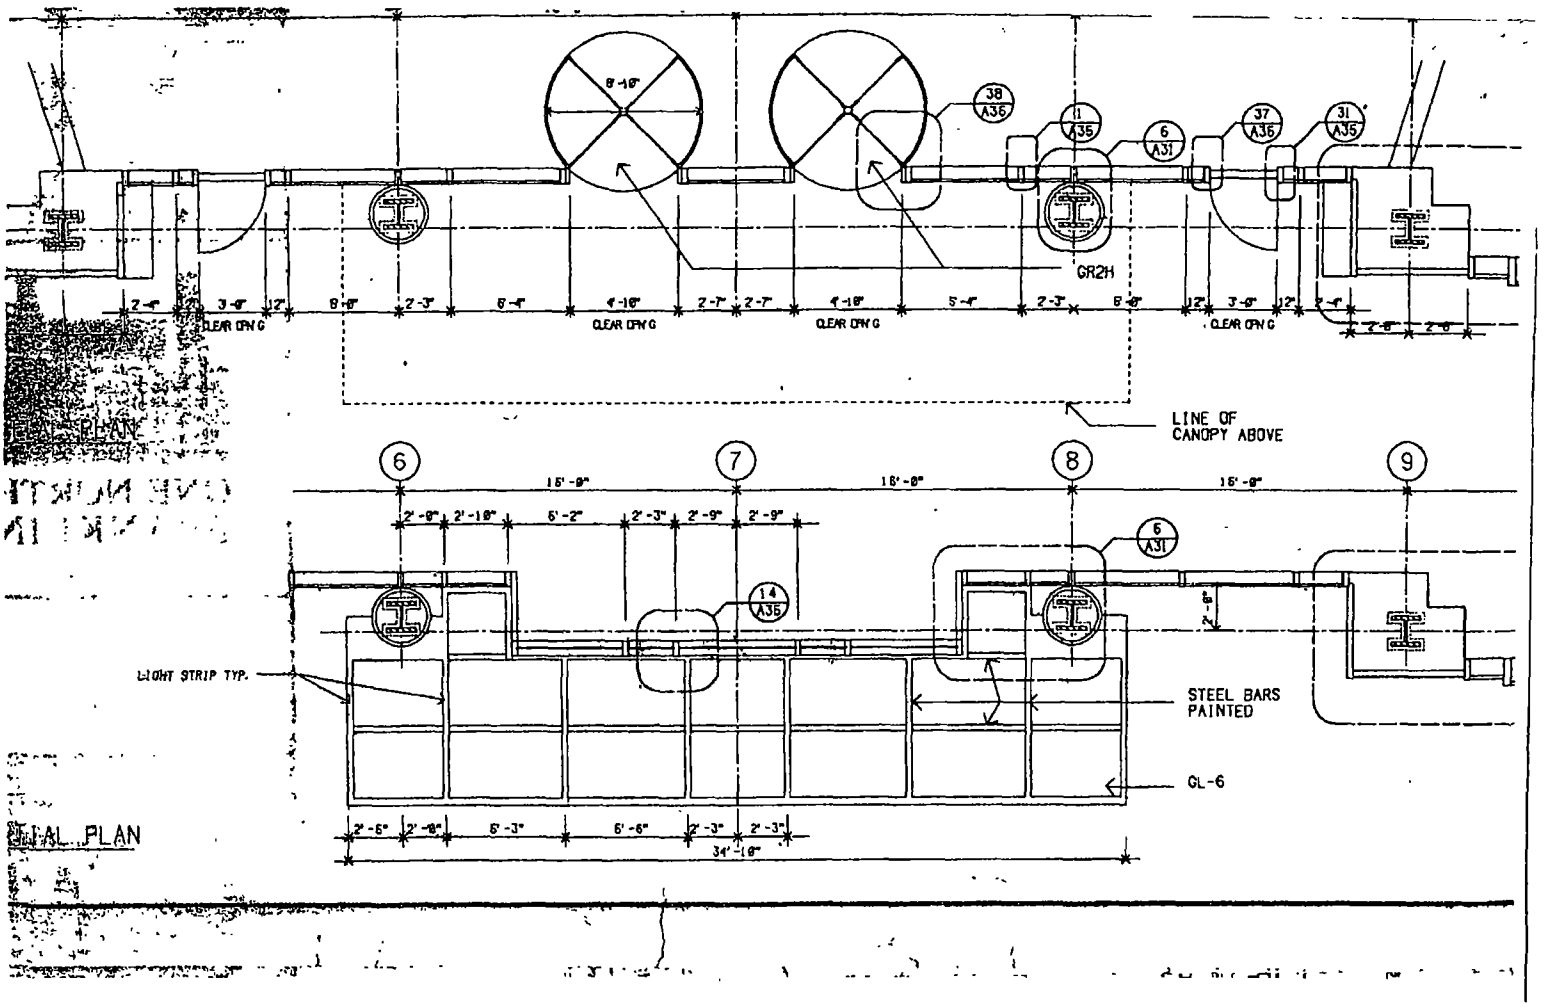
8'-10"
38
A36
1
A35
6
A31
37
A36
31
A35
GR2H
CLEAR OPNG
CLEAR OPNG
CLEAR OPNG
CLEAR OPNG
LINE OF
CANOPY ABOVE
6
7
8
9
15'-9"
15'-9"
15'-9"
2'-8"
2'-10"
5'-2"
2'-3"
2'-9"
2'-9"
6
A31
14
A35
LIGHT STRIP TYP.
STEEL BARS
PAINTED
GL-6
2'-6"
2'-8"
5'-3"
5'-6"
2'-3"
2'-3"
34'-10"

City of Chicago

O2014-9006

Office of the City Clerk

Document Tracking Sheet

Meeting Date:	11/5/2014
Sponsor(s):	Reilly (42)
Type:	Ordinance
Title:	Canopy(s) for Michigan Plaza LLC
Committee(s) Assignment:	Committee on Transportation and Public Way

ORDINANCE
MICHIGAN PLAZA, LLC
Acct. No. 336999 - 1
Permit No. 1115561

Be It Ordained by the City Council of the City of Chicago:

SECTION 1. Permission and authority are hereby given and granted to MICHIGAN PLAZA, LLC, upon the terms and subject to the conditions of this ordinance to maintain and use, as now constructed, one (1) Canopy(s) projecting over the public right-of-way adjacent to its premises known as 205 N. Michigan Ave..

Said Canopy(s) at N. Michigan measure(s):
One (1) at twenty-six (26) feet in length, and fifteen (15) feet in width for a total of three hundred ninety (390) square feet.

The location of said privilege shall be as shown on prints kept on file with the Department of Business Affairs and Consumer Protection and the Office of the City Clerk.

Said privilege shall be constructed in accordance with plans and specifications approved by the Zoning Department - Signs.

This grant of privilege in the public way shall be subject to the provisions of Section 10-28-015 and all other required provisions of the Municipal Code of Chicago.

The grantee shall pay to the City of Chicago as compensation for the privilege #1115561 herein granted the sum of fifty-one ($51.00) per annum in advance.

A 25% penalty will be added for payments received after due date.

The permit holder agrees to hold the City of Chicago harmless for any damage, relocation or replacement costs associated with damage, relocation or removal of private property caused by the City performing work in the public way.

Authority herein given and granted for a period of five (5) years from and after 11/19/2013.

Alderman _____

Brendan Reilly 42nd Ward

Michigan Avenue
E. Lake St.
Planter
Sidewalk
205 N. Michigan
Avenue Building
Canopy
26' x 5'

City of Chicago

O2014-9082

Office of the City Clerk

Document Tracking Sheet

Meeting Date:	11/5/2014
Sponsor(s):	Reilly (42)
Type:	Ordinance
Title:	Canopy(s) for Northwestern Memorial Hospital
Committee(s) Assignment:	Committee on Transportation and Public Way

ORDINANCE
NORTHWESTERN MEMORIAL HOSPITAL
Acct. No. 85392 - 6
Permit No. 1115642

Be It Ordained by the City Council of the City of Chicago:

SECTION 1. Permission and authority are hereby given and granted to NORTHWESTERN MEMORIAL HOSPITAL, upon the terms and subject to the conditions of this ordinance to maintain and use, as now constructed, four (4) Canopy(s) projecting over the public right-of-way adjacent to its premises known as 221 E. Huron St..

Said Canopy(s) at E Huron St measure(s):
One (1) at thirty-two (32) feet in length, and twenty (20) feet in width for a total of six hundred forty (640) square feet.

Said Canopy(s) at E Huron measure(s):
Two (2) at twenty-four (24) feet in length, and sixteen (16) feet in width for a total of seven hundred sixty-eight (768) square feet.

Said Canopy(s) at E Huron measure(s):
One (1) at twenty-three (23) feet in length, and sixteen (16) feet in width for a total of three hundred sixty-eight (368) square feet.

The location of said privilege shall be as shown on prints kept on file with the Department of Business Affairs and Consumer Protection and the Office of the City Clerk.

Said privilege shall be constructed in accordance with plans and specifications approved by the Zoning Department - Signs.

This grant of privilege in the public way shall be subject to the provisions of Section 10-28-015 and all other required provisions of the Municipal Code of Chicago.

The grantee shall pay to the City of Chicago as compensation for the privilege #1115642 herein granted the sum of one hundred seventy-five ($175.00) per annum in advance.


A 25% penalty will be added for payments received after due date.

The permit holder agrees to hold the City of Chicago harmless for any damage, relocation or replacement costs associated with damage, relocation or removal of private property caused by the City performing work in the public way.

Authority herein given and granted for a period of five (5) years from and after 11/18/2014.

Alderman _____

Brendan Reilly 42nd Ward

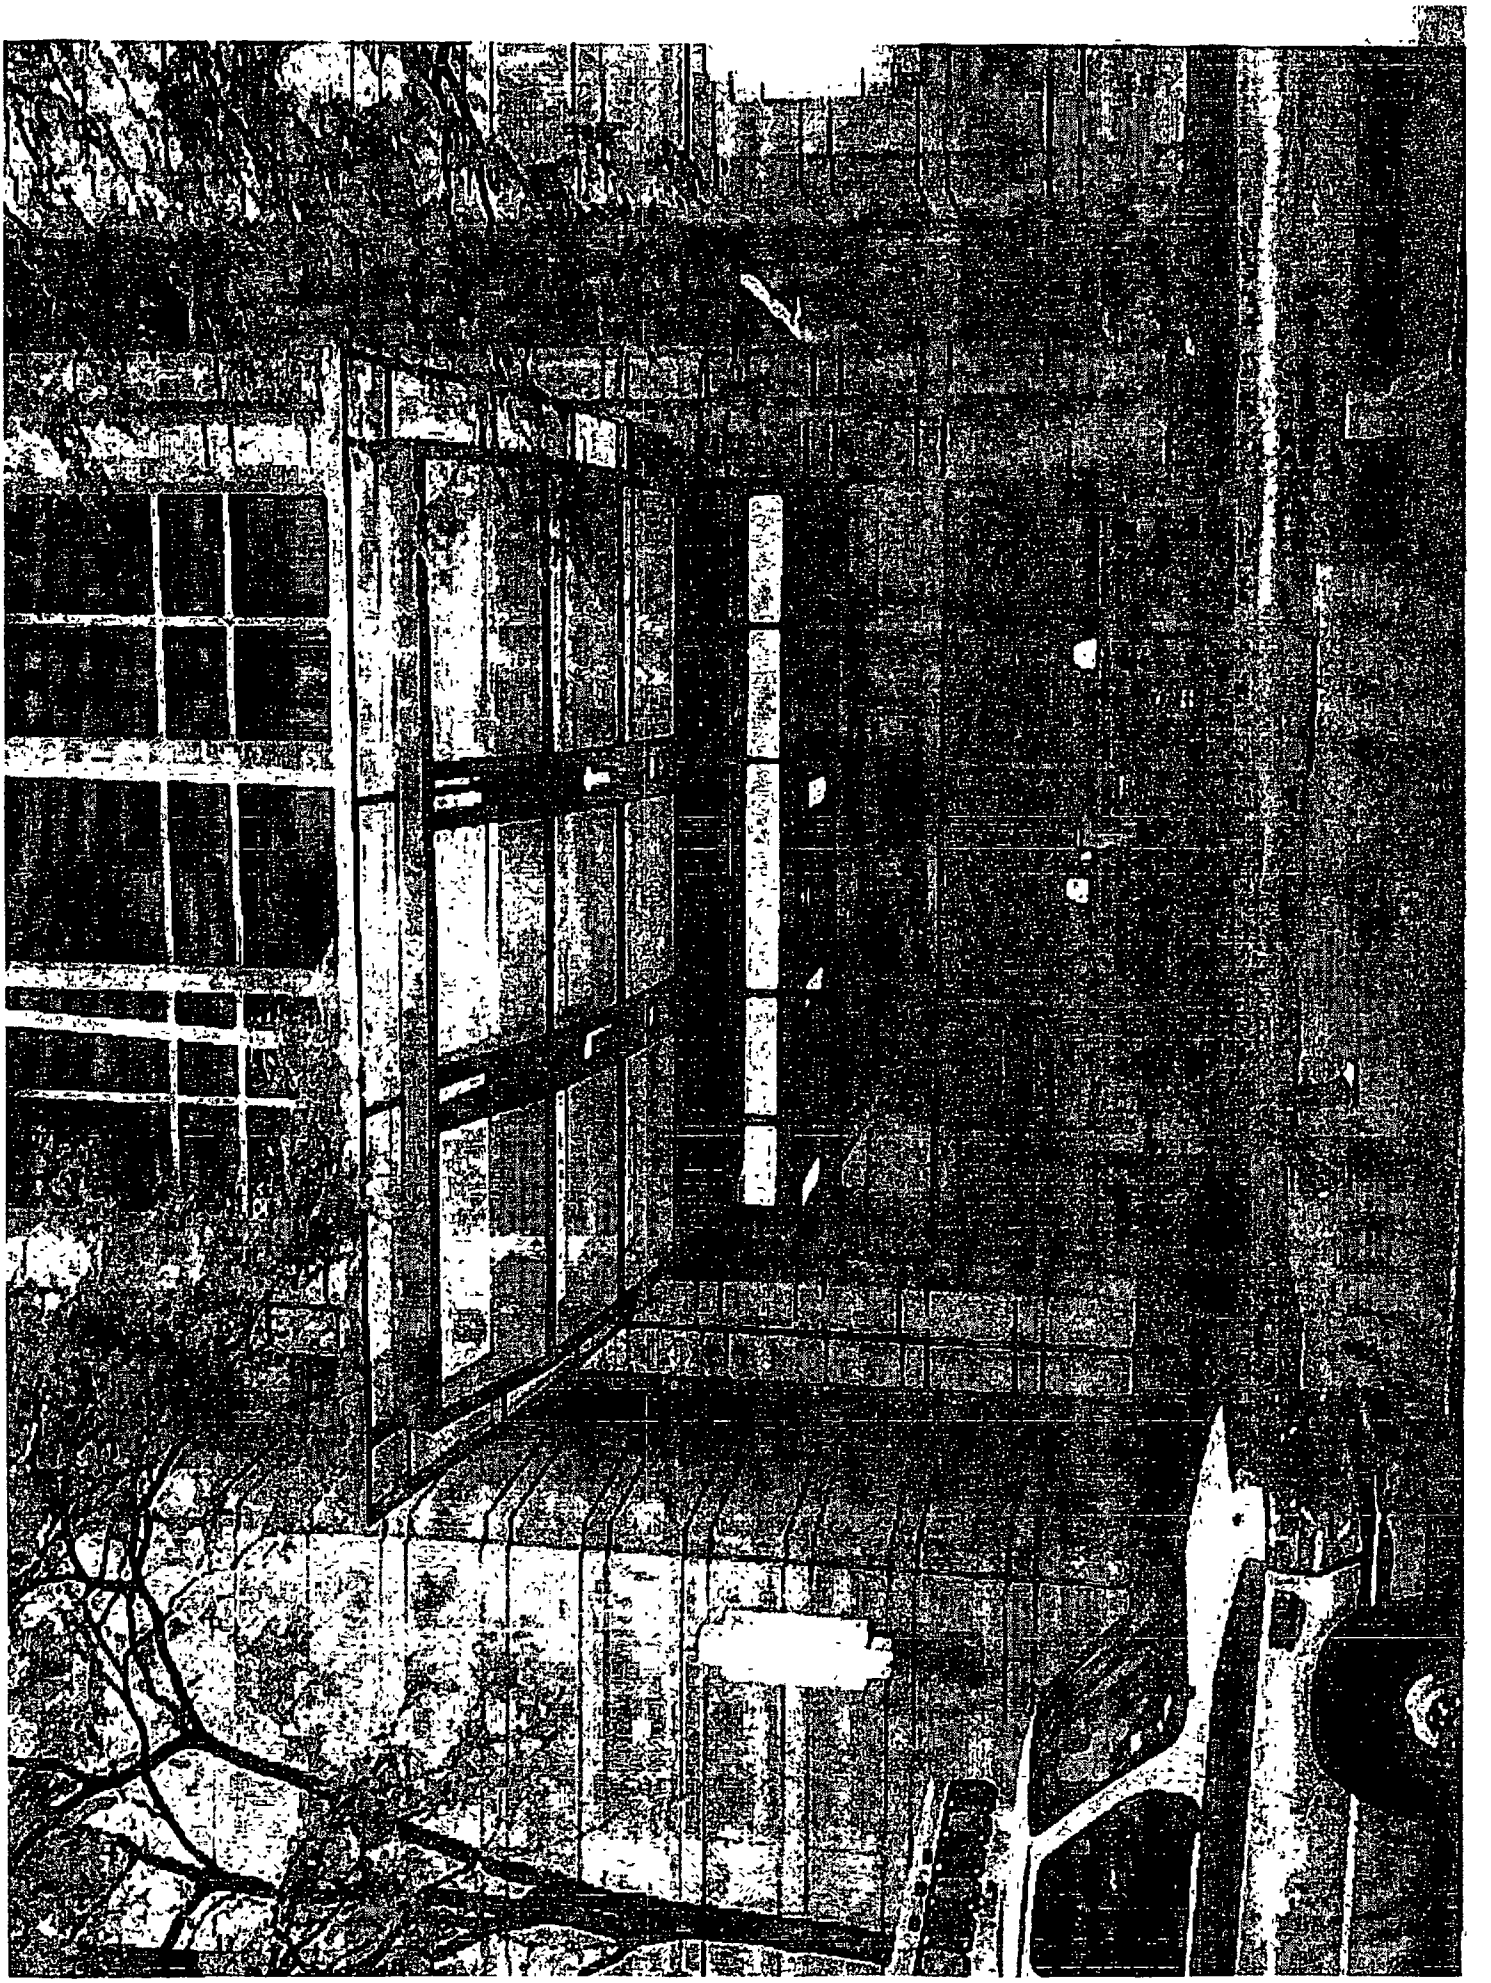

City of Chicago

O2014-9086

Office of the City Clerk

Document Tracking Sheet

Meeting Date:	11/5/2014
Sponsor(s):	Reilly (42)
Type:	Ordinance
Title:	Canopy(s) for Talbott Hotel, The
Committee(s) Assignment:	Committee on Transportation and Public Way

ORDINANCE
THE TALBOTT HOTEL
Acct. No. 285789 - 1
Permit No. 1115639

Be It Ordained by the City Council of the City of Chicago:

SECTION 1. Permission and authority are hereby given and granted to THE TALBOTT HOTEL, upon the terms and subject to the conditions of this ordinance to maintain and use, as now constructed, one (1) Canopy(s) projecting over the public right-of-way adjacent to its premises known as 10 E. Delaware Pl..

Said Canopy(s) at E Delaware Pl measure(s):
One (1) at twelve point five (12.5) feet in length, and twenty-three (23) feet in width for a total of two hundred eighty-seven point five (287.5) square feet.

The location of said privilege shall be as shown on prints kept on file with the Department of Business Affairs and Consumer Protection and the Office of the City Clerk.

Said privilege shall be constructed in accordance with plans and specifications approved by the Zoning Department - Signs.

This grant of privilege in the public way shall be subject to the provisions of Section 10-28-015 and all other required provisions of the Municipal Code of Chicago.

The grantee shall pay to the City of Chicago as compensation for the privilege #1115639 herein granted the sum of fifty ($50.00) per annum in advance.


A 25% penalty will be added for payments received after due date.

The permit holder agrees to hold the City of Chicago harmless for any damage, relocation or replacement costs associated with damage, relocation or removal of private property caused by the City performing work in the public way.

Authority herein given and granted for a period of five (5) years from and after 11/18/2014.

Alderman _____

Brendan Reilly 42nd Ward

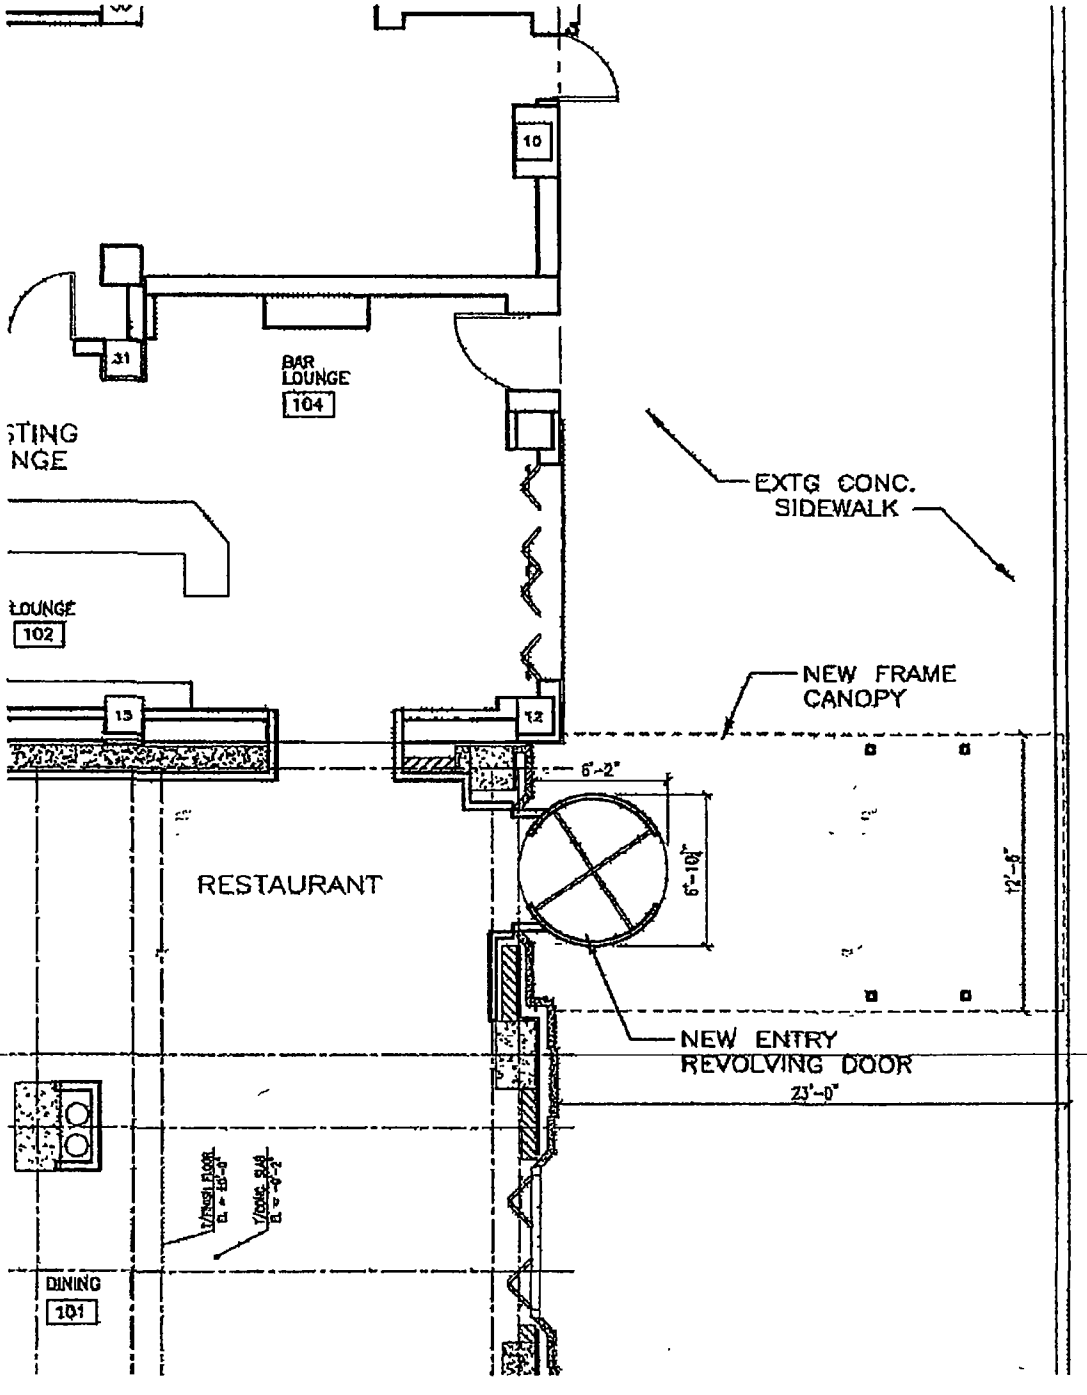
10
31
BAR
LOUNGE
104
EXTG CONC.
SIDEWALK
LOUNGE
102
NEW FRAME
CANOPY
13
12
6'-2"
RESTAURANT
6'-10"
12'-6"
NEW ENTRY
REVOLVING DOOR
23'-0"
DINING
101

City of Chicago

O2014-9090

Office of the City Clerk

Document Tracking Sheet

Meeting Date:	11/5/2014
Sponsor(s):	Reilly (42)
Type:	Ordinance
Title:	Canopy(s) for Walgreens No. 07054
Committee(s) Assignment:	Committee on Transportation and Public Way

ORDINANCE
WALGREENS # 07054
Acct. No. 147 - 74
Permit No. 1115714

Be It Ordained by the City Council of the City of Chicago:

SECTION 1. Permission and authority are hereby given and granted to WALGREENS # 07054, upon the terms and subject to the conditions of this ordinance to maintain and use, as now constructed, five (5) Canopy(s) projecting over the public right-of-way adjacent to its premises known as 15 W. Washington St..

Said Canopy(s) at W. Washington measure(s):
Five (5) at fifteen (15) feet in length, and five point five eight (5.58) feet in width for a total of four hundred eighteen point five (418.5) square feet.

The location of said privilege shall be as shown on prints kept on file with the Department of Business Affairs and Consumer Protection and the Office of the City Clerk.

Said privilege shall be constructed in accordance with plans and specifications approved by the Zoning Department - Signs.

This grant of privilege in the public way shall be subject to the provisions of Section 10-28-015 and all other required provisions of the Municipal Code of Chicago.

The grantee shall pay to the City of Chicago as compensation for the privilege #1115714 herein granted the sum of one hundred seventy-five ($175.00) per annum in advance.


A 25% penalty will be added for payments received after due date.

The permit holder agrees to hold the City of Chicago harmless for any damage, relocation or replacement costs associated with damage, relocation or removal of private property caused by the City performing work in the public way.

Authority herein given and granted for a period of five (5) years from and after 04/22/2014.

Alderman _____

Brendan Reilly 42nd Ward

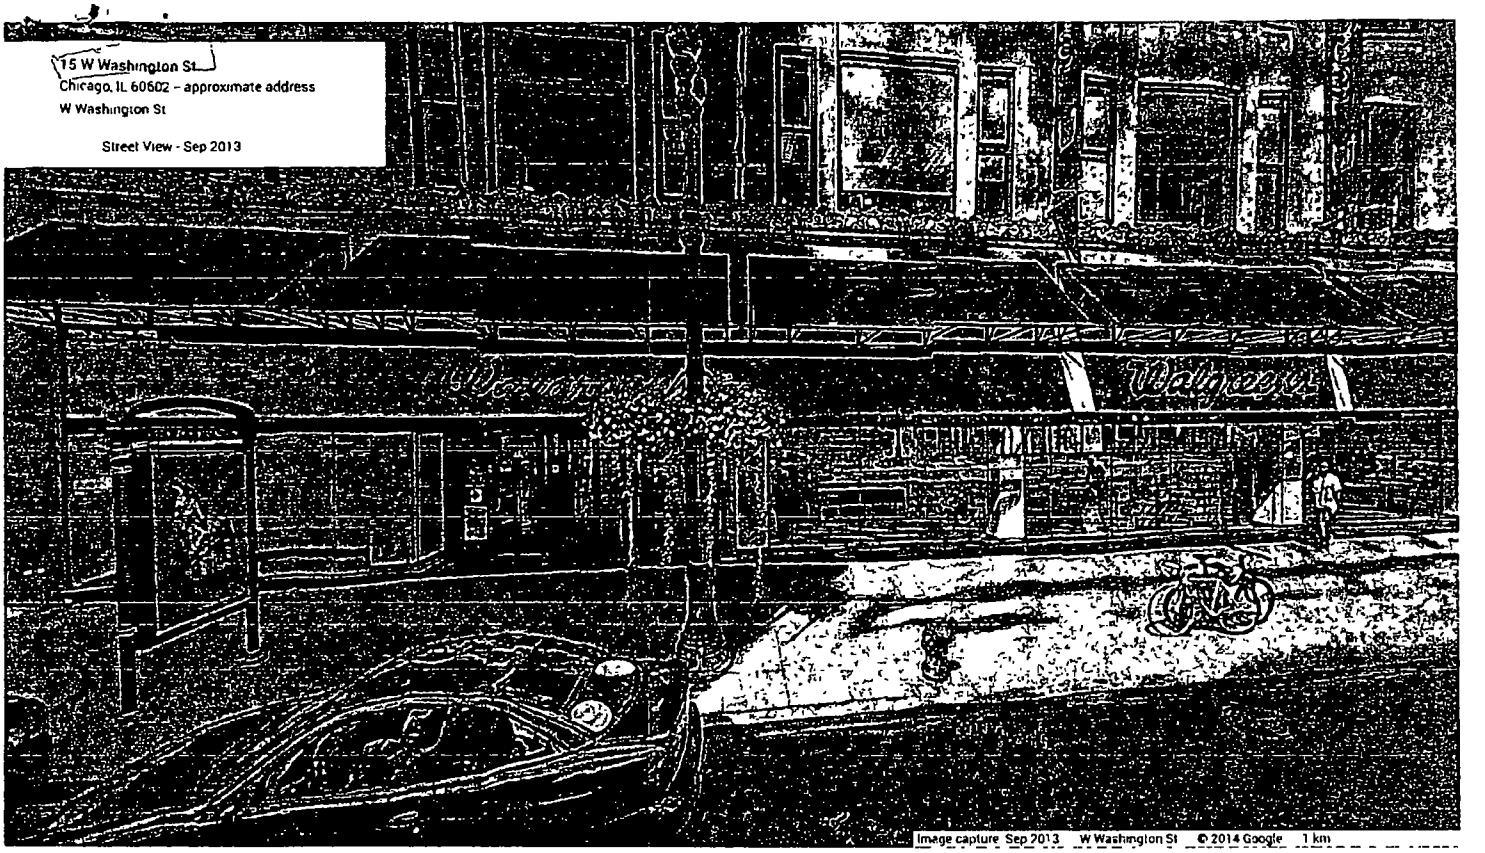
15 W Washington St
Chicago, IL 60602 – approximate address
W Washington St
Street View - Sep 2013
Image capture Sep 2013 W Washington St © 2014 Google 1 km

City of Chicago

O2014-9093

Office of the City Clerk

Document Tracking Sheet

Meeting Date:	11/5/2014
Sponsor(s):	Reilly (42)
Type:	Ordinance
Title:	Canopy(s) for Walgreens No. 07630
Committee(s) Assignment:	Committee on Transportation and Public Way

ORDINANCE
Walgreens # 07630
Acct. No. 147 - 82
Permit No. 1115716

Be It Ordained by the City Council of the City of Chicago:

SECTION 1. Permission and authority are hereby given and granted to Walgreens # 07630, upon the terms and subject to the conditions of this ordinance to maintain and use, as now constructed, two (2) Canopy(s) projecting over the public right-of-way adjacent to its premises known as 933 N. State St..

Said Canopy(s) at N. State measure(s):
One (1) at sixteen (16) feet in length, and four (4) feet in width for a total of sixty-four (64) square feet.

Said Canopy(s) at E. Walton measure(s):
One (1) at sixteen (16) feet in length, and four (4) feet in width for a total of sixty-four (64) square feet.

The location of said privilege shall be as shown on prints kept on file with the Department of Business Affairs and Consumer Protection and the Office of the City Clerk.

Said privilege shall be constructed in accordance with plans and specifications approved by the Zoning Department - Signs.

This grant of privilege in the public way shall be subject to the provisions of Section 10-28-015 and all other required provisions of the Municipal Code of Chicago.

The grantee shall pay to the City of Chicago as compensation for the privilege #1115716 herein granted the sum of one hundred ($100.00) per annum in advance.


A 25% penalty will be added for payments received after due date.

The permit holder agrees to hold the City of Chicago harmless for any damage, relocation or replacement costs associated with damage, relocation or removal of private property caused by the City performing work in the public way.

Authority herein given and granted for a period of five (5) years from and after 04/22/2014.

Alderman _____

Brendan Reilly 42nd Ward

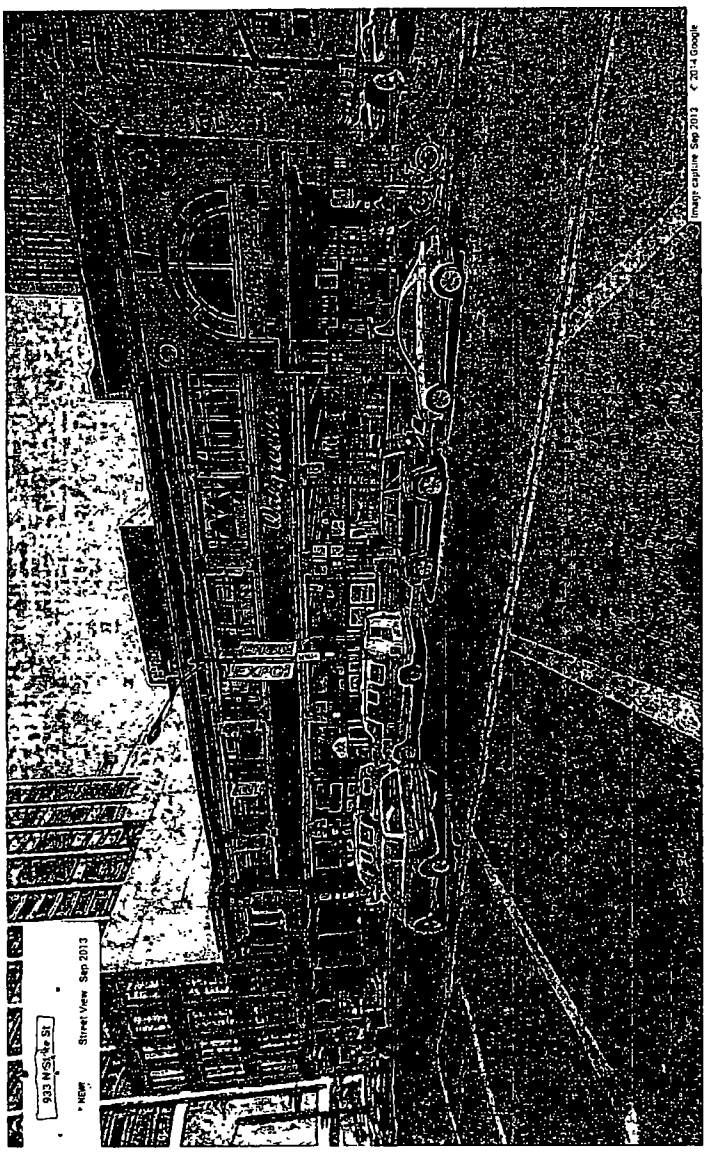
933 NW 4th St
Street View Sep 2013
Image capture: Sep 2013 © 2014 Google

City of Chicago

O2014-9095

Office of the City Clerk

Document Tracking Sheet

Meeting Date:	11/5/2014
Sponsor(s):	Reilly (42)
Type:	Ordinance
Title:	Canopy(s) for Walgreens No. 09001
Committee(s) Assignment:	Committee on Transportation and Public Way

ORDINANCE
WALGREENS # 09001
Acct. No. 147 - 87
Permit No. 1115719

Be It Ordained by the City Council of the City of Chicago:

SECTION 1. Permission and authority are hereby given and granted to WALGREENS # 09001, upon the terms and subject to the conditions of this ordinance to maintain and use, as now constructed, nine (9) Canopy(s) projecting over the public right-of-way adjacent to its premises known as 191 N. Clark St..

Said Canopy(s) at N. Clark measure(s):
Three (3) at thirteen point five (13.5) feet in length, and three (3) feet in width for a total of one hundred twenty-one point five (121.5) square feet.

Said Canopy(s) at W. Lake measure(s):
Six (6) at thirteen point five (13.5) feet in length, and three (3) feet in width for a total of two hundred forty-three (243) square feet.

The location of said privilege shall be as shown on prints kept on file with the Department of Business Affairs and Consumer Protection and the Office of the City Clerk.

Said privilege shall be constructed in accordance with plans and specifications approved by the Zoning Department - Signs.

This grant of privilege in the public way shall be subject to the provisions of Section 10-28-015 and all other required provisions of the Municipal Code of Chicago.

The grantee shall pay to the City of Chicago as compensation for the privilege #1115719 herein granted the sum of one hundred seventy-five ($175.00) per annum in advance.


A 25% penalty will be added for payments received after due date.

The permit holder agrees to hold the City of Chicago harmless for any damage, relocation or replacement costs associated with damage, relocation or removal of private property caused by the City performing work in the public way.

Authority herein given and granted for a period of five (5) years from and after 04/22/2014.

Alderman _____

Brendan Reilly 42nd Ward

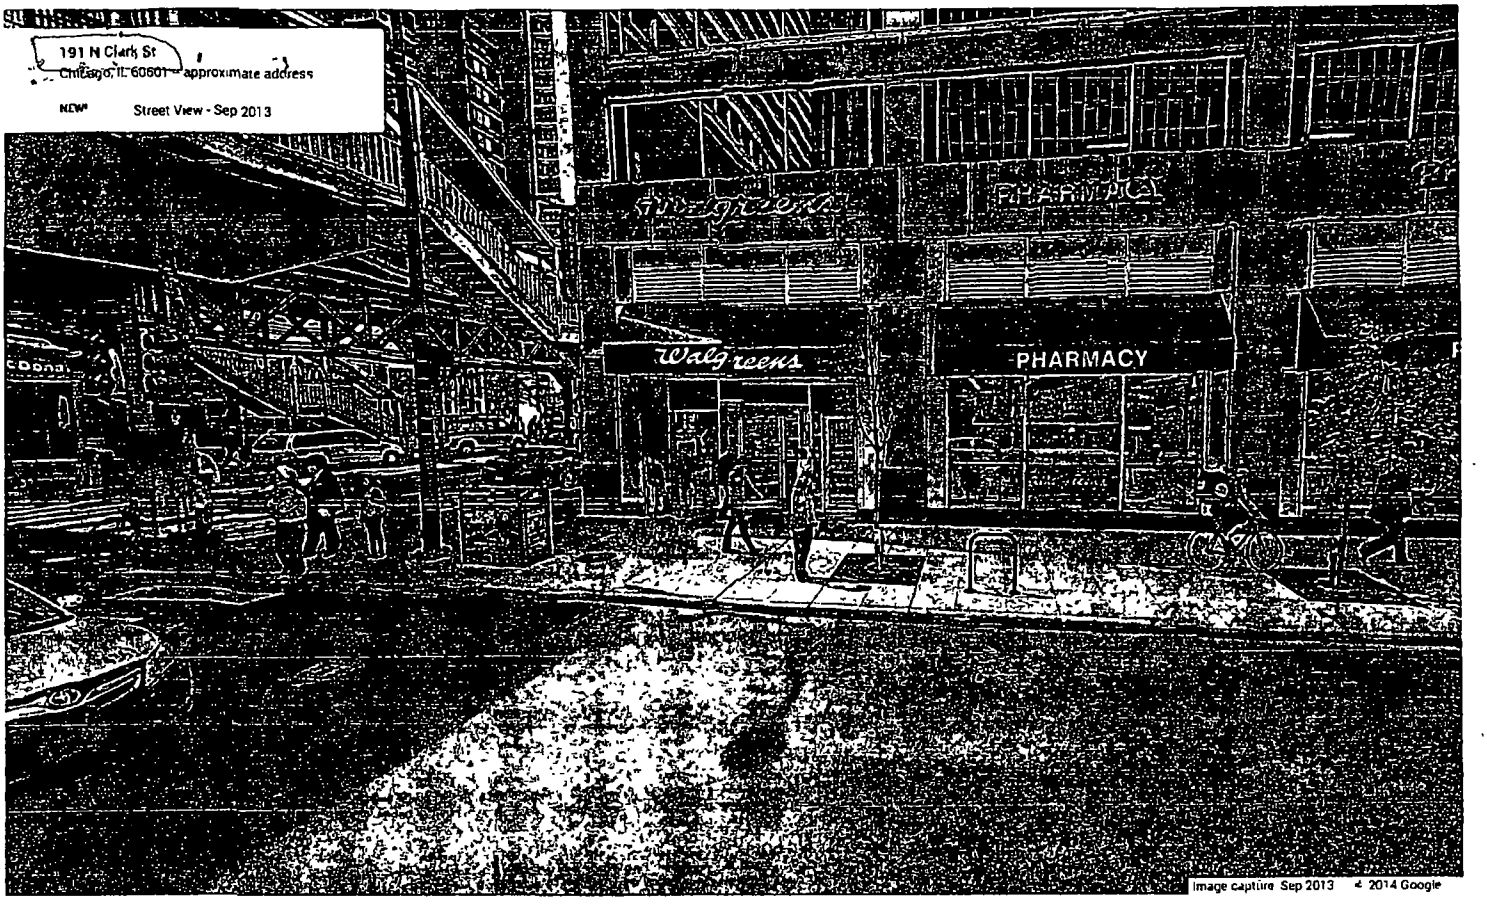
191 N Clark St
Chicago, IL 60601 - approximate address
NEW
Street View - Sep 2013
Walgreens
PHARMACY
Image capture: Sep 2013 © 2014 Google

City of Chicago

O2014-9097

Office of the City Clerk

Document Tracking Sheet

Meeting Date:	11/5/2014
Sponsor(s):	Reilly (42)
Type:	Ordinance
Title:	Canopy(s) for Whitney Condo Assn., The
Committee(s) Assignment:	Committee on Transportation and Public Way

ORDINANCE
The Whitney Condominium Association
Acct. No. 88153 - 1
Permit No. 1115542

Be It Ordained by the City Council of the City of Chicago:

SECTION 1. Permission and authority are hereby given and granted to The Whitney Condominium Association, upon the terms and subject to the conditions of this ordinance to maintain and use, as now constructed, one (1) Canopy(s) projecting over the public right-of-way adjacent to its premises known as 1301 N. Dearborn St..

Said Canopy(s) at N. Dearborn Street measure(s):
One (1) at ten (10) feet in length, and fourteen (14) feet in width for a total of one hundred forty (140) square feet.

The location of said privilege shall be as shown on prints kept on file with the Department of Business Affairs and Consumer Protection and the Office of the City Clerk.

Said privilege shall be constructed in accordance with plans and specifications approved by the Zoning Department - Signs.

This grant of privilege in the public way shall be subject to the provisions of Section 10-28-015 and all other required provisions of the Municipal Code of Chicago.

The grantee shall pay to the City of Chicago as compensation for the privilege #1115542 herein granted the sum of fifty ($50.00) per annum in advance.


A 25% penalty will be added for payments received after due date.

The permit holder agrees to hold the City of Chicago harmless for any damage, relocation or replacement costs associated with damage, relocation or removal of private property caused by the City performing work in the public way.

Authority herein given and granted for a period of five (5) years from and after 07/30/2014.

Alderman _____

Brendan Reilly 42nd Ward

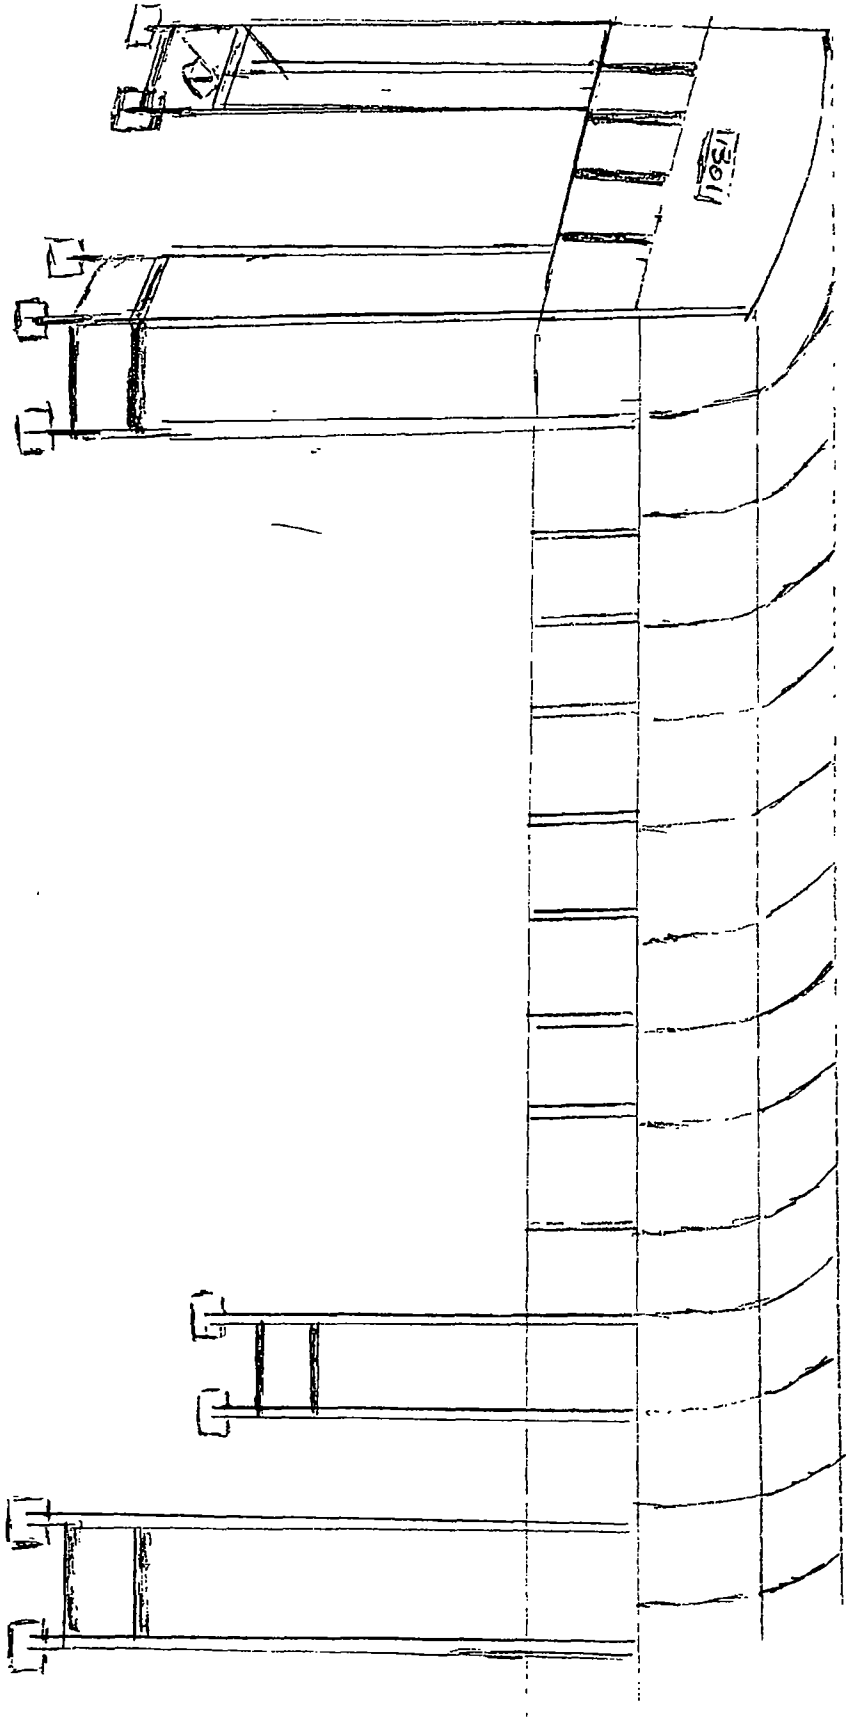

Whitney Condominium Association
1301 N. Dearborn
Chicago, Ill

City of Chicago

O2014-9099

Office of the City Clerk

Document Tracking Sheet

Meeting Date:	11/5/2014
Sponsor(s):	Reilly (42)
Type:	Ordinance
Title:	Canopy(s) for 860 Lake Shore Drive Trust
Committee(s) Assignment:	Committee on Transportation and Public Way

ORDINANCE
860 LAKE SHORE DRIVE TRUST
Acct. No. 88163 - 1
Permit No. 1115597

Be It Ordained by the City Council of the City of Chicago:

SECTION 1. Permission and authority are hereby given and granted to 860 LAKE SHORE DRIVE TRUST, upon the terms and subject to the conditions of this ordinance to maintain and use, as now constructed, one (1) Canopy(s) projecting over the public right-of-way adjacent to its premises known as 272 E. Chestnut St..

Said Canopy(s) at E. Chestnut St. measure(s):
One (1) at twenty-one (21) feet in length, and eighteen (18) feet in width for a total of three hundred seventy-eight (378) square feet.

The location of said privilege shall be as shown on prints kept on file with the Department of Business Affairs and Consumer Protection and the Office of the City Clerk.

Said privilege shall be constructed in accordance with plans and specifications approved by the Zoning Department - Signs.

This grant of privilege in the public way shall be subject to the provisions of Section 10-28-015 and all other required provisions of the Municipal Code of Chicago.

The grantee shall pay to the City of Chicago as compensation for the privilege #1115597 herein granted the sum of fifty ($50.00) per annum in advance.


A 25% penalty will be added for payments received after due date.

The permit holder agrees to hold the City of Chicago harmless for any damage, relocation or replacement costs associated with damage, relocation or removal of private property caused by the City performing work in the public way.

Authority herein given and granted for a period of five (5) years from and after 09/12/2014.

Alderman _____

Brendan Reilly 42nd Ward

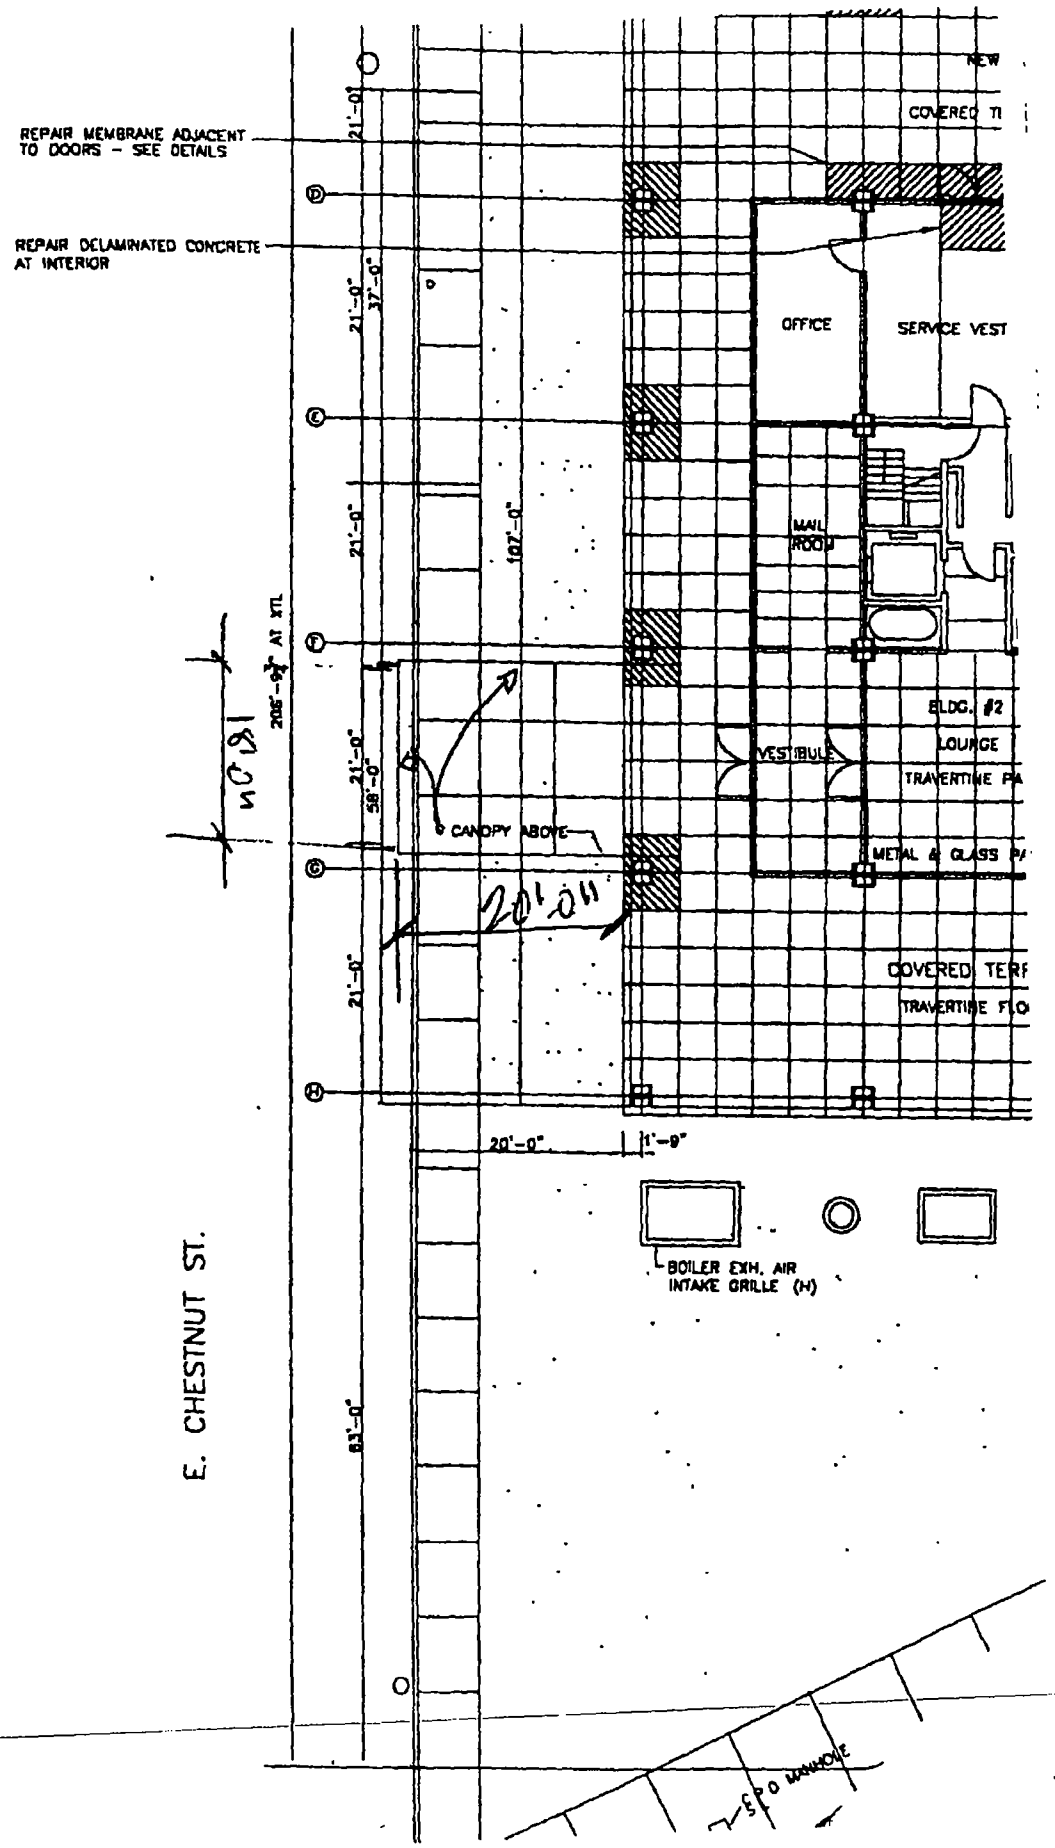

CANOPY - 800 LAKE SHORE DRIVE EAST
@ 272 E. CHESTNUT ST.

City of Chicago

O2014-9102

Office of the City Clerk

Document Tracking Sheet

Meeting Date:	11/5/2014
Sponsor(s):	Pawar (47)
Type:	Ordinance
Title:	Canopy(s) for Celtic Crown
Committee(s) Assignment:	Committee on Transportation and Public Way

ORDINANCE
CELTIC CROWN
Acct. No. 73 - 1
Permit No. 1115413

Be It Ordained by the City Council of the City of Chicago:

SECTION 1. Permission and authority are hereby given and granted to CELTIC CROWN, upon the terms and subject to the conditions of this ordinance to maintain and use, as now constructed, one (1) Canopy(s) projecting over the public right-of-way adjacent to its premises known as 4301 N. Western Ave..

Said Canopy(s) at N.WESTERN (corner wraparound) measure(s):
One (1) at forty-nine (49) feet in length, and one point eight (1.8) foot in width for a total of eighty-eight point two (88.2) square feet.

The location of said privilege shall be as shown on prints kept on file with the Department of Business Affairs and Consumer Protection and the Office of the City Clerk.

Said privilege shall be constructed in accordance with plans and specifications approved by the Zoning Department - Signs.

This grant of privilege in the public way shall be subject to the provisions of Section 10-28-015 and all other required provisions of the Municipal Code of Chicago.

The grantee shall pay to the City of Chicago as compensation for the privilege #1115413 herein granted the sum of seventy-four ($74.00) per annum in advance.

A 25% penalty will be added for payments received after due date.

The permit holder agrees to hold the City of Chicago harmless for any damage, relocation or replacement costs associated with damage, relocation or removal of private property caused by the City performing work in the public way.

Authority herein given and granted for a period of five (5) years from and after 10/04/2014.

Alderman _____

Ameya Pawar 47th Ward


APPLICATION TO USE THE PUBLIC RIGHT OF WAY

EXAMPLE OF CANOPY/AWNING DRAWING

CANOPY DRAWINGS

PROPERTY LOCATION 4301 N Western Ave. Chicago IL 60618

ORGANIZATION'S NAME CELTIC CROWN PUBLIC HOUSE

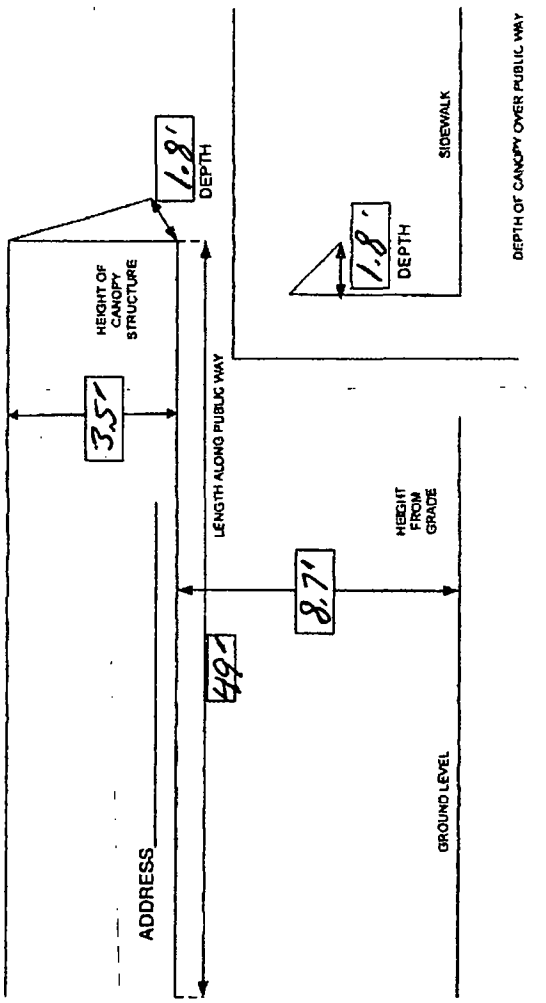

Department of Business Affairs and Consumer Protection
Small Business Center - Public Way Use Unit
City Hall - 121 N. LaSalle Street, Room 800 • Chicago, IL 60602
(312)-74-GOBIZ (312-744-6249) • (312) 744-1944 (TTY)
http://www.cityofchicago.org/bacp

11/05/2014

Alderman **Ameya Pawar**
Ward # **47**
City of Chicago
City Hall, Room **300**
121 North LaSalle Street
Chicago, Illinois 60602

Re: An ordinance to use and maintain a portion of the public right-of-way for **one (1) canopy(ies)** for **CELTIC CROWN**, adjacent to the premises known as **4301 N. Western Ave.**.

Dear Alderman **Ameya Pawar**:

The applicant referenced above has requested the use of the public right-of-way for a **canopy(ies)**. An ordinance has been prepared by the Department of Business Affairs and Consumer Protection – Small Business Center - Public Way Use Unit for presentation to the City Council. Because this request was made for properties located in your ward, as approved by you as per the attached, I respectfully request that you introduce the attached ordinance at the next City Council meeting.

If you have any questions regarding this ordinance, please contact Anthony Bertuca at (312) 744-5506.

Department of Business Affairs and Consumer Protection

City of Chicago

O2014-9107

Office of the City Clerk

Document Tracking Sheet

Meeting Date:	11/5/2014
Sponsor(s):	Moore (49)
Type:	Ordinance
Title:	Canopy(s) for A&T Pancake House
Committee(s) Assignment:	Committee on Transportation and Public Way

ORDINANCE
A&T PANCAKE HOUSE
Acct. No. 385873 - 1
Permit No. 1115692

Be It Ordained by the City Council of the City of Chicago:

SECTION 1. Permission and authority are hereby given and granted to A&T PANCAKE HOUSE, upon the terms and subject to the conditions of this ordinance to maintain and use, as now constructed, one (1) Canopy(s) projecting over the public right-of-way adjacent to its premises known as 7036 N. Clark St..

Said Canopy(s) at N. Clark Strret & W. Greenleaf Avenue measure(s):
One (1) at seventy-three (73) feet in length, and three (3) feet in width for a total of two hundred nineteen (219) square feet.

The location of said privilege shall be as shown on prints kept on file with the Department of Business Affairs and Consumer Protection and the Office of the City Clerk.

Said privilege shall be constructed in accordance with plans and specifications approved by the Zoning Department - Signs.

This grant of privilege in the public way shall be subject to the provisions of Section 10-28-015 and all other required provisions of the Municipal Code of Chicago.

The grantee shall pay to the City of Chicago as compensation for the privilege #1115692 herein granted the sum of ninety-eight ($98.00) per annum in advance.

A 25% penalty will be added for payments received after due date.


The permit holder agrees to hold the City of Chicago harmless for any damage, relocation or replacement costs associated with damage, relocation or removal of private property caused by the City performing work in the public way.

Authority herein given and granted for a period of five (5) years from and after Date of Passage.

Alderman _____

Joe Moore 49th Ward

A & T Pancake house

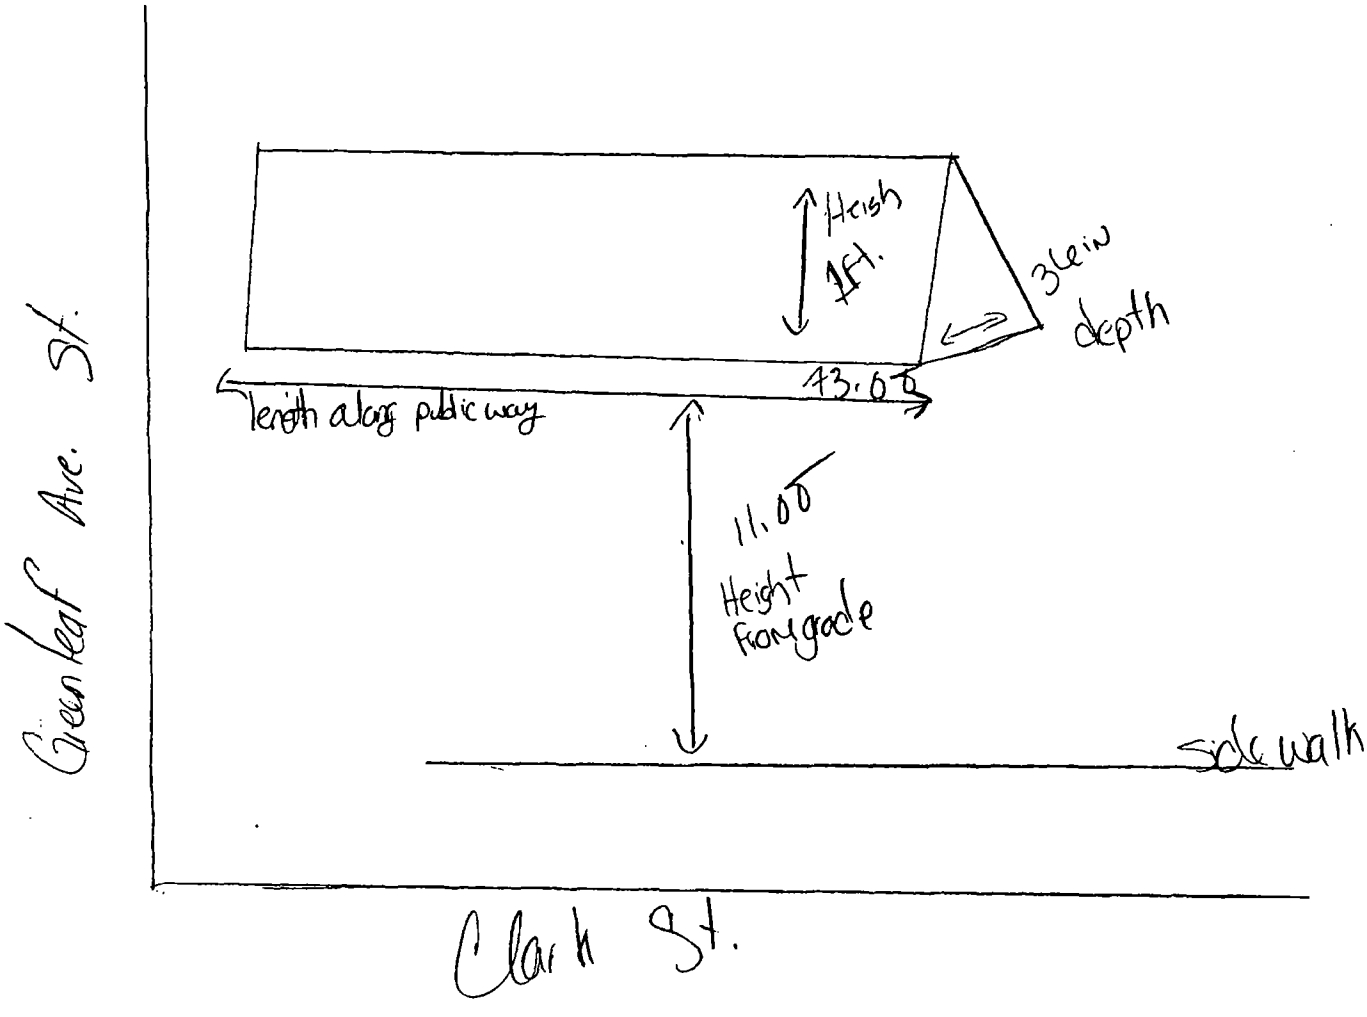

Department of Business Affairs and Consumer Protection
Small Business Center - Public Way Use Unit
City Hall - 121 N LaSalle Street, Room 800 • Chicago, IL 60602
(312)-74-GOBIZ (312-744-6249) • (312) 744-1944 (TTY)
http://www.cityofchicago.org/bacp

11/05/2014

Alderman **Joe Moore**
Ward # **49**
City of Chicago
City Hall, Room **300**
121 North LaSalle Street
Chicago, Illinois 60602

Re: An ordinance to use and maintain a portion of the public right-of-way for **one (1) canopy(ies)** for **A&T PANCAKE HOUSE**, adjacent to the premises known as **7036 N. Clark St.**.

Dear Alderman **Joe Moore**:

The applicant referenced above has requested the use of the public right-of-way for a **canopy(ies)**. An ordinance has been prepared by the Department of Business Affairs and Consumer Protection – Small Business Center - Public Way Use Unit for presentation to the City Council. Because this request was made for properties located in your ward, as approved by you as per the attached, I respectfully request that you introduce the attached ordinance at the next City Council meeting.

If you have any questions regarding this ordinance, please contact Anthony Bertuca at (312) 744-5506.

Department of Business Affairs and Consumer Protection

City of Chicago

O2014-8844

Office of the City Clerk

Document Tracking Sheet

Meeting Date:	11/5/2014
Sponsor(s):	Cardenas (12)
Type:	Ordinance
Title:	Donation of City vehicle to City of Cuitzeo Del Porvenir, Michoacan, Mexico
Committee(s) Assignment:	Committee on Finance

Finance

City Council
October 23, 2014

AN ORDINANCE PROVIDING HUMANITARIAN AID TO
THE MUNICIPALITY OF CUITZEO DEL PORVENIR, MICHOACAN, MEXICO

Whereas, from time to time, emergency vehicles and equipment used by the City of Chicago became outdated and obsolete and are replaced; and

Whereas, such material may nonetheless have useful service life left in it and could be of great use to another entity; and

Whereas, the City of Chicago, Department of Fleet and Facility Management, from time to time, has in its possession ambulances that, while no longer of use to the City, could be of substantial use elsewhere; and

Whereas, Cuitzeo Del Porvenir, Michoacan, Mexico is in need of humanitarian aid;

NOW, THEREFORE, BE IT ORDAINED BY THE CITY COUNCIL OF THE CITY OF CHICAGO;

Section 1. The Commissioner of Fleet and Facility Management is hereby authorized to donate one (1) obsolete ambulance no longer useful to the City of Chicago; as such ambulance may become available, to the City of Cuitzeo Del Porvenir, Michoacan, Mexico, free and clear of any liens or encumbrances. The City shall convey said ambulance in "as is" condition without any warranties either expressed or implied and expressly excludes any warranty of merchantability and fitness for a particular purpose.

Section 2. The Commissioner of Fleet and Facility Management is hereby authorized to enter into and execute such other documents, as may be necessary and proper to implement this donation.

Section 3. This ordinance shall be in full force and effect from and after its passage and publication.

Alderman George Cardenas, 12th Ward
Chairman, Committee on Health & Environmental Protection

City of Chicago

O2014-8986

Office of the City Clerk

Document Tracking Sheet

Meeting Date:	11/5/2014
Sponsor(s):	Moreno (1)
Type:	Ordinance
Title:	Grant(s) of privilege in public way for Fifty/50, The
Committee(s) Assignment:	Committee on Transportation and Public Way

ORDINANCE
THE FIFTY / 50
Acct. No. 299661 - 1
Permit No. 1115611

Be It Ordained by the City Council of the City of Chicago:

SECTION 1. Permission and authority are hereby given and granted to THE FIFTY / 50, upon the terms and subject to the conditions of this ordinance to maintain and use one (1) sign(s) projecting over the public right-of-way attached to its premises known as 2047 W. Division St..

Said sign structure(s) measures as follows; along W DIVISION ST:
One (1) at six point five (6.5) feet in length, five point five (5.5) feet in height and twelve point five (12.5) feet above grade level.

The location of said privilege shall be as shown on prints kept on file with the Department of Business Affairs and Consumer Protection and the Office of the City Clerk.

Said privilege shall be constructed in accordance with plans and specifications approved by the Department of Transportation (Division of Project Development) and Zoning Department - Signs.

This grant of privilege in the public way shall be subject to the provisions of Section 10-28-015 and all other required provisions of the Municipal Code of Chicago.

The grantee shall pay to the City of Chicago as compensation for the privilege #1115611 herein granted the sum of three hundred ($300.00) per annum in advance.

A 25% penalty will be added for payments received after due date.

The permit holder agrees to hold the City of Chicago harmless for any damage, relocation or replacement costs associated with damage, relocation or removal of private property caused by the City performing work in the public way.

Authority herein given and granted for a period of five (5) years from and after 05/13/2014.

Alderman 

Proco Joe Moreno 1st Ward


the
Fifth
20

Department of Business Affairs and Consumer Protection
Small Business Center - Public Way Use Unit
City Hall - 121 N. LaSalle Street, Room 800 • Chicago, IL 60602
(312)-74-GOBIZ (312-744-6249) • (312) 744-1944 (TTY)
http://www.cityofchicago.org/bacp

11/05/2014

Alderman **Proco Joe Moreno**
Ward # **01**
City of Chicago
City Hall, Room **300**
121 North LaSalle Street
Chicago, Illinois 60602

Re: An ordinance to use and maintain a portion of the public right-of-way for **one (1) sign(s)** for **THE FIFTY / 50**, adjacent to the premises known as **2047 W. Division St.**.

Dear Alderman **Proco Joe Moreno**:

The applicant referenced above has requested the use of the public right-of-way for a **sign(s)**. An ordinance has been prepared by the Department of Business Affairs and Consumer Protection – Small Business Center - Public Way Use Unit for presentation to the City Council. Because this request was made for properties located in your ward, as approved by you as per the attached, I respectfully request that you introduce the attached ordinance at the next City Council meeting.

If you have any questions regarding this ordinance, please contact Anthony Bertuca at (312) 744-5506.

Department of Business Affairs and Consumer Protection

City of Chicago

O2014-8998

Office of the City Clerk

Document Tracking Sheet

Meeting Date:	11/5/2014
Sponsor(s):	Moreno (1)
Type:	Ordinance
Title:	Grant(s) of privilege in public way for Owen & Engine - balconies
Committee(s) Assignment:	Committee on Transportation and Public Way

ORDINANCE
OWEN & ENGINE
Acct. No. 346858 - 1
Permit No. 1115538

Be It Ordained by the City Council of the City of Chicago:

SECTION 1. Permission and authority are hereby given and granted to OWEN & ENGINE, upon the terms and subject to the conditions of this ordinance to maintain and use, as now constructed, fourteen (14) Balcony(s) projecting over the public right-of-way adjacent to its premises known as 2700 N. Western Ave..

Said Balcony(s) at Western measure(s):
Three (3) at twenty-four point six two (24.62) feet in length, and seven point five (7.5) feet in width for a total of five hundred fifty-three point nine five (553.95) square feet.

Said Balcony(s) at Schubert measure(s):
Ten (10) at five point zero eight (5.08) feet in length, and seven point five (7.5) feet in width for a total of three hundred eighty-one (381) square feet.
One (1) at fifty-five point five six (55.56) feet in length, and seven point five (7.5) feet in width for a total of four hundred sixteen point seven (416.7) square feet.

The location of said privilege shall be as shown on prints kept on file with the Department of Business Affairs and Consumer Protection and the Office of the City Clerk.

Said privilege shall be constructed in accordance with plans and specifications approved by the Department of Planning and Development and Department of Transportation (Division of Project Development).

This grant of privilege in the public way shall be subject to the provisions of Section 10-28-015 and all other required provisions of the Municipal Code of Chicago.

The grantee shall pay to the City of Chicago as compensation for the privilege #1115538 herein granted the sum of one thousand fifty ($1,050.00) per annum in advance.


A 25% penalty will be added for payments received after due date.

The permit holder agrees to hold the City of Chicago harmless for any damage, relocation or replacement costs associated with damage, relocation or removal of private property caused by the City performing work in the public way.

Authority herein given and granted for a period of five (5) years from and after 10/07/2014.

Alderman _____

Proco Joe Moreno 1st Ward

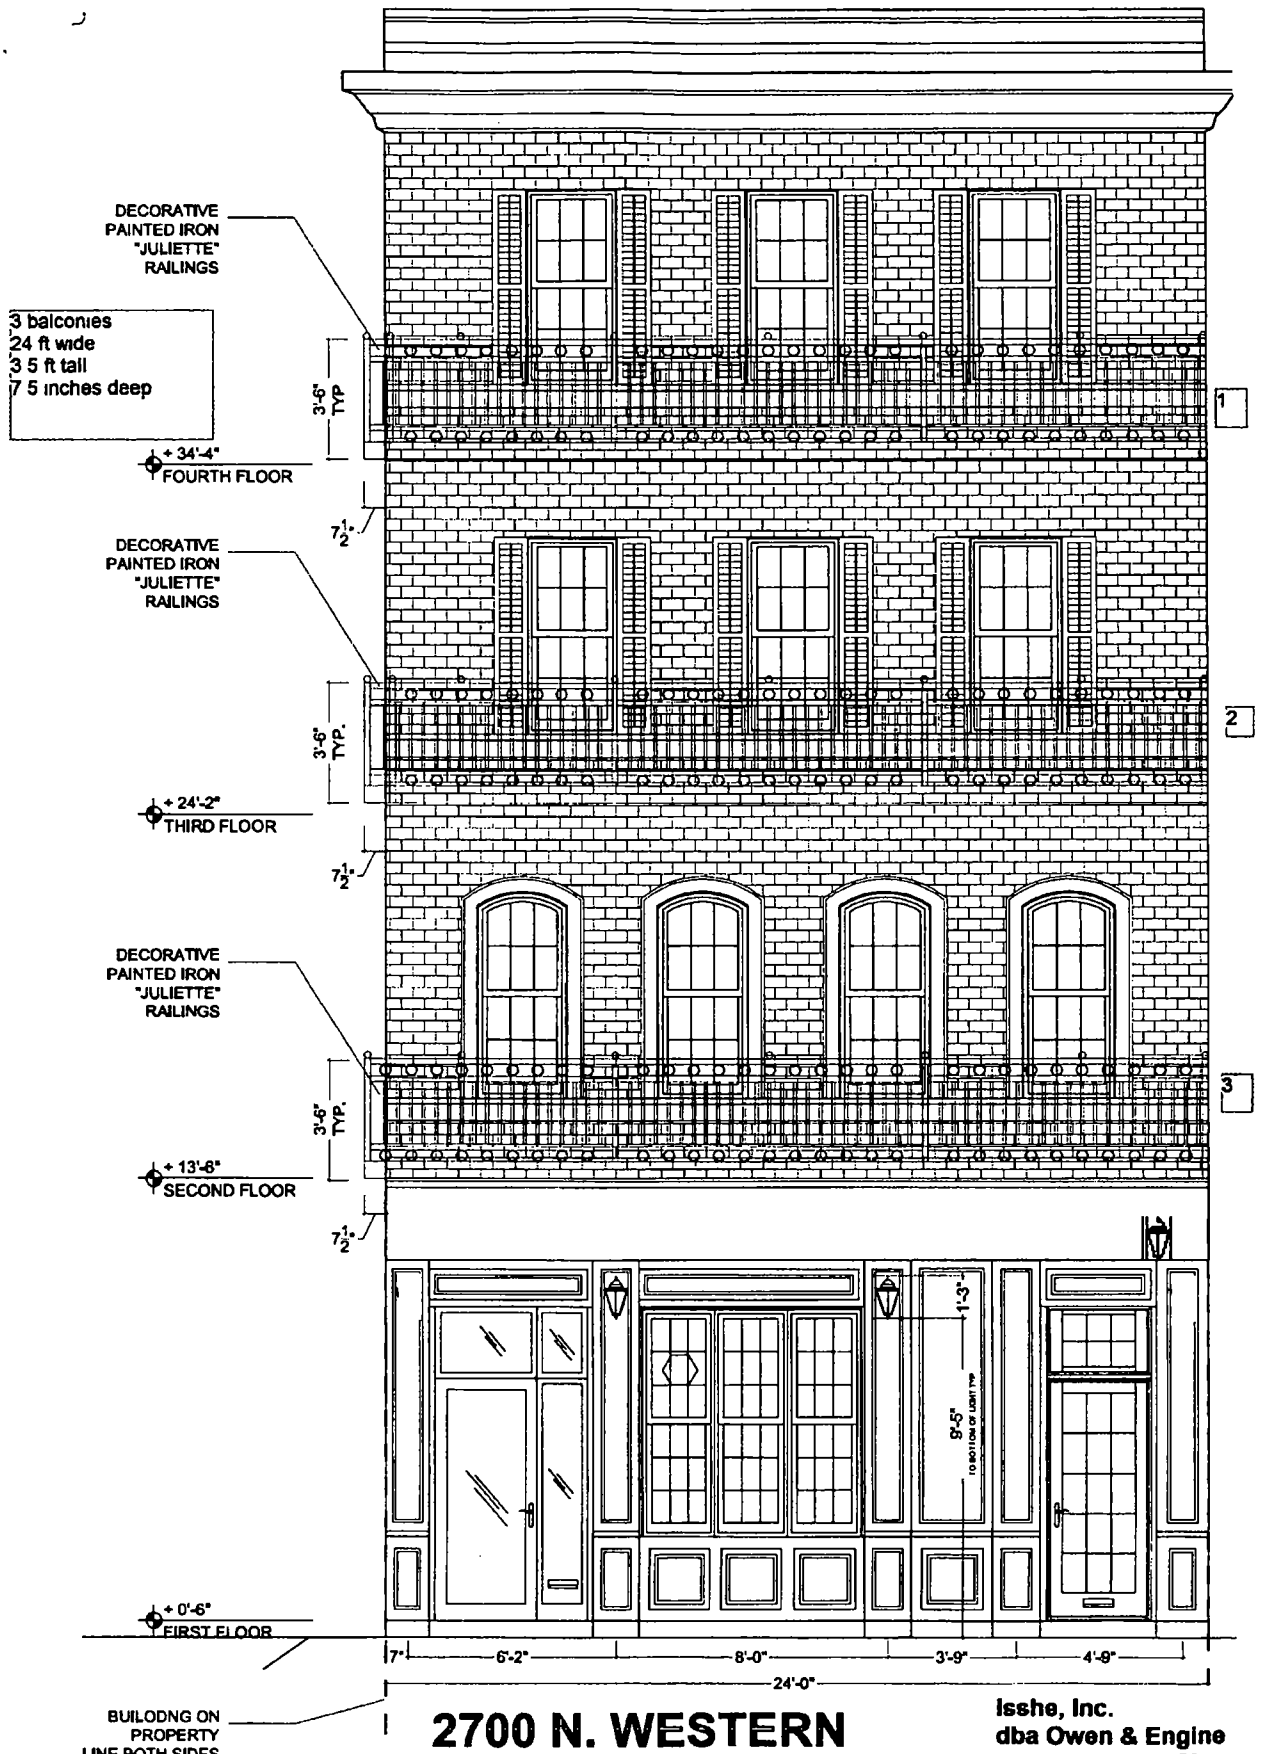

2700 N. WESTERN

EAST (FRONT) ELEVATION

Isshe, Inc.
dba Owen & Engine
Account # 346858
PWU permit # 1088562
balcony permit

Department of Business Affairs and Consumer Protection
Small Business Center - Public Way Use Unit
City Hall - 121 N. LaSalle Street, Room 800 • Chicago, IL 60602
(312)-74-GOBIZ (312-744-6249) • (312) 744-1944 (TTY)
http://www.cityofchicago.org/bacp

11/05/2014

Alderman **Proco Joe Moreno**
Ward # **01**
City of Chicago
City Hall, Room **300**
121 North LaSalle Street
Chicago, Illinois 60602

Re: An ordinance to use and maintain a portion of the public right-of-way for **fourteen (14) balcony(ies)** for **OWEN & ENGINE**, adjacent to the premises known as **2700 N. Western Ave.**.

Dear Alderman **Proco Joe Moreno**:

The applicant referenced above has requested the use of the public right-of-way for a **balcony(ies)**. An ordinance has been prepared by the Department of Business Affairs and Consumer Protection – Small Business Center - Public Way Use Unit for presentation to the City Council. Because this request was made for properties located in your ward, as approved by you as per the attached, I respectfully request that you introduce the attached ordinance at the next City Council meeting.

If you have any questions regarding this ordinance, please contact Anthony Bertuca at (312) 744-5506.

Department of Business Affairs and Consumer Protection

City of Chicago

O2014-9000

Office of the City Clerk

Document Tracking Sheet

Meeting Date:	11/5/2014
Sponsor(s):	Moreno (1)
Type:	Ordinance
Title:	Grant(s) of privilege in public way for Owen & Engine - light fixtures
Committee(s) Assignment:	Committee on Transportation and Public Way

ORDINANCE
OWEN & ENGINE
Acct. No. 346858 - 1
Permit No. 1115537

Be It Ordained by the City Council of the City of Chicago:

SECTION 1. Permission and authority are hereby given and granted to OWEN & ENGINE, upon the terms and subject to the conditions of this ordinance to maintain and use, as now constructed, thirteen (13) Light Fixture(s) projecting over the public right-of-way adjacent to its premises known as 2700 N. Western Ave..

Said Light Fixture(s) at W. Schubert Avenue measure(s):
Ten (10) at one (1) foot in length, point six seven (.67) feet in width and ten point nine two (10.92) feet above grade level.

Said Light Fixture(s) at N. Western Avenue measure(s):
Three (3) at one (1) foot in length, point six seven (.67) feet in width and ten point nine two (10.92) feet above grade level.

The location of said privilege shall be as shown on prints kept on file with the Department of Business Affairs and Consumer Protection and the Office of the City Clerk.

Said privilege shall be constructed in accordance with plans and specifications approved by the Department of Transportation (Division of Project Development).

This grant of privilege in the public way shall be subject to the provisions of Section 10-28-015 and all other required provisions of the Municipal Code of Chicago.

The grantee shall pay to the City of Chicago as compensation for the privilege #1115537 herein granted the sum of one hundred thirty-five ($135.00) per annum in advance.


A 25% penalty will be added for payments received after due date.

The permit holder agrees to hold the City of Chicago harmless for any damage, relocation or replacement costs associated with damage, relocation or removal of private property caused by the City performing work in the public way.

Authority herein given and granted for a period of five (5) years from and after 10/07/2014.

Alderman _____

Proco Joe Moreno 1st Ward

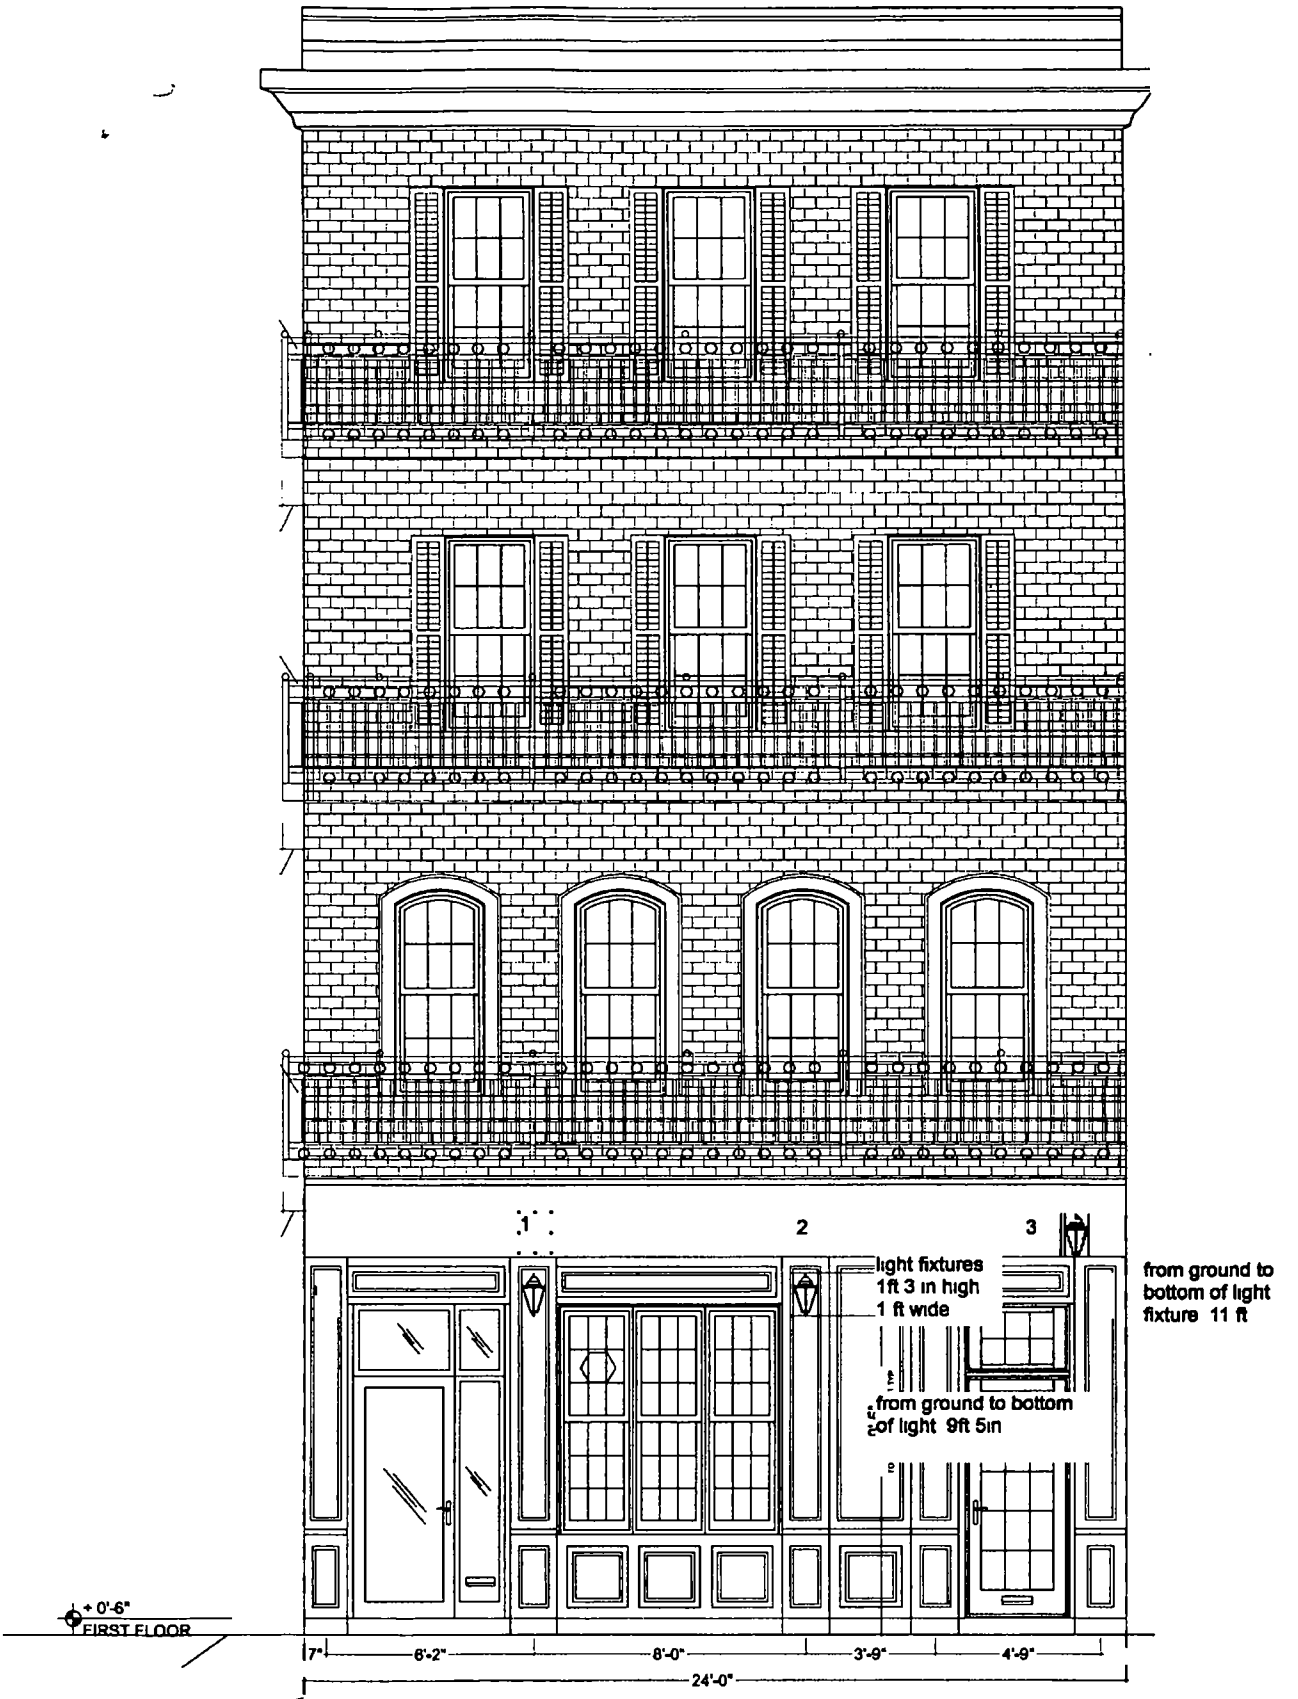

2700 N. WESTERN

EAST (FRONT) ELEVATION

Isshe, Inc, dba
Owen & Engine
Account # 346858
PWU permit # 1088559

Department of Business Affairs and Consumer Protection
Small Business Center - Public Way Use Unit
City Hall - 121 N. LaSalle Street, Room 800 • Chicago, IL 60602
(312)-74-GOBIZ (312-744-6249) • (312) 744-1944 (TTY)
http://www.cityofchicago.org/bacp

11/05/2014

Alderman **Proco Joe Moreno**
Ward # **01**
City of Chicago
City Hall, Room **300**
121 North LaSalle Street
Chicago, Illinois 60602

Re: An ordinance to use and maintain a portion of the public right-of-way for **thirteen (13) light fixture(s)** for **OWEN & ENGINE**, adjacent to the premises known as **2700 N. Western Ave.**.

Dear Alderman **Proco Joe Moreno**:

The applicant referenced above has requested the use of the public right-of-way for a **light fixture(s)**. An ordinance has been prepared by the Department of Business Affairs and Consumer Protection – Small Business Center - Public Way Use Unit for presentation to the City Council. Because this request was made for properties located in your ward, as approved by you as per the attached, I respectfully request that you introduce the attached ordinance at the next City Council meeting.

If you have any questions regarding this ordinance, please contact Anthony Bertuca at (312) 744-5506.

Department of Business Affairs and Consumer Protection

City of Chicago

O2014-9003

Office of the City Clerk

Document Tracking Sheet

Meeting Date:	11/5/2014
Sponsor(s):	Moreno (1)
Type:	Ordinance
Title:	Grant(s) of privilege in public way for Standard Bar & Grill
Committee(s) Assignment:	Committee on Transportation and Public Way

ORDINANCE
STANDARD BAR & GRILL
Acct. No. 314194 - 1
Permit No. 1115565

Be It Ordained by the City Council of the City of Chicago:

SECTION 1. Permission and authority are hereby given and granted to STANDARD BAR & GRILL, upon the terms and subject to the conditions of this ordinance to maintain and use, as now constructed, one (1) Door Swing(s) on the public right-of-way adjacent to its premises known as 1332 N. Milwaukee Ave..

Said Door Swing(s) at N Milwaukee Ave measure(s):
One (1) at three point five (3.5) feet in length, and three point five (3.5) feet in width for a total of twelve point two five (12.25) square feet.

The location of said privilege shall be as shown on prints kept on file with the Department of Business Affairs and Consumer Protection and the Office of the City Clerk.

Said privilege shall be constructed in accordance with plans and specifications approved by the Department of Transportation (Division of Project Development).

This grant of privilege in the public way shall be subject to the provisions of Section 10-28-015 and all other required provisions of the Municipal Code of Chicago.

The grantee shall pay to the City of Chicago as compensation for the privilege #1115565 herein granted the sum of seventy-five ($75.00) per annum in advance.


A 25% penalty will be added for payments received after due date.

The permit holder agrees to hold the City of Chicago harmless for any damage, relocation or replacement costs associated with damage, relocation or removal of private property caused by the City performing work in the public way.

Authority herein given and granted for a period of five (5) years from and after 01/13/2014.

Alderman _____

Proco Joe Moreno 1st Ward

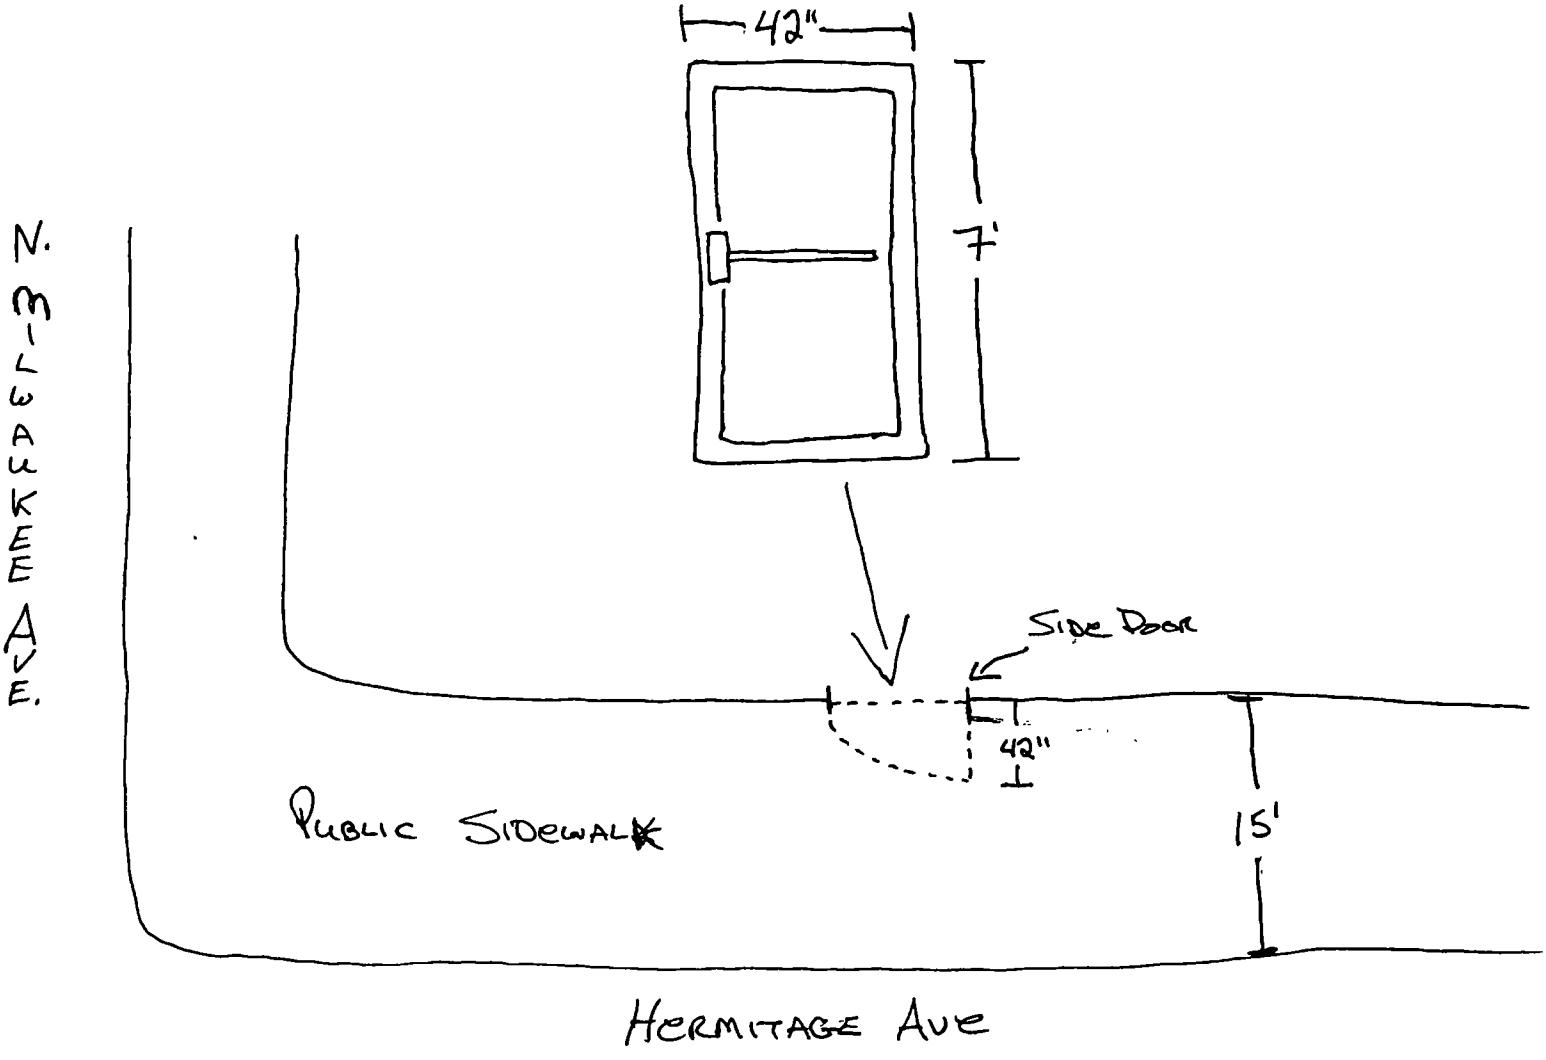
42"
7'
N. MILWAUKEE AVE.
SIDE DOOR
42"
PUBLIC SIDEWALK
15'
HERMITAGE AVE

Department of Business Affairs and Consumer Protection
Small Business Center - Public Way Use Unit
City Hall - 121 N. LaSalle Street, Room 800 • Chicago, IL 60602
(312)-74-GOBIZ (312-744-6249) • (312) 744-1944 (TTY)
http://www.cityofchicago.org/bacp

11/05/2014

Alderman **Proco Joe Moreno**
Ward # **01**
City of Chicago
City Hall, Room **300**
121 North LaSalle Street
Chicago, Illinois 60602

Re: An ordinance to use and maintain a portion of the public right-of-way for **one (1) door swing(s)** for **STANDARD BAR & GRILL**, adjacent to the premises known as **1332 N. Milwaukee Ave.**.

Dear Alderman **Proco Joe Moreno**:

The applicant referenced above has requested the use of the public right-of-way for a **door swing(s)**. An ordinance has been prepared by the Department of Business Affairs and Consumer Protection – Small Business Center - Public Way Use Unit for presentation to the City Council. Because this request was made for properties located in your ward, as approved by you as per the attached, I respectfully request that you introduce the attached ordinance at the next City Council meeting.

If you have any questions regarding this ordinance, please contact Anthony Bertuca at (312) 744-5506.

Department of Business Affairs and Consumer Protection

City of Chicago

O2014-9009

Office of the City Clerk

Document Tracking Sheet

Meeting Date:	11/5/2014
Sponsor(s):	Fioretti (2)
Type:	Ordinance
Title:	Grant(s) of privilege in public way for Americana Submarine
Committee(s) Assignment:	Committee on Transportation and Public Way

ORDINANCE
AMERICANA SUBMARINE
Acct. No. 300446 - 1
Permit No. 1115503

Be It Ordained by the City Council of the City of Chicago:

SECTION 1. Permission and authority are hereby given and granted to AMERICANA SUBMARINE, upon the terms and subject to the conditions of this ordinance to maintain and use four (4) sign(s) projecting over the public right-of-way attached to its premises known as 400 S. Clark St..

Said sign structure(s) measures as follows; along S. CLARK ST.:
One (1) at three point four two (3.42) feet in length, three (3) feet in height and ten (10) feet above grade level.

Said sign structure(s) measures as follows; along W. VAN BUREN ST.:
One (1) at three point four two (3.42) feet in length, three (3) feet in height and ten (10) feet above grade level.

Said sign structure(s) measures as follows; along CLARK ST.:
One (1) at twelve (12) feet in length, four (4) feet in height and ten (10) feet above grade level.

Said sign structure(s) measures as follows; along VAN BUREN ST.:
One (1) at twelve (12) feet in length, four (4) feet in height and ten (10) feet above grade level.

The location of said privilege shall be as shown on prints kept on file with the Department of Business Affairs and Consumer Protection and the Office of the City Clerk.

Said privilege shall be constructed in accordance with plans and specifications approved by the Department of Transportation (Division of Project Development) and Zoning Department - Signs.

This grant of privilege in the public way shall be subject to the provisions of Section 10-28-015 and all other required provisions of the Municipal Code of Chicago.


The grantee shall pay to the City of Chicago as compensation for the privilege #1115503 herein granted the sum of seven hundred seventy-five ($775.00) per annum in advance.

A 25% penalty will be added for payments received after due date.

The permit holder agrees to hold the City of Chicago harmless for any damage, relocation or replacement costs associated with damage, relocation or removal of private property caused by the City performing work in the public way.

Authority herein given and granted for a period of five (5) years from and after 04/22/2014.

Alderman _____

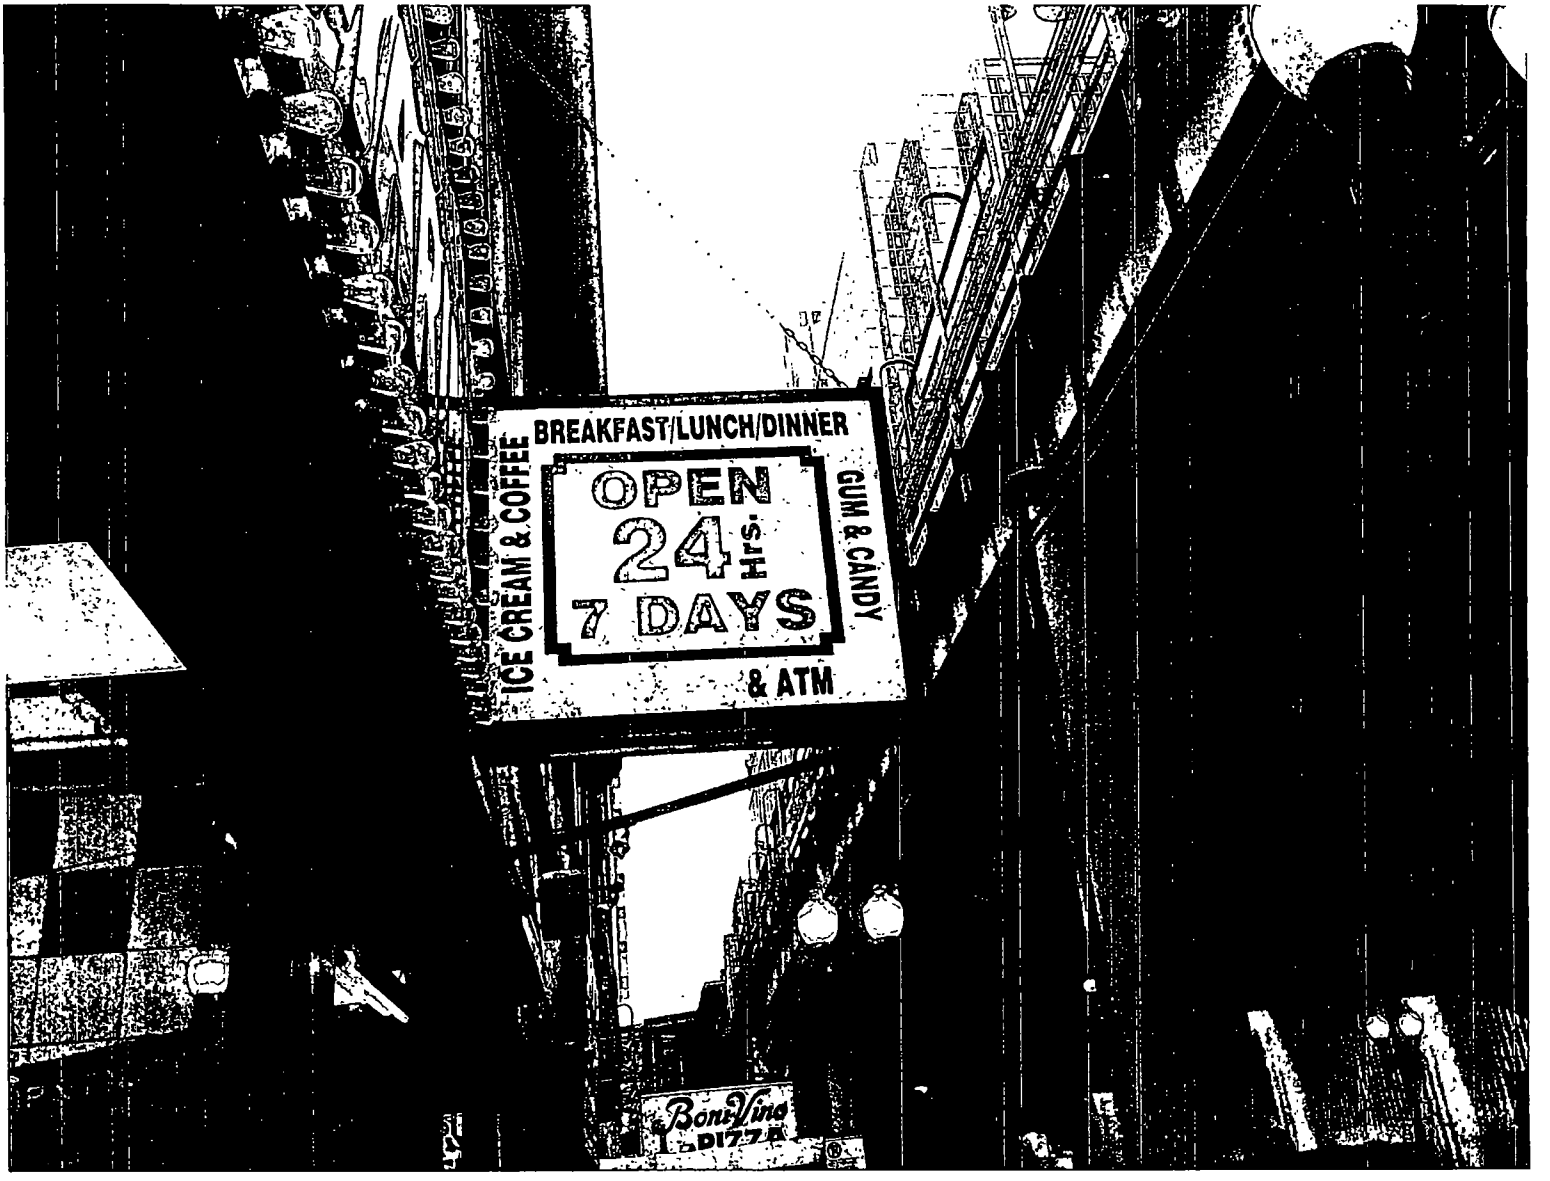
BREAKFAST/LUNCH/DINNER
OPEN
24 Hrs.
7 DAYS
& ATM
ICE CREAM & COFFEE
GUM & CANDY
Bonanza
PIZZA

Department of Business Affairs and Consumer Protection
Small Business Center - Public Way Use Unit
City Hall - 121 N. LaSalle Street, Room 800 • Chicago, IL 60602
(312)-74-GOBIZ (312-744-6249) • (312) 744-1944 (TTY)
http //www.cityofchicago.org/bacp

11/05/2014

Alderman **Bob Fioretti**
Ward # **02**
City of Chicago
City Hall, Room **300**
121 North LaSalle Street
Chicago, Illinois 60602

Re: An ordinance to use and maintain a portion of the public right-of-way for **four (4) sign(s)** for **AMERICANA SUBMARINE**, adjacent to the premises known as **400 S. Clark St.**.

Dear Alderman **Bob Fioretti**:

The applicant referenced above has requested the use of the public right-of-way for a **sign(s)**. An ordinance has been prepared by the Department of Business Affairs and Consumer Protection – Small Business Center - Public Way Use Unit for presentation to the City Council. Because this request was made for properties located in your ward, as approved by you as per the attached, I respectfully request that you introduce the attached ordinance at the next City Council meeting.

If you have any questions regarding this ordinance, please contact Anthony Bertuca at (312) 744-5506.

Department of Business Affairs and Consumer Protection

City of Chicago

O2014-9010

Office of the City Clerk

Document Tracking Sheet

Meeting Date:	11/5/2014
Sponsor(s):	Fioretti (2)
Type:	Ordinance
Title:	Grant(s) of privilege in public way for Dunkin Donuts
Committee(s) Assignment:	Committee on Transportation and Public Way

ORDINANCE
DUNKIN DONUTS
Acct. No. 323469 - 1
Permit No. 1115567

Be It Ordained by the City Council of the City of Chicago:

SECTION 1. Permission and authority are hereby given and granted to DUNKIN DONUTS, upon the terms and subject to the conditions of this ordinance to maintain and use two (2) sign(s) projecting over the public right-of-way attached to its premises known as 1575 S. Michigan Ave..

Said sign structure(s) measures as follows; along S. Michigan Avenue:
One (1) at eighteen point six seven (18.67) feet in length, one point nine two (1.92) feet in height and fifteen point eight three (15.83) feet above grade level.

Said sign structure(s) measures as follows; along S. Michigan Avenue:
One (1) at eighteen point six seven (18.67) feet in length, one point nine two (1.92) feet in height and fifteen point eight three (15.83) feet above grade level.

The location of said privilege shall be as shown on prints kept on file with the Department of Business Affairs and Consumer Protection and the Office of the City Clerk.

Said privilege shall be constructed in accordance with plans and specifications approved by the Department of Transportation (Division of Project Development) and Zoning Department - Signs.

This grant of privilege in the public way shall be subject to the provisions of Section 10-28-015 and all other required provisions of the Municipal Code of Chicago.


The grantee shall pay to the City of Chicago as compensation for the privilege #1115567 herein granted the sum of six hundred ($600.00) per annum in advance.

A 25% penalty will be added for payments received after due date.

The permit holder agrees to hold the City of Chicago harmless for any damage, relocation or replacement costs associated with damage, relocation or removal of private property caused by the City performing work in the public way.

Authority herein given and granted for a period of five (5) years from and after 01/13/2014.

Alderman _____
Bob Fioretti 2nd Ward

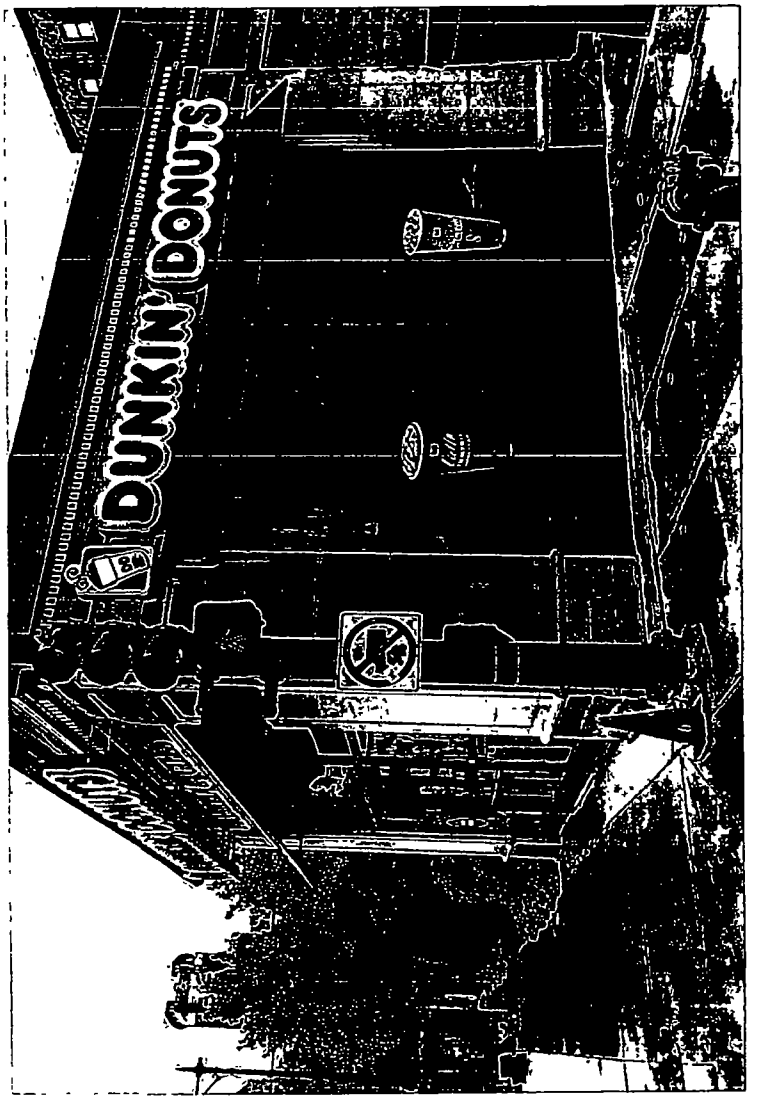
DUNKIN' DONUTS

Department of Business Affairs and Consumer Protection
Small Business Center - Public Way Use Unit
City Hall - 121 N. LaSalle Street, Room 800 • Chicago, IL 60602
(312)-74-GOBIZ (312-744-6249) • (312) 744-1944 (TTY)
http://www.cityofchicago.org/bacp

11/05/2014

Alderman **Bob Fioretti**
Ward # **02**
City of Chicago
City Hall, Room **300**
121 North LaSalle Street
Chicago, Illinois 60602

Re: An ordinance to use and maintain a portion of the public right-of-way for **two (2) sign(s)** for **DUNKIN DONUTS**, adjacent to the premises known as **1575 S. Michigan Ave.**.

Dear Alderman **Bob Fioretti**:

The applicant referenced above has requested the use of the public right-of-way for a **sign(s)**. An ordinance has been prepared by the Department of Business Affairs and Consumer Protection – Small Business Center - Public Way Use Unit for presentation to the City Council. Because this request was made for properties located in your ward, as approved by you as per the attached, I respectfully request that you introduce the attached ordinance at the next City Council meeting.

If you have any questions regarding this ordinance, please contact Anthony Bertuca at (312) 744-5506.

Department of Business Affairs and Consumer Protection

City of Chicago

O2014-9013

Office of the City Clerk

Document Tracking Sheet

Meeting Date:	11/5/2014
Sponsor(s):	Fioretti (2)
Type:	Ordinance
Title:	Grant(s) of privilege in public way for Go Grocers Chicago
Committee(s) Assignment:	Committee on Transportation and Public Way

ORDINANCE
GO GROCERS CHICAGO
Acct. No. 337628 - 3
Permit No. 1114752

Be It Ordained by the City Council of the City of Chicago:

SECTION 1. Permission and authority are hereby given and granted to GO GROCERS CHICAGO, upon the terms and subject to the conditions of this ordinance to construct, install, maintain and use one (1) Wind Screen(s) on the public right-of-way adjacent to its premises known as 1259 S. Michigan Ave..

Said Wind Screen(s) at S. Michigan Avenue measure(s):
One (1) at ten point five (10.5) feet in length, and five (5) feet in width for a total of fifty-two point five (52.5) square feet.

The location of said privilege shall be as shown on prints kept on file with the Department of Business Affairs and Consumer Protection and the Office of the City Clerk.

Said privilege shall be constructed in accordance with plans and specifications approved by the Department of Transportation (Division of Project Development).

This grant of privilege in the public way shall be subject to the provisions of Section 10-28-015 and all other required provisions of the Municipal Code of Chicago.

The grantee shall pay to the City of Chicago as compensation for the privilege #1114752 herein granted the sum of four hundred ($400.00) per annum in advance.

A 25% penalty will be added for payments received after due date.


The permit holder agrees to hold the City of Chicago harmless for any damage, relocation or replacement costs associated with damage, relocation or removal of private property caused by the City performing work in the public way.


Authority herein given and granted for a period of five (5) years from and after Date of Passage.

Alderman _____

Bob Fioretti 2nd Ward

Awnings

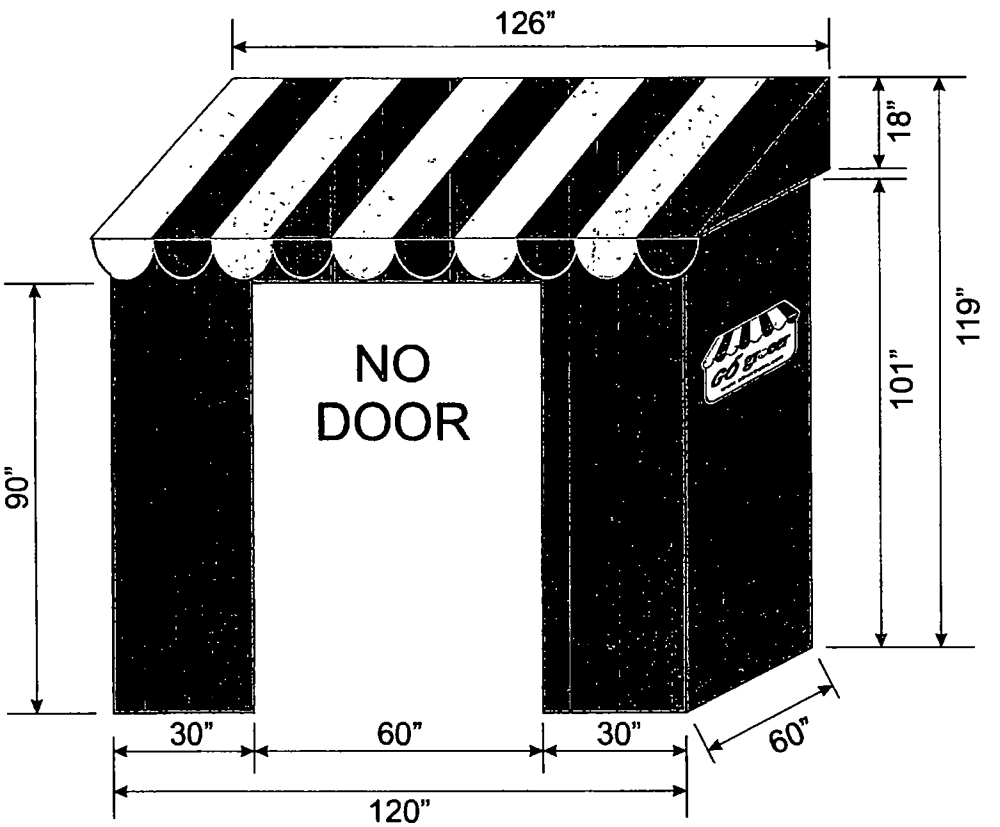

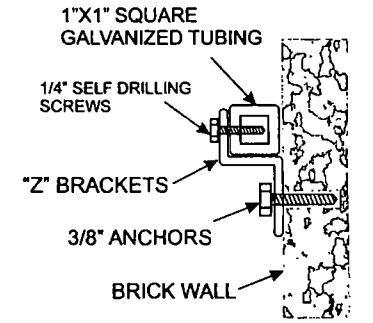

tfasigns 5500 N. Kedzie Ave Chicago, IL 60625 773-267-6007 | sales@tfasigns.com	**Client:** Go Grocers **Address:** 1259 S Michigan Ave Chicago, IL 60605 **Tel:** **Email:**	**Landlord:** **Address:** **Tel:** **Email:**	**Start Date:** 3/02/14 **Last Revision:** 3/6/14 **Job#:** 11014 **Drawing#:** **Page:**	Client Approval Landlord Approval	**Sales Rep:** Sean Park **Designer:** E322358 UL LISTED

COPYRIGHT 2013, BY TFA Signs • THIS RENDERING IS THE PROPERTY OF TFA SIGNS, INC AND THE PARTY WHICH REQUESTED THE RENDERING IT IS AN UNPUBLISHED ORIGINAL DRAWING NOT TO BE REPRODUCED OR EXHIBITED WITHOUT THE CONSENT OF TFA SIGNS, INC

Department of Business Affairs and Consumer Protection
Small Business Center - Public Way Use Unit
City Hall - 121 N LaSalle Street, Room 800 • Chicago, IL 60602
(312)-74-GOBIZ (312-744-6249) • (312) 744-1944 (TTY)
http://www.cityofchicago.org/bacp

11/05/2014

Alderman **Bob Fioretti**
Ward # **02**
City of Chicago
City Hall, Room **300**
121 North LaSalle Street
Chicago, Illinois 60602

Re: An ordinance to use and maintain a portion of the public right-of-way for **one (1) wind screen(s)** for **GO GROCERS CHICAGO**, adjacent to the premises known as **1259 S. Michigan Ave.**.

Dear Alderman **Bob Fioretti**:

The applicant referenced above has requested the use of the public right-of-way for a **wind screen(s)**. An ordinance has been prepared by the Department of Business Affairs and Consumer Protection – Small Business Center - Public Way Use Unit for presentation to the City Council. Because this request was made for properties located in your ward, as approved by you as per the attached, I respectfully request that you introduce the attached ordinance at the next City Council meeting.

If you have any questions regarding this ordinance, please contact Anthony Bertuca at (312) 744-5506.

Department of Business Affairs and Consumer Protection

City of Chicago

O2014-9014

Office of the City Clerk

Document Tracking Sheet

Meeting Date:	11/5/2014
Sponsor(s):	Fioretti (2)
Type:	Ordinance
Title:	Grant(s) of privilege in public way for Orlando
Committee(s) Assignment:	Committee on Transportation and Public Way

ORDINANCE
ORLANDO
Acct. No. 360071 - 3
Permit No. 1115439

Be It Ordained by the City Council of the City of Chicago:

SECTION 1. Permission and authority are hereby given and granted to ORLANDO, upon the terms and subject to the conditions of this ordinance to construct, install, maintain and use one (1) Barber Pole projecting over the public right-of-way adjacent to its premises known as 2325 S. Michigan Ave..

Said Barber Pole at S Michigan Ave measure(s):
One (1) at two (2) feet in length, and point six seven (.67) feet in width for a total of one point three four (1.34) square feet. Existing barber pole is approximately ten (10) feet above grade level.

The location of said privilege shall be as shown on prints kept on file with the Department of Business Affairs and Consumer Protection and the Office of the City Clerk.

Said privilege shall be constructed in accordance with plans and specifications approved by the Department of Transportation (Division of Project Development).

This grant of privilege in the public way shall be subject to the provisions of Section 10-28-015 and all other required provisions of the Municipal Code of Chicago.

The grantee shall pay to the City of Chicago as compensation for the privilege #1115439 herein granted the sum of ten ($10.00) per annum in advance.


A 25% penalty will be added for payments received after due date.

The permit holder agrees to hold the City of Chicago harmless for any damage, relocation or replacement costs associated with damage, relocation or removal of private property caused by the City performing work in the public way.

Authority herein given and granted for a period of five (5) years from and after Date of Passage.

Alderman _____

Bob Fioretti 2nd Ward

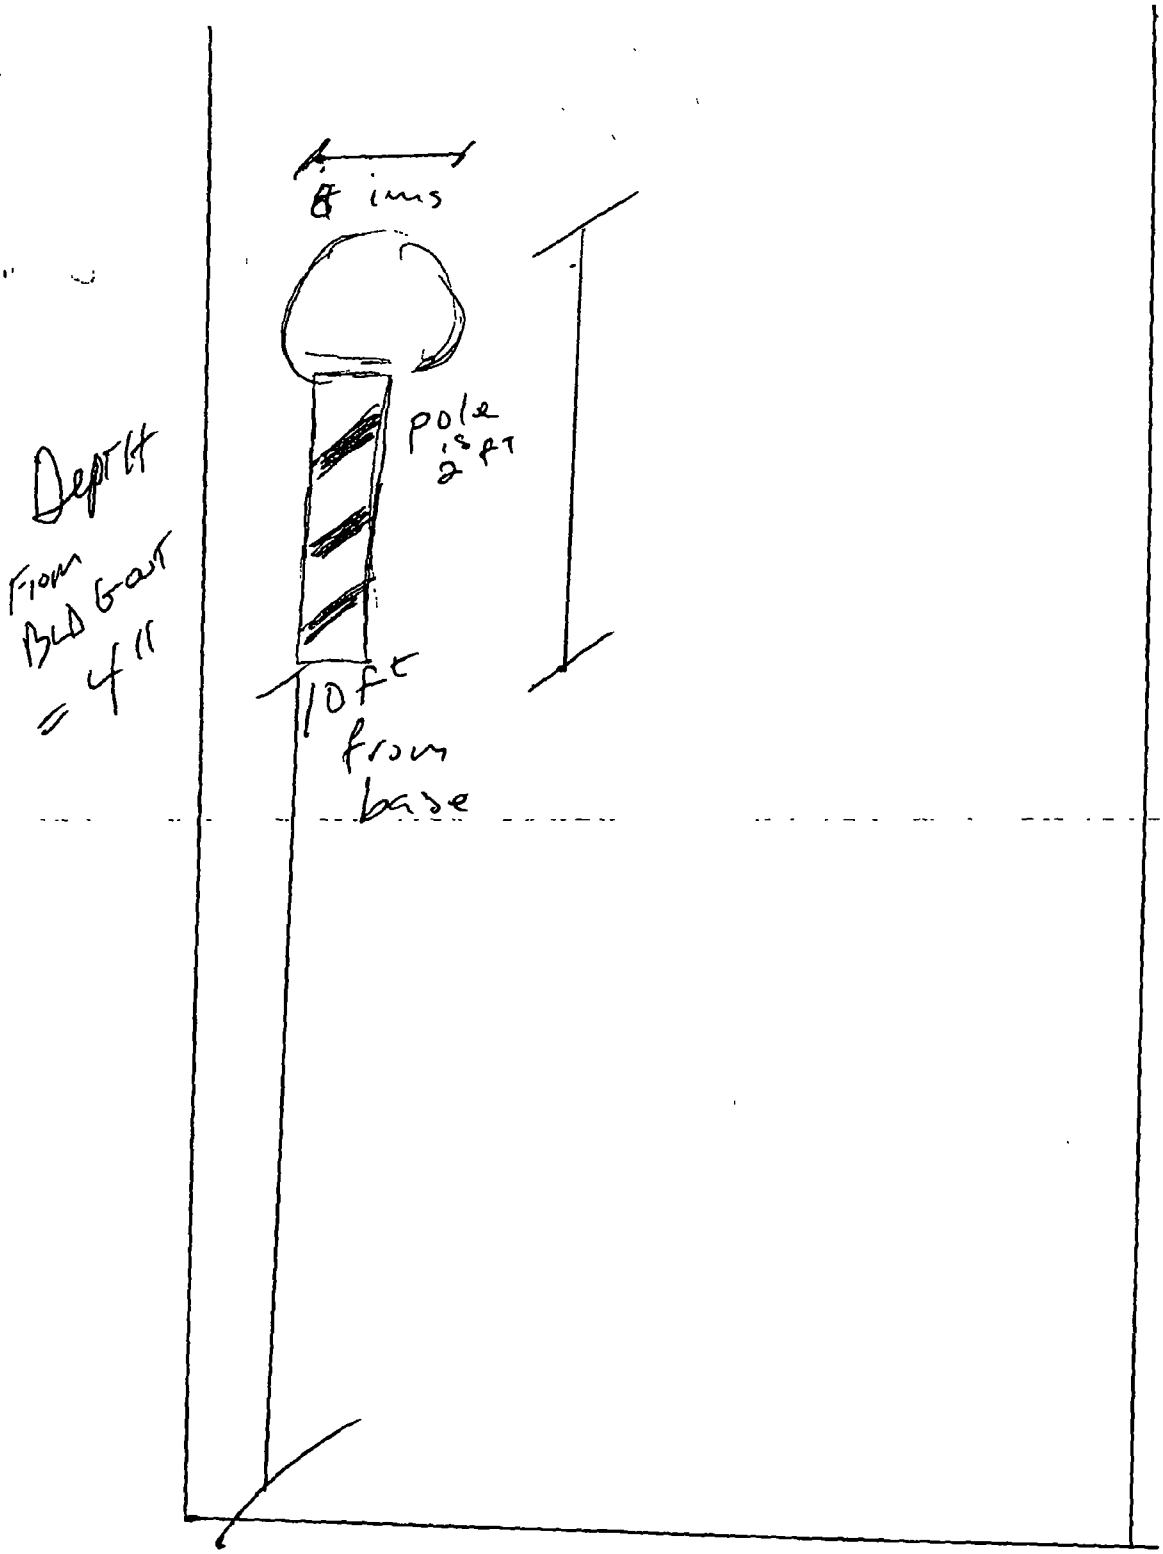

OLuwole LLC
Orlandsalon 2325 S michigan

Department of Business Affairs and Consumer Protection
Small Business Center- Public Way Use Unit
City Hall- 121 N. LaSalle Street Room 800 • Chicago, IL 60602
(312)-74-GOBIZ (312-744-6249) • (312) 744-1944 (TTY)
http://www.cityofchicago.org/bacp

11/05/2014

Alderman **Bob Fioretti**
Ward # **02**
City of Chicago
City Hall, Room **300**
121 North LaSalle Street
Chicago, Illinois 60602

Re: An ordinance to use and maintain a portion of the public right-of-way for **one (1) pole(s)** for **ORLANDO**, adjacent to the premises known as **2325 S. Michigan Ave.**.

Dear Alderman **Bob Fioretti**:

The applicant referenced above has requested the use of the public right-of-way for a **pole(s)**. An ordinance has been prepared by the Department of Business Affairs and Consumer Protection – Small Business Center - Public Way Use Unit for presentation to the City Council. Because this request was made for properties located in your ward, as approved by you as per the attached, I respectfully request that you introduce the attached ordinance at the next City Council meeting.

If you have any questions regarding this ordinance, please contact Anthony Bertuca at (312) 744-5506.

Department of Business Affairs and Consumer Protection

City of Chicago

O2014-9020

Office of the City Clerk

Document Tracking Sheet

Meeting Date:	11/5/2014
Sponsor(s):	Fioretti (2)
Type:	Ordinance
Title:	Grant(s) of privilege in public way for Peet's Coffee & Tea
Committee(s) Assignment:	Committee on Transportation and Public Way

ORDINANCE
PEET'S COFFEE & TEA
Acct. No. 22622 - 5
Permit No. 1113701

Be It Ordained by the City Council of the City of Chicago:

SECTION 1. Permission and authority are hereby given and granted to PEET'S COFFEE & TEA, upon the terms and subject to the conditions of this ordinance to maintain and use two (2) sign(s) projecting over the public right-of-way attached to its premises known as 41 E. 8th St..

Said sign structure(s) measures as follows; along S WABASH AVE:
One (1) at nine point six seven (9.67) feet in length, two point four two (2.42) feet in height and fourteen (14) feet above grade level.
One (1) at three point zero eight (3.08) feet in length, two point eight three (2.83) feet in height and ten (10) feet above grade level.

The location of said privilege shall be as shown on prints kept on file with the Department of Business Affairs and Consumer Protection and the Office of the City Clerk.

Said privilege shall be constructed in accordance with plans and specifications approved by the Department of Transportation (Division of Project Development) and Zoning Department - Signs.

This grant of privilege in the public way shall be subject to the provisions of Section 10-28-015 and all other required provisions of the Municipal Code of Chicago.

The grantee shall pay to the City of Chicago as compensation for the privilege #1113701 herein granted the sum of one hundred seventy-five ($175.00) per annum in advance.

A 25% penalty will be added for payments received after due date.

The permit holder agrees to hold the City of Chicago harmless for any damage, relocation or replacement costs associated with damage, relocation or removal of private property caused by the City performing work in the public way.

Authority herein given and granted for a period of five (5) years from and after Date of Passage.

Alderman _____
Bob Fioretti 2nd Ward


Internally Illuminated Routed Faced Cabinet Sign
29" x 9-7-1/2" = 23.2 SF



Internally Illuminated Blade Sign
5'-3" x 2'-6" = 13.68 SF
Mounted on 90 Degree Corner of Bldg.

Tenant Leasehold Width 57'-11"

Storefront Elevation
Scale 1/8" = 1'

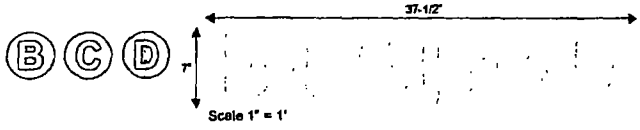

Scale 1" = 1'

Recover Existing Awnings
with Sunbrella True Brown
Heat Transfer Graphics as Shown


Colors:
Copy: PMS #9140 Pastel Creme
Drop Shadows: PMS #873 Metallic Gold

Wabash frontage


Neon Images, Inc.
243 N. Escalante Dr.
Elk Ridge, UT 84651
P: (801) 423-3051
F: (419) 715-6078

Client: Peet's Coffee & Tea #444
Address: 41 East 8th Street
City, State: Chicago, IL 60605
Date: February 9, 2014
Revision Date: May 1, 2014 (Added Blade Sign)


Approved: _____

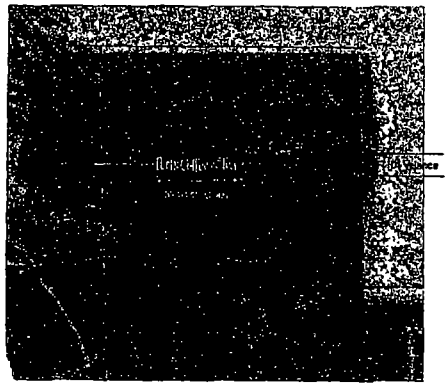

Awnings - All are the Same
Scale 3/16"=1'

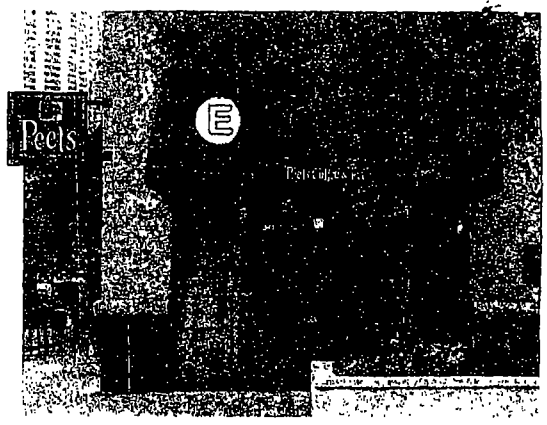

Side Elevation
Scale 3/16"=1'

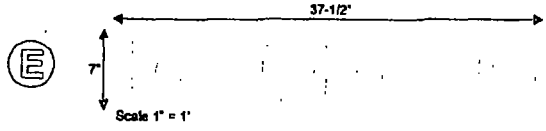

8th frontage

Recover Existing Awnings
with Sunbrella True Brown
Heat Transfer Graphics as Shown

Colors:
Copy: PMS #9140 Pastel Creme
Drop Shadows: PMS #873 Metallic Gold

Neon Images, Inc.
243 N. Escalante Dr.
Elk Ridge, UT 84651
P: (801) 423-3051
F: (419) 715-6078

Client: Peet's Coffee & Tea #444 **Approved:** _____
Address: 41 East 8th Street
City, State: Chicago, IL 60605
Date: February 9, 2014
Revision Date: May 1, 2014 (Added Blade Sign)

Department of Business Affairs and Consumer Protection
Small Business Center - Public Way Use Unit
City Hall - 121 N. LaSalle Street, Room 800 • Chicago, IL 60602
(312)-74-GOBIZ (312-744-6249) • (312) 744-1944 (TTY)
http //www.cityofchicago.org/bacp

11/05/2014

Alderman **Bob Fioretti**
Ward # **02**
City of Chicago
City Hall, Room **300**
121 North LaSalle Street
Chicago, Illinois 60602

Re: An ordinance to use and maintain a portion of the public right-of-way for **two (2) sign(s)** for **PEET'S COFFEE & TEA**, adjacent to the premises known as **41 E. 8th St.**.

Dear Alderman **Bob Fioretti**:

The applicant referenced above has requested the use of the public right-of-way for a **sign(s)**. An ordinance has been prepared by the Department of Business Affairs and Consumer Protection – Small Business Center - Public Way Use Unit for presentation to the City Council. Because this request was made for properties located in your ward, as approved by you as per the attached, I respectfully request that you introduce the attached ordinance at the next City Council meeting.

If you have any questions regarding this ordinance, please contact Anthony Bertuca at (312) 744-5506.

Department of Business Affairs and Consumer Protection

City of Chicago

O2014-9027

Office of the City Clerk

Document Tracking Sheet

Meeting Date:	11/5/2014
Sponsor(s):	Dowell (3)
Type:	Ordinance
Title:	Grant(s) of privilege in public way for Alice's Bar B Que
Committee(s) Assignment:	Committee on Transportation and Public Way

ORDINANCE
ALICE'S BAR B QUE
Acct. No. 6929 - 2
Permit No. 1115691

Be It Ordained by the City Council of the City of Chicago:

SECTION 1. Permission and authority are hereby given and granted to ALICE'S BAR B QUE, upon the terms and subject to the conditions of this ordinance to construct, install, maintain and use one (1) Light Fixture(s) projecting over the public right-of-way adjacent to its premises known as 65 E. 43rd St..

Said Light Fixture(s) at E. 43rd measure(s):
One (1) at point five (.5) feet in length, point six two (.62) feet in width and thirteen (13) feet above grade level.

The location of said privilege shall be as shown on prints kept on file with the Department of Business Affairs and Consumer Protection and the Office of the City Clerk.

Said privilege shall be constructed in accordance with plans and specifications approved by the Department of Transportation (Division of Project Development).

This grant of privilege in the public way shall be subject to the provisions of Section 10-28-015 and all other required provisions of the Municipal Code of Chicago.

The grantee shall pay to the City of Chicago as compensation for the privilege #1115691 herein granted the sum of seventy-five ($75.00) per annum in advance.

A 25% penalty will be added for payments received after due date.

The permit holder agrees to hold the City of Chicago harmless for any damage, relocation or replacement costs associated with damage, relocation or removal of private property caused by the City performing work in the public way.


Authority herein given and granted for a period of five (5) years from and after Date of Passage.

Alderman Pat Dowell

Pat Dowell 3rd Ward

APPLICATION TO USE THE PUBLIC RIGHT OF WAY

EXAMPLE OF LIGHT(S) DRAWING

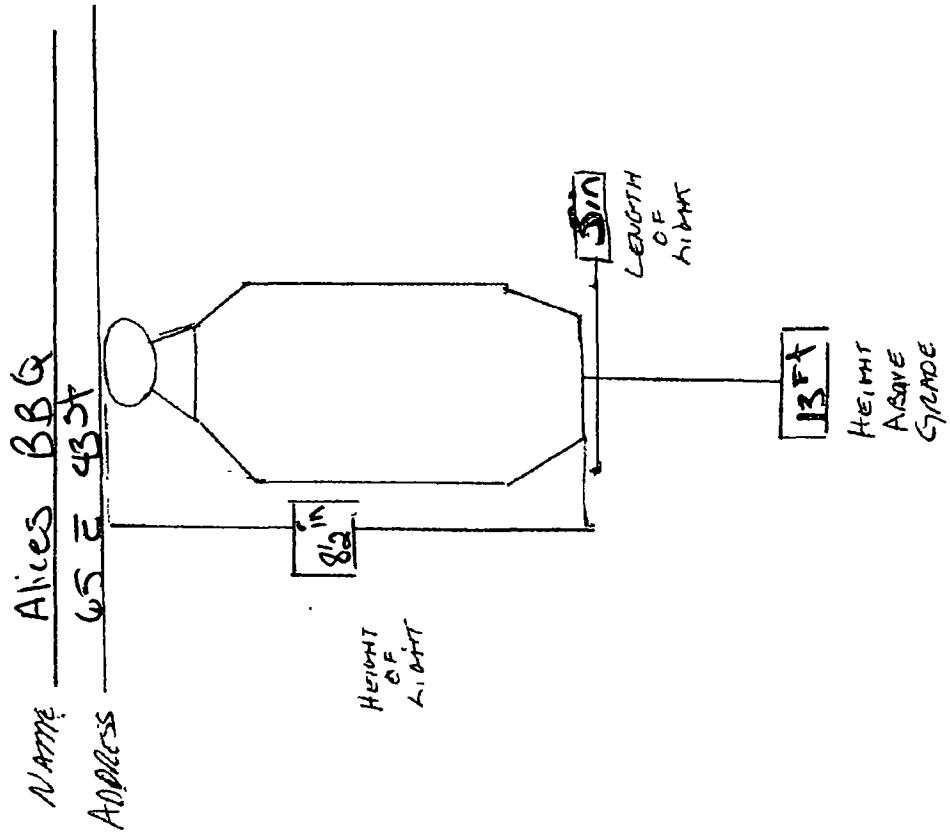

Department of Business Affairs and Consumer Protection
Small Business Center - Public Way Use Unit
City Hall - 121 N. LaSalle Street, Room 800 • Chicago, IL 60602
(312)-74-GOBIZ (312-744-6249) • (312) 744-1944 (TTY)
http://www.cityofchicago.org/bacp

11/05/2014

Alderman **Pat Dowell**
Ward # **03**
City of Chicago
City Hall, Room **300**
121 North LaSalle Street
Chicago, Illinois 60602

Re: An ordinance to use and maintain a portion of the public right-of-way for **one (1) light fixture(s)** for **ALICE'S BAR B QUE**, adjacent to the premises known as **65 E. 43rd St.**.

Dear Alderman **Pat Dowell**:

The applicant referenced above has requested the use of the public right-of-way for a **light fixture(s)**. An ordinance has been prepared by the Department of Business Affairs and Consumer Protection – Small Business Center - Public Way Use Unit for presentation to the City Council. Because this request was made for properties located in your ward, as approved by you as per the attached, I respectfully request that you introduce the attached ordinance at the next City Council meeting.

If you have any questions regarding this ordinance, please contact Anthony Bertuca at (312) 744-5506.

Department of Business Affairs and Consumer Protection

City of Chicago

O2014-9029

Office of the City Clerk

Document Tracking Sheet

Meeting Date:	11/5/2014
Sponsor(s):	Dowell (3)
Type:	Ordinance
Title:	Grant(s) of privilege in public way for Jewel Food Store No. 3345
Committee(s) Assignment:	Committee on Transportation and Public Way

ORDINANCE
JEWEL FOOD STORE # 3345
Acct. No. 259 - 42
Permit No. 1114105

Be It Ordained by the City Council of the City of Chicago:

SECTION 1. Permission and authority are hereby given and granted to JEWEL FOOD STORE # 3345, upon the terms and subject to the conditions of this ordinance to maintain and use, as now constructed, one (1) Occupation of Space(s) on the public right-of-way adjacent to its premises known as 1224 S. Wabash Ave..

Said Occupation of Space at Public Alley between South State Street & South Wabash Avenue measure(s): Approximately one (1) at one hundred seventy (170) feet in length, and thirty-four point two five (34.25) feet in width for a total of five thousand eight hundred twenty-two point five (5822.5) square feet. Said occupation of space shall be used for customers and employees parking.

The location of said privilege shall be as shown on prints kept on file with the Department of Business Affairs and Consumer Protection and the Office of the City Clerk.

Said privilege shall be constructed in accordance with plans and specifications approved by the Department of Planning and Development, Department of Transportation (Division of Project Development), and Department of Transportation (Office of Underground Coordination).

This grant of privilege in the public way shall be subject to the provisions of Section 10-28-015 and all other required provisions of the Municipal Code of Chicago.

The grantee shall pay to the City of Chicago as compensation for the privilege #1114105 herein granted the sum of fifteen thousand eight hundred thirty-seven ($15,837.00) per annum in advance.

A 25% penalty will be added for payments received after due date.

The permit holder agrees to hold the City of Chicago harmless for any damage, relocation or replacement costs associated with damage, relocation or removal of private property caused by the City performing work in the public way.

Authority herein given and granted for a period of five (5) years from and after Date of Passage.

Alderman Pat Dowell

Pat Dowell 3rd Ward

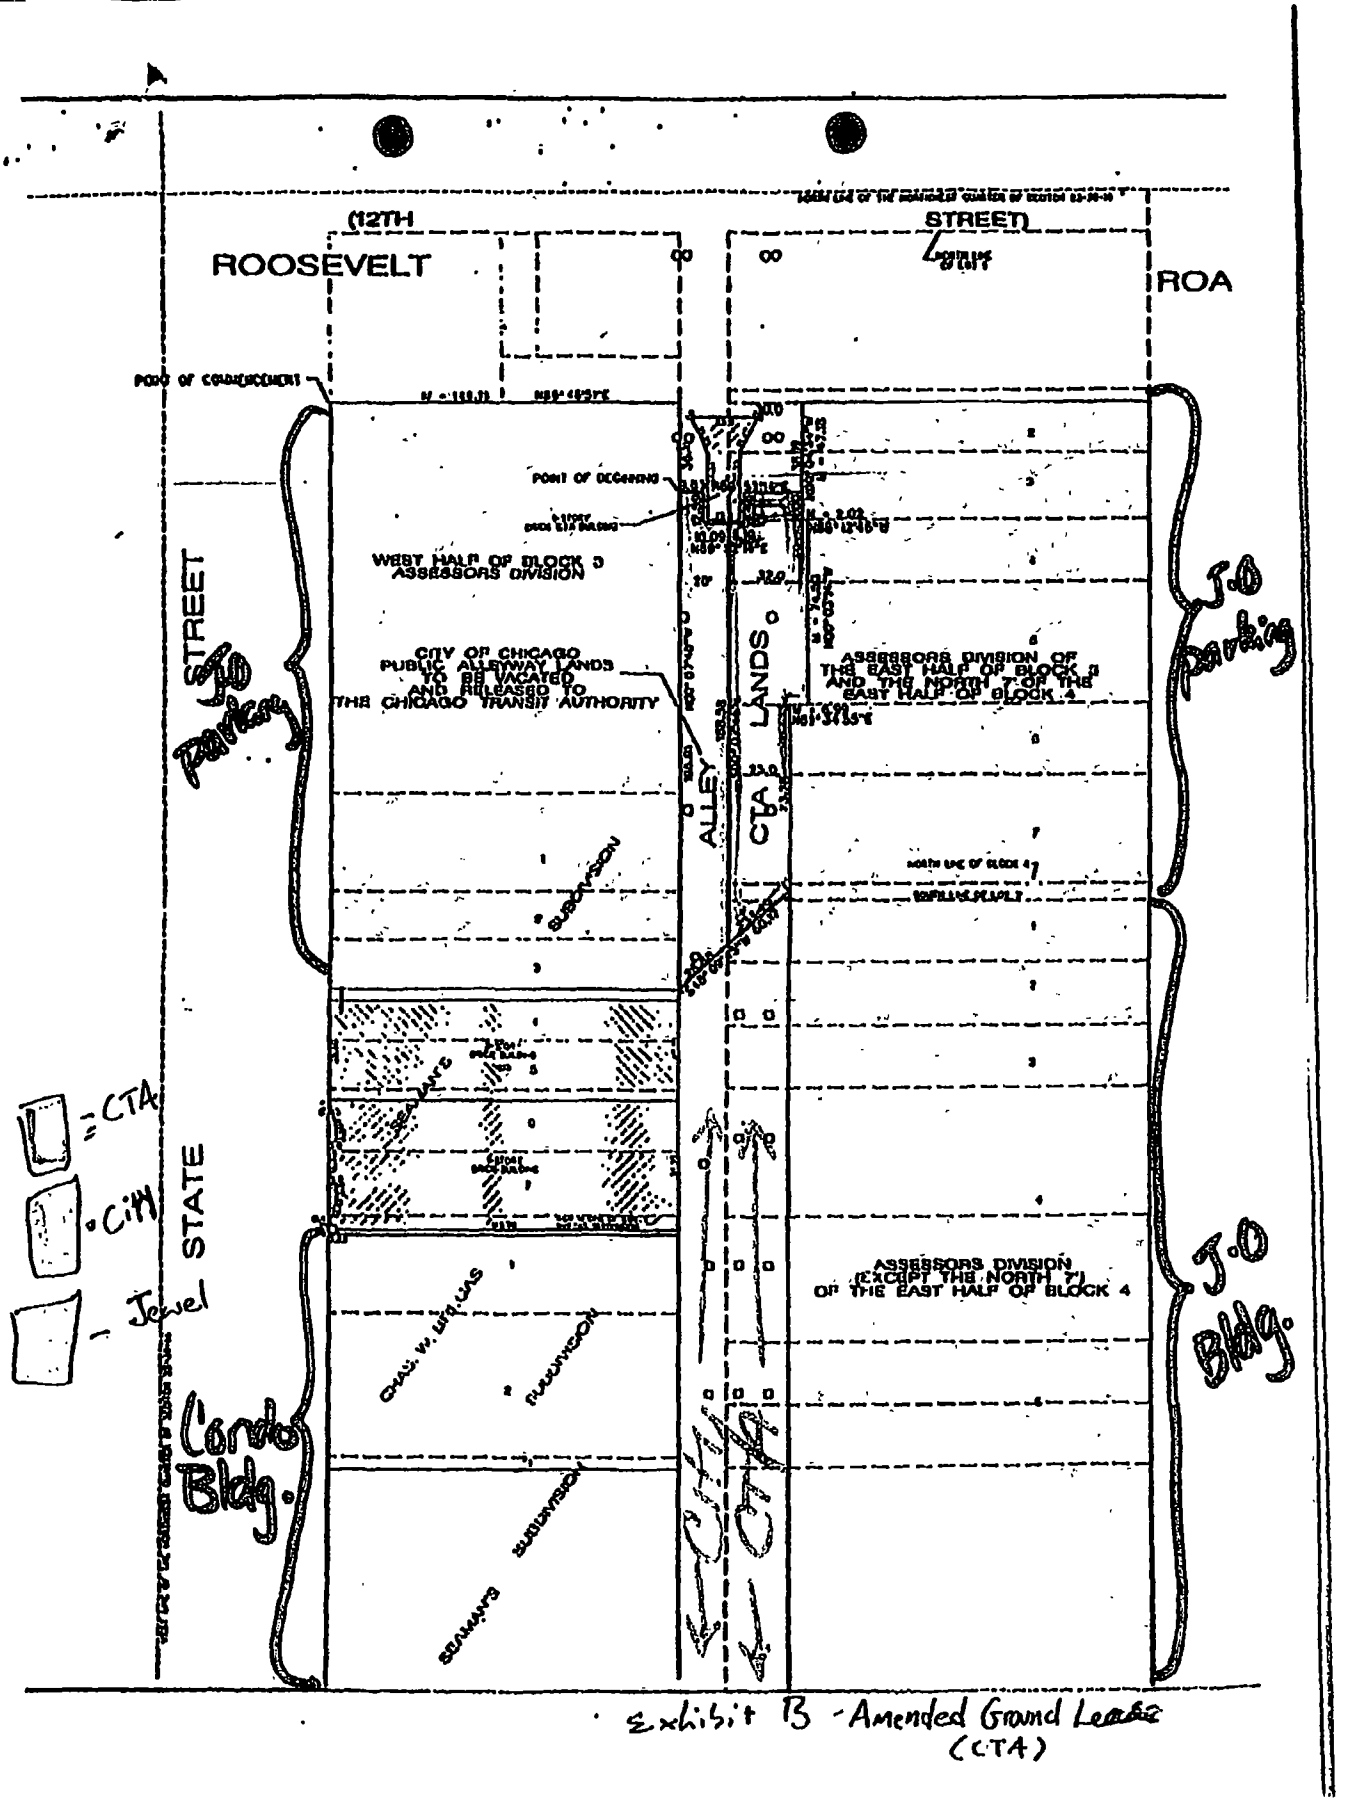


Exhibit B - Amended Ground Lease (CTA)

Department of Business Affairs and Consumer Protection
Small Business Center- Public Way Use Unit
City Hall - 121 N. LaSalle Street Room 800 • Chicago, IL 60602
(312)-74-GOBIZ (312-744-6249) • (312) 744-1944 (TTY)
http://www.cityofchicago.org/bacp

11/05/2014

Alderman **Pat Dowell**
Ward # **03**
City of Chicago
City Hall, Room **300**
121 North LaSalle Street
Chicago, Illinois 60602

Re: An ordinance to use and maintain a portion of the public right-of-way for **one (1) occupation of space(s)** for **JEWEL FOOD STORE # 3345**, adjacent to the premises known as **1224 S. Wabash Ave.**.

Dear Alderman **Pat Dowell**:

The applicant referenced above has requested the use of the public right-of-way for a **occupation of space(s)**. An ordinance has been prepared by the Department of Business Affairs and Consumer Protection – Small Business Center - Public Way Use Unit for presentation to the City Council. Because this request was made for properties located in your ward, as approved by you as per the attached, I respectfully request that you introduce the attached ordinance at the next City Council meeting.

If you have any questions regarding this ordinance, please contact Anthony Bertuca at (312) 744-5506.

Department of Business Affairs and Consumer Protection

City of Chicago

O2014-9035

Office of the City Clerk

Document Tracking Sheet

Meeting Date:	11/5/2014
Sponsor(s):	Burns (4)
Type:	Ordinance
Title:	Grant(s) of privilege in public way for Hyde Park Currency Exchange, Inc.
Committee(s) Assignment:	Committee on Transportation and Public Way

ORDINANCE
HYDE PARK CURRENCY EXCHANGE, INC.
Acct. No. 355684 - 1
Permit No. 1113000

Be It Ordained by the City Council of the City of Chicago:

SECTION 1. Permission and authority are hereby given and granted to HYDE PARK CURRENCY EXCHANGE, INC., upon the terms and subject to the conditions of this ordinance to maintain and use one (1) sign(s) projecting over the public right-of-way attached to its premises known as 1371 E. 53rd St..

Said sign structure(s) measures as follows; along 53rd:
One (1) at eight (8) feet in length, four (4) feet in height and ten (10) feet above grade level.

The location of said privilege shall be as shown on prints kept on file with the Department of Business Affairs and Consumer Protection and the Office of the City Clerk.

Said privilege shall be constructed in accordance with plans and specifications approved by the Department of Transportation (Division of Project Development) and Zoning Department - Signs.

This grant of privilege in the public way shall be subject to the provisions of Section 10-28-015 and all other required provisions of the Municipal Code of Chicago.

The grantee shall pay to the City of Chicago as compensation for the privilege #1113000 herein granted the sum of three hundred ($300.00) per annum in advance.

A 25% penalty will be added for payments received after due date.


The permit holder agrees to hold the City of Chicago harmless for any damage, relocation or replacement costs associated with damage, relocation or removal of private property caused by the City performing work in the public way.

Authority herein given and granted for a period of five (5) years from and after Date of Passage.


Alderman William D. Burns

William D. Burns 4th Ward

PAGE 02/02
BESTNEONSIGN
03/24/2014 15:27 7735857587

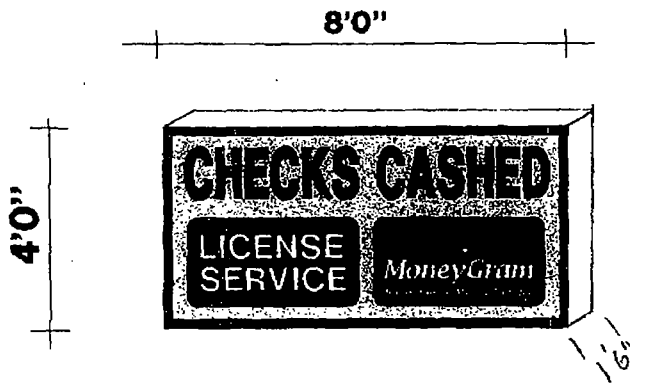

4'x8' PROJECTING SIGN

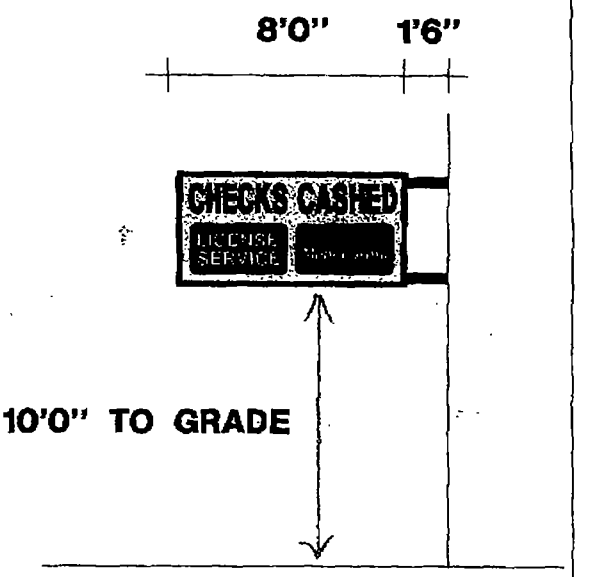

BEST NEON SIGN CO.	
SCALE NO SCALE	SK.NO. PUBVIO
CUSTOMER HYDE PARK C.E.	
JOB ADDRESS 1371 E. 53RD ST.	
CITY CHICAGO	STATE IL.
ARTIST bc	DATE
SALES APPROVED	DATE
CUSTOMER APPROVAL:	

PLEASE NOTE By signing the approval box on this sketch, I understand that I am accepting all aspects of this drawing. This includes artwork, specifications, dimensions, spelling and any other representations herein. I also understand that color reproductions on this sketch are approximate, and may not match manufactured product exactly.

Department of Business Affairs and Consumer Protection
Small Business Center - Public Way Use Unit
City Hall - 121 N. LaSalle Street, Room 800 • Chicago, IL 60602
(312)-74-GOBIZ (312-744-6249) • (312) 744-1944 (TTY)
http://www.cityofchicago.org/bacp

11/05/2014

Alderman **William D. Burns**
Ward # **04**
City of Chicago
City Hall, Room **300**
121 North LaSalle Street
Chicago, Illinois 60602

Re: An ordinance to use and maintain a portion of the public right-of-way for **one (1) sign(s)** for **HYDE PARK CURRENCY EXCHANGE, INC.**, adjacent to the premises known as **1371 E. 53rd St.**.

Dear Alderman **William D. Burns**:

The applicant referenced above has requested the use of the public right-of-way for a **sign(s)**. An ordinance has been prepared by the Department of Business Affairs and Consumer Protection – Small Business Center - Public Way Use Unit for presentation to the City Council. Because this request was made for properties located in your ward, as approved by you as per the attached, I respectfully request that you introduce the attached ordinance at the next City Council meeting.

If you have any questions regarding this ordinance, please contact Anthony Bertuca at (312) 744-5506.

Department of Business Affairs and Consumer Protection

City of Chicago

O2014-9051

Office of the City Clerk

Document Tracking Sheet

Meeting Date:	11/5/2014
Sponsor(s):	Hairston (5)
Type:	Ordinance
Title:	Grant(s) of privilege in public way for University of Chicago - privilege Number 1089206
Committee(s) Assignment:	Committee on Transportation and Public Way

ORDINANCE
Acct. No. 43697 - 32
Permit No. 1089206

Be It Ordained by the City Council of the Cityof Chicago:

SECTION 1. Permission and authority are hereby given and granted to UNIVERSITY OF CHICAGO, upon the terms and subject to the conditions of this ordinance to construct, install, maintain and use one (1) Retaining Wall on the public right-of-way adjacent to its premises known as 5900-6000 S. Ellis Ave..

Said Retaining Wall at S.ELLIS measure(s):

One (1) at twenty (20) feet in length, and one (1) foot in width for a total of twenty (20) square feet. Said retaining wall will support the pedestrian walk at the depressed lawn panel of the Midway Plaisance Drive. Retaining wall shall extend into the public right-of-way approximately twenty (20) feet at each intersection along South Ellis Avenue(East North Midway Plaisance Drive and East South Midway Plaisance Drive). Retaining wall shall be approximately four (4) feet six (6) inches in depth.

The location of said privilege shall be as shown on prints hereto attached, which by reference are hereby incorporated and made a part of this ordinance.

Said privilege shall be constructed in accordance with plans and specifications approved by the Department of Planning and Development and Department of Transportation (Office of Underground Coordination).

This grant of privilege in the public way shall be subject to the provisions of Section 10-28-075 and all other required provisions of the Municipal Code of Chicago.


The grantee shall pay to the City of Chicago as compensation for the privilege #1089206 herein granted the sum of four hundred ($400.00) per annum in advance.

A 25% penalty will be added for payments received after due date.

Authority herein given and granted for a period offive (5) years from and after Date of Passage.

Alderman Leslie A. Hairston

Leslie Hairston 5th Ward

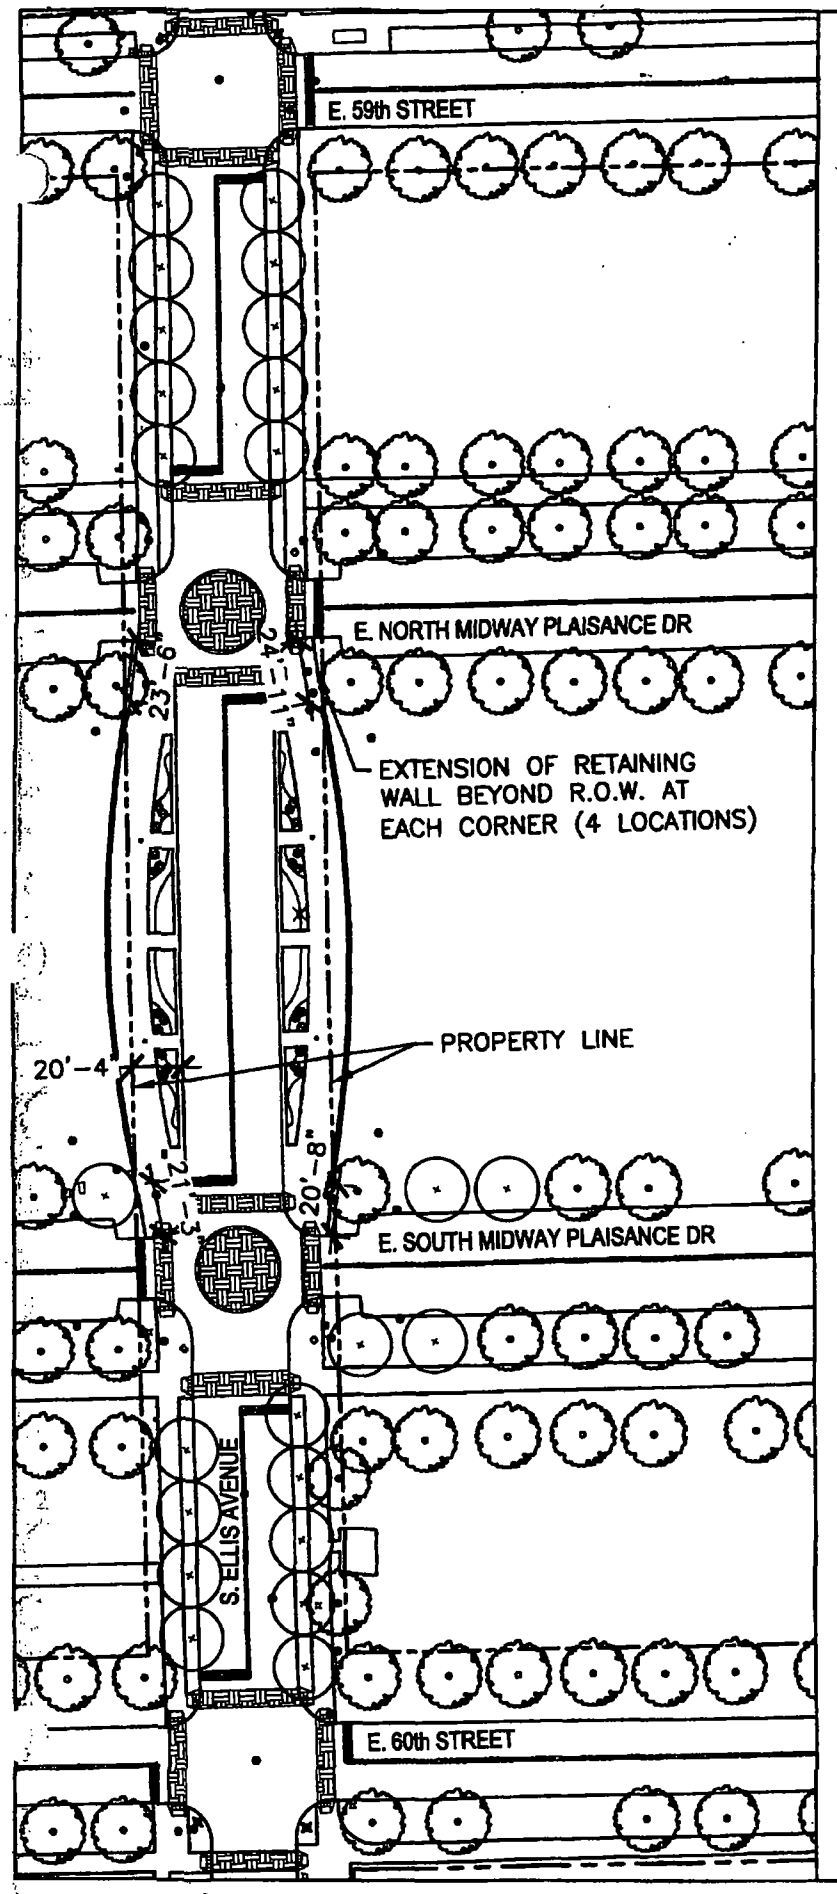

Midway Plaisance Crossing

Ellis Avenue, Chicago

N

Retaining Wall

SCALE: 1" = 80'-0"

2241 S. Wabash Avenue
Chicago, Illinois 60616
Phone 312.567.1000 / Fax 312.567.9690

BauerLatoza STUDIO

Architecture
Historic Preservation
Landscape Architecture
Urban Design

SITE SK-3

Date: 05/07/09

Department of Business Affairs and Consumer Protection
Small Business Center- Public Way Use Unit
City Hall- 121 N. LaSalle Street Room 800 • Chicago. IL 60602
(312)-74-GOBIZ (312-744-6249) • (312) 744-1944 (TTY)
http //www.cityofchicago.org/bacp

11/05/2014

Alderman **Leslie Hairston**
Ward # **05**
City of Chicago
City Hall, Room **300**
121 North LaSalle Street
Chicago, Illinois 60602

Re: An ordinance to use and maintain a portion of the public right-of-way for **one (1) retaining wall(s)** for **UNIVERSITY OF CHICAGO**, adjacent to the premises known as **5900-6000 S. Ellis Ave.**.

Dear Alderman **Leslie Hairston**:

The applicant referenced above has requested the use of the public right-of-way for a **retaining wall(s)**. An ordinance has been prepared by the Department of Business Affairs and Consumer Protection – Small Business Center - Public Way Use Unit for presentation to the City Council. Because this request was made for properties located in your ward, as approved by you as per the attached, I respectfully request that you introduce the attached ordinance at the next City Council meeting.

If you have any questions regarding this ordinance, please contact Anthony Bertuca at (312) 744-5506.

Department of Business Affairs and Consumer Protection

City of Chicago

O2014-9052

Office of the City Clerk

Document Tracking Sheet

Meeting Date:	11/5/2014
Sponsor(s):	Hairston (5)
Type:	Ordinance
Title:	Grant(s) of privilege in public way for University of Chicago - privilege Number 1089207
Committee(s) Assignment:	Committee on Transportation and Public Way

ORDINANCE
Acct. No. 43697 - 32
Permit No. 1089207

Be It Ordained by the City Council of the Cityof Chicago:

SECTION 1. Permission and authority are hereby given and granted to UNIVERSITY OF CHICAGO, upon the terms and subject to the conditions of this ordinance to construct, install, maintain and use one (1) Retaining Wall on the public right-of-way adjacent to its premises known as 5901-6001 S. Ellis Ave..

Said Retaining Wall(s) at S. ELLIS AVENUE measure(s):

One (1) at twenty (20) feet in length, and one (1) foot in width for a total of twenty (20) square feet. Said retaining wall will support the pedestrian walk at the depressed lawn panel of the Midway Plaisance Drive. Retaining wall shall extend into the public right-of-way approximately twenty (20) feet at each intersection along South Ellis Avenue (East North Midway Plaisance Drive and East South Midway Plaisance Drive). Retaining wall shall be approximately four (4) feet six (6) inches in depth.

The location of said privilege shall be as shown on prints hereto attached, which by reference are hereby incorporated and made a part of this ordinance.

Said privilege shall be constructed in accordance with plans and specifications approved by the Department of Planning and Development and Department of Transportation (Office of Underground Coordination).

This grant of privilege in the public way shall be subject to the provisions of Section 10-28-075 and all other required provisions of the Municipal Code of Chicago.


The grantee shall pay to the City of Chicago as compensation for the privilege #1089207 herein granted the sum of four hundred ($400.00) per annum in advance.

A 25% penalty will be added for payments received after due date.

Authority herein given and granted for a period offive (5) years from and after Date of Passage.

Alderman Leslie A. Hairston

Leslie Hairston 5th Ward

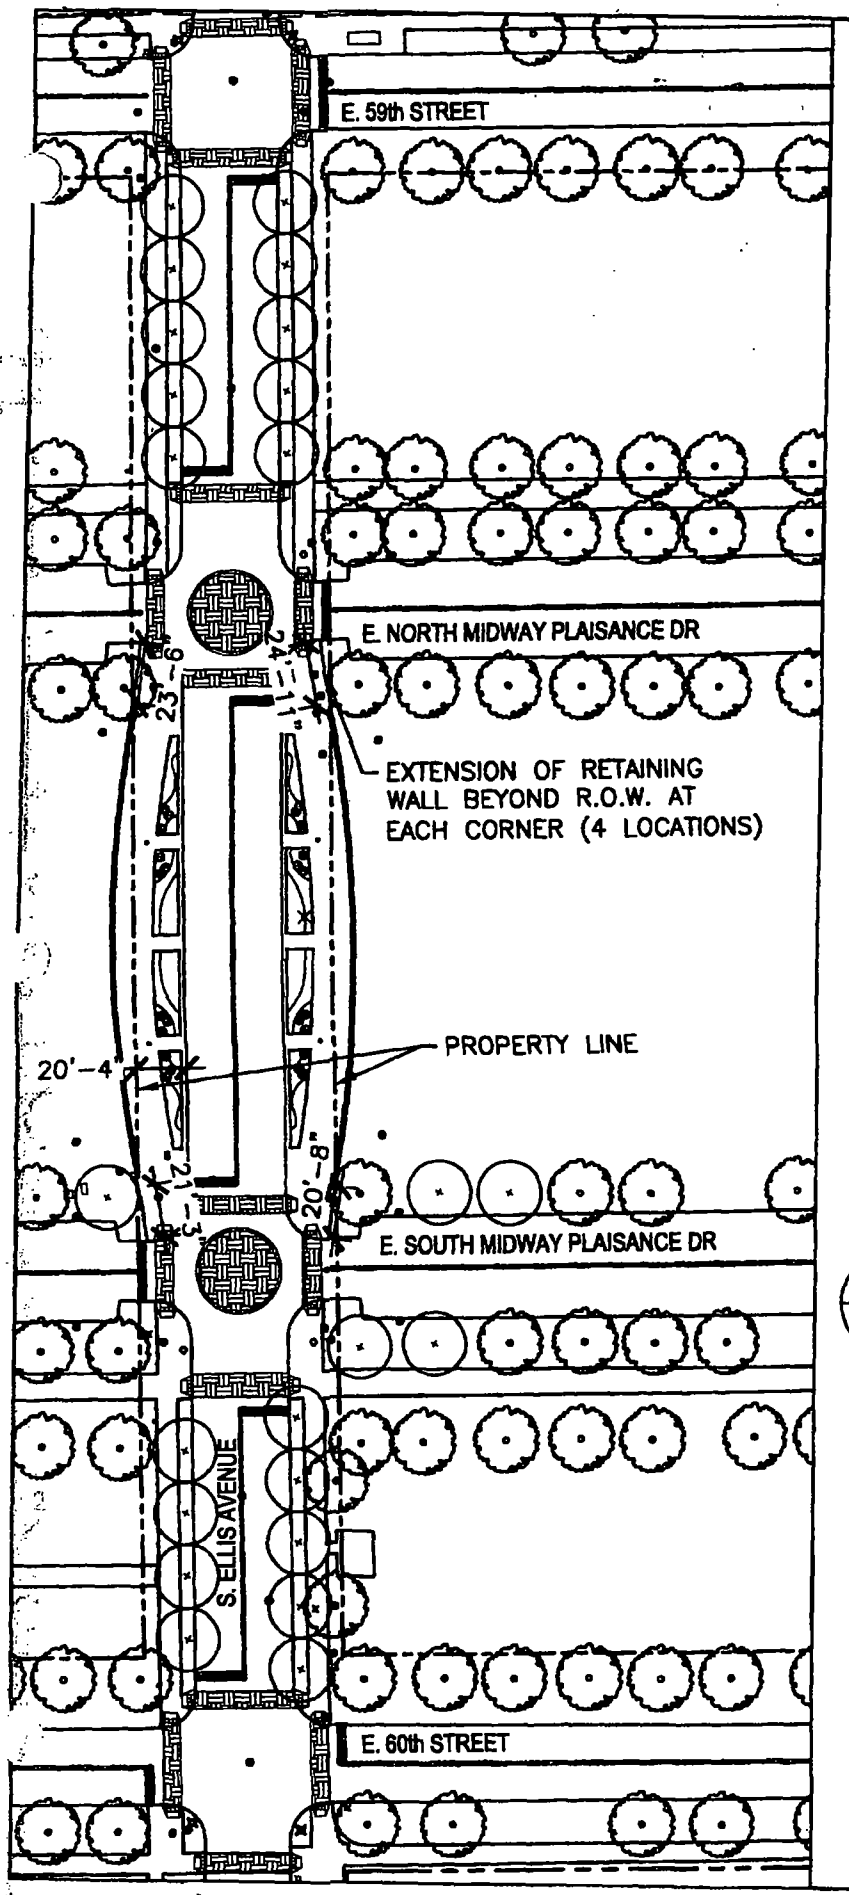

Midway Plaisance Crossing

Ellis Avenue, Chicago

N

Retaining Wall

SCALE: 1" = 80'-0"

2241 S. Wabash Avenue
Chicago, Illinois 60616
Phone 312.567.1000 / Fax 312.567.9690

BauerLatoza STUDIO

Architecture
Historic Preservation
Landscape Architecture
Urban Design

SITE SK-3

Date: 05/07/09

Department of Business Affairs and Consumer Protection
Small Business Center- Public Way Use Unit
City Hall - 121 N. LaSalle Street Room 800 • Chicago, IL 60602
(312)-74-GOBIZ (312-744-6249) • (312) 744-1944 (TTY)
http://www.cityofchicago.org/bacp

11/05/2014

Alderman **Leslie Hairston**
Ward # **05**
City of Chicago
City Hall, Room **300**
121 North LaSalle Street
Chicago, Illinois 60602

Re: An ordinance to use and maintain a portion of the public right-of-way for **one (1) retaining wall(s)** for **UNIVERSITY OF CHICAGO**, adjacent to the premises known as **5901-6001 S. Ellis Ave.**.

Dear Alderman **Leslie Hairston**:

The applicant referenced above has requested the use of the public right-of-way for a **retaining wall(s)**. An ordinance has been prepared by the Department of Business Affairs and Consumer Protection – Small Business Center - Public Way Use Unit for presentation to the City Council. Because this request was made for properties located in your ward, as approved by you as per the attached, I respectfully request that you introduce the attached ordinance at the next City Council meeting.

If you have any questions regarding this ordinance, please contact Anthony Bertuca at (312) 744-5506.

Department of Business Affairs and Consumer Protection

City of Chicago

O2014-9055

Office of the City Clerk

Document Tracking Sheet

Meeting Date:	11/5/2014
Sponsor(s):	Hairston (5)
Type:	Ordinance
Title:	Grant(s) of privilege in public way for University of Chicago File No. 11
Committee(s) Assignment:	Committee on Transportation and Public Way

ORDINANCE
UNIVERSITY OF CHICAGO FILE #11
Acct. No. 43697 - 22
Permit No. 1115364

Be It Ordained by the City Council of the City of Chicago:

SECTION 1. Permission and authority are hereby given and granted to UNIVERSITY OF CHICAGO FILE #11, upon the terms and subject to the conditions of this ordinance to maintain and use, as now constructed, two (2) Steam Tunnel(s) under the public right-of-way adjacent to its premises known as 5604 S. Ellis Ave.. Existing steam tunnels is used to service the accelerator building located at 5604-5620 South Ellis Avenue.

Tunnel Number 1.

Dimensions are approximately five (5) feet four (4) inches in width and six (6) feet, eight (8) inches in height beginning at a depth underneath the sidewalk approximately one (1) foot, five (5) inches on the west side of South Ellis Avenue from a point two hundred eighty (280) feet south of the south line of East 56th Street.

Tunnel Number 2.

Dimensions are approximately eleven (11) feet in width and nine (9) feet, eight (8) inches in height beginning at a depth underneath the sidewalk approximately one (1) foot, five (5) inches running east from the accelerator building to a point two (2) feet west of the west curb line of South Ellis Avenue located at the north end of the above mentioned north/south tunnel.

The location of said privilege shall be as shown on prints kept on file with the Department of Business Affairs and Consumer Protection and the Office of the City Clerk.

Said privilege shall be constructed in accordance with plans and specifications approved by the Department of Planning and Development and Department of Transportation (Office of Underground Coordination).

This grant of privilege in the public way shall be subject to the provisions of Section 10-28-015 and all other required provisions of the Municipal Code of Chicago.

The grantee shall pay to the City of Chicago as compensation for the privilege #1115364 herein granted the sum of eight hundred ($800.00) per annum in advance.


A 25% penalty will be added for payments received after due date.

The permit holder agrees to hold the City of Chicago harmless for any damage, relocation or replacement costs associated with damage, relocation or removal of private property caused by the City performing work in the public way.

Authority herein given and granted for a period of five (5) years from and after 06/11/2014.

Alderman Leslie A. Hairston

Leslie Hairston 5th Ward

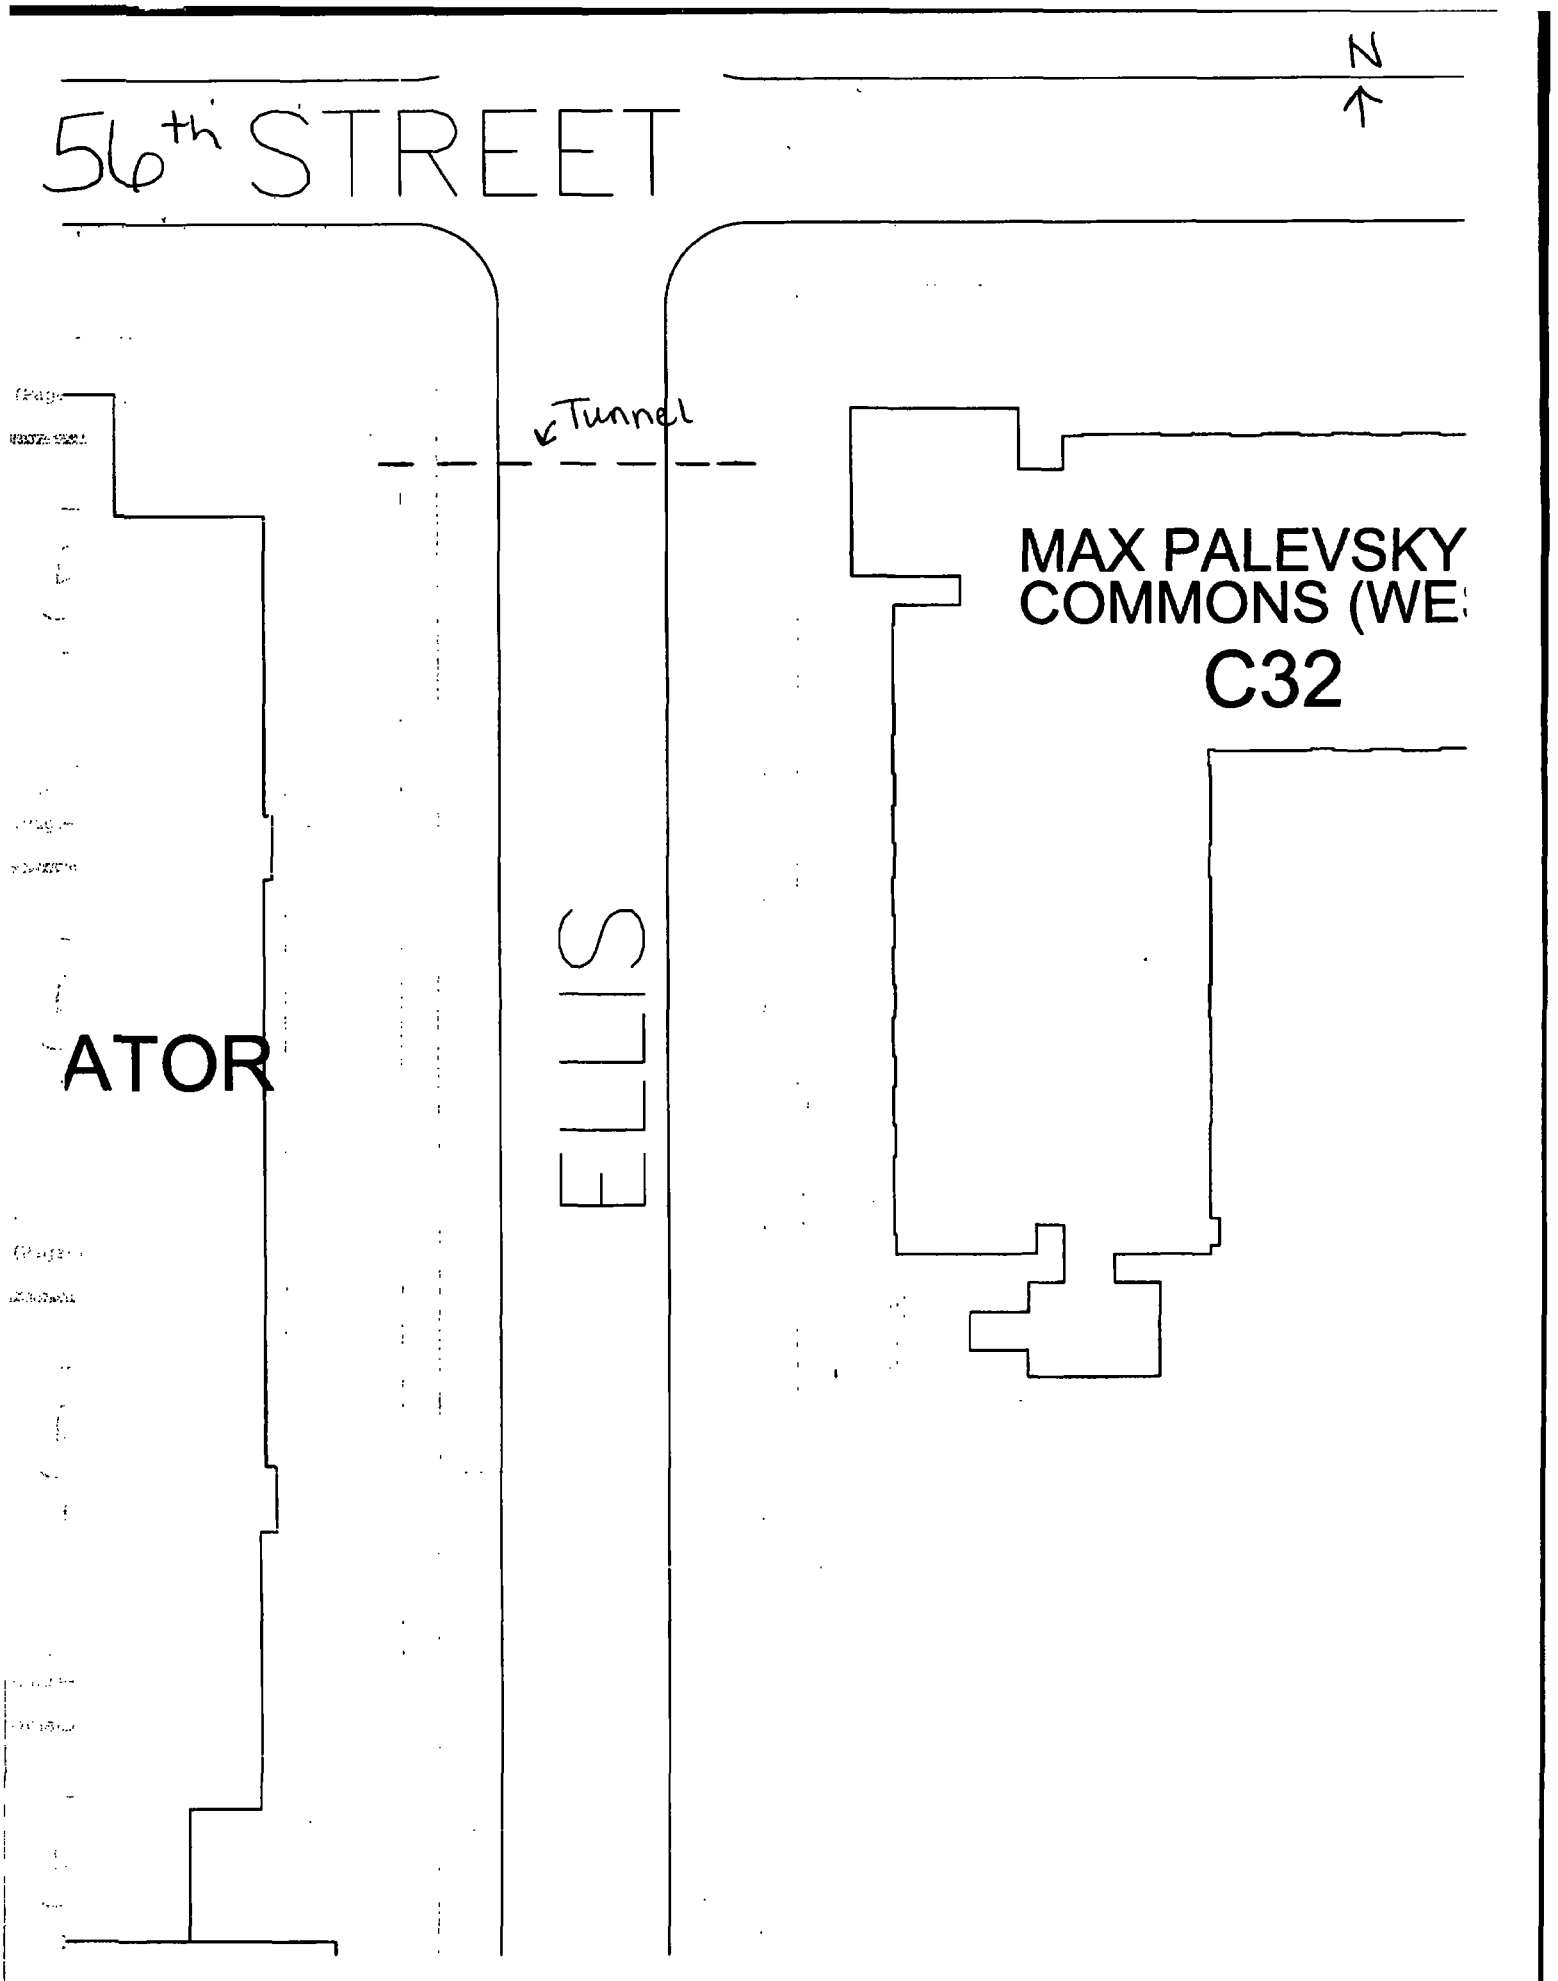
56th STREET
N
Tunnel
MAX PALEVSKY
COMMONS (WE
C32
ELLIS
ATOR

Department of Business Affairs and Consumer Protection
Small Business Center- Public Way Use Unit
City Hall- 121 N. LaSalle Street Room 800 • Chicago, IL 60602
(312)-74-GOBIZ (312-744-6249) • (312) 744-1944 (TTY)
http://www.cityofchicago.org/bacp

11/05/2014

Alderman **Leslie Hairston**
Ward # **05**
City of Chicago
City Hall, Room **300**
121 North LaSalle Street
Chicago, Illinois 60602

Re: An ordinance to use and maintain a portion of the public right-of-way for **two (2) tunnel(s)** for **UNIVERSITY OF CHICAGO FILE #11**, adjacent to the premises known as **5604 S. Ellis Ave.**.

Dear Alderman **Leslie Hairston**:

The applicant referenced above has requested the use of the public right-of-way for **tunnel(s)**. An ordinance has been prepared by the Department of Business Affairs and Consumer Protection – Small Business Center - Public Way Use Unit for presentation to the City Council. Because this request was made for properties located in your ward, as approved by you as per the attached, I respectfully request that you introduce the attached ordinance at the next City Council meeting.

If you have any questions regarding this ordinance, please contact Anthony Bertuca at (312) 744-5506.

Department of Business Affairs and Consumer Protection

City of Chicago

O2014-9059

Office of the City Clerk

Document Tracking Sheet

Meeting Date:	11/5/2014
Sponsor(s):	Hairston (5)
Type:	Ordinance
Title:	Grant(s) of privilege in public way for University of Chicago, The
Committee(s) Assignment:	Committee on Transportation and Public Way

ORDINANCE
THE UNIVERSITY OF CHICAGO
Acct. No. 43697 - 23
Permit No. 1115366

Be It Ordained by the City Council of the City of Chicago:

SECTION 1. Permission and authority are hereby given and granted to THE UNIVERSITY OF CHICAGO, upon the terms and subject to the conditions of this ordinance to maintain and use, as now constructed, one (1) Pedestrian Tunnel under the public right-of-way adjacent to its premises known as 950 E. 58th St..

Existing pedestrian bridge dimensions are ten (10) feet in width and sixty-six (66) feet in length under and across East 58th Street from a distance of two hundred ninety-eight and nine hundredths (298.09) feet east of the east property line of South Drexel Avenue adjoining the premises commonly known as 950 East 58th Street.

The location of said privilege shall be as shown on prints kept on file with the Department of Business Affairs and Consumer Protection and the Office of the City Clerk.

Said privilege shall be constructed in accordance with plans and specifications approved by the Department of Planning and Development and Department of Transportation (Office of Underground Coordination).

This grant of privilege in the public way shall be subject to the provisions of Section 10-28-015 and all other required provisions of the Municipal Code of Chicago.

The grantee shall pay to the City of Chicago as compensation for the privilege #1115366 herein granted the sum of four hundred ($400.00) per annum in advance.


A 25% penalty will be added for payments received after due date.

The permit holder agrees to hold the City of Chicago harmless for any damage, relocation or replacement costs associated with damage, relocation or removal of private property caused by the City performing work in the public way.

Authority herein given and granted for a period of five (5) years from and after 06/28/2014.

Alderman Leslie A. Hairston

Leslie Hairston 5th Ward

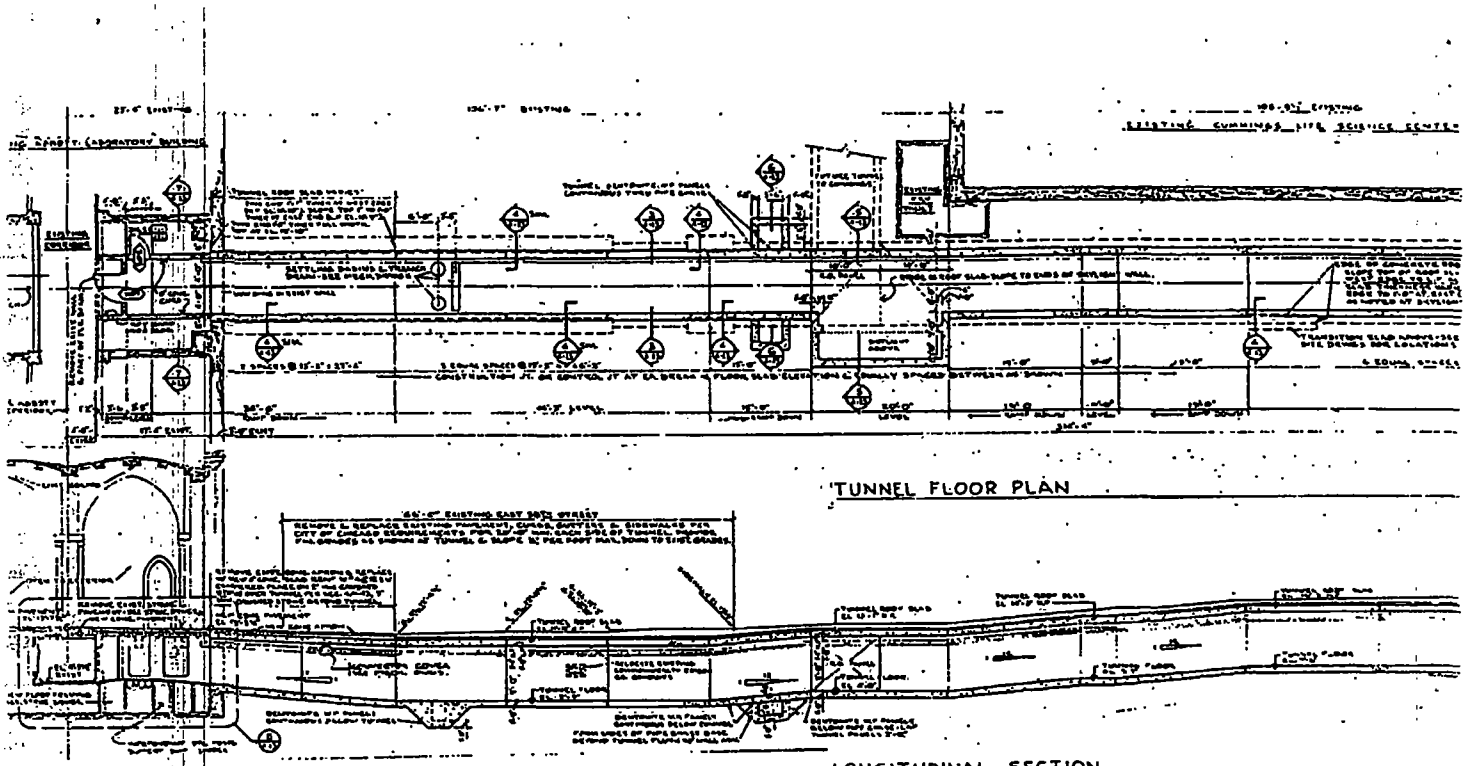

TUNNEL FLOOR PLAN

LONGITUDINAL SECTION

Department of Business Affairs and Consumer Protection
Small Business Center- Public Way Use Unit
City Hall - 121 N. LaSalle Street Room 800 • Chicago, IL 60602
(312)-74-GOBIZ (312-744-6249) • (312) 744-1944 (TTY)
http //www.cityofchicago org/bacp

11/05/2014

Alderman **Leslie Hairston**
Ward # **05**
City of Chicago
City Hall, Room **300**
121 North LaSalle Street
Chicago, Illinois 60602

Re: An ordinance to use and maintain a portion of the public right-of-way for **one (1) tunnel(s)** for **THE UNIVERSITY OF CHICAGO**, adjacent to the premises known as **950 E. 58th St.**.

Dear Alderman **Leslie Hairston**:

The applicant referenced above has requested the use of the public right-of-way for a **tunnel(s)**. An ordinance has been prepared by the Department of Business Affairs and Consumer Protection – Small Business Center - Public Way Use Unit for presentation to the City Council. Because this request was made for properties located in your ward, as approved by you as per the attached, I respectfully request that you introduce the attached ordinance at the next City Council meeting.

If you have any questions regarding this ordinance, please contact Anthony Bertuca at (312) 744-5506.

Department of Business Affairs and Consumer Protection

City of Chicago

O2014-9062

Office of the City Clerk

Document Tracking Sheet

Meeting Date:	11/5/2014
Sponsor(s):	Hairston (5)
Type:	Ordinance
Title:	Grant(s) of privilege in public way for 71st & Jeffery Loans
Committee(s) Assignment:	Committee on Transportation and Public Way

ORDINANCE
71ST & JEFFERY LOANS
Acct. No. 305775 - 3
Permit No. 1111485

Be It Ordained by the City Council of the City of Chicago:

SECTION 1. Permission and authority are hereby given and granted to 71ST & JEFFERY LOANS, upon the terms and subject to the conditions of this ordinance to maintain and use one (1) sign(s) projecting over the public right-of-way attached to its premises known as 7100-B S. Jeffery Blvd..

Said sign structure(s) measures as follows; along S. Jeffery Blvd:
One (1) at four (4) feet in length, two (2) feet in height and ten (10) feet above grade level.

The location of said privilege shall be as shown on prints kept on file with the Department of Business Affairs and Consumer Protection and the Office of the City Clerk.

Said privilege shall be constructed in accordance with plans and specifications approved by the Department of Transportation (Division of Project Development) and Zoning Department - Signs.

This grant of privilege in the public way shall be subject to the provisions of Section 10-28-015 and all other required provisions of the Municipal Code of Chicago.

The grantee shall pay to the City of Chicago as compensation for the privilege #1111485 herein granted the sum of one hundred ($100.00) per annum in advance.


A 25% penalty will be added for payments received after due date.

The permit holder agrees to hold the City of Chicago harmless for any damage, relocation or replacement costs associated with damage, relocation or removal of private property caused by the City performing work in the public way.


Authority herein given and granted for a period of five (5) years from and after Date of Passage.


Alderman Leslie A. Hairston

Leslie Hairston 5th Ward

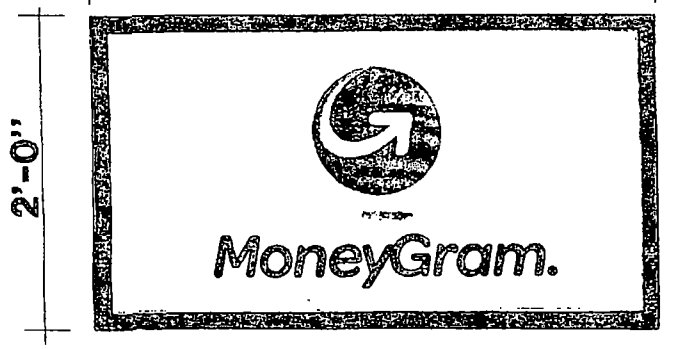

20'-0" STORE FRONT

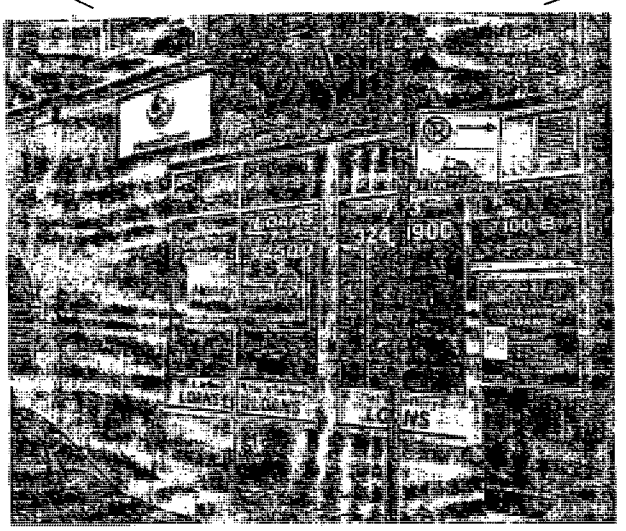

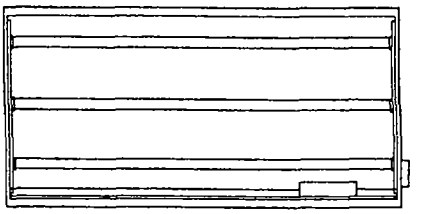

TYPICAL

1 1/2" X 1 1/2 " X 3/16" GALV. ANGLE IRON FRAME / WELDED

1 1/2" X 3/8" GALV. BOLTS

20 GAUGE GALV. DRUM

2" X 2" GALV. 20 GA. TRIM

1/2" DRAIN HOLES

3/16" LEXAN FACES

ALL WIRING IN 20 GA. RACEWAYS
NO. 14 WIRE 600V. 15 AMP

HIGH OUTPUT LAMPS
1,000 V. LAMP HOLDERS

DISCONNECT SWITCH

600 M.A. BALLASTS 110 V.

MOUNTED TO WALL USING EXPANSION BOLTS

SHOWN ON BUILDING

Best Neon Sign

SCALE NO SCALE OK NO MONEY	
CUSTOMER MONEYGRAM	
JOB ADDRESS 7100 S. JEFFERY	
CITY CHICAGO	STATE IL
ARTIST MICHAEL	DATE 9/10/13
SALES APPROVED	DATE

CUSTOMER APPROVAL:

By signing the approval box on this sketch, I understand that I am accepting all aspects of this drawing. This includes artwork, specifications, dimensions, spelling and any other representations herein. I also understand that color representations on this sketch are approximate, and may not match manufactured product exactly.

Page 1

Department of Business Affairs and Consumer Protection
Small Business Center - Public Way Use Unit
City Hall - 121 N. LaSalle Street, Room 800 • Chicago, IL 60602
(312)-74-GOBIZ (312-744-6249) • (312) 744-1944 (TTY)
http://www.cityofchicago.org/bacp

11/05/2014

Alderman **Leslie Hairston**
Ward # **05**
City of Chicago
City Hall, Room **300**
121 North LaSalle Street
Chicago, Illinois 60602

Re: An ordinance to use and maintain a portion of the public right-of-way for **one (1) sign(s)** for **71ST & JEFFERY LOANS**, adjacent to the premises known as **7100-B S. Jeffery Blvd.**.

Dear Alderman **Leslie Hairston**:

The applicant referenced above has requested the use of the public right-of-way for a **sign(s)**. An ordinance has been prepared by the Department of Business Affairs and Consumer Protection – Small Business Center - Public Way Use Unit for presentation to the City Council. Because this request was made for properties located in your ward, as approved by you as per the attached, I respectfully request that you introduce the attached ordinance at the next City Council meeting.

If you have any questions regarding this ordinance, please contact Anthony Bertuca at (312) 744-5506.

Department of Business Affairs and Consumer Protection

City of Chicago

O2014-9080

Office of the City Clerk

Document Tracking Sheet

Meeting Date:	11/5/2014
Sponsor(s):	Sawyer (6)
Type:	Ordinance
Title:	Grant(s) of privilege in public way for New 75th & Cottage Currency Exchange, Inc.
Committee(s) Assignment:	Committee on Transportation and Public Way

ORDINANCE
NEW 75TH & COTTAGE CURRENCY EXCHANGE , INC.
Acct. No. 35010 - 2
Permit No. 1115615

Be It Ordained by the City Council of the City of Chicago:

SECTION 1. Permission and authority are hereby given and granted to NEW 75TH & COTTAGE CURRENCY EXCHANGE , INC., upon the terms and subject to the conditions of this ordinance to maintain and use two (2) sign(s) projecting over the public right-of-way attached to its premises known as 801 E. 75th St..

Said sign structure(s) measures as follows; along E. 75th Street:
Two (2) at eight (8) feet in length, ten (10) feet in height and nine point five (9.5) feet above grade level.

The location of said privilege shall be as shown on prints kept on file with the Department of Business Affairs and Consumer Protection and the Office of the City Clerk.

Said privilege shall be constructed in accordance with plans and specifications approved by the Department of Transportation (Division of Project Development) and Zoning Department - Signs.

This grant of privilege in the public way shall be subject to the provisions of Section 10-28-015 and all other required provisions of the Municipal Code of Chicago.

The grantee shall pay to the City of Chicago as compensation for the privilege #1115615 herein granted the sum of six hundred ($600.00) per annum in advance.


A 25% penalty will be added for payments received after due date.

The permit holder agrees to hold the City of Chicago harmless for any damage, relocation or replacement costs associated with damage, relocation or removal of private property caused by the City performing work in the public way.

Authority herein given and granted for a period of five (5) years from and after 11/05/2013.

Alderman _____

Roderick T. Sawyer 6th Ward

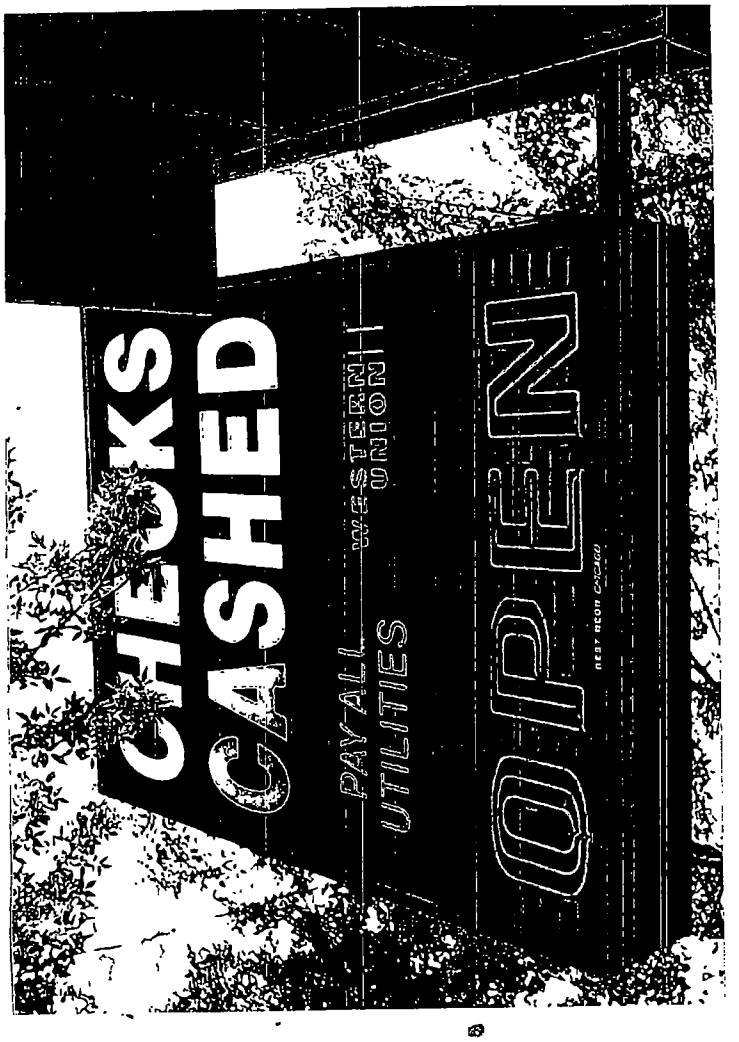
CHECKS
CASHED
PAY ALL
WESTERN
UNION
UTILITIES
OPEN

Department of Business Affairs and Consumer Protection
Small Business Center - Public Way Use Unit
City Hall - 121 N. LaSalle Street, Room 800 • Chicago, IL 60602
(312)-74-GOBIZ (312-744-6249) • (312) 744-1944 (TTY)
http://www.cityofchicago.org/bacp

11/05/2014

Alderman **Roderick T. Sawyer**
Ward # **06**
City of Chicago
City Hall, Room **300**
121 North LaSalle Street
Chicago, Illinois 60602

Re: An ordinance to use and maintain a portion of the public right-of-way for **two (2) sign(s)** for **NEW 75TH & COTTAGE CURRENCY EXCHANGE , INC.**, adjacent to the premises known as **801 E. 75th St.**.

Dear Alderman **Roderick T. Sawyer**:

The applicant referenced above has requested the use of the public right-of-way for a **sign(s)**. An ordinance has been prepared by the Department of Business Affairs and Consumer Protection – Small Business Center - Public Way Use Unit for presentation to the City Council. Because this request was made for properties located in your ward, as approved by you as per the attached, I respectfully request that you introduce the attached ordinance at the next City Council meeting.

If you have any questions regarding this ordinance, please contact Anthony Bertuca at (312) 744-5506.

Department of Business Affairs and Consumer Protection

City of Chicago

O2014-9083

Office of the City Clerk

Document Tracking Sheet

Meeting Date:	11/5/2014
Sponsor(s):	Sawyer (6)
Type:	Ordinance
Title:	Grant(s) of privilege in public way for Shop-N-Save
Committee(s) Assignment:	Committee on Transportation and Public Way

ORDINANCE
SHOP-N-SAVE
Acct. No. 15710 - 1
Permit No. 1115492

Be It Ordained by the City Council of the City of Chicago:

SECTION 1. Permission and authority are hereby given and granted to SHOP-N-SAVE, upon the terms and subject to the conditions of this ordinance to maintain and use three (3) sign(s) projecting over the public right-of-way attached to its premises known as 135 E. 71st St..

Said sign structure(s) measures as follows; along E 71ST ST:
One (1) at eight (8) feet in length, three (3) feet in height and ten (10) feet above grade level.

Said sign structure(s) measures as follows; along E 71ST ST:
One (1) at thirty-five (35) feet in length, three (3) feet in height and ten (10) feet above grade level.

Said sign structure(s) measures as follows; along E 71ST ST:
One (1) at eight (8) feet in length, ten (10) feet in height and ten (10) feet above grade level.

The location of said privilege shall be as shown on prints kept on file with the Department of Business Affairs and Consumer Protection and the Office of the City Clerk.

Said privilege shall be constructed in accordance with plans and specifications approved by the Department of Transportation (Division of Project Development) and Zoning Department - Signs.

This grant of privilege in the public way shall be subject to the provisions of Section 10-28-015 and all other required provisions of the Municipal Code of Chicago.

The grantee shall pay to the City of Chicago as compensation for the privilege #1115492 herein granted the sum of seven hundred ($700.00) per annum in advance.


A 25% penalty will be added for payments received after due date.

The permit holder agrees to hold the City of Chicago harmless for any damage, relocation or replacement costs associated with damage, relocation or removal of private property caused by the City performing work in the public way.

Authority herein given and granted for a period of five (5) years from and after 09/09/2014.

Alderman 

Roderick T. Sawyer 6th Ward

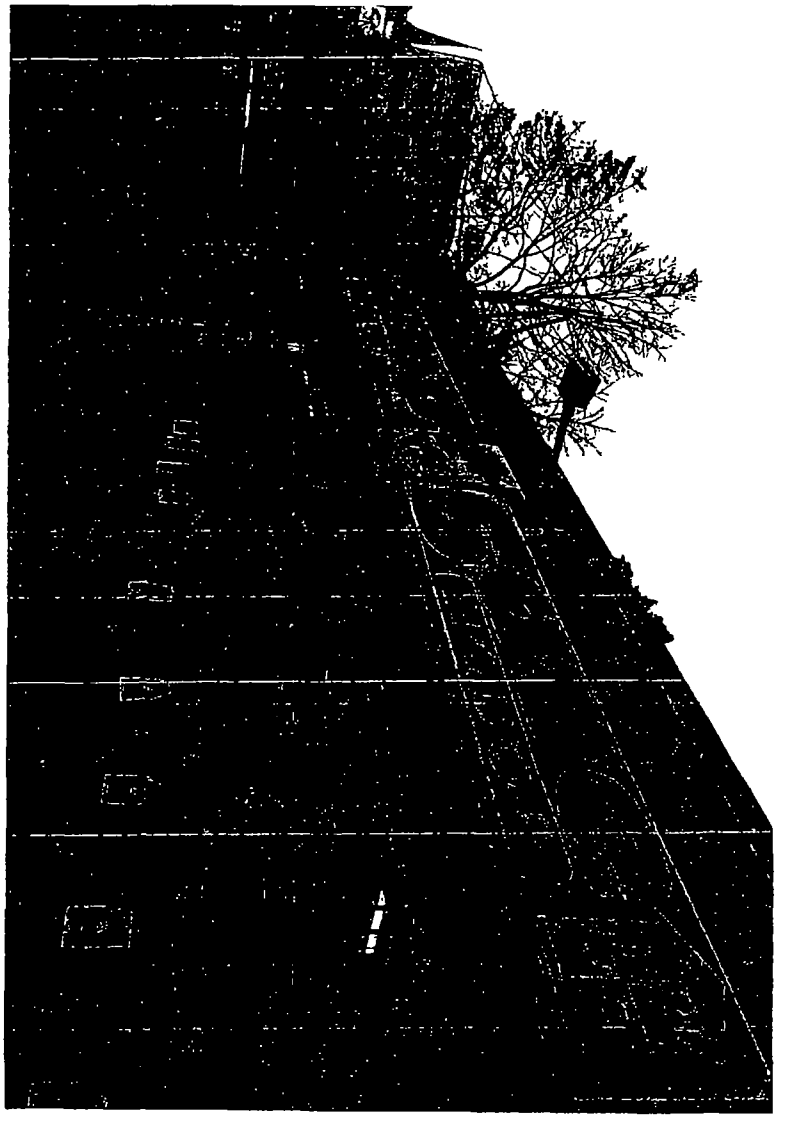

Department of Business Affairs and Consumer Protection
Small Business Center - Public Way Use Unit
City Hall - 121 N. LaSalle Street, Room 800 • Chicago, IL 60602
(312)-74-GOBIZ (312-744-6249) • (312) 744-1944 (TTY)
http://www.cityofchicago.org/bacp

11/05/2014

Alderman **Roderick T. Sawyer**
Ward # **06**
City of Chicago
City Hall, Room **300**
121 North LaSalle Street
Chicago, Illinois 60602

Re: An ordinance to use and maintain a portion of the public right-of-way for **three (3) sign(s)** for **SHOP-N-SAVE**, adjacent to the premises known as **135 E. 71st St.**.

Dear Alderman **Roderick T. Sawyer**:

The applicant referenced above has requested the use of the public right-of-way for a **sign(s)**. An ordinance has been prepared by the Department of Business Affairs and Consumer Protection – Small Business Center - Public Way Use Unit for presentation to the City Council. Because this request was made for properties located in your ward, as approved by you as per the attached, I respectfully request that you introduce the attached ordinance at the next City Council meeting.

If you have any questions regarding this ordinance, please contact Anthony Bertuca at (312) 744-5506.

Department of Business Affairs and Consumer Protection

City of Chicago

O2014-9089

Office of the City Clerk

Document Tracking Sheet

Meeting Date:	11/5/2014
Sponsor(s):	Harris (8)
Type:	Ordinance
Title:	Grant(s) of privilege in public way for Orbit
Committee(s) Assignment:	Committee on Transportation and Public Way

ORDINANCE
ORBIT
Acct. No. 332133 - 1
Permit No. 1115645

Be It Ordained by the City Council of the City of Chicago:

SECTION 1. Permission and authority are hereby given and granted to ORBIT, upon the terms and subject to the conditions of this ordinance to maintain and use one (1) sign(s) projecting over the public right-of-way attached to its premises known as 9100 S. Cottage Grove Ave..

Said sign structure(s) measures as follows; along S Cottage Grove:
One (1) at eight (8) feet in length, ten (10) feet in height and ten (10) feet above grade level.

The location of said privilege shall be as shown on prints kept on file with the Department of Business Affairs and Consumer Protection and the Office of the City Clerk

Said privilege shall be constructed in accordance with plans and specifications approved by the Department of Transportation (Division of Project Development) and Zoning Department- Signs.

This grant of privilege in the public way shall be subject to the provisions of Section 10-28-015 and all other required provisions of the Municipal Code of Chicago.

The grantee shall pay to the City of Chicago as compensation for the privilege #1115645 herein granted the sum of three hundred ($300.00) per annum in advance.

A 25% penalty will be added for payments received after due date

The permit holder agrees to hold the City of Chicago harmless for any damage, relocation or replacement costs associated with damage, relocation or removal of private property caused by the City performing work in the public way.

Authority herein given and granted for a period offive (5) years from and after 04/22/2014.

Alderman Michelle A Harris

Michelle A. Harris 8th Ward



APPROVED. _____ DATE: _____

M-K SIGNS
CHICAGO
4900 N. ELSTON AVE.
CHICAGO, IL 60630
773/545-0041
FAX 773/545-0042
E-MAIL: orddept@mksigns.net

ORBIT FISH & CHICKEN
9100 S. COTTAGE GROVE AVE. CHICAGO, IL

Colors represented in this drawing are for presentation purposes only
They will not match your finished product exactly
Actual color samples can be obtained from your sales representative

This design is the original and unpublished work of MK SIGNS and may not be reproduced, copied or exhibited in any fashion without the expressed written consent of MK SIGNS The rights to this design may be purchased

DATE	REVISION

SCALE N.T.S.	DATE 7-1-09
DESIGNER MSO	SALES TC
FILE	DRAWING NUMBER PERMIT

City of Chicago

O2014-9094

Office of the City Clerk

Document Tracking Sheet

Meeting Date:	11/5/2014
Sponsor(s):	Beale (9)
Type:	Ordinance
Title:	Grant(s) of privilege in public way for Fashion Gear, Inc.
Committee(s) Assignment:	Committee on Transportation and Public Way

ORDINANCE
FASHION GEAR INC
Acct. No. 261129 - 1
Permit No. 1115449

Be It Ordained by the City Council of the City of Chicago:

SECTION 1. Permission and authority are hereby given and granted to FASHION GEAR INC, upon the terms and subject to the conditions of this ordinance to maintain and use, as now constructed, two (2) Fire Shutter(s) projecting over the public right-of-way adjacent to its premises known as 11200 S. Michigan Ave..

Said Fire Shutter(s) at S. Michigan Avenue measure(s):
One (1) at sixteen point five (16.5) feet in length, and two point four one (2.41) feet in width for a total of thirty-nine point seven seven (39.77) square feet.
One (1) at fifteen point five (15.5) feet in length, and two point four one (2.41) feet in width for a total of thirty-seven point three six (37.36) square feet.

The location of said privilege shall be as shown on prints kept on file with the Department of Business Affairs and Consumer Protection and the Office of the City Clerk.

Said privilege shall be constructed in accordance with plans and specifications approved by the Department of Transportation (Division of Project Development).

This grant of privilege in the public way shall be subject to the provisions of Section 10-28-015 and all other required provisions of the Municipal Code of Chicago.

The grantee shall pay to the City of Chicago as compensation for the privilege #1115449 herein granted the sum of eight hundred ($800.00) per annum in advance.

A 25% penalty will be added for payments received after due date.

The permit holder agrees to hold the City of Chicago harmless for any damage, relocation or replacement costs associated with damage, relocation or removal of private property caused by the City performing work in the public way.

Authority herein given and granted for a period of five (5) years from and after Date of Passage.


Alderman Anthony Beale 11-05-14

Anthony Beale 9th Ward

II

(FASHION GEAR INC)

(Side SHUTTER) 11200 S. Michigan Ave

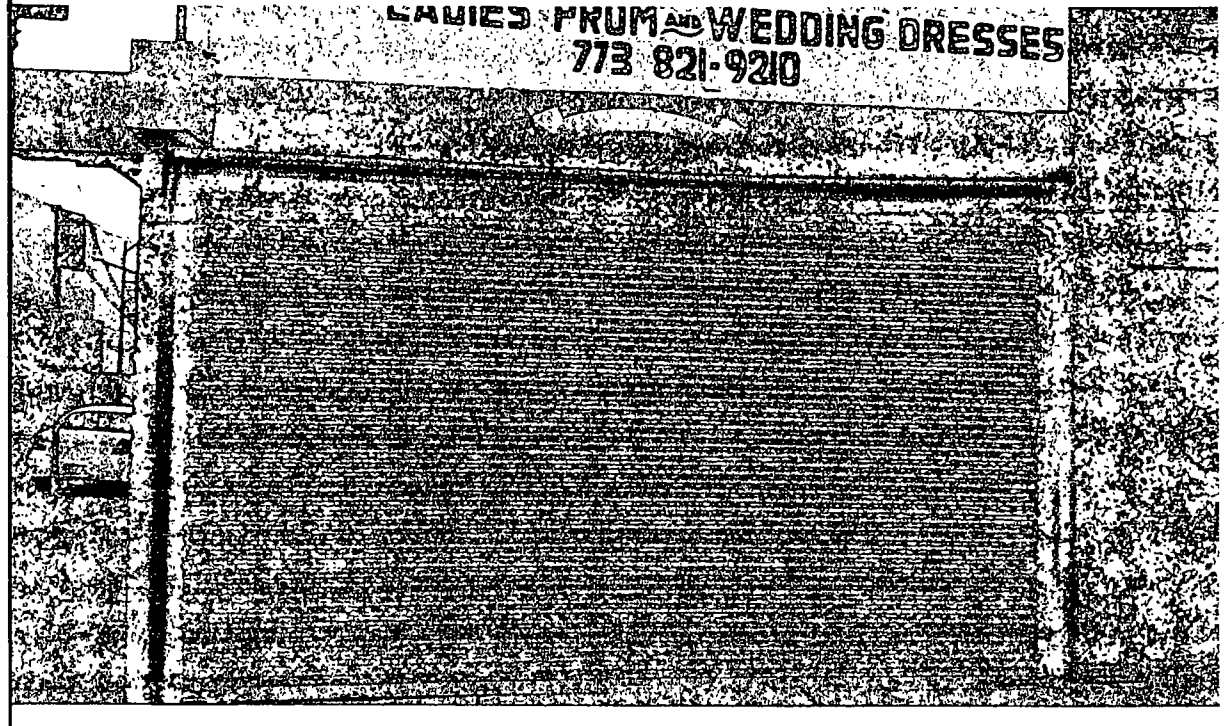

Department of Business Affairs and Consumer Protection
Small Business Center - Public Way Use Unit
City Hall - 121 N. LaSalle Street, Room 800 • Chicago, IL 60602
(312)-74-GOBIZ (312-744-6249) • (312) 744-1944 (TTY)
http://www.cityofchicago.org/bacp

11/05/2014

Alderman **Anthony Beale**
Ward # **09**
City of Chicago
City Hall, Room **300**
121 North LaSalle Street
Chicago, Illinois 60602

Re: An ordinance to use and maintain a portion of the public right-of-way for **two (2) fire shutter(s)** for **FASHION GEAR INC**, adjacent to the premises known as **11200 S. Michigan Ave.**.

Dear Alderman **Anthony Beale**:

The applicant referenced above has requested the use of the public right-of-way for a **fire shutter(s)**. An ordinance has been prepared by the Department of Business Affairs and Consumer Protection – Small Business Center - Public Way Use Unit for presentation to the City Council. Because this request was made for properties located in your ward, as approved by you as per the attached, I respectfully request that you introduce the attached ordinance at the next City Council meeting.

If you have any questions regarding this ordinance, please contact Anthony Bertuca at (312) 744-5506.

Department of Business Affairs and Consumer Protection

City of Chicago

O2014-9098

Office of the City Clerk

Document Tracking Sheet

Meeting Date:	11/5/2014
Sponsor(s):	Pope (10)
Type:	Ordinance
Title:	Grant(s) of privilege in public way for Opyt Funeral Home - light fixtures
Committee(s) Assignment:	Committee on Transportation and Public Way

ORDINANCE
OPYT FUNERAL HOME
Acct. No. 269685 - 2
Permit No. 1115638

Be It Ordained by the City Council of the City of Chicago:

SECTION 1. Permission and authority are hereby given and granted to OPYT FUNERAL HOME, upon the terms and subject to the conditions of this ordinance to maintain and use, as now constructed, two (2) Light Fixture(s) projecting over the public right-of-way adjacent to its premises known as 13350 S. Baltimore Ave..

Said Light Fixture(s) at S. BALTIMORE AVENUE measure(s):
Two (2) at two (2) feet in length, point eight three (.83) feet in width and seven (7) feet above grade level.

The location of said privilege shall be as shown on prints kept on file with the Department of Business Affairs and Consumer Protection and the Office of the City Clerk.

Said privilege shall be constructed in accordance with plans and specifications approved by the Department of Transportation (Division of Project Development).

This grant of privilege in the public way shall be subject to the provisions of Section 10-28-015 and all other required provisions of the Municipal Code of Chicago.

The grantee shall pay to the City of Chicago as compensation for the privilege #1115638 herein granted the sum of eighty ($80.00) per annum in advance.


A 25% penalty will be added for payments received after due date.

The permit holder agrees to hold the City of Chicago harmless for any damage, relocation or replacement costs associated with damage, relocation or removal of private property caused by the City performing work in the public way.

Authority herein given and granted for a period of five (5) years from and after 10/07/2014.

Alderman _____

John Pope 10th Ward

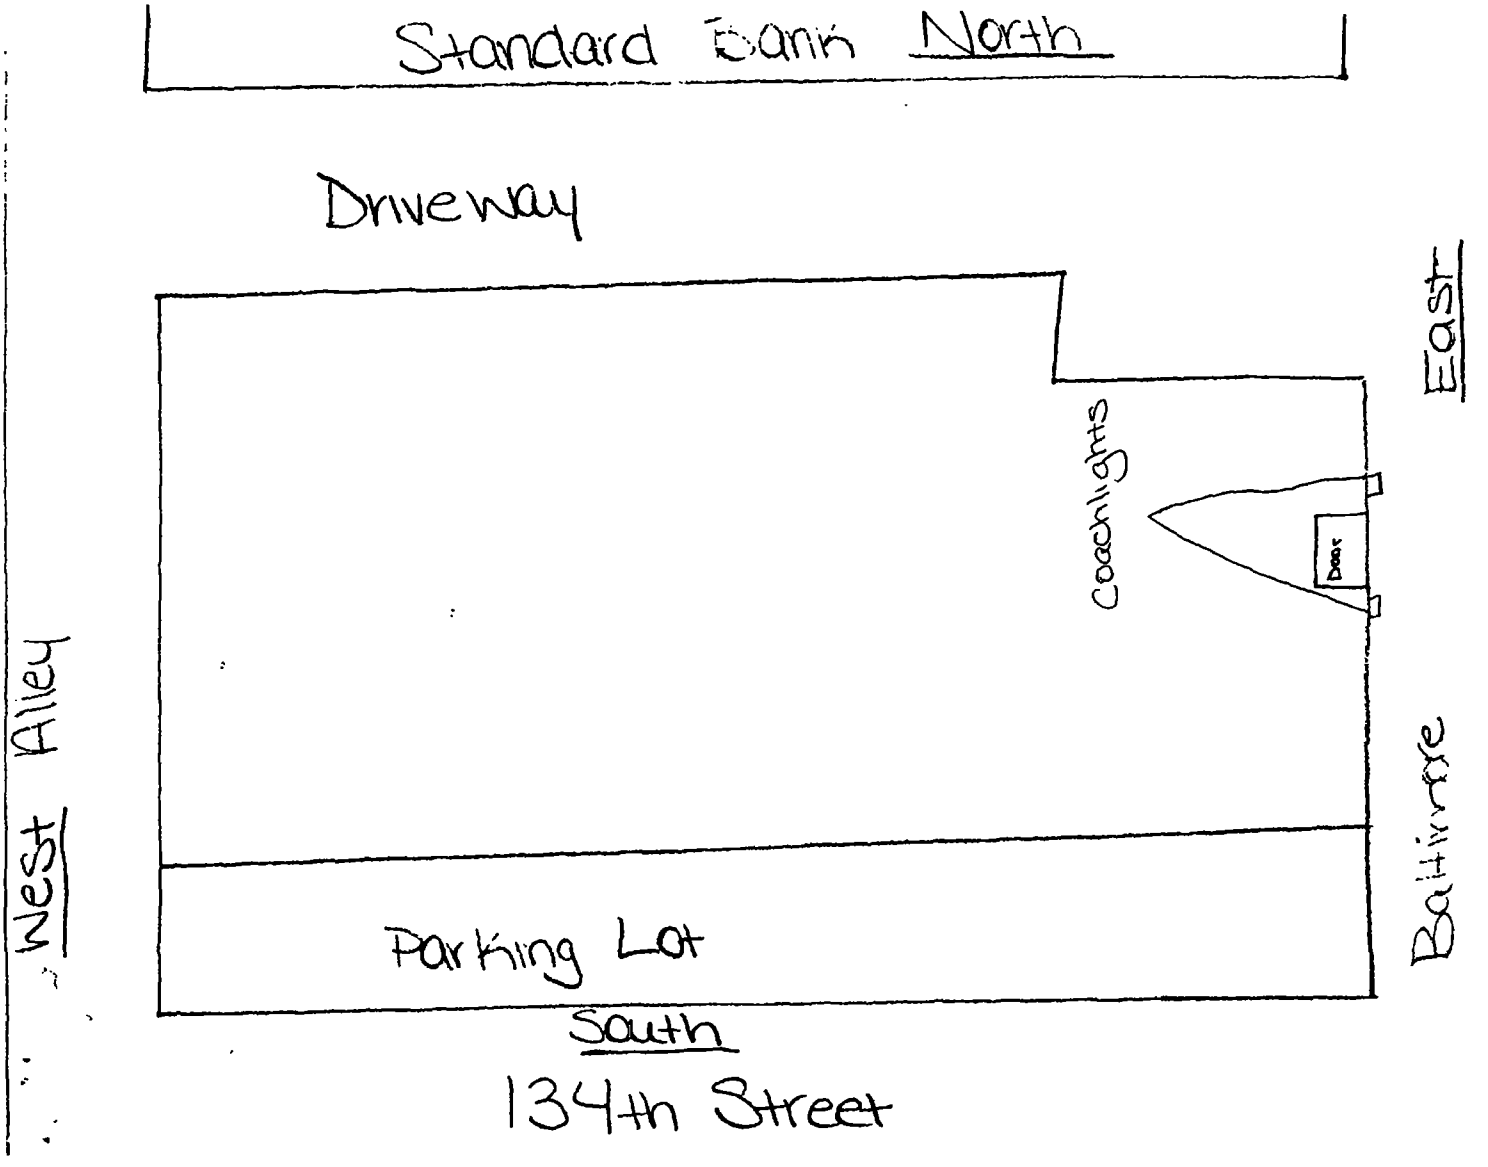
Standard Bank North
Driveway
East
Coachlights
Door
West Alley
Baltimore
Parking Lot
South
134th Street

Department of Business Affairs and Consumer Protection
Small Business Center - Public Way Use Unit
City Hall - 121 N. LaSalle Street, Room 800 • Chicago, IL 60602
(312)-74-GOBIZ (312-744-6249) • (312) 744-1944 (TTY)
http://www.cityofchicago.org/bacp

11/05/2014

Alderman **John Pope**
Ward # **10**
City of Chicago
City Hall, Room **300**
121 North LaSalle Street
Chicago, Illinois 60602

Re: An ordinance to use and maintain a portion of the public right-of-way for **two (2) light fixture(s)** for **OPYT FUNERAL HOME**, adjacent to the premises known as **13350 S. Baltimore Ave.**.

Dear Alderman **John Pope**:

The applicant referenced above has requested the use of the public right-of-way for a **light fixture(s)**. An ordinance has been prepared by the Department of Business Affairs and Consumer Protection – Small Business Center - Public Way Use Unit for presentation to the City Council. Because this request was made for properties located in your ward, as approved by you as per the attached, I respectfully request that you introduce the attached ordinance at the next City Council meeting.

If you have any questions regarding this ordinance, please contact Anthony Bertuca at (312) 744-5506.

Department of Business Affairs and Consumer Protection

City of Chicago

O2014-9101

Office of the City Clerk

Document Tracking Sheet

Meeting Date:	11/5/2014
Sponsor(s):	Pope (10)
Type:	Ordinance
Title:	Grant(s) of privilege in public way for Opyt Funeral Home - sign
Committee(s) Assignment:	Committee on Transportation and Public Way

ORDINANCE
OPYT FUNERAL HOME
Acct. No. 269685 - 2
Permit No. 1115637

Be It Ordained by the City Council of the City of Chicago:

SECTION 1. Permission and authority are hereby given and granted to OPYT FUNERAL HOME, upon the terms and subject to the conditions of this ordinance to maintain and use one (1) sign(s) projecting over the public right-of-way attached to its premises known as 13350 S. Baltimore Ave..

Said sign structure(s) measures as follows; along S. BALTIMORE AVENUE:
One (1) at two point seven five (2.75) feet in length, three point five eight (3.58) feet in height and four point two five (4.25) feet above grade level.

The location of said privilege shall be as shown on prints kept on file with the Department of Business Affairs and Consumer Protection and the Office of the City Clerk.

Said privilege shall be constructed in accordance with plans and specifications approved by the Department of Transportation (Division of Project Development) and Zoning Department - Signs.

This grant of privilege in the public way shall be subject to the provisions of Section 10-28-015 and all other required provisions of the Municipal Code of Chicago.

The grantee shall pay to the City of Chicago as compensation for the privilege #1115637 herein granted the sum of one hundred ($100.00) per annum in advance.

A 25% penalty will be added for payments received after due date.

The permit holder agrees to hold the City of Chicago harmless for any damage, relocation or replacement costs associated with damage, relocation or removal of private property caused by the City performing work in the public way.

Authority herein given and granted for a period of five (5) years from and after 10/07/2014.

Alderman _____

John Pope 10th Ward

Standard Bank North
Driveway
East
Door
Sign board
Baltimore
West Alley
Parking Lot
South
134th Street

Department of Business Affairs and Consumer Protection
Small Business Center - Public Way Use Unit
City Hall - 121 N. LaSalle Street, Room 800 • Chicago, IL 60602
(312)-74-GOBIZ (312-744-6249) • (312) 744-1944 (TTY)
http://www.cityofchicago.org/bacp

11/05/2014

Alderman **John Pope**
Ward # **10**
City of Chicago
City Hall, Room **300**
121 North LaSalle Street
Chicago, Illinois 60602

Re: An ordinance to use and maintain a portion of the public right-of-way for **one (1) sign(s)** for **OPYT FUNERAL HOME**, adjacent to the premises known as **13350 S. Baltimore Ave.**.

Dear Alderman **John Pope**:

The applicant referenced above has requested the use of the public right-of-way for a **sign(s)**. An ordinance has been prepared by the Department of Business Affairs and Consumer Protection – Small Business Center - Public Way Use Unit for presentation to the City Council. Because this request was made for properties located in your ward, as approved by you as per the attached, I respectfully request that you introduce the attached ordinance at the next City Council meeting.

If you have any questions regarding this ordinance, please contact Anthony Bertuca at (312) 744-5506.

Department of Business Affairs and Consumer Protection

City of Chicago

O2014-9104

Office of the City Clerk

Document Tracking Sheet

Meeting Date:	11/5/2014
Sponsor(s):	Pope (10)
Type:	Ordinance
Title:	Grant(s) of privilege in public way for Stony Island Reclamation Co.
Committee(s) Assignment:	Committee on Transportation and Public Way

ORDINANCE
STONY ISLAND RECLAMATION COMPANY
Acct. No. 88507 - 1
Permit No. 1115226

Be It Ordained by the City Council of the City of Chicago:

SECTION 1. Permission and authority are hereby given and granted to STONY ISLAND RECLAMATION COMPANY, upon the terms and subject to the conditions of this ordinance to maintain and use, as now constructed, one (1) Force Sewer Main under the public right-of-way adjacent to its premises known as 12123 S. Stony Island Ave..

Said Force Sewer Main at S. Stoney Island Avenue measure(s):
One (1) at four thousand twenty-six (4026) feet in length, and one (1) foot in width for a total of four thousand twenty-six (4026) square feet.

Existing force sewer main span south underneath South Stony Island Avenue, from a point about five (5) feet west of the northeast corner of the intersection of East 122nd Street and South Stony Island Avenue for approximately four thousand twenty-six (4,026) feet to connect with an existing Metropolitan Sanitary District wet well along the north river bank.

The location of said privilege shall be as shown on prints kept on file with the Department of Business Affairs and Consumer Protection and the Office of the City Clerk.

Said privilege shall be constructed in accordance with plans and specifications approved by the Department of Transportation (Office of Underground Coordination) and Department of Water Management.

This grant of privilege in the public way shall be subject to the provisions of Section 10-28-015 and all other required provisions of the Municipal Code of Chicago.


The grantee shall pay to the City of Chicago as compensation for the privilege #1115226 herein granted the sum of four hundred ($400.00) per annum in advance.

A 25% penalty will be added for payments received after due date.

The permit holder agrees to hold the City of Chicago harmless for any damage, relocation or replacement costs associated with damage, relocation or removal of private property caused by the City performing work in the public way.

Authority herein given and granted for a period of five (5) years from and after 09/13/2014.

Alderman _____
John Pope 10th Ward

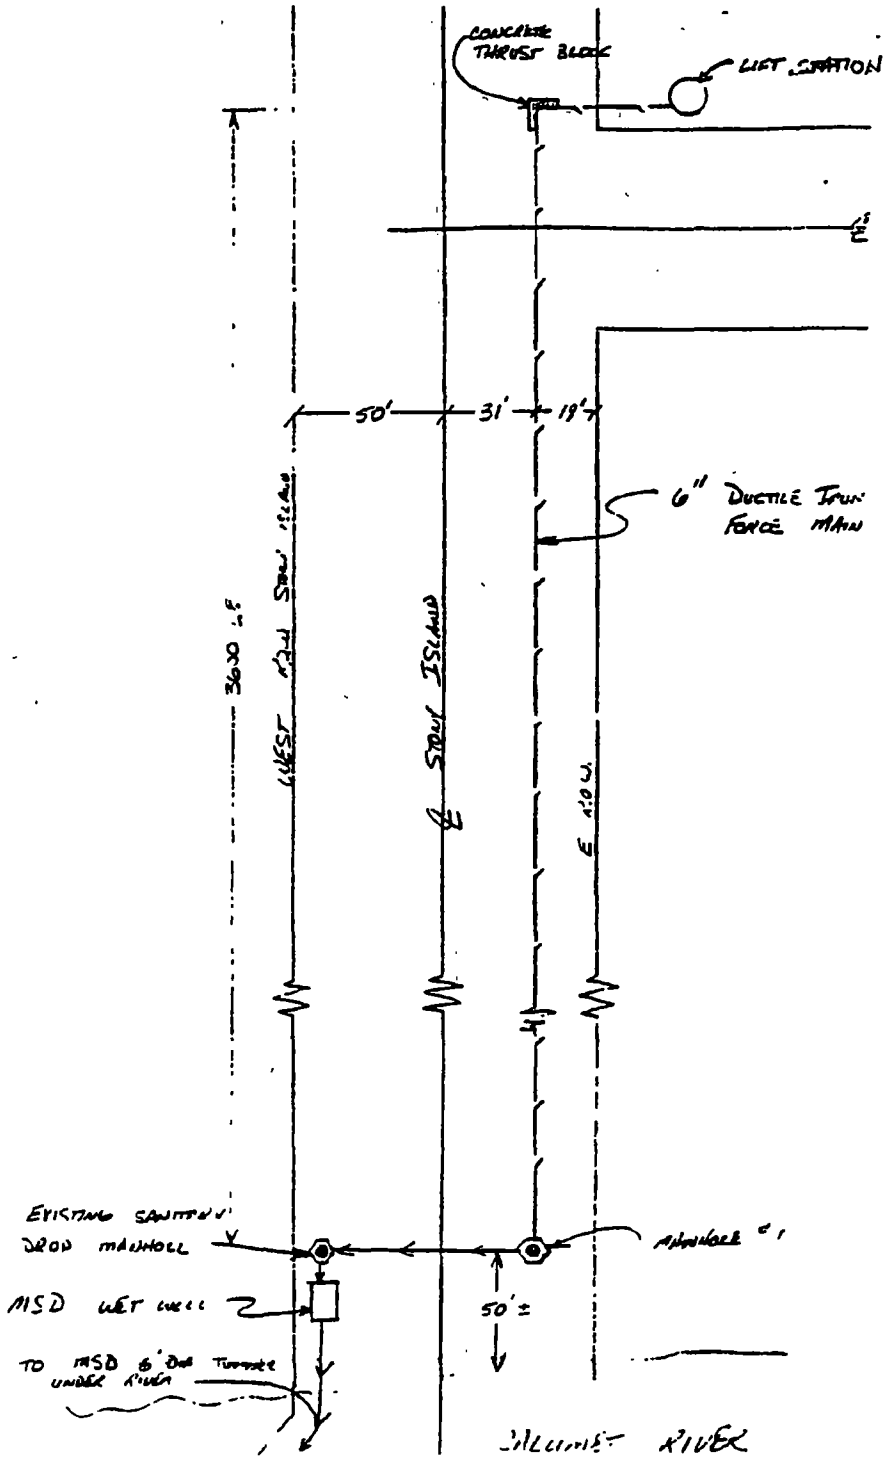
CONCRETE THRUST BLOCK
LIFT STATION
50'
31'
19'
6" DUCTILE IRON FORCE MAIN
3630 L.F.
WEST 42nd STREET ISLAND
℄ STATE ISLAND
EXISTING SANITARY DROP MANHOLE
MANHOLE #1
MSD WET WELL
50'±
TO MSD 6' DIA TUNNEL UNDER RIVER
ILLINOIS RIVER

Department of Business Affairs and Consumer Protection
Small Business Center- Public Way Use Unit
City Hall- 121 N. LaSalle Street Room 800 • Chicago, IL 60602
(312)-74-GOBIZ (312-744-6249) • (312) 744-1944 (TTY)
http://www.cityofchicago.org/bacp

11/05/2014

Alderman **John Pope**
Ward # **10**
City of Chicago
City Hall, Room **300**
121 North LaSalle Street
Chicago, Illinois 60602

Re: An ordinance to use and maintain a portion of the public right-of-way for **one (1) sewer main(s)** for **STONY ISLAND RECLAMATION COMPANY**, adjacent to the premises known as **12123 S. Stony Island Ave.**.

Dear Alderman **John Pope**:

The applicant referenced above has requested the use of the public right-of-way for a **sewer main(s)**. An ordinance has been prepared by the Department of Business Affairs and Consumer Protection – Small Business Center - Public Way Use Unit for presentation to the City Council. Because this request was made for properties located in your ward, as approved by you as per the attached, I respectfully request that you introduce the attached ordinance at the next City Council meeting.

If you have any questions regarding this ordinance, please contact Anthony Bertuca at (312) 744-5506.

Department of Business Affairs and Consumer Protection

City of Chicago

O2014-9111

Office of the City Clerk

Document Tracking Sheet

Meeting Date:	11/5/2014
Sponsor(s):	Balcer (11)
Type:	Ordinance
Title:	Grant(s) of privilege in public way for Jewel Food Store No. 2500
Committee(s) Assignment:	Committee on Transportation and Public Way

ORDINANCE
JEWEL FOOD STORE #2500
Acct. No. 259 - 59
Permit No. 1115624

Be It Ordained by the City Council of the City of Chicago:

SECTION 1. Permission and authority are hereby given and granted to JEWEL FOOD STORE #2500, upon the terms and subject to the conditions of this ordinance to construct, install, maintain and use thirteen (13) Light Fixture(s) projecting over the public right-of-way adjacent to its premises known as 1340 S. Canal St..

Said Light Fixture(s) at S. Canal measure(s):
Seven (7) at point six seven (.67) feet in length, point eight three (.83) feet in width and twenty (20) feet above grade level.

Said Light Fixture(s) at S. Clinton measure(s):
Six (6) at point six seven (.67) feet in length, point eight three (.83) feet in width and twenty (20) feet above grade level.

The location of said privilege shall be as shown on prints kept on file with the Department of Business Affairs and Consumer Protection and the Office of the City Clerk.

Said privilege shall be constructed in accordance with plans and specifications approved by the Department of Transportation (Division of Project Development).

This grant of privilege in the public way shall be subject to the provisions of Section 10-28-015 and all other required provisions of the Municipal Code of Chicago.

The grantee shall pay to the City of Chicago as compensation for the privilege #1115624 herein granted the sum of one hundred thirty-five ($135.00) per annum in advance.


A 25% penalty will be added for payments received after due date.

The permit holder agrees to hold the City of Chicago harmless for any damage, relocation or replacement costs associated with damage, relocation or removal of private property caused by the City performing work in the public way.

Authority herein given and granted for a period of five (5) years from and after Date of Passage.

Alderman James A. Balcer

James Balcer 11th Ward

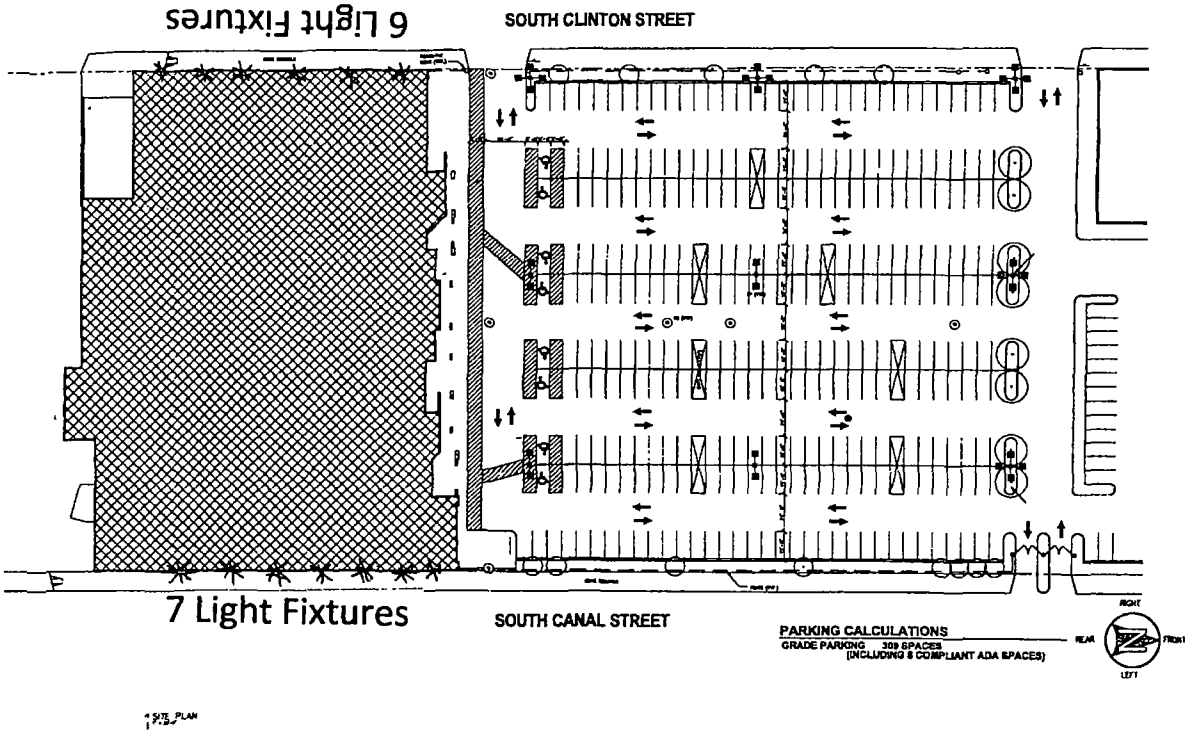

1 SITE PLAN

Light Fixture Dimensions
(10" Wide, 8" Length, 18" Deep)

Department of Business Affairs and Consumer Protection
Small Business Center- Public Way Use Unit
City Hall- 121 N LaSalle Street Room 800 • Chicago, IL 60602
(312)-74-GOBIZ (312-744-6249) • (312) 744-1944 (TTY)
http://www.cityofchicago.org/bacp

11/05/2014

Alderman **James A. Balcer**
Ward # **11**
City of Chicago
City Hall, Room **203**
121 North LaSalle Street
Chicago, Illinois 60602

Re: An ordinance to use and maintain a portion of the public right-of-way for **thirteen (13) light fixture(s)** for **JEWEL FOOD STORE #2500**, adjacent to the premises known as **1340 S. Canal St.**.

Dear Alderman **James A. Balcer**:

The applicant referenced above has requested the use of the public right-of-way for a **light fixture(s)**. An ordinance has been prepared by the Department of Business Affairs and Consumer Protection – Small Business Center - Public Way Use Unit for presentation to the City Council. Because this request was made for properties located in your ward, as approved by you as per the attached, I respectfully request that you introduce the attached ordinance at the next City Council meeting.

If you have any questions regarding this ordinance, please contact Anthony Bertuca at (312) 744-5506.

Department of Business Affairs and Consumer Protection

City of Chicago

O2014-9113

Office of the City Clerk

Document Tracking Sheet

Meeting Date:	11/5/2014
Sponsor(s):	Balcer (11)
Type:	Ordinance
Title:	Grant(s) of privilege in public way for University Common V Condo Assn.
Committee(s) Assignment:	Committee on Transportation and Public Way

ORDINANCE
UNIVERSITY COMMONS V CONDO ASSN
Acct. No. 268378 - 9
Permit No. 1115323

Be It Ordained by the City Council of the City of Chicago:

SECTION 1. Permission and authority are hereby given and granted to UNIVERSITY COMMONS V CONDO ASSN, upon the terms and subject to the conditions of this ordinance to maintain and use, as now constructed, two (2) Landscaping(s) on the public right-of-way for beautification purposes adjacent to its premises known as 1110-50 W. 15th St..

Said Landscaping(s) at 1110-50 W 15TH ST measure(s):
One (1) at six hundred two point two five (602.25) feet in length, and twenty-two (22) feet in width for a total of thirteen thousand two hundred forty-nine point five (13249.5) square feet.

Said Landscaping(s) at W. 15th St measure(s):
One (1) at ten point eight three (10.83) feet in length, and twenty (20) feet in width for a total of two hundred sixteen point six (216.6) square feet.

The location of said privilege shall be as shown on prints kept on file with the Department of Business Affairs and Consumer Protection and the Office of the City Clerk.

Said privilege shall be constructed in accordance with plans and specifications approved by the Department of Planning and Development and Department of Transportation (Division of Project Development).

This grant of privilege in the public way shall be subject to the provisions of Section 10-28-015 and all other required provisions of the Municipal Code of Chicago.


The grantee shall pay to the City of Chicago as compensation for the privilege #1115323 herein granted the sum of zero ($.00) per annum in advance.

A 25% penalty will be added for payments received after due date.

The permit holder agrees to hold the City of Chicago harmless for any damage, relocation or replacement costs associated with damage, relocation or removal of private property caused by the City performing work in the public way.

Authority herein given and granted for a period of five (5) years from and after 10/07/2014.

Alderman James A Balcer
James A. Balcer 11th Ward

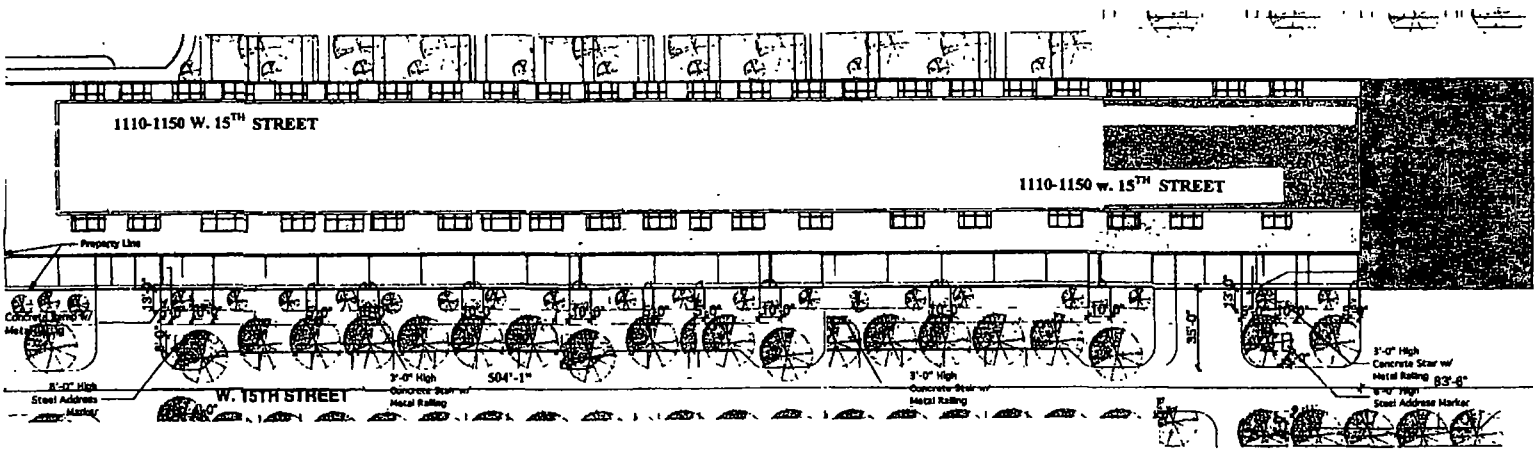
1110-1150 W. 15TH STREET
1110-1150 w. 15TH STREET
Property Line
W. 15TH STREET
504'-1"
35'-0"
83'-6"

Department of Business Affairs and Consumer Protection
Small Business Center- Public Way Use Unit
City Hall - 121 N. LaSalle Street Room 800 • Chicago, IL 60602
(312)-74-GOBIZ (312-744-6249) • (312) 744-1944 (TTY)
http://www.cityofchicago.org/bacp

11/05/2014

Alderman **James A. Balcer**
Ward # **11**
City of Chicago
City Hall, Room **203**
121 North LaSalle Street
Chicago, Illinois 60602

Re: An ordinance to use and maintain a portion of the public right-of-way for **two (2) landscaping(s)** for **UNIVERSITY COMMONS V CONDO ASSN**, adjacent to the premises known as **1110-50 W. 15th St.**.

Dear Alderman **James A. Balcer**:

The applicant referenced above has requested the use of the public right-of-way for a **landscaping(s)**. An ordinance has been prepared by the Department of Business Affairs and Consumer Protection – Small Business Center - Public Way Use Unit for presentation to the City Council. Because this request was made for properties located in your ward, as approved by you as per the attached, I respectfully request that you introduce the attached ordinance at the next City Council meeting.

If you have any questions regarding this ordinance, please contact Anthony Bertuca at (312) 744-5506.

Department of Business Affairs and Consumer Protection

City of Chicago

O2014-9117

Office of the City Clerk

Document Tracking Sheet

Meeting Date:	11/5/2014
Sponsor(s):	Balcer (11)
Type:	Ordinance
Title:	Grant(s) of privilege in public way for University Commons VI Condo Assn.
Committee(s) Assignment:	Committee on Transportation and Public Way

ORDINANCE
UNIVERSITY COMMONS VI CONDO ASSN
Acct. No. 268378 - 10
Permit No. 1115319

Be It Ordained by the City Council of the City of Chicago:

SECTION 1. Permission and authority are hereby given and granted to UNIVERSITY COMMONS VI CONDO ASSN, upon the terms and subject to the conditions of this ordinance to maintain and use, as now constructed, one (1) Landscaping(s) on the public right-of-way for beautification purposes adjacent to its premises known as 1111-51 W. 14th Pl..

Said Landscaping(s) at 1111-51 W. 14TH PL measure(s):
One (1) at six hundred twenty-two point three (622.3) feet in length, and twelve (12) feet in width for a total of seven thousand four hundred sixty-seven point six (7467.6) square feet.

The location of said privilege shall be as shown on prints kept on file with the Department of Business Affairs and Consumer Protection and the Office of the City Clerk.

Said privilege shall be constructed in accordance with plans and specifications approved by the Department of Planning and Development and Department of Transportation (Division of Project Development).

This grant of privilege in the public way shall be subject to the provisions of Section 10-28-015 and all other required provisions of the Municipal Code of Chicago.

The grantee shall pay to the City of Chicago as compensation for the privilege #1115319 herein granted the sum of zero ($.00) per annum in advance.

A 25% penalty will be added for payments received after due date.


The permit holder agrees to hold the City of Chicago harmless for any damage, relocation or replacement costs associated with damage, relocation or removal of private property caused by the City performing work in the public way.

Authority herein given and granted for a period of five (5) years from and after 10/07/2014.

Alderman James A. Balcer

James A. Balcer 11th Ward

APPLICANT: UNIVERSITY COMMONS
ADDRESS: 1111-1151 WEST 14TH PLACE
DATE: November 13, 2007

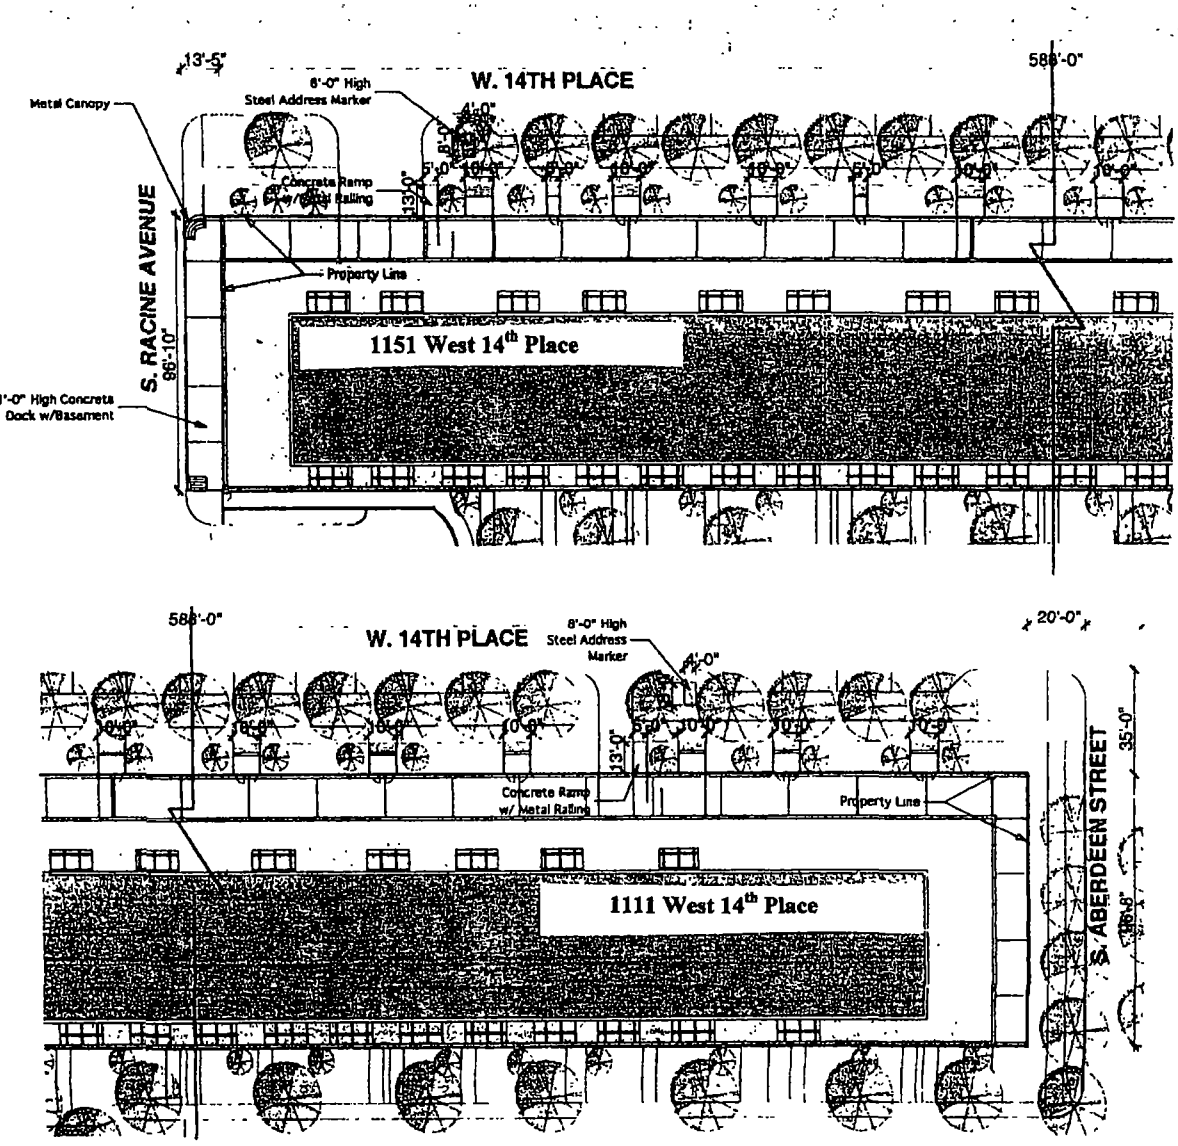

Department of Business Affairs and Consumer Protection
Small Business Center- Public Way Use Unit
City Hall - 121 N LaSalle Street Room 800 • Chicago, IL 60602
(312)-74-GOBIZ (312-744-6249) • (312) 744-1944 (TTY)
http://www.cityofchicago.org/bacp

11/05/2014

Alderman **James A. Balcer**
Ward # **11**
City of Chicago
City Hall, Room **203**
121 North LaSalle Street
Chicago, Illinois 60602

Re: An ordinance to use and maintain a portion of the public right-of-way for **one (1) landscaping(s)** for **UNIVERSITY COMMONS VI CONDO ASSN**, adjacent to the premises known as **1111-51 W. 14th Pl.**.

Dear Alderman **James A. Balcer**:

The applicant referenced above has requested the use of the public right-of-way for a **landscaping(s)**. An ordinance has been prepared by the Department of Business Affairs and Consumer Protection – Small Business Center - Public Way Use Unit for presentation to the City Council. Because this request was made for properties located in your ward, as approved by you as per the attached, I respectfully request that you introduce the attached ordinance at the next City Council meeting.

If you have any questions regarding this ordinance, please contact Anthony Bertuca at (312) 744-5506.

Department of Business Affairs and Consumer Protection

City of Chicago

O2014-9129

Office of the City Clerk

Document Tracking Sheet

Meeting Date:	11/5/2014
Sponsor(s):	Cardenas (12)
Type:	Ordinance
Title:	Grant(s) of privilege in public way for Apocalipsis Nocturnal
Committee(s) Assignment:	Committee on Transportation and Public Way

ORDINANCE
APOCALIPSIS NOCTURNAL
Acct. No. 347217 - 1
Permit No. 1110195

Be It Ordained by the City Council of the City of Chicago:

SECTION 1. Permission and authority are hereby given and granted to APOCALIPSIS NOCTURNAL, upon the terms and subject to the conditions of this ordinance to maintain and use one (1) sign(s) projecting over the public right-of-way attached to its premises known as 4003 S. Archer Ave..

Said sign structure(s) measures as follows; along S. Archer Avenue:
One (1) at six (6) feet in length, two (2) feet in height and thirteen point seven five (13.75) feet above grade level.

The location of said privilege shall be as shown on prints kept on file with the Department of Business Affairs and Consumer Protection and the Office of the City Clerk.

Said privilege shall be constructed in accordance with plans and specifications approved by the Department of Transportation (Division of Project Development) and Zoning Department - Signs.

This grant of privilege in the public way shall be subject to the provisions of Section 10-28-015 and all other required provisions of the Municipal Code of Chicago.

The grantee shall pay to the City of Chicago as compensation for the privilege #1110195 herein granted the sum of one hundred ($100.00) per annum in advance.

A 25% penalty will be added for payments received after due date.


The permit holder agrees to hold the City of Chicago harmless for any damage, relocation or replacement costs associated with damage, relocation or removal of private property caused by the City performing work in the public way.

Authority herein given and granted for a period of five ~~(5) years~~ from and after Date of Passage.

Alderman _____

George Cardenas 12th Ward

PROPERTY LOCATION: 4003 S. ARCHER AVE.
ORGANIZATION NAME: APOCALIPSIS NOCTURNAL

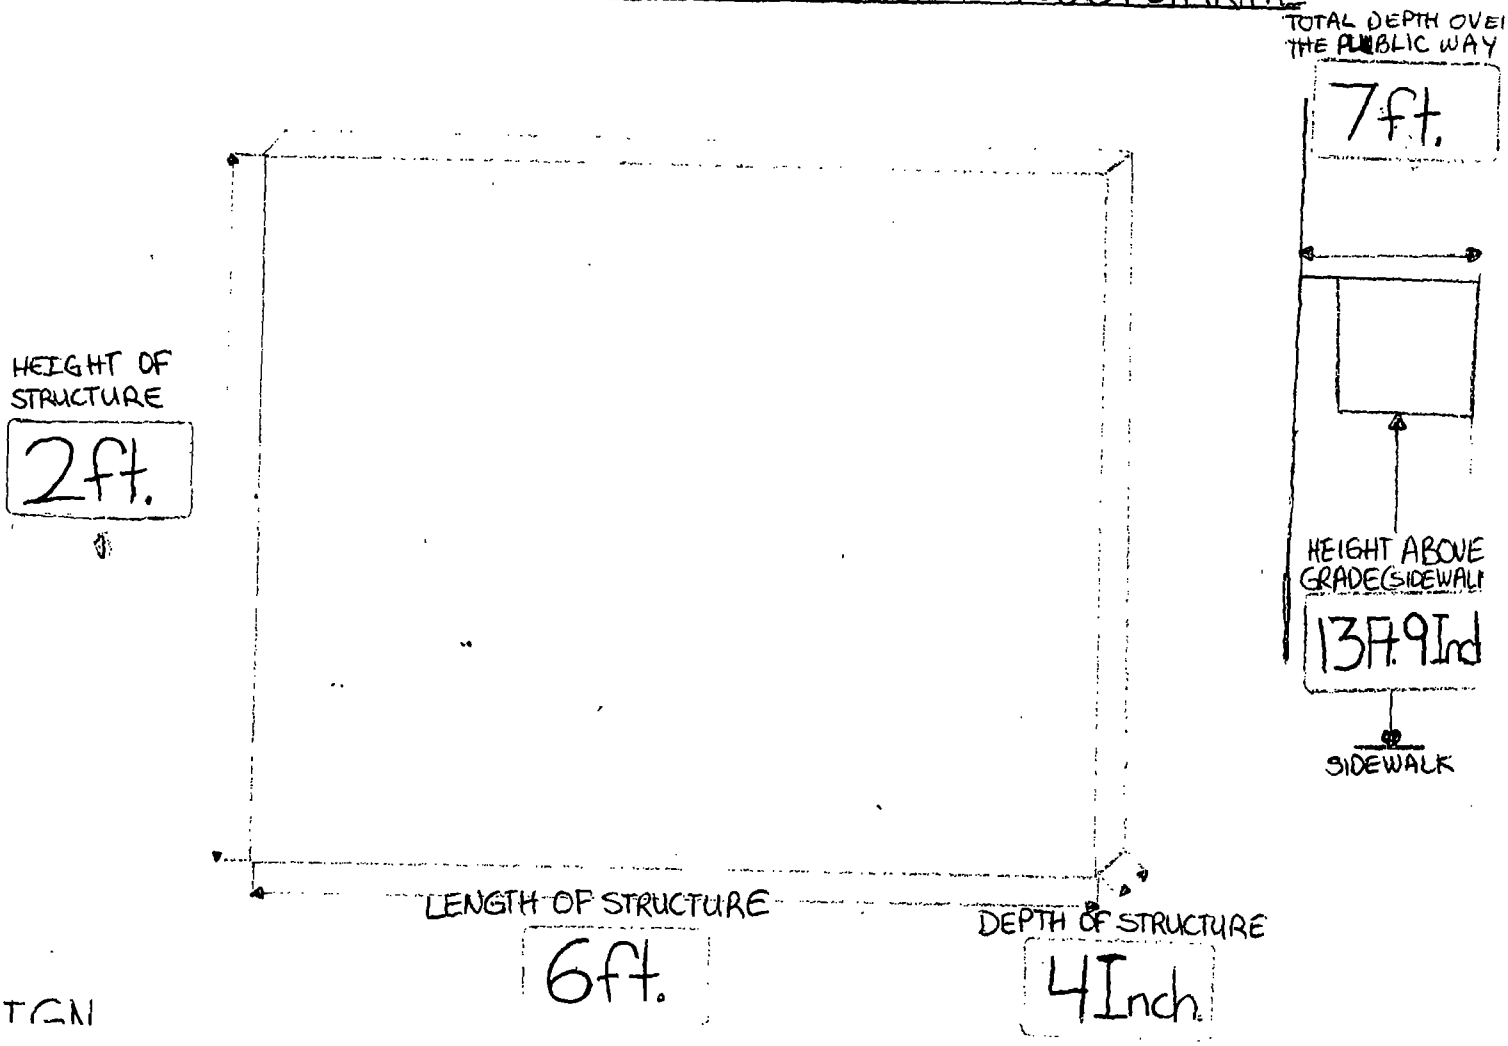

SIGN

Department of Business Affairs and Consumer Protection
Small Business Center - Public Way Use Unit
City Hall - 121 N. LaSalle Street, Room 800 • Chicago, IL 60602
(312)-74-GOBIZ (312-744-6249) • (312) 744-1944 (TTY)
http://www.cityofchicago.org/bacp

11/05/2014

Alderman **George Cardenas**
Ward # **12**
City of Chicago
City Hall, Room **203**
121 North LaSalle Street
Chicago, Illinois 60602

Re: An ordinance to use and maintain a portion of the public right-of-way for **one (1) sign(s)** for **APOCALIPSIS NOCTURNAL**, adjacent to the premises known as **4003 S. Archer Ave.**.

Dear Alderman **George Cardenas**:

The applicant referenced above has requested the use of the public right-of-way for a **sign(s)**. An ordinance has been prepared by the Department of Business Affairs and Consumer Protection – Small Business Center - Public Way Use Unit for presentation to the City Council. Because this request was made for properties located in your ward, as approved by you as per the attached, I respectfully request that you introduce the attached ordinance at the next City Council meeting.

If you have any questions regarding this ordinance, please contact Anthony Bertuca at (312) 744-5506.

Department of Business Affairs and Consumer Protection

City of Chicago

O2014-9132

Office of the City Clerk

Document Tracking Sheet

Meeting Date:	11/5/2014
Sponsor(s):	Cardenas (12)
Type:	Ordinance
Title:	Grant(s) of privilege in public way for Carniceria Aguascalientes
Committee(s) Assignment:	Committee on Transportation and Public Way

ORDINANCE
CARNICERIA AGUASCALIENTES
Acct. No. 4083 - 1
Permit No. 1115490

Be It Ordained by the City Council of the City of Chicago:

SECTION 1. Permission and authority are hereby given and granted to CARNICERIA AGUASCALIENTES, upon the terms and subject to the conditions of this ordinance to maintain and use one (1) sign(s) projecting over the public right-of-way attached to its premises known as 3132 W. 26th St..

Said sign structure(s) measures as follows; along W. 26th St.:
One (1) at eight point seven five (8.75) feet in length, six point seven five (6.75) feet in height and nine point five (9.5) feet above grade level.

The location of said privilege shall be as shown on prints kept on file with the Department of Business Affairs and Consumer Protection and the Office of the City Clerk.

Said privilege shall be constructed in accordance with plans and specifications approved by the Department of Transportation (Division of Project Development) and Zoning Department - Signs.

This grant of privilege in the public way shall be subject to the provisions of Section 10-28-015 and all other required provisions of the Municipal Code of Chicago.

The grantee shall pay to the City of Chicago as compensation for the privilege #1115490 herein granted the sum of three hundred ($300.00) per annum in advance.

A 25% penalty will be added for payments received after due date.


The permit holder agrees to hold the City of Chicago harmless for any damage, relocation or replacement costs associated with damage, relocation or removal of private property caused by the City performing work in the public way.

Authority herein given and granted for a period of five (5) years from and after 06/11/2013.

Alderman _____

George Cardenas 12th Ward

APPLICATION WORKSHEET

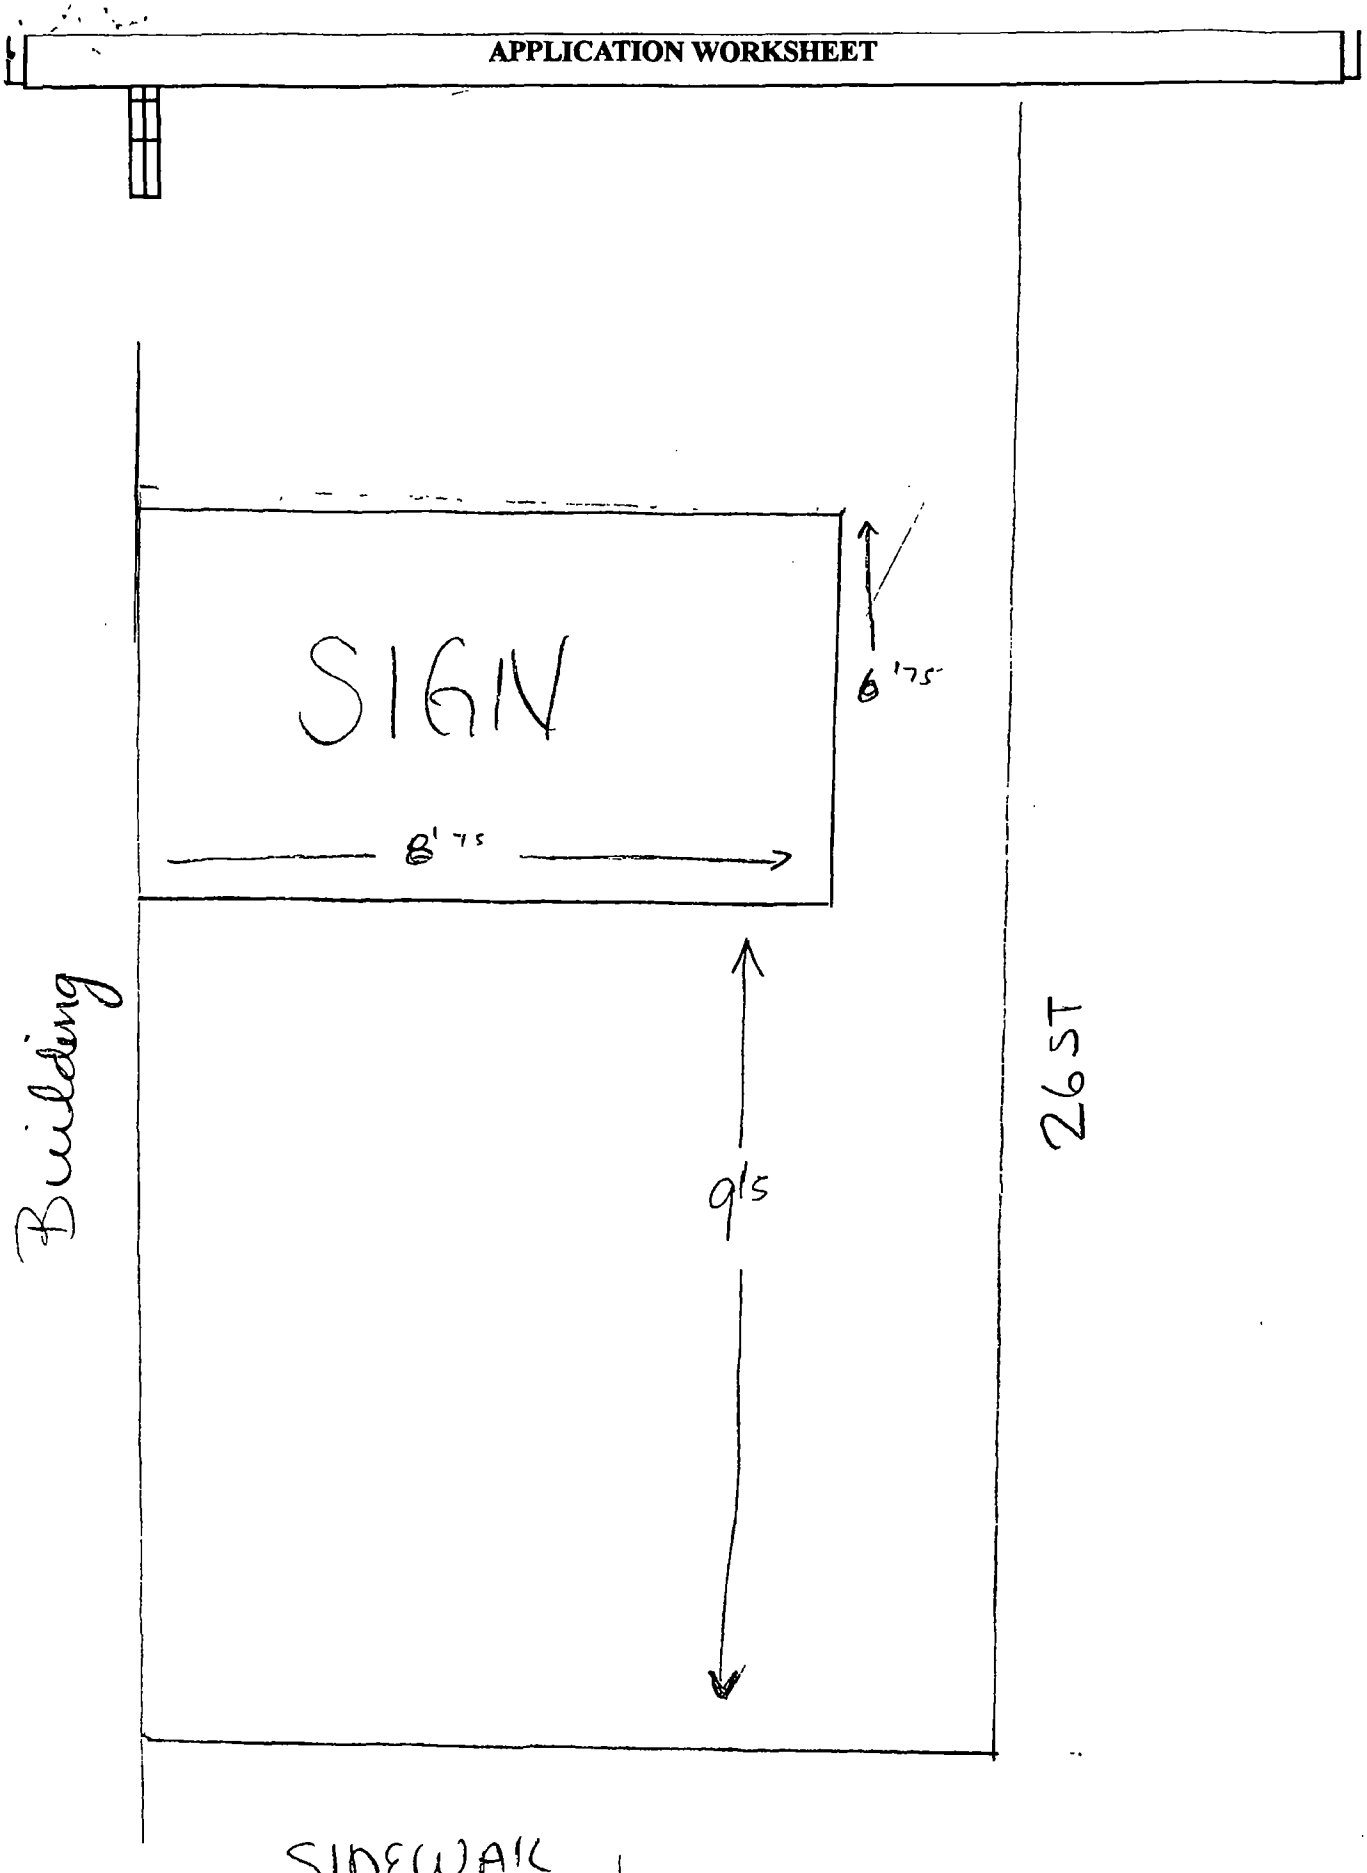

Department of Business Affairs and Consumer Protection
Small Business Center - Public Way Use Unit
City Hall - 121 N LaSalle Street, Room 800 • Chicago, IL 60602
(312)-74-GOBIZ (312-744-6249) • (312) 744-1944 (TTY)
http://www.cityofchicago.org/bacp

11/05/2014

Alderman **George Cardenas**
Ward # **12**
City of Chicago
City Hall, Room **203**
121 North LaSalle Street
Chicago, Illinois 60602

Re: An ordinance to use and maintain a portion of the public right-of-way for **one (1) sign(s)** for **CARNICERIA AGUASCALIENTES**, adjacent to the premises known as **3132 W. 26th St.**.

Dear Alderman **George Cardenas**:

The applicant referenced above has requested the use of the public right-of-way for a **sign(s)**. An ordinance has been prepared by the Department of Business Affairs and Consumer Protection – Small Business Center - Public Way Use Unit for presentation to the City Council. Because this request was made for properties located in your ward, as approved by you as per the attached, I respectfully request that you introduce the attached ordinance at the next City Council meeting.

If you have any questions regarding this ordinance, please contact Anthony Bertuca at (312) 744-5506.

Department of Business Affairs and Consumer Protection

City of Chicago

O2014-9136

Office of the City Clerk

Document Tracking Sheet

Meeting Date:	11/5/2014
Sponsor(s):	Cardenas (12)
Type:	Ordinance
Title:	Grant(s) of privilege in public way for Walgreens No. 1503
Committee(s) Assignment:	Committee on Transportation and Public Way

ORDINANCE
WALGREENS #1503
Acct. No. 7551 - 6
Permit No. 1115721

Be It Ordained by the City Council of the City of Chicago:

SECTION 1. Permission and authority are hereby given and granted to WALGREENS #1503, upon the terms and subject to the conditions of this ordinance to maintain and use four (4) sign(s) projecting over the public right-of-way attached to its premises known as 1926 W. 35th St..

Said sign structure(s) measures as follows; along W. 35th Street:
One (1) at thirty-eight point six six (38.66) feet in length, four (4) feet in height and eighteen (18) feet above grade level.

Said sign structure(s) measures as follows; along W. 35th Street:
Three (3) at eight point three three (8.33) feet in length, one point eight three (1.83) feet in height and twelve point three three (12.33) feet above grade level.

The location of said privilege shall be as shown on prints kept on file with the Department of Business Affairs and Consumer Protection and the Office of the City Clerk

Said privilege shall be constructed in accordance with plans and specifications approved by the Department of Transportation (Division of Project Development) and Zoning Department- Signs.

This grant of privilege in the public way shall be subject to the provisions of Section 10-28-015 and all other required provisions of the Municipal Code of Chicago.

The grantee shall pay to the City of Chicago as compensation for the privilege #1115721 herein granted the sum of four hundred seventy-five ($475.00) per annum in advance.


A 25% penalty will be added for payments received after due date

The permit holder agrees to hold the City of Chicago harmless for any damage, relocation or replacement costs associated with damage, relocation or removal of private property caused by the City performing work in the public way.

Authority herein given and granted for a period offive (5) years from and after 05/13/2014.

Alderman _____

George Cardenas 12th Ward

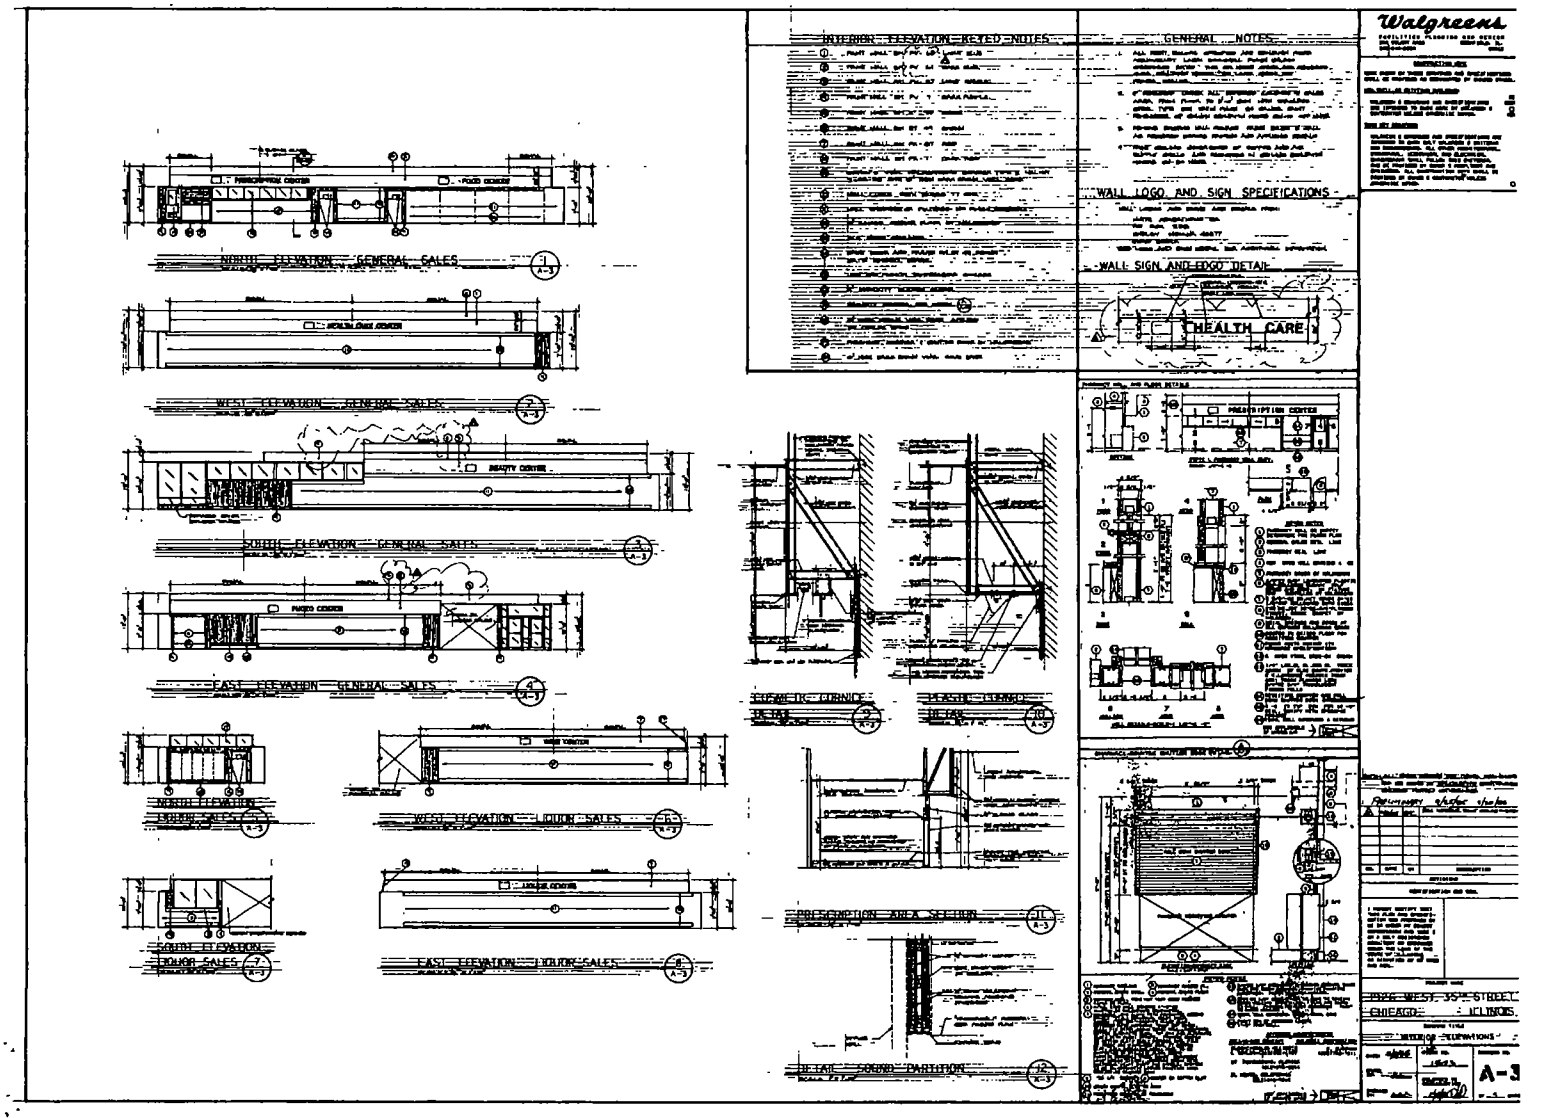
INTERIOR ELEVATION KEYED NOTES
GENERAL NOTES
WALL LOGO AND SIGN SPECIFICATIONS
WALL SIGN AND EDGE DETAIL
HEALTH CARE
Walgreens
NORTH ELEVATION GENERAL SALES
WEST ELEVATION GENERAL SALES
SOUTH ELEVATION GENERAL SALES
EAST ELEVATION GENERAL SALES
NORTH ELEVATION LIQUOR SALES
WEST ELEVATION LIQUOR SALES
SOUTH ELEVATION LIQUOR SALES
EAST ELEVATION LIQUOR SALES
CORNICE DETAIL
PLASTER CORNICE DETAIL
PRESCRIPTION AREA SECTION
DETAIL FOUND PARTITION
PRESCRIPTION CENTER
BEAUTY CENTER
LIQUOR CENTER
3926 WEST 95TH STREET
CHICAGO ILLINOIS
A-3

Department of Business Affairs and Consumer Protection
Small Business Center- Public Way Use Unit
City Hall - 121 N. LaSalle Street Room 800 • Chicago, IL 60602
(312)-74-GOBIZ (312-744-6249) • (312) 744-1944 (TTY)
http://www.cityofchicago.org/bacp

11/05/2014

Alderman **George Cardenas**
Ward # **12**
City of Chicago
City Hall, Room **203**
121 North LaSalle Street
Chicago, Illinois 60602

Re: An ordinance to use and maintain a portion of the public right-of-way for **four (4) sign(s)** for **WALGREENS #1503**, adjacent to the premises known as **1926 W. 35th St.**.

Dear Alderman **George Cardenas**:

The applicant referenced above has requested the use of the public right-of-way for a **sign(s)**. An ordinance has been prepared by the Department of Business Affairs and Consumer Protection – Small Business Center - Public Way Use Unit for presentation to the City Council. Because this request was made for properties located in your ward, as approved by you as per the attached, I respectfully request that you introduce the attached ordinance at the next City Council meeting.

If you have any questions regarding this ordinance, please contact Anthony Bertuca at (312) 744-5506.

Department of Business Affairs and Consumer Protection

City of Chicago

O2014-9141

Office of the City Clerk

Document Tracking Sheet

Meeting Date:	11/5/2014
Sponsor(s):	Burke (14)
Type:	Ordinance
Title:	Grant(s) of privilege in public way for Value Pawn
Committee(s) Assignment:	Committee on Transportation and Public Way

ORDINANCE
VALUE PAWN
Acct. No. 390207 - 1
Permit No. 1113772

Be It Ordained by the City Council of the City of Chicago:

SECTION 1. Permission and authority are hereby given and granted to VALUE PAWN, upon the terms and subject to the conditions of this ordinance to maintain and use one (1) sign(s) projecting over the public right-of-way attached to its premises known as 4812 S. Pulaski Rd..

Said sign structure(s) measures as follows; along S. Pulaski Road:
One (1) at six (6) feet in length, six (6) feet in height and ten (10) feet above grade level.

The location of said privilege shall be as shown on prints kept on file with the Department of Business Affairs and Consumer Protection and the Office of the City Clerk.

Said privilege shall be constructed in accordance with plans and specifications approved by the Department of Transportation (Division of Project Development) and Zoning Department - Signs.

This grant of privilege in the public way shall be subject to the provisions of Section 10-28-015 and all other required provisions of the Municipal Code of Chicago.

The grantee shall pay to the City of Chicago as compensation for the privilege #1113772 herein granted the sum of three hundred ($300.00) per annum in advance.

A 25% penalty will be added for payments received after due date.

The permit holder agrees to hold the City of Chicago harmless for any damage, relocation or replacement costs associated with damage, relocation or removal of private property caused by the City performing work in the public way.


Authority herein given and granted for a period of five (5) years from and after Date of Passage.

Alderman _____

Edward M. Burke 14th Ward



*ELECTRIC SIGN 6FT X 6FT *EXISTING POWER LINE OUT SIDE

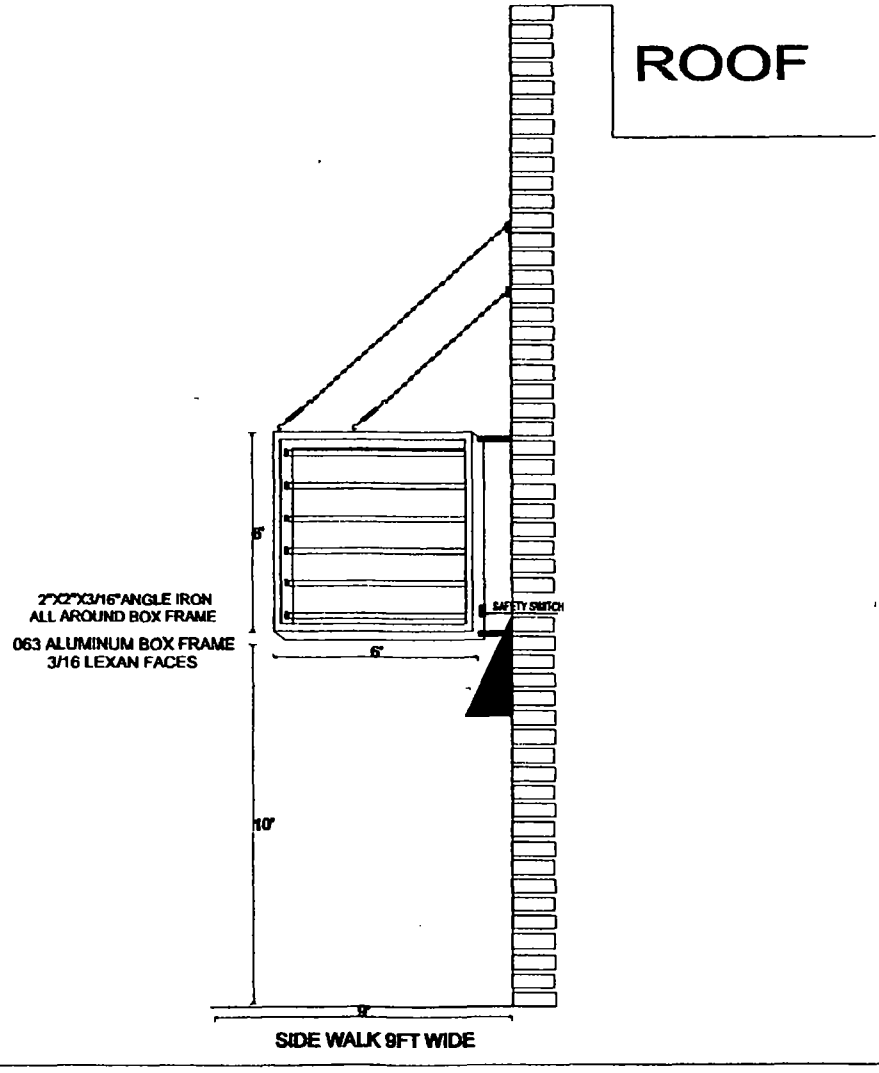

Department of Business Affairs and Consumer Protection
Small Business Center - Public Way Use Unit
City Hall - 121 N. LaSalle Street, Room 800 • Chicago, IL 60602
(312)-74-GOBIZ (312-744-6249) • (312) 744-1944 (TTY)
http://www.cityofchicago.org/bacp

11/05/2014

Alderman **Edward M. Burke**
Ward # **14**
City of Chicago
City Hall, Room **302**
121 North LaSalle Street
Chicago, Illinois 60602

Re: An ordinance to use and maintain a portion of the public right-of-way for **one (1) sign(s)** for **VALUE PAWN**, adjacent to the premises known as **4812 S. Pulaski Rd.**.

Dear Alderman **Edward M. Burke**:

The applicant referenced above has requested the use of the public right-of-way for a **sign(s)**. An ordinance has been prepared by the Department of Business Affairs and Consumer Protection – Small Business Center - Public Way Use Unit for presentation to the City Council. Because this request was made for properties located in your ward, as approved by you as per the attached, I respectfully request that you introduce the attached ordinance at the next City Council meeting.

If you have any questions regarding this ordinance, please contact Anthony Bertuca at (312) 744-5506.

Department of Business Affairs and Consumer Protection

City of Chicago

O2014-9142

Office of the City Clerk

Document Tracking Sheet

Meeting Date:	11/5/2014
Sponsor(s):	Thomas (17)
Type:	Ordinance
Title:	Grant(s) of privilege in public way for Parkside Food Store, Inc.
Committee(s) Assignment:	Committee on Transportation and Public Way

ORDINANCE
PARKSIDE FOOD STORE INC
Acct. No. 19110 - 1
Permit No. 1115499

Be It Ordained by the City Council of the City of Chicago:

SECTION 1. Permission and authority are hereby given and granted to PARKSIDE FOOD STORE INC, upon the terms and subject to the conditions of this ordinance to maintain and use, as now constructed, three (3) Light Fixture(s) projecting over the public right-of-way adjacent to its premises known as 1158 W. Marquette Rd..

Said Light Fixture(s) at W. MARQUETTE RD measure(s):
One (1) at one point two (1.2) foot in length, one (1) foot in width and twelve (12) feet above grade level.

Said Light Fixture(s) at S. RACINE measure(s):
Two (2) at one point two (1.2) foot in length, one (1) foot in width and twelve (12) feet above grade level.

The location of said privilege shall be as shown on prints kept on file with the Department of Business Affairs and Consumer Protection and the Office of the City Clerk.

Said privilege shall be constructed in accordance with plans and specifications approved by the Department of Transportation (Division of Project Development).

This grant of privilege in the public way shall be subject to the provisions of Section 10-28-015 and all other required provisions of the Municipal Code of Chicago.


The grantee shall pay to the City of Chicago as compensation for the privilege #1115499 herein granted the sum of eighty-five ($85.00) per annum in advance.

A 25% penalty will be added for payments received after due date.

The permit holder agrees to hold the City of Chicago harmless for any damage, relocation or replacement costs associated with damage, relocation or removal of private property caused by the City performing work in the public way.

Authority herein given and granted for a period of five (5) years from and after 09/10/2013.

Alderman _____
Latasha R. Thomas 17th Ward

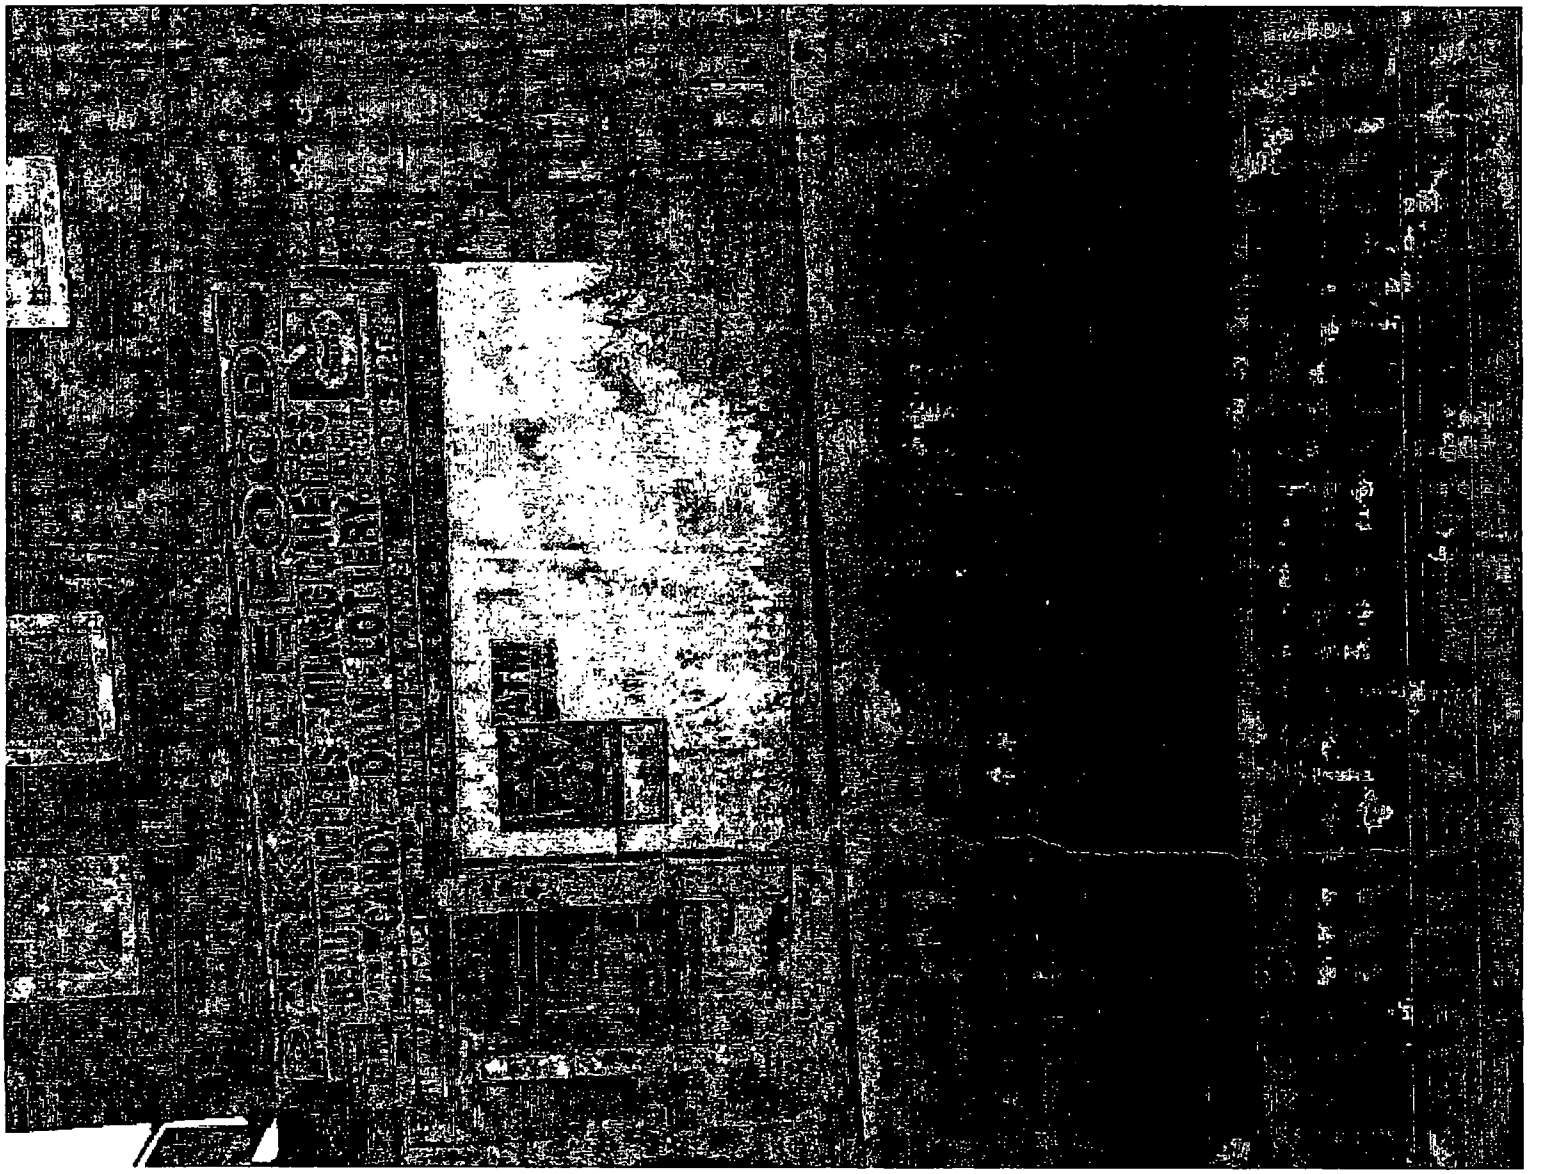

City of Chicago

O2014-9143

Office of the City Clerk

Document Tracking Sheet

Meeting Date:	11/5/2014
Sponsor(s):	Thomas (17)
Type:	Ordinance
Title:	Grant(s) of privilege in public way for Rainbow Grocery - light fixture
Committee(s) Assignment:	Committee on Transportation and Public Way

ORDINANCE
RAINBOW GROCERY
Acct. No. 19562 - 1
Permit No. 1115577

Be It Ordained by the City Council of the City of Chicago:

SECTION 1. Permission and authority are hereby given and granted to RAINBOW GROCERY, upon the terms and subject to the conditions of this ordinance to maintain and use, as now constructed, one (1) Light Fixture(s) projecting over the public right-of-way adjacent to its premises known as 2003 W. 69th St..

Said Light Fixture(s) at W. 69th Street measure(s):
One (1) at one (1) foot in length, one (1) foot in width and twelve (12) feet above grade level.

The location of said privilege shall be as shown on prints kept on file with the Department of Business Affairs and Consumer Protection and the Office of the City Clerk.

Said privilege shall be constructed in accordance with plans and specifications approved by the Department of Transportation (Division of Project Development).

This grant of privilege in the public way shall be subject to the provisions of Section 10-28-015 and all other required provisions of the Municipal Code of Chicago.

The grantee shall pay to the City of Chicago as compensation for the privilege #1115577 herein granted the sum of seventy-five ($75.00) per annum in advance.

A 25% penalty will be added for payments received after due date.

The permit holder agrees to hold the City of Chicago harmless for any damage, relocation or replacement costs associated with damage, relocation or removal of private property caused by the City performing work in the public way.


Authority herein given and granted for a period of five (5) years from and after Date of Passage.

Alderman

Latasha R. Thomas 17th Ward

Light Fixtures

A and SD Inc. DBA Rainbow Grocery
2003 W. 69 St.

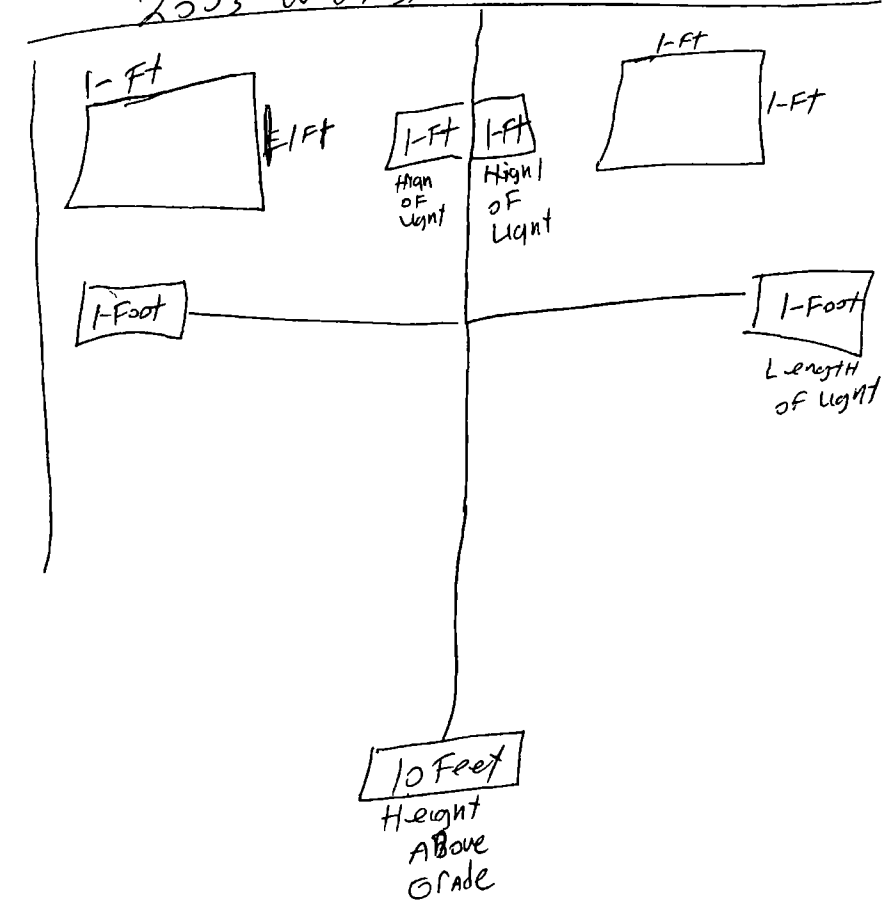

City of Chicago

O2014-9144

Office of the City Clerk

Document Tracking Sheet

Meeting Date:	11/5/2014
Sponsor(s):	Thomas (17)
Type:	Ordinance
Title:	Grant(s) of privilege in public way for Rainbow Grocery - fire shutter
Committee(s) Assignment:	Committee on Transportation and Public Way

ORDINANCE
RAINBOW GROCERY
Acct. No. 19562 - 1
Permit No. 1115572

Be It Ordained by the City Council of the City of Chicago:

SECTION 1. Permission and authority are hereby given and granted to RAINBOW GROCERY, upon the terms and subject to the conditions of this ordinance to maintain and use, as now constructed, one (1) Fire Shutter(s) projecting over the public right-of-way adjacent to its premises known as 2003 W. 69th St..

Said Fire Shutter(s) at W. 69th Street measure(s):
One (1) at twelve (12) feet in length, and one (1) foot in width for a total of twelve (12) square feet.

The location of said privilege shall be as shown on prints kept on file with the Department of Business Affairs and Consumer Protection and the Office of the City Clerk.

Said privilege shall be constructed in accordance with plans and specifications approved by the Department of Transportation (Division of Project Development).

This grant of privilege in the public way shall be subject to the provisions of Section 10-28-015 and all other required provisions of the Municipal Code of Chicago.

The grantee shall pay to the City of Chicago as compensation for the privilege #1115572 herein granted the sum of four hundred ($400.00) per annum in advance.

A 25% penalty will be added for payments received after due date.

The permit holder agrees to hold the City of Chicago harmless for any damage, relocation or replacement costs associated with damage, relocation or removal of private property caused by the City performing work in the public way.

Authority herein given and granted for a period of five (5) years from and after Date of Passage.


Alderman _____

Latasha R. Thomas 17th Ward

Fire Shutter Drawings

2003 W. 69th

Q And SD Inc. DBA Rainbow Grocery

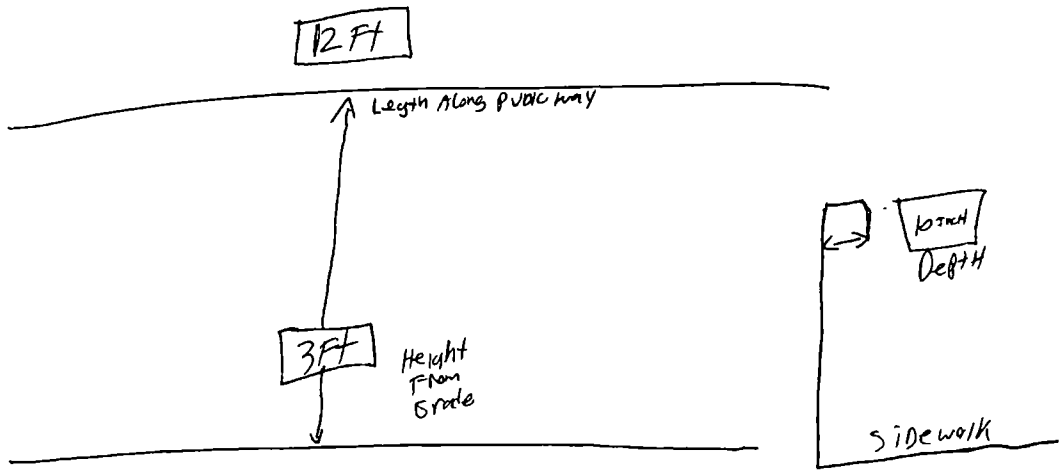

City of Chicago

O2014-9145

Office of the City Clerk

Document Tracking Sheet

Meeting Date:	11/5/2014
Sponsor(s):	Thomas (17)
Type:	Ordinance
Title:	Grant(s) of privilege in public way for Stewart Liquors, Inc. - light fixtures
Committee(s) Assignment:	Committee on Transportation and Public Way

ORDINANCE
STEWART LIQUORS INC
Acct. No. 3783 - 1
Permit No. 1115041

Be It Ordained by the City Council of the City of Chicago:

SECTION 1. Permission and authority are hereby given and granted to STEWART LIQUORS INC, upon the terms and subject to the conditions of this ordinance to construct, install, maintain and use five (5) Light Fixture(s) projecting over the public right-of-way adjacent to its premises known as 356 W. 75th St..

Said Light Fixture(s) at Stewart measure(s):
Two (2) at point seven seven (.77) feet in length, one point five four (1.54) foot in width and fourteen (14) feet above grade level.

Said Light Fixture(s) at 75th measure(s):
Three (3) at point seven seven (.77) feet in length, one point five four (1.54) foot in width and fourteen (14) feet above grade level.

The location of said privilege shall be as shown on prints kept on file with the Department of Business Affairs and Consumer Protection and the Office of the City Clerk.

Said privilege shall be constructed in accordance with plans and specifications approved by the Department of Transportation (Division of Project Development).

This grant of privilege in the public way shall be subject to the provisions of Section 10-28-015 and all other required provisions of the Municipal Code of Chicago.

The grantee shall pay to the City of Chicago as compensation for the privilege #1115041 herein granted the sum of ninety-five ($95.00) per annum in advance.


A 25% penalty will be added for payments received after due date.

The permit holder agrees to hold the City of Chicago harmless for any damage, relocation or replacement costs associated with damage, relocation or removal of private property caused by the City performing work in the public way.


Authority herein given and granted for a period of five (5) years from and after Date of Passage.

Alderman _____
Latasha R. Thomas 17th Ward

2-Lights on 7459-S-Stewart St.

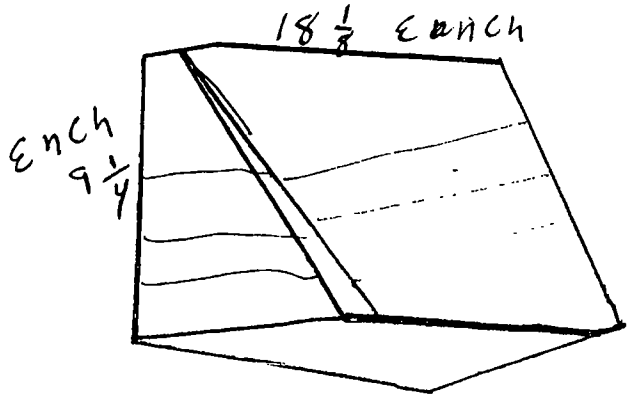

3 Lights on 356-W-75 87.

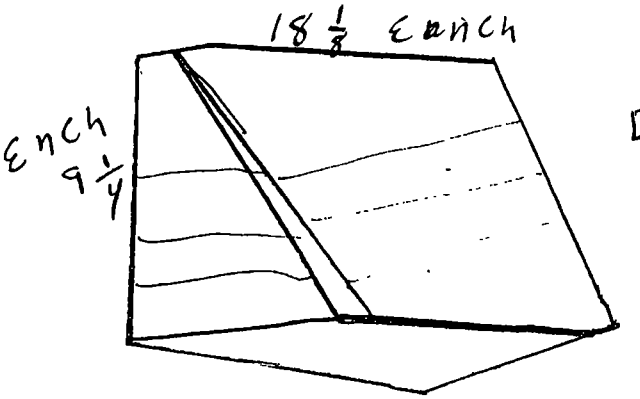

City of Chicago

O2014-9146

Office of the City Clerk

Document Tracking Sheet

Meeting Date:	11/5/2014
Sponsor(s):	Thomas (17)
Type:	Ordinance
Title:	Grant(s) of privilege in public way for Stewart Liquors, Inc. - security cameras
Committee(s) Assignment:	Committee on Transportation and Public Way

ORDINANCE
STEWART LIQUORS INC
Acct. No. 3783 - 1
Permit No. 1115040

Be It Ordained by the City Council of the City of Chicago:

SECTION 1. Permission and authority are hereby given and granted to STEWART LIQUORS INC, upon the terms and subject to the conditions of this ordinance to construct, install, maintain and use four (4) Security Camera(s) projecting over the public right-of-way for security purposes adjacent to its premises known as 356 W. 75th St..

Said Security Camera(s) at Stewart measure(s):
Two (2) at three (3) feet in length, two (2) feet in width and eleven (11) feet above grade level.

Said Security Camera(s) at 75th measure(s):
Two (2) at three (3) feet in length, two (2) feet in width and eleven (11) feet above grade level.

The location of said privilege shall be as shown on prints kept on file with the Department of Business Affairs and Consumer Protection and the Office of the City Clerk.

Said privilege shall be constructed in accordance with plans and specifications approved by the Department of Planning and Development and Department of Transportation (Division of Project Development).

This grant of privilege in the public way shall be subject to the provisions of Section 10-28-015 and all other required provisions of the Municipal Code of Chicago.

The grantee shall pay to the City of Chicago as compensation for the privilege #1115040 herein granted the sum of zero ($.00) per annum in advance.

A 25% penalty will be added for payments received after due date.


The permit holder agrees to hold the City of Chicago harmless for any damage, relocation or replacement costs associated with damage, relocation or removal of private property caused by the City performing work in the public way.

Authority herein given and granted for a period of five (5) years from and after Date of Passage.

Alderman

Latasha R. Thomas 17th Ward

2 camaras on
356- W. 75 St.

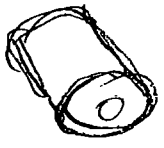

3 inch
Long

City of Chicago

O2014-9147

Office of the City Clerk

Document Tracking Sheet

Meeting Date:	11/5/2014
Sponsor(s):	Thomas (17)
Type:	Ordinance
Title:	Grant(s) of privilege in public way for Sunburst Food & Liquor, Inc. - light fixtures
Committee(s) Assignment:	Committee on Transportation and Public Way

ORDINANCE
SUNBURST FOOD & LIQUOR INC
Acct. No. 3769 - 1
Permit No. 1115338

Be It Ordained by the City Council of the City of Chicago:

SECTION 1. Permission and authority are hereby given and granted to SUNBURST FOOD & LIQUOR INC, upon the terms and subject to the conditions of this ordinance to maintain and use, as now constructed, five (5) Light Fixture(s) projecting over the public right-of-way adjacent to its premises known as 742 W. 79th St..

Said Light Fixture(s) at W. 79th Street measure(s):
Five (5) at one point five (1.5) foot in length, point four one (.41) feet in width and eleven (11) feet above grade level.

The location of said privilege shall be as shown on prints kept on file with the Department of Business Affairs and Consumer Protection and the Office of the City Clerk.

Said privilege shall be constructed in accordance with plans and specifications approved by the Department of Transportation (Division of Project Development).

This grant of privilege in the public way shall be subject to the provisions of Section 10-28-015 and all other required provisions of the Municipal Code of Chicago.

The grantee shall pay to the City of Chicago as compensation for the privilege #1115338 herein granted the sum of ninety-five ($95.00) per annum in advance.

A 25% penalty will be added for payments received after due date.

The permit holder agrees to hold the City of Chicago harmless for any damage, relocation or replacement costs associated with damage, relocation or removal of private property caused by the City performing work in the public way.

Authority herein given and granted for a period of five (5) years from and after 02/06/2013.

Alderman

Latasha R. Thomas 17th Ward



City of Chicago

O2014-9149

Office of the City Clerk

Document Tracking Sheet

Meeting Date:	11/5/2014
Sponsor(s):	Thomas (17)
Type:	Ordinance
Title:	Grant(s) of privilege in public way for Sunburst Food & Liquor, Inc. - security camera
Committee(s) Assignment:	Committee on Transportation and Public Way

ORDINANCE
SUNBURST FOOD & LIQUOR INC
Acct. No. 3769 - 1
Permit No. 1115340

Be It Ordained by the City Council of the City of Chicago:

SECTION 1. Permission and authority are hereby given and granted to SUNBURST FOOD & LIQUOR INC, upon the terms and subject to the conditions of this ordinance to maintain and use, as now constructed, one (1) Security Camera(s) projecting over the public right-of-way for security purposes adjacent to its premises known as 742 W. 79th St..

Said Security Camera(s) at W. 79th Street measure(s):
One (1) at one (1) foot in length, one (1) foot in width and fourteen (14) feet above grade level.

The location of said privilege shall be as shown on prints kept on file with the Department of Business Affairs and Consumer Protection and the Office of the City Clerk.

Said privilege shall be constructed in accordance with plans and specifications approved by the Department of Planning and Development and Department of Transportation (Division of Project Development).

This grant of privilege in the public way shall be subject to the provisions of Section 10-28-015 and all other required provisions of the Municipal Code of Chicago.

The grantee shall pay to the City of Chicago as compensation for the privilege #1115340 herein granted the sum of zero ($.00) per annum in advance.


A 25% penalty will be added for payments received after due date.

The permit holder agrees to hold the City of Chicago harmless for any damage, relocation or replacement costs associated with damage, relocation or removal of private property caused by the City performing work in the public way.

Authority herein given and granted for a period of five (5) years from and after Date of Passage.

Alderman _____

Latasha R. Thomas 17th Ward

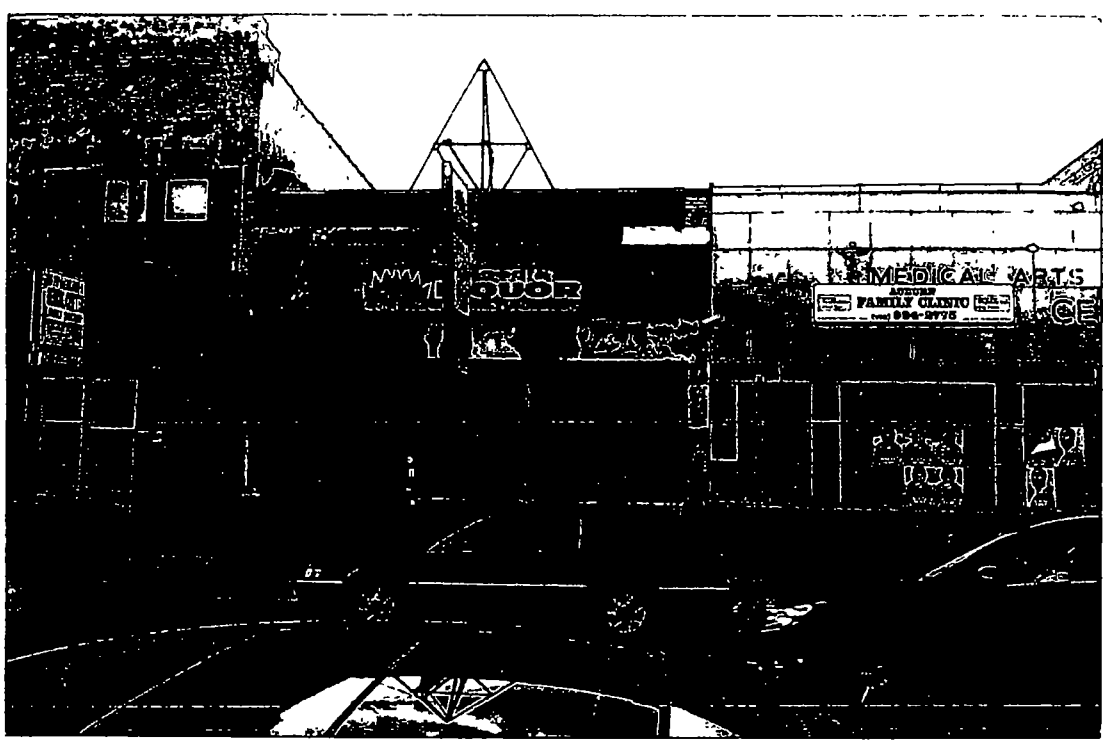
MEDICAL ARTS
AUBURN
FAMILY CLINIC

City of Chicago

O2014-9151

Office of the City Clerk

Document Tracking Sheet

Meeting Date:	11/5/2014
Sponsor(s):	Thomas (17)
Type:	Ordinance
Title:	Grant(s) of privilege in public way for Sunburst Food & Liquor, Inc. - sign
Committee(s) Assignment:	Committee on Transportation and Public Way

ORDINANCE
SUNBURST FOOD & LIQUOR INC
Acct. No. 3769 - 1
Permit No. 1115339

Be It Ordained by the City Council of the City of Chicago:

SECTION 1. Permission and authority are hereby given and granted to SUNBURST FOOD & LIQUOR INC, upon the terms and subject to the conditions of this ordinance to maintain and use one (1) sign(s) projecting over the public right-of-way attached to its premises known as 742 W. 79th St..

Said sign structure(s) measures as follows; along W. 79TH:
One (1) at five (5) feet in length, eight (8) feet in height and eleven (11) feet above grade level.

The location of said privilege shall be as shown on prints kept on file with the Department of Business Affairs and Consumer Protection and the Office of the City Clerk.

Said privilege shall be constructed in accordance with plans and specifications approved by the Department of Transportation (Division of Project Development) and Zoning Department - Signs.

This grant of privilege in the public way shall be subject to the provisions of Section 10-28-015 and all other required provisions of the Municipal Code of Chicago.

The grantee shall pay to the City of Chicago as compensation for the privilege #1115339 herein granted the sum of three hundred ($300.00) per annum in advance.

A 25% penalty will be added for payments received after due date.

The permit holder agrees to hold the City of Chicago harmless for any damage, relocation or replacement costs associated with damage, relocation or removal of private property caused by the City performing work in the public way.

Authority herein given and granted for a period of five (5) years from and after 09/27/2012.

Alderman _____

Latasha R. Thomas 17th Ward


MEDICAL ARTS
FAMILY CLINIC

City of Chicago

O2014-9167

Office of the City Clerk

Document Tracking Sheet

Meeting Date:	11/5/2014
Sponsor(s):	Cochran (20)
Type:	Ordinance
Title:	Grant(s) of privilege in public way for Goldblatts of Chicago Limited Partnership
Committee(s) Assignment:	Committee on Transportation and Public Way

ORDINANCE
GOLDBLATTS OF CHICAGO LIMITED PARTNERSHIP
Acct. No. 364854 - 1
Permit No. 1112311

Be It Ordained by the City Council of the City of Chicago:

SECTION 1. Permission and authority are hereby given and granted to GOLDBLATTS OF CHICAGO LIMITED PARTNERSHIP, upon the terms and subject to the conditions of this ordinance to construct, install, maintain and use one (1) Grease Trap(s) under the public right-of-way adjacent to its premises known as 4707 S. Marshfield Ave..

Said Grease Trap(s) at W. 47th Street measure(s):
One (1) at ten (10) feet in length, and five (5) feet in width for a total of fifty (50) square feet.

The location of said privilege shall be as shown on prints kept on file with the Department of Business Affairs and Consumer Protection and the Office of the City Clerk.

Said privilege shall be constructed in accordance with plans and specifications approved by the Department of Transportation (Office of Underground Coordination) and Department of Water Management.

This grant of privilege in the public way shall be subject to the provisions of Section 10-28-015 and all other required provisions of the Municipal Code of Chicago.

The grantee shall pay to the City of Chicago as compensation for the privilege #1112311 herein granted the sum of four hundred ($400.00) per annum in advance.


A 25% penalty will be added for payments received after due date.

The permit holder agrees to hold the City of Chicago harmless for any damage, relocation or replacement costs associated with damage, relocation or removal of private property caused by the City performing work in the public way.

Authority herein given and granted for a period of five (5) years from and after Date of Passage.

Alderman _____

Willie Cochran 20th Ward

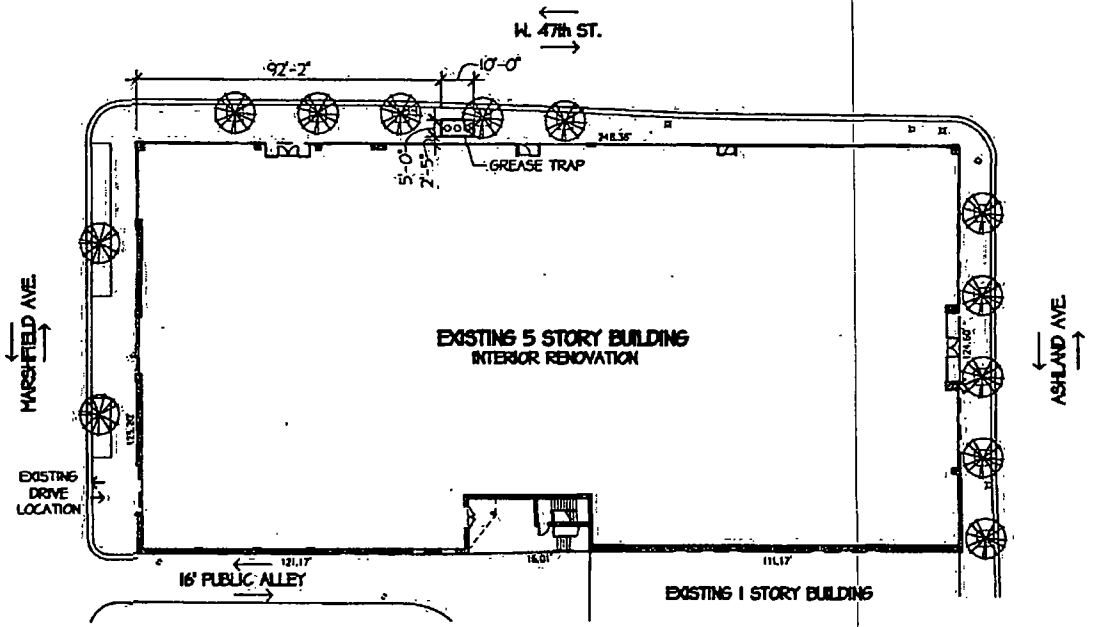

Items In The Public Way For

Goldblatt's Senior Living

4707 S. Marshfield Avenue Chicago, Illinois 60609

February 27, 2014

1st Floor Plan

SCALE = 1"=40'-0"

N

Goldblatts of Chicago Limited Partnership

2047 Wilmette Avenue Phone 312-343-3285
Wilmette, Illinois 60091 Fax 888-695-5919

ARCHAMERICA

1800 Nations Drive, Suite 201 Phone 847-336-6600
Gurnee, Illinois 60031 Fax 847-336-6601

Department of Business Affairs and Consumer Protection
Small Business Center - Public Way Use Unit
City Hall - 121 N LaSalle Street, Room 800 • Chicago, IL 60602
(312)-74-GOBIZ (312-744-6249) • (312) 744-1944 (TTY)
http://www.cityofchicago.org/bacp

11/05/2014

Alderman **Willie Cochran**
Ward # **20**
City of Chicago
City Hall, Room **300**
121 North LaSalle Street
Chicago, Illinois 60602

Re: An ordinance to use and maintain a portion of the public right-of-way for **one (1) grease trap(s)** for **GOLDBLATTS OF CHICAGO LIMITED PARTNERSHIP**, adjacent to the premises known as **4707 S. Marshfield Ave.**.

Dear Alderman **Willie Cochran**:

The applicant referenced above has requested the use of the public right-of-way for a **grease trap(s)**. An ordinance has been prepared by the Department of Business Affairs and Consumer Protection – Small Business Center - Public Way Use Unit for presentation to the City Council. Because this request was made for properties located in your ward, as approved by you as per the attached, I respectfully request that you introduce the attached ordinance at the next City Council meeting.

If you have any questions regarding this ordinance, please contact Anthony Bertuca at (312) 744-5506.

Department of Business Affairs and Consumer Protection

City of Chicago

O2014-9180

Office of the City Clerk

Document Tracking Sheet

Meeting Date:	11/5/2014
Sponsor(s):	Cochran (20)
Type:	Ordinance
Title:	Grant(s) of privilege in public way for South East Chicago Commission - planter - 6351 S Cottage Grove Ave
Committee(s) Assignment:	Committee on Transportation and Public Way

ORDINANCE
South East Chicago Commission
Acct. No. 366688 - 17
Permit No. 1115471

Be It Ordained by the City Council of the City of Chicago:

SECTION 1. Permission and authority are hereby given and granted to South East Chicago Commission, upon the terms and subject to the conditions of this ordinance to construct, install, maintain and use one (1) Planter(s) on the public right-of-way for beautification purposes adjacent to its premises known as 6351 S. Cottage Grove Ave..

Said Planter(s) at S. Cottage Grove Avenue measure(s):
One (1) at three (3) feet in length, and three (3) feet in width for a total of nine (9) square feet.

Grantee must allow the required clear and unobstructed space for pedestrian passage at all times per rules and regulations approved by the Department of Transportation.

The location of said privilege shall be as shown on prints kept on file with the Department of Business Affairs and Consumer Protection and the Office of the City Clerk.

Said privilege shall be constructed in accordance with plans and specifications approved by the Department of Planning and Development and Department of Transportation (Division of Project Development).

This grant of privilege in the public way shall be subject to the provisions of Section 10-28-015 and all other required provisions of the Municipal Code of Chicago.

The grantee shall pay to the City of Chicago as compensation for the privilege #1115471 herein granted the sum of zero ($.00) per annum in advance.


A 25% penalty will be added for payments received after due date.

The permit holder agrees to hold the City of Chicago harmless for any damage, relocation or replacement costs associated with damage, relocation or removal of private property caused by the City performing work in the public way.


Authority herein given and granted for a period of five (5) years from and after Date of Passage.

Alderman

Willie Cochran 20th Ward

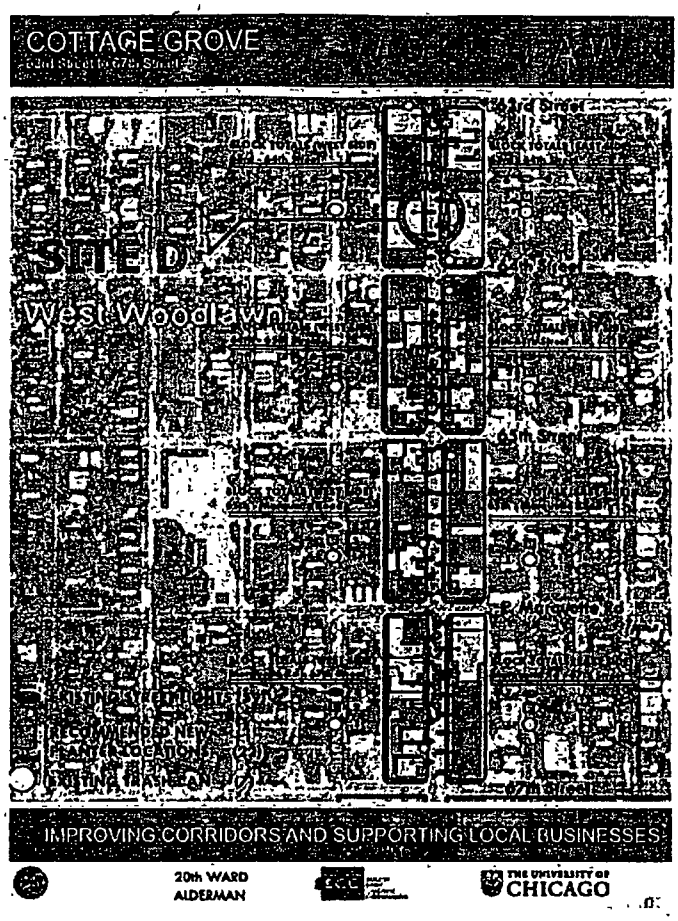

CONTEXT MAP

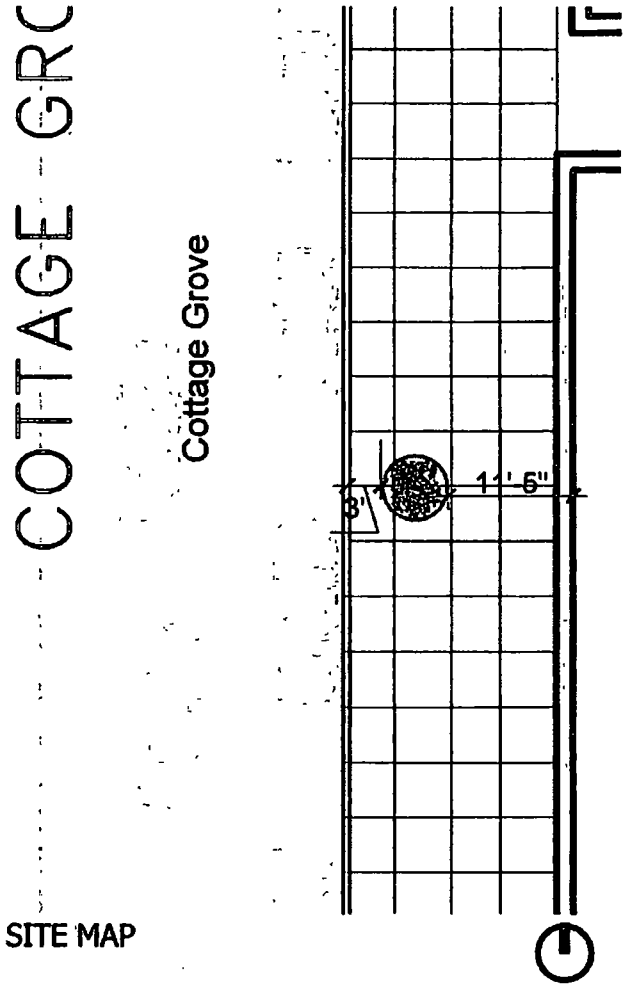

SITE MAP



PLANTER LOCATIONS: **SITE D**

The Grand Ball Room front entrance

6351 S. Cottage Grove

Department of Business Affairs and Consumer Protection
Small Business Center - Public Way Use Unit
City Hall - 121 N. LaSalle Street, Room 800 • Chicago, IL 60602
(312)-74-GOBIZ (312-744-6249) • (312) 744-1944 (TTY)
http://www.cityofchicago.org/bacp

11/05/2014

Alderman **Willie Cochran**
Ward # **20**
City of Chicago
City Hall, Room **300**
121 North LaSalle Street
Chicago, Illinois 60602

Re: An ordinance to use and maintain a portion of the public right-of-way for **one (1) planter(s)** for **South East Chicago Commission**, adjacent to the premises known as **6351 S. Cottage Grove Ave.**.

Dear Alderman **Willie Cochran**:

The applicant referenced above has requested the use of the public right-of-way for a **planter(s)**. An ordinance has been prepared by the Department of Business Affairs and Consumer Protection – Small Business Center - Public Way Use Unit for presentation to the City Council. Because this request was made for properties located in your ward, as approved by you as per the attached, I respectfully request that you introduce the attached ordinance at the next City Council meeting.

If you have any questions regarding this ordinance, please contact Anthony Bertuca at (312) 744-5506.

Department of Business Affairs and Consumer Protection

City of Chicago

O2014-9183

Office of the City Clerk

Document Tracking Sheet

Meeting Date:	11/5/2014
Sponsor(s):	Cochran (20)
Type:	Ordinance
Title:	Grant(s) of privilege in public way for South East Commission - planter - 6359 S Cottage Grove Ave
Committee(s) Assignment:	Committee on Transportation and Public Way

ORDINANCE
South East Chicago Commission
Acct. No. 366688 - 18
Permit No. 1115472

Be It Ordained by the City Council of the City of Chicago:

SECTION 1. Permission and authority are hereby given and granted to South East Chicago Commission, upon the terms and subject to the conditions of this ordinance to construct, install, maintain and use one (1) Planter(s) on the public right-of-way for beautification purposes adjacent to its premises known as 6359 S. Cottage Grove Ave..

Said Planter(s) at S. Cottage Grove Avenue measure(s):
One (1) at three (3) feet in length, and three (3) feet in width for a total of nine (9) square feet.

Grantee must allow the required clear and unobstructed space for pedestrian passage at all times per rules and regulations approved by the Department of Transportation.

The location of said privilege shall be as shown on prints kept on file with the Department of Business Affairs and Consumer Protection and the Office of the City Clerk.

Said privilege shall be constructed in accordance with plans and specifications approved by the Department of Planning and Development and Department of Transportation (Division of Project Development).

This grant of privilege in the public way shall be subject to the provisions of Section 10-28-015 and all other required provisions of the Municipal Code of Chicago.

The grantee shall pay to the City of Chicago as compensation for the privilege #1115472 herein granted the sum of zero ($.00) per annum in advance.


A 25% penalty will be added for payments received after due date.

The permit holder agrees to hold the City of Chicago harmless for any damage, relocation or replacement costs associated with damage, relocation or removal of private property caused by the City performing work in the public way.


Authority herein given and granted for a period of five (5) years from and after Date of Passage.

Alderman

Willie Cochran 20th Ward

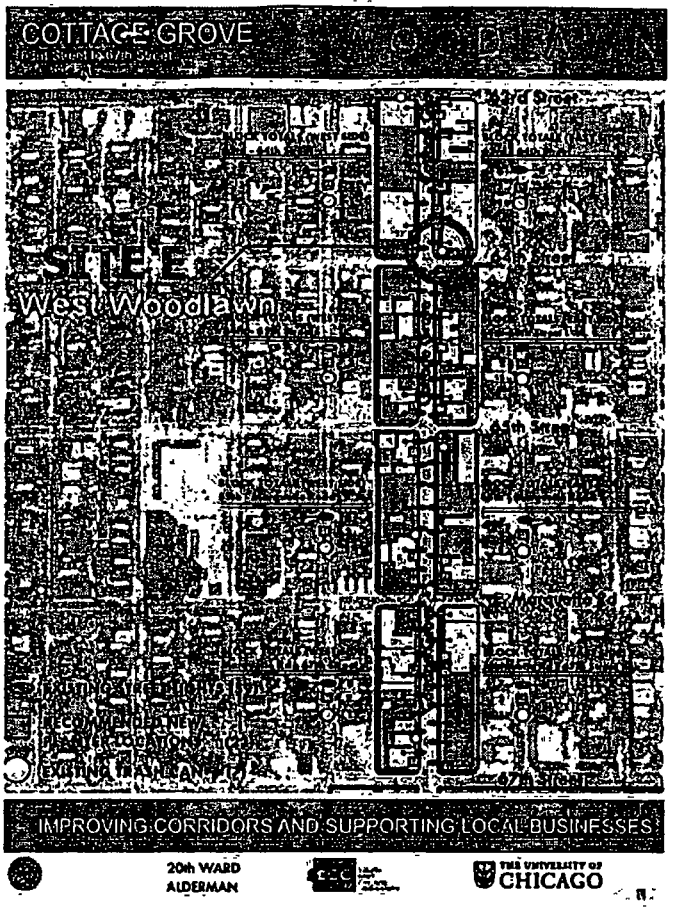


CONTEXT MAP

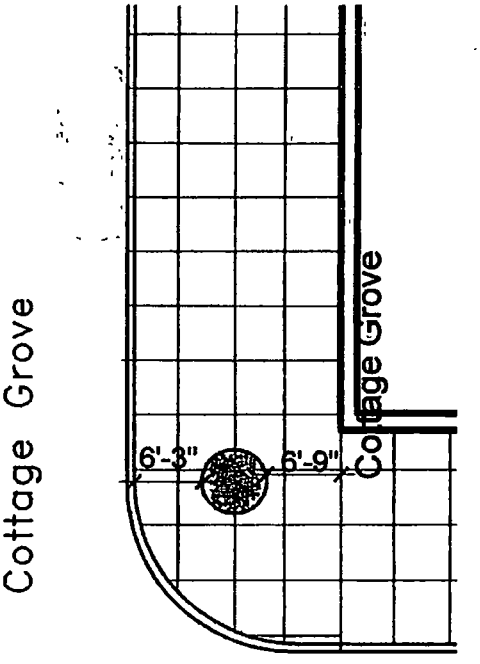

SITE MAP

64th

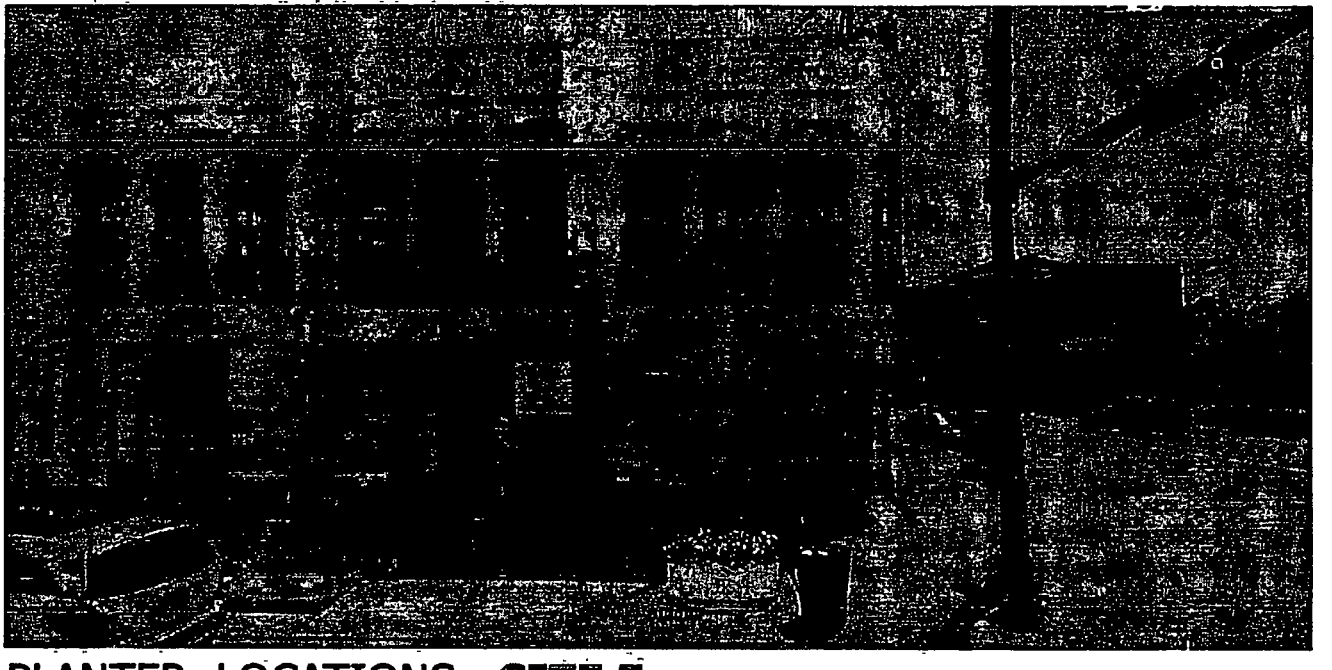

PLANTER LOCATIONS: **SITE E**

The Grand Ball SE Corner 64th and Cottage Grove

6359 S. Cottage Grove

Department of Business Affairs and Consumer Protection
Small Business Center - Public Way Use Unit
City Hall - 121 N. LaSalle Street, Room 800 • Chicago, IL 60602
(312)-74-GOBIZ (312-744-6249) • (312) 744-1944 (TTY)
http://www.cityofchicago.org/bacp

11/05/2014

Alderman **Willie Cochran**
Ward # **20**
City of Chicago
City Hall, Room **300**
121 North LaSalle Street
Chicago, Illinois 60602

Re: An ordinance to use and maintain a portion of the public right-of-way for **one (1) planter(s)** for **South East Chicago Commission**, adjacent to the premises known as **6359 S. Cottage Grove Ave.**.

Dear Alderman **Willie Cochran**:

The applicant referenced above has requested the use of the public right-of-way for a **planter(s)**. An ordinance has been prepared by the Department of Business Affairs and Consumer Protection – Small Business Center - Public Way Use Unit for presentation to the City Council. Because this request was made for properties located in your ward, as approved by you as per the attached, I respectfully request that you introduce the attached ordinance at the next City Council meeting.

If you have any questions regarding this ordinance, please contact Anthony Bertuca at (312) 744-5506.

Department of Business Affairs and Consumer Protection

City of Chicago

O2014-9187

Office of the City Clerk

Document Tracking Sheet

Meeting Date:	11/5/2014
Sponsor(s):	Cochran (20)
Type:	Ordinance
Title:	Grant(s) of privilege in public way for South East Chicago Commission - planter - 6349 S Cottage Grove Ave
Committee(s) Assignment:	Committee on Transportation and Public Way

ORDINANCE
South East Chicago Commission
Acct. No. 366688 - 19
Permit No. 1115474

Be It Ordained by the City Council of the City of Chicago:

SECTION 1. Permission and authority are hereby given and granted to South East Chicago Commission, upon the terms and subject to the conditions of this ordinance to construct, install, maintain and use one (1) Planter(s) on the public right-of-way for beautification purposes adjacent to its premises known as 6349 S. Cottage Grove Ave..

Said Planter(s) at S. Cottage Grove Avenue measure(s):
One (1) at three (3) feet in length, and three (3) feet in width for a total of nine (9) square feet.

Grantee must allow the required clear and unobstructed space for pedestrian passage at all times per rules and regulations approved by the Department of Transportation.

The location of said privilege shall be as shown on prints kept on file with the Department of Business Affairs and Consumer Protection and the Office of the City Clerk.

Said privilege shall be constructed in accordance with plans and specifications approved by the Department of Planning and Development and Department of Transportation (Division of Project Development).


This grant of privilege in the public way shall be subject to the provisions of Section 10-28-015 and all other required provisions of the Municipal Code of Chicago.

The grantee shall pay to the City of Chicago as compensation for the privilege #1115474 herein granted the sum of zero ($.00) per annum in advance.


A 25% penalty will be added for payments received after due date.

The permit holder agrees to hold the City of Chicago harmless for any damage, relocation or replacement costs associated with damage, relocation or removal of private property caused by the City performing work in the public way.


Authority herein given and granted for a period of five (5) years from and after Date of Passage.

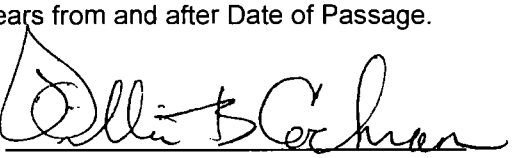Alderman 


Willie Cochran 20th Ward

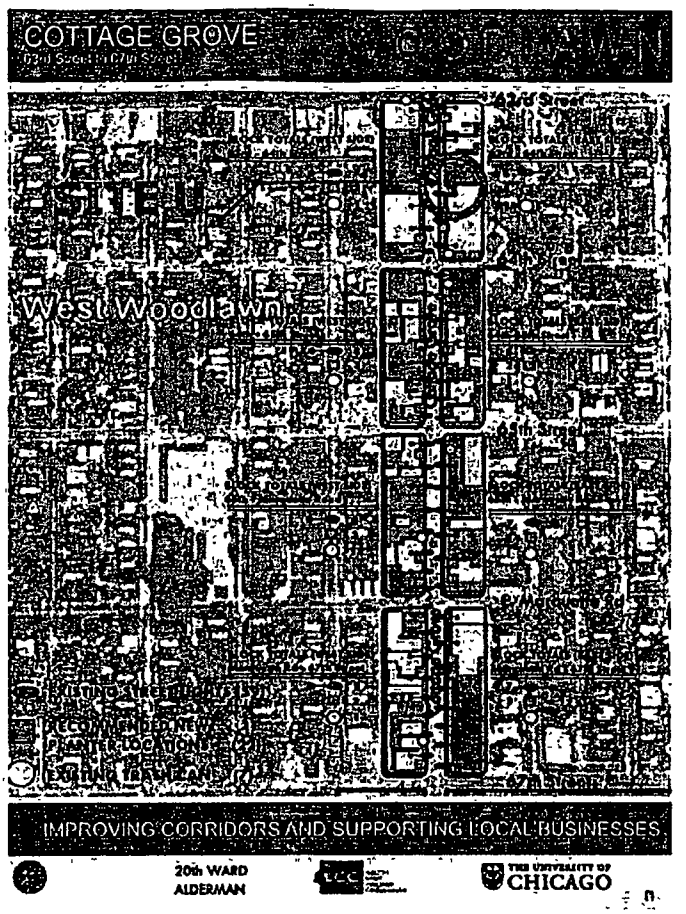

CONTEXT MAP

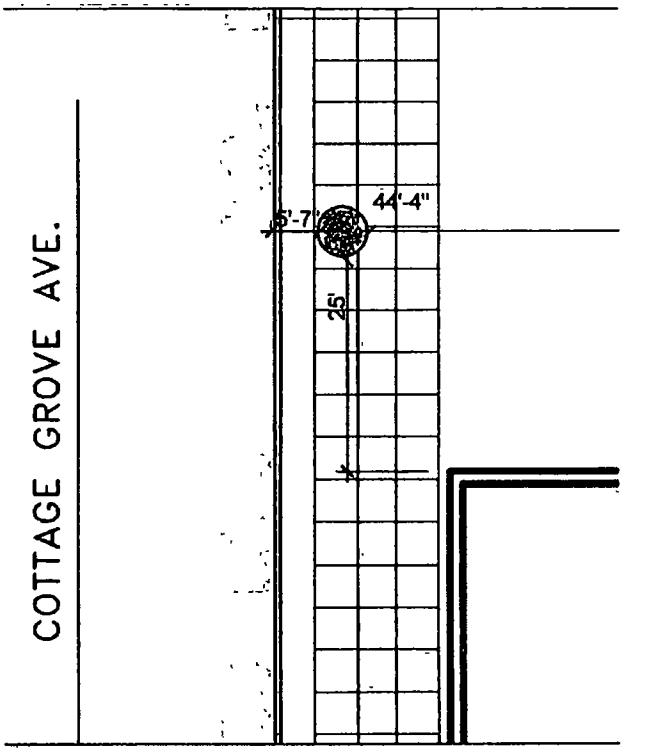

SITE MAP

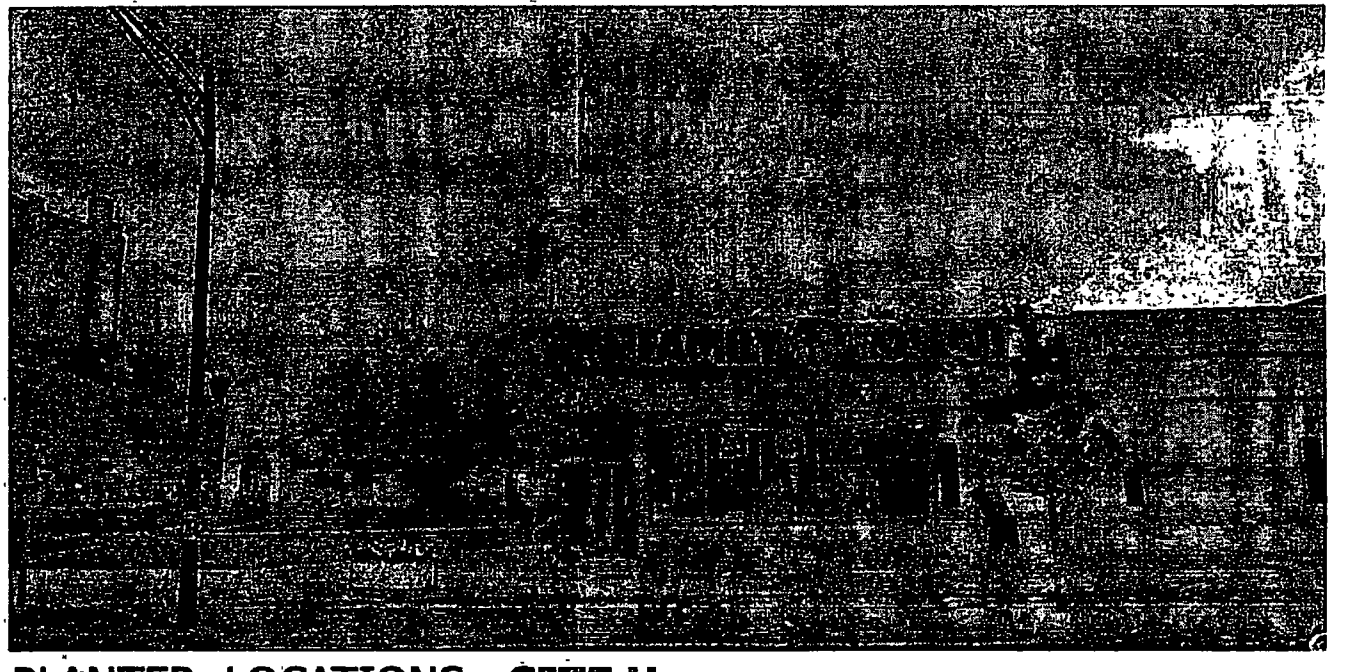

PLANTER LOCATIONS: **SITE U**

Family Dollar

6349 S. Cottage Grove

Department of Business Affairs and Consumer Protection
Small Business Center - Public Way Use Unit
City Hall - 121 N. LaSalle Street, Room 800 • Chicago, IL 60602
(312)-74-GOBIZ (312-744-6249) • (312) 744-1944 (TTY)
http://www.cityofchicago.org/bacp

11/05/2014

Alderman **Willie Cochran**
Ward # **20**
City of Chicago
City Hall, Room **300**
121 North LaSalle Street
Chicago, Illinois 60602

Re: An ordinance to use and maintain a portion of the public right-of-way for **one (1) planter(s)** for **South East Chicago Commission**, adjacent to the premises known as **6349 S. Cottage Grove Ave.**.

Dear Alderman **Willie Cochran**:

The applicant referenced above has requested the use of the public right-of-way for a **planter(s)**. An ordinance has been prepared by the Department of Business Affairs and Consumer Protection – Small Business Center - Public Way Use Unit for presentation to the City Council. Because this request was made for properties located in your ward, as approved by you as per the attached, I respectfully request that you introduce the attached ordinance at the next City Council meeting.

If you have any questions regarding this ordinance, please contact Anthony Bertuca at (312) 744-5506.

Department of Business Affairs and Consumer Protection

City of Chicago

O2014-9192

Office of the City Clerk

Document Tracking Sheet

Meeting Date:	11/5/2014
Sponsor(s):	Cochran (20)
Type:	Ordinance
Title:	Grant(s) of privilege in public way for South East Chicago Commission - planter - 6338 S Cottage Grove Ave
Committee(s) Assignment:	Committee on Transportation and Public Way

ORDINANCE
South East Chicago Commission
Acct. No. 366688 - 20
Permit No. 1115475

Be It Ordained by the City Council of the City of Chicago:

SECTION 1. Permission and authority are hereby given and granted to South East Chicago Commission, upon the terms and subject to the conditions of this ordinance to construct, install, maintain and use one (1) Planter(s) on the public right-of-way for beautification purposes adjacent to its premises known as 6338 S. Cottage Grove Ave..

Said Planter(s) at S. Cottage Grove Avenue measure(s):
One (1) at three (3) feet in length, and three (3) feet in width for a total of nine (9) square feet.

Grantee must allow the required clear and unobstructed space for pedestrian passage at all times per rules and regulations approved by the Department of Transportation.

The location of said privilege shall be as shown on prints kept on file with the Department of Business Affairs and Consumer Protection and the Office of the City Clerk.

Said privilege shall be constructed in accordance with plans and specifications approved by the Department of Planning and Development and Department of Transportation (Division of Project Development).


This grant of privilege in the public way shall be subject to the provisions of Section 10-28-015 and all other required provisions of the Municipal Code of Chicago.

The grantee shall pay to the City of Chicago as compensation for the privilege #1115475 herein granted the sum of zero ($.00) per annum in advance.

A 25% penalty will be added for payments received after due date.

The permit holder agrees to hold the City of Chicago harmless for any damage, relocation or replacement costs associated with damage, relocation or removal of private property caused by the City performing work in the public way.


Authority herein given and granted for a period of five (5) years from and after Date of Passage.

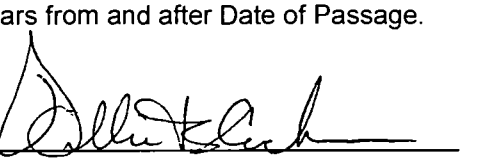Alderman 

Willie Cochran 20th Ward



CONTEXT MAP

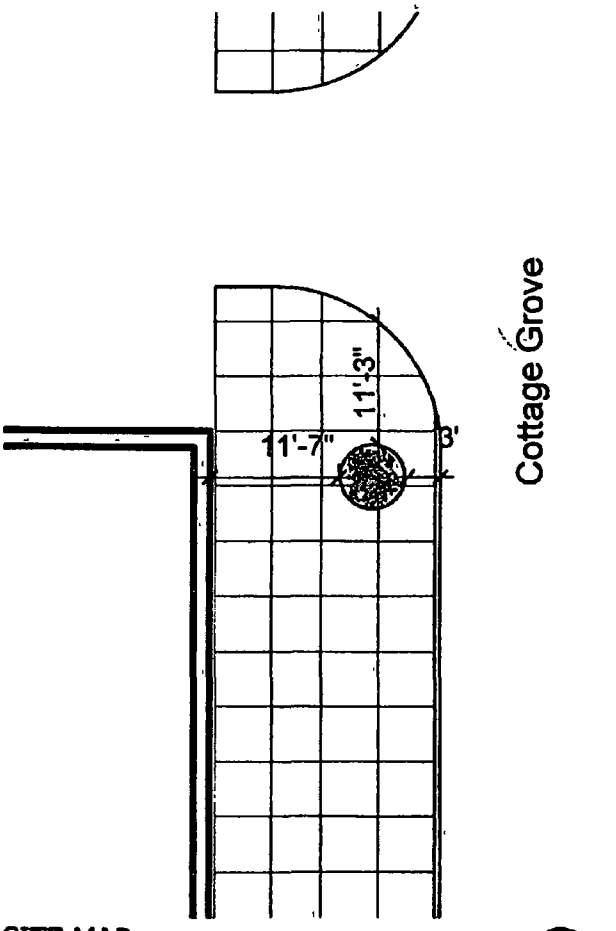

SITE MAP



PLANTER LOCATIONS: **SITE C**

SSA City Government Building

6338 S. Cottage Grove

Department of Business Affairs and Consumer Protection
Small Business Center - Public Way Use Unit
City Hall - 121 N. LaSalle Street, Room 800 • Chicago, IL 60602
(312)-74-GOBIZ (312-744-6249) • (312) 744-1944 (TTY)
http://www.cityofchicago.org/bacp

11/05/2014

Alderman **Willie Cochran**
Ward # **20**
City of Chicago
City Hall, Room **300**
121 North LaSalle Street
Chicago, Illinois 60602

Re: An ordinance to use and maintain a portion of the public right-of-way for **one (1) planter(s)** for **South East Chicago Commission**, adjacent to the premises known as **6338 S. Cottage Grove Ave.**.

Dear Alderman **Willie Cochran**:

The applicant referenced above has requested the use of the public right-of-way for a **planter(s)**. An ordinance has been prepared by the Department of Business Affairs and Consumer Protection – Small Business Center - Public Way Use Unit for presentation to the City Council. Because this request was made for properties located in your ward, as approved by you as per the attached, I respectfully request that you introduce the attached ordinance at the next City Council meeting.

If you have any questions regarding this ordinance, please contact Anthony Bertuca at (312) 744-5506.

Department of Business Affairs and Consumer Protection

City of Chicago

O2014-9194

Office of the City Clerk

Document Tracking Sheet

Meeting Date:	11/5/2014
Sponsor(s):	Cochran (20)
Type:	Ordinance
Title:	Grant(s) of privilege in public way for South East Chicago Commission - planter - 6419 S Cottage Grove Ave
Committee(s) Assignment:	Committee on Transportation and Public Way

ORDINANCE
South East Chicago Commission
Acct. No. 366688 - 15
Permit No. 1115469

Be It Ordained by the City Council of the City of Chicago:

SECTION 1. Permission and authority are hereby given and granted to South East Chicago Commission, upon the terms and subject to the conditions of this ordinance to construct, install, maintain and use one (1) Planter(s) on the public right-of-way for beautification purposes adjacent to its premises known as 6419 S. Cottage Grove Ave..

Said Planter(s) at S. Cottage Grove Avenue measure(s):
One (1) at three (3) feet in length, and three (3) feet in width for a total of nine (9) square feet.

Grantee must allow the required clear and unobstructed space for pedestrian passage at all times per rules and regulations approved by the Department of Transportation.

The location of said privilege shall be as shown on prints kept on file with the Department of Business Affairs and Consumer Protection and the Office of the City Clerk.

Said privilege shall be constructed in accordance with plans and specifications approved by the Department of Planning and Development and Department of Transportation (Division of Project Development).

This grant of privilege in the public way shall be subject to the provisions of Section 10-28-015 and all other required provisions of the Municipal Code of Chicago.

The grantee shall pay to the City of Chicago as compensation for the privilege #1115469 herein granted the sum of zero ($.00) per annum in advance.


A 25% penalty will be added for payments received after due date.

The permit holder agrees to hold the City of Chicago harmless for any damage, relocation or replacement costs associated with damage, relocation or removal of private property caused by the City performing work in the public way.


Authority herein given and granted for a period of five (5) years from and after Date of Passage.

Alderman

Willie Cochran 20th Ward

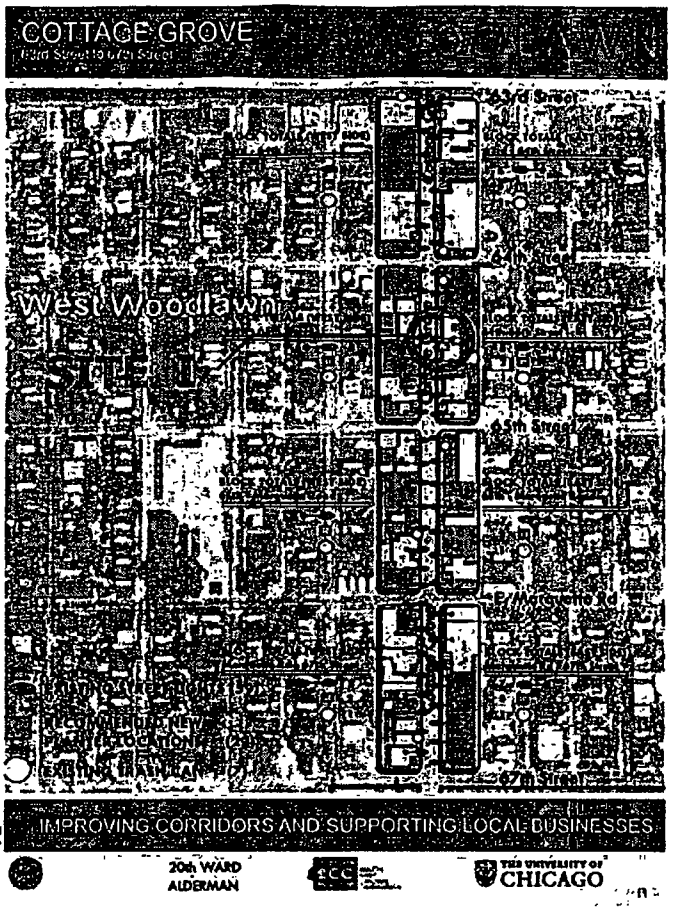

CONTEXT MAP

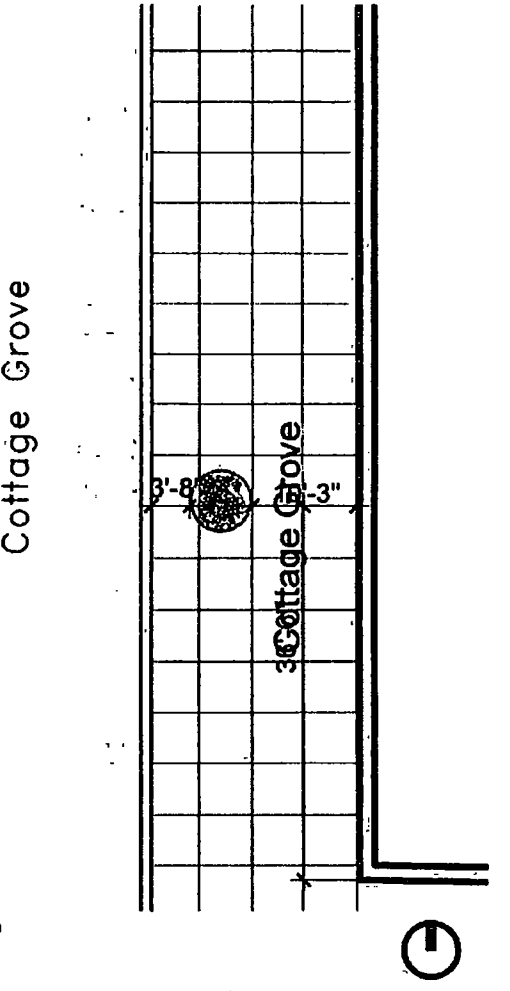

SITE MAP



PLANTER LOCATIONS: **SITE I**

HAROLD's CHICKEN RESTAURANT

6419 S. Cottage Grove

Department of Business Affairs and Consumer Protection
Small Business Center - Public Way Use Unit
City Hall - 121 N. LaSalle Street, Room 800 • Chicago, IL 60602
(312)-74-GOBIZ (312-744-6249) • (312) 744-1944 (TTY)
http://www.cityofchicago.org/bacp

11/05/2014

Alderman **Willie Cochran**
Ward # **20**
City of Chicago
City Hall, Room **300**
121 North LaSalle Street
Chicago, Illinois 60602

Re: An ordinance to use and maintain a portion of the public right-of-way for **one (1) planter(s)** for **South East Chicago Commission**, adjacent to the premises known as **6419 S. Cottage Grove Ave.**.

Dear Alderman **Willie Cochran**:

The applicant referenced above has requested the use of the public right-of-way for a **planter(s)**. An ordinance has been prepared by the Department of Business Affairs and Consumer Protection – Small Business Center - Public Way Use Unit for presentation to the City Council. Because this request was made for properties located in your ward, as approved by you as per the attached, I respectfully request that you introduce the attached ordinance at the next City Council meeting.

If you have any questions regarding this ordinance, please contact Anthony Bertuca at (312) 744-5506.

Department of Business Affairs and Consumer Protection

City of Chicago

O2014-9197

Office of the City Clerk

Document Tracking Sheet

Meeting Date:	11/5/2014
Sponsor(s):	Cochran (20)
Type:	Ordinance
Title:	Grant(s) of privilege in public way for South East Chicago Commission - planter - 6420 S Cottage Grove Ave
Committee(s) Assignment:	Committee on Transportation and Public Way

ORDINANCE
South East Chicago Commission
Acct. No. 366688 - 14
Permit No. 1115468

Be It Ordained by the City Council of the City of Chicago:

SECTION 1. Permission and authority are hereby given and granted to South East Chicago Commission, upon the terms and subject to the conditions of this ordinance to construct, install, maintain and use one (1) Planter(s) on the public right-of-way for beautification purposes adjacent to its premises known as 6420 S. Cottage Grove Ave..

Said Planter(s) at S. Cottage Grove Avenue measure(s):
One (1) at three (3) feet in length, and three (3) feet in width for a total of nine (9) square feet.

Grantee must allow the required clear and unobstructed space for pedestrian passage at all times per rules and regulations approved by the Department of Transportation.

The location of said privilege shall be as shown on prints kept on file with the Department of Business Affairs and Consumer Protection and the Office of the City Clerk.

Said privilege shall be constructed in accordance with plans and specifications approved by the Department of Planning and Development and Department of Transportation (Division of Project Development).


This grant of privilege in the public way shall be subject to the provisions of Section 10-28-015 and all other required provisions of the Municipal Code of Chicago.

The grantee shall pay to the City of Chicago as compensation for the privilege #1115468 herein granted the sum of zero ($.00) per annum in advance.


A 25% penalty will be added for payments received after due date.

The permit holder agrees to hold the City of Chicago harmless for any damage, relocation or replacement costs associated with damage, relocation or removal of private property caused by the City performing work in the public way.


Authority herein given and granted for a period of five (5) years from and after Date of Passage.

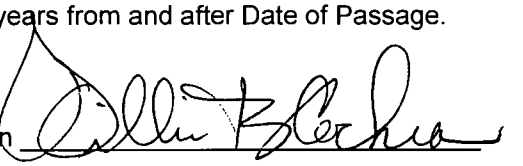Alderman 

Willie Cochran 20th Ward

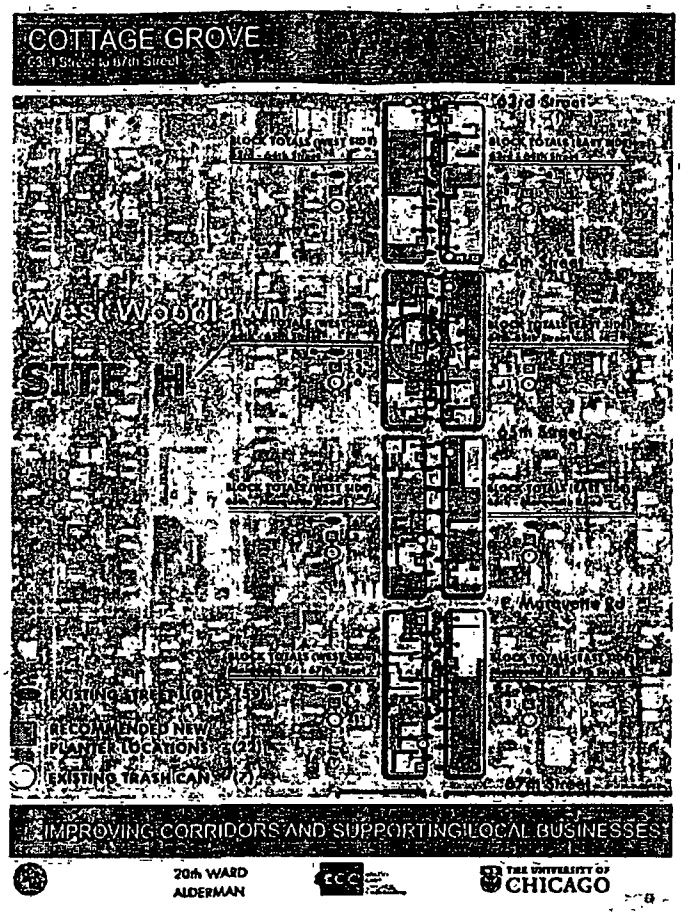

CONTEXT MAP

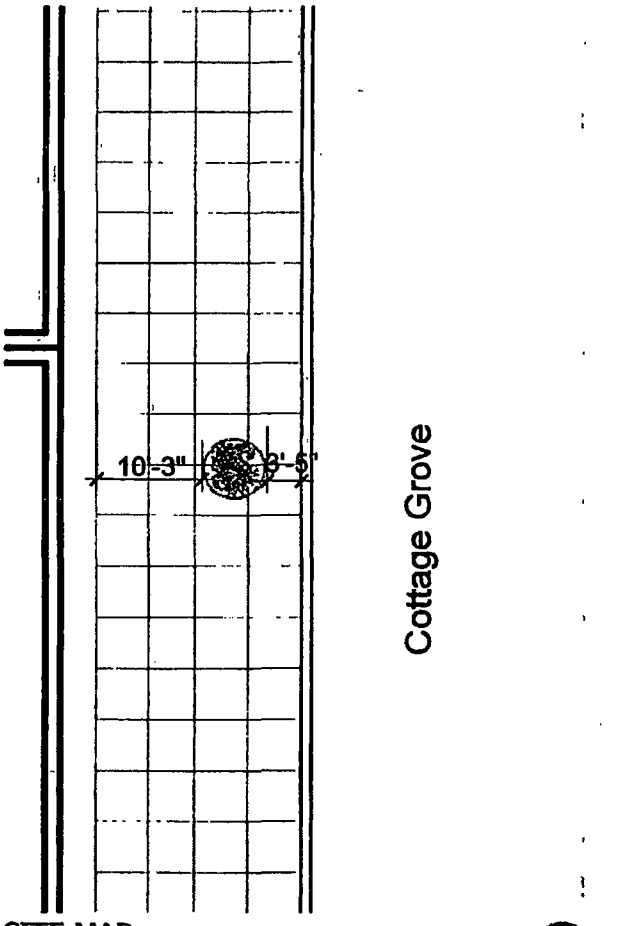

SITE MAP



PLANTER LOCATIONS: SITE H

DAY CARE CENTER MIDDLE BLOCK LOCATION

6420 S. Cottage Grove

Department of Business Affairs and Consumer Protection
Small Business Center - Public Way Use Unit
City Hall - 121 N. LaSalle Street, Room 800 • Chicago, IL 60602
(312)-74-GOBIZ (312-744-6249) • (312) 744-1944 (TTY)
http //www.cityofchicago org/bacp

11/05/2014

Alderman **Willie Cochran**
Ward # **20**
City of Chicago
City Hall, Room **300**
121 North LaSalle Street
Chicago, Illinois 60602

Re: An ordinance to use and maintain a portion of the public right-of-way for **one (1) planter(s)** for **South East Chicago Commission**, adjacent to the premises known as **6420 S. Cottage Grove Ave.**.

Dear Alderman **Willie Cochran**:

The applicant referenced above has requested the use of the public right-of-way for a **planter(s)**. An ordinance has been prepared by the Department of Business Affairs and Consumer Protection – Small Business Center - Public Way Use Unit for presentation to the City Council. Because this request was made for properties located in your ward, as approved by you as per the attached, I respectfully request that you introduce the attached ordinance at the next City Council meeting.

If you have any questions regarding this ordinance, please contact Anthony Bertuca at (312) 744-5506.

Department of Business Affairs and Consumer Protection

City of Chicago

O2014-9202

Office of the City Clerk

Document Tracking Sheet

Meeting Date:	11/5/2014
Sponsor(s):	Cochran (20)
Type:	Ordinance
Title:	Grant(s) of privilege in public way for South East Chicago Commission - planter -6458 S Cottage Grove Ave
Committee(s) Assignment:	Committee on Transportation and Public Way

ORDINANCE
South East Chicago Commission
Acct. No. 366688 - 13
Permit No. 1115466

Be It Ordained by the City Council of the City of Chicago:

SECTION 1. Permission and authority are hereby given and granted to South East Chicago Commission, upon the terms and subject to the conditions of this ordinance to construct, install, maintain and use one (1) Planter(s) on the public right-of-way for beautification purposes adjacent to its premises known as 6458 S. Cottage Grove Ave..

Said Planter(s) at S. Cottage Grove Avenue measure(s):
One (1) at three (3) feet in length, and three (3) feet in width for a total of nine (9) square feet.

Grantee must allow the required clear and unobstructed space for pedestrian passage at all times per rules and regulations approved by the Department of Transportation.

The location of said privilege shall be as shown on prints kept on file with the Department of Business Affairs and Consumer Protection and the Office of the City Clerk.

Said privilege shall be constructed in accordance with plans and specifications approved by the Department of Planning and Development and Department of Transportation (Division of Project Development).

This grant of privilege in the public way shall be subject to the provisions of Section 10-28-015 and all other required provisions of the Municipal Code of Chicago.

The grantee shall pay to the City of Chicago as compensation for the privilege #1115466 herein granted the sum of zero ($.00) per annum in advance.


A 25% penalty will be added for payments received after due date.

The permit holder agrees to hold the City of Chicago harmless for any damage, relocation or replacement costs associated with damage, relocation or removal of private property caused by the City performing work in the public way.


Authority herein given and granted for a period of five (5) years from and after Date of Passage.

Alderman _____


Willie Cochran 20th Ward

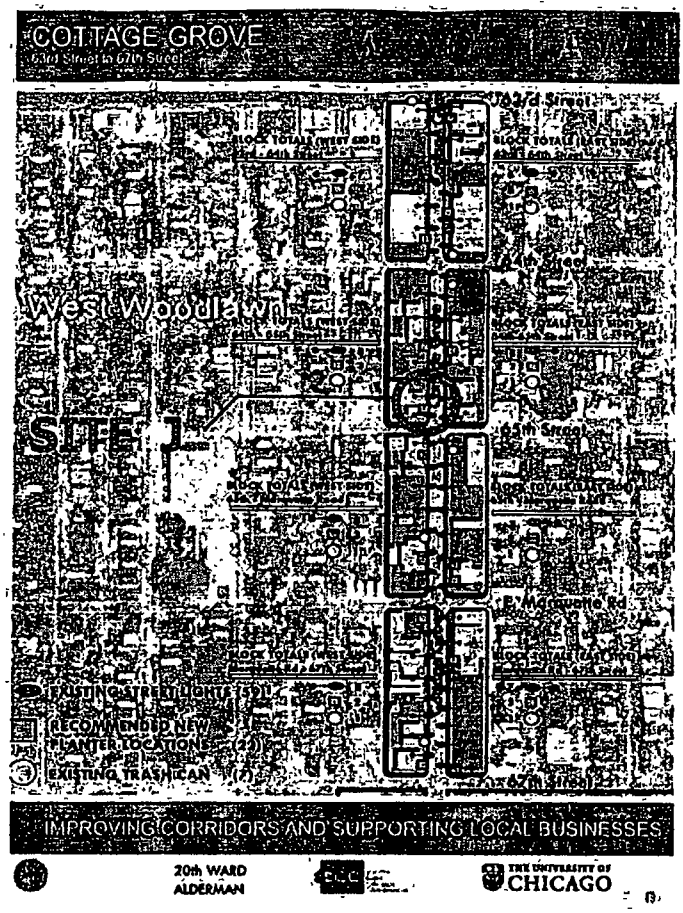

CONTEXT MAP

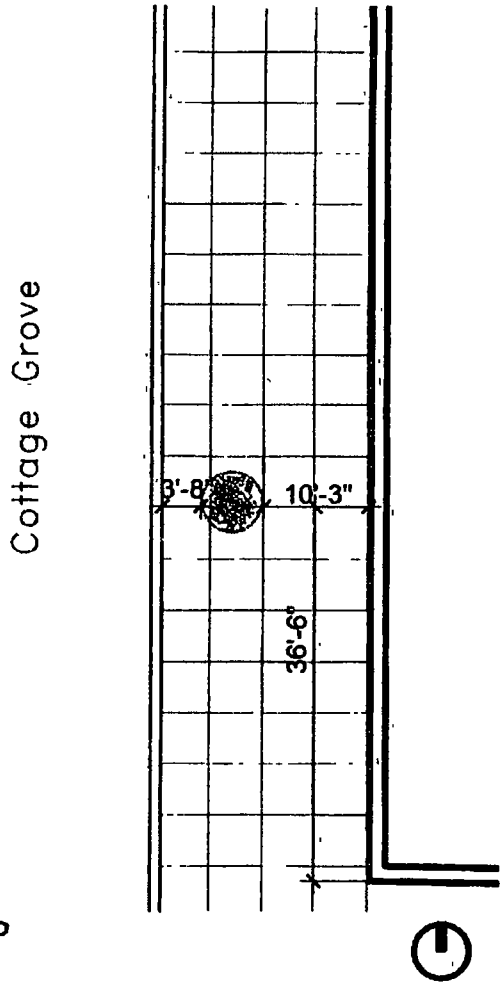

SITE MAP

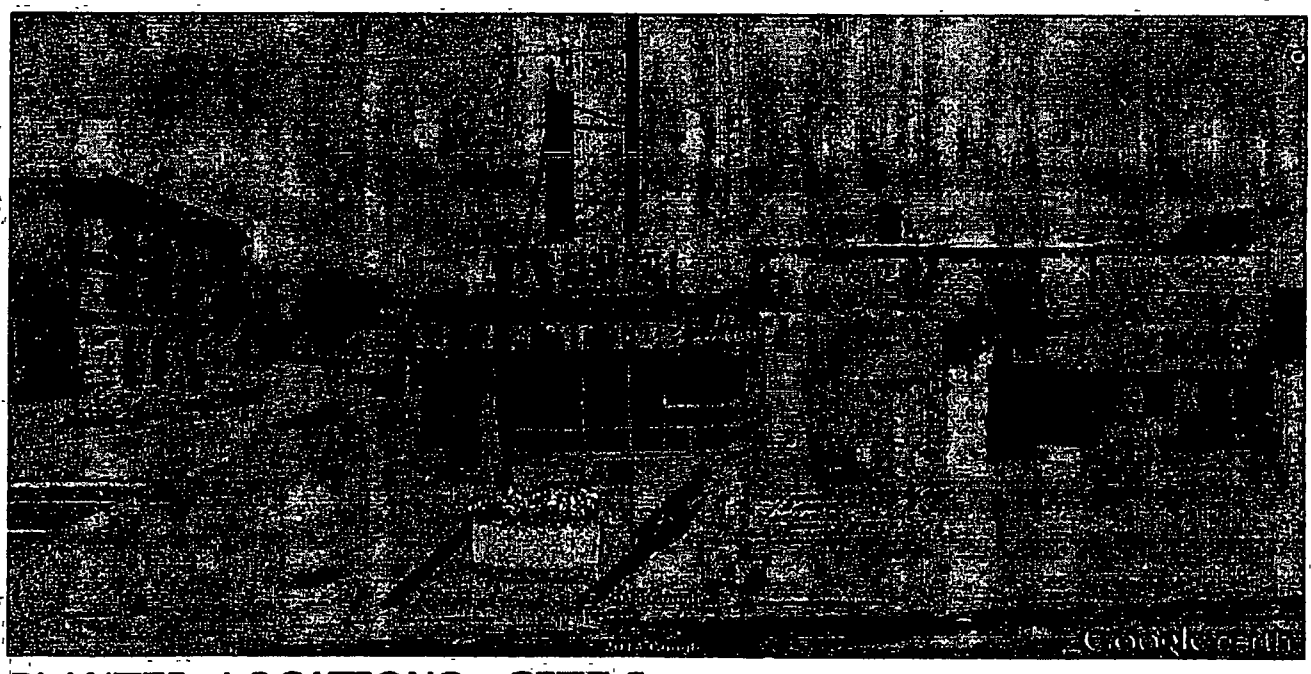

PLANTER LOCATIONS: SITE J

ATOMIC SUB SITE SW CORNER OF 64TH AND COTTAGE

6458 S. Cottage Grove

Department of Business Affairs and Consumer Protection
Small Business Center - Public Way Use Unit
City Hall - 121 N. LaSalle Street, Room 800 • Chicago, IL 60602
(312)-74-GOBIZ (312-744-6249) • (312) 744-1944 (TTY)
http //www.cityofchicago.org/bacp

11/05/2014

Alderman **Willie Cochran**
Ward # **20**
City of Chicago
City Hall, Room **300**
121 North LaSalle Street
Chicago, Illinois 60602

Re: An ordinance to use and maintain a portion of the public right-of-way for **one (1) planter(s)** for **South East Chicago Commission**, adjacent to the premises known as **6458 S. Cottage Grove Ave.**.

Dear Alderman **Willie Cochran**:

The applicant referenced above has requested the use of the public right-of-way for a **planter(s)**. An ordinance has been prepared by the Department of Business Affairs and Consumer Protection – Small Business Center - Public Way Use Unit for presentation to the City Council. Because this request was made for properties located in your ward, as approved by you as per the attached, I respectfully request that you introduce the attached ordinance at the next City Council meeting.

If you have any questions regarding this ordinance, please contact Anthony Bertuca at (312) 744-5506.

Department of Business Affairs and Consumer Protection

City of Chicago

O2014-9205

Office of the City Clerk

Document Tracking Sheet

Meeting Date:	11/5/2014
Sponsor(s):	Cochran (20)
Type:	Ordinance
Title:	Grant(s) of privilege in public way for South East Chicago Commission - planter - 6459 S Cottage Grove Ave
Committee(s) Assignment:	Committee on Transportation and Public Way

ORDINANCE
South East Chicago Commission
Acct. No. 366688 - 12
Permit No. 1115464

Be It Ordained by the City Council of the City of Chicago:

SECTION 1. Permission and authority are hereby given and granted to South East Chicago Commission, upon the terms and subject to the conditions of this ordinance to construct, install, maintain and use one (1) Planter(s) on the public right-of-way for beautification purposes adjacent to its premises known as 6459 S. Cottage Grove Ave..

Said Planter(s) at S. Cottage Grove Avenue measure(s):
One (1) at three (3) feet in length, and three (3) feet in width for a total of nine (9) square feet.

Grantee must allow the required clear and unobstructed space for pedestrian passage at all times per rules and regulations approved by the Department of Transportation.

The location of said privilege shall be as shown on prints kept on file with the Department of Business Affairs and Consumer Protection and the Office of the City Clerk.

Said privilege shall be constructed in accordance with plans and specifications approved by the Department of Planning and Development and Department of Transportation (Division of Project Development).

This grant of privilege in the public way shall be subject to the provisions of Section 10-28-015 and all other required provisions of the Municipal Code of Chicago.

The grantee shall pay to the City of Chicago as compensation for the privilege #1115464 herein granted the sum of zero ($.00) per annum in advance.


A 25% penalty will be added for payments received after due date.

The permit holder agrees to hold the City of Chicago harmless for any damage, relocation or replacement costs associated with damage, relocation or removal of private property caused by the City performing work in the public way.


Authority herein given and granted for a period of five (5) years from and after Date of Passage.

Alderman

Willie Cochran 20th Ward

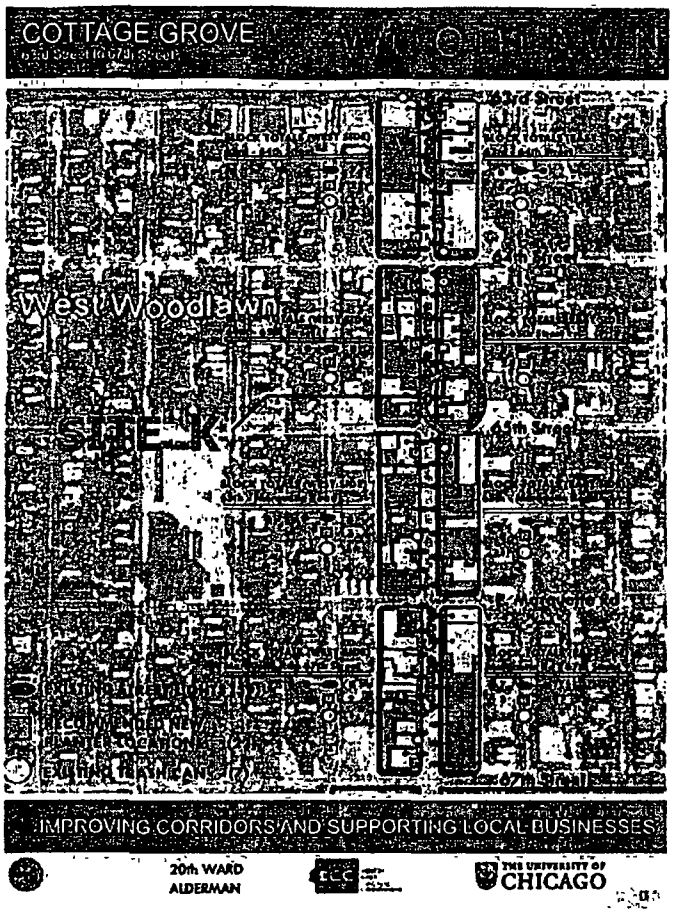

CONTEXT MAP

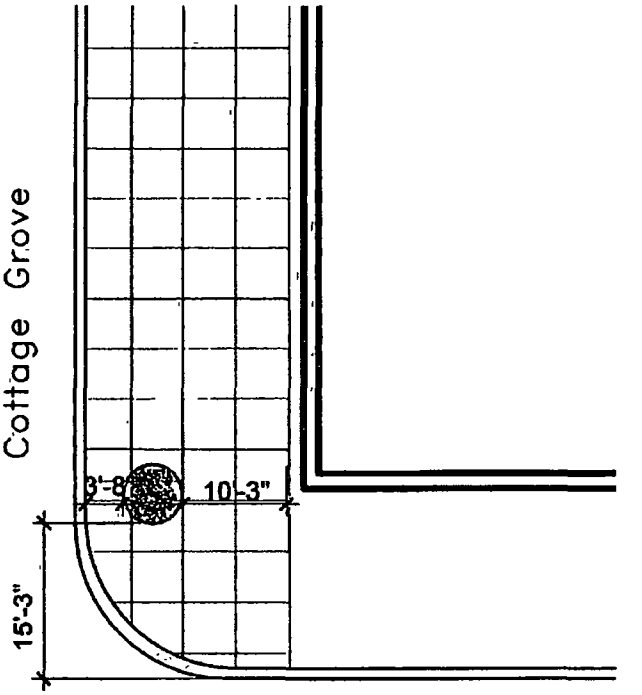

SITE MAP



PLANTER LOCATIONS: **SITE K**

SUPREME REALTY SE CORNER OF 64TH AND COTTAGE

6459 S. Cottage Grove

Department of Business Affairs and Consumer Protection
Small Business Center - Public Way Use Unit
City Hall - 121 N. LaSalle Street, Room 800 • Chicago, IL 60602
(312)-74-GOBIZ (312-744-6249) • (312) 744-1944 (TTY)
http://www.cityofchicago.org/bacp

11/05/2014

Alderman **Willie Cochran**
Ward # **20**
City of Chicago
City Hall, Room **300**
121 North LaSalle Street
Chicago, Illinois 60602

Re: An ordinance to use and maintain a portion of the public right-of-way for **one (1) planter(s)** for **South East Chicago Commission**, adjacent to the premises known as **6459 S. Cottage Grove Ave.**.

Dear Alderman **Willie Cochran**:

The applicant referenced above has requested the use of the public right-of-way for a **planter(s)**. An ordinance has been prepared by the Department of Business Affairs and Consumer Protection – Small Business Center - Public Way Use Unit for presentation to the City Council. Because this request was made for properties located in your ward, as approved by you as per the attached, I respectfully request that you introduce the attached ordinance at the next City Council meeting.

If you have any questions regarding this ordinance, please contact Anthony Bertuca at (312) 744-5506.

Department of Business Affairs and Consumer Protection

City of Chicago

O2014-9209

Office of the City Clerk

Document Tracking Sheet

Meeting Date:	11/5/2014
Sponsor(s):	Cochran (20)
Type:	Ordinance
Title:	Grant(s) of privilege in public way for South East Chicago Commission - planter - 6550 S Cottage Grove Ave
Committee(s) Assignment:	Committee on Transportation and Public Way

ORDINANCE
South East Chicago Commission
Acct. No. 366688 - 9
Permit No. 1115461

Be It Ordained by the City Council of the City of Chicago:

SECTION 1. Permission and authority are hereby given and granted to South East Chicago Commission, upon the terms and subject to the conditions of this ordinance to construct, install, maintain and use one (1) Planter(s) on the public right-of-way for beautification purposes adjacent to its premises known as 6550 S. Cottage Grove Ave..

Said Planter(s) at S. Cottage Grove Avenue measure(s):
One (1) at three (3) feet in length, and three (3) feet in width for a total of nine (9) square feet.

Grantee must allow the required clear and unobstructed space for pedestrian passage at all times per rules and regulations approved by the Department of Transportation.

The location of said privilege shall be as shown on prints kept on file with the Department of Business Affairs and Consumer Protection and the Office of the City Clerk.

Said privilege shall be constructed in accordance with plans and specifications approved by the Department of Planning and Development and Department of Transportation (Division of Project Development).

This grant of privilege in the public way shall be subject to the provisions of Section 10-28-015 and all other required provisions of the Municipal Code of Chicago.

The grantee shall pay to the City of Chicago as compensation for the privilege #1115461 herein granted the sum of zero ($.00) per annum in advance.


A 25% penalty will be added for payments received after due date.

The permit holder agrees to hold the City of Chicago harmless for any damage, relocation or replacement costs associated with damage, relocation or removal of private property caused by the City performing work in the public way.


Authority herein given and granted for a period of five (5) years from and after Date of Passage.

Alderman

Willie Cochran 20th Ward

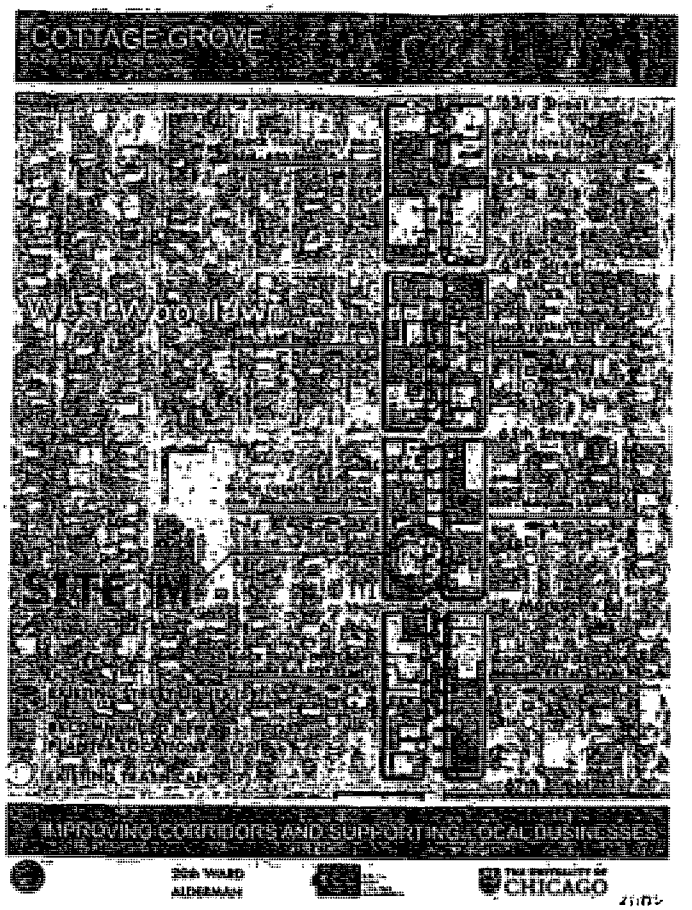

CONTEXT MAP

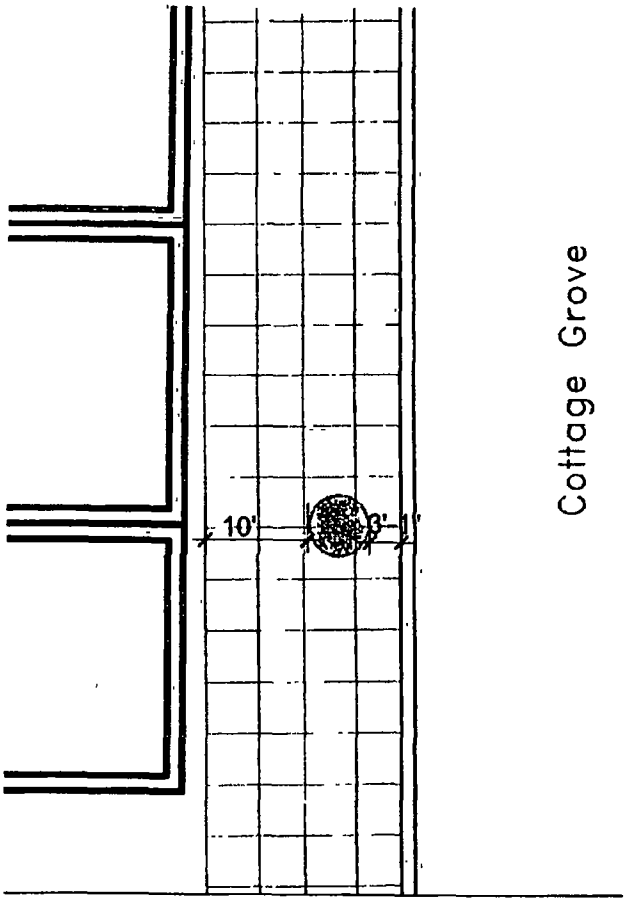

SITE MAP



PLANTER LOCATIONS: **SITE M**

CHRISTIAN FIELDS HAIR SALON

6550 S. Cottage Grove

Department of Business Affairs and Consumer Protection
Small Business Center - Public Way Use Unit
City Hall - 121 N. LaSalle Street, Room 800 • Chicago, IL 60602
(312)-74-GOBIZ (312-744-6249) • (312) 744-1944 (TTY)
http://www.cityofchicago.org/bacp

11/05/2014

Alderman **Willie Cochran**
Ward # **20**
City of Chicago
City Hall, Room **300**
121 North LaSalle Street
Chicago, Illinois 60602

Re: An ordinance to use and maintain a portion of the public right-of-way for **one (1) planter(s)** for **South East Chicago Commission**, adjacent to the premises known as **6550 S. Cottage Grove Ave.**.

Dear Alderman **Willie Cochran**:

The applicant referenced above has requested the use of the public right-of-way for a **planter(s)**. An ordinance has been prepared by the Department of Business Affairs and Consumer Protection – Small Business Center - Public Way Use Unit for presentation to the City Council. Because this request was made for properties located in your ward, as approved by you as per the attached, I respectfully request that you introduce the attached ordinance at the next City Council meeting.

If you have any questions regarding this ordinance, please contact Anthony Bertuca at (312) 744-5506.

Department of Business Affairs and Consumer Protection

City of Chicago

O2014-9211

Office of the City Clerk

Document Tracking Sheet

Meeting Date:	11/5/2014
Sponsor(s):	Cochran (20)
Type:	Ordinance
Title:	Grant(s) of privilege in public way for South East Chicago Commission - planter - 806 E 67th St
Committee(s) Assignment:	Committee on Transportation and Public Way

ORDINANCE
South East Chicago Commission
Acct. No. 366688 - 5
Permit No. 1115453

Be It Ordained by the City Council of the City of Chicago:

SECTION 1. Permission and authority are hereby given and granted to South East Chicago Commission, upon the terms and subject to the conditions of this ordinance to construct, install, maintain and use one (1) Planter(s) on the public right-of-way for beautification purposes adjacent to its premises known as 806 E. 67th St..

Said Planter(s) at E. 67th Street measure(s):
One (1) at three (3) feet in length, and three (3) feet in width for a total of nine (9) square feet.

Grantee must allow the required clear and unobstructed space for pedestrian passage at all times per rules and regulations approved by the Department of Transportation.

The location of said privilege shall be as shown on prints kept on file with the Department of Business Affairs and Consumer Protection and the Office of the City Clerk.

Said privilege shall be constructed in accordance with plans and specifications approved by the Department of Planning and Development and Department of Transportation (Division of Project Development).

This grant of privilege in the public way shall be subject to the provisions of Section 10-28-015 and all other required provisions of the Municipal Code of Chicago.

The grantee shall pay to the City of Chicago as compensation for the privilege #1115453 herein granted the sum of zero ($.00) per annum in advance.


A 25% penalty will be added for payments received after due date.

The permit holder agrees to hold the City of Chicago harmless for any damage, relocation or replacement costs associated with damage, relocation or removal of private property caused by the City performing work in the public way.


Authority herein given and granted for a period of five (5) years from and after Date of Passage.

Alderman


Willie Cochran 20th Ward

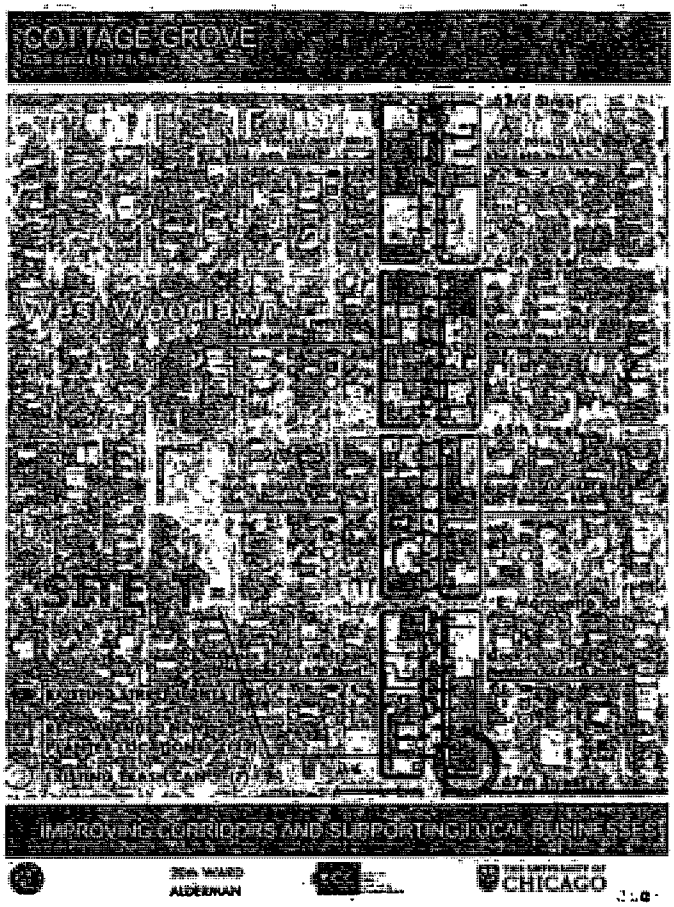

CONTEXT MAP

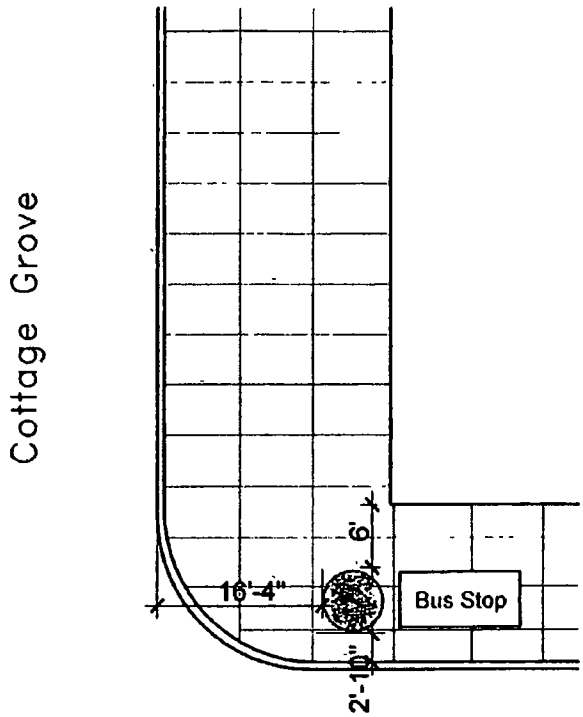

SITE MAP

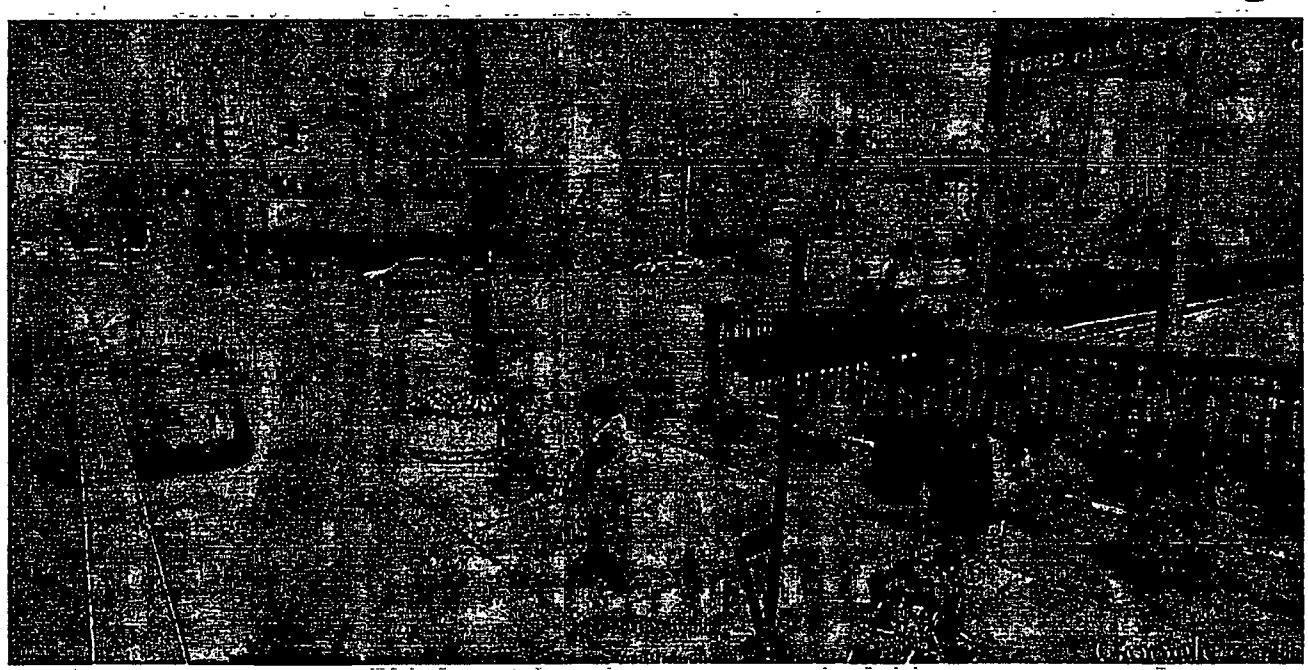

PLANTER LOCATIONS: SITE T

BUS STOP SE CORNER 67TH AND COTTAGE GROVE

806 E. 67th Street

Department of Business Affairs and Consumer Protection
Small Business Center- Public Way Use Unit
City Hall - 121 N. LaSalle Street Room 800 • Chicago, IL 60602
(312)-74-GOBIZ (312-744-6249) • (312) 744-1944 (TTY)
http://www.cityofchicago.org/bacp

11/05/2014

Alderman **Willie Cochran**
Ward # **20**
City of Chicago
City Hall, Room **300**
121 North LaSalle Street
Chicago, Illinois 60602

Re: An ordinance to use and maintain a portion of the public right-of-way for **one (1) planter(s)** for **South East Chicago Commission**, adjacent to the premises known as **806 E. 67th St.**.

Dear Alderman **Willie Cochran**:

The applicant referenced above has requested the use of the public right-of-way for a **planter(s)**. An ordinance has been prepared by the Department of Business Affairs and Consumer Protection – Small Business Center - Public Way Use Unit for presentation to the City Council. Because this request was made for properties located in your ward, as approved by you as per the attached, I respectfully request that you introduce the attached ordinance at the next City Council meeting.

If you have any questions regarding this ordinance, please contact Anthony Bertuca at (312) 744-5506.

Department of Business Affairs and Consumer Protection

City of Chicago

O2014-9213

Office of the City Clerk

Document Tracking Sheet

Meeting Date:	11/5/2014
Sponsor(s):	Cochran (20)
Type:	Ordinance
Title:	Grant(s) of privilege in public way for South East Chicago Commission - planter - 806 E 64th St
Committee(s) Assignment:	Committee on Transportation and Public Way

ORDINANCE
South East Chicago Commission
Acct. No. 366688 - 21
Permit No. 1115476

Be It Ordained by the City Council of the City of Chicago:

SECTION 1. Permission and authority are hereby given and granted to South East Chicago Commission, upon the terms and subject to the conditions of this ordinance to construct, install, maintain and use one (1) Planter(s) on the public right-of-way for beautification purposes adjacent to its premises known as 806 E. 64th St..

Said Planter(s) at E. 64th Street measure(s):
One (1) at three (3) feet in length, and three (3) feet in width for a total of nine (9) square feet.

Grantee must allow the required clear and unobstructed space for pedestrian passage at all times per rules and regulations approved by the Department of Transportation.

The location of said privilege shall be as shown on prints kept on file with the Department of Business Affairs and Consumer Protection and the Office of the City Clerk.

Said privilege shall be constructed in accordance with plans and specifications approved by the Department of Planning and Development and Department of Transportation (Division of Project Development).

This grant of privilege in the public way shall be subject to the provisions of Section 10-28-015 and all other required provisions of the Municipal Code of Chicago.

The grantee shall pay to the City of Chicago as compensation for the privilege #1115476 herein granted the sum of zero ($.00) per annum in advance.

A 25% penalty will be added for payments received after due date.

The permit holder agrees to hold the City of Chicago harmless for any damage, relocation or replacement costs associated with damage, relocation or removal of private property caused by the City performing work in the public way.


Authority herein given and granted for a period of five (5) years from and after Date of Passage.

Alderman _____

Willie Cochran 20th Ward



CONTEXT MAP

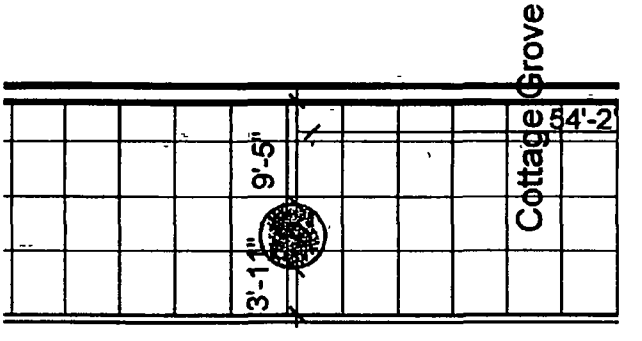

64th STREET

SITE MAP



PLANTER LOCATIONS: SITE F

LIVING WELL CAFE

806 E. 64th Street

Department of Business Affairs and Consumer Protection
Small Business Center - Public Way Use Unit
City Hall - 121 N. LaSalle Street, Room 800 • Chicago, IL 60602
(312)-74-GOBIZ (312-744-6249) • (312) 744-1944 (TTY)
http://www.cityofchicago.org/bacp

11/05/2014

Alderman **Willie Cochran**
Ward # **20**
City of Chicago
City Hall, Room **300**
121 North LaSalle Street
Chicago, Illinois 60602

Re: An ordinance to use and maintain a portion of the public right-of-way for **one (1) planter(s)** for **South East Chicago Commission**, adjacent to the premises known as **806 E. 64th St.**.

Dear Alderman **Willie Cochran**:

The applicant referenced above has requested the use of the public right-of-way for a **planter(s)**. An ordinance has been prepared by the Department of Business Affairs and Consumer Protection – Small Business Center - Public Way Use Unit for presentation to the City Council. Because this request was made for properties located in your ward, as approved by you as per the attached, I respectfully request that you introduce the attached ordinance at the next City Council meeting.

If you have any questions regarding this ordinance, please contact Anthony Bertuca at (312) 744-5506.

Department of Business Affairs and Consumer Protection

City of Chicago

O2014-9217

Office of the City Clerk

Document Tracking Sheet

Meeting Date:	11/5/2014
Sponsor(s):	Munoz (22)
Type:	Ordinance
Title:	Grant(s) of privilege in public way for Cremeria Santa Maria, Inc.
Committee(s) Assignment:	Committee on Transportation and Public Way

ORDINANCE
CREMERIA SANTA MARIA, INC
Acct. No. 322484 - 1
Permit No. 1115403

Be It Ordained by the City Council of the City of Chicago:

SECTION 1. Permission and authority are hereby given and granted to CREMERIA SANTA MARIA, INC, upon the terms and subject to the conditions of this ordinance to maintain and use, as now constructed, one (1) Arch projecting over the public right-of-way adjacent to its premises known as 3424 W. 26th St..

Said Arch at W. 26th Street measure(s):
One (1) at nine (9) feet in length, and point five (.5) feet in width for a total of four point five (4.5) square feet. Existing arch is approximately twelve (12) feet above grade level.

The location of said privilege shall be as shown on prints kept on file with the Department of Business Affairs and Consumer Protection and the Office of the City Clerk.

Said privilege shall be constructed in accordance with plans and specifications approved by the Department of Planning and Development and Department of Transportation (Division of Project Development).

This grant of privilege in the public way shall be subject to the provisions of Section 10-28-015 and all other required provisions of the Municipal Code of Chicago.

The grantee shall pay to the City of Chicago as compensation for the privilege #1115403 herein granted the sum of four hundred ($400.00) per annum in advance.

A 25% penalty will be added for payments received after due date.

The permit holder agrees to hold the City of Chicago harmless for any damage, relocation or replacement costs associated with damage, relocation or removal of private property caused by the City performing work in the public way.


Authority herein given and granted for a period of five (5) years from and after Date of Passage.


Alderman 

Ricardo Munoz 22nd Ward

PLASTIC
ARCH OVER DOOR WAY

9' LENGHT
6" WIDTH
6" DEPTH
12" HEIGHT
12' HEIGHT ABOVE GRADE

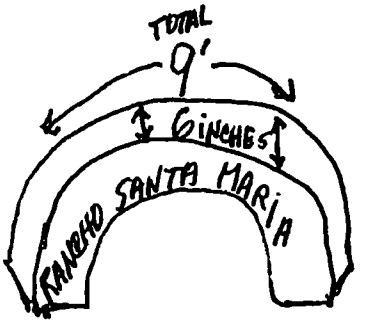

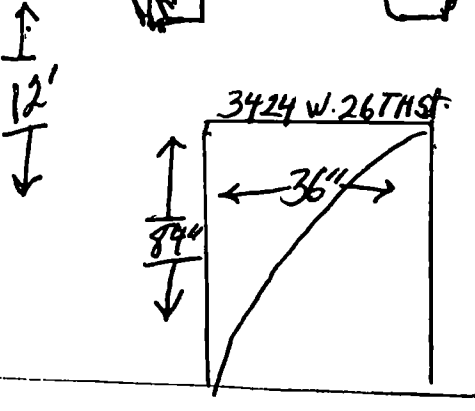

← SIDEWALK →

26TH ST

← SIDEWALK →

TRUMBULL

City of Chicago

O2014-9218

Office of the City Clerk

Document Tracking Sheet

Meeting Date:	11/5/2014
Sponsor(s):	Munoz (22)
Type:	Ordinance
Title:	Grant(s) of privilege in public way for Miska's
Committee(s) Assignment:	Committee on Transportation and Public Way

ORDINANCE
MISKA'S
Acct. No. 25532 - 1
Permit No. 1115608

Be It Ordained by the City Council of the City of Chicago:

SECTION 1. Permission and authority are hereby given and granted to MISKA'S, upon the terms and subject to the conditions of this ordinance to maintain and use, as now constructed, two (2) Light Fixture(s) projecting over the public right-of-way adjacent to its premises known as 4044 W. 26th St..

Said Light Fixture(s) at W 26TH ST measure(s):
One (1) at two (2) feet in length, point eight three (.83) feet in width and ten (10) feet above grade level.
One (1) at two (2) feet in length, point eight three (.83) feet in width and ten (10) feet above grade level.

The location of said privilege shall be as shown on prints kept on file with the Department of Business Affairs and Consumer Protection and the Office of the City Clerk.

Said privilege shall be constructed in accordance with plans and specifications approved by the Department of Transportation (Division of Project Development).


This grant of privilege in the public way shall be subject to the provisions of Section 10-28-015 and all other required provisions of the Municipal Code of Chicago.

The grantee shall pay to the City of Chicago as compensation for the privilege #1115608 herein granted the sum of eighty ($80.00) per annum in advance.


A 25% penalty will be added for payments received after due date.

The permit holder agrees to hold the City of Chicago harmless for any damage, relocation or replacement costs associated with damage, relocation or removal of private property caused by the City performing work in the public way.

Authority herein given and granted for a period of five (5) years from and after 06/11/2013.

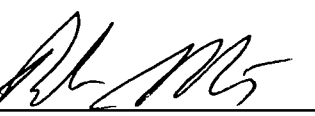Alderman 

Ricardo Munoz 22nd Ward

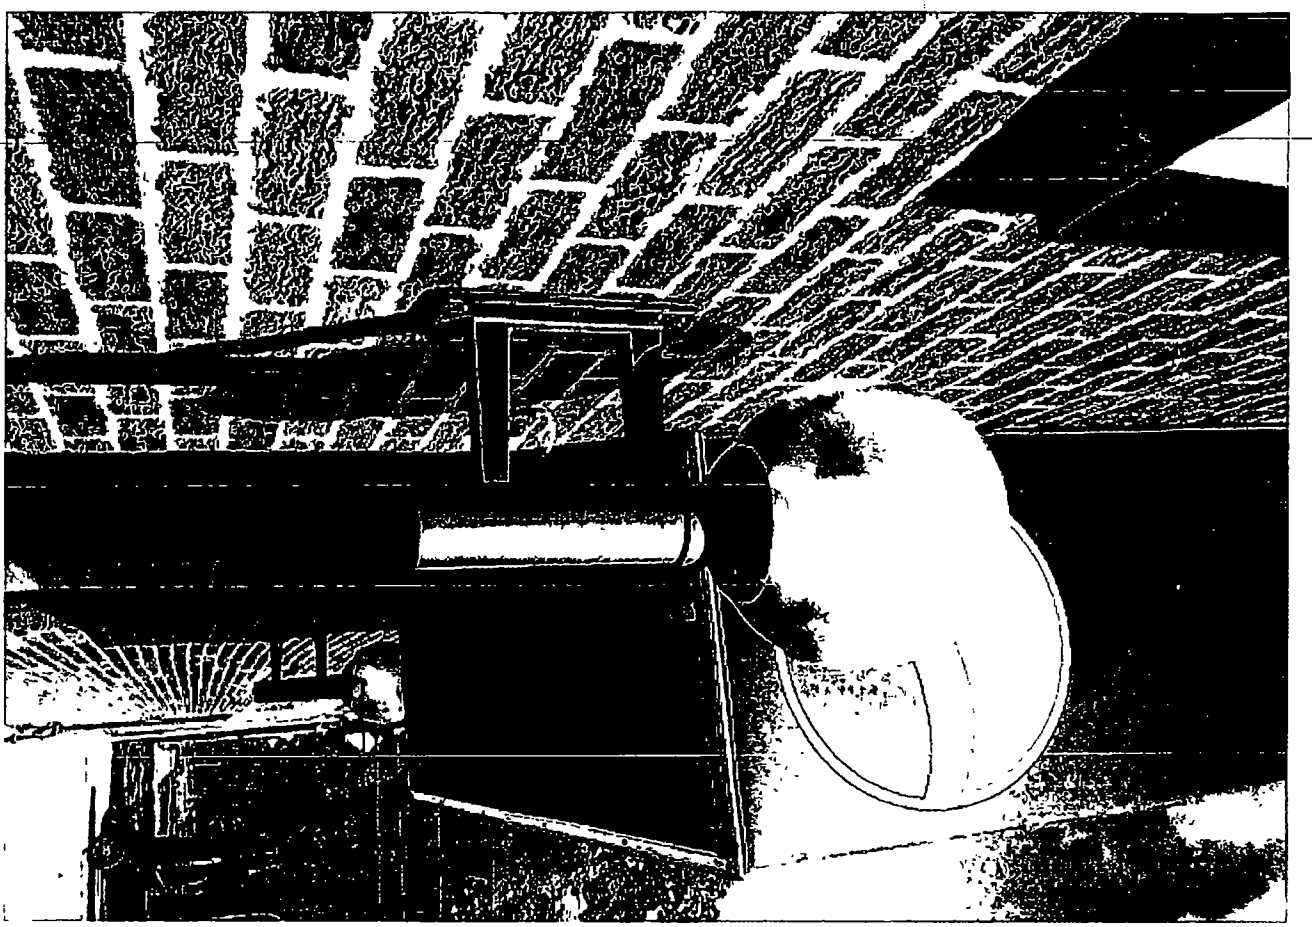

City of Chicago

O2014-9220

Office of the City Clerk

Document Tracking Sheet

Meeting Date:	11/5/2014
Sponsor(s):	Zalewski (23)
Type:	Ordinance
Title:	Grant(s) of privilege in public way for Firestone
Committee(s) Assignment:	Committee on Transportation and Public Way

ORDINANCE
FIRESTONE
Acct. No. 7654 - 5
Permit No. 1115452

Be It Ordained by the City Council of the City of Chicago:

SECTION 1. Permission and authority are hereby given and granted to FIRESTONE, upon the terms and subject to the conditions of this ordinance to maintain and use one (1) sign(s) projecting over the public right-of-way attached to its premises known as 5945 S. Archer Ave..

Said sign structure(s) measures as follows; along S ARCHER AVE:
One (1) at seventeen point five (17.5) feet in length, nine point three three (9.33) feet in height and twenty-one point three three (21.33) feet above grade level.

The location of said privilege shall be as shown on prints kept on file with the Department of Business Affairs and Consumer Protection and the Office of the City Clerk.

Said privilege shall be constructed in accordance with plans and specifications approved by the Department of Transportation (Division of Project Development) and Zoning Department - Signs.

This grant of privilege in the public way shall be subject to the provisions of Section 10-28-015 and all other required provisions of the Municipal Code of Chicago.

The grantee shall pay to the City of Chicago as compensation for the privilege #1115452 herein granted the sum of three hundred ($300.00) per annum in advance.

A 25% penalty will be added for payments received after due date.

The permit holder agrees to hold the City of Chicago harmless for any damage, relocation or replacement costs associated with damage, relocation or removal of private property caused by the City performing work in the public way.

Authority herein given and granted for a period of five (5) years from and after 10/08/2013.

Alderman _____

Michael R. Zalewski 23rd Ward



EDGE OF SIGN → |- 3' -| ← CURB

SIGN IS 3' OVER THE PUBLIC WAY

SIGN IS ON THE CORNER OF MAJOR AVE. & ARCHER AVE.

Department of Business Affairs and Consumer Protection
Small Business Center - Public Way Use Unit
City Hall - 121 N. LaSalle Street, Room 800 • Chicago, IL 60602
(312)-74-GOBIZ (312-744-6249) • (312) 744-1944 (TTY)
http://www.cityofchicago.org/bacp

11/05/2014

Alderman **Michael R. Zalewski**
Ward # **23**
City of Chicago
City Hall, Room **203**
121 North LaSalle Street
Chicago, Illinois 60602

Re: An ordinance to use and maintain a portion of the public right-of-way for **one (1) sign(s)** for **FIRESTONE**, adjacent to the premises known as **5945 S. Archer Ave.**.

Dear Alderman **Michael R. Zalewski**:

The applicant referenced above has requested the use of the public right-of-way for a **sign(s)**. An ordinance has been prepared by the Department of Business Affairs and Consumer Protection – Small Business Center - Public Way Use Unit for presentation to the City Council. Because this request was made for properties located in your ward, as approved by you as per the attached, I respectfully request that you introduce the attached ordinance at the next City Council meeting.

If you have any questions regarding this ordinance, please contact Anthony Bertuca at (312) 744-5506.

Department of Business Affairs and Consumer Protection

City of Chicago

O2014-9222

Office of the City Clerk

Document Tracking Sheet

Meeting Date:	11/5/2014
Sponsor(s):	Chandler (24)
Type:	Ordinance
Title:	Grant(s) of privilege in public way for 15th St Food Mart
Committee(s) Assignment:	Committee on Transportation and Public Way

ORDINANCE
15TH STREET FOOD MART
Acct. No. 390929 - 1
Permit No. 1115448

Be It Ordained by the City Council of the City of Chicago:

SECTION 1. Permission and authority are hereby given and granted to 15TH STREET FOOD MART, upon the terms and subject to the conditions of this ordinance to maintain and use, as now constructed, five (5) Light Fixture(s) projecting over the public right-of-way adjacent to its premises known as 1457 S. Kostner Ave..

Said Light Fixture(s) at S. Kostner Avenue measure(s):
Three (3) at one (1) foot in length, one (1) foot in width and thirteen (13) feet above grade level.

Said Light Fixture(s) at W. 15th Street measure(s):
Two (2) at one (1) foot in length, one (1) foot in width and thirteen (13) feet above grade level.

The location of said privilege shall be as shown on prints kept on file with the Department of Business Affairs and Consumer Protection and the Office of the City Clerk.

Said privilege shall be constructed in accordance with plans and specifications approved by the Department of Transportation (Division of Project Development).

This grant of privilege in the public way shall be subject to the provisions of Section 10-28-015 and all other required provisions of the Municipal Code of Chicago.

The grantee shall pay to the City of Chicago as compensation for the privilege #1115448 herein granted the sum of ninety-five ($95.00) per annum in advance.


A 25% penalty will be added for payments received after due date.

The permit holder agrees to hold the City of Chicago harmless for any damage, relocation or replacement costs associated with damage, relocation or removal of private property caused by the City performing work in the public way.

Authority herein given and granted for a period of five (5) years from and after Date of Passage.

Alderman _____

Michael D. Chandler 24th Ward

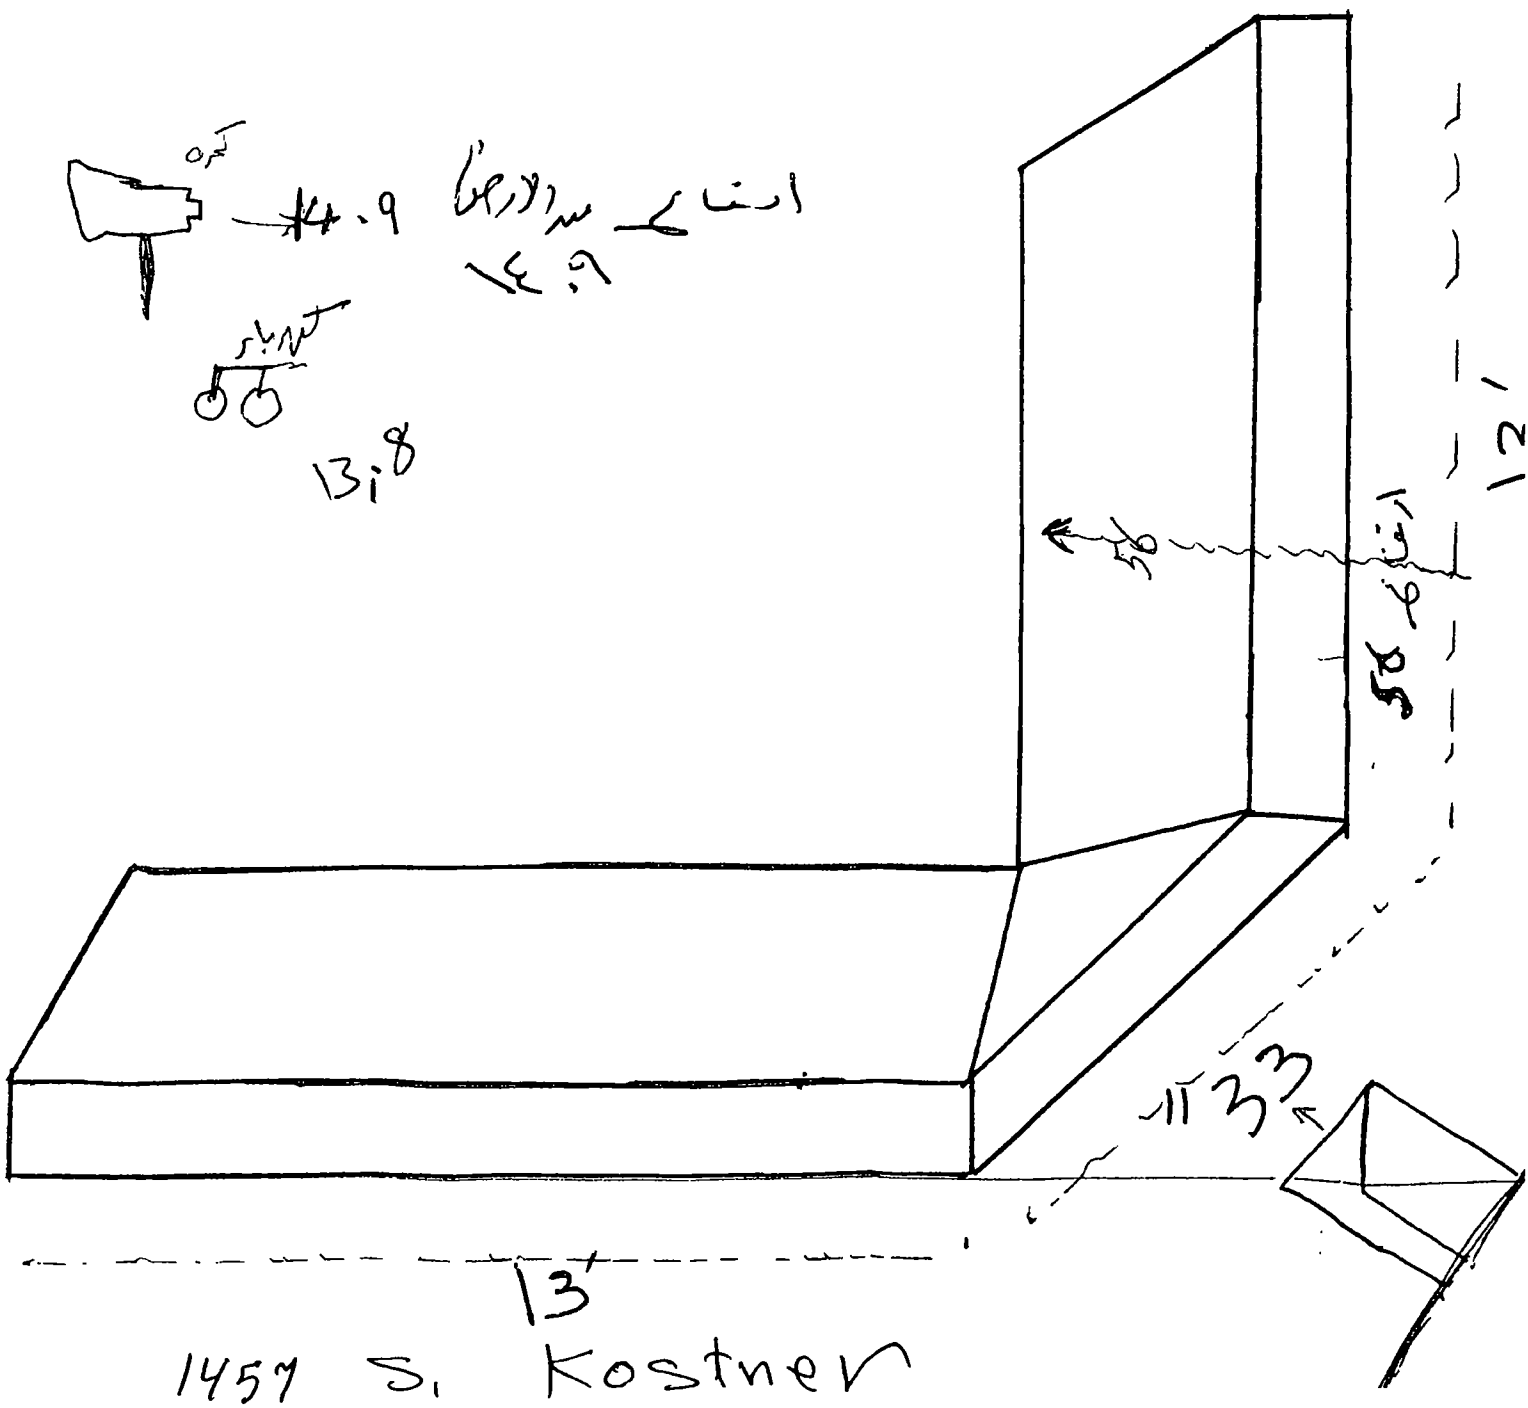

1457 S. Kostner

Department of Business Affairs and Consumer Protection
Small Business Center - Public Way Use Unit
City Hall - 121 N. LaSalle Street, Room 800 • Chicago, IL 60602
(312)-74-GOBIZ (312-744-6249) • (312) 744-1944 (TTY)
http://www.cityofchicago.org/bacp

11/05/2014

Alderman **Michael D. Chandler**
Ward # **24**
City of Chicago
City Hall, Room **203**
121 North LaSalle Street
Chicago, Illinois 60602

Re: An ordinance to use and maintain a portion of the public right-of-way for **five (5) light fixture(s)** for **15TH STREET FOOD MART**, adjacent to the premises known as **1457 S. Kostner Ave.**.

Dear Alderman **Michael D. Chandler**:

The applicant referenced above has requested the use of the public right-of-way for a **light fixture(s)**. An ordinance has been prepared by the Department of Business Affairs and Consumer Protection – Small Business Center - Public Way Use Unit for presentation to the City Council. Because this request was made for properties located in your ward, as approved by you as per the attached, I respectfully request that you introduce the attached ordinance at the next City Council meeting.

If you have any questions regarding this ordinance, please contact Anthony Bertuca at (312) 744-5506.

Department of Business Affairs and Consumer Protection

City of Chicago

O2014-9224

Office of the City Clerk

Document Tracking Sheet

Meeting Date:	11/5/2014
Sponsor(s):	Solis (25)
Type:	Ordinance
Title:	Grant(s) of privilege in public way for Peet's Coffee & Tea
Committee(s) Assignment:	Committee on Transportation and Public Way

ORDINANCE
PEET'S COFFEE & TEA
Acct. No. 22622 - 7
Permit No. 1113996

Be It Ordained by the City Council of the City of Chicago:

SECTION 1. Permission and authority are hereby given and granted to PEET'S COFFEE & TEA, upon the terms and subject to the conditions of this ordinance to maintain and use three (3) sign(s) projecting over the public right-of-way attached to its premises known as 1328 S. Halsted St..

Said sign structure(s) measures as follows; along N HALSTED:
One (1) at six point four two (6.42) feet in length, point four two (.42) feet in height and nine point six seven (9.67) feet above grade level.
Two (2) at one point nine two (1.92) feet in length, one point five nine (1.59) feet in height and nine point six seven (9.67) feet above grade level.

The location of said privilege shall be as shown on prints kept on file with the Department of Business Affairs and Consumer Protection and the Office of the City Clerk.

Said privilege shall be constructed in accordance with plans and specifications approved by the Department of Transportation (Division of Project Development) and Zoning Department - Signs.

This grant of privilege in the public way shall be subject to the provisions of Section 10-28-015 and all other required provisions of the Municipal Code of Chicago.

The grantee shall pay to the City of Chicago as compensation for the privilege #1113996 herein granted the sum of one hundred ($100.00) per annum in advance.


A 25% penalty will be added for payments received after due date.

The permit holder agrees to hold the City of Chicago harmless for any damage, relocation or replacement costs associated with damage, relocation or removal of private property caused by the City performing work in the public way.

Authority herein given and granted for a period of five (5) years from and after Date of Passage.

Alderman _____

Daniel S. Solis 25th Ward

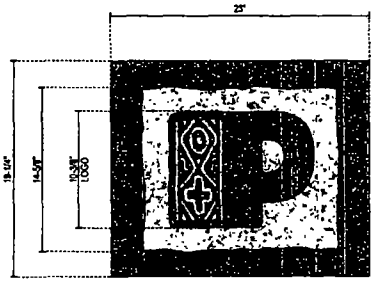



END VIEW

C1 C2 MULTI-LAYERED LOGO ON BACKGROUND 3.07 SQ FT


SCALE 1-1/2" = 1'-0"

GENERAL SPECIFICATIONS

BACKGROUND 3" DEEP ALUMINUM CABINET PAINTED PEETS DARK BROWN (PMS BLACK 4C)
FLUSH MOUNT TO WALL
ILLUMINATE W/ 7100K WHITE LED'S

LOGO 3/4" THK ROPT CLEAR ACRYLIC W/ 1ST SURFACE 3630-131 GOLD METALLIC VINYL (P-CUP WEEDED OUT) & 2ND SURFACE WHITE DIFFUSER

P-CUP GRAPHIC IS 1/4" THICK CLEAR ACRYLIC FCO W/ 1ST SURFACE 3630-88 DURANODIC & 3630-131 GOLD METALLIC VINYL.

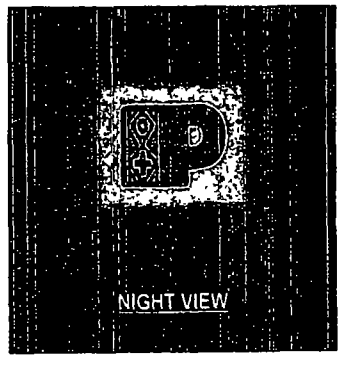

Peet's Coffee & Tea

Client
PEET'S COFFEE & TEA

Design #
C14104SR5

Sheet 4 of 4

Address
CHICAGO IL
(W MAXWELL)

Account Rep J MUELLER

Designer E SIMON

Date 01/08/14

Approval / Date

Client
Sales
Estimating
Art
Engineering
Landlord

Revision / Date

R1 11/20/13 ADD ALTERNATE FACE CUT CHANGE LETTER CLEARANCE.

R2 12/12/13 DELETE 'P' MARK.

R3 1/07/14 REVISE SIGN A TO ROPT CAN & REVISE TO LOW SPACE P TO CEN & TRIM OUT & MARKING ADD SIGNS C1/C2.

R4 ES 3/17/14 REVISE SIZE OF SIGN (C) ADD BACKGROUND PANEL.

R5 4/28/14 REVISE TO ROPT CHANNEL (C).

Chandler Signs

FINAL ELECTRICAL CONNECTION BY CUSTOMER

Department of Business Affairs and Consumer Protection
Small Business Center - Public Way Use Unit
City Hall - 121 N. LaSalle Street, Room 800 • Chicago, IL 60602
(312)-74-GOBIZ (312-744-6249) • (312) 744-1944 (TTY)
http://www.cityofchicago.org/bacp

11/05/2014

Alderman **Daniel S. Solis**
Ward # **25**
City of Chicago
City Hall, Room **203**
121 North LaSalle Street
Chicago, Illinois 60602

Re: An ordinance to use and maintain a portion of the public right-of-way for **three (3) sign(s)** for **PEET'S COFFEE & TEA**, adjacent to the premises known as **1328 S. Halsted St.**.

Dear Alderman **Daniel S. Solis**:

The applicant referenced above has requested the use of the public right-of-way for a **sign(s)**. An ordinance has been prepared by the Department of Business Affairs and Consumer Protection – Small Business Center - Public Way Use Unit for presentation to the City Council. Because this request was made for properties located in your ward, as approved by you as per the attached, I respectfully request that you introduce the attached ordinance at the next City Council meeting.

If you have any questions regarding this ordinance, please contact Anthony Bertuca at (312) 744-5506.

Department of Business Affairs and Consumer Protection

City of Chicago

O2014-9226

Office of the City Clerk

Document Tracking Sheet

Meeting Date:	11/5/2014
Sponsor(s):	Solis (25)
Type:	Ordinance
Title:	Grant(s) of privilege in public way for Rosalina Reyes - staircases
Committee(s) Assignment:	Committee on Transportation and Public Way

ORDINANCE
ROSALINA REYES
Acct. No. 342530 - 1
Permit No. 1115482

Be It Ordained by the City Council of the City of Chicago:

SECTION 1. Permission and authority are hereby given and granted to ROSALINA REYES, upon the terms and subject to the conditions of this ordinance to maintain and use, as now constructed, four (4) Stair Case(s) on the public right-of-way adjacent to its premises known as 1719 S. Morgan St..

Said Stair Case(s) at S. Morgan measure(s):
One (1) at six point zero eight (6.08) feet in length, and eight point zero eight (8.08) feet in width for a total of forty-nine point one three (49.13) square feet.

Said Stair Case(s) at Public Alley measure(s):
One (1) at ten point four one (10.41) feet in length, and three point five (3.5) feet in width for a total of thirty-six point four four (36.44) square feet.

Said Stair Case(s) at Public Alley measure(s):
One (1) at thirty-one (31) feet in length, and three point seven five (3.75) feet in width for a total of one hundred sixteen point two five (116.25) square feet.

Said Stair Case(s) at S. Morgan measure(s):
One (1) at nineteen point eight three (19.83) feet in length, and three point three three (3.33) feet in width for a total of sixty-six point zero three (66.03) square feet.

The location of said privilege shall be as shown on prints kept on file with the Department of Business Affairs and Consumer Protection and the Office of the City Clerk.

Said privilege shall be constructed in accordance with plans and specifications approved by the Department of Transportation (Division of Project Development).

This grant of privilege in the public way shall be subject to the provisions of Section 10-28-015 and all other required provisions of the Municipal Code of Chicago.

The grantee shall pay to the City of Chicago as compensation for the privilege #1115482 herein granted the sum of zero ($.00) per annum in advance.

A 25% penalty will be added for payments received after due date.

The permit holder agrees to hold the City of Chicago harmless for any damage, relocation or replacement costs associated with damage, relocation or removal of private property caused by the City performing work in the public way.

Authority herein given and granted for a period of five (5) years from and after 07/29/2014.

Alderman _____


Daniel S. Solis 25th Ward




1719 S. MORGAN ST.
CHICAGO IL. 60608



FRONT ENTRY ACCESS
TO 1st. & 2nd. FLOORS

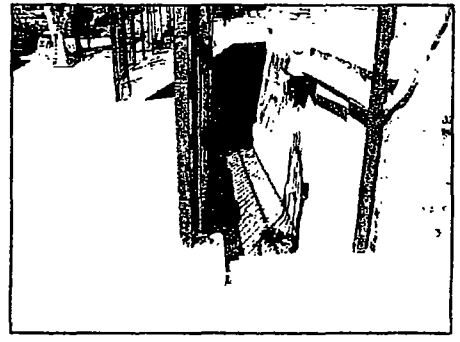

FRONT ENTRY ACCESS
TO BASEMENT

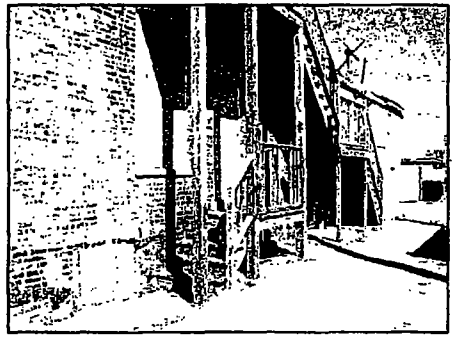

REAR ENTRY ACCESS
TO 1st. FLOOR



REAR ENTRY ACCESS
2nd. FLOOR

Department of Business Affairs and Consumer Protection
Small Business Center- Public Way Use Unit
City Hall - 121 N. LaSalle Street Room 800 • Chicago, IL 60602
(312)-74-GOBIZ (312-744-6249) • (312) 744-1944 (TTY)
http://www.cityofchicago.org/bacp

11/05/2014

Alderman **Daniel S. Solis**
Ward # **25**
City of Chicago
City Hall, Room **203**
121 North LaSalle Street
Chicago, Illinois 60602

Re: An ordinance to use and maintain a portion of the public right-of-way for **four (4) stair case(s)** for **ROSALINA REYES**, adjacent to the premises known as **1719 S. Morgan St.**.

Dear Alderman **Daniel S. Solis**:

The applicant referenced above has requested the use of the public right-of-way for **stair case(s)**. An ordinance has been prepared by the Department of Business Affairs and Consumer Protection – Small Business Center - Public Way Use Unit for presentation to the City Council. Because this request was made for properties located in your ward, as approved by you as per the attached, I respectfully request that you introduce the attached ordinance at the next City Council meeting.

If you have any questions regarding this ordinance, please contact Anthony Bertuca at (312) 744-5506.

Department of Business Affairs and Consumer Protection

City of Chicago

O2014-9227

Office of the City Clerk

Document Tracking Sheet

Meeting Date:	11/5/2014
Sponsor(s):	Solis (25)
Type:	Ordinance
Title:	Grant(s) of privilege in public way for Rosalina Reyes - occupation of space
Committee(s) Assignment:	Committee on Transportation and Public Way

ORDINANCE
ROSALINA REYES
Acct. No. 342530 - 1
Permit No. 1115483

Be It Ordained by the City Council of the City of Chicago:

SECTION 1. Permission and authority are hereby given and granted to ROSALINA REYES, upon the terms and subject to the conditions of this ordinance to maintain and use, as now constructed, a portion of the public right-of-way for Occupation of Space (Garage) adjacent to its premises known as 1719 S. Morgan St..

Said Occupation of Space at ALLEY OF 1719 S. MORGAN STREET measure(s):
One (1) at three (3) feet in length, and three (3) feet in width for a total of nine (9) square feet. Southeast corner of existing garage extends three (3) feet into the public alley.

The location of said privilege shall be as shown on prints kept on file with the Department of Business Affairs and Consumer Protection and the Office of the City Clerk.

Said privilege shall be constructed in accordance with plans and specifications approved by the Department of Planning and Development, Department of Transportation (Division of Project Development), and Department of Transportation (Office of Underground Coordination).

This grant of privilege in the public way shall be subject to the provisions of Section 10-28-015 and all other required provisions of the Municipal Code of Chicago.


The grantee shall pay to the City of Chicago as compensation for the privilege #1115483 herein granted the sum of four hundred ($400.00) per annum in advance.

A 25% penalty will be added for payments received after due date.

The permit holder agrees to hold the City of Chicago harmless for any damage, relocation or replacement costs associated with damage, relocation or removal of private property caused by the City performing work in the public way.

Authority herein given and granted for a period of five (5) years from and after 07/29/2014.

Alderman _____
Daniel S. Solis 25th Ward

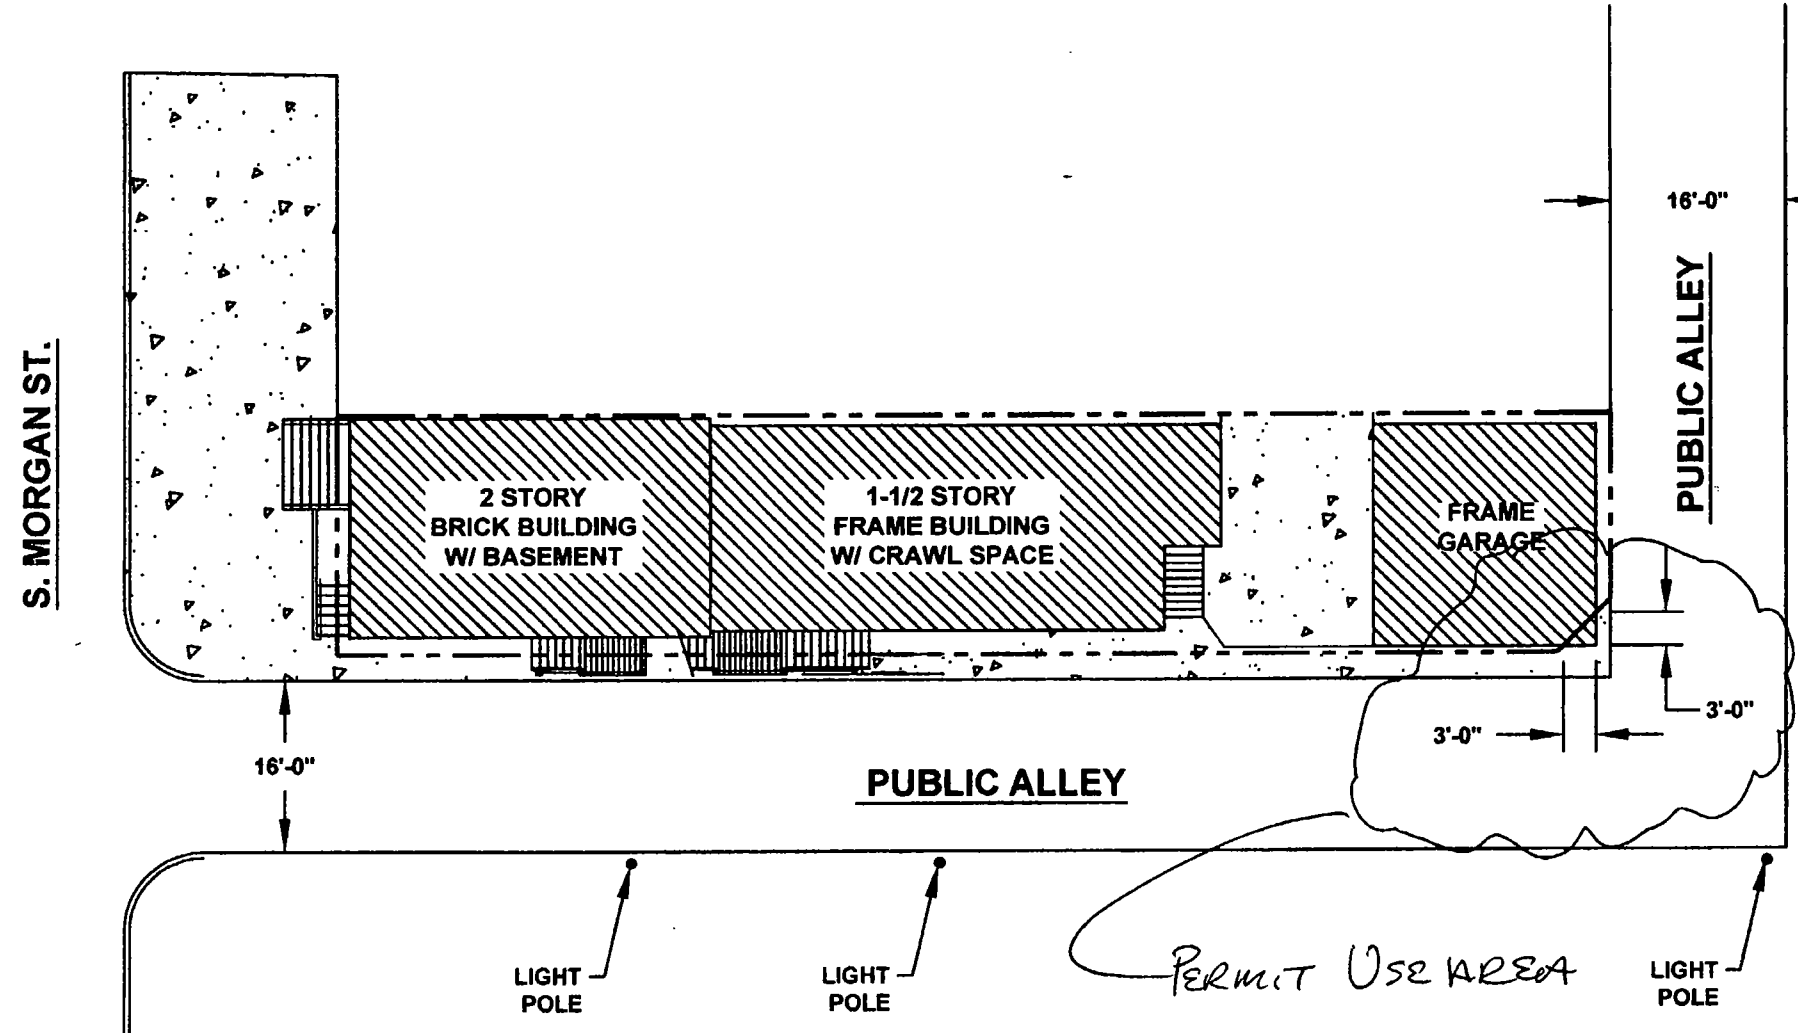

SITE PLAN
SCALE: 1/16"=1'-0"

1719 S. MORGAN ST.
CHICAGO IL. 60608

Department of Business Affairs and Consumer Protection
Small Business Center- Public Way Use Unit
City Hall - 121 N. LaSalle Street Room 800 • Chicago, IL 60602
(312)-74-GOBIZ (312-744-6249) • (312) 744-1944 (TTY)
http://www.cityofchicago.org/bacp

11/05/2014

Alderman **Daniel S. Solis**
Ward # **25**
City of Chicago
City Hall, Room **203**
121 North LaSalle Street
Chicago, Illinois 60602

Re: An ordinance to use and maintain a portion of the public right-of-way for **one (1) occupation of space(s)** for **ROSALINA REYES**, adjacent to the premises known as **1719 S. Morgan St.**.

Dear Alderman **Daniel S. Solis**:

The applicant referenced above has requested the use of the public right-of-way for a **occupation of space(s)**. An ordinance has been prepared by the Department of Business Affairs and Consumer Protection – Small Business Center - Public Way Use Unit for presentation to the City Council. Because this request was made for properties located in your ward, as approved by you as per the attached, I respectfully request that you introduce the attached ordinance at the next City Council meeting.

If you have any questions regarding this ordinance, please contact Anthony Bertuca at (312) 744-5506.

Department of Business Affairs and Consumer Protection

City of Chicago

O2014-9229

Office of the City Clerk

Document Tracking Sheet

Meeting Date:	11/5/2014
Sponsor(s):	Burnett (27)
Type:	Ordinance
Title:	Grant(s) of privilege in public way for Randolph Adventures, Inc.
Committee(s) Assignment:	Committee on Transportation and Public Way

ORDINANCE
RANDOLPH ADVENTURES INC
Acct. No. 279748 - 1
Permit No. 1115677

Be It Ordained by the City Council of the City of Chicago:

SECTION 1. Permission and authority are hereby given and granted to RANDOLPH ADVENTURES INC, upon the terms and subject to the conditions of this ordinance to maintain and use, as now constructed, two (2) Vault(s) under the public right-of-way adjacent to its premises known as 1335 W. Randolph St..

Said Vault(s) at W. RANDOLPH measure(s):

One (1) at fifty-six (56) feet in length, and fifteen point three three (15.33) feet in width for a total of eight hundred fifty-eight point four eight (858.48) square feet.

One (1) at twenty-one (21) feet in length, and fifteen point three three (15.33) feet in width for a total of three hundred twenty-one point nine three (321.93) square feet.

The location of said privilege shall be as shown on prints kept on file with the Department of Business Affairs and Consumer Protection and the Office of the City Clerk.

Said privilege shall be constructed in accordance with plans and specifications approved by the Department of Transportation (Office of Underground Coordination).

This grant of privilege in the public way shall be subject to the provisions of Section 10-28-015 and all other required provisions of the Municipal Code of Chicago.

The grantee shall pay to the City of Chicago as compensation for the privilege #1115677 herein granted the sum of eight hundred ($800.00) per annum in advance.


A 25% penalty will be added for payments received after due date.

The permit holder agrees to hold the City of Chicago harmless for any damage, relocation or replacement costs associated with damage, relocation or removal of private property caused by the City performing work in the public way.

Authority herein given and granted for a period of five (5) years from and after 09/29/2014.

Alderman _____

Walter Burnett Jr. 27th Ward

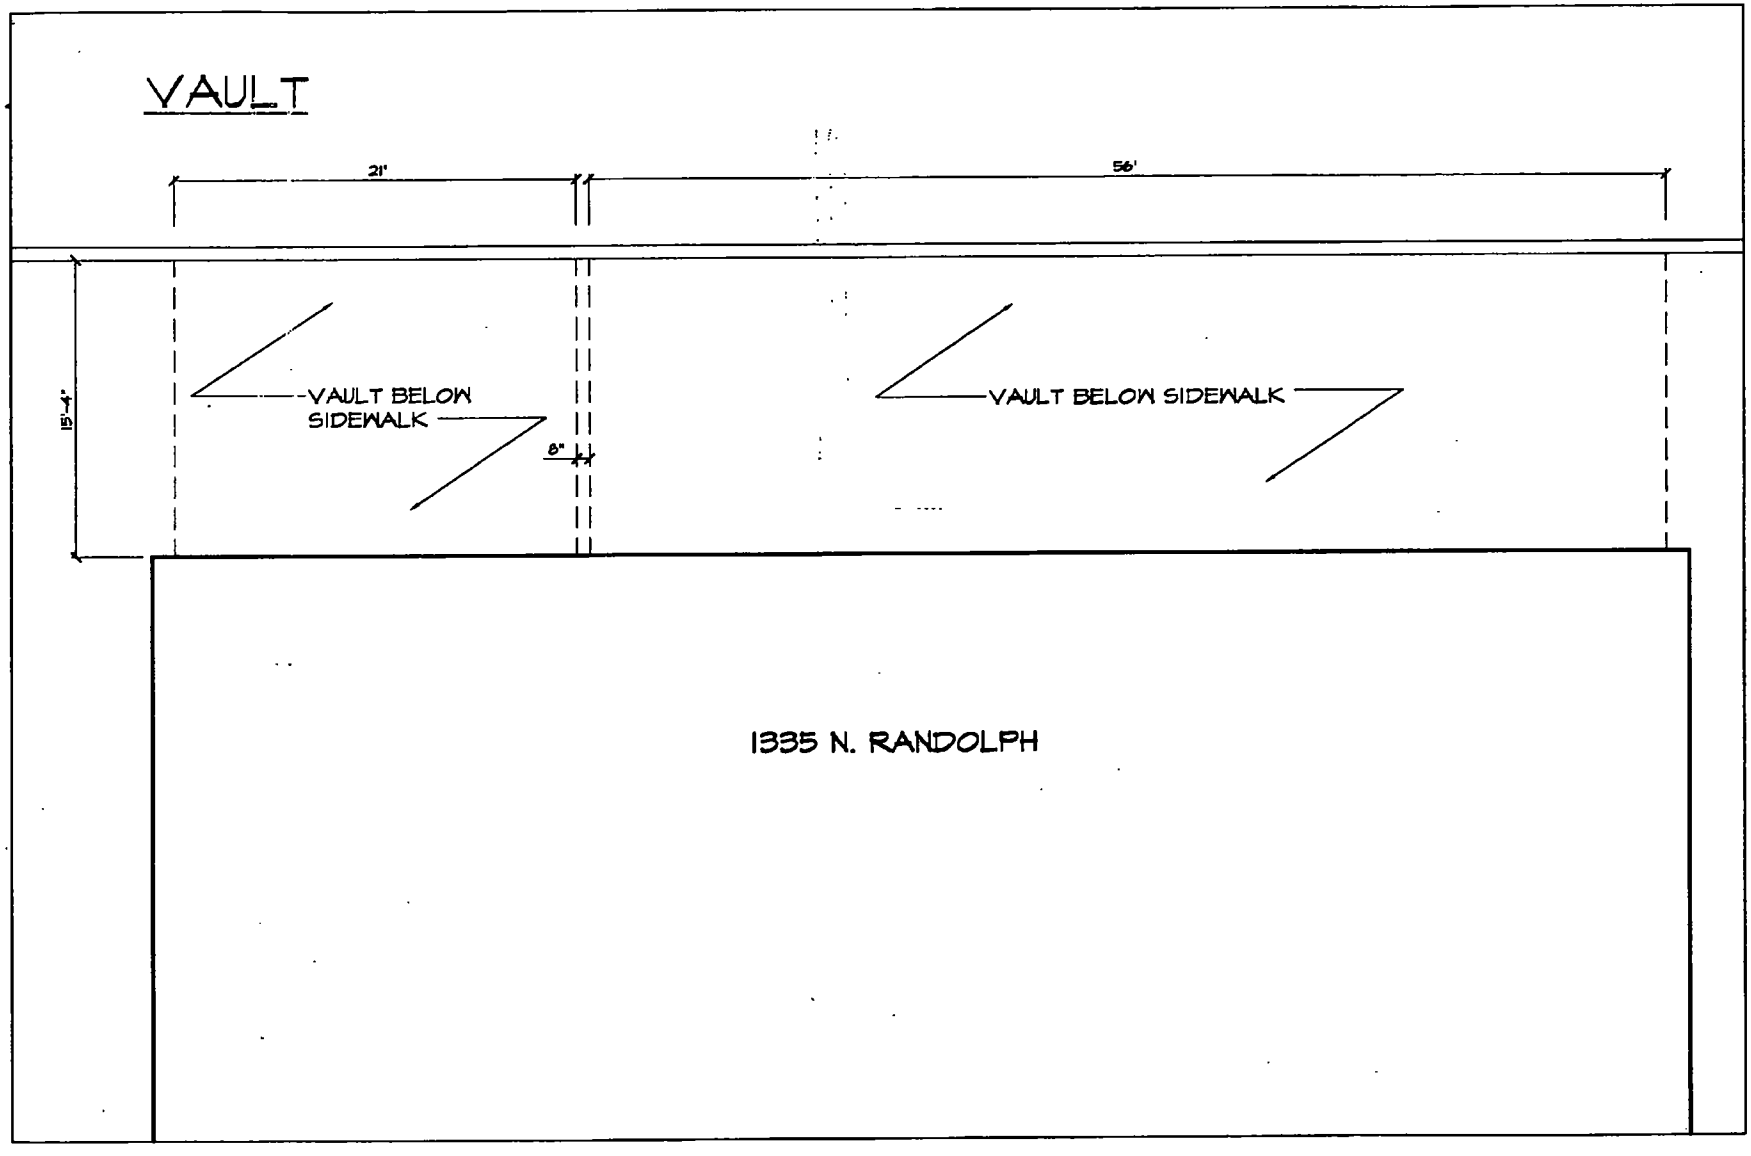

1335 W. RANDOLPH

RANDOLPH ADVENTURES

City of Chicago

O2014-9230

Office of the City Clerk

Document Tracking Sheet

Meeting Date:	11/5/2014
Sponsor(s):	Burnett (27)
Type:	Ordinance
Title:	Grant(s) of privilege in public way for Salvation Army Thrift Store, The
Committee(s) Assignment:	Committee on Transportation and Public Way

ORDINANCE
THE SALVATION ARMY THRIFT STORE
Acct. No. 79616 - 3
Permit No. 1115248

Be It Ordained by the City Council of the City of Chicago:

SECTION 1. Permission and authority are hereby given and granted to THE SALVATION ARMY THRIFT STORE, upon the terms and subject to the conditions of this ordinance to maintain and use, as now constructed, one (1) Vault(s) under the public right-of-way adjacent to its premises known as 509 N. Union Ave..

Said Vault(s) at N. Union Street measure(s):
One (1) at twenty-three (23) feet in length, and fifteen (15) feet in width for a total of three hundred forty-five (345) square feet.

The location of said privilege shall be as shown on prints kept on file with the Department of Business Affairs and Consumer Protection and the Office of the City Clerk.

Said privilege shall be constructed in accordance with plans and specifications approved by the Department of Transportation (Office of Underground Coordination).

This grant of privilege in the public way shall be subject to the provisions of Section 10-28-015 and all other required provisions of the Municipal Code of Chicago.

The grantee shall pay to the City of Chicago as compensation for the privilege #1115248 herein granted the sum of four hundred ($400.00) per annum in advance.


A 25% penalty will be added for payments received after due date.

The permit holder agrees to hold the City of Chicago harmless for any damage, relocation or replacement costs associated with damage, relocation or removal of private property caused by the City performing work in the public way.

Authority herein given and granted for a period of five (5) years from and after Date of Passage.

Alderman _____

Walter Burnett Jr. 27th Ward

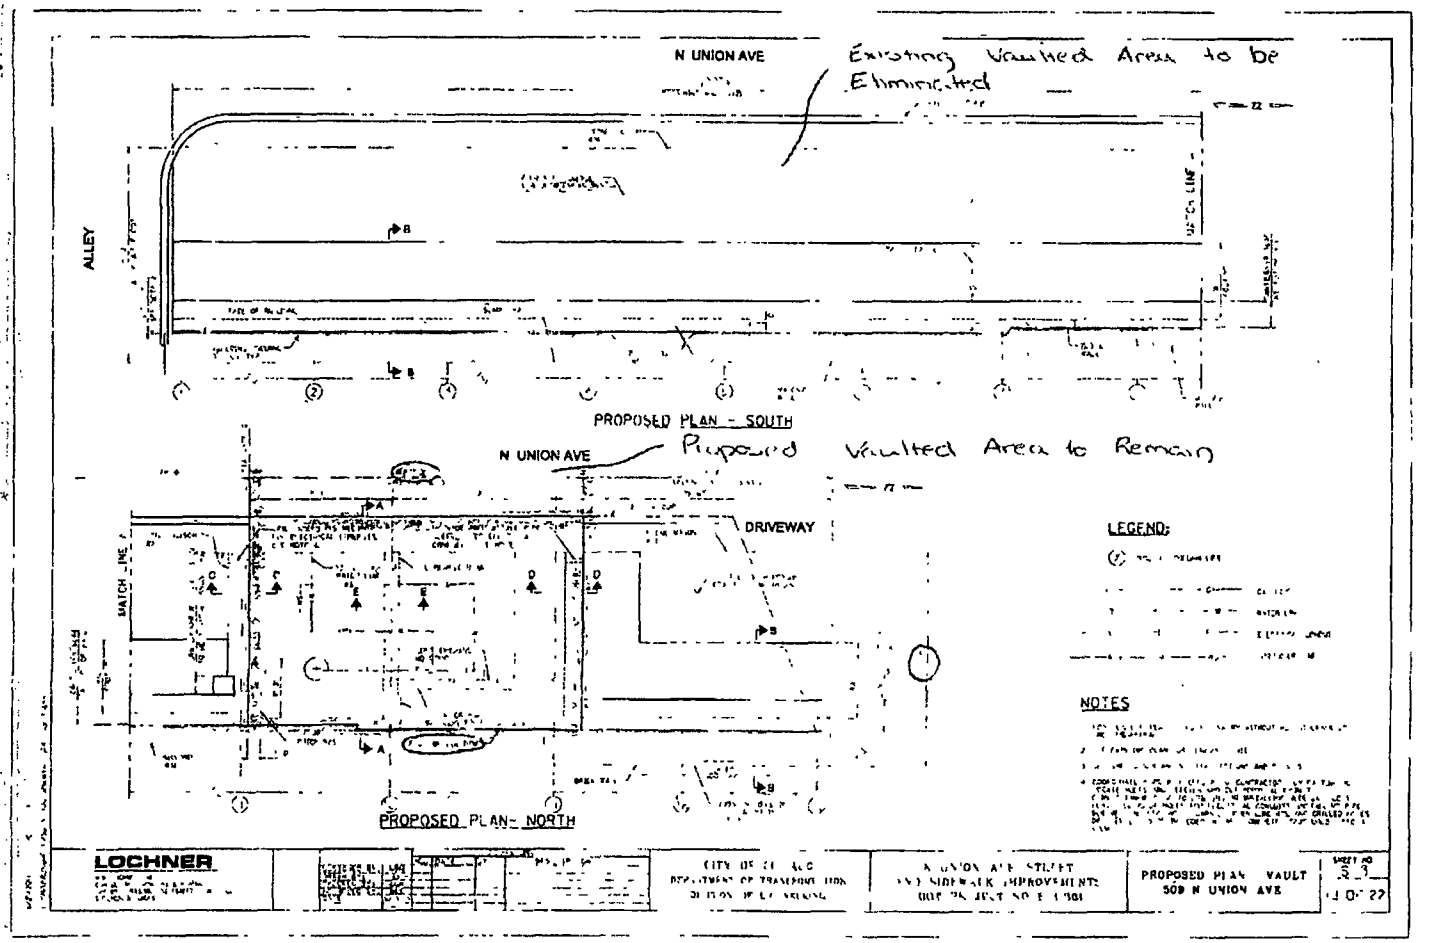
N UNION AVE
Existing Vaulted Areas to be Eliminated
ALLEY
PROPOSED PLAN - SOUTH
N UNION AVE
Proposed Vaulted Areas to Remain
DRIVEWAY
LEGEND:
NOTES
PROPOSED PLAN - NORTH
LOCHNER
PROPOSED PLAN VAULT
509 N UNION AVE

City of Chicago

O2014-9231

Office of the City Clerk

Document Tracking Sheet

Meeting Date:	11/5/2014
Sponsor(s):	Burnett (27)
Type:	Ordinance
Title:	Grant(s) of privilege in public way for Westend Bar & Grill
Committee(s) Assignment:	Committee on Transportation and Public Way

ORDINANCE
WESTEND BAR & GRILL
Acct. No. 311103 - 1
Permit No. 1115481

Be It Ordained by the City Council of the City of Chicago:

SECTION 1. Permission and authority are hereby given and granted to WESTEND BAR & GRILL, upon the terms and subject to the conditions of this ordinance to maintain and use, as now constructed, one (1) Trees(s) on the public right-of-way for beautification purposes adjacent to its premises known as 1326 W. Madison St..

Said Trees(s) at W. Ada measure(s):
One (1) at six point six seven (6.67) feet in length, and six point three three (6.33) feet in width for a total of forty-two point two two (42.22) square feet.

The location of said privilege shall be as shown on prints kept on file with the Department of Business Affairs and Consumer Protection and the Office of the City Clerk.

Said privilege shall be constructed in accordance with plans and specifications approved by the Department of Planning and Development and Department of Transportation (Division of Project Development).


This grant of privilege in the public way shall be subject to the provisions of Section 10-28-015 and all other required provisions of the Municipal Code of Chicago.

The grantee shall pay to the City of Chicago as compensation for the privilege #1115481 herein granted the sum of zero ($.00) per annum in advance.

A 25% penalty will be added for payments received after due date.

The permit holder agrees to hold the City of Chicago harmless for any damage, relocation or replacement costs associated with damage, relocation or removal of private property caused by the City performing work in the public way.

Authority herein given and granted for a period of five (5) years from and after 11/18/2014.

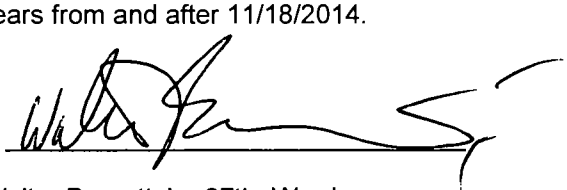Alderman 

Walter Burnett Jr. 27th Ward

WestEnd Bar and Grill
1326 W Madison Street
Tree Picture (1)



City of Chicago

O2014-9234

Office of the City Clerk

Document Tracking Sheet

Meeting Date:	11/5/2014
Sponsor(s):	Ervin (28)
Type:	Ordinance
Title:	Grant(s) of privilege in public way for Family Dollar Store No. 6618
Committee(s) Assignment:	Committee on Transportation and Public Way

ORDINANCE
FAMILY DOLLAR STORE #6618
Acct. No. 11071 - 63
Permit No. 1115091

Be It Ordained by the City Council of the City of Chicago:

SECTION 1. Permission and authority are hereby given and granted to FAMILY DOLLAR STORE #6618, upon the terms and subject to the conditions of this ordinance to maintain and use, as now constructed, two (2) Light Fixture(s) projecting over the public right-of-way adjacent to its premises known as 4247 W. Madison St..

Said Light Fixture(s) at W. Madison measure(s):
Two (2) at one point four one (1.41) foot in length, point eight three (.83) feet in width and eleven (11) feet above grade level.

The location of said privilege shall be as shown on prints kept on file with the Department of Business Affairs and Consumer Protection and the Office of the City Clerk.

Said privilege shall be constructed in accordance with plans and specifications approved by the Department of Transportation (Division of Project Development).

This grant of privilege in the public way shall be subject to the provisions of Section 10-28-015 and all other required provisions of the Municipal Code of Chicago.

The grantee shall pay to the City of Chicago as compensation for the privilege #1115091 herein granted the sum of eighty ($80.00) per annum in advance.


A 25% penalty will be added for payments received after due date.

The permit holder agrees to hold the City of Chicago harmless for any damage, relocation or replacement costs associated with damage, relocation or removal of private property caused by the City performing work in the public way.

Authority herein given and granted for a period of five (5) years from and after 06/03/2014.

Alderman

Jason Ervin 28th Ward

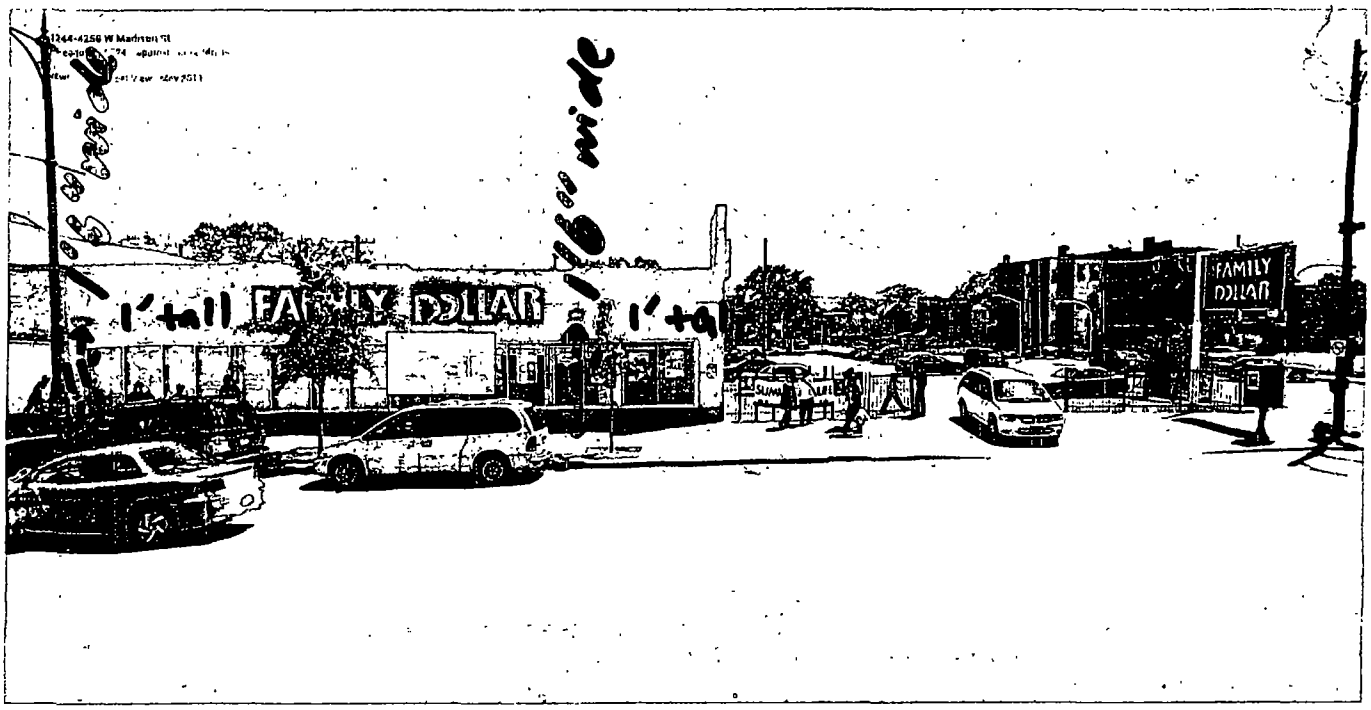
FAMILY DOLLAR
FAMILY DOLLAR

City of Chicago

O2014-9236

Office of the City Clerk

Document Tracking Sheet

Meeting Date:	11/5/2014
Sponsor(s):	Ervin (28)
Type:	Ordinance
Title:	Grant(s) of privilege in public way for Jimmy G's
Committee(s) Assignment:	Committee on Transportation and Public Way

ORDINANCE
JIMMY G'S
Acct. No. 4242 - 2
Permit No. 1115696

Be It Ordained by the City Council of the City of Chicago:

SECTION 1. Permission and authority are hereby given and granted to JIMMY G'S, upon the terms and subject to the conditions of this ordinance to maintain and use one (1) sign(s) projecting over the public right-of-way attached to its premises known as 307 S. Kedzie Ave..

Said sign structure(s) measures as follows; along S. Kedzie Avenue:
One (1) at seven point five (7.5) feet in length, seven point five (7.5) feet in height and ten (10) feet above grade level.

The location of said privilege shall be as shown on prints kept on file with the Department of Business Affairs and Consumer Protection and the Office of the City Clerk.

Said privilege shall be constructed in accordance with plans and specifications approved by the Department of Transportation (Division of Project Development) and Zoning Department - Signs.

This grant of privilege in the public way shall be subject to the provisions of Section 10-28-015 and all other required provisions of the Municipal Code of Chicago.

The grantee shall pay to the City of Chicago as compensation for the privilege #1115696 herein granted the sum of three hundred ($300.00) per annum in advance.


A 25% penalty will be added for payments received after due date.

The permit holder agrees to hold the City of Chicago harmless for any damage, relocation or replacement costs associated with damage, relocation or removal of private property caused by the City performing work in the public way.

Authority herein given and granted for a period of five (5) years from and after 11/19/2013.

Alderman _____

Jason Ervin 28th Ward

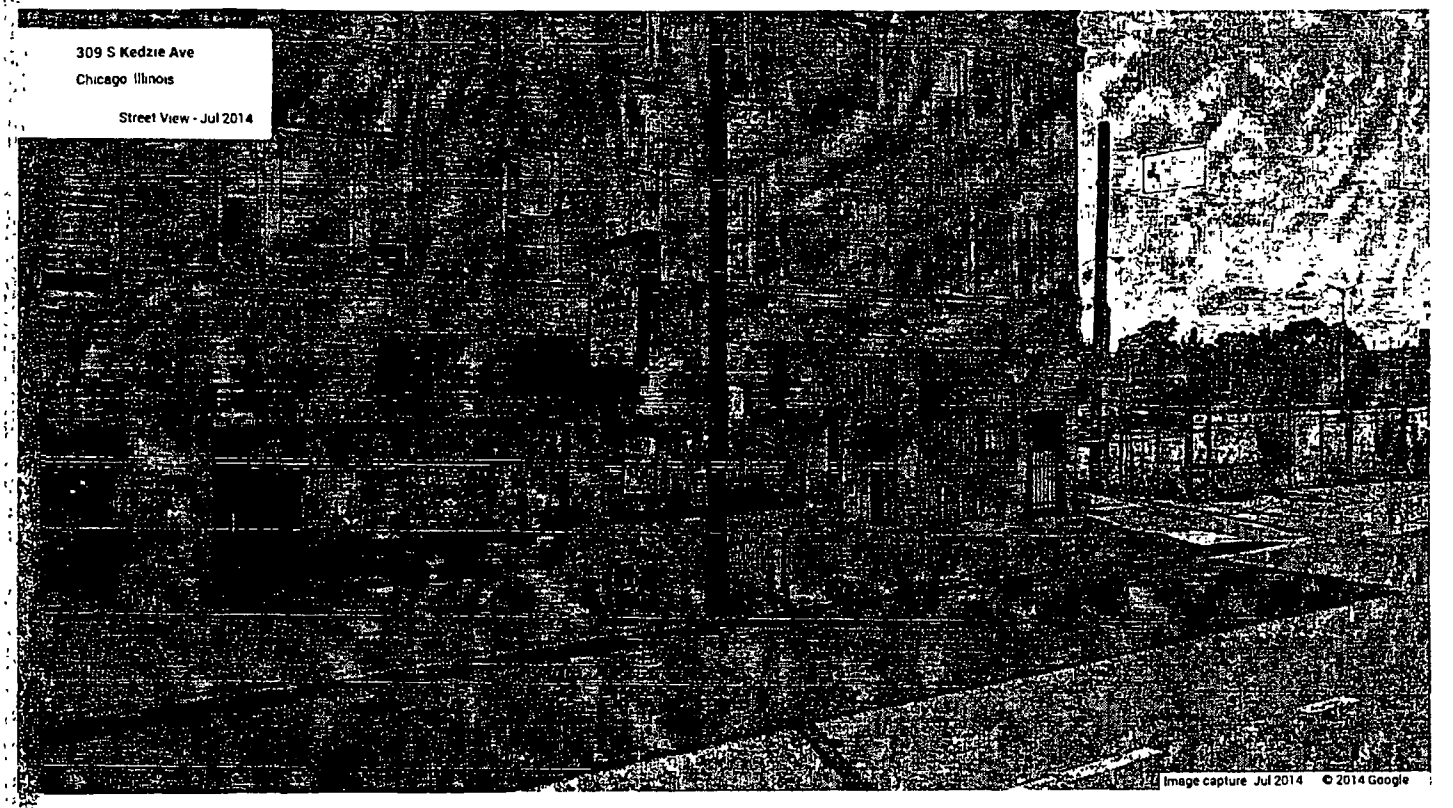
309 S Kedzie Ave
Chicago Illinois
Street View - Jul 2014
Image capture Jul 2014 © 2014 Google

City of Chicago

O2014-9237

Office of the City Clerk

Document Tracking Sheet

Meeting Date:	11/5/2014
Sponsor(s):	Ervin (28)
Type:	Ordinance
Title:	Grant(s) of privilege in public way for Lake & Cicero, Inc. - light fixtures
Committee(s) Assignment:	Committee on Transportation and Public Way

ORDINANCE
LAKE & CICERO INC.
Acct. No. 18784 - 1
Permit No. 1108185

Be It Ordained by the City Council of the City of Chicago:

SECTION 1. Permission and authority are hereby given and granted to LAKE & CICERO INC., upon the terms and subject to the conditions of this ordinance to maintain and use, as now constructed, three (3) Light Fixture(s) projecting over the public right-of-way adjacent to its premises known as 356 N. Cicero Ave..

Said Light Fixture(s) at N. Cicero Avenue measure(s):
One (1) at one (1) foot in length, one point three three (1.33) foot in width and thirteen point three three (13.33) feet above grade level.
One (1) at point six seven (.67) feet in length, one point three three (1.33) foot in width and thirteen point three three (13.33) feet above grade level.
One (1) at point five eight (.58) feet in length, one (1) foot in width and thirteen point two five (13.25) feet above grade level.

The location of said privilege shall be as shown on prints kept on file with the Department of Business Affairs and Consumer Protection and the Office of the City Clerk.

Said privilege shall be constructed in accordance with plans and specifications approved by the Department of Transportation (Division of Project Development).

This grant of privilege in the public way shall be subject to the provisions of Section 10-28-015 and all other required provisions of the Municipal Code of Chicago.

The grantee shall pay to the City of Chicago as compensation for the privilege #1108185 herein granted the sum of eighty-five ($85.00) per annum in advance.

A 25% penalty will be added for payments received after due date.

The permit holder agrees to hold the City of Chicago harmless for any damage, relocation or replacement costs associated with damage, relocation or removal of private property caused by the City performing work in the public way.

Authority herein given and granted for a period of five (5) years from and after 06/11/2013.

Alderman _____

Jason Ervin 28th Ward



City of Chicago

O2014-9239

Office of the City Clerk

Document Tracking Sheet

Meeting Date:	11/5/2014
Sponsor(s):	Ervin (28)
Type:	Ordinance
Title:	Grant(s) of privilege in public way for Lake & Cicero, Inc. - security cameras
Committee(s) Assignment:	Committee on Transportation and Public Way

ORDINANCE
LAKE & CICERO INC.
Acct. No. 18784 - 1
Permit No. 1115488

Be It Ordained by the City Council of the City of Chicago:

SECTION 1. Permission and authority are hereby given and granted to LAKE & CICERO INC., upon the terms and subject to the conditions of this ordinance to maintain and use, as now constructed, four (4) Security Camera(s) projecting over the public right-of-way for security purposes adjacent to its premises known as 356 N. Cicero Ave..

Said Security Camera(s) at N. Cicero Avenue measure(s):
Two (2) at one point three three (1.33) foot in length, two point six seven (2.67) feet in width and ten point eight three (10.83) feet above grade level.

Said Security Camera(s) at N. Cicero Avenue measure(s):
Two (2) at point five eight (.58) feet in length, one (1) foot in width and ten point six seven (10.67) feet above grade level.

The location of said privilege shall be as shown on prints kept on file with the Department of Business Affairs and Consumer Protection and the Office of the City Clerk.

Said privilege shall be constructed in accordance with plans and specifications approved by the Department of Planning and Development and Department of Transportation (Division of Project Development).

This grant of privilege in the public way shall be subject to the provisions of Section 10-28-015 and all other required provisions of the Municipal Code of Chicago.

The grantee shall pay to the City of Chicago as compensation for the privilege #1115488 herein granted the sum of zero ($.00) per annum in advance.

A 25% penalty will be added for payments received after due date.

The permit holder agrees to hold the City of Chicago harmless for any damage, relocation or replacement costs associated with damage, relocation or removal of private property caused by the City performing work in the public way.


Authority herein given and granted for a period of five (5) years from and after 06/11/2013.

Alderman

Jason Ervin 28th Ward

APPLICATION TO USE THE PUBLIC RIGHT OF WAY

EXAMPLE OF LIGHT(S) DRAWING

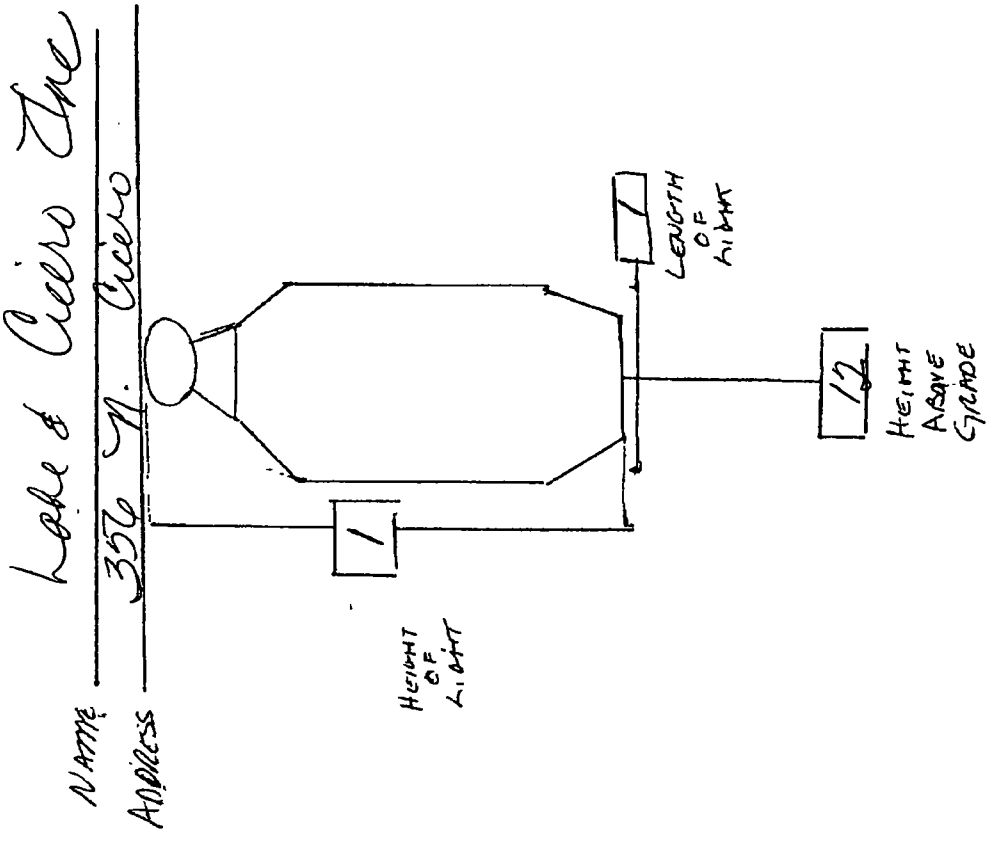

City of Chicago

O2014-9241

Office of the City Clerk

Document Tracking Sheet

Meeting Date:	11/5/2014
Sponsor(s):	Ervin (28)
Type:	Ordinance
Title:	Grant(s) of privilege in public way for Madison Food Mart, Inc.
Committee(s) Assignment:	Committee on Transportation and Public Way

ORDINANCE
MADISON FOOD MART, INC.
Acct. No. 350139 - 1
Permit No. 1115411

Be It Ordained by the City Council of the City of Chicago:

SECTION 1. Permission and authority are hereby given and granted to MADISON FOOD MART, INC., upon the terms and subject to the conditions of this ordinance to maintain and use, as now constructed, three (3) Light Fixture(s) projecting over the public right-of-way adjacent to its premises known as 5402 W. Madison St..

Said Light Fixture(s) at W. Madison Street measure(s):
Three (3) at four (4) feet in length, one (1) foot in width and twelve (12) feet above grade level.

The location of said privilege shall be as shown on prints kept on file with the Department of Business Affairs and Consumer Protection and the Office of the City Clerk.

Said privilege shall be constructed in accordance with plans and specifications approved by the Department of Transportation (Division of Project Development).

This grant of privilege in the public way shall be subject to the provisions of Section 10-28-015 and all other required provisions of the Municipal Code of Chicago.

The grantee shall pay to the City of Chicago as compensation for the privilege #1115411 herein granted the sum of eighty-five ($85.00) per annum in advance.

A 25% penalty will be added for payments received after due date.

The permit holder agrees to hold the City of Chicago harmless for any damage, relocation or replacement costs associated with damage, relocation or removal of private property caused by the City performing work in the public way.


Authority herein given and granted for a period of five (5) years from and after Date of Passage.

Alderman _____

Jason Ervin 28th Ward

5402 W. Madison

Light Drawing #2

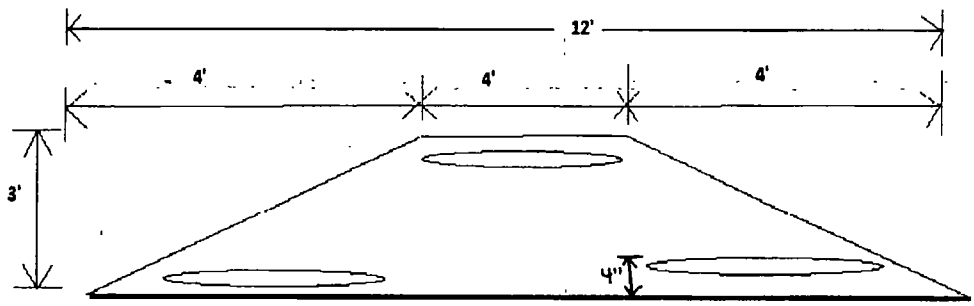

Building line
View from above

=Light

City of Chicago

O2014-9244

Office of the City Clerk

Document Tracking Sheet

Meeting Date:	11/5/2014
Sponsor(s):	Graham (29)
Type:	Ordinance
Title:	Grant(s) of privilege in public way for Tony's Chinese & American Restaurant
Committee(s) Assignment:	Committee on Transportation and Public Way

ORDINANCE
TONY'S CHINESE & AMERICAN RESTAURANT
Acct. No. 387658 - 1
Permit No. 1115700

Be It Ordained by the City Council of the City of Chicago:

SECTION 1. Permission and authority are hereby given and granted to TONY'S CHINESE & AMERICAN RESTAURANT, upon the terms and subject to the conditions of this ordinance to construct, install, maintain and use one (1) Light Fixture(s) projecting over the public right-of-way adjacent to its premises known as 6347 W. Grand Ave..

Said Light Fixture(s) at W Grand Ave measure(s):
One (1) at one (1) foot in length, two (2) feet in width and twelve (12) feet above grade level.

The location of said privilege shall be as shown on prints kept on file with the Department of Business Affairs and Consumer Protection and the Office of the City Clerk.

Said privilege shall be constructed in accordance with plans and specifications approved by the Department of Transportation (Division of Project Development).

This grant of privilege in the public way shall be subject to the provisions of Section 10-28-015 and all other required provisions of the Municipal Code of Chicago.

The grantee shall pay to the City of Chicago as compensation for the privilege #1115700 herein granted the sum of seventy-five ($75.00) per annum in advance.

A 25% penalty will be added for payments received after due date.

The permit holder agrees to hold the City of Chicago harmless for any damage, relocation or replacement costs associated with damage, relocation or removal of private property caused by the City performing work in the public way.

Authority herein given and granted for a period of five (5) years from and after Date of Passage.

Alderman _____

Deborah Graham 29th Ward

SIGN 1: Awning Sign

Front View and Side View

SCALE 0/0" = 1' 0" • For Production / For Presentation



36"

24"

24'

159"

SIDE VIEW




EXITING FACADE




Ground Level

SPECIFICATIONS

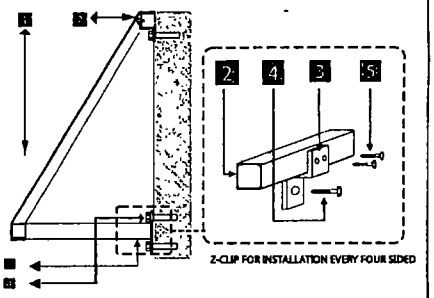

1. AWNING FABRIC MATERIAL
2. 1"X 1" SQUARE TUBE FRAME
3. 3/16" GALVANIZED STEEL Z-CLIP ATTACHMENT
4. APPROPRIATE NON-CORROSIVE WALL FASTENER SEE MOUNTING OPTION DETAILS
5. #12 TEK SCREW

MOUNTING DETAIL

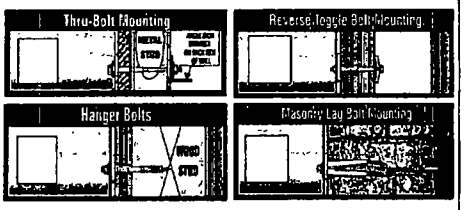

MONSIBIC™ Sign & Graphics

Client Name: Tony's

Location: 6347 W. Grand Ave. Chicago, IL 60639

Start Date: 08-14-14
Last Revision:
Job#: 1003
Drawing#:
Page: 3 of 4

Client Approval

Landlord Approval

Sales Rep: kw
Designer: kw

© COPYRIGHT 2014, BY MONSIBIC INC • ALL DESIGNS PRESENTED ARE THE SOLE PROPERTY OF MONSIBIC INC, AND MAY NOT BE REPRODUCED IN PART OR WHOLE WITHOUT WRITTEN PERMISSION FROM MONSIBIC INC

City of Chicago

O2014-9247

Office of the City Clerk

Document Tracking Sheet

Meeting Date:	11/5/2014
Sponsor(s):	Reboyras (30)
Type:	Ordinance
Title:	Grant(s) of privilege in public way for BFS Retail & Commercial Operations LLC
Committee(s) Assignment:	Committee on Transportation and Public Way

ORDINANCE
BFS Retail & Commercial Operations, LLC
Acct. No. 7654 - 15
Permit No. 1115451

Be It Ordained by the City Council of the City of Chicago:

SECTION 1. Permission and authority are hereby given and granted to BFS Retail & Commercial Operations, LLC, upon the terms and subject to the conditions of this ordinance to maintain and use one (1) sign(s) projecting over the public right-of-way attached to its premises known as 5811 W. Belmont Ave..

Said sign structure(s) measures as follows; along W BELMONT:
One (1) at twenty-nine point five (29.5) feet in length, nine point six seven (9.67) feet in height and forty (40) feet above grade level.

The location of said privilege shall be as shown on prints kept on file with the Department of Business Affairs and Consumer Protection and the Office of the City Clerk.

Said privilege shall be constructed in accordance with plans and specifications approved by the Department of Transportation (Division of Project Development) and Zoning Department - Signs.

This grant of privilege in the public way shall be subject to the provisions of Section 10-28-015 and all other required provisions of the Municipal Code of Chicago.

The grantee shall pay to the City of Chicago as compensation for the privilege #1115451 herein granted the sum of three hundred ($300.00) per annum in advance.

A 25% penalty will be added for payments received after due date.

The permit holder agrees to hold the City of Chicago harmless for any damage, relocation or replacement costs associated with damage, relocation or removal of private property caused by the City performing work in the public way.


Authority herein given and granted for a period of five (5) years from and after 10/08/2013.

Alderman _____

Ariel Reboyras 30th Ward

SIGN DEPTH

|—3'—|

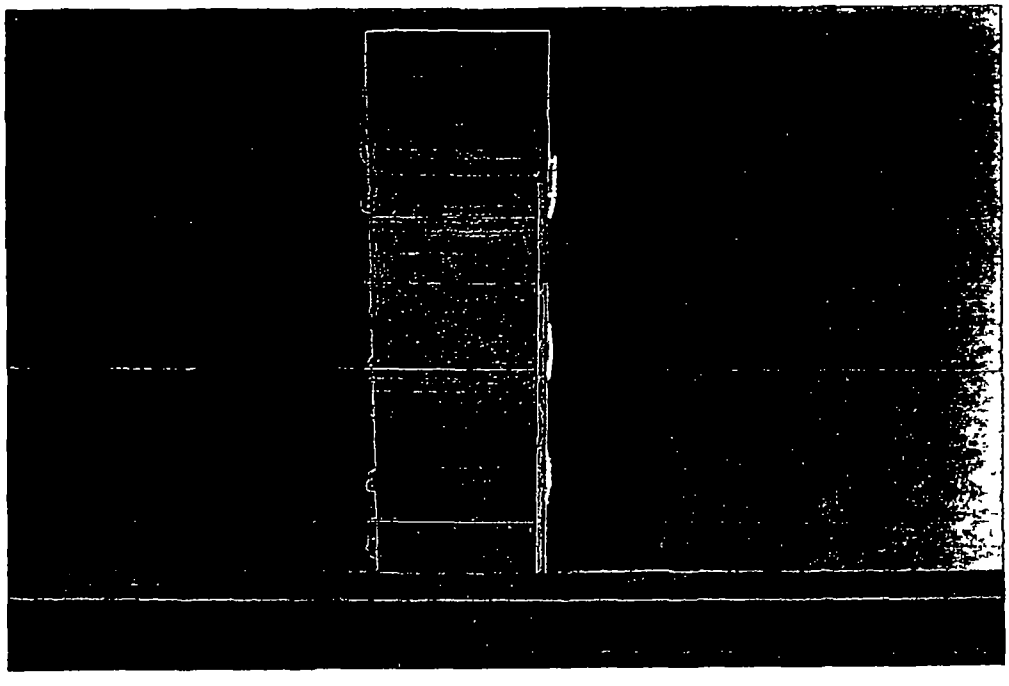

|—— 29.5' ——|



NEAREST CROSS ST IS MENARD

BLDG |—— 129" ——| CURB

SIGN IS 108" (9') OVER PUBLICWAY

Department of Business Affairs and Consumer Protection
Small Business Center - Public Way Use Unit
City Hall - 121 N. LaSalle Street, Room 800 • Chicago, IL 60602
(312)-74-GOBIZ (312-744-6249) • (312) 744-1944 (TTY)
http://www.cityofchicago.org/bacp

11/05/2014

Alderman **Ariel Reboyras**
Ward # **30**
City of Chicago
City Hall, Room **203**
121 North LaSalle Street
Chicago, Illinois 60602

Re: An ordinance to use and maintain a portion of the public right-of-way for **one (1) sign(s)** for **BFS Retail & Commercial Operations, LLC**, adjacent to the premises known as **5811 W. Belmont Ave.**.

Dear Alderman **Ariel Reboyras**:

The applicant referenced above has requested the use of the public right-of-way for a **sign(s)**. An ordinance has been prepared by the Department of Business Affairs and Consumer Protection – Small Business Center - Public Way Use Unit for presentation to the City Council. Because this request was made for properties located in your ward, as approved by you as per the attached, I respectfully request that you introduce the attached ordinance at the next City Council meeting.

If you have any questions regarding this ordinance, please contact Anthony Bertuca at (312) 744-5506.

Department of Business Affairs and Consumer Protection

City of Chicago

O2014-9248

Office of the City Clerk

Document Tracking Sheet

Meeting Date:	11/5/2014
Sponsor(s):	Reboyras (30)
Type:	Ordinance
Title:	Grant(s) of privilege in public way for SHELL
Committee(s) Assignment:	Committee on Transportation and Public Way

ORDINANCE
SHELL
Acct. No. 310129 - 1
Permit No. 1115591

Be It Ordained by the City Council of the City of Chicago:

SECTION 1. Permission and authority are hereby given and granted to SHELL, upon the terms and subject to the conditions of this ordinance to maintain and use one (1) sign(s) projecting over the public right-of-way attached to its premises known as 5549 W. Diversey Ave..

Said sign structure(s) measures as follows; along W. Diversey:
One (1) at six (6) feet in length, three (3) feet in height and fifteen (15) feet above grade level.

The location of said privilege shall be as shown on prints kept on file with the Department of Business Affairs and Consumer Protection and the Office of the City Clerk.

Said privilege shall be constructed in accordance with plans and specifications approved by the Department of Transportation (Division of Project Development) and Zoning Department - Signs.

This grant of privilege in the public way shall be subject to the provisions of Section 10-28-015 and all other required provisions of the Municipal Code of Chicago.

The grantee shall pay to the City of Chicago as compensation for the privilege #1115591 herein granted the sum of one hundred ($100.00) per annum in advance.

A 25% penalty will be added for payments received after due date.

The permit holder agrees to hold the City of Chicago harmless for any damage, relocation or replacement costs associated with damage, relocation or removal of private property caused by the City performing work in the public way.

Authority herein given and granted for a period of five (5) years from and after 04/09/2013.

Alderman _____

Ariel Reboyras 30th Ward



Department of Business Affairs and Consumer Protection
Small Business Center - Public Way Use Unit
City Hall - 121 N. LaSalle Street, Room 800 • Chicago, IL 60602
(312)-74-GOBIZ (312-744-6249) • (312) 744-1944 (TTY)
http://www.cityofchicago.org/bacp

11/05/2014

Alderman **Ariel Reboyras**
Ward # **30**
City of Chicago
City Hall, Room **203**
121 North LaSalle Street
Chicago, Illinois 60602

Re: An ordinance to use and maintain a portion of the public right-of-way for **one (1) sign(s)** for **SHELL**, adjacent to the premises known as **5549 W. Diversey Ave.**.

Dear Alderman **Ariel Reboyras**:

The applicant referenced above has requested the use of the public right-of-way for a **sign(s)**. An ordinance has been prepared by the Department of Business Affairs and Consumer Protection – Small Business Center - Public Way Use Unit for presentation to the City Council. Because this request was made for properties located in your ward, as approved by you as per the attached, I respectfully request that you introduce the attached ordinance at the next City Council meeting.

If you have any questions regarding this ordinance, please contact Anthony Bertuca at (312) 744-5506.

Department of Business Affairs and Consumer Protection

City of Chicago

O2014-9250

Office of the City Clerk

Document Tracking Sheet

Meeting Date:	11/5/2014
Sponsor(s):	Suarez (31)
Type:	Ordinance
Title:	Grant(s) of privilege in public way for Diversey & Cicero SHELL
Committee(s) Assignment:	Committee on Transportation and Public Way

ORDINANCE
DIVERSY & CICERO SHELL
Acct. No. 312578 - 2
Permit No. 1104585

Be It Ordained by the City Council of the City of Chicago:

SECTION 1. Permission and authority are hereby given and granted to DIVERSY & CICERO SHELL, upon the terms and subject to the conditions of this ordinance to maintain and use one (1) sign(s) projecting over the public right-of-way attached to its premises known as 2758 N. Cicero Ave..

Said sign structure(s) measures as follows; along N. Cicero Avenue:
One (1) at six (6) feet in length, fifteen (15) feet in height and nine point five eight (9.58) feet above grade level.

The location of said privilege shall be as shown on prints kept on file with the Department of Business Affairs and Consumer Protection and the Office of the City Clerk.

Said privilege shall be constructed in accordance with plans and specifications approved by the Department of Transportation (Division of Project Development) and Zoning Department - Signs.

This grant of privilege in the public way shall be subject to the provisions of Section 10-28-015 and all other required provisions of the Municipal Code of Chicago.

The grantee shall pay to the City of Chicago as compensation for the privilege #1104585 herein granted the sum of three hundred ($300.00) per annum in advance.

A 25% penalty will be added for payments received after due date.

The permit holder agrees to hold the City of Chicago harmless for any damage, relocation or replacement costs associated with damage, relocation or removal of private property caused by the City performing work in the public way.

Authority herein given and granted for a period of five (5) years from and after Date of Passage.

Alderman _____
Ray Suarez 31st Ward


V-Power

Department of Business Affairs and Consumer Protection
Small Business Center - Public Way Use Unit
City Hall - 121 N LaSalle Street, Room 800 • Chicago, IL 60602
(312)-74-GOBIZ (312-744-6249) • (312) 744-1944 (TTY)
http://www.cityofchicago.org/bacp

11/05/2014

Alderman **Ray Suarez**
Ward # **31**
City of Chicago
City Hall, Room **203**
121 North LaSalle Street
Chicago, Illinois 60602

Re: An ordinance to use and maintain a portion of the public right-of-way for **one (1) sign(s)** for **DIVERSY & CICERO SHELL**, adjacent to the premises known as **2758 N. Cicero Ave.**.

Dear Alderman **Ray Suarez**:

The applicant referenced above has requested the use of the public right-of-way for a **sign(s)**. An ordinance has been prepared by the Department of Business Affairs and Consumer Protection – Small Business Center - Public Way Use Unit for presentation to the City Council. Because this request was made for properties located in your ward, as approved by you as per the attached, I respectfully request that you introduce the attached ordinance at the next City Council meeting.

If you have any questions regarding this ordinance, please contact Anthony Bertuca at (312) 744-5506.

Department of Business Affairs and Consumer Protection

City of Chicago

O2014-9255

Office of the City Clerk

Document Tracking Sheet

Meeting Date:	11/5/2014
Sponsor(s):	Waguespack (32)
Type:	Ordinance
Title:	Grant(s) of privilege in public way for DePaul University - conduit
Committee(s) Assignment:	Committee on Transportation and Public Way

ORDINANCE
Depaul University
Acct. No. 88297 - 2
Permit No. 1115345

Be It Ordained by the City Council of the City of Chicago:

SECTION 1. Permission and authority are hereby given and granted to Depaul University, upon the terms and subject to the conditions of this ordinance to construct, install, maintain and use one (1) Conduit(s) under the public right-of-way adjacent to its premises known as 2130 N. Kenmore Ave..

Said Conduit(s) at N. Kenmore measure(s):
One (1) at one hundred eighty (180) feet in length, and one (1) foot in width for a total of one hundred eighty (180) square feet.

The location of said privilege shall be as shown on prints kept on file with the Department of Business Affairs and Consumer Protection and the Office of the City Clerk.

Said privilege shall be constructed in accordance with plans and specifications approved by the Department of Transportation (Division of Project Development) and Department of Transportation (Office of Underground Coordination).

This grant of privilege in the public way shall be subject to the provisions of Section 10-28-015 and all other required provisions of the Municipal Code of Chicago.

The grantee shall pay to the City of Chicago as compensation for the privilege #1115345 herein granted the sum of one thousand eighty ($1,080.00) per annum in advance.

A 25% penalty will be added for payments received after due date.

The permit holder agrees to hold the City of Chicago harmless for any damage, relocation or replacement costs associated with damage, relocation or removal of private property caused by the City performing work in the public way.

Authority herein given and granted for a period of five (5) years from and after Date of Passage.

Alderman Scott Waguespack

Scott Waguespack 32nd Ward

TRAFFIC CONTROL PLAN

ADVANCE WARNING AREA SIGN SPACING


POSTED SPEED LIMIT (MPH)	DISTANCE BETWEEN SIGNS*		
	A	B	C
<30	100'	100'	100'
35-45	350'	350'	350'
>45	350'	350'	350'

TRANSITION TAPER

SPEED LIMIT (S) MPH	TAPER LENGTH — LANE WITH (W) IN FEET			NUMBER OF CHANNELIZING DEVICES FOR TAPER	SPACING OF DEVICES ALONG TAPER IN FEET
	10	11	12		
20	80	88	96	8	20
25	155	113	123	8	25
30	205	225	245	8	30
40	405	495	540	13	40

STOPPING SIGHT DISTANCE AS A FUNCTION OF SPEED

SPEED	DISTANCE
20	115
30	200
40	305

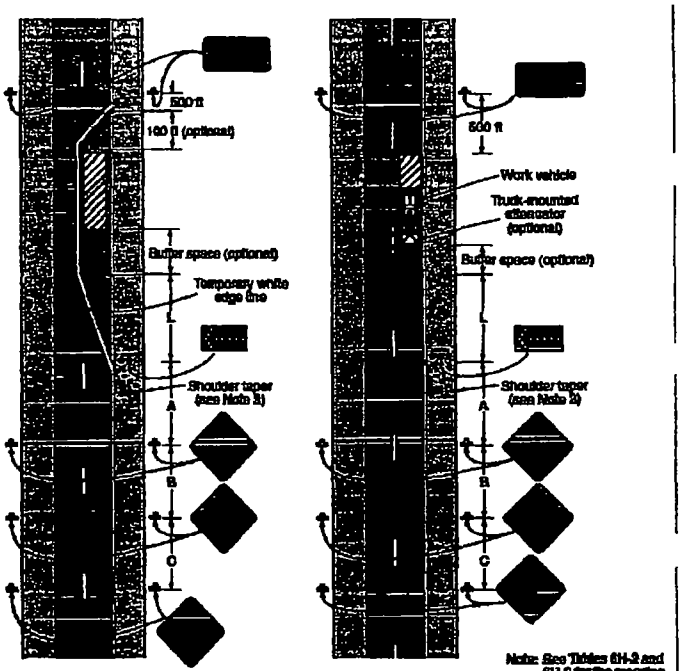

Typical Application 33

SCALE: N.T.S.

OWNER: DEPAUL UNIVERSITY

CONTRACTOR: PETANO

DESIGN FIRM: COMDESCO GROUP

REV	DATE	DESCRIPTION
	08/18/14	PERMIT
1	08/28/14	WATER

PROJECT #: 1438-801
OUC #: 2014-
DESIGNED BY: MT
DRAWN BY: LK
APPROVED BY: MT
DATE: AUGUST 19, 2014
PROJECT:

OUTSIDE PLANT FIBER OPTIC BUILD
N HERMOSE AVE & W WEBSTER AVE
CHICAGO, ILLINOIS 60614

SHEET NO. 6

SHEET 6 OF 9

Department of Business Affairs and Consumer Protection
Small Business Center - Public Way Use Unit
City Hall - 121 N. LaSalle Street, Room 800 • Chicago, IL 60602
(312)-74-GOBIZ (312-744-6249) • (312) 744-1944 (TTY)
http://www cityofchicago org/bacp

11/05/2014

Alderman **Scott Waguespack**
Ward # **32**
City of Chicago
City Hall, Room **300**
121 North LaSalle Street
Chicago, Illinois 60602

Re: An ordinance to use and maintain a portion of the public right-of-way for **one (1) conduit(s)** for **Depaul University**, adjacent to the premises known as **2130 N. Kenmore Ave.**.

Dear Alderman **Scott Waguespack**:

The applicant referenced above has requested the use of the public right-of-way for a **conduit(s)**. An ordinance has been prepared by the Department of Business Affairs and Consumer Protection – Small Business Center - Public Way Use Unit for presentation to the City Council. Because this request was made for properties located in your ward, as approved by you as per the attached, I respectfully request that you introduce the attached ordinance at the next City Council meeting.

If you have any questions regarding this ordinance, please contact Anthony Bertuca at (312) 744-5506.

Department of Business Affairs and Consumer Protection

City of Chicago

O2014-9257

Office of the City Clerk

Document Tracking Sheet

Meeting Date:	11/5/2014
Sponsor(s):	Waguespack (32)
Type:	Ordinance
Title:	Grant(s) of privilege in public way for DePaul University - manhole
Committee(s) Assignment:	Committee on Transportation and Public Way

ORDINANCE
Depaul University
Acct. No. 88297 - 2
Permit No. 1115344

Be It Ordained by the City Council of the City of Chicago:

SECTION 1. Permission and authority are hereby given and granted to Depaul University, upon the terms and subject to the conditions of this ordinance to construct, install, maintain and use one (1) Manhole(s) under the public right-of-way adjacent to its premises known as 2129 N. Kenmore Ave..

Said Manhole(s) at W. Kenmore measure(s):
One (1) at four (4) feet in length, and four (4) feet in width for a total of sixteen (16) square feet.

The location of said privilege shall be as shown on prints kept on file with the Department of Business Affairs and Consumer Protection and the Office of the City Clerk.

Said privilege shall be constructed in accordance with plans and specifications approved by the Department of Transportation (Office of Underground Coordination) and Department of Water Management.

This grant of privilege in the public way shall be subject to the provisions of Section 10-28-015 and all other required provisions of the Municipal Code of Chicago.

The grantee shall pay to the City of Chicago as compensation for the privilege #1115344 herein granted the sum of four hundred ($400.00) per annum in advance.

A 25% penalty will be added for payments received after due date.

The permit holder agrees to hold the City of Chicago harmless for any damage, relocation or replacement costs associated with damage, relocation or removal of private property caused by the City performing work in the public way.

Authority herein given and granted for a period of five (5) years from and after Date of Passage.

Alderman Scott Waguespack

Scott Waguespack 32nd Ward

TRAFFIC CONTROL PLAN

ADVANCE WARNING AREA SIGN SPACING


POSTED SPEED LIMIT (MPH)	DISTANCE BETWEEN SIGNS*		
	A	B	C
<30	100'	100'	100'
35-45	350'	350'	350'
>45	350'	350'	350'

TRANSITION TAPER

SPEED LIMIT (S) MPH	TAPER LENGTH L = LANE WITH (W) IN FEET			NUMBER IF CHANNELING DEVICES FOR TAPER	SPACING OF DEVICES ALONG TAPER IN FEET
	10	11	12		
20	100	110	120	6	20
25	155	170	185	8	25
30	200	220	240	9	30
35	265	295	320	11	35
40	320	350	380	13	40
45	450	495	540	15	45

STOPPING SIGHT DISTANCE AS A FUNCTION OF SPEED

SPEED	DISTANCE
20	115
25	155
30	200
35	250
40	305
45	360

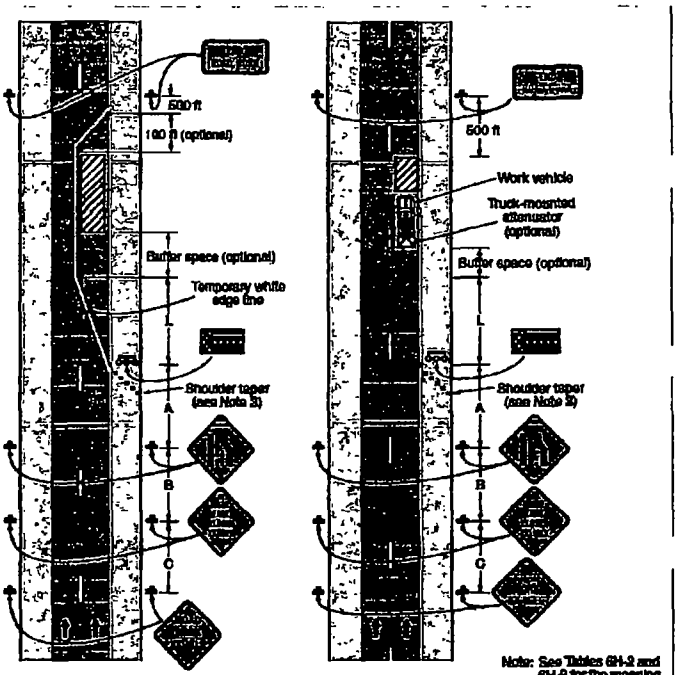

Typical Application 33

NOTE
1. THE BROADER REFERENCED UTILITIES & STANDARDS, IN WHICH THIS SPECIFICATION IS A PART OF, INCLUDING PUBLIC UTILITIES MANUAL, AND OTHER REFERENCE MATERIALS, DO NOT ACCEPT RESPONSIBILITY OR LIABILITY FOR ERRORS IN THIS SPECIFICATION AS PRINTED OR ISSUED. IT IS THE CONTRACTORS RESPONSIBILITY TO REVIEW, CHECK AND DETERMINE THOSE RUBBING LOAD IS NOT CONTAMINATED, TO OTHERS AND IS PLACED WITHIN PUBLIC RIGHT-OF-WAYS, ESTABLISHED FOR NEW CONSTRUCTION

SCALE: N T S

OWNER:
DEPAUL UNIVERSITY

CONTRACTOR:
PETARO
1788 Armitage Ct.
Addison, Illinois 60101
Phone: (630) 833-1810
Fax: (630) 833-1882

DESIGN FIRM:
COMPESCO GROUP
144 Sherman Blvd Suite 575
Naperville, Illinois 60563
Phone: (708) 865-8050
Fax: (630) 839-4141

REV	DATE	DESCRIPTION
	08/18/14	PERMIT
1	09/29/14	WATER

PROJECT #: 1456-001
CUC #: 2014-
DESIGNED BY: MT
DRAWN BY: LK
APPROVED BY: MT
DATE: AUGUST 19 2014
PROJECT:

OUTSIDE PLANT
FIBER OPTIC BUILD

N KENMORE AVE &
W WEBSTER AVE
CHICAGO ILLINOIS 60614

SHEET NO
6
SHEET 6 OF 9

Department of Business Affairs and Consumer Protection
Small Business Center - Public Way Use Unit
City Hall - 121 N. LaSalle Street, Room 800 • Chicago, IL 60602
(312)-74-GOBIZ (312-744-6249) • (312) 744-1944 (TTY)
http //www.cityofchicago.org/bacp

11/05/2014

Alderman **Scott Waguespack**
Ward # **32**
City of Chicago
City Hall, Room **300**
121 North LaSalle Street
Chicago, Illinois 60602

Re: An ordinance to use and maintain a portion of the public right-of-way for **one (1) manhole(s)** for **Depaul University**, adjacent to the premises known as **2129 N. Kenmore Ave.**.

Dear Alderman **Scott Waguespack**:

The applicant referenced above has requested the use of the public right-of-way for a **manhole(s)**. An ordinance has been prepared by the Department of Business Affairs and Consumer Protection – Small Business Center - Public Way Use Unit for presentation to the City Council. Because this request was made for properties located in your ward, as approved by you as per the attached, I respectfully request that you introduce the attached ordinance at the next City Council meeting.

If you have any questions regarding this ordinance, please contact Anthony Bertuca at (312) 744-5506.

Department of Business Affairs and Consumer Protection

City of Chicago

O2014-9264

Office of the City Clerk

Document Tracking Sheet

Meeting Date:	11/5/2014
Sponsor(s):	Waguespack (32)
Type:	Ordinance
Title:	Grant(s) of privilege in public way for Dinosaur Bar-B-Que
Committee(s) Assignment:	Committee on Transportation and Public Way

ORDINANCE
DINOSAUR BAR-B-QUE
Acct. No. 389020 - 1
Permit No. 1115518

Be It Ordained by the City Council of the City of Chicago:

SECTION 1. Permission and authority are hereby given and granted to DINOSAUR BAR-B-QUE, upon the terms and subject to the conditions of this ordinance to construct, install, maintain and use five (5) Door Swing(s) on the public right-of-way adjacent to its premises known as 923 W. Weed St..

Said Door Swing(s) at W. Weed Street measure(s):
Two (2) at three (3) feet in length, and one point seven five (1.75) foot in width for a total of ten point five (10.5) square feet.

Said Door Swing(s) at Public Alley measure(s):
Three (3) at three (3) feet in length, and one point seven five (1.75) foot in width for a total of fifteen point seven five (15.75) square feet.

The location of said privilege shall be as shown on prints kept on file with the Department of Business Affairs and Consumer Protection and the Office of the City Clerk.

Said privilege shall be constructed in accordance with plans and specifications approved by the Department of Transportation (Division of Project Development).

This grant of privilege in the public way shall be subject to the provisions of Section 10-28-015 and all other required provisions of the Municipal Code of Chicago.

The grantee shall pay to the City of Chicago as compensation for the privilege #1115518 herein granted the sum of three hundred seventy-five ($375.00) per annum in advance.


A 25% penalty will be added for payments received after due date.

The permit holder agrees to hold the City of Chicago harmless for any damage, relocation or replacement costs associated with damage, relocation or removal of private property caused by the City performing work in the public way.

Authority herein given and granted for a period of five (5) years from and after Date of Passage.

Alderman Scott Waguespack

Scott Waguespack 32nd Ward

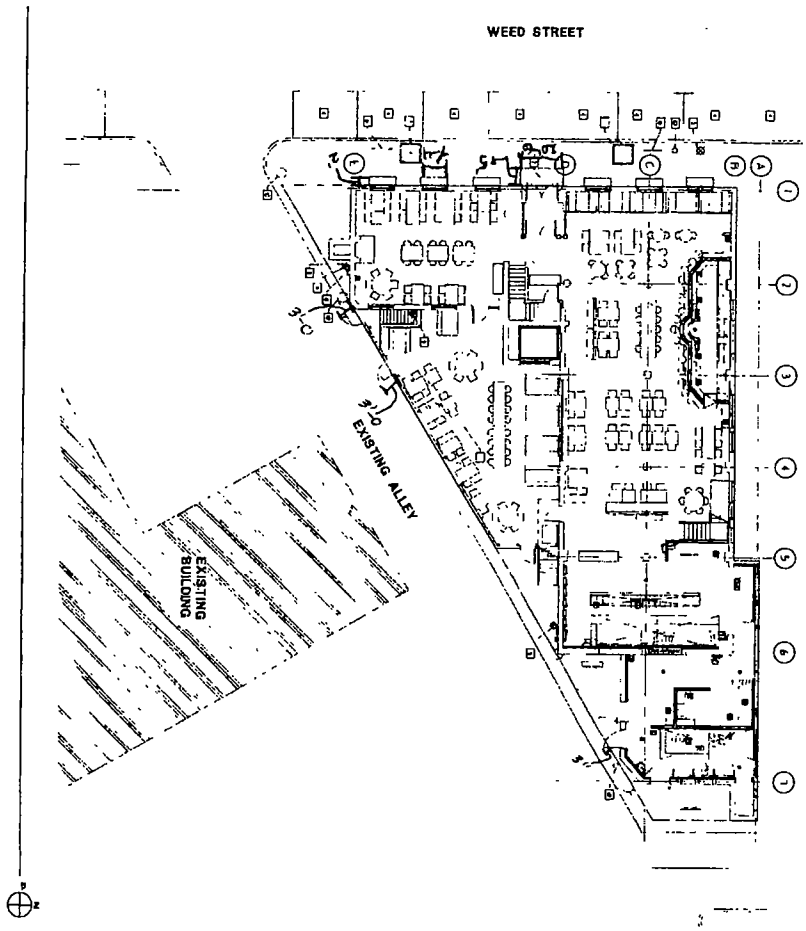
WEED STREET
EXISTING ALLEY
EXISTING BUILDING

Department of Business Affairs and Consumer Protection
Small Business Center - Public Way Use Unit
City Hall - 121 N LaSalle Street, Room 800 • Chicago, IL 60602
(312)-74-GOBIZ (312-744-6249) • (312) 744-1944 (TTY)
http://www.cityofchicago.org/bacp

11/05/2014

Alderman **Scott Waguespack**
Ward # **32**
City of Chicago
City Hall, Room **300**
121 North LaSalle Street
Chicago, Illinois 60602

Re: An ordinance to use and maintain a portion of the public right-of-way for **five (5) door swing(s)** for **DINOSAUR BAR-B-QUE**, adjacent to the premises known as **923 W. Weed St.**.

Dear Alderman **Scott Waguespack**:

The applicant referenced above has requested the use of the public right-of-way for a **door swing(s)**. An ordinance has been prepared by the Department of Business Affairs and Consumer Protection – Small Business Center - Public Way Use Unit for presentation to the City Council. Because this request was made for properties located in your ward, as approved by you as per the attached, I respectfully request that you introduce the attached ordinance at the next City Council meeting.

If you have any questions regarding this ordinance, please contact Anthony Bertuca at (312) 744-5506.

Department of Business Affairs and Consumer Protection

City of Chicago

O2014-9266

Office of the City Clerk

Document Tracking Sheet

Meeting Date:	11/5/2014
Sponsor(s):	Waguespack (32)
Type:	Ordinance
Title:	Grant(s) of privilege in public way for Firestone
Committee(s) Assignment:	Committee on Transportation and Public Way

ORDINANCE
FIRESTONE
Acct. No. 7654 - 9
Permit No. 1115548

Be It Ordained by the City Council of the City of Chicago:

SECTION 1. Permission and authority are hereby given and granted to FIRESTONE, upon the terms and subject to the conditions of this ordinance to maintain and use one (1) sign(s) projecting over the public right-of-way attached to its premises known as 909 W. North Ave..

Said sign structure(s) measures as follows; along W. North Ave:
One (1) at two (2) feet in length, thirteen (13) feet in height and nine point four two (9.42) feet above grade level.

The location of said privilege shall be as shown on prints kept on file with the Department of Business Affairs and Consumer Protection and the Office of the City Clerk.

Said privilege shall be constructed in accordance with plans and specifications approved by the Department of Transportation (Division of Project Development) and Zoning Department - Signs.

This grant of privilege in the public way shall be subject to the provisions of Section 10-28-015 and all other required provisions of the Municipal Code of Chicago.

The grantee shall pay to the City of Chicago as compensation for the privilege #1115548 herein granted the sum of three hundred ($300.00) per annum in advance.


A 25% penalty will be added for payments received after due date.

The permit holder agrees to hold the City of Chicago harmless for any damage, relocation or replacement costs associated with damage, relocation or removal of private property caused by the City performing work in the public way.

Authority herein given and granted for a period of five (5) years from and after 04/22/2014.


Alderman Scott Waguespack

Scott Waguespack 32nd Ward

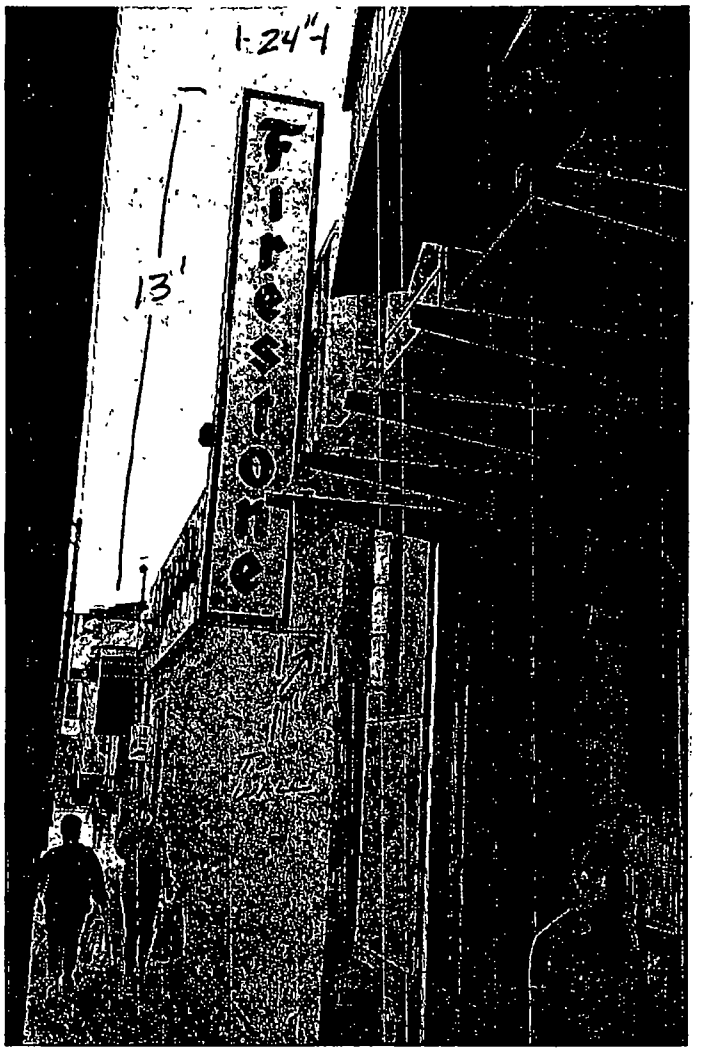

11'3"
BOTTOM OF SIGN TO SIDEWALK

DEPTH OF SIGN 12 7/8"

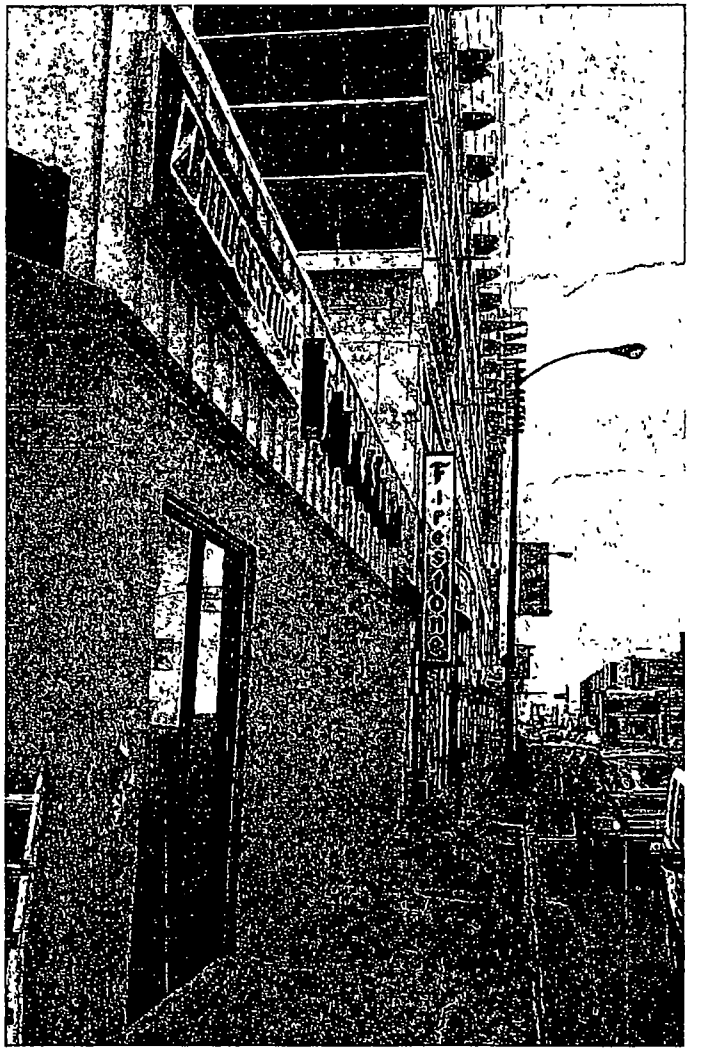

1— SIDEWALK 8' —1

Department of Business Affairs and Consumer Protection
Small Business Center - Public Way Use Unit
City Hall - 121 N. LaSalle Street, Room 800 • Chicago, IL 60602
(312)-74-GOBIZ (312-744-6249) • (312) 744-1944 (TTY)
http://www.cityofchicago.org/bacp

11/05/2014

Alderman **Scott Waguespack**
Ward # **32**
City of Chicago
City Hall, Room **300**
121 North LaSalle Street
Chicago, Illinois 60602

Re: An ordinance to use and maintain a portion of the public right-of-way for **one (1) sign(s)** for **FIRESTONE**, adjacent to the premises known as **909 W. North Ave.**.

Dear Alderman **Scott Waguespack**:

The applicant referenced above has requested the use of the public right-of-way for a **sign(s)**. An ordinance has been prepared by the Department of Business Affairs and Consumer Protection – Small Business Center - Public Way Use Unit for presentation to the City Council. Because this request was made for properties located in your ward, as approved by you as per the attached, I respectfully request that you introduce the attached ordinance at the next City Council meeting.

If you have any questions regarding this ordinance, please contact Anthony Bertuca at (312) 744-5506.

Department of Business Affairs and Consumer Protection

City of Chicago

O2014-9268

Office of the City Clerk

Document Tracking Sheet

Meeting Date:	11/5/2014
Sponsor(s):	Waguespack (32)
Type:	Ordinance
Title:	Grant(s) of privilege in public way for Go Grocer No. 1
Committee(s) Assignment:	Committee on Transportation and Public Way

ORDINANCE
GO GROCER #1
Acct. No. 339872 - 1
Permit No. 1115207

Be It Ordained by the City Council of the City of Chicago:

SECTION 1. Permission and authority are hereby given and granted to GO GROCER #1, upon the terms and subject to the conditions of this ordinance to maintain and use, as now constructed, three (3) Light Fixture(s) projecting over the public right-of-way adjacent to its premises known as 2060 W. North Ave..

Said Light Fixture(s) at W. North Avenue measure(s):
Three (3) at one (1) foot in length, two (2) feet in width and fifteen (15) feet above grade level.

The location of said privilege shall be as shown on prints kept on file with the Department of Business Affairs and Consumer Protection and the Office of the City Clerk.

Said privilege shall be constructed in accordance with plans and specifications approved by the Department of Transportation (Division of Project Development).

This grant of privilege in the public way shall be subject to the provisions of Section 10-28-015 and all other required provisions of the Municipal Code of Chicago.

The grantee shall pay to the City of Chicago as compensation for the privilege #1115207 herein granted the sum of eighty-five ($85.00) per annum in advance.

A 25% penalty will be added for payments received after due date.


The permit holder agrees to hold the City of Chicago harmless for any damage, relocation or replacement costs associated with damage, relocation or removal of private property caused by the City performing work in the public way.

Authority herein given and granted for a period of five (5) years from and after Date of Passage.

Alderman Scott Waguespack

Scott Waguespack 32nd Ward

2060 NORTH INC
2060 W. NORTH Ave
Chicago IL 60647
acct # 339872
per # 1115207

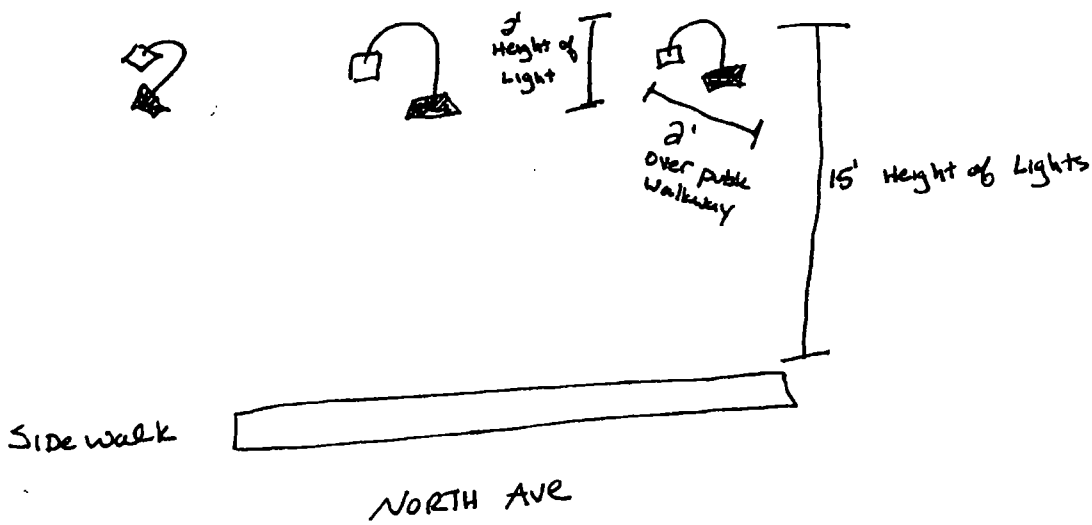

Department of Business Affairs and Consumer Protection
Small Business Center - Public Way Use Unit
City Hall - 121 N. LaSalle Street, Room 800 • Chicago, IL 60602
(312)-74-GOBIZ (312-744-6249) • (312) 744-1944 (TTY)
http://www.cityofchicago.org/bacp

11/05/2014

Alderman **Scott Waguespack**
Ward # **32**
City of Chicago
City Hall, Room **300**
121 North LaSalle Street
Chicago, Illinois 60602

Re: An ordinance to use and maintain a portion of the public right-of-way for **three (3) light fixture(s)** for **GO GROCER #1**, adjacent to the premises known as **2060 W. North Ave.**.

Dear Alderman **Scott Waguespack**:

The applicant referenced above has requested the use of the public right-of-way for a **light fixture(s)**. An ordinance has been prepared by the Department of Business Affairs and Consumer Protection – Small Business Center - Public Way Use Unit for presentation to the City Council. Because this request was made for properties located in your ward, as approved by you as per the attached, I respectfully request that you introduce the attached ordinance at the next City Council meeting.

If you have any questions regarding this ordinance, please contact Anthony Bertuca at (312) 744-5506.

Department of Business Affairs and Consumer Protection

City of Chicago

O2014-9270

Office of the City Clerk

Document Tracking Sheet

Meeting Date:	11/5/2014
Sponsor(s):	Waguespack (32)
Type:	Ordinance
Title:	Grant(s) of privilege in public way for Lakeview Chamber of Commerce
Committee(s) Assignment:	Committee on Transportation and Public Way

ORDINANCE
LAKEVIEW CHAMBER OF COMMERCE
Acct. No. 270704 - 57
Permit No. 1115162

Be It Ordained by the City Council of the City of Chicago:

SECTION 1. Permission and authority are hereby given and granted to LAKEVIEW CHAMBER OF COMMERCE, upon the terms and subject to the conditions of this ordinance to construct, install, maintain and use two (2) Bicycle Rack(s) on the public right-of-way adjacent to its premises known as 2812-14 N. Lincoln Ave..

Said Bicycle Rack(s) at N LINCOLN AVE measure(s):
Two (2) at three (3) feet in length, and three (3) feet in width for a total of eighteen (18) square feet.

The location of said privilege shall be as shown on prints kept on file with the Department of Business Affairs and Consumer Protection and the Office of the City Clerk.

Said privilege shall be constructed in accordance with plans and specifications approved by the Department of Planning and Development and Department of Transportation (Division of Project Development).

This grant of privilege in the public way shall be subject to the provisions of Section 10-28-015 and all other required provisions of the Municipal Code of Chicago.

The grantee shall pay to the City of Chicago as compensation for the privilege #1115162 herein granted the sum of zero ($.00) per annum in advance.

A 25% penalty will be added for payments received after due date.


The permit holder agrees to hold the City of Chicago harmless for any damage, relocation or replacement costs associated with damage, relocation or removal of private property caused by the City performing work in the public way.

Authority herein given and granted for a period of five (5) years from and after Date of Passage.

Alderman Scott Waguespack

Scott Waguespack 32nd Ward

2812 & 2814 N. Lincoln Ave

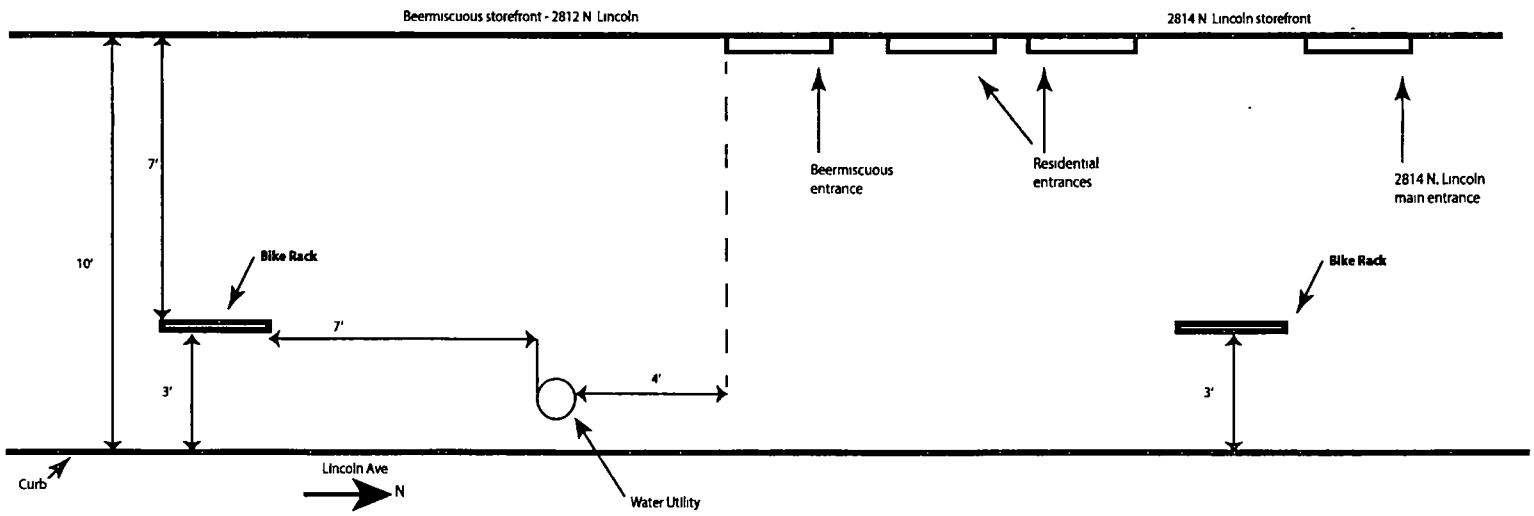

Department of Business Affairs and Consumer Protection
Small Business Center - Public Way Use Unit
City Hall - 121 N LaSalle Street, Room 800 • Chicago, IL 60602
(312)-74-GOBIZ (312-744-6249) • (312) 744-1944 (TTY)
http://www.cityofchicago.org/bacp

11/05/2014

Alderman **Scott Waguespack**
Ward # **32**
City of Chicago
City Hall, Room **300**
121 North LaSalle Street
Chicago, Illinois 60602

Re: An ordinance to use and maintain a portion of the public right-of-way for **two (2) bicycle rack(s)** for **LAKEVIEW CHAMBER OF COMMERCE**, adjacent to the premises known as **2812-14 N. Lincoln Ave.**.

Dear Alderman **Scott Waguespack**:

The applicant referenced above has requested the use of the public right-of-way for a **bicycle rack(s)**. An ordinance has been prepared by the Department of Business Affairs and Consumer Protection – Small Business Center - Public Way Use Unit for presentation to the City Council. Because this request was made for properties located in your ward, as approved by you as per the attached, I respectfully request that you introduce the attached ordinance at the next City Council meeting.

If you have any questions regarding this ordinance, please contact Anthony Bertuca at (312) 744-5506.

Department of Business Affairs and Consumer Protection

City of Chicago

O2014-9273

Office of the City Clerk

Document Tracking Sheet

Meeting Date:	11/5/2014
Sponsor(s):	Waguespack (32)
Type:	Ordinance
Title:	Grant(s) of privilege in public way for Mario's Place Barber Shop
Committee(s) Assignment:	Committee on Transportation and Public Way

ORDINANCE
MARIO'S PLACE BARBER SHOP
Acct. No. 53750 - 1
Permit No. 1115663

Be It Ordained by the City Council of the City of Chicago:

SECTION 1. Permission and authority are hereby given and granted to MARIO'S PLACE BARBER SHOP, upon the terms and subject to the conditions of this ordinance to maintain and use, as now constructed, one (1) Light Pole(s) on the public right-of-way adjacent to its premises known as 1369 W. Fullerton Ave..

Said Light Pole(s) at N. Southport Avenue measure(s):
One (1) at ten (10) feet in length, and three (3) feet in width for a total of thirty (30) square feet.

The location of said privilege shall be as shown on prints kept on file with the Department of Business Affairs and Consumer Protection and the Office of the City Clerk.

Said privilege shall be constructed in accordance with plans and specifications approved by the Department of Streets and Sanitation (Bureau of Electricity) and Department of Transportation (Division of Project Development).

This grant of privilege in the public way shall be subject to the provisions of Section 10-28-015 and all other required provisions of the Municipal Code of Chicago.

The grantee shall pay to the City of Chicago as compensation for the privilege #1115663 herein granted the sum of ten ($10.00) per annum in advance.


A 25% penalty will be added for payments received after due date.

The permit holder agrees to hold the City of Chicago harmless for any damage, relocation or replacement costs associated with damage, relocation or removal of private property caused by the City performing work in the public way.

Authority herein given and granted for a period of five (5) years from and after 10/07/2014.

Alderman Scott Waguespack

Scott Waguespack 32nd Ward

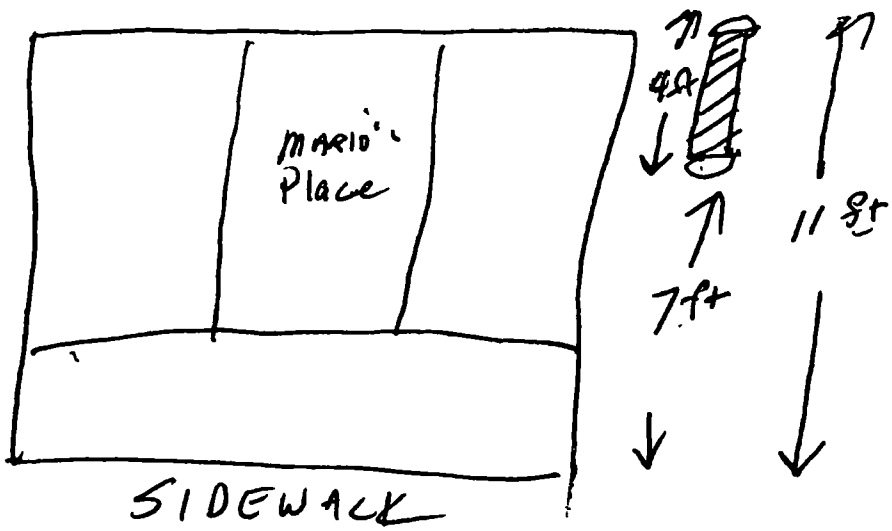
Mario's Place
SIDEWALK
4ft
7ft
11 ft

Department of Business Affairs and Consumer Protection
Small Business Center - Public Way Use Unit
City Hall - 121 N. LaSalle Street, Room 800 • Chicago, IL 60602
(312)-74-GOBIZ (312-744-6249) • (312) 744-1944 (TTY)
http //www.cityofchicago org/bacp

11/05/2014

Alderman **Scott Waguespack**
Ward # **32**
City of Chicago
City Hall, Room **300**
121 North LaSalle Street
Chicago, Illinois 60602

Re: An ordinance to use and maintain a portion of the public right-of-way for **one (1) light pole(s)** for **MARIO'S PLACE BARBER SHOP**, adjacent to the premises known as **1369 W. Fullerton Ave.**.

Dear Alderman **Scott Waguespack**:

The applicant referenced above has requested the use of the public right-of-way for a **light pole(s)**. An ordinance has been prepared by the Department of Business Affairs and Consumer Protection – Small Business Center - Public Way Use Unit for presentation to the City Council. Because this request was made for properties located in your ward, as approved by you as per the attached, I respectfully request that you introduce the attached ordinance at the next City Council meeting.

If you have any questions regarding this ordinance, please contact Anthony Bertuca at (312) 744-5506.

Department of Business Affairs and Consumer Protection

City of Chicago

O2014-9276

Office of the City Clerk

Document Tracking Sheet

Meeting Date:	11/5/2014
Sponsor(s):	Waguespack (32)
Type:	Ordinance
Title:	Grant(s) of privilege in public way for Roscoe Village Neighbors
Committee(s) Assignment:	Committee on Transportation and Public Way

ORDINANCE
ROSCOE VILLAGE NEIGHBORS
Acct. No. 296801 - 16
Permit No. 1115104

Be It Ordained by the City Council of the City of Chicago:

SECTION 1. Permission and authority are hereby given and granted to ROSCOE VILLAGE NEIGHBORS, upon the terms and subject to the conditions of this ordinance to construct, install, maintain and use one (1) Planter(s) on the public right-of-way for beautification purposes adjacent to its premises known as 2101 W. Roscoe St..

Said Planter(s) at W. Roscoe Street measure(s):
One (1) at six point zero eight (6.08) feet in length, and one (1) foot in width for a total of six point zero eight (6.08) square feet.

Grantee must allow the required clear and unobstructed space for pedestrian passage at all times per rules and regulations approved by the Department of Transportation.

The location of said privilege shall be as shown on prints kept on file with the Department of Business Affairs and Consumer Protection and the Office of the City Clerk.

Said privilege shall be constructed in accordance with plans and specifications approved by the Department of Planning and Development and Department of Transportation (Division of Project Development).

This grant of privilege in the public way shall be subject to the provisions of Section 10-28-015 and all other required provisions of the Municipal Code of Chicago.

The grantee shall pay to the City of Chicago as compensation for the privilege #1115104 herein granted the sum of zero ($.00) per annum in advance.

A 25% penalty will be added for payments received after due date.

The permit holder agrees to hold the City of Chicago harmless for any damage, relocation or replacement costs associated with damage, relocation or removal of private property caused by the City performing work in the public way.

Authority herein given and granted for a period of five (5) years from and after Date of Passage.


Alderman Scott Waguespack


Scott Waguespack 32nd Ward

ROSCOE VILLAGE NEIGHBORS

ADDRESS; [redacted] HOYNE + W. ROSCOE

LANDSCAPING PROGRAM 2014

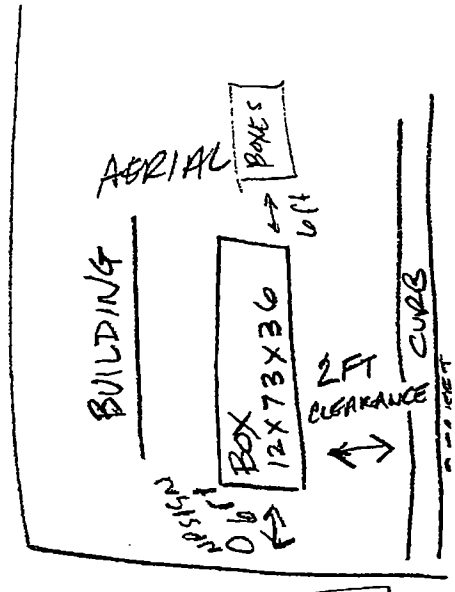

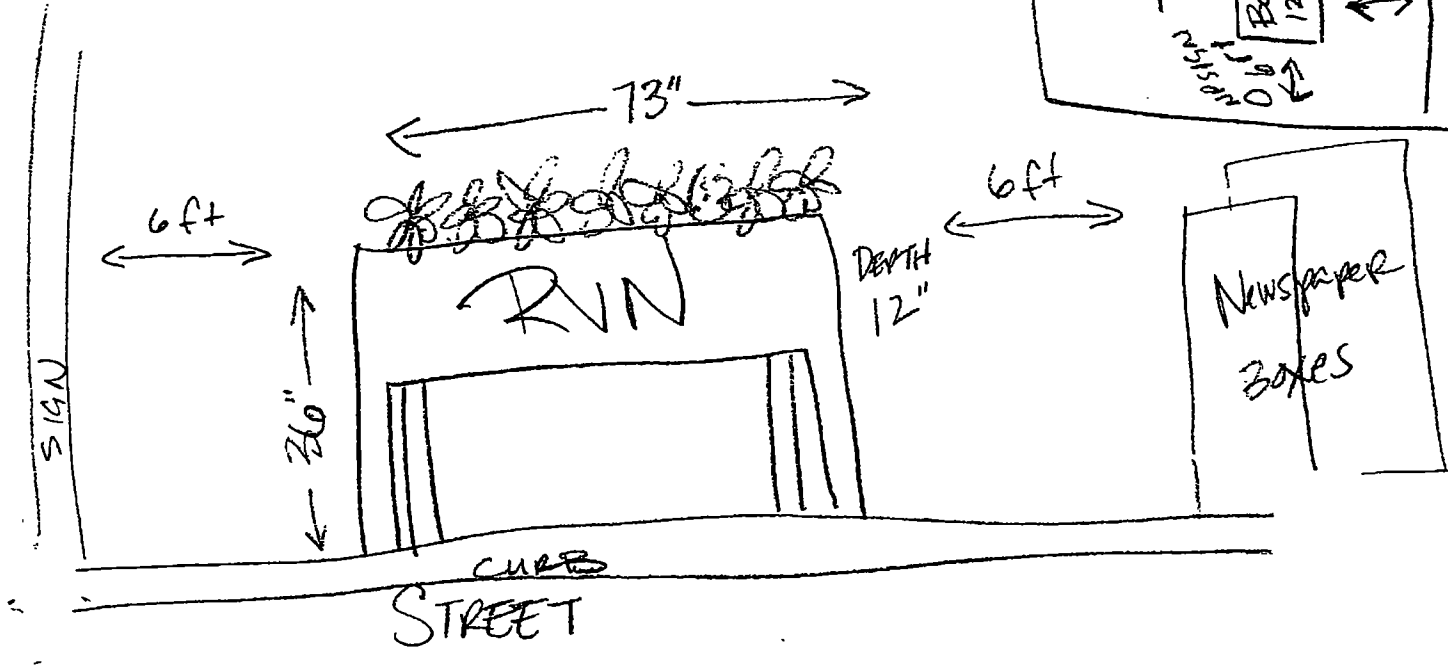

Department of Business Affairs and Consumer Protection
Small Business Center- Public Way Use Unit
City Hall - 121 N. LaSalle Street Room 800 • Chicago, IL 60602
(312)-74-GOBIZ (312-744-6249) • (312) 744-1944 (TTY)
http://www.cityofchicago.org/bacp

11/05/2014

Alderman **Scott Waguespack**
Ward # **32**
City of Chicago
City Hall, Room **300**
121 North LaSalle Street
Chicago, Illinois 60602

Re: An ordinance to use and maintain a portion of the public right-of-way for **one (1) planter(s)** for **ROSCOE VILLAGE NEIGHBORS**, adjacent to the premises known as **2101 W. Roscoe St.**.

Dear Alderman **Scott Waguespack**:

The applicant referenced above has requested the use of the public right-of-way for a **planter(s)**. An ordinance has been prepared by the Department of Business Affairs and Consumer Protection – Small Business Center - Public Way Use Unit for presentation to the City Council. Because this request was made for properties located in your ward, as approved by you as per the attached, I respectfully request that you introduce the attached ordinance at the next City Council meeting.

If you have any questions regarding this ordinance, please contact Anthony Bertuca at (312) 744-5506.

Department of Business Affairs and Consumer Protection

City of Chicago

O2014-9278

Office of the City Clerk

Document Tracking Sheet

Meeting Date:	11/5/2014
Sponsor(s):	Waguespack (32)
Type:	Ordinance
Title:	Grant(s) of privilege in public way for Vintage Charm, Inc.
Committee(s) Assignment:	Committee on Transportation and Public Way

ORDINANCE
Vintage Charm, Inc.
Acct. No. 392250 - 1
Permit No. 1115143

Be It Ordained by the City Council of the City of Chicago:

SECTION 1. Permission and authority are hereby given and granted to Vintage Charm, Inc., upon the terms and subject to the conditions of this ordinance to construct, install, maintain and use one (1) Banner(s) projecting over the public right-of-way adjacent to its premises known as 1735 N. Damen Ave..

Said Banner(s) at N. Damen Avenue measure(s):
One (1) at two point five (2.5) feet in length, and four point zero two (4.02) feet in width for a total of ten point zero five (10.05) square feet.

The location of said privilege shall be as shown on prints kept on file with the Department of Business Affairs and Consumer Protection and the Office of the City Clerk.

Said privilege shall be constructed in accordance with plans and specifications approved by the Zoning Department - Signs.

This grant of privilege in the public way shall be subject to the provisions of Section 10-28-015 and all other required provisions of the Municipal Code of Chicago.

The grantee shall pay to the City of Chicago as compensation for the privilege #1115143 herein granted the sum of seventy-five ($75.00) per annum in advance.

A 25% penalty will be added for payments received after due date.

The permit holder agrees to hold the City of Chicago harmless for any damage, relocation or replacement costs associated with damage, relocation or removal of private property caused by the City performing work in the public way.


Authority herein given and granted for a period of five (5) years from and after Date of Passage.

Alderman Scott Waguespack

Scott Waguespack 32nd Ward

CLIENT RENDERING -VINTAGE CHARM (chicago)
Detail drawings date: 9/8/14


Overall view of awning and banner

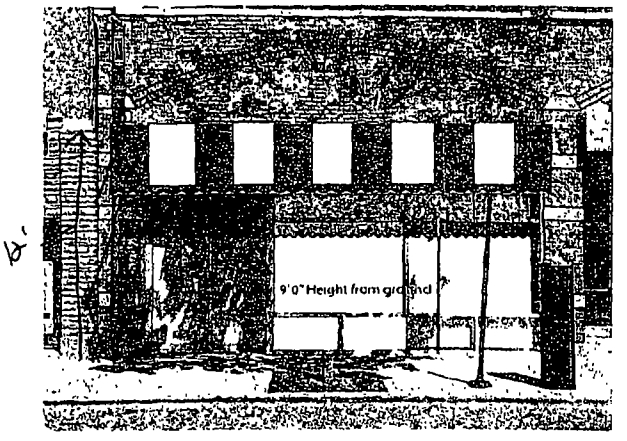

New Wall Banner:

(1) New double sided wall banner with 30" width x 48.25" height.
The banner will be installed on the existing banner hardware.
However the existing bottom bracket will be raised and positioned 4' higher than existing top bracket.

* Text height of "V" is 4 inches and text height of "m" is 3 inches on banner. Logo on banner is 20 inches high x 18.75 inches wide.

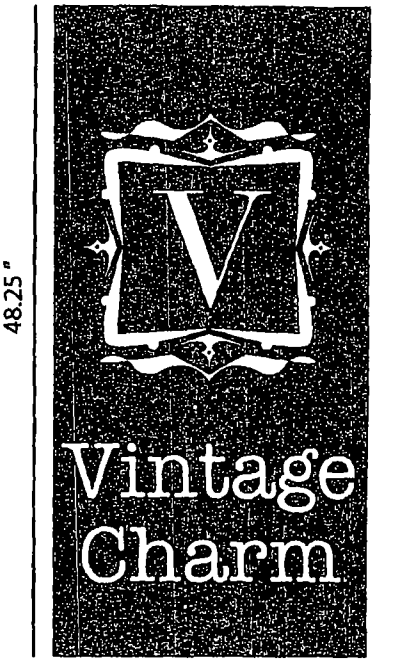

Wall Banner

Department of Business Affairs and Consumer Protection
Small Business Center - Public Way Use Unit
City Hall - 121 N. LaSalle Street, Room 800 • Chicago, IL 60602
(312)-74-GOBIZ (312-744-6249) • (312) 744-1944 (TTY)
http://www.cityofchicago.org/bacp

11/05/2014

Alderman **Scott Waguespack**
Ward # **32**
City of Chicago
City Hall, Room **300**
121 North LaSalle Street
Chicago, Illinois 60602

Re: An ordinance to use and maintain a portion of the public right-of-way for **one (1) banner(s)** for **Vintage Charm, Inc.**, adjacent to the premises known as **1735 N. Damen Ave.**.

Dear Alderman **Scott Waguespack**:

The applicant referenced above has requested the use of the public right-of-way for a **banner(s)**. An ordinance has been prepared by the Department of Business Affairs and Consumer Protection – Small Business Center - Public Way Use Unit for presentation to the City Council. Because this request was made for properties located in your ward, as approved by you as per the attached, I respectfully request that you introduce the attached ordinance at the next City Council meeting.

If you have any questions regarding this ordinance, please contact Anthony Bertuca at (312) 744-5506.

Department of Business Affairs and Consumer Protection

City of Chicago

O2014-9285

Office of the City Clerk

Document Tracking Sheet

Meeting Date:	11/5/2014
Sponsor(s):	Austin (34)
Type:	Ordinance
Title:	Grant(s) of privilege in public way for Family Dollar Store No. 7056 - light fixture
Committee(s) Assignment:	Committee on Transportation and Public Way

ORDINANCE
FAMILY DOLLAR STORE #7056
Acct. No. 11071 - 92
Permit No. 1115526

Be It Ordained by the City Council of the City of Chicago:

SECTION 1. Permission and authority are hereby given and granted to FAMILY DOLLAR STORE #7056, upon the terms and subject to the conditions of this ordinance to maintain and use, as now constructed, one (1) Light Fixture(s) projecting over the public right-of-way adjacent to its premises known as 449 W. 115th St..

Said Light Fixture(s) at W. 115TH ST. measure(s):
One (1) at one point three three (1.33) foot in length, one (1) foot in width and ten (10) feet above grade level.

The location of said privilege shall be as shown on prints kept on file with the Department of Business Affairs and Consumer Protection and the Office of the City Clerk.

Said privilege shall be constructed in accordance with plans and specifications approved by the Department of Transportation (Division of Project Development).

This grant of privilege in the public way shall be subject to the provisions of Section 10-28-015 and all other required provisions of the Municipal Code of Chicago.

The grantee shall pay to the City of Chicago as compensation for the privilege #1115526 herein granted the sum of seventy-five ($75.00) per annum in advance.

A 25% penalty will be added for payments received after due date.

The permit holder agrees to hold the City of Chicago harmless for any damage, relocation or replacement costs associated with damage, relocation or removal of private property caused by the City performing work in the public way.

Authority herein given and granted for a period of five (5) years from and after 06/03/2014.

Alderman Carrie M. Austin

Carrie M. Austin 34th Ward



Image capture: Oct 2012 © 2014 Google 1 km

Department of Business Affairs and Consumer Protection
Small Business Center - Public Way Use Unit
City Hall - 121 N. LaSalle Street, Room 800 • Chicago, IL 60602
(312)-74-GOBIZ (312-744-6249) • (312) 744-1944 (TTY)
http://www.cityofchicago.org/bacp

11/05/2014

Alderman **Carrie M. Austin**
Ward # **34**
City of Chicago
City Hall, Room **203**
121 North LaSalle Street
Chicago, Illinois 60602

Re: An ordinance to use and maintain a portion of the public right-of-way for **one (1) light fixture(s)** for **FAMILY DOLLAR STORE #7056**, adjacent to the premises known as **449 W. 115th St.**.

Dear Alderman **Carrie M. Austin**:

The applicant referenced above has requested the use of the public right-of-way for a **light fixture(s)**. An ordinance has been prepared by the Department of Business Affairs and Consumer Protection – Small Business Center - Public Way Use Unit for presentation to the City Council. Because this request was made for properties located in your ward, as approved by you as per the attached, I respectfully request that you introduce the attached ordinance at the next City Council meeting.

If you have any questions regarding this ordinance, please contact Anthony Bertuca at (312) 744-5506.

Department of Business Affairs and Consumer Protection

City of Chicago

O2014-9287

Office of the City Clerk

Document Tracking Sheet

Meeting Date:	11/5/2014
Sponsor(s):	Austin (34)
Type:	Ordinance
Title:	Grant(s) of privilege in public way for Family Dollar Store No. 7056 - signs
Committee(s) Assignment:	Committee on Transportation and Public Way

ORDINANCE
FAMILY DOLLAR STORE #7056
Acct. No. 11071 - 92
Permit No. 1115525

Be It Ordained by the City Council of the City of Chicago:

SECTION 1. Permission and authority are hereby given and granted to FAMILY DOLLAR STORE #7056, upon the terms and subject to the conditions of this ordinance to maintain and use two (2) sign(s) projecting over the public right-of-way attached to its premises known as 449 W. 115th St..

Said sign structure(s) measures as follows; along W. 115TH ST.:
One (1) at twenty-one (21) feet in length, three (3) feet in height and eleven (11) feet above grade level.

Said sign structure(s) measures as follows; along W. 115TH ST.:
One (1) at four (4) feet in length, ten (10) feet in height and sixteen (16) feet above grade level.

The location of said privilege shall be as shown on prints kept on file with the Department of Business Affairs and Consumer Protection and the Office of the City Clerk.

Said privilege shall be constructed in accordance with plans and specifications approved by the Department of Transportation (Division of Project Development) and Zoning Department - Signs.

This grant of privilege in the public way shall be subject to the provisions of Section 10-28-015 and all other required provisions of the Municipal Code of Chicago.

The grantee shall pay to the City of Chicago as compensation for the privilege #1115525 herein granted the sum of six hundred ($600.00) per annum in advance.

A 25% penalty will be added for payments received after due date.

The permit holder agrees to hold the City of Chicago harmless for any damage, relocation or replacement costs associated with damage, relocation or removal of private property caused by the City performing work in the public way.

Authority herein given and granted for a period of five (5) years from and after 06/03/2014.

Alderman Carrie M. Austin

Carrie M. Austin 34th Ward



Image capture: Oct 2013 © 2014 Google 1 km

Department of Business Affairs and Consumer Protection
Small Business Center - Public Way Use Unit
City Hall - 121 N. LaSalle Street, Room 800 • Chicago, IL 60602
(312)-74-GOBIZ (312-744-6249) • (312) 744-1944 (TTY)
http://www.cityofchicago.org/bacp

11/05/2014

Alderman **Carrie M. Austin**
Ward # **34**
City of Chicago
City Hall, Room **203**
121 North LaSalle Street
Chicago, Illinois 60602

Re: An ordinance to use and maintain a portion of the public right-of-way for **two (2) sign(s)** for **FAMILY DOLLAR STORE #7056**, adjacent to the premises known as **449 W. 115th St.**.

Dear Alderman **Carrie M. Austin**:

The applicant referenced above has requested the use of the public right-of-way for a **sign(s)**. An ordinance has been prepared by the Department of Business Affairs and Consumer Protection – Small Business Center - Public Way Use Unit for presentation to the City Council. Because this request was made for properties located in your ward, as approved by you as per the attached, I respectfully request that you introduce the attached ordinance at the next City Council meeting.

If you have any questions regarding this ordinance, please contact Anthony Bertuca at (312) 744-5506.

Department of Business Affairs and Consumer Protection

City of Chicago

O2014-9288

Office of the City Clerk

Document Tracking Sheet

Meeting Date:	11/5/2014
Sponsor(s):	Austin (34)
Type:	Ordinance
Title:	Grant(s) of privilege in public way for Family Dollar No. 2465
Committee(s) Assignment:	Committee on Transportation and Public Way

ORDINANCE
FAMILY DOLLAR #2465
Acct. No. 11071 - 8
Permit No. 1115524

Be It Ordained by the City Council of the City of Chicago:

SECTION 1. Permission and authority are hereby given and granted to FAMILY DOLLAR #2465, upon the terms and subject to the conditions of this ordinance to maintain and use two (2) sign(s) projecting over the public right-of-way attached to its premises known as 811 W. 103rd St..

Said sign structure(s) measures as follows; along W. 103rd Street:
One (1) at twenty-five (25) feet in length, four (4) feet in height and fourteen point six seven (14.67) feet above grade level.
One (1) at twelve (12) feet in length, eight (8) feet in height and fourteen (14) feet above grade level.

The location of said privilege shall be as shown on prints kept on file with the Department of Business Affairs and Consumer Protection and the Office of the City Clerk.

Said privilege shall be constructed in accordance with plans and specifications approved by the Department of Transportation (Division of Project Development) and Zoning Department - Signs.

This grant of privilege in the public way shall be subject to the provisions of Section 10-28-015 and all other required provisions of the Municipal Code of Chicago.

The grantee shall pay to the City of Chicago as compensation for the privilege #1115524 herein granted the sum of six hundred ($600.00) per annum in advance.

A 25% penalty will be added for payments received after due date.

The permit holder agrees to hold the City of Chicago harmless for any damage, relocation or replacement costs associated with damage, relocation or removal of private property caused by the City performing work in the public way.

Authority herein given and granted for a period of five (5) years from and after 06/30/2014.

Alderman Carrie M. Austin

Carrie M. Austin 34th Ward

811 W 103rd St - Google Maps



Image capture Oct 2013 © 2014 Google

Department of Business Affairs and Consumer Protection
Small Business Center - Public Way Use Unit
City Hall - 121 N. LaSalle Street, Room 800 • Chicago, IL 60602
(312)-74-GOBIZ (312-744-6249) • (312) 744-1944 (TTY)
http://www.cityofchicago.org/bacp

11/05/2014

Alderman **Carrie M. Austin**
Ward # **34**
City of Chicago
City Hall, Room **203**
121 North LaSalle Street
Chicago, Illinois 60602

Re: An ordinance to use and maintain a portion of the public right-of-way for **two (2) sign(s)** for **FAMILY DOLLAR #2465**, adjacent to the premises known as **811 W. 103rd St.**.

Dear Alderman **Carrie M. Austin**:

The applicant referenced above has requested the use of the public right-of-way for a **sign(s)**. An ordinance has been prepared by the Department of Business Affairs and Consumer Protection – Small Business Center - Public Way Use Unit for presentation to the City Council. Because this request was made for properties located in your ward, as approved by you as per the attached, I respectfully request that you introduce the attached ordinance at the next City Council meeting.

If you have any questions regarding this ordinance, please contact Anthony Bertuca at (312) 744-5506.

Department of Business Affairs and Consumer Protection

City of Chicago

O2014-9291

Office of the City Clerk

Document Tracking Sheet

Meeting Date:	11/5/2014
Sponsor(s):	Colón (35)
Type:	Ordinance
Title:	Grant(s) of privilege in public way for Raymond's Tacos No. 3
Committee(s) Assignment:	Committee on Transportation and Public Way

ORDINANCE
RAYMONDS TACOS NO. 3
Acct. No. 362611 - 1
Permit No. 1106002

Be It Ordained by the City Council of the City of Chicago:

SECTION 1. Permission and authority are hereby given and granted to RAYMONDS TACOS NO. 3, upon the terms and subject to the conditions of this ordinance to maintain and use one (1) sign(s) projecting over the public right-of-way attached to its premises known as 3638 W. Fullerton Ave..

Said sign structure(s) measures as follows; along W Fullerton Ave:
One (1) at eight (8) feet in length, four (4) feet in height and twelve (12) feet above grade level.

The location of said privilege shall be as shown on prints kept on file with the Department of Business Affairs and Consumer Protection and the Office of the City Clerk.

Said privilege shall be constructed in accordance with plans and specifications approved by the Department of Transportation (Division of Project Development) and Zoning Department - Signs.

This grant of privilege in the public way shall be subject to the provisions of Section 10-28-015 and all other required provisions of the Municipal Code of Chicago.

The grantee shall pay to the City of Chicago as compensation for the privilege #1106002 herein granted the sum of three hundred ($300.00) per annum in advance.

A 25% penalty will be added for payments received after due date.

The permit holder agrees to hold the City of Chicago harmless for any damage, relocation or replacement costs associated with damage, relocation or removal of private property caused by the City performing work in the public way.

Authority herein given and granted for a period of five (5) years from and after Date of Passage.

Alderman _____

Reynaldo Colon 35th Ward



(1) D/F ILLUMINATED WALL SIGN

ALUM. RETAINER & DRUM
LEXAN SIGN FACES W/ TRANS VINYL GRAPHICS
H.O. FLUO. LAMP ILLUM.
▶ SAFETY DISCONNECT



APPROVED: _____ DATE: _____

M-K SIGNS
CHICAGO
4900 N. ELSTON AVE
CHICAGO, IL 60630
720/545-4444
FAX 773/545-0042
E-MAIL: orderpl@mksigns.net

RAYMOND'S TACOS #3
3638 W. FULLERTON CHICAGO, IL

Colors represented in this drawing are for presentation purposes only. They will not match your finished product exactly. Actual color samples can be obtained from your sales representative
This design is the original and unpublished work of MK SIGNS and may not be reproduced, copied or exhibited in any fashion without the expressed written consent of MK SIGNS. The rights to this design may be purchased

DATE	REVISION
4-10-13	

SCALE	1/2"=1'-0"
DATE	3-25-13
DESIGNER	LM
SALES	RC
FILE	Raymond's Tacos #3
DRAWING NUMBER	2181

Department of Business Affairs and Consumer Protection
Small Business Center - Public Way Use Unit
City Hall - 121 N. LaSalle Street, Room 800 • Chicago, IL 60602
(312)-74-GOBIZ (312-744-6249) • (312) 744-1944 (TTY)
http://www.cityofchicago org/bacp

11/05/2014

Alderman **Reynaldo Colon**
Ward # **35**
City of Chicago
City Hall, Room **203**
121 North LaSalle Street
Chicago, Illinois 60602

Re: An ordinance to use and maintain a portion of the public right-of-way for **one (1) sign(s)** for **RAYMONDS TACOS NO. 3**, adjacent to the premises known as **3638 W. Fullerton Ave.**.

Dear Alderman **Reynaldo Colon**:

The applicant referenced above has requested the use of the public right-of-way for a **sign(s)**. An ordinance has been prepared by the Department of Business Affairs and Consumer Protection – Small Business Center - Public Way Use Unit for presentation to the City Council. Because this request was made for properties located in your ward, as approved by you as per the attached, I respectfully request that you introduce the attached ordinance at the next City Council meeting.

If you have any questions regarding this ordinance, please contact Anthony Bertuca at (312) 744-5506.

Department of Business Affairs and Consumer Protection

City of Chicago

O2014-9292

Office of the City Clerk

Document Tracking Sheet

Meeting Date:	11/5/2014
Sponsor(s):	Colón (35)
Type:	Ordinance
Title:	Grant(s) of privilege in public way for Walgreens No. 1495
Committee(s) Assignment:	Committee on Transportation and Public Way

ORDINANCE
WALGREENS #1495
Acct. No. 7551 - 13
Permit No. 1115722

Be It Ordained by the City Council of the City of Chicago:

SECTION 1. Permission and authority are hereby given and granted to WALGREENS #1495, upon the terms and subject to the conditions of this ordinance to maintain and use three (3) sign(s) projecting over the public right-of-way attached to its premises known as 4225 W. Armitage Ave..

Said sign structure(s) measures as follows; along W. ARMITAGE:
One (1) at thirty-seven point eight three (37.83) feet in length, three point nine two (3.92) feet in height and sixteen (16) feet above grade level.

Said sign structure(s) measures as follows; along W. ARMITAGE:
One (1) at seven point five (7.5) feet in length, one point five (1.5) feet in height and thirteen (13) feet above grade level.

Said sign structure(s) measures as follows; along N. TRIPP:
One (1) at twenty-six point six seven (26.67) feet in length, two point eight three (2.83) feet in height and sixteen (16) feet above grade level.

The location of said privilege shall be as shown on prints kept on file with the Department of Business Affairs and Consumer Protection and the Office of the City Clerk

Said privilege shall be constructed in accordance with plans and specifications approved by the Department of Transportation (Division of Project Development) and Zoning Department- Signs.

This grant of privilege in the public way shall be subject to the provisions of Section 10-28-015 and all other required provisions of the Municipal Code of Chicago.


The grantee shall pay to the City of Chicago as compensation for the privilege #1115722 herein granted the sum of seven hundred ($700.00) per annum in advance.

A 25% penalty will be added for payments received after due date

The permit holder agrees to hold the City of Chicago harmless for any damage, relocation or replacement costs associated with damage, relocation or removal of private property caused by the City performing work in the public way.

Authority herein given and granted for a period of five (5) years from and after 04/22/2014.

Alderman _____
Reynaldo Colon 35th Ward

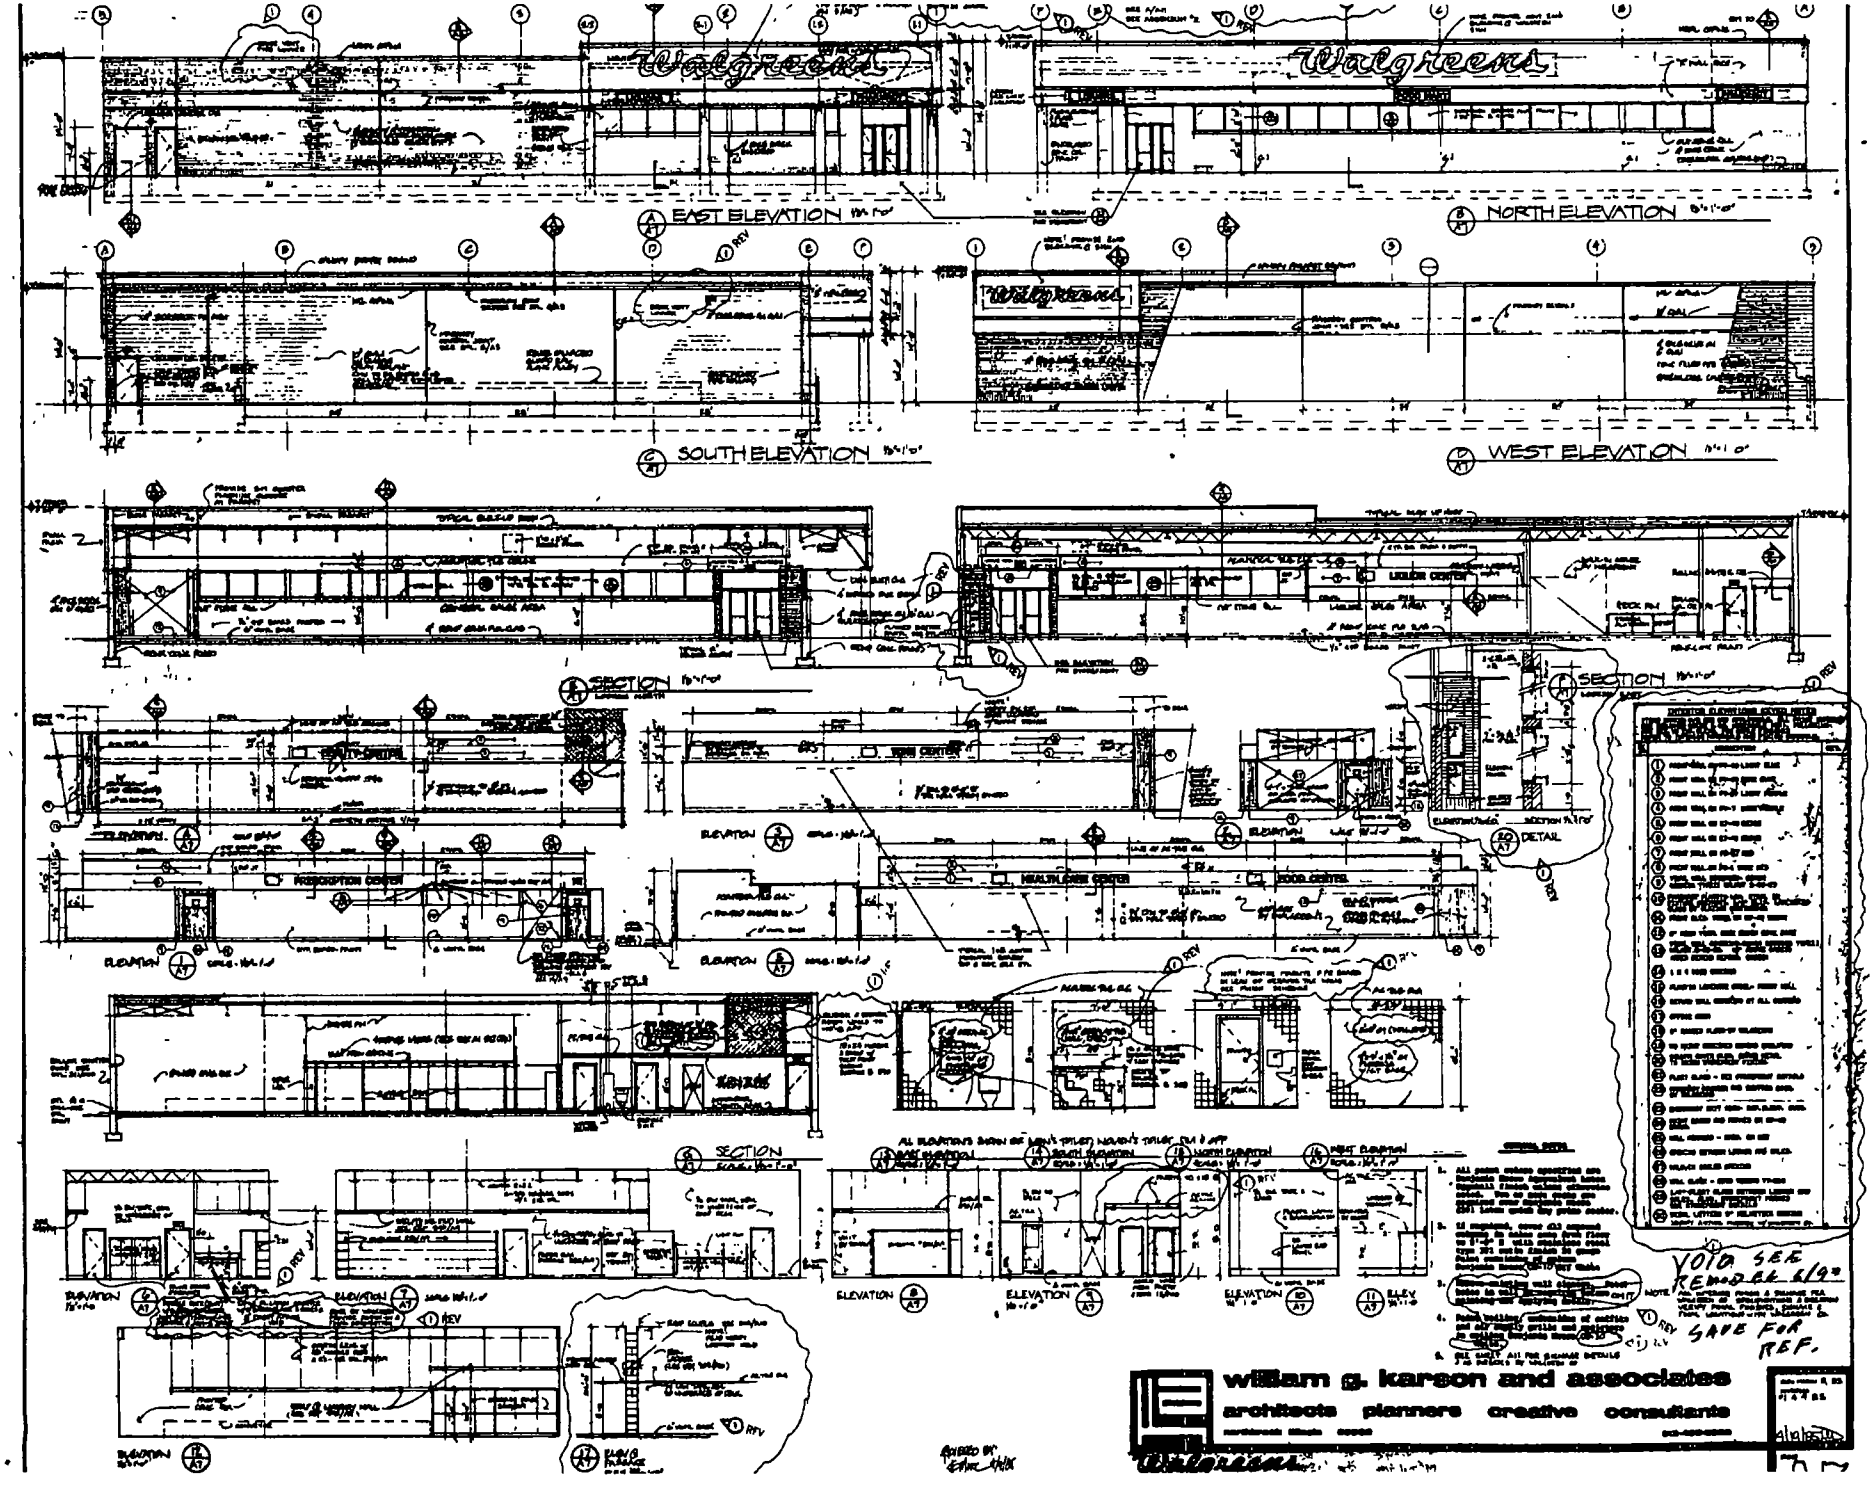
Walgreens
EAST ELEVATION
NORTH ELEVATION
SOUTH ELEVATION
WEST ELEVATION
SECTION
DETAIL
ELEVATION
VOID SEE REMODEL 6/92
SAVE FOR REF.
william g. karson and associates
architects planners creative consultants

Department of Business Affairs and Consumer Protection
Small Business Center- Public Way Use Unit
City Hall - 121 N. LaSalle Street Room 800 • Chicago, IL 60602
(312)-74-GOBIZ (312-744-6249) • (312) 744-1944 (TTY)
http://www.cityofchicago.org/bacp

11/05/2014

Alderman **Reynaldo Colon**
Ward # **35**
City of Chicago
City Hall, Room **203**
121 North LaSalle Street
Chicago, Illinois 60602

Re: An ordinance to use and maintain a portion of the public right-of-way for **three (3) sign(s)** for **WALGREENS #1495**, adjacent to the premises known as **4225 W. Armitage Ave.**.

Dear Alderman **Reynaldo Colon**:

The applicant referenced above has requested the use of the public right-of-way for a **sign(s)**. An ordinance has been prepared by the Department of Business Affairs and Consumer Protection – Small Business Center - Public Way Use Unit for presentation to the City Council. Because this request was made for properties located in your ward, as approved by you as per the attached, I respectfully request that you introduce the attached ordinance at the next City Council meeting.

If you have any questions regarding this ordinance, please contact Anthony Bertuca at (312) 744-5506.

Department of Business Affairs and Consumer Protection

City of Chicago

O2014-9294

Office of the City Clerk

Document Tracking Sheet

Meeting Date:	11/5/2014
Sponsor(s):	Sposato (36)
Type:	Ordinance
Title:	Grant(s) of privilege in public way for Montclare Dialysis
Committee(s) Assignment:	Committee on Transportation and Public Way

ORDINANCE
MONTCLARE DIALYSIS
Acct. No. 87229 - 6
Permit No. 1115487

Be It Ordained by the City Council of the City of Chicago:

SECTION 1. Permission and authority are hereby given and granted to MONTCLARE DIALYSIS, upon the terms and subject to the conditions of this ordinance to maintain and use two (2) sign(s) projecting over the public right-of-way attached to its premises known as 7009 W. Belmont Ave..

Said sign structure(s) measures as follows; along W BELMONT AVE:
One (1) at nine point seven five (9.75) feet in length, nine point seven five (9.75) feet in height and fourteen point one seven (14.17) feet above grade level.

Said sign structure(s) measures as follows; along W BELMONT AVE:
One (1) at seven (7) feet in length, two point five eight (2.58) feet in height and thirteen point five eight (13.58) feet above grade level.

The location of said privilege shall be as shown on prints kept on file with the Department of Business Affairs and Consumer Protection and the Office of the City Clerk.

Said privilege shall be constructed in accordance with plans and specifications approved by the Department of Transportation (Division of Project Development) and Zoning Department - Signs.

This grant of privilege in the public way shall be subject to the provisions of Section 10-28-015 and all other required provisions of the Municipal Code of Chicago.

The grantee shall pay to the City of Chicago as compensation for the privilege #1115487 herein granted the sum of four hundred ($400.00) per annum in advance.

A 25% penalty will be added for payments received after due date.


The permit holder agrees to hold the City of Chicago harmless for any damage, relocation or replacement costs associated with damage, relocation or removal of private property caused by the City performing work in the public way.

Authority herein given and granted for a period of five (5) years from and after 09/09/2014.

Alderman 

Nicholas Sposato 36th Ward

DaVita Dialysis
7009 W Belmont
Chicago, IL

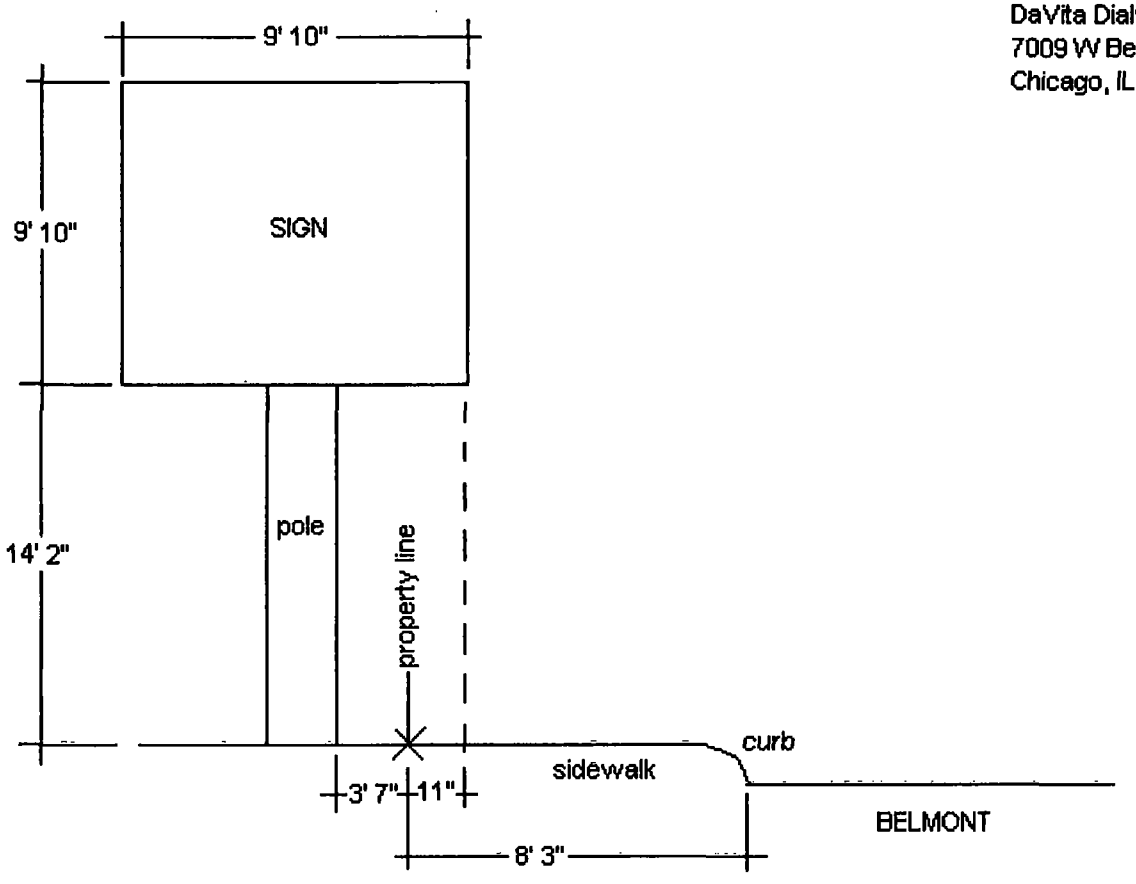

Department of Business Affairs and Consumer Protection
Small Business Center - Public Way Use Unit
City Hall - 121 N. LaSalle Street, Room 800 • Chicago, IL 60602
(312)-74-GOBIZ (312-744-6249) • (312) 744-1944 (TTY)
http://www.cityofchicago.org/bacp

11/05/2014

Alderman **Nicholas Sposato**
Ward # **36**
City of Chicago
City Hall, Room **304**
121 North LaSalle Street
Chicago, Illinois 60602

Re: An ordinance to use and maintain a portion of the public right-of-way for **two (2) sign(s)** for **MONTCLARE DIALYSIS**, adjacent to the premises known as **7009 W. Belmont Ave.**.

Dear Alderman **Nicholas Sposato**:

The applicant referenced above has requested the use of the public right-of-way for a **sign(s)**. An ordinance has been prepared by the Department of Business Affairs and Consumer Protection – Small Business Center - Public Way Use Unit for presentation to the City Council. Because this request was made for properties located in your ward, as approved by you as per the attached, I respectfully request that you introduce the attached ordinance at the next City Council meeting.

If you have any questions regarding this ordinance, please contact Anthony Bertuca at (312) 744-5506.

Department of Business Affairs and Consumer Protection

City of Chicago

O2014-9026

Office of the City Clerk

Document Tracking Sheet

Meeting Date:	11/5/2014
Sponsor(s):	O'Connor (40)
Type:	Ordinance
Title:	Grant(s) of privilege in public way for Detail Accouting & Tax Service, Inc.
Committee(s) Assignment:	Committee on Transportation and Public Way

ORDINANCE
DETAIL ACCOUNTING & TAX SERVICE INC.
Acct. No. 393360 - 1
Permit No. 1115070

Be It Ordained by the City Council of the City of Chicago:

SECTION 1. Permission and authority are hereby given and granted to DETAIL ACCOUNTING & TAX SERVICE INC., upon the terms and subject to the conditions of this ordinance to maintain and use one (1) sign(s) projecting over the public right-of-way attached to its premises known as 1737 W. Devon Ave..

Said sign structure(s) measures as follows; along W. Devon Avenue:
One (1) at four (4) feet in length, six (6) feet in height and twelve (12) feet above grade level.

The location of said privilege shall be as shown on prints kept on file with the Department of Business Affairs and Consumer Protection and the Office of the City Clerk.

Said privilege shall be constructed in accordance with plans and specifications approved by the Department of Transportation (Division of Project Development) and Zoning Department - Signs.

This grant of privilege in the public way shall be subject to the provisions of Section 10-28-015 and all other required provisions of the Municipal Code of Chicago.

The grantee shall pay to the City of Chicago as compensation for the privilege #1115070 herein granted the sum of one hundred ($100.00) per annum in advance.


A 25% penalty will be added for payments received after due date.

The permit holder agrees to hold the City of Chicago harmless for any damage, relocation or replacement costs associated with damage, relocation or removal of private property caused by the City performing work in the public way.

Authority herein given and granted for a period of five (5) years from and after Date of Passage.

Alderman _____

Patrick O'Connor 40th Ward

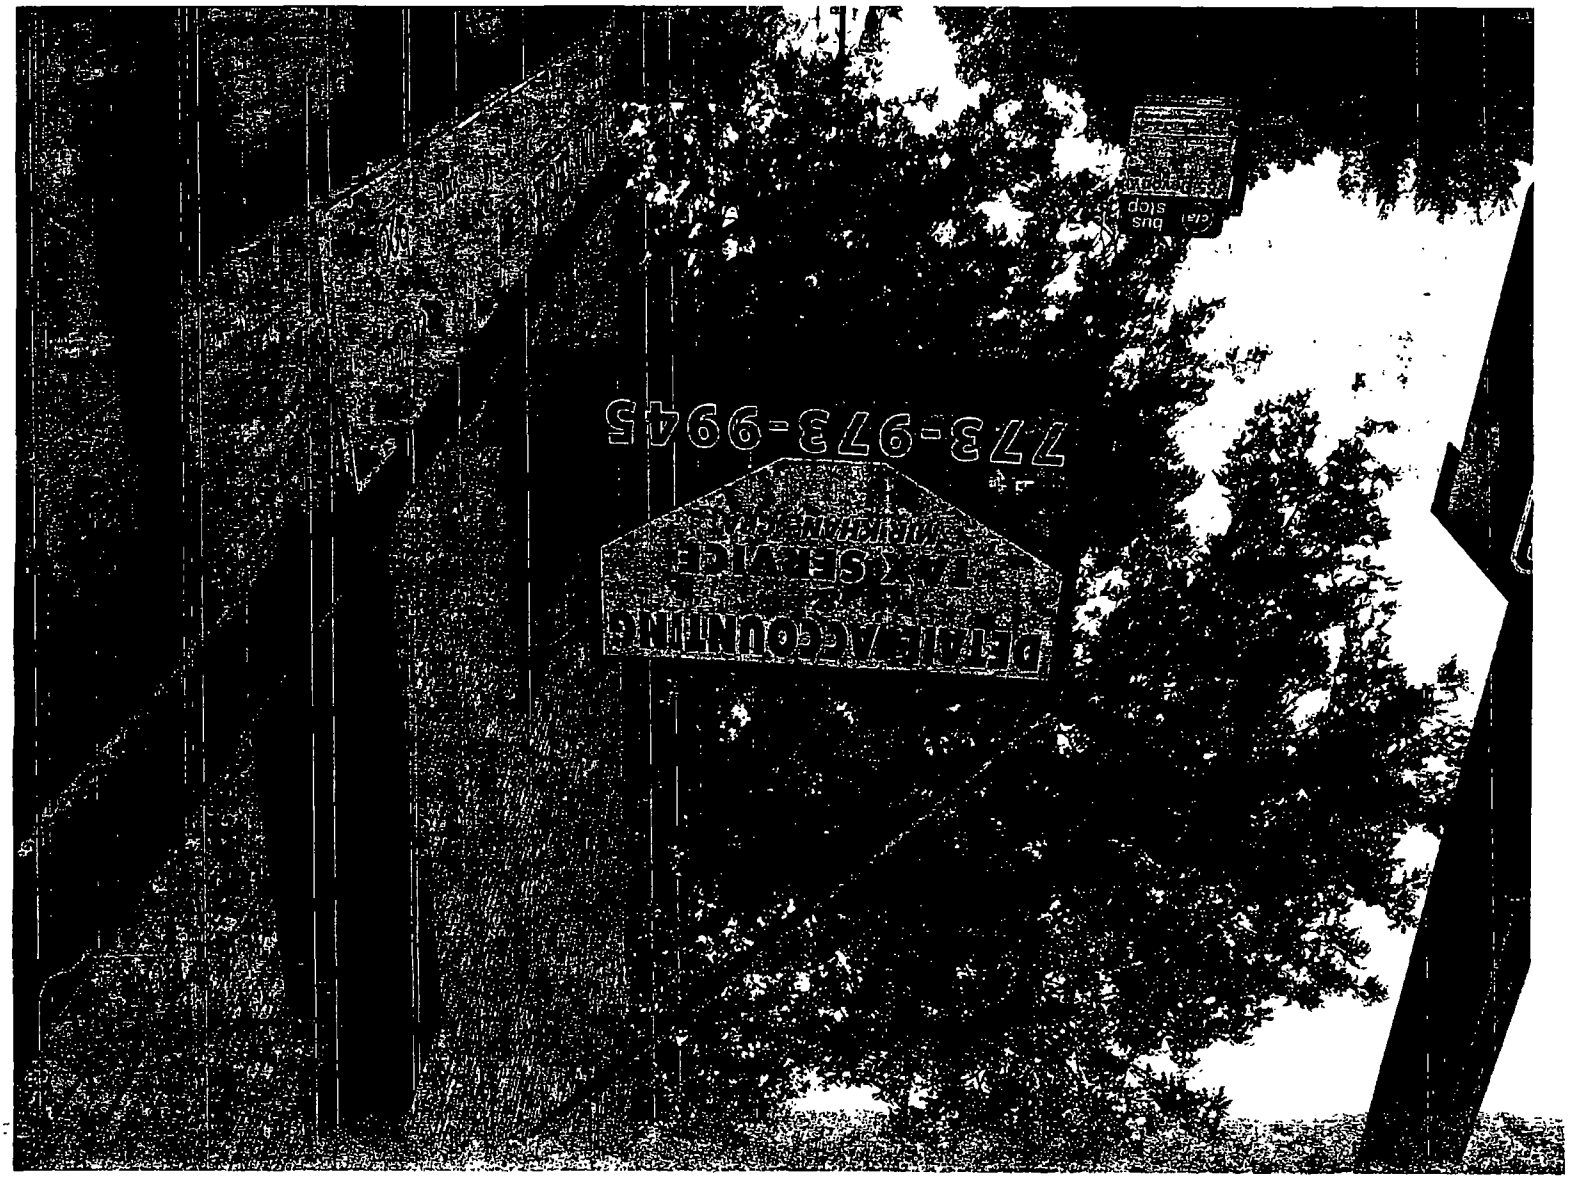
773-973-9945

Department of Business Affairs and Consumer Protection
Small Business Center - Public Way Use Unit
City Hall - 121 N. LaSalle Street, Room 800 • Chicago, IL 60602
(312)-74-GOBIZ (312-744-6249) • (312) 744-1944 (TTY)
http://www.cityofchicago.org/bacp

11/05/2014

Alderman **Patrick O'Connor**
Ward # **40**
City of Chicago
City Hall, Room **305**
121 North LaSalle Street
Chicago, Illinois 60602

Re: An ordinance to use and maintain a portion of the public right-of-way for **one (1) sign(s)** for **DETAIL ACCOUNTING & TAX SERVICE INC.**, adjacent to the premises known as **1737 W. Devon Ave.**.

Dear Alderman **Patrick O'Connor**:

The applicant referenced above has requested the use of the public right-of-way for a **sign(s)**. An ordinance has been prepared by the Department of Business Affairs and Consumer Protection – Small Business Center - Public Way Use Unit for presentation to the City Council. Because this request was made for properties located in your ward, as approved by you as per the attached, I respectfully request that you introduce the attached ordinance at the next City Council meeting.

If you have any questions regarding this ordinance, please contact Anthony Bertuca at (312) 744-5506.

Department of Business Affairs and Consumer Protection

City of Chicago

O2014-9031

Office of the City Clerk

Document Tracking Sheet

Meeting Date:	11/5/2014
Sponsor(s):	O'Connor (40)
Type:	Ordinance
Title:	Grant(s) of privilege in public way for 5077 Kiko Meat Market
Committee(s) Assignment:	Committee on Transportation and Public Way

ORDINANCE
5077 KIKO MEAT MARKET
Acct. No. 270714 - 1
Permit No. 1115610

Be It Ordained by the City Council of the City of Chicago:

SECTION 1. Permission and authority are hereby given and granted to 5077 KIKO MEAT MARKET, upon the terms and subject to the conditions of this ordinance to maintain and use, as now constructed, Facade on the public right-of-way adjacent to its premises known as 5077 N. Lincoln Ave..

Said Facade(s) at N. Lincoln Avenue measure(s):
One (1) at seventy-two point three nine (72.39) feet in length and point nine (.9) foot in width for a total of sixty-five point one five (65.15) square feet. Existing façade is approximately twenty-six (26) feet in height.

The location of said privilege shall be as shown on prints kept on file with the Department of Business Affairs and Consumer Protection and the Office of the City Clerk.

Said privilege shall be constructed in accordance with plans and specifications approved by the Department of Planning and Development and Department of Transportation (Division of Project Development).

This grant of privilege in the public way shall be subject to the provisions of Section 10-28-015 and all other required provisions of the Municipal Code of Chicago.

The grantee shall pay to the City of Chicago as compensation for the privilege #1115610 herein granted the sum of four hundred ($400.00) per annum in advance.


A 25% penalty will be added for payments received after due date.

The permit holder agrees to hold the City of Chicago harmless for any damage, relocation or replacement costs associated with damage, relocation or removal of private property caused by the City performing work in the public way.

Authority herein given and granted for a period of five (5) years from and after 09/09/2014.

Alderman _____

Patrick O'Connor 40th Ward

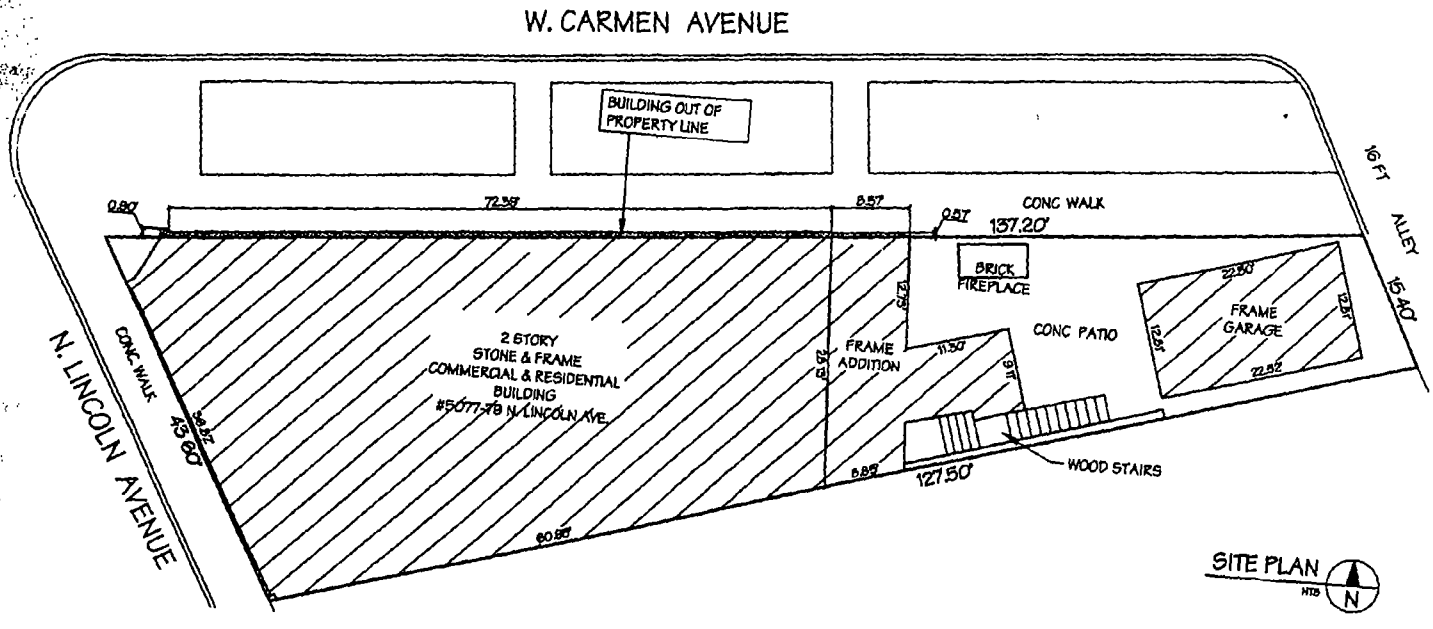
W. CARMEN AVENUE
BUILDING OUT OF PROPERTY LINE
16 FT ALLEY
15.40'
0.80'
72.38'
8.57'
0.87'
CONC WALK
137.20'
BRICK FIREPLACE
22.90'
FRAME GARAGE
12.87'
12.01'
72.92'
2 STORY STONE & FRAME COMMERCIAL & RESIDENTIAL BUILDING #5077-79 N. LINCOLN AVE.
FRAME ADDITION
CONC PATIO
11.50'
9.11'
CONC WALK
N. LINCOLN AVENUE
43.80'
127.50'
WOOD STAIRS
60.85'
SITE PLAN
NTS
N

Department of Business Affairs and Consumer Protection
Small Business Center- Public Way Use Unit
City Hall- 121 N. LaSalle Street Room 800 • Chicago, IL 60602
(312)-74-GOBIZ (312-744-6249) • (312) 744-1944 (TTY)
http://www.cityofchicago.org/bacp

11/05/2014

Alderman **Patrick O'Connor**
Ward # **40**
City of Chicago
City Hall, Room **305**
121 North LaSalle Street
Chicago, Illinois 60602

Re: An ordinance to use and maintain a portion of the public right-of-way for **one (1) facade(s)** for **5077 KIKO MEAT MARKET**, adjacent to the premises known as **5077 N. Lincoln Ave.**.

Dear Alderman **Patrick O'Connor**:

The applicant referenced above has requested the use of the public right-of-way for a **facade(s)**. An ordinance has been prepared by the Department of Business Affairs and Consumer Protection – Small Business Center - Public Way Use Unit for presentation to the City Council. Because this request was made for properties located in your ward, as approved by you as per the attached, I respectfully request that you introduce the attached ordinance at the next City Council meeting.

If you have any questions regarding this ordinance, please contact Anthony Bertuca at (312) 744-5506.

Department of Business Affairs and Consumer Protection

City of Chicago

O2014-9037

Office of the City Clerk

Document Tracking Sheet

Meeting Date:	11/5/2014
Sponsor(s):	O'Connor (41)
Type:	Ordinance
Title:	Grant(s) of privilege in public way for Archie's Precious Metals, Inc.
Committee(s) Assignment:	Committee on Transportation and Public Way

ORDINANCE
ARCHIE'S PRECIOUS METALS INC
Acct. No. 34450 - 1
Permit No. 1114798

Be It Ordained by the City Council of the City of Chicago:

SECTION 1. Permission and authority are hereby given and granted to ARCHIE'S PRECIOUS METALS INC, upon the terms and subject to the conditions of this ordinance to maintain and use one (1) sign(s) projecting over the public right-of-way attached to its premises known as 5516 W. Devon Ave..

Said sign structure(s) measures as follows; along W DEVON AVE:
One (1) at eight (8) feet in length, four (4) feet in height and thirteen (13) feet above grade level.

The location of said privilege shall be as shown on prints kept on file with the Department of Business Affairs and Consumer Protection and the Office of the City Clerk.

Said privilege shall be constructed in accordance with plans and specifications approved by the Department of Transportation (Division of Project Development) and Zoning Department - Signs.

This grant of privilege in the public way shall be subject to the provisions of Section 10-28-015 and all other required provisions of the Municipal Code of Chicago.

The grantee shall pay to the City of Chicago as compensation for the privilege #1114798 herein granted the sum of three hundred ($300.00) per annum in advance.

A 25% penalty will be added for payments received after due date.


The permit holder agrees to hold the City of Chicago harmless for any damage, relocation or replacement costs associated with damage, relocation or removal of private property caused by the City performing work in the public way.


Authority herein given and granted for a period of five (5) years from and after 01/13/2014.

Alderman _____

Mary O'Connor 41st Ward

5516 W. DEVON

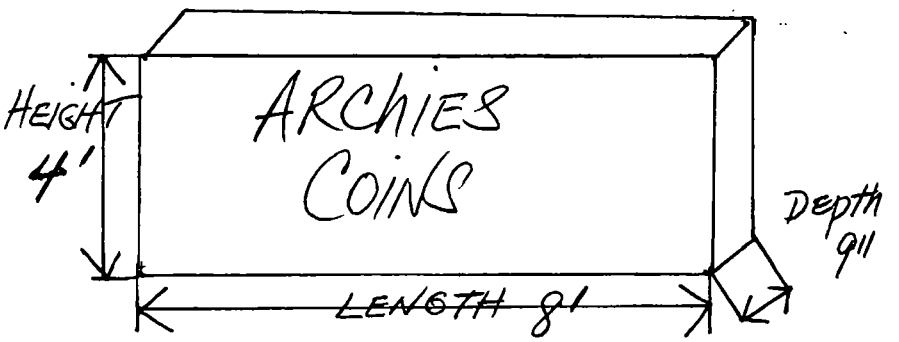
HEIGHT
4'
ARCHIES
COINS
Depth
9"
LENGTH 8'

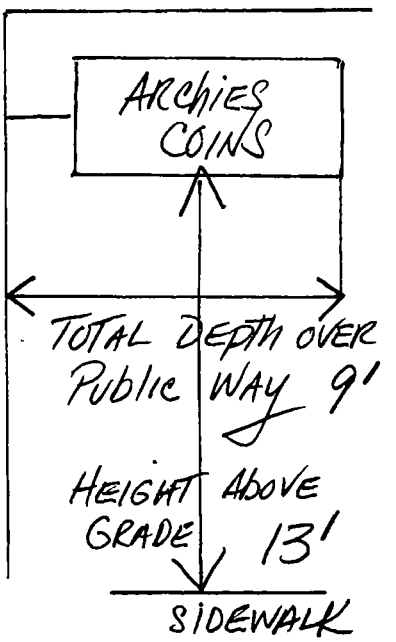
ARCHIES
COINS
TOTAL DEPTH OVER
PUBLIC WAY 9'
HEIGHT ABOVE
GRADE 13'
SIDEWALK

Department of Business Affairs and Consumer Protection
Small Business Center- Public Way Use Unit
City Hall - 121 N. LaSalle Street Room 800 • Chicago, IL 60602
(312)-74-GOBIZ (312-744-6249) • (312) 744-1944 (TTY)
http://www.cityofchicago.org/bacp

11/05/2014

Alderman **Mary O'Connor**
Ward # **41**
City of Chicago
City Hall, Room **203**
121 North LaSalle Street
Chicago, Illinois 60602

Re: An ordinance to use and maintain a portion of the public right-of-way for **one (1) sign(s)** for **ARCHIE'S PRECIOUS METALS INC**, adjacent to the premises known as **5516 W. Devon Ave.**.

Dear Alderman **Mary O'Connor**:

The applicant referenced above has requested the use of the public right-of-way for a **sign(s)**. An ordinance has been prepared by the Department of Business Affairs and Consumer Protection – Small Business Center - Public Way Use Unit for presentation to the City Council. Because this request was made for properties located in your ward, as approved by you as per the attached, I respectfully request that you introduce the attached ordinance at the next City Council meeting.

If you have any questions regarding this ordinance, please contact Anthony Bertuca at (312) 744-5506.

Department of Business Affairs and Consumer Protection

City of Chicago

O2014-9039

Office of the City Clerk

Document Tracking Sheet

Meeting Date:	11/5/2014
Sponsor(s):	O'Connor (41)
Type:	Ordinance
Title:	Grant(s) of privilege in public way for Don Juan
Committee(s) Assignment:	Committee on Transportation and Public Way

ORDINANCE
DON JUAN
Acct. No. 3348 - 1
Permit No. 1114526

Be It Ordained by the City Council of the City of Chicago:

SECTION 1. Permission and authority are hereby given and granted to DON JUAN, upon the terms and subject to the conditions of this ordinance to maintain and use one (1) sign(s) projecting over the public right-of-way attached to its premises known as 6730 N. Northwest Hwy..

Said sign structure(s) measures as follows; along N. Northwest Highway:
One (1) at eleven point one seven (11.17) feet in length, twelve (12) feet in height and twelve (12) feet above grade level.

The location of said privilege shall be as shown on prints kept on file with the Department of Business Affairs and Consumer Protection and the Office of the City Clerk.

Said privilege shall be constructed in accordance with plans and specifications approved by the Department of Transportation (Division of Project Development) and Zoning Department - Signs.

This grant of privilege in the public way shall be subject to the provisions of Section 10-28-015 and all other required provisions of the Municipal Code of Chicago.

The grantee shall pay to the City of Chicago as compensation for the privilege #1114526 herein granted the sum of three hundred ($300.00) per annum in advance.


A 25% penalty will be added for payments received after due date.

The permit holder agrees to hold the City of Chicago harmless for any damage, relocation or replacement costs associated with damage, relocation or removal of private property caused by the City performing work in the public way.

Authority herein given and granted for a period of five (5) years from and after 10/08/2013.

Alderman _____

Mary O'Connor 41st Ward

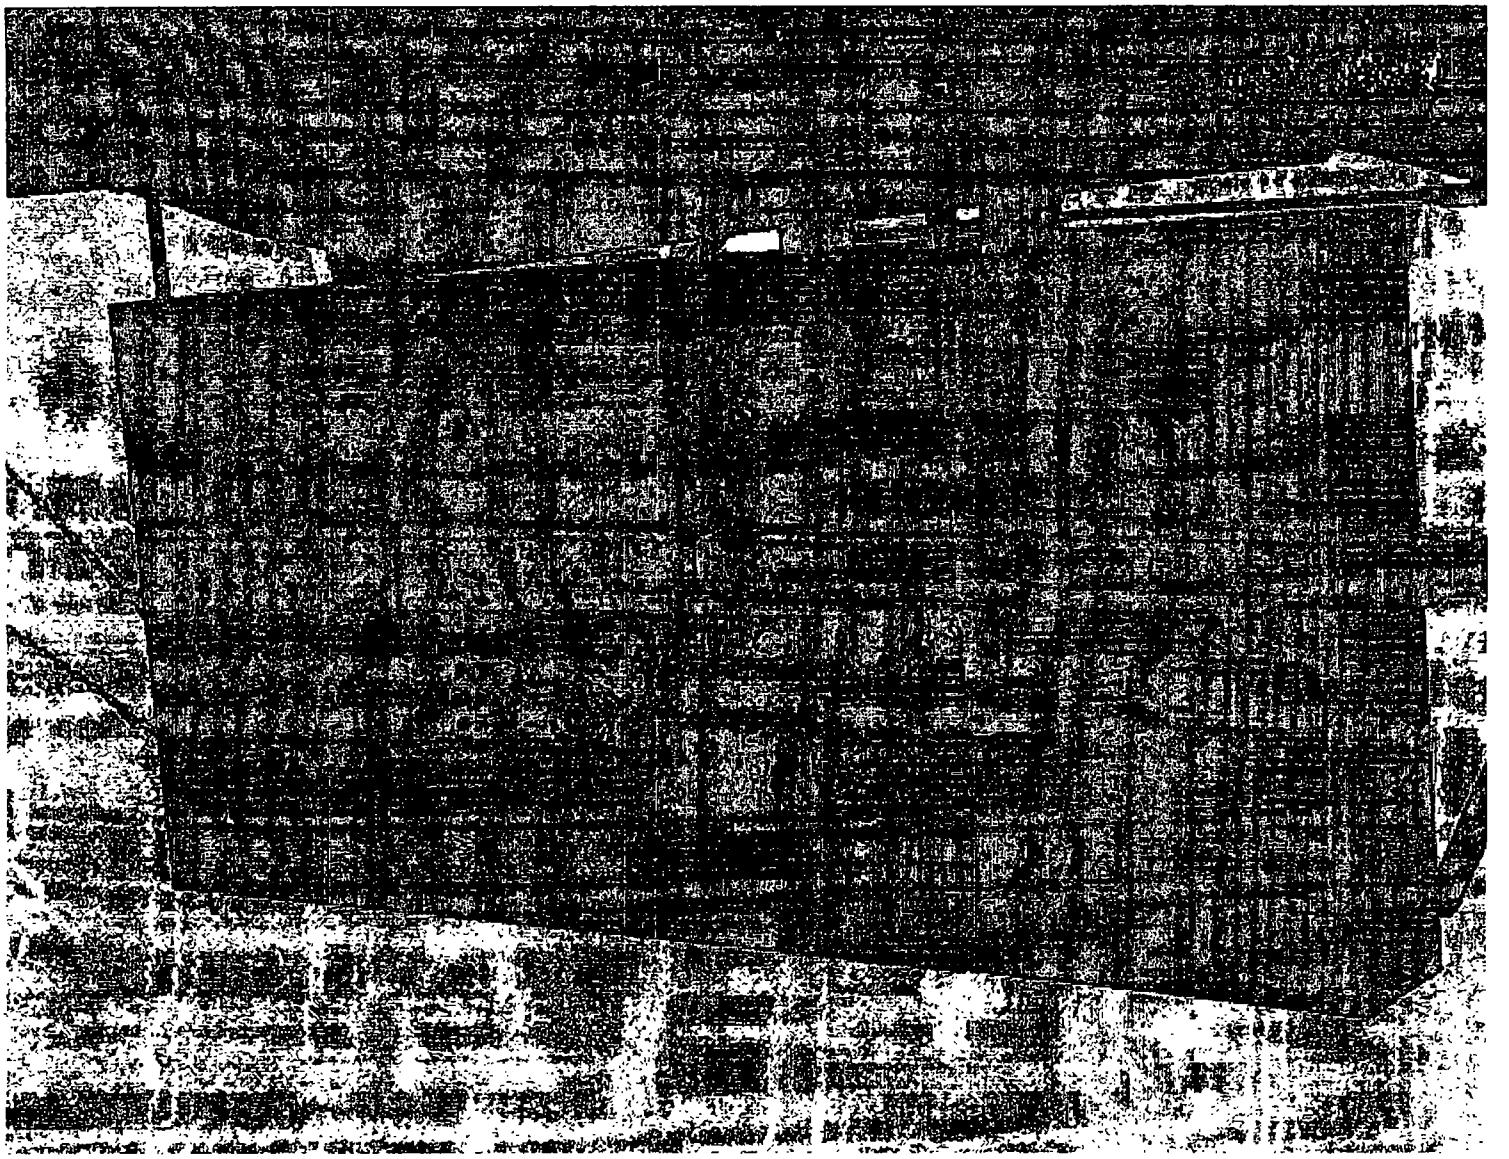

Department of Business Affairs and Consumer Protection
Small Business Center- Public Way Use Unit
City Hall- 121 N. LaSalle Street Room 800 • Chicago, IL 60602
(312)-74-GOBIZ (312-744-6249) • (312) 744-1944 (TTY)
http://www.cityofchicago.org/bacp

11/05/2014

Alderman **Mary O'Connor**
Ward # **41**
City of Chicago
City Hall, Room **203**
121 North LaSalle Street
Chicago, Illinois 60602

Re: An ordinance to use and maintain a portion of the public right-of-way for **one (1) sign(s)** for **DON JUAN**, adjacent to the premises known as **6730 N. Northwest Hwy.**.

Dear Alderman **Mary O'Connor**:

The applicant referenced above has requested the use of the public right-of-way for a **sign(s)**. An ordinance has been prepared by the Department of Business Affairs and Consumer Protection – Small Business Center - Public Way Use Unit for presentation to the City Council. Because this request was made for properties located in your ward, as approved by you as per the attached, I respectfully request that you introduce the attached ordinance at the next City Council meeting.

If you have any questions regarding this ordinance, please contact Anthony Bertuca at (312) 744-5506.

Department of Business Affairs and Consumer Protection

City of Chicago

O2014-9042

Office of the City Clerk

Document Tracking Sheet

Meeting Date:	11/5/2014
Sponsor(s):	O'Connor (41)
Type:	Ordinance
Title:	Grant(s) of privilege in public way for Edison Park Bowl
Committee(s) Assignment:	Committee on Transportation and Public Way

ORDINANCE
EDISON PARK BOWL
Acct. No. 85490 - 1
Permit No. 1115678

Be It Ordained by the City Council of the City of Chicago:

SECTION 1. Permission and authority are hereby given and granted to EDISON PARK BOWL, upon the terms and subject to the conditions of this ordinance to maintain and use, as now constructed, one (1) Fire Escape(s) projecting over the public right-of-way adjacent to its premises known as 6715 N. Olmsted Ave..

Said Fire Escape(s) at N. Olmsted Avenue measure(s):
One (1) at thirty-two (32) feet in length, and three (3) feet in width for a total of ninety-six (96) square feet.

The location of said privilege shall be as shown on prints kept on file with the Department of Business Affairs and Consumer Protection and the Office of the City Clerk.

Said privilege shall be constructed in accordance with plans and specifications approved by the Department of Transportation (Division of Project Development).


This grant of privilege in the public way shall be subject to the provisions of Section 10-28-015 and all other required provisions of the Municipal Code of Chicago.

The grantee shall pay to the City of Chicago as compensation for the privilege #1115678 herein granted the sum of four hundred ($400.00) per annum in advance.

A 25% penalty will be added for payments received after due date.

The permit holder agrees to hold the City of Chicago harmless for any damage, relocation or replacement costs associated with damage, relocation or removal of private property caused by the City performing work in the public way.

Authority herein given and granted for a period of five (5) years from and after 11/18/2014.

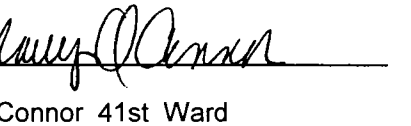Alderman 

Mary O'Connor 41st Ward

6715 N. OLMSTED AVE

BUILDING.



Alley

Department of Business Affairs and Consumer Protection
Small Business Center - Public Way Use Unit
City Hall - 121 N. LaSalle Street, Room 800 • Chicago, IL 60602
(312)-74-GOBIZ (312-744-6249) • (312) 744-1944 (TTY)
http://www.cityofchicago.org/bacp

11/05/2014

Alderman **Mary O'Connor**
Ward # **41**
City of Chicago
City Hall, Room **203**
121 North LaSalle Street
Chicago, Illinois 60602

Re: An ordinance to use and maintain a portion of the public right-of-way for **one (1) fire escape(s)** for **EDISON PARK BOWL**, adjacent to the premises known as **6715 N. Olmsted Ave.**.

Dear Alderman **Mary O'Connor**:

The applicant referenced above has requested the use of the public right-of-way for a **fire escape(s)**. An ordinance has been prepared by the Department of Business Affairs and Consumer Protection – Small Business Center - Public Way Use Unit for presentation to the City Council. Because this request was made for properties located in your ward, as approved by you as per the attached, I respectfully request that you introduce the attached ordinance at the next City Council meeting.

If you have any questions regarding this ordinance, please contact Anthony Bertuca at (312) 744-5506.

Department of Business Affairs and Consumer Protection

City of Chicago

O2014-9045

Office of the City Clerk

Document Tracking Sheet

Meeting Date:	11/5/2014
Sponsor(s):	O'Connor (41)
Type:	Ordinance
Title:	Grant(s) of privilege in public way for Go 24-7 Fitness, Inc.
Committee(s) Assignment:	Committee on Transportation and Public Way

ORDINANCE
GO 24-7 FITNESS INC.
Acct. No. 335884 - 3
Permit No. 1114455

Be It Ordained by the City Council of the City of Chicago:

SECTION 1. Permission and authority are hereby given and granted to GO 24-7 FITNESS INC., upon the terms and subject to the conditions of this ordinance to maintain and use one (1) sign(s) projecting over the public right-of-way attached to its premises known as 6137-39 N. Northwest Hwy..

Said sign structure(s) measures as follows; along N Northwest Hwy:
One (1) at ten (10) feet in length, two (2) feet in height and fourteen (14) feet above grade level.

The location of said privilege shall be as shown on prints kept on file with the Department of Business Affairs and Consumer Protection and the Office of the City Clerk.

Said privilege shall be constructed in accordance with plans and specifications approved by the Department of Transportation (Division of Project Development) and Zoning Department - Signs.

This grant of privilege in the public way shall be subject to the provisions of Section 10-28-015 and all other required provisions of the Municipal Code of Chicago.

The grantee shall pay to the City of Chicago as compensation for the privilege #1114455 herein granted the sum of one hundred ($100.00) per annum in advance.


A 25% penalty will be added for payments received after due date.

The permit holder agrees to hold the City of Chicago harmless for any damage, relocation or replacement costs associated with damage, relocation or removal of private property caused by the City performing work in the public way.

Authority herein given and granted for a period of five (5) years from and after Date of Passage.

Alderman _____

Mary O'Connor 41st Ward

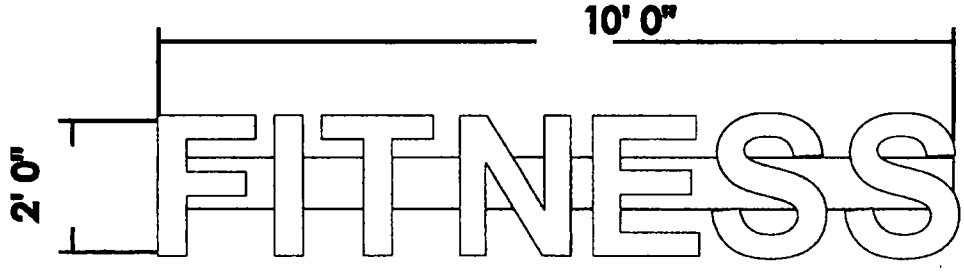


INDIVIDUALLY ILLUMINATED CHANNEL LETTER
W/ WIREWAY (TO BE MATCHED W/ FACIA)
LOCATION : FRONT OF THE STORE

SIGN TYPE	IND. CAHANNEL LETTER
FACE	WHITE
RETURNS	BLACK
TRIM CAP	BLACK
ILLUMINATION	WHITE

before




after

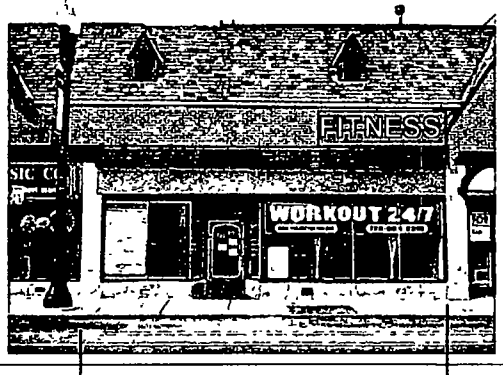

19' 0"

30' 0"

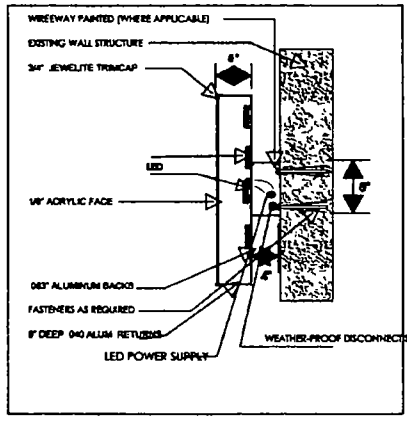

Customer	Drawing #/revision
Project	Date / Date revised
Address 6137 N NORTHWEST HWY CHICAGO IL 60631	contact

750 BONNIE LN ELK GROVE VILLAGE IL 60007
847-806-7740 FAX 847-806-7741 SIADELUXESIGNS@SBCGLOBAL.NET

Department of Business Affairs and Consumer Protection
Small Business Center- Public Way Use Unit
City Hall- 121 N. LaSalle Street Room 800 • Chicago, IL 60602
(312)-74-GOBIZ (312-744-6249) • (312) 744-1944 (TTY)
http://www.cityofchicago.org/bacp

11/05/2014

Alderman **Mary O'Connor**
Ward # **41**
City of Chicago
City Hall, Room **203**
121 North LaSalle Street
Chicago, Illinois 60602

Re: An ordinance to use and maintain a portion of the public right-of-way for **one (1) sign(s)** for **GO 24-7 FITNESS INC.**, adjacent to the premises known as **6137-39 N. Northwest Hwy.**.

Dear Alderman **Mary O'Connor**:

The applicant referenced above has requested the use of the public right-of-way for a **sign(s)**. An ordinance has been prepared by the Department of Business Affairs and Consumer Protection – Small Business Center - Public Way Use Unit for presentation to the City Council. Because this request was made for properties located in your ward, as approved by you as per the attached, I respectfully request that you introduce the attached ordinance at the next City Council meeting.

If you have any questions regarding this ordinance, please contact Anthony Bertuca at (312) 744-5506.

Department of Business Affairs and Consumer Protection

City of Chicago

Office of the City Clerk

Document Tracking Sheet

O2014-9047

Meeting Date:	11/5/2014
Sponsor(s):	O'Connor (41)
Type:	Ordinance
Title:	Grant(s) of privilege in public way for Harry Alter Co.
Committee(s) Assignment:	Committee on Transportation and Public Way

ORDINANCE
HARRY ALTER CO
Acct. No. 64393 - 6
Permit No. 1105645

Be It Ordained by the City Council of the City of Chicago:

SECTION 1. Permission and authority are hereby given and granted to HARRY ALTER CO, upon the terms and subject to the conditions of this ordinance to maintain and use one (1) sign(s) projecting over the public right-of-way attached to its premises known as 5830 N. Northwest Hwy..

Said sign structure(s) measures as follows; along N NORTHWEST HWY:
One (1) at five point three three (5.33) feet in length, five point three three (5.33) feet in height and eleven (11) feet above grade level.

The location of said privilege shall be as shown on prints kept on file with the Department of Business Affairs and Consumer Protection and the Office of the City Clerk.

Said privilege shall be constructed in accordance with plans and specifications approved by the Department of Transportation (Division of Project Development) and Zoning Department - Signs.

This grant of privilege in the public way shall be subject to the provisions of Section 10-28-015 and all other required provisions of the Municipal Code of Chicago.

The grantee shall pay to the City of Chicago as compensation for the privilege #1105645 herein granted the sum of three hundred ($300.00) per annum in advance.

A 25% penalty will be added for payments received after due date.

The permit holder agrees to hold the City of Chicago harmless for any damage, relocation or replacement costs associated with damage, relocation or removal of private property caused by the City performing work in the public way.

Authority herein given and granted for a period of five (5) years from and after Date of Passage.

Alderman Mary O'Connor

Mary O'Connor 41st Ward

Attn:

Date Sent:





☐ Approved ☐ Approved w/ Changes ☐ Please Contact For Changes approved _____

*All jobs require a 50% deposit that is NON-REFUNDABLE. The remaining balance must be paid in full upon completion of job Jobs will not be started without approval & deposit

IMPORTANT Please proof read all information contained in this document It is the customer's sole responsibility to verify the accuracy of all copy, including spelling & syntax Additional costs may apply if errors are found after final approval Infinity Signs & Graphics is NOT RESPONSIBLE for errors found after production has begun

Infinity Signs & Graphics
708.352.1086 fax 708.352.1237
5350 East Ave.
InfinitySigns1@yahoo.com Countryside, IL 60525

All artwork is property of Infinity Signs & Graphics. Nothing represented in these proofs may be used or recreated without the consent and authorization of Infinity Signs & Graphics

Department of Business Affairs and Consumer Protection
Small Business Center- Public Way Use Unit
City Hall- 121 N. LaSalle Street Room 800 • Chicago, IL 60602
(312)-74-GOBIZ (312-744-6249) • (312) 744-1944 (TTY)
http://www.cityofchicago.org/bacp

11/05/2014

Alderman **Mary O'Connor**
Ward # **41**
City of Chicago
City Hall, Room **203**
121 North LaSalle Street
Chicago, Illinois 60602

Re: An ordinance to use and maintain a portion of the public right-of-way for **one (1) sign(s)** for **HARRY ALTER CO**, adjacent to the premises known as **5830 N. Northwest Hwy.**.

Dear Alderman **Mary O'Connor**:

The applicant referenced above has requested the use of the public right-of-way for a **sign(s)**. An ordinance has been prepared by the Department of Business Affairs and Consumer Protection – Small Business Center - Public Way Use Unit for presentation to the City Council. Because this request was made for properties located in your ward, as approved by you as per the attached, I respectfully request that you introduce the attached ordinance at the next City Council meeting.

If you have any questions regarding this ordinance, please contact Anthony Bertuca at (312) 744-5506.

Department of Business Affairs and Consumer Protection

City of Chicago

O2014-9048

Office of the City Clerk

Document Tracking Sheet

Meeting Date:	11/5/2014
Sponsor(s):	O'Connor (41)
Type:	Ordinance
Title:	Grant(s) of privilege in public way for If an Elephant Can Paint, Inc.
Committee(s) Assignment:	Committee on Transportation and Public Way

ORDINANCE
IF AN ELEPHANT CAN PAINT INC.
Acct. No. 260121 - 1
Permit No. 1115299

Be It Ordained by the City Council of the City of Chicago:

SECTION 1. Permission and authority are hereby given and granted to IF AN ELEPHANT CAN PAINT INC., upon the terms and subject to the conditions of this ordinance to maintain and use one (1) sign(s) projecting over the public right-of-way attached to its premises known as 6677 N. Northwest Hwy..

Said sign structure(s) measures as follows; along N. NORTHWEST HWY:
One (1) at four point one seven (4.17) feet in length, two point five (2.5) feet in height and eight (8) feet above grade level.

The location of said privilege shall be as shown on prints kept on file with the Department of Business Affairs and Consumer Protection and the Office of the City Clerk.

Said privilege shall be constructed in accordance with plans and specifications approved by the Department of Transportation (Division of Project Development) and Zoning Department - Signs.

This grant of privilege in the public way shall be subject to the provisions of Section 10-28-015 and all other required provisions of the Municipal Code of Chicago.

The grantee shall pay to the City of Chicago as compensation for the privilege #1115299 herein granted the sum of one hundred ($100.00) per annum in advance.

A 25% penalty will be added for payments received after due date.


The permit holder agrees to hold the City of Chicago harmless for any damage, relocation or replacement costs associated with damage, relocation or removal of private property caused by the City performing work in the public way.

Authority herein given and granted for a period of five (5) years from and after 11/05/2013.

Alderman _____

Mary O'Connor 41st Ward

6677 N. Northwest Hwy.

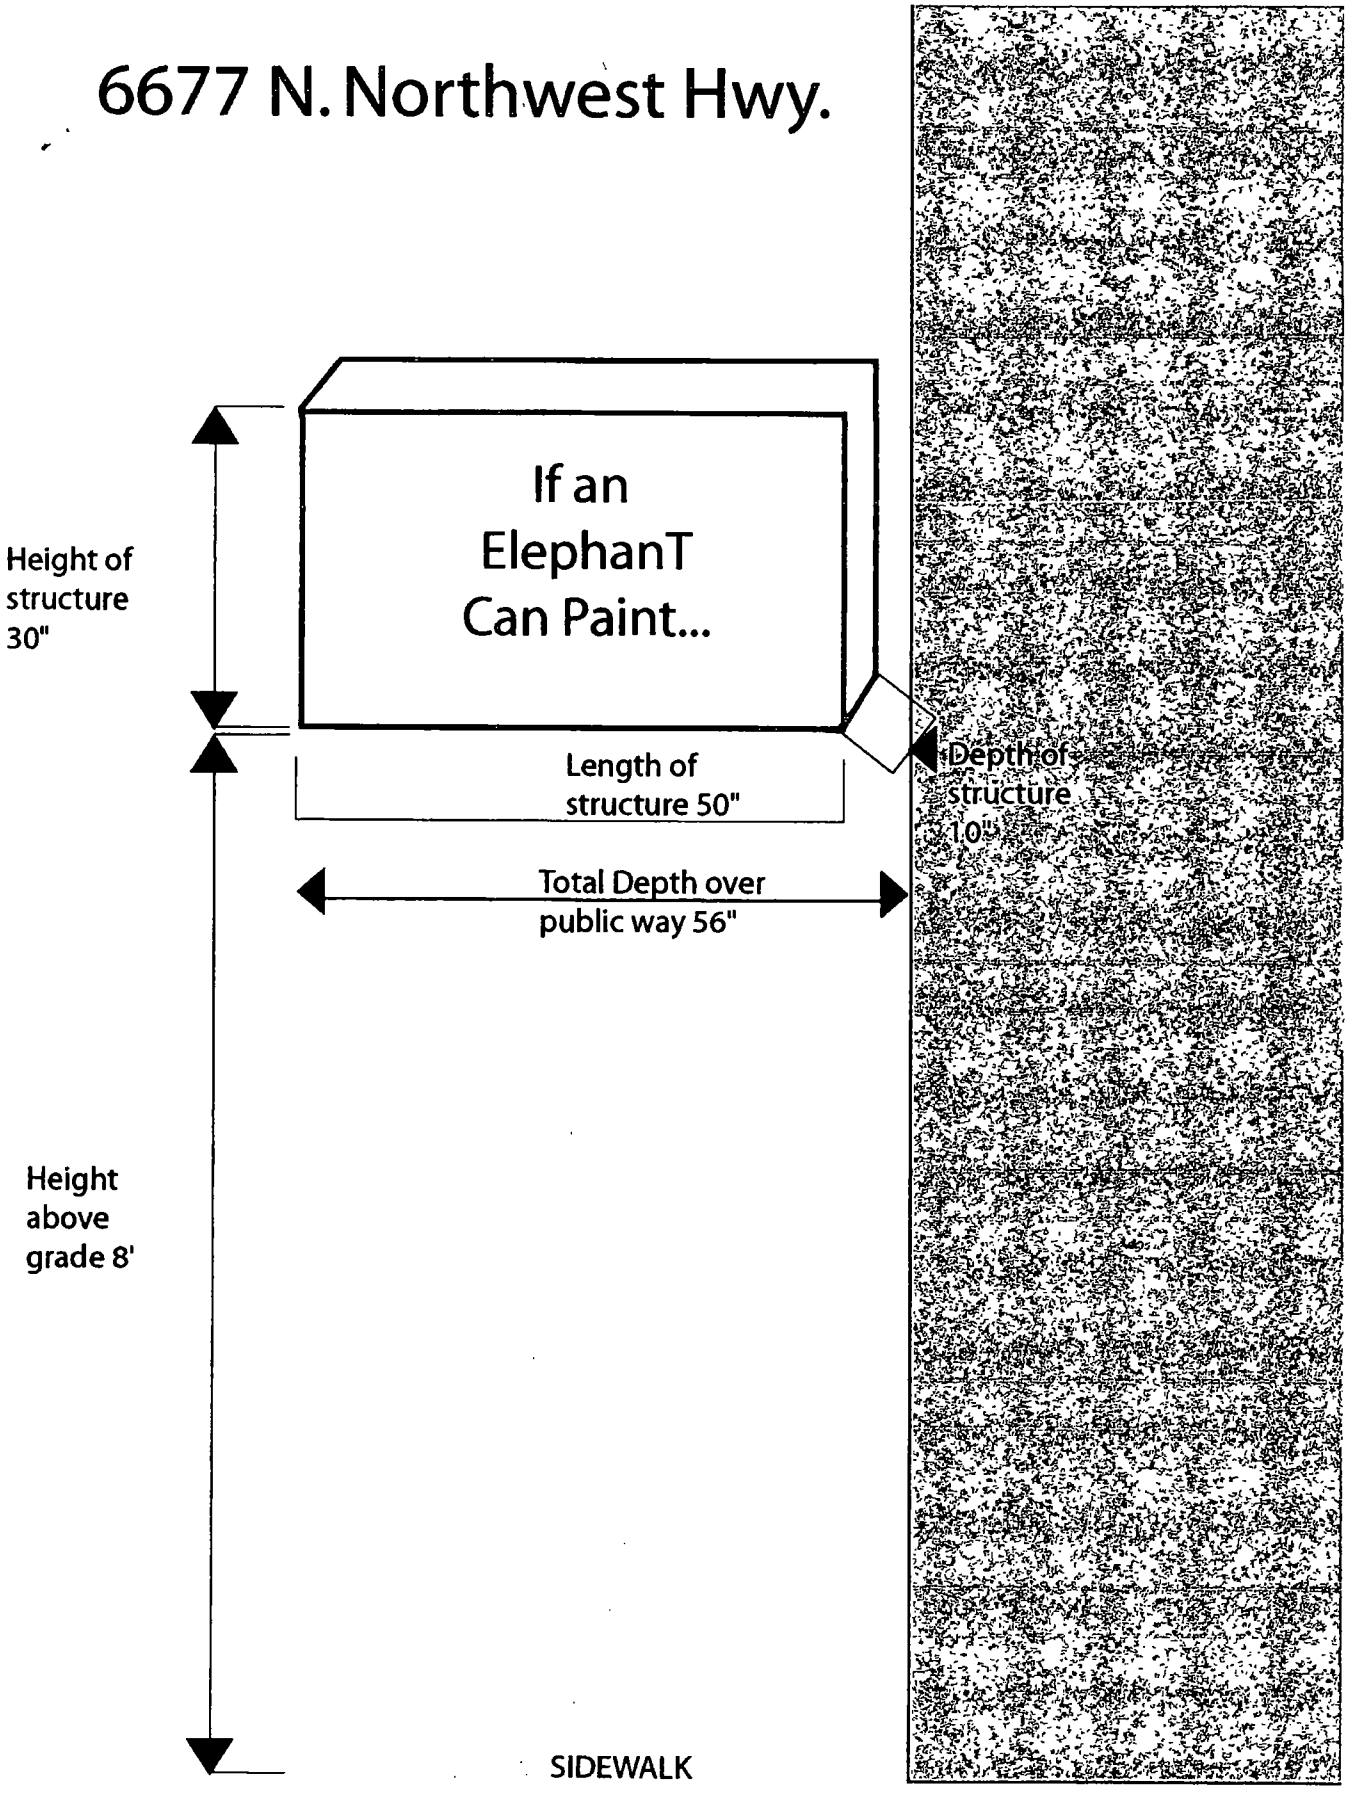

Department of Business Affairs and Consumer Protection
Small Business Center- Public Way Use Unit
City Hall - 121 N. LaSalle Street Room 800 • Chicago, IL 60602
(312)-74-GOBIZ (312-744-6249) • (312) 744-1944 (TTY)
http://www.cityofchicago.org/bacp

11/05/2014

Alderman **Mary O'Connor**
Ward # **41**
City of Chicago
City Hall, Room **203**
121 North LaSalle Street
Chicago, Illinois 60602

Re: An ordinance to use and maintain a portion of the public right-of-way for **one (1) sign(s)** for **IF AN ELEPHANT CAN PAINT INC.**, adjacent to the premises known as **6677 N. Northwest Hwy.**.

Dear Alderman **Mary O'Connor**:

The applicant referenced above has requested the use of the public right-of-way for a **sign(s)**. An ordinance has been prepared by the Department of Business Affairs and Consumer Protection – Small Business Center - Public Way Use Unit for presentation to the City Council. Because this request was made for properties located in your ward, as approved by you as per the attached, I respectfully request that you introduce the attached ordinance at the next City Council meeting.

If you have any questions regarding this ordinance, please contact Anthony Bertuca at (312) 744-5506.

Department of Business Affairs and Consumer Protection

City of Chicago

O2014-9049

Office of the City Clerk

Document Tracking Sheet

Meeting Date:	11/5/2014
Sponsor(s):	O'Connor (41)
Type:	Ordinance
Title:	Grant(s) of privilege in public way for Sports and Ortho Physical Therapy
Committee(s) Assignment:	Committee on Transportation and Public Way

ORDINANCE
Sports and Ortho Physical Therapy
Acct. No. 279260 - 9
Permit No. 1114519

Be It Ordained by the City Council of the City of Chicago:

SECTION 1. Permission and authority are hereby given and granted to Sports and Ortho Physical Therapy, upon the terms and subject to the conditions of this ordinance to maintain and use one (1) sign(s) projecting over the public right-of-way attached to its premises known as 7650 W. Touhy Ave..

Said sign structure(s) measures as follows; along Touhy:
One (1) at fifteen point nine two (15.92) feet in length, two point three four (2.34) feet in height and twelve (12) feet above grade level.

The location of said privilege shall be as shown on prints kept on file with the Department of Business Affairs and Consumer Protection and the Office of the City Clerk.

Said privilege shall be constructed in accordance with plans and specifications approved by the Department of Transportation (Division of Project Development) and Zoning Department - Signs.

This grant of privilege in the public way shall be subject to the provisions of Section 10-28-015 and all other required provisions of the Municipal Code of Chicago.

The grantee shall pay to the City of Chicago as compensation for the privilege #1114519 herein granted the sum of three hundred ($300.00) per annum in advance.

A 25% penalty will be added for payments received after due date.


The permit holder agrees to hold the City of Chicago harmless for any damage, relocation or replacement costs associated with damage, relocation or removal of private property caused by the City performing work in the public way.


Authority herein given and granted for a period of five (5) years from and after Date of Passage.

Alderman _____

Mary O'Connor 41st Ward



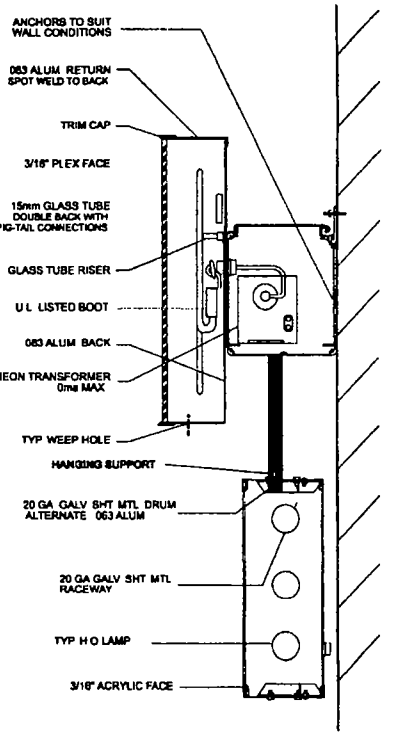

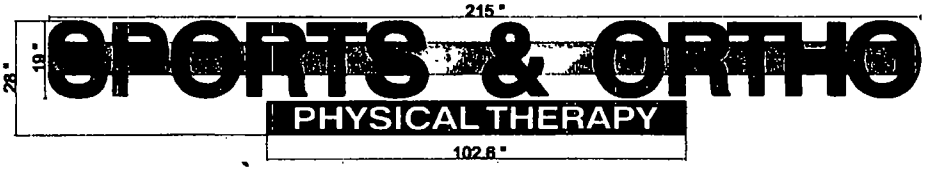

These drawings are the exclusive property of Integrity Sign Company Any use other than that intended is not allowed without the express written authorization of Integrity Sign Company Ideas contained herein are considered intellectual property and are protected under law © Integrity Sign Company The prices, specifications and conditions as described are satisfactory and hereby accepted Integrity Sign Company is authorized to do the work as specified

Directory Name \\DESIGN\JobFiles (D)\SPORT & ORTHO	
Customer	Address
Current Date 5/28/2014	File Name TOUCHY MOVEY fs
Drawn By JS	Salesperson
Approved By	Date

INTEGRITY SIGN COMPANY

Department of Business Affairs and Consumer Protection
Small Business Center- Public Way Use Unit
City Hall- 121 N. LaSalle Street Room 800 • Chicago, IL 60602
(312)-74-GOBIZ (312-744-6249) • (312) 744-1944 (TTY)
http://www.cityofchicago.org/bacp

11/05/2014

Alderman **Mary O'Connor**
Ward # **41**
City of Chicago
City Hall, Room **203**
121 North LaSalle Street
Chicago, Illinois 60602

Re: An ordinance to use and maintain a portion of the public right-of-way for **one (1) sign(s)** for **Sports and Ortho Physical Therapy**, adjacent to the premises known as **7650 W. Touhy Ave.**.

Dear Alderman **Mary O'Connor**:

The applicant referenced above has requested the use of the public right-of-way for a **sign(s)**. An ordinance has been prepared by the Department of Business Affairs and Consumer Protection – Small Business Center - Public Way Use Unit for presentation to the City Council. Because this request was made for properties located in your ward, as approved by you as per the attached, I respectfully request that you introduce the attached ordinance at the next City Council meeting.

If you have any questions regarding this ordinance, please contact Anthony Bertuca at (312) 744-5506.

Department of Business Affairs and Consumer Protection

City of Chicago

O2014-9064

Office of the City Clerk

Document Tracking Sheet

Meeting Date:	11/5/2014
Sponsor(s):	Reilly (42)
Type:	Ordinance
Title:	Grant(s) of privilege in public way for Blackwood BBQ
Committee(s) Assignment:	Committee on Transportation and Public Way

ORDINANCE
Blackwood BBQ
Acct. No. 381102 - 1
Permit No. 1111540

Be It Ordained by the City Council of the City of Chicago:

SECTION 1. Permission and authority are hereby given and granted to Blackwood BBQ, upon the terms and subject to the conditions of this ordinance to maintain and use one (1) sign(s) projecting over the public right-of-way attached to its premises known as 305 W. Lake St..

Said sign structure(s) measures as follows; along Lake Street:
One (1) at four (4) feet in length, two (2) feet in height and ten (10) feet above grade level.

The location of said privilege shall be as shown on prints kept on file with the Department of Business Affairs and Consumer Protection and the Office of the City Clerk.

Said privilege shall be constructed in accordance with plans and specifications approved by the Department of Transportation (Division of Project Development) and Zoning Department - Signs.

This grant of privilege in the public way shall be subject to the provisions of Section 10-28-015 and all other required provisions of the Municipal Code of Chicago.

The grantee shall pay to the City of Chicago as compensation for the privilege #1111540 herein granted the sum of one hundred ($100.00) per annum in advance.

A 25% penalty will be added for payments received after due date.

The permit holder agrees to hold the City of Chicago harmless for any damage, relocation or replacement costs associated with damage, relocation or removal of private property caused by the City performing work in the public way.

Authority herein given and granted for a period of five (5) years from and after Date of Passage.

Alderman _____

Brendan Reilly 42nd Ward



(1) D/F ILLUMINATED SIGN

LEXAN SIGN FACES
ALUM. RETAINER & DRUM.
H.O. FLUO. LAMP ILLUM.
▶ SAFETY DISCONNECT



APPROVED: _____ DATE: _____

M-K SIGNS
CHICAGO
4900 N. ELSTON AVE
CHICAGO, IL 60630
773/545-4444
FAX 773/545-9275
E-MAIL: artdept@mksigns.net

BLACKWOOD BBQ
305 W. LAKE ST. CHICAGO, IL

Colors represented in this drawing are for presentation purposes only. They will not match your finished product exactly. Actual color samples can be obtained from your sales representative

This design is the original and unpublished work of MK SIGNS and may not be reproduced, copied or exhibited in any fashion without the expressed written consent of MK SIGNS. The rights to this design may be purchased

DATE	REVISION

SCALE: 1"=1'-0"	DATE: 2-3-14
DESIGNER: LM	SALES: TC
FILE: Blackwood BBQ	DRAWING NUMBER: 2269

City of Chicago

O2014-9066

Office of the City Clerk

Document Tracking Sheet

Meeting Date:	11/5/2014
Sponsor(s):	Reilly (42)
Type:	Ordinance
Title:	Grant(s) of privilege in public way for Caffe Rom
Committee(s) Assignment:	Committee on Transportation and Public Way

ORDINANCE
CAFFE ROM
Acct. No. 311990 - 1
Permit No. 1115486

Be It Ordained by the City Council of the City of Chicago:

SECTION 1. Permission and authority are hereby given and granted to CAFFE ROM, upon the terms and subject to the conditions of this ordinance to maintain and use three (3) sign(s) projecting over the public right-of-way attached to its premises known as71 S. Wacker Dr..

Said sign structure(s) measures as follows; along S. Wacker Drive:
Two (2) at seven point six seven (7.67) feet in length, point eight eight (.88) feet in height and twelve (12) feet above grade level.
One (1) at four point five (4.5) feet in length, one point eight three (1.83) feet in height and twelve (12) feet above grade level.

The location of said privilege shall be as shown on prints kept on file with the Department of Business Affairs and Consumer Protection and the Office of the City Clerk

Said privilege shall be constructed in accordance with plans and specifications approved by the Department of Transportation (Division of Project Development) and Zoning Department- Signs.

This grant of privilege in the public way shall be subject to the provisions of Section 10-28-015 and all other required provisions of the Municipal Code of Chicago.

The grantee shall pay to the City of Chicago as compensation for the privilege #1115486 herein granted the sum of one hundred seventy-five ($175.00) per annum in advance.


A 25% penalty will be added for payments received after due date

The permit holder agrees to hold the City of Chicago harmless for any damage, relocation or replacement costs associated with damage, relocation or removal of private property caused by the City performing work in the public way.

Authority herein given and granted for a period offive (5) years from and after 11/05/2013.

Alderman _____

Brendan Reilly 42nd Ward

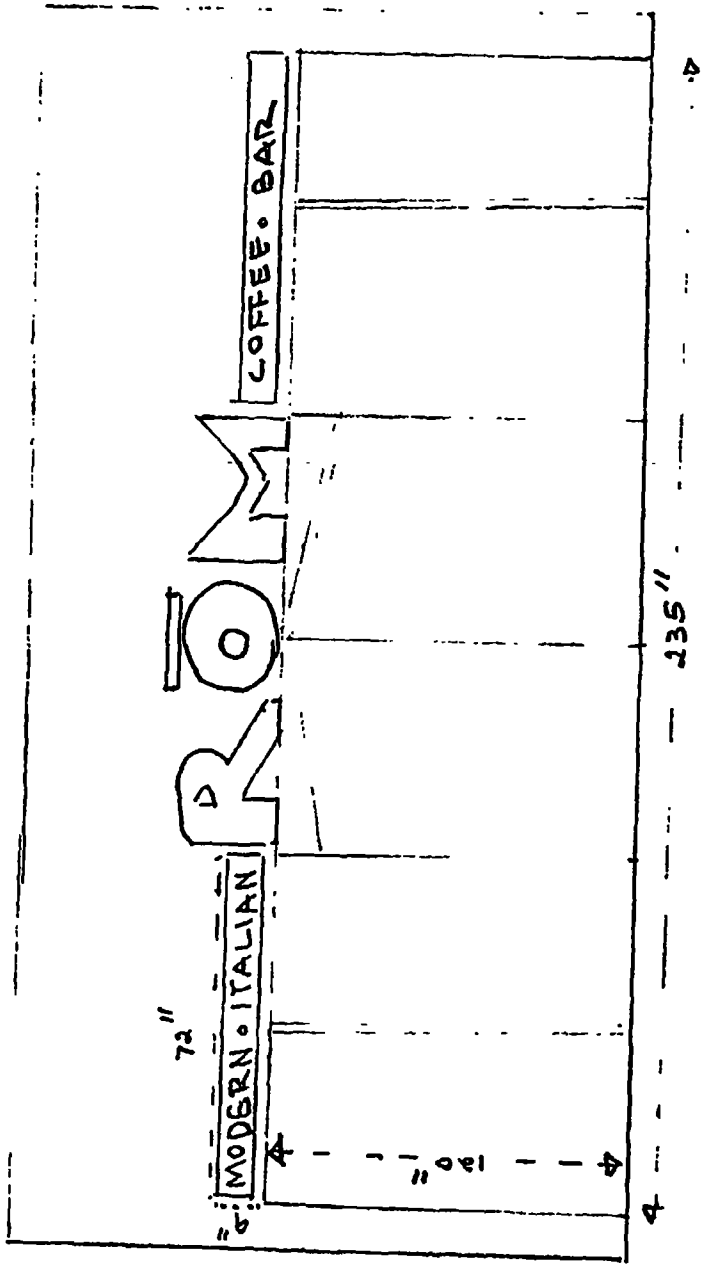
COFFEE • BAR
MODERN • ITALIAN
72"
135"
180"

City of Chicago

O2014-9069

Office of the City Clerk

Document Tracking Sheet

Meeting Date:	11/5/2014
Sponsor(s):	Reilly (42)
Type:	Ordinance
Title:	Grant(s) of privilege in public way for Cort Furniture Rental Corp.
Committee(s) Assignment:	Committee on Transportation and Public Way

ORDINANCE
CORT FURNITURE RENTAL CORP
Acct. No. 5093 - 4
Permit No. 1114130

Be It Ordained by the City Council of the City of Chicago:

SECTION 1. Permission and authority are hereby given and granted to CORT FURNITURE RENTAL CORP, upon the terms and subject to the conditions of this ordinance to maintain and use one (1) sign(s) projecting over the public right-of-way attached to its premises known as 540 N. Lake Shore Dr..

Said sign structure(s) measures as follows; along N. Lake Shore Drive:
One (1) at three point five (3.5) feet in length, four (4) feet in height and eleven (11) feet above grade level.

The location of said privilege shall be as shown on prints kept on file with the Department of Business Affairs and Consumer Protection and the Office of the City Clerk.

Said privilege shall be constructed in accordance with plans and specifications approved by the Department of Transportation (Division of Project Development) and Zoning Department - Signs.

This grant of privilege in the public way shall be subject to the provisions of Section 10-28-015 and all other required provisions of the Municipal Code of Chicago.

The grantee shall pay to the City of Chicago as compensation for the privilege #1114130 herein granted the sum of one hundred ($100.00) per annum in advance.


A 25% penalty will be added for payments received after due date.


The permit holder agrees to hold the City of Chicago harmless for any damage, relocation or replacement costs associated with damage, relocation or removal of private property caused by the City performing work in the public way.

Authority herein given and granted for a period of five (5) years from and after Date of Passage.

Alderman _____

Brendan Reilly 42nd Ward

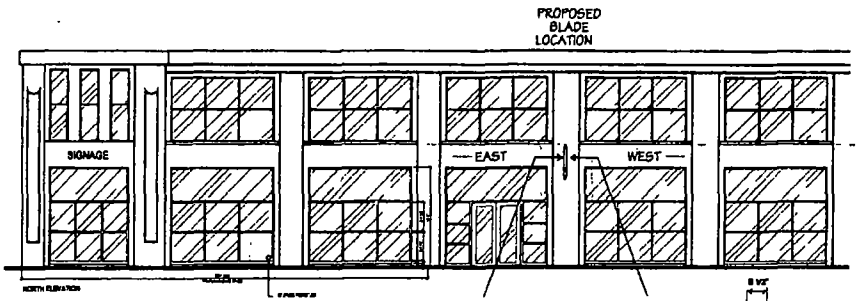

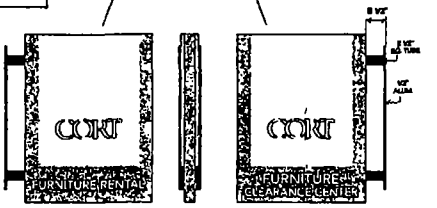


SIDE A- FACING EAST


SIDE B- FACING WEST

* DIFFERENT COPY ON EACH SIDE


NON-ILLUMINATED

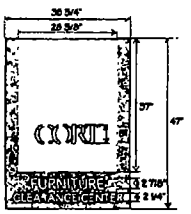

(1) DOUBLE-SIDED SIGN

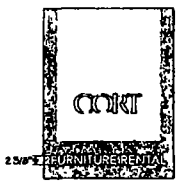

(1) DOUBLE-SIDED SIGN

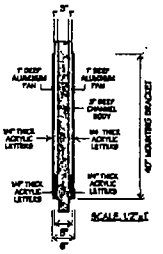

SCALE: 1/2"=1'

COLORS

- #33 RED (BODY OF SIGN)
- WHITE (LETTERS)
- COOL GRAY 10C
- MATTE BLACK (MOUNTING BRACKET)

POWER REQUIREMENTS

* N/A

SIGN CALCULATIONS

> EXISTING SIGN IS 24.75 sq. ft.

> PROPOSED SIGN IS 11.67 sq. ft.

GENERAL NOTES

> (1) DOUBLE SIDED SIGN
> NON-ILLUMINATED SIGN
> 5" ALUMINUM CHANNEL FRAME
> (1) 1" DEEP ALUMINUM PANS(RED AREA)
> .080" ALUMINUM FACES
> 1/4" ACRYLIC LETTERS
> 1/2" THICK MOUNTING PLATES
> (4) 5/8" HILTI HVI50 EPOXY ANCHORS (EMBED TBD)

* DIFFERENT COPY ON EACH SIDE

NATIONAL SIGN CORPORATION
www.nationalsign.com

CONNECTICUT
760 FOUR ROD RD
BERLIN, CT
PHONE (860) 828-8080

MASSACHUSETTS
195 JOHN DIETSCH SQUARE
NORTH ATTLEBORO, MA
PHONE (508) 809-4836

THIS DRAWING IS THE PROPERTY OF NATIONAL SIGN CORPORATION AND IS NOT TO BE USED FOR ANY PURPOSE NOT AUTHORIZED BY NATIONAL SIGN CORPORATION

CLIENT/PROJECT: CORT FURNITURE

LOCATION: 940 W LAKE BRIDGE DRIVE CHICAGO, IL

FILE NAME: CORT FURNITURE RENTAL CHICAGO, IL (CHGO 37)

DRAWING NO: 45372-08

SCALE: SCALE AS MARKED

DRAWN BY: DDD

DATE: 07/10/14

PROJECT MANAGER: SANDRA REYNOLDS

REVISIONS

CITY 1 ADDENDUM

FILE LOCATION

UL E164024

Approved 7/14/14
Per O. Ln, An Agent
[illegible]

City of Chicago

O2014-9071

Office of the City Clerk

Document Tracking Sheet

Meeting Date:	11/5/2014
Sponsor(s):	Reilly (42)
Type:	Ordinance
Title:	Grant(s) of privilege in public way for Doc B's
Committee(s) Assignment:	Committee on Transportation and Public Way

ORDINANCE
DOC B'S
Acct. No. 387642 - 1
Permit No. 1111066

Be It Ordained by the City Council of the City of Chicago:

SECTION 1. Permission and authority are hereby given and granted to DOC B'S, upon the terms and subject to the conditions of this ordinance to maintain and use three (3) sign(s) projecting over the public right-of-way attached to its premises known as 55 E. Grand Ave..

Said sign structure(s) measures as follows; along E. Grand Avenue:
One (1) at seven point three three (7.33) feet in length, one point five (1.5) feet in height and twelve (12) feet above grade level.
One (1) at seven point nine two (7.92) feet in length, point seven five (.75) feet in height and ten (10) feet above grade level.
One (1) at three point three three (3.33) feet in length, point seven five (.75) feet in height and ten (10) feet above grade level.

The location of said privilege shall be as shown on prints kept on file with the Department of Business Affairs and Consumer Protection and the Office of the City Clerk.

Said privilege shall be constructed in accordance with plans and specifications approved by the Department of Transportation (Division of Project Development) and Zoning Department - Signs.

This grant of privilege in the public way shall be subject to the provisions of Section 10-28-015 and all other required provisions of the Municipal Code of Chicago.

The grantee shall pay to the City of Chicago as compensation for the privilege #1111066 herein granted the sum of one hundred seventy-five ($175.00) per annum in advance.


A 25% penalty will be added for payments received after due date.

The permit holder agrees to hold the City of Chicago harmless for any damage, relocation or replacement costs associated with damage, relocation or removal of private property caused by the City performing work in the public way.


Authority herein given and granted for a period of five (5) years from and after Date of Passage.


Alderman _____

Brendan Reilly 42nd Ward

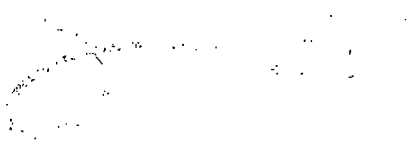


(1)

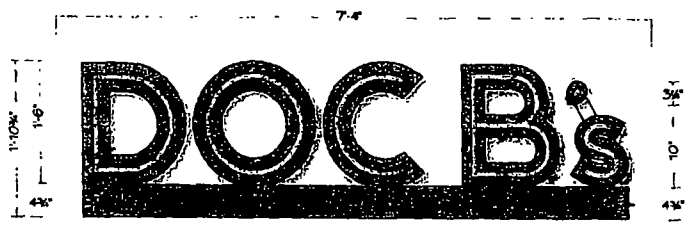


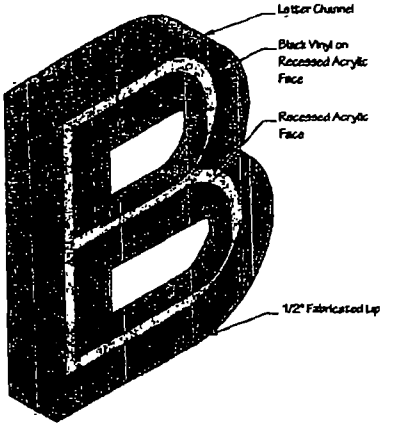

(1 set) 18" Tall x 3" Deep Illuminated Channel Letters on Raceway
Letter Returns: Fabricated .063" Aluminum Painted Black - Satin Finish
Faces: Red Acrylic with Black Vinyl Applied - White Vinyl Details on "s"
Illumination: Red LEDs with Remote Low-Voltage Power Supplies
Power: (1) 15Amp @ 120Volts Electrical Circuit Run to Site by Others - Dimmer Switch Installed at Control Box.
Raceway: 4¾" x 4¾" x 7'-4" Fabricated Aluminum Painted Black - Satin Finish
Mounting: Attach to Canopy Top with Appropriate Hardware for Conditions

NOTE: FIELD SURVEY REQUIRED PRIOR TO FABRICATION

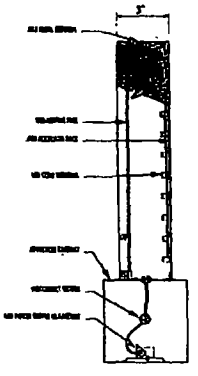

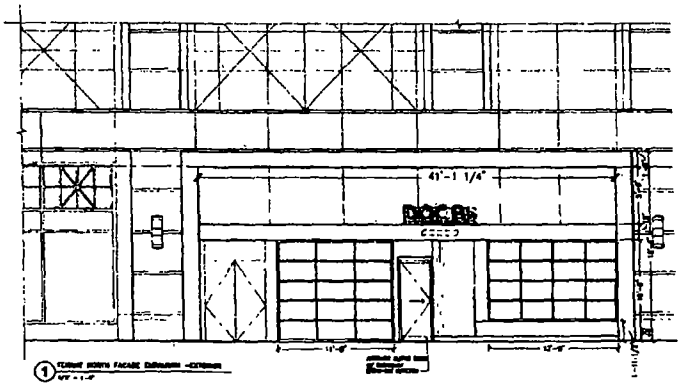

Parvin-Clauss SIGN COMPANY

PROJECT:
DOC B's
55 E. Grand Ave.
Chicago, IL

CUSTOMER APPROVAL:
DATE
AUTHORIZED SIGNATURE
REPRESENTATIVE: Brian Newton
DRAWN BY: Bill Marlow
DATE: 12.31.13
SCALE: 1" = 1'
SHEET NO.: 1 of 3
WORK ORDER: 70295
FILE NAME: DOC70295

REVISIONS:
1 1.28.14
2 3.20.14
3
4
5
6
7
8

This sign is intended to be installed in accordance with the requirements of Article 600 of the National Electrical Code and/or other applicable local codes. This includes proper grounding and bonding of the sign.

This sign is built to UL Standards for operation in North America.

"This Document is owned by and the information contained in it is proprietary to, Parvin-Clauss Sign Company. By receipt hereof the holder agrees not to use the information, disclose it to any third party, nor reproduce this document without the prior written consent of Parvin-Clauss Sign Company. Holder also agrees to immediately return this document upon request of Parvin-Clauss Sign Company."

© Copyright 2013 by Parvin-Clauss Sign Co.

City of Chicago

O2014-9074

Office of the City Clerk

Document Tracking Sheet

Meeting Date:	11/5/2014
Sponsor(s):	Reilly (42)
Type:	Ordinance
Title:	Grant(s) of privilege in public way for Forever 21
Committee(s) Assignment:	Committee on Transportation and Public Way

ORDINANCE
FOREVER 21
Acct. No. 264164 - 8
Permit No. 1114765

Be It Ordained by the City Council of the City of Chicago:

SECTION 1. Permission and authority are hereby given and granted to FOREVER 21, upon the terms and subject to the conditions of this ordinance to construct, install, maintain and use two (2) Banner(s) projecting over the public right-of-way adjacent to its premises known as 10 S. State St..

Said Banner(s) at S STATE ST measure(s):
Two (2) at one point three three (1.33) foot in length, and twenty-two point four two (22.42) feet in width for a total of fifty-nine point six four (59.64) square feet.

The location of said privilege shall be as shown on prints kept on file with the Department of Business Affairs and Consumer Protection and the Office of the City Clerk.

Said privilege shall be constructed in accordance with plans and specifications approved by the Zoning Department - Signs.

This grant of privilege in the public way shall be subject to the provisions of Section 10-28-015 and all other required provisions of the Municipal Code of Chicago.

The grantee shall pay to the City of Chicago as compensation for the privilege #1114765 herein granted the sum of one hundred fifty ($150.00) per annum in advance.

A 25% penalty will be added for payments received after due date.

The permit holder agrees to hold the City of Chicago harmless for any damage, relocation or replacement costs associated with damage, relocation or removal of private property caused by the City performing work in the public way.

Authority herein given and granted for a period of five (5) years from and after Date of Passage.

Alderman _____

Brendan Reilly 42nd Ward

10 SOUTH STATE STREET : EXTERIOR BANNERS

City of Chicago

O2014-9077

Office of the City Clerk

Document Tracking Sheet

Meeting Date:	11/5/2014
Sponsor(s):	Reilly (42)
Type:	Ordinance
Title:	Grant(s) of privilege in public way for Fred Lev Com
Committee(s) Assignment:	Committee on Transportation and Public Way

ORDINANCE
FRED LEV COM
Acct. No. 210828 - 1
Permit No. 1115437

Be It Ordained by the City Council of the City of Chicago:

SECTION 1. Permission and authority are hereby given and granted to FRED LEV COM, upon the terms and subject to the conditions of this ordinance to maintain and use one (1) sign(s) projecting over the public right-of-way attached to its premises known as 200 W. Ohio St..

Said sign structure(s) measures as follows; along W Ohio St:
One (1) at twelve (12) feet in length, twenty-four (24) feet in height and fifteen (15) feet above grade level.

The location of said privilege shall be as shown on prints kept on file with the Department of Business Affairs and Consumer Protection and the Office of the City Clerk.

Said privilege shall be constructed in accordance with plans and specifications approved by the Department of Transportation (Division of Project Development) and Zoning Department - Signs.

This grant of privilege in the public way shall be subject to the provisions of Section 10-28-015 and all other required provisions of the Municipal Code of Chicago.

The grantee shall pay to the City of Chicago as compensation for the privilege #1115437 herein granted the sum of three hundred ($300.00) per annum in advance.

A 25% penalty will be added for payments received after due date.

The permit holder agrees to hold the City of Chicago harmless for any damage, relocation or replacement costs associated with damage, relocation or removal of private property caused by the City performing work in the public way.


Authority herein given and granted for a period of five (5) years from and after Date of Passage.

Alderman _____

Brendan Reilly 42nd Ward

APPLICATION TO USE THE PUBLIC RIGHT OF WAY

EXAMPLE OF SIGN DRAWING

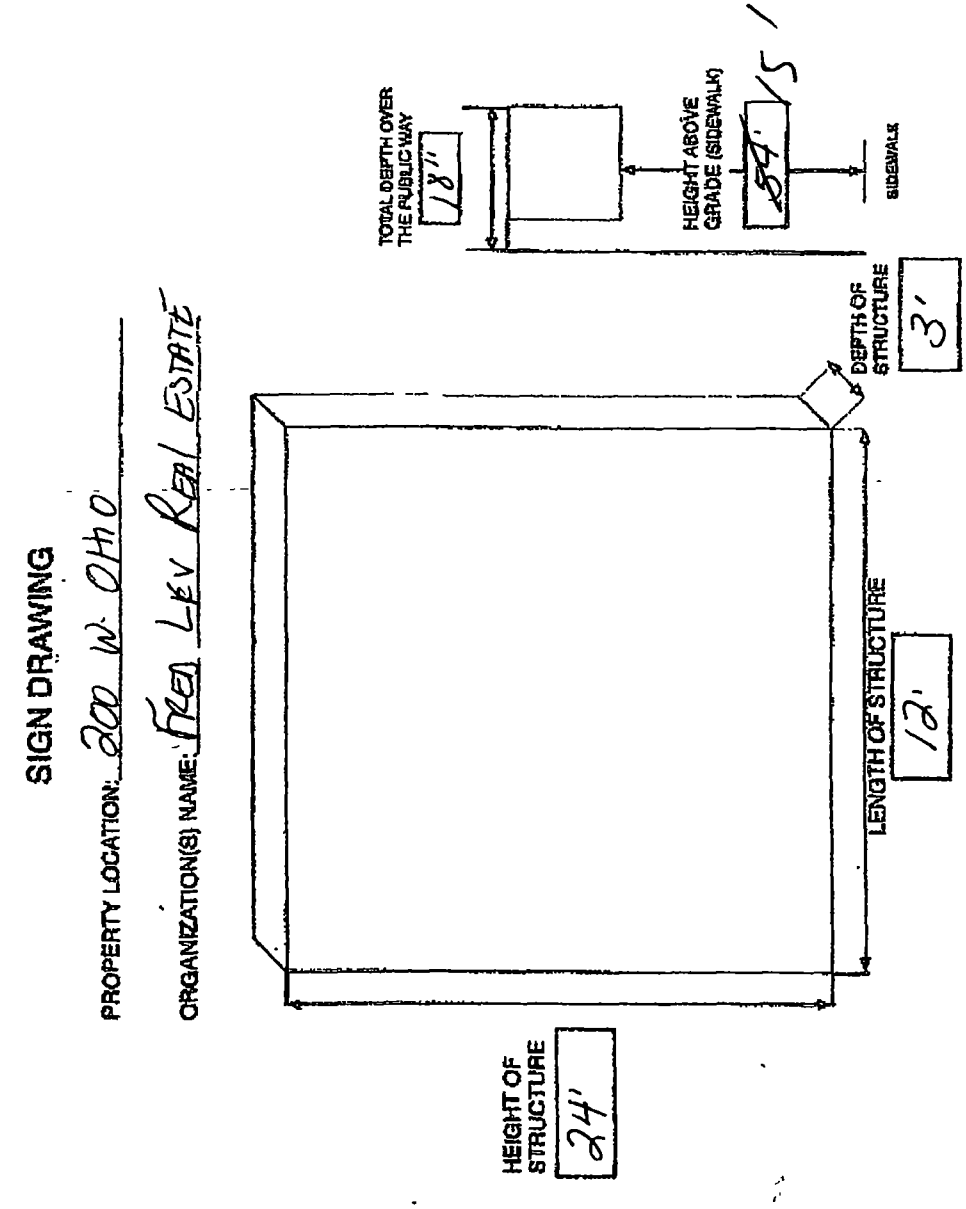

City of Chicago

O2014-9110

Office of the City Clerk

Document Tracking Sheet

Meeting Date:	11/5/2014
Sponsor(s):	Reilly (42)
Type:	Ordinance
Title:	Grant(s) of privilege in public way for GG. Dr. LLC
Committee(s) Assignment:	Committee on Transportation and Public Way

ORDINANCE
GG. DR. L.L.C.
Acct. No. 68606 - 1
Permit No. 1115489

Be It Ordained by the City Council of the City of Chicago:

SECTION 1. Permission and authority are hereby given and granted to GG. DR. L.L.C., upon the terms and subject to the conditions of this ordinance to maintain and use, as now constructed, one (1) Occupation of Space(s) under the public right-of-way adjacent to its premises known as 110 N. Wacker Dr. for the purpose of parking, security and building operations Said Occupation of Space(s) at measure(s) a total of four thousand nine hundred fifty (4950) square feet.

The location of said privilege shall be as shown on prints kept on file with the Department of Business Affairs and Consumer Protection and the Office of the City Clerk.

Said privilege shall be constructed in accordance with plans and specifications approved by the Department of Planning and Development, Department of Transportation (Division of Project Development), and Department of Transportation (Office of Underground Coordination).

This grant of privilege in the public way shall be subject to the provisions of Section 10-28-015 and all other required provisions of the Municipal Code of Chicago.

The grantee shall pay to the City of Chicago as compensation for the privilege #1115489 herein granted the sum of seven thousand six hundred twenty-three ($7,623.00) for the period 10/01/2009 through 09/30/2014 per annum. Then the grantee shall pay to the City of Chicago as compensation for the privilege #1115489 herein granted the sum of eight thousand seven hundred twelve ($8,712.00) for the period 10/01/2014 through 09/30/2019 per annum in advance.

A 25% penalty will be added for payments received after due date.


The permit holder agrees to hold the City of Chicago harmless for any damage, relocation or replacement costs associated with damage, relocation or removal of private property caused by the City performing work in the public way.

Authority herein given and granted for a period of ten (10) years from and after 10/01/2009.

Alderman _____

Brendan Reilly 42nd Ward

GG. DR, LLC

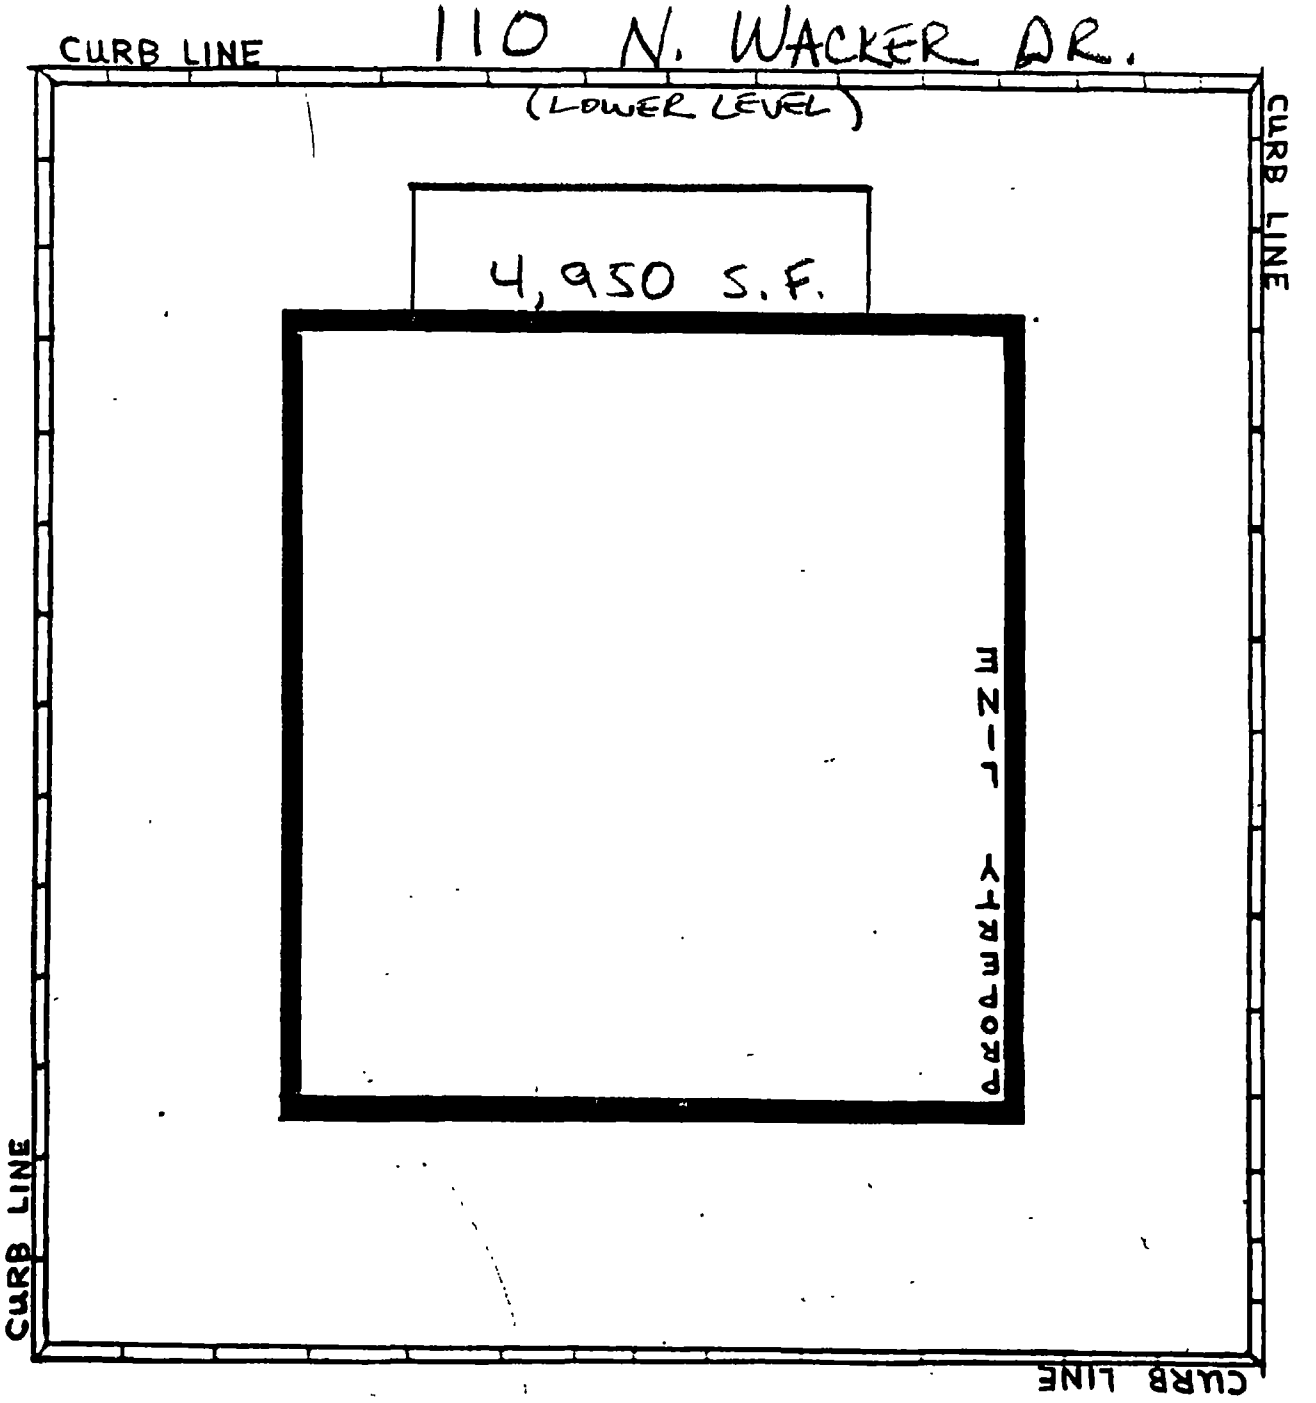
110 N. WACKER DR.
(LOWER LEVEL)
CURB LINE
CURB LINE
CURB LINE
CURB LINE
4,950 S.F.
DEMISE LINE

City of Chicago

O2014-9118

Office of the City Clerk

Document Tracking Sheet

Meeting Date:	11/5/2014
Sponsor(s):	Reilly (42)
Type:	Ordinance
Title:	Grant(s) of privilege in public way for Hotel Allegro
Committee(s) Assignment:	Committee on Transportation and Public Way

ORDINANCE
HOTEL ALLEGRO
Acct. No. 314818 - 1
Permit No. 1115409

Be It Ordained by the City Council of the City of Chicago:

SECTION 1. Permission and authority are hereby given and granted to HOTEL ALLEGRO, upon the terms and subject to the conditions of this ordinance to maintain and use, as now constructed, twelve (12) Light Fixture(s) projecting over the public right-of-way adjacent to its premises known as 171 W. Randolph St..

Said Light Fixture(s) at N. Wells Street measure(s):
Seven (7) at two point seven five (2.75) feet in length, point four two (.42) feet in width and seven point seven five (7.75) feet above grade level.

Said Light Fixture(s) at W. Randolph Street measure(s):
Three (3) at two point seven five (2.75) feet in length, point four two (.42) feet in width and seven point seven five (7.75) feet above grade level.
Two (2) at one point nine two (1.92) foot in length, point four two (.42) feet in width and six point five (6.5) feet above grade level.

The location of said privilege shall be as shown on prints kept on file with the Department of Business Affairs and Consumer Protection and the Office of the City Clerk.

Said privilege shall be constructed in accordance with plans and specifications approved by the Department of Transportation (Division of Project Development).

This grant of privilege in the public way shall be subject to the provisions of Section 10-28-015 and all other required provisions of the Municipal Code of Chicago.

The grantee shall pay to the City of Chicago as compensation for the privilege #1115409 herein granted the sum of one hundred thirty ($130.00) per annum in advance.

A 25% penalty will be added for payments received after due date.

The permit holder agrees to hold the City of Chicago harmless for any damage, relocation or replacement costs associated with damage, relocation or removal of private property caused by the City performing work in the public way.

Authority herein given and granted for a period of five (5) years from and after 05/13/2014.

Alderman _____

Brendan Reilly 42nd Ward

HOTEL ALLEGRO
171 WEST RANDOLPH STREET
CHICAGO, ILLINOIS

JANUARY 1, 2008

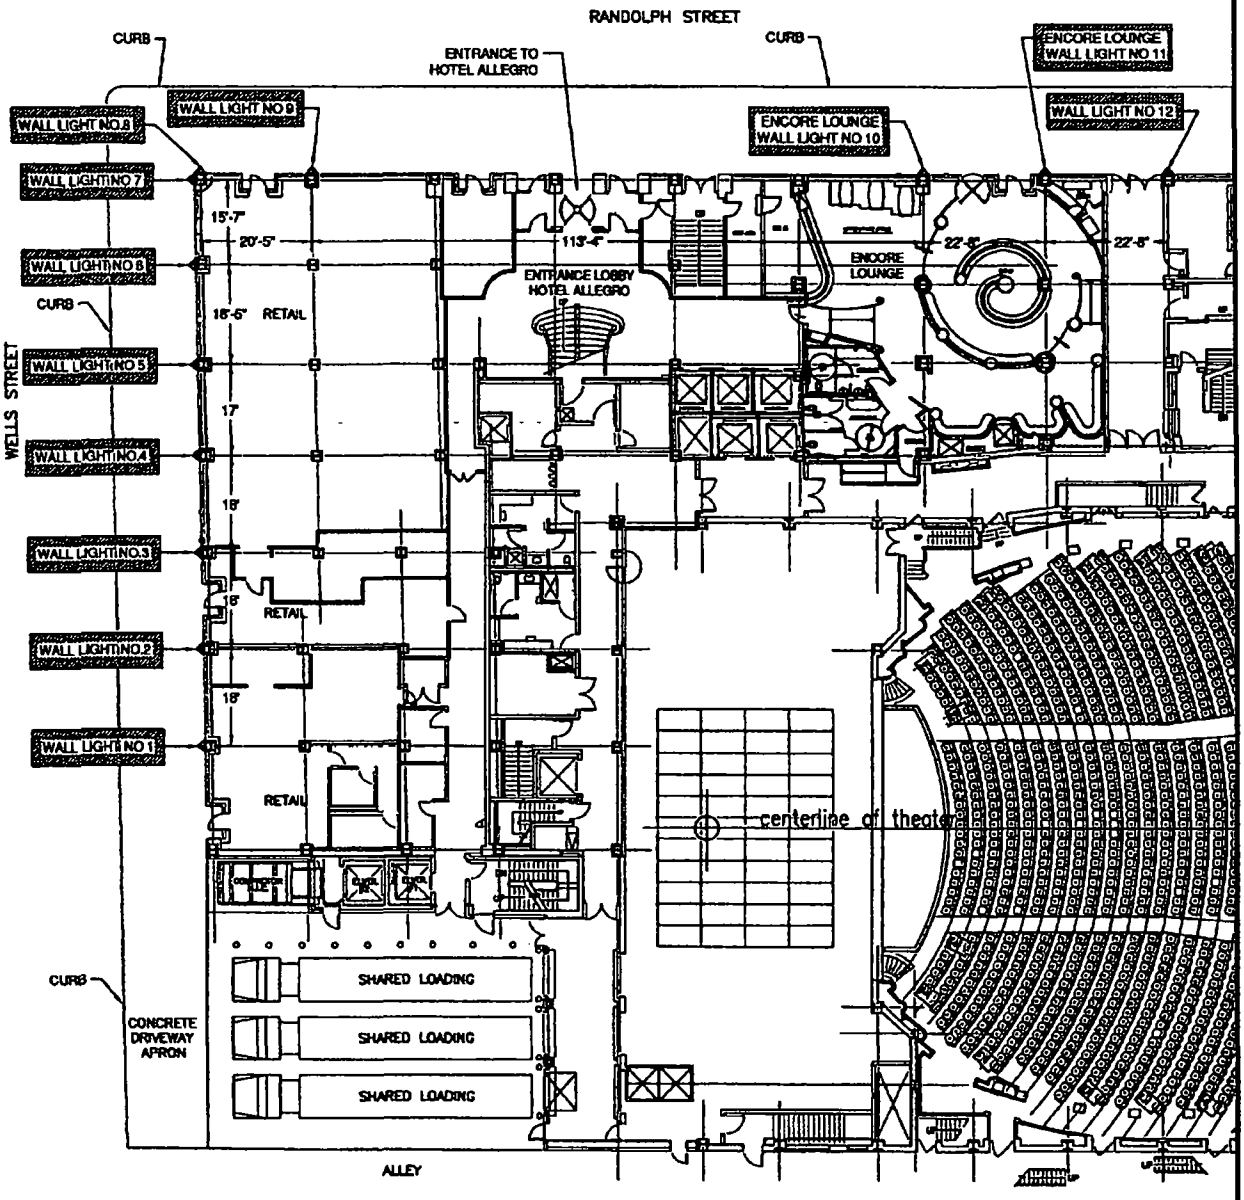


Exhibit 3-A

Locations for Wall Lights

City of Chicago

O2014-9121

Office of the City Clerk

Document Tracking Sheet

Meeting Date:	11/5/2014
Sponsor(s):	Reilly (42)
Type:	Ordinance
Title:	Grant(s) of privilege in public way for Interpark
Committee(s) Assignment:	Committee on Transportation and Public Way

ORDINANCE
INTERPARK
Acct. No. 63376 - 160
Permit No. 1115500

Be It Ordained by the City Council of the City of Chicago:

SECTION 1. Permission and authority are hereby given and granted to INTERPARK, upon the terms and subject to the conditions of this ordinance to maintain and use, as now constructed, three (3) Siamese Connection(s) projecting over the public right-of-way adjacent to its premises known as 181 N. Clark St..

Said Siamese Connection(s) at W LAKE ST measure(s):
One (1) at one (1) foot in length, and one (1) foot in width for a total of one (1) square feet.
One (1) at one (1) foot in length, and two (2) feet in width for a total of two (2) square feet.

Said Siamese Connection(s) at N CLARK ST measure(s):
One (1) at one (1) foot in length, and one (1) foot in width for a total of one (1) square feet.

The location of said privilege shall be as shown on prints kept on file with the Department of Business Affairs and Consumer Protection and the Office of the City Clerk.

Said privilege shall be constructed in accordance with plans and specifications approved by the Department of Transportation (Division of Project Development).

This grant of privilege in the public way shall be subject to the provisions of Section 10-28-015 and all other required provisions of the Municipal Code of Chicago.

The grantee shall pay to the City of Chicago as compensation for the privilege #1115500 herein granted the sum of one thousand two hundred ($1,200.00) per annum in advance.

A 25% penalty will be added for payments received after due date.

The permit holder agrees to hold the City of Chicago harmless for any damage, relocation or replacement costs associated with damage, relocation or removal of private property caused by the City performing work in the public way.

Authority herein given and granted for a period of five (5) years from and after 12/01/2014.

Alderman _____

Brendan Reilly 42nd Ward

of 4)



City of Chicago

O2014-9122

Office of the City Clerk

Document Tracking Sheet

Meeting Date:	11/5/2014
Sponsor(s):	Reilly (42)
Type:	Ordinance
Title:	Grant(s) of privilege in public way for J.B. Realty
Committee(s) Assignment:	Committee on Transportation and Public Way

ORDINANCE
J.B. REALTY
Acct. No. 258789 - 3
Permit No. 1113943

Be It Ordained by the City Council of the City of Chicago:

SECTION 1. Permission and authority are hereby given and granted to J.B. REALTY, upon the terms and subject to the conditions of this ordinance to maintain and use one (1) sign(s) projecting over the public right-of-way attached to its premises known as 160 E. Grand Ave..

Said sign structure(s) measures as follows; along E. Grand Avenue:
One (1) at one point six seven (1.67) feet in length, one point zero eight (1.08) feet in height and ten (10) feet above grade level.

The location of said privilege shall be as shown on prints kept on file with the Department of Business Affairs and Consumer Protection and the Office of the City Clerk.

Said privilege shall be constructed in accordance with plans and specifications approved by the Department of Transportation (Division of Project Development) and Zoning Department - Signs.

This grant of privilege in the public way shall be subject to the provisions of Section 10-28-015 and all other required provisions of the Municipal Code of Chicago.

The grantee shall pay to the City of Chicago as compensation for the privilege #1113943 herein granted the sum of one hundred ($100.00) per annum in advance.


A 25% penalty will be added for payments received after due date.


The permit holder agrees to hold the City of Chicago harmless for any damage, relocation or replacement costs associated with damage, relocation or removal of private property caused by the City performing work in the public way.

Authority herein given and granted for a period of five (5) years from and after Date of Passage.

Alderman _____


Brendan Reilly 42nd Ward

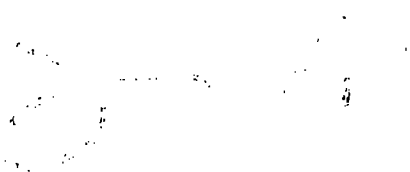

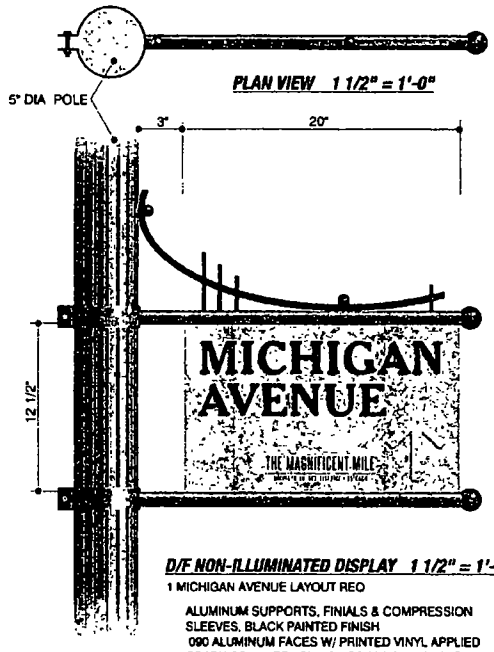



OPPOSITE FACE

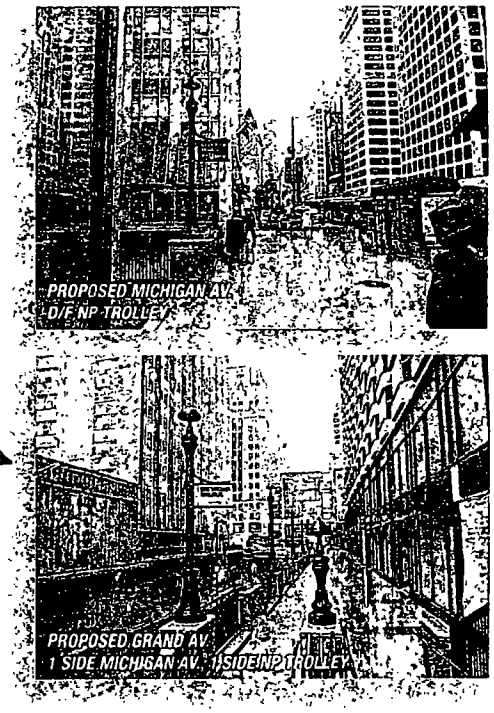

D/F NON-ILLUMINATED DISPLAY 1 1/2" = 1'-0"

1 MICHIGAN AVENUE LAYOUT REQ

ALUMINUM SUPPORTS, FINIALS & COMPRESSION SLEEVES, BLACK PAINTED FINISH
.090 ALUMINUM FACES W/ PRINTED VINYL APPLIED GRAPHICS, WHEEL CHAIR ACCESS & MAG MILE COPY
3/8" THICK FLAT CUT OUT ALUMINUM COPY & ARROW W/ PAINTED FINISHES

Customer's Signature _____ Date _____

OLYMPIC SIGNS

account representative: R WHITEHEAD / client: 535 BUILDING 535 N MICHIGAN AV CHICAGO IL / drawn by: JOHN W / job# 14-5560 · 4-1-14 · rev'd 5-12-14

Comments:

ILLINOIS CORPORATION 1 TEL: 630.424.6100 FAX: 630.424.6120 WWW.OLYSIGNS.COM

THIS IS AN ORIGINAL, NON-PUBLISHED DRAWING SUBMITTED IN CONNECTION WITH A PROJECT NOT ALLY PLANNED AND USED. THIS IS NOT TO BE COPIED, REPRODUCED, EXHIBITED OR SHOWN TO ANYONE OUTSIDE OF YOUR ORGANIZATION WITHOUT THE WRITTEN PERMISSION OF OLYMPIC SIGNS, INC. DESIGNED IS EXCLUSIVE PROPERTY OF OLYMPIC SIGN INC

City of Chicago

O2014-9125

Office of the City Clerk

Document Tracking Sheet

Meeting Date:	11/5/2014
Sponsor(s):	Reilly (42)
Type:	Ordinance
Title:	Grant(s) of privilege in public way for Lancaster Condo Assn., The
Committee(s) Assignment:	Committee on Transportation and Public Way

ORDINANCE
THE LANCASTER CONDOMINIUM ASSOCIATION
Acct. No. 334496 - 1
Permit No. 1115335

Be It Ordained by the City Council of the City of Chicago:

SECTION 1. Permission and authority are hereby given and granted to THE LANCASTER CONDOMINIUM ASSOCIATION, upon the terms and subject to the conditions of this ordinance to maintain and use, as now constructed, two (2) Planter(s) on the public right-of-way for beautification purposes adjacent to its premises known as 201 N. Westshore Dr..

Said Planter(s) at N. WESTSHORE measure(s):
One (1) at thirty-five point zero eight (35.08) feet in length, and six point five (6.5) feet in width for a total of two hundred twenty-eight point zero two (228.02) square feet.

Said Planter(s) at N. WESTSHORE measure(s):
One (1) at seventy point four two (70.42) feet in length, and six point five (6.5) feet in width for a total of four hundred fifty-seven point seven three (457.73) square feet.

Grantee must allow the required clear and unobstructed space for pedestrian passage at all times per rules and regulations approved by the Department of Transportation.

The location of said privilege shall be as shown on prints kept on file with the Department of Business Affairs and Consumer Protection and the Office of the City Clerk.

Said privilege shall be constructed in accordance with plans and specifications approved by the Department of Planning and Development and Department of Transportation (Division of Project Development).

This grant of privilege in the public way shall be subject to the provisions of Section 10-28-015 and all other required provisions of the Municipal Code of Chicago.

The grantee shall pay to the City of Chicago as compensation for the privilege #1115335 herein granted the sum of zero ($.00) per annum in advance.


A 25% penalty will be added for payments received after due date.

The permit holder agrees to hold the City of Chicago harmless for any damage, relocation or replacement costs associated with damage, relocation or removal of private property caused by the City performing work in the public way.

Authority herein given and granted for a period of five (5) years from and after 11/05/2013.

Alderman _____

Brendan Reilly 42nd Ward

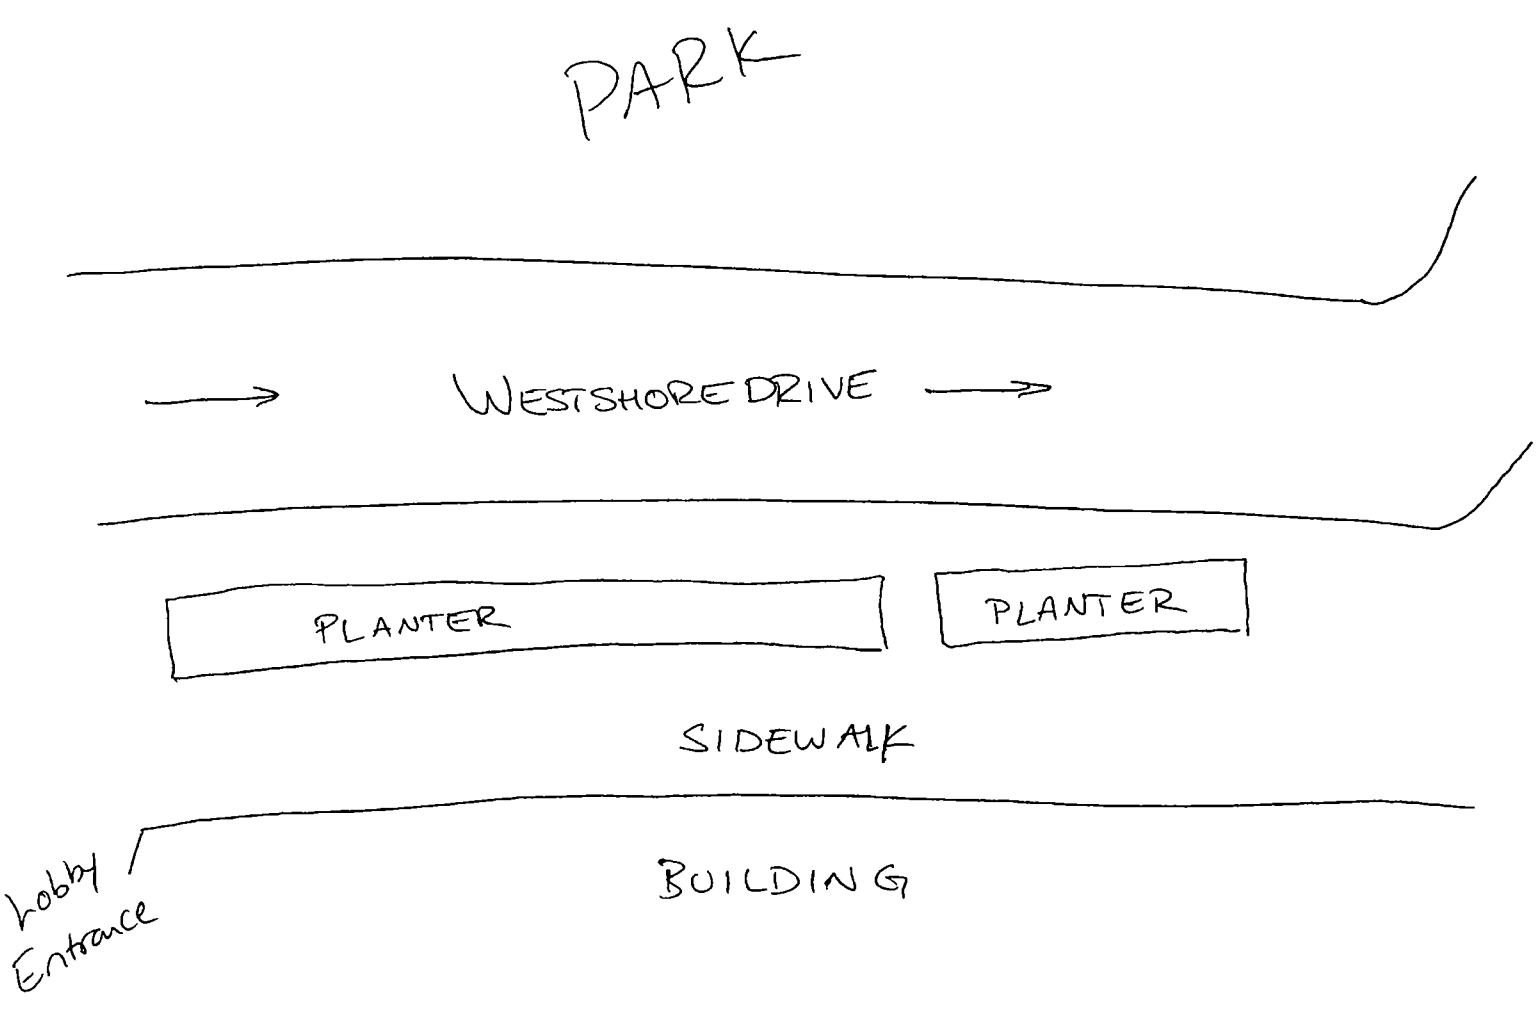
PARK
WESTSHORE DRIVE
PLANTER
PLANTER
SIDEWALK
BUILDING
Lobby Entrance

City of Chicago

O2014-9126

Office of the City Clerk

Document Tracking Sheet

Meeting Date:	11/5/2014
Sponsor(s):	Reilly (42)
Type:	Ordinance
Title:	Grant(s) of privilege in public way for Lids No. 6423
Committee(s) Assignment:	Committee on Transportation and Public Way

ORDINANCE
LIDS #6423
Acct. No. 285521 - 9
Permit No. 1115033

Be It Ordained by the City Council of the City of Chicago:

SECTION 1. Permission and authority are hereby given and granted to LIDS #6423, upon the terms and subject to the conditions of this ordinance to maintain and use one (1) sign(s) projecting over the public right-of-way attached to its premises known as 175 N. Michigan Ave..

Said sign structure(s) measures as follows; along Michigan:
One (1) at five point two nine (5.29) feet in length, one point five (1.5) feet in height and eleven point two five (11.25) feet above grade level.

The location of said privilege shall be as shown on prints kept on file with the Department of Business Affairs and Consumer Protection and the Office of the City Clerk.

Said privilege shall be constructed in accordance with plans and specifications approved by the Department of Transportation (Division of Project Development) and Zoning Department - Signs.

This grant of privilege in the public way shall be subject to the provisions of Section 10-28-015 and all other required provisions of the Municipal Code of Chicago.

The grantee shall pay to the City of Chicago as compensation for the privilege #1115033 herein granted the sum of one hundred ($100.00) per annum in advance.


A 25% penalty will be added for payments received after due date.

The permit holder agrees to hold the City of Chicago harmless for any damage, relocation or replacement costs associated with damage, relocation or removal of private property caused by the City performing work in the public way.

Authority herein given and granted for a period of five (5) years from and after Date of Passage.

Alderman _____

Brendan Reilly 42nd Ward

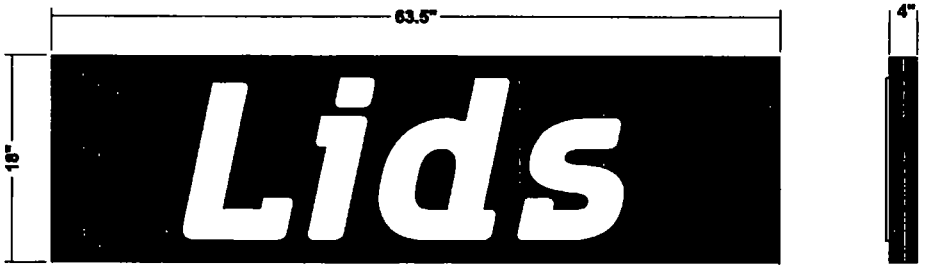

1. ILLUMINATED CANISTER SIGN


Scale ¾" = 1'

- Custom Single face LED illuminated canister with smooth Dark Bronze painted finish.
- Customer ID is three-quarter inch clear acrylic, with opaque metal laminate, that is machine routed and 'pushed-thru" routed openings in face.

Note: *all* UL and manufacturers labels will be placed on top of sign and out of public view.

Qty.: 1

NOTE: All bolts, connectors, sleeves, electrical conduits, etc. To be non-ferrous. All penetrations thru wall to be watertight.

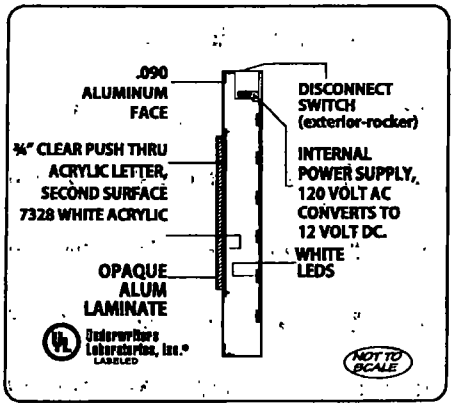

CANOPY SIGN & GRAPHICS

Cape Girardeau, MO 800-325-0205

Jonesboro, AR 870-926-2049

UnderWriters Laboratories Inc.

MEMBER IPSA MSSA

DESIGNED FOR: LIDS			ART FILE: 13032R4
PROJECT LOCATION: CHICAGO, IL			
SALES PERSON: CRUMP	DATE: 6/16/14	ARTIST: PB	
PROJECT NO. 13032TC		SCALE: NOTED	PAGE 2-OF-3

Note: All dimensions shown on this drawing are nominal and may vary on the finished product due to fabrication tolerances.

Note: Every attempt is made to match colors as closely to the Kiwa and or PANTONE matching system colors. However no color matching scheme can guarantee an exact match, due to environmental and other characteristics that effect how we perceive color.

This document is owned by and the information contained in it is proprietary to, Canopy Sign And Graphics. By receipt hereof the holder agrees not to use the information, disclose it to any third party, nor reproduce this document without the prior written consent of Canopy Sign And Graphics. Holder also agrees to immediately return this document upon request of Canopy Sign And Graphics.

CUSTOMER APPROVAL DATE

City of Chicago

O2014-9130

Office of the City Clerk

Document Tracking Sheet

Meeting Date:	11/5/2014
Sponsor(s):	Reilly (42)
Type:	Ordinance
Title:	Grant(s) of privilege in public way for MCP ENV Chicago LLC
Committee(s) Assignment:	Committee on Transportation and Public Way

ORDINANCE
MCP ENV CHICAGO, LLC
Acct. No. 392483 - 1
Permit No. 1115308

Be It Ordained by the City Council of the City of Chicago:

SECTION 1. Permission and authority are hereby given and granted to MCP ENV CHICAGO, LLC, upon the terms and subject to the conditions of this ordinance to maintain and use, as now constructed, two (2) Planter(s) on the public right-of-way for beautification purposes adjacent to its premises known as 161 W. Kinzie St..

Said Planter(s) at W. Kinzie Street measure(s):

One (1) at thirty-five (35) feet in length, and five (5) feet in width for a total of one hundred seventy-five (175) square feet.

One (1) at seventeen (17) feet in length, and five (5) feet in width for a total of eighty-five (85) square feet.

Grantee must allow the required clear and unobstructed space for pedestrian passage at all times per rules and regulations approved by the Department of Transportation.

The location of said privilege shall be as shown on prints kept on file with the Department of Business Affairs and Consumer Protection and the Office of the City Clerk.

Said privilege shall be constructed in accordance with plans and specifications approved by the Department of Planning and Development and Department of Transportation (Division of Project Development).

This grant of privilege in the public way shall be subject to the provisions of Section 10-28-015 and all other required provisions of the Municipal Code of Chicago.

The grantee shall pay to the City of Chicago as compensation for the privilege #1115308 herein granted the sum of zero ($.00) per annum in advance.


A 25% penalty will be added for payments received after due date.

The permit holder agrees to hold the City of Chicago harmless for any damage, relocation or replacement costs associated with damage, relocation or removal of private property caused by the City performing work in the public way.

Authority herein given and granted for a period of five (5) years from and after Date of Passage.

Alderman _____

Brendan Reilly 42nd Ward

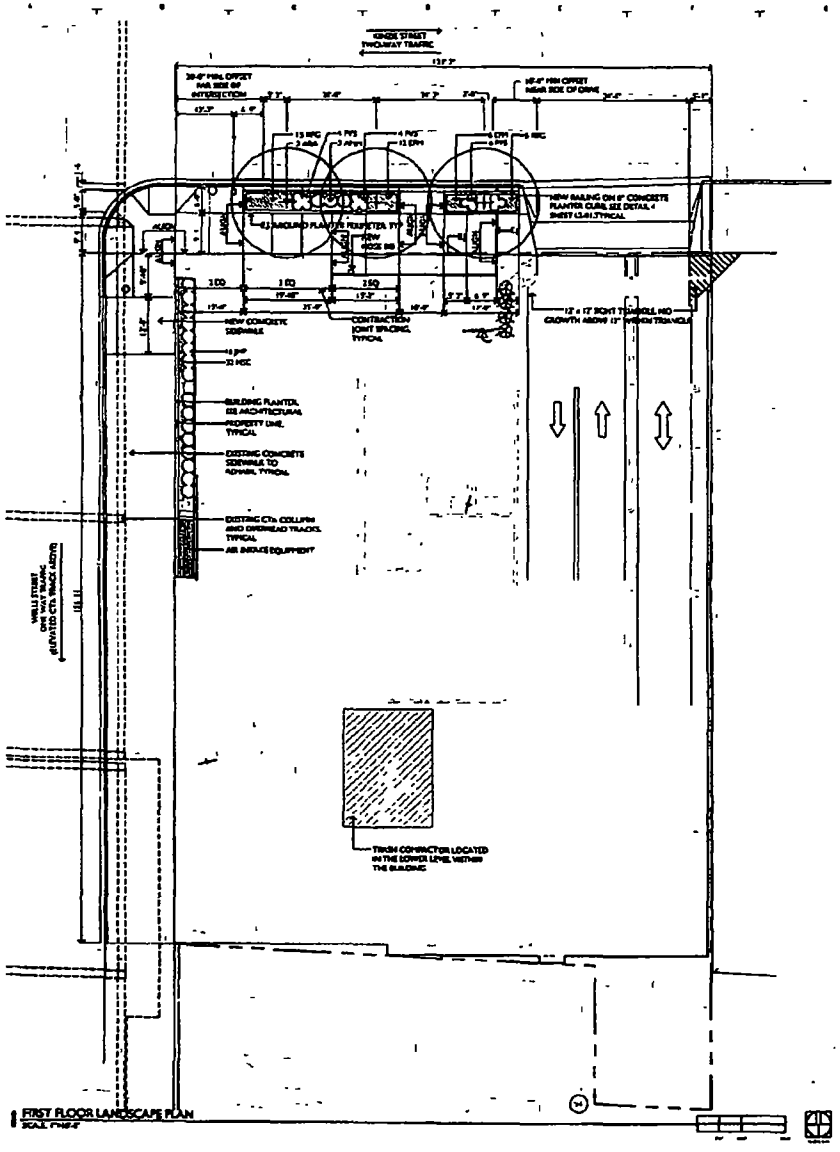

1 FIRST FLOOR LANDSCAPE PLAN
SCALE: 1/16" = 1'-0"

PARKWAY PLANTING

KINZIE STREET

LENGTH (LINEAR FEET)	131.6
NUMBER OF TREES REQUIRED (1 PER 25 LF)	4.84 TREES
NUMBER OF EXISTING TREES TO REMAIN	0
NUMBER OF TREES PROVIDED	5
	ADDITIONAL TREES BEYOND THIS NUMBER CANNOT BE PROVIDED DUE TO OFFSET REQUIREMENTS.

WELLS STREET

N/A

VEHICULAR USE AREA SCREENING

N/A

VEHICULAR USE AREA INTERNAL PLANTING

N/A

OWNER'S SWORN STATEMENT

THE UNDERSIGNED ACKNOWLEDGES THAT THE LANDSCAPE PLANTING PLAN SHOWN ON THE ATTACHED LANDSCAPE PLAN FOR THE PROPERTY AT 161 WEST KINZIE STREET CHICAGO ILLINOIS, 60654, WAS, TO THE BEST OF THE UNDERSIGNED APPLICANT'S KNOWLEDGE, BEEN DESIGNED, AND WILL BE INSTALLED MAINTAINED AND REPLACED, AS REQUIRED, BY CURRENT AND SUBSEQUENT OWNERS, IN ACCORDANCE WITH THE REQUIREMENTS OF TITLE 18, CHAPTER 32 OF THE CHICAGO MUNICIPAL CODE, THE LANDSCAPING STANDARDS OF THE CHICAGO ZONING ORDINANCE, AND THE "GUIDE TO THE CHICAGO LANDSCAPE ORDINANCE."

EXISTING PARKWAY AND CHAFFE TREES ARE TO BE PROTECTED WHILE THE PROJECT IS UNDER CONSTRUCTION AND WILL BE REPLACED BY CURRENT AND SUBSEQUENT OWNERS IF DAMAGED

THE PLANT

BY (SIGNATURE)

REPRESENTED

DATE

LANDSCAPE ARCHITECT'S SWORN STATEMENT

THE UNDERSIGNED LANDSCAPE ARCHITECT REGISTERED IN THE STATE OF ILLINOIS, ACKNOWLEDGES THAT THE LANDSCAPE PLANTING PLAN AND CONSTRUCTION DETAILS SHOWN ON THE ATTACHED LANDSCAPE PLAN FOR THE PROPERTY AT the WEST KINZIE STREET CHICAGO ILLINOIS, 60654 HAS, TO THE BEST OF THE UNDERSIGNED APPLICANT'S KNOWLEDGE, BEEN DESIGNED IN ACCORDANCE WITH THE REQUIREMENTS OF TITLE 18, CHAPTER 32 OF THE CHICAGO MUNICIPAL CODE, THE LANDSCAPING STANDARDS OF THE CHICAGO ZONING ORDINANCE, AND THE "GUIDE TO THE CHICAGO LANDSCAPE ORDINANCE."

I, TED WOLF REGISTERED LANDSCAPE ARCHITECT No. 157-000798 IN THE STATE OF ILLINOIS, CERTIFY THAT THESE DRAWINGS WERE PREPARED UNDER MY DIRECT SUPERVISION. LICENCE EXPIRATION DATE AUGUST 31 2009

TED WOLF PRINCIPAL

SEPTEMBER 15, 2009

DATE

TED WOLF ARCHITECTURE, INC.

LEGEND

PROPOSED SHADE TREE

PROPOSED SHRUB

PROPOSED PERENNIAL AND GROUNDCOVER BED

EXISTING CONCRETE SIDEWALK TO REMAIN

EXISTING LIGHT POLE

EXISTING TRAFFIC SIGNAL

EXISTING FIRE HYDRANT

PROPOSED HOSE BIB

GENERAL LANDSCAPE NOTES

1. CONTRACTOR SHALL OBTAIN ALL NECESSARY STATE AND LOCAL PERMITS REQUIRED. ALL CONSTRUCTION SHALL CONFORM TO APPLICABLE CITY, STATE, AND LOCAL STANDARDS AND CODES.

2. CALL 'JULIE' UTILITY LOCATING SERVICE 1 800 892 8123 48 HOURS PRIOR TO THE START OF ANY DIGGING.

3. ALL GRADING, UTILITY AND IRRIGATION WORK SHALL BE COMPLETED PRIOR TO INSTALLATION OF PLANT MATERIAL AND LANDSCAPE MULCH.

4. CONTRACTOR SHALL BE RESPONSIBLE FOR HIS OWN LAYOUT WORK.

5. EXISTING UNDERGROUND UTILITIES ARE PLOTTED FROM ORIGINAL SITE DRAWINGS AND SITE TOPOGRAPHIC SURVEY. EVERY ATTEMPT HAS BEEN MADE TO SHOW ALL UTILITY LINES. HOWEVER THAT EXIST. CONTRACTOR SHALL USE EVERY PRECAUTION IN DIGGING SINCE ACTUAL UNDERGROUND UTILITIES MAY NOT BE AS SHOWN. CONTRACTOR SHALL MAKE HIMSELF THOROUGHLY FAMILIAR WITH ALL UNDERGROUND UTILITY LOCATIONS PRIOR TO ANY DIGGING AND VERIFY LOCATIONS AND DEPTHS OF ALL UTILITIES.

6. IT IS THE LANDSCAPE CONTRACTORS RESPONSIBILITY TO VISIT THE SITE PRIOR TO BID SUBMITTAL TO BECOME FAMILIAR WITH EXISTING CONDITIONS AT THE SITE.

7. THE PLANT LIST IS PROVIDED FOR INFORMATION ONLY. PLANT QUANTITIES UNDER THE CONTRACT ARE INDICATED ON THE PLANS. IN THE EVENT OF ANY DISCREPANCIES, THE CONTRACT SHALL BE BASED ON THE QUANTITIES SHOWN ON THE PLANS.

8. CONTRACTOR TO PROVIDE TEST OF EXISTING AND IMPORTED SOILS PER SPECIFICATIONS. PLANTING SOIL SHALL BE AMENDED PER SPECIFICATIONS.


9. CONTRACTOR SHALL NOTIFY LANDSCAPE ARCHITECT IF AREAS OF POOR DRAINAGE OR OTHER UNEVEN, SUBSURFACE CONDITIONS ARE ENCOUNTERED DURING EXCAVATION FOR PLANTING PITS.

10. BEFORE PLANT MATERIAL INSTALLATION BEGINS STAKE LOCATIONS OF NEW PLANT MATERIAL AND NOTIFY LANDSCAPE ARCHITECT FOR APPROVAL. NOTIFY LANDSCAPE ARCHITECT ONE WEEK MINIMUM PRIOR TO TENTATIVE DATE OF STAKING.

11. THE LANDSCAPE CONTRACTOR IS RESPONSIBLE FOR FINISHING AND SPREADING TOPSOIL, FINE GRADING, AND PREPARATION OF ALL LAWN AND LANDSCAPE AREAS.

12. PRIOR TO SPREADING TOPSOIL, THE LANDSCAPE CONTRACTOR SHALL INSPECT AND ACCEPT ALL BASE GRADES. ANY DEVIATION FROM LINE AND GRADE INDICATED ON THE GRADING PLAN SHALL BE CORRECTED BEFORE PLACING ANY TOPSOIL.

13. ALL SHRUB BED AREAS SHALL HAVE A MINIMUM 3" LAYER OF LANDSCAPE MULCH.

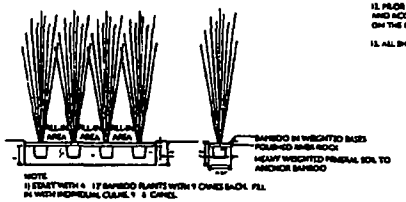

NOTE
1) START WITH 4 - 17 BAMBOO PLANTS WITH 9 CANES EACH. FILL IN WITH REMAINING CANES, 9 - 8 CANES.
2) SCAPE CANES ADJUSTMENT TO BALANCE OUT CLUMPS AND LEANS.
3) REVIEW BAMBOO SHALL BE FIRE-RETARDANT

	CODE	COMMON NAME	QTY	CAL	HT	SPRD	ROOT	REMARKS
TREES								

City of Chicago

O2014-9135

Office of the City Clerk

Document Tracking Sheet

Meeting Date:	11/5/2014
Sponsor(s):	Reilly (42)
Type:	Ordinance
Title:	Grant(s) of privilege in public way for Music and Dance Theater Chicago - vault
Committee(s) Assignment:	Committee on Transportation and Public Way

ORDINANCE
MUSIC AND DANCE THEATER CHICAGO
Acct. No. 250547 - 1
Permit No. 1113233

Be It Ordained by the City Council of the City of Chicago:

SECTION 1. Permission and authority are hereby given and granted to MUSIC AND DANCE THEATER CHICAGO, upon the terms and subject to the conditions of this ordinance to construct, install, maintain and use one (1) Vault under the public right-of-way adjacent to its premises known as 205 E. Randolph St..

Said Vault at Lower E. Randolph Street measure(s):
One (1) at eighty-eight (88) feet in length, and ten point five four (10.54) feet in width for a total of nine hundred twenty-seven point five two (927.52) square feet. Said vaulted area shall be used as an extension of an existing theater lobby.

The location of said privilege shall be as shown on prints kept on file with the Department of Business Affairs and Consumer Protection and the Office of the City Clerk.

Said privilege shall be constructed in accordance with plans and specifications approved by the Department of Transportation (Office of Underground Coordination).

This grant of privilege in the public way shall be subject to the provisions of Section 10-28-015 and all other required provisions of the Municipal Code of Chicago.

The grantee shall pay to the City of Chicago as compensation for the privilege #1113233 herein granted the sum of four thousand seven hundred forty-eight ($4,748.00) per annum in advance.


A 25% penalty will be added for payments received after due date.

The permit holder agrees to hold the City of Chicago harmless for any damage, relocation or replacement costs associated with damage, relocation or removal of private property caused by the City performing work in the public way.

Authority herein given and granted for a period of five (5) years from and after Date of Passage.

Alderman _____

Brendan Reilly 42nd Ward

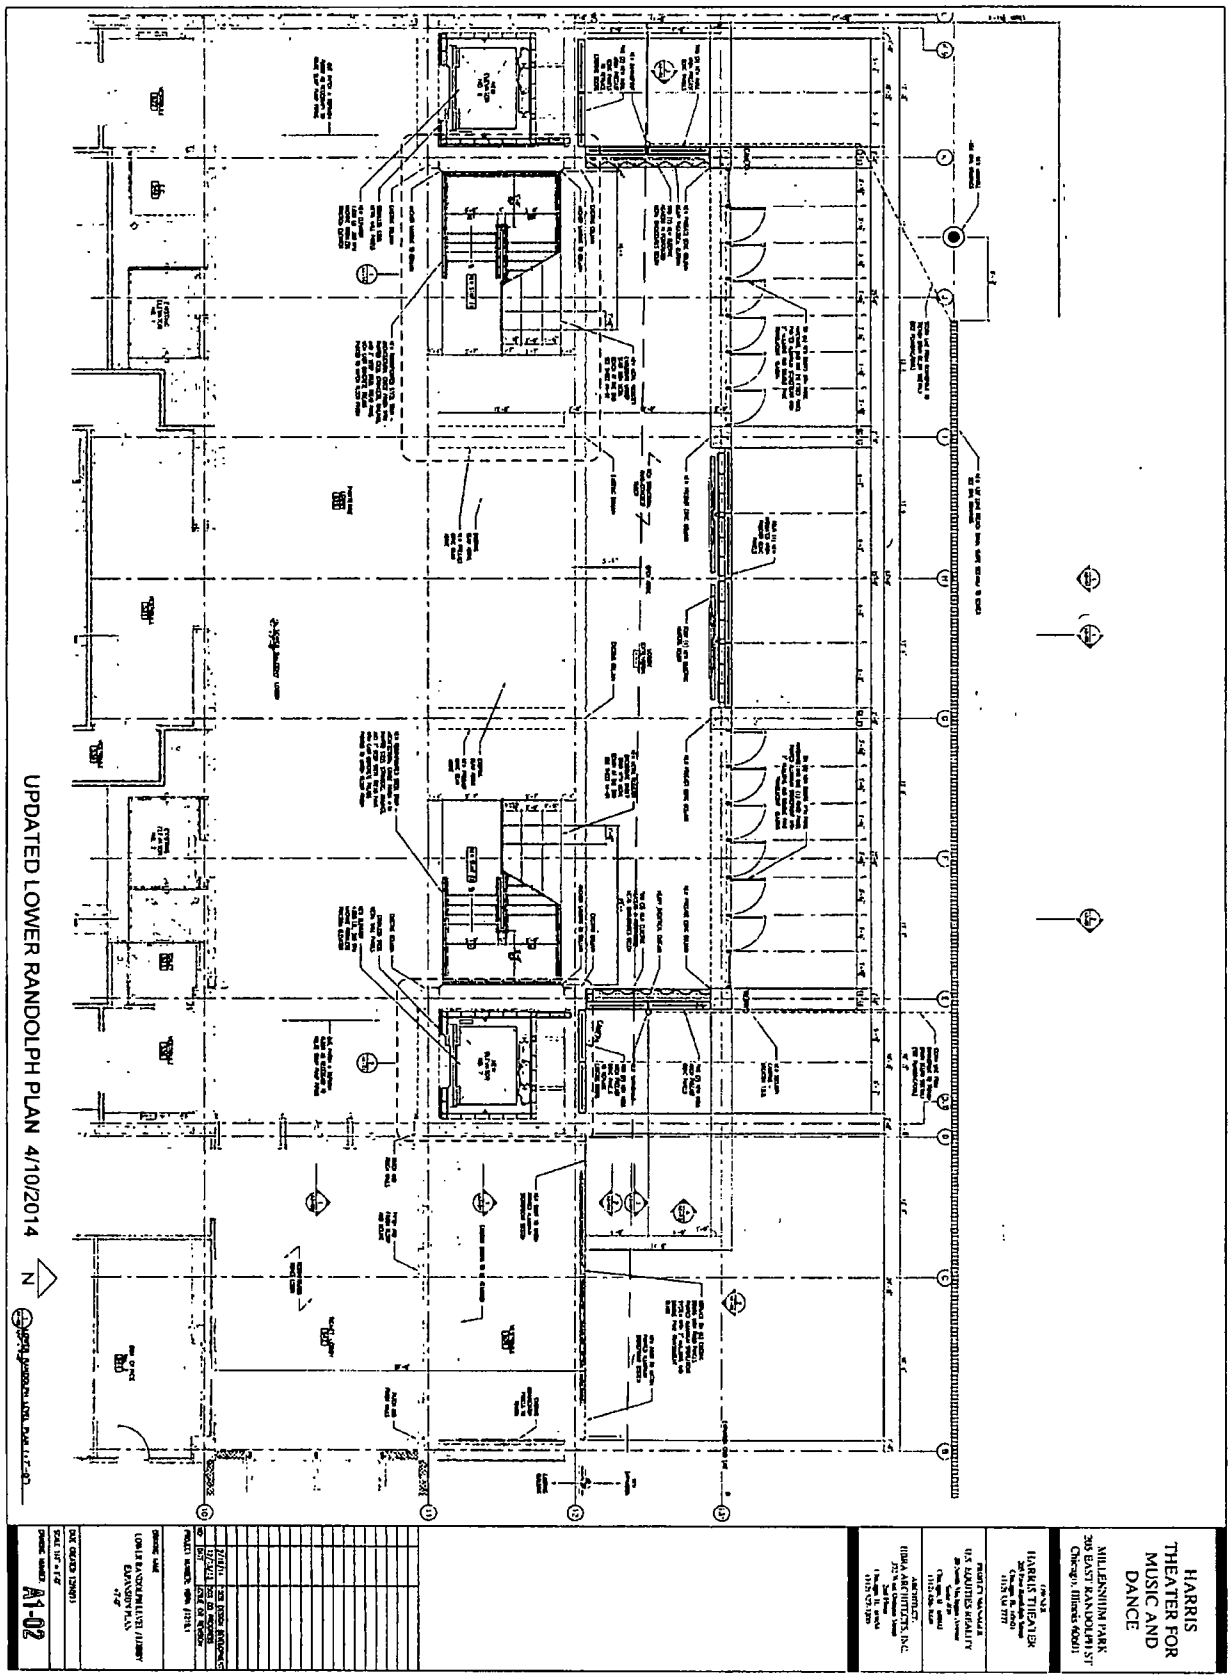
HARRIS THEATER FOR MUSIC AND DANCE
MILLENNIUM PARK
205 EAST RANDOLPH ST
Chicago, Illinois 60601
HARRIS THEATER
PRIORITY MANAGER
U.S. EQUITIES REALTY
ARCHITECT
DIMA ARCHITECTS, INC.
UPDATED LOWER RANDOLPH PLAN 4/10/2014
N
A1-02

City of Chicago

O2014-9138

Office of the City Clerk

Document Tracking Sheet

Meeting Date:	11/5/2014
Sponsor(s):	Reilly (42)
Type:	Ordinance
Title:	Grant(s) of privilege in public way for Music and Dance Theater Chicago - trench
Committee(s) Assignment:	Committee on Transportation and Public Way

ORDINANCE
MUSIC AND DANCE THEATER CHICAGO
Acct. No. 250547 - 1
Permit No. 1113235

Be It Ordained by the City Council of the City of Chicago:

SECTION 1. Permission and authority are hereby given and granted to MUSIC AND DANCE THEATER CHICAGO, upon the terms and subject to the conditions of this ordinance to construct, install, maintain and use one (1) Trench Drain under the public right-of-way adjacent to its premises known as 205 E. Randolph St..

Said Trench Drain at Lower E. Randolph Street measure(s):
One (1) at one hundred twenty (120) feet in length, and nine point two five (9.25) feet in width for a total of one thousand one hundred ten (1110) square feet. Said trench drain shall be placed in and below the sidewalk approximately twenty-nine point seven (29.7) feet north of the south line of lower East Randolph Street.

The location of said privilege shall be as shown on prints kept on file with the Department of Business Affairs and Consumer Protection and the Office of the City Clerk.

Said privilege shall be constructed in accordance with plans and specifications approved by the Department of Transportation (Office of Underground Coordination) and Department of Wate r Management.

This grant of privilege in the public way shall be subject to the provisions of Section 10-28-015 and all other required provisions of the Municipal Code of Chicago.

The grantee shall pay to the City of Chicago as compensation for the privilege #1113235 herein granted the sum of five thousand six hundred eighty-three ($5,683.00) per annum in advance.


A 25% penalty will be added for payments received after due date.

The permit holder agrees to hold the City of Chicago harmless for any damage, relocation or replacement costs associated with damage, relocation or removal of private property caused by the City performing work in the public way.

Authority herein given and granted for a period of five (5) years from and after Date of Passage.

Alderman _____

Brendan Reilly 42nd Ward

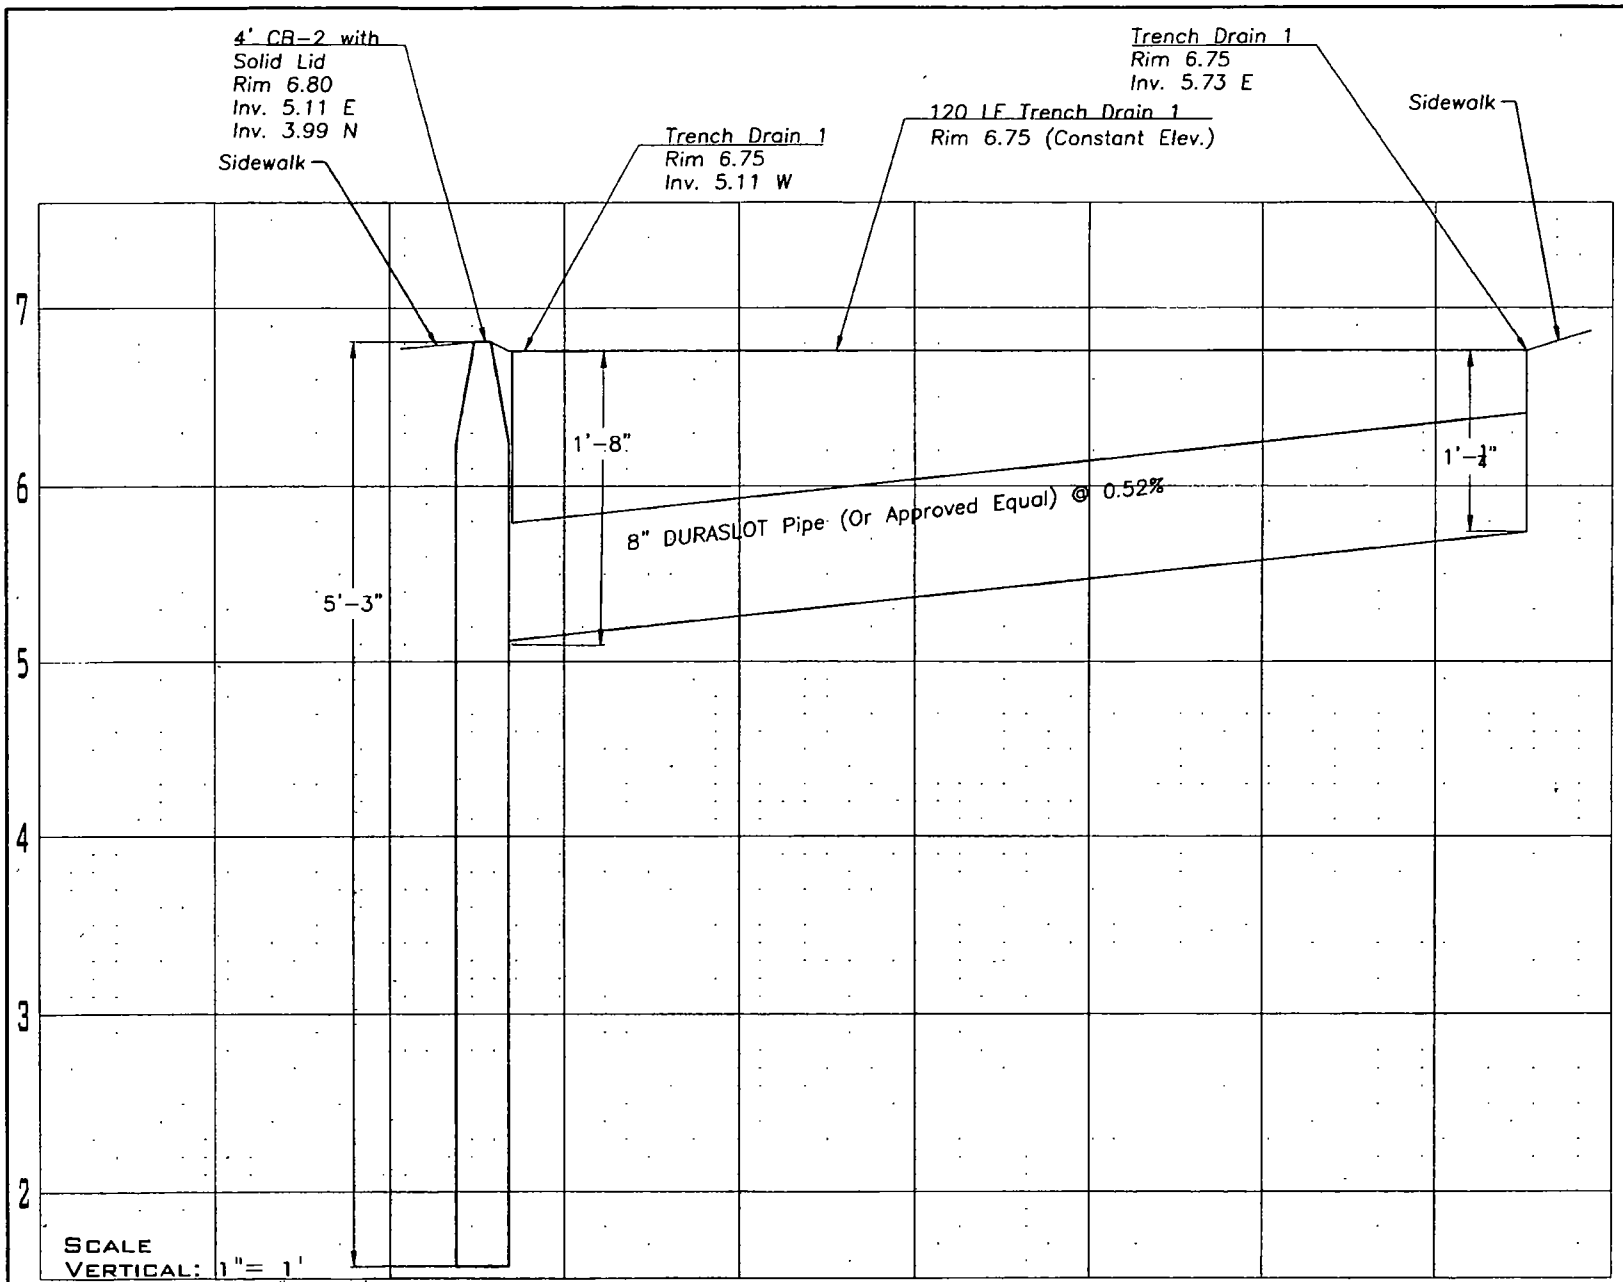

TRENCH DRAIN PROFILE VIEW
SECTION A-A

ERIKSSON ENGINEERING ASSOCIATES, LTD
145 COMMERCE DRIVE, SUITE A
GRAYSLAKE, ILLINOIS 60030
PHONE (847) 223-4804
FAX (847) 223-4864
EMAIL INFO@EEA-LTD.COM
PROFESSIONAL DESIGN FIRM
LICENSE NO. 184-003220
EXPIRES 04/30/2015

HARRIS THEATER
FOR MUSIC AND DANCE
MILLENIUM PARK
205 EAST RANDOLPH ST
CHICAGO, ILLINOIS 60601

© Eriksson Engineering Associates, Ltd. All rights reserved. This plan is and shall remain the property of Eriksson Engineering Associates, Ltd. The use of this plan for any purpose other than the specific project for which it was prepared is prohibited.

Designed By	Date
TDB	03/20/14
Checked By	Project No.

Sheet Title: Trench Drain Profile View Exhibit

Sheet No: EX2.0

City of Chicago

O2014-9159

Office of the City Clerk

Document Tracking Sheet

Meeting Date:	11/5/2014
Sponsor(s):	Reilly (42)
Type:	Ordinance
Title:	Grant(s) of privilege in public way for New Line
Committee(s) Assignment:	Committee on Transportation and Public Way

ORDINANCE
NEW LINE
Acct. No. 344964 - 1
Permit No. 1115653

Be It Ordained by the City Council of the City of Chicago:

SECTION 1. Permission and authority are hereby given and granted to NEW LINE, upon the terms and subject to the conditions of this ordinance to maintain and use one (1) sign(s) projecting over the public right-of-way attached to its premises known as 201 N. Clinton St..

Said sign structure(s) measures as follows; along N. Clinton:
One (1) at five point five (5.5) feet in length, six (6) feet in height and ten (10) feet above grade level.

The location of said privilege shall be as shown on prints kept on file with the Department of Business Affairs and Consumer Protection and the Office of the City Clerk.

Said privilege shall be constructed in accordance with plans and specifications approved by the Department of Transportation (Division of Project Development) and Zoning Department - Signs.

This grant of privilege in the public way shall be subject to the provisions of Section 10-28-015 and all other required provisions of the Municipal Code of Chicago.

The grantee shall pay to the City of Chicago as compensation for the privilege #1115653 herein granted the sum of three hundred ($300.00) per annum in advance.


A 25% penalty will be added for payments received after due date.

The permit holder agrees to hold the City of Chicago harmless for any damage, relocation or replacement costs associated with damage, relocation or removal of private property caused by the City performing work in the public way.

Authority herein given and granted for a period of five (5) years from and after 10/07/2014.


Alderman _____

Brendan Reilly 42nd Ward

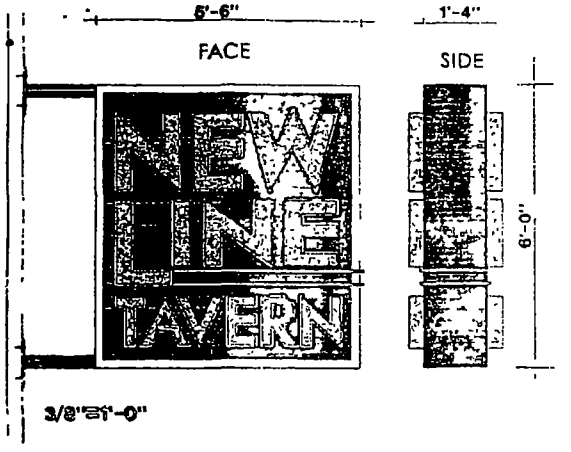

DOUBLE FACE SIGN. OPEN FACE CHANNEL LETTERS
DOUBLE TUBE NEON / RED

" STEEL TUBES WELDED TO 1/2" STEEL
BACKS, AND BOLTED TO WALL WITH 1/2"
EXPANSION BOLTS

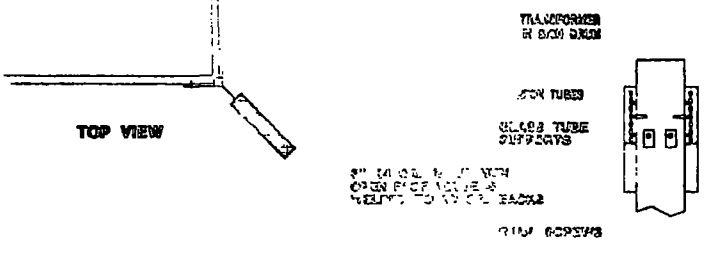

DOUBLE-FACE SIGN
CROSS SECTION

BEST NEON SIGN CO.	
SCALE AS NOTED SK. NO. NLINES	
CUSTOMER NEW LINE TAVERN	
JOB ADDRESS	
CITY CHICAGO	STATE IL
ARTIST MICHAEL	DATE 7/10/09
SALES APPROVED	DATE
CUSTOMER APPROVAL:	

By signing the approval box on this sketch, I understand that I am accepting all aspects of this drawing. This includes artwork, specifications, dimensions, spelling and any other representations herein. I also understand that color reproductions on this sketch are approximate, and may not match manufactured product exactly.

City of Chicago

O2014-9161

Office of the City Clerk

Document Tracking Sheet

Meeting Date:	11/5/2014
Sponsor(s):	Reilly (42)
Type:	Ordinance
Title:	Grant(s) of privilege in public way for Office Depot, Inc.
Committee(s) Assignment:	Committee on Transportation and Public Way

ORDINANCE
OFFICE DEPOT INC
Acct. No. 10866 - 12
Permit No. 1115625

Be It Ordained by the City Council of the City of Chicago:

SECTION 1. Permission and authority are hereby given and granted to OFFICE DEPOT INC, upon the terms and subject to the conditions of this ordinance to maintain and use, as now constructed, two (2) Banner(s) projecting over the public right-of-way adjacent to its premises known as 10 S. State St..

Said Banner(s) at S State St measure(s):
Two (2) at three (3) feet in length, and eighteen (18) feet in width for a total of one hundred eight (108) square feet.

The location of said privilege shall be as shown on prints kept on file with the Department of Business Affairs and Consumer Protection and the Office of the City Clerk.

Said privilege shall be constructed in accordance with plans and specifications approved by the Zoning Department - Signs.

This grant of privilege in the public way shall be subject to the provisions of Section 10-28-015 and all other required provisions of the Municipal Code of Chicago.

The grantee shall pay to the City of Chicago as compensation for the privilege #1115625 herein granted the sum of one hundred fifty ($150.00) per annum in advance.


A 25% penalty will be added for payments received after due date.

The permit holder agrees to hold the City of Chicago harmless for any damage, relocation or replacement costs associated with damage, relocation or removal of private property caused by the City performing work in the public way.

Authority herein given and granted for a period of five (5) years from and after 11/05/2013.

Alderman _____

Brendan Reilly 42nd Ward

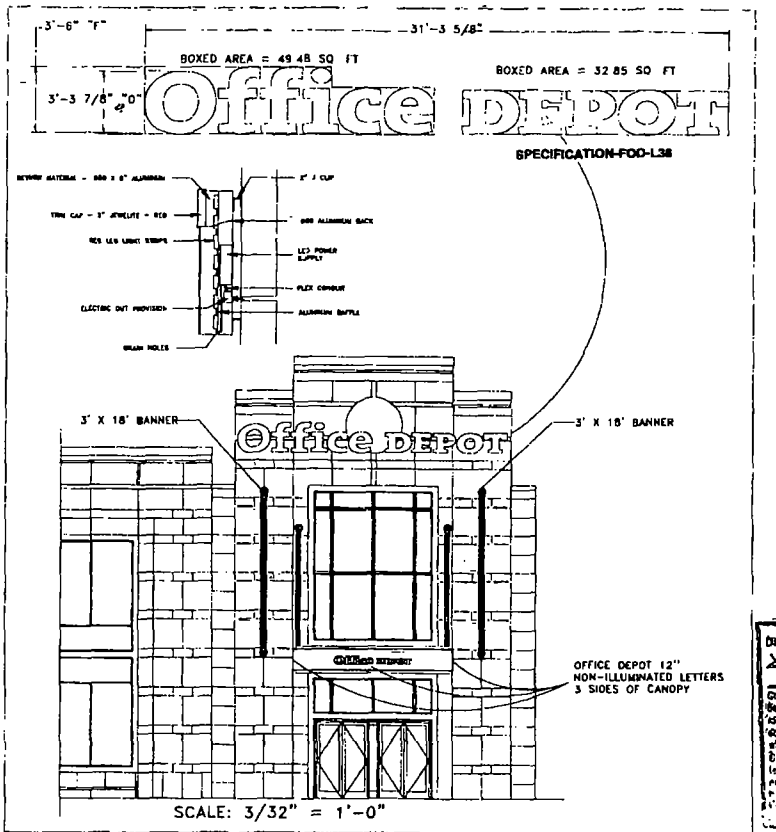

ED COSTA
V.P. of Construction

Office DEPOT
Date 4-15-05 By Linda Duff-Co
X APPROVED ___APPROVED AS NOTED
___ REVISE AND RESUBMIT
Conditions or Comments made on the drawings during this review do not relieve the landlord of his responsibility to comply with the requirements of the drawings and specifications pursuant to the lease documents. This review is only to check for general conformance with the design concept of the project and general compliance with the Office Depot ___/___/___ prototype, including but not limited to the building specific drawings, specifications and design manual. The landlord and/or their design consultants remain responsible for confirming and determining all applicable codes and ordinances governing construction requirements and for obtaining the necessary permits, licenses and approvals prior to commencing the work.

PERSONA Distributed by Sign Up Company P O BOX 210 700 21st Southwest Watertown, SD 57201 (605) 882-2244	TITLE 3'6" LETTERS-CHICAGO, IL	FOLDER LOCATION BLD ELEVATIONS	SHEET 2	OF 3
	SIZE AS NOTED	DRAWN BY SWK	DATE 04/08/05	APPR BY DPP
CUSTOMER OFFICE DEPOT	LOCATION CHICAGO, IL #1230538 (STREET)	REVISIONS	DATE	BY
DATE OF APPROVAL				

EXHIBIT G-1 (2 OF 3)

City of Chicago

O2014-9163

Office of the City Clerk

Document Tracking Sheet

Meeting Date:	11/5/2014
Sponsor(s):	Reilly (42)
Type:	Ordinance
Title:	Grant(s) of privilege in public way for Paris Club Bistro & Bar/Studio Paris/Ramen-San
Committee(s) Assignment:	Committee on Transportation and Public Way

ORDINANCE
PARIS CLUB BISTRO & BAR/STUDIO PARIS/RAMEN-SAN
Acct. No. 16260 - 2
Permit No. 1113343

Be It Ordained by the City Council of the City of Chicago:

SECTION 1. Permission and authority are hereby given and granted to PARIS CLUB BISTRO & BAR/STUDIO PARIS/RAMEN-SAN, upon the terms and subject to the conditions of this ordinance to maintain and use one (1) sign(s) projecting over the public right-of-way attached to its premises known as 59 W. Hubbard St..

Said sign structure(s) measures as follows; along W Hubbard St:
One (1) at two point two five (2.25) feet in length, one point five eight (1.58) feet in height and eight point five (8.5) feet above grade level.

The location of said privilege shall be as shown on prints kept on file with the Department of Business Affairs and Consumer Protection and the Office of the City Clerk.

Said privilege shall be constructed in accordance with plans and specifications approved by the Department of Transportation (Division of Project Development) and Zoning Department - Signs.

This grant of privilege in the public way shall be subject to the provisions of Section 10-28-015 and all other required provisions of the Municipal Code of Chicago.

The grantee shall pay to the City of Chicago as compensation for the privilege #1113343 herein granted the sum of one hundred ($100.00) per annum in advance.


A 25% penalty will be added for payments received after due date.

The permit holder agrees to hold the City of Chicago harmless for any damage, relocation or replacement costs associated with damage, relocation or removal of private property caused by the City performing work in the public way.

Authority herein given and granted for a period of five (5) years from and after Date of Passage.

Alderman _____


Brendan Reilly 42nd Ward

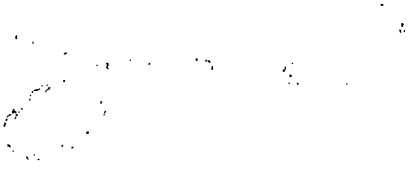

SIGN (BANNER) DRAWING

PROPERTY LOCATION: 59 W. Hubbard St.

ORGANIZATION NAME: Ramen-San

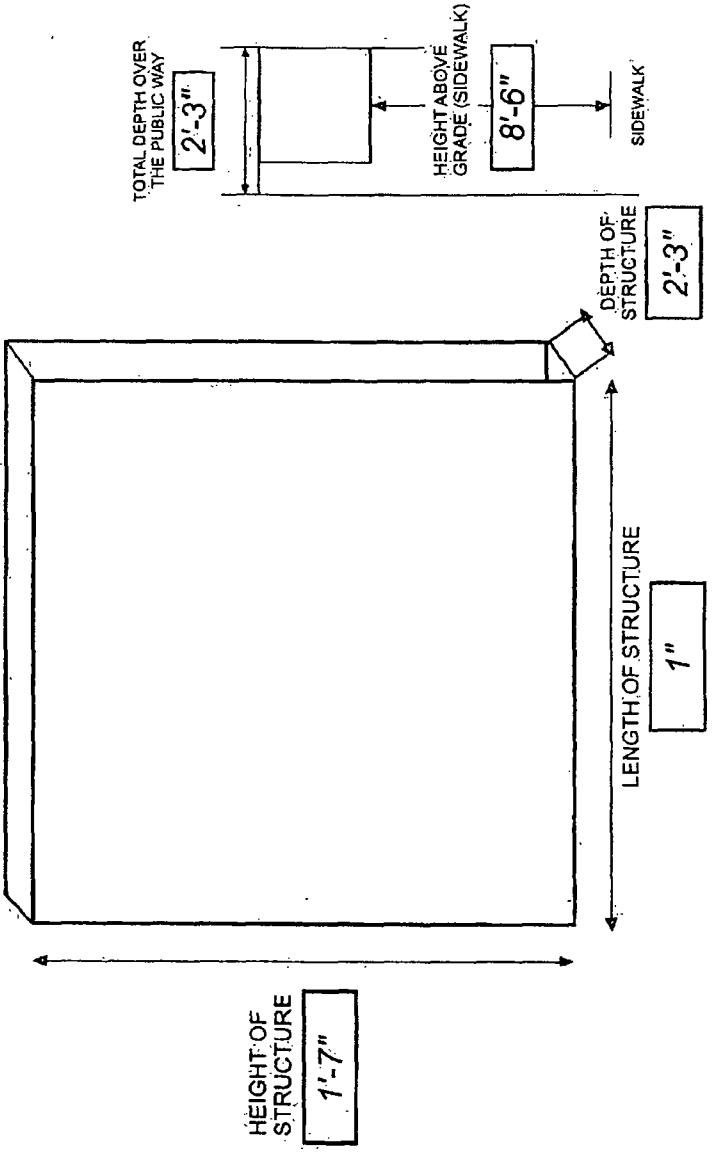

City of Chicago

O2014-9165

Office of the City Clerk

Document Tracking Sheet

Meeting Date:	11/5/2014
Sponsor(s):	Reilly (42)
Type:	Ordinance
Title:	Grant(s) of privilege in public way for Potash Bros, Inc.
Committee(s) Assignment:	Committee on Transportation and Public Way

ORDINANCE
POTASH BROS INC
Acct. No. 8018 - 1
Permit No. 1115508

Be It Ordained by the City Council of the City of Chicago:

SECTION 1. Permission and authority are hereby given and granted to POTASH BROS INC, upon the terms and subject to the conditions of this ordinance to maintain and use three (3) sign(s) projecting over the public right-of-way attached to its premises known as 875 N. State St..

Said sign structure(s) measures as follows; along N. State Street:
One (1) at thirty-eight (38) feet in length, three (3) feet in height and twelve point five (12.5) feet above grade level.
One (1) at four (4) feet in length, seven (7) feet in height and twelve point five (12.5) feet above grade level.
One (1) at five (5) feet in length, four (4) feet in height and twelve point five (12.5) feet above grade level.

The location of said privilege shall be as shown on prints kept on file with the Department of Business Affairs and Consumer Protection and the Office of the City Clerk.

Said privilege shall be constructed in accordance with plans and specifications approved by the Department of Transportation (Division of Project Development) and Zoning Department - Signs.

This grant of privilege in the public way shall be subject to the provisions of Section 10-28-015 and all other required provisions of the Municipal Code of Chicago.

The grantee shall pay to the City of Chicago as compensation for the privilege #1115508 herein granted the sum of seven hundred ($700.00) per annum in advance.

A 25% penalty will be added for payments received after due date.

The permit holder agrees to hold the City of Chicago harmless for any damage, relocation or replacement costs associated with damage, relocation or removal of private property caused by the City performing work in the public way.

Authority herein given and granted for a period of five (5) years from and after 11/05/2013.

Alderman _____

Brendan Reilly 42nd Ward

STATE STREET

City of Chicago

O2014-9169

Office of the City Clerk

Document Tracking Sheet

Meeting Date:	11/5/2014
Sponsor(s):	Reilly (42)
Type:	Ordinance
Title:	Grant(s) of privilege in public way for Rock Bottom Restaurant & Brewery
Committee(s) Assignment:	Committee on Transportation and Public Way

ORDINANCE
ROCK BOTTOM RESTAURANT & BREWERY
Acct. No. 85923 - 1
Permit No. 1115703

Be It Ordained by the City Council of the City of Chicago:

SECTION 1. Permission and authority are hereby given and granted to ROCK BOTTOM RESTAURANT & BREWERY, upon the terms and subject to the conditions of this ordinance to maintain and use, as now constructed, one (1) Door Swing(s) on the public right-of-way adjacent to its premises known as 1 W. Grand Ave..

Said Door Swing(s) at STATE ST. SIDE measure(s):
One (1) at one (1) foot in length, and three (3) feet in width for a total of three (3) square feet.

The location of said privilege shall be as shown on prints kept on file with the Department of Business Affairs and Consumer Protection and the Office of the City Clerk.

Said privilege shall be constructed in accordance with plans and specifications approved by the Department of Transportation (Division of Project Development).

This grant of privilege in the public way shall be subject to the provisions of Section 10-28-015 and all other required provisions of the Municipal Code of Chicago.

The grantee shall pay to the City of Chicago as compensation for the privilege #1115703 herein granted the sum of seventy-five ($75.00) per annum in advance.


A 25% penalty will be added for payments received after due date.

The permit holder agrees to hold the City of Chicago harmless for any damage, relocation or replacement costs associated with damage, relocation or removal of private property caused by the City performing work in the public way.


Authority herein given and granted for a period of five (5) years from and after 10/07/2014.

Alderman _____

Brendan Reilly 42nd Ward

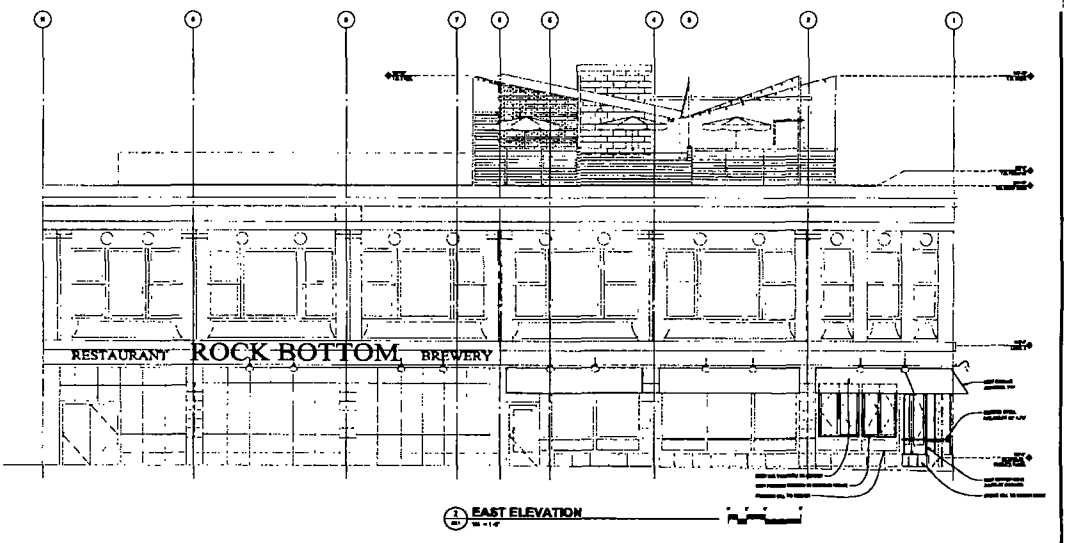

EAST ELEVATION

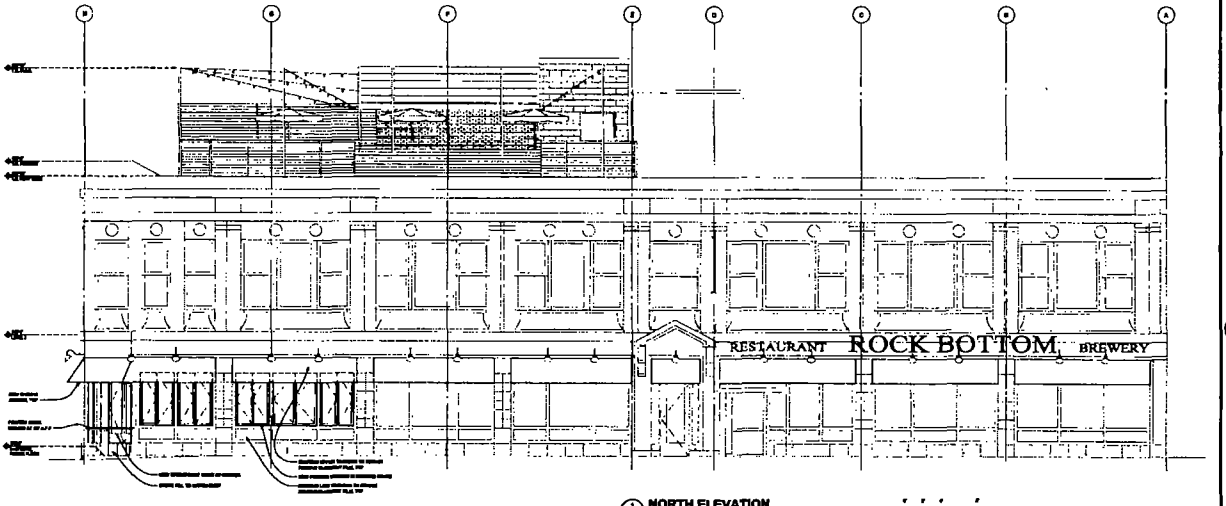

NORTH ELEVATION

BRAY Architecture, Inc.

ROCK BOTTOM BREWERY
CHICAGO, ILLINOIS

A3.1

City of Chicago

O2014-9170

Office of the City Clerk

Document Tracking Sheet

Meeting Date:	11/5/2014
Sponsor(s):	Reilly (42)
Type:	Ordinance
Title:	Grant(s) of privilege in public way for Salvatore Ferragamo
Committee(s) Assignment:	Committee on Transportation and Public Way

ORDINANCE
SALVATORE FERRAGAMO
Acct. No. 59124 - 1
Permit No. 1115415

Be It Ordained by the City Council of the City of Chicago:

SECTION 1. Permission and authority are hereby given and granted to SALVATORE FERRAGAMO, upon the terms and subject to the conditions of this ordinance to maintain and use, as now constructed, one (1) Light Fixture(s) projecting over the public right-of-way adjacent to its premises known as 645 N. Michigan Ave..

Said Light Fixture(s) at N. Michigan Avenue measure(s):
One (1) at one (1) foot in length, two (2) feet in width and eleven point five (11.5) feet above grade level.

The location of said privilege shall be as shown on prints kept on file with the Department of Business Affairs and Consumer Protection and the Office of the City Clerk.

Said privilege shall be constructed in accordance with plans and specifications approved by the Department of Transportation (Division of Project Development).

This grant of privilege in the public way shall be subject to the provisions of Section 10-28-015 and all other required provisions of the Municipal Code of Chicago.

The grantee shall pay to the City of Chicago as compensation for the privilege #1115415 herein granted the sum of seventy-five ($75.00) per annum in advance.


A 25% penalty will be added for payments received after due date.

The permit holder agrees to hold the City of Chicago harmless for any damage, relocation or replacement costs associated with damage, relocation or removal of private property caused by the City performing work in the public way.


Authority herein given and granted for a period of five (5) years from and after Date of Passage.

Alderman _____


Brendan Reilly 42nd Ward

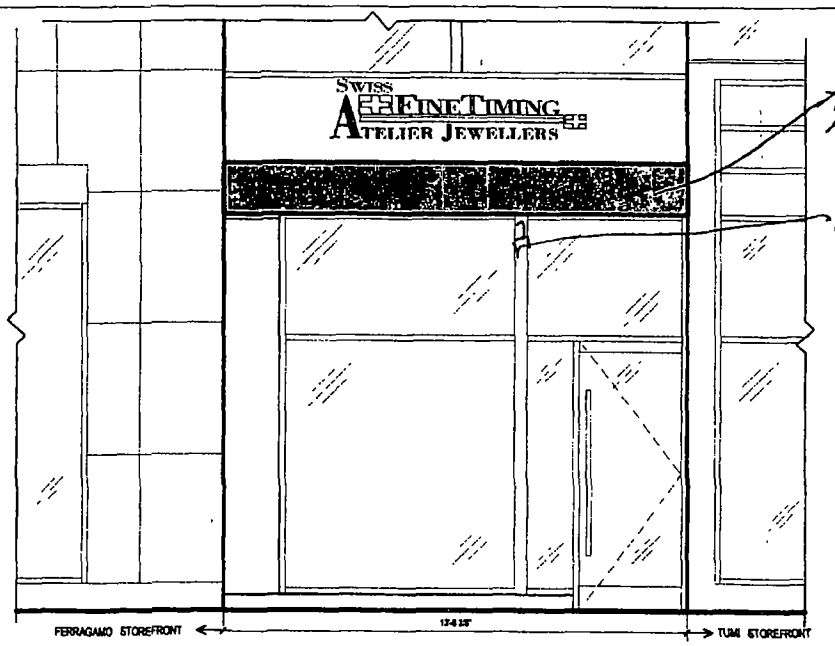

FRONT ELEVATION

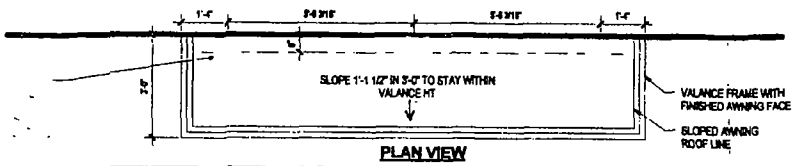

PLAN VIEW

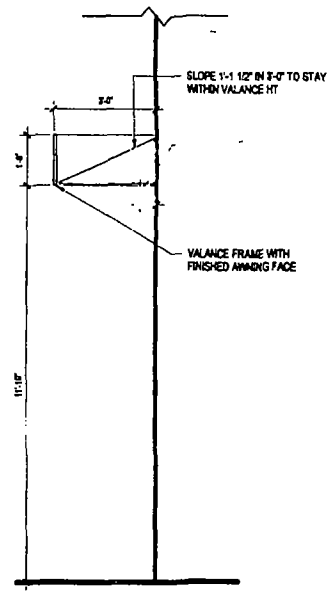

SECTION

KURZMAN ARCHITECTURE, LLC
743 W Brompton, 2N Chicago, IL 60657
p (312) 286 0901 f (773) 472-0521
eM rkurzman@comcast.net

DESCRIPTION
NEW AWNING SYSTEM

JOB NAME SWISS FINE TIMING AWNING, 645 N MICHIGAN AVENUE, CHICAGO, IL 60611
JOB NO 14-006
DATE 2014 05 27

EXHIBIT
1

City of Chicago

O2014-9171

Office of the City Clerk

Document Tracking Sheet

Meeting Date:	11/5/2014
Sponsor(s):	Reilly (42)
Type:	Ordinance
Title:	Grant(s) of privilege in public way for Tre Soldi
Committee(s) Assignment:	Committee on Transportation and Public Way

ORDINANCE
TRE SOLDI
Acct. No. 377021 - 1
Permit No. 1108965

Be It Ordained by the City Council of the City of Chicago:

SECTION 1. Permission and authority are hereby given and granted to TRE SOLDI, upon the terms and subject to the conditions of this ordinance to maintain and use, as now constructed, one (1) Banner(s) projecting over the public right-of-way adjacent to its premises known as 212 E. Ohio St..

Said Banner(s) at E OHIO ST measure(s):
One (1) at two point six seven (2.67) feet in length, and twelve (12) feet in width for a total of thirty-two point zero four (32.04) square feet.

The location of said privilege shall be as shown on prints kept on file with the Department of Business Affairs and Consumer Protection and the Office of the City Clerk.

Said privilege shall be constructed in accordance with plans and specifications approved by the Zoning Department - Signs.

This grant of privilege in the public way shall be subject to the provisions of Section 10-28-015 and all other required provisions of the Municipal Code of Chicago.

The grantee shall pay to the City of Chicago as compensation for the privilege #1108965 herein granted the sum of seventy-five ($75.00) per annum in advance.


A 25% penalty will be added for payments received after due date.

The permit holder agrees to hold the City of Chicago harmless for any damage, relocation or replacement costs associated with damage, relocation or removal of private property caused by the City performing work in the public way.

Authority herein given and granted for a period of five (5) years from and after Date of Passage.

Alderman _____

Brendan Reilly 42nd Ward

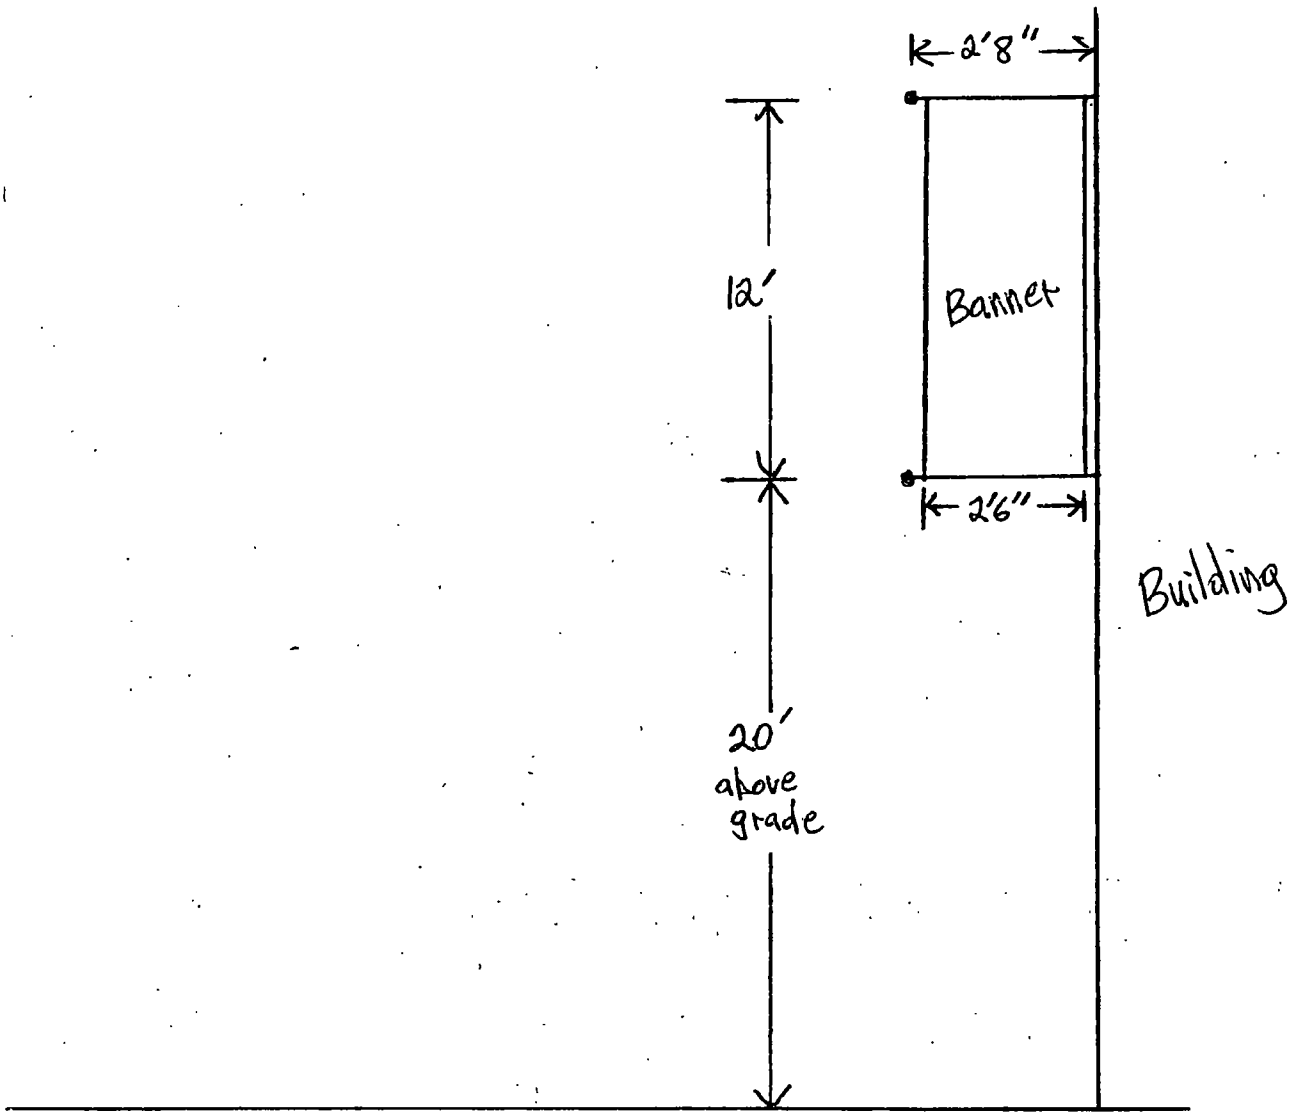

Tre Soldi Banner

City of Chicago

O2014-9174

Office of the City Clerk

Document Tracking Sheet

Meeting Date:	11/5/2014
Sponsor(s):	Reilly (42)
Type:	Ordinance
Title:	Grant(s) of privilege in public way for Walgreens No. 211 - light fixtures
Committee(s) Assignment:	Committee on Transportation and Public Way

ORDINANCE
WALGREENS #211
Acct. No. 147 - 38
Permit No. 1115710

Be It Ordained by the City Council of the City of Chicago:

SECTION 1. Permission and authority are hereby given and granted to WALGREENS #211, upon the terms and subject to the conditions of this ordinance to maintain and use, as now constructed, four (4) Light Fixture(s) projecting over the public right-of-way adjacent to its premises known as 757 N. Michigan Ave..

Said Light Fixture(s) at N. Michigan measure(s):
Four (4) at one point five (1.5) foot in length, point six six (.66) feet in width and twelve (12) feet above grade level.

The location of said privilege shall be as shown on prints kept on file with the Department of Business Affairs and Consumer Protection and the Office of the City Clerk.

Said privilege shall be constructed in accordance with plans and specifications approved by the Department of Transportation (Division of Project Development).

This grant of privilege in the public way shall be subject to the provisions of Section 10-28-015 and all other required provisions of the Municipal Code of Chicago.

The grantee shall pay to the City of Chicago as compensation for the privilege #1115710 herein granted the sum of ninety ($90.00) per annum in advance.


A 25% penalty will be added for payments received after due date.

The permit holder agrees to hold the City of Chicago harmless for any damage, relocation or replacement costs associated with damage, relocation or removal of private property caused by the City performing work in the public way.

Authority herein given and granted for a period of five (5) years from and after 06/03/2014.

Alderman _____

Brendan Reilly 42nd Ward

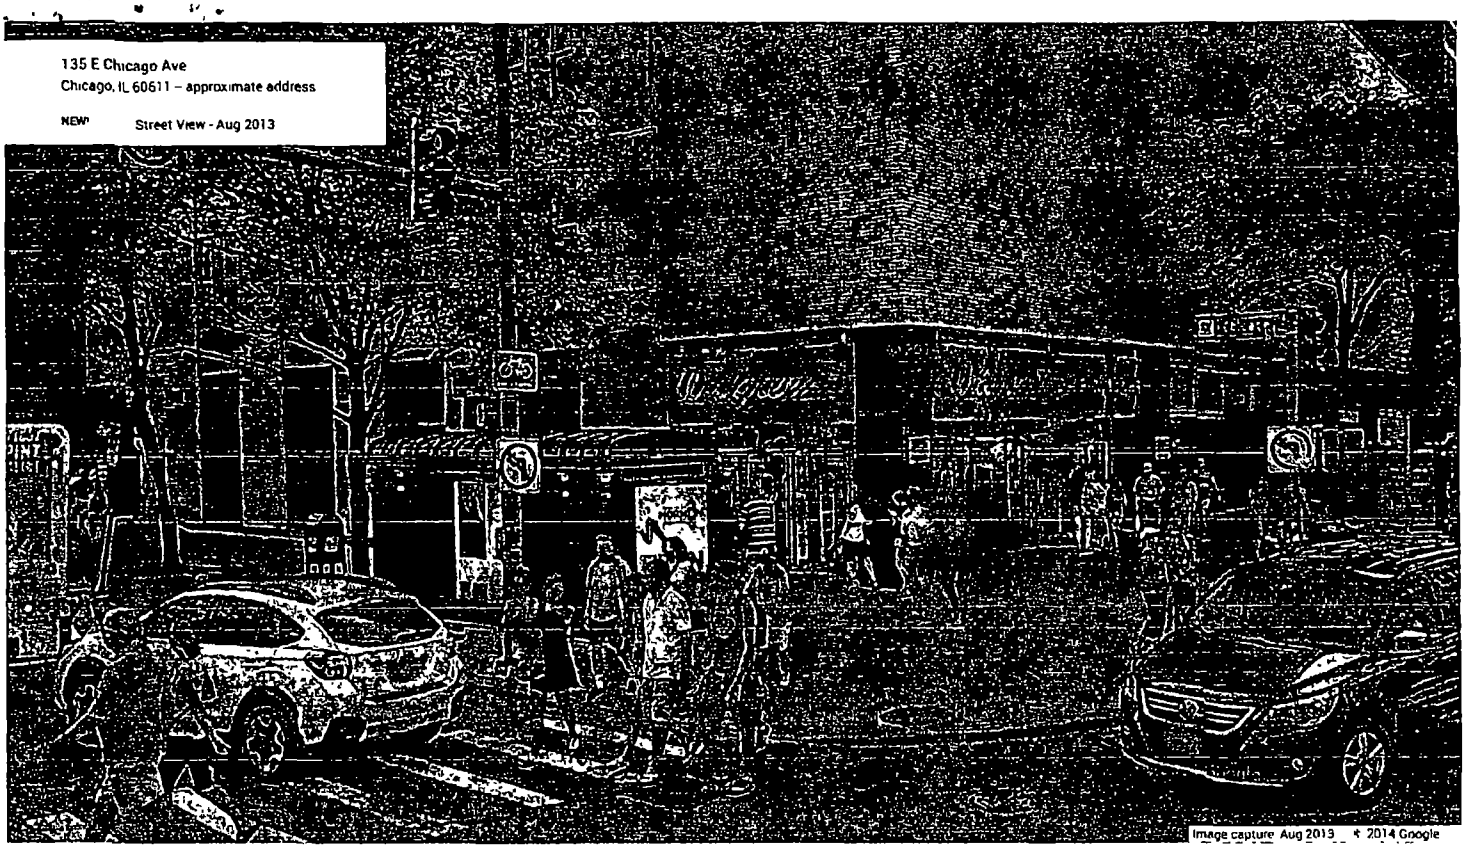
135 E Chicago Ave
Chicago, IL 60611 – approximate address
NEW! Street View - Aug 2013
Image capture Aug 2013 © 2014 Google

City of Chicago

O2014-9176

Office of the City Clerk

Document Tracking Sheet

Meeting Date:	11/5/2014
Sponsor(s):	Reilly (42)
Type:	Ordinance
Title:	Grant(s) of privilege in public way for Walgreens No. 211 - signs
Committee(s) Assignment:	Committee on Transportation and Public Way

ORDINANCE
WALGREENS #211
Acct. No. 147 - 38
Permit No. 1115711

Be It Ordained by the City Council of the City of Chicago:

SECTION 1. Permission and authority are hereby given and granted to WALGREENS #211, upon the terms and subject to the conditions of this ordinance to maintain and use three (3) sign(s) projecting over the public right-of-way attached to its premises known as 757 N. Michigan Ave..

Said sign structure(s) measures as follows; along N. Michigan:
One (1) at twenty (20) feet in length, two (2) feet in height and twelve (12) feet above grade level.

Said sign structure(s) measures as follows; along N. Michigan:
One (1) at sixteen (16) feet in length, two (2) feet in height and twelve (12) feet above grade level.

Said sign structure(s) measures as follows; along E. Chicago:
One (1) at twenty (20) feet in length, two (2) feet in height and twelve (12) feet above grade level.

The location of said privilege shall be as shown on prints kept on file with the Department of Business Affairs and Consumer Protection and the Office of the City Clerk.

Said privilege shall be constructed in accordance with plans and specifications approved by the Department of Transportation (Division of Project Development) and Zoning Department - Signs.

This grant of privilege in the public way shall be subject to the provisions of Section 10-28-015 and all other required provisions of the Municipal Code of Chicago.

The grantee shall pay to the City of Chicago as compensation for the privilege #1115711 herein granted the sum of nine hundred ($900.00) per annum in advance.

A 25% penalty will be added for payments received after due date.


The permit holder agrees to hold the City of Chicago harmless for any damage, relocation or replacement costs associated with damage, relocation or removal of private property caused by the City performing work in the public way.

Authority herein given and granted for a period of five (5) years from and after 05/13/2014.

Alderman _____

Brendan Reilly 42nd Ward

757 N. Michigan Ave.
Store 211

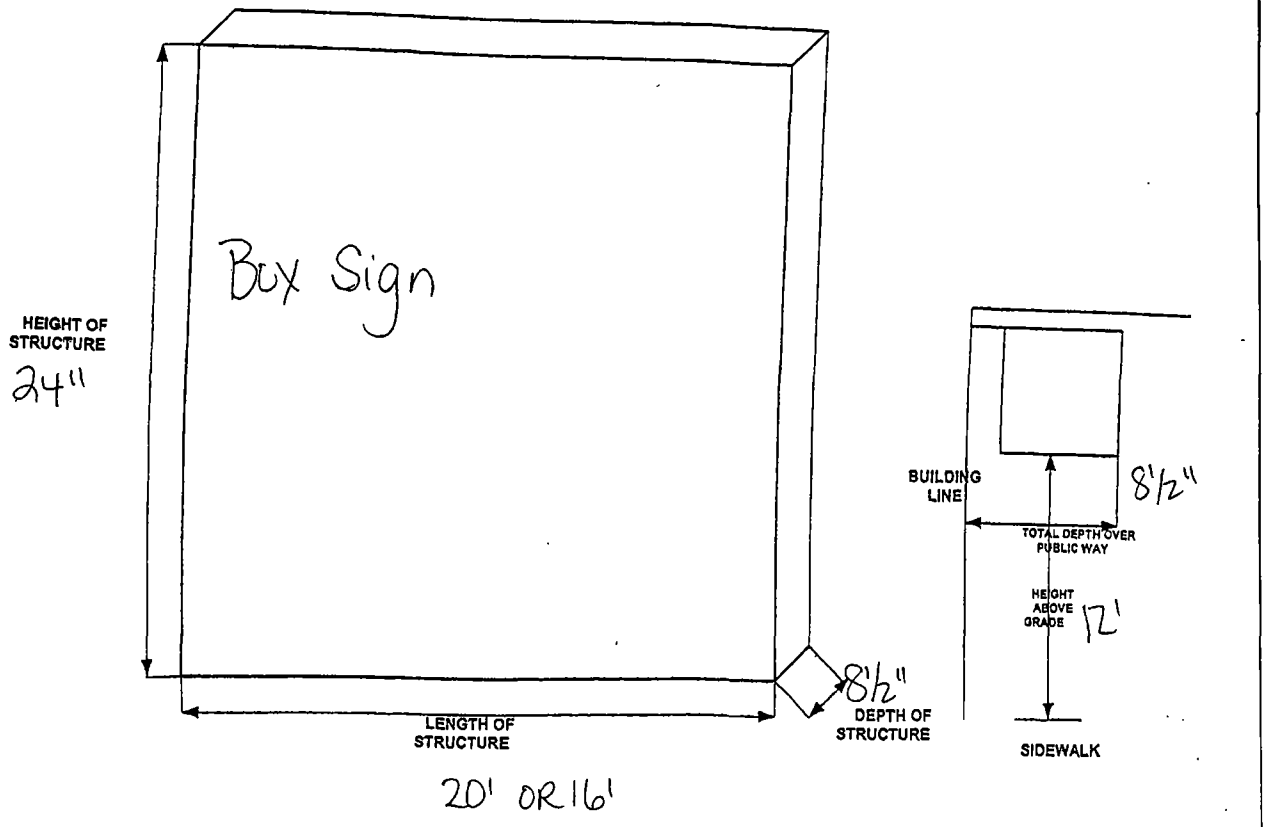

City of Chicago

O2014-9185

Office of the City Clerk

Document Tracking Sheet

Meeting Date:	11/5/2014
Sponsor(s):	Reilly (42)
Type:	Ordinance
Title:	Grant(s) of privilege in public way for Walgreens No. 1375
Committee(s) Assignment:	Committee on Transportation and Public Way

ORDINANCE
WALGREENS #1375
Acct. No. 147 - 5
Permit No. 1115707

Be It Ordained by the City Council of the City of Chicago:

SECTION 1. Permission and authority are hereby given and granted to WALGREENS #1375, upon the terms and subject to the conditions of this ordinance to maintain and use four (4) sign(s) projecting over the public right-of-way attached to its premises known as 1200 N. Dearborn St..

Said sign structure(s) measures as follows; along N. Dearborn:
One (1) at thirty-seven point eight three (37.83) feet in length, four (4) feet in height and sixteen (16) feet above grade level.

Said sign structure(s) measures as follows; along N. Dearborn:
One (1) at twelve point eight three (12.83) feet in length, one point five (1.5) feet in height and thirteen (13) feet above grade level.

Said sign structure(s) measures as follows; along N. Dearborn:
One (1) at seven point six six (7.66) feet in length, one point five (1.5) feet in height and thirteen (13) feet above grade level.

Said sign structure(s) measures as follows; along N. Dearborn:
One (1) at fourteen (14) feet in length, one point five (1.5) feet in height and thirteen (13) feet above grade level.

The location of said privilege shall be as shown on prints kept on file with the Department of Business Affairs and Consumer Protection and the Office of the City Clerk.

Said privilege shall be constructed in accordance with plans and specifications approved by the Department of Transportation (Division of Project Development) and Zoning Department - Signs.


This grant of privilege in the public way shall be subject to the provisions of Section 10-28-015 and all other required provisions of the Municipal Code of Chicago.

The grantee shall pay to the City of Chicago as compensation for the privilege #1115707 herein granted the sum of four hundred seventy-five ($475.00) per annum in advance.


A 25% penalty will be added for payments received after due date.


The permit holder agrees to hold the City of Chicago harmless for any damage, relocation or replacement costs associated with damage, relocation or removal of private property caused by the City performing work in the public way.

Authority herein given and granted for a period of five (5) years from and after 05/13/2014.

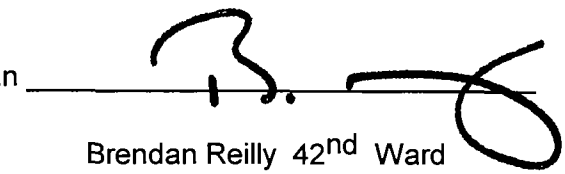Alderman 

Brendan Reilly 42nd Ward

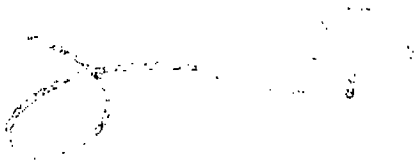

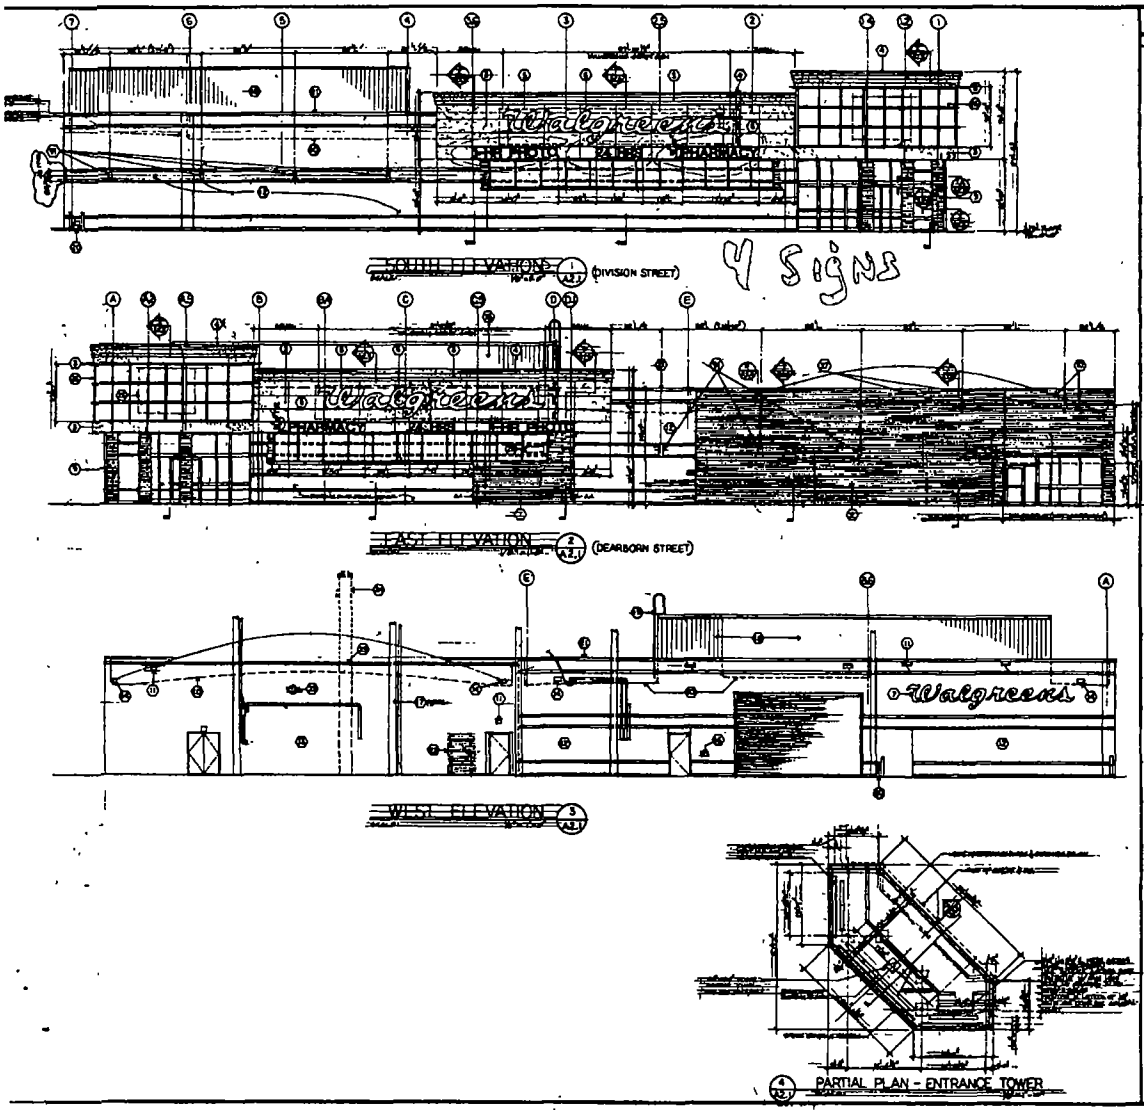

EXTERIOR ELEVATIONS KEYED NOTES

DESCRIPTION

PROJECT TYPE

SIGN AREA SUMMARY

EXTERIOR FINISH SCHEDU

REVISIONS

Walgreens
1200 DEARBORN
CHICAGO, ILLINOIS

EXTERIOR ELEVATIONS, DETAILS

City of Chicago

O2014-9189

Office of the City Clerk

Document Tracking Sheet

Meeting Date:	11/5/2014
Sponsor(s):	Reilly (42)
Type:	Ordinance
Title:	Grant(s) of privilege in public way for Walgreen No. 3072
Committee(s) Assignment:	Committee on Transportation and Public Way

ORDINANCE
WALGREENS #3072
Acct. No. 7551 - 41
Permit No. 1115725

Be It Ordained by the City Council of the City of Chicago:

SECTION 1. Permission and authority are hereby given and granted to WALGREENS #3072, upon the terms and subject to the conditions of this ordinance to maintain and use, as now constructed, three (3) Light Fixture(s) projecting over the public right-of-way adjacent to its premises known as 641 N. Clark St..

Said Light Fixture(s) at N. Clark measure(s):
Three (3) at one (1) foot in length, one (1) foot in width and ten (10) feet above grade level.

The location of said privilege shall be as shown on prints kept on file with the Department of Business Affairs and Consumer Protection and the Office of the City Clerk.

Said privilege shall be constructed in accordance with plans and specifications approved by the Department of Transportation (Division of Project Development).

This grant of privilege in the public way shall be subject to the provisions of Section 10-28-015 and all other required provisions of the Municipal Code of Chicago.

The grantee shall pay to the City of Chicago as compensation for the privilege #1115725 herein granted the sum of eighty-five ($85.00) per annum in advance.


A 25% penalty will be added for payments received after due date.

The permit holder agrees to hold the City of Chicago harmless for any damage, relocation or replacement costs associated with damage, relocation or removal of private property caused by the City performing work in the public way.

Authority herein given and granted for a period of five (5) years from and after 06/03/2014.

Alderman _____

Brendan Reilly 42nd Ward

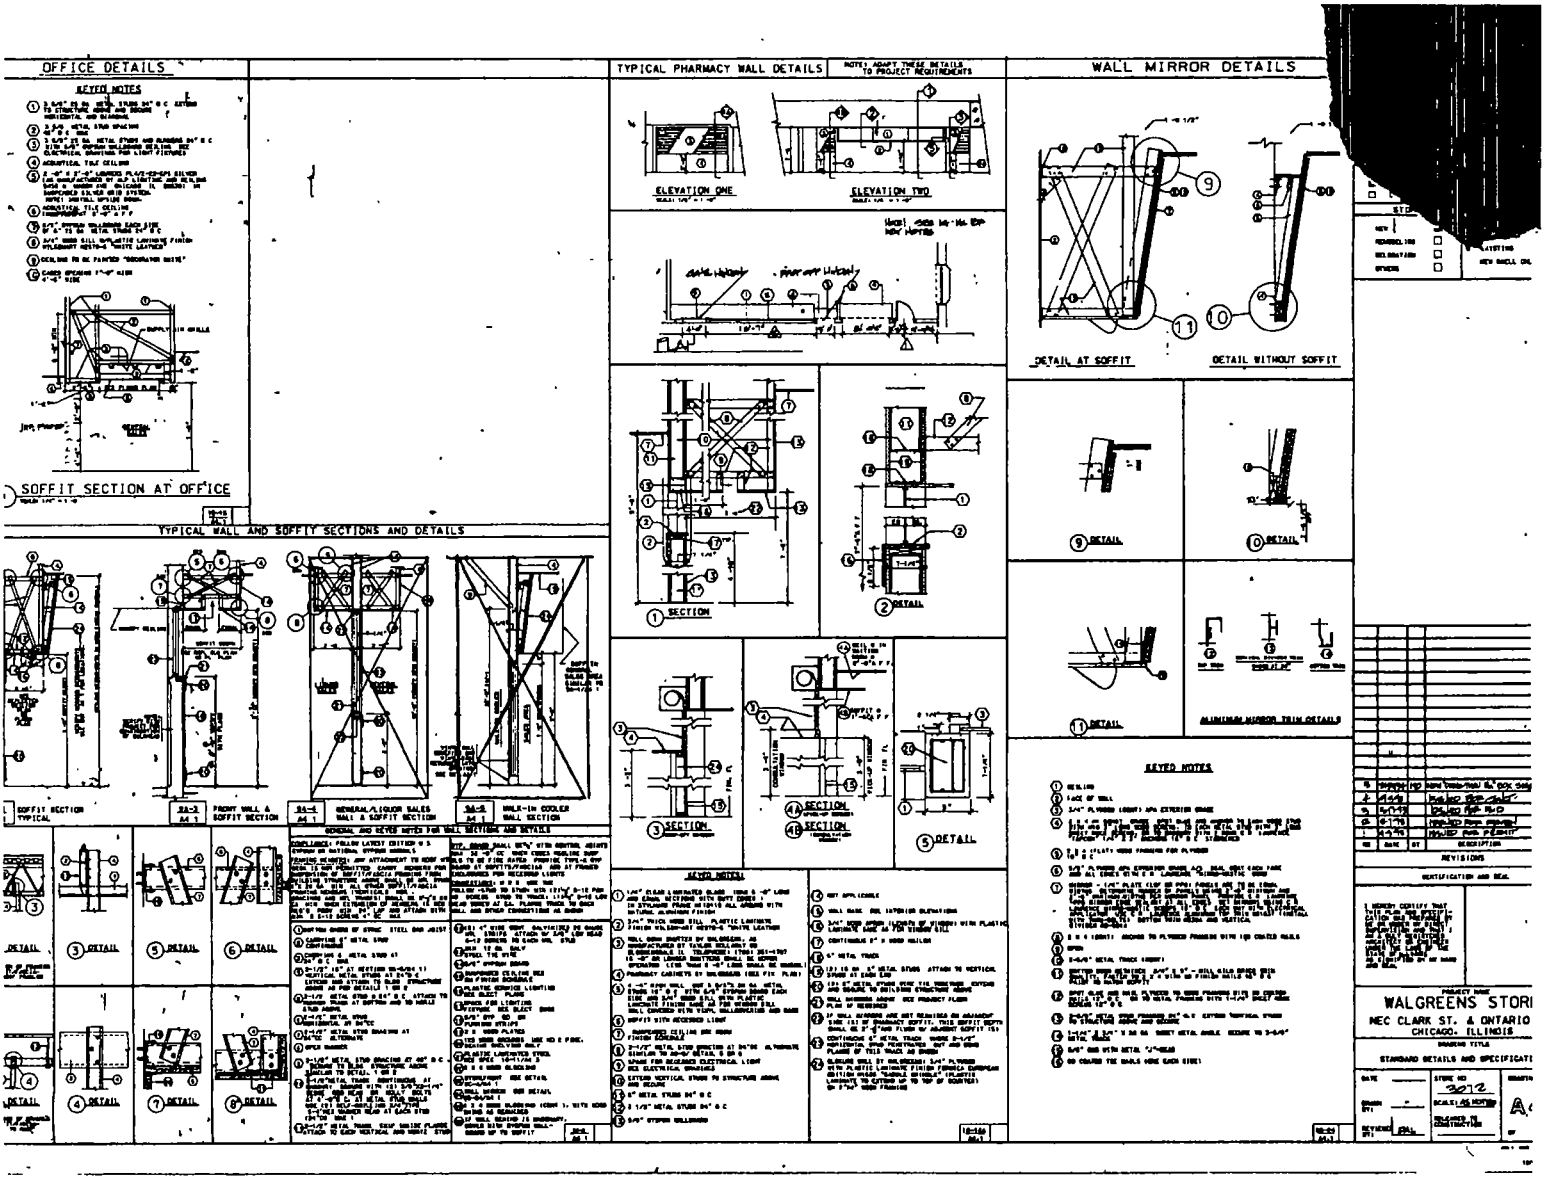
OFFICE DETAILS
KEYED NOTES
SOFFIT SECTION AT OFFICE
TYPICAL WALL AND SOFFIT SECTIONS AND DETAILS
TYPICAL PHARMACY WALL DETAILS
NOTE: ADAPT THESE DETAILS TO PROJECT REQUIREMENTS
ELEVATION ONE
ELEVATION TWO
WALL MIRROR DETAILS
DETAIL AT SOFFIT
DETAIL WITHOUT SOFFIT
KEYED NOTES
WALGREENS STORE
NEC CLARK ST. & ONTARIO
CHICAGO, ILLINOIS
STANDARD DETAILS AND SPECIFICATIONS

City of Chicago

O2014-9191

Office of the City Clerk

Document Tracking Sheet

Meeting Date:	11/5/2014
Sponsor(s):	Reilly (42)
Type:	Ordinance
Title:	Grant(s) of privilege in public way for Walgreen No. 01068
Committee(s) Assignment:	Committee on Transportation and Public Way

ORDINANCE
WALGREENS #01068
Acct. No. 7551 - 30
Permit No. 1115723

Be It Ordained by the City Council of the City of Chicago:

SECTION 1. Permission and authority are hereby given and granted to WALGREENS #01068, upon the terms and subject to the conditions of this ordinance to maintain and use two (2) sign(s) projecting over the public right-of-way attached to its premises known as 240 W. Randolph St..

Said sign structure(s) measures as follows; along W. RANDOLPH:
One (1) at twenty-six (26) feet in length, two point eight three (2.83) feet in height and nineteen (19) feet above grade level.

Said sign structure(s) measures as follows; along N. FRANKLIN:
One (1) at twenty-six (26) feet in length, two point eight three (2.83) feet in height and nineteen (19) feet above grade level.

The location of said privilege shall be as shown on prints kept on file with the Department of Business Affairs and Consumer Protection and the Office of the City Clerk.

Said privilege shall be constructed in accordance with plans and specifications approved by the Department of Transportation (Division of Project Development) and Zoning Department - Signs.

This grant of privilege in the public way shall be subject to the provisions of Section 10-28-015 and all other required provisions of the Municipal Code of Chicago.

The grantee shall pay to the City of Chicago as compensation for the privilege #1115723 herein granted the sum of six hundred ($600.00) per annum in advance.


A 25% penalty will be added for payments received after due date.

The permit holder agrees to hold the City of Chicago harmless for any damage, relocation or replacement costs associated with damage, relocation or removal of private property caused by the City performing work in the public way.


Authority herein given and granted for a period of five (5) years from and after 04/22/2014.

Alderman _____


Brendan Reilly 42nd Ward

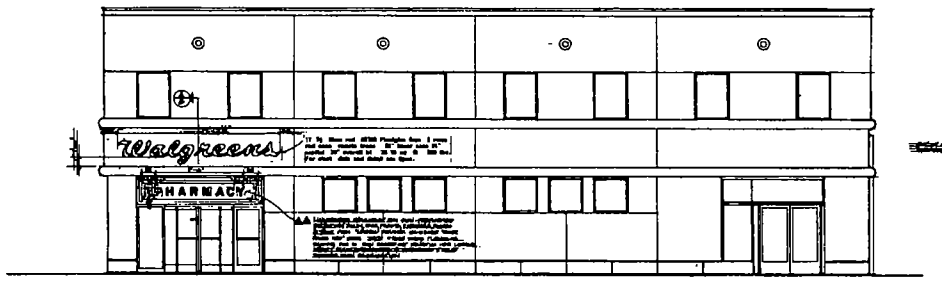


SOUTH ELEVATION

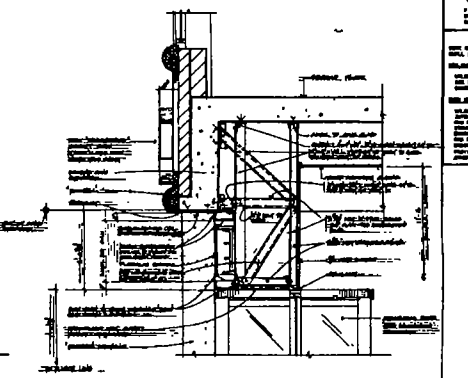

SECTION A/A

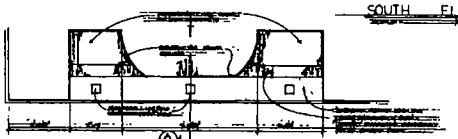


RECESSED PLAN WALGREEN ENTRANCE A/A

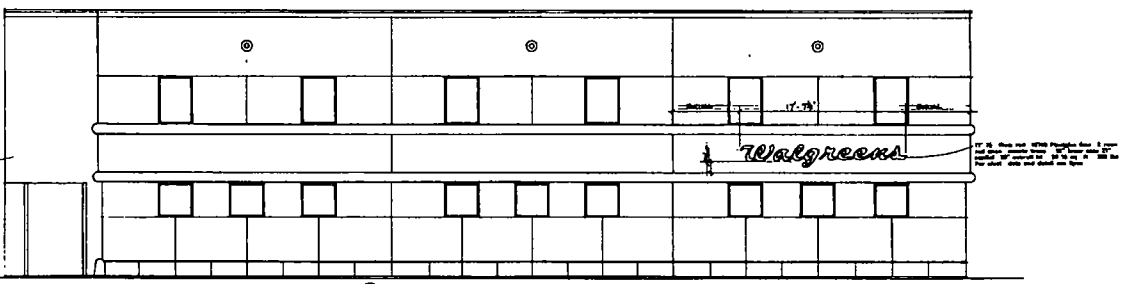

WEST ELEVATION

SIGN DATA

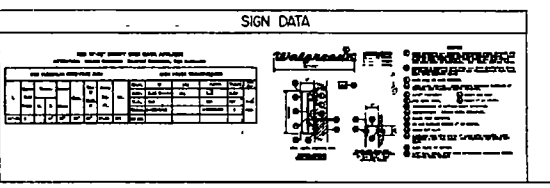

Walgreens

2901 WEST BRANDON DR.
CHICAGO ILLINOIS

EXTERIOR SIGN DETAILS

City of Chicago

O2014-9193

Office of the City Clerk

Document Tracking Sheet

Meeting Date:	11/5/2014
Sponsor(s):	Reilly (42)
Type:	Ordinance
Title:	Grant(s) of privilege in public way for Walgreen No. 02340
Committee(s) Assignment:	Committee on Transportation and Public Way

ORDINANCE
Walgreens # 02340
Acct. No. 147 - 81
Permit No. 1115715

Be It Ordained by the City Council of the City of Chicago:

SECTION 1. Permission and authority are hereby given and granted to Walgreens # 02340, upon the terms and subject to the conditions of this ordinance to maintain and use three (3) sign(s) projecting over the public right-of-way attached to its premises known as 342 E. Illinois St..

Said sign structure(s) measures as follows; along E. Illinois:
One (1) at twenty-one point five (21.5) feet in length, three point five (3.5) feet in height and twenty (20) feet above grade level.

Said sign structure(s) measures as follows; along E. Illinois:
One (1) at nine point nine one (9.91) feet in length, one point eight three (1.83) feet in height and fourteen (14) feet above grade level.

Said sign structure(s) measures as follows; along E. Illinois:
One (1) at fourteen (14) feet in length, two point eight three (2.83) feet in height and eleven (11) feet above grade level.

The location of said privilege shall be as shown on prints kept on file with the Department of Business Affairs and Consumer Protection and the Office of the City Clerk.

Said privilege shall be constructed in accordance with plans and specifications approved by the Department of Transportation (Division of Project Development) and Zoning Department - Signs.

This grant of privilege in the public way shall be subject to the provisions of Section 10-28-015 and all other required provisions of the Municipal Code of Chicago.

The grantee shall pay to the City of Chicago as compensation for the privilege #1115715 herein granted the sum of seven hundred ($700.00) per annum in advance.


A 25% penalty will be added for payments received after due date.


The permit holder agrees to hold the City of Chicago harmless for any damage, relocation or replacement costs associated with damage, relocation or removal of private property caused by the City performing work in the public way.

Authority herein given and granted for a period of five (5) years from and after 05/13/2014.


Alderman _____

Brendan Reilly 42nd Ward

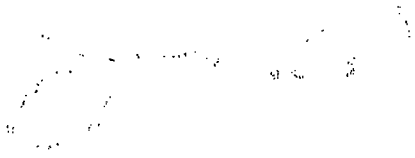


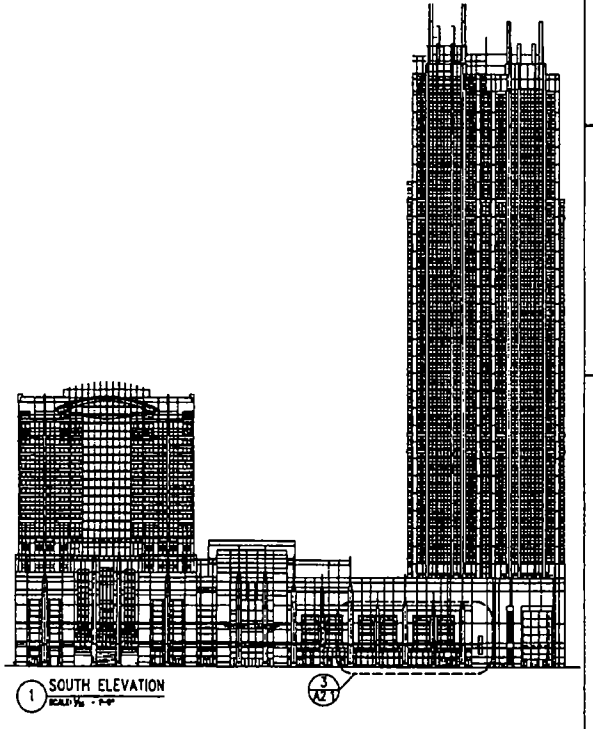


1 SOUTH ELEVATION

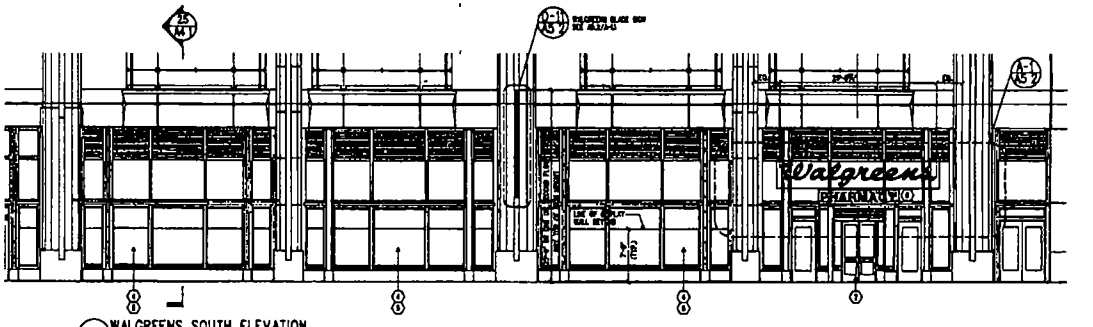


3 WALGREENS SOUTH ELEVATION

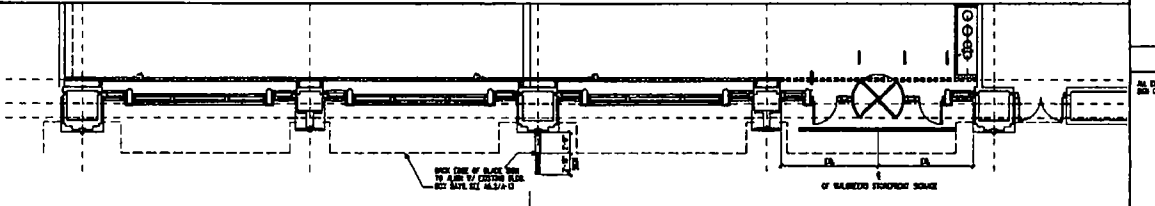

4 PARTIAL FLOOR PLAN

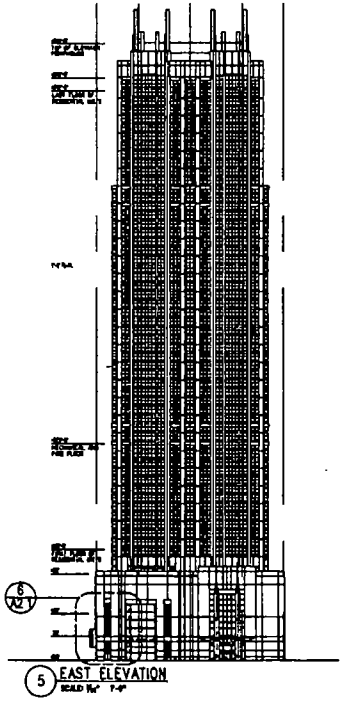

5 EAST ELEVATION

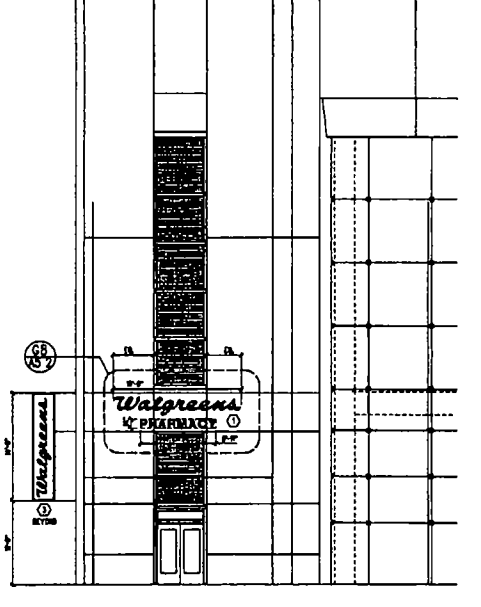

6 WALGREENS EAST ELEVATION

SIGN SPECIFICATIONS

SIGN CONTRACTOR

A. SIGN CONTRACTOR SHALL FURNISH FOUR SETS OF SHOP DRAWINGS FOR/UNTIL PLANNED DEPT FOR REVIEW AND APPROVAL PRIOR TO

B. SIGN CONTRACTOR SHALL CONSTRUCT SIGN IN COMPLIANCE WITH CODES AND ORDINANCES, AND ACCORDING TO ALL SPECS, AND TO SIGN CONTRACTOR SHALL OBTAIN ALL STATE AND MUNICIPAL PERMITS INSTALL SIGNS.

SIGN SPECIFICATIONS

DO NOT ATTACH ANY SIGNS TO EXISTING METAL PANELS

DESIGN AND ENGINEERING OF ALL WALGREE SUBJECT TO LANDLORD AND WALGREENS R AND APPROVAL

SIGN MANUFACTURER/INSTALLER SHALL BE FOR STRUCTURAL SUPPORT OF ANY SIGN EXISTING STRUCTURE

WORK RESPONSIBILITY

ALL EXTERIOR BUILDING SIGNS SHALL BE FURNISHED AND INSTALL SIGN CONTRACTOR.

SOUTH ELEVATION	
20" ø Walgreens	33.56 S.F.
14" Pharmacy	11.66 S.F.
Blade Sign	68 S.F.
TOTAL/SOUTH ELEVATION	83.16 S.F.

EAST ELEVATION	
18" ø Walgreens	15.53 S.F.
14 Pharmacy	11.66 S.F.
TOTAL/EAST ELEVATION	74.41 S.F.

TOTAL BUILDING SIGNAGE 279.28 S.F.

EXTERIOR ELEVATIONS KEYED NOTES

1. SIGN EXTERNALLY LIT CHANNEL LETTER SIGN RETURNS TO BE SATIN/BRUSHED ALUMINUM BACKGROUND.
2. WALGREENS ENTRANCE
3. WALGREENS DOUBLE FACED BLADE SIGN MOUNTED ON WALL/FACE TO HAVE RED ENGINEERING WITH WHITE COPY SEE SHT A3.1/1-D. CLARIFY CONTRACTOR TO PROVIDE ADDITIONAL BLOCKING IMMEDIATELY BEHIND FACE TO BLADE SIGN INSTALLATION. COORDINATE LOCATION OF BLADE SIGN W/EXISTING TREES TO AVOID OBSTRUCTION OF SIGN IF ANY
4. LIFESTYLE ATLAS DISPLAY PANEL BEHIND GLASS.
5. LIGHTED BLOCK BEHIND ATLAS DISPLAY PANEL
6. PAINT THROUGH LETTER SEE SIGN SPEC SHT A3.2

No	REVISIONS/SUBMISSIONS
3	10/28 FINAL CHECKSET REVIEW / BID / CITY OF CHICAGO SIGN PERMIT
2	10/8 COMPLETE CHECKSET REVIEW
1	9/10 PARTIAL CHECKSET REVIEW

Walgreens
Facilities Planning And Design 200 Wilmot Rd. Or
Tel 847.940.2500

C|T Centaurus & Th
Architecture
3434 E. Dempster St.
Tel 847.296.1515 F

PROJECT NAME: WALGREENS
RIVER EAST CENTER
342 EAST ILLINOIS ST (RIVER E
CHICAGO, IL 60611

DRAWING TITLE: EXTERIOR ELEVATIONS

STORE ☒ NEW ☐ REMODELING ☐ ADDITION ☐
SIGNS/SPECS. BY ☐ LANDLORD'S CONSULTANT ☒ WA
CONSTRUCTION BY ☐ LANDLORD'S CONTRACTOR ☒ WA

DRAWN BY: TJ
DATE: 10/10/2003
Sheet No.: A3.1

FACILITIES
MAR 0 8 2004
Planning & Design

I HEREBY CERTIFY THAT THESE DRAWINGS WERE NOT PREPARED UNDER MY DIRECT SUPERVISION, NOR SHALL I BE SOLELY RESPONSIBLE FOR THEIR CONTENTS. I AM DULY LICENSED ARCHITECT UNDER THE LAWS OF THE STATE OF ILLINOIS AS EVIDENCED BY MY SEAL AND SIGNATURE HEREON.

City of Chicago

O2014-9196

Office of the City Clerk

Document Tracking Sheet

Meeting Date:	11/5/2014
Sponsor(s):	Reilly (42)
Type:	Ordinance
Title:	Grant(s) of privilege in public way for Walgreen No. 07630 - light fixtures
Committee(s) Assignment:	Committee on Transportation and Public Way

ORDINANCE
Walgreens # 07630
Acct. No. 147 - 82
Permit No. 1115717

Be It Ordained by the City Council of the City of Chicago:

SECTION 1. Permission and authority are hereby given and granted to Walgreens # 07630, upon the terms and subject to the conditions of this ordinance to maintain and use, as now constructed, eight (8) Light Fixture(s) projecting over the public right-of-way adjacent to its premises known as 933 N. State St..

Said Light Fixture(s) at N. State measure(s):
Five (5) at one point five (1.5) foot in length, one (1) foot in width and ten (10) feet above grade level.

Said Light Fixture(s) at E. Walton measure(s):
Three (3) at one point five (1.5) foot in length, one (1) foot in width and ten (10) feet above grade level.

The location of said privilege shall be as shown on prints kept on file with the Department of Business Affairs and Consumer Protection and the Office of the City Clerk.

Said privilege shall be constructed in accordance with plans and specifications approved by the Department of Transportation (Division of Project Development).

This grant of privilege in the public way shall be subject to the provisions of Section 10-28-015 and all other required provisions of the Municipal Code of Chicago.

The grantee shall pay to the City of Chicago as compensation for the privilege #1115717 herein granted the sum of one hundred ten ($110.00) per annum in advance.

A 25% penalty will be added for payments received after due date.

The permit holder agrees to hold the City of Chicago harmless for any damage, relocation or replacement costs associated with damage, relocation or removal of private property caused by the City performing work in the public way.

Authority herein given and granted for a period of five (5) years from and after 06/03/2014.

Alderman _____

Brendan Reilly 42nd Ward


932 N Stanley
Street View - Sep 2013
Image capture: Sep 2013 © 2013 Google

City of Chicago

O2014-9198

Office of the City Clerk

Document Tracking Sheet

Meeting Date:	11/5/2014
Sponsor(s):	Reilly (42)
Type:	Ordinance
Title:	Grant(s) of privilege in public way for Walgreen No. 07630 - signs
Committee(s) Assignment:	Committee on Transportation and Public Way

ORDINANCE
Walgreens # 07630
Acct. No. 147 - 82
Permit No. 1115718

Be It Ordained by the City Council of the City of Chicago:

SECTION 1. Permission and authority are hereby given and granted to Walgreens # 07630, upon the terms and subject to the conditions of this ordinance to maintain and use four (4) sign(s) projecting over the public right-of-way attached to its premises known as 933 N. State St..

Said sign structure(s) measures as follows; along N.State:
One (1) at twenty point six six (20.66) feet in length, two point one six (2.16) feet in height and twenty (20) feet above grade level.

Said sign structure(s) measures as follows; along N. State:
One (1) at twelve point eight three (12.83) feet in length, one point three three (1.33) feet in height and twenty-one (21) feet above grade level.

Said sign structure(s) measures as follows; along E. Walton:
One (1) at twenty point six six (20.66) feet in length, two point one six (2.16) feet in height and twenty (20) feet above grade level.

Said sign structure(s) measures as follows; along E. Walton:
One (1) at twelve point eight three (12.83) feet in length, one point three three (1.33) feet in height and twenty-one (21) feet above grade level.

The location of said privilege shall be as shown on prints kept on file with the Department of Business Affairs and Consumer Protection and the Office of the City Clerk.

Said privilege shall be constructed in accordance with plans and specifications approved by the Department of Transportation (Division of Project Development) and Zoning Department - Signs.

This grant of privilege in the public way shall be subject to the provisions of Section 10-28-015 and all other required provisions of the Municipal Code of Chicago.

The grantee shall pay to the City of Chicago as compensation for the privilege #1115718 herein granted the sum of seven hundred seventy-five ($775.00) per annum in advance.


A 25% penalty will be added for payments received after due date.


The permit holder agrees to hold the City of Chicago harmless for any damage, relocation or replacement costs associated with damage, relocation or removal of private property caused by the City performing work in the public way.

Authority herein given and granted for a period of five (5) years from and after 05/13/2014.

Alderman _____

Brendan Reilly 42nd Ward

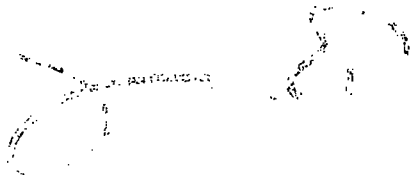

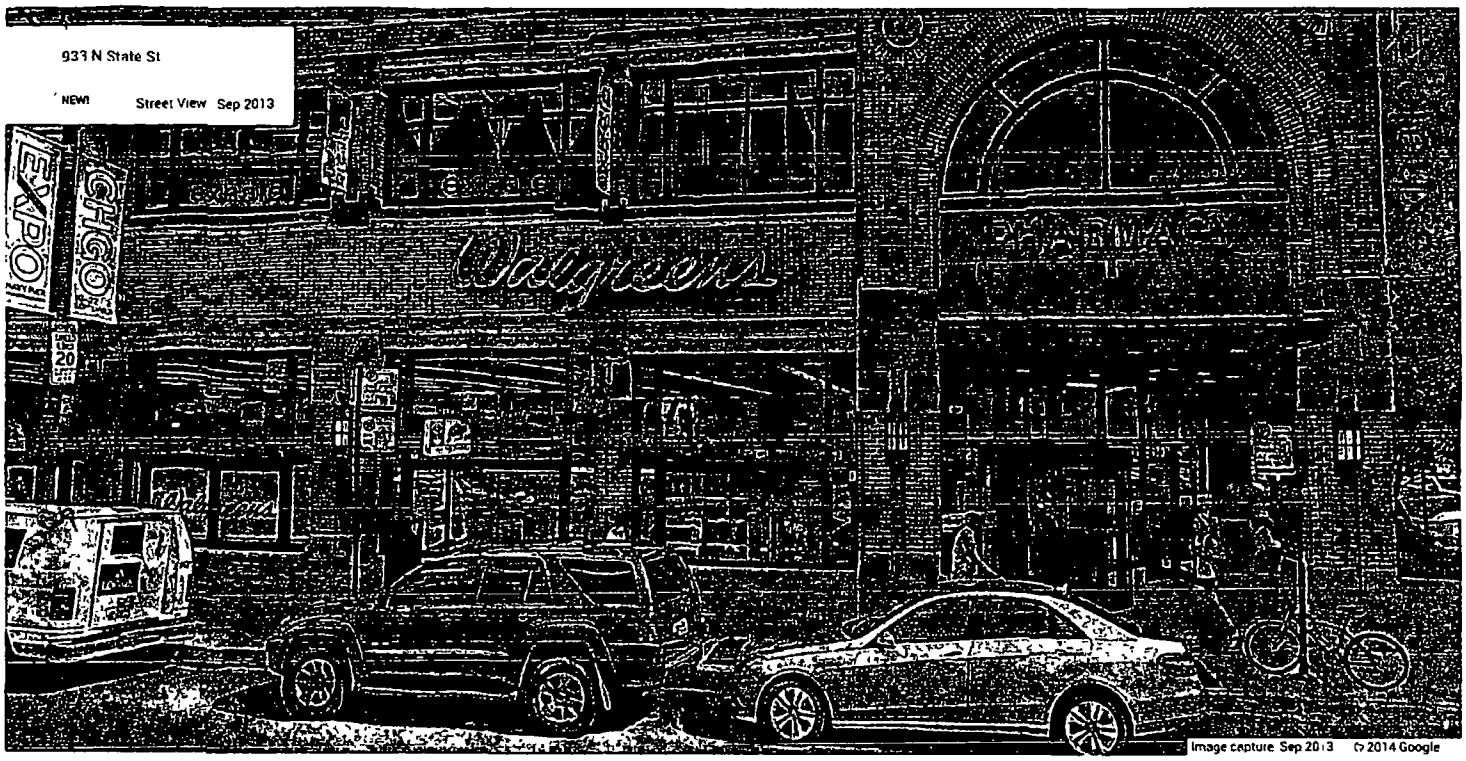
933 N State St
NEW!
Street View Sep 2013
Walgreens
Image capture Sep 2013 © 2014 Google

City of Chicago

O2014-9201

Office of the City Clerk

Document Tracking Sheet

Meeting Date:	11/5/2014
Sponsor(s):	Reilly (42)
Type:	Ordinance
Title:	Grant(s) of privilege in public way for Walgreen No. 09001
Committee(s) Assignment:	Committee on Transportation and Public Way

ORDINANCE
WALGREENS # 09001
Acct. No. 147 - 87
Permit No. 1115720

Be It Ordained by the City Council of the City of Chicago:

SECTION 1. Permission and authority are hereby given and granted to WALGREENS # 09001, upon the terms and subject to the conditions of this ordinance to maintain and use, as now constructed, seven (7) Light Fixture(s) projecting over the public right-of-way adjacent to its premises known as 191 N. Clark St..

Said Light Fixture(s) at N. Clark measure(s):
Four (4) at one point five (1.5) foot in length, one (1) foot in width and ten (10) feet above grade level.

Said Light Fixture(s) at W. Lake measure(s):
Three (3) at one point five (1.5) foot in length, one (1) foot in width and ten (10) feet above grade level.

The location of said privilege shall be as shown on prints kept on file with the Department of Business Affairs and Consumer Protection and the Office of the City Clerk.

Said privilege shall be constructed in accordance with plans and specifications approved by the Department of Transportation (Division of Project Development).

This grant of privilege in the public way shall be subject to the provisions of Section 10-28-015 and all other required provisions of the Municipal Code of Chicago.

The grantee shall pay to the City of Chicago as compensation for the privilege #1115720 herein granted the sum of one hundred five ($105.00) per annum in advance.


A 25% penalty will be added for payments received after due date.

The permit holder agrees to hold the City of Chicago harmless for any damage, relocation or replacement costs associated with damage, relocation or removal of private property caused by the City performing work in the public way.

Authority herein given and granted for a period of five (5) years from and after 06/03/2014.

Alderman _____

Brendan Reilly 42nd Ward

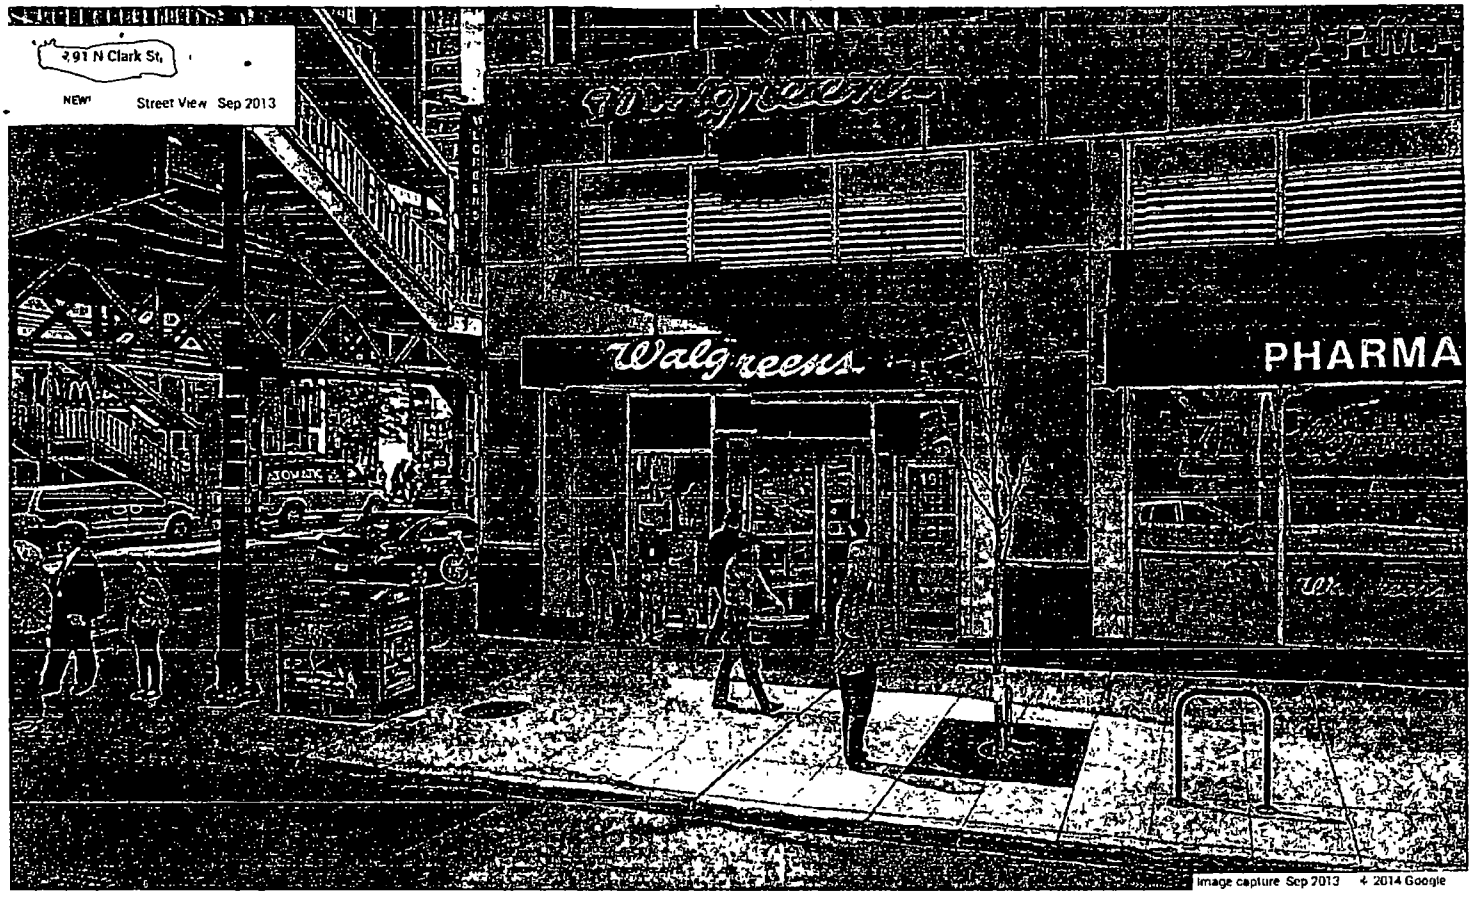
2,91 N Clark St
NEW!
Street View Sep 2013
Walgreens
PHARMA
Image capture Sep 2013 © 2014 Google

City of Chicago

O2014-9204

Office of the City Clerk

Document Tracking Sheet

Meeting Date:	11/5/2014
Sponsor(s):	Reilly (42)
Type:	Ordinance
Title:	Grant(s) of privilege in public way for 111 West Wacker Partners LLC
Committee(s) Assignment:	Committee on Transportation and Public Way

ORDINANCE
111 WEST WACKER PARTNERS, LLC
Acct. No. 374788 - 2
Permit No. 1113326

Be It Ordained by the City Council of the City of Chicago:

SECTION 1. Permission and authority are hereby given and granted to 111 WEST WACKER PARTNERS, LLC, upon the terms and subject to the conditions of this ordinance to construct, install, maintain and use two (2) Conduit(s) under the public right-of-way adjacent to its premises known as 111 W. Wacker Dr..

Said Conduit(s) at Clark St measure(s):
Two (2) at sixty-two point two five (62.25) feet in length, and one (1) foot in width for a total of one hundred twenty-four point five (124.5) square feet.

The location of said privilege shall be as shown on prints kept on file with the Department of Business Affairs and Consumer Protection and the Office of the City Clerk.

Said privilege shall be constructed in accordance with plans and specifications approved by the Department of Transportation (Division of Project Development) and Department of Transportation (Office of Underground Coordination).

This grant of privilege in the public way shall be subject to the provisions of Section 10-28-015 and all other required provisions of the Municipal Code of Chicago.

The grantee shall pay to the City of Chicago as compensation for the privilege #1113326 herein granted the sum of seven hundred forty-seven ($747.00) per annum in advance.


A 25% penalty will be added for payments received after due date.

The permit holder agrees to hold the City of Chicago harmless for any damage, relocation or replacement costs associated with damage, relocation or removal of private property caused by the City performing work in the public way.

Authority herein given and granted for a period of five (5) years from and after Date of Passage.

Alderman _____

Brendan Reilly 42nd Ward

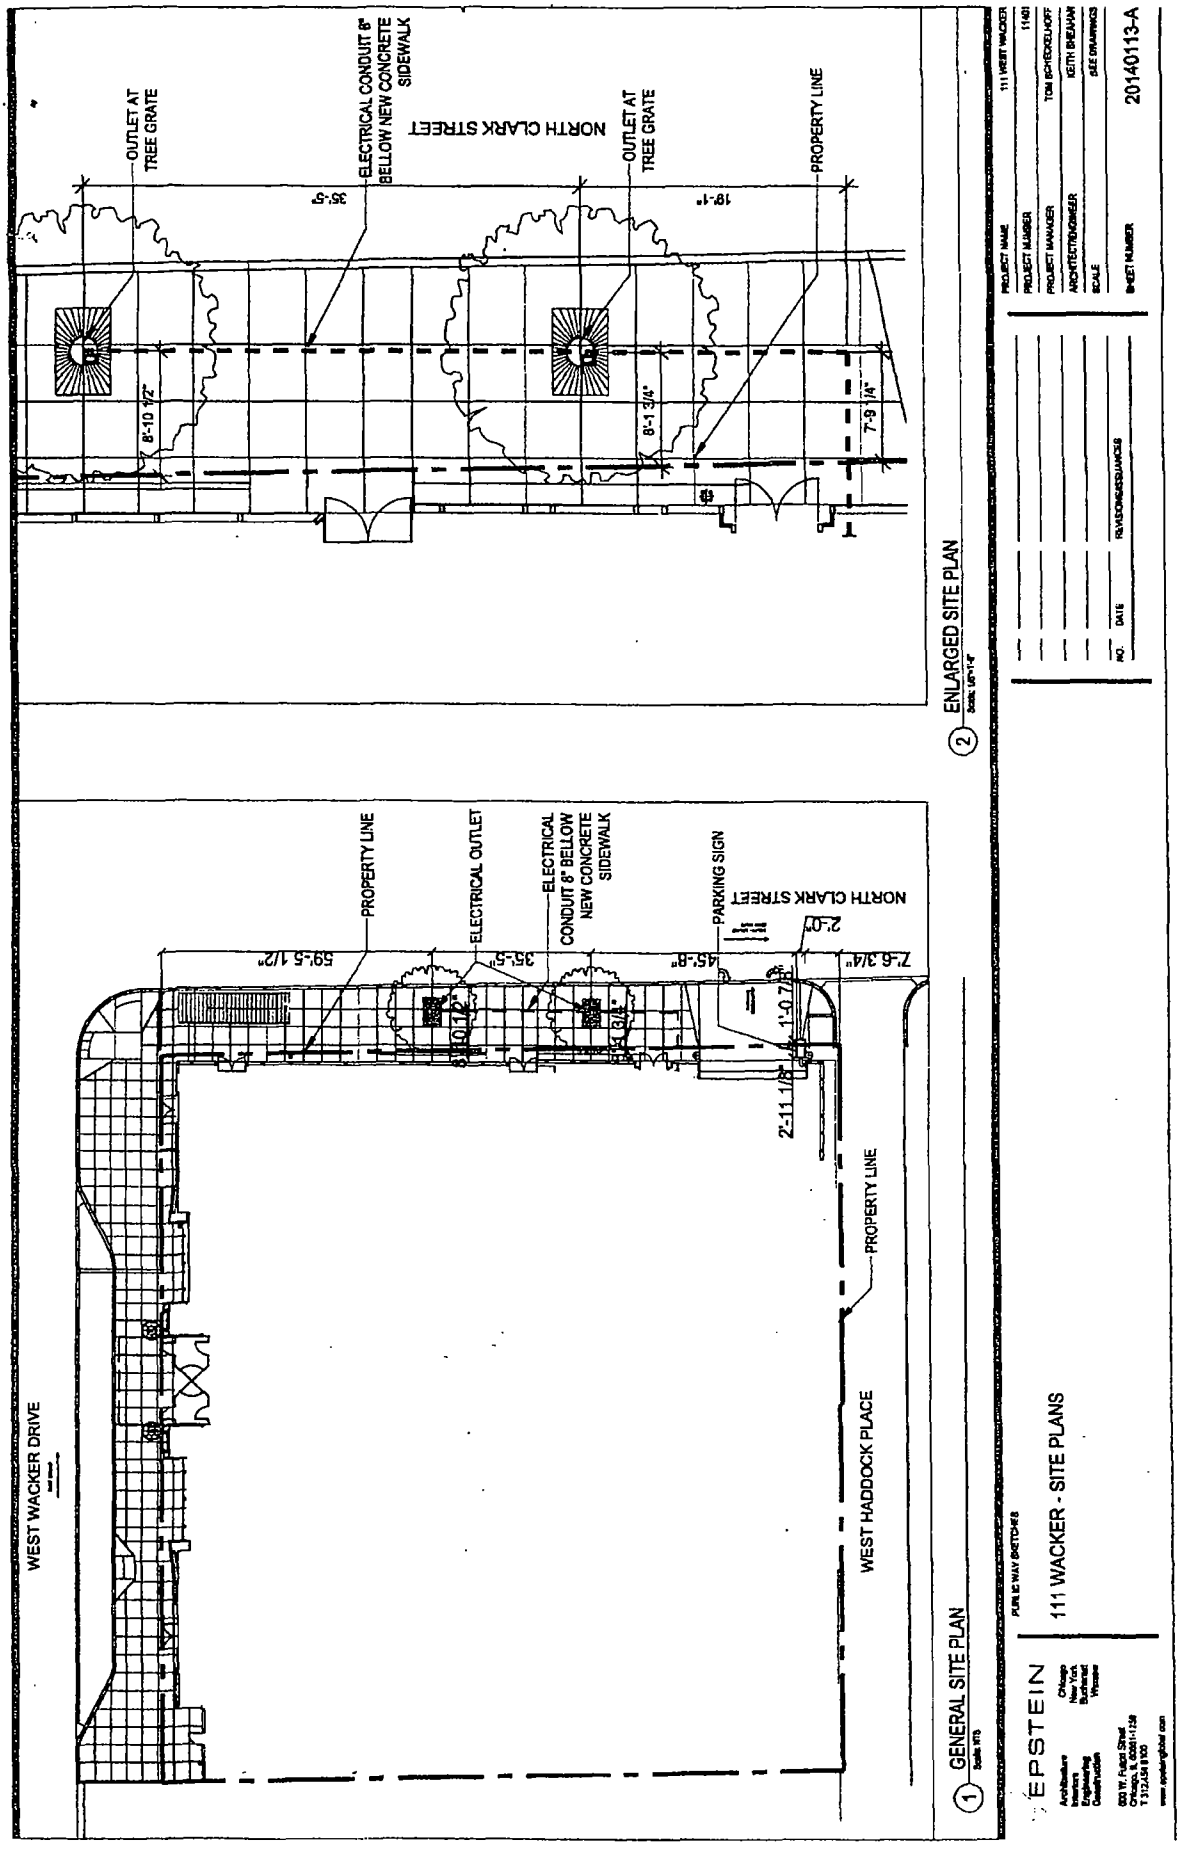
NORTH CLARK STREET
OUTLET AT TREE GRATE
ELECTRICAL CONDUIT 8" BELLOW NEW CONCRETE SIDEWALK
OUTLET AT TREE GRATE
PROPERTY LINE
35'-5"
18'-1"
8'-10 1/2"
8'-1 3/4"
7'-9 1/4"
2 ENLARGED SITE PLAN
Scale: 1/8"=1'-0"
WEST WACKER DRIVE
PROPERTY LINE
ELECTRICAL OUTLET
ELECTRICAL CONDUIT 8" BELLOW NEW CONCRETE SIDEWALK
PARKING SIGN
NORTH CLARK STREET
59'-5 1/2"
35'-5"
45'-8"
7'-6 3/4"
2'-0"
1'-0 7/8"
2'-11 1/8"
WEST HADDOCK PLACE
PROPERTY LINE
1 GENERAL SITE PLAN
Scale: 1/16"=1'-0"
PUBLIC WAY SKETCHES
EPSTEIN
Architecture
Interiors
Engineering
Construction
Chicago
New York
San Francisco
Houston
Warsaw
233 W. Fulton Street
Chicago, IL 60606-1259
T 312.454.9100
www.epsteinglobal.com
111 WACKER - SITE PLANS
PROJECT NAME
111 WEST WACKER
PROJECT NUMBER
11401
PROJECT MANAGER
TOM SCHEIDELHOFF
ARCHITECT/ENGINEER
KEITH BREHAM
SCALE
SEE DRAWINGS
NO.
DATE
REVISIONS/SUBMISSIONS
SHEET NUMBER
20140113-A

City of Chicago

O2014-9206

Office of the City Clerk

Document Tracking Sheet

Meeting Date:	11/5/2014
Sponsor(s):	Reilly (42)
Type:	Ordinance
Title:	Grant(s) of privilege in public way for 300 W Hubbard Limited Partners
Committee(s) Assignment:	Committee on Transportation and Public Way

ORDINANCE
300 W HUBBARD LIMITED PARTNERS
Acct. No. 80827 - 1
Permit No. 1115512

Be It Ordained by the City Council of the City of Chicago:

SECTION 1. Permission and authority are hereby given and granted to 300 W HUBBARD LIMITED PARTNERS, upon the terms and subject to the conditions of this ordinance to maintain and use, as now constructed, eight (8) Banner(s) projecting over the public right-of-way adjacent to its premises known as 300 W. Hubbard St..

Said Banner(s) at W. HUBBARD ST. measure(s):
Four (4) at eight (8) feet in length, and one point six seven (1.67) foot in width for a total of fifty-three point four four (53.44) square feet.

Said Banner(s) at N. FRANKLIN ST. measure(s):
Four (4) at eight (8) feet in length, and one point six seven (1.67) foot in width for a total of fifty-three point four four (53.44) square feet.

The location of said privilege shall be as shown on prints kept on file with the Department of Business Affairs and Consumer Protection and the Office of the City Clerk.

Said privilege shall be constructed in accordance with plans and specifications approved by the Zoning Department - Signs.

This grant of privilege in the public way shall be subject to the provisions of Section 10-28-015 and all other required provisions of the Municipal Code of Chicago.

The grantee shall pay to the City of Chicago as compensation for the privilege #1115512 herein granted the sum of one hundred seventy-five ($175.00) per annum in advance.

A 25% penalty will be added for payments received after due date.


The permit holder agrees to hold the City of Chicago harmless for any damage, relocation or replacement costs associated with damage, relocation or removal of private property caused by the City performing work in the public way.

Authority herein given and granted for a period of five (5) years from and after 10/07/2014.

Alderman _____

Brendan Reilly 42nd Ward

(Page 2 of 3)

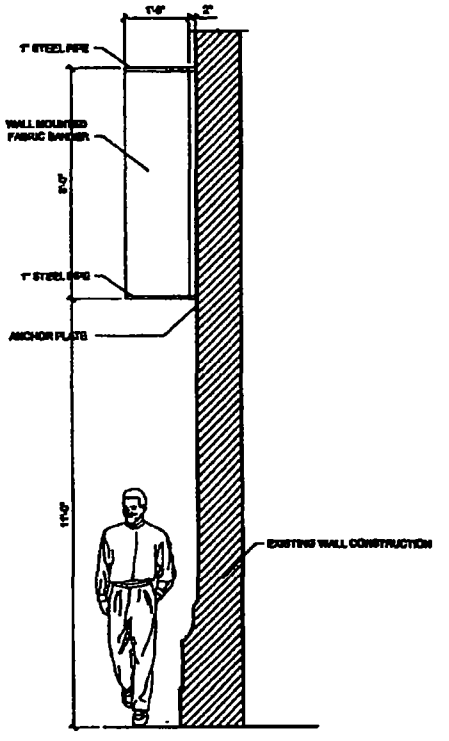

	Chicago, Illinois 300 W Hubbard				Section Scale: N.T.S.
	Leased & Managed by: Urban Innovations, Ltd.	Wall Section At Exterior Wall Banner			

City of Chicago

O2014-9207

Office of the City Clerk

Document Tracking Sheet

Meeting Date:	11/5/2014
Sponsor(s):	Reilly (42)
Type:	Ordinance
Title:	Grant(s) of privilege in public way for 444 North Wells
Committee(s) Assignment:	Committee on Transportation and Public Way

ORDINANCE
444 North Wells
Acct. No. 345829 - 1
Permit No. 1115507

Be It Ordained by the City Council of the City of Chicago:

SECTION 1. Permission and authority are hereby given and granted to 444 North Wells, upon the terms and subject to the conditions of this ordinance to maintain and use, as now constructed, eight (8) Banner(s) projecting over the public right-of-way adjacent to its premises known as 444 N. Wells St..

Said Banner(s) at N Wells St measure(s):
Four (4) at one point six seven (1.67) foot in length, and eight (8) feet in width for a total of fifty-three point four four (53.44) square feet.

Said Banner(s) at W Illinois St measure(s):
Four (4) at one point six seven (1.67) foot in length, and eight (8) feet in width for a total of fifty-three point four four (53.44) square feet.

The location of said privilege shall be as shown on prints kept on file with the Department of Business Affairs and Consumer Protection and the Office of the City Clerk.

Said privilege shall be constructed in accordance with plans and specifications approved by the Zoning Department - Signs.

This grant of privilege in the public way shall be subject to the provisions of Section 10-28-015 and all other required provisions of the Municipal Code of Chicago.

The grantee shall pay to the City of Chicago as compensation for the privilege #1115507 herein granted the sum of one hundred seventy-five ($175.00) per annum in advance.

A 25% penalty will be added for payments received after due date.


The permit holder agrees to hold the City of Chicago harmless for any damage, relocation or replacement costs associated with damage, relocation or removal of private property caused by the City performing work in the public way.

Authority herein given and granted for a period of five (5) years from and after 10/07/2014.

Alderman _____

Brendan Reilly 42nd Ward

(Page 2 of 4)

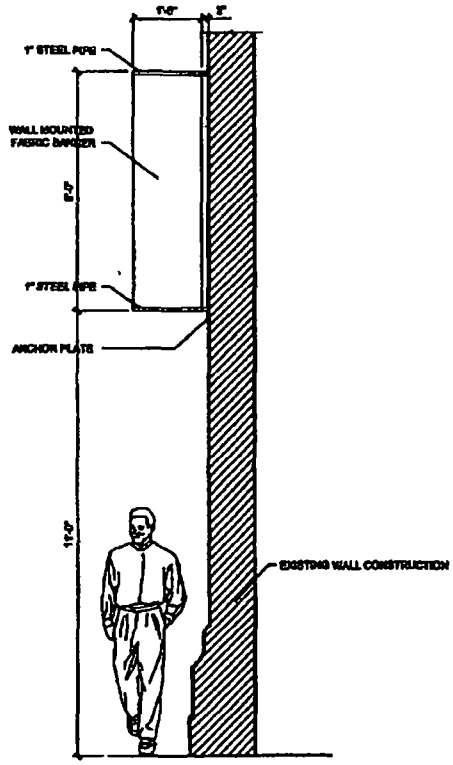

	Chicago, Illinois 444 N. WELLS				Section Scale: N.T.S.
	Leased & Managed by: Urban Innovations, Ltd.	Wall Section At Exterior Wall Banner			

City of Chicago

O2014-9210

Office of the City Clerk

Document Tracking Sheet

Meeting Date:	11/5/2014
Sponsor(s):	Reilly (42)
Type:	Ordinance
Title:	Grant(s) of privilege in public way for 445 North Wells Limited Partnership
Committee(s) Assignment:	Committee on Transportation and Public Way

ORDINANCE
445 NORTH WELLS LIMITED PARTNERSHIP
Acct. No. 36292 - 1
Permit No. 1115506

Be It Ordained by the City Council of the City of Chicago:

SECTION 1. Permission and authority are hereby given and granted to 445 NORTH WELLS LIMITED PARTNERSHIP, upon the terms and subject to the conditions of this ordinance to maintain and use, as now constructed, four (4) Banner(s) projecting over the public right-of-way adjacent to its premises known as 445 N. Wells St..

Said Banner(s) at N. Wells Street measure(s):
Four (4) at eight (8) feet in length, and one point six seven (1.67) foot in width for a total of fifty-three point four four (53.44) square feet.

The location of said privilege shall be as shown on prints kept on file with the Department of Business Affairs and Consumer Protection and the Office of the City Clerk.

Said privilege shall be constructed in accordance with plans and specifications approved by the Zoning Department - Signs.

This grant of privilege in the public way shall be subject to the provisions of Section 10-28-015 and all other required provisions of the Municipal Code of Chicago.

The grantee shall pay to the City of Chicago as compensation for the privilege #1115506 herein granted the sum of one hundred seventy-five ($175.00) per annum in advance.


A 25% penalty will be added for payments received after due date.

The permit holder agrees to hold the City of Chicago harmless for any damage, relocation or replacement costs associated with damage, relocation or removal of private property caused by the City performing work in the public way.

Authority herein given and granted for a period of five (5) years from and after 10/07/2014.

Alderman _____
Brendan Reilly 42nd Ward

(Page 2 of 3)

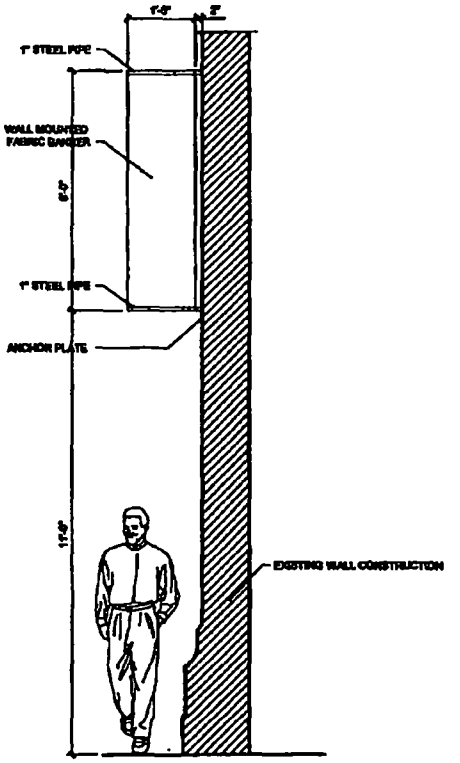

	Chicago, Illinois 445 N. WELLS				Section Scale: N.T.S.
	Leased & Managed by: Urban Innovations, Ltd.	Wall Section At Exterior Wall Banner			

City of Chicago

O2014-9214

Office of the City Clerk

Document Tracking Sheet

Meeting Date:	11/5/2014
Sponsor(s):	Reilly (42)
Type:	Ordinance
Title:	Grant(s) of privilege in public way for 535 N. Michigan Ave. Condo Assn.
Committee(s) Assignment:	Committee on Transportation and Public Way

ORDINANCE
535 N. MICHIGAN AVE. CONDO ASSOCIATION
Acct. No. 204875 - 1
Permit No. 1114766

Be It Ordained by the City Council of the City of Chicago:

SECTION 1. Permission and authority are hereby given and granted to 535 N. MICHIGAN AVE. CONDO ASSOCIATION, upon the terms and subject to the conditions of this ordinance to maintain and use one (1) sign(s) projecting over the public right-of-way attached to its premises known as 535 N. Michigan Ave..

Said sign structure(s) measures as follows; along N MICHIGAN AVE:
One (1) at thirteen point six seven (13.67) feet in length, one point eight four (1.84) feet in height and thirteen (13) feet above grade level.

The location of said privilege shall be as shown on prints kept on file with the Department of Business Affairs and Consumer Protection and the Office of the City Clerk.

Said privilege shall be constructed in accordance with plans and specifications approved by the Department of Transportation (Division of Project Development) and Zoning Department - Signs.

This grant of privilege in the public way shall be subject to the provisions of Section 10-28-015 and all other required provisions of the Municipal Code of Chicago.

The grantee shall pay to the City of Chicago as compensation for the privilege #1114766 herein granted the sum of three hundred ($300.00) per annum in advance.


A 25% penalty will be added for payments received after due date.

The permit holder agrees to hold the City of Chicago harmless for any damage, relocation or replacement costs associated with damage, relocation or removal of private property caused by the City performing work in the public way.

Authority herein given and granted for a period of five (5) years from and after Date of Passage.


Alderman _____

Brendan Reilly 42nd Ward

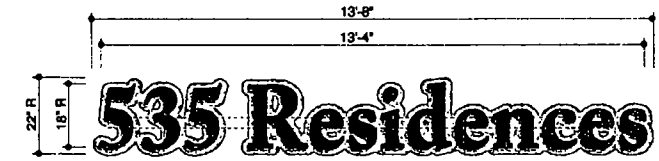

INDIVIDUAL SILHOUETTE ILLUMINATED LETTER DISPLAY 3/8" = 1'-0"



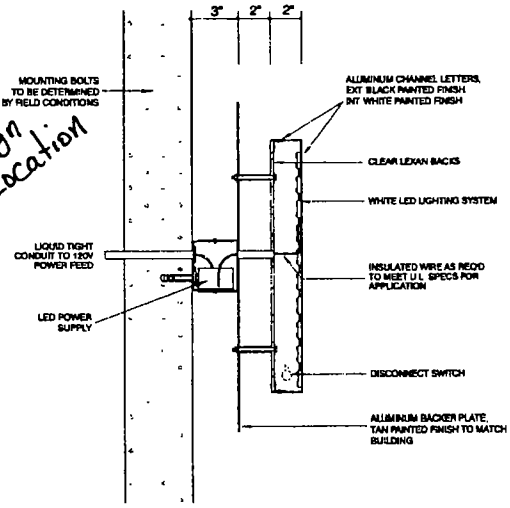

SILHOUETTE INTERNALLY ILLUM. CHANNEL LTR. DETAIL

Customer's Signature _____ Date ____

OLYMPIC SIGNS
1130 N. Garfield
Lombard, IL 60148
Ph.# 630.424.6100 Fx.# 630.424.6120 WWW.OLYSIGNS.COM

account representative: R WHITEHEAD / client: 535 Residences, 535 N MICHIGAN AV CHICAGO, IL / drawn by: JOHN W

- job# 14-5571
- 4-7-14
- rev # 5-23-14

Comments:

EXISTING PROPOSED

THIS IS AN ORIGINAL, UNPUBLISHED DRAWING CREATED FOR USE IN CONNECTION WITH A PROJECT WE ARE PLANNING FOR YOU. THIS IS NOT TO BE COPIED, REPRODUCED, EXHIBITED OR LOANED TO ANYONE OUTSIDE OF YOUR ORGANIZATION WITHOUT THE WRITTEN PERMISSION OF OLYMPIC SIGNS, INC. ANYWORK IS EXCLUSIVE PROPERTY OF OLYMPIC SIGNS INC.

City of Chicago

O2014-9253

Office of the City Clerk

Document Tracking Sheet

Meeting Date:	11/5/2014
Sponsor(s):	Smith (43)
Type:	Ordinance
Title:	Grant(s) of privilege in public way for Acadia Second City 843-845 West Armitage LLC
Committee(s) Assignment:	Committee on Transportation and Public Way

ORDINANCE
ACADIA SECOND CITY 843-845 WEST ARMTIGAE LLC
Acct. No. 394278 - 1
Permit No. 1115592

Be It Ordained by the City Council of the City of Chicago:

SECTION 1. Permission and authority are hereby given and granted to ACADIA SECOND CITY 843-845 WEST ARMTIGAE LLC, upon the terms and subject to the conditions of this ordinance to maintain and use, as now constructed, four (4) Bay Window(s) projecting over the public right-of-way adjacent to its premises known as 843-845 W. Armitage Ave..

Said Bay Window(s) at W. Armitage Avenue measure(s):
Two (2) at ten (10) feet in length, and two point five (2.5) feet in width for a total of fifty (50) square feet.

Said Bay Window(s) at Public Alley measure(s):
Two (2) at ten (10) feet in length, and two point two five (2.25) feet in width for a total of forty-five (45) square feet.

The location of said privilege shall be as shown on prints kept on file with the Department of Business Affairs and Consumer Protection and the Office of the City Clerk.

Said privilege shall be constructed in accordance with plans and specifications approved by the Department of Transportation (Division of Project Development).

This grant of privilege in the public way shall be subject to the provisions of Section 10-28-015 and all other required provisions of the Municipal Code of Chicago.

The grantee shall pay to the City of Chicago as compensation for the privilege #1115592 herein granted the sum of three hundred ($300.00) per annum in advance.

A 25% penalty will be added for payments received after due date.

The permit holder agrees to hold the City of Chicago harmless for any damage, relocation or replacement costs associated with damage, relocation or removal of private property caused by the City performing work in the public way.

Authority herein given and granted for a period of five (5) years from and after Date of Passage.

Alderman _____

Michele Smith 43rd Ward

843-845 W. ARMITAGE AVE.

CHICAGO, ILLINOIS

PROJECT TEAM


OWNER
Structure Management Midwest, LLC

ARCHITECT
Hartshorne Plunkard Architecture


CONTRACTOR
Structure Management Midwest, LLC

M E P/F P ENGINEER
Cortland Krause Engineering Ltd

STRUCTURAL ENGINEER
NLP Engineering

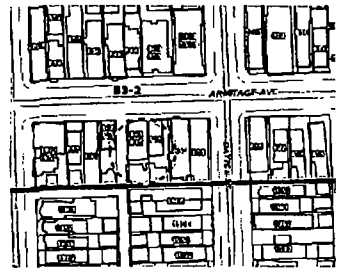

LOCATION MAP — SCALE N T S

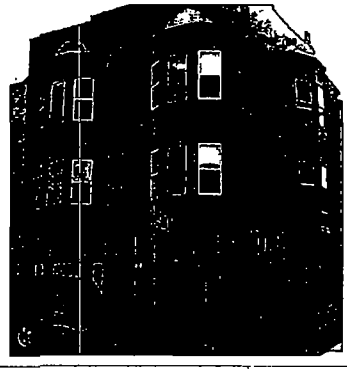

EXISTING PHOTOGRAPH — SCALE N T S

DRAWING LIST

ARCHITECTURAL / LANDSCAPE

STRUCTURAL

MECHANICAL

ELECTRICAL

PLUMBING

SCOPE OF WORK

INTERIOR BUILD-OUT OF 1ST FLOOR MERCANTILE SPACE.
EXTERIOR FACADE REHABILITATION AT EXISTING 2 STORY FRONT PORCH
NEW WORK AT UPPER FLOOR RESIDENTIAL UNITS
NEW WORK AT COACH HOUSE

CODE MATRIX

CITY OF CHICAGO DEPARTMENT OF CONSTRUCTION AND PERMITS-2003

PART 1 ZONING REQUIREMENTS

PART 2 BUILDING REQUIREMENTS

PART 3 EXIT REQUIREMENTS

ENERGY CODE STATEMENT

I, [illegible] hereby certify that the proposed drawings as prepared or noted are drawn in accordance with all the applicable provisions of the Energy Conservation Code, 2000 Edition, and that the proposed building complies with the Energy Conservation Code, 2000 Edition.

Name: Paul Abramowitz (0001-018734)
For: Principal

843 & 845 W. ARMITAGE

CHICAGO, IL

DATE	ISSUED FOR
01.15.08	PERMIT

hpa

Hartshorne Plunkard Architecture
224 South Wabash Chicago, Illinois
p 312 663 4488
f 312 663 4499
www.hpachicago.com

LEGEND

ABBREVIATIONS

I hereby certify that these plans were prepared by me or under my direct supervision and to the best of my professional knowledge and belief conform to the applicable building codes and ordinances, including the Chicago Building Code.

Architect: Hartshorne Plunkard Architecture

By:

Name: James Plunkard #011772

For: Principal

PROJECT DATA & LOCATION PLAN

A0.00

City of Chicago

O2014-9254

Office of the City Clerk

Document Tracking Sheet

Meeting Date:	11/5/2014
Sponsor(s):	Smith (43)
Type:	Ordinance
Title:	Grant(s) of privilege in public way for Covent Hotel
Committee(s) Assignment:	Committee on Transportation and Public Way

ORDINANCE
COVENT HOTEL
Acct. No. 25927 - 1
Permit No. 1115558

Be It Ordained by the City Council of the City of Chicago:

SECTION 1. Permission and authority are hereby given and granted to COVENT HOTEL, upon the terms and subject to the conditions of this ordinance to maintain and use one (1) sign(s) projecting over the public right-of-way attached to its premises known as 2653 N. Clark St..

Said sign structure(s) measures as follows; along N. CLARK:
One (1) at four (4) feet in length, two (2) feet in height and fifteen (15) feet above grade level.

The location of said privilege shall be as shown on prints kept on file with the Department of Business Affairs and Consumer Protection and the Office of the City Clerk.

Said privilege shall be constructed in accordance with plans and specifications approved by the Department of Transportation (Division of Project Development) and Zoning Department - Signs.

This grant of privilege in the public way shall be subject to the provisions of Section 10-28-015 and all other required provisions of the Municipal Code of Chicago.

The grantee shall pay to the City of Chicago as compensation for the privilege #1115558 herein granted the sum of one hundred ($100.00) per annum in advance.


A 25% penalty will be added for payments received after due date.

The permit holder agrees to hold the City of Chicago harmless for any damage, relocation or replacement costs associated with damage, relocation or removal of private property caused by the City performing work in the public way.

Authority herein given and granted for a period of five (5) years from and after 04/22/2014.

Alderman _____

Michele Smith 43rd Ward

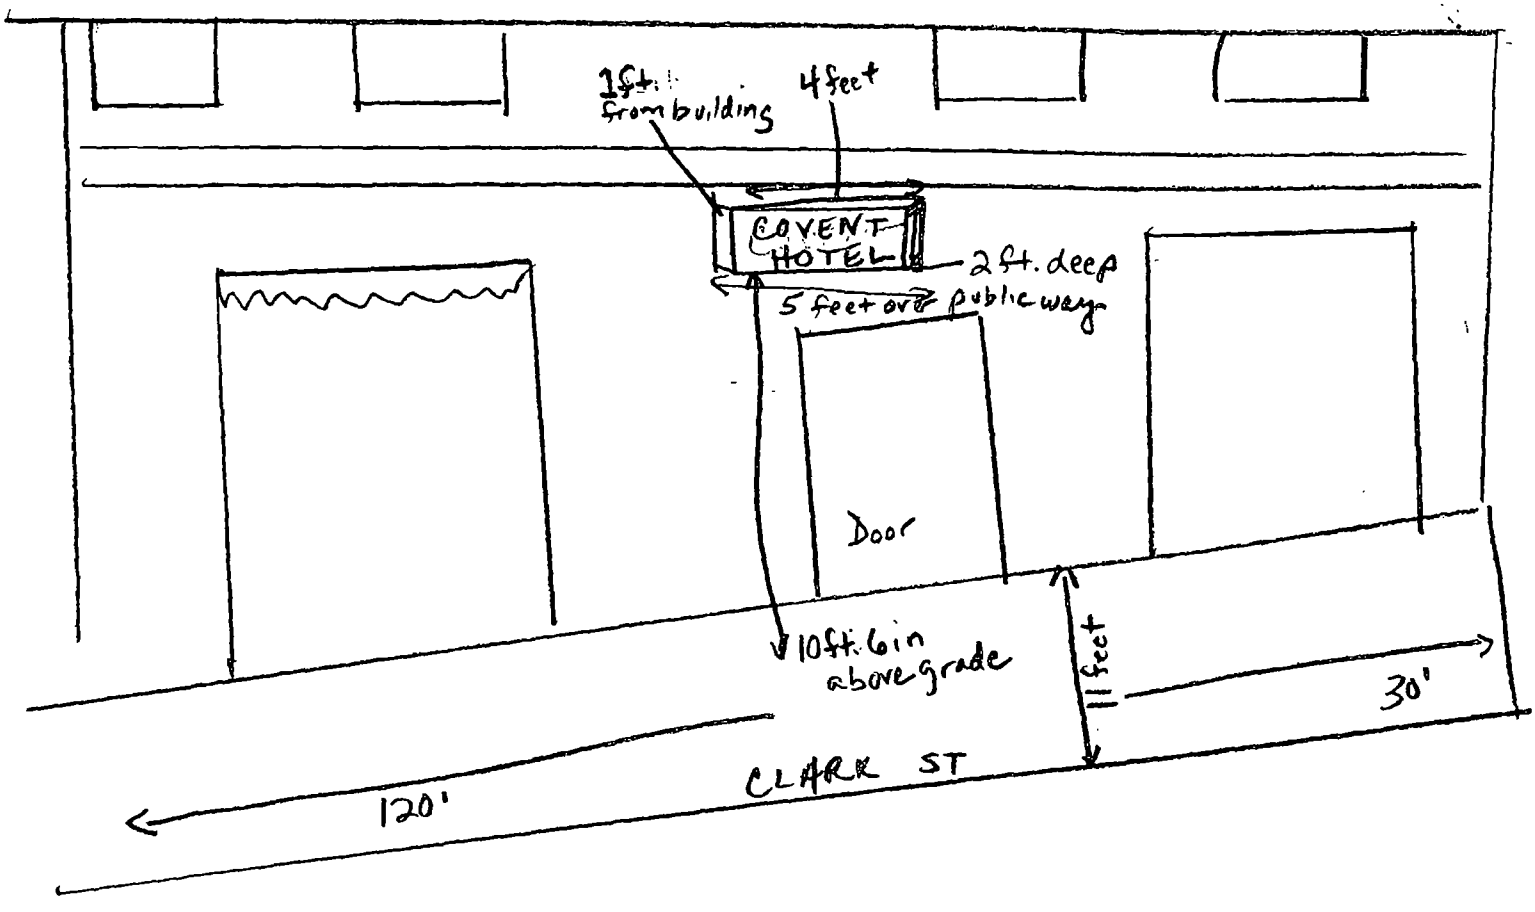

2653 N Clark St

City of Chicago

O2014-9256

Office of the City Clerk

Document Tracking Sheet

Meeting Date:	11/5/2014
Sponsor(s):	Smith (43)
Type:	Ordinance
Title:	Grant(s) of privilege in public way for Gemini Bistro
Committee(s) Assignment:	Committee on Transportation and Public Way

ORDINANCE
GEMINI BISTRO
Acct. No. 340340 - 1
Permit No. 1115540

Be It Ordained by the City Council of the City of Chicago:

SECTION 1. Permission and authority are hereby given and granted to GEMINI BISTRO, upon the terms and subject to the conditions of this ordinance to maintain and use, as now constructed, seven (7) Light Fixture(s) projecting over the public right-of-way adjacent to its premises known as 2075 N. Lincoln Ave..

Said Light Fixture(s) at W. DICKENS measure(s):
Four (4) at one (1) foot in length, one (1) foot in width and seven point five eight (7.58) feet above grade level.

Said Light Fixture(s) at N. LINCOLN AVE. measure(s):
Three (3) at one (1) foot in length, one (1) foot in width and seven point two five (7.25) feet above grade level.

The location of said privilege shall be as shown on prints kept on file with the Department of Business Affairs and Consumer Protection and the Office of the City Clerk.

Said privilege shall be constructed in accordance with plans and specifications approved by the Department of Transportation (Division of Project Development).

This grant of privilege in the public way shall be subject to the provisions of Section 10-28-015 and all other required provisions of the Municipal Code of Chicago.

The grantee shall pay to the City of Chicago as compensation for the privilege #1115540 herein granted the sum of one hundred five ($105.00) per annum in advance.


A 25% penalty will be added for payments received after due date.

The permit holder agrees to hold the City of Chicago harmless for any damage, relocation or replacement costs associated with damage, relocation or removal of private property caused by the City performing work in the public way.

Authority herein given and granted for a period of five (5) years from and after 10/07/2014.

Alderman _____

Michele Smith 43rd Ward

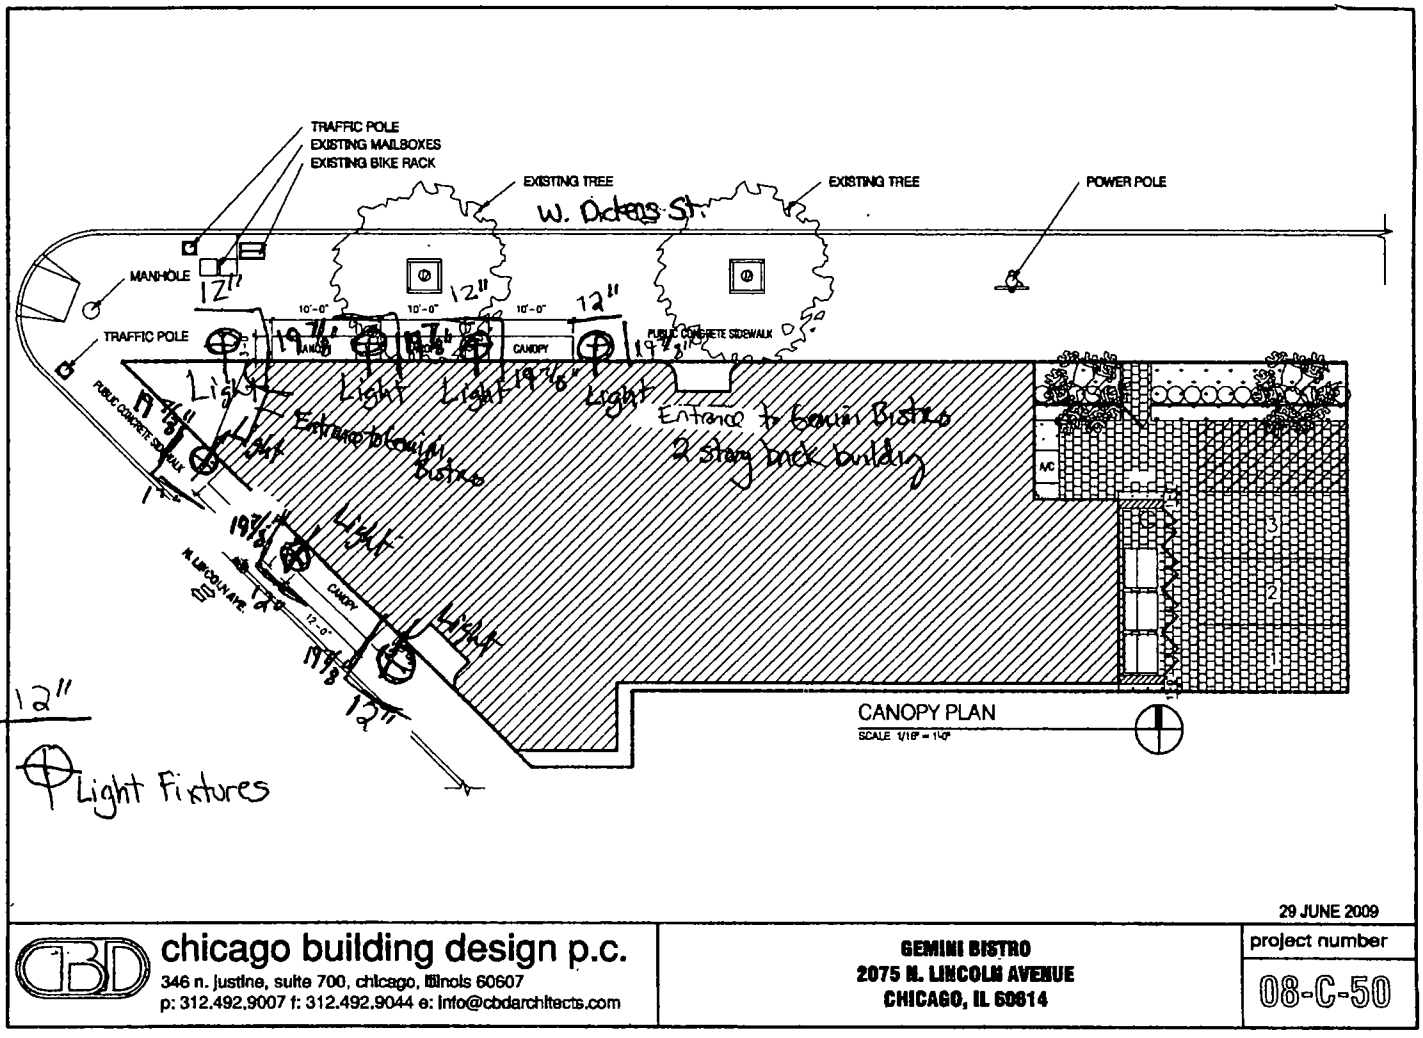

29 JUNE 2009

chicago building design p.c.
346 n. justine, suite 700, chicago, illinois 60607
p: 312.492.9007 f: 312.492.9044 e: info@cbdarchitects.com

GEMINI BISTRO
2075 N. LINCOLN AVENUE
CHICAGO, IL 60614

project number
08-C-50

City of Chicago

O2014-9258

Office of the City Clerk

Document Tracking Sheet

Meeting Date:	11/5/2014
Sponsor(s):	Smith (43)
Type:	Ordinance
Title:	Grant(s) of privilege in public way for La Salle Street Church
Committee(s) Assignment:	Committee on Transportation and Public Way

ORDINANCE
LA SALLE STREET CHURCH
Acct. No. 263121 - 1
Permit No. 1115430

Be It Ordained by the City Council of the City of Chicago:

SECTION 1. Permission and authority are hereby given and granted to LA SALLE STREET CHURCH, upon the terms and subject to the conditions of this ordinance to maintain and use, as now constructed, Occupation of Space (Community Park) on the public right-of-way adjacent to its premises known as 1136 N. La Salle Dr..

Said Occupation of Space (Community Park) at W. Elm Street measure(s):
One (1) at one hundred five (105) feet in length, and seventy (70) feet in width for a total of seven thousand three hundred fifty (7350) square feet. Existing community park is a portion of West Elm Street, directly west of North La Salle Street. Community park is adjacent to the north wall of North La Salle Street church and adjacent to the east façade of the 1140 North La Salle condominium apartment building.

The location of said privilege shall be as shown on prints kept on file with the Department of Business Affairs and Consumer Protection and the Office of the City Clerk.

Said privilege shall be constructed in accordance with plans and specifications approved by the Department of Planning and Development, Department of Transportation (Division of Project Development), and Department of Transportation (Office of Underground Coordination).

This grant of privilege in the public way shall be subject to the provisions of Section 10-28-015 and all other required provisions of the Municipal Code of Chicago.

The grantee shall pay to the City of Chicago as compensation for the privilege #1115430 herein granted the sum of forty-eight thousand two hundred nine ($48,209.00) per annum in advance.

A 25% penalty will be added for payments received after due date.

The permit holder agrees to hold the City of Chicago harmless for any damage, relocation or replacement costs associated with damage, relocation or removal of private property caused by the City performing work in the public way.

Authority herein given and granted for a period of five (5) years from and after 10/07/2014.

Alderman _____

Michele Smith 43rd Ward

LaSalle Street Church 1136 N. LaSalle Dr.



Park area facing West from LaSalle Drive



Park area facing South from LaSalle Drive towards the North Exterior of the Sanctuary

City of Chicago

O2014-9262

Office of the City Clerk

Document Tracking Sheet

Meeting Date:	11/5/2014
Sponsor(s):	Smith (43)
Type:	Ordinance
Title:	Grant(s) of privilege in public way for Lincoln Elementary School - guardrail
Committee(s) Assignment:	Committee on Transportation and Public Way

ORDINANCE
LINCOLN ELEMENTARY SCHOOL
Acct. No. 302602 - 35
Permit No. 1114952

Be It Ordained by the City Council of the City of Chicago:

SECTION 1. Permission and authority are hereby given and granted to LINCOLN ELEMENTARY SCHOOL, upon the terms and subject to the conditions of this ordinance to construct, install, maintain and use one (1) Guardrail(s) on the public right-of-way adjacent to its premises known as 615 W. Kemper Pl..

Said Guardrail(s) at W. Kemper Place measure(s):
One (1) at eleven point five (11.5) feet in length, and one (1) foot in width for a total of eleven point five (11.5) square feet. Said guardrail shall be approximately two (2) feet four (4) inches in height. Guardrail will be encroaching in the public alley South of Kemper Avenue.

The location of said privilege shall be as shown on prints kept on file with the Department of Business Affairs and Consumer Protection and the Office of the City Clerk.

Said privilege shall be constructed in accordance with plans and specifications approved by the Department of Planning and Development and Department of Transportation (Division of Project Development).

This grant of privilege in the public way shall be subject to the provisions of Section 10-28-015 and all other required provisions of the Municipal Code of Chicago.

The grantee shall pay to the City of Chicago as compensation for the privilege #1114952 herein granted the sum of zero ($.00) per annum in advance.


A 25% penalty will be added for payments received after due date.

The permit holder agrees to hold the City of Chicago harmless for any damage, relocation or replacement costs associated with damage, relocation or removal of private property caused by the City performing work in the public way.


Authority herein given and granted for a period of five (5) years from and after Date of Passage.

Alderman _____


Michele Smith 43rd Ward

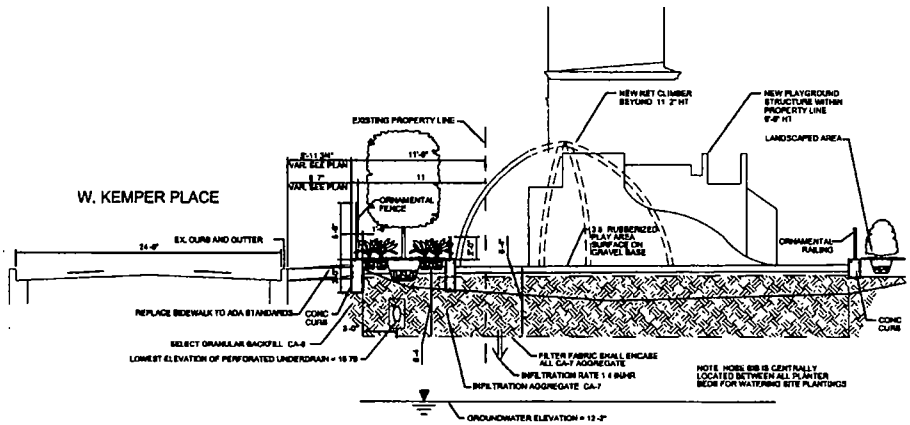


PLANTER & OCCUPANCY OF SPACE

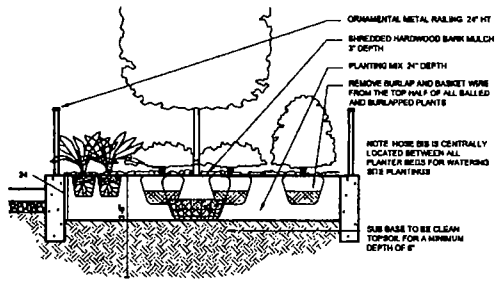

PLANTING DETAIL EAST OF ENTRANCE WALK

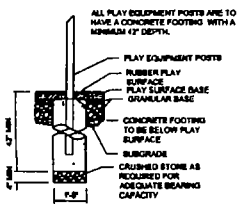

PLAYGROUND EQUIPMENT FOOTING DETAIL

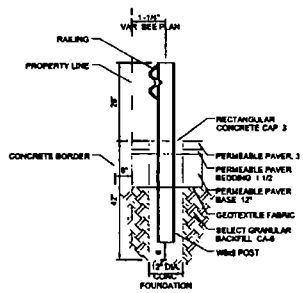

STEEL PLATE BEAM GUARDRAIL DETAIL

City of Chicago

O2014-9263

Office of the City Clerk

Document Tracking Sheet

Meeting Date:	11/5/2014
Sponsor(s):	Smith (43)
Type:	Ordinance
Title:	Grant(s) of privilege in public way for Lincoln Elementary School - trench
Committee(s) Assignment:	Committee on Transportation and Public Way

ORDINANCE
LINCOLN ELEMENTARY SCHOOL
Acct. No. 302602 - 35
Permit No. 1114956

Be It Ordained by the City Council of the City of Chicago:

SECTION 1. Permission and authority are hereby given and granted to LINCOLN ELEMENTARY SCHOOL, upon the terms and subject to the conditions of this ordinance to maintain and use, as now constructed, one (1) Trench(s) under the public right-of-way adjacent to its premises known as 615 W. Kemper Pl..

Said Trench(s) at W. Kemper Place measure(s):
One (1) at twenty (20) feet in length, and point five (.5) feet in width for a total of ten (10) square feet.

The location of said privilege shall be as shown on prints kept on file with the Department of Business Affairs and Consumer Protection and the Office of the City Clerk.

Said privilege shall be constructed in accordance with plans and specifications approved by the Department of Planning and Development and Department of Transportation (Office of Underground Coordination).

This grant of privilege in the public way shall be subject to the provisions of Section 10-28-015 and all other required provisions of the Municipal Code of Chicago.

The grantee shall pay to the City of Chicago as compensation for the privilege #1114956 herein granted the sum of zero ($.00) per annum in advance.


A 25% penalty will be added for payments received after due date.

The permit holder agrees to hold the City of Chicago harmless for any damage, relocation or replacement costs associated with damage, relocation or removal of private property caused by the City performing work in the public way.

Authority herein given and granted for a period of five (5) years from and after Date of Passage.

Alderman _____

Michele Smith 43rd Ward

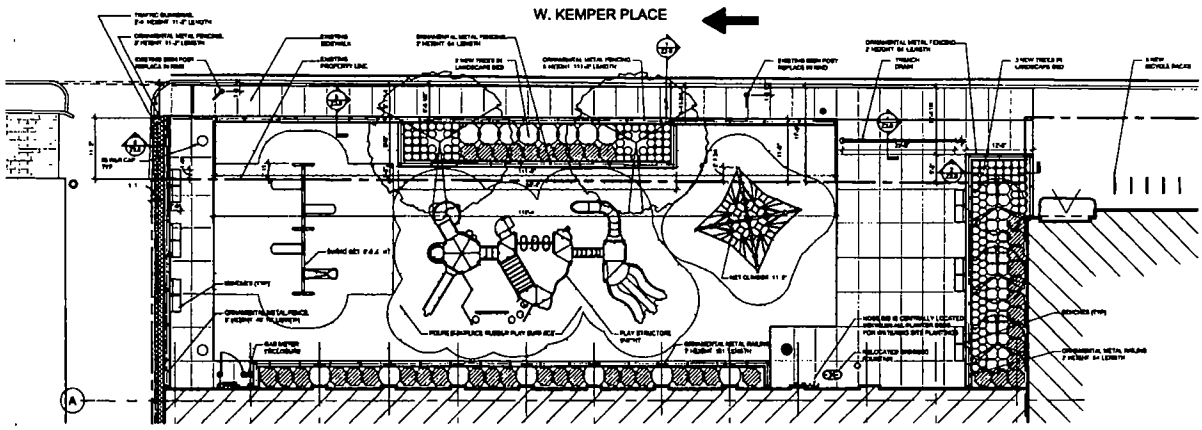

ENLARGED BUILDING PLAN

City of Chicago

O2014-9267

Office of the City Clerk

Document Tracking Sheet

Meeting Date:	11/5/2014
Sponsor(s):	Smith (43)
Type:	Ordinance
Title:	Grant(s) of privilege in public way for Massage Envy Spa
Committee(s) Assignment:	Committee on Transportation and Public Way

ORDINANCE
MASSAGE ENVY SPA
Acct. No. 315229 - 4
Permit No. 1114852

Be It Ordained by the City Council of the City of Chicago:

SECTION 1. Permission and authority are hereby given and granted to MASSAGE ENVY SPA, upon the terms and subject to the conditions of this ordinance to maintain and use one (1) sign(s) projecting over the public right-of-way attached to its premises known as 1222 N. Wells St..

Said sign structure(s) measures as follows; along N. Wells Street:
One (1) at ten point three three (10.33) feet in length, two point four one (2.41) feet in height and thirteen point five (13.5) feet above grade level.

The location of said privilege shall be as shown on prints kept on file with the Department of Business Affairs and Consumer Protection and the Office of the City Clerk.

Said privilege shall be constructed in accordance with plans and specifications approved by the Department of Transportation (Division of Project Development) and Zoning Department - Signs.


This grant of privilege in the public way shall be subject to the provisions of Section 10-28-015 and all other required provisions of the Municipal Code of Chicago.

The grantee shall pay to the City of Chicago as compensation for the privilege #1114852 herein granted the sum of one hundred ($100.00) per annum in advance.

A 25% penalty will be added for payments received after due date.

The permit holder agrees to hold the City of Chicago harmless for any damage, relocation or replacement costs associated with damage, relocation or removal of private property caused by the City performing work in the public way.

Authority herein given and granted for a period of five (5) years from and after Date of Passage.

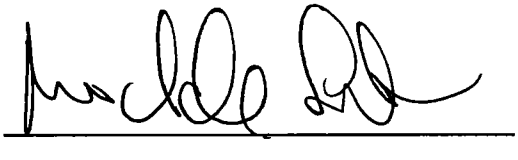Alderman 

Michele Smith 43rd Ward

1/2" = 1'



18-S-P-25
25 SQ FT

Type Face-Lit illuminated channel letters


Fab. 5"Deep std .040 coil - Gloss black with white interior, .063 pre-finished white aluminum backs

Mounting Flush mounted to building exterior with necessary hardware

Faces 3/16" #2447 White acrylic faces with 1" std black trimcap

Graphics Arlon Series 5590 Dual Color Massage Envy 4135 Plum vinyl applied 1st surface

Illumination Internally illuminated with white Agilight Core LEDs **100lbs, x2 power supplies, 120v-277v 5amps ***Time clock required, provided by others**

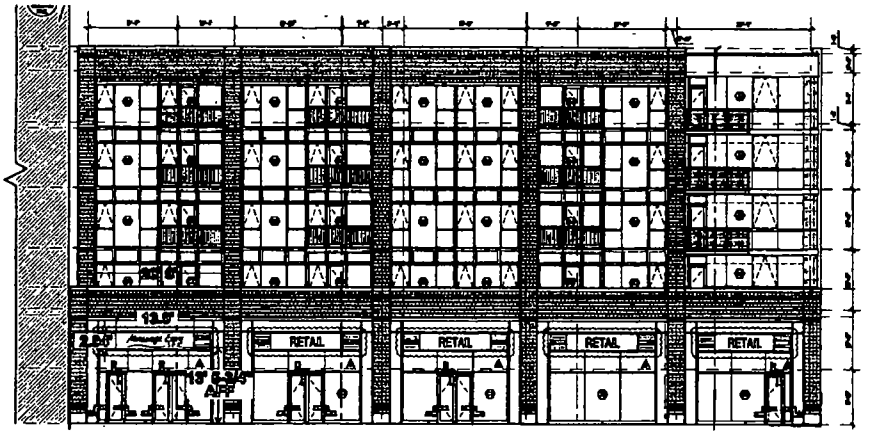

East Elevation
1/16" = 1'

Massage Envy SPA

1222 Wells
Chicago, IL

Sign Type	Channel Letters
Job #	7006084
Drawing Name	7006084

Qty	Sign Type

Further information regarding signage and vinyl, please contact:

Tony Chiavola
tchiavola@southwatersigns.com

SOUTH WATER SIGNS, LLC
834 N Church Rd
Elmhurst, IL 60126
T 630.897.8015
C 312 980 7195
F 630.333.4816
www.southwatersigns.com

DATE/REVISIONS	05 05 14
05 06 14	
05.20 14	

Channel Letters

SOUTH WATER SIGNS
834 N Church Elmhurst IL 60126

© COPYRIGHT 2013 BY SOUTH WATER SIGNS, LLC
ALL DESIGNS AT THE SOLE PROPERTY OF SOUTH WATER, LLC AND MAY NOT BE REPRODUCED IN PART OR WHOLE WITHOUT WRITTEN PERMISSION FROM SOUTH WATER SIGNS, LLC

City of Chicago

O2014-9271

Office of the City Clerk

Document Tracking Sheet

Meeting Date:	11/5/2014
Sponsor(s):	Smith (43)
Type:	Ordinance
Title:	Grant(s) of privilege in public way for Walgreens No. 249 - light fixtures
Committee(s) Assignment:	Committee on Transportation and Public Way

ORDINANCE
WALGREENS #249
Acct. No. 147 - 10
Permit No. 1115709

Be It Ordained by the City Council of the City of Chicago:

SECTION 1. Permission and authority are hereby given and granted to WALGREENS #249, upon the terms and subject to the conditions of this ordinance to maintain and use, as now constructed, six (6) Light Fixture(s) projecting over the public right-of-way adjacent to its premises known as 1601 N. Wells St..

Said Light Fixture(s) at N. Wells Street measure(s):
Six (6) at three (3) feet in length, two (2) feet in width and twelve (12) feet above grade level.

The location of said privilege shall be as shown on prints kept on file with the Department of Business Affairs and Consumer Protection and the Office of the City Clerk.

Said privilege shall be constructed in accordance with plans and specifications approved by the Department of Transportation (Division of Project Development).

This grant of privilege in the public way shall be subject to the provisions of Section 10-28-015 and all other required provisions of the Municipal Code of Chicago.

The grantee shall pay to the City of Chicago as compensation for the privilege #1115709 herein granted the sum of one hundred ($100.00) per annum in advance.


A 25% penalty will be added for payments received after due date.

The permit holder agrees to hold the City of Chicago harmless for any damage, relocation or replacement costs associated with damage, relocation or removal of private property caused by the City performing work in the public way.

Authority herein given and granted for a period of five (5) years from and after 06/03/2014.

Alderman _____

Michele Smith 43rd Ward

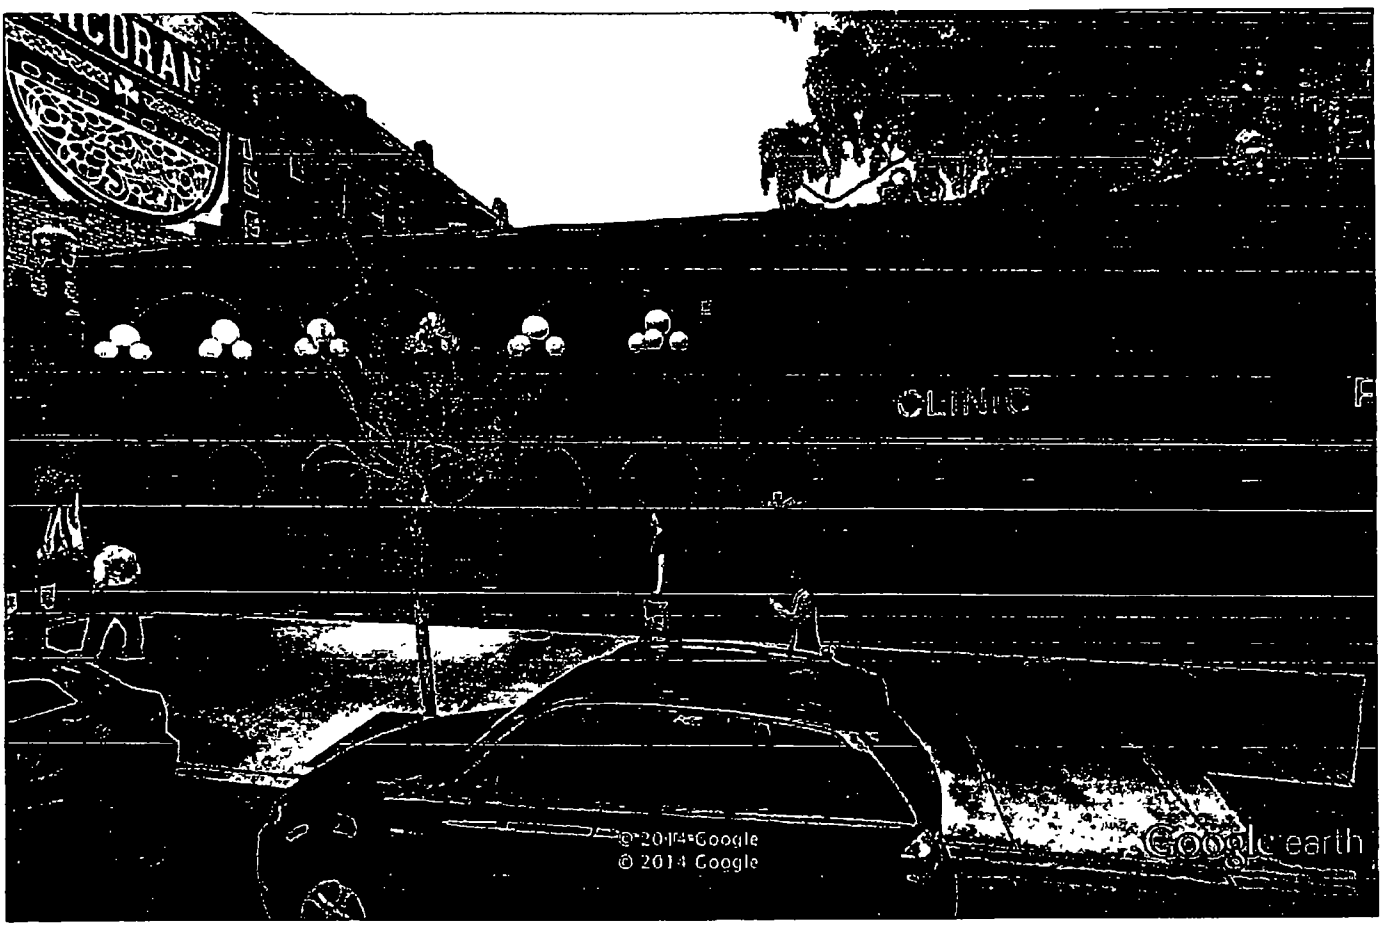

Google earth

feet 10
meters 4

City of Chicago

O2014-9272

Office of the City Clerk

Document Tracking Sheet

Meeting Date:	11/5/2014
Sponsor(s):	Smith (43)
Type:	Ordinance
Title:	Grant(s) of privilege in public way for Walgreens No. 249 - signs
Committee(s) Assignment:	Committee on Transportation and Public Way

ORDINANCE
WALGREENS #249
Acct. No. 147 - 10
Permit No. 1115708

Be It Ordained by the City Council of the City of Chicago:

SECTION 1. Permission and authority are hereby given and granted to WALGREENS #249, upon the terms and subject to the conditions of this ordinance to maintain and use nine (9) sign(s) projecting over the public right-of-way attached to its premises known as 1601 N. Wells St..

Said sign structure(s) measures as follows; along N. Wells Street:
One (1) at thirty-seven point eight three (37.83) feet in length, four (4) feet in height and thirteen (13) feet above grade level.
One (1) at four (4) feet in length, four (4) feet in height and thirteen (13) feet above grade level.
Two (2) at six (6) feet in length, one (1) foot in height and eleven (11) feet above grade level.

Said sign structure(s) measures as follows; along W. North Avenue:
Two (2) at six (6) feet in length, one (1) foot in height and eleven (11) feet above grade level.
One (1) at thirty-seven point eight three (37.83) feet in length, four (4) feet in height and thirteen (13) feet above grade level.
One (1) at four (4) feet in length, four (4) feet in height and thirteen (13) feet above grade level.
One (1) at six (6) feet in length, one (1) foot in height and eleven (11) feet above grade level.

The location of said privilege shall be as shown on prints kept on file with the Department of Business Affairs and Consumer Protection and the Office of the City Clerk.

Said privilege shall be constructed in accordance with plans and specifications approved by the Department of Transportation (Division of Project Development) and Zoning Department - Signs.


This grant of privilege in the public way shall be subject to the provisions of Section 10-28-015 and all other required provisions of the Municipal Code of Chicago.


The grantee shall pay to the City of Chicago as compensation for the privilege #1115708 herein granted the sum of seven hundred seventy-five ($775.00) per annum in advance.

A 25% penalty will be added for payments received after due date.

The permit holder agrees to hold the City of Chicago harmless for any damage, relocation or replacement costs associated with damage, relocation or removal of private property caused by the City performing work in the public way.

Authority herein given and granted for a period of five (5) years from and after 04/22/2014.

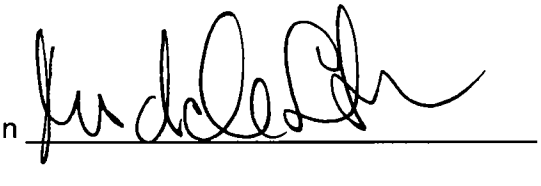Alderman 

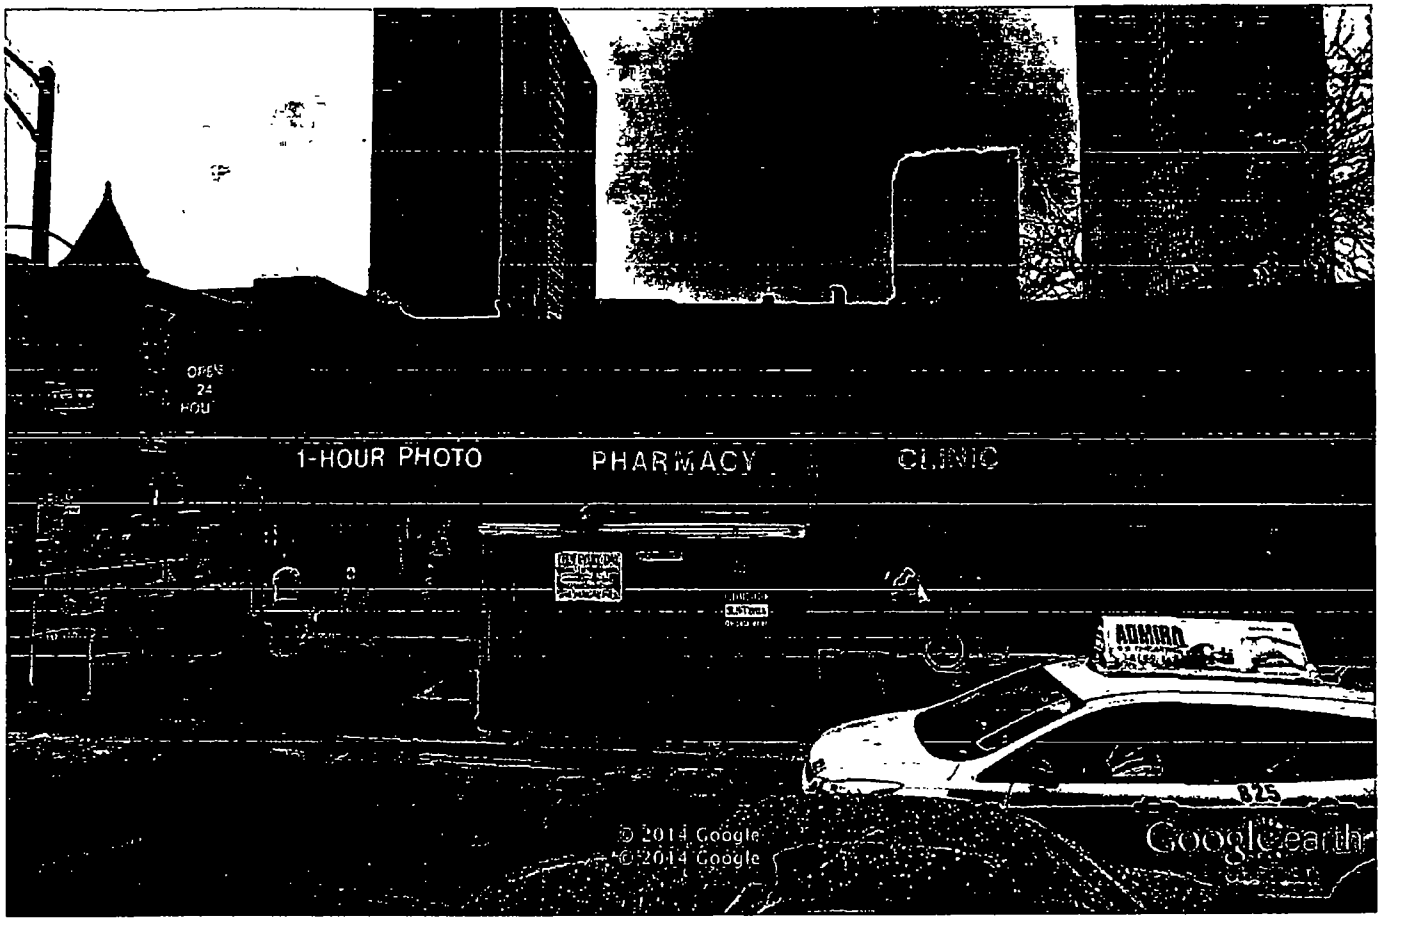

Google earth

feet 10
meters 4

City of Chicago

O2014-9282

Office of the City Clerk

Document Tracking Sheet

Meeting Date:	11/5/2014
Sponsor(s):	Tunney (44)
Type:	Ordinance
Title:	Grant(s) of privilege in public way for Big Cheese Wrigleyville LLC, The
Committee(s) Assignment:	Committee on Transportation and Public Way

ORDINANCE
The Big Cheese Wrigleyville, LLC
Acct. No. 389182 - 1
Permit No. 1111547

Be It Ordained by the City Council of the City of Chicago:

SECTION 1. Permission and authority are hereby given and granted to The Big Cheese Wrigleyville, LLC, upon the terms and subject to the conditions of this ordinance to maintain and use two (2) sign(s) projecting over the public right-of-way attached to its premises known as 3401 N. Clark St..

Said sign structure(s) measures as follows; along Clark:
One (1) at eight (8) feet in length, two (2) feet in height and fourteen (14) feet above grade level.
One (1) at four (4) feet in length, eight (8) feet in height and fourteen (14) feet above grade level.

The location of said privilege shall be as shown on prints kept on file with the Department of Business Affairs and Consumer Protection and the Office of the City Clerk.

Said privilege shall be constructed in accordance with plans and specifications approved by the Department of Transportation (Division of Project Development) and Zoning Department - Signs.

This grant of privilege in the public way shall be subject to the provisions of Section 10-28-015 and all other required provisions of the Municipal Code of Chicago.

The grantee shall pay to the City of Chicago as compensation for the privilege #1111547 herein granted the sum of four hundred ($400.00) per annum in advance.


A 25% penalty will be added for payments received after due date.

The permit holder agrees to hold the City of Chicago harmless for any damage, relocation or replacement costs associated with damage, relocation or removal of private property caused by the City performing work in the public way.

Authority herein given and granted for a period of five (5) years from and after Date of Passage.

Alderman _____

Thomas Tunney 44th Ward

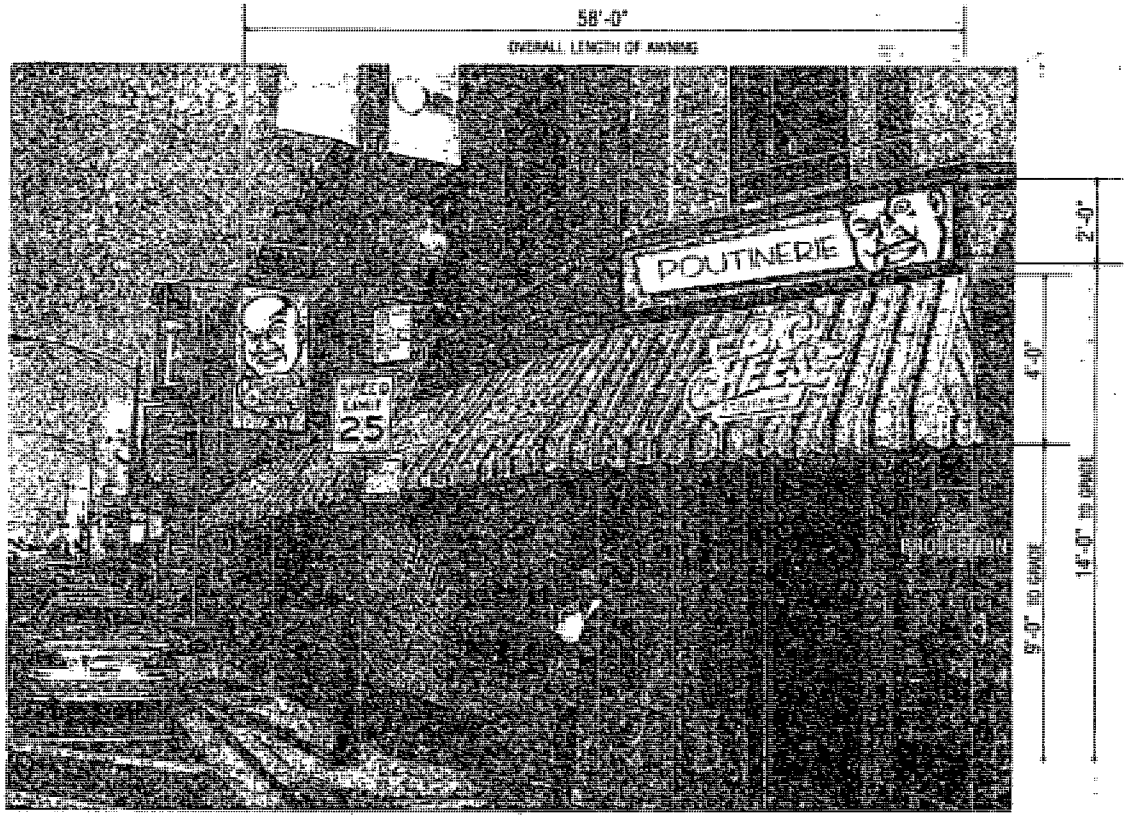

APPROVED: Melissa J. Stechuc DATE: 2/7/14

M.K.SIGNS CHICAGO
4900 N. ELSTON AVE.
CHICAGO, IL 60630
773/545-4444
FAX 773/545-9275
E-MAIL: artdept@mksigns.net

THE BIG CHEESE
CHICAGO, IL

Colors represented in this drawing are for presentation purposes only. They will not match your finished product exactly. Actual color samples can be obtained from your sales representative.

This design is the original and unpublished work of MK SIGNS and may not be reproduced, copied or exhibited in any fashion without the expressed written consent of MK SIGNS. The rights to this design may be purchased

DATE	REVISION

SCALE	N.T.S.
DESIGNER	LM
FILE	The Big Cheese
DATE	2-7-14
SALES	TC
DRAWING NUMBER	2271-1

Department of Business Affairs and Consumer Protection
Small Business Center - Public Way Use Unit
City Hall - 121 N. LaSalle Street, Room 800 • Chicago, IL 60602
(312)-74-GOBIZ (312-744-6249) • (312) 744-1944 (TTY)
http://www.cityofchicago.org/bacp

11/05/2014

Alderman **Thomas Tunney**
Ward # **44**
City of Chicago
City Hall, Room **203**
121 North LaSalle Street
Chicago, Illinois 60602

Re: An ordinance to use and maintain a portion of the public right-of-way for **two (2) sign(s)** for **The Big Cheese Wrigleyville, LLC**, adjacent to the premises known as **3401 N. Clark St.**.

Dear Alderman **Thomas Tunney**:

The applicant referenced above has requested the use of the public right-of-way for a **sign(s)**. An ordinance has been prepared by the Department of Business Affairs and Consumer Protection – Small Business Center - Public Way Use Unit for presentation to the City Council. Because this request was made for properties located in your ward, as approved by you as per the attached, I respectfully request that you introduce the attached ordinance at the next City Council meeting.

If you have any questions regarding this ordinance, please contact Anthony Bertuca at (312) 744-5506.

Department of Business Affairs and Consumer Protection

City of Chicago

O2014-9286

Office of the City Clerk

Document Tracking Sheet

Meeting Date:	11/5/2014
Sponsor(s):	Tunney (44)
Type:	Ordinance
Title:	Grant(s) of privilege in public way for Central Lake View Merchants Assn., The
Committee(s) Assignment:	Committee on Transportation and Public Way

ORDINANCE
THE CENTRAL LAKE VIEW MERCHANTS ASSOCIATION
Acct. No. 314738 - 5
Permit No. 1115034

Be It Ordained by the City Council of the City of Chicago:

SECTION 1. Permission and authority are hereby given and granted to THE CENTRAL LAKE VIEW MERCHANTS ASSOCIATION, upon the terms and subject to the conditions of this ordinance to construct, install, maintain and use one (1) Bicycle Rack(s) on the public right-of-way adjacent to its premises known as 3055 N. Sheffield Ave..

Said Bicycle Rack(s) at Clark measure(s):
One (1) at eleven point one eight (11.18) feet in length, and point five (.5) feet in width for a total of five point five nine (5.59) square feet.

The location of said privilege shall be as shown on prints kept on file with the Department of Business Affairs and Consumer Protection and the Office of the City Clerk.

Said privilege shall be constructed in accordance with plans and specifications approved by the Department of Planning and Development and Department of Transportation (Division of Project Development).

This grant of privilege in the public way shall be subject to the provisions of Section 10-28-015 and all other required provisions of the Municipal Code of Chicago.


The grantee shall pay to the City of Chicago as compensation for the privilege #1115034 herein granted the sum of zero ($.00) per annum in advance.

A 25% penalty will be added for payments received after due date.


The permit holder agrees to hold the City of Chicago harmless for any damage, relocation or replacement costs associated with damage, relocation or removal of private property caused by the City performing work in the public way.


Authority herein given and granted for a period of five (5) years from and after Date of Passage.

Alderman _____
Thomas Tunney 44th Ward

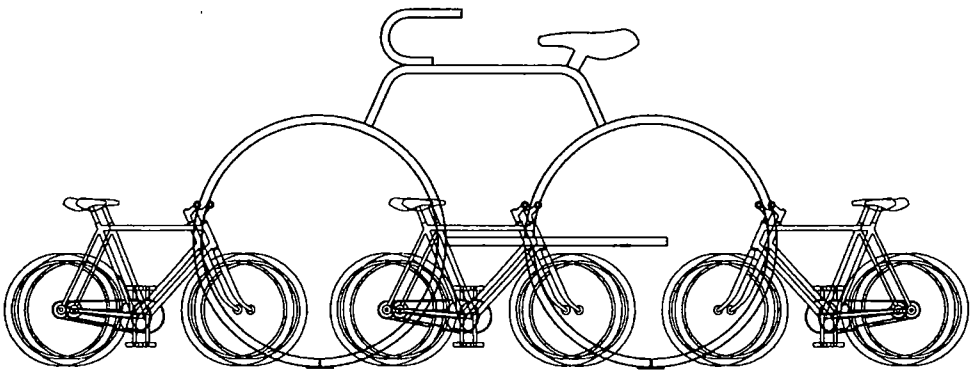

FOOT DETAIL

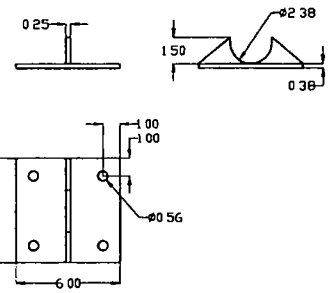

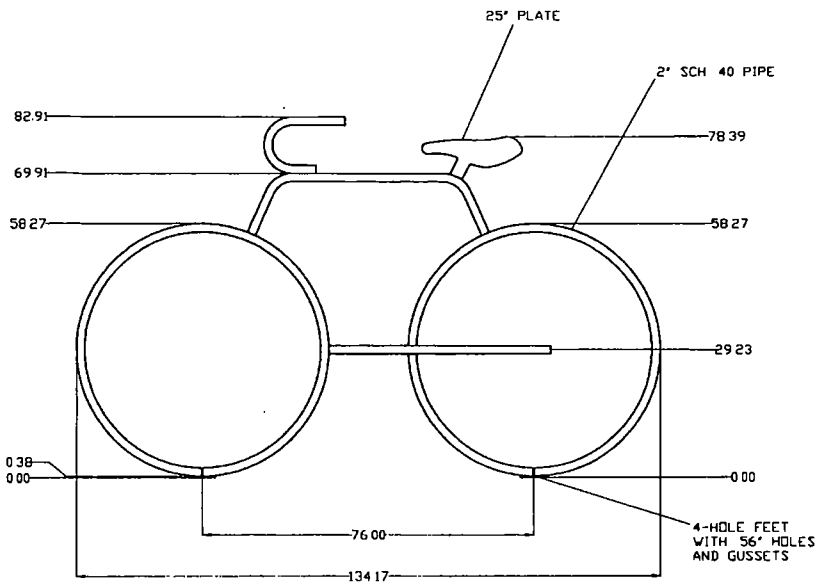


GUSSET



25" LASER-CUT PLATE
QTY 4

SADDLE

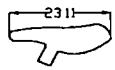

25" LASER-CUT PLATE
QTY 1

APPROVAL

DATE

DEROVATIONS CORPORATION 504 MALCOLM AVE SE, SUITE 100 MINNEAPOLIS, MN 55414 888 337 6729		
TITLE BB-FT-EPX 2 SCALE		
DRAWING NO 1000654-B		REVISION B
REMARKS	THIS DOCUMENT IS THE EXCLUSIVE PROPERTY OF THE DEROVATIONS CORPORATION. ITS USE IS AUTHORIZED SOLELY FOR PURPOSES EXPLICITLY REQUESTED BY THE DEROVATIONS CORP	DRAWN BY JG
		DATE 04/15/13
TOLERANCES (EXCEPT AS NOTED)		APPROVED BY
DECIMAL ±		DATE
FRACTIONAL ±	SCALE 1 : 1	SHEET NO
ANGULAR ±		OF

Department of Business Affairs and Consumer Protection
Small Business Center - Public Way Use Unit
City Hall - 121 N. LaSalle Street, Room 800 • Chicago, IL 60602
(312)-74-GOBIZ (312-744-6249) • (312) 744-1944 (TTY)
http://www.cityofchicago.org/bacp

11/05/2014

Alderman **Thomas Tunney**
Ward # **44**
City of Chicago
City Hall, Room **203**
121 North LaSalle Street
Chicago, Illinois 60602

Re: An ordinance to use and maintain a portion of the public right-of-way for **one (1) bicycle rack(s)** for **THE CENTRAL LAKE VIEW MERCHANTS ASSOCIATION**, adjacent to the premises known as **3055 N. Sheffield Ave.**.

Dear Alderman **Thomas Tunney**:

The applicant referenced above has requested the use of the public right-of-way for a **bicycle rack(s)**. An ordinance has been prepared by the Department of Business Affairs and Consumer Protection – Small Business Center - Public Way Use Unit for presentation to the City Council. Because this request was made for properties located in your ward, as approved by you as per the attached, I respectfully request that you introduce the attached ordinance at the next City Council meeting.

If you have any questions regarding this ordinance, please contact Anthony Bertuca at (312) 744-5506.

Department of Business Affairs and Consumer Protection

City of Chicago

O2014-9289

Office of the City Clerk

Document Tracking Sheet

Meeting Date:	11/5/2014
Sponsor(s):	Tunney (44)
Type:	Ordinance
Title:	Grant(s) of privilege in public way for Palmisano 1996 Investment Limited Partnership
Committee(s) Assignment:	Committee on Transportation and Public Way

ORDINANCE
PALMISANO 1996 INVESTMENT LIMITED PARTNERSHIP
Acct. No. 346297 - 1
Permit No. 1115521

Be It Ordained by the City Council of the City of Chicago:

SECTION 1. Permission and authority are hereby given and granted to PALMISANO 1996 INVESTMENT LIMITED PARTNERSHIP, upon the terms and subject to the conditions of this ordinance to maintain and use, as now constructed, one (1) Bay Window(s) projecting over the public right-of-way adjacent to its premises known as 930 W. Diversey Pkwy..

Said Bay Window(s) at W. Diversey Parkway measure(s):
One (1) at twelve point four two (12.42) feet in length, and two point five (2.5) feet in width for a total of thirty-one point zero five (31.05) square feet.

The location of said privilege shall be as shown on prints kept on file with the Department of Business Affairs and Consumer Protection and the Office of the City Clerk.

Said privilege shall be constructed in accordance with plans and specifications approved by the Department of Transportation (Division of Project Development).

This grant of privilege in the public way shall be subject to the provisions of Section 10-28-015 and all other required provisions of the Municipal Code of Chicago.

The grantee shall pay to the City of Chicago as compensation for the privilege #1115521 herein granted the sum of seventy-five ($75.00) per annum in advance.


A 25% penalty will be added for payments received after due date.

The permit holder agrees to hold the City of Chicago harmless for any damage, relocation or replacement costs associated with damage, relocation or removal of private property caused by the City performing work in the public way.


Authority herein given and granted for a period of five (5) years from and after 10/07/2014.

Alderman _____
Thomas Tunney 44th Ward

DECONVERSION OF EXISTING 2nd FLOOR COMMERCIAL SPACE TO RESIDENTIAL SPACE. REPLACE EXISTING ENCLOSED FRAME PORCH -S.A.E.
930 W. DIVERSEY PKWY.
CHICAGO, ILLINOIS 60614

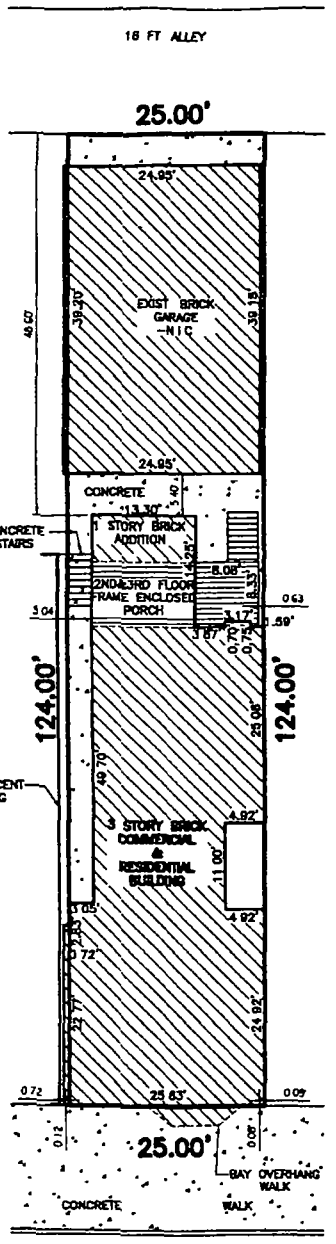

Picture →

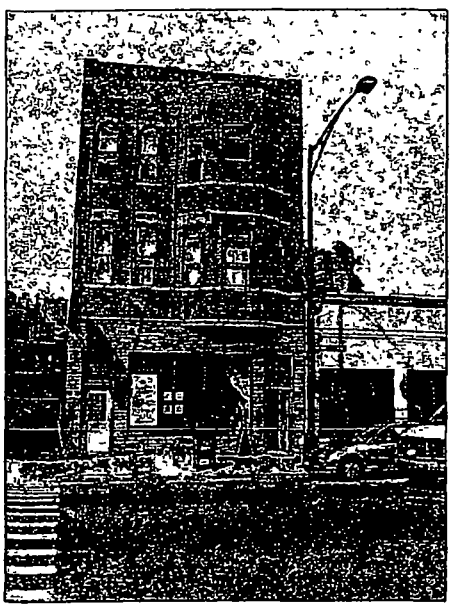

ZONING DATE

ZONING DISTRICT	... B3-2
DWELLING UNITS	. .2 + 1 COMMERCIAL
LOT SQUARE FOOTAGE	3,100 SQ.FT

SCOPE OF WORK:

1 THE WORK OF THIS PROJECT IS DECONVERSION OF EXISTING 2nd FLOOR COMMERCIAL SPACE TO RESIDENTIAL SPACE
2. REPLACE EXISTING ENCLOSED FRAME PORCH THE SAME AS EXISTING
3 INSTALL SUPPLEMENTAL PLUMBING SUPPLY AND WASTE PIPING AND NEW PLUMBING FIXTURES
4 ADD SUPPLEMENTAL ELECTRICAL SUPPLY SYSTEM INCLUDING CONDUITS AND WIRING, LIGHT FIXTURES AND RECEPTACLES

SHEET INDEX

A-1	SITE PLAN, CODE MATRIX & NOTES
A-2	EXISTING FLOOR PLANS
A-3	NEW FLOOR PLANS
A-4	NEW ELEVATIONS & PHOTO
S-1	NEW WALL SECTIONS
S-2	DETAILS
E-1	ELECTRICAL PLANS & DETAILS
P-1	PLUMBING DIAGRAMS & DETAILS
Z-1	EXISTING GARAGE PLAN

BARRY M GREENBERG, ARCHITECT
2426 HARTZELL ST
EVANSTON, IL 60201
Office (773) 816-3134

Mandatory Note

DECONVERSION OF EXISTING 2nd FLOOR
COMMERCIAL SPACE TO RESIDENTIAL SPACE
REPLACE EXISTING ENCLOSED FRAME PORCH -S.A.E.
930 W DIVERSEY PKWY
CHICAGO, ILLINOIS 60614

SHEET NAME
SITE PLAN,
& CODE MATRIX

REV NO	DATE	REMARKS

DRAWN BY	DATE
G S	10/14/08
CHECKED BY	PROJECT#
B G	
SHEET NO	

A-1

1 OF 8

Department of Business Affairs and Consumer Protection
Small Business Center - Public Way Use Unit
City Hall - 121 N. LaSalle Street, Room 800 • Chicago, IL 60602
(312)-74-GOBIZ (312-744-6249) • (312) 744-1944 (TTY)
http://www.cityofchicago.org/bacp

11/05/2014

Alderman **Thomas Tunney**
Ward # **44**
City of Chicago
City Hall, Room **203**
121 North LaSalle Street
Chicago, Illinois 60602

Re: An ordinance to use and maintain a portion of the public right-of-way for **one (1) bay window(s)** for **PALMISANO 1996 INVESTMENT LIMITED PARTNERSHIP**, adjacent to the premises known as **930 W. Diversey Pkwy.**.

Dear Alderman **Thomas Tunney**:

The applicant referenced above has requested the use of the public right-of-way for a **bay window(s)**. An ordinance has been prepared by the Department of Business Affairs and Consumer Protection – Small Business Center - Public Way Use Unit for presentation to the City Council. Because this request was made for properties located in your ward, as approved by you as per the attached, I respectfully request that you introduce the attached ordinance at the next City Council meeting.

If you have any questions regarding this ordinance, please contact Anthony Bertuca at (312) 744-5506.

Department of Business Affairs and Consumer Protection

City of Chicago

O2014-9290

Office of the City Clerk

Document Tracking Sheet

Meeting Date:	11/5/2014
Sponsor(s):	Tunney (44)
Type:	Ordinance
Title:	Grant(s) of privilege in public way for School Yard Tavern & Grill
Committee(s) Assignment:	Committee on Transportation and Public Way

ORDINANCE
SCHOOLYARD TAVERN & GRILL
Acct. No. 33286 - 1
Permit No. 1115389

Be It Ordained by the City Council of the City of Chicago:

SECTION 1. Permission and authority are hereby given and granted to SCHOOLYARD TAVERN & GRILL, upon the terms and subject to the conditions of this ordinance to maintain and use, as now constructed, two (2) Step(s) on the public right-of-way adjacent to its premises known as 3258 N. Southport Ave..

Said Step(s) at N. Southport Avenue & W. School Street measure(s):
One (1) at thirty-one point two five (31.25) feet in length, and one (1) foot in width for a total of thirty-one point two five (31.25) square feet.

Said Step(s) at W. School Street measure(s):
One (1) at two point six seven (2.67) feet in length, and one (1) foot in width for a total of two point six seven (2.67) square feet.

The location of said privilege shall be as shown on prints kept on file with the Department of Business Affairs and Consumer Protection and the Office of the City Clerk.

Said privilege shall be constructed in accordance with plans and specifications approved by the Department of Transportation (Division of Project Development).

This grant of privilege in the public way shall be subject to the provisions of Section 10-28-015 and all other required provisions of the Municipal Code of Chicago.


The grantee shall pay to the City of Chicago as compensation for the privilege #1115389 herein granted the sum of zero dollars per annum in advance.

A 25% penalty will be added for payments received after due date.

The permit holder agrees to hold the City of Chicago harmless for any damage, relocation or replacement costs associated with damage, relocation or removal of private property caused by the City performing work in the public way.

Authority herein given and granted for a period of five (5) years from and after Date of Passage.

Alderman _____
Thomas Tunney 44th Ward

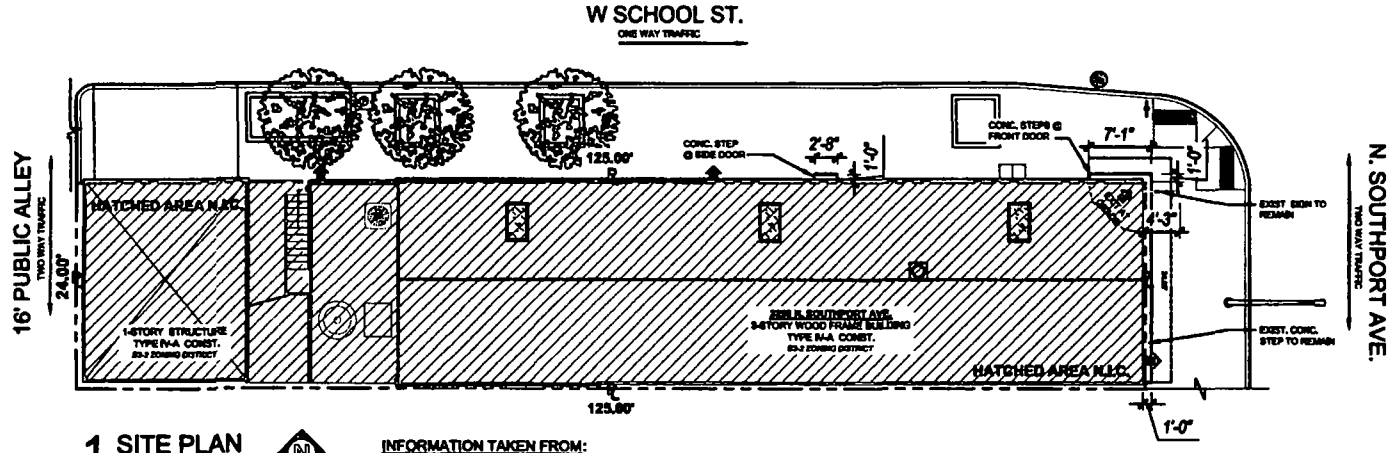

1 SITE PLAN

1/16" = 1'-0"

0 1' 2' 4' 8'

INFORMATION TAKEN FROM:

SURVEY BY	NATIONAL SURVEY SERVICE INC.
DATED	JULY 29TH, 2014
ORDER NUMBER:	N-129443

SCHOOLYARD TAVERN
3258 N. SOUTHPORT AVE. CHICAGO, IL
CHICAGO, ILLINOIS 60657

© COPYRIGHT SPACE ARCHITECTS + PLANNERS

SPACE
ARCHITECTS + PLANNERS

VERSION
SK1

Department of Business Affairs and Consumer Protection
Small Business Center - Public Way Use Unit
City Hall - 121 N LaSalle Street, Room 800 • Chicago, IL 60602
(312)-74-GOBIZ (312-744-6249) • (312) 744-1944 (TTY)
http //www.cityofchicago.org/bacp

11/05/2014

Alderman **Thomas Tunney**
Ward # **44**
City of Chicago
City Hall, Room **203**
121 North LaSalle Street
Chicago, Illinois 60602

Re: An ordinance to use and maintain a portion of the public right-of-way for **two (2) step(s)** for **SCHOOLYARD TAVERN & GRILL**, adjacent to the premises known as **3258 N. Southport Ave.**.

Dear Alderman **Thomas Tunney**:

The applicant referenced above has requested the use of the public right-of-way for a **step(s)**. An ordinance has been prepared by the Department of Business Affairs and Consumer Protection – Small Business Center - Public Way Use Unit for presentation to the City Council. Because this request was made for properties located in your ward, as approved by you as per the attached, I respectfully request that you introduce the attached ordinance at the next City Council meeting.

If you have any questions regarding this ordinance, please contact Anthony Bertuca at (312) 744-5506.

Department of Business Affairs and Consumer Protection

City of Chicago

O2014-9293

Office of the City Clerk

Document Tracking Sheet

Meeting Date:	11/5/2014
Sponsor(s):	Tunney (44)
Type:	Ordinance
Title:	Grant(s) of privilege in public way for Walgreens No. 1171
Committee(s) Assignment:	Committee on Transportation and Public Way

ORDINANCE
WALGREENS #1171
Acct. No. 147 - 46
Permit No. 1115712

Be It Ordained by the City Council of the City of Chicago:

SECTION 1. Permission and authority are hereby given and granted to WALGREENS #1171, upon the terms and subject to the conditions of this ordinance to maintain and use two (2) sign(s) projecting over the public right-of-way attached to its premises known as 2801 N. Broadway .

Said sign structure(s) measures as follows; along N. Broadway:
One (1) at twenty-six point six seven (26.67) feet in length, two point eight three (2.83) feet in height and thirteen (13) feet above grade level.

Said sign structure(s) measures as follows; along N. Clark Street:
One (1) at twenty-six point six seven (26.67) feet in length, two point eight three (2.83) feet in height and thirteen (13) feet above grade level.

The location of said privilege shall be as shown on prints kept on file with the Department of Business Affairs and Consumer Protection and the Office of the City Clerk.

Said privilege shall be constructed in accordance with plans and specifications approved by the Department of Transportation (Division of Project Development) and Zoning Department - Signs.

This grant of privilege in the public way shall be subject to the provisions of Section 10-28-015 and all other required provisions of the Municipal Code of Chicago.

The grantee shall pay to the City of Chicago as compensation for the privilege #1115712 herein granted the sum of six hundred ($600.00) per annum in advance.

A 25% penalty will be added for payments received after due date.


The permit holder agrees to hold the City of Chicago harmless for any damage, relocation or replacement costs associated with damage, relocation or removal of private property caused by the City performing work in the public way.

Authority herein given and granted for a period of five (5) years from and after 05/13/2014.


Alderman _____

Thomas Tunney 44th Ward


2 OF 4

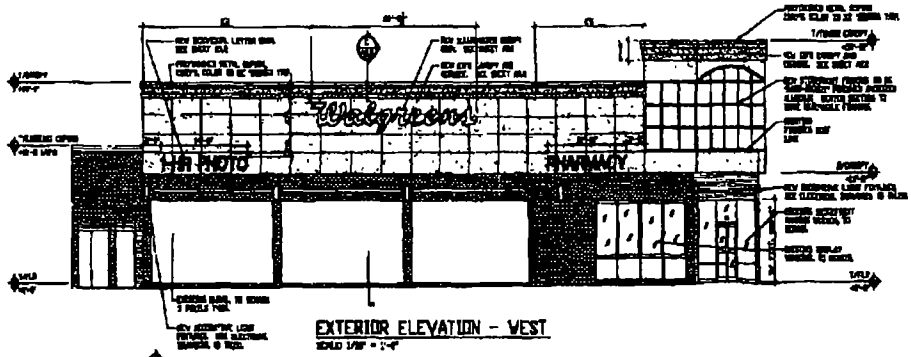

EXTERIOR ELEVATION - WEST

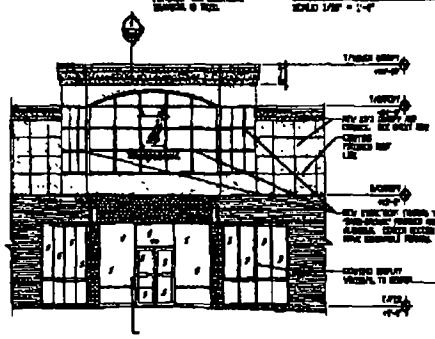

EXTERIOR ELEVATION - ENTRY

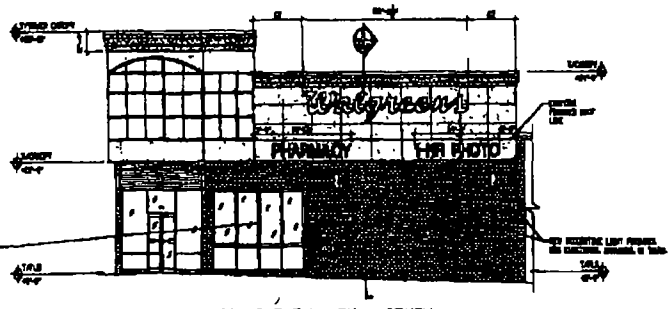

EXTERIOR ELEVATION - SOUTH

A.C. ALEXANDER ENGINEERS ARCHITECTS, LTD.	EXTERIOR REMODELING DRAWINGS	Walgreens 2801 BROADWAY CHICAGO, ILLINOIS	SK-2

03/10/00 15:28 FAX 7736317787 A C ALEXANDER 002

Department of Business Affairs and Consumer Protection
Small Business Center - Public Way Use Unit
City Hall - 121 N. LaSalle Street, Room 800 • Chicago, IL 60602
(312)-74-GOBIZ (312-744-6249) • (312) 744-1944 (TTY)
http://www.cityofchicago.org/bacp

11/05/2014

Alderman **Thomas Tunney**
Ward # **44**
City of Chicago
City Hall, Room **203**
121 North LaSalle Street
Chicago, Illinois 60602

Re: An ordinance to use and maintain a portion of the public right-of-way for **two (2) sign(s)** for **WALGREENS #1171**, adjacent to the premises known as **2801 N. Broadway** .

Dear Alderman **Thomas Tunney**:

The applicant referenced above has requested the use of the public right-of-way for a **sign(s)**. An ordinance has been prepared by the Department of Business Affairs and Consumer Protection – Small Business Center - Public Way Use Unit for presentation to the City Council. Because this request was made for properties located in your ward, as approved by you as per the attached, I respectfully request that you introduce the attached ordinance at the next City Council meeting.

If you have any questions regarding this ordinance, please contact Anthony Bertuca at (312) 744-5506.

Department of Business Affairs and Consumer Protection

City of Chicago

O2014-9295

Office of the City Clerk

Document Tracking Sheet

Meeting Date:	11/5/2014
Sponsor(s):	Tunney (44)
Type:	Ordinance
Title:	Grant(s) of privilege in public way for Walgreens No. 03698 - light fixtures
Committee(s) Assignment:	Committee on Transportation and Public Way

ORDINANCE
WALGREENS #03698
Acct. No. 7551 - 46
Permit No. 1115726

Be It Ordained by the City Council of the City of Chicago:

SECTION 1. Permission and authority are hereby given and granted to WALGREENS #03698, upon the terms and subject to the conditions of this ordinance to maintain and use, as now constructed, four (4) Light Fixture(s) projecting over the public right-of-way adjacent to its premises known as 3201 N. Broadway .

Said Light Fixture(s) at N. Broadway measure(s):
Four (4) at one (1) foot in length, point five (.5) feet in width and eight (8) feet above grade level.

The location of said privilege shall be as shown on prints kept on file with the Department of Business Affairs and Consumer Protection and the Office of the City Clerk.

Said privilege shall be constructed in accordance with plans and specifications approved by the Department of Transportation (Division of Project Development).

This grant of privilege in the public way shall be subject to the provisions of Section 10-28-015 and all other required provisions of the Municipal Code of Chicago.

The grantee shall pay to the City of Chicago as compensation for the privilege #1115726 herein granted the sum of ninety ($90.00) per annum in advance.

A 25% penalty will be added for payments received after due date.

The permit holder agrees to hold the City of Chicago harmless for any damage, relocation or replacement costs associated with damage, relocation or removal of private property caused by the City performing work in the public way.

Authority herein given and granted for a period of five (5) years from and after 06/03/2014.

Alderman _____
Thomas Tunney 44th Ward



public way photo

Department of Business Affairs and Consumer Protection
Small Business Center - Public Way Use Unit
City Hall - 121 N. LaSalle Street, Room 800 • Chicago, IL 60602
(312)-74-GOBIZ (312-744-6249) • (312) 744-1944 (TTY)
http://www.cityofchicago.org/bacp

11/05/2014

Alderman **Thomas Tunney**
Ward # **44**
City of Chicago
City Hall, Room **203**
121 North LaSalle Street
Chicago, Illinois 60602

Re: An ordinance to use and maintain a portion of the public right-of-way for **four (4) light fixture(s)** for **WALGREENS #03698**, adjacent to the premises known as **3201 N. Broadway** .

Dear Alderman **Thomas Tunney**:

The applicant referenced above has requested the use of the public right-of-way for a **light fixture(s)**. An ordinance has been prepared by the Department of Business Affairs and Consumer Protection – Small Business Center - Public Way Use Unit for presentation to the City Council. Because this request was made for properties located in your ward, as approved by you as per the attached, I respectfully request that you introduce the attached ordinance at the next City Council meeting.

If you have any questions regarding this ordinance, please contact Anthony Bertuca at (312) 744-5506.

Department of Business Affairs and Consumer Protection

City of Chicago

O2014-9296

Office of the City Clerk

Document Tracking Sheet

Meeting Date:	11/5/2014
Sponsor(s):	Tunney (44)
Type:	Ordinance
Title:	Grant(s) of privilege in public way for Walgreens No. 03698 - sign
Committee(s) Assignment:	Committee on Transportation and Public Way

ORDINANCE
WALGREENS #03698
Acct. No. 7551 - 46
Permit No. 1115727

Be It Ordained by the City Council of the City of Chicago:

SECTION 1. Permission and authority are hereby given and granted to WALGREENS #03698, upon the terms and subject to the conditions of this ordinance to maintain and use one (1) sign(s) projecting over the public right-of-way attached to its premises known as 3201 N. Broadway .

Said sign structure(s) measures as follows; along N. Broadway:
One (1) at thirty-eight point six seven (38.67) feet in length, three (3) feet in height and sixteen (16) feet above grade level.

The location of said privilege shall be as shown on prints kept on file with the Department of Business Affairs and Consumer Protection and the Office of the City Clerk.

Said privilege shall be constructed in accordance with plans and specifications approved by the Department of Transportation (Division of Project Development) and Zoning Department - Signs.

This grant of privilege in the public way shall be subject to the provisions of Section 10-28-015 and all other required provisions of the Municipal Code of Chicago.

The grantee shall pay to the City of Chicago as compensation for the privilege #1115727 herein granted the sum of three hundred ($300.00) per annum in advance.

A 25% penalty will be added for payments received after due date.

The permit holder agrees to hold the City of Chicago harmless for any damage, relocation or replacement costs associated with damage, relocation or removal of private property caused by the City performing work in the public way.

Authority herein given and granted for a period of five (5) years from and after 05/13/2014.

Alderman _____

Thomas Tunney 44th Ward


575-599 W Belmont Ave
Chicago IL 60657 – approximate address
NEW! Street View - Sep 2013
Image capture Sep 2013 © 2014 Google

new photo

Department of Business Affairs and Consumer Protection
Small Business Center - Public Way Use Unit
City Hall - 121 N. LaSalle Street, Room 800 • Chicago, IL 60602
(312)-74-GOBIZ (312-744-6249) • (312) 744-1944 (TTY)
http://www.cityofchicago.org/bacp

11/05/2014

Alderman **Thomas Tunney**
Ward # **44**
City of Chicago
City Hall, Room **203**
121 North LaSalle Street
Chicago, Illinois 60602

Re: An ordinance to use and maintain a portion of the public right-of-way for **one (1) sign(s)** for **WALGREENS #03698**, adjacent to the premises known as **3201 N. Broadway** .

Dear Alderman **Thomas Tunney**:

The applicant referenced above has requested the use of the public right-of-way for a **sign(s)**. An ordinance has been prepared by the Department of Business Affairs and Consumer Protection – Small Business Center - Public Way Use Unit for presentation to the City Council. Because this request was made for properties located in your ward, as approved by you as per the attached, I respectfully request that you introduce the attached ordinance at the next City Council meeting.

If you have any questions regarding this ordinance, please contact Anthony Bertuca at (312) 744-5506.

Department of Business Affairs and Consumer Protection

City of Chicago

O2014-9297

Office of the City Clerk

Document Tracking Sheet

Meeting Date:	11/5/2014
Sponsor(s):	Tunney (44)
Type:	Ordinance
Title:	Grant(s) of privilege in public way for Yofresh, Inc.
Committee(s) Assignment:	Committee on Transportation and Public Way

ORDINANCE
YOFRESH INC.
Acct. No. 388139 - 1
Permit No. 1111070

Be It Ordained by the City Council of the City of Chicago:

SECTION 1. Permission and authority are hereby given and granted to YOFRESH INC., upon the terms and subject to the conditions of this ordinance to maintain and use one (1) sign(s) projecting over the public right-of-way attached to its premises known as 2935 N. Broadway .

Said sign structure(s) measures as follows; along N BROADWAY:
One (1) at twelve point three three (12.33) feet in length, three point nine two (3.92) feet in height and thirteen (13) feet above grade level.

The location of said privilege shall be as shown on prints kept on file with the Department of Business Affairs and Consumer Protection and the Office of the City Clerk.

Said privilege shall be constructed in accordance with plans and specifications approved by the Department of Transportation (Division of Project Development) and Zoning Department - Signs.

This grant of privilege in the public way shall be subject to the provisions of Section 10-28-015 and all other required provisions of the Municipal Code of Chicago.

The grantee shall pay to the City of Chicago as compensation for the privilege #1111070 herein granted the sum of three hundred ($300.00) per annum in advance.

A 25% penalty will be added for payments received after due date.

The permit holder agrees to hold the City of Chicago harmless for any damage, relocation or replacement costs associated with damage, relocation or removal of private property caused by the City performing work in the public way.

Authority herein given and granted for a period of five (5) years from and after Date of Passage.

Alderman

Thomas Tunney 44th Ward

Channel Letters & Awning • Yo Fresh Yogurt • Chicago • IL



Xpressigns
3718 Dempster St Skokie IL 60076
888-303-0640 sales@xpressigns.com

Client Name: Yo Fresh Yogurt

Location: 2935 N Broadway Chicago IL

Start Date:
Last Revision:
Job#:
Drawing#:
Page:

Client Approval

Landlord Approval

Sales Rep:

Designer:

©COPYRIGHT 2012. BY XPRESSIGNS. ALL DESIGNS PRESENTED ARE THE SOLE PROPERTY OF XPRESSIGNS AND MAY NOT BE REPRODUCED IN PART OR WHOLE WITHOUT WRITTEN PERMISSION FROM XPRESSIGNS

Department of Business Affairs and Consumer Protection
Small Business Center - Public Way Use Unit
City Hall - 121 N. LaSalle Street, Room 800 • Chicago, IL 60602
(312)-74-GOBIZ (312-744-6249) • (312) 744-1944 (TTY)
http://www.cityofchicago.org/bacp

11/05/2014

Alderman **Thomas Tunney**
Ward # **44**
City of Chicago
City Hall, Room **203**
121 North LaSalle Street
Chicago, Illinois 60602

Re: An ordinance to use and maintain a portion of the public right-of-way for **one (1) sign(s)** for **YOFRESH INC.**, adjacent to the premises known as **2935 N. Broadway** .

Dear Alderman **Thomas Tunney**:

The applicant referenced above has requested the use of the public right-of-way for a **sign(s)**. An ordinance has been prepared by the Department of Business Affairs and Consumer Protection – Small Business Center - Public Way Use Unit for presentation to the City Council. Because this request was made for properties located in your ward, as approved by you as per the attached, I respectfully request that you introduce the attached ordinance at the next City Council meeting.

If you have any questions regarding this ordinance, please contact Anthony Bertuca at (312) 744-5506.

Department of Business Affairs and Consumer Protection

City of Chicago

O2014-9298

Office of the City Clerk

Document Tracking Sheet

Meeting Date:	11/5/2014
Sponsor(s):	Arena (45)
Type:	Ordinance
Title:	Grant(s) of privilege in public way for Chris's Billiards, Inc.
Committee(s) Assignment:	Committee on Transportation and Public Way

ORDINANCE
CHRIS'S BILLIARDS INC.
Acct. No. 2691 - 1
Permit No. 1115556

Be It Ordained by the City Council of the City of Chicago:

SECTION 1. Permission and authority are hereby given and granted to CHRIS'S BILLIARDS INC., upon the terms and subject to the conditions of this ordinance to maintain and use one (1) sign(s) projecting over the public right-of-way attached to its premises known as 4637 N. Milwaukee Ave..

Said sign structure(s) measures as follows; along N. Milwaukee Avenue:
One (1) at eight (8) feet in length, five point three three (5.33) feet in height and ten point five (10.5) feet above grade level.

The location of said privilege shall be as shown on prints kept on file with the Department of Business Affairs and Consumer Protection and the Office of the City Clerk.

Said privilege shall be constructed in accordance with plans and specifications approved by the Department of Transportation (Division of Project Development) and Zoning Department - Signs.

This grant of privilege in the public way shall be subject to the provisions of Section 10-28-015 and all other required provisions of the Municipal Code of Chicago.

The grantee shall pay to the City of Chicago as compensation for the privilege #1115556 herein granted the sum of three hundred ($300.00) per annum in advance.


A 25% penalty will be added for payments received after due date.

The permit holder agrees to hold the City of Chicago harmless for any damage, relocation or replacement costs associated with damage, relocation or removal of private property caused by the City performing work in the public way.

Authority herein given and granted for a period of five (5) years from and after 11/19/2013.

Alderman _____

John Arena 45th Ward

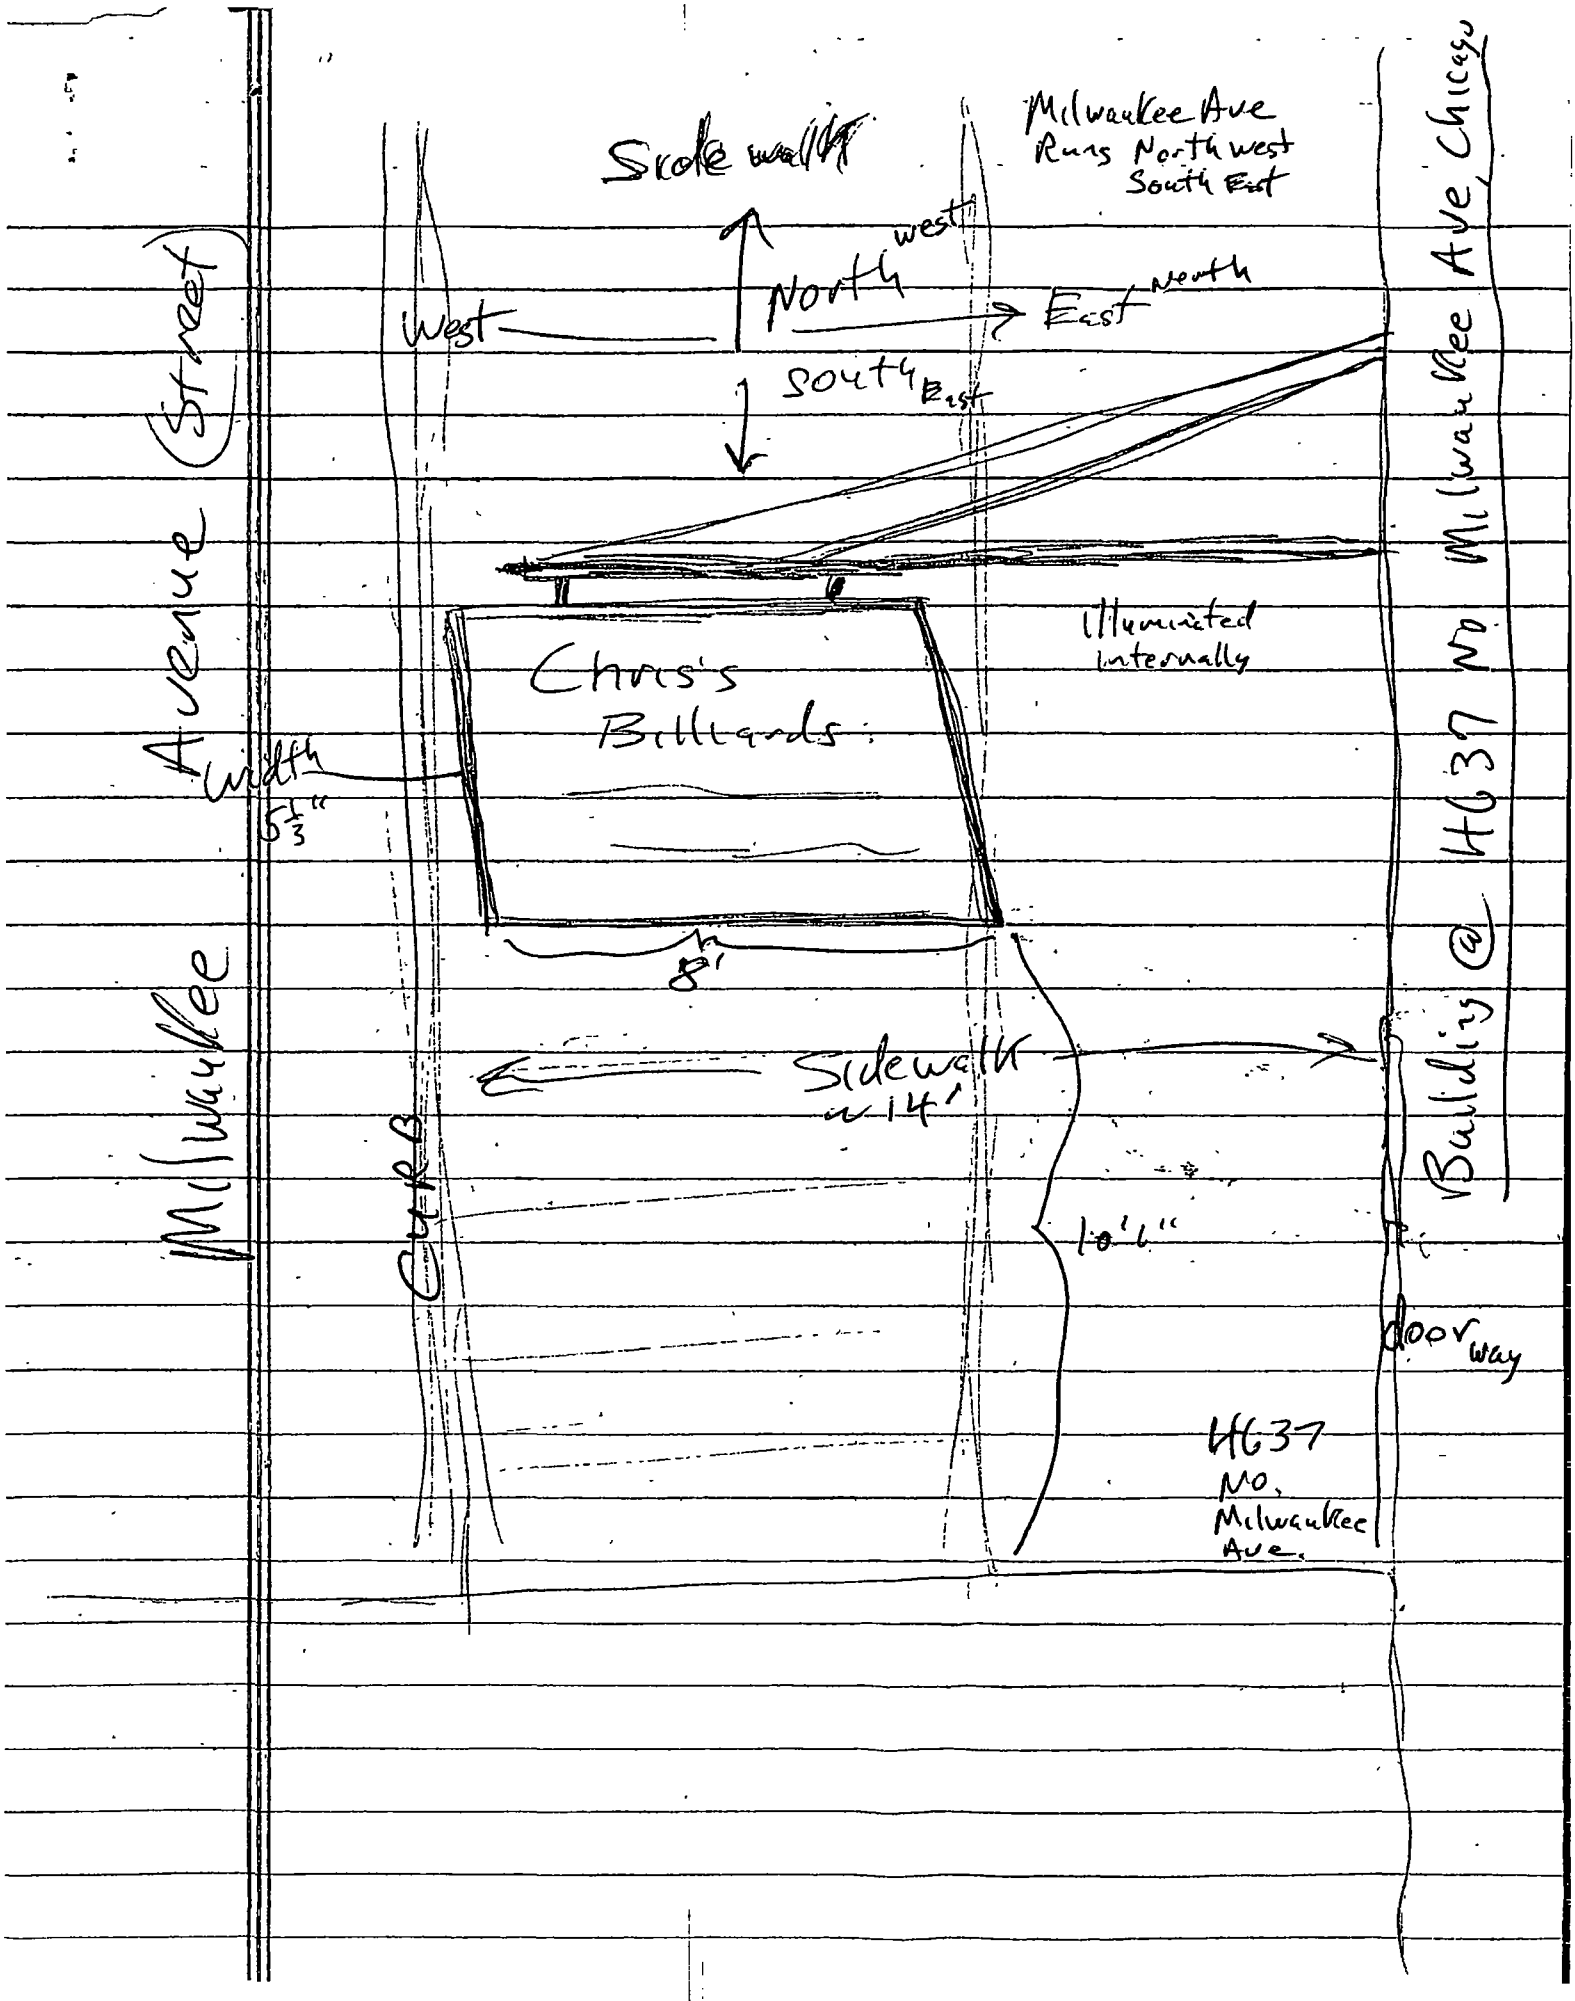
Milwaukee Avenue (Street)
Scale wall
Milwaukee Ave Runs Northwest South East
West
North west
North East
South East
Illuminated Internally
Chris's Billboards
Width 5 1/3"
8'
Sidewalk w 14'
Curbs
10'6"
Milwaukee Ave Chicago
Building @ 4637 No.
Doorway
4637 No. Milwaukee Ave.

Department of Business Affairs and Consumer Protection
Small Business Center - Public Way Use Unit
City Hall - 121 N. LaSalle Street, Room 800 • Chicago, IL 60602
(312)-74-GOBIZ (312-744-6249) • (312) 744-1944 (TTY)
http://www.cityofchicago.org/bacp

11/05/2014

Alderman **John Arena**
Ward # **45**
City of Chicago
City Hall, Room **305**
121 North LaSalle Street
Chicago, Illinois 60602

Re: An ordinance to use and maintain a portion of the public right-of-way for **one (1) sign(s)** for **CHRIS'S BILLIARDS INC.**, adjacent to the premises known as **4637 N. Milwaukee Ave.**.

Dear Alderman **John Arena**:

The applicant referenced above has requested the use of the public right-of-way for a **sign(s)**. An ordinance has been prepared by the Department of Business Affairs and Consumer Protection – Small Business Center - Public Way Use Unit for presentation to the City Council. Because this request was made for properties located in your ward, as approved by you as per the attached, I respectfully request that you introduce the attached ordinance at the next City Council meeting.

If you have any questions regarding this ordinance, please contact Anthony Bertuca at (312) 744-5506.

Department of Business Affairs and Consumer Protection

City of Chicago

O2014-9299

Office of the City Clerk

Document Tracking Sheet

Meeting Date:	11/5/2014
Sponsor(s):	Arena (45)
Type:	Ordinance
Title:	Grant(s) of privilege in public way for Family Dollar No. 3952
Committee(s) Assignment:	Committee on Transportation and Public Way

ORDINANCE
FAMILY DOLLAR # 3952
Acct. No. 11071 - 19
Permit No. 1115648

Be It Ordained by the City Council of the City of Chicago:

SECTION 1. Permission and authority are hereby given and granted to FAMILY DOLLAR # 3952, upon the terms and subject to the conditions of this ordinance to maintain and use two (2) sign(s) projecting over the public right-of-way attached to its premises known as 4828 W. Irving Park Rd..

Said sign structure(s) measures as follows; along W. IRVING PARK:
One (1) at fifteen (15) feet in length, eight (8) feet in height and eighteen point five (18.5) feet above grade level.

Said sign structure(s) measures as follows; along W. IRVING PARK:
One (1) at twenty-one point five (21.5) feet in length, three (3) feet in height and fourteen point three three (14.33) feet above grade level.

The location of said privilege shall be as shown on prints kept on file with the Department of Business Affairs and Consumer Protection and the Office of the City Clerk.

Said privilege shall be constructed in accordance with plans and specifications approved by the Department of Transportation (Division of Project Development) and Zoning Department - Signs.

This grant of privilege in the public way shall be subject to the provisions of Section 10-28-015 and all other required provisions of the Municipal Code of Chicago.

The grantee shall pay to the City of Chicago as compensation for the privilege #1115648 herein granted the sum of six hundred ($600.00) per annum in advance.


A 25% penalty will be added for payments received after due date.

The permit holder agrees to hold the City of Chicago harmless for any damage, relocation or replacement costs associated with damage, relocation or removal of private property caused by the City performing work in the public way.

Authority herein given and granted for a period of five (5) years from and after 05/13/2014.

Alderman

John Arena 45th Ward

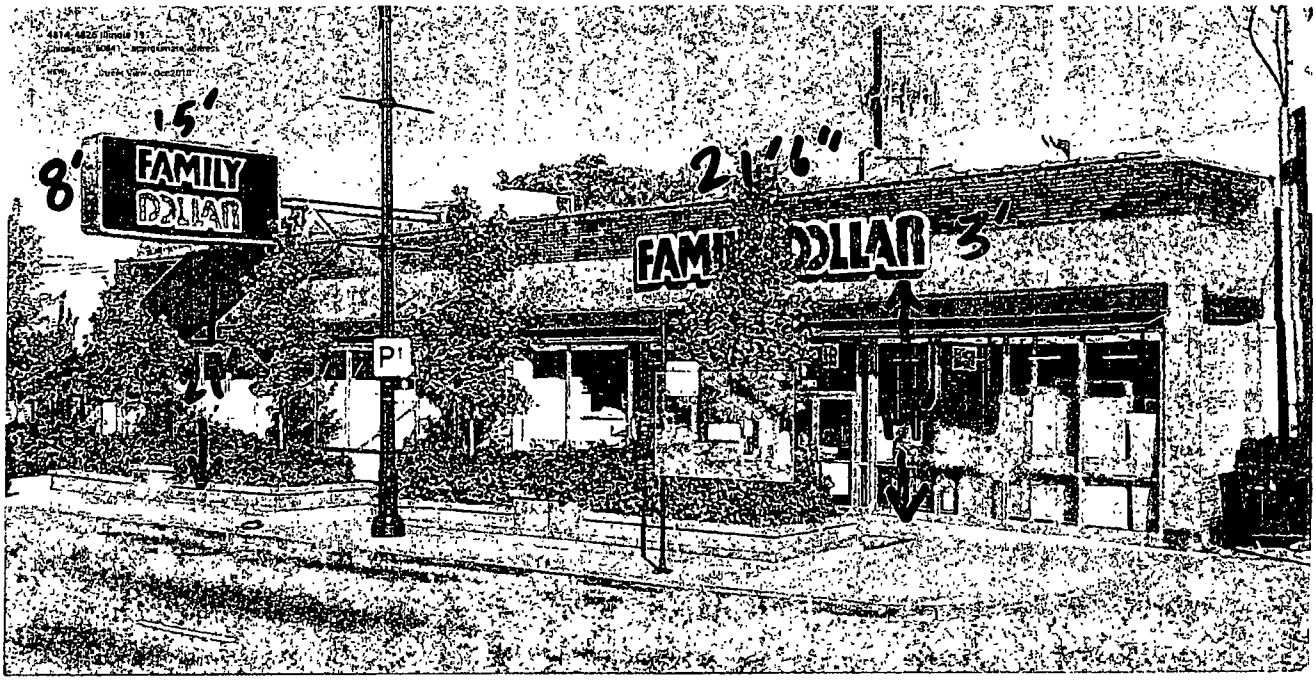
15'
8'
FAMILY
DOLLAR
2'-6"
FAMILY DOLLAR
3'
P

Department of Business Affairs and Consumer Protection
Small Business Center - Public Way Use Unit
City Hall - 121 N. LaSalle Street, Room 800 • Chicago, IL 60602
(312)-74-GOBIZ (312-744-6249) • (312) 744-1944 (TTY)
http://www.cityofchicago.org/bacp

11/05/2014

Alderman **John Arena**
Ward # **45**
City of Chicago
City Hall, Room **305**
121 North LaSalle Street
Chicago, Illinois 60602

Re: An ordinance to use and maintain a portion of the public right-of-way for **two (2) sign(s)** for **FAMILY DOLLAR # 3952**, adjacent to the premises known as **4828 W. Irving Park Rd.**.

Dear Alderman **John Arena**:

The applicant referenced above has requested the use of the public right-of-way for a **sign(s)**. An ordinance has been prepared by the Department of Business Affairs and Consumer Protection – Small Business Center - Public Way Use Unit for presentation to the City Council. Because this request was made for properties located in your ward, as approved by you as per the attached, I respectfully request that you introduce the attached ordinance at the next City Council meeting.

If you have any questions regarding this ordinance, please contact Anthony Bertuca at (312) 744-5506.

Department of Business Affairs and Consumer Protection

City of Chicago

O2014-9300

Office of the City Clerk

Document Tracking Sheet

Meeting Date:	11/5/2014
Sponsor(s):	Arena (45)
Type:	Ordinance
Title:	Grant(s) of privilege in public way for Phil's Pizza D'Oro
Committee(s) Assignment:	Committee on Transportation and Public Way

ORDINANCE
PHIL'S PIZZA D'ORO
Acct. No. 15513 - 2
Permit No. 1115541

Be It Ordained by the City Council of the City of Chicago:

SECTION 1. Permission and authority are hereby given and granted to PHIL'S PIZZA D'ORO, upon the terms and subject to the conditions of this ordinance to maintain and use one (1) sign(s) projecting over the public right-of-way attached to its premises known as 5800 N. Milwaukee Ave..

Said sign structure(s) measures as follows; along N. Milwaukee Avenue:
One (1) at eight (8) feet in length, four (4) feet in height and fourteen (14) feet above grade level.

The location of said privilege shall be as shown on prints kept on file with the Department of Business Affairs and Consumer Protection and the Office of the City Clerk.

Said privilege shall be constructed in accordance with plans and specifications approved by the Department of Transportation (Division of Project Development) and Zoning Department - Signs.

This grant of privilege in the public way shall be subject to the provisions of Section 10-28-015 and all other required provisions of the Municipal Code of Chicago.

The grantee shall pay to the City of Chicago as compensation for the privilege #1115541 herein granted the sum of three hundred ($300.00) per annum in advance.

A 25% penalty will be added for payments received after due date.

The permit holder agrees to hold the City of Chicago harmless for any damage, relocation or replacement costs associated with damage, relocation or removal of private property caused by the City performing work in the public way.

Authority herein given and granted for a period of five (5) years from and after 10/07/2014.

Alderman _____

John Arena 45th Ward


6'
4'
2'
8'
14'
NO
TURN
ON RED
16'

Department of Business Affairs and Consumer Protection
Small Business Center - Public Way Use Unit
City Hall - 121 N LaSalle Street, Room 800 • Chicago, IL 60602
(312)-74-GOBIZ (312-744-6249) • (312) 744-1944 (TTY)
http //www.cityofchicago org/bacp

11/05/2014

Alderman **John Arena**
Ward # **45**
City of Chicago
City Hall, Room **305**
121 North LaSalle Street
Chicago, Illinois 60602

Re: An ordinance to use and maintain a portion of the public right-of-way for **one (1) sign(s)** for **PHIL'S PIZZA D'ORO**, adjacent to the premises known as **5800 N. Milwaukee Ave.**.

Dear Alderman **John Arena**:

The applicant referenced above has requested the use of the public right-of-way for a **sign(s)**. An ordinance has been prepared by the Department of Business Affairs and Consumer Protection – Small Business Center - Public Way Use Unit for presentation to the City Council. Because this request was made for properties located in your ward, as approved by you as per the attached, I respectfully request that you introduce the attached ordinance at the next City Council meeting.

If you have any questions regarding this ordinance, please contact Anthony Bertuca at (312) 744-5506.

Department of Business Affairs and Consumer Protection

City of Chicago

O2014-9301

Office of the City Clerk

Document Tracking Sheet

Meeting Date:	11/5/2014
Sponsor(s):	Arena (45)
Type:	Ordinance
Title:	Grant(s) of privilege in public way for Sevilla's Auto Service
Committee(s) Assignment:	Committee on Transportation and Public Way

ORDINANCE
SEVILLA'S AUTO SERVICE
Acct. No. 21895 - 1
Permit No. 1115458

Be It Ordained by the City Council of the City of Chicago:

SECTION 1. Permission and authority are hereby given and granted to SEVILLA'S AUTO SERVICE, upon the terms and subject to the conditions of this ordinance to maintain and use one (1) sign(s) projecting over the public right-of-way attached to its premises known as 4635 N. Milwaukee Ave..

Said sign structure(s) measures as follows; along N. Milwaukee Avenue:
One (1) at six (6) feet in length, twelve (12) feet in height and ten point six seven (10.67) feet above grade level.

The location of said privilege shall be as shown on prints kept on file with the Department of Business Affairs and Consumer Protection and the Office of the City Clerk.

Said privilege shall be constructed in accordance with plans and specifications approved by the Department of Transportation (Division of Project Development) and Zoning Department - Signs.

This grant of privilege in the public way shall be subject to the provisions of Section 10-28-015 and all other required provisions of the Municipal Code of Chicago.

The grantee shall pay to the City of Chicago as compensation for the privilege #1115458 herein granted the sum of three hundred ($300.00) per annum in advance.

A 25% penalty will be added for payments received after due date.


The permit holder agrees to hold the City of Chicago harmless for any damage, relocation or replacement costs associated with damage, relocation or removal of private property caused by the City performing work in the public way.


Authority herein given and granted for a period of five (5) years from and after 11/18/2014.

Alderman _____

John Arena 45th Ward

4635 N. Milwaukee

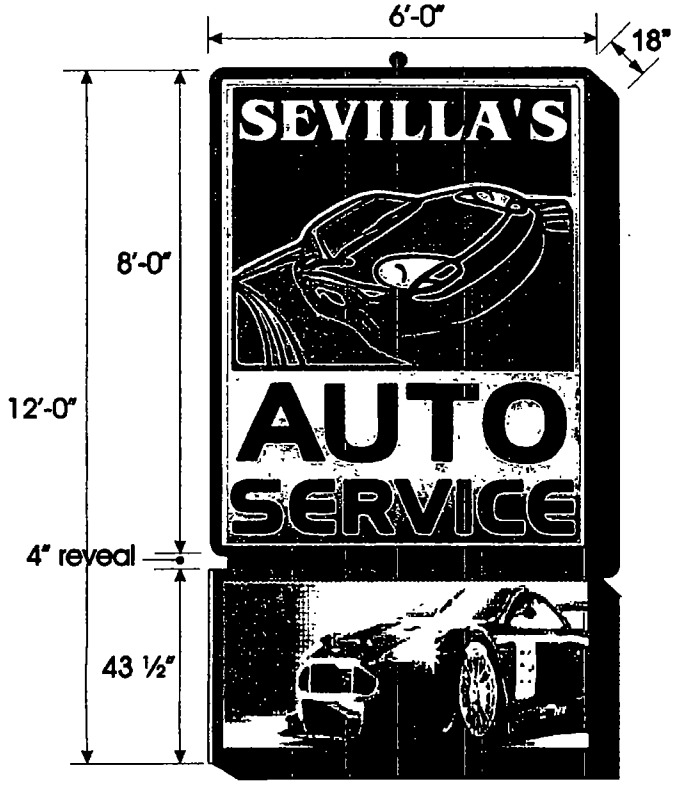

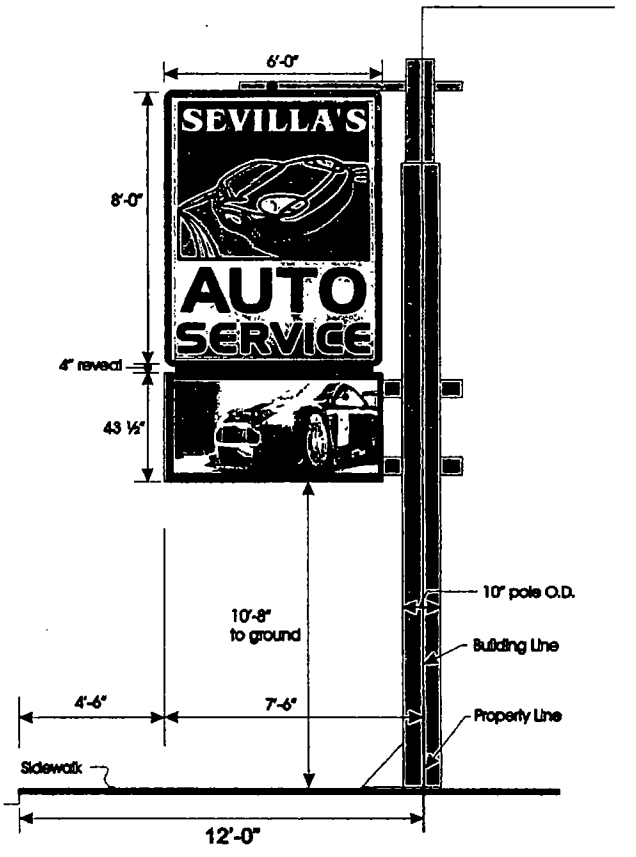

Department of Business Affairs and Consumer Protection
Small Business Center - Public Way Use Unit
City Hall - 121 N. LaSalle Street, Room 800 • Chicago, IL 60602
(312)-74-GOBIZ (312-744-6249) • (312) 744-1944 (TTY)
http://www.cityofchicago.org/bacp

11/05/2014

Alderman **John Arena**
Ward # **45**
City of Chicago
City Hall, Room **305**
121 North LaSalle Street
Chicago, Illinois 60602

Re: An ordinance to use and maintain a portion of the public right-of-way for **one (1) sign(s)** for **SEVILLA'S AUTO SERVICE**, adjacent to the premises known as **4635 N. Milwaukee Ave.**.

Dear Alderman **John Arena**:

The applicant referenced above has requested the use of the public right-of-way for a **sign(s)**. An ordinance has been prepared by the Department of Business Affairs and Consumer Protection – Small Business Center - Public Way Use Unit for presentation to the City Council. Because this request was made for properties located in your ward, as approved by you as per the attached, I respectfully request that you introduce the attached ordinance at the next City Council meeting.

If you have any questions regarding this ordinance, please contact Anthony Bertuca at (312) 744-5506.

Department of Business Affairs and Consumer Protection

City of Chicago

O2014-9302

Office of the City Clerk

Document Tracking Sheet

Meeting Date:	11/5/2014
Sponsor(s):	Cappleman (46)
Type:	Ordinance
Title:	Grant(s) of privilege in public way for Central Lakeview Merchants Assn., The
Committee(s) Assignment:	Committee on Transportation and Public Way

ORDINANCE
THE CENTRAL LAKEVIEW MERCHANTS ASSOCIATION
Acct. No. 314738 - 128
Permit No. 1115038

Be It Ordained by the City Council of the City of Chicago:

SECTION 1. Permission and authority are hereby given and granted to THE CENTRAL LAKEVIEW MERCHANTS ASSOCIATION, upon the terms and subject to the conditions of this ordinance to construct, install, maintain and use one (1) Bicycle Rack(s) on the public right-of-way adjacent to its premises known as 953 W. Irving Park Rd..

Said Bicycle Rack(s) at Irving Park Road measure(s):
One (1) at eleven point one eight (11.18) feet in length, and point five (.5) feet in width for a total of five point five nine (5.59) square feet.

The location of said privilege shall be as shown on prints kept on file with the Department of Business Affairs and Consumer Protection and the Office of the City Clerk.

Said privilege shall be constructed in accordance with plans and specifications approved by the Department of Planning and Development and Department of Transportation (Division of Project Development).

This grant of privilege in the public way shall be subject to the provisions of Section 10-28-015 and all other required provisions of the Municipal Code of Chicago.

The grantee shall pay to the City of Chicago as compensation for the privilege #1115038 herein granted the sum of zero ($.00) per annum in advance.


A 25% penalty will be added for payments received after due date.

The permit holder agrees to hold the City of Chicago harmless for any damage, relocation or replacement costs associated with damage, relocation or removal of private property caused by the City performing work in the public way.


Authority herein given and granted for a period of five (5) years from and after Date of Passage.


Alderman James Cappleman

James Cappleman 46th Ward

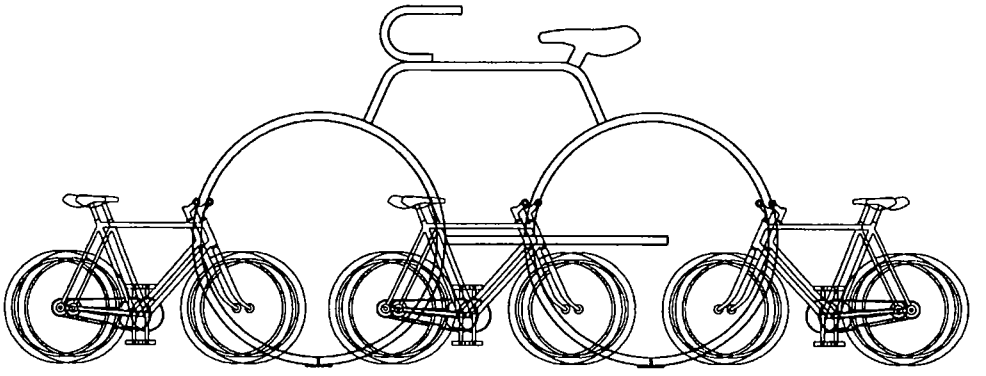


FOOT DETAIL

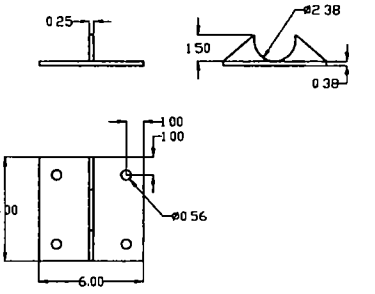

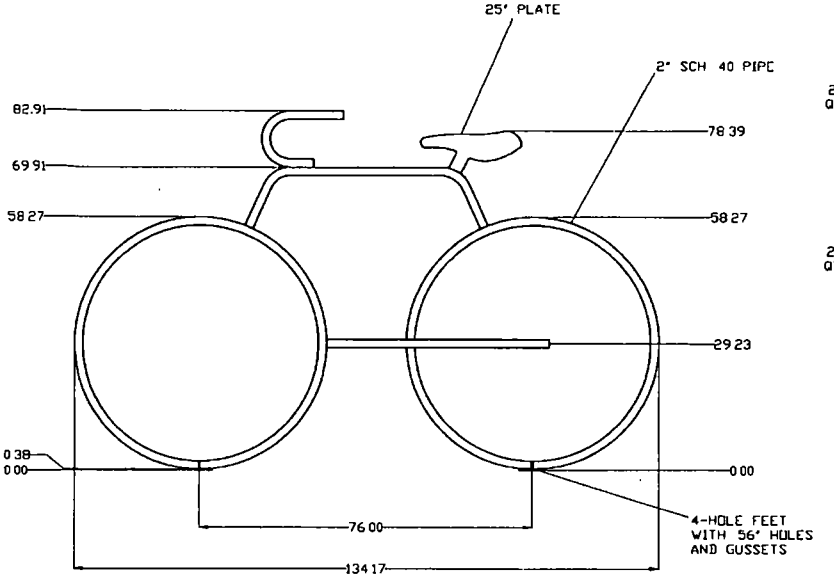


GUSSET

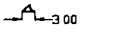

25" LASER-CUT PLATE
QTY 4

SADDLE

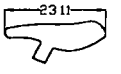

25" LASER-CUT PLATE
QTY 1

APPROVAL

DATE

DEROVATIONS CORPORATION 504 MALCOLM AVE SE, SUITE 100 MINNEAPOLIS, MN 55414 888 337 6729		
TITLE BB-FT-EPX 2 SCALE		
DRAWING NO 1000654-B		REVISION B
REMARKS	THIS DOCUMENT IS THE EXCLUSIVE PROPERTY OF THE DEROVATIONS CORPORATION ITS USE IS AUTHORIZED SOLELY FOR PURPOSES EXPLICITLY REQUESTED BY THE DEROVATIONS CORP	DRAWN BY JG
		DATE 04/15/13
TOLERANCES (EXCEPT AS NOTED)		APPROVED BY
DECIMAL ±		DATE
FRACTIONAL ±	SCALE 1 1	SHEET NO
ANGULAR ±		OF

Department of Business Affairs and Consumer Protection
Small Business Center - Public Way Use Unit
City Hall - 121 N. LaSalle Street, Room 800 • Chicago, IL 60602
(312)-74-GOBIZ (312-744-6249) • (312) 744-1944 (TTY)
http://www.cityofchicago.org/bacp

11/05/2014

Alderman **James Cappleman**
Ward # **46**
City of Chicago
City Hall, Room **300**
121 North LaSalle Street
Chicago, Illinois 60602

Re: An ordinance to use and maintain a portion of the public right-of-way for **one (1) bicycle rack(s)** for **THE CENTRAL LAKEVIEW MERCHANTS ASSOCIATION**, adjacent to the premises known as **953 W. Irving Park Rd.**.

Dear Alderman **James Cappleman**:

The applicant referenced above has requested the use of the public right-of-way for a **bicycle rack(s)**. An ordinance has been prepared by the Department of Business Affairs and Consumer Protection – Small Business Center - Public Way Use Unit for presentation to the City Council. Because this request was made for properties located in your ward, as approved by you as per the attached, I respectfully request that you introduce the attached ordinance at the next City Council meeting.

If you have any questions regarding this ordinance, please contact Anthony Bertuca at (312) 744-5506.

Department of Business Affairs and Consumer Protection

City of Chicago

O2014-9303

Office of the City Clerk

Document Tracking Sheet

Meeting Date:	11/5/2014
Sponsor(s):	Pawar (47)
Type:	Ordinance
Title:	Grant(s) of privilege in public way for Gallimaufry Gallery
Committee(s) Assignment:	Committee on Transportation and Public Way

ORDINANCE
GALLIMAUFRY GALLERY
Acct. No. 268930 - 1
Permit No. 1115651

Be It Ordained by the City Council of the City of Chicago:

SECTION 1. Permission and authority are hereby given and granted to GALLIMAUFRY GALLERY, upon the terms and subject to the conditions of this ordinance to maintain and use one (1) sign(s) projecting over the public right-of-way attached to its premises known as 4712 N. Lincoln Ave..

Said sign structure(s) measures as follows; along N. Lincoln Avenue:
One (1) at five point one seven (5.17) feet in length, two point five (2.5) feet in height and fourteen (14) feet above grade level.

The location of said privilege shall be as shown on prints kept on file with the Department of Business Affairs and Consumer Protection and the Office of the City Clerk.

Said privilege shall be constructed in accordance with plans and specifications approved by the Department of Transportation (Division of Project Development) and Zoning Department - Signs.

This grant of privilege in the public way shall be subject to the provisions of Section 10-28-015 and all other required provisions of the Municipal Code of Chicago.

The grantee shall pay to the City of Chicago as compensation for the privilege #1115651 herein granted the sum of one hundred ($100.00) per annum in advance.


A 25% penalty will be added for payments received after due date.

The permit holder agrees to hold the City of Chicago harmless for any damage, relocation or replacement costs associated with damage, relocation or removal of private property caused by the City performing work in the public way.

Authority herein given and granted for a period of five (5) years from and after 10/07/2014.

Alderman _____

Ameya Pawar 47th Ward

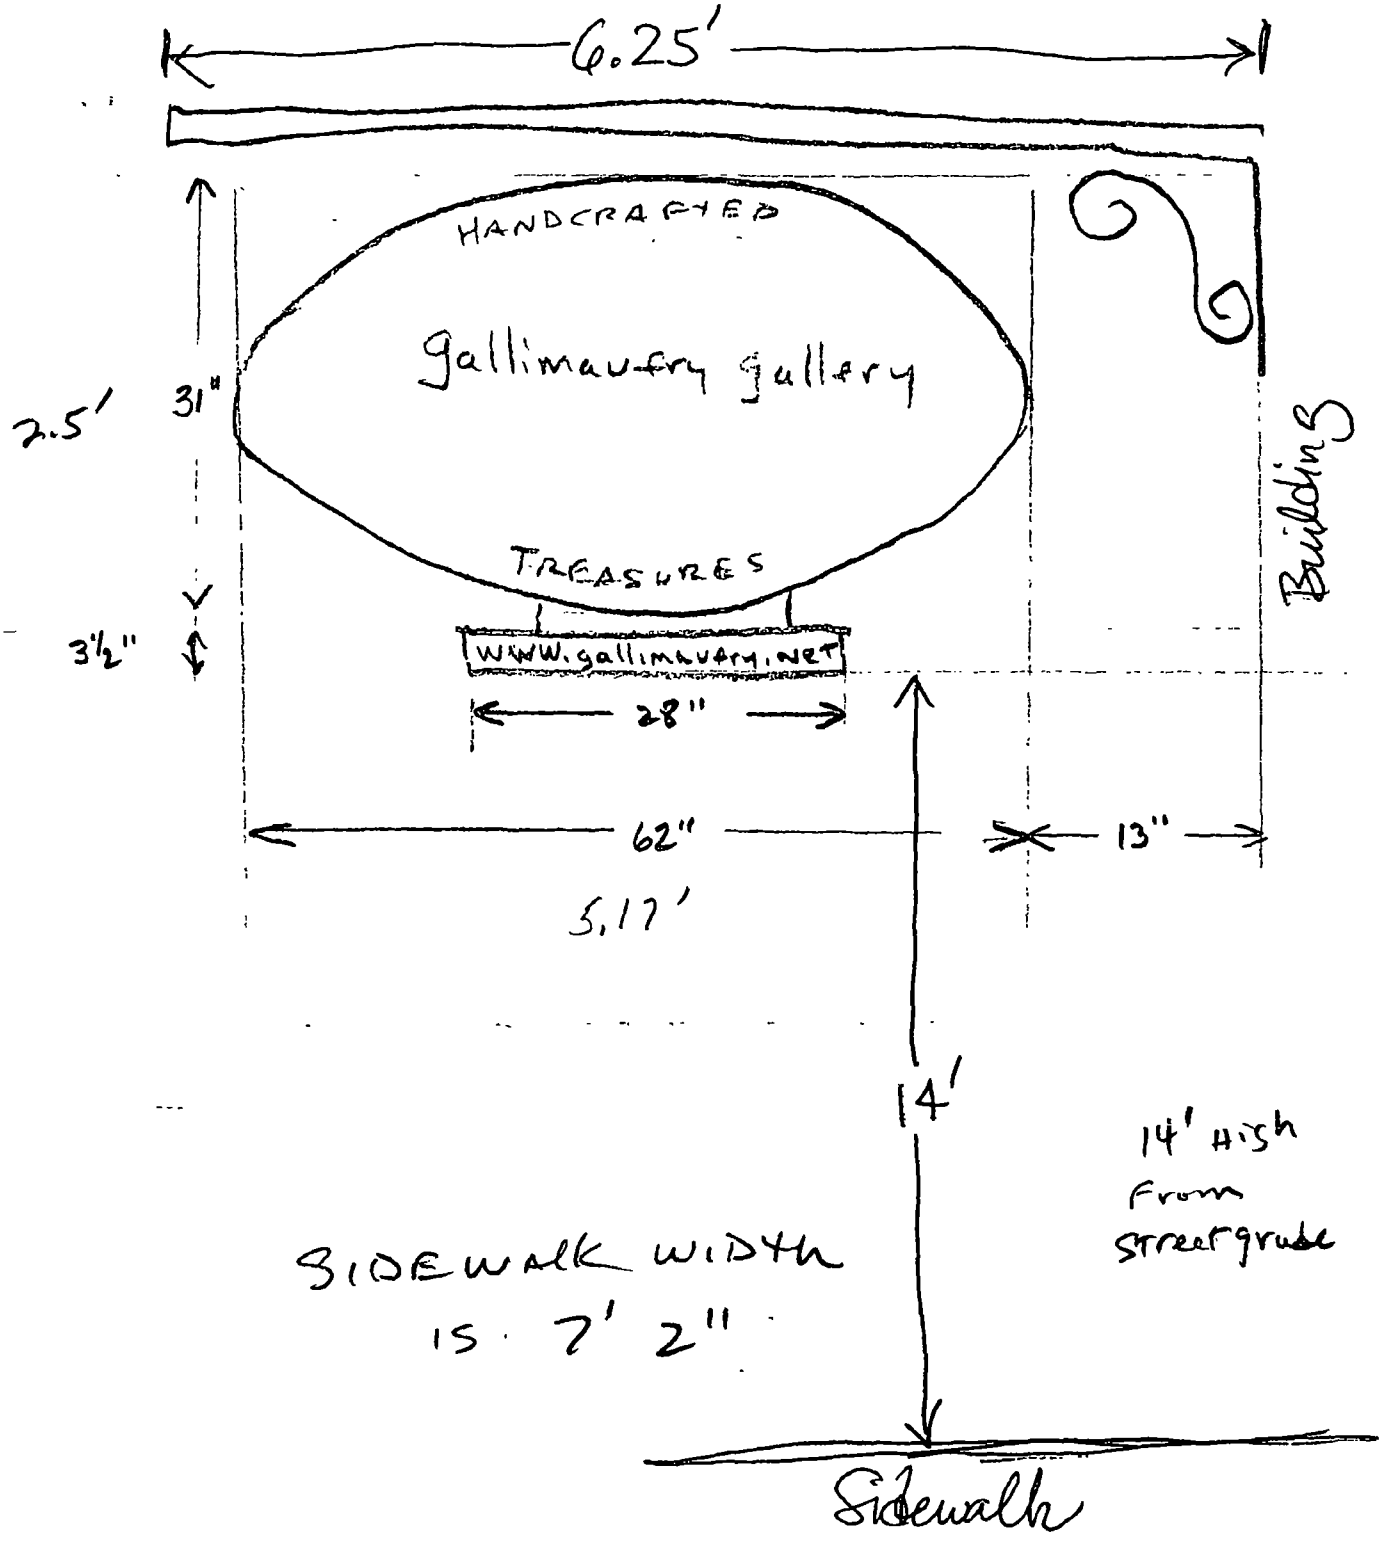
6.25'
HANDCRAFTED
gallimaufry gallery
TREASURES
WWW.gallimaufry.NET
2.5'
31"
3½"
28"
62"
13"
5.17'
Building
14'
14' high from street grade
SIDEWALK WIDTH IS 7' 2"
Sidewalk

3/5

Department of Business Affairs and Consumer Protection
Small Business Center - Public Way Use Unit
City Hall - 121 N. LaSalle Street, Room 800 • Chicago, IL 60602
(312)-74-GOBIZ (312-744-6249) • (312) 744-1944 (TTY)
http://www.cityofchicago.org/bacp

11/05/2014

Alderman **Ameya Pawar**
Ward # **47**
City of Chicago
City Hall, Room **300**
121 North LaSalle Street
Chicago, Illinois 60602

Re: An ordinance to use and maintain a portion of the public right-of-way for **one (1) sign(s)** for **GALLIMAUFRY GALLERY**, adjacent to the premises known as **4712 N. Lincoln Ave.**.

Dear Alderman **Ameya Pawar**:

The applicant referenced above has requested the use of the public right-of-way for a **sign(s)**. An ordinance has been prepared by the Department of Business Affairs and Consumer Protection – Small Business Center - Public Way Use Unit for presentation to the City Council. Because this request was made for properties located in your ward, as approved by you as per the attached, I respectfully request that you introduce the attached ordinance at the next City Council meeting.

If you have any questions regarding this ordinance, please contact Anthony Bertuca at (312) 744-5506.

Department of Business Affairs and Consumer Protection

City of Chicago

O2014-9305

Office of the City Clerk

Document Tracking Sheet

Meeting Date:	11/5/2014
Sponsor(s):	Pawar (47)
Type:	Ordinance
Title:	Grant(s) of privilege in public way for Ravenswood Bank
Committee(s) Assignment:	Committee on Transportation and Public Way

ORDINANCE
RAVENSWOOD BANK
Acct. No. 86026 - 7
Permit No. 1115563

Be It Ordained by the City Council of the City of Chicago:

SECTION 1. Permission and authority are hereby given and granted to RAVENSWOOD BANK, upon the terms and subject to the conditions of this ordinance to maintain and use, as now constructed, one (1) Cable(s) under the public right-of-way adjacent to its premises known as 2247 W. Lawrence Ave..

Said Cable(s) at 2247-2255 W. LAWRENCE measure(s):
One (1) at sixty (60) feet in length, and one (1) foot in width for a total of sixty (60) square feet.

The location of said privilege shall be as shown on prints kept on file with the Department of Business Affairs and Consumer Protection and the Office of the City Clerk.

Said privilege shall be constructed in accordance with plans and specifications approved by the Department of Transportation (Office of Underground Coordination).

This grant of privilege in the public way shall be subject to the provisions of Section 10-28-015 and all other required provisions of the Municipal Code of Chicago.

The grantee shall pay to the City of Chicago as compensation for the privilege #1115563 herein granted the sum of eighty-five ($85.00) per annum in advance.


A 25% penalty will be added for payments received after due date.

The permit holder agrees to hold the City of Chicago harmless for any damage, relocation or replacement costs associated with damage, relocation or removal of private property caused by the City performing work in the public way.

Authority herein given and granted for a period of five (5) years from and after 07/29/2014.

Alderman _____

Ameya Pawar 47th Ward

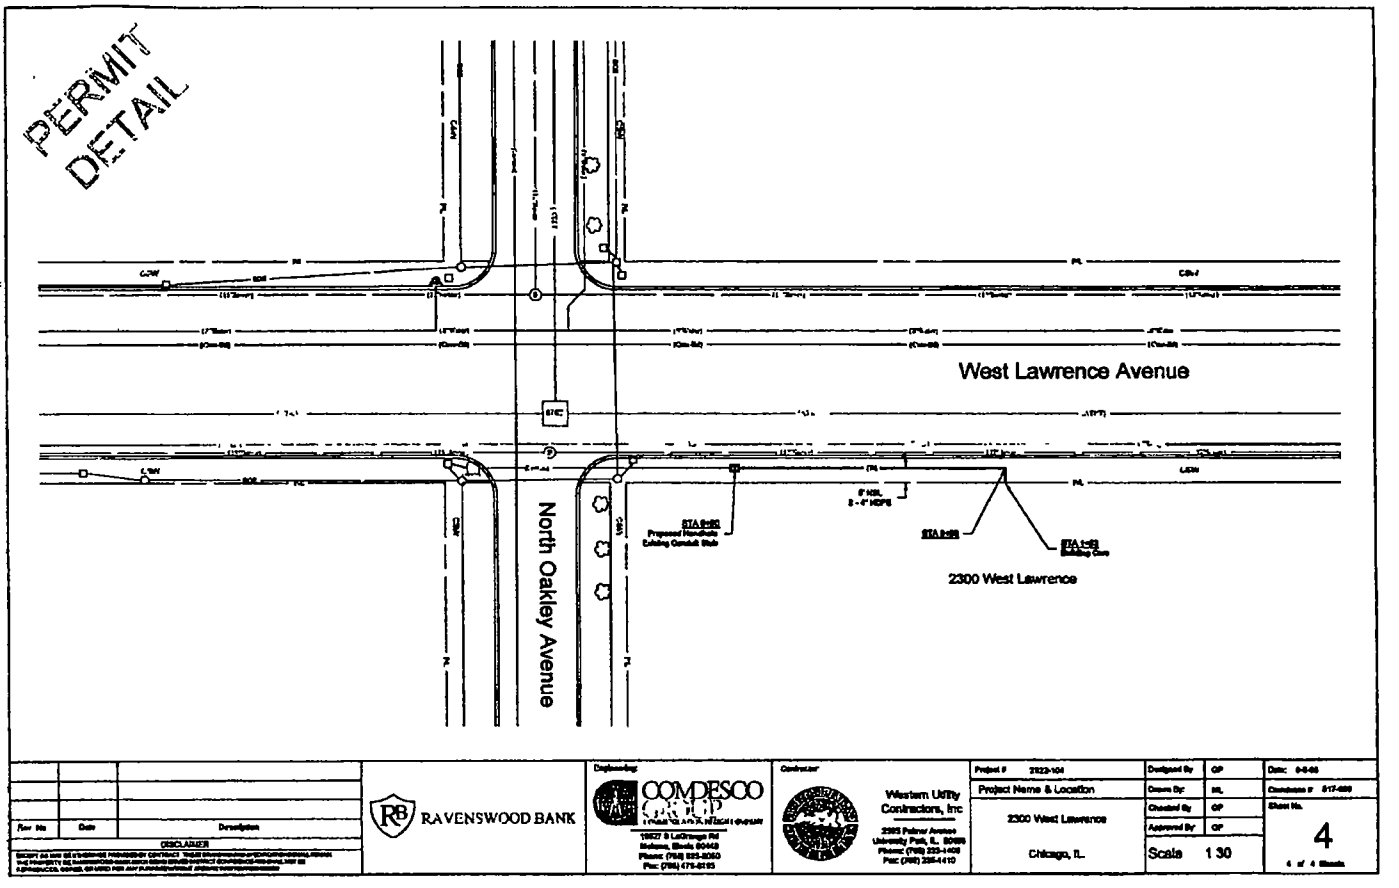
PERMIT
DETAIL
West Lawrence Avenue
North Oakley Avenue
2300 West Lawrence
RAVENSWOOD BANK
COMPASCO
Western Utility Contractors, Inc
Project Name & Location
2300 West Lawrence
Chicago, IL
Scale 1 30
4

Department of Business Affairs and Consumer Protection
Small Business Center - Public Way Use Unit
City Hall - 121 N LaSalle Street, Room 800 • Chicago, IL 60602
(312)-74-GOBIZ (312-744-6249) • (312) 744-1944 (TTY)
http://www.cityofchicago.org/bacp

11/05/2014

Alderman **Ameya Pawar**
Ward # **47**
City of Chicago
City Hall, Room **300**
121 North LaSalle Street
Chicago, Illinois 60602

Re: An ordinance to use and maintain a portion of the public right-of-way for **one (1) cable(s)** for **RAVENSWOOD BANK**, adjacent to the premises known as **2247 W. Lawrence Ave.**.

Dear Alderman **Ameya Pawar**:

The applicant referenced above has requested the use of the public right-of-way for a **cable(s)**. An ordinance has been prepared by the Department of Business Affairs and Consumer Protection – Small Business Center - Public Way Use Unit for presentation to the City Council. Because this request was made for properties located in your ward, as approved by you as per the attached, I respectfully request that you introduce the attached ordinance at the next City Council meeting.

If you have any questions regarding this ordinance, please contact Anthony Bertuca at (312) 744-5506.

Department of Business Affairs and Consumer Protection

City of Chicago

O2014-9306

Office of the City Clerk

Document Tracking Sheet

Meeting Date:	11/5/2014
Sponsor(s):	Pawar (47)
Type:	Ordinance
Title:	Grant(s) of privilege in public way for US Bank
Committee(s) Assignment:	Committee on Transportation and Public Way

ORDINANCE
US Bank
Acct. No. 16006 - 7
Permit No. 1114893

Be It Ordained by the City Council of the City of Chicago:

SECTION 1. Permission and authority are hereby given and granted to US Bank, upon the terms and subject to the conditions of this ordinance to construct, install, maintain and use one (1) Banner(s) projecting over the public right-of-way adjacent to its premises known as 4725 N. Western Ave..

Said Banner(s) at N. Western measure(s):
One (1) at seven point four two (7.42) feet in length, and eleven point eight three (11.83) feet in width for a total of eighty-seven point seven eight (87.78) square feet.

The location of said privilege shall be as shown on prints kept on file with the Department of Business Affairs and Consumer Protection and the Office of the City Clerk.

Said privilege shall be constructed in accordance with plans and specifications approved by the Zoning Department - Signs.

This grant of privilege in the public way shall be subject to the provisions of Section 10-28-015 and all other required provisions of the Municipal Code of Chicago.

The grantee shall pay to the City of Chicago as compensation for the privilege #1114893 herein granted the sum of seventy-five ($75.00) per annum in advance.

A 25% penalty will be added for payments received after due date.

The permit holder agrees to hold the City of Chicago harmless for any damage, relocation or replacement costs associated with damage, relocation or removal of private property caused by the City performing work in the public way.

Authority herein given and granted for a period of five (5) years from and after Date of Passage.

Alderman _____

Ameya Pawar 47th Ward

BANNER BAG SIGN COVER


87.8 Square Feet

BANNER: Heavy duty banner material - welded together at top & sides to form cover to slide overtop existing cabinet, Grommets along sides & bottom edge for installation

GRAPHICS: Full color digitally printed graphics on (2) two sides

JOB NOTES: Existing cabinet is 11'-9-3/4" x 7'-4-1/4" x depth TBV

INSTALLATION: Banner to slide overtop existing cabinet
Rope to be supplied with banner for installation & to secure as necessary

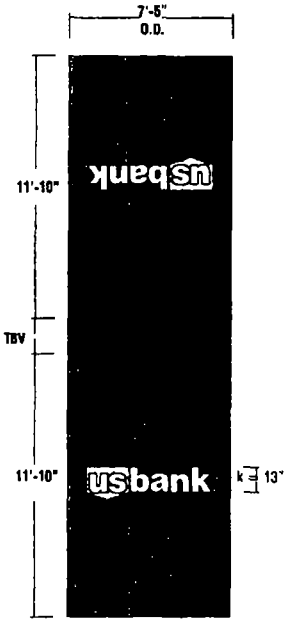

COLOR MATCHING
- Pantone 2748 Blue
- Pantone 193 Red
- White

EXISTING CONDITIONS

for reference only



PROPOSED SIGNAGE

Scaled proportionally



15'

MC SIGN COMPANY
8959 TYLER BLVD.
MENTOR, OHIO 44060
PH 440-209-6200
FAX 440-209-6377
www.mcsign.com

usbank.

CHARTER ONE #8526005GEAUNCOLN SQUARE
4725 N WESTERN AVE
CHICAGO, IL 60625

2	291598	08/18/14
SHERI OWENS		DB

Sign On.
Partner with the best.

NOTE: PRINTS ARE THE EXCLUSIVE PROPERTY OF T SIGN COMPANY. ANY UNAUTHORIZED USE OR DUPLICATION WILL RESULT IN A 20% CHARGE PER OCCURANCE PER THE VALUE OF THE DISPLAY © VC SIGN CO 1998

Department of Business Affairs and Consumer Protection
Small Business Center- Public Way Use Unit
City Hall - 121 N. LaSalle Street Room 800 • Chicago, IL 60602
(312)-74-GOBIZ (312-744-6249) • (312) 744-1944 (TTY)
http://www.cityofchicago.org/bacp

11/05/2014

Alderman **Ameya Pawar**
Ward # **47**
City of Chicago
City Hall, Room **300**
121 North LaSalle Street
Chicago, Illinois 60602

Re: An ordinance to use and maintain a portion of the public right-of-way for **one (1) banner(s)** for **US Bank**, adjacent to the premises known as **4725 N. Western Ave.**.

Dear Alderman **Ameya Pawar**:

The applicant referenced above has requested the use of the public right-of-way for a **banner(s)**. An ordinance has been prepared by the Department of Business Affairs and Consumer Protection – Small Business Center - Public Way Use Unit for presentation to the City Council. Because this request was made for properties located in your ward, as approved by you as per the attached, I respectfully request that you introduce the attached ordinance at the next City Council meeting.

If you have any questions regarding this ordinance, please contact Anthony Bertuca at (312) 744-5506.

Department of Business Affairs and Consumer Protection

City of Chicago

O2014-9307

Office of the City Clerk

Document Tracking Sheet

Meeting Date:	11/5/2014
Sponsor(s):	Osterman (48)
Type:	Ordinance
Title:	Grant(s) of privilege in public way for Andersonville Chiropractic, S.C.
Committee(s) Assignment:	Committee on Transportation and Public Way

ORDINANCE
ANDERSONVILLE CHIROPRACTIC, S.C.
Acct. No. 346701 - 1
Permit No. 1115560

Be It Ordained by the City Council of the City of Chicago:

SECTION 1. Permission and authority are hereby given and granted to ANDERSONVILLE CHIROPRACTIC, S.C., upon the terms and subject to the conditions of this ordinance to maintain and use one (1) sign(s) projecting over the public right-of-way attached to its premises known as 5239 N. Clark St..

Said sign structure(s) measures as follows; along N. Clark Street:
One (1) at six (6) feet in length, three point zero eight (3.08) feet in height and eight point four two (8.42) feet above grade level.

The location of said privilege shall be as shown on prints kept on file with the Department of Business Affairs and Consumer Protection and the Office of the City Clerk.

Said privilege shall be constructed in accordance with plans and specifications approved by the Department of Transportation (Division of Project Development) and Zoning Department - Signs.

This grant of privilege in the public way shall be subject to the provisions of Section 10-28-015 and all other required provisions of the Municipal Code of Chicago.

The grantee shall pay to the City of Chicago as compensation for the privilege #1115560 herein granted the sum of one hundred ($100.00) per annum in advance.

A 25% penalty will be added for payments received after due date.

The permit holder agrees to hold the City of Chicago harmless for any damage, relocation or replacement costs associated with damage, relocation or removal of private property caused by the City performing work in the public way.

Authority herein given and granted for a period of five (5) years from and after 10/07/2014.


Alderman _____

Harry Osterman 48th Ward


ROBERT BRIAN AWNING COMPANY
8152 North Lawndale, Skokie, Illinois 60076

(773) 274-6461
(847) 679-1145
FAX # (847) 679-1165

SUBMITTED TO: Andersonville Chiropractic and Sports Injury Clinic | PHONE: 773-334-7440 | DATE: 6-11-99
STREET: 5239 N. Clark Floor | JOB NAME:
CITY, STATE, AND ZIP CODE: Chgo IL 60640 | JOB SITE:

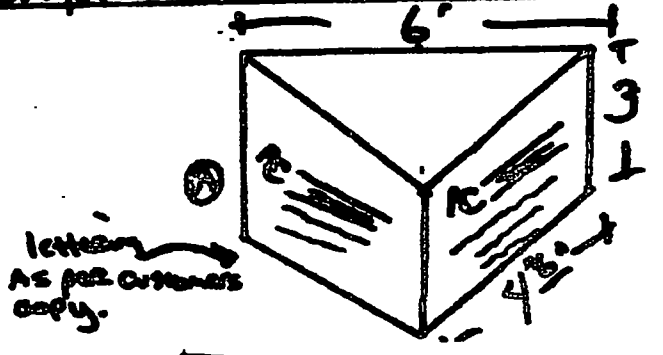

SIGN OVER DOORWAY 5239 N. CLARK

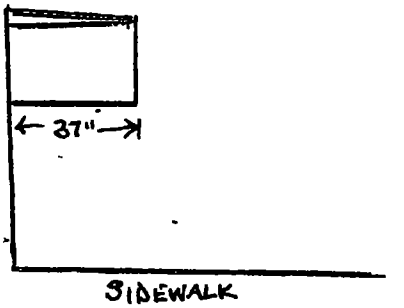

COMPLETE: Y
RECOVER:
REPAIR:
CLOTH: Blue?
BORDER:
FRAMEWORK: All welded galvanized tubing
INSTALLATION ON OR ABOUT 4 to 6 weeks of Deposit
AUTHORIZED SIGNATURE: Craig Craig Ragaller

No additions or changes to be made in above specifications.

Erection or delivery subject to delays caused by strikes, lockouts, fires, accidents or other causes beyond our control.
Title shall not pass to Buyer until delivery of said personal property has been made and the entire purchase price is paid. Buyer hereby acknowledges receipt of said personal property.
Upon default by Buyer in the payment of any installment of the price or in the performance of any agreement of Buyer herein, Seller may, without notice, take possession of said personal property as Seller's own and sole property, free and clear of any claim by Buyer, and retain any and all payments made to Seller thereon as damages for the use by Buyer and for depreciation and for expense to Seller of taking possession of said personal property, or Seller, without notice, may take possession of said personal property and sell same without notice, in which case the proceeds of sale shall be applied upon the unpaid balance of the price and expenses to Seller of taking possession, storage and sale.

Acceptance of Proposal

The above prices, specifications and conditions are satisfactory and are hereby accepted. You are authorized to do the work as specified. Payment will be made as outlined above.

Signature: _____

Date of Acceptance: _____

Signature: _____

Department of Business Affairs and Consumer Protection
Small Business Center - Public Way Use Unit
City Hall - 121 N. LaSalle Street, Room 800 • Chicago, IL 60602
(312)-74-GOBIZ (312-744-6249) • (312) 744-1944 (TTY)
http //www.cityofchicago.org/bacp

11/05/2014

Alderman **Harry Osterman**
Ward # **48**
City of Chicago
City Hall, Room **300**
121 North LaSalle Street
Chicago, Illinois 60602

Re: An ordinance to use and maintain a portion of the public right-of-way for **one (1) sign(s)** for **ANDERSONVILLE CHIROPRACTIC, S.C.**, adjacent to the premises known as **5239 N. Clark St.**.

Dear Alderman **Harry Osterman**:

The applicant referenced above has requested the use of the public right-of-way for a **sign(s)**. An ordinance has been prepared by the Department of Business Affairs and Consumer Protection – Small Business Center - Public Way Use Unit for presentation to the City Council. Because this request was made for properties located in your ward, as approved by you as per the attached, I respectfully request that you introduce the attached ordinance at the next City Council meeting.

If you have any questions regarding this ordinance, please contact Anthony Bertuca at (312) 744-5506.

Department of Business Affairs and Consumer Protection

City of Chicago

O2014-9308

Office of the City Clerk

Document Tracking Sheet

Meeting Date:	11/5/2014
Sponsor(s):	Osterman (48)
Type:	Ordinance
Title:	Grant(s) of privilege in public way for Loyola University of Chicago
Committee(s) Assignment:	Committee on Transportation and Public Way

ORDINANCE
LOYOLA UNIVERSITY OF CHICAGO
Acct. No. 33471 - 15
Permit No. 1115417

Be It Ordained by the City Council of the City of Chicago:

SECTION 1. Permission and authority are hereby given and granted to LOYOLA UNIVERSITY OF CHICAGO, upon the terms and subject to the conditions of this ordinance to maintain and use, as now constructed, one (1) Conduit(s) under the public right-of-way adjacent to its premises known as 6255-6315 N. Kenmore Ave..

Said Conduit(s) at W. Montrose Avenue measure(s):
One (1) at one hundred twenty-five (125) feet in length, and two point three three (2.33) feet in width for a total of two hundred ninety-one point two five (291.25) square feet.

The location of said privilege shall be as shown on prints kept on file with the Department of Business Affairs and Consumer Protection and the Office of the City Clerk.

Said privilege shall be constructed in accordance with plans and specifications approved by the Department of Transportation (Division of Project Development) and Department of Transportation (Office of Underground Coordination).

This grant of privilege in the public way shall be subject to the provisions of Section 10-28-015 and all other required provisions of the Municipal Code of Chicago.

The grantee shall pay to the City of Chicago as compensation for the privilege #1115417 herein granted the sum of seven hundred fifty ($750.00) per annum in advance.

A 25% penalty will be added for payments received after due date.

The permit holder agrees to hold the City of Chicago harmless for any damage, relocation or replacement costs associated with damage, relocation or removal of private property caused by the City performing work in the public way.

Authority herein given and granted for a period of five (5) years from and after 10/07/2014.


Alderman _____

Harry Osterman 48th Ward

LOYOLA UNIVERSITY CHICAGO

NEW EM & EXIT LIGHTING PROJECT FOR GEORGETOWN HALL

6301 NORTH KENMORE, CHICAGO, IL 60660

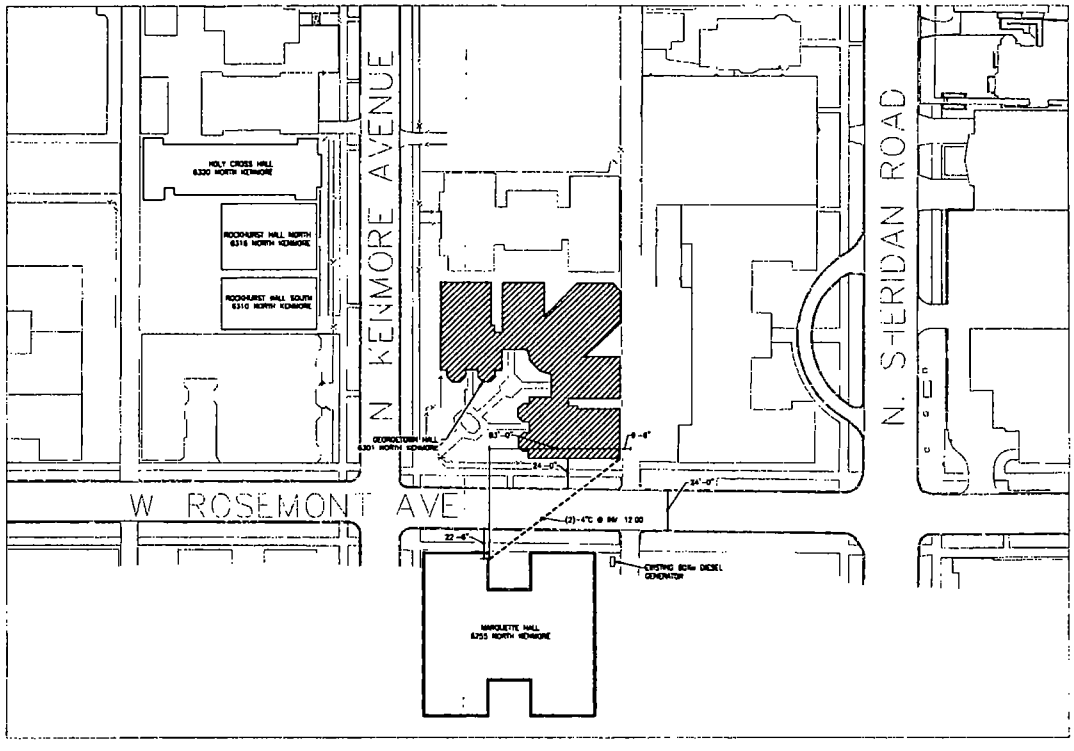

1 SITE PLAN

ELARA

PROJECT TITLE: LOYOLA - GEORGETOWN HALL

DRAWING TITLE: SITE PLAN
GENERATOR INSTALLATION

DESIGNED BY: MJB
DRAWN BY: CAH
CHECKED BY: MJB
DATE: 07/01/09
PROJECT NO: 07008
SCALE: NONE

SHEET NO: E-0

Department of Business Affairs and Consumer Protection
Small Business Center - Public Way Use Unit
City Hall - 121 N. LaSalle Street, Room 800 • Chicago, IL 60602
(312)-74-GOBIZ (312-744-6249) • (312) 744-1944 (TTY)
http://www.cityofchicago.org/bacp

11/05/2014

Alderman **Harry Osterman**
Ward # **48**
City of Chicago
City Hall, Room **300**
121 North LaSalle Street
Chicago, Illinois 60602

Re: An ordinance to use and maintain a portion of the public right-of-way for **one (1) conduit(s)** for **LOYOLA UNIVERSITY OF CHICAGO**, adjacent to the premises known as **6255-6315 N. Kenmore Ave.**.

Dear Alderman **Harry Osterman**:

The applicant referenced above has requested the use of the public right-of-way for a **conduit(s)**. An ordinance has been prepared by the Department of Business Affairs and Consumer Protection – Small Business Center - Public Way Use Unit for presentation to the City Council. Because this request was made for properties located in your ward, as approved by you as per the attached, I respectfully request that you introduce the attached ordinance at the next City Council meeting.

If you have any questions regarding this ordinance, please contact Anthony Bertuca at (312) 744-5506.

Department of Business Affairs and Consumer Protection

City of Chicago

O2014-9312

Office of the City Clerk

Document Tracking Sheet

Meeting Date:	11/5/2014
Sponsor(s):	Moore (49)
Type:	Ordinance
Title:	Grant(s) of privilege in public way for Iskcon-International Society for Krishna Consciousness
Committee(s) Assignment:	Committee on Transportation and Public Way

ORDINANCE
ISKCON-INTERNATIONAL SOCIETY FOR KRISHNA CONSCIOUSNESS
Acct. No. 246904 - 1
Permit No. 1115646

Be It Ordained by the City Council of the City of Chicago:

SECTION 1. Permission and authority are hereby given and granted to ISKCON-INTERNATIONAL SOCIETY FOR KRISHNA CONSCIOUSNESS, upon the terms and subject to the conditions of this ordinance to maintain and use, as now constructed, Fencing on the public right-of-way (Parkway) for beautification purposes adjacent to its premises known as 1716 W. Lunt Ave..

Said Fence at W. Lunt Avenue measure(s):
One (1) at one hundred thirty (130) feet in length, and one (1) foot in width for a total of one hundred thirty (130) square feet. Existing fence is approximately eighteen (18) inches in height.

The location of said privilege shall be as shown on prints kept on file with the Department of Business Affairs and Consumer Protection and the Office of the City Clerk.

Said privilege shall be constructed in accordance with plans and specifications approved by the Department of Transportation (Division of Project Development).

This grant of privilege in the public way shall be subject to the provisions of Section 10-28-015 and all other required provisions of the Municipal Code of Chicago.

The grantee shall pay to the City of Chicago as compensation for the privilege #1115646 herein granted the sum of zero ($.00) per annum in advance.

A 25% penalty will be added for payments received after due date.


The permit holder agrees to hold the City of Chicago harmless for any damage, relocation or replacement costs associated with damage, relocation or removal of private property caused by the City performing work in the public way.

Authority herein given and granted for a period of five (5) years from and after 10/07/2014.

Alderman _____

Joe Moore 49th Ward

18" PARKWAY FENCE AT ISKCON OF ILLINOIS, INC.
1716 W LUNT AVE., CHICAGO, IL 60626

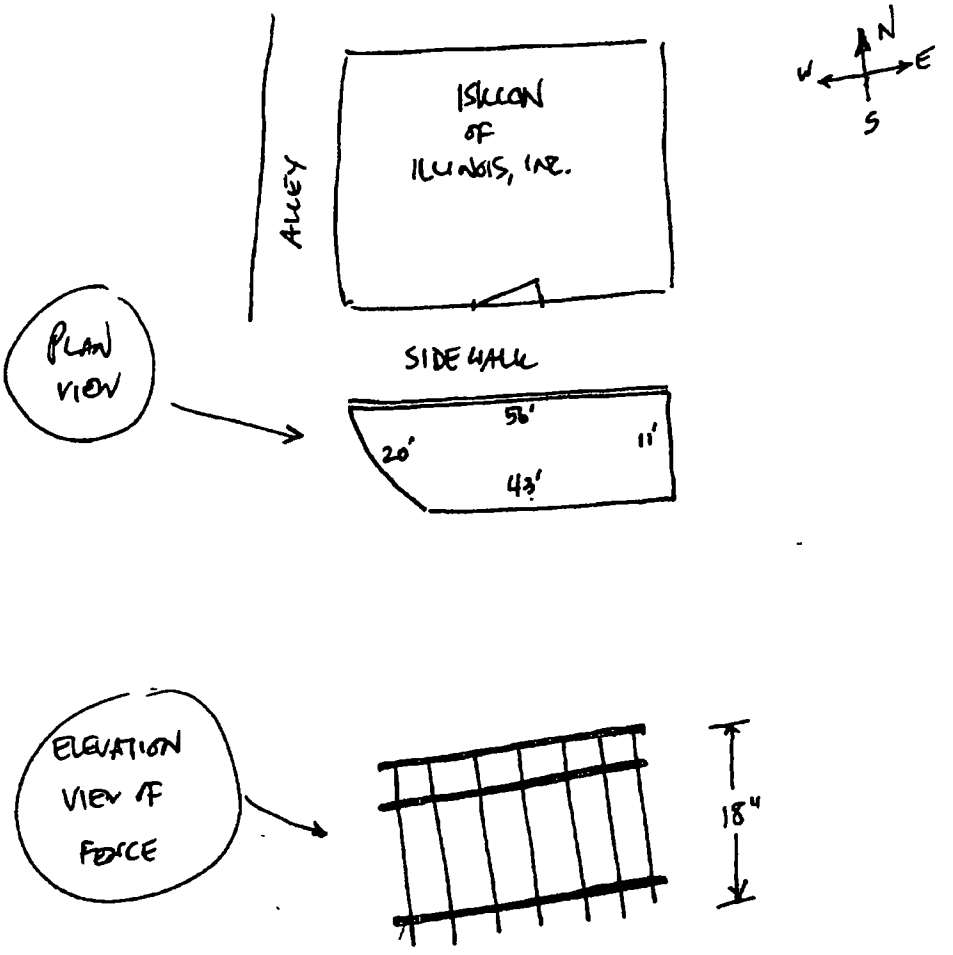

Department of Business Affairs and Consumer Protection
Small Business Center- Public Way Use Unit
City Hall - 121 N LaSalle Street, Room 800 • Chicago, IL 60602
(312)-74-GOBIZ (312-744-6249) • (312) 744-1944 (TTY)
http://www.cityofchicago.org/bacp

11/05/2014

Alderman **Joe Moore**
Ward # **49**
City of Chicago
City Hall, Room **300**
121 North LaSalle Street
Chicago, Illinois 60602

Re: An ordinance to use and maintain a portion of the public right-of-way for **one (1) fence(s)** for **ISKCON-INTERNATIONAL SOCIETY FOR KRISHNA CONSCIOUSNESS**, adjacent to the premises known as **1716 W. Lunt Ave.**.

Dear Alderman **Joe Moore**:

The applicant referenced above has requested the use of the public right-of-way for a **fence(s)**. An ordinance has been prepared by the Department of Business Affairs and Consumer Protection – Small Business Center - Public Way Use Unit for presentation to the City Council. Because this request was made for properties located in your ward, as approved by you as per the attached, I respectfully request that you introduce the attached ordinance at the next City Council meeting.

If you have any questions regarding this ordinance, please contact Anthony Bertuca at (312) 744-5506.

Department of Business Affairs and Consumer Protection

City of Chicago

O2014-9313

Office of the City Clerk

Document Tracking Sheet

Meeting Date:	11/5/2014
Sponsor(s):	Silverstein (50)
Type:	Ordinance
Title:	Grant(s) of privilege in public way for Inspire MB, Inc.
Committee(s) Assignment:	Committee on Transportation and Public Way

ORDINANCE
INSPIRE MB INC.
Acct. No. 390220 - 1
Permit No. 1114484

Be It Ordained by the City Council of the City of Chicago:

SECTION 1. Permission and authority are hereby given and granted to INSPIRE MB INC., upon the terms and subject to the conditions of this ordinance to maintain and use one (1) sign(s) projecting over the public right-of-way attached to its premises known as 2658 W. Devon Ave..

Said sign structure(s) measures as follows; along Devon:
One (1) at fourteen point five (14.5) feet in length, five point seven five (5.75) feet in height and twelve (12) feet above grade level.

The location of said privilege shall be as shown on prints kept on file with the Department of Business Affairs and Consumer Protection and the Office of the City Clerk.

Said privilege shall be constructed in accordance with plans and specifications approved by the Department of Transportation (Division of Project Development) and Zoning Department - Signs.


This grant of privilege in the public way shall be subject to the provisions of Section 10-28-015 and all other required provisions of the Municipal Code of Chicago.

The grantee shall pay to the City of Chicago as compensation for the privilege #1114484 herein granted the sum of three hundred ($300.00) per annum in advance.

A 25% penalty will be added for payments received after due date.

The permit holder agrees to hold the City of Chicago harmless for any damage, relocation or replacement costs associated with damage, relocation or removal of private property caused by the City performing work in the public way.

Authority herein given and granted for a period of five (5) years from and after Date of Passage.

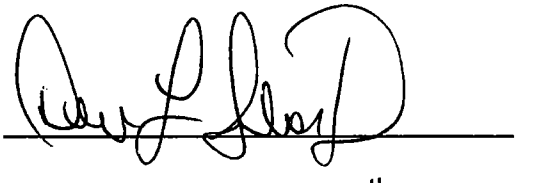Alderman 

Debra L. Silverstein 50th Ward

Reverse Channel Letters w/ LED • Individually Mounted, Remote Transformers • Inspire Multi Brand




(A) Reverse Channel Letters w/ LED, Individually Mounted, Remote Transformers • Front View
SCALE 0/0" = 1' 0" • For Production / For Presentation

INTERNALLY ILLUMINATED REVERSE CHANNEL LETTERS

QUANTITY:	ONE (1)
Overall Height:	0'-69"
Overall Length:	0'-174"
Total Sq.Ft.:	90.00 ft²
Face/Returns:	PMS/Wnsco COLOR
Illumination:	LED Color

NOTES:
- Individually Mounted
- WHITE interiors for increased illumination
- All paint two-stage automotive acrylic

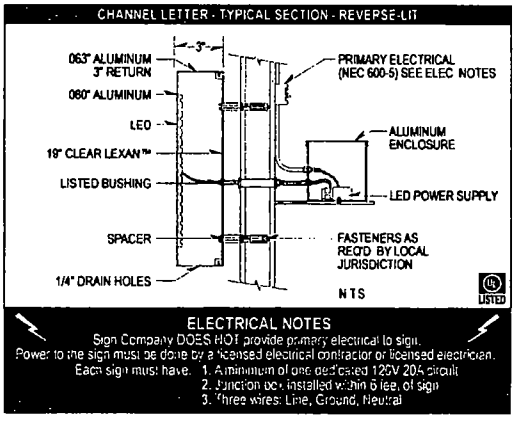

tfasigns
5500 N Kedzie Ave Chicago, IL 60625
773-267-6007 | sales@tfasigns.com

Client Name.
Inspire Multi Brand

Location:
2658 W. Devon Ave.

Start Date: 00/00/0000
Last Revision: 00/00/0000
Job#: 00000
Drawing#: 00000a v1 s1 / e1
Page: 1 of 2

Client Approval

Landlord Approval

Sales Rep: Seung
Designer: Seung

© COPYRIGHT 2012, BY TFA Signs -ALL DESIGNS PRESENTED ARE THE SOLE PROPERTY OF TFA Signs AND MAY NOT BE REPRODUCED IN PART OR WHOLE WITHOUT WRITTEN PERMISSION FROM TFA Signs

Department of Business Affairs and Consumer Protection
Small Business Center - Public Way Use Unit
City Hall - 121 N. LaSalle Street, Room 800 • Chicago, IL 60602
(312)-74-GOBIZ (312-744-6249) • (312) 744-1944 (TTY)
http://www.cityofchicago.org/bacp

11/05/2014

Alderman **Debra L. Silverstein**
Ward # **50**
City of Chicago
City Hall, Room **203**
121 North LaSalle Street
Chicago, Illinois 60602

Re: An ordinance to use and maintain a portion of the public right-of-way for **one (1) sign(s)** for **INSPIRE MB INC.**, adjacent to the premises known as **2658 W. Devon Ave.**.

Dear Alderman **Debra L. Silverstein**:

The applicant referenced above has requested the use of the public right-of-way for a **sign(s)**. An ordinance has been prepared by the Department of Business Affairs and Consumer Protection – Small Business Center - Public Way Use Unit for presentation to the City Council. Because this request was made for properties located in your ward, as approved by you as per the attached, I respectfully request that you introduce the attached ordinance at the next City Council meeting.

If you have any questions regarding this ordinance, please contact Anthony Bertuca at (312) 744-5506.

Department of Business Affairs and Consumer Protection

City of Chicago

O2014-9314

Office of the City Clerk

Document Tracking Sheet

Meeting Date:	11/5/2014
Sponsor(s):	Silverstein (50)
Type:	Ordinance
Title:	Grant(s) of privilege in public way for Led Sign Depot
Committee(s) Assignment:	Committee on Transportation and Public Way

ORDINANCE
LED SIGN DEPOT
Acct. No. 375910 - 1
Permit No. 1111014

Be It Ordained by the City Council of the City of Chicago:

SECTION 1. Permission and authority are hereby given and granted to LED SIGN DEPOT, upon the terms and subject to the conditions of this ordinance to maintain and use one (1) sign(s) projecting over the public right-of-way attached to its premises known as 6302 N. Western Ave..

Said sign structure(s) measures as follows; along N. Western Avenue:
One (1) at twenty (20) feet in length, three point five (3.5) feet in height and eleven point five (11.5) feet above grade level.

The location of said privilege shall be as shown on prints kept on file with the Department of Business Affairs and Consumer Protection and the Office of the City Clerk.

Said privilege shall be constructed in accordance with plans and specifications approved by the Department of Transportation (Division of Project Development) and Zoning Department - Signs.


This grant of privilege in the public way shall be subject to the provisions of Section 10-28-015 and all other required provisions of the Municipal Code of Chicago.

The grantee shall pay to the City of Chicago as compensation for the privilege #1111014 herein granted the sum of three hundred ($300.00) per annum in advance.

A 25% penalty will be added for payments received after due date.

The permit holder agrees to hold the City of Chicago harmless for any damage, relocation or replacement costs associated with damage, relocation or removal of private property caused by the City performing work in the public way.

Authority herein given and granted for a period of five (5) years from and after Date of Passage.

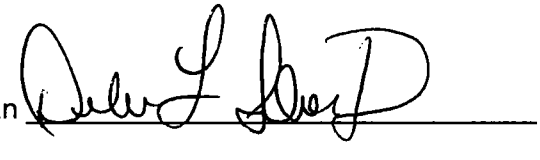
Alderman 

Debra L. Silverstein 50th Ward

CHICAGO - BACP/PWL - BUNDLE PERMIT APPLICATION - V.04.28.10

APPLICATION TO USE THE PUBLIC RIGHT OF WAY

EXAMPLE OF SIGN DRAWING

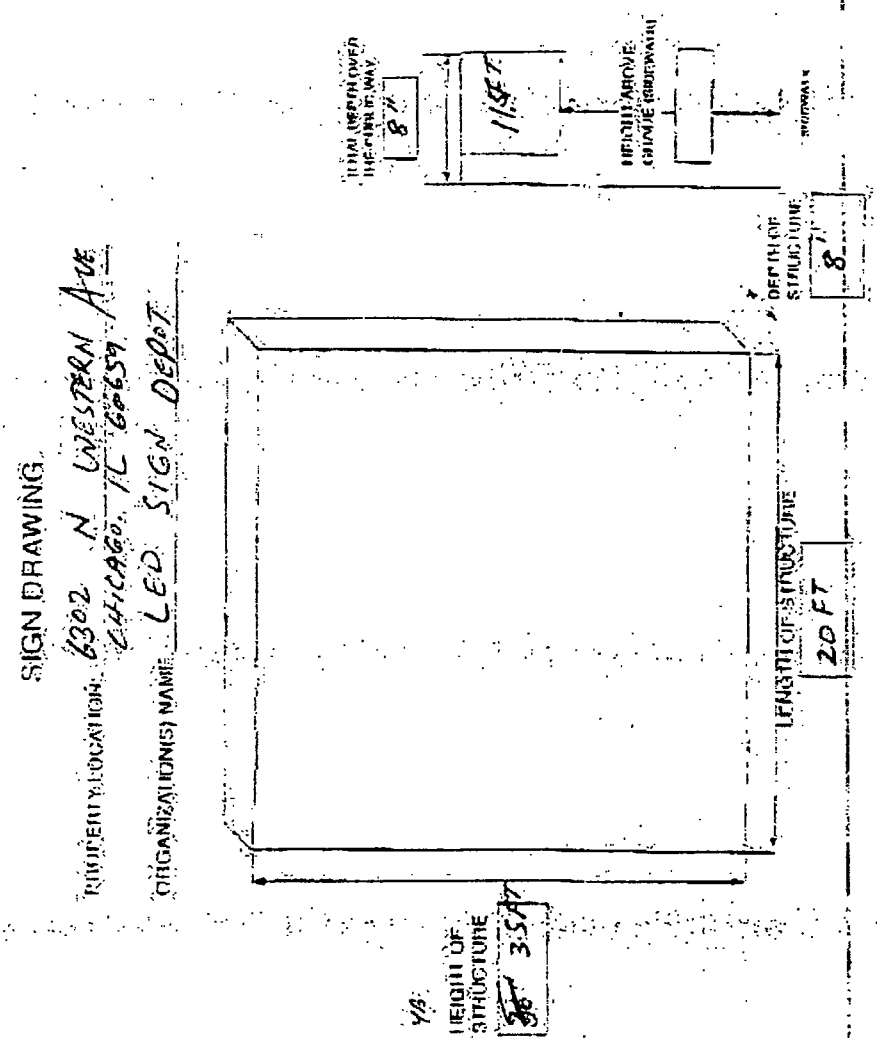

Department of Business Affairs and Consumer Protection
Small Business Center - Public Way Use Unit
City Hall - 121 N. LaSalle Street, Room 800 • Chicago, IL 60602
(312)-74-GOBIZ (312-744-6249) • (312) 744-1944 (TTY)
http //www.cityofchicago.org/bacp

11/05/2014

Alderman **Debra L. Silverstein**
Ward # **50**
City of Chicago
City Hall, Room **203**
121 North LaSalle Street
Chicago, Illinois 60602

Re: An ordinance to use and maintain a portion of the public right-of-way for **one (1) sign(s)** for **LED SIGN DEPOT**, adjacent to the premises known as **6302 N. Western Ave.**.

Dear Alderman **Debra L. Silverstein**:

The applicant referenced above has requested the use of the public right-of-way for a **sign(s)**. An ordinance has been prepared by the Department of Business Affairs and Consumer Protection – Small Business Center - Public Way Use Unit for presentation to the City Council. Because this request was made for properties located in your ward, as approved by you as per the attached, I respectfully request that you introduce the attached ordinance at the next City Council meeting.

If you have any questions regarding this ordinance, please contact Anthony Bertuca at (312) 744-5506.

Department of Business Affairs and Consumer Protection

City of Chicago

O2014-9179

Office of the City Clerk

Document Tracking Sheet

Meeting Date:	11/5/2014
Sponsor(s):	Burke (14)
Type:	Ordinance
Title:	Amendment of grant(s) of privilege in public way to Liquorama
Committee(s) Assignment:	Committee on Transportation and Public Way

ORDINANCE AMENDMENT
Acct. No. 64683 - 1
Permit No. 1112985

BE IT ORDAINED BY THE CITY COUNCIL OF THE CITY OF CHICAGO:

Section 1:

The ordinance passed by the City Council of the City of Chicago for **LIQUORAMA** on **10/08/2014**, and printed upon page **92632** of the Journal of Proceedings of the City of Chicago is here by Amended by deleting the words "five point four two (5.42) feet in width" and inserting in their place the words "ten point eight three feet in width (10.83)".

Section 2:

This ordinance Amendment shall be in effect upon its passage.

ALDERMAN: _____

Edward M. Burke **Ward: 14** **Date:**

Department of Business Affairs and Consumer Protection
Small Business Center - Public Way Use Unit
City Hall - 121 N LaSalle Street, Room 800 • Chicago, IL 60602
(312)-74-GOBIZ (312-744-6249) • (312) 744-1944 (TTY)
http://www.cityofchicago.org/bacp

11/05/2014

Alderman **Edward M. Burke**
Ward # **14**
City of Chicago
City Hall, Room **302**
121 North LaSalle Street
Chicago, Illinois 60602

Re: An amended ordinance to use and maintain a portion of the public right-of-way for **one (1) sign(s)** for **LIQUORAMA**, adjacent to the premises known as **4430 S. Kedzie Ave.**.

Dear Alderman **Edward M. Burke**:

The applicant referenced above has requested the use of the public right-of-way for a **sign(s)**. An ordinance has been prepared by the Department of Business Affairs and Consumer Protection – Small Business Center - Public Way Use Unit for presentation to the City Council. Because this request was made for properties located in your ward, as approved by you as per the attached, I respectfully request that you introduce the attached ordinance at the next City Council meeting.

If you have any questions regarding this ordinance, please contact Anthony Bertuca at (312) 744-5506.

Department of Business Affairs and Consumer Protection

City of Chicago

O2014-9190

Office of the City Clerk

Document Tracking Sheet

Meeting Date:	11/5/2014
Sponsor(s):	Solis (25)
Type:	Ordinance
Title:	Amendment of grant(s) of privilege in public way to Caminos De Michoacan
Committee(s) Assignment:	Committee on Transportation and Public Way

ORDINANCE AMENDMENT
Acct. No. 24238 - 1
Permit No. 1112274

BE IT ORDAINED BY THE CITY COUNCIL OF THE CITY OF CHICAGO:

Section 1:

The ordinance passed by the City Council of the City of Chicago for **CAMINOS DE MICHOACAN** on **05/28/2014**, and printed upon page **81979** of the Journal of Proceedings of the City of Chicago is here by Amended by deleting the words

"the sum of eight hundred ($800.00) per annum in advance"

and inserting in their place the words

"the sum of Zero dollars per annum"

Section 2:

This ordinance Amendment shall be in effect upon its passage.

ALDERMAN: _____

Daniel S. Solis **Ward: 25** **Date:**

Department of Business Affairs and Consumer Protection
Small Business Center - Public Way Use Unit
City Hall - 121 N. LaSalle Street, Room 800 • Chicago, IL 60602
(312)-74-GOBIZ (312-744-6249) • (312) 744-1944 (TTY)
http://www.cityofchicago.org/bacp

11/05/2014

Alderman **Daniel S. Solis**
Ward # **25**
City of Chicago
City Hall, Room **203**
121 North LaSalle Street
Chicago, Illinois 60602

Re: An amended ordinance to use and maintain a portion of the public right-of-way for **two (2) step(s)** for **CAMINOS DE MICHOACAN**, adjacent to the premises known as **1659 W. Cullerton St.**.

Dear Alderman **Daniel S. Solis**:

The applicant referenced above has requested the use of the public right-of-way for **step(s)**. An ordinance has been prepared by the Department of Business Affairs and Consumer Protection – Small Business Center - Public Way Use Unit for presentation to the City Council. Because this request was made for properties located in your ward, as approved by you as per the attached, I respectfully request that you introduce the attached ordinance at the next City Council meeting.

If you have any questions regarding this ordinance, please contact Anthony Bertuca at (312) 744-5506.

Department of Business Affairs and Consumer Protection

City of Chicago

O2014-9186

Office of the City Clerk

Document Tracking Sheet

Meeting Date:	11/5/2014
Sponsor(s):	Maldonado (26)
Type:	Ordinance
Title:	Amendment of grant(s) of privilege in public way to Continental Lounge, The
Committee(s) Assignment:	Committee on Transportation and Public Way

ORDINANCE AMENDMENT
Acct. No. 294486 - 1
Permit No. 1109784

BE IT ORDAINED BY THE CITY COUNCIL OF THE CITY OF CHICAGO:

Section 1:

The ordinance passed by the City Council of the City of Chicago for **THE CONTINENTAL LOUNGE** on **02/05/2014**, and printed upon page **74347** of the Journal of Proceedings of the City of Chicago is here by Amended by deleting the words

"two (2) wind Screen(s)

Said Wind Screen(s) at N. California Ave measure(s):
One (1) at ten (10) feet in length, and four (4) feet in width for a total of forty (40) square feet.

The sum of eight hundred ($800.00) per annum in advance"

and inserting in their place the words

"One (1) wind Screen

The sum of four hundred ($400.00) per annum in advance."

Section 2:

This ordinance Amendment shall be in effect upon its passage.

ALDERMAN: _____

Roberto Maldonado **Ward: 26** **Date:**

Department of Business Affairs and Consumer Protection
Small Business Center - Public Way Use Unit
City Hall - 121 N. LaSalle Street, Room 800 • Chicago, IL 60602
(312)-74-GOBIZ (312-744-6249) • (312) 744-1944 (TTY)
http://www.cityofchicago.org/bacp

11/05/2014

Alderman **Roberto Maldonado**
Ward # **26**
City of Chicago
City Hall, Room **300**
121 North LaSalle Street
Chicago, Illinois 60602

Re: An amended ordinance to use and maintain a portion of the public right-of-way for one (1) **wind screen(s)** for **THE CONTINENTAL LOUNGE**, adjacent to the premises known as **2801 W. Chicago Ave.**.

Dear Alderman **Roberto Maldonado**:

The applicant referenced above has requested the use of the public right-of-way for a **wind screen(s)**. An ordinance has been prepared by the Department of Business Affairs and Consumer Protection – Small Business Center - Public Way Use Unit for presentation to the City Council. Because this request was made for properties located in your ward, as approved by you as per the attached, I respectfully request that you introduce the attached ordinance at the next City Council meeting.

If you have any questions regarding this ordinance, please contact Anthony Bertuca at (312) 744-5506.

Department of Business Affairs and Consumer Protection

City of Chicago

O2014-9182

Office of the City Clerk

Document Tracking Sheet

Meeting Date:	11/5/2014
Sponsor(s):	Osterman (48)
Type:	Ordinance
Title:	Amendment of grant(s) of privilege in public way to Cheetah Gym
Committee(s) Assignment:	Committee on Transportation and Public Way

ORDINANCE AMENDMENT
Acct. No. 280059 - 1
Permit No. 1113678

BE IT ORDAINED BY THE CITY COUNCIL OF THE CITY OF CHICAGO:

Section 1:

The ordinance passed by the City Council of the City of Chicago for **CHEETAH GYM** on **09/10/2014**, and printed upon page **88114** of the Journal of Proceedings of the City of Chicago is here by Amended by deleting the words "Authority herein given and granted for a period of five (5) years from and after 02/09/2018" and inserting in their place the words "Authority herein given and granted for a period of five (5) years from and after 06/29/2014"

Section 2:

This ordinance Amendment shall be in effect upon its passage.

ALDERMAN:  11/5/14

Harry Osterman **Ward: 48** **Date:**

Department of Business Affairs and Consumer Protection
Small Business Center - Public Way Use Unit
City Hall - 121 N. LaSalle Street. Room 800 • Chicago, IL 60602
(312)-74-GOBIZ (312-744-6249) • (312) 744-1944 (TTY)
http://www.cityofchicago.org/bacp

11/05/2014

Alderman **Harry Osterman**
Ward # **48**
City of Chicago
City Hall, Room **300**
121 North LaSalle Street
Chicago, Illinois 60602

Re: An amended ordinance to use and maintain a portion of the public right-of-way for **three (3) security camera(s)** for **CHEETAH GYM**, adjacent to the premises known as **5836-40 N. Broadway** .

Dear Alderman **Harry Osterman**:

The applicant referenced above has requested the use of the public right-of-way for a **security camera(s)**. An ordinance has been prepared by the Department of Business Affairs and Consumer Protection – Small Business Center - Public Way Use Unit for presentation to the City Council. Because this request was made for properties located in your ward, as approved by you as per the attached, I respectfully request that you introduce the attached ordinance at the next City Council meeting.

If you have any questions regarding this ordinance, please contact Anthony Bertuca at (312) 744-5506.

Department of Business Affairs and Consumer Protection

City of Chicago

Office of the City Clerk

Document Tracking Sheet

Or2014-550

Meeting Date:	11/5/2014
Sponsor(s):	Dowell (3)
Type:	Order
Title:	Landmark fee waiver for property at 1323 S Michigan Ave Unit C-1st Floor
Committee(s) Assignment:	Committee on Zoning, Landmarks and Building Standards

ORDER

WHEREAS, Section 2-120-815 of the Municipal Code provides that the Chicago City Council may by passage of an appropriate order waive any fees charged by the City for any permit for which approval of the Commission on Chicago Landmarks (the "Commission") is required, in accordance with chapter 2-120 of the Municipal Code; and

WHEREAS, the permits identified below require Commission approval, in accordance with Section 2-120-740 of the Municipal Code; now, therefore,

BE IT ORDAINED BY THE CITY COUNCIL OF THE CITY OF CHICAGO:

SECTION 1. The foregoing recitals are hereby adopted as the findings of the City Council.

SECTION 2. The Commissioner of the Department of Buildings, the Commissioners of the Departments of Environment and Fire, the Director of the Department of Revenue, and the Zoning Administrator are hereby directed to issue those permits for which approval of the Commission on Chicago Landmarks is required pursuant to Chapter 2-120 of the Municipal Code free of charge, notwithstanding any other ordinances of the City Council to the contrary, for the property at:

Address:	1323 South Michigan Ave, Unit C – 1st Floor ("Property")
District/Building:	Wholesale Furniture Exposition Building
for work generally described as:	Interior and exterior rehab of a commercial space, including stabilization of foundation, restoration of façade, windows & doors.
Owner:	Realis Estates, LLC
Owner's Address:	180 North LaSalle St, Suite 3700
City, State, Zip:	Chicago, Illinois 60601

SECTION 3. The fee waiver authorized by this Order shall be effective from August 1, 2014 through August 1, 2015, and shall not apply to **additional developer service fees, stop-work order fees or any fines.**

SECTION 4. That the permit purchaser for the Property shall be entitled to a refund of city fees for which it has paid and which are exempt pursuant to Section 1 hereof.

SECTION 5. This order shall be in force and effect upon its passage.

Pat Dowell
Alderman, 3rd Ward

NOTE: This is NOT a permit nor does it constitute a Letter of Approval for the above described work. A permit application for the work must be approved by the appropriate City department(s) as well as the Commission on Chicago Landmarks for this permit fee waiver, subject to City Council approval, to be valid.

CITY OF CHICAGO
ECONOMIC DISCLOSURE STATEMENT
AND AFFIDAVIT

SECTION I -- GENERAL INFORMATION

A. Legal name of the Disclosing Party submitting this EDS. Include d/b/a/ if applicable:

REALIS ESTATES, LLC.

Check ONE of the following three boxes:

Indicate whether the Disclosing Party submitting this EDS is:

1. [✓] the Applicant
   OR
2. [ ] a legal entity holding a direct or indirect interest in the Applicant. State the legal name of the Applicant in which the Disclosing Party holds an interest: _____
   OR
3. [ ] a legal entity with a right of control (see Section II.B.1.) State the legal name of the entity in which the Disclosing Party holds a right of control: _____

B. Business address of the Disclosing Party: 180. N. LASALLE ST., STE 3700
CHICAGO, IL, 60601.

C. Telephone: (312) 624-7653 Fax: _____ Email: ii@REALISGRP.com.

D. Name of contact person: ISRAEL IDONIJE OR KELLEY SPECK.

E. Federal Employer Identification No. (if you have one): _____

F. Brief description of contract, transaction or other undertaking (referred to below as the "Matter") to which this EDS pertains. (Include project number and location of property, if applicable):

Permit Fee Waiver
INTERIOR BUILDOUT OF 1323 S. MICHIGAN UNIT C.
(FIRST FLOOR ONLY)

G. Which City agency or department is requesting this EDS? DEPT. OF PLANNING & DEVELOPMENT

If the Matter is a contract being handled by the City's Department of Procurement Services, please complete the following:

Specification # _____ and Contract # _____

interest of a member or manager in a limited liability company, or interest of a beneficiary of a trust, estate or other similar entity. If none, state "None." **NOTE**: Pursuant to Section 2-154-030 of the Municipal Code of Chicago ("Municipal Code"), the City may require any such additional information from any applicant which is reasonably intended to achieve full disclosure.

Name	Business Address	Percentage Interest in the Disclosing Party
ISRAEL IRONIJE.	180. N. LASALLE.	80%
REALIS GROUP, LLC	" "	20%
NOTE (ISRAEL OWNS REALIS GROUP, LLC).		

SECTION III -- BUSINESS RELATIONSHIPS WITH CITY ELECTED OFFICIALS

Has the Disclosing Party had a "business relationship," as defined in Chapter 2-156 of the Municipal Code, with any City elected official in the 12 months before the date this EDS is signed?

[ ] Yes [✓] No

If yes, please identify below the name(s) of such City elected official(s) and describe such relationship(s):

SECTION IV -- DISCLOSURE OF SUBCONTRACTORS AND OTHER RETAINED PARTIES

The Disclosing Party must disclose the name and business address of each subcontractor, attorney, lobbyist, accountant, consultant and any other person or entity whom the Disclosing Party has retained or expects to retain in connection with the Matter, as well as the nature of the relationship, and the total amount of the fees paid or estimated to be paid. The Disclosing Party is not required to disclose employees who are paid solely through the Disclosing Party's regular payroll.

"Lobbyist" means any person or entity who undertakes to influence any legislative or administrative action on behalf of any person or entity other than: (1) a not-for-profit entity, on an unpaid basis, or (2) himself. "Lobbyist" also means any person or entity any part of whose duties as an employee of another includes undertaking to influence any legislative or administrative action.

If the Disclosing Party is uncertain whether a disclosure is required under this Section, the Disclosing Party must either ask the City whether disclosure is required or make the disclosure.

2. The Disclosing Party and, if the Disclosing Party is a legal entity, all of those persons or entities identified in Section II.B.1. of this EDS:

a. are not presently debarred, suspended, proposed for debarment, declared ineligible or voluntarily excluded from any transactions by any federal, state or local unit of government;

b. have not, within a five-year period preceding the date of this EDS, been convicted of a criminal offense, adjudged guilty, or had a civil judgment rendered against them in connection with: obtaining, attempting to obtain, or performing a public (federal, state or local) transaction or contract under a public transaction; a violation of federal or state antitrust statutes; fraud; embezzlement; theft; forgery; bribery; falsification or destruction of records; making false statements; or receiving stolen property;

c. are not presently indicted for, or criminally or civilly charged by, a governmental entity (federal, state or local) with committing any of the offenses set forth in clause B.2.b. of this Section V;

d. have not, within a five-year period preceding the date of this EDS, had one or more public transactions (federal, state or local) terminated for cause or default; and

e. have not, within a five-year period preceding the date of this EDS, been convicted, adjudged guilty, or found liable in a civil proceeding, or in any criminal or civil action, including actions concerning environmental violations, instituted by the City or by the federal government, any state, or any other unit of local government.

3. The certifications in subparts 3, 4 and 5 concern:

• the Disclosing Party;
• any "Contractor" (meaning any contractor or subcontractor used by the Disclosing Party in connection with the Matter, including but not limited to all persons or legal entities disclosed under Section IV, "Disclosure of Subcontractors and Other Retained Parties");
• any "Affiliated Entity" (meaning a person or entity that, directly or indirectly: controls the Disclosing Party, is controlled by the Disclosing Party, or is, with the Disclosing Party, under common control of another person or entity. Indicia of control include, without limitation: interlocking management or ownership; identity of interests among family members, shared facilities and equipment; common use of employees; or organization of a business entity following the ineligibility of a business entity to do business with federal or state or local government, including the City, using substantially the same management, ownership, or principals as the ineligible entity); with respect to Contractors, the term Affiliated Entity means a person or entity that directly or indirectly controls the Contractor, is controlled by it, or, with the Contractor, is under common control of another person or entity;
• any responsible official of the Disclosing Party, any Contractor or any Affiliated Entity or any other official, agent or employee of the Disclosing Party, any Contractor or any Affiliated Entity, acting pursuant to the direction or authorization of a responsible official of the Disclosing Party, any Contractor or any Affiliated Entity (collectively "Agents").

If the letters "NA," the word "None," or no response appears on the lines above, it will be conclusively presumed that the Disclosing Party certified to the above statements.

8. To the best of the Disclosing Party's knowledge after reasonable inquiry, the following is a complete list of all current employees of the Disclosing Party who were, at any time during the 12-month period preceding the execution date of this EDS, an employee, or elected or appointed official, of the City of Chicago (if none, indicate with "N/A" or "none"). N/A

9. To the best of the Disclosing Party's knowledge after reasonable inquiry, the following is a complete list of all gifts that the Disclosing Party has given or caused to be given, at any time during the 12-month period preceding the execution date of this EDS, to an employee, or elected or appointed official, of the City of Chicago. For purposes of this statement, a "gift" does not include: (i) anything made generally available to City employees or to the general public, or (ii) food or drink provided in the course of official City business and having a retail value of less than $20 per recipient (if none, indicate with "N/A" or "none"). As to any gift listed below, please also list the name of the City recipient. N/A

C. CERTIFICATION OF STATUS AS FINANCIAL INSTITUTION

1. The Disclosing Party certifies that the Disclosing Party (check one)

[ ] is [✓] is not

a "financial institution" as defined in Section 2-32-455(b) of the Municipal Code.

2. If the Disclosing Party IS a financial institution, then the Disclosing Party pledges:

"We are not and will not become a predatory lender as defined in Chapter 2-32 of the Municipal Code. We further pledge that none of our affiliates is, and none of them will become, a predatory lender as defined in Chapter 2-32 of the Municipal Code. We understand that becoming a predatory lender or becoming an affiliate of a predatory lender may result in the loss of the privilege of doing business with the City."

If the Disclosing Party is unable to make this pledge because it or any of its affiliates (as defined in Section 2-32-455(b) of the Municipal Code) is a predatory lender within the meaning of Chapter 2-32 of the Municipal Code, explain here (attach additional pages if necessary):

comply with these disclosure requirements may make any contract entered into with the City in connection with the Matter voidable by the City.

__✓__1. The Disclosing Party verifies that the Disclosing Party has searched any and all records of the Disclosing Party and any and all predecessor entities regarding records of investments or profits from slavery or slaveholder insurance policies during the slavery era (including insurance policies issued to slaveholders that provided coverage for damage to or injury or death of their slaves), and the Disclosing Party has found no such records.

____2. The Disclosing Party verifies that, as a result of conducting the search in step 1 above, the Disclosing Party has found records of investments or profits from slavery or slaveholder insurance policies. The Disclosing Party verifies that the following constitutes full disclosure of all such records, including the names of any and all slaves or slaveholders described in those records:

_____

_____

_____

_____

SECTION VI -- CERTIFICATIONS FOR FEDERALLY FUNDED MATTERS

NOTE: If the Matter is federally funded, complete this Section VI. **If the Matter is not federally funded**, proceed to Section VII. For purposes of this Section VI, tax credits allocated by the City and proceeds of debt obligations of the City are not federal funding.

A. CERTIFICATION REGARDING LOBBYING

1. List below the names of all persons or entities registered under the federal Lobbying Disclosure Act of 1995 who have made lobbying contacts on behalf of the Disclosing Party with respect to the Matter: (Add sheets if necessary):

_____

_____

_____

(If no explanation appears or begins on the lines above, or if the letters "NA" or if the word "None" appear, it will be conclusively presumed that the Disclosing Party means that NO persons or entities registered under the Lobbying Disclosure Act of 1995 have made lobbying contacts on behalf of the Disclosing Party with respect to the Matter.)

2. The Disclosing Party has not spent and will not expend any federally appropriated funds to pay any person or entity listed in Paragraph A.1. above for his or her lobbying activities or to pay any person or entity to influence or attempt to influence an officer or employee of any agency, as defined by applicable federal law, a member of Congress, an officer or employee of Congress, or an employee of a member of Congress, in connection with the award of any federally funded contract, making any federally funded grant or loan, entering into any cooperative agreement, or to extend, continue, renew, amend, or modify any federally funded contract, grant, loan, or cooperative agreement.

SECTION VII -- ACKNOWLEDGMENTS, CONTRACT INCORPORATION, COMPLIANCE, PENALTIES, DISCLOSURE

The Disclosing Party understands and agrees that:

A. The certifications, disclosures, and acknowledgments contained in this EDS will become part of any contract or other agreement between the Applicant and the City in connection with the Matter, whether procurement, City assistance, or other City action, and are material inducements to the City's execution of any contract or taking other action with respect to the Matter. The Disclosing Party understands that it must comply with all statutes, ordinances, and regulations on which this EDS is based.

B. The City's Governmental Ethics and Campaign Financing Ordinances, Chapters 2-156 and 2-164 of the Municipal Code, impose certain duties and obligations on persons or entities seeking City contracts, work, business, or transactions. The full text of these ordinances and a training program is available on line at www.cityofchicago.org/Ethics, and may also be obtained from the City's Board of Ethics, 740 N.

Sedgwick St., Suite 500, Chicago, IL 60610, (312) 744-9660. The Disclosing Party must comply fully with the applicable ordinances.

C. If the City determines that any information provided in this EDS is false, incomplete or inaccurate, any contract or other agreement in connection with which it is submitted may be rescinded or be void or voidable, and the City may pursue any remedies under the contract or agreement (if not rescinded or void), at law, or in equity, including terminating the Disclosing Party's participation in the Matter and/or declining to allow the Disclosing Party to participate in other transactions with the City. Remedies at law for a false statement of material fact may include incarceration and an award to the City of treble damages.

D. It is the City's policy to make this document available to the public on its Internet site and/or upon request. Some or all of the information provided on this EDS and any attachments to this EDS may be made available to the public on the Internet, in response to a Freedom of Information Act request, or otherwise. By completing and signing this EDS, the Disclosing Party waives and releases any possible rights or claims which it may have against the City in connection with the public release of information contained in this EDS and also authorizes the City to verify the accuracy of any information submitted in this EDS.

E. The information provided in this EDS must be kept current. In the event of changes, the Disclosing Party must supplement this EDS up to the time the City takes action on the Matter. If the Matter is a contract being handled by the City's Department of Procurement Services, the Disclosing Party must update this EDS as the contract requires. **NOTE:** With respect to Matters subject to Article I of Chapter 1-23 of the Municipal Code (imposing **PERMANENT INELIGIBILITY** for certain specified offenses), the information provided herein regarding eligibility must be kept current for a longer period, as required by Chapter 1-23 and Section 2-154-020 of the Municipal Code.

The Disclosing Party represents and warrants that:

CITY OF CHICAGO
ECONOMIC DISCLOSURE STATEMENT AND AFFIDAVIT
APPENDIX A

FAMILIAL RELATIONSHIPS WITH ELECTED CITY OFFICIALS AND DEPARTMENT HEADS

This Appendix is to be completed only by (a) the Applicant, and (b) any legal entity which has a direct ownership interest in the Applicant exceeding 7.5 percent. It is not to be completed by any legal entity which has only an indirect ownership interest in the Applicant.

Under Municipal Code Section 2-154-015, the Disclosing Party must disclose whether such Disclosing Party or any "Applicable Party" or any Spouse or Domestic Partner thereof currently has a "familial relationship" with any elected city official or department head. A "familial relationship" exists if, as of the date this EDS is signed, the Disclosing Party or any "Applicable Party" or any Spouse or Domestic Partner thereof is related to the mayor, any alderman, the city clerk, the city treasurer or any city department head as spouse or domestic partner or as any of the following, whether by blood or adoption: parent, child, brother or sister, aunt or uncle, niece or nephew, grandparent, grandchild, father-in-law, mother-in-law, son-in-law, daughter-in-law, stepfather or stepmother, stepson or stepdaughter, stepbrother or stepsister or half-brother or half-sister.

"Applicable Party" means (1) all executive officers of the Disclosing Party listed in Section II.B.1.a., if the Disclosing Party is a corporation; all partners of the Disclosing Party, if the Disclosing Party is a general partnership; all general partners and limited partners of the Disclosing Party, if the Disclosing Party is a limited partnership; all managers, managing members and members of the Disclosing Party, if the Disclosing Party is a limited liability company; (2) all principal officers of the Disclosing Party; and (3) any person having more than a 7.5 percent ownership interest in the Disclosing Party. "Principal officers" means the president, chief operating officer, executive director, chief financial officer, treasurer or secretary of a legal entity or any person exercising similar authority.

Does the Disclosing Party or any "Applicable Party" or any Spouse or Domestic Partner thereof currently have a "familial relationship" with an elected city official or department head?

[ ] Yes [X] No

If yes, please identify below (1) the name and title of such person, (2) the name of the legal entity to which such person is connected; (3) the name and title of the elected city official or department head to whom such person has a familial relationship, and (4) the precise nature of such familial relationship.

_____

_____

_____

SECTION II -- DISCLOSURE OF OWNERSHIP INTERESTS

A. NATURE OF THE DISCLOSING PARTY

1. Indicate the nature of the Disclosing Party:

[✓] Person
[ ] Publicly registered business corporation
[ ] Privately held business corporation
[ ] Sole proprietorship
[ ] General partnership
[ ] Limited partnership
[ ] Trust
[ ] Limited liability company
[ ] Limited liability partnership
[ ] Joint venture
[ ] Not-for-profit corporation
(Is the not-for-profit corporation also a 501(c)(3))?
[ ] Yes [ ] No
[ ] Other (please specify)

_____

2. For legal entities, the state (or foreign country) of incorporation or organization, if applicable:

IL

_____

3. For legal entities not organized in the State of Illinois: Has the organization registered to do business in the State of Illinois as a foreign entity?

[ ] Yes [ ] No [ ] N/A

B. IF THE DISCLOSING PARTY IS A LEGAL ENTITY:

1. List below the full names and titles of all executive officers and all directors of the entity. **NOTE:** For not-for-profit corporations, also list below all members, if any, which are legal entities. If there are no such members, write "no members." For trusts, estates or other similar entities, list below the legal titleholder(s).

If the entity is a general partnership, limited partnership, limited liability company, limited liability partnership or joint venture, list below the name and title of each general partner, managing member, manager or any other person or entity that controls the day-to-day management of the Disclosing Party. **NOTE:** Each legal entity listed below must submit an EDS on its own behalf.

Name Title

_____

_____

_____

_____

2. Please provide the following information concerning each person or entity having a direct or indirect beneficial interest (including ownership) in excess of 7.5% of the Disclosing Party. Examples of such an interest include shares in a corporation, partnership interest in a partnership or joint venture,

Name (indicate whether retained or anticipated to be retained)	Business Address	Relationship to Disclosing Party (subcontractor, attorney, lobbyist, etc.)	Fees (indicate whether paid or estimated.) **NOTE:** "hourly rate" or "t.b.d." is not an acceptable response.

(Add sheets if necessary)

[✓] Check here if the Disclosing Party has not retained, nor expects to retain, any such persons or entities.

SECTION V -- CERTIFICATIONS

A. COURT-ORDERED CHILD SUPPORT COMPLIANCE

Under Municipal Code Section 2-92-415, substantial owners of business entities that contract with the City must remain in compliance with their child support obligations throughout the contract's term.

Has any person who directly or indirectly owns 10% or more of the Disclosing Party been declared in arrearage on any child support obligations by any Illinois court of competent jurisdiction?

[ ] Yes [✓] No [ ] No person directly or indirectly owns 10% or more of the Disclosing Party.

If "Yes," has the person entered into a court-approved agreement for payment of all support owed and is the person in compliance with that agreement?

[ ] Yes [ ] No

B. FURTHER CERTIFICATIONS

1. Pursuant to Municipal Code Chapter 1-23, Article I ("Article I")(which the Applicant should consult for defined terms (e.g., "doing business") and legal requirements), if the Disclosing Party submitting this EDS is the Applicant and is doing business with the City, then the Disclosing Party certifies as follows: (i) neither the Applicant nor any controlling person is currently indicted or charged with, or has admitted guilt of, or has ever been convicted of, or placed under supervision for, any criminal offense involving actual, attempted, or conspiracy to commit bribery, theft, fraud, forgery, perjury, dishonesty or deceit against an officer or employee of the City or any sister agency; and (ii) the Applicant understands and acknowledges that compliance with Article I is a continuing requirement for doing business with the City. NOTE: If Article I applies to the Applicant, the permanent compliance timeframe in Article I supersedes some five-year compliance timeframes in certifications 2 and 3 below.

Neither the Disclosing Party, nor any Contractor, nor any Affiliated Entity of either the Disclosing Party or any Contractor nor any Agents have, during the five years before the date this EDS is signed, or, with respect to a Contractor, an Affiliated Entity, or an Affiliated Entity of a Contractor during the five years before the date of such Contractor's or Affiliated Entity's contract or engagement in connection with the Matter:

a. bribed or attempted to bribe, or been convicted or adjudged guilty of bribery or attempting to bribe, a public officer or employee of the City, the State of Illinois, or any agency of the federal government or of any state or local government in the United States of America, in that officer's or employee's official capacity;

b. agreed or colluded with other bidders or prospective bidders, or been a party to any such agreement, or been convicted or adjudged guilty of agreement or collusion among bidders or prospective bidders, in restraint of freedom of competition by agreement to bid a fixed price or otherwise; or

c. made an admission of such conduct described in a. or b. above that is a matter of record, but have not been prosecuted for such conduct; or

d. violated the provisions of Municipal Code Section 2-92-610 (Living Wage Ordinance).

4. Neither the Disclosing Party, Affiliated Entity or Contractor, or any of their employees, officials, agents or partners, is barred from contracting with any unit of state or local government as a result of engaging in or being convicted of (1) bid-rigging in violation of 720 ILCS 5/33E-3; (2) bid-rotating in violation of 720 ILCS 5/33E-4; or (3) any similar offense of any state or of the United States of America that contains the same elements as the offense of bid-rigging or bid-rotating.

5. Neither the Disclosing Party nor any Affiliated Entity is listed on any of the following lists maintained by the Office of Foreign Assets Control of the U.S. Department of the Treasury or the Bureau of Industry and Security of the U.S. Department of Commerce or their successors: the Specially Designated Nationals List, the Denied Persons List, the Unverified List, the Entity List and the Debarred List.

6. The Disclosing Party understands and shall comply with the applicable requirements of Chapters 2-55 (Legislative Inspector General), 2-56 (Inspector General) and 2-156 (Governmental Ethics) of the Municipal Code.

7. If the Disclosing Party is unable to certify to any of the above statements in this Part B (Further Certifications), the Disclosing Party must explain below:

_____

_____

_____

_____

If the letters "NA," the word "None," or no response appears on the lines above, it will be conclusively presumed that the Disclosing Party certified to the above statements.

D. CERTIFICATION REGARDING INTEREST IN CITY BUSINESS

Any words or terms that are defined in Chapter 2-156 of the Municipal Code have the same meanings when used in this Part D.

1. In accordance with Section 2-156-110 of the Municipal Code: Does any official or employee of the City have a financial interest in his or her own name or in the name of any other person or entity in the Matter?

[ ] Yes [✓] No

NOTE: If you checked "Yes" to Item D.1., proceed to Items D.2. and D.3. If you checked "No" to Item D.1., proceed to Part E.

2. Unless sold pursuant to a process of competitive bidding, or otherwise permitted, no City elected official or employee shall have a financial interest in his or her own name or in the name of any other person or entity in the purchase of any property that (i) belongs to the City, or (ii) is sold for taxes or assessments, or (iii) is sold by virtue of legal process at the suit of the City (collectively, "City Property Sale"). Compensation for property taken pursuant to the City's eminent domain power does not constitute a financial interest within the meaning of this Part D.

Does the Matter involve a City Property Sale?

[ ] Yes [✓] No

3. If you checked "Yes" to Item D.1., provide the names and business addresses of the City officials or employees having such interest and identify the nature of such interest:

Name	Business Address	Nature of Interest

4. The Disclosing Party further certifies that no prohibited financial interest in the Matter will be acquired by any City official or employee.

E. CERTIFICATION REGARDING SLAVERY ERA BUSINESS

Please check either 1. or 2. below. If the Disclosing Party checks 2., the Disclosing Party must disclose below or in an attachment to this EDS all information required by paragraph 2. Failure to

3. The Disclosing Party will submit an updated certification at the end of each calendar quarter in which there occurs any event that materially affects the accuracy of the statements and information set forth in paragraphs A.1. and A.2. above.

4. The Disclosing Party certifies that either: (i) it is not an organization described in section 501(c)(4) of the Internal Revenue Code of 1986; or (ii) it is an organization described in section 501(c)(4) of the Internal Revenue Code of 1986 but has not engaged and will not engage in "Lobbying Activities".

5. If the Disclosing Party is the Applicant, the Disclosing Party must obtain certifications equal in form and substance to paragraphs A.1. through A.4. above from all subcontractors before it awards any subcontract and the Disclosing Party must maintain all such subcontractors' certifications for the duration of the Matter and must make such certifications promptly available to the City upon request.

B. CERTIFICATION REGARDING EQUAL EMPLOYMENT OPPORTUNITY

If the Matter is federally funded, federal regulations require the Applicant and all proposed subcontractors to submit the following information with their bids or in writing at the outset of negotiations.

Is the Disclosing Party the Applicant?

[ ] Yes [ ] No

If "Yes," answer the three questions below:

1. Have you developed and do you have on file affirmative action programs pursuant to applicable federal regulations? (See 41 CFR Part 60-2.)
[ ] Yes [ ] No

2. Have you filed with the Joint Reporting Committee, the Director of the Office of Federal Contract Compliance Programs, or the Equal Employment Opportunity Commission all reports due under the applicable filing requirements?
[ ] Yes [ ] No

3. Have you participated in any previous contracts or subcontracts subject to the equal opportunity clause?
[ ] Yes [ ] No

If you checked "No" to question 1. or 2. above, please provide an explanation:

_____

_____

F.1. The Disclosing Party is not delinquent in the payment of any tax administered by the Illinois Department of Revenue, nor are the Disclosing Party or its Affiliated Entities delinquent in paying any fine, fee, tax or other charge owed to the City. This includes, but is not limited to, all water charges, sewer charges, license fees, parking tickets, property taxes or sales taxes.

F.2 If the Disclosing Party is the Applicant, the Disclosing Party and its Affiliated Entities will not use, nor permit their subcontractors to use, any facility listed by the U.S. E.P.A. on the federal Excluded Parties List System ("EPLS") maintained by the U. S. General Services Administration.

F.3 If the Disclosing Party is the Applicant, the Disclosing Party will obtain from any contractors/subcontractors hired or to be hired in connection with the Matter certifications equal in form and substance to those in F.1. and F.2. above and will not, without the prior written consent of the City, use any such contractor/subcontractor that does not provide such certifications or that the Disclosing Party has reason to believe has not provided or cannot provide truthful certifications.

NOTE: If the Disclosing Party cannot certify as to any of the items in F.1., F.2. or F.3. above, an explanatory statement must be attached to this EDS.

CERTIFICATION

Under penalty of perjury, the person signing below: (1) warrants that he/she is authorized to execute this EDS and Appendix A (if applicable) on behalf of the Disclosing Party, and (2) warrants that all certifications and statements contained in this EDS and Appendix A (if applicable) are true, accurate and complete as of the date furnished to the City.

ISRAEL IDONIJE.
(Print or type name of Disclosing Party)

By: _____ AUG 23/14
(Sign here)

ISRAEL IDONIJE.
(Print or type name of person signing)

_____
(Print or type title of person signing)

Signed and sworn to before me on (date) Aug. 23, 2014,
at Cook County, Illinois (state).

Juliska M. Aponte Notary Public.

Commission expires: 12/3/2017.

"OFFICIAL SEAL"
JULISKA M APONTE
Notary Public, State of Illinois
My Commission Expires 12/3/2017

CITY OF CHICAGO
ECONOMIC DISCLOSURE STATEMENT
AND AFFIDAVIT

SECTION I -- GENERAL INFORMATION

A. Legal name of the Disclosing Party submitting this EDS. Include d/b/a/ if applicable:

REALIS GROUP, LLC

Check ONE of the following three boxes:

Indicate whether the Disclosing Party submitting this EDS is:

1. [ ] the Applicant
   OR
2. [ ] a legal entity holding a direct or indirect interest in the Applicant. State the legal name of the Applicant in which the Disclosing Party holds an interest: _____
   OR
3. [✓] a legal entity with a right of control (see Section II.B.1.) State the legal name of the entity in which the Disclosing Party holds a right of control: IL

B. Business address of the Disclosing Party: 180 N. LASALLE ST., STE 3700
CHICAGO, IL, 60601

C. Telephone: (312) 624-7653 Fax: _____ Email: ii@REALISGRP.COM.

D. Name of contact person: IDONIJE OR KELLEY SPECK.

E. Federal Employer Identification No. (if you have one): _____

F. Brief description of contract, transaction or other undertaking (referred to below as the "Matter") to which this EDS pertains. .(Include project number and location of property, if applicable):

Permit Fee Waiver
INTERIOR BUILDOUT OF 1323 S. MICHIGAN UNIT C (FIRST FLOOR ONLY)

G. Which City agency or department is requesting this EDS? DEPT. OF PLANNING & DEV.

If the Matter is a contract being handled by the City's Department of Procurement Services, please complete the following:

Specification # _____ and Contract # _____

interest of a member or manager in a limited liability company, or interest of a beneficiary of a trust, estate or other similar entity. If none, state "None." **NOTE**: Pursuant to Section 2-154-030 of the Municipal Code of Chicago ("Municipal Code"), the City may require any such additional information from any applicant which is reasonably intended to achieve full disclosure.

Name	Business Address	Percentage Interest in the Disclosing Party
ISRAEL	IDONISE	100%

SECTION III -- BUSINESS RELATIONSHIPS WITH CITY ELECTED OFFICIALS

Has the Disclosing Party had a "business relationship," as defined in Chapter 2-156 of the Municipal Code, with any City elected official in the 12 months before the date this EDS is signed?

[ ] Yes [✓] No

If yes, please identify below the name(s) of such City elected official(s) and describe such relationship(s):

SECTION IV -- DISCLOSURE OF SUBCONTRACTORS AND OTHER RETAINED PARTIES

The Disclosing Party must disclose the name and business address of each subcontractor, attorney, lobbyist, accountant, consultant and any other person or entity whom the Disclosing Party has retained or expects to retain in connection with the Matter, as well as the nature of the relationship, and the total amount of the fees paid or estimated to be paid. The Disclosing Party is not required to disclose employees who are paid solely through the Disclosing Party's regular payroll.

"Lobbyist" means any person or entity who undertakes to influence any legislative or administrative action on behalf of any person or entity other than: (1) a not-for-profit entity, on an unpaid basis, or (2) himself. "Lobbyist" also means any person or entity any part of whose duties as an employee of another includes undertaking to influence any legislative or administrative action.

If the Disclosing Party is uncertain whether a disclosure is required under this Section, the Disclosing Party must either ask the City whether disclosure is required or make the disclosure.

2. The Disclosing Party and, if the Disclosing Party is a legal entity, all of those persons or entities identified in Section II.B.1. of this EDS:

a. are not presently debarred, suspended, proposed for debarment, declared ineligible or voluntarily excluded from any transactions by any federal, state or local unit of government;

b. have not, within a five-year period preceding the date of this EDS, been convicted of a criminal offense, adjudged guilty, or had a civil judgment rendered against them in connection with: obtaining, attempting to obtain, or performing a public (federal, state or local) transaction or contract under a public transaction; a violation of federal or state antitrust statutes; fraud; embezzlement; theft; forgery; bribery; falsification or destruction of records; making false statements; or receiving stolen property;

c. are not presently indicted for, or criminally or civilly charged by, a governmental entity (federal, state or local) with committing any of the offenses set forth in clause B.2.b. of this Section V;

d. have not, within a five-year period preceding the date of this EDS, had one or more public transactions (federal, state or local) terminated for cause or default; and

e. have not, within a five-year period preceding the date of this EDS, been convicted, adjudged guilty, or found liable in a civil proceeding, or in any criminal or civil action, including actions concerning environmental violations, instituted by the City or by the federal government, any state, or any other unit of local government.

3. The certifications in subparts 3, 4 and 5 concern:

• the Disclosing Party;
• any "Contractor" (meaning any contractor or subcontractor used by the Disclosing Party in connection with the Matter, including but not limited to all persons or legal entities disclosed under Section IV, "Disclosure of Subcontractors and Other Retained Parties");
• any "Affiliated Entity" (meaning a person or entity that, directly or indirectly: controls the Disclosing Party, is controlled by the Disclosing Party, or is, with the Disclosing Party, under common control of another person or entity. Indicia of control include, without limitation: interlocking management or ownership; identity of interests among family members, shared facilities and equipment; common use of employees; or organization of a business entity following the ineligibility of a business entity to do business with federal or state or local government, including the City, using substantially the same management, ownership, or principals as the ineligible entity); with respect to Contractors, the term Affiliated Entity means a person or entity that directly or indirectly controls the Contractor, is controlled by it, or, with the Contractor, is under common control of another person or entity;
• any responsible official of the Disclosing Party, any Contractor or any Affiliated Entity or any other official, agent or employee of the Disclosing Party, any Contractor or any Affiliated Entity, acting pursuant to the direction or authorization of a responsible official of the Disclosing Party, any Contractor or any Affiliated Entity (collectively "Agents").

If the letters "NA," the word "None," or no response appears on the lines above, it will be conclusively presumed that the Disclosing Party certified to the above statements.

8. To the best of the Disclosing Party's knowledge after reasonable inquiry, the following is a complete list of all current employees of the Disclosing Party who were, at any time during the 12-month period preceding the execution date of this EDS, an employee, or elected or appointed official, of the City of Chicago (if none, indicate with "N/A" or "none"). N/A

9. To the best of the Disclosing Party's knowledge after reasonable inquiry, the following is a complete list of all gifts that the Disclosing Party has given or caused to be given, at any time during the 12-month period preceding the execution date of this EDS, to an employee, or elected or appointed official, of the City of Chicago. For purposes of this statement, a "gift" does not include: (i) anything made generally available to City employees or to the general public, or (ii) food or drink provided in the course of official City business and having a retail value of less than $20 per recipient (if none, indicate with "N/A" or "none"). As to any gift listed below, please also list the name of the City recipient. N/A

C. CERTIFICATION OF STATUS AS FINANCIAL INSTITUTION

1. The Disclosing Party certifies that the Disclosing Party (check one)

[ ] is [✓] is not

a "financial institution" as defined in Section 2-32-455(b) of the Municipal Code.

2. If the Disclosing Party IS a financial institution, then the Disclosing Party pledges:

"We are not and will not become a predatory lender as defined in Chapter 2-32 of the Municipal Code. We further pledge that none of our affiliates is, and none of them will become, a predatory lender as defined in Chapter 2-32 of the Municipal Code. We understand that becoming a predatory lender or becoming an affiliate of a predatory lender may result in the loss of the privilege of doing business with the City."

If the Disclosing Party is unable to make this pledge because it or any of its affiliates (as defined in Section 2-32-455(b) of the Municipal Code) is a predatory lender within the meaning of Chapter 2-32 of the Municipal Code, explain here (attach additional pages if necessary):

comply with these disclosure requirements may make any contract entered into with the City in connection with the Matter voidable by the City.

✓ 1. The Disclosing Party verifies that the Disclosing Party has searched any and all records of the Disclosing Party and any and all predecessor entities regarding records of investments or profits from slavery or slaveholder insurance policies during the slavery era (including insurance policies issued to slaveholders that provided coverage for damage to or injury or death of their slaves), and the Disclosing Party has found no such records.

____2. The Disclosing Party verifies that, as a result of conducting the search in step 1 above, the Disclosing Party has found records of investments or profits from slavery or slaveholder insurance policies. The Disclosing Party verifies that the following constitutes full disclosure of all such records, including the names of any and all slaves or slaveholders described in those records:

_____

_____

_____

_____

SECTION VI -- CERTIFICATIONS FOR FEDERALLY FUNDED MATTERS

NOTE: If the Matter is federally funded, complete this Section VI. **If the Matter is not federally funded**, proceed to Section VII. For purposes of this Section VI, tax credits allocated by the City and proceeds of debt obligations of the City are not federal funding.

A. CERTIFICATION REGARDING LOBBYING

1. List below the names of all persons or entities registered under the federal Lobbying Disclosure Act of 1995 who have made lobbying contacts on behalf of the Disclosing Party with respect to the Matter: (Add sheets if necessary):

_____

_____

_____

(If no explanation appears or begins on the lines above, or if the letters "NA" or if the word "None" appear, it will be conclusively presumed that the Disclosing Party means that NO persons or entities registered under the Lobbying Disclosure Act of 1995 have made lobbying contacts on behalf of the Disclosing Party with respect to the Matter.)

2. The Disclosing Party has not spent and will not expend any federally appropriated funds to pay any person or entity listed in Paragraph A.1. above for his or her lobbying activities or to pay any person or entity to influence or attempt to influence an officer or employee of any agency, as defined by applicable federal law, a member of Congress, an officer or employee of Congress, or an employee of a member of Congress, in connection with the award of any federally funded contract, making any federally funded grant or loan, entering into any cooperative agreement, or to extend, continue, renew, amend, or modify any federally funded contract, grant, loan, or cooperative agreement.

SECTION VII -- ACKNOWLEDGMENTS, CONTRACT INCORPORATION, COMPLIANCE, PENALTIES, DISCLOSURE

The Disclosing Party understands and agrees that:

A. The certifications, disclosures, and acknowledgments contained in this EDS will become part of any contract or other agreement between the Applicant and the City in connection with the Matter, whether procurement, City assistance, or other City action, and are material inducements to the City's execution of any contract or taking other action with respect to the Matter. The Disclosing Party understands that it must comply with all statutes, ordinances, and regulations on which this EDS is based.

B. The City's Governmental Ethics and Campaign Financing Ordinances, Chapters 2-156 and 2-164 of the Municipal Code, impose certain duties and obligations on persons or entities seeking City contracts, work, business, or transactions. The full text of these ordinances and a training program is available on line at www.cityofchicago.org/Ethics, and may also be obtained from the City's Board of Ethics, 740 N.

Sedgwick St., Suite 500, Chicago, IL 60610, (312) 744-9660. The Disclosing Party must comply fully with the applicable ordinances.

C. If the City determines that any information provided in this EDS is false, incomplete or inaccurate, any contract or other agreement in connection with which it is submitted may be rescinded or be void or voidable, and the City may pursue any remedies under the contract or agreement (if not rescinded or void), at law, or in equity, including terminating the Disclosing Party's participation in the Matter and/or declining to allow the Disclosing Party to participate in other transactions with the City. Remedies at law for a false statement of material fact may include incarceration and an award to the City of treble damages.

D. It is the City's policy to make this document available to the public on its Internet site and/or upon request. Some or all of the information provided on this EDS and any attachments to this EDS may be made available to the public on the Internet, in response to a Freedom of Information Act request, or otherwise. By completing and signing this EDS, the Disclosing Party waives and releases any possible rights or claims which it may have against the City in connection with the public release of information contained in this EDS and also authorizes the City to verify the accuracy of any information submitted in this EDS.

E. The information provided in this EDS must be kept current. In the event of changes, the Disclosing Party must supplement this EDS up to the time the City takes action on the Matter. If the Matter is a contract being handled by the City's Department of Procurement Services, the Disclosing Party must update this EDS as the contract requires. **NOTE:** With respect to Matters subject to Article I of Chapter 1-23 of the Municipal Code (imposing **PERMANENT INELIGIBILITY** for certain specified offenses), the information provided herein regarding eligibility must be kept current for a longer period, as required by Chapter 1-23 and Section 2-154-020 of the Municipal Code.

The Disclosing Party represents and warrants that:

CITY OF CHICAGO
ECONOMIC DISCLOSURE STATEMENT AND AFFIDAVIT
APPENDIX A

FAMILIAL RELATIONSHIPS WITH ELECTED CITY OFFICIALS AND DEPARTMENT HEADS

This Appendix is to be completed only by (a) the Applicant, and (b) any legal entity which has a direct ownership interest in the Applicant exceeding 7.5 percent. It is not to be completed by any legal entity which has only an indirect ownership interest in the Applicant.

Under Municipal Code Section 2-154-015, the Disclosing Party must disclose whether such Disclosing Party or any "Applicable Party" or any Spouse or Domestic Partner thereof currently has a "familial relationship" with any elected city official or department head. A "familial relationship" exists if, as of the date this EDS is signed, the Disclosing Party or any "Applicable Party" or any Spouse or Domestic Partner thereof is related to the mayor, any alderman, the city clerk, the city treasurer or any city department head as spouse or domestic partner or as any of the following, whether by blood or adoption: parent, child, brother or sister, aunt or uncle, niece or nephew, grandparent, grandchild, father-in-law, mother-in-law, son-in-law, daughter-in-law, stepfather or stepmother, stepson or stepdaughter, stepbrother or stepsister or half-brother or half-sister.

"Applicable Party" means (1) all executive officers of the Disclosing Party listed in Section II.B.1.a., if the Disclosing Party is a corporation; all partners of the Disclosing Party, if the Disclosing Party is a general partnership; all general partners and limited partners of the Disclosing Party, if the Disclosing Party is a limited partnership; all managers, managing members and members of the Disclosing Party, if the Disclosing Party is a limited liability company; (2) all principal officers of the Disclosing Party; and (3) any person having more than a 7.5 percent ownership interest in the Disclosing Party. "Principal officers" means the president, chief operating officer, executive director, chief financial officer, treasurer or secretary of a legal entity or any person exercising similar authority.

Does the Disclosing Party or any "Applicable Party" or any Spouse or Domestic Partner thereof currently have a "familial relationship" with an elected city official or department head?

[ ] Yes [✓] No

If yes, please identify below (1) the name and title of such person, (2) the name of the legal entity to which such person is connected; (3) the name and title of the elected city official or department head to whom such person has a familial relationship, and (4) the precise nature of such familial relationship.

City of Chicago

O2014-8822

Office of the City Clerk

Document Tracking Sheet

Meeting Date:	11/5/2014
Sponsor(s):	Burns (4)
Type:	Ordinance
Title:	Honorary street designation as "Honorary Oscar Brown, Jr. Way"
Committee(s) Assignment:	Committee on Transportation and Public Way

Committee on Transportation and Public Way


BE IT ORDAINED BY THE CITY COUNCIL OF THE CITY OF CHICAGO:

SECTION 1. Pursuant to an ordinance heretofore passed by the City Council which allows erection of honorary street name signs, the Commissioner of Transportation shall take the necessary action for standardization of

Woodlawn Avenue between 51st and 52nd Streets

as "Honorary Oscar Brown, Jr. Way."

SECTION 2. This ordinance shall take effect upon its passage and approval.

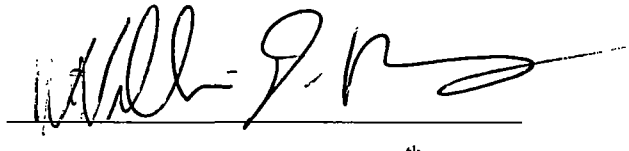

William D. Burns Alderman, 4th Ward

City of Chicago

O2014-8866

Office of the City Clerk

Document Tracking Sheet

Meeting Date:	11/5/2014
Sponsor(s):	Cardenas (12)
Type:	Ordinance
Title:	Honorary street designation as "Honorary Corporal Dennis S. Totcoff"
Committee(s) Assignment:	Committee on Transportation and Public Way

CITY COUNCIL MEETING
NOVEMBER 5TH, 2014

BE IT ORDAINED BY THE CITY COUNCIL OF THE CITY OF CHICAGO

SECTION 1: That an ordinance heretofore passed by the City Council allowing erection of honorary street name signs, the Commissioner of Transportation shall take necessary steps for the standardization of the 3900 block of South Artesian to be known as "Honorary Corporal Dennis S. Totcoff".

SECTION 2: This ordinance shall take effect and be in full force hereinafter its passage and publication.

George A. Cardenas
Alderman, 12th Ward

City of Chicago

O2014-8858

Office of the City Clerk

Document Tracking Sheet

Meeting Date:	11/5/2014
Sponsor(s):	Burke (14)
Type:	Ordinance
Title:	Correction of City Council Journal of Proceedings of October 8, 2014
Committee(s) Assignment:	Committee on Committees, Rules and Ethics

JOURNAL CORRECTION


BE IT ORDAINED BY THE CITY COUNCIL OF THE CITY OF CHICAGO:

SECTION 1. I hereby move to correct the printed official Journal of Proceedings of the City Council of October 8, 2014 as follows:

By deleting the word "Burke" appearing in the ninth line of text from the bottom of the page and inserting the following beneath the roll call vote and the motion to reconsider on page 93192 regarding Zoning Application Item # 18024 which appears on Page 93247:

"Alderman Burke invoked Rule 14 of the City Council's Rules of Order and Procedure, disclosing that he has represented parties involved to this ordinance in previous and unrelated matters."

SECTION 2. This ordinance shall take effect upon its passage.

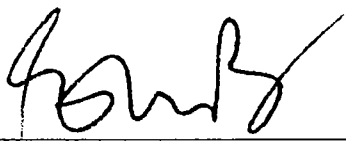

Alderman Edward M. Burke
Alderman, 14th Ward

City of Chicago

O2014-8841

Office of the City Clerk

Document Tracking Sheet

Meeting Date:	11/5/2014
Sponsor(s):	Burnett (27)
Type:	Ordinance
Title:	Correction of City Council Journal of Proceedings of October 8, 2014
Committee(s) Assignment:	Committee on Committees, Rules and Ethics

City Council Meeting
November 5, 2014

JOURNAL CORRECTION

BE IT ORDAINED BY THE CITY COUNCIL OF THE CITY OF CHICAGO:

SECTION 1. The Report of the Committee on Pedestrian and Traffic Safety, submitted to the City Council of the City of Chicago on October 8, 2014, and published at page 92399 of the Journal of Proceedings of the City Council of that date, is hereby corrected on page 92399 by deleting the language struck through and inserting the language underscored, as follows

(Omitted text is unaffected by this ordinance)

28	**N. Hamlin ~~Avenue~~ Boulevard; ~~N. Hamlin Avenue (west side) from W. West End Avenue to W. Maypole Avenue~~ from W. West End Avenue to W. Lake Street; Residential Permit Parking Zone 1793, all times, all days [Or2014-467]**

(Omitted text is unaffected by this ordinance)

SECTION 2. This ordinance shall be in effect upon its passage and publication.

Walter Burnett Jr.
Chairman
Committee on Pedestrian and Traffic Safety

City of Chicago

O2014-8825

Office of the City Clerk

Document Tracking Sheet

Meeting Date:	11/5/2014
Sponsor(s):	Quinn (13)
Type:	Ordinance
Title:	Amendment of Municipal Code Section 8-16-127 prohibiting sexual offenders and sexual pedators from entering Chicago Public Libraries when children are present
Committee(s) Assignment:	Committee on Public Safety

ORDINANCE

WHEREAS, The City of Chicago has a significant governmental interest in promoting and protecting the public safety and welfare of its children; and

WHEREAS, During the summer months, the Chicago Public Library serves as a customary gathering place for children; and

WHEREAS, Sexual offenders and sexual predators may attempt to victimize unsuspecting children in Chicago Public Libraries; and

WHEREAS, The potential risk of harm to children will be reduced if sexual offenders and sexual predators are prohibited from entering Chicago Public Libraries when children are most likely to be present there; now, therefore,

BE IT ORDAINED BY THE CITY COUNCIL OF THE CITY OF CHICAGO:

SECTION 1. The foregoing recitals are hereby incorporated into this ordinance as if fully set forth herein and are hereby declared to be the findings of the City Council of the City of Chicago.

SECTION 2. Chapter 8-16 of the Municipal Code of Chicago is hereby amended by inserting a new Section 8-16-127, as follows:

8-16-127 Sexual offenders in Chicago Public Libraries – When prohibited.

(a) *Prohibition.* Except as otherwise provided in subsection (b) of this section, it shall be unlawful for any registered sex offender to enter or otherwise be present in the Chicago Public Library or any of its branches at any time during the summer.

(b) *Exception for voting.* If the Chicago Public Library or any branch thereof is used as a polling place for an election, a registered sex offender may enter such library for the limited purpose of voting if the registered sex offender is eligible to vote at that polling place.

(c) *Definitions.* As used in this section:

"Registered sex offender" means any person who is registered or required to be registered as a sex offender under the Illinois Sex Offender Registration Act or under any federal or other jurisdictional law.

"Summer" means the period beginning on June 1 and ending on August 31.

(d) *Signage required.* Signage shall be posted in a conspicuous place at each entrance to the Chicago Public Library and its branches notifying persons of the prohibition set forth in subsection (a) of this section. Such signage shall include the dates during which the prohibition is in effect.

(e) *Penalty.* Any person who violates subsection (a) of this section shall be subject to a fine of not less than $500.00 nor more than $1,000.00 for each offense. Each day that a violation continues shall constitute a separate and distinct offense.

SECTION 3. This ordinance shall take full force and effect ten days after its passage and publication.

Alderman Marty Quinn, 13th Ward

City of Chicago

O2014-8854

Office of the City Clerk

Document Tracking Sheet

Meeting Date: 11/5/2014

Sponsor(s): Lane (18)
Harris (8)
Laurino (39)
O'Shea (19)
Foulkes (15)
Quinn (13)
Austin (34)
Balcer (11)
Graham (29)
Cardenas (12)
Pope (10)
Holmes (7)
Sawyer (6)
Cochran (20)
Reilly (42)
Smith (43)
O'Connor (41)
Fioretti (2)
Arena (45)
Hairston (5)
Cullerton (38)
Mitts (37)
Chandler (24)
O'Connor (40)
Zalewski (23)
Reboyras (30)
Solis (25)
Colón (35)
Maldonado (26)
Sposato (36)
Waguespack (32)
Burnett (27)
Suarez (31)
Ervin (28)
Thomas (17)

Type: Ordinance

Title: Amendment of Municipal Code Title 13 by creating new Chapter 13-14 regarding distressed properties

Committee(s) Assignment: Committee on Housing and Real Estate
Committee on Zoning, Landmarks and Building Standards

Buildings & Housing Joint

ORDINANCE

BE IT ORDAINED BY THE CITY COUNCIL OF THE CITY OF CHICAGO:

SECTION 1. The Municipal Code of the City of Chicago is hereby amended by adding, in proper numerical sequence, a new Chapter 13-14, as follows:

13-14-010 Legislative findings.

After due investigation and consideration, the City Council finds as follows:

(1) During the years 2008 through 2013, a total of 55,278 foreclosure actions were filed involving single-family homes in the City of Chicago, not counting condominium units and cooperative apartment units.

(2) The initiation of foreclosure proceedings affects the owners and residents of the affected property, because of the risks of economic loss and dislocation, disruption of their lives, and the stress related to these problems.

(3) Foreclosure proceedings and their aftermath also affect owners and residents of properties near the foreclosed home: in many instances a home in foreclosure is left unoccupied, and the property left unattended, circumstances that can lead to neighborhood blight and even criminal activity, causing anxiety among neighbors and reducing their property values.

(4) Although many mortgagees act responsibly in every stage of foreclosure, there have been instances where a mortgagee that takes possession of a single-family home avoids spending money to maintain and preserve the building and yards, and does the bare minimum to avoid prosecution for the neglect of the property.

(5) Some mortgagees that have taken possession of a single-family home ignore the property to the extent that uninvited, illegal occupants take up "residence" in the home, even if the building lacks utility service.

(6) Such illegal occupancy of a home often leads to vandalism and further deterioration of the property, and is sometimes accompanied by other illegal activity, all of which affects the quality of life of innocent neighbors and can have an adverse effect on the value of nearby properties.

(7) Some mortgagees, when notified of illegal occupancy of a home in the mortgagee's possession and legal control, refuse to sign trespassing complaints against the illegal occupants, choosing to further neglect their own investment and adversely affecting the quality of life of neighborhood residents.

(8) It is therefore appropriate that the City Council enact legislation to deal with the diminution of the innocent neighbors' quality of life caused by illegal occupancy of foreclosed homes.

13-14-020 Scope of chapter.

Nothing in this chapter shall apply to any condominium unit or any residential apartment in a cooperative building as defined in section 5-14-020 of this code

13-14-030 Definitions.

Whenever used in this chapter, unless the context clearly requires otherwise:

(a) "Controlling party" includes an owner of a distressed home; a mortgagee in possession of a distressed home; a receiver appointed by a court to manage or care for a distressed home; a manager hired or appointed to manage a distressed home.

(b) "Designated contact person" means a natural person 21 years of age or older, designated by the mortgagee as the authorized agent for receiving notices of code violations and for receiving process, in any court proceeding or administrative enforcement proceeding, on behalf of such owner in connection with the enforcement of this Code. This person must maintain an office or actually reside in Cook County, Illinois. A mortgagee who is a natural person and who meets the requirements of this subsection as to location of residence or office may serve as his own designated contact person. By naming a designated contact person under the provisions of this section, the mortgagee is consenting to receive any and all notices of code violations concerning the property and all process in any court proceeding or administrative enforcement proceeding brought to enforce code provisions concerning the property by service of the notice or process on the designated contact.

(c) "Distressed home" means a single-family home that (1) is the subject of a delinquency claim or notice of default filed by a mortgage lender, claiming an arrearage in mortgage payments of at least 60 days' duration; or (2) is the subject of a pending foreclosure action filed by a mortgage lender; or (3) has been the subject of a judicial sale in the course of a foreclosure, resulting in ownership of the home by the mortgage lender or by an asset manager

(d) "Mortgage" means any consensual interest or consensual lien created by a written instrument which grants or retains an interest in realty to secure a debt or other obligation. Real estate installment sales contracts shall be deemed mortgages for the purposes of this chapter.

(e) "Mortgagee" means (1) the holder of an indebtedness or obligee of a non-monetary obligation secured by a mortgage or any person designated or authorized to act on behalf of such holder, (2) any person claiming through a mortgagee as successor, and (3) any person identified as such in a recorded document which has not been released, assigned, or superseded of record. A mortgagee who takes ownership of a distressed home, by deed in lieu of foreclosure or by judicial sale, shall remain obligated to perform every duty of a mortgagee under this chapter.

(f) "Owner" means the legal title holder or holders of the realty, except (1) if legal title is held by an Illinois Land Trust, owner shall mean the beneficial owner or owners of the trust; and (2) if there is a purchaser or purchasers under a real estate installment sales contract, "owner" shall mean the purchaser or purchasers.

13-14-040 Notice of distress; notice in change of status of distressed home.

(a) Within 5 working days after a single-family home becomes a distressed home, the mortgagee of that property shall so notify the Department of Buildings. The notification shall indicate the address and permanent index number of the subject property, the name of each owner, the duration of the delinquency, and the mortgagee's designated contact person.

(b) The mortgagee shall advise the Department of Buildings of any change in the status of a distressed home within 5 business days after such a change occurs. Changes in status requiring notice to the Department of Buildings include: (1) the cure of the delinquency or default; (2) initiation of foreclosure proceedings; (3) the distressed home's becoming vacant; (4) deed to the property given in lieu of foreclosure; (5) judgment against the owner of the distressed home in foreclosure proceedings; (6) entry of an order by a court, setting a date for sale of the property; (7) the discontinuation of vacancy of the distressed home, whether by return of the owner or by renting of the distressed home to someone other than the owner; (8) destruction of or major damage to the distressed home; (9) change in the identity, telephone number or address of the mortgagee's designated contact; (10) any other change specified by the Commissioner of Buildings in rules.

(c) Notifications under this section shall be in addition to notices required under sections 13-12-125 and 13-12-126 of this code.

(d) The Commissioner of Buildings shall notify the alderman of the ward in which a distressed home is located of each notification related to the distressed home, and with the Department of Police.

13-14-050 Sign to be posted.

Whenever a distressed home becomes vacant, the mortgagee of the distressed home shall post a sign on each wall of the building that contains an entry door, notwithstanding any other provision of this code relating to location and size of signs. The sign shall be posted no more than 5 days after the distressed home has become vacant, and shall state:

"No Trespassing
Trespassers Will Be Prosecuted
For information about this property, contact _____."

The name and telephone of the designated contact shall be inserted in the blank. Where possible, the sign shall be installed at least 10 feet above the ground. The print on the sign must contrast clearly with the background, and lettering must be at least 2 inches in height.

No fee shall be imposed or collected by the City for installation and maintenance of a sign required by this section.

13-14-060 Interference with sign prohibited.

No person shall remove, deface, cover or obscure a sign required by section 13-14-050. Notwithstanding the foregoing, a mortgagee may remove the sign if the distressed home has been reoccupied by the owner or a successor owner, or by another person owner pursuant to a written lease signed by the owner or mortgagee.

13-14-070 Illegal to enter distressed home.

(a) No person may enter or remain in a distressed home, or on the real property containing the distressed home, where a sign required by section 13-14-050 has been posted, except with the written permission of the mortgagee.

(b) It shall be sufficient proof that a person has committed a violation of subsection (a) of this section if (1) the person is found within the distressed home or on the real property on which the distressed home is located; and (2) the person at that time is not in possession of the written permission of the mortgagee to enter or to remain on the property.

13-14-080 Nuisance declared.

Violation of section 13-14-070 is hereby declared to be a nuisance, subject to immediate abatement by representatives of the Department of Police and/or the Department of Buildings. Every person who creates or maintains such a nuisance in violation of this section shall be liable,

jointly and severally, for the City's costs of abating the nuisance, in addition to the fine for violating section 13-14-070.

13-14-090 Penalties for violation of chapter provisions.

Any person who violates any provision of this chapter shall be subject to a fine, as follows:

Violation of section 13-14-040(a) or (b): minimum $500, maximum $1,000;

Violation of section 13-14-050: $1,000;

Violation of section 13-14-060: minimum $500, maximum $1,000;

Violation of section 13-14-070: minimum $500, maximum $1,000.

Each day of a continuing violation shall constitute a separate and distinct offense.

13-14-100 Department heads authorized to issue rules.

The Commissioner of Buildings is authorized to issue rules for the administration of this chapter, including prescribing forms for use in compliance with section 13-14-040. The Superintendent of Police is authorized to designate a unit of the Department of Police, or a person within the department, to receive communications from the Department of Buildings under this chapter.

SECTION 2. This ordinance shall take effect 30 days after its passage and approval.

Lona Lane
Alderman, 18th Ward

Michelle Harris
Alderman, 8th Ward

Margaret Laurino
Alderman, 39th Ward

Matt O'Shea (19)
Alderman, 19th Ward

15th
Alderman, Ward

13
Alderman, Ward

34

12th
Alderman, Ward

John A. Pope 10th
Alderman, Ward

7th
Alderman, Ward

(6th)
Alderman, Ward

20th
Alderman, Ward

42
Alderman, Ward

Alderman, Ward

41
Alderman, Ward

2nd
Alderman, Ward

4
Alderman, Ward

3
37
Alderman, Ward

38th
Alderman, Ward

24th

-23

40th

30

25

38th

26

36th

32

31

27

City of Chicago

O2014-8862

Office of the City Clerk

Document Tracking Sheet

Meeting Date:	11/5/2014
Sponsor(s):	Cochran (20)
Type:	Ordinance
Title:	Amendment of Municipal Code Section 9-64-170(a) to allow parking of taxicabs on residential streets within 20th Ward
Committee(s) Assignment:	Committee on Pedestrian and Traffic Safety

BE IT ORDAINED BY THE CITY COUNCIL OF THE CITY OF CHICAGO:

AMEND 9-64-170 Parking Restrictions - Special types of vehicles - Exceptions.

That Chapter 9-64-170(a)(6) of the Municipal Code of Chicago is amended to include the 20th Ward in permitting special residential parking for taxicabs.

WILLIE COCHRAN
Alderman, 20th Ward

City of Chicago

O2014-8829

Office of the City Clerk

Document Tracking Sheet

Meeting Date:	11/5/2014
Sponsor(s):	Cullerton (38)
Type:	Ordinance
Title:	Amendment of Municipal Code Section 13-12-340 regarding re-examination pocedures for supervising electrician position
Committee(s) Assignment:	Committee on Zoning, Landmarks and Building Standards

Zoning, Landmarks, Building Standards

ORDINANCE

BE IT ORDAINED BY THE CITY COUNCIL OF THE CITY OF CHICAGO:

SECTION 1. Section 13-12-340 of the Municipal Code of the City of Chicago is hereby amended by inserting the language underscored, as follows:

13-12-340 Re-examination.

(a) Where a supervising electrician has not acted in the capacity of a supervising electrician in the city for a continuous period of three years, he shall be reexamined as provided for in section 13-12-230 before he shall be certified as a supervising electrician.

(b) Where a supervising electrician has not obtained a permit from the department of buildings for a continuous period of three years he shall be required to take another examination as provided for in section 13-12-230 before he shall receive another permit.

(c) Nothing in this section shall apply to any supervising electrician whose failure to act in that capacity or to obtain a permit for electrical work for a period of three years is due to the supervising electrician's having been employed by the city of Chicago during the period of such inactivity; provided, however, that if the former employee does not reapply for a license as a supervising electrician within 60 days after separation from City employment shall be required to be reexamined for such license.

SECTION 2. This ordinance shall be in full force and effect from and after its passage and approval.

Timothy M. Cullerton
Alderman, 38th Ward

City of Chicago

O2014-9260

Office of the City Clerk

Document Tracking Sheet

Meeting Date:	11/5/2014
Sponsor(s):	O'Connor (41) Tunney (44) O'Shea (19)
Type:	Ordinance
Title:	Amendment of Municipal Code Sections 2-25-050, 2-92-320, 2-92-610 and adding new Chapter 1-24 regarding Chicago minimum wage
Committee(s) Assignment:	Committee on Workforce Development and Audit

Workforce

ORDINANCE

WHEREAS, The City of Chicago is a home-rule unit of government under Article VII, Section 6(a) of the 1970 Constitution of the State of Illinois and, as such, may exercise any power and perform any function pertaining to its government and affairs; and

WHEREAS, Promoting the welfare of those who work within the City's borders is an endeavor that plainly meets this criterion; and

WHEREAS, After years of inaction by the United States Congress, it is time for cities and states to lift families out of poverty and stimulate the economy by raising the minimum wage; and

WHEREAS, Enacting a minimum wage for workers in Chicago that exceeds the state minimum wage is entirely consistent with the Illinois General Assembly's finding that it "is against public policy for an employer to pay to his employees an amount *less* than that fixed by" the Illinois Minimum Wage Law, 820 ILCS 105/2; and

WHEREAS, Rising inflation has outpaced the growth in the minimum wage, leaving the true value of Illinois's current minimum wage of $8.25 per hour 32% below the 1968 level of $10.71 per hour (in 2013 dollars); and

WHEREAS, Although the current state minimum wage for tipped employees is $4.95 an hour, tipped employees in the Chicago region earn, on average, $10.50 an hour once tips are factored into their income; and

WHEREAS, As the value of wages decline, the Great Recession has brought more families to the brink of economic collapse – according to the U.S. Census, 22.1% of Chicagoans live below the poverty level, compared to 13.7% of the Illinois population and 14.9% of the national population; and

WHEREAS, In Chicago, rent as a percentage of income has risen to 31%, from a historical average of 21%, and, according to U.S. Commerce Department data, Chicagoland is the only metropolitan region in Illinois that ranks above the national average in cost-of-living expenses; and

WHEREAS, The increasing unaffordability of life in Chicago for so many of its residents illustrates the profound degree of wage inequality that President Barack Obama has described as "the defining issue of our time;" now, therefore,

BE IT ORDAINED BY THE CITY COUNCIL OF THE CITY OF CHICAGO:

SECTION 1. The foregoing recitals are hereby incorporated as the findings of the City Council.

SECTION 2. Section 2-25-050 of the Municipal Code of Chicago is hereby amended by deleting the language stricken and inserting the language underscored, as follows:

2-25-050 Powers and duties of the department.

(Omitted text is not affected by this ordinance)

(b) Powers and duties of the commissioner and the department. The powers and duties of the commissioner and department shall be as follows:

(Omitted text is not affected by this ordinance)

(19) To supervise the investigation, execution, and enforcement of the Chicago Minimum Wage Ordinance, Chapter 1-24 of this Code, the Toy Safety Ordinance, Chapter 7-36 of this Code, ~~and~~ the Condominium Ordinance, Chapter 13-72 of this Code, and any other ordinance administered or enforced by the department, including all rules or regulations pertaining thereto or promulgated thereunder;

(Omitted text is not affected by this ordinance)

SECTION 3. Section 2-92-320 of the Municipal Code of Chicago is hereby amended by deleting the language stricken and inserting the language underscored, as follows:

2-92-320 Ineligibility for city transactions – Other offenses.

(a) No person or business entity shall participate in a transaction as defined herein, and may have its current transactions permanently or temporarily suspended or canceled, if that person or business entity:

(Omitted text is not affected by this ordinance)

(5) has violated any regulation promulgated by the chief procurement officer that includes ineligibility as a consequence of its violation~~.~~; or

(6) has committed, within a 24-month period, three or more violations of Chapter 1-24 of this Code.

(Omitted text is not affected by this ordinance)

SECTION 4. Section 2-92-610 of the Municipal Code of Chicago is hereby amended by inserting the language underscored, as follows:

2-92-610 Contracts requiring a base wage.

(Omitted text is not affected by this ordinance)

B. Every contract of every eligible contractor shall contain a provision or provisions stipulating the wages required to be paid to the employees listed under paragraph A.1., and each such contract shall further contain provisions obligating the contractor or subcontractor of such contractor to pay its employees on work thereunder not less than the base wage, or the minimum hourly wage required under chapter 1-24 of this Code, whichever is greater.

(Omitted text is not affected by this ordinance)

SECTION 5. Title 1 of the Municipal Code of Chicago is hereby amended by adding a new chapter 1-24, as follows:

CHAPTER 1-24

THE CHICAGO MINIMUM WAGE ORDINANCE

1-24-010 Definitions.

For purposes of this chapter, the following definitions apply:

"Commissioner" means the commissioner of business affairs and consumer protection.

"Covered Employee" means any Employee who is not subject to any of the exclusions set out in Section 1-24-050 below, and who, in any particular two-week period, performs at least two hours of work for an Employer while physically present within the geographic boundaries of the City. For purposes of this definition, time a person spends traveling in the City that is uncompensated commuting time, or that is compensated time working time, but unrelated to deliveries, sales calls, or other business activity taking place within the City, shall not constitute work while physically present within the geographic boundaries of the City.

"Employee" means any individual suffered or permitted to work by an Employer in any Occupation.

"Employer" means any individual, partnership, association, corporation, limited liability company, business trust, or any person or group of persons that gainfully employs at least one Covered Employee. To qualify as an Employer, such individual, group, or entity must: (1) be subject to one or more of the license requirements in Title 4 of this Code; and/or (2) maintain a business facility within the geographic boundaries of the City.

"Fair Labor Standards Act" means the United States Fair Labor Standards Act of 1938, 29 U.S.C. § 201 et seq., in force on the effective date of this chapter and as thereafter amended.

"Minimum Wage Law" means the Illinois Minimum Wage Law, 820 ILCS 105/1 et seq., in force on the effective date of this chapter and as thereafter amended.

"Sister Agency" means the Chicago Public Schools, the Chicago Park District, the Chicago Transit Authority, the City Colleges of Chicago, the Chicago Housing Authority, and the Public Building Commission.

"Subsidized Temporary Youth Employment Program" means any publicly subsidized summer or other temporary youth employment program through which persons aged 24 or younger are employed by, or engaged in employment coordinated by, a nonprofit organization or governmental entity.

"Subsidized Transitional Employment Program" means any publicly subsidized temporary employment program through which persons with unsuccessful employment histories and/or members of statistically hard-to-employ populations (such as formerly homeless persons, the long-term unemployed, and formerly incarcerated persons) are provided temporary paid employment and case-managed services under a program administered by a nonprofit organization or governmental entity, with the goal of transitioning program participants into unsubsidized employment.

"Wage" means compensation due an Employee by reason of his employment.

1-24-020 Minimum Hourly Wage.

Except as provided in Sections 2-92-610, 1-24-030, and 1-24-040 of this Code, every Employer shall pay no less than the following Wages to each Covered Employee for each hour of work performed for that Employer while physically present within the geographic boundaries of the City:

(a) Beginning on January 1, 2015, the greater of: (1) the minimum hourly Wage set by the Minimum Wage Law; (2) the minimum hourly Wage set by Fair Labor Standards Act; or (3) $8.85 per hour.

(b) Beginning on January 1, 2016, the greater of: (1) the minimum hourly Wage set by the Minimum Wage Law; (2) the minimum hourly Wage set by Fair Labor Standards Act; or (3) $9.45 per hour.

(c) Beginning on January 1, 2017, the greater of: (1) the minimum hourly Wage set by the Minimum Wage Law; (2) the minimum hourly Wage set by Fair Labor Standards Act; or (3) $10.10 per hour.

1-24-030 Gratuities.

Every Employer of a Covered Employee engaged in an occupation in which gratuities have customarily and usually constituted and have been recognized as part of the remuneration for hire purposes is entitled to an allowance for gratuities as part of the hourly wage provided in Section 1-24-020 in amount equal to the amount allowed under the Minimum Wage Law.

1-24-040 Overtime compensation.

The Wages set out in Sections 1-24-020 are subject to the overtime compensation provision in the Minimum Wage Law, except the definitions of "Employer" and "Covered Employee" in this Ordinance shall apply.

1-24-050 Exclusions.

This chapter shall not apply to hours worked:

(a) By any person subject to subsection 4(a)(2) of the Minimum Wage Law, with the exception that the categories of Employees described in subsections 4(a)(2)(A) and 4(a)(2)(B) of the Minimum Wage Law shall be entitled to the Wages described in Section 1-24-020.

(b) By any person subject to subsection 4(a)(3), subsection 4(c), subsection 4(d), subsection 4(e), Section 5, or Section 6 of the Minimum Wage Law.

(c) For any governmental entity other than the City, a category that, for purposes of this chapter, includes, but is not limited to, any Sister Agency, any unit of local government, the Illinois state government, and the government of the United States, as well as any other federal, state, or local governmental agency or department;

(d) For any Subsidized Temporary Youth Employment Program; or

(e) For any Subsidized Transitional Employment Program.

1-24-060 Application to Collective Bargaining Agreements.

Nothing in this chapter shall be deemed to interfere with, impede, or in any way diminish the right of employees to bargain collectively with their employers through representatives of their own choosing in order to establish wages or other conditions of work in excess of the applicable minimum standards of the provisions of this chapter. The requirements of this chapter may be waived in a bona fide collective bargaining agreement, but only if the waiver is set forth explicitly in such agreement in clear and unambiguous terms.

1-24-070 Notice and Posting.

Every Employer shall post in a conspicuous place at any facility where any Covered Employee works that is located within the geographic boundaries of the City a notice advising the Covered Employee of the current minimum Wages under this chapter, and of his rights under this chapter. The commissioner shall prepare and make available a form notice that satisfies the requirements of this Section 1-24-070.

1-24-080 Retaliation Prohibited.

It shall be unlawful for any Employer to discriminate in any manner or take any adverse action against any Covered Employee in retaliation for exercising any right under this chapter, including disclosing, reporting, or testifying about any violation of this chapter or regulations promulgated thereunder.

1-24-090 Enforcement – Regulations.

The department of business affairs and consumer protection shall enforce this chapter, and the commissioner is authorized to adopt regulations for the proper administration and enforcement of its provisions.

1-24-100 Violation – Penalty.

Any Employer who violates this chapter or any regulation promulgated thereunder shall be subject to a fine of not less than $500.00 nor more than $1,000.00 for each offense. Each day that a violation continues shall constitute a separate and distinct offense to which a separate fine shall apply.

1-24-110 Private Cause of Action.

If any Covered Employee is paid by his Employer less than the Wage to which he is entitled under this chapter, the Covered Employee may recover in a civil action two times the amount of any such underpayments, together with costs and such reasonable attorney's fees as the court allows. An agreement by the Covered Employee to work for less than the Wage required under this chapter is no defense to such action.

SECTION 6. Section 4-4-320 of the Municipal Code of Chicago is hereby amended by deleting the language struck through and by adding the language underscored, as follows:

4-4-320 License denial, revocation, or suspension for certain offenses.

(a) The commissioner, for good and sufficient cause, may deny an application for any license issued under this Title 4 if~~, during the 5-year period prior to the date of the application, the applicant admitted guilt or liability or has been found guilty or liable in any judicial or administrative proceeding of committing or attempting to commit~~:

(1) during the 5-year period prior to the date of the application, the applicant admitted guilt or liability or has been found guilty or liable in any judicial or administrative proceeding of committing or attempting to commit a wilful violation, or two or more violations which do not include a wilful violation, of the Illinois Wage Payment and Collection Act, 820 ILCS 115/1, or any other federal or state law regulating the payment of wages; ~~or~~

(2) during the 5-year period prior to the date of the application, the applicant admitted guilt or liability or has been found guilty or liable in any judicial or administrative proceeding of committing or attempting to commit a violation of the Fair Debt Collection Practices Act, 15 U.S.C. §1692 or the Collection Agency Act, 225 ILCS 425/1, or any other federal or state law regulating the collection of debt~~.~~; or

(3) during the 24-month period prior to the date of the application, the applicant admitted guilt or liability or has been found guilty or liable in any judicial or administrative proceeding of committing three or more violations of Chapter 1-24 of this Code.

(Omitted text is not affected by this ordinance)

SECTION 7. This ordinance shall take effect 10 days after its passage and publication.

City of Chicago

SO2014-8836

Office of the City Clerk

Document Tracking Sheet

Meeting Date:	11/5/2014
Sponsor(s):	Reilly (42)
Type:	Ordinance
Title:	Amendment of Municipal Code Chapter 17-4 regarding transit infrastructure improvements
Committee(s) Assignment:	Committee on Zoning, Landmarks and Building Standards

ZONING

SUBSTITUTE ORDINANCE

Be It Ordained by the City Council of the City of Chicago:

SECTION 1. Chapter 17-4 of the Municipal Code of the City of Chicago is hereby amended by inserting the language underscored and deleting the language stricken, as follows:

(Text not affected by this ordinance is not shown here for editorial convenience.)

17-4-1002 Floor Area Ratio Bonus Menu. Floor area bonuses are subject to the standards of the following table and the specific standards of Sec. 17-4-1004 through Sec. 17-4-1023.

* * * * *

(Text not affected by this ordinance is not shown here for editorial convenience.)

Public Benefit/Amenity	Eligibility Criteria and Bonus Formula	Maximum Bonus	Approval Authority
Transit ~~**Station**~~ **Infrastructure** Improvements	§ 17-4-1020	20% of base FAR	Planned Development

* * * * *

(The remainder of this section is not affected by this ordinance. Text not affected by this ordinance is not shown here for editorial convenience.)

17-4-1004-B Eligibility Criteria.

1. Residential buildings in DR districts with a dash 5, 7 or 10 suffix are eligible to receive floor area bonuses for affordable housing, subject to the standards of Sec. 17-4-1004-E. ~~**The affordable housing and adopt-a-landmark floor area bonuses are the only bonuses available to such buildings.**~~

2. Residential buildings in DX districts with a dash 5, or 7 suffix are eligible to receive floor area bonuses for affordable housing, subject to the standards of Sec. 17-4-1004-E. ~~**The affordable housing and adopt-a-landmark floor area bonuses are the only bonuses available to such buildings.**~~

* * * * *

(The remainder of this section is not affected by this ordinance. Text not affected by this ordinance is not shown here for editorial convenience.)

17-4-1020 Transit ~~Station~~ **Infrastructure** Improvements.

17-4-1020-A Planned Development Approval. Floor area bonuses for transit ~~station~~ **infrastructure** improvements may be approved only in accordance with the planned development procedures of Sec. 17-13-0600. These bonuses are in addition to the permitted floor area bonuses set forth in Sec. 17-4-1004 through Sec. 17-4-1017. The site for which the floor area bonus is requested must be located in a dash **5, dash 7, dash 10, dash** 12 or dash 16 "D" district.

17-4-1020-B Guidelines. Floor area bonuses may be granted for improvements to transit stations **and other public transit infrastructure**, subject to the following criteria and guidelines:

1. Qualifying improvements may include new access easements**,** ~~or~~ improvements**, remediation and repairs** to connecting passageways, mezzanines, ~~or~~ concourse areas**, tracks and other public transit structures and facilities**.

2. Cash contributions for transit stations or passageway improvements must be for stations **or other public transit infrastructure** within ~~1,200~~ **2,000** feet of the proposed development site.

3. Applicants who contribute transit ~~station~~ **infrastructure** improvements and will be undertaking the work themselves, must submit documentation, including but not limited to, appropriate drawings, detailed construction commitments, a construction schedule, and a performance bond for completion of the improvements.

4. Applicants who make a cash contribution for transit ~~station~~ **infrastructure** improvements that are to be undertaken by agencies such as the Chicago Transit Authority, must enter into an agreement with ~~the City of Chicago and~~ the agency undertaking the improvement **providing for such cash contribution**. ~~All agreements must be in a form approved by the Corporation Counsel.~~ **The Commissioner of Planning and Development may require evidence that such cash contribution has been funded by the Applicant as a condition to issuance of building permits and/or certificates of occupancy.**

* * * * *

(Text not affected by this ordinance is not shown here for editorial convenience.)

SECTION 2. This ordinance shall take full force and effect upon its passage and approval.

Brendan Reilly

Alderman, 42nd Ward

City of Chicago

O2014-9304

Office of the City Clerk

Document Tracking Sheet

Meeting Date:	11/5/2014
Sponsor(s):	Moore (49) Pawar (47) Smith (43) Colón (35) Reilly (42) Dowell (3) Cappleman (46) Osterman (48) Tunney (44) O'Connor (41) O'Connor (40) O'Shea (19) Arena (45) Silverstein (50) Mell (33) Harris (8) Burns (4) Lane (18)
Type:	Ordinance
Title:	Amendment of Municipal Code Section 2-56-0303 concerning powers and duties of Inspector General
Committee(s) Assignment:	Committee on Budget and Government Operations

Budget

ORDINANCE

BE IT ORDAINED BY THE CITY COUNCIL OF THE CITY OF CHICAGO:

SECTION 1. Section 2-56-030 of the Municipal Code is hereby amended by adding the underscored text and deleting the struck-through text as follows:

2-56-030 Inspector general – Powers and duties.

In addition to other powers conferred herein, the inspector general shall have the following powers and duties:

(Omitted text is unaffected by this ordinance)


(i) To exercise any of his powers or duties specified in this Code with respect to any sister agency, as that term is defined in Section 1-23-010, pursuant to an intergovernmental agreement that the city may enter into with such sister agency as authorized by the city council, and as such power or duty may be modified by such agreement;

(j) For the purpose of assisting in the investigation and prosecution of matters within the jurisdiction of the inspector general as specified in this chapter, to engage in activities that are both authorized by and carried out under the direction of the Illinois Attorney General, the Cook County State's Attorney, the United States Department of Justice and other agencies authorized to investigate and prosecute violations of criminal law. The inspector general shall undertake such training and certification as necessary and appropriate to engage in such activities. Provided, however, employees of the office of inspector general shall not, in the performance of their official duties under the code: (i) arrest, commit for examination or detain in custody any person, or (ii) carry a firearm or other weapon.

~~(j)~~ (k) To promulgate rules and regulations for the conduct of investigations and public hearings consistent with the requirements of due process of law and equal protection under the law.

SECTION 2. This ordinance shall be in full force and effect from and after its passage and approval.

Joe Moore
Alderman, 49th Ward

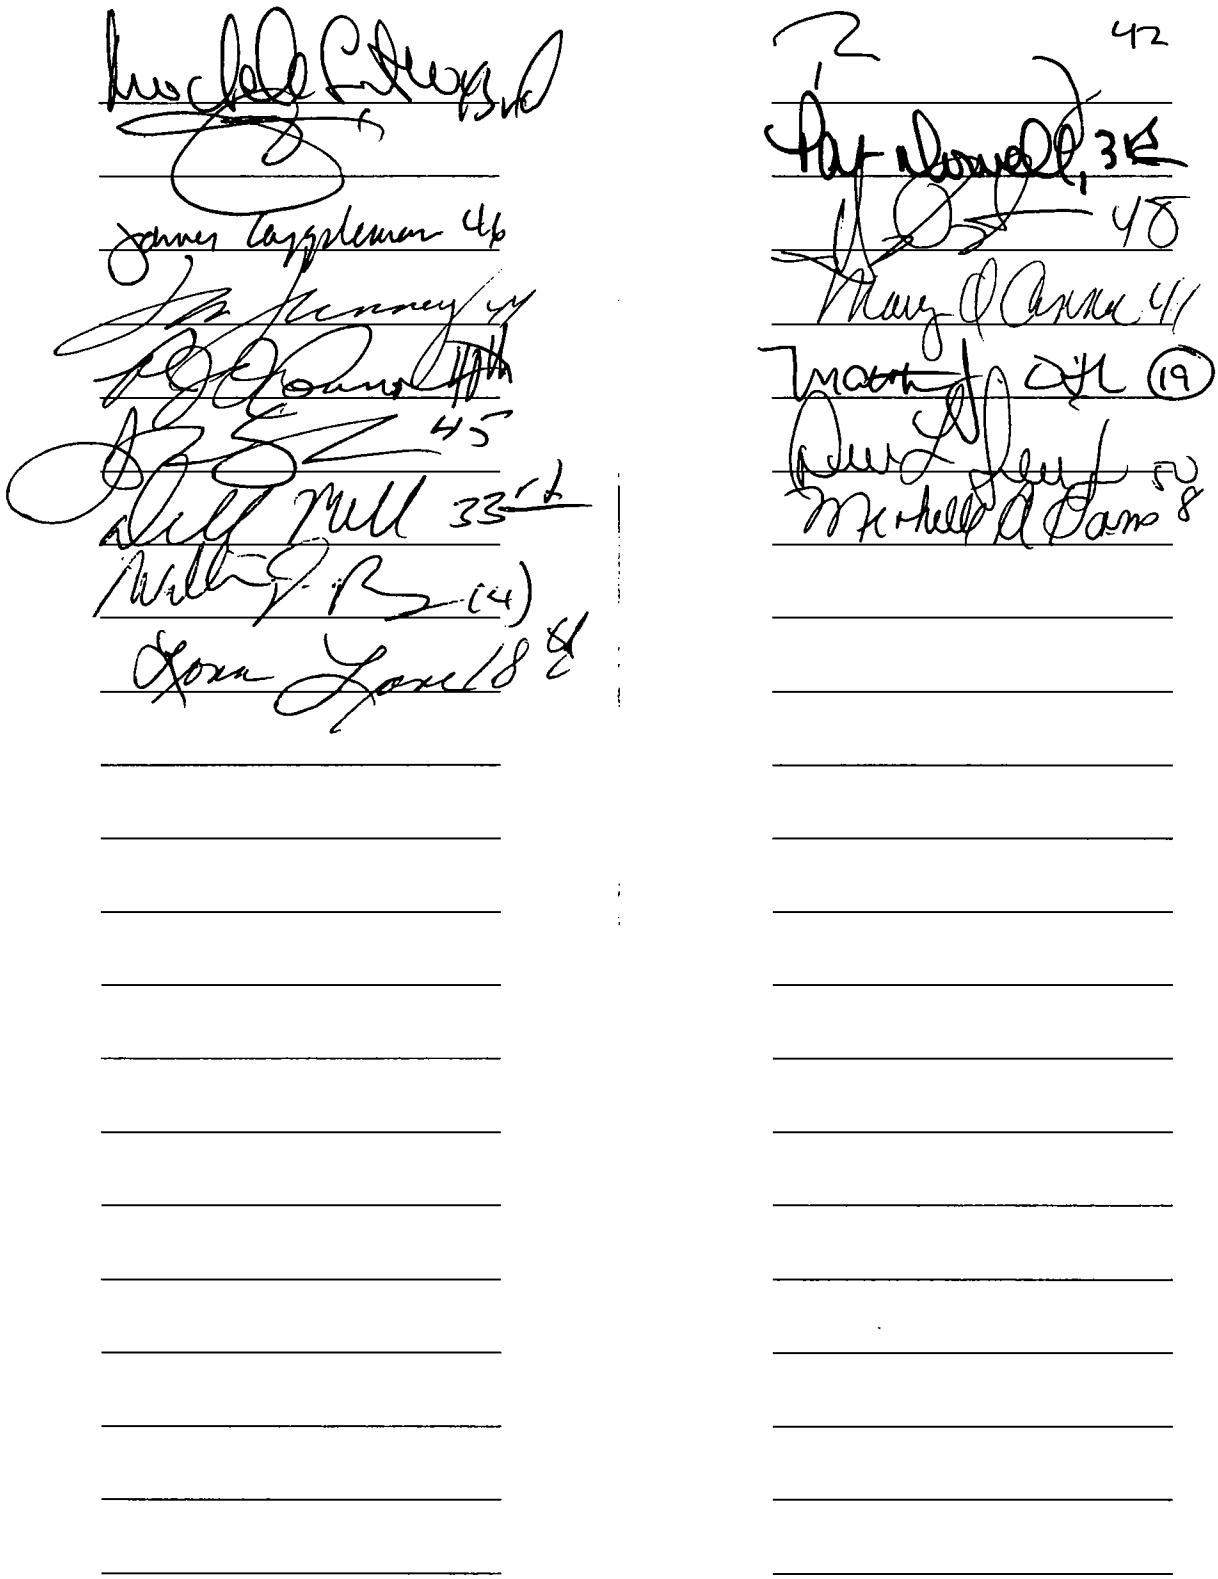

City of Chicago

O2014-9309

Office of the City Clerk

Document Tracking Sheet

Meeting Date:	11/5/2014
Sponsor(s):	Moore (49) Pawar (47) Smith (43) Reilly (42) Colón (35) Dowell (3) Cappleman (46) Osterman (48) Tunney (44) O'Connor (41) O'Connor (40) O'Shea (19) Arena (45) Silverstein (50) Mell (33) Burns (4) Lane (18) Harris (8)
Type:	Ordinance
Title:	Amendment of Municipal Code Section 2-56-010 concerning funding for Office of Inspector General
Committee(s) Assignment:	Committee on Budget and Government Operations

Budget

ORDINANCE

BE IT ORDAINED BY THE CITY COUNCIL OF THE CITY OF CHICAGO:

SECTION 1. Section 2-56-010 of the Municipal Code is hereby amended by adding the underscored text and deleting the struck-through text as follows:

2-56-010 Establishment – Composition.

There is hereby established an office of the municipal government to be known as the office of inspector general, which shall include an inspector general and such deputies, assistants and other employees as may be required to implement the powers and duties stated herein. The appropriations available to pay for the expenses of the office of inspector general during each fiscal year shall be not less than one tenth of one percent (0.1%) of the annual appropriation of all funds contained in the annual appropriation ordinance, as adjusted. For purposes of this section, "as adjusted" means subtracting, before applying the percentage: (i) all funds for services to sister agencies pursuant to intergovernmental agreement as provided in section 2-56-030, and (ii) all funds appropriated for pension payments above those amounts set forth in the appropriation ordinance for fiscal year 2014 ~~provided in the annual appropriation ordinance~~.

SECTION 2. This ordinance shall be in full force and effect from and after its passage and approval.

Joe Moore
Alderman, 49th Ward

City of Chicago

Office of the City Clerk

Document Tracking Sheet

Or2014-540

Meeting Date:	11/5/2014
Sponsor(s):	Foulkes (15)
Type:	Order
Title:	Issuance of permits for sign(s)/signboard(s) at 6104 S Kedzie Ave
Committee(s) Assignment:	Committee on Zoning, Landmarks and Building Standards

Committee on Zoning, Landmarks, and Building Standards

(Signs)

ORDERED, That the Commissioner of Buildings is hereby directed to issue a sign permit to: (Contractor's name and address)

Ad Deluxe Sign Company, Inc.
23856 West Andrew Road, Suite 103
Plainfield, Illinois 60585

for the erection of a sign/signboard over 24 feet in height and/or over 100 square feet (in area of one face) at: (Business Name & Address)

Laundry World
6104 South Kedzie Avenue
Chicago, Illinois 60629

Dimensions: Length 4'-36" **Height** 4'-0"
Height above grade/roof to top of sign 15'-0"
TOTAL SQUARE FOOT AREA: 144 square feet

Such sign(s) shall comply with all applicable provisions of TITLE 17 of the Chicago Zoning Ordinance and all other applicable provisions of the Municipal Code of the City of Chicago governing the construction and maintenance of outdoor signs, signboards and structures.

TONI L. FOULKES
Alderman, 15th Ward

APPLICATION TO USE THE PUBLIC RIGHT OF WAY

OFFICE USE ONLY		
DOB PERMIT #:		
AMNESTY ELIGIBLE?	☐ YES	☐ NO

APPLICANT INFORMATION

LEGAL NAME OF ENTITY: LAUNDRY WORLD
PERMIT MAILING ADDRESS: 1491 WEST SCHAUMBURG RD
CITY: SCHAUMBURG STATE: IL ZIP CODE: 60194
CONTACT PERSON: GILDA GARZA TITLE: MEMBER
PHONE: 847-891-1800 FAX: 847-891-1888 E-MAIL: GILDAGARZA@SBCGLOBAL.NET

BUILDING OWNER INFORMATION

NAME: CHICAGO PROPERTIES: DTS PROPERTIES LLC
ADDRESS: 1491 WEST SCHAUMBURG RD
CITY: SCHAUMBURG STATE: IL ZIP CODE: 60194
PHONE: 847-891-1800 FAX: 847-891-1888 E-MAIL: GILDAGARZA@SBCGLOBAL.NET

USE OF THE PUBLIC WAY

1. List the proposed or existing use below and complete the worksheet on page 3. Use only one application for all public way use type.

TYPE	HOW MANY?	BUILDING ADDRESS
SIGN	ONE	6104 SOUTH KEDZIE AVE

2. Please enclose one sketch of each proposed use of the public way, which maps to scale the proposed use(s) and its relationship to surrounding right-of-way. All measurements must be indicated.

   The prints should also accurately depict the location of the property line and public facilities (meters, light poles, sidewalks).

APPLICANT CERTIFICATION

I hereby certify that all statements made as part of the application, and the attachments herein, are true to the best of my knowledge and belief.

BY: Gilda Garza TITLE: MEMBER

ALDERMAN'S APPROVAL

As part of this application process, you are required to notify/obtain approval from the Alderman in whose ward your proposed use of the public way is located.

ALDERMAN'S SIGNATURE: Toni F. Foulkes (SR)
DATE: October 16, 2014 WARD: 15

APPLICATION TO USE THE PUBLIC RIGHT OF WAY

APPLICATION WORKSHEET

- **For use by NEW APPLICANTS ONLY.**
- **For renewals obtain form from City Hall, 121 N. LaSalle St., Rm. 800 or call (312) 74.- GOBIZ (744-6249)**

Complete the worksheet for each use of the public way and indicate all applicable measurements.


	Exact Street (i.e. S. State St.)	Quantity	Length of structure along public way	Height of structure	Depth of structure	Height above grade	Total depth over public way	Is this sign(s) illuminated? (Y/N)	Is this an Existing Public Way Use (Y/N)
SIGNS	6104 South	1	36'0"	4'0"	1'-0"	15'-0"	1'-0"	YES	NO
	KEDZIE AVE								
CANOPIES / AWNINGS									
LIGHTS									

See example of required plans beginning on page 5.


NOTE: Pursuant to section 2-154-030 of the Municipal Code of the City of Chicago the Corporation Counsel of the City of Chicago may require any such additional information from any applicant to achieve full disclosure relevant to the request for action by the City Council or other city agency. Pursuant to section 2-154-020 of the Municipal code of the City of Chicago any material change in the information required above must be provided by supplementing this statement at any time up to the time the City Council or any city agency takes action on the application.

APPLICATION TO USE THE PUBLIC RIGHT OF WAY


EXAMPLE OF SIGN DRAWING

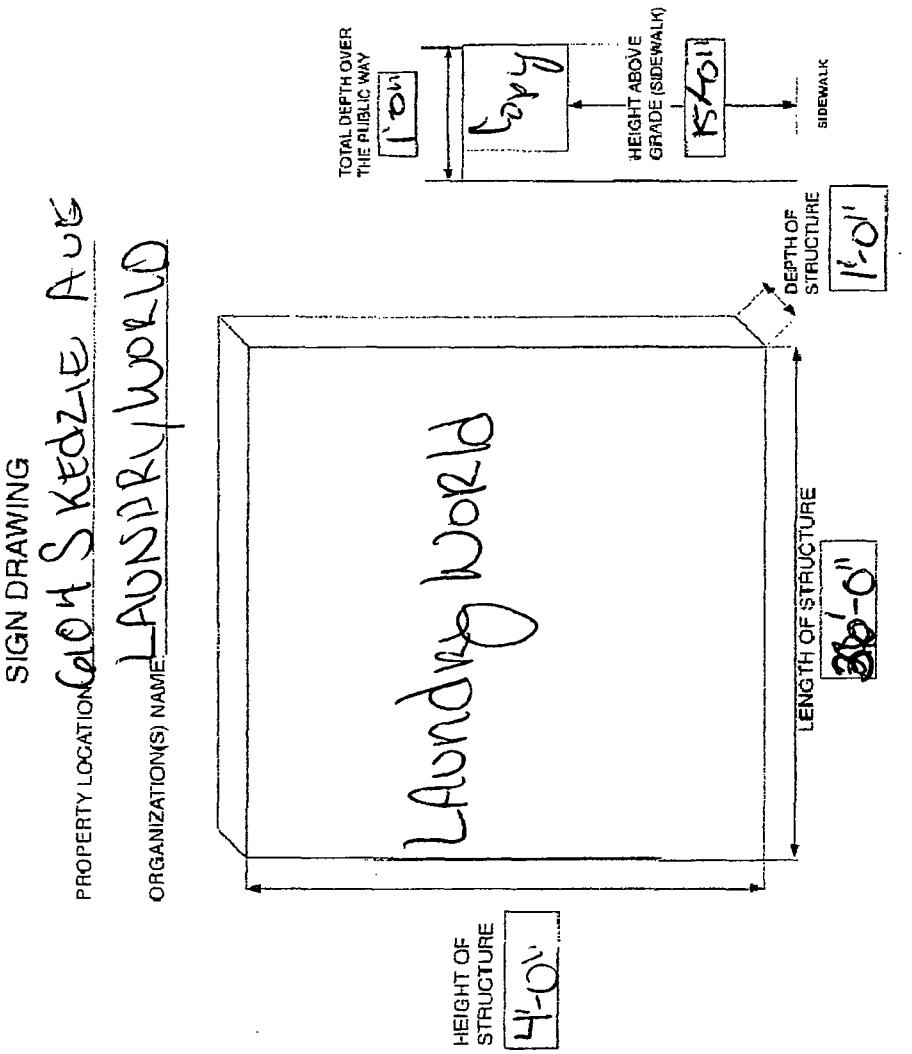


4'x36' 144 SQ

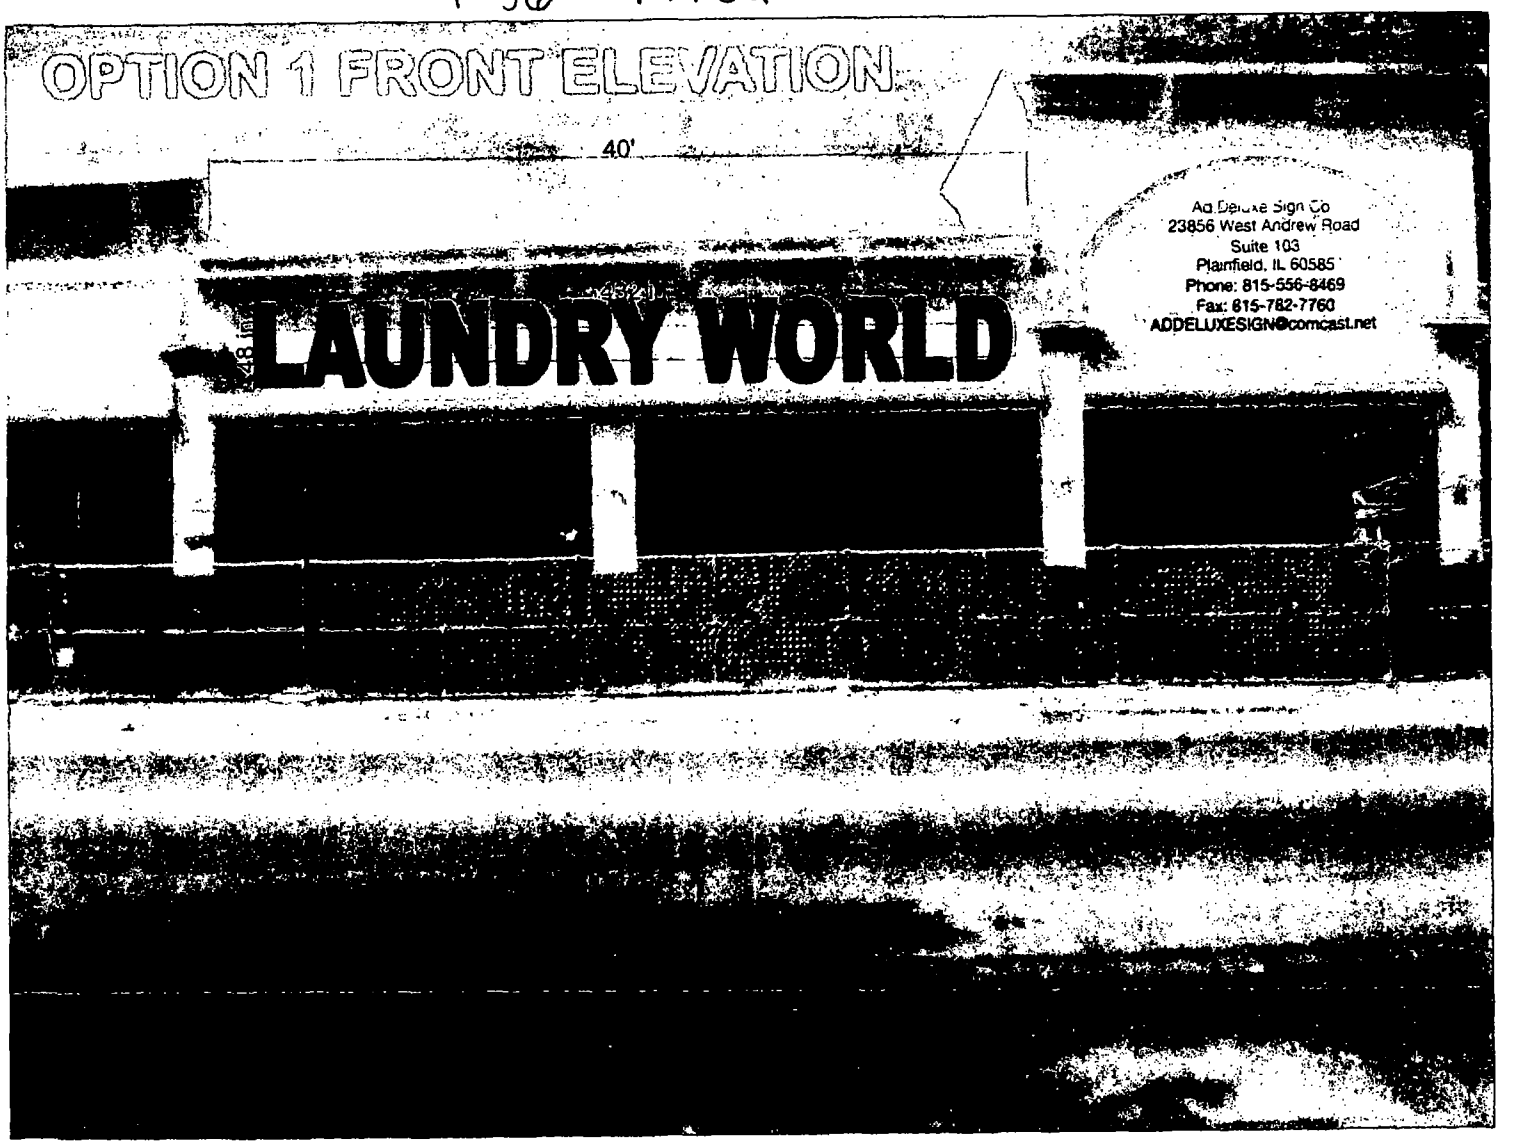

OPTION 1 FRONT ELEVATION
40'
48"
LAUNDRY WORLD
AA Deluxe Sign Co
23856 West Andrew Road
Suite 103
Plainfield, IL 60585
Phone: 815-556-8469
Fax: 815-782-7760
ADDELUXESIGN@comcast.net


PRIVATE PROPERTY

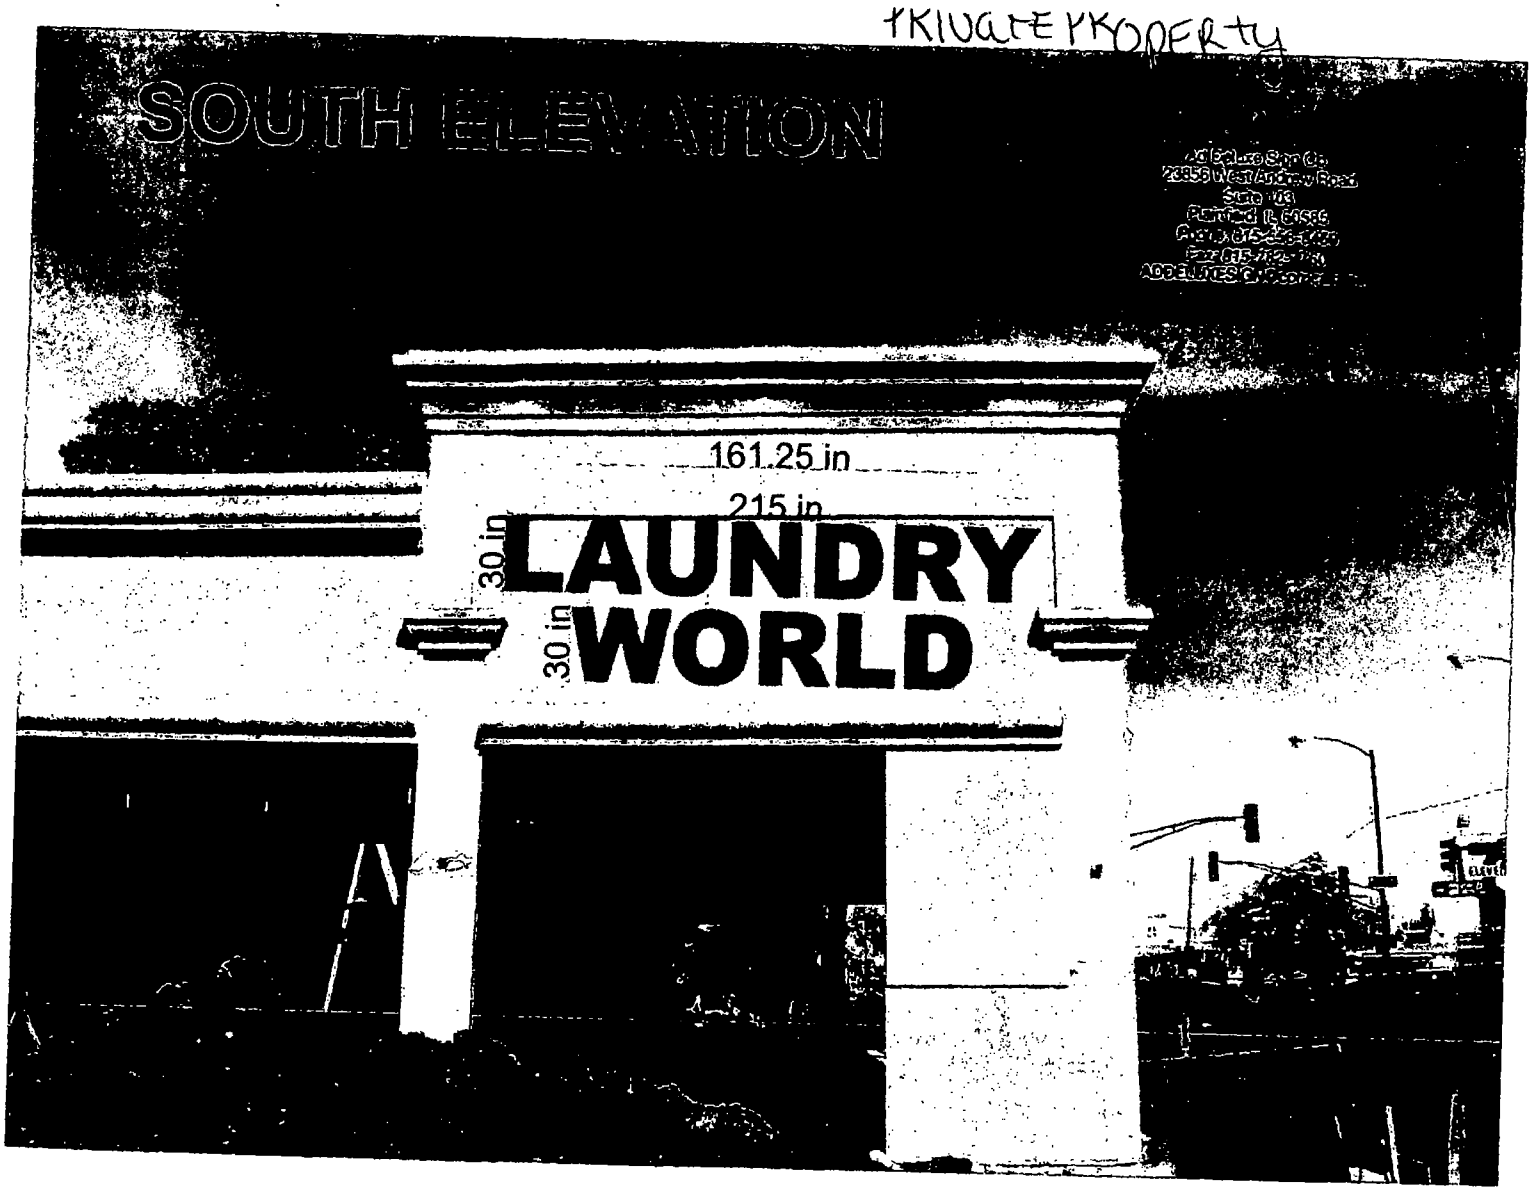

PRIVATE PROPERTY

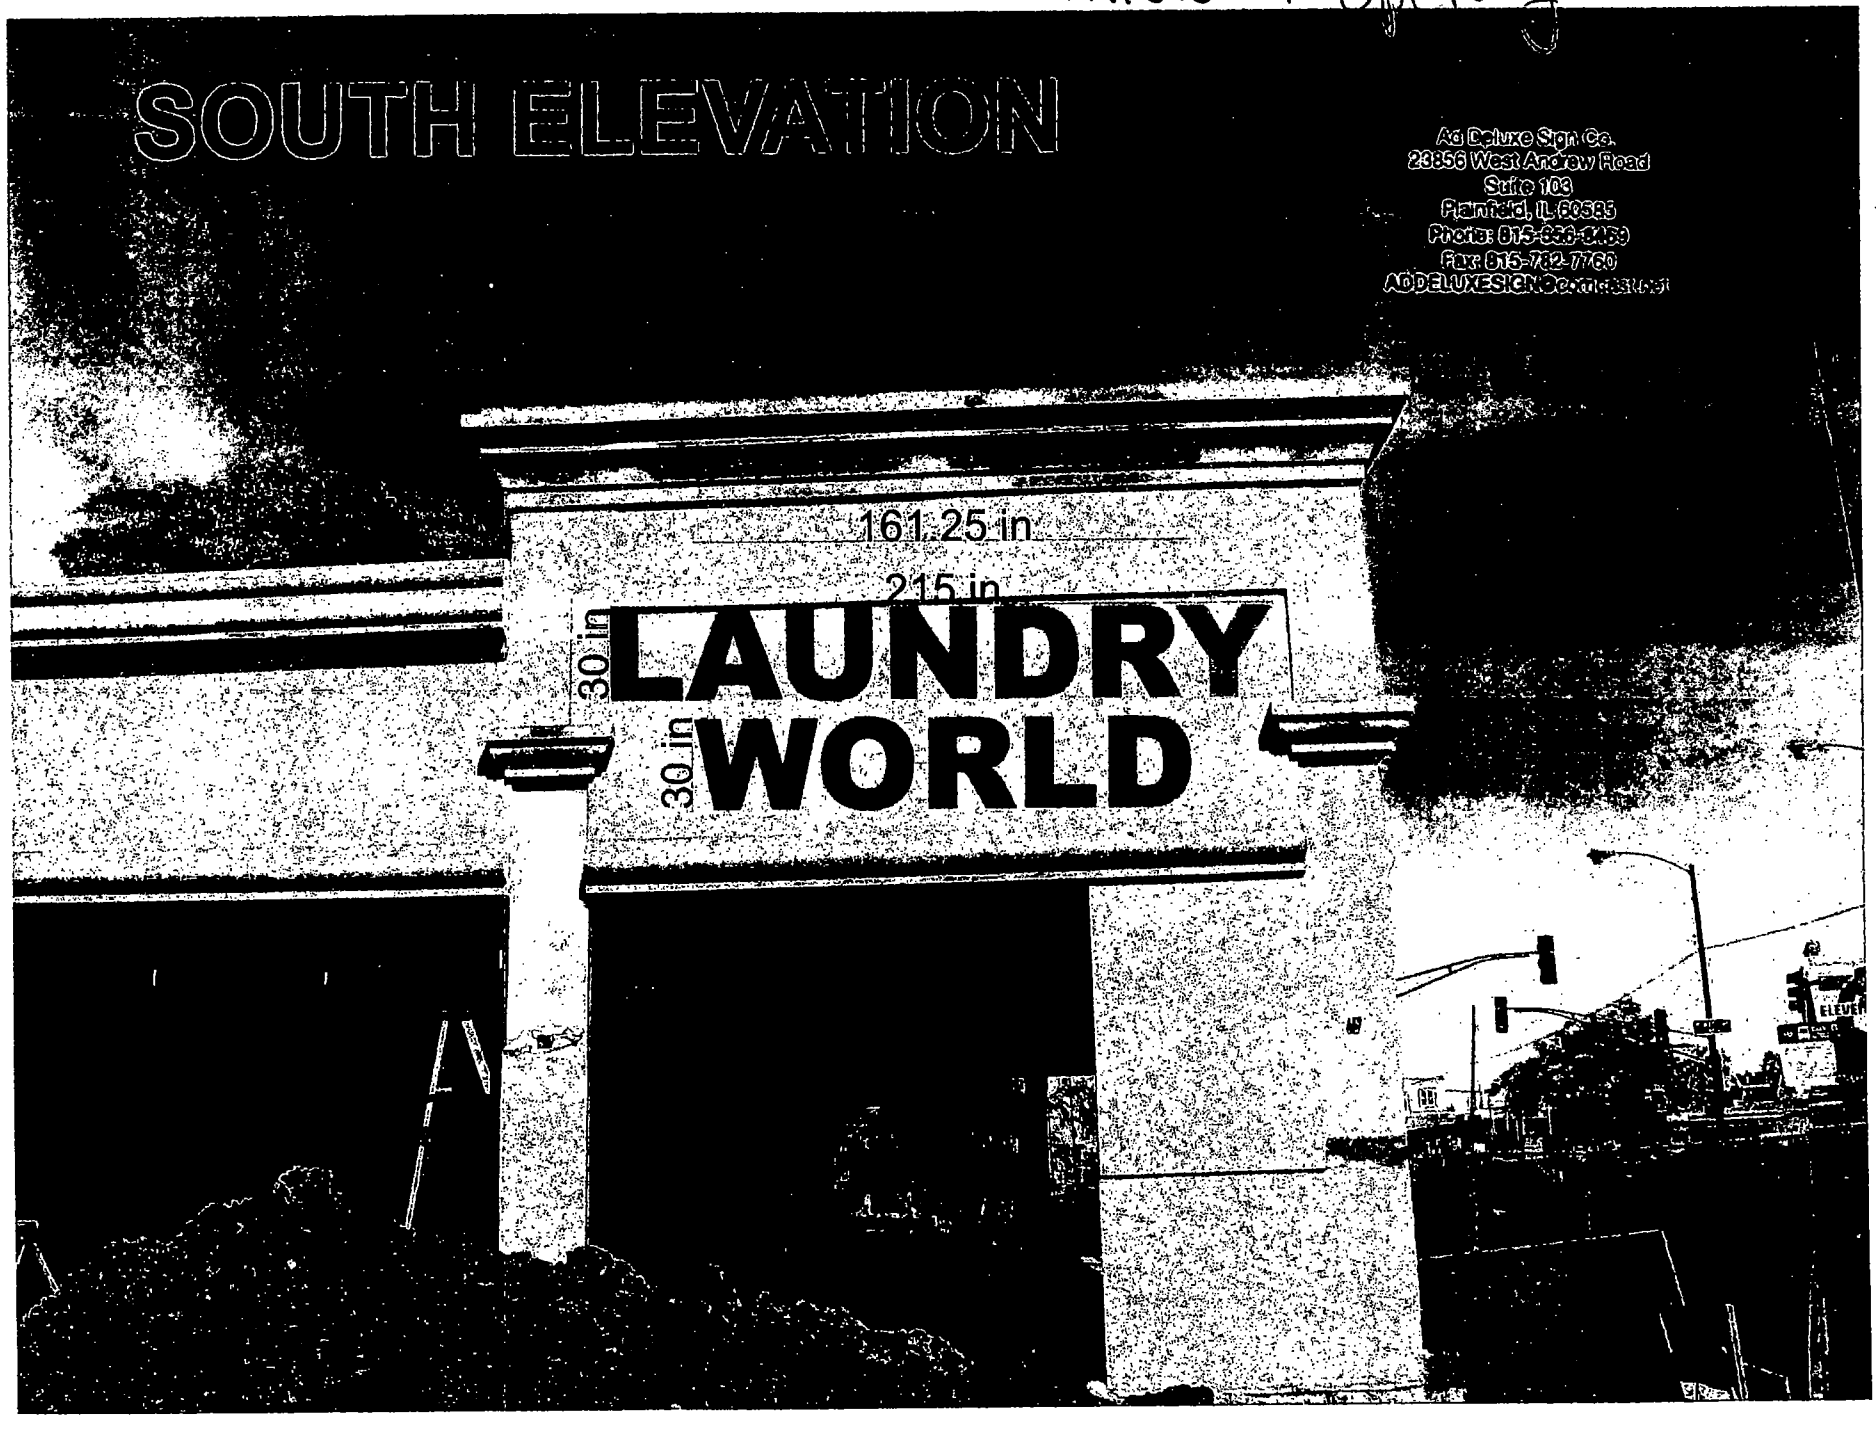

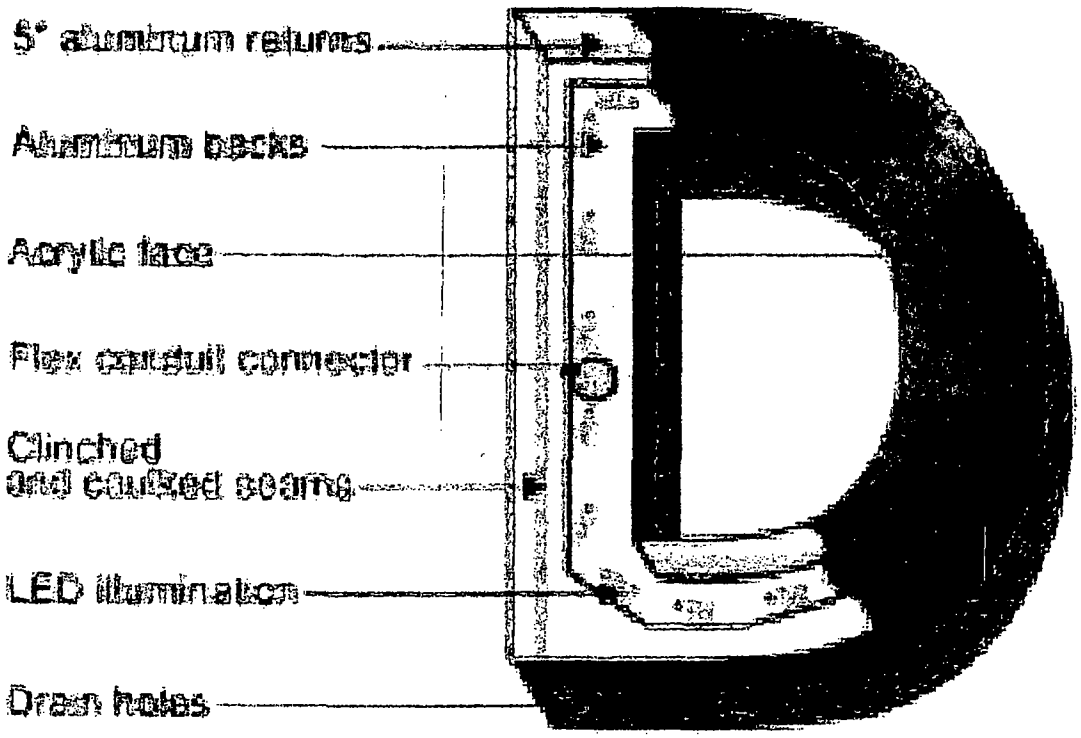


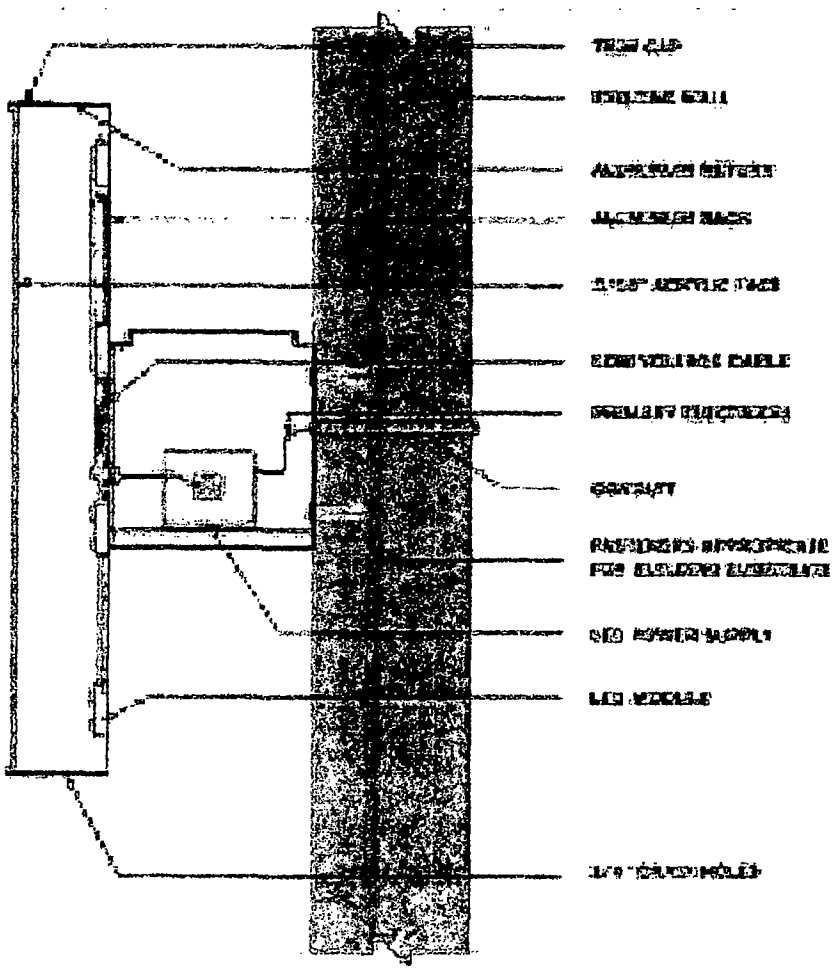

Standard Face Lit -
LED Illuminated w/ Raceway

Zoning Map

Created on: 10/14/2014 11:13 A.M.

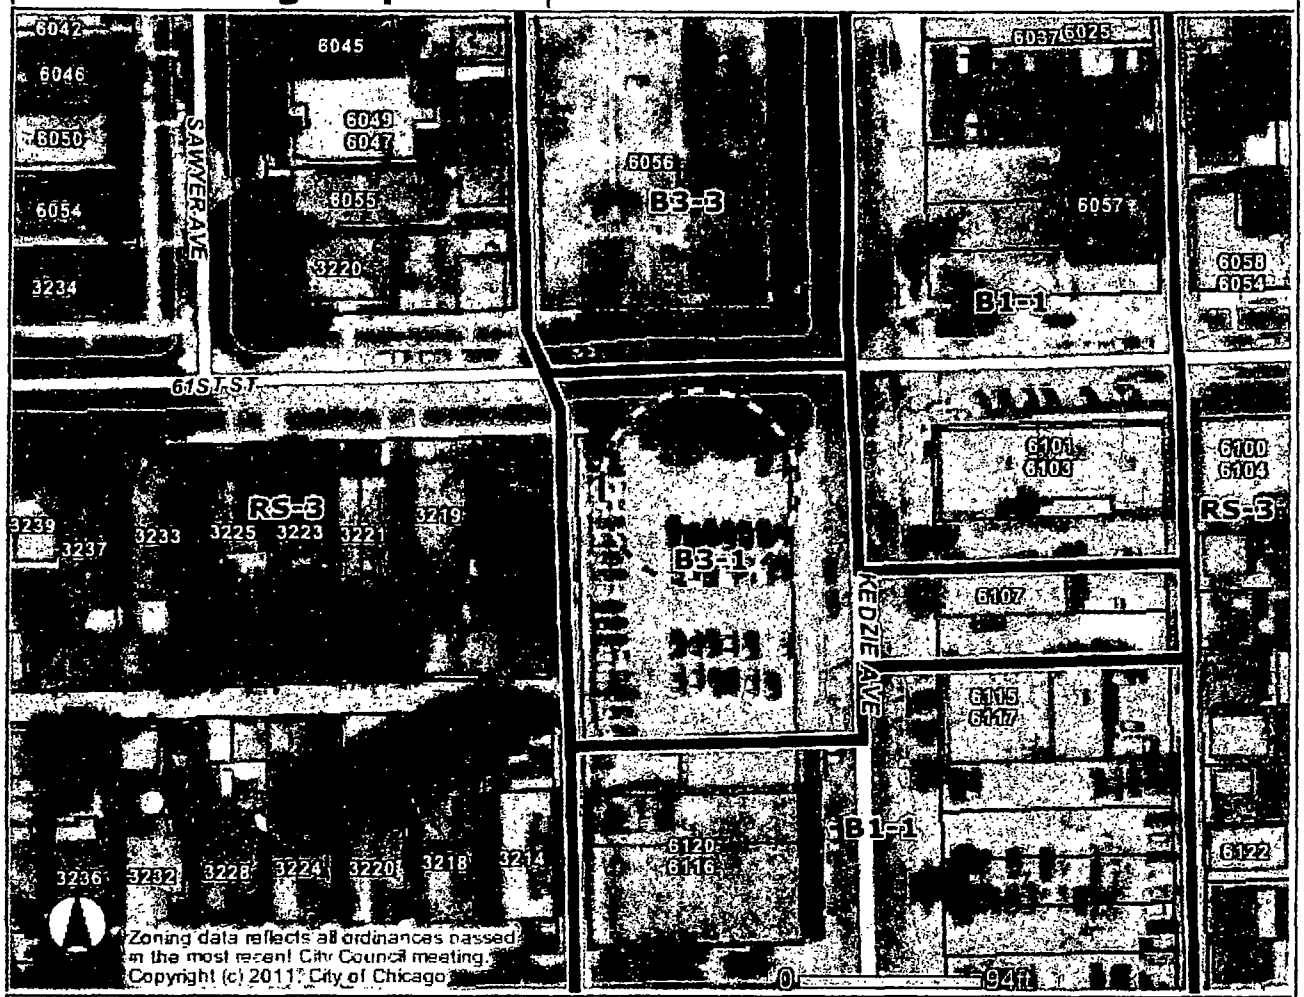

Address

6104 S KEDZIE AVE

Zoning
- Business
- Commercial
- Manufacturing
- Residential
- Planned Development
- Planned Manufacturing
- Downtown Core
- Downtown Service
- Downtown Mixed
- Downtown Residential
- Transportation
- Parks & Open Space
- Zoning Boundaries

Historic Preservation
CHICAGO LANDMARKS
- Chicago Landmarks
- Landmark Districts

Chicago Historic Resources Survey - Buildings subject to Demolition-Delay Ordinance
- Red
- Orange
- Water
- Cemetery
- Lakefront
- Pedestrian Streets
- Buildings
- Parcels
- Streets
- Curbs
- Forest Preserve
- Aerials (April 2008)

Information provided on the City of Chicago web site should not be used as a substitute for legal, accounting, real estate, business, tax, or other professional advice. The City of Chicago assumes no liability for any damages or loss of any kind that might arise from the use of, misuse of, or the inability to use the City web site and-or the materials contained on the web site. The City of Chicago also assumes no liability for improper or incorrect use of materials or information contained on its web site. All materials that appear on the City of Chicago web site are distributed and transmitted as is, without warranties of any kind, either express or implied, and subject to the terms and conditions stated in this disclaimer.

City of Chicago

SOr2014-568

Office of the City Clerk

Document Tracking Sheet

Meeting Date:	11/5/2014
Sponsor(s):	Waguespack (32)
Type:	Order
Title:	Issuance of permits for sign(s)/signboard(s) at 1930 N Clybourn Ave
Committee(s) Assignment:	Committee on Zoning, Landmarks and Building Standards

SUB

ORDERED, That the Commissioner of the Building Department is hereby directed to issue a sign permit to: (*Contractor's name and address*)

Omega Sign & Lighting Inc. at 100 W. Fay,
Addison, IL 60101

For the erection of a sign / signboard over twenty-four (24) feet in height and / or over one hundred (100) square feet (in area of one face) at:

1930 N Clybourn (facing Marcey St.)
Chicago, IL 60614

With the following Dimensions, height, and square foot area:

Dimensions: width, 160"; height, 242"
Height Above Grade/Roof to Top of Sign: 25 feet
Total Square Foot Area: 268.8 square feet

Such signs shall comply with all provisions of Title 17 of the Chicago Zoning Ordinance and all other applicable provisions of the Municipal Code of the City of Chicago governing the construction and maintenance of outdoor signs, sign boards, and structures.

Scott Waguespack

Alderman, 32nd Ward

City of Chicago

SOr2014-569

Office of the City Clerk

Document Tracking Sheet

Meeting Date:	11/5/2014
Sponsor(s):	Waguespack (32)
Type:	Order
Title:	Issuance of permits for sign(s)/signboard(s) at 1930 N Clybourn Ave (facing Marcy St)
Committee(s) Assignment:	Committee on Zoning, Landmarks and Building Standards

SUB

ORDERED, That the Commissioner of the Building Department is hereby directed to issue a sign permit to: (*Contractor's name and address*)

Omega Sign & Lighting Inc. at 100 W. Fay,
Addison, IL 60101

For the erection of a sign / signboard over twenty-four (24) feet in height and / or over one hundred (100) square feet (in area of one face) at:

1930 N Clybourn (facing Marcey St.)
Chicago, IL 60614

With the following Dimensions, height, and square foot area:

Dimensions: width, 160"; height, 242"
Height Above Grade/Roof to Top of Sign: 25 feet
Total Square Foot Area: 268.8 square feet

Such signs shall comply with all provisions of Title 17 of the Chicago Zoning Ordinance and all other applicable provisions of the Municipal Code of the City of Chicago governing the construction and maintenance of outdoor signs, sign boards, and structures.

Scott Waguespack

Alderman, 32nd Ward

City of Chicago

SOr2014-570

Office of the City Clerk

Document Tracking Sheet

Meeting Date:	11/5/2014
Sponsor(s):	Waguespack (32)
Type:	Order
Title:	Issuance of permits for sign(s)/signboard(s) at 1232 W North Ave
Committee(s) Assignment:	Committee on Zoning, Landmarks and Building Standards

SUB

ORDERED, That the Commissioner of the Building Department is hereby directed to issue a sign permit to: (*Contractor's name and address*)

QT Sign Inc. at 1391 Wright Blvd, Schaumburg,
IL 60193

For the erection of a sign / signboard over twenty-four (24) feet in height and / or over one hundred (100) square feet (in area of one face) at:

1232 W. North Ave., Chicago, IL 60642

With the following Dimensions, height, and square foot area:

Width, 50 feet 7 inches; height, 6 feet
Height Above Grade/Roof to Top of Sign: 28 feet 6 inches
Total Square Foot Area: 303.5 square feet

Such signs shall comply with all provisions of Title 17 of the Chicago Zoning Ordinance and all other applicable provisions of the Municipal Code of the City of Chicago governing the construction and maintenance of outdoor signs, sign boards, and structures.

Scott Waguespack

Alderman, 32nd Ward

City of Chicago

Or2014-566

Office of the City Clerk

Document Tracking Sheet

Meeting Date:	11/5/2014
Sponsor(s):	Colón (35)
Type:	Order
Title:	Issuance of permits for sign(s)/signboard(s) at 3650 N Elston Ave
Committee(s) Assignment:	Committee on Zoning, Landmarks and Building Standards

CITY COUNCIL
November 5, 2014

COMMITTEE ON ZONING, LANDMARKS & BUILDING STANDARDS

Order, Commissioner of Buildings is hereby directed to issue a sign permit to:

Corporate ID Solutions
5563 N. Elston
Chicago, IL 60630

for the erection of on (1) wall sign over 24 feet in height and/or over 100 square feet (in the area of one face) at:

3650 N. Elston Avenue
Chicago, IL 60618

Dimensions: Length: 23' 0" Height: 7' 6"
Height above grade/roof to top of sign: 10'
Total Square Foot Area: 173 Square Feet
Elevation: Northwest and Southeast

Such sign(s) shall comply with all applicable provisions of Title 17 of the Chicago Zoning Ordinance and all other applicable provisions of the Municipal Code for the City of Chicago governing the construction and maintenance of outdoor signs, signboards, and structures.

Rey Colón
Alderman, 35th Ward

APPLICATION TO USE THE PUBLIC RIGHT OF WAY

APPLICANT INFORMATION

LEGAL NAME OF ENTITY:	Bridgestone Retail Operations, LLC.		
PERMIT MAILING ADDRESS:	3650 N. Elston		
CITY: Chgo	STATE: IL	ZIP CODE	60618
CONTACT PERSON: Mark Lawrence		TITLE: Director	
PHONE: —	FAX: —	E-MAIL: —	

BUILDING OWNER INFORMATION

NAME:	BFS RETAIL & COMMERCIAL OPERATIONS		
ADDRESS:	333 [illegible] LAKE ST		
CITY:	BLOOMINGDALE STATE: IL	ZIP CODE:	6016
PHONE: —	FAX: —	E-MAIL: —	

USE OF THE PUBLIC WAY

1. List the proposed or existing use below and complete the worksheet on page 3. Use only one application for all public way use type.

TYPE	HOW MANY?	BUILDING ADDRESS
Sign	1	3650 N. Elston

2. Please enclose one sketch of each proposed use of the public way, which maps to scale the proposed use(s) and its relationship to surrounding right-of-way. All measurements must be indicated. The prints should also accurately depict the location of the property line and public facilities (meters, light poles, sidewalks).

APPLICANT CERTIFICATION

I hereby certify that all statements made as part of the application, and the attachments herein, are true to the best of my knowledge and belief.

BY: _____ TITLE: Director, Portfolio

Signature

ALDERMAN'S APPROVAL

As part of this application process, you are required to notify/seek approval from the Alderman in whose ward your proposed use of the public way is located.

ALDERMAN'S SIGNATURE: _____

DATE: 11/5/14 WARD: 35

Approval shall not be withheld for any reason relating to the language, content or message contained in or displayed by the sign, canopy, awning, banner or marquee for which the permit is sought. If aldermanic signature indicating approval is not received within 10 days of submission of the application to the alderman then, provided the application is complete and accurate and the applicant is not in violation of any pertinent provision of the Municipal Code, the application shall be deemed approved by the BACP and processed for submission to the City Council as a Mayoral introduction.

☐ Approve	Reason(s):
☐ Do Not Approve	Reason(s):

APPLICATION CHECKLIST (continued)

☐ Acceptance Letter

ACCEPTANCE OF GRANT OF PRIVILEGE PERMIT TERMS

I hereby understand and accept the terms and conditions relative to the issuance of the permit, and by signing below, I acknowledge the receipt of a copy of the Municipal Code of Chicago's 10-26 and 13-20 regulations, as well as all the additional requirements promulgated herein:

I understand it shall be my duty as the permit holder, and as a condition of the permit, to:

1. Comply with all the requirements defined within Chicago's Municipal Code, the Rules and Regulations, as well as the requirements promulgated herein;
2. Upon the passage of the permit ordinance at City Council, pay the non-refundable applicable Grant of Privilege annual permit fee .
3. Upon the submission of the permit application the applicant shall furnish the certificate of insurance, and;
4. Resolve all Account Holds since failure to do so will prevent the processing of this permit application;
5. Install or maintain the grant of privilege after the issuance of the permit by the Commissioner of Business Affairs and Consumer Protection;

- I hereby agree to accept the terms and conditions relative to issuance of the permit.
- I agree to renew the Certificate of Insurance at least 10 days prior to expiration of the policy.
- I understand that if the item or items are not constructed/maintained the permit fees will not be refunded.

I understand that failure to adhere to all conditions imposed in the permit may result in revocation of the permit.

SIGNATURE:	DATE: 10/24/14
PRINT NAME: Mark Lahiwell	TITLE: Director, Portfolio

F.E.I.N. or SOCIAL SECURITY NUMBER:

ACCOUNT #: 7054	SITE # 11
LEGAL NAME OF ENTITY: Bridgestone RETAIL	
BUSINESS NAME (DBA): FIRESTONE COMPLETE AUTO CARE	
BUSINESS LOCATION ADDRESS: 2050 N Elston	
CITY: Chicago STATE: Illinois	ZIP CODE: 60614
BUSINESS PHONE: —	
E-MAIL: —	PERMIT TYPE: Sign

APPLICATION TO USE THE PUBLIC RIGHT OF WAY

APPLICATION WORKSHEET


1. For use by NEW APPLICANTS ONLY.
2. For renewals, outside users from City Hall | 121 N. LaSalle St., Rm. 800 or call (312) 744-6249 (744-6249)

Complete this worksheet for each use of the public way and indicate all applicable measurements.


	Street Name (i.e. S. State St.)	Quantity	Length of structure along public way	Height of structure	Depth of structure	Height above grade	Total depth over public way	Is this a sign(s) illuminated? (Y/N)	Is this an Existing Public Way Use (Y/N)
SIGNS	3250 N. Elston	1	1'	76"	1'	10'	5'	Y	N
CANOPIES / AWNINGS									
LIGHTS									

See example of required plans beginning on page 4.

NOTE: Pursuant to section 2-154-030 of the Municipal Code of the City of Chicago the Corporation Counsel of the City of Chicago may require any such additional information from any applicant to achieve full disclosure relevant to the request for action by the City Council or other city agency. Pursuant to section 2-154-020 of the Municipal code of the City of Chicago any material change in the information required above must be provided by supplementing this statement at any time up to the time the City Council or any city agency takes action on the application.

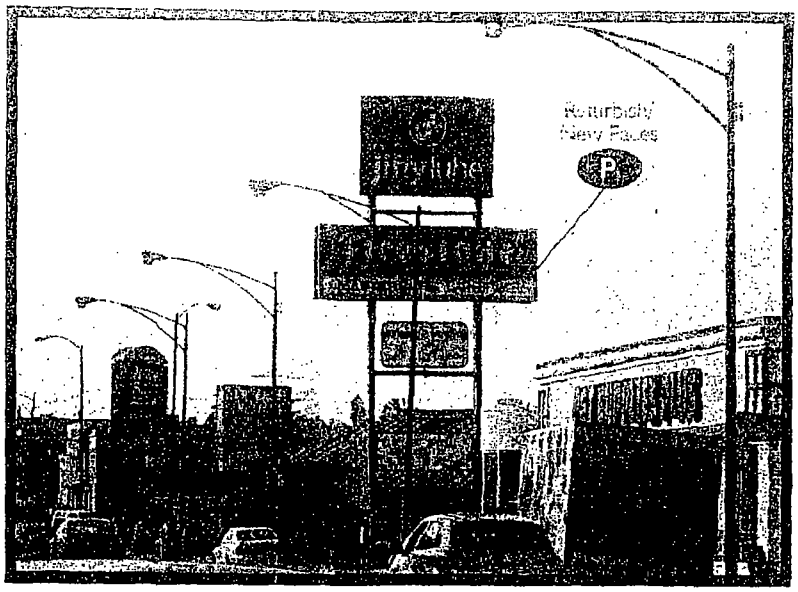

Existing

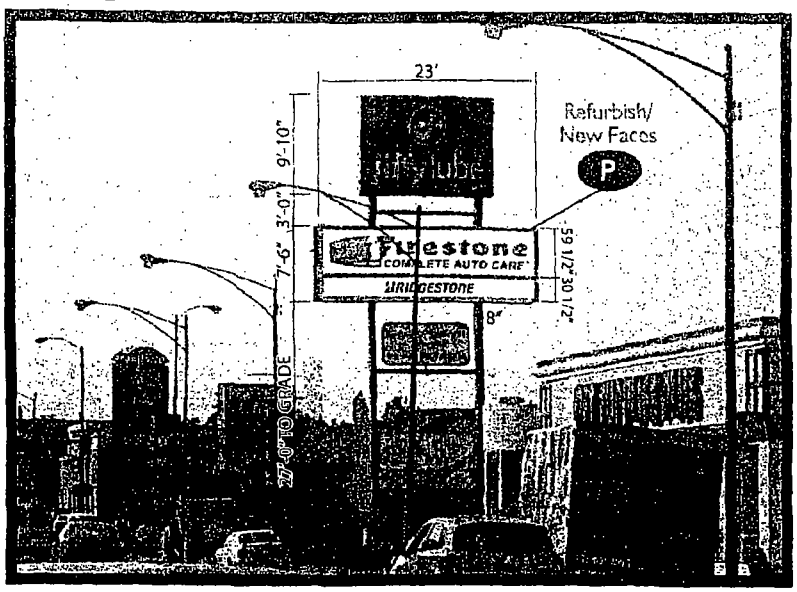

Proposed

Project Title: Bridgestone Firestone

Firestone COMPLETE AUTO CARE

AGI Architectural Graphics Inc.

City of Chicago

Office of the City Clerk

Document Tracking Sheet

Or2014-556

Meeting Date:	11/5/2014
Sponsor(s):	O'Connor (40)
Type:	Order
Title:	Issuance of permits for sign(s)/signboard(s) at 5820 N Western Ave
Committee(s) Assignment:	Committee on Zoning, Landmarks and Building Standards

Committee on Zoning, Landmarks, and Building Standards

(Signs)

ORDERED, That the Commissioner of Buildings is hereby directed to issue a sign permit to: (Contractor's name and address)

Sign America
2748 West Devon Avenue
Chicago, Illinois 60645

for the erection of a sign/signboard over 24 feet in height and/or over 100 square feet (in area of one face) at: (Business Name & Address)

The Body Shop Inc.
5820 North Western Avenue
Chicago, Illinois 60659

Dimensions: Length 99 feet 6 inches Height 3 feet 0 inches
Height above grade/roof to top of sign 9 feet
TOTAL SQUARE FOOT AREA: 299 feet

Such sign(s) shall comply with all applicable provisions of TITLE 17 of the Chicago Zoning Ordinance and all other applicable provisions of the Municipal Code of the City of Chicago governing the construction and maintenance of outdoor signs, signboards and structures.

PATRICK J. O'CONNOR
Alderman, 40th Ward

CITY OF CHICAGO

DEPARTMENT OF BUILDINGS

Sign Permit Application

APPROVAL NUMBER	APPLICATION NUMBER	ANNUAL FEE	WORK CODE	DRAWINGS ATTACHED
	100537240			☐ YES ☐ NO

DATE OF APPLICATION: 04/22/2014

ADDRESS OF SIGN: 5820 N WESTERN AVE, 60659-

BUILDING: | ORIGINAL PERMIT NUMBER:

TYPE OF PERMIT: NEW CONSTRUCTION (SIGN)

PAYER OF ANNUAL INSPECTION:
NASTALY, RICK J.
5820 N. WESTERN AVE
CHICAGO, IL 60659
(773)784-2650

SIGN MANUFACTURER: SIGN AMERICA

ADDRESS WHERE SIGN CAN BE SEEN PRIOR TO ERECTION:

TICKET NUMBER: 0 | REINSPECTION CONTROL NUMBER:

TYPE OF SUPPORT FOR SIGN: BUILDING

SIGN BOARD SUPPORT MEMBERS: STEEL

ANNUAL FEE	
CONSTRUCTION FEE	700.00
1017 B FEE	
TOTAL FEE	700.00
AMOUNT PAID	200.00
BALANCE DUE	$ 500.00

Check # for Zoning:

Check # for DCAP:

TYPE OF SIGN: AWNING

LENGTH	FT.	IN.	HEIGHT	FT.	IN.
	99	6		3	0

AREA	SQ. FT.	WEIGHT	LBS.
	299		200

SIGN HEIGHT ABOVE GRADE/ROOF: FT. 9

SHAPE OF SIGN: REGULAR

SIGN WILL READ:
THE BODY SHOP

NO. OF LAMPS: | TOTAL WATTAGE:

TYPE OF LAMP:

NO. OF BALLAST/TRANSFORMERS: | INPUT OF TRANSFORMERS:

CONTRACTOR WILL INSTALL: [N] FEEDERS [N] CUSTOMER LEADS

TYPE OF SWITCH:

LOCATION OF SWITCH:

SIGN LOCATION:
AWNING & SIGN FACING EAST.
5820 N WESTERN AVE. CHICAGO,
IL 60659

The undersigned certify that the statements in this application are true and correct and that all work done under the approved permit will conform to the requirements of the Chicago Municipal Code

REG NO.	
ELECT CONTR	
ADDRESS	
SUPERVISOR SIGNATURE	

BOND NO.	REG NO. N92276
SIGN ERECTOR	SIGNER
SIGN AMERICA	
ADDRESS	2748 W DEVON AVE CHICAGO XXX IL, 60645
SIGNATURE	

The permit issued on this application will authorize only signs here applied for. If other signs are to be erected they must be covered by additional permits

City of Chicago
Rahm Emanuel, Mayor

Department of Buildings
Felicia Davis, Commissioner

TYPE OF BUSINESS
COMMERCIAL Other: CAR BODY SHOP
Name: THE BODY SHOP INC
LIC #:
Renewal Date: 02/15/2015

Projects Over:
[N] Private Property
[Y] Public Way Grant Permit #: 1106835
[ ] Planned Development/Manufacturing PMD/PD#:
Zoning District: C1 Other: C1-2

TYPE OF SIGN:
[ ] ADVERTISING [ ] ILLUMINATE [ ] MOVEABLE
[X] BUSINESS [ ] FLASHING

TOTAL STREET FRONTAGE OF LOT (IN FEET)	100
TOTAL AREA OF NEW SIGN (SQ.FT.)	299
TOTAL AREA OF ALL SIGNS ON LOT (SQ.FT.)	400
HEIGHT OF SIGN ABOVE GRADE (TO TOP)	12ft 0in
DISTANCE OF CURB LINE OUTER EDGE (ft)	15
DISTANCE OF STRUCTURE INNER EDGE (ft)	15

DISTANCE FROM (ft):
A. PUBLIC PARK (OVER 10 ACRES)
B. EXPRESSWAY (IF LESS THAN 1,000 FT.)
C. RESIDENCE DISTRICT (ADVERTISING SIGNS ONLY)

IF REPLACEMENT SIGN OR CHANGE OF FACE, WHAT DOES THE EXISTING SIGN READ?

Original Payee:

Landmark Hold: [ ] Status:

ZONING (OFFICE USE ONLY)

SIGN BOND REQUIRED? [ ] YES

COUNCIL ORDER REQUIRED [ ] YES

IS SPECIAL PERMISSION REQUIRED FROM CHIEF ELECTRICAL
[ ] YES

IF YES, ATTACH LETTER OF REQUEST

TIME STAMP

SIGN CLERK	APPROVED FOR PERMIT

REMARKS

Oct. 31. 2014 12:59PM 40th Ward No. 9404 P. 4

AWNING - 99'.6" W X 3' H FOR THE BODY SHOP
5820 N WESTERN AVE, CHICAGO, IL: STREET VIEW:



Signature for Sign America.

Sign Manufacturer:-

"Reliable & Dependable for 18 years"

Sign AMERICA

2748 W. Devon Ave,
Chicago, IL 60645
Tel : 773 262-7800
Fax: 773 262-7898
Email: info@signamerica.co
www.signamerica.co

CITY OF CHICAGO · BACP-PWU · GRANT OF PRIVILEGE PERMIT APPLICATION · V.01.17.13

APPLICANT INFORMATION

LEGAL NAME OF ENTITY: THE BODY SHOP OF WESTERN AVE, INC
PERMIT MAILING ADDRESS: 5820 N. WESTERN AVE
CITY: CHICAGO STATE: IL ZIP: 60659
CONTACT PERSON: VAL MITEV TITLE: OWNER
PHONE: 773-784-2650 FAX: 773-784-1805 E-MAIL: THEBODYSHOPOFCHICAGO@YAHOO.COM

PROPERTY OWNER INFORMATION

NAME: VALERI MITEV
ADDRESS: 5820 N. WESTERN AVE
CITY: CHICAGO STATE: IL ZIP: 60659

USE OF THE PUBLIC WAY

1. List the proposed or existing use(s) below, and complete the worksheet on page 3. Use only one application for all public way use type.

TYPE	HOW MANY?	BUILDING ADDRESS
FLAG POLE	1	5820 N. WESTERN AVE, CHICAGO IL 60659
AWNING	1	5820 N. WESTERN AVE, CHICAGO IL 60659

2. Please enclose one sketch of proposed use of the public way, which maps to scale the proposed use and its relationship to surrounding right-of-way. All measurements must be indicated.
3. **All "No Fee" items require a $50 application fee. Please remit with application.**
4. "No Fee" items are listed in the price list on page 6.
5. The prints should also accurately depict the location of the property line and public facilities (meters, light poles, sidewalks).

APPLICANT CERTIFICATION

I hereby certify that all statements made as part of the application, and the attachments herein, are true to the best of my knowledge and belief.

BY: VALERI MITEV TITLE: OWNER
F.E.I.N. or SOCIAL SECURITY NUMBE

ALDERMAN'S APPROVAL

As part of this application process, you are required to notify/obtain approval from the Alderman in whose ward your proposed use of the public way is located.

ALDERMAN'S SIGNATURE:
DATE: 5-17-13 WARD: 40

CITY OF CHICAGO

DEPARTMENT OF BUILDINGS

Sign Permit Application

APPROVAL NUMBER	APPLICATION NUMBER	ANNUAL FEE	WORK CODE	DRAWINGS ATTACHED
	100537240			☐ YES ☐ NO

DATE OF APPLICATION: 04/22/2014

ADDRESS OF SIGN: 5820 N WESTERN AVE, 60659-

BUILDING:

ORIGINAL PERMIT NUMBER:

TYPE OF PERMIT: NEW CONSTRUCTION (SIGN)

PAYER OF ANNUAL INSPECTION
NASTALY, RICK J.
5820 N. WESTERN AVE
CHICAGO, IL 60659
(773)784-2650

SIGN MANUFACTURER: SIGN AMERICA

ADDRESS WHERE SIGN CAN BE SEEN PRIOR TO ERECTION:

TICKET NUMBER: 0

REINSPECTION CONTROL NUMBER:

TYPE OF SUPPORT FOR SIGN: BUILDING

SIGN BOARD SUPPORT MEMBERS: STEEL

ANNUAL FEE	
CONSTRUCTION FEE	200.00
1017 B FEE	
TOTAL FEE	200.00
AMOUNT PAID	200.00
BALANCE DUE	

Check # for Zoning

Check # for DCAP

TYPE OF SIGN: AWNING

LENGTH	FT.	IN.	HEIGHT	FT.	IN.
	40			3	

AREA	SQ. FT.	WEIGHT	LBS.
	120		200

SIGN HEIGHT ABOVE GRADE/ROOF: FT 9

SHAPE OF SIGN: REGULAR

SIGN WILL READ: THE BODY SHOP

NO. OF LAMPS:

TOTAL WATTAGE:

TYPE OF LAMP:

NO. OF BALLAST/TRANSFORMERS:

INPUT OF TRANSFORMERS:

CONTRACTOR WILL INSTALL: [N] PERIDEAS [N] CUSTOMER LEADS

TYPE OF SWITCH: N/A

LOCATION OF SWITCH: N/A

SIGN LOCATION
AWNING 5820 N. WESTERN AVE, CHICAGO, IL. 60659

The undersigned certify that the statements in this application are true and correct and that all work done under the requested permit will conform to the requirements of the Chicago Municipal Code

REG. NO.	
ELECT CONTR	NO ELECTRICITY
ADDRESS	
SUPERVISOR SIGNATURE	

BOND. NO.	REG. NO. N92276
SIGN ERECTOR: SIGN AMERICA	SIGNER
ADDRESS: 2748 W DEVON AVE CHICAGO XXX IL, 60645	
SIGNATURE	

The permit issued on this application will authorize only signs here applied for. If other signs are to be erected they must be covered by additional permits

City of Chicago
Rahm Emanuel, Mayor

Department of Buildings
Felicia Davis, Commissioner

TYPE OF BUSINESS
COMMERCIAL Other: CAR BODY SHOP
Name: THE BODY SHOP INC
LIC #:
Renewal Date: 02/15/2015

Projects Over:
[N] Private Property
[Y] Public Way Grant Permit #: 1106835
[ ] Planned Development/Manufacturing PMD/PD#:
Zoning District: C1 Other: C1-2

TYPE OF SIGN:
[ ] ADVERTISING [ ] ILLUMINATE [ ] MOVEABLE
[X] BUSINESS [ ] FLASHING

TOTAL STREET FRONTAGE OF LOT (IN FEET)	120
TOTAL AREA OF NEW SIGN (SQ.FT.)	120
TOTAL AREA OF ALL SIGNS ON LOT (SQ FT.)	300
HEIGHT OF SIGN ABOVE GRADE (TO TOP)	12ft in
DISTANCE OF CURB LINE OUTER EDGE (ft)	15
DISTANCE OF STRUCTURE INNER EDGE (ft)	15

DISTANCE FROM (ft)

A. PUBLIC PARK (OVER 10 ACRES)	0
B. EXPRESSWAY (IF LESS THAN 1,000 FT.)	0
C. RESIDENCE DISTRICT (ADVERTISING SIGNS ONLY)	0

IF REPLACEMENT SIGN OR CHANGE OF FACE, WHAT DOES THE EXISTING SIGN READ?

Original Payee:

Landmark Hold: [ ] Status:

ZONING (OFFICE USE ONLY)

SIGN BOND REQUIRED? [ ] YES

COUNCIL ORDER REQUIRED [ ] YES

IS SPECIAL PERMISSION REQUIRED FROM CHIEF ELECTRICAL
[ ] YES

IF YES, ATTACH LETTER OF REQUEST

TIME STAMP

SIGN CLERK	APPROVED FOR PERMIT

REMARKS

APPROVED
MAY 15 2014
PUBLIC WAY USE

PUBLIC WAY USE UNIT: PERMIT INFORMATION SHEET

05/24/2013 - Stan Adams

DBA Name	THE BODY SHOP INC
Location	5820 N. WESTERN AVE.
Zip Code	60659
Account Number	278294
Site Number	1
Area	PERMIT
Permit Type	AWN
Permit Number	1106835

Next steps: Department of Buildings – Permit process for signs

Your Public Way Use permit number is shown above. This number is to be used for each item on your DOB application and is needed for the Buildings (DOB) online sign application located @ www.cityofchicago.org/buildings. All signs, canopies, banners, marquees and awnings require a buildings permit. Only a licensed sign erector may apply for the Buildings permit online. The Buildings permit application will ask for the Public Way Use permit number supplied above. For additional information please contact the Buildings Department at (312) 744-3400.

Please return the completed Public Way Use application to City Hall - 121 N. LaSalle Street, Chicago, IL 60602 Room 800. The completed application package must include a copy of the completed DOB application and the Public Way Use application. The Public Way Use application must contain the Alderman's signature, site plans on 8 1/2 X 11 paper, photos of the item(s), the signed Acceptance letter and a copy of the insurance certificate. For additional information please contact BACP at (312)-74-GOBIZ (312-744-6249).

DEPARTMENT OF ZONING AND LAND USE PLANNING


SIGN SITE PLAN

(ALL INFORMATION MUST BE COMPLETED AND LEGIBLE)

Site Address: 5820 N. WESTERN AVE. CHICAGO, IL. 60659 3 of 3 applications

Sign Company: Sign America Rep Name: Salim

Phone (773) 262 - 7800 EXT _____ *(Below: Building, streets and location of sign on lot or structure)*

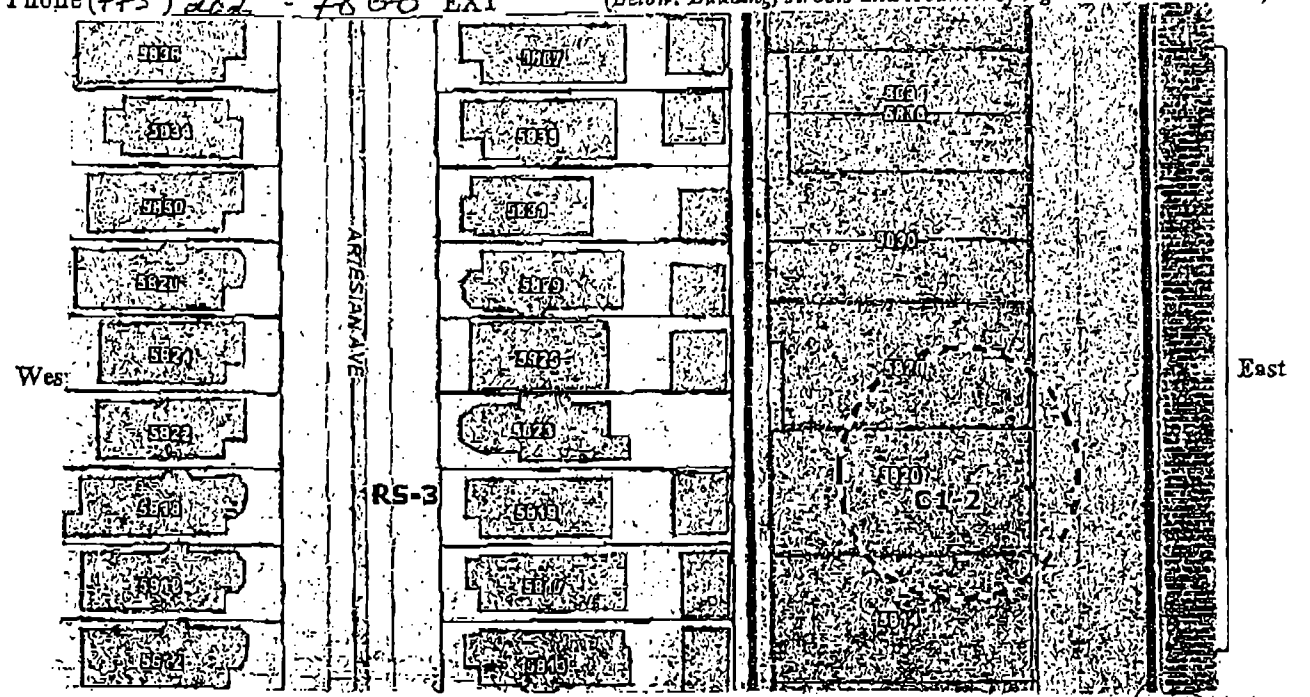

SIGN USE:

Bus. ID (On-premise) [X]
Business Lice. # _____
Advertising (Off-premise) [ ]

PERMIT TYPE:

New Construction [X]
Change of Face
Previous Permit # [ ]

TYPE OF SIGN:

Flat Wall [ ]
Freestanding [ ]
Awning [X]
Marquee [ ]
High Rise Building [ ]
Projecting Private [ ]
Projecting Public Way [ ]
Public Way Use Permit # 1106835

SIGN CHARACTERISTICS:

Non-Illuminated [ ]
Illuminated [ ]
Changing Image [ ]
Video Display [ ]
Flashing [ ]

TOTAL SQUARE FOOTAGE:

Square footage of this proposed sign 120
Gross area of all proposed signs 300
Area of all existing signs
(not including proposed) on Zoning Lot 300 SQ FT

DISTANCE FROM:

Curb Line: 15 FT
Expressway, Toll Roads or Major Route (n/a if over 1000 ft) N/A
Park (over 10 acres) N/A
Residential Zone N/A
Existing Off-premise on same side of street: N/A

Signature: _____ Date: 4-21-14

(Revised 4/10)

ACORD

CERTIFICATE OF LIABILITY INSURANCE

DATE (MM/DD/YYYY) 04/17/2014

THIS CERTIFICATE IS ISSUED AS A MATTER OF INFORMATION ONLY AND CONFERS NO RIGHTS UPON THE CERTIFICATE HOLDER. THIS CERTIFICATE DOES NOT AFFIRMATIVELY OR NEGATIVELY AMEND, EXTEND OR ALTER THE COVERAGE AFFORDED BY THE POLICIES BELOW. THIS CERTIFICATE OF INSURANCE DOES NOT CONSTITUTE A CONTRACT BETWEEN THE ISSUING INSURER(S), AUTHORIZED REPRESENTATIVE OR PRODUCER, AND THE CERTIFICATE HOLDER.

IMPORTANT: If the certificate holder is an ADDITIONAL INSURED, the policy(ies) must be endorsed. If SUBROGATION IS WAIVED, subject to the terms and conditions of the policy, certain policies may require an endorsement. A statement on this certificate does not confer rights to the certificate holder in lieu of such endorsement(s).

PRODUCER BYRNE,BYRNE & COMPANY 120 SOUTH LASALLE STREET CHICAGO, IL 60603 Clyde Patterson	Phone: 312-346-2150 Fax: 312-346-4637	CONTACT NAME: Clyde Patterson PHONE (A/C, No, Ext): 312-456-2889	FAX (A/C, No): 312-346-4637
		E-MAIL ADDRESS: clydep@byrnebyrne.com	
		INSURER(S) AFFORDING COVERAGE	NAIC #
INSURED The Body Shop-Western Ave., Inc. 5820 N. Western Avenue Chicago, IL 60659		INSURER A: Cincinnati Insurance Co.	10677
		INSURER B: Carolina Casualty Insurance Co	
		INSURER C:	
		INSURER D:	
		INSURER E:	
		INSURER F:	

COVERAGES CERTIFICATE NUMBER: REVISION NUMBER:

THIS IS TO CERTIFY THAT THE POLICIES OF INSURANCE LISTED BELOW HAVE BEEN ISSUED TO THE INSURED NAMED ABOVE FOR THE POLICY PERIOD INDICATED. NOTWITHSTANDING ANY REQUIREMENT, TERM OR CONDITION OF ANY CONTRACT OR OTHER DOCUMENT WITH RESPECT TO WHICH THIS CERTIFICATE MAY BE ISSUED OR MAY PERTAIN, THE INSURANCE AFFORDED BY THE POLICIES DESCRIBED HEREIN IS SUBJECT TO ALL THE TERMS, EXCLUSIONS AND CONDITIONS OF SUCH POLICIES. LIMITS SHOWN MAY HAVE BEEN REDUCED BY PAID CLAIMS.

INSR LTR	TYPE OF INSURANCE	ADDL INSR	SUBR WVD	POLICY NUMBER	POLICY EFF (MM/DD/YYYY)	POLICY EXP (MM/DD/YYYY)	LIMITS	
A	GENERAL LIABILITY [X] COMMERCIAL GENERAL LIABILITY [ ] CLAIMS-MADE [X] OCCUR GEN'L AGGREGATE LIMIT APPLIES PER: [X] POLICY [ ] PRO-JECT [ ] LOC	X		EPP0004133	12/31/2013	12/31/2014	EACH OCCURRENCE DAMAGE TO RENTED PREMISES (Ea occurrence) MED EXP (Any one person) PERSONAL & ADV INJURY GENERAL AGGREGATE PRODUCTS - COMP/OP AGG Emp Ben.	$ 1,000,000 $ 100,000 $ 5,000 $ 1,000,000 $ 2,000,000 $ 2,000,000 $ XXXXXXXXX
A	AUTOMOBILE LIABILITY [ ] ANY AUTO [ ] ALL OWNED AUTOS [ ] SCHEDULED AUTOS [X] HIRED AUTOS [X] NON-OWNED AUTOS			EPP0004133	12/31/2013	12/31/2014	COMBINED SINGLE LIMIT (Ea accident) BODILY INJURY (Per person) BODILY INJURY (Per accident) PROPERTY DAMAGE (Per accident)	$ 1,000,000 $ $ $
A	[X] UMBRELLA LIAB [X] OCCUR [ ] EXCESS LIAB [ ] CLAIMS-MADE [ ] DED [X] RETENTION $ 0			EPP0004133	12/31/2013	12/31/2014	EACH OCCURRENCE AGGREGATE	$ 1,000,000 $ 1,000,000 $
B	WORKERS COMPENSATION AND EMPLOYERS' LIABILITY ANY PROPRIETOR/PARTNER/EXECUTIVE OFFICER/MEMBER EXCLUDED? (Mandatory in NH) Y/N [N] N/A If yes, describe under DESCRIPTION OF OPERATIONS below	N/A		BNUWC0126095	12/31/2013	12/31/2014	[X] WC STATU-TORY LIMITS [ ] OTH-ER E.L. EACH ACCIDENT E.L. DISEASE - EA EMPLOYEE E.L. DISEASE - POLICY LIMIT	$ $ 500,000 $ 500,000 $ 500,000

DESCRIPTION OF OPERATIONS / LOCATIONS / VEHICLES (Attach ACORD 101, Additional Remarks Schedule, if more space is required)

The City of Chicago, its agents and employees, are listed as additional insureds in regards to the driveway, awning and flagpole at 5820 N. Western Avenue, Chicago, IL

CERTIFICATE HOLDER

CITYO-3

Chicago Dept.of Transportation
Driveway Permits
121 N. LaSalle St., Room 905
Chicago, IL 60602

CANCELLATION

SHOULD ANY OF THE ABOVE DESCRIBED POLICIES BE CANCELLED BEFORE THE EXPIRATION DATE THEREOF, NOTICE WILL BE DELIVERED IN ACCORDANCE WITH THE POLICY PROVISIONS.

AUTHORIZED REPRESENTATIVE

Clyde Patterson

© 1988-2010 ACORD CORPORATION. All rights reserved.

The ACORD name and logo are registered marks of ACORD

CITY OF CHICAGO

LICENSE CERTIFICATE

NON-TRANSFERABLE

BY THE AUTHORITY OF THE CITY OF CHICAGO, THE FOLLOWING SPECIFIED LICENSE IS HEREBY GRANTED TO

NAME: THE BODY SHOP-WESTERN AVE. INC.

D/B/A: THE BODY SHOP INC

AT: 5820 S. WESTERN AVE
CHICAGO, IL 60659

LICENSE NO: [redacted] CODE: 7315 FEE: $[redacted]240.00

LICENSE: Motor Vehicle Service License

EXPIRATION: MAR. 31, [redacted]

PRESIDENT: JOHN D. KASTALY

SECRETARY: VALERIE KITT

This License is a privilege and not a property right. This License is the property of the City of Chicago

THIS LICENSE IS ISSUED AND ACCEPTED SUBJECT TO THE REPRESENTATIONS MADE ON THE APPLICATION THEREFOR AND MAY BE SUSPENDED OR REVOKED FOR CAUSE AS PROVIDED BY LAW. LICENSEE SHALL OBSERVE AND COMPLY WITH ALL LAWS, ORDINANCES, RULES AND REGULATIONS OF THE UNITED STATES GOVERNMENT, STATE OF ILLINOIS, COUNTY OF COOK, CITY OF CHICAGO AND ALL AGENCIES THEREOF.

IN WITNESS THE HAND OF THE MAYOR OF SAID CITY AND THE CORPORATE SEAL HEREOF THIS 1st DAY OF FEBRUARY 2013

EXPIRATION DATE: [redacted]

ATTEST:

Rahm Emanuel
MAYOR

Susana A. Mendoza
CITY CLERK

ACCOUNT NO. 378234

PERMIT NO.

THIS LICENSE MUST BE POSTED IN A CONSPICUOUS PLACE UPON THE LICENSED PREMISES

773-784-2650
F 773-784-1805
1005724-0
4/22/14

City of Chicago

Or2014-567

Office of the City Clerk

Document Tracking Sheet

Meeting Date:	11/5/2014
Sponsor(s):	O'Connor (40)
Type:	Order
Title:	Issuance of permits for sign(s)/signboard(s) at 5820 N Western Ave - 120 sq. ft.
Committee(s) Assignment:	Committee on Zoning, Landmarks and Building Standards

Committee on Zoning, Landmarks, and Building Standards

(Signs)

ORDERED, That the Commissioner of Buildings is hereby directed to issue a sign permit to: (Contractor's name and address)

Sign America
2748 West Devon Avenue
Chicago, Illinois 60645

for the erection of a sign/signboard over 24 feet in height and/or over 100 square feet (in area of one face) at: (Business Name & Address)

The Body Shop Inc.
5820 North Western Avenue
Chicago, Illinois 60659

Dimensions: Length 40 feet 0 inches **Height** 3 feet 0 inches
Height above grade/roof to top of sign 9 feet
TOTAL SQUARE FOOT AREA: 120 feet

Such sign(s) shall comply with all applicable provisions of TITLE 17 of the Chicago Zoning Ordinance and all other applicable provisions of the Municipal Code of the City of Chicago governing the construction and maintenance of outdoor signs, signboards and structures.

PATRICK J. O'CONNOR
Alderman, 40th Ward

CITY OF CHICAGO

DEPARTMENT OF BUILDINGS

Sign Permit Application

APPROVAL NUMBER	APPLICATION NUMBER	ANNUAL FEE	WORK CODE	DRAWINGS ATTACHED
	100537240			☐ YES ☐ NO

DATE OF APPLICATION: 04/22/2014

ADDRESS OF SIGN: 5820 N WESTERN AVE, 60659-

BUILDING:

ORIGINAL PERMIT NUMBER:

TYPE OF PERMIT: NEW CONSTRUCTION (SIGN)

PAYER OF ANNUAL INSPECTION:
NASTALY, RICK J.
5820 N. WESTERN AVE
CHICAGO, IL 60659
(773)784-2650

SIGN MANUFACTURER: SIGN AMERICA

ADDRESS WHERE SIGN CAN BE SEEN PRIOR TO ERECTION:

TICKET NUMBER: 0

REINSPECTION CONTROL NUMBER:

TYPE OF SUPPORT FOR SIGN: BUILDING

SIGN BOARD SUPPORT MEMBERS: STEEL

ANNUAL FEE	
CONSTRUCTION FEE	200.00
1017 B FEE	
TOTAL FEE	200.00
AMOUNT PAID	200.00
BALANCE DUE	

Check # for Zoning:

Check # for DCAP:

TYPE OF SIGN: AWNING

LENGTH	FT.	IN.	HEIGHT	FT.	IN.
	40			3	

AREA	SQ. FT.	WEIGHT	LBS.
	120		200

SIGN HEIGHT ABOVE GRADE/ROOF: FT. 9

SHAPE OF SIGN: REGULAR

SIGN WILL READ: THE BODY SHOP

NO. OF LAMPS:

TOTAL WATTAGE:

TYPE OF LAMP:

NO OF BALLAST/TRANSFORMERS:

INPUT OF TRANSFORMERS:

CONTRACTOR WILL INSTALL: [N] PEDDLAR [N] CUSTOMER LEADS

TYPE OF SWITCH: N/A

LOCATION OF SWITCH: N/A

SIGN LOCATION
AWNING 5820 N. WESTERN AVE, CHICAGO, IL. 60659

The undersigned certify that the statements in this application are true and correct and that all work done under the requested permit will conform to the requirements of the Chicago Municipal Code

REG. NO:	
ELECT CONTR:	
ADDRESS:	NO ELECTRICITY
SUPERVISOR SIGNATURE:	

BOND NO.	REG. NO. N92276
SIGN ERECTOR: SIGN AMERICA	SIGNER
ADDRESS: 2748 W DEVON AVE CHICAGO XXX IL, 60645	
SIGNATURE: Sashan	

The permit issued on this application will authorize only signs here applied for. If other signs are to be erected they must be covered by additional permits

City of Chicago
Rahm Emanuel, Mayor

Department of Buildings
Felicia Davis, Commissioner

TYPE OF BUSINESS
COMMERCIAL Other: CAR BODY SHOP
Name: THE BODY SHOP INC
LIC #:
Renewal Date: 02/15/2015

SIGN BOND REQUIRED? ☐ YES

COUNCIL ORDER REQUIRED ☐ YES

IS SPECIAL PERMISSION REQUIRED FROM CHIEF ELECTRICAL
☐ YES

IF YES, ATTACH LETTER OF REQUEST

Projects Over:
[N] Private Property
[Y] Public Way Grant Permit #. 1106835
☐ Planned Development/Manufacturing PMD/PD#:
Zoning District C1 Other: C1-2

TIME STAMP

TYPE OF SIGN:
☐ ADVERTISING ☐ ILLUMINATE ☐ MOVEABLE
[X] BUSINESS ☐ FLASHING

TOTAL STREET FRONTAGE OF LOT (IN FEET) 120

TOTAL AREA OF NEW SIGN (SQ.FT.) 120

TOTAL AREA OF ALL SIGNS ON LOT (SQ.FT.) 300

HEIGHT OF SIGN ABOVE GRADE (TO TOP) 12ft in

DISTANCE OF CURB LINE OUTER EDGE (ft) 15

DISTANCE OF STRUCTURE INNER EDGE (ft) 15

SIGN CLERK	APPROVED FOR PERMIT

DISTANCE FROM (ft)

A. PUBLIC PARK (OVER 10 ACRES) 0

B. EXPRESSWAY (IF LESS THAN 1,000 FT.) 0

C. RESIDENCE DISTRICT (ADVERTISING SIGNS ONLY) 0

REMARKS

APPROVED
MAY 15 2014
PUBLIC WAY USE

IF REPLACEMENT SIGN OR CHANGE OF FACE, WHAT DOES THE EXISTING SIGN READ?

Original Payee:

Landmark Hold: ☐ Status:

ZONING (OFFICE USE ONLY)

CITY OF CHICAGO

DEPARTMENT OF BUILDINGS

Sign Permit Application

APPROVAL NUMBER	APPLICATION NUMBER	ANNUAL FEE	WORK CODE	DRAWINGS ATTACHED
	100537240			☐ YES ☐ NO

DATE OF APPLICATION: 04/22/2014

ADDRESS OF SIGN: 5820 N WESTERN AVE, 60659-

BUILDING:

ORIGINAL PERMIT NUMBER:

TYPE OF PERMIT: NEW CONSTRUCTION (SIGN)

PAYER OF ANNUAL INSPECTION:
NASTALY, RICK J.
5820 N. WESTERN AVE
CHICAGO, IL 60659
(773)784-2650

SIGN MANUFACTURER: SIGN AMERICA

ADDRESS WHERE SIGN CAN BE SEEN PRIOR TO ERECTION:

TICKET NUMBER: 0

REINSPECTION CONTROL NUMBER:

TYPE OF SUPPORT FOR SIGN: BUILDING

SIGN BOARD SUPPORT MEMBERS: STEEL

ANNUAL FEE	
CONSTRUCTION FEE	700.00
1017 B FEE	
TOTAL FEE	700.00
AMOUNT PAID	200.00
BALANCE DUE	$ 500.00

Check # for Zoning:

Check # for DCAP:

TYPE OF SIGN: AWNING

LENGTH	FT.	IN.	HEIGHT	FT.	IN.
	99	6		3	0

AREA	SQ. FT.	WEIGHT	LBS.
	299		200

SIGN HEIGHT ABOVE GRADE/ROOF: FT. 9

SHAPE OF SIGN: REGULAR

SIGN WILL READ:
THE BODY SHOP

NO. OF LAMPS:

TOTAL WATTAGE:

TYPE OF LAMP:

NO. OF BALLAST/TRANSFORMERS:

INPUT OF TRANSFORMERS:

CONTRACTOR WILL INSTALL: [N] FEEDERS [N] CUSTOMER LEADS

TYPE OF SWITCH:

LOCATION OF SWITCH:

SIGN LOCATION:
AWNING & SIGN FACING EAST.
5820 N WESTERN AVE. CHICAGO,
IL 60659

The undersigned certify that the statements in this application are true and correct and that all work done under the approved permit will conform to the requirements of the Chicago Municipal Code

	REG. NO.
ELECT CONTR	
ADDRESS	
SUPERVISOR SIGNATURE	

BOND NO	REG. NO.	N92276
SIGN ERECTOR	SIGNER	
SIGN AMERICA		
ADDRESS		
2748 W DEVON AVE		
CHICAGO XXX IL, 60645		
SIGNATURE		

The permit issued on this application will authorize only signs here applied for. If other signs are to be erected they must be covered by additional permits

City of Chicago
Rahm Emanuel, Mayor

Department of Buildings
Felicia Davis, Commissioner

TYPE OF BUSINESS
COMMERCIAL Other: CAR BODY SHOP
Name: THE BODY SHOP INC
LIC #:
Renewal Date: 04/15/2015

Projects Over:
[N] Private Property
[Y] Public Way Grant Permit #: 1106835
[ ] Planned Development/Manufacturing PMD/PD#:
Zoning District: C1 Other: C1-2

TYPE OF SIGN.
[ ] ADVERTISING [ ] ILLUMINATE [ ] MOVEABLE
[X] BUSINESS [ ] FLASHING

TOTAL STREET FRONTAGE OF LOT (IN FEET) 100

TOTAL AREA OF NEW SIGN (SQ.FT.) 299

TOTAL AREA OF ALL SIGNS ON LOT (SQ.FT.) 400

HEIGHT OF SIGN ABOVE GRADE (TO TOP) 12ft 0in

DISTANCE OF CURB LINE OUTER EDGE (ft) 15

DISTANCE OF STRUCTURE INNER EDGE (ft) 15

DISTANCE FROM (ft):

A. PUBLIC PARK (OVER 10 ACRES)

B. EXPRESSWAY (IF LESS THAN 1,000 FT.)

C. RESIDENCE DISTRICT (ADVERTISING SIGNS ONLY)

IF REPLACEMENT SIGN OR CHANGE OF FACE, WHAT DOES THE EXISTING SIGN READ?

Original Payee:

Landmark Hold: [ ] Status:

ZONING (OFFICE USE ONLY)

SIGN BOND REQUIRED? [ ] YES

COUNCIL ORDER REQUIRED [ ] YES

IS SPECIAL PERMISSION REQUIRED FROM CHIEF ELECTRICAL
[ ] YES

IF YES, ATTACH LETTER OF REQUEST

TIMB STAMP

SIGN CLERK

APPROVED FOR PERMIT

REMARKS

PUBLIC WAY USE UNIT: PERMIT INFORMATION SHEET

05/24/2013 - Stan Adams

DBA Name	THE BODY SHOP INC
Location	5820 N. WESTERN AVE.
Zip Code	60659
Account Number	
Site Number	1
Area	PERMIT
Permit Type	AWN
Permit Number	1106835

Next steps: Department of Buildings – Permit process for signs

Your Public Way Use permit number is shown above. This number is to be used for each item on your DOB application and is needed for the Buildings (DOB) online sign application located @ www.cityofchicago.org/buildings. All signs, canopies, banners, marquees and awnings require a buildings permit. Only a licensed sign erector may apply for the Buildings permit online. The Buildings permit application will ask for the Public Way Use permit number supplied above. For additional information please contact the Buildings Department at (312) 744-3400.

Please return the completed Public Way Use application to City Hall - 121 N. LaSalle Street, Chicago, IL 60602 Room 800. The completed application package must include a copy of the completed DOB application and the Public Way Use application. The Public Way Use application must contain the Alderman's signature, site plans on 8 1/2 X 11 paper, photos of the item(s), the signed Acceptance letter and a copy of the insurance certificate. For additional information please contact BACP at (312)-74-GOBIZ (312-744-6249).

DEPARTMENT OF ZONING AND LAND USE PLANNING


SIGN SITE PLAN

(ALL INFORMATION MUST BE COMPLETED AND LEGIBLE)

Site Address: 5820 N. WESTERN AVE. CHICAGO, IL 60659 3 of 3 applications

Sign Company: Sign America Rep Name: Salim

Phone (773) 262 - 7800 EXT _____ *(Below: Building, streets and location of sign on lot or structure)*

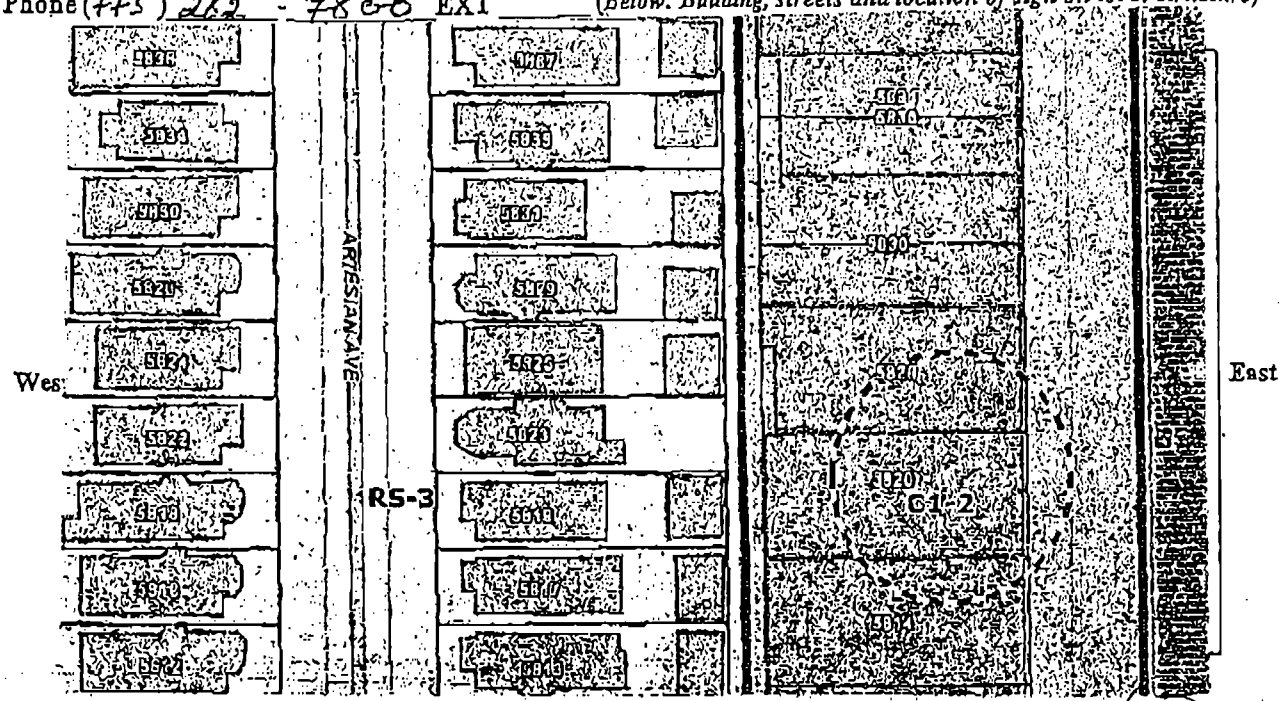

SIGN USE:

Bus. ID (On-premise) [X]
Business Lice. # _____
[ ]

TYPE OF SIGN:

Flat Wall [ ]
Freestanding [ ]
Awning [X]
Marquee [ ]
High Rise Building [ ]
Projecting Private [ ]
Projecting Public Way [ ]
Public Way Use Permit # 1106835

SIGN CHARACTERISTICS:

Non-Illuminated [ ]
Illuminated [ ]
Changing Image [ ]
Video Display [ ]
Flashing [ ]

PERMIT TYPE:

New Construction [X]
Change of Face [ ]
Previous Permit # _____

DISTANCE FROM:

Curb Line: 15 FT
Expressway, Toll Roads or Major Route (n/a if over 1000 ft) N/A
Park (over 10 acres) N/A
Residential Zone N/A
Existing Off-premise on same side of street: N/A

TOTAL SQUARE FOOTAGE:

Square footage of this proposed sign 120
Gross area of all proposed signs 300
Area of all existing signs *(not including proposed)* on Zoning Lot 300 SQFT

Signature: _____ Date: 4-21-14

(Revised 4/10)

ACORD

CERTIFICATE OF LIABILITY INSURANCE

DATE (MM/DD/YYYY) 04/17/2014

THIS CERTIFICATE IS ISSUED AS A MATTER OF INFORMATION ONLY AND CONFERS NO RIGHTS UPON THE CERTIFICATE HOLDER. THIS CERTIFICATE DOES NOT AFFIRMATIVELY OR NEGATIVELY AMEND, EXTEND OR ALTER THE COVERAGE AFFORDED BY THE POLICIES BELOW. THIS CERTIFICATE OF INSURANCE DOES NOT CONSTITUTE A CONTRACT BETWEEN THE ISSUING INSURER(S), AUTHORIZED REPRESENTATIVE OR PRODUCER, AND THE CERTIFICATE HOLDER.

IMPORTANT: If the certificate holder is an ADDITIONAL INSURED, the policy(ies) must be endorsed. If SUBROGATION IS WAIVED, subject to the terms and conditions of the policy, certain policies may require an endorsement. A statement on this certificate does not confer rights to the certificate holder in lieu of such endorsement(s).

PRODUCER BYRNE,BYRNE & COMPANY 120 SOUTH LASALLE STREET CHICAGO, IL 60603 Clyde Patterson	Phone: 312-346-2150 Fax: 312-346-4637	CONTACT NAME: Clyde Patterson PHONE (A/C, No, Ext): 312-456-2889 FAX (A/C, No): 312-346-4637 E-MAIL ADDRESS: clydep@byrnebyrne.com

INSURER(S) AFFORDING COVERAGE	NAIC #
INSURER A: Cincinnati Insurance Co.	10677
INSURER B: Carolina Casualty Insurance Co	
INSURER C:	
INSURER D:	
INSURER E:	
INSURER F:	

INSURED: The Body Shop-Western Ave., Inc.
5820 N. Western Avenue
Chicago, IL 60659

COVERAGES CERTIFICATE NUMBER: REVISION NUMBER:

THIS IS TO CERTIFY THAT THE POLICIES OF INSURANCE LISTED BELOW HAVE BEEN ISSUED TO THE INSURED NAMED ABOVE FOR THE POLICY PERIOD INDICATED. NOTWITHSTANDING ANY REQUIREMENT, TERM OR CONDITION OF ANY CONTRACT OR OTHER DOCUMENT WITH RESPECT TO WHICH THIS CERTIFICATE MAY BE ISSUED OR MAY PERTAIN, THE INSURANCE AFFORDED BY THE POLICIES DESCRIBED HEREIN IS SUBJECT TO ALL THE TERMS, EXCLUSIONS AND CONDITIONS OF SUCH POLICIES. LIMITS SHOWN MAY HAVE BEEN REDUCED BY PAID CLAIMS.

INSR LTR	TYPE OF INSURANCE	ADDL INSR	SUBR WVD	POLICY NUMBER	POLICY EFF (MM/DD/YYYY)	POLICY EXP (MM/DD/YYYY)	LIMITS	
A	GENERAL LIABILITY [X] COMMERCIAL GENERAL LIABILITY [ ] CLAIMS-MADE [X] OCCUR GEN'L AGGREGATE LIMIT APPLIES PER: [X] POLICY [ ] PRO-JECT [ ] LOC	X		EPP0004133	12/31/2013	12/31/2014	EACH OCCURRENCE DAMAGE TO RENTED PREMISES (Ea occurrence) MED EXP (Any one person) PERSONAL & ADV INJURY GENERAL AGGREGATE PRODUCTS - COMP/OP AGG Emp Ben.	$ 1,000,000 $ 100,000 $ 5,000 $ 1,000,000 $ 2,000,000 $ 2,000,000 $ XXXXXXXXX
A	AUTOMOBILE LIABILITY [ ] ANY AUTO [ ] ALL OWNED AUTOS [ ] SCHEDULED AUTOS [X] HIRED AUTOS [X] NON-OWNED AUTOS			EPP0004133	12/31/2013	12/31/2014	COMBINED SINGLE LIMIT (Ea accident) BODILY INJURY (Per person) BODILY INJURY (Per accident) PROPERTY DAMAGE (Per accident)	$ 1,000,000 $ $ $
A	[X] UMBRELLA LIAB [X] OCCUR [ ] EXCESS LIAB [ ] CLAIMS-MADE DED [X] RETENTION $ 0			EPP0004133	12/31/2013	12/31/2014	EACH OCCURRENCE AGGREGATE	$ 1,000,000 $ 1,000,000 $
B	WORKERS COMPENSATION AND EMPLOYERS' LIABILITY ANY PROPRIETOR/PARTNER/EXECUTIVE OFFICER/MEMBER EXCLUDED? Y/N [N] N/A (Mandatory in NH) If yes, describe under DESCRIPTION OF OPERATIONS below	N/A		BNUWC0126095	12/31/2013	12/31/2014	[X] WC STATU-TORY LIMITS [ ] OTH-ER E.L. EACH ACCIDENT E.L. DISEASE - EA EMPLOYEE E.L. DISEASE - POLICY LIMIT	$ $ 500,000 $ 500,000 $ 500,000

DESCRIPTION OF OPERATIONS / LOCATIONS / VEHICLES (Attach ACORD 101, Additional Remarks Schedule, if more space is required)
The City of Chicago, its agents and employees, are listed as additional insureds in regards to the driveway, awning and flagpole at 5820 N. Western Avenue, Chicago, IL

CERTIFICATE HOLDER

CITYO-3

Chicago Dept.of Transportation
Driveway Permits
121 N. LaSalle St., Room 905
Chicago, IL 60602

CANCELLATION

SHOULD ANY OF THE ABOVE DESCRIBED POLICIES BE CANCELLED BEFORE THE EXPIRATION DATE THEREOF, NOTICE WILL BE DELIVERED IN ACCORDANCE WITH THE POLICY PROVISIONS.

AUTHORIZED REPRESENTATIVE
Clyde Patterson

© 1988-2010 ACORD CORPORATION. All rights reserved.

CITY OF CHICAGO

LICENSE CERTIFICATE

NON-TRANSFERABLE

THIS IS TO CERTIFY THAT THE CITY OF CHICAGO HEREBY GRANTS TO THE FOLLOWING NAMED PERSON, FIRM OR CORPORATION A LICENSE TO CONDUCT THE BUSINESS HEREINAFTER DESIGNATED AT THE LOCATION SPECIFIED IN THIS LICENSE FOR THE PERIOD OF ONE YEAR UNLESS SOONER REVOKED, SUBJECT TO THE PROVISIONS OF THE MUNICIPAL CODE OF CHICAGO.

NAME: [illegible]

DBA: [illegible]

AT: 5219 W. [illegible] AVE. INC.
[illegible]
CHICAGO, IL 60639

LICENSE NO: [illegible]

CLASS: [illegible]

FEE: $[illegible].00

DATE ISSUED: [illegible]

EXPIRATION DATE: [illegible]

THIS LICENSE IS ISSUED AND ACCEPTED SUBJECT TO THE REPRESENTATIONS MADE IN THE APPLICATION THEREFOR AND MAY BE SUSPENDED OR REVOKED FOR CAUSE AS PROVIDED BY LAW. LICENSEE SHALL OBSERVE AND COMPLY WITH ALL LAWS, ORDINANCES, RULES AND REGULATIONS OF THE UNITED STATES GOVERNMENT, STATE OF ILLINOIS, COUNTY OF COOK, CITY OF CHICAGO AND AGENCIES THEREOF.

WITNESS THE HAND OF THE MAYOR OF SAID CITY AND THE SEAL OF THE CITY OF CHICAGO THIS [illegible] DAY OF [illegible]

ATTEST: [illegible]

CITY CLERK

ACCOUNT NO. [illegible]

[illegible] SIGNATURE

THIS LICENSE MUST BE POSTED IN A CONSPICUOUS PLACE UPON THE LICENSED PREMISES AT ALL TIMES

773-784-1807

773-784-1807

4424 W. Lawrence Ave.

AWNING - 99'.6" W X 3' H FOR THE BODY SHOP
5820 N WESTERN AVE, CHICAGO, IL: STREET VIEW:



Signature for Sign America.

Sign Manufacturer:-

"Reliable & Dependable for 18 years"

Sign AMERICA

2748 W. Devon Ave,
Chicago, IL 60645
Tel : 773 262-7800
Fax: 773 262-7898
Email: info@signamerica.co
www.signamerica.co

Oct. 31. 2014 12:59PM 40th Marc

CITY OF CHICAGO · BACP-PWU · GRANT OF PRIVILEGE PERMIT APPLICATION · V.01.17.13

APPLICANT INFORMATION

LEGAL NAME OF ENTITY: THE BODY SHOP OF WESTERN AVE, INC
PERMIT MAILING ADDRESS: 5820 N. WESTERN AVE
CITY: CHICAGO STATE: IL ZIP: 60659
CONTACT PERSON: VAL MITEV TITLE: OWNER
PHONE: 773-784-2650 FAX: 773-784-1805 E-MAIL: THEBODYSHOPOFCHICAGO@YAHOO.COM

PROPERTY OWNER INFORMATION

NAME: VALERI MITEV
ADDRESS: 5820 N. WESTERN AVE
CITY: CHICAGO STATE: IL ZIP: 60659

USE OF THE PUBLIC WAY

1. List the proposed or existing use(s) below, and complete the worksheet on page 3. Use only one application for all public way use type.

TYPE	HOW MANY?	BUILDING ADDRESS
FLAG POLE	1	5820 N. WESTERN AVE, CHICAGO IL 60659
AWNING	1	5820 N. WESTERN AVE, CHICAGO IL 60659

2. Please enclose one sketch of proposed use of the public way, which maps to scale the proposed use and its relationship to surrounding right-of-way. All measurements must be indicated.
3. **All "No Fee" items require a $50 application fee. Please remit with application.**
4. "No Fee" items are listed in the price list on page 6.
5. The prints should also accurately depict the location of the property line and public facilities (meters, light poles, sidewalks).

APPLICANT CERTIFICATION

I hereby certify that all statements made as part of the application, and the attachments herein, are true to the best of my knowledge and belief.

BY: VALERI MITEV TITLE: OWNER
F.E.I.N. or SOCIAL SECURITY NUMBER

ALDERMAN'S APPROVAL

As part of this application process, you are required to notify/obtain approval from the Alderman in whose ward your proposed use of the public way is located.

ALDERMAN'S SIGNATURE:
DATE: 5-17-13 WARD: 40

City of Chicago

Or2014-538

Office of the City Clerk

Document Tracking Sheet

Meeting Date:	11/5/2014
Sponsor(s):	O'Connor (41)
Type:	Order
Title:	Issuance of permits for sign(s)/signboard(s) at 8501 W Higgins Rd - 468 sq. ft.
Committee(s) Assignment:	Committee on Zoning, Landmarks and Building Standards

City Council
Meeting Date: 11/5/14
Committee on Buildings

(signs)

ORDERED, That the Commissioner of Buildings is hereby directed to issue a sign permit to: (Contractor's name and address)

SOUTH WATER SIGNS

934 N. CHURCH RD.

ELMHURST, IL 60126

for the erection of a sign / signboard over 24 feet in height and / or over 100 square feet (in area of one face) at: (Business NAME & ADDRESS)

FIRST MIDWEST BANK

8501 W. Higgins ROAD

Chicago, IL 60631

Dimensions: Length 78' Height 6'

Height above grade / roof to top of sign 140'

TOTAL SQUARE FOOT AREA 468'

Such sign(s) shall comply with all applicable provisions of TITLE 17 of the Chicago Zoning Ordinance and all other applicable provisions of the Municipal Code of the City of Chicago governing the construction and maintenance of outdoor signs, signboards and structures.

Mary O'Connor

Alderman, 41st Ward

Mary O'Dwyer

City of Chicago

Or2014-539

Office of the City Clerk

Document Tracking Sheet

Meeting Date:	11/5/2014
Sponsor(s):	O'Connor (41)
Type:	Order
Title:	Issuance of permits for sign(s)/signboard(s) at 8501 W Higgins Rd - 112 sq. ft.
Committee(s) Assignment:	Committee on Zoning, Landmarks and Building Standards

City Council
Meeting Date: 11/5/14
Committee on Buildings

(signs)

ORDERED, That the Commissioner of Buildings is hereby directed to issue a sign permit to: (Contractor's name and address)

SOUTH WATER SIGNS
934 N. CHURCH RD.
ELMHURST, IL 60126

for the erection of a sign / signboard over 24 feet in height and / or over 100 square feet (in area of one face) at: (Business NAME & ADDRESS)

FIRST MIDWEST BANK
8501 W. Higgins Road
Chicago, IL 60631

Dimensions: Length 28' Height 4'

Height above grade / roof to top of sign 15'

TOTAL SQUARE FOOT AREA 112'

Such sign(s) shall comply with all applicable provisions of TITLE 17 of the Chicago Zoning Ordinance and all other applicable provisions of the Municipal Code of the City of Chicago governing the construction and maintenance of outdoor signs, signboards and structures.

Mary O'Connor
Alderman, 41st Ward

Mary O Dunn

City of Chicago

Or2014-543

Office of the City Clerk

Document Tracking Sheet

Meeting Date:	11/5/2014
Sponsor(s):	Reilly (42)
Type:	Order
Title:	Issuance of permits for sign(s)/signboard(s) at 111 N Canal St
Committee(s) Assignment:	Committee on Zoning, Landmarks and Building Standards

City Council
Meeting Date: 11-5-2014
Committee on Buildings

(signs)

ORDERED, That the Commissioner of Buildings is hereby directed to issue a sign permit to: (Contractor's name and address)

South Water Signs
934 N Church Rd
Elmhurst, IL 60126

for the erection of a sign / signboard over 24 feet in height and / or over 100 square feet (in area of one face) at: (Business NAME & ADDRESS)

Gogo
111 N Canal St
Chicago, IL 606606

Dimensions: Length 25'0" Height 15'8"

Height above grade / roof to top of sign 175'

TOTAL SQUARE FOOT AREA 392.7 sqft

Such sign(s) shall comply with all applicable provisions of TITLE 17 of the Chicago Zoning Ordinance and all other applicable provisions of the Municipal Code of the City of Chicago governing the construction and maintenance of outdoor signs, signboards and structures.

1
Alderman, 42 Ward

City of Chicago

Office of the City Clerk

Document Tracking Sheet

Or2014-553

Meeting Date:	11/5/2014
Sponsor(s):	Reilly (42)
Type:	Order
Title:	Issuance of permits for sign(s)/signboard(s) at 455 N Cityfront Plaza Dr
Committee(s) Assignment:	Committee on Zoning, Landmarks and Building Standards

City Council
Meeting Date: _____
Committee on Buildings

(signs)

ORDERED, That the Commissioner of Buildings is hereby directed to issue a sign permit to: (Contractor's name and address)

MODERN SIGNS INC
1727 ARMITAGE CT
ADDISON IL 60101

for the erection of a sign / signboard over 24 feet in height and / or over 100 square feet (in area of one face) at: (Business NAME & ADDRESS)

UNIVERSITY OF CHICAGO BOOTH SCHOOL
455 N. CITYFRONT PLAZA DR
CHICAGO IL 60611

Dimensions: Length 24' Height 6'

Height above grade / roof to top of sign 7'

TOTAL SQUARE FOOT AREA 144

Such sign(s) shall comply with all applicable provisions of TITLE 17 of the Chicago Zoning Ordinance and all other applicable provisions of the Municipal Code of the City of Chicago governing the construction and maintenance of outdoor signs, signboards and structures.

1
Alderman, 42 Ward

4-9

CITY OF CHICAGO

DEPARTMENT OF BUILDINGS

Sign Permit Application

APPROVAL NUMBER	APPLICATION NUMBER	ANNUAL FEE	WORK CODE	DRAWINGS ATTACHED
	100532706			☐ YES ☐ NO

DATE OF APPLICATION: 03/25/2014

ADDRESS OF SIGN: 450 N CITYFRONT PLAZA DR, 60611-

BUILDING:

ORIGINAL PERMIT NUMBER:

TYPE OF PERMIT: NEW CONSTRUCTION (SIGN)

PAYER OF ANNUAL INSPECTION:
CAVEY, DEBRA
455 N CITYFRONT PLAZA DR
CHICAGO, IL 60611
(312)464-8787

SIGN MANUFACTURER:
INFINITY COMMUNICATIONS

ADDRESS WHERE SIGN CAN BE SEEN PRIOR TO ERECTION:

TICKET NUMBER: 0

REINSPECTION CONTROL NUMBER:

TYPE OF SUPPORT FOR SIGN: BUILDING

SIGN BOARD SUPPORT MEMBERS: STEEL

ANNUAL FEE	
CONSTRUCTION FEE	200.00
1017 B FEE	
TOTAL FEE	200.00
AMOUNT PAID	200.00
BALANCE DUE	

Check # for Zoning:

Check # for DCAP:

TYPE OF SIGN: FLAT OR BOX

LENGTH FT	LENGTH IN	HEIGHT FT	HEIGHT IN
24		6	

AREA SQ FT	WEIGHT LBS
144	450

SIGN HEIGHT ABOVE GRADE/ROOF: 7 FT

SHAPE OF SIGN: REGULAR

SIGN WILL READ:
BOOTH SCHOOL

NO OF LAMPS	TOTAL WATTAGE
250	125

TYPE OF LAMP: OTHER

NO OF BALLAST TRANSFORMERS	INPUT OF TRANSFORMERS
3	110V

CONTRACTOR WILL INSTALL: [N] FEEDERS [Y] CUSTOMER LEADS

TYPE OF SWITCH: KNIFE

LOCATION OF SWITCH: OUTSIDE SIGN

SIGN LOCATION:
BOX SIGN WILL BE ATTACHED TO THE WEST SIDE OF THE BUILDING. SIGN CABINET WILL BE INTERNALLY ILLUMINATED AND HAVE PUSH-THRU ACRYLIC LETTERS

The undersigned certifies that the statements in this application are true and correct and that all work done under the proposed permit will conform to the requirements of the Chicago Municipal Code.

	REG NO
	E94792

ELECT CONTR: MODERN SIGNS, INC. — ELECTR

ADDRESS:
1727 ARMITAGE COURT
ADDISON, IL 60101-

SUPERVISOR SIGNATURE:

BOND NO	REG NO
	N93883

SIGN ERECTOR: MODERN SIGNS INC — SIGNER

ADDRESS:
1727 ARMITAGE CT
ADDISON IL 60101-

SIGNATURE:

The permit issued on this application will authorize only signs here applied for. If other signs are to be erected they must be covered by additional permits.

City of Chicago
Rahm Emanuel, Mayor

Department of Buildings
Felicia Davis, Commissioner

TYPE OF BUSINESS

PAC COLLEGE Other:

Name: THE BOOTH SCHOOL

LIC #:

Renewal Date:

Projects Over:

[Y] Private Property

[N] Public Way Grant Permit #:

[ ] Planned Development/Manufacturing PMD/PD#: 366

Zoning District: C1 Other:

TYPE OF SIGN

[ ] ADVERTISING [X] ILLUMINATE [ ] MOVEABLE

[X] BUSINESS [ ] FLASHING

TOTAL STREET FRONTAGE OF LOT (IN FEET)	200
TOTAL AREA OF NEW SIGN (SQ FT.)	144
TOTAL AREA OF ALL SIGNS ON LOT (SQ.FT.)	99
HEIGHT OF SIGN ABOVE GRADE (TO TOP)	13ft in
DISTANCE OF CURB LINE OUTER EDGE (ft)	20
DISTANCE OF STRUCTURE INNER EDGE (ft)	21

DISTANCE FROM (ft):

A. PUBLIC PARK (OVER 10 ACRES)	100
B. EXPRESSWAY (IF LESS THAN 1,000 FT.)	
C. RESIDENCE DISTRICT (ADVERTISING SIGNS ONLY)	

IF REPLACEMENT SIGN OR CHANGE OF FACE, WHAT DOES THE EXISTING SIGN READ?

Original Payee:

Landmark Hold: [ ] **Status:**

ZONING (OFFICE USE ONLY)

CONFORMS
TO ZONING ORDINANCE
This Approval of Application for signs shall not be held to permit or be an approval of any violation of the provisions.

SEP 26 2014 TM

of the Chicago Zoning Ordinance, or any other requirements of the Municiple Code of the City of Chicago
ZONING ADMINISTRATOR

SIGN BOND REQUIRED? [ ] YES

COUNCIL ORDER REQUIRED [ ] YES

IS SPECIAL PERMISSION REQUIRED FROM CHIEF ELECTRICAL

[ ] YES

IF YES, ATTACH LETTER OF REQUEST

TIME STAMP

SIGN CLERK	APPROVED FOR PERMIT

REMARKS

APPROVED
OCT 02 2014
PUBLIC WAY USE

Booth School - Gleacher Center Signage



Project Overview

Overview: Internally illuminated custom fabricated aluminum extrusion cabinet with routed face and push-thru acrylic letters & logo.

Aluminum Cabinet. Aluminum extrusion cabinet with a routed, brushed aluminum face. ¾" clear acrylic letters will be cut and pushed through the routed aluminum face. This will make the letters protrude from the face approx ½". 3M high performance opaque vinyl will be applied to the first surface of the letters. Sign will be internally illuminated by UL listed LEDs. Edges of letters will remain exposed and will illuminate

Mounting Details: The cabinet has a shoe box cover design. The back portion will house the LEDs & power supplies This will get mounted to the building using (12) .375" masonry sleeve anchors. The front portion, or lid, will carry the push-thru letters and slip over the back portion. The lid will fasten across the top and bottom. All fasteners connecting the 2 parts will be countersunk.

INFINITY COMMUNICATIONS GROUP
5350 East Ave • Countryside, IL 60525
Ph. 708.352.1086 Fx. 708.352.1237

PROJECT
UNIVERSITY OF CHICAGO - BOOTH SCHOOL
CHANNEL LETTERS - NBC BUILDING
PANFACE W/ PUSH-THRU - GLEACHER CENTER

DATE				
03 / 01 / 2014		CYR 4972-73		
REVISED	VERSION #	BRL	00/ 00/ 0000	
YES	3	1 OF 3	XXX	

City of Chicago

Or2014-544

Office of the City Clerk

Document Tracking Sheet

Meeting Date:	11/5/2014
Sponsor(s):	Pawar (47)
Type:	Order
Title:	Issuance of permits for sign(s)/signboard(s) at 3914 N Clark St
Committee(s) Assignment:	Committee on Zoning, Landmarks and Building Standards

Committee on Zoning, Landmarks, and Building Standards
City Council Meeting
November 5, 2014

(Signs)

ORDERED, That the Commissioner of Buildings is hereby directed to issue a sign permit to:

Great Lakes Awnings
2008 N Lawndale Ave
Chicago, IL 60647

For the erection of sign / signboard over 24 feet in height and / or over 100 square feet (in area of one face) at:

The Public House Theatre
3914 N Clark St
Chicago, IL 60613

Dimensions: Length _____57ft_____ Height ____4ft_____

Height above grade / roof to top of sign _____9ft_____

TOTAL SQUARE FOOT AREA_____228 sq ft_____

Such Sign (s) shall comply with all applicable provisions of Title 17 of the Chicago Zoning Ordinance and all other Applicable provisions of the Municipal Code of the City of Chicago Governing the construction and maintenance of outdoor signs, sign boards and structures.

Ameya Pawar
Alderman, 47th Ward

City of Chicago

Office of the City Clerk

Document Tracking Sheet

Or2014-552

Meeting Date:	11/5/2014
Sponsor(s):	Moore (49)
Type:	Order
Title:	Issuance of permits for sign(s)/signboard(s) at 7545 N Clark St
Committee(s) Assignment:	Committee on Zoning, Landmarks and Building Standards

Committee on Buildings

(signs)

ORDERED, That the Commissioner of Buildings is hereby directed to issue 1 sign permit to:

ASL Group
1405 Bernard
Addison, IL 60101

For the erection of one (1) wall signs over 24 feet in height and/or over 100 square feet (in area of one face) at:

7545 N Clark
Chicago, IL 60626

#1	Dimensions:	length	52 feet 0 inches	height	5 feet 0 inches
	Height above grade/roof to top of sign		10 feet		
	Total Square Foot Area		260 square feet		
	Elevation		West		

Such sign shall comply with all applicable provisions of TITLE 17 of the Chicago Zoning Ordinance and all other applicable provisions of the Municipal Code of the City of Chicago governing the construction and maintenance of outdoor signs, signboards and structures.

Joseph Moore
Alderman, 49th Ward

City of Chicago

O2014-8828

Office of the City Clerk

Document Tracking Sheet

Meeting Date:	11/5/2014
Sponsor(s):	Quinn (13)
Type:	Ordinance
Title:	Vacation of public alley(s) in area bounded by S Parkside Ave, W 62nd St, S Central Ave and W 63rd St
Committee(s) Assignment:	Committee on Transportation and Public Way

INTERGOVERNMENTAL VACATION ORDINANCE

WHEREAS, the City of Chicago ("City") is a home rule unit of local government pursuant to Article VII, Section 6 (a) of the 1970 constitution of the State of Illinois and, as such, may exercise any power and perform any function pertaining to its government and affairs; and

WHEREAS, the properties at 5600-5608 W. 63rd Street, and 6238-6244 and 6248-6258 S. Central Avenue, are owned by the City of Chicago, a Municipal Corporation; and

WHEREAS, the Chicago Department of Aviation proposes to assemble properties including the portion of the alley to be vacated; and

WHEREAS, The City Council of the City of Chicago, after due investigation and consideration, has determined that the nature and extent of public use and the public interest to be subserved is such as to warrant the vacation of part of the public alley described in the following ordinance; now, therefore,

BE IT ORDAINED BY THE CITY COUNCIL OF THE CITY OF CHICAGO:

SECTION 1. **THAT PART OF AN EAST-WEST 16 FOOT WIDE PUBLIC ALLEY, LYING SOUTH OF AND ADJOINING THAT PART OF LOT 18 IN THE THIRD ADDITION TO CLEARING, A SUBDIVISION OF THE SOUTHEAST QUARTER OF THE SOUTHEAST QUARTER OF SECTION 17, TOWNSHIP 38 NORTH, RANGE 13 EAST OF THE THIRD PRINCIPAL MERIDIAN, RECORDED MAY 29, 1913 AS DOCUMENT # 5195550, ANTE-FIRE, LYING NORTH OF AND ADJOINING LOTS 19, 20, 21, AND 22 IN SAID THIRD ADDITION TO CLEARING SUBDIVISION, LYING EAST OF AND ADJOINING THE NORTHERLY EXTENSION ON THE WEST LINE OF LOT 22, ALSO BEING THE EAST LINE OF LOT 23, IN SAID THIRD ADDITION TO CLEARING SUBDIVISION AND LYING WEST OF AND ADJOINING THE WEST RIGHT OF WAY LINE OF S. CENTRAL AVENUE, ALL IN COOK COUNTY, ILLINOIS, CONTAINING 1540 SQUARE FEET, 0.04 ACRES MORE OR LESS,** as shaded and legally described by the words "HEREBY VACATED" on the plat hereto attached as Exhibit A, which drawing for greater clarity, is hereby made a part of this ordinance, be and the same is hereby vacated and closed, inasmuch as the same is no longer required for public use and the public interest will be subserved by such vacation.

SECTION 2. The City of Chicago hereby reserves for the benefit of CDOT Division of Electrical Operations, its successors or assigns, a non-exclusive utility easement to operate, maintain, construct, replace and renew overhead wires, poles, and associated equipment and underground conduit, cables, and associated equipment for the transmission and distribution of electrical energy, under, over and along the alley herein vacated, with the right of ingress and egress. The grade of the vacated public way shall not be altered in a manner so as to interfere with the operation and maintenance of CDOT Division of Electrical Operations facilities. No buildings, permanent structures or obstructions shall be placed over CDOT Division of Electrical Operations facilities without written release of easement. Any future

vacation-beneficiary prompted relocation of CDOT Division of Electrical Operations facilities lying within the area being vacated will be accomplished by CDOT Division of Electrical Operations and done at the expense of beneficiary of the vacation.

SECTION 3. The vacation herein provided for are made upon the express condition that within 180 days after the passage of this ordinance, the Chicago Department of Aviation or its contractor shall deposit in the City Treasury of the City of Chicago, a sum sufficient to defray the costs of removing paving and curb returns, and constructing sidewalk and curb at the entrance to that part of the alley hereby vacated, in accordance with current Department of Transportation Construction Guidelines for construction of public way.

SECTION 4. The vacation herein provided for is made upon the express condition that within one hundred eighty (180) days after the passage of this ordinance, the Chicago Department of Aviation or its authorized agent shall file or cause to be filed for record in the Office of the Recorder of Deeds of Cook County, Illinois a certified copy of this ordinance, together with the attached plat, and a full sized plat, as approved by the Superintendent of Maps and Plats.

SECTION 5. This ordinance shall take effect and be in force from and after its passage and publication. The vacation shall take effect and be in force from and after its recording.

Vacation Approved:

Rebekah Scheinfeld
Commissioner

Approved as to Form and Legality

Richard Wendy
Deputy Corporation Counsel


Honorable Marty Quinn
Alderman, 13th Ward


Exhibit "A"

PLAT OF VACATION

OF PROPERTY DESCRIBED AS FOLLOWS:

THAT PART OF AN EAST-WEST 16 FOOT WIDE PUBLIC ALLEY, LYING SOUTH OF AND ADJOINING THAT PART OF LOT 18 IN THE THIRD ADDITION TO CLEARING, A SUBDIVISION OF THE SOUTHEAST QUARTER OF THE SOUTHEAST QUARTER OF SECTION 17, TOWNSHIP 38 NORTH, RANGE 13 EAST OF THE THIRD PRINCIPAL MERIDIAN, RECORDED MAY 29, 1913 AS DOCUMENT #5195550, Ante Fire LYING NORTH OF AND ADJOINING LOTS 19, 20, 21, AND 22 IN SAID THIRD ADDITION TO CLEARING SUBDIVISION, LYING EAST OF AND ADJOINING THE NORTHERLY EXTENSION ON THE WEST LINE OF LOT 22, ALSO BEING THE EAST LINE OF LOT 23, IN SAID THIRD ADDITION TO CLEARING SUBDIVISION AND LYING WEST OF AND ADJOINING THE WEST RIGHT OF WAY LINE OF S. CENTRAL AVENUE, ALL IN COOK COUNTY, ILLINOIS, CONTAINING 1540 SQUARE FEET, 0.04 ACRES MORE OR LESS.

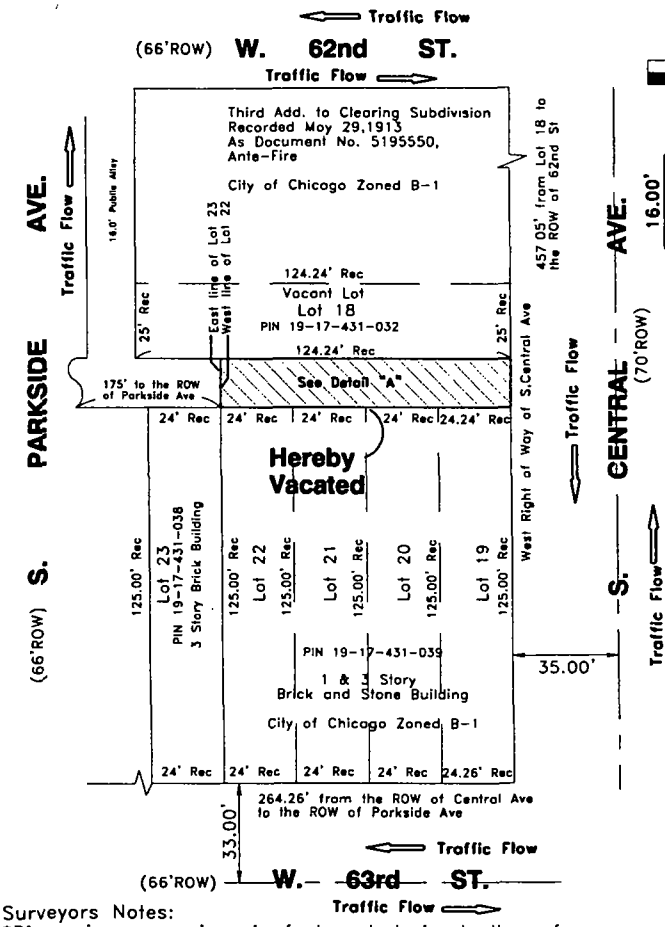

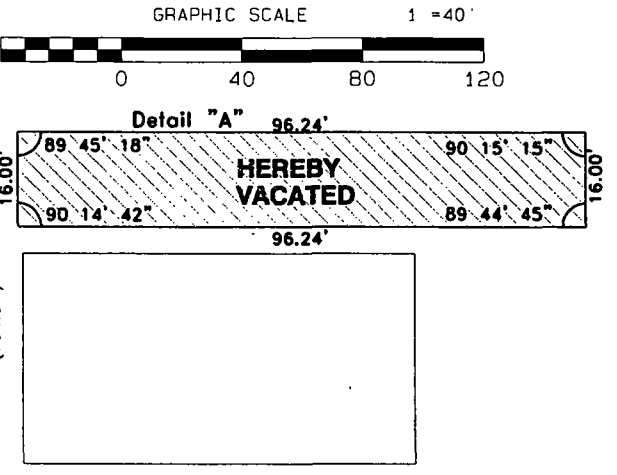

City Clerk

Traffic Flow

Cook County

C.D.O.T

Surveyors Notes:
*Dimensions are given in feet and decimals thereof, unless indicated otherwise.
*Rec. Denotes Record Distances
*No Dimensions shall be ossumed by scale upon this plat.
*No field work was performed or monuments found or set for this survey

Prepared for:
Chicago Department of Aviation
Midway International Airport
Erin O'Donnell
Managing Deputy Commissioner
5700 S. Cicero Ave.
Chicago IL 60638

SURVEYOR'S CERTIFICATE

STATE OF ILLINOIS)
COUNTY OF KANE)

Oct. 28, 2014

I, John D. Totemeier, Illinois Professional Land Surveyor, do hereby certify that this Plat of Vacation was prepared under my direction and is true and correct to the best of my knowledge and belief.

This professional service conforms to the current Illinois minimum standards for a boundary survey.

Legend:
Centerline of Street
Hereby Vacated
Traffic Flow

Dated this 11TH Day of MARCH ,2014, A.D.

John D. Totemeier I.P.L.S. #035-003293 My license expires November 30, 2014

CDOT# 17-13-14-3644

F:\CDA\Midway Parcel 150 Plat of Vacation Revised 10-07-14.pro

Prepared by:
HARBOUR ENGINEERING, INC
23830 W Main Street
Plainfield, IL 60544
Phone: (630) 200-6188

City of Chicago

O2014-8852

Office of the City Clerk

Document Tracking Sheet

Meeting Date:	11/5/2014
Sponsor(s):	Burns (4)
Type:	Ordinance
Title:	Vacation and Dedication of Public Way(s) in area bounded by E Pershing Rd, S Martin Luther King, Jr. Dr, E 37th St and S Rhodes Ave
Committee(s) Assignment:	Committee on Transportation and Public Way

TRANSPORTATION

INTERGOVERNMENTAL VACATION & DEDICATION ORDINANCE

WHEREAS, the City of Chicago ("City") is a home rule unit of local government pursuant to Article VII, Section 6 (a) of the 1970 constitution of the State of Illinois and, as such, may exercise any power and perform any function pertaining to its government and affairs; and

WHEREAS, the properties at approximately 3701-3899 and 3700-3898 S. Vernon Avenue, are owned by the Chicago Housing Authority, an Illinois Municipal Corporation; and

WHEREAS, the Chicago Housing Authority, an Illinois Municipal Corporation ("Chicago Housing Authority") proposes to assemble properties including the portion of the street to be vacated; and also proposes to open a new E. 38th Street to serve subsequent development by its contract developer Chicago Neighborhood Initiatives ("CNI"); and

WHEREAS, The City Council of the City of Chicago, after due investigation and consideration, has determined that the nature and extent of public use and the public interest to be subserved is such as to warrant the vacation of that part of the public street described in the following ordinance, as well as the street dedication; now, therefore,

BE IT ORDAINED BY THE CITY COUNCIL OF THE CITY OF CHICAGO:

SECTION 1. **AREA TO BE DEDICATED:**

PARCEL 1:
THAT PART OF BLOCK 2 IN ELLIS' WEST ADDITION OR 1ST ADDITION TO CHICAGO RECORDED SEPTEMBER 27, 1853, ANTE FIRE, BEING A SUBDIVISION OF THE WEST 86.06 ACRES OF THE SOUTHEAST QUARTER OF SECTION 34, TOWNSHIP 39 NORTH, RANGE 14 EAST OF THE THIRD PRINCIPAL MERIDIAN, IN COOK COUNTY, ILLINOIS, DESCRIBED AS FOLLOWS: COMMENCING AT THE INTERSECTION OF THE NORTH LINE OF E. PERSHING ROAD, AS WIDENED BY ORDINANCE PASSED JULY 24, 1941 RECORDED SEPTEMBER 9, 1941 AS DOCUMENT 12753088, AND THE EAST LINE OF S. DR. MARTIN LUTHER KING DRIVE; THENCE ON AN ASSUMED BEARING NORTH 00 DEGREES 05 MINUTES 23 SECONDS WEST, ALONG SAID EAST LINE OF S. DR. MARTIN LUTHER KING DRIVE, 590.34 FEET TO THE POINT OF BEGINNING; THENCE CONTINUING NORTH 00 DEGREES 05 MINUTES 23 SECONDS WEST, ALONG SAID EAST LINE OF S. DR. MARTIN LUTHER KING DRIVE, 66.00 FEET; THENCE NORTH 89 DEGREES 24 MINUTES 13 SECONDS EAST, 297.18 FEET TO THE WEST LINE OF THE EAST 33 FEET OF S. VERNON AVENUE, ALSO BEING THE EAST LINE OF THE WEST 33 FEET OF S. VERNON AVENUE AS VACATED PER DOCUMENT 12387666 RECORDED OCTOBER 25, 1939 AND AMENDED PER DOCUMENT 14136918 RECORDED SEPTEMBER 4, 1947; THENCE SOUTH 00 DEGREES 05 MINUTES 23 SECONDS EAST, ALONG SAID WEST LINE OF THE EAST 33 FEET OF S. VERNON AVENUE, 66.00 FEET; THENCE SOUTH 89 DEGREES 24 MINUTES 13 SECONDS WEST, 297.18 FEET TO SAID EAST LINE OF S. DR. MARTIN LUTHER KING DRIVE AND THE POINT OF BEGINNING, IN COOK COUNTY, ILLINOIS, CONTAINING 19,614 SQUARE FEET, OR 0.45 ACRES, MORE OR LESS.

ALSO PARCEL 2:
THAT PART OF BLOCK 2 IN ELLIS' WEST ADDITION OR 1ST ADDITION TO CHICAGO RECORDED SEPTEMBER 27, 1853, ANTE FIRE, BEING A SUBDIVISION OF THE WEST 86.06 ACRES OF THE SOUTHEAST QUARTER OF SECTION 34, TOWNSHIP 39 NORTH, RANGE 14 EAST OF THE THIRD PRINCIPAL MERIDIAN, IN COOK COUNTY, ILLINOIS, DESCRIBED AS FOLLOWS: COMMENCING AT THE INTERSECTION OF THE NORTH LINE OF E. PERSHING ROAD, AS WIDENED BY ORDINANCE PASSED JULY 24, 1941 RECORDED SEPTEMBER 9, 1941 AS DOCUMENT 12753088, AND THE EAST LINE OF S. DR. MARTIN LUTHER KING DRIVE; THENCE ON AN ASSUMED BEARING NORTH 00 DEGREES 05 MINUTES 23 SECONDS WEST, ALONG SAID EAST LINE OF S. DR. MARTIN LUTHER KING DRIVE, 590.34 FEET; THENCE CONTINUING NORTH 00 DEGREES 05 MINUTES 23 SECONDS WEST, ALONG SAID EAST LINE OF S. DR. MARTIN LUTHER KING DRIVE, 66.00 FEET; THENCE NORTH 89 DEGREES 24 MINUTES 13 SECONDS EAST, 330.18 FEET TO THE EAST LINE OF THE EAST 33 FEET OF S. VERNON AVENUE AND THE POINT OF BEGINNING; THENCE CONTINUING NORTH 89 DEGREES 24 MINUTES 13 SECONDS EAST, 264.12 FEET TO THE WEST LINE OF S. RHODES AVENUE; THENCE SOUTH 00 DEGREES 07 MINUTES 10 SECONDS EAST, ALONG SAID WEST LINE OF S. RHODES AVENUE, 66.00 FEET; THENCE SOUTH 89 DEGREES 24 MINUTES 13 SECONDS WEST, 264.15 FEET TO SAID EAST LINE OF THE EAST 33 FEET OF S. VERNON AVENUE; THENCE NORTH 00 DEGREES 05 MINUTES 23 SECONDS WEST, ALONG SAID EAST LINE OF THE EAST 33 FEET OF S. VERNON AVENUE, 66.00 FEET TO THE POINT OF BEGINNING, IN COOK COUNTY, ILLINOIS, CONTAINING 17,433 SQUARE FEET, OR 0.40 ACRES, MORE OR LESS.

AREA TO BE VACATED:

PARCEL 1:
THAT PART OF THE EAST 33 FEET OF S. VERNON AVENUE IN BLOCK 2 IN ELLIS' WEST ADDITION OR 1ST ADDITION TO CHICAGO RECORDED SEPTEMBER 27, 1853, ANTE FIRE, BEING A SUBDIVISION OF THE WEST 86.06 ACRES OF THE SOUTHEAST QUARTER OF SECTION 34, TOWNSHIP 39 NORTH, RANGE 14 EAST OF THE THIRD PRINCIPAL MERIDIAN, IN COOK COUNTY, ILLINOIS, DESCRIBED AS FOLLOWS: COMMENCING AT THE INTERSECTION OF THE NORTH LINE OF E. PERSHING ROAD, AS WIDENED BY ORDINANCE PASSED JULY 24, 1941 RECORDED SEPTEMBER 9, 1941 AS DOCUMENT 12753088, AND THE EAST LINE OF S. DR. MARTIN LUTHER KING DRIVE; THENCE ON AN ASSUMED BEARING NORTH 89 DEGREES 54 MINUTES 08 SECONDS EAST, ALONG SAID NORTH LINE OF E. PERSHING ROAD, 297.17 FEET TO THE INTERSECTION OF SAID NORTH LINE OF E. PERSHING ROAD AND THE WEST LINE OF THE EAST 33 FEET OF S. VERNON AVENUE, ALSO BEING THE EAST LINE OF THE WEST 33 FEET OF S. VERNON AVENUE AS VACATED PER DOCUMENT 12387666 RECORDED OCTOBER 25, 1939 AND AMENDED PER DOCUMENT 14136918 RECORDED SEPTEMBER 4, 1947 AND THE POINT OF BEGINNING; THENCE NORTH 00 DEGREES 05 MINUTES 23 SECONDS WEST, ALONG SAID WEST LINE OF THE EAST 33 FEET OF S. VERNON AVENUE, 592.93 FEET TO THE SOUTH LINE OF AN EAST WEST 66 FOOT WIDE PARCEL TO BE DEDICATED FOR PUBLIC STREET; THENCE NORTH 89 DEGREES 24 MINUTES 13 SECONDS EAST, ALONG SAID SOUTH LINE EXTENDED OF A PARCEL TO BE DEDICATED, 33.00 FEET TO THE EAST LINE OF THE EAST 33 FEET OF SAID S. VERNON AVENUE; THENCE SOUTH 00 DEGREES 05 MINUTES 23 SECONDS EAST, ALONG SAID EAST LINE OF S. VERNON AVENUE, 593.21 FEET TO SAID NORTH LINE OF E. PERSHING ROAD, AS WIDENED; THENCE SOUTH 89 DEGREES 54 MINUTES 08

SECONDS WEST, ALONG SAID NORTH LINE OF E. PERSHING ROAD, 33.00 FEET TO THE POINT OF BEGINNING, IN COOK COUNTY, ILLINOIS, CONTAINING 19,571 SQUARE FEET, OR 0.45 ACRES, MORE OR LESS.

ALSO PARCEL 2:
THAT PART OF THE EAST 33 FEET OF S. VERNON AVENUE IN BLOCK 2 IN ELLIS' WEST ADDITION OR 1ST ADDITION TO CHICAGO RECORDED SEPTEMBER 27, 1853, ANTE FIRE, BEING A SUBDIVISION OF THE WEST 86.06 ACRES OF THE SOUTHEAST QUARTER OF SECTION 34, TOWNSHIP 39 NORTH, RANGE 14 EAST OF THE THIRD PRINCIPAL MERIDIAN, IN COOK COUNTY, ILLINOIS, DESCRIBED AS FOLLOWS: COMMENCING AT THE INTERSECTION OF THE NORTH LINE OF E. PERSHING ROAD, AS WIDENED BY ORDINANCE PASSED JULY 24, 1941 RECORDED SEPTEMBER 9, 1941 AS DOCUMENT 12753088, AND THE EAST LINE OF S. DR. MARTIN LUTHER KING DRIVE; THENCE ON AN ASSUMED BEARING NORTH 89 DEGREES 54 MINUTES 08 SECONDS EAST, ALONG SAID NORTH LINE OF E. PERSHING ROAD, 297.17 FEET TO THE INTERSECTION OF SAID NORTH LINE OF E. PERSHING ROAD, AS WIDENED, AND THE WEST LINE OF THE EAST 33 FEET OF S. VERNON AVENUE, ALSO BEING THE EAST LINE OF THE WEST 33 FEET OF S. VERNON AVENUE AS VACATED PER DOCUMENT 12387666 RECORDED OCTOBER 25, 1939 AND AMENDED PER DOCUMENT 14136918 RECORDED SEPTEMBER 4, 1947; THENCE NORTH 00 DEGREES 05 MINUTES 23 SECONDS WEST, ALONG SAID WEST LINE OF THE EAST 33 FEET OF SAID S. VERNON AVENUE, 658.93 FEET TO THE NORTH LINE OF AN EAST WEST 66 FOOT WIDE PARCEL TO BE DEDICATED FOR PUBLIC STREET AND THE POINT OF BEGINNING; THENCE NORTH 00 DEGREES 05 MINUTES 23 SECONDS WEST, CONTINUING ALONG SAID WEST LINE OF THE EAST 33 FEET OF SAID S. VERNON AVENUE, 598.00 FEET TO ITS INTERSECTION WITH THE SOUTH LINE OF E. 37TH STREET; THENCE NORTH 89 DEGREES 52 MINUTES 54 SECONDS EAST, ALONG SAID SOUTH LINE OF E. 37TH STREET, 33.00 FEET TO THE EAST LINE OF THE EAST 33 FEET OF SAID S. VERNON AVENUE; THENCE SOUTH 00 DEGREES 05 MINUTES 23 SECONDS EAST, ALONG SAID EAST LINE OF THE EAST 33 FEET OF S. VERNON AVENUE, 597.73 FEET TO SAID NORTH LINE OF AN EAST WEST 66 FOOT WIDE PARCEL TO BE DEDICATED FOR PUBLIC STREET; THENCE SOUTH 89 DEGREES 24 MINUTES 13 SECONDS WEST, ALONG THE NORTH LINE EXTENDED OF SAID PARCEL TO BE DEDICATED, 33.00 FEET TO THE POINT OF BEGINNING, IN COOK COUNTY, ILLINOIS, CONTAINING 19,730 SQUARE FEET, OR 0.45 ACRES, MORE OR LESS, as shaded and legally described by the words "HEREBY DEDICATED FOR PUBLIC STREET" and "HEREBY VACATED" on the plats hereto attached as Exhibit A and Exhibit B respectively, which drawings for greater clarity, are hereby made a part of this ordinance, be as the area to be vacated and closed is no longer required for public use and the public interest will be subserved by such vacation.

SECTION 2. The Chicago Housing Authority acknowledges that all currently public water mains, hydrants and appurtenances within the areas to be vacated shall become the private property and the maintenance responsibility of The Chicago Housing Authority, or its contract developer CNI. Abandonment and reconfiguration work involving City water facilities will be accomplished by the Department of Water Management, at the developer's expense. Abandonment/reconfiguration expenses, and the value of the amortized water main shall be paid to the Department of Water Management prior to recording. It is also the developer's responsibility to lay new water main in the street to be dedicated, in accordance with plans reviewed and approved by the Department of Water Management Engineering Section.

SECTION 3. The Chicago Housing Authority acknowledges that all currently public sewers and appurtenances within the area to be vacated shall become the private property and maintenance responsibility of The Chicago Housing Authority, or its contract developer CNI. The developer agrees to redirect public sewer and sewer appurtenances laying in E. Pershing Road between S. Dr. Martin Luther King Jr. Drive to S. Rhodes Avenue, at no expense to the City, and in accordance with Chicago Water Department approved plans. Redirected sewer and sewer appurtenances will be accepted by the Department of Water Management only after issuance of a sewer permit to a licensed drainlayer, and physical/video inspection. If and when the existing sewer and appurtenances within the area being vacated are abandoned, the abandonment plans must meet the Department of Water Management Sewer Design Section's requirements.

SECTION 4. The City of Chicago hereby reserves for the benefit of Commonwealth Edison, Comcast, AT&T/SBC and their successors or assigns, a non-exclusive utility easement to operate, maintain, construct, replace and renew overhead wires, poles, and associated equipment and underground conduit, cables, and associated equipment for the transmission and distribution of electrical energy, telephonic and associated services under, over and along the street herein vacated, with the right of ingress and egress. The grade of the vacated public way shall not be altered in a manner so as to interfere with the operation and maintenance of Commonwealth Edison, Comcast, AT&T/SBC facilities. No buildings, permanent structures or obstructions shall be placed over Commonwealth Edison, Comcast, AT&T/SBC facilities without express written release of easement by Commonwealth Edison, Comcast, AT&T/SBC. Any future vacation-beneficiary prompted relocation of Commonwealth Edison, Comcast, AT&T/SBC facilities lying within the area being vacated will be accomplished by Commonwealth Edison, Comcast, AT&T/SBC and done at the expense of beneficiary of the vacation.

SECTION 5. Peoples Gas (approved by Peoples and Law 1/17/2012)
The City of Chicago hereby reserves for the benefit of The Peoples Gas Light and Coke Co. an easement to operate, maintain, repair, renew and replace existing underground facilities and to construct new facilities in all of the area to be vacated, with the right of ingress and egress at all times for any and all such purposes. It is further provided that no buildings or other structures shall be erected on said easement herein reserved for The Peoples Gas Light and Coke Co. or other use made of the said area which would interfere with the construction, operation, maintenance, repair, removal, or replacement of said facilities, or the construction of additional facilities. Any future vacation- beneficiary prompted relocation of Peoples Gas facilities lying within the area being vacated will be accomplished by Peoples Gas, and done at the expense of beneficiary of the vacation.

SECTION 6. The dedication and vacation herein provided for is made upon the express condition that within one hundred eighty (180) days after the passage of this ordinance, the the Chicago Housing Authority, its agent, or the contract developer CNI shall file or cause to be filed for record in the Office of the Recorder of Deeds of Cook County, Illinois a certified copy of this ordinance, together with an attached plats, and fully executed oversized plats as approved by the Superintendent of Maps and Plats.

SECTION 7. This ordinance shall take effect and be in force from and after its passage and publication. The vacation and dedication shall take effect and be in force from and after their plat recordings.

Vacation and Dedication Approved:

Rebekah Scheinfeld
Commissioner

Approved as to Form and Legality

Richard Wendy
Deputy Corporation Counsel

Honorable Will Burns
Alderman, 4th Ward


EXHIBIT A

PLAT OF DEDICATION

OF

PARCEL 1:
THAT PART OF BLOCK 2 IN ELLIS' WEST ADDITION OR 1ST ADDITION TO CHICAGO RECORDED SEPTEMBER 27 1853, ANTE FIRE, BEING A SUBDIVISION OF THE WEST 66.00 ACRES OF THE SOUTHEAST QUARTER OF SECTION 34, TOWNSHIP 38 NORTH, RANGE 14 EAST OF THE THIRD PRINCIPAL MERIDIAN, IN COOK COUNTY, ILLINOIS, DESCRIBED AS FOLLOWS: COMMENCING AT THE INTERSECTION OF THE NORTH LINE OF E. PERSHING ROAD AS WIDENED BY ORDINANCE PASSED JULY 24 1941 RECORDED SEPTEMBER 8 1941 AS DOCUMENT 12753088 AND THE EAST LINE OF S. DR. MARTIN LUTHER KING DRIVE, THENCE ON AN ASSUMED BEARING NORTH 00 DEGREES 05 MINUTES 23 SECONDS WEST, ALONG SAID EAST LINE OF S. DR. MARTIN LUTHER KING DRIVE, 590.34 FEET TO THE POINT OF BEGINNING, THENCE CONTINUING NORTH 00 DEGREES 05 MINUTES 23 SECONDS WEST, ALONG SAID EAST LINE OF S. DR. MARTIN LUTHER KING DRIVE, 66.00 FEET THENCE NORTH 89 DEGREES 24 MINUTES 13 SECONDS EAST 297.18 FEET TO THE WEST LINE OF THE EAST 33 FEET OF S. VERNON AVENUE, ALSO BEING THE EAST LINE OF THE WEST 33 FEET OF S. VERNON AVENUE AS VACATED PER DOCUMENT 12367655 RECORDED OCTOBER 25, 1928 AND AMENDED PER DOCUMENT 14135618 RECORDED SEPTEMBER 4, 1947; THENCE SOUTH 00 DEGREES 05 MINUTES 23 SECONDS EAST ALONG SAID WEST LINE OF THE EAST 33 FEET OF S. VERNON AVENUE, 66.00 FEET THENCE SOUTH 89 DEGREES 24 MINUTES 13 SECONDS WEST, 297.18 FEET TO SAID EAST LINE OF S. DR. MARTIN LUTHER KING DRIVE AND THE POINT OF BEGINNING, IN COOK COUNTY, ILLINOIS, CONTAINING 19,614 SQUARE FEET, OR 0.45 ACRES, MORE OR LESS.

ALSO PARCEL 2:
THAT PART OF BLOCK 2 IN ELLIS' WEST ADDITION OR 1ST ADDITION TO CHICAGO RECORDED SEPTEMBER 27, 1853, ANTE FIRE, BEING A SUBDIVISION OF THE WEST 66.00 ACRES OF THE SOUTHEAST QUARTER OF SECTION 34, TOWNSHIP 38 NORTH, RANGE 14 EAST OF THE THIRD PRINCIPAL MERIDIAN, IN COOK COUNTY, ILLINOIS, DESCRIBED AS FOLLOWS: COMMENCING AT THE INTERSECTION OF THE NORTH LINE OF E. PERSHING ROAD, AS WIDENED BY ORDINANCE PASSED JULY 24, 1941 RECORDED SEPTEMBER 8, 1941 AS DOCUMENT 12753088 AND THE EAST LINE OF S. DR. MARTIN LUTHER KING DRIVE, THENCE ON AN ASSUMED BEARING NORTH 00 DEGREES 05 MINUTES 23 SECONDS WEST, ALONG SAID EAST LINE OF S. DR. MARTIN LUTHER KING DRIVE, 590.34 FEET, THENCE CONTINUING NORTH 00 DEGREES 05 MINUTES 23 SECONDS WEST, ALONG SAID EAST LINE OF S. DR. MARTIN LUTHER KING DRIVE, 66.00 FEET, THENCE NORTH 89 DEGREES 24 MINUTES 13 SECONDS EAST, 330.18 FEET TO THE EAST LINE OF THE EAST 33 FEET OF S. VERNON AVENUE AND THE POINT OF BEGINNING, THENCE CONTINUING NORTH 89 DEGREES 24 MINUTES 13 SECONDS EAST 264.12 FEET TO THE WEST LINE OF S. RHODES AVENUE, THENCE SOUTH 00 DEGREES 07 MINUTES 10 SECONDS EAST, ALONG SAID WEST LINE OF S. RHODES AVENUE, 66.00 FEET, THENCE SOUTH 89 DEGREES 24 MINUTES 13 SECONDS WEST, 264.15 FEET TO SAID EAST LINE OF THE EAST 33 FEET OF S. VERNON AVENUE, THENCE NORTH 00 DEGREES 05 MINUTES 23 SECONDS WEST, ALONG SAID EAST LINE OF THE EAST 33 FEET OF S. VERNON AVENUE, 66.00 FEET TO THE POINT OF BEGINNING, IN COOK COUNTY, ILLINOIS, CONTAINING 17,433 SQUARE FEET, OR 0.40 ACRES, MORE OR LESS.

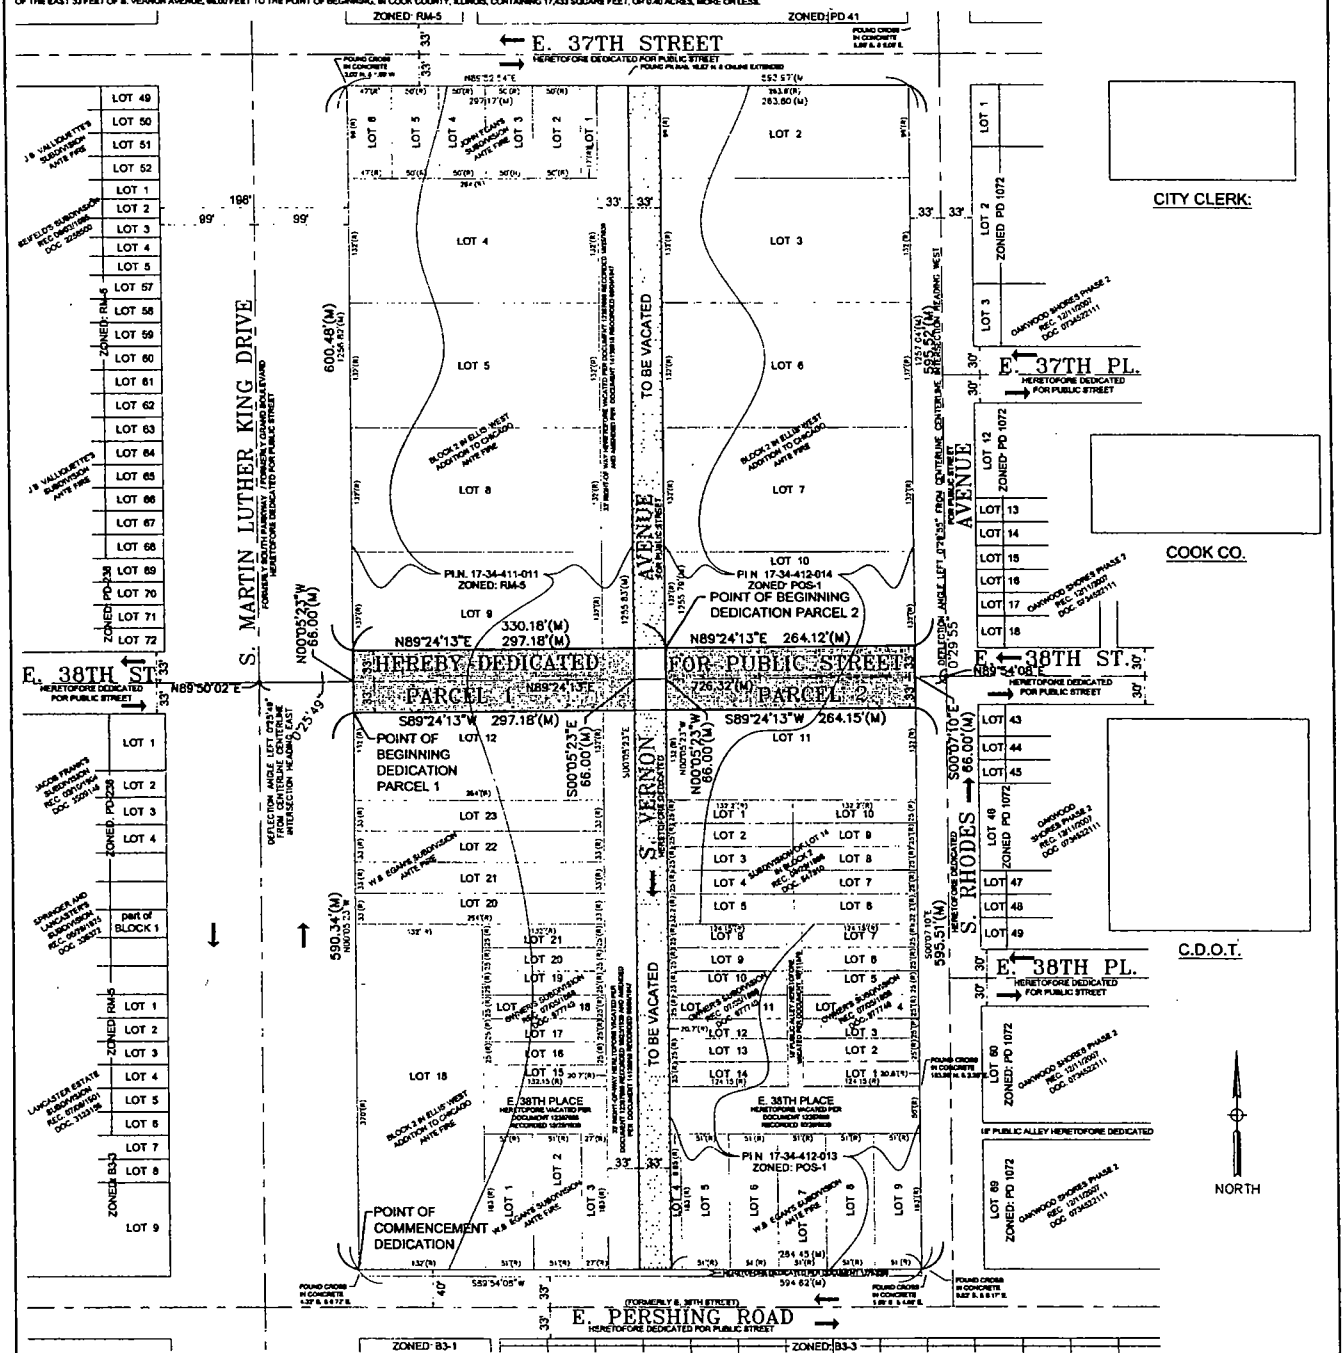

PREPARED FOR: HOLABIRD AND ROOT, LLC
140 SOUTH DEARBORN STREET
CHICAGO, IL 60603
312.357.1410

(R) & (M) DENOTE RECORD AND MEASURED DISTANCES RESPECTIVELY.

ALL DEDICATION PARCEL CORNERS WILL BE MONUMENTED WITH 5/8" IRON RODS.

BASIS OF BEARINGS: S LINE OF E. 37TH STREET ASSUMED N89°52'54"E

DATE OF LAST FIELD WORK: 09/30/2014

ALL DISTANCES IN FEET AND DECIMAL PARTS THEREOF
NO DIMENSIONS TO BE ASSUMED FROM SCALING.

COMPARE YOUR DESCRIPTION AND SITE MARKINGS WITH THIS PLAT AND AT ONCE REPORT ANY DISCREPANCIES WHICH YOU MAY FIND.

LEGEND

HEREBY DEDICATED

TO BE VACATED

TRAFFIC FLOW ARROW

R.O.W. CENTERLINE

R.O.W. LINE

LOT LINE

GRAPHIC SCALE

(IN FEET)
1 inch = 60 ft.

OWNER CERTIFICATE:
STATE OF ILLINOIS
COUNTY OF COOK S.S.

THE CHICAGO HOUSING AUTHORITY HEREBY CERTIFIES THAT IT IS THE OWNER OF THE PROPERTY DESCRIBED HEREON AND AS SUCH OWNER HAS CAUSED SAID PROPERTY TO BE SURVEYED FOR THE PURPOSE OF DEDICATING A PUBLIC STREET AS SHOWN AND DEPICTED ON PLAT HEREON IN WITNESS THEREOF SAID CHICAGO HOUSING AUTHORITY HAS CAUSED THIS CERTIFICATE TO BE SIGNED BY ITS DULY AUTHORIZED MANAGING MEMBER ON ITS BEHALF ON THIS ____ DAY OF _____, A.D. 2014

BY: _____
SIGN AND PRINT NAME

NOTARY CERTIFICATE
STATE OF ILLINOIS
COUNTY OF COOK S.S.

I _____, A NOTARY PUBLIC IN AND FOR SAID COUNTY IN THE STATE AFORESAID, DO HEREBY CERTIFY THAT _____ PERSONALLY KNOWN TO ME TO BE THE SAME PERSON WHOSE NAME IS SUBSCRIBED THERETO, APPEARED BEFORE ME THIS DAY IN PERSON AND ACKNOWLEDGED THAT HE SIGNED AND DELIVERED THE INSTRUMENT AS HIS OWN FREE AND VOLUNTARY ACT AND AS HIS FREE AND VOLUNTARY ACT UNDER THE STYLE AND TITLE THEREON INDICATED FOR THE USES AND PURPOSES THEREIN SET FORTH

GIVEN UNDER MY HAND AND NOTARIAL SEAL THIS ____ DAY OF _____, A.D. 2014

BY: _____

CDOT #34-04-14-3649

PROJECT NUMBER 14555

PLAT OF DEDICATION

38TH ST & VERNON AVE
CHICAGO, ILLINOIS

CONSULTING, INC.
INFRACON & GEOCON
CONSULTING CIVIL ENGINEERS & LAND SURVEYORS
300 MARQUARDT DRIVE WHEELING, ILLINOIS 60090 PH (847) 215-1133 | FAX (847) 215-1177

PREPARED FOR:	HOLABIRD & ROOT	SCALE: 1" = 60'
FIELD CREW: JJ/CLA	FIELD WORK: 09/30/2014	DRAFTED BY: AA	CHECKED BY: KCL

FIRM NO. 184-001330

COPYRIGHT AS DATED © IC CONSULTING, INC.

STATE OF ILLINOIS
COUNTY OF COOK S.S.
THIS PROFESSIONAL SERVICE CONFORMS TO THE CURRENT ILLINOIS MINIMUM STANDARDS OF PRACTICE APPLICABLE FOR A BOUNDARY SURVEY
WHEELING, IL, OCTOBER 22ND, A.D. 2014

BY: _____

KEVIN C. LEWIS
ILLINOIS PROFESSIONAL LAND SURVEYOR #3681
LICENSE EXPIRES NOVEMBER 30, 2014


EXHIBIT B

PLAT OF VACATION

OF

PARCEL 1
THAT PART OF THE EAST 33 FEET OF S. VERNON AVENUE IN BLOCK 2 IN ELLIS' WEST ADDITION OR 1ST ADDITION TO CHICAGO RECORDED SEPTEMBER 27, 1853, ANTE FIRE, BEING A SUBDIVISION OF THE WEST 88.05 ACRES OF THE SOUTHEAST QUARTER OF SECTION 34, TOWNSHIP 39 NORTH, RANGE 14 EAST OF THE THIRD PRINCIPAL MERIDIAN, IN COOK COUNTY, ILLINOIS, DESCRIBED AS FOLLOWS: COMMENCING AT THE INTERSECTION OF THE NORTH LINE OF E. PERSHING ROAD, AS WIDENED BY ORDINANCE PASSED JULY 24, 1941 RECORDED SEPTEMBER 8, 1941 AS DOCUMENT 12753088, AND THE EAST LINE OF S. DR. MARTIN LUTHER KING DRIVE, THENCE ON AN ASSUMED BEARING NORTH 89 DEGREES 54 MINUTES 08 SECONDS EAST, ALONG SAID NORTH LINE OF E. PERSHING ROAD, 297.17 FEET TO THE INTERSECTION OF SAID NORTH LINE OF E. PERSHING ROAD AND THE WEST LINE OF THE EAST 33 FEET OF S. VERNON AVENUE, ALSO BEING THE EAST LINE OF THE WEST 33 FEET OF S. VERNON AVENUE AS VACATED PER DOCUMENT 12367608 RECORDED OCTOBER 23, 1930 AND AMENDED PER DOCUMENT 14138818 RECORDED SEPTEMBER 4, 1947 AND THE POINT OF BEGINNING; THENCE NORTH 00 DEGREES 05 MINUTES 23 SECONDS WEST ALONG SAID WEST LINE OF THE EAST 33 FEET OF S. VERNON AVENUE, 262.20 FEET TO THE SOUTH LINE OF AN EAST WEST 66 FOOT WIDE PARCEL TO BE DEDICATED FOR PUBLIC STREET; THENCE NORTH 89 DEGREES 24 MINUTES 13 SECONDS EAST, ALONG SAID SOUTH LINE EXTENDED OF A PARCEL TO BE DEDICATED, 33.00 FEET TO THE EAST LINE OF THE EAST 33 FEET OF SAID S. VERNON AVENUE; THENCE SOUTH 00 DEGREES 05 MINUTES 23 SECONDS EAST, ALONG SAID EAST LINE OF S. VERNON AVENUE, 583.21 FEET TO SAID NORTH LINE OF E. PERSHING ROAD AS WIDENED; THENCE SOUTH 89 DEGREES 54 MINUTES 08 SECONDS WEST, ALONG SAID NORTH LINE OF E. PERSHING ROAD, 33.00 FEET TO THE POINT OF BEGINNING, IN COOK COUNTY, ILLINOIS CONTAINING 19,371 SQUARE FEET OR 0.46 ACRES, MORE OR LESS.

ALSO PARCEL 2:
THAT PART OF THE EAST 33 FEET OF S. VERNON AVENUE IN BLOCK 2 IN ELLIS' WEST ADDITION OR 1ST ADDITION TO CHICAGO RECORDED SEPTEMBER 27, 1853, ANTE FIRE, BEING A SUBDIVISION OF THE WEST 88.05 ACRES OF THE SOUTHEAST QUARTER OF SECTION 34, TOWNSHIP 39 NORTH, RANGE 14 EAST OF THE THIRD PRINCIPAL MERIDIAN, IN COOK COUNTY, ILLINOIS, DESCRIBED AS FOLLOWS: COMMENCING AT THE INTERSECTION OF THE NORTH LINE OF E. PERSHING ROAD, AS WIDENED BY ORDINANCE PASSED JULY 24, 1941 RECORDED SEPTEMBER 8, 1941 AS DOCUMENT 12753088, AND THE EAST LINE OF S. DR. MARTIN LUTHER KING DRIVE, THENCE ON AN ASSUMED BEARING NORTH 89 DEGREES 54 MINUTES 08 SECONDS EAST, ALONG SAID NORTH LINE OF E. PERSHING ROAD, 297.17 FEET TO THE INTERSECTION OF SAID NORTH LINE OF E. PERSHING ROAD AS WIDENED, AND THE WEST LINE OF THE EAST 33 FEET OF S. VERNON AVENUE, ALSO BEING THE EAST LINE OF THE WEST 33 FEET OF S. VERNON AVENUE AS VACATED PER DOCUMENT 12367608 RECORDED OCTOBER 23, 1930 AND AMENDED PER DOCUMENT 14138818 RECORDED SEPTEMBER 4, 1947; THENCE NORTH 00 DEGREES 05 MINUTES 23 SECONDS WEST, ALONG SAID WEST LINE OF THE EAST 33 FEET OF SAID S. VERNON AVENUE, 596.00 FEET TO THE NORTH LINE OF AN EAST WEST 66 FOOT WIDE PARCEL TO BE DEDICATED FOR PUBLIC STREET AND THE POINT OF BEGINNING; THENCE NORTH 00 DEGREES 05 MINUTES 23 SECONDS WEST, CONTINUING ALONG SAID WEST LINE OF THE EAST 33 FEET OF SAID S. VERNON AVENUE, 598.00 FEET TO ITS INTERSECTION WITH THE SOUTH LINE OF E. 37TH STREET; THENCE NORTH 89 DEGREES 52 MINUTES 54 SECONDS EAST, ALONG SAID SOUTH LINE OF E. 37TH STREET, 33.00 FEET TO THE EAST LINE OF THE EAST 33 FEET OF SAID S. VERNON AVENUE; THENCE SOUTH 00 DEGREES 05 MINUTES 23 SECONDS EAST, ALONG SAID EAST LINE OF THE EAST 33 FEET OF S. VERNON AVENUE, 597.73 FEET TO SAID NORTH LINE OF AN EAST WEST 66 FOOT WIDE PARCEL TO BE DEDICATED FOR PUBLIC STREET; THENCE SOUTH 89 DEGREES 24 MINUTES 13 SECONDS WEST ALONG THE NORTH LINE EXTENDED OF SAID PARCEL TO BE DEDICATED, 33.00 FEET TO THE POINT OF BEGINNING, IN COOK COUNTY ILLINOIS, CONTAINING 19,730 SQUARE FEET, OR 0.45 ACRES, MORE OR LESS.

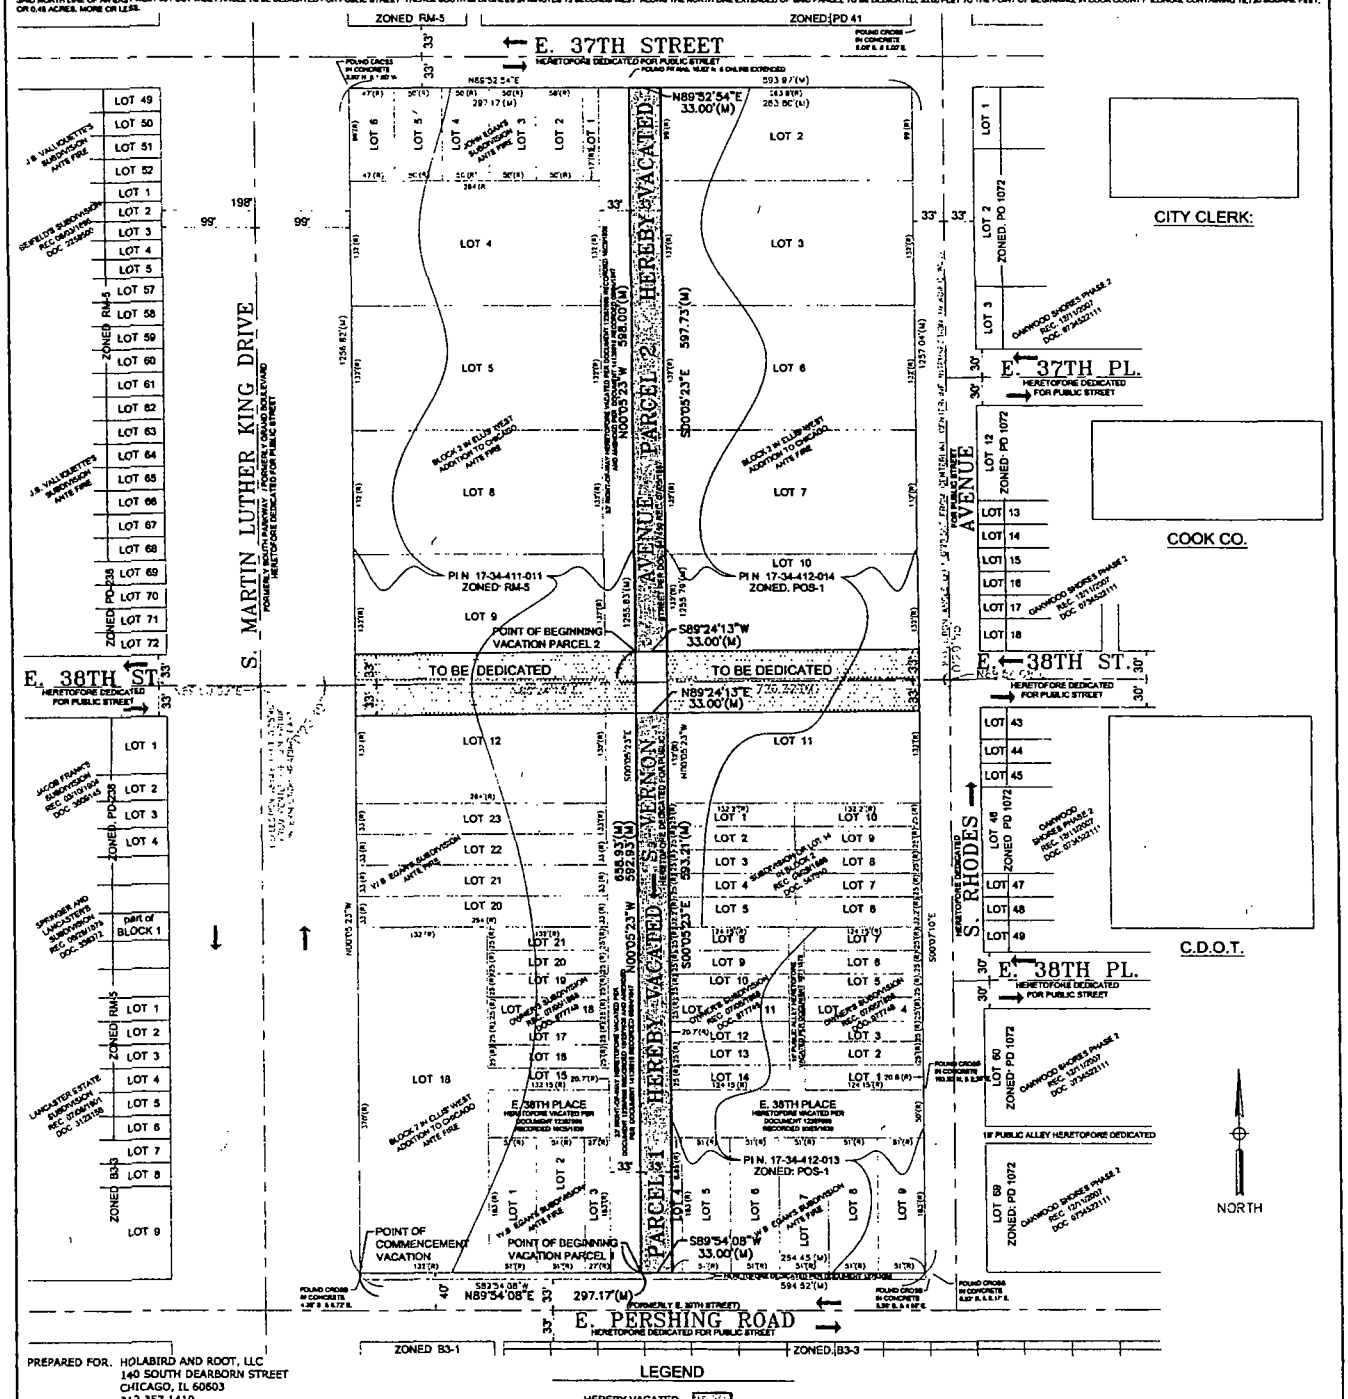

PREPARED FOR: HOLABIRD AND ROOT, LLC
140 SOUTH DEARBORN STREET
CHICAGO, IL 60603
312.357.1410

(R) & (M) DENOTE RECORD AND MEASURED DISTANCES RESPECTIVELY

ALL DEDICATION PARCEL CORNERS WILL BE MONUMENTED WITH 5/8" IRON RODS

BASIS OF BEARINGS: S. LINE OF E. 37TH STREET ASSUMED N89°52'54"E

DATE OF LAST FIELD WORK: 09/30/2014

ALL DISTANCES IN FEET AND DECIMAL PARTS THEREOF
NO DIMENSIONS TO BE ASSUMED FROM SCALING

COMPARE YOUR DESCRIPTION AND SITE MARKINGS WITH THIS PLAT AND AT ONCE REPORT ANY DISCREPANCIES WHICH YOU MAY FIND

CDOT #34-04-14-3649

Oct. 10, 2014

LEGEND

HEREBY VACATED
TO BE DEDICATED
TRAFFIC FLOW ARROW
R.O.W. CENTERLINE
R.O.W. LINE
LOT LINE

GRAPHIC SCALE
(IN FEET)
1 inch = 60 ft.

PROJECT NUMBER 14555

PLAT OF VACATION

38TH ST & VERNON AVE
CHICAGO, ILLINOIS

CONSULTING, INC.
INFRACON & GEOCON
CONSULTING CIVIL ENGINEERS & LAND SURVEYORS
300 MARQUARDT DRIVE WHEELING, ILLINOIS 60090 PH. (847) 215-1133 | FAX (847) 215-1177

PREPARED FOR: HOLABIRD & ROOT		SCALE: 1" = 60'
FIELD CREW: DJ./GJ.	FIELD WORK: 09/30/2014	DRAFTED BY: JR	CHECKED BY: KCL

FIRM NO. 184-001330

COPYRIGHT AS DATED © IC CONSULTING, INC.
G:\CAD\14\14555\Survey\2241970S.dwg

STATE OF ILLINOIS
COUNTY OF COOK S.S.
THIS PROFESSIONAL SERVICE CONFORMS TO THE CURRENT ILLINOIS MINIMUM STANDARDS OF PRACTICE APPLICABLE FOR A BOUNDARY SURVEY
WHEELING, IL. OCTOBER 27TH, A.D. 2014

BY: _____

ILLINOIS PROFESSIONAL LAND SURVEYOR #3661
LICENSE EXPIRES NOVEMBER 30 2014

KEVIN C. LEWIS 3661 PROFESSIONAL LAND SURVEYOR STATE OF ILLINOIS WHEELING, ILLINOIS